

NEW HANOVER COUNTY
GOVERNMENT COMPLEX
CONSTRUCTION DRAWINGS


PRELIMINARY
NOT FOR RECORDATION, CONSTRUCTION,
SALE OR CONVEYENCE

OWNER
NEW HANOVER COUNTY
230 GOVERNMENT CENTER DR.
WILMINGTON, NC 28403
PHONE: (910) 798-7311
CONTACT: CHRIS COUDRIET, COUNTY MANAGER

CLIENT/DEVELOPER
GHKCAPE FEAR COMMERCIAL
1051 MILITARY CUTOFF RD., SUITE 200
WILMINGTON, NC 28405
PHONE: (910) 344-1000
CONTACT: MIKE BROWN, SENIOR V.P.

CIVIL ENGINEER
SEPI, INC.
5030 NEW CENTRE DRIVE, SUITE B
WILMINGTON, NC 28403
PHONE: (910) 523-5715
CONTACT: MARK ARCURI, PE

SURVEYOR
SEPI, INC.
5030 NEW CENTRE DRIVE, SUITE B
WILMINGTON, NC 28403
PHONE: (910) 523-5715
CONTACT: MIKE TACKETT, PLS

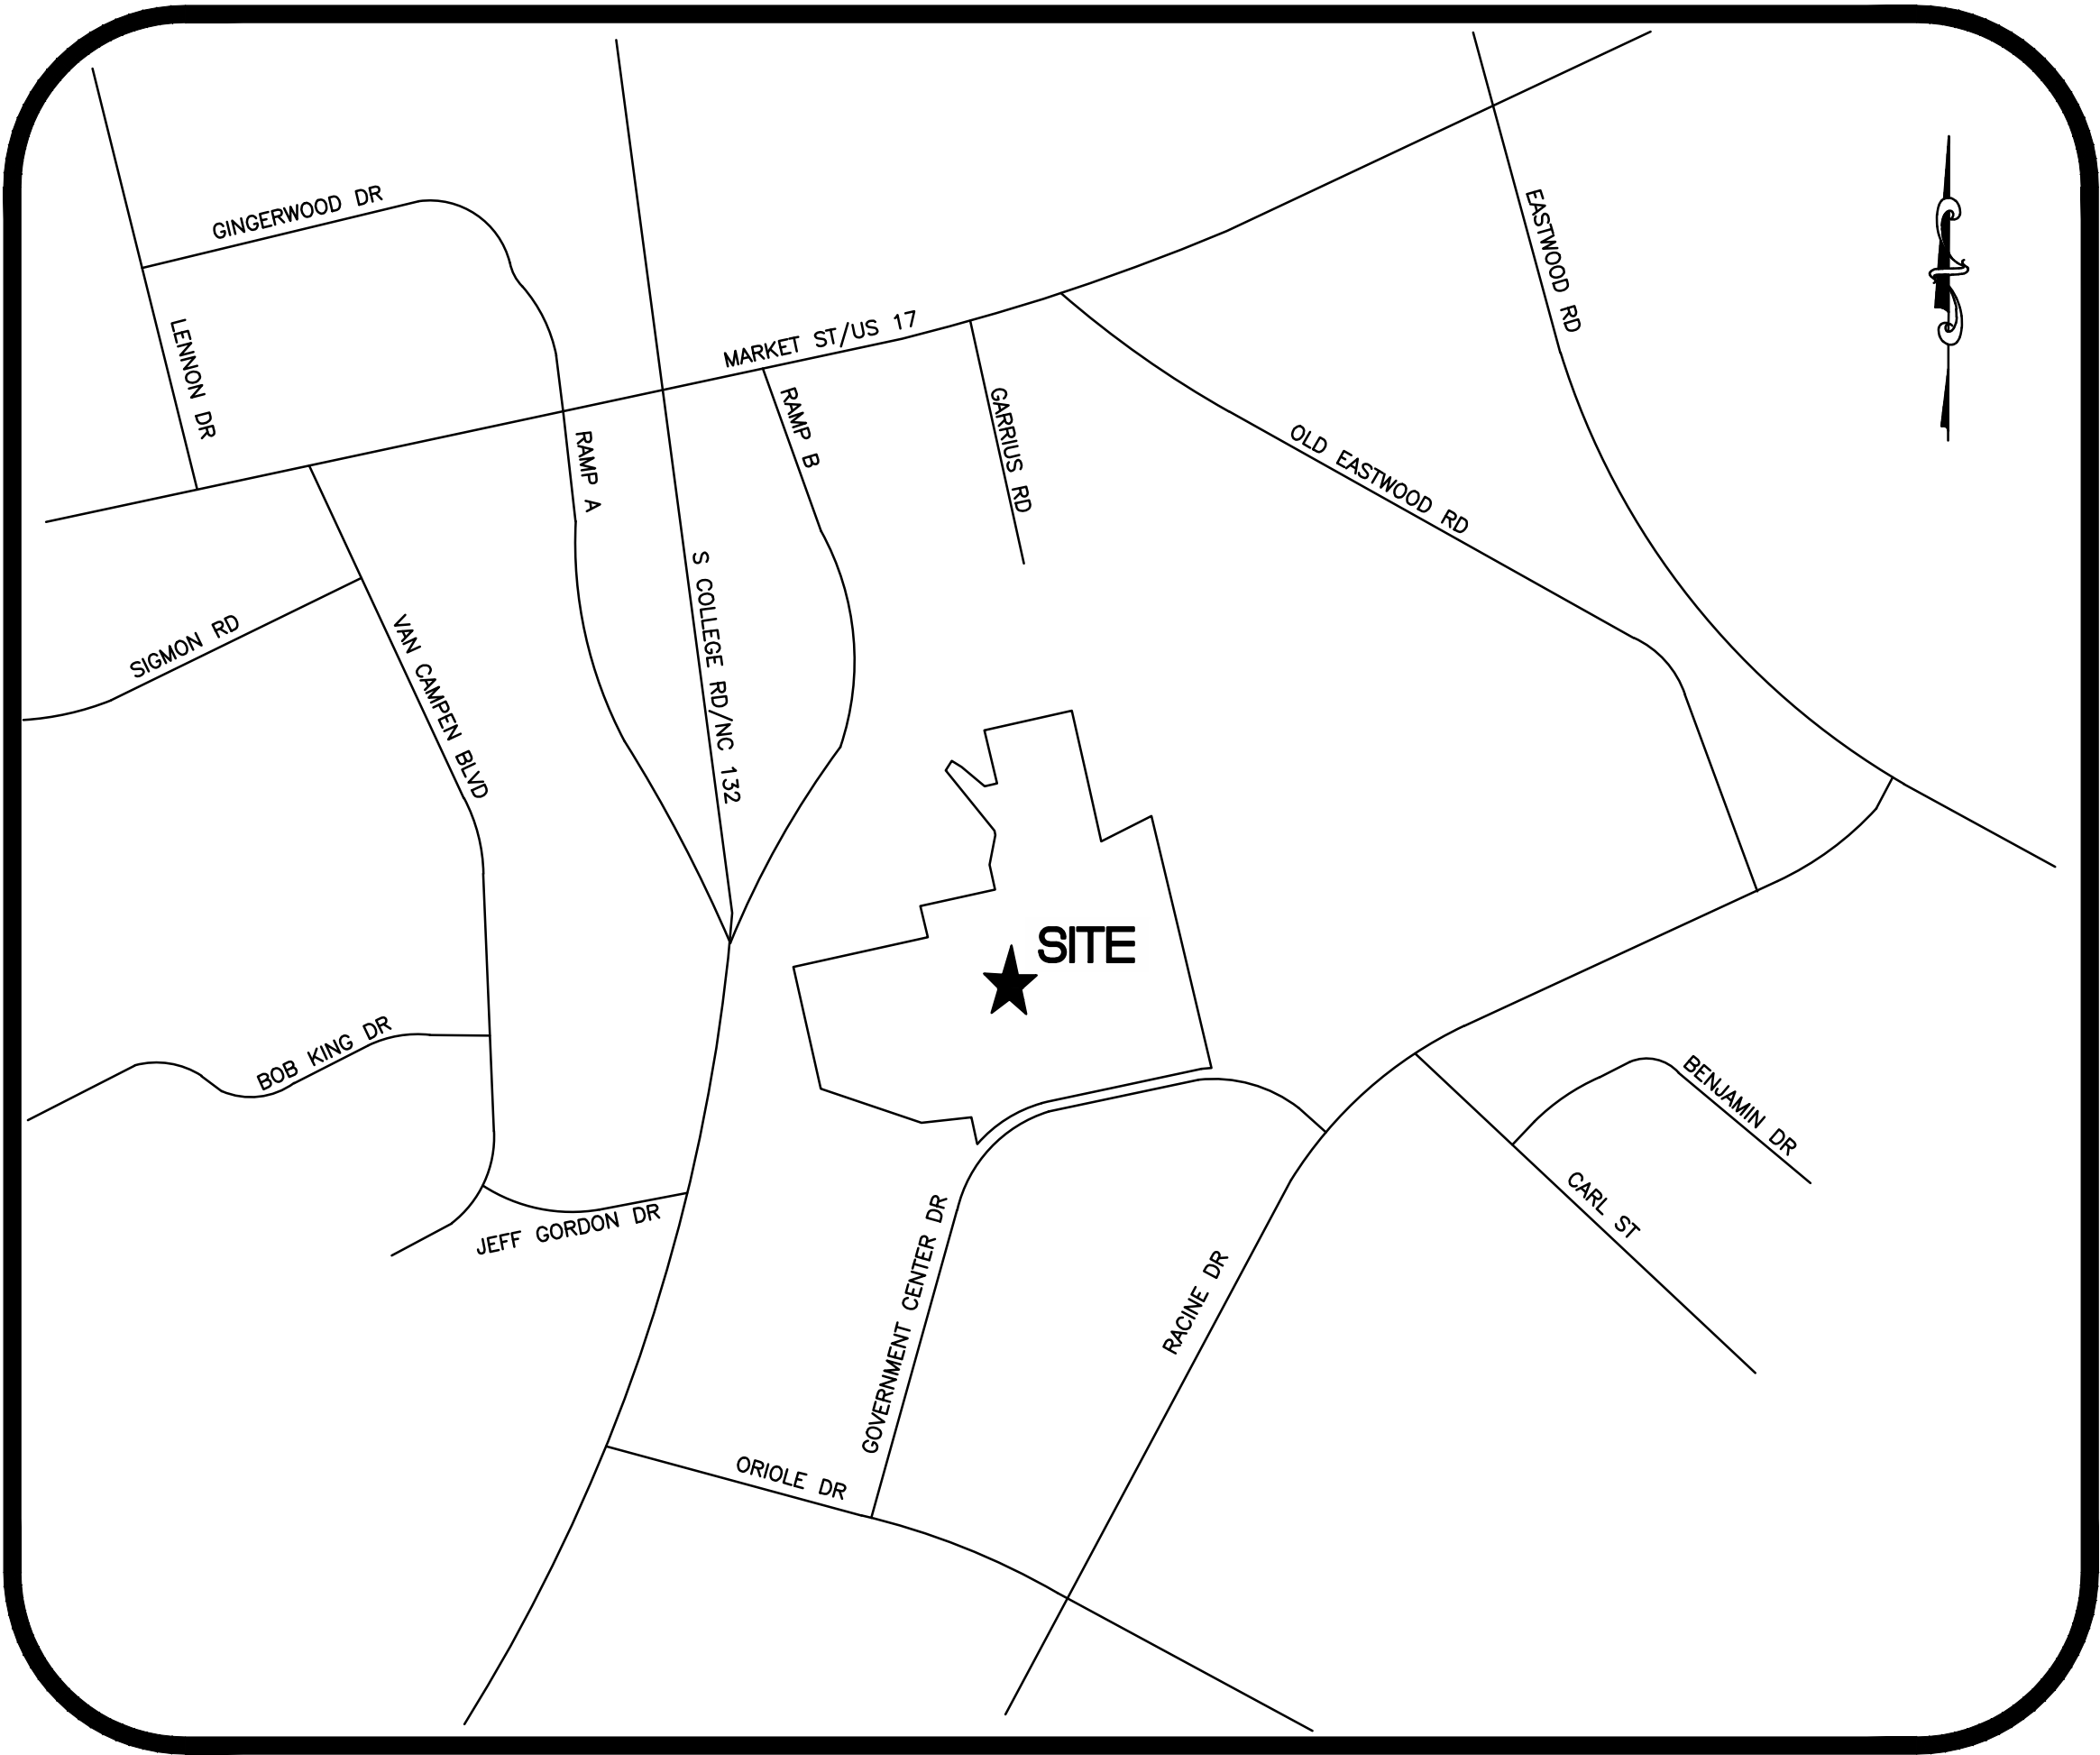

VICINITY MAP - NOT TO SCALE

SHEET INDEX	
SHEET NO.	SHEET TITLE
C-0.0	COVER SHEET
C-0.1	OVERALL PHASING PLAN
C-0.2	LEGEND
C-1.0	OVERALL EXISTING CONDITIONS PLAN
C-1.1	EXISTING CONDITIONS PLAN
C-1.2	EXISTING CONDITIONS PLAN
C-1.3	EXISTING CONDITIONS PLAN
C-1.4	EXISTING CONDITIONS PLAN
C-1.5	EXISTING CONDITIONS PLAN
C-1.6	EXISTING CONDITIONS PLAN
C-1.7	EXISTING CONDITIONS PLAN
C-1.8	EXISTING CONDITIONS PLAN
C-1.9	EXISTING CONDITIONS PLAN
C-2.1	PHASE 1 DEMOLITION PLAN
C-2.2	PHASE 1 DEMOLITION PLAN
C-3.1	PHASE 1 SITE LAYOUT PLAN
C-3.2	PHASE 1 SITE LAYOUT PLAN
C-4.1	PHASE 1 EROSION CONTROL, GRADING AND STORMWATER PLAN
C-4.2	PHASE 1 EROSION CONTROL, GRADING AND STORMWATER PLAN
C-4.3	PHASE 1 EROSION CONTROL, GRADING AND STORMWATER PLAN
C-5.1	PHASE 1 UTILITY PLAN
C-5.2	PHASE 1 UTILITY PLAN
C-6.1	PHASE 2 DEMOLITION PLAN
C-6.2	PHASE 2 DEMOLITION PLAN
C-7.1	PHASE 2 SITE LAYOUT PLAN
C-7.2	PHASE 2 SITE LAYOUT PLAN
C-8.1	PHASE 2 EROSION CONTROL, GRADING AND STORMWATER PLAN
C-8.2	PHASE 2 EROSION CONTROL, GRADING AND STORMWATER PLAN
C-9.1	PHASE 2 UTILITY PLAN
C-9.2	PHASE 2 UTILITY PLAN
C-10.1	PHASE 3 DEMOLITION PLAN
C-10.2	PHASE 3 DEMOLITION PLAN
C-11.1	PHASE 3 SITE LAYOUT PLAN
C-11.2	PHASE 3 SITE LAYOUT PLAN
C-12.1	PHASE 3 EROSION CONTROL, GRADING AND STORMWATER PLAN
C-12.2	PHASE 3 EROSION CONTROL, GRADING AND STORMWATER PLAN
C-13.1	PHASE 3 UTILITY PLAN
C-13.2	PHASE 3 UTILITY PLAN
C-14.1	PROPOSED DRAINAGE AREAS
C-14.2	PROPOSED DRAINAGE AREAS
C-15.1	SITE DETAILS
C-15.2	SITE DETAILS
C-15.3	SITE DETAILS
C-15.4	EROSION CONTROL, GRADING AND STORMWATER DETAILS
C-15.5	SITE DETAILS AND EROSION CONTROL, GRADING AND STORMWATER DETAILS
C-15.6	NCG01 GROUND STABILIZATION AND MATERIALS HANDLING REQUIREMENTS
C-15.7	NCG01 SELF-INSPECTION, RECORDKEEPING AND REPORTING REQUIREMENTS
C-15.8	STORM STRUCTURE DETAILS
C-15.9	CFPUA UTILITY DETAILS
C-15.10	CFPUA UTILITY DETAILS
C-15.11	CFPUA UTILITY DETAILS

Approved Construction Plan

Name

Date

Planning

Traffic

Fire

City of Wilmington

Public Services

Engineering Division

APPROVED STORMWATER MANAGEMENT PLAN

Date: Permit #

Signed:

For each open utility cut of City streets, a \$325 permit shall be required from the City prior to occupancy and/or project acceptance

SEPI

SEPI ENGINEERING & CONSTRUCTION, INC.

RALEIGH | WILMINGTON | CHARLOTTE
BEAUFORT | CHARLESTON

5030 NEW CENTRE DR., SUITE B
WILMINGTON, NC 28403
PHONE | 910.523.5715

sepiinc.com

811

3 WORKING DAYS
BEFORE YOU DIG

FOR THE LOCATION OF
UNDERGROUND FACILITIES

Know what's below.
before you dig.

THE LOCATIONS OF EXISTING UNDERGROUND UTILITIES ARE SHOWN IN AN
APPROXIMATE WAY ONLY AND HAVE NOT BEEN INDEPENDENTLY VERIFIED BY
THE OWNER OR ITS REPRESENTATIVE. THE CONTRACTOR SHALL DETERMINE THE
EXACT LOCATION OF ALL EXISTING UTILITIES BEFORE COMMENCING WORK AND
AGREE TO BE FULLY RESPONSIBLE FOR ANY AND ALL DAMAGES WHICH MIGHT
BE OCCASIONED BY THE CONTRACTOR'S FAILURE TO EXACTLY LOCATE AND
PRESERVE ANY AND ALL UNDERGROUND UTILITIES.

NOTICE:
CONSTRUCTION SITE SAFETY IS THE SOLE RESPONSIBILITY OF
THE CONTRACTOR. NEITHER THE OWNER NOR THE ENGINEER
SHALL BE EXPECTED TO ASSUME ANY RESPONSIBILITY FOR
SAFETY OF THE WORK, OF PERSONS ENGAGED IN THE WORK,
OF ANY NEARBY STRUCTURES, OR OF ANY OTHER PERSONS.

NORTH CAROLINA
PROFESSIONAL
SEAL
24419
ENGINEER
MARK ARCURI

PRELIMINARY

SEPI ENGINEERING & CONSTRUCTION, INC.
CORPORATE
SEAL
C-2197
N.C.

COPYRIGHT © 2019
SEPI ENGINEERING & CONSTRUCTION, INC.

NEW HANOVER
COUNTY
GOVERNMENT
CENTER

230 GOVERNMENT CENTER
DRIVE, WILMINGTON NC 28403

PREPARED FOR:
GHKCAPE FEAR DEVELOPMENT
LLC
1051 MILITARY CUTOFF RD #200,
WILMINGTON, NC 28405

PRELIMINARY
NOT FOR CONSTRUCTION

PROJECT: SE20.022.00

ISSUE: 90% SUBMITTAL

DATE: 10/01/2020

REVISIONS:

PROJ. MGR: MTA

DRAWN BY: KTD



CHECKED BY: MTA

COVER SHEET

C-0.0

10/1/2020 4:59 PM A:\2020\SE20.022.00 CFC-NHC Govt Complex\LD\Drawings\Construction Plans\SE20022 COVER SHEET & LEGEND.dwg

10/1/2020 1:45 PM A:\2020\SE20.022.00 CFC-NHC Govt Complex\LD\Design\Drawings\Construction Plans\SE20.022 - EXISTING CONDITIONS PLANS.dwg

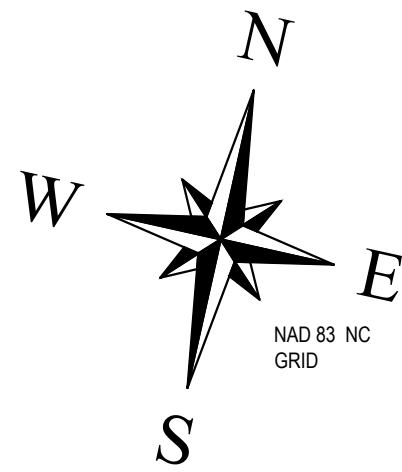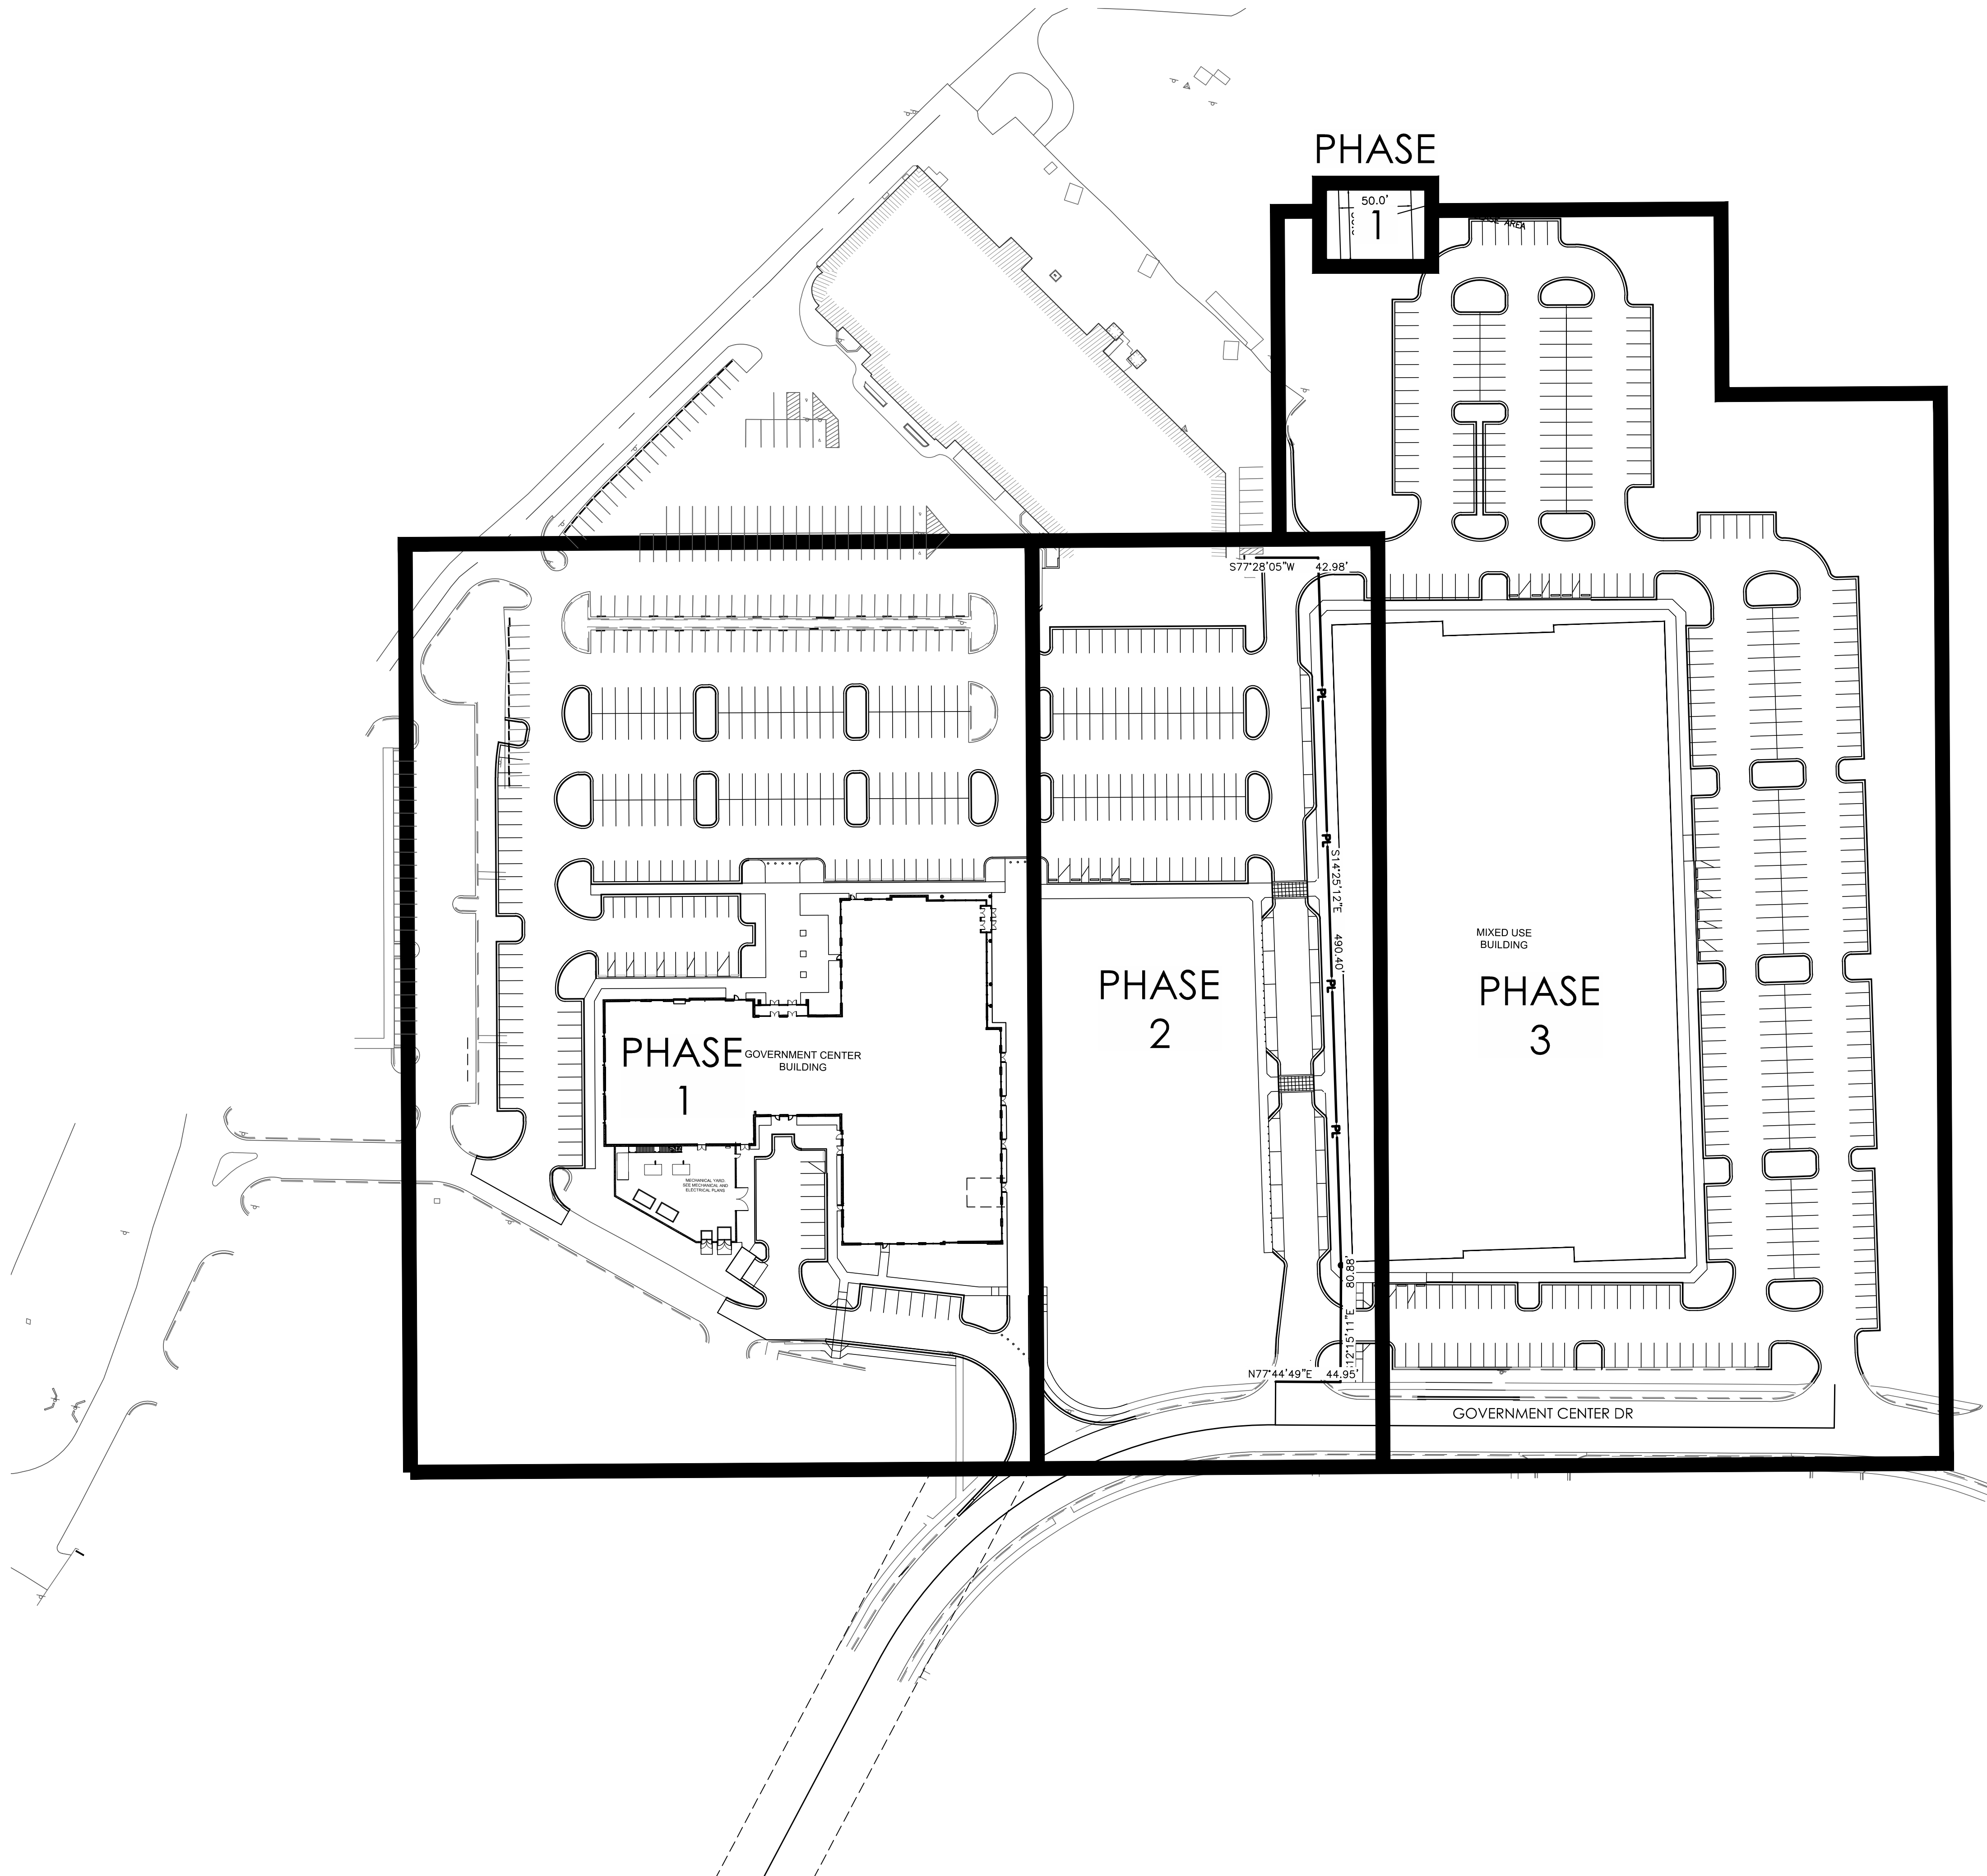

SEPI

SEPI ENGINEERING & CONSTRUCTION, INC.
RALEIGH | WILMINGTON | CHARLOTTE
BEAUFORT | CHARLESTON

5030 NEW CENTRE DR., SUITE B
WILMINGTON, NC 28403
PHONE | 910.523.5715

sepiinc.com




3 WORKING DAYS
BEFORE YOU DIG
FOR THE LOCATION OF
UNDERGROUND FACILITIES

Know what's below.
before you dig.

THE LOCATIONS OF EXISTING UNDERGROUND UTILITIES ARE SHOWN IN AN APPROXIMATE WAY ONLY AND HAVE NOT BEEN INDEPENDENTLY VERIFIED BY THE OWNER OR ITS REPRESENTATIVE. THE CONTRACTOR SHALL DETERMINE THE EXACT LOCATION OF ALL EXISTING UTILITIES BEFORE COMMENCING WORK AND AGREE TO BE FULLY RESPONSIBLE FOR ANY AND ALL DAMAGES WHICH MIGHT BE OCCASIONED BY THE CONTRACTOR'S FAILURE TO EXACTLY LOCATE AND PRESERVE ANY AND ALL UNDERGROUND UTILITIES.

NOTICE:
CONSTRUCTION SITE SAFETY IS THE SOLE RESPONSIBILITY OF THE CONTRACTOR. NEITHER THE OWNER NOR THE ENGINEER SHALL BE EXPECTED TO ASSUME ANY RESPONSIBILITY FOR SAFETY OF THE WORK, OF PERSONS ENGAGED IN THE WORK, OF ANY NEARBY STRUCTURES, OR OF ANY OTHER PERSONS.

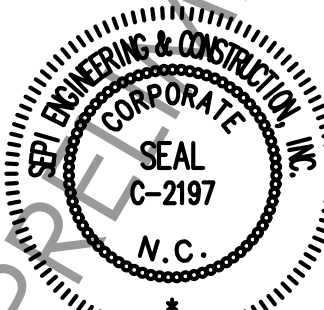


COPYRIGHT © 2019
SEPI ENGINEERING & CONSTRUCTION, INC.

NEW HANOVER COUNTY GOVERNMENT CENTER


230 GOVERNMENT CENTER
DRIVE, WILMINGTON NC 28403

PREPARED FOR:
GHKCAPE FEAR DEVELOPMENT
LLC
1051 MILITARY CUTOFF RD #200,
WILMINGTON, NC 28405

PRELIMINARY
NOT FOR CONSTRUCTION

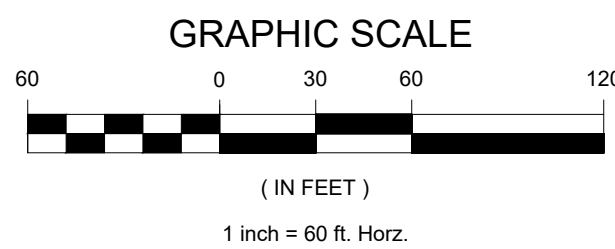

Approved Construction Plan	
Name	Date
Planning	
Traffic	
Fire	

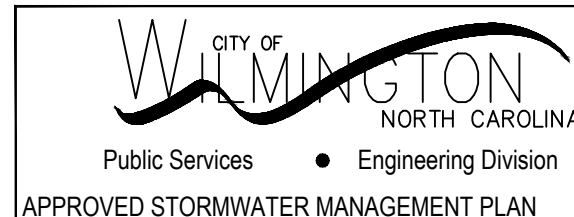

Date: _____ Permit # _____
Signed: _____

For each open utility cut of
City streets, a \$325 permit shall
be required from the City prior to
occupancy and/or project
acceptance








PROJECT:	SE20.022.00	DATE
ISSUE:	90% SUBMITTAL	10/01/2020
	.	.
	.	.
	.	.
	.	.
REVISIONS:		
	.	.
	.	.
	.	.
	.	.
	.	.
	.	.
PROJ. MGR:	MTA	
DRAWN BY:	KTD	
CHECKED BY:	MTA	

OVERALL PHASING
PLAN





C-0.1

PROPERTIES:




MARKERS:

       EXISTING RIGHT OF WAY MONUMENT	
EXISTING CONCRETE MONUMENT	
EXISTING IRON PIPE	
IRON PIPE SET	
EXISTING IRON ROD	
REBAR SET	
PK NAIL FOUND	
PK NAIL SET	
EXISTING GEODETIC MONUMENT	
TRAVERSE NAIL	
CALCULATED PROPERTY CORNER	
EXISTING BENCHMARK	
PROPOSED BENCHMARK	
CONTROL CORNER	
NOW OR FORMERLY	
WETLAND FLAG	



LINES:

    RIGHT OF WAY	
PROPERTY LINE, SURVEYED	
PROPERTY LINE, NOT SURVEYED	
PROPOSED PROPERTY LINE	
EXISTING EASEMENT	
PROPOSED EASEMENT	
EXISTING EDGE OF WATER	
PROPOSED EDGE OF WATER	
100 YEAR FLOOD PLAIN	
AEC LINE	
CAMA LINE	
BUFFER LINE	
EXISTING WETLAND LINE	
EXISTING HIGH WATER LINE	

GRADING:

   EXISTING MINOR CONTOUR	
PROPOSED MINOR CONTOUR	
EXISTING MAJOR CONTOUR	
PROPOSED MAJOR CONTOUR	
EXISTING SPOT ELEVATION	
PROPOSED SPOT ELEVATION	
EXISTING GRADE ARROW	
PROPOSED GRADE ARROW	

MISCELLANEOUS:





 
 
PROPOSED SILT FENCE	
PROPOSED TREE PROTECTION FENCE	
PROPOSED DEMOLITION DESIGNATION	
PROPOSED LIMITS OF DISTURBANCE	
PROPOSED TURBIDITY CURTAIN	

SITE:




EXISTING MAILBOX	
PROPOSED MAILBOX	
EXISTING BOLLARD	
PROPOSED BOLLARD	
EXISTING FLAG POLE	
PROPOSED FLAG POLE	
EXISTING SIGN	
EXISTING SIGN, RELOCATED	
PROPOSED SIGN	
EXISTING HARDWOOD TREE	
PROPOSED HARDWOOD TREE	
EXISTING CONIFER TREE	
PROPOSED CONIFER TREE	
EXISTING PALM TREE	
PROPOSED PALM TREE	
EXISTING FLOWERING TREE	
PROPOSED FLOWERING TREE	
EXISTING SHRUB	
PROPOSED SHRUB	
EXISTING TREELINE	
PROPOSED TREELINE	
EXISTING FENCE	
PROPOSED FENCE	

UTILITIES:












ELECTRIC:

      EXISTING UNDERGROUND ELECTRIC	
PROPOSED UNDERGROUND ELECTRIC	
EXISTING OVERHEAD ELECTRIC	
PROPOSED OVERHEAD ELECTRIC	
EXISTING POWER POLE	
PROPOSED POWER POLE	
EXISTING GUY POLE	
PROPOSED GUY POLE	
EXISTING GUY WIRE	
PROPOSED GUY WIRE	
EXISTING LIGHT POLE	
EXISTING LIGHT POLE, REOCATED	
PROPOSED LIGHT POLE	
EXISTING TRANSFORMER	
PROPOSED TRANSFORMER	
EXISTING ELECTRIC METER	
PROPOSED ELECTRIC METER	
EXISTING TRAFFIC SIGNAL BASE	
PROPOSED TRAFFIC SIGNAL BASE	

SANITARY SEWER:

  
 
EXISTING FORCEMAIN	
PROPOSED FORCEMAIN	
EXISTING GRAVITY SEWER	
PROPOSED GRAVITY SEWER	
EXISTING SEWER MANHOLE	
PROPOSED SEWER MANHOLE	
EXISTING SEWER WET WELL	
PROPOSED SEWER WET WELL	
EXISTING CLEANOUT	
PROPOSED CLEANOUT	
EXISTING SEWER VALVE	
PROPOSED SEWER VALVE	
EXISTING SEWER AIR RELEASE VALVE	
PROPOSED SEWER AIR RELEASE VALVE	
EXISTING FLOW METER	
PROPOSED FLOW METER	
EXISTING SCADA TOWER	
PROPOSED SCADA TOWER	
EXISTING GENERATOR	
PROPOSED GENERATOR	
EXISTING GREASE TRAP	
PROPOSED GREASE TRAP	

COMMUNICATIONS:

         
 
 
EXISTING FIBER OPTIC	
PROPOSED FIBER OPTIC	
EXISTING OVERHEAD TELEPHONE	
PROPOSED OVERHEAD TELEPHONE	
EXISTING UNDERGROUND TELEPHONE	
PROPOSED UNDERGROUND TELEPHONE	
EXISTING OVERHEAD CABLE	
PROPOSED OVERHEAD CABLE	
EXISTING UNDERGROUND CABLE	
PROPOSED UNDERGROUND CABLE	
EXISTING TELEPHONE PEDESTAL	
PROPOSED TELEPHONE PEDESTAL	
EXISTING CABLE BOX	
PROPOSED CABLE BOX	
EXISTING FIBER OPTIC MARKER	
PROPOSED FIBER OPTIC MARKER	
EXISTING TELEPHONE MANHOLE	
EXISTING FIBER OPTIC PEDESTAL	
PROPOSED FIBER OPTIC PEDESTAL	

UTILITIES (CONT):







STORM/ DRAINAGE:

  EXISTING STORM PIPE	
PROPOSED STORM PIPE	
EXISTING DITCH AND FLOW DIRECTION	
PROPOSED DITCH AND FLOW DIRECTION	
EXISTING STORM FORCE MAIN	
PROPOSED STORM FORCE MAIN	
EXISTING STORM MANHOLE	
PROPOSED STORM MANHOLE	
EXISTING CURB INLET	
PROPOSED CURB INLET	
EXISTING DROP INLET	
PROPOSED DROP INLET	
EXISTING YARD INLET	
PROPOSED YARD INLET	
EXISTING FLARED END SECTION	
PROPOSED FLARED END SECTION	
EXISTING STORM WET WELL	
PROPOSED STORM WET WELL	
EXISTING GENERATOR	
PROPOSED GENERATOR	


WATER:

   EXISTING WATER LINE	
PROPOSED WATER LINE	
EXISTING WATER REUSE LINE	
PROPOSED WATER REUSE LINE	
EXISTING WATER VALVE	
PROPOSED WATER VALVE	
EXISTING WATER METER	
PROPOSED WATER METER	
EXISTING FIRE HYDRANT	
PROPOSED FIRE HYDRANT	
EXISTING IRRIGATION CONTROL VALVE	
PROPOSED IRRIGATION CONTROL VALVE	
EXISTING SPRINKLER HEAD	
PROPOSED SPRINKLER HEAD	
EXISTING BACKFLOW PREVENTER	
PROPOSED BACKFLOW PREVENTER	
EXISTING HOSE BIBB	
PROPOSED HOSE BIBB	
EXISTING YARD HYDRANT	
PROPOSED YARD HYDRANT	
EXISTING POTABLE WELL	
PROPOSED POTABLE WELL	
EXISTING NON-POTABLE WELL	
PROPOSED NON-POTABLE WELL	
EXISTING BLOW-OFF	
PROPOSED BLOW-OFF	
EXISTING FIRE DEPARTMENT CONNECTION	
PROPOSED FIRE DEPARTMENT CONNECTION	
EXISTING FIRE DEPARTMENT CONNECTION VALVE	
PROPOSED FIRE DEPARTMENT CONNECTION VALVE	

HATCHES:

      EXISTING GRAVEL	
PROPOSED GRAVEL	
EXISTING CONCRETE	
PROPOSED CONCRETE	
EXISTING DIRT ROAD	
PROPOSED DIRT ROAD	
EXISTING RIPRAP	
PROPOSED RIPRAP	
EXISTING TRUNCATED DOME	
PROPOSED TRUNCATED DOME	
EXISTING WETLANDS	
EXISTING ASPHALT	
PROPOSED ASPHALT	
PROPOSED HEAVY DUTY ASPHALT	

Approved Construction Plan	
Name	Date
Planning	
Traffic	
Fire	

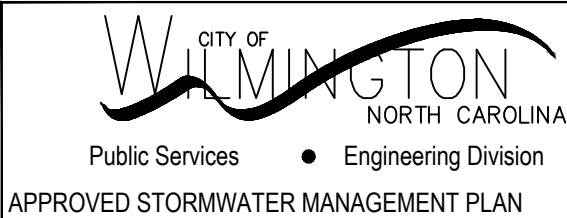

APPROVED STORMWATER MANAGEMENT PLAN	
Date:	Permit #
Signed: _____	

For each open utility cut of City streets, a \$325 permit shall be required from the City prior to occupancy and/or project acceptance



SEPI
ENGINEERING & CONSTRUCTION, INC.
RALEIGH | WILMINGTON | CHARLOTTE
BELHAVEN | CHARLESTON

5030 NEW CENTRE DR., SUITE B
WILMINGTON, NC 28403
PHONE | 910.523.5715

sepiinc.com



3 WORKING DAYS
BEFORE YOU DIG
FOR THE LOCATION OF
UNDERGROUND FACILITIES


Know what's below.
before you dig.

THE LOCATIONS OF EXISTING UNDERGROUND UTILITIES ARE SHOWN IN AN APPROXIMATE WAY ONLY AND HAVE NOT BEEN INDEPENDENTLY VERIFIED BY THE OWNER OR ITS REPRESENTATIVE. THE CONTRACTOR SHALL DETERMINE THE EXACT LOCATION OF ALL EXISTING UTILITIES BEFORE COMMENCING WORK AND AGREE TO BE FULLY RESPONSIBLE FOR ANY AND ALL DAMAGES WHICH MIGHT BE OCCASIONED BY THE CONTRACTOR'S FAILURE TO EXACTLY LOCATE AND PRESERVE ANY AND ALL UNDERGROUND UTILITIES.

NOTICE:
CONSTRUCTION SITE SAFETY IS THE SOLE RESPONSIBILITY OF THE CONTRACTOR. NEITHER THE OWNER NOR THE ENGINEER SHALL BE EXPECTED TO ASSUME ANY RESPONSIBILITY FOR SAFETY OF THE WORK, OF PERSONS ENGAGED IN THE WORK, OF ANY NEARBY STRUCTURES, OR OF ANY OTHER PERSONS.



PROFESSIONAL ENGINEER
MARK ARCOBBI
SEAL 24419
NORTH CAROLINA

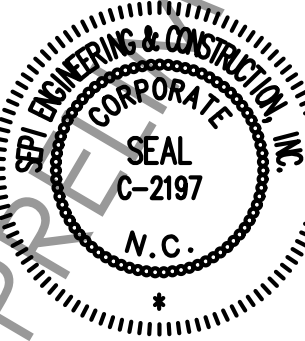

SEPI ENGINEERING & CONSTRUCTION, INC.
CORPORATE SEAL
C-2197
N.C.

COPYRIGHT © 2019
SEPI ENGINEERING & CONSTRUCTION, INC.

**NEW HANOVER
COUNTY
GOVERNMENT
CENTER**
230 GOVERNMENT CENTER
DRIVE, WILMINGTON NC 28403

PREPARED FOR:
GHKCAPE FEAR DEVELOPMENT
LLC
1051 MILITARY CUTOFF RD #200,
WILMINGTON, NC 28405


PRELIMINARY
NOT FOR CONSTRUCTION

PROJECT:	SE20.022.00	DATE
ISSUE:	90% SUBMITTAL	10/01/2020
	.	.
	.	.
	.	.
	.	.
	.	.
	.	.
	.	.
	.	.
	.	.

PROJ. MGR:	MTA
DRAWN BY:	KTD
CHECKED BY:	MTA

LEGEND

C-0.2

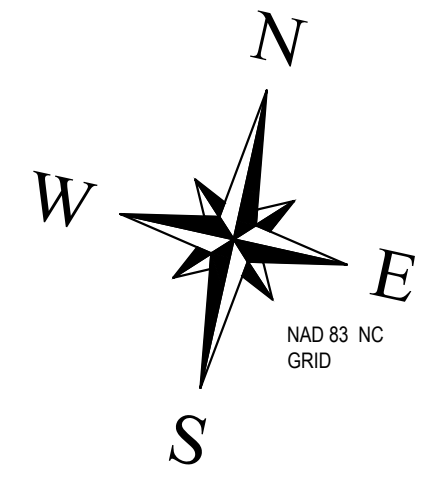

SEPI

SEPI ENGINEERING & CONSTRUCTION, INC.
RALEIGH | WILMINGTON | CHARLOTTE
BELHAVEN | CHARLESTON

5030 NEW CENTRE DR. | SUITE B
WILMINGTON, NC 28403
PHONE | 910.523.5715

sepiinc.com



3 WORKING DAYS
BEFORE YOU DIG
FOR THE LOCATION OF
UNDERGROUND FACILITIES

Know what's below.

before you dig.

THE LOCATIONS OF EXISTING UNDERGROUND UTILITIES ARE SHOWN IN AN APPROXIMATE WAY ONLY AND HAVE NOT BEEN INDEPENDENTLY VERIFIED BY THE OWNER OR ITS REPRESENTATIVE. THE CONTRACTOR SHALL DETERMINE THE EXACT LOCATION OF ALL EXISTING UTILITIES BEFORE COMMENCING WORK, AND AGREES TO BE FULLY RESPONSIBLE FOR ANY AND ALL DAMAGES WHICH MIGHT BE OCCASIONED BY THE CONTRACTOR'S FAILURE TO EXACTLY LOCATE AND PRESERVE ANY AND ALL UNDERGROUND UTILITIES.

NOTICE:
CONSTRUCTION SITE SAFETY IS THE SOLE RESPONSIBILITY OF
THE CONTRACTOR NEITHER THE OWNER NOR THE ENGINEER
SHALL BE EXPECTED TO ASSUME ANY RESPONSIBILITY FOR
SAFETY OF THE WORK, OF PERSONS ENGAGED IN THE WORK,
OF ANY NEARBY STRUCTURES, OR OF ANY OTHER PERSONS.



COPYRIGHT © 2019
SEPI ENGINEERING & CONSTRUCTION, INC


NEW HANOVER
COUNTY
GOVERNMENT
CENTER

230 GOVERNMENT CENTER
DRIVE, WILMINGTON NC 28403

PREPARED FOR:
GHKCAPE FEAR DEVELOPMENT
LLC
1051 MILITARY CUTOFF RD #200,
WILMINGTON, NC 28405

PRELIMINARY

NOT FOR CONSTRUCTION

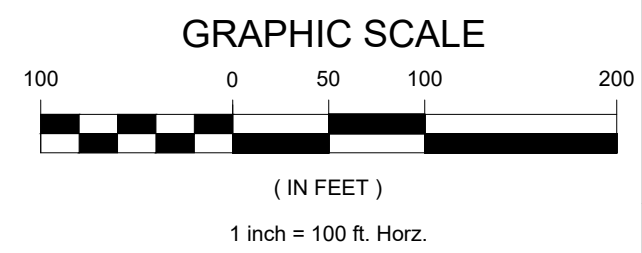

Approved Construction Plan	
Name	Date
Planning	
Traffic	
Fire	

 CITY OF
WILMINGTON
NORTH CAROLINA
Public Services • Engineering Division

APPROVED STORMWATER MANAGEMENT PLAN

Date: _____ Permit # _____

Signed: _____



For each open utility cut of City streets, a \$325 permit shall be required from the City prior to occupancy and/or project acceptance

PROJECT:		SE20.022.00	DATE
ISSUE:		90% SUBMITTAL	10/01/2020
	1		1
	2		2
	3		3
REVISIONS:			
	1		1
	2		2
	3		3
	4		4
	5		5
PROJ. MGR:		MTA	
DRAWN BY:		KTD	
CHECKED BY:		MTA	

OVERALL EXISTING CONDITIONS PLAN

C-1.0

10/1/2020 12:41 PM X:\2020\VE20.022.00 CFC-NHC Govt Complex\LD Design\Drawings\Construction Plans\VE20022 - EXISTING CONDITIONS PLANS.dwg

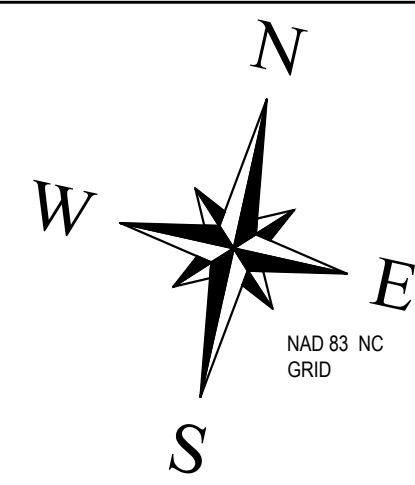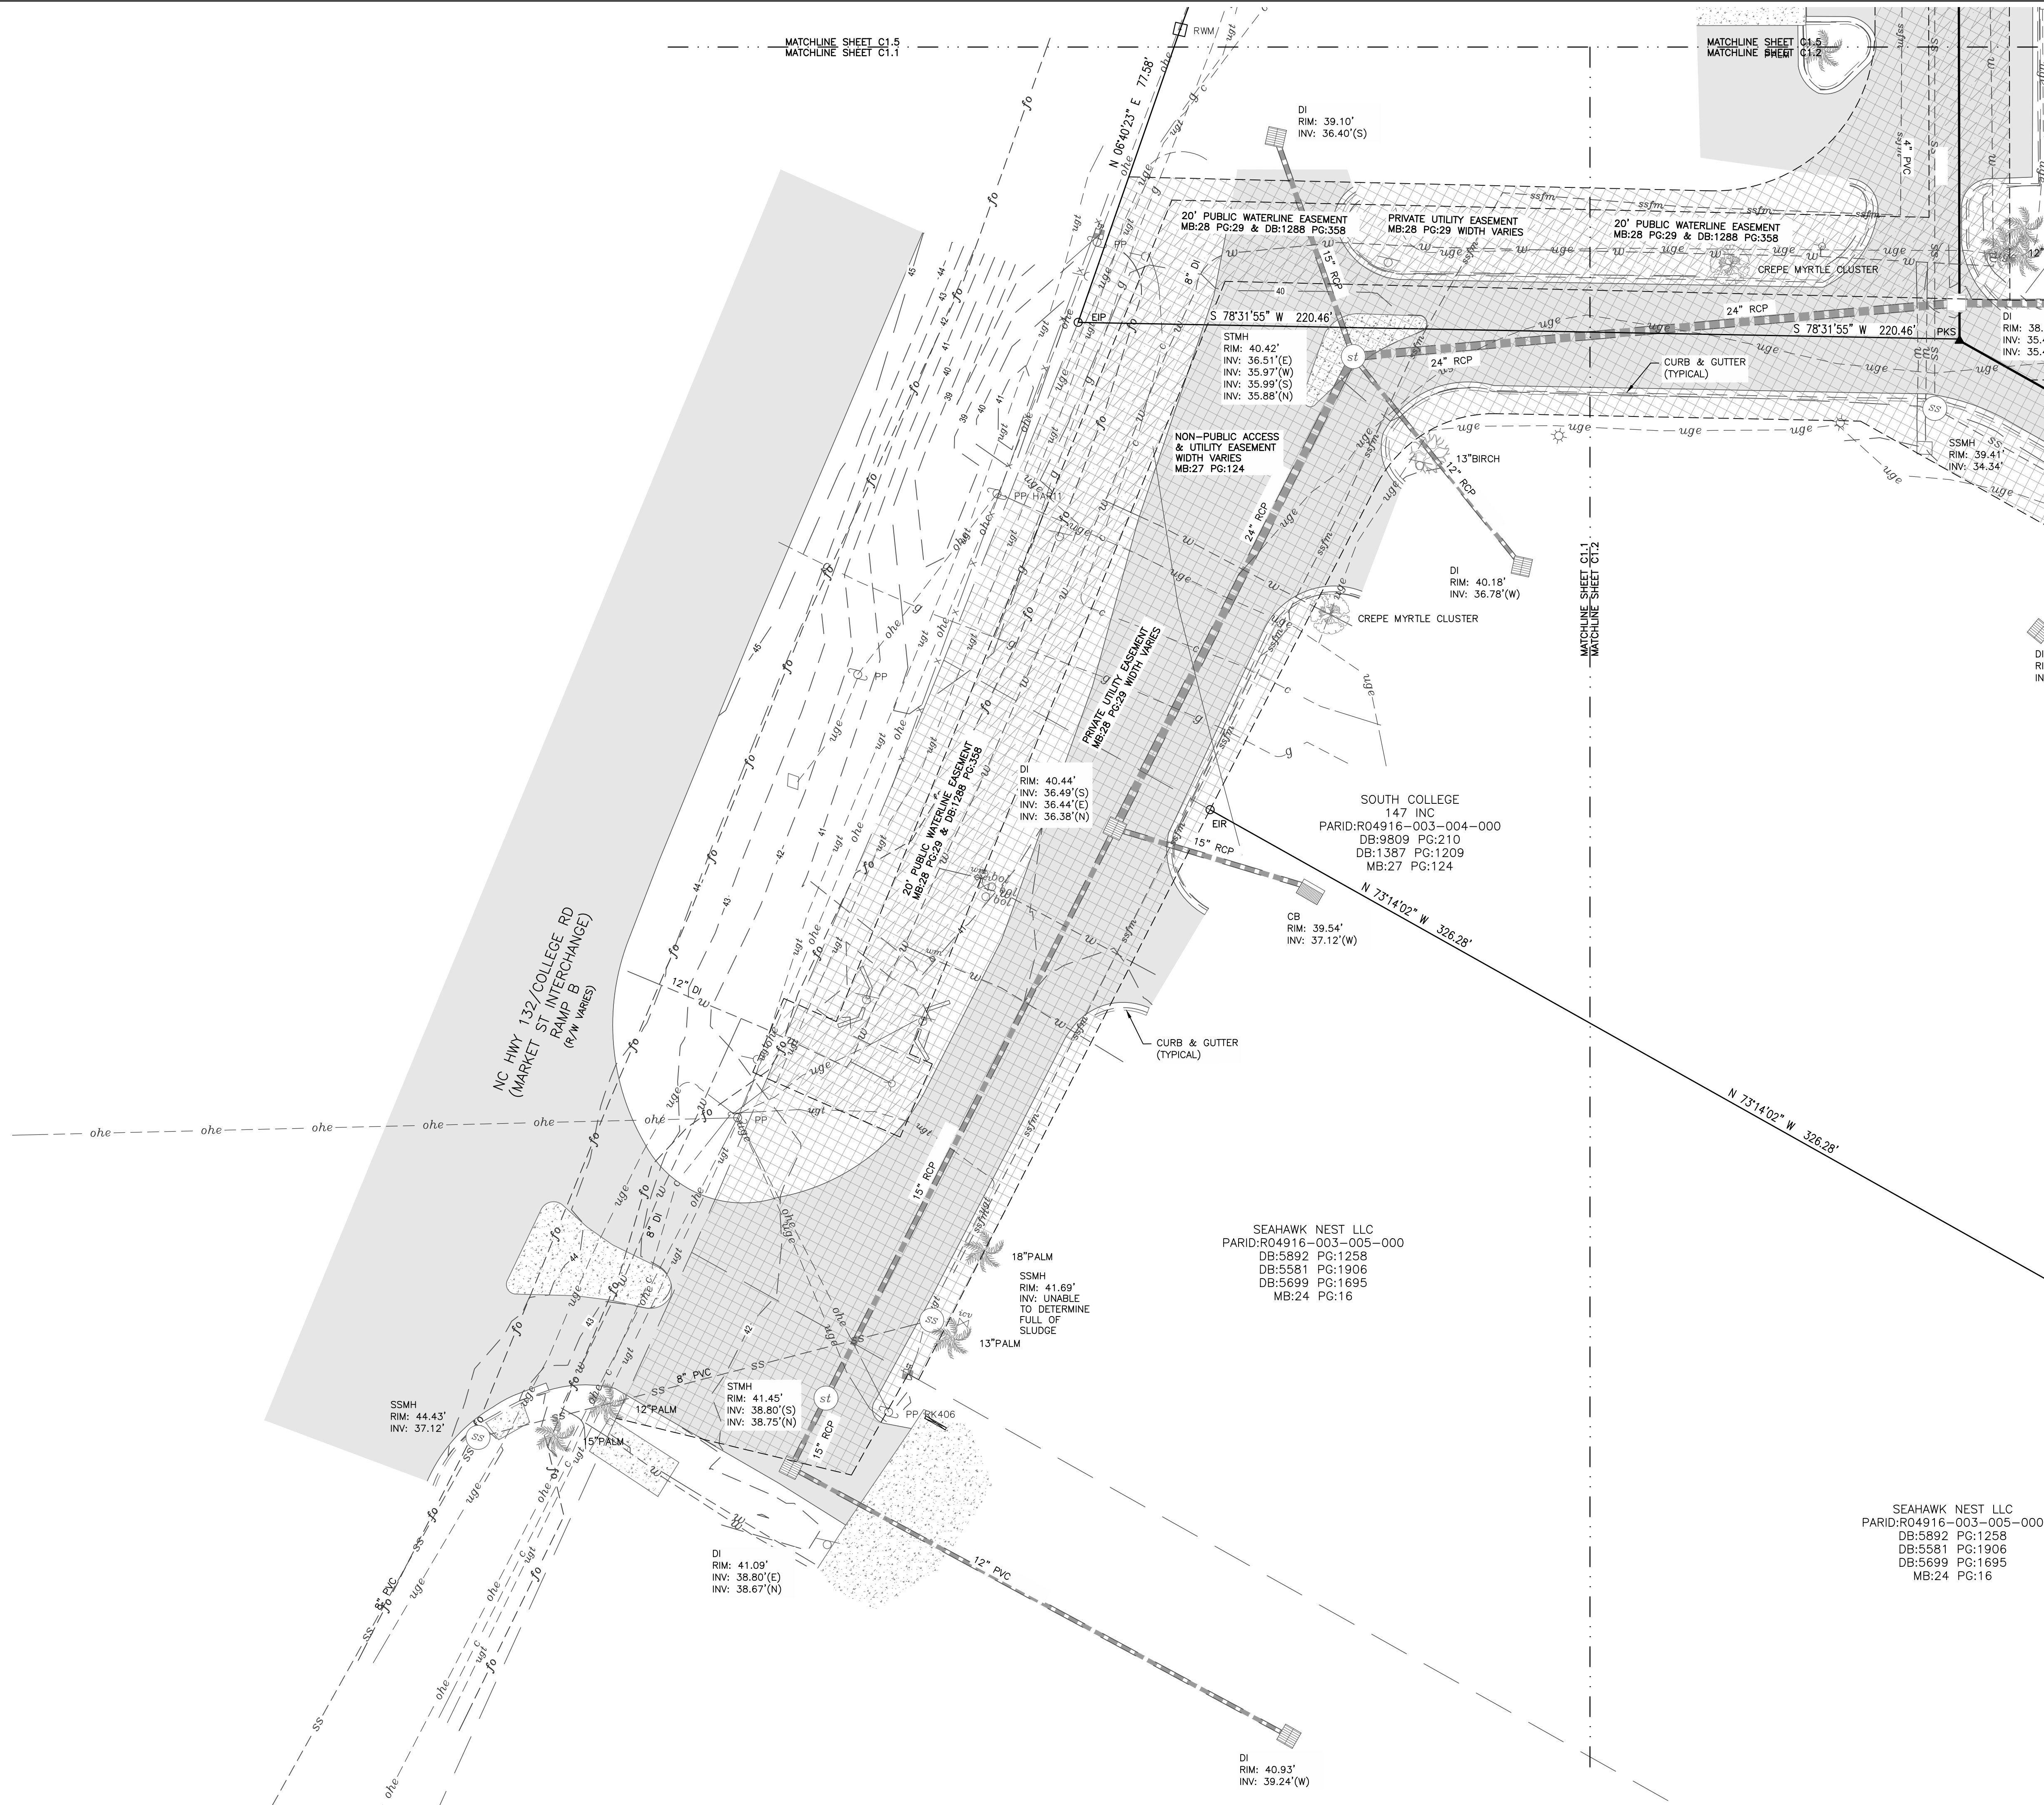

SEPI
SEPI ENGINEERING & CONSTRUCTION, INC.
RALEIGH | WILMINGTON | CHARLOTTE
BEAUFORT | CHARLESTON

5030 NEW CENTRE DR., SUITE B
WILMINGTON, NC 28403
PHONE | 910.523.5715

sepiinc.com

Know what's below.
before you dig.

THE LOCATIONS OF EXISTING UNDERGROUND UTILITIES ARE SHOWN IN AN APPROXIMATE WAY ONLY AND HAVE NOT BEEN INDEPENDENTLY VERIFIED BY THE OWNER OR ITS REPRESENTATIVE. THE CONTRACTOR SHALL DETERMINE THE EXACT LOCATION OF ALL EXISTING UTILITIES BEFORE COMMENCING WORK AND AGREE TO BE FULLY RESPONSIBLE FOR ANY AND ALL DAMAGES WHICH MIGHT BE OCCASIONED BY THE CONTRACTOR'S FAILURE TO EXACTLY LOCATE AND PRESERVE ANY AND ALL UNDERGROUND UTILITIES.


NOTICE:
CONSTRUCTION SITE SAFETY IS THE SOLE RESPONSIBILITY OF THE CONTRACTOR. NEITHER THE OWNER NOR THE ENGINEER SHALL BE EXPECTED TO ASSUME ANY RESPONSIBILITY FOR SAFETY OF THE WORK, OF PERSONS ENGAGED IN THE WORK, OF ANY NEARBY STRUCTURES, OR OF ANY OTHER PERSONS.

COPYRIGHT © 2019
SEPI ENGINEERING & CONSTRUCTION, INC.

**NEW HANOVER
COUNTY
GOVERNMENT
CENTER**
230 GOVERNMENT CENTER
DRIVE, WILMINGTON NC 28403


PREPARED FOR:
GHKCAPE FEAR DEVELOPMENT
LLC
1051 MILITARY CUTOFF RD #200,
WILMINGTON, NC 28405

PRELIMINARY
NOT FOR CONSTRUCTION

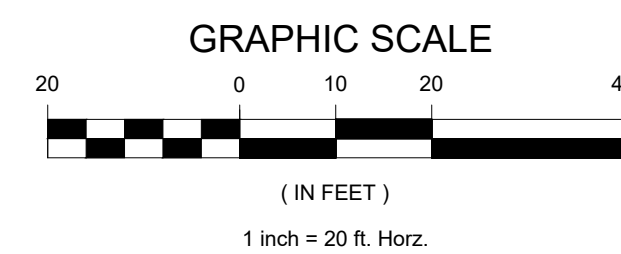

Approved Construction Plan

	Name	Date
Planning		
Traffic		
Fire		

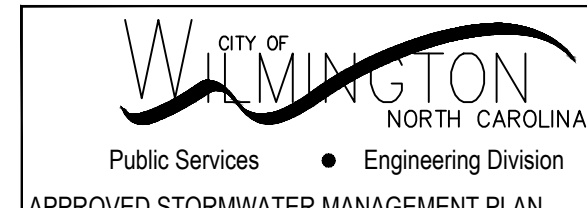



APPROVED STORMWATER MANAGEMENT PLAN

Date: _____ Permit # _____

Signed: _____

For each open utility cut of
City streets, a \$325 permit shall
be required from the City prior to
occupancy and/or project
acceptance



PROJECT: SE20.022.00		DATE
ISSUE: 90% SUBMITTAL		10/01/2020
REVISIONS:		
PROJ. MGR: MTA		
DRAWN BY: KTD		
CHECKED BY: MTA		
EXISTING CONDITIONS PLAN		
C-1.1		

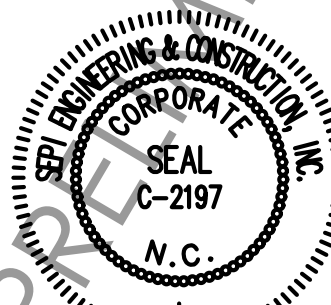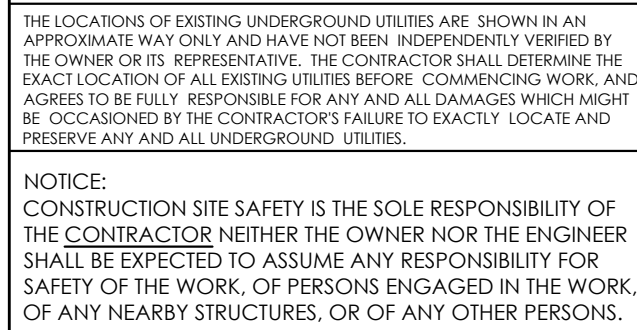

COPYRIGHT © 2019
 SEPI ENGINEERING & CONSTRUCTION, INC.
 NEW HANOVER
 COUNTY
 GOVERNMENT
 CENTER
 230 GOVERNMENT CENTER
 DRIVE, WILMINGTON NC 28403

PREPARED FOR:
GHKCAPE FEAR DEVELOPMENT
LLC
1051 MILITARY CUTOFF RD #200,
WILMINGTON, NC 28405

PRELIMINARY
NOT FOR CONSTRUCTION

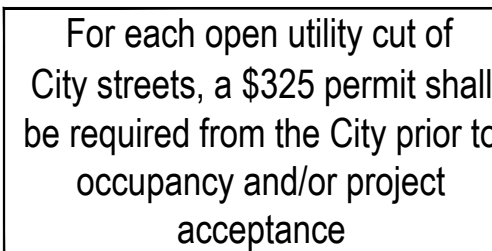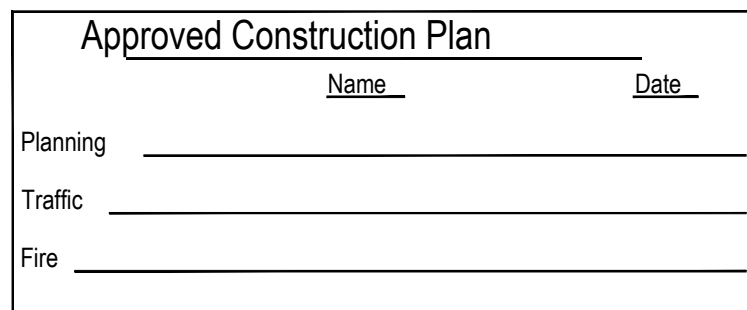

PROJECT:		SE20.022.00	DATE
ISSUE:		90% SUBMITTAL	10/01/2020
	1		1
	2		2
	3		3
	4		4
	5		5
REVISIONS:			
	1		1
	2		2
	3		3
	4		4
	5		5
PROJ. MGR:		MTA	
DRAWN BY:		KTD	
CHECKED BY:		MTA	


EXISTING CONDITIONS PLAN

EXISTING CONDITIONS PLAN

C-1.3





NOTICE:
CONSTRUCTION SITE SAFETY IS THE SOLE RESPONSIBILITY OF
THE CONTRACTOR NEITHER THE OWNER NOR THE ENGINEER
SHALL BE EXPECTED TO ASSUME ANY RESPONSIBILITY FOR
SAFETY OF THE WORK, OF PERSONS ENGAGED IN THE WORK,
OF ANY NEARBY STRUCTURES, OR OF ANY OTHER PERSONS.

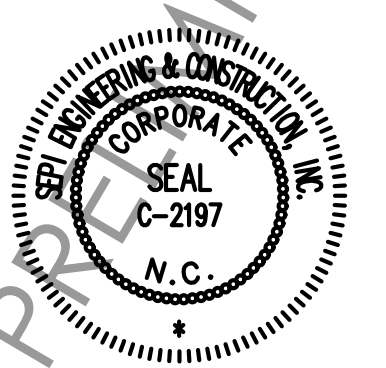


NEW HANOVER
COUNTY
GOVERNMENT
CENTER
230 GOVERNMENT CENTER
DRIVE, WILMINGTON NC 28403


PRELIMINARY
NOT FOR CONSTRUCTION

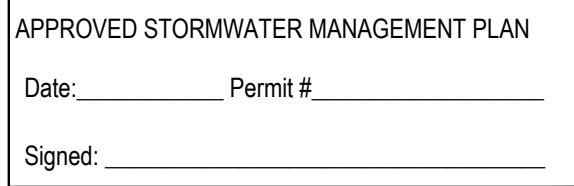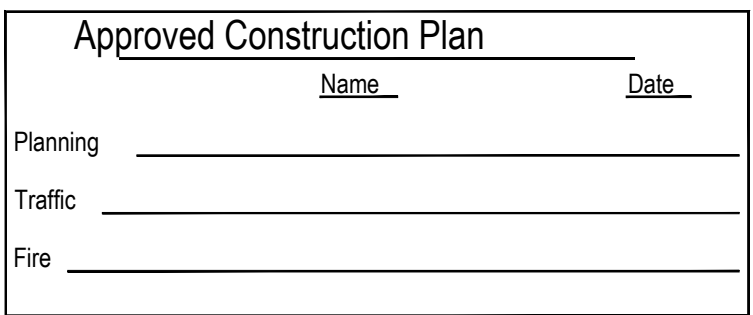

EXISTING CONDITIONS PLAN

C-1.4

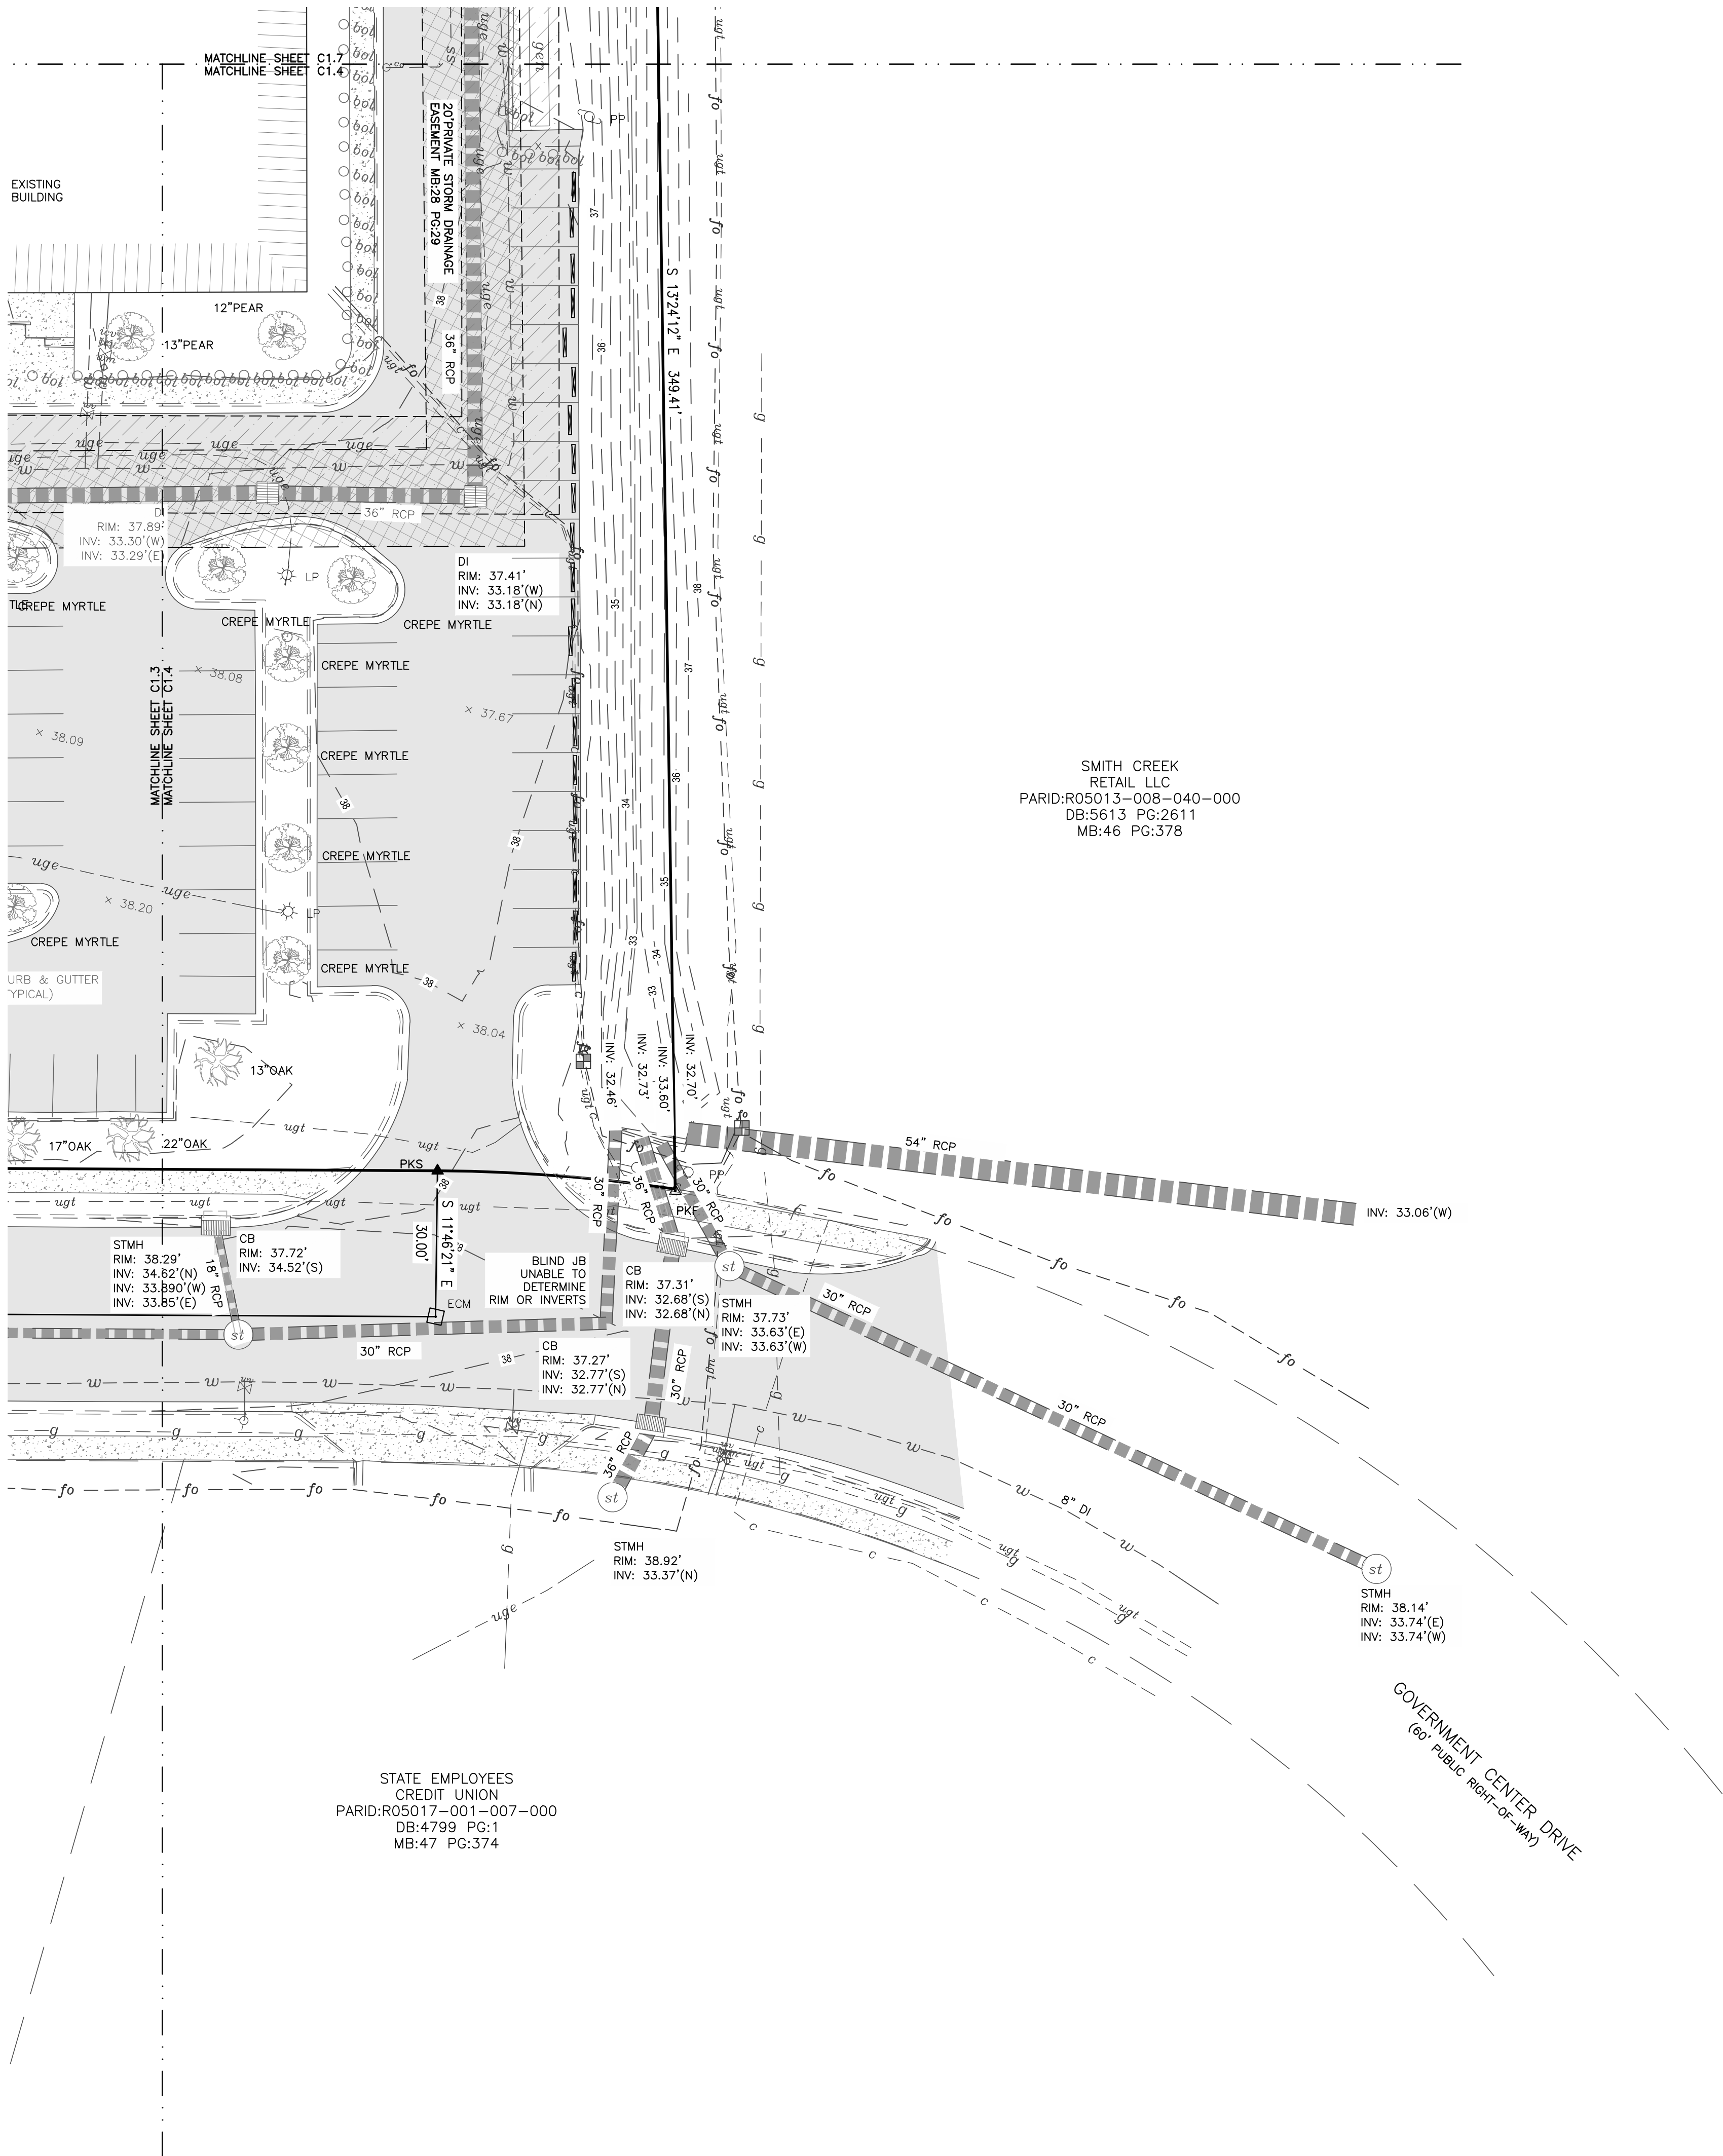

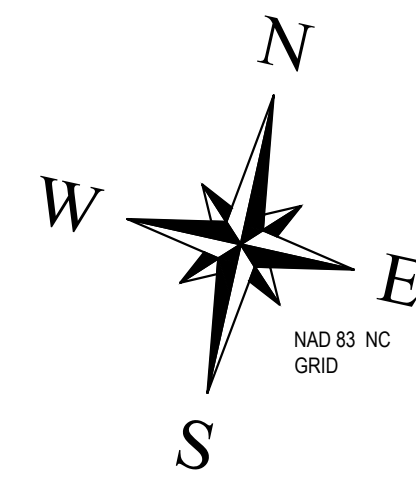

SEPI

5030 NEW CENTRE DR. | SUITE B
WILMINGTON, NC 28403
PHONE | 910.523.5715


sepiinc.com



Know what's below.
before you dig.

THE LOCATIONS OF EXISTING UNDERGROUND UTILITIES ARE SHOWN IN AN APPROXIMATE WAY ONLY AND HAVE NOT BEEN INDEPENDENTLY VERIFIED BY THE OWNER OR ITS REPRESENTATIVE. THE CONTRACTOR SHALL DETERMINE THE EXACT LOCATION OF ALL EXISTING UTILITIES BEFORE COMMENCING WORK, AND ACCEPTS ALL RESPONSIBILITY FOR ANY DAMAGE TO UTILITIES WHICH MIGHT BE OCCURRED BY THE CONTRACTOR'S FAILURE TO EXAMINE LOCATE AND PRESERVE ANY AND ALL UNDERGROUND UTILITIES.

NOTICE:
CONSTRUCTION SITE SAFETY IS THE SOLE RESPONSIBILITY OF THE CONTRACTOR NEITHER THE OWNER NOR THE ENGINEER SHALL BE EXPECTED TO ASSUME ANY RESPONSIBILITY FOR SAFETY OF THE WORK, OF PERSONS ENGAGED IN THE WORK, OF ANY NEARBY STRUCTURES, OR OF ANY OTHER PERSONS.

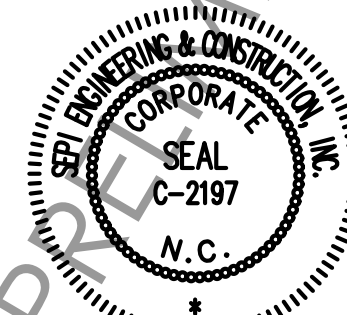


COPYRIGHT © 2019
SEPI ENGINEERING & CONSTRUCTION, INC.

NEW HANOVER
COUNTY
GOVERNMENT
CENTER


230 GOVERNMENT CENTER
DRIVE, WILMINGTON NC 28403

PREPARED FOR:
GHKCAPE FEAR DEVELOPMENT
LLC
1051 MILITARY CUTOFF RD #200,
WILMINGTON, NC 28405

PRELIMINARY
NOT FOR CONSTRUCTION

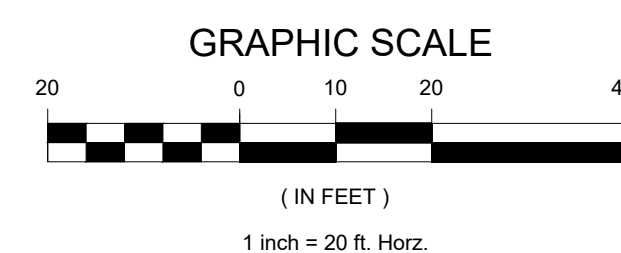

Approved Construction Plan	
Name	Date
Planning	
Traffic	
Fire	

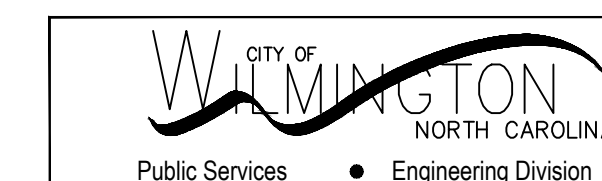

APPROVED STORMWATER MANAGEMENT PLAN

Date: Permit #

Signed: _____

For each open utility cut of City streets, a \$325 permit shall be required from the City prior to occupancy and/or project acceptance

		DATE	
PROJECT:		SE20.022.00	
ISSUE:		90% SUBMITTAL	
		-	-
		-	-
		-	-
		-	-
		-	-
REVISIONS:			
		-	-
		-	-
		-	-
		-	-
		-	-

PROJ. MGR:	MTA
------------	-----


DRAWN BY:	KTC
-----------	-----

CHECKED BY:	MTA
-------------	-----

EXISTING CONDITIONS PLAN

C-1.5

10/1/2020 12:44 PM X:\2020\VE20.022.00 CFC-HHC Govt Complex\LD Design\Drawings\Construction Plans\VE20022 - EXISTING CONDITIONS PLANS.dwg

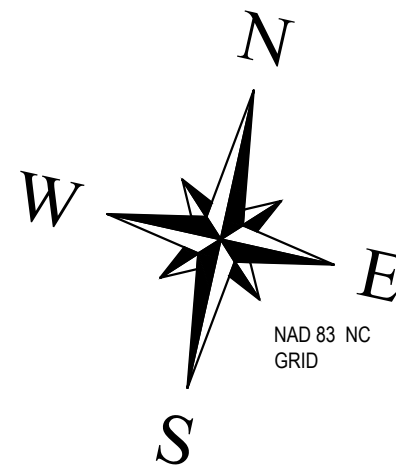

SEPI

SEPI ENGINEERING & CONSTRUCTION, INC.
RALEIGH | WILMINGTON | CHARLOTTE
BEAUFORT | CHARLESTON

5030 NEW CENTRE DR., SUITE B
WILMINGTON, NC 28403
PHONE | 910.523.5715

sepiinc.com




3 WORKING DAYS
BEFORE YOU DIG

Know what's below.
before you dig.

THE LOCATIONS OF EXISTING UNDERGROUND UTILITIES ARE SHOWN IN AN APPROXIMATE WAY ONLY AND HAVE NOT BEEN INDEPENDENTLY VERIFIED BY THE OWNER OR ITS REPRESENTATIVE. THE CONTRACTOR SHALL DETERMINE THE EXACT LOCATION OF ALL EXISTING UTILITIES BEFORE COMMENCING WORK AND AGREE TO BE FULLY RESPONSIBLE FOR ANY AND ALL DAMAGES WHICH MIGHT BE OCCASIONED BY THE CONTRACTOR'S FAILURE TO EXACTLY LOCATE AND PRESERVE ANY AND ALL UNDERGROUND UTILITIES.

NOTICE:
CONSTRUCTION SITE SAFETY IS THE SOLE RESPONSIBILITY OF THE CONTRACTOR. NEITHER THE OWNER NOR THE ENGINEER SHALL BE EXPECTED TO ASSUME ANY RESPONSIBILITY FOR SAFETY OF THE WORK, OF PERSONS ENGAGED IN THE WORK, OF ANY NEARBY STRUCTURES, OR OF ANY OTHER PERSONS.

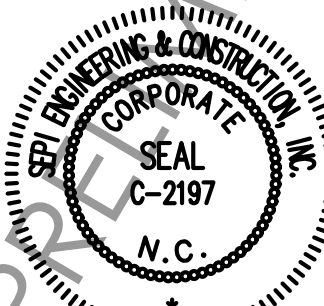

COPYRIGHT © 2019
SEPI ENGINEERING & CONSTRUCTION, INC.


NEW HANOVER COUNTY GOVERNMENT CENTER

230 GOVERNMENT CENTER
DRIVE, WILMINGTON NC 28403

PREPARED FOR:
GHKCAPE FEAR DEVELOPMENT
LLC
1051 MILITARY CUTOFF RD #200,
WILMINGTON, NC 28405

PRELIMINARY
NOT FOR CONSTRUCTION

GRAPHIC SCALE

 


(IN FEET)

1 inch = 20 ft. Horiz.

Approved Construction Plan

	Name	Date
Planning		
Traffic		
Fire		

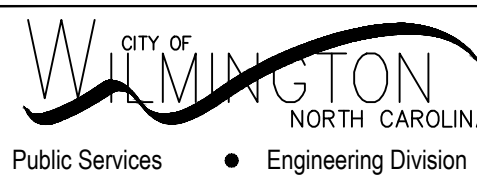

Public Services • Engineering Division
APPROVED STORMWATER MANAGEMENT PLAN

Date: _____ Permit # _____

Signed: _____

For each open utility cut of
City streets, a \$325 permit shall
be required from the City prior to
occupancy and/or project
acceptance


EXISTING CONDITIONS PLAN

C-1.6



THE LOCATIONS OF EXISTING UNDERGROUND UTILITIES ARE SHOWN IN AN APPROXIMATE WAY ONLY AND HAVE NOT BEEN INDEPENDENTLY VERIFIED BY THE OWNER OR ITS REPRESENTATIVE. THE CONTRACTOR SHALL DETERMINE THE EXACT LOCATION OF ALL EXISTING UTILITIES BEFORE COMMENCING WORK, AND AGREES TO BE FULLY RESPONSIBLE FOR ANY AND ALL DAMAGES WHICH MIGHT BE OCCASIONED BY THE CONTRACTOR'S FAILURE TO EXACTLY LOCATE AND PRESERVE ANY AND ALL UNDERGROUND UTILITIES.

NOTICE:
CONSTRUCTION SITE SAFETY IS THE SOLE RESPONSIBILITY OF
THE CONTRACTOR NEITHER THE OWNER NOR THE ENGINEER
SHALL BE EXPECTED TO ASSUME ANY RESPONSIBILITY FOR
SAFETY OF THE WORK, OF PERSONS ENGAGED IN THE WORK,
OF ANY NEARBY STRUCTURES, OR OF ANY OTHER PERSONS.

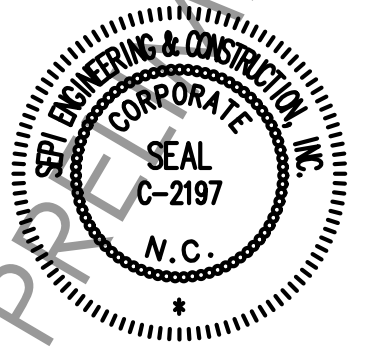



COPYRIGHT © 2019
SEPI ENGINEERING & CONSTRUCTION, INC.

230 GOVERNMENT CENTER
DRIVE, WILMINGTON NC 28403

PREPARED FOR:
GHKCAPE FEAR DEVELOPMENT
LLC
1051 MILITARY CUTOFF RD #200,
WILMINGTON, NC 28405

PRELIMINARY
NOT FOR CONSTRUCTION

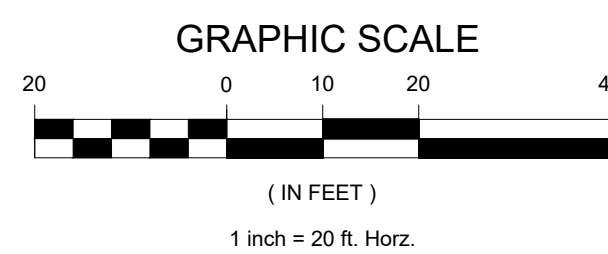

 

 CITY OF WILMINGTON

 NORTH CAROLINA

 Public Services • Engineering Division

 APPROVED STORMWATER MANAGEMENT PLAN

 Date: _____ Permit # _____


 Signed: _____


For each open utility cut of City streets, a \$325 permit shall be required from the City prior to occupancy and/or project acceptance

PROJECT:		SE20.022.00	DATE
ISSUE:		90% SUBMITTAL	10/01/2020
	1		1
	2		2
	3		3
	4		4
REVISIONS:			
	1		1
	2		2
	3		3
	4		4
	5		5
	6		6
PROJ. MGR:		MTA	
DRAWN BY:		KTD	
CHECKED BY:		MTA	


EXISTING CONDITIONS PLAN

C-1.7

 

 

NOTICE:
CONSTRUCTION SITE SAFETY IS THE SOLE RESPONSIBILITY OF THE CONTRACTOR NEITHER THE OWNER NOR THE ENGINEER SHALL BE EXPECTED TO ASSUME ANY RESPONSIBILITY FOR SAFETY OF THE WORK, OF PERSONS ENGAGED IN THE WORK, OF ANY NEARBY STRUCTURES, OR OF ANY OTHER PERSONS.

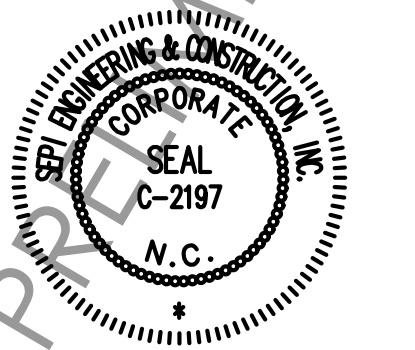


COPYRIGHT © 2019
SEPI ENGINEERING & CONSTRUCTION, INC.

230 GOVERNMENT CENTER
DRIVE, WILMINGTON NC 28403

PREPARED FOR:
GHKCAPE FEAR DEVELOPMENT
LLC
1051 MILITARY CUTOFF RD #200,
WILMINGTON, NC 28405

PRELIMINARY
NOT FOR CONSTRUCTION

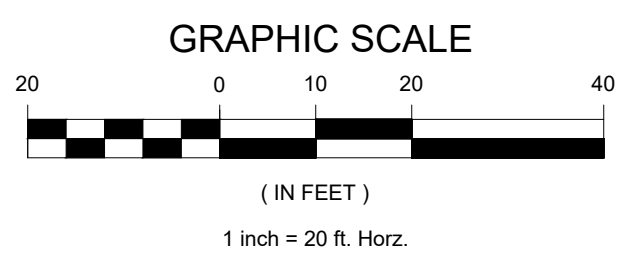



 CITY OF WILMINGTON

 NORTH CAROLINA

 Public Services ● Engineering Division

 APPROVED STORMWATER MANAGEMENT PLAN



 Date: _____ Permit # _____

 Signed: _____

For each open utility cut of City streets, a \$325 permit shall be required from the City prior to occupancy and/or project acceptance

EXISTING CONDITIONS PLAN

C-1.9

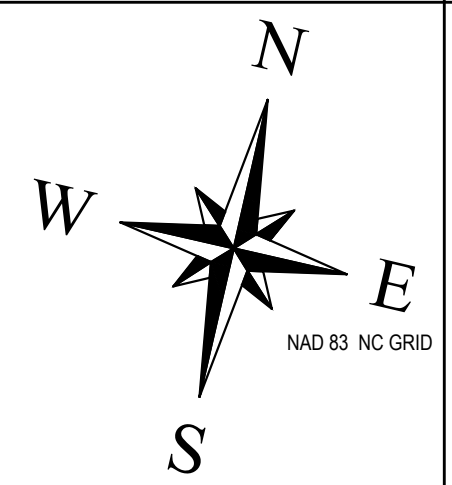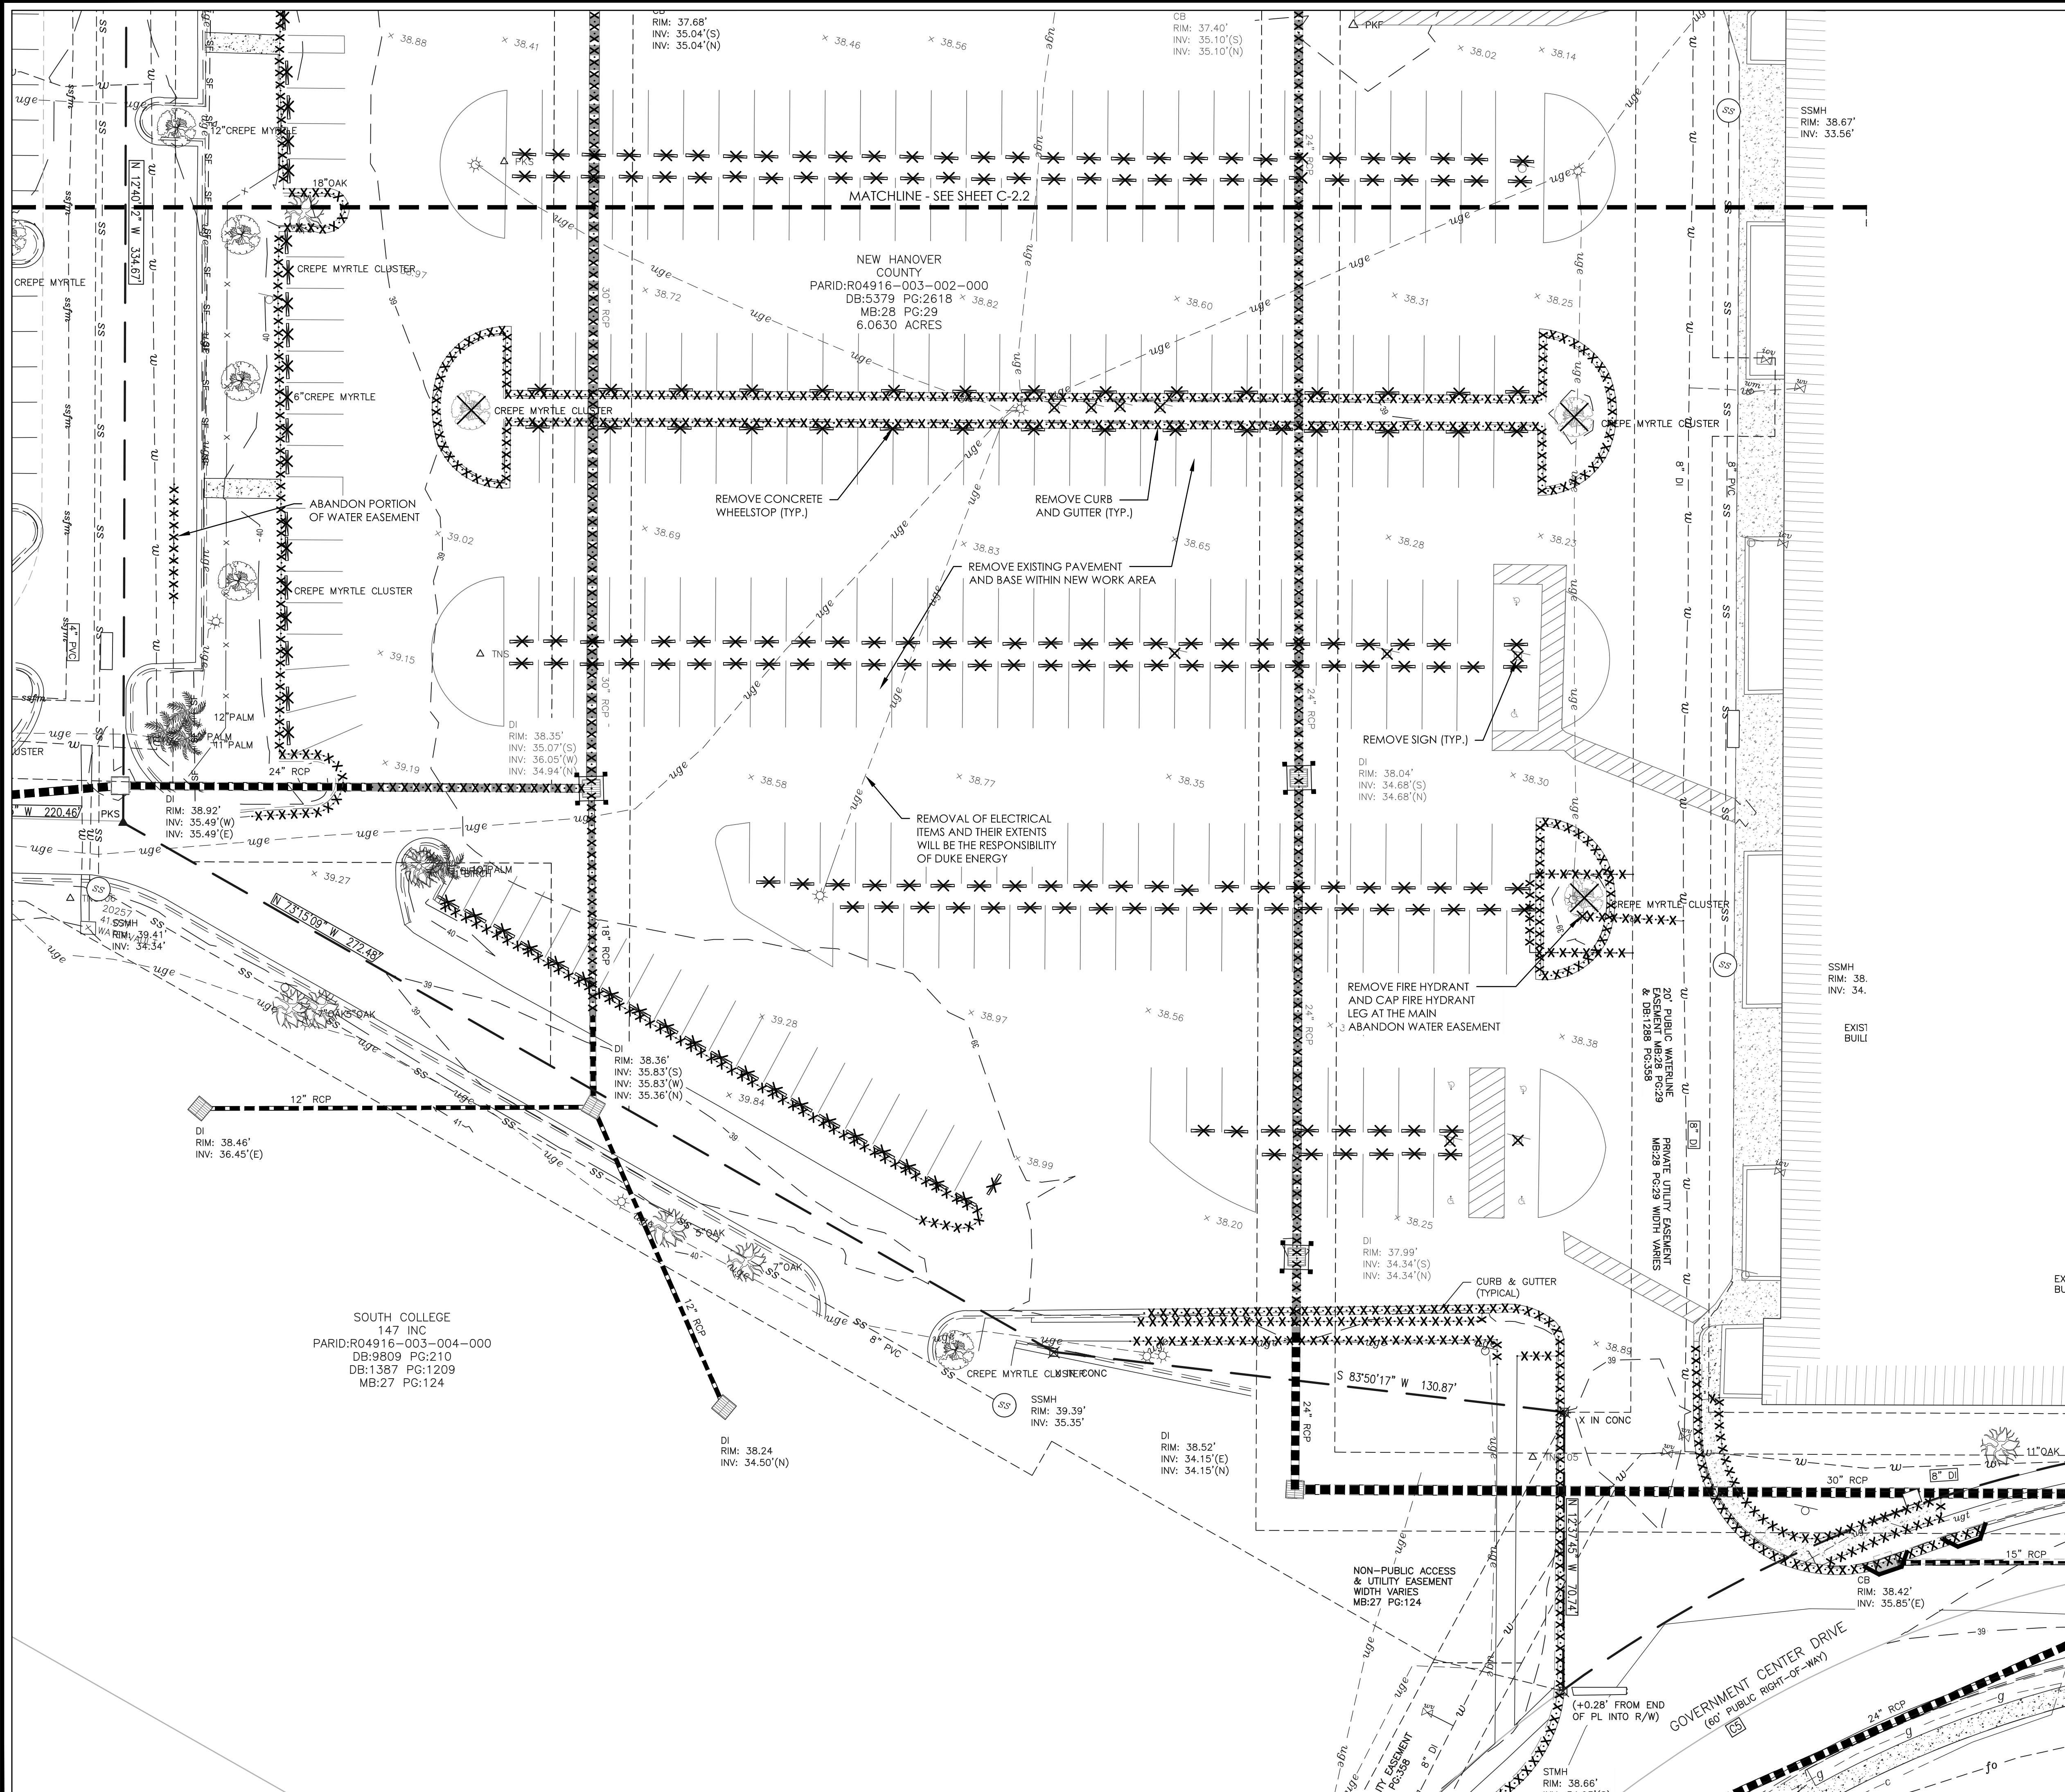

SEPI
SEPI ENGINEERING & CONSTRUCTION, INC.
RALEIGH | WILMINGTON | CHARLOTTE
BEAUFORT | CHARLOTTE

5030 NEW CENTRE DR., SUITE B
WILMINGTON, NC 28403
PHONE | 910.523.5715

sepiinc.com

811
3 WORKING DAYS
BEFORE YOU DIG
FOR THE LOCATION OF
UNDERGROUND FACILITIES

Know what's below.
before you dig.

THE LOCATIONS OF EXISTING UNDERGROUND UTILITIES ARE SHOWN IN AN APPROXIMATE WAY ONLY AND HAVE NOT BEEN INDEPENDENTLY VERIFIED BY THE OWNER OR ITS REPRESENTATIVE. THE CONTRACTOR SHALL DETERMINE THE EXACT LOCATION OF ALL EXISTING UTILITIES BEFORE COMMENCING WORK AND AGREE TO BE FULLY RESPONSIBLE FOR ANY AND ALL DAMAGES WHICH MIGHT BE OCCASIONED BY THE CONTRACTOR'S FAILURE TO EXACTLY LOCATE AND PRESERVE ANY AND ALL UNDERGROUND UTILITIES.

NOTICE:
CONSTRUCTION SITE SAFETY IS THE SOLE RESPONSIBILITY OF THE CONTRACTOR. NEITHER THE OWNER NOR THE ENGINEER SHALL BE EXPECTED TO ASSUME ANY RESPONSIBILITY FOR SAFETY OF THE WORK, OF PERSONS ENGAGED IN THE WORK, OF ANY NEARBY STRUCTURES, OR OF ANY OTHER PERSONS.

NORTH CAROLINA PROFESSIONAL SEAL 24419 ENGINEER MARK ARCONI


SEPI ENGINEERING & CONSTRUCTION, INC. CORPORATE SEAL C-2197 N.C.

COPYRIGHT © 2019
SEPI ENGINEERING & CONSTRUCTION, INC.

NEW HANOVER COUNTY GOVERNMENT CENTER
230 GOVERNMENT CENTER DRIVE, WILMINGTON NC 28403

PREPARED FOR:
GHKCAPE FEAR DEVELOPMENT LLC
1051 MILITARY CUTOFF RD #200, WILMINGTON, NC 28405

PRELIMINARY
NOT FOR CONSTRUCTION

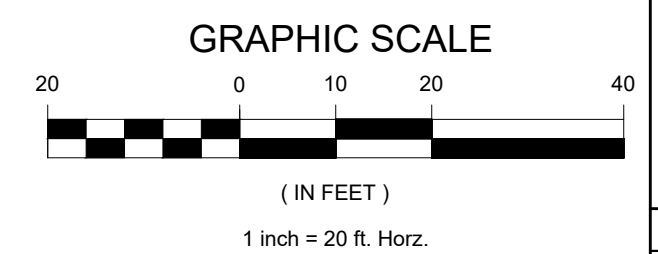

Approved Construction Plan

Name	Date
Planning	
Traffic	
Fire	

City of Wilmington
Public Services • Engineering Division

APPROVED STORMWATER MANAGEMENT PLAN

Date: _____ Permit # _____

Signed: _____




For each open utility cut of City streets, a \$325 permit shall be required from the City prior to occupancy and/or project acceptance

PROJECT:	SE20.022.00	DATE	
ISSUE:	90% SUBMITTAL	10/01/2020	
REVISIONS:			
PROJ. MGR:	MTA		
DRAWN BY:	KTD		
CHECKED BY:	MTA		


**PHASE 1
DEMOLITION PLAN**

C-2.1

10/1/2020 4:55 PM A:\2020\SE20.022.00 CFC-NHC Gov Complex\LD\Drawings\Construction Plans\SE2022 DEMOLITION PLANS.dwg

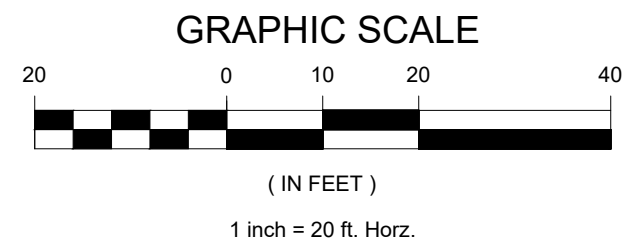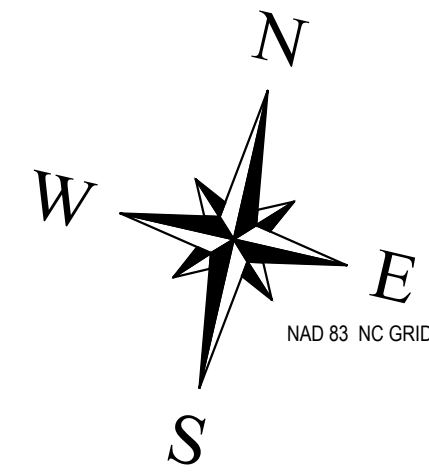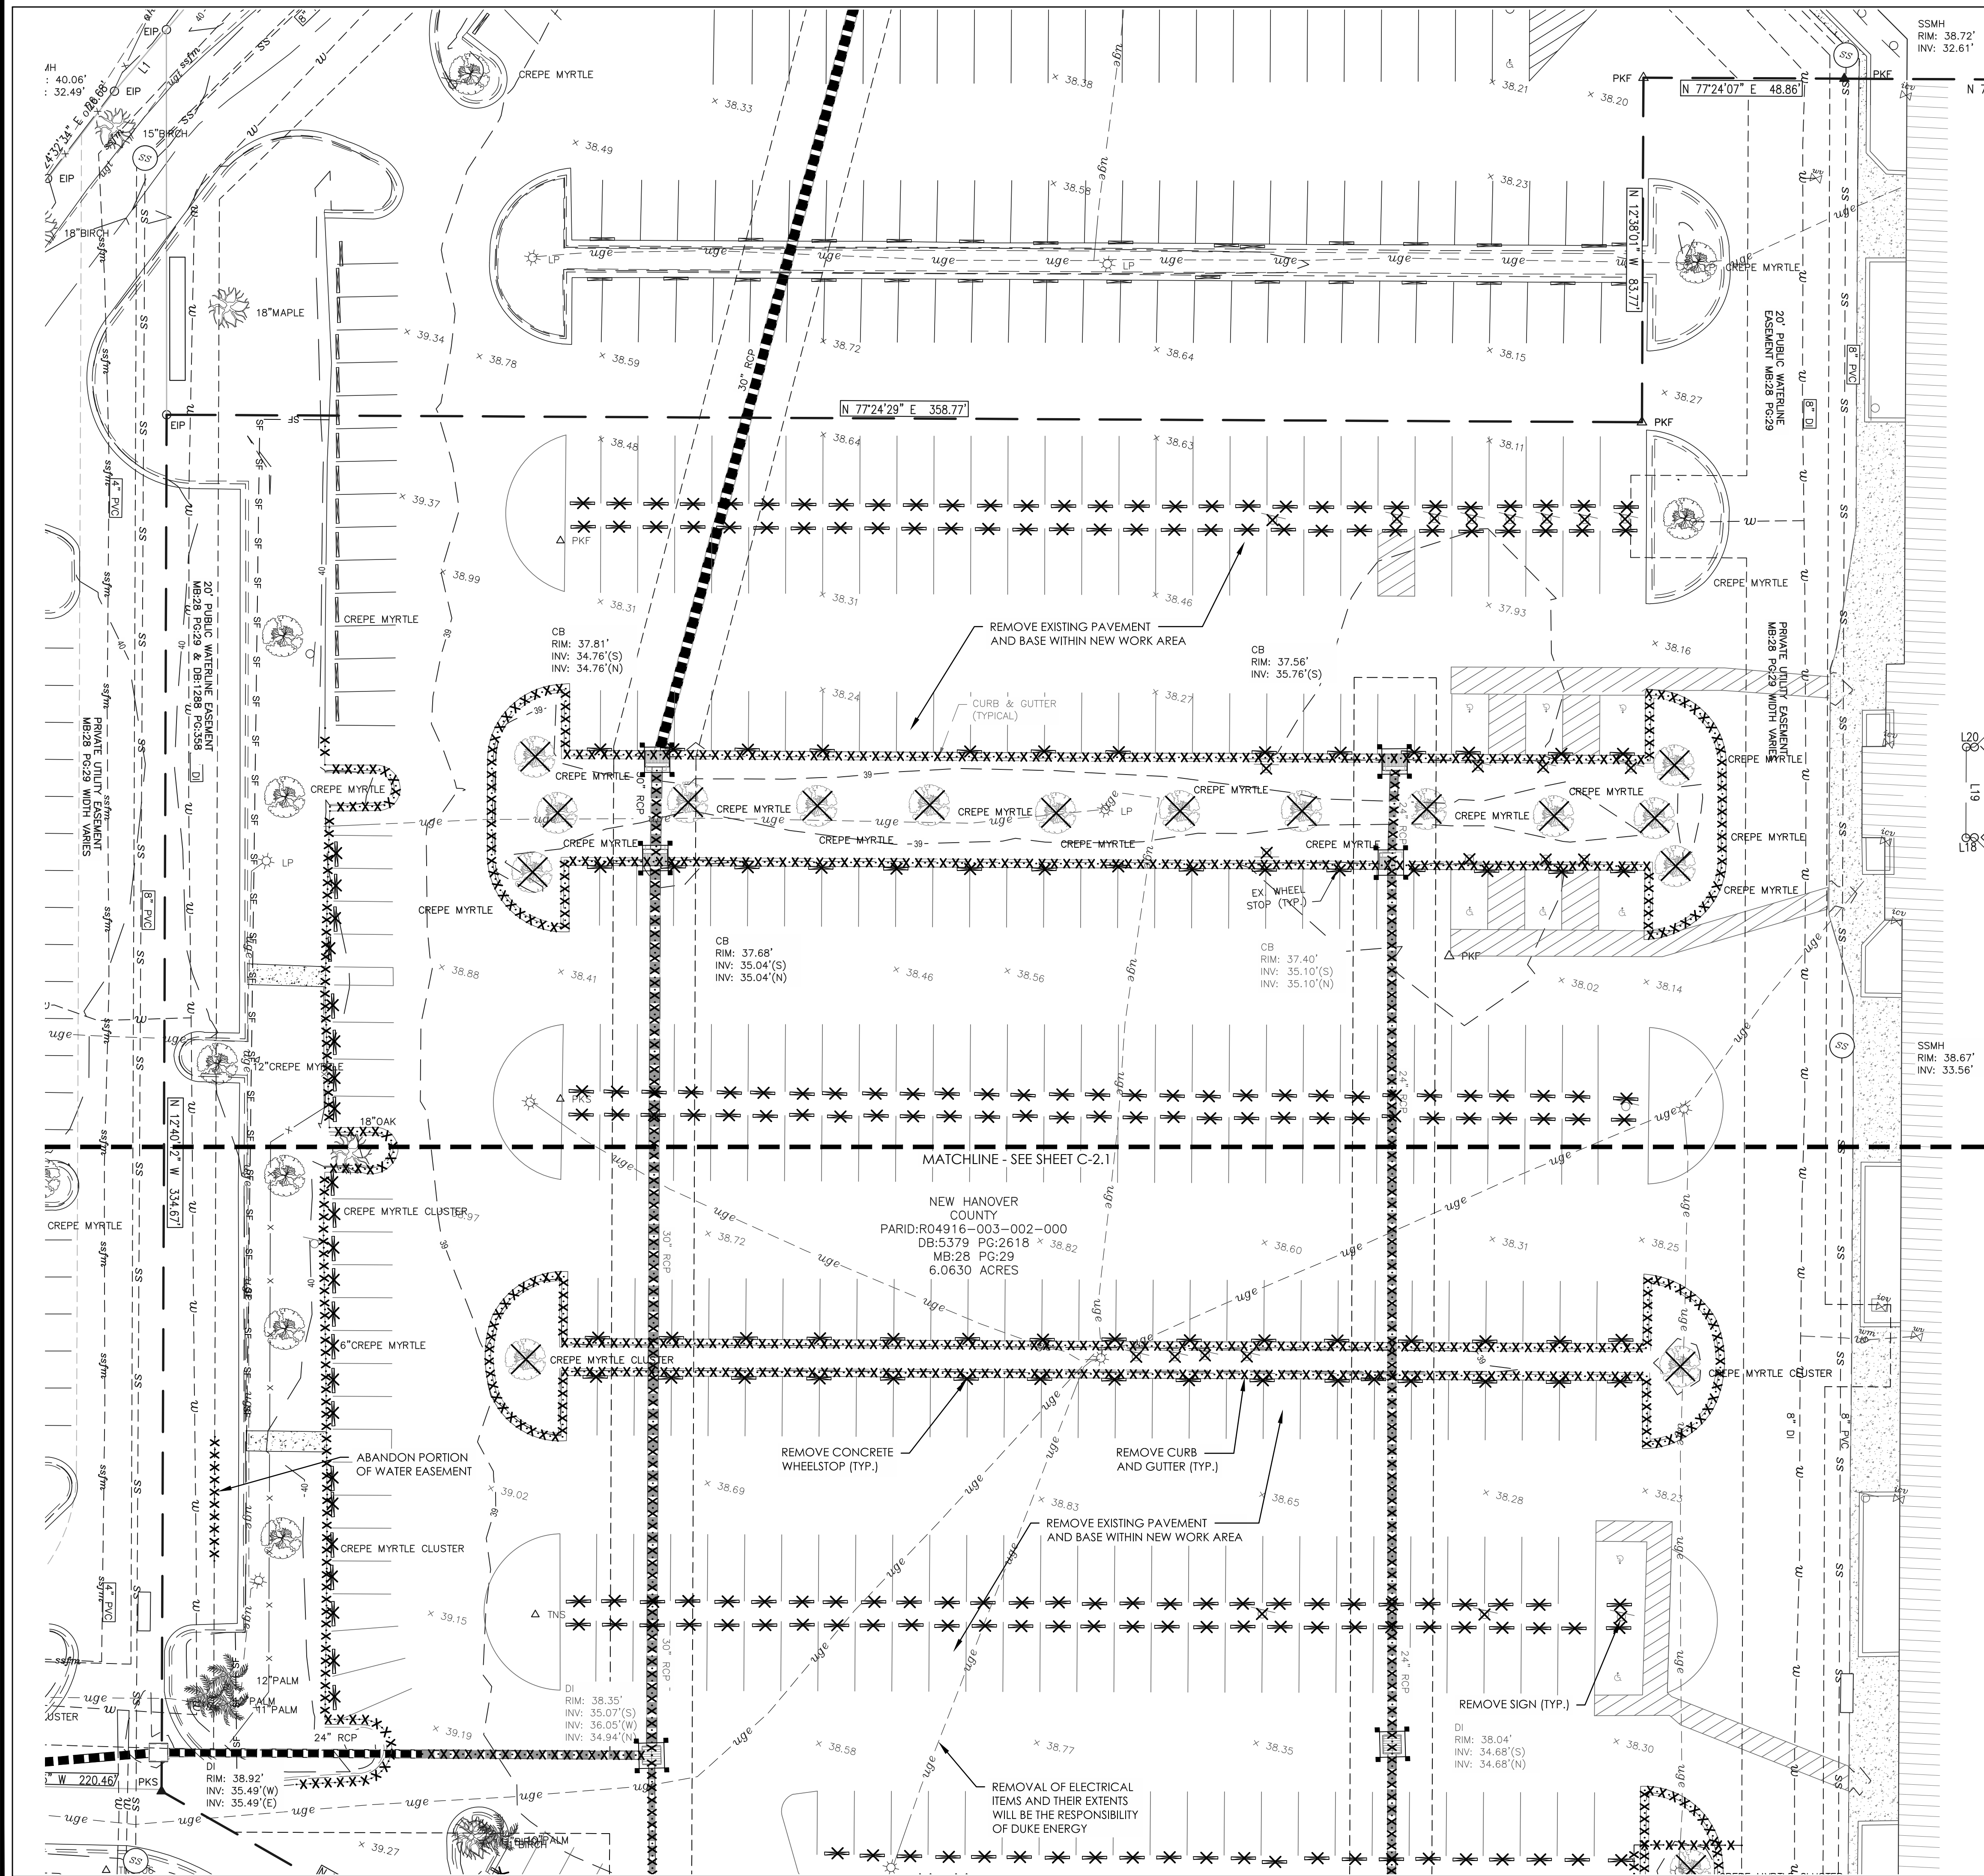

Approved Construction Plan	
Name	Date
Planning	
Traffic	
Fire	

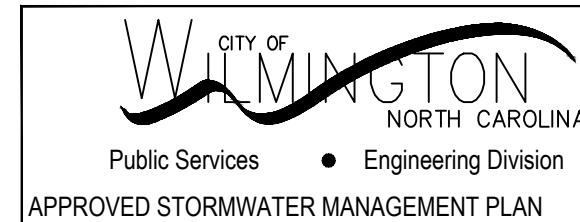

APPROVED STORMWATER MANAGEMENT PLAN
Date: _____ Permit # _____
Signed: _____

For each open utility cut of City streets, a \$325 permit shall be required from the City prior to occupancy and/or project acceptance

SEPI

SEPI ENGINEERING & CONSTRUCTION, INC.
RALEIGH | WILMINGTON | CHARLOTTE
BEAUFORT | CHARLESTON

5030 NEW CENTRE DR., SUITE B
WILMINGTON, NC 28403
PHONE | 910.523.5715


sepiinc.com



Know what's below.
before you dig.

THE LOCATIONS OF EXISTING UNDERGROUND UTILITIES ARE SHOWN IN AN APPROXIMATE WAY ONLY AND HAVE NOT BEEN INDEPENDENTLY VERIFIED BY THE OWNER OR ITS REPRESENTATIVE. THE CONTRACTOR SHALL DETERMINE THE EXACT LOCATION OF ALL EXISTING UTILITIES BEFORE COMMENCING WORK AND AGREE TO BE FULLY RESPONSIBLE FOR ANY AND ALL DAMAGES WHICH MIGHT BE OCCASIONED BY THE CONTRACTOR'S FAILURE TO EXACTLY LOCATE AND PRESERVE ANY AND ALL UNDERGROUND UTILITIES.

NOTICE:
CONSTRUCTION SITE SAFETY IS THE SOLE RESPONSIBILITY OF THE CONTRACTOR. NEITHER THE OWNER NOR THE ENGINEER SHALL BE EXPECTED TO ASSUME ANY RESPONSIBILITY FOR SAFETY OF THE WORK, OR PERSONS ENGAGED IN THE WORK, OF ANY NEARBY STRUCTURES, OR OF ANY OTHER PERSONS.

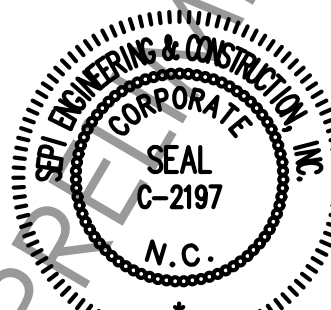

COPYRIGHT © 2019
SEPI ENGINEERING & CONSTRUCTION, INC.

NEW HANOVER COUNTY GOVERNMENT CENTER

230 GOVERNMENT CENTER DRIVE, WILMINGTON NC 28403

PREPARED FOR:
GHKCAPE FEAR DEVELOPMENT LLC
1051 MILITARY CUTOFF RD #200, WILMINGTON, NC 28405

PRELIMINARY
NOT FOR CONSTRUCTION



PROJECT:	SE20.022.00	DATE:	
ISSUE:	90% SUBMITTAL	10/01/2020	

REVISIONS:			

PROJ. MGR:	MTA
DRAWN BY:	KTD
CHECKED BY:	MTA

PHASE 1
DEMOLITION PLAN

C-2.2

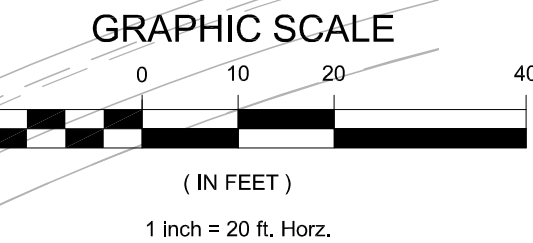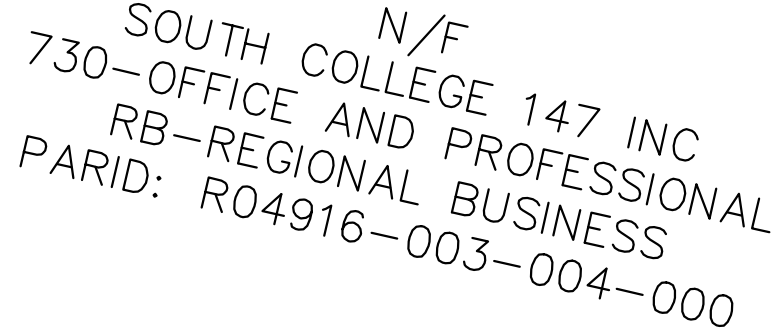

		Approved Construction Plan	
		Name _____	Date _____
Planning _____			
Traffic _____			
Fire _____			




For each open utility cut of City streets, a \$325 permit shall be required from the City prior to occupancy and/or project acceptance



PROJ. MGR:	MTA
DRAWN BY:	KTD
CHECKED BY:	MTA

C-3.1

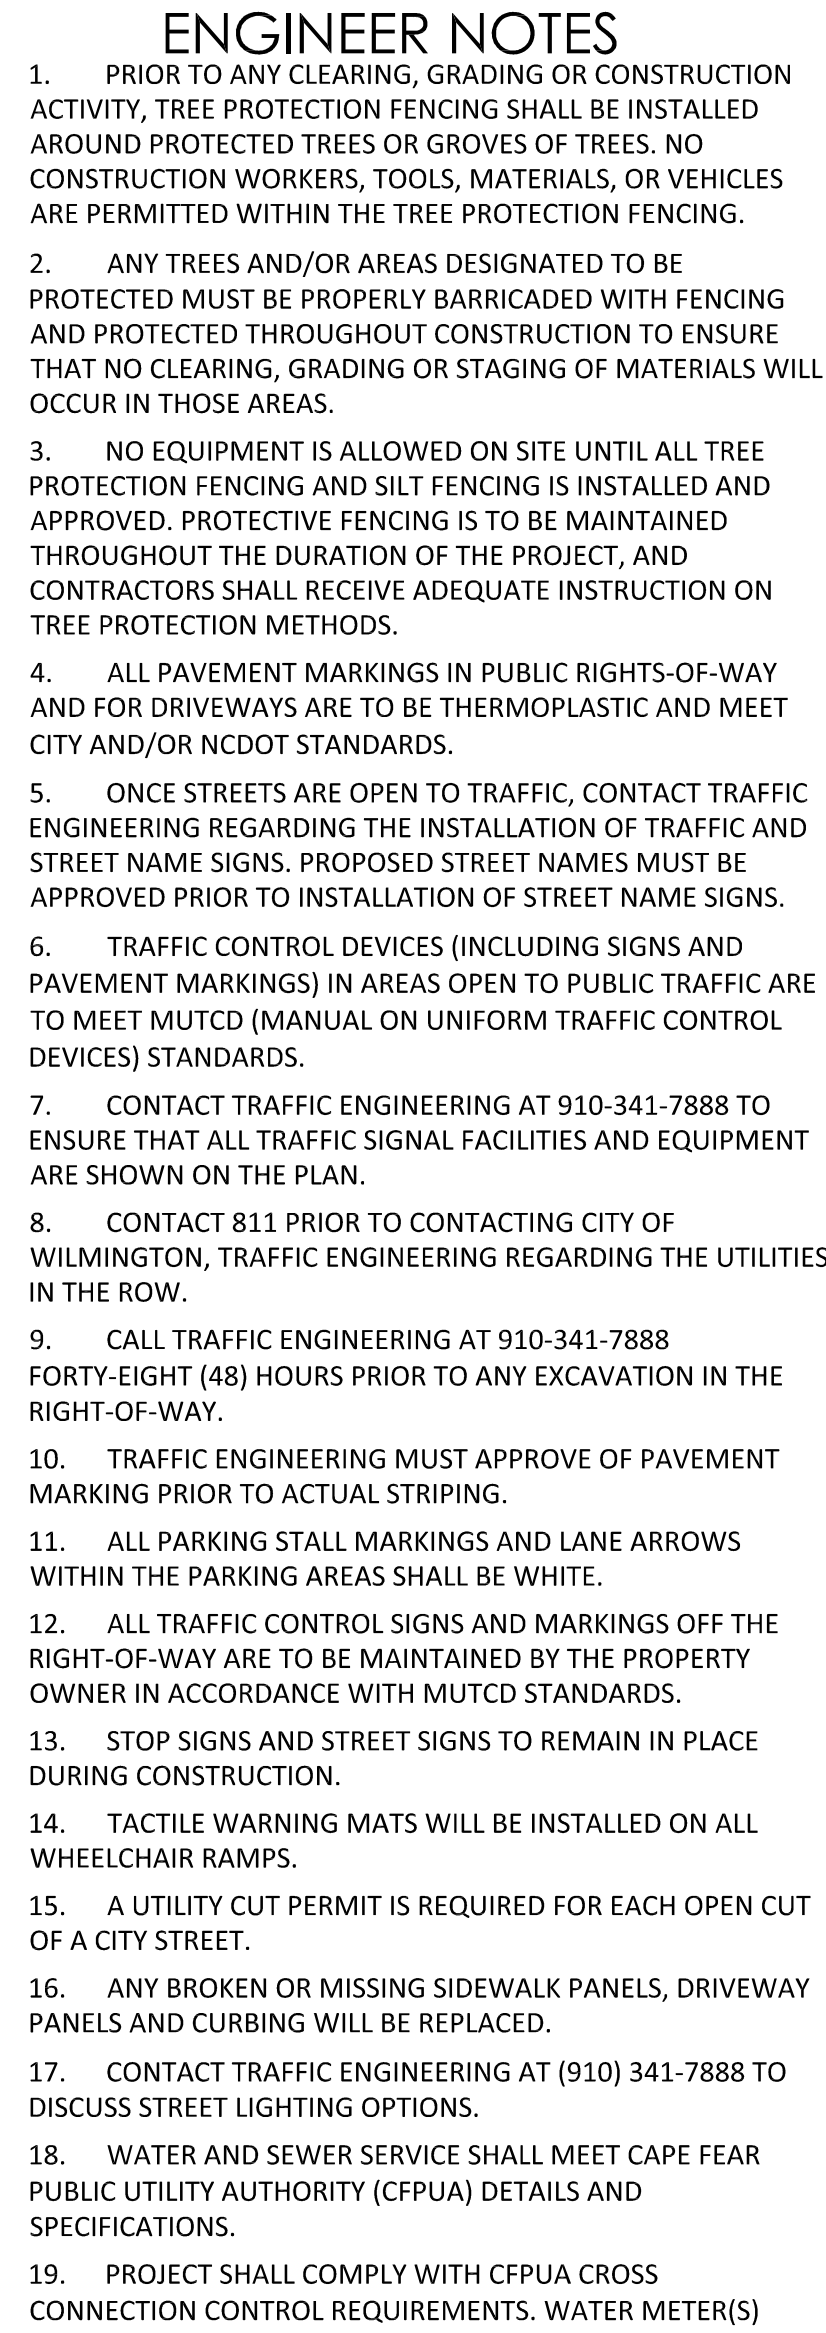

ABBREVIATIONS LIST:
HC = HANDICAPPED SPACE
S = COMPACT SPACE




For each open utility cut of City streets, a \$325 permit shall be required from the City prior to occupancy and/or project acceptance

PROJ. MGR:	MTA
DRAWN BY:	KTD
CHECKED BY:	MTA

PHASE 1 SITE LAYOUT PLAN


C-3.2

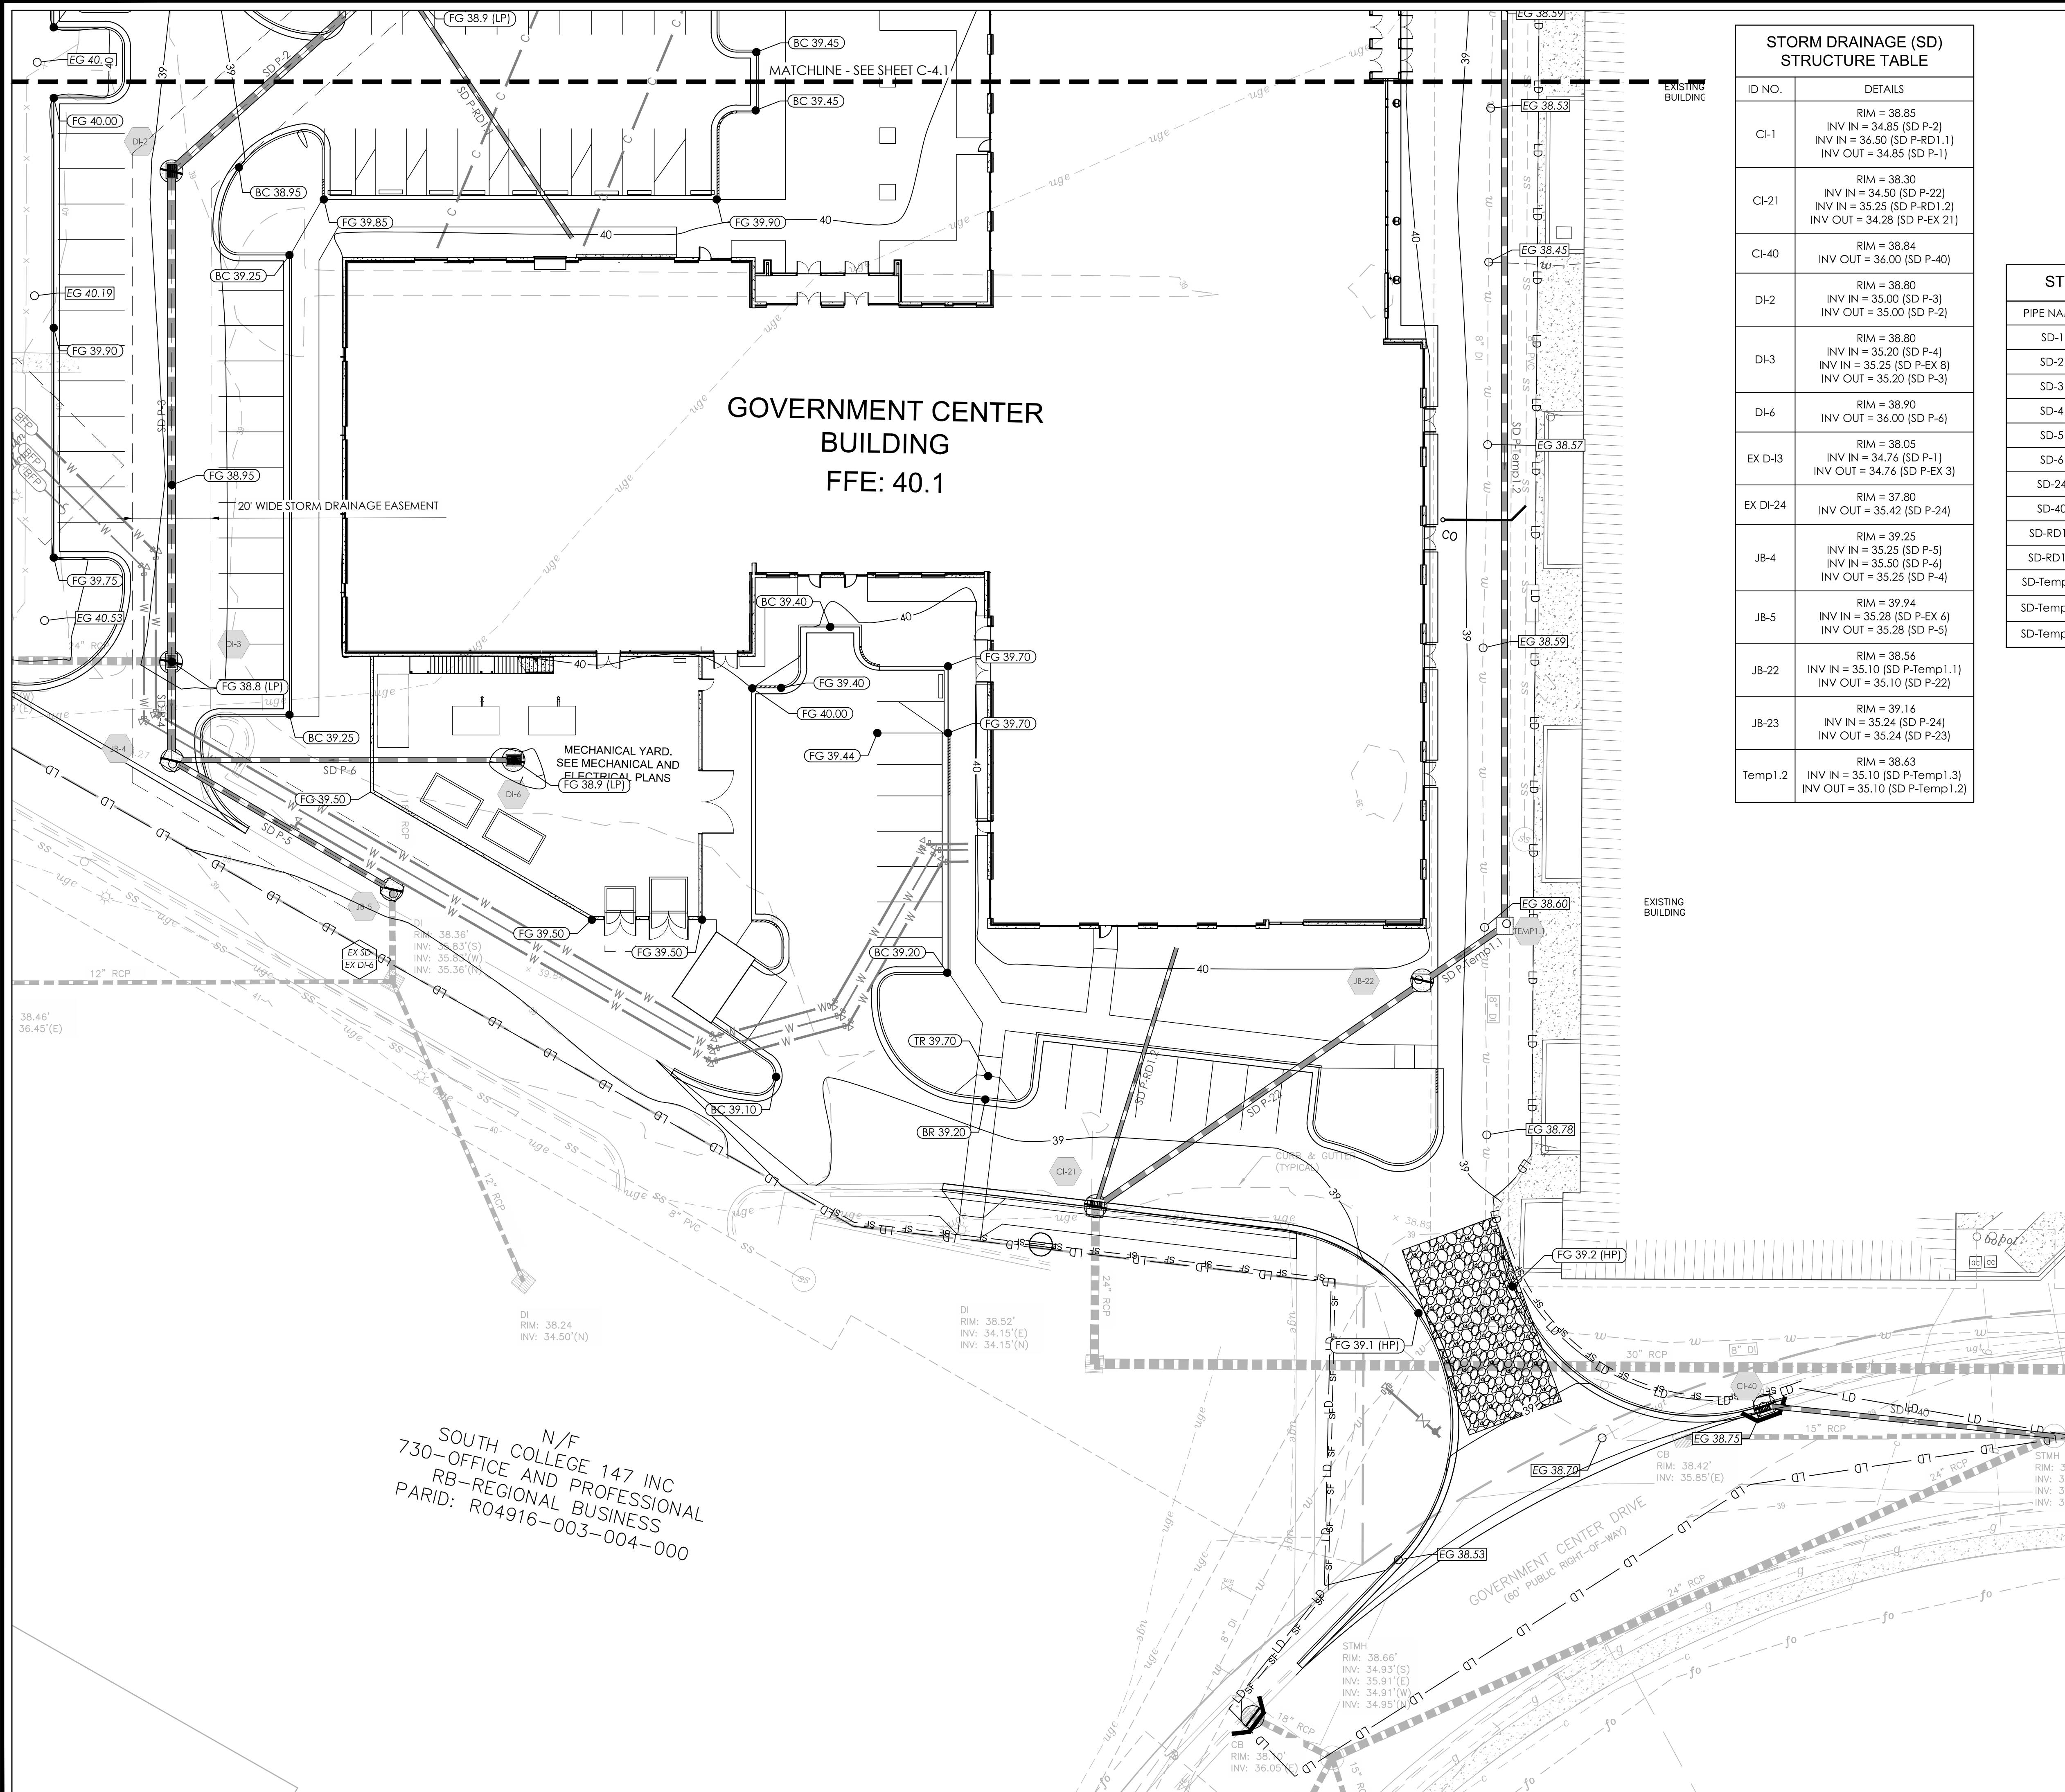

STORM DRAINAGE (SD) STRUCTURE TABLE	
ID NO.	DETAILS
CI-1	RIM = 38.85 INV IN = 34.85 (SD P-2) INV IN = 36.50 (SD P-RD1.1) INV OUT = 34.85 (SD P-1)
CI-21	RIM = 38.30 INV IN = 34.50 (SD P-22) INV IN = 35.25 (SD P-RD1.2) INV OUT = 34.28 (SD P-EX 21)
CI-40	RIM = 38.84 INV OUT = 36.00 (SD P-40)
DI-2	RIM = 38.80 INV IN = 35.00 (SD P-3) INV OUT = 35.00 (SD P-2)
DI-3	RIM = 38.80 INV IN = 35.20 (SD P-4) INV IN = 35.25 (SD P-EX 8) INV OUT = 35.20 (SD P-3)
DI-6	RIM = 38.90 INV OUT = 36.00 (SD P-6)
EX DI-3	RIM = 38.05 INV IN = 34.76 (SD P-1) INV OUT = 34.76 (SD P-EX 3)
EX DI-24	RIM = 37.80 INV OUT = 35.42 (SD P-24)
JB-4	RIM = 39.25 INV IN = 35.25 (SD P-5) INV IN = 35.50 (SD P-6) INV OUT = 35.25 (SD P-4)
JB-5	RIM = 39.94 INV IN = 35.28 (SD P-EX 6) INV OUT = 35.28 (SD P-5)
JB-22	RIM = 38.56 INV IN = 35.10 (SD P-Temp1.1) INV OUT = 35.10 (SD P-22)
JB-23	RIM = 39.16 INV IN = 35.24 (SD P-24) INV OUT = 35.24 (SD P-23)
Temp1.2	RIM = 38.63 INV IN = 35.10 (SD P-Temp1.3) INV OUT = 35.10 (SD P-Temp1.2)

STORM DRAINAGE (SD) PIPE TABLE				
PIPE NAME	SIZE	MATERIAL	LENGTH	SLOPE
SD-1	30"	RCP CLASS III	64.1 LF	0.1%
SD-2	24"	RCP CLASS III	76.1 LF	0.2%
SD-3	24"	RCP CLASS III	124.9 LF	0.2%
SD-4	24"	RCP CLASS III	25.1 LF	0.2%
SD-5	18"	RCP CLASS III	65.2 LF	0.0%
SD-6	15"	RCP CLASS III	85.6 LF	0.6%
SD-24	18"	RCP CLASS III	79.7 LF	0.2%
SD-40	15"	RCP CLASS III	74.4 LF	-2.4%
SD-RD1.1	12"	PVC	81.4 LF	0.7%
SD-RD1.2	12"	PVC	67.5 LF	0.2%
SD-Temp1.1	18"	SLOTTED DRAIN	23.8 LF	0.0%
SD-Temp1.2	18"	SLOTTED DRAIN	238.3 LF	0.0%
SD-Temp1.3	18"	RCP CLASS III	71.3 LF	0.1%

ABBREVIATIONS
BC: BOTTOM OF CURB
CI: CURB INLET
DI: DRAIN INLET
EG: EXISTING GRADE
FG: FINISHED GRADE
HP: HIGH POINT
JB: JUNCTION BOX
LP: LOW POINT
MH: MANHOLE
SD: STORMWATER DRAINAGE

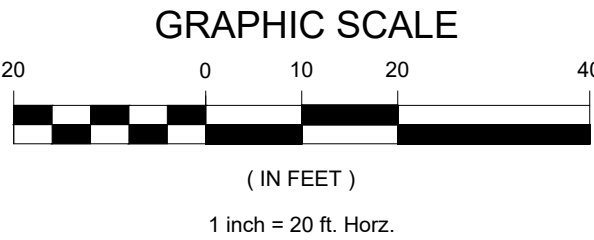

Approved Construction Plan	
Name _____	Date _____
Planning _____	
Traffic _____	
Fire _____	

City of WILMINGTON NORTH CAROLINA	
Public Services	Engineering Division
APPROVED STORMWATER MANAGEMENT PLAN	
Date: _____	Permit # _____
Signed: _____	

For each open utility cut of City streets, a \$325 permit shall be required from the City prior to occupancy and/or project acceptance




SEPI ENGINEERING & CONSTRUCTION, INC.
RALEIGH | WILMINGTON | CHARLOTTE
BEAUFORT | CHARLESTON
5030 NEW CENTRE DR., SUITE B
WILMINGTON, NC 28403
PHONE | 910.523.5715
sepiinc.com



3 WORKING DAYS
BEFORE YOU DIG
FOR THE LOCATION OF
UNDERGROUND FACILITIES
Know what's below.
before you dig.

THE LOCATIONS OF EXISTING UNDERGROUND UTILITIES ARE SHOWN IN AN APPROXIMATE WAY ONLY AND HAVE NOT BEEN INDEPENDENTLY VERIFIED BY THE OWNER OR ITS REPRESENTATIVE. THE CONTRACTOR SHALL DETERMINE THE EXACT LOCATION OF ALL EXISTING UTILITIES BEFORE COMMENCING WORK AND AGREE TO BE FULLY RESPONSIBLE FOR ANY AND ALL DAMAGES WHICH MIGHT BE OCCASIONED BY THE CONTRACTOR'S FAILURE TO EXACTLY LOCATE AND PRESERVE ANY AND ALL UNDERGROUND UTILITIES.
NOTICE: CONSTRUCTION SITE SAFETY IS THE SOLE RESPONSIBILITY OF THE CONTRACTOR. NEITHER THE OWNER NOR THE ENGINEER SHALL BE EXPECTED TO ASSUME ANY RESPONSIBILITY FOR SAFETY OF THE WORK, OF PERSONS ENGAGED IN THE WORK, OF ANY NEARBY STRUCTURES, OR OF ANY OTHER PERSONS.

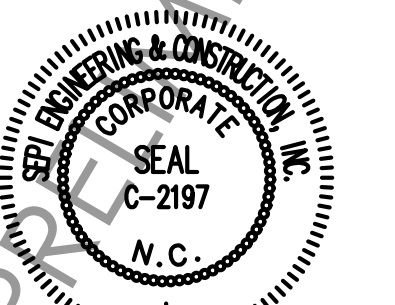

COPYRIGHT © 2019
SEPI ENGINEERING & CONSTRUCTION, INC.

NEW HANOVER
COUNTY
GOVERNMENT
CENTER
230 GOVERNMENT CENTER
DRIVE, WILMINGTON NC 28403

PREPARED FOR:
GHKCAPE FEAR DEVELOPMENT
LLC
1051 MILITARY CUTOFF RD #200,
WILMINGTON, NC 28405

PRELIMINARY
NOT FOR CONSTRUCTION


PROJECT:	SE20.022.00	DATE	
ISSUE:	90% SUBMITTAL	10/01/2020	
REVISIONS:			

PROJ. MGR: MTA
DRAWN BY: KTD
CHECKED BY: MTA

PHASE I
EROSION CONTROL, GRADING
& STORMWATER PLAN

C-4.1


10/1/2020 1:45 PM A:\2020\SE20.022.00 CFC-NHC Gov Complex\LD\Drawings\Construction Plans\SE20.022 GRADING PLANS.dwg

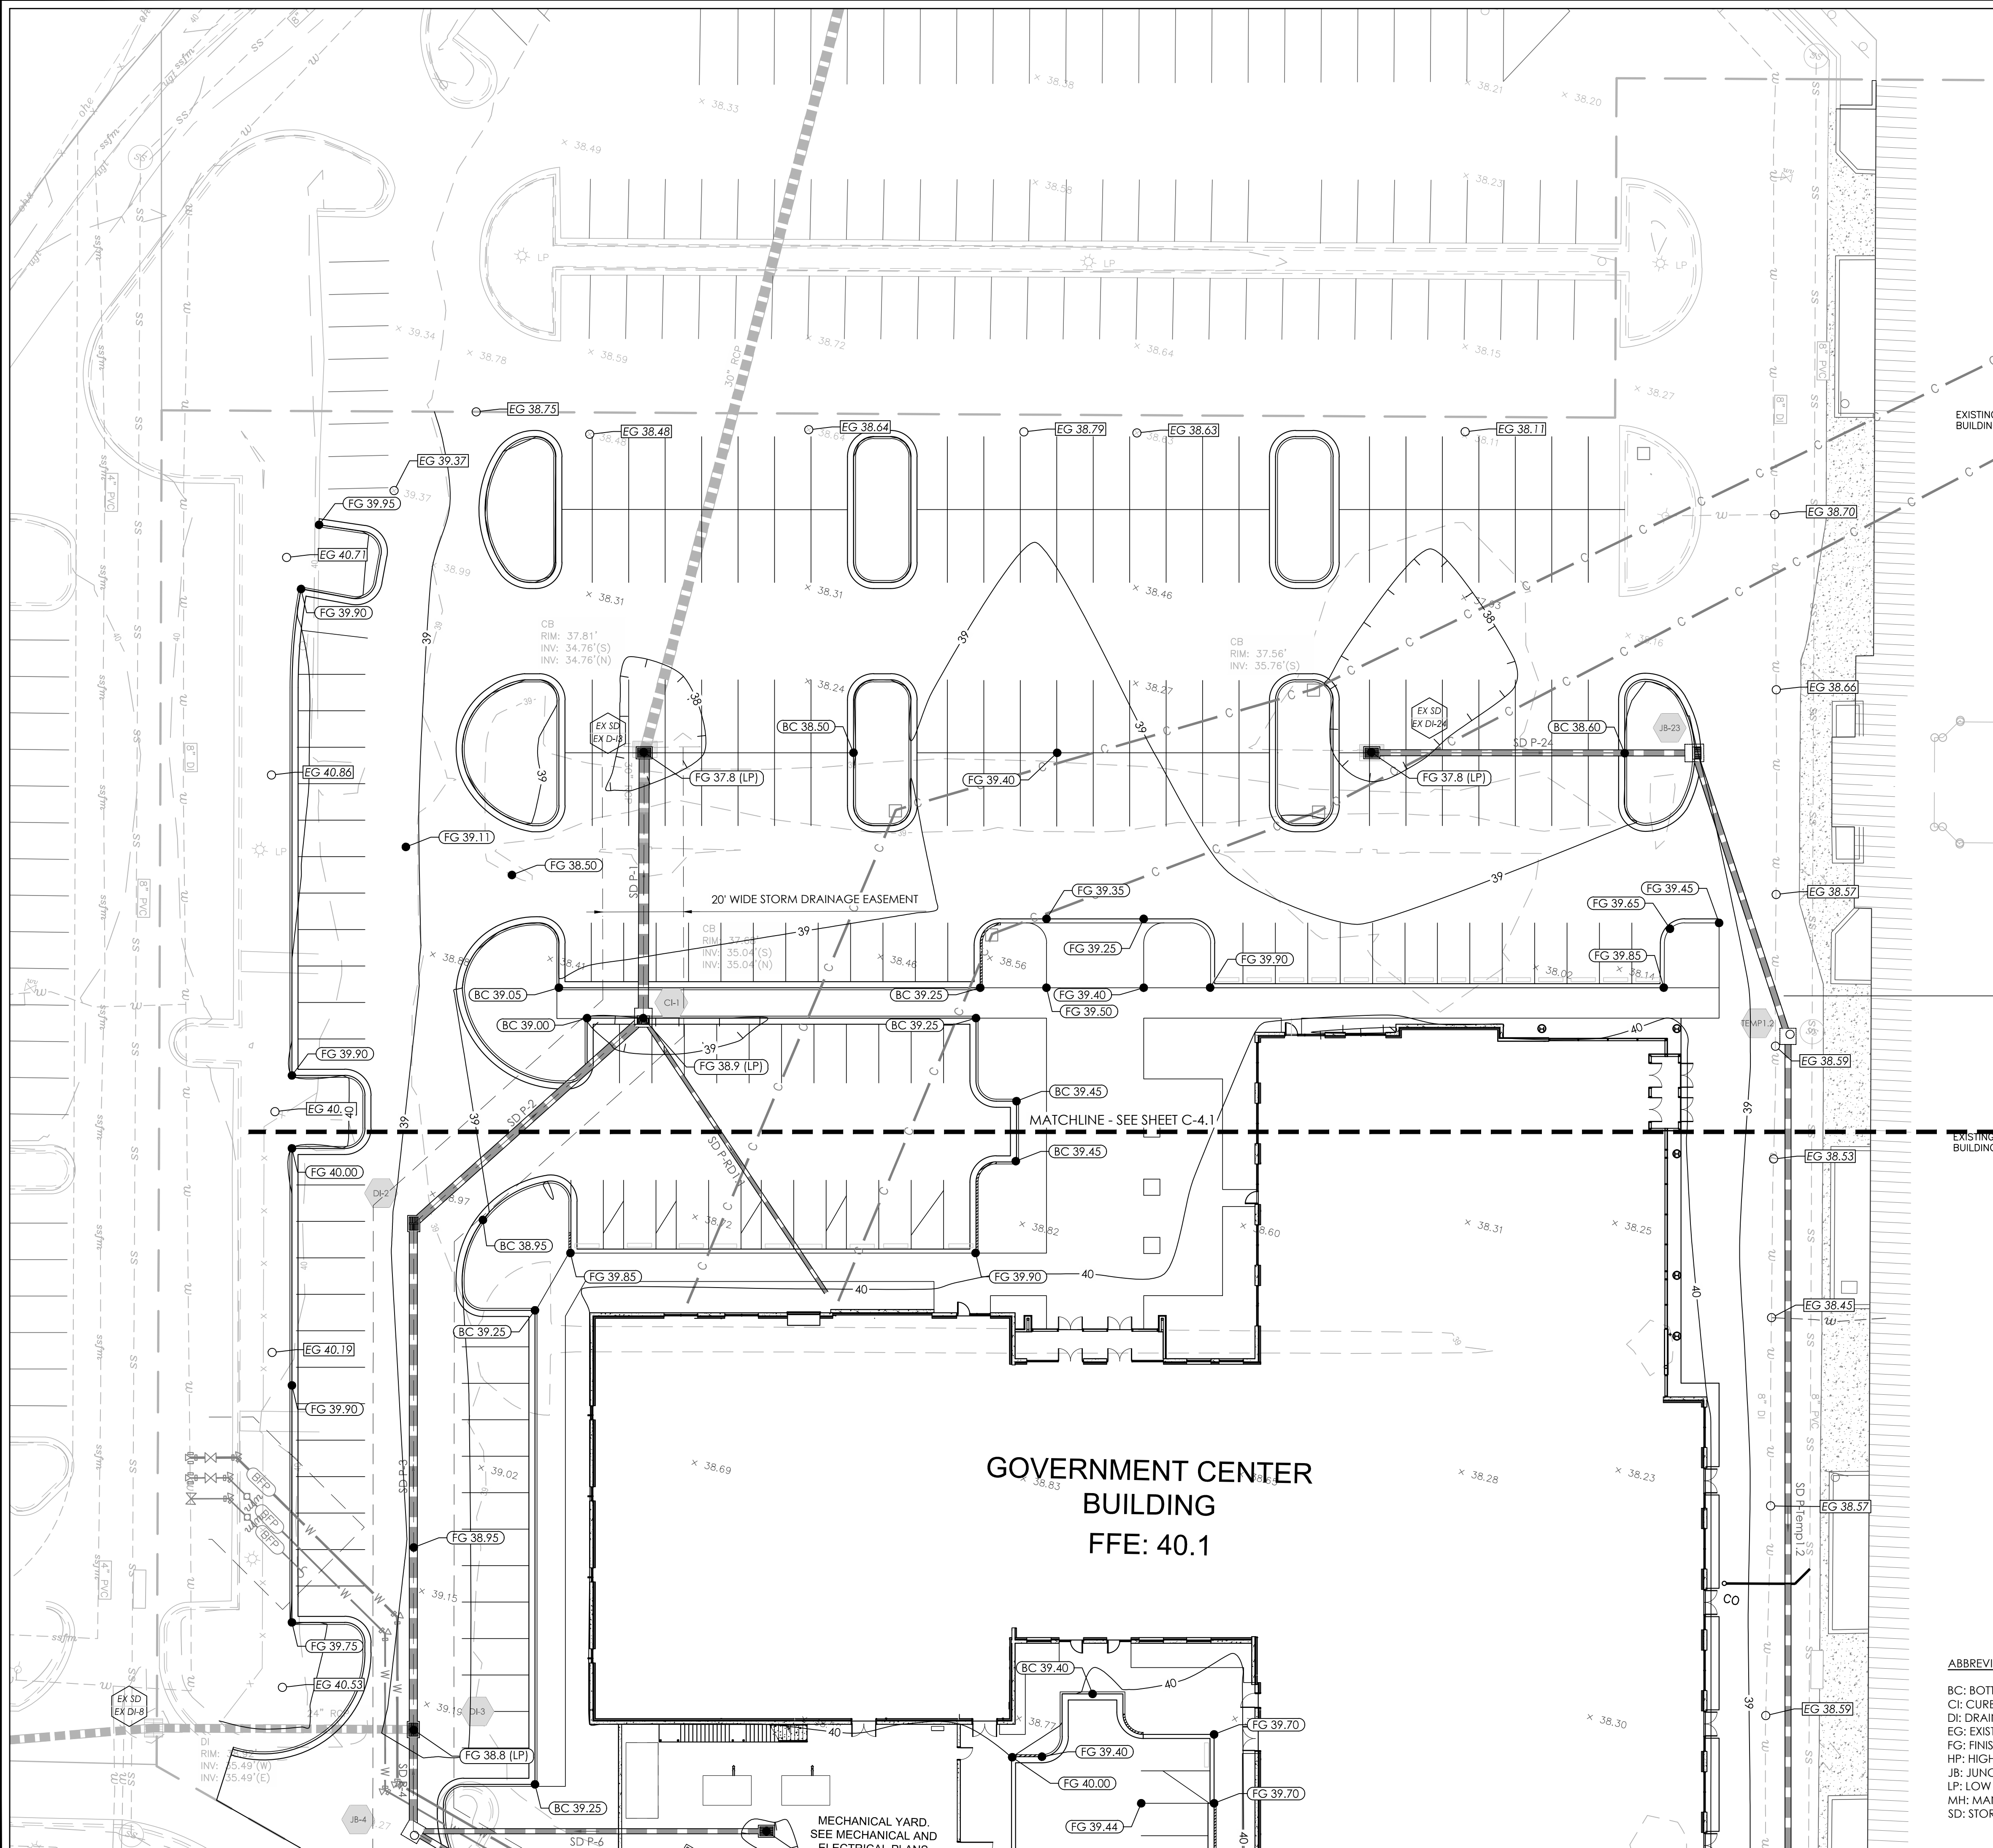

STORM DRAINAGE (SD) STRUCTURE TABLE	
ID NO.	DETAILS
CI-1	RIM = 38.85 INV IN = 34.85 (SD P-2) INV IN = 36.50 (SD P-RD1.1) INV OUT = 34.85 (SD P-1)
CI-21	RIM = 38.30 INV IN = 34.50 (SD P-22) INV IN = 35.25 (SD P-RD1.2) INV OUT = 34.28 (SD P-EX 21)
CI-40	RIM = 38.84 INV OUT = 36.00 (SD P-40)
DI-2	RIM = 38.80 INV IN = 35.00 (SD P-3) INV OUT = 35.00 (SD P-2)
DI-3	RIM = 38.80 INV IN = 35.20 (SD P-4) INV IN = 35.25 (SD P-EX 8) INV OUT = 35.20 (SD P-3)
DI-6	RIM = 38.90 INV OUT = 36.00 (SD P-6)
EX DI-3	RIM = 38.05 INV IN = 34.76 (SD P-1) INV OUT = 34.76 (SD P-EX 3)
EX DI-24	RIM = 37.80 INV OUT = 35.42 (SD P-24)
JB-4	RIM = 39.25 INV IN = 35.25 (SD P-5) INV IN = 35.50 (SD P-6) INV OUT = 35.25 (SD P-4)
JB-5	RIM = 39.94 INV IN = 35.28 (SD P-EX 6) INV OUT = 35.28 (SD P-5)
JB-22	RIM = 38.56 INV IN = 35.10 (SD P-Temp1.1) INV OUT = 35.10 (SD P-22)
JB-23	RIM = 39.16 INV IN = 35.24 (SD P-24) INV OUT = 35.24 (SD P-23)
Temp1.2	RIM = 38.63 INV IN = 35.10 (SD P-Temp1.3) INV OUT = 35.10 (SD P-Temp1.2)

STORM DRAINAGE (SD) PIPE TABLE				
PIPE NAME	SIZE	MATERIAL	LENGTH	SLOPE
SD-1	30"	RCP CLASS III	64.1 LF	0.1%
SD-2	24"	RCP CLASS III	76.1 LF	0.2%
SD-3	24"	RCP CLASS III	124.9 LF	0.2%
SD-4	24"	RCP CLASS III	25.1 LF	0.2%
SD-5	18"	RCP CLASS III	65.2 LF	0.0%
SD-6	15"	RCP CLASS III	85.6 LF	0.6%
SD-24	18"	RCP CLASS III	79.7 LF	0.2%
SD-40	15"	RCP CLASS III	74.4 LF	-2.4%
SD-RD1.1	12"	PVC	81.4 LF	0.7%
SD-RD1.2	12"	PVC	67.5 LF	0.2%
SD-Temp1.1	18"	SLOTTED DRAIN	23.8 LF	0.0%
SD-Temp1.2	18"	SLOTTED DRAIN	238.3 LF	0.0%
SD-Temp1.3	18"	RCP CLASS III	71.3 LF	0.1%

ABBREVIATIONS
BC: BOTTOM OF CURB
CI: CURB INLET
DI: DRAIN INLET
EG: EXISTING GRADE
FG: FINISHED GRADE
HP: HIGH POINT
JB: JUNCTION BOX
LP: LOW POINT
MH: MANHOLE
SD: STORMWATER DRAINAGE

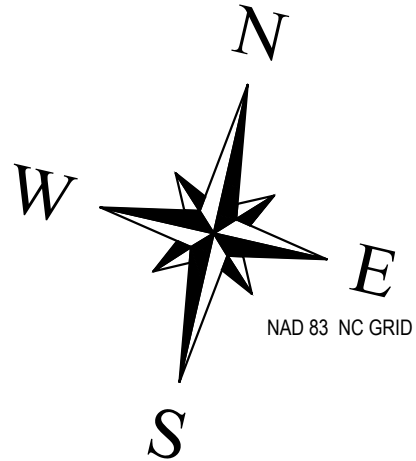

SEPI
SEPI ENGINEERING & CONSTRUCTION, INC.
RALEIGH | WILMINGTON | CHARLOTTE
BEAUFORT | CHARLESTON
5030 NEW CENTRE DR., SUITE B
WILMINGTON, NC 28403
PHONE | 910.523.5715
sepiinc.com

811
3 WORKING DAYS
BEFORE YOU DIG
FOR THE LOCATION OF
UNDERGROUND FACILITIES
Know what's below.
before you dig.

THE LOCATIONS OF EXISTING UNDERGROUND UTILITIES ARE SHOWN IN AN APPROXIMATE WAY ONLY AND HAVE NOT BEEN INDEPENDENTLY VERIFIED BY THE OWNER OR ITS REPRESENTATIVE. THE CONTRACTOR SHALL DETERMINE THE EXACT LOCATION OF ALL EXISTING UTILITIES BEFORE COMMENCING WORK AND AGREE TO BE FULLY RESPONSIBLE FOR ANY AND ALL DAMAGES WHICH MIGHT BE OCCASIONED BY THE CONTRACTOR'S FAILURE TO EXACTLY LOCATE AND PRESERVE ANY AND ALL UNDERGROUND UTILITIES.

NOTICE:
CONSTRUCTION SITE SAFETY IS THE SOLE RESPONSIBILITY OF THE CONTRACTOR. NEITHER THE OWNER NOR THE ENGINEER SHALL BE EXPECTED TO ASSUME ANY RESPONSIBILITY FOR SAFETY OF THE WORK, OF PERSONS ENGAGED IN THE WORK, OF ANY NEARBY STRUCTURES, OR OF ANY OTHER PERSONS.


PROFESSIONAL SEAL
NORTH CAROLINA
SEAL
24419
ENGINEER
MARK ARCORI
SEPI ENGINEERING & CONSTRUCTION, INC.
CORPORATE SEAL
C-2197
N.C.

COPYRIGHT © 2019
SEPI ENGINEERING & CONSTRUCTION, INC.

**NEW HANOVER
COUNTY
GOVERNMENT
CENTER**
230 GOVERNMENT CENTER
DRIVE, WILMINGTON NC 28403

PREPARED FOR:
GHKCAPE FEAR DEVELOPMENT
LLC
1051 MILITARY CUTOFF RD #200,
WILMINGTON, NC 28405

PRELIMINARY
NOT FOR CONSTRUCTION

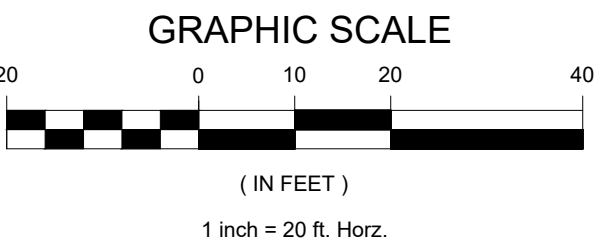

Approved Construction Plan

Name	Date
Planning	
Traffic	
Fire	



APPROVED STORMWATER MANAGEMENT PLAN

Date: Permit #

Signed:

For each open utility cut of
City streets, a \$325 permit shall
be required from the City prior to
occupancy and/or project
acceptance


PROJECT:	SE20.022.00	DATE	
ISSUE:	90% SUBMITTAL	10/01/2020	
REVISIONS:			
PROJ. MGR:	MTA		
DRAWN BY:	KTD		
CHECKED BY:	MTA		

PHASE 1
EROSION CONTROL, GRADING
& STORMWATER PLAN

C-4.2

[illegible]

C-4.3

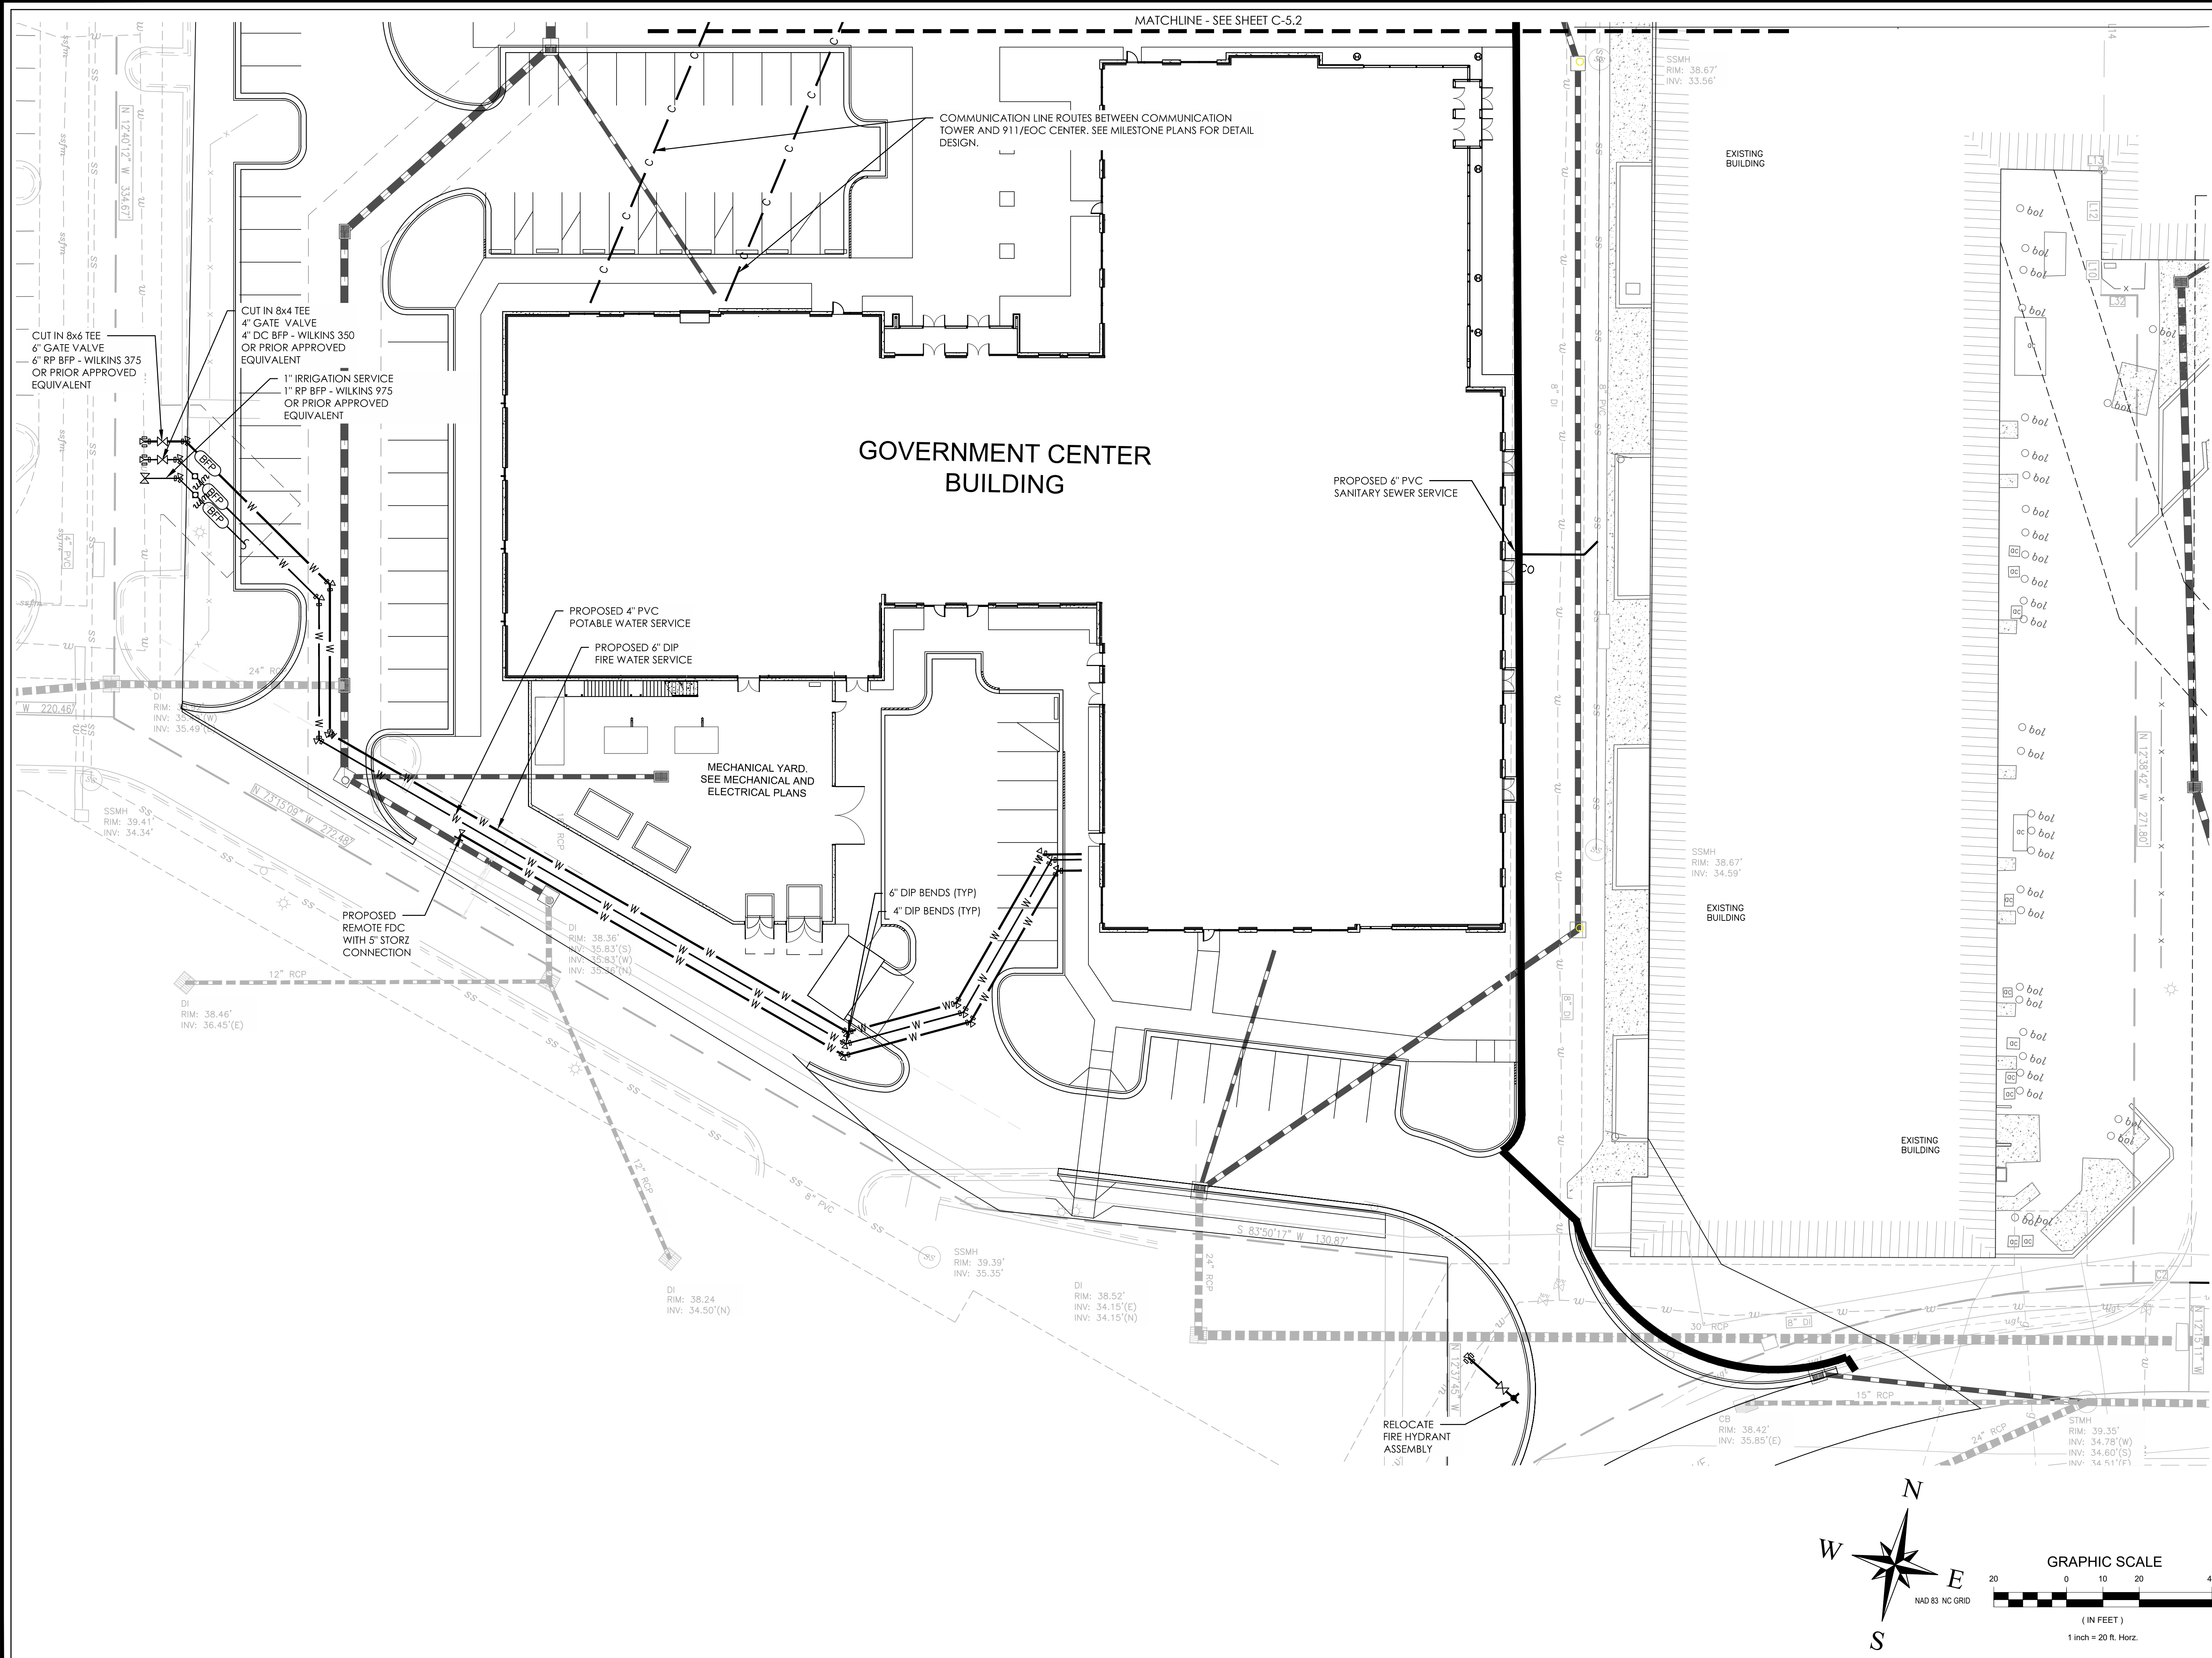

SEPI

SEPI ENGINEERING & CONSTRUCTION, INC.

RALEIGH | WILMINGTON | CHARLOTTE
BEAUFORT | CHARLESTON

5030 NEW CENTRE DR., SUITE B
WILMINGTON, NC 28403
PHONE | 910.523.5715

sepiinc.com

811

3 WORKING DAYS
BEFORE YOU DIG

FOR THE LOCATION OF
UNDERGROUND FACILITIES

Know what's below.
before you dig.

THE LOCATIONS OF EXISTING UNDERGROUND UTILITIES ARE SHOWN IN AN
APPROXIMATE WAY ONLY AND HAVE NOT BEEN INDEPENDENTLY VERIFIED BY
THE OWNER OR ITS REPRESENTATIVE. THE CONTRACTOR SHALL DETERMINE THE
EXACT LOCATION OF ALL EXISTING UTILITIES BEFORE COMMENCING WORK AND
AGREE TO BE FULLY RESPONSIBLE FOR ANY AND ALL DAMAGES WHICH MIGHT
BE OCCASIONED BY THE CONTRACTOR'S FAILURE TO EXACTLY LOCATE AND
PRESERVE ANY AND ALL UNDERGROUND UTILITIES.

NOTICE:
CONSTRUCTION SITE SAFETY IS THE SOLE RESPONSIBILITY OF
THE CONTRACTOR. NEITHER THE OWNER NOR THE ENGINEER
SHALL BE EXPECTED TO ASSUME ANY RESPONSIBILITY FOR
SAFETY OF THE WORK, OF PERSONS ENGAGED IN THE WORK,
OF ANY NEARBY STRUCTURES, OR OF ANY OTHER PERSONS.

NORTH CAROLINA
PROFESSIONAL
SEAL
24419
ENGINEER
MARK ARCORI

SEPI ENGINEERING & CONSTRUCTION, INC.

CORPORATE
SEAL
C-2197
N.C.

Copyright © 2019
SEPI ENGINEERING & CONSTRUCTION, INC.

NEW HANOVER
COUNTY
GOVERNMENT
CENTER

230 GOVERNMENT CENTER
DRIVE, WILMINGTON NC 28403

PREPARED FOR:

GHKCAPE FEAR DEVELOPMENT
LLC
1051 MILITARY CUTOFF RD #200,
WILMINGTON, NC 28405

PRELIMINARY

NOT FOR CONSTRUCTION

UTILITY PLAN


PROJECT:	SE20.022.00	DATE
ISSUE:	90% SUBMITTAL	10/01/2020
REVISIONS:		
PROJ. MGR:	MTA	
DRAWN BY:	KTD	
CHECKED BY:	MTA	
PHASE 1 UTILITY PLAN		
C-5.1		

10/1/2020 5:26 PM A:\2020\SE20.022.00 CFC-NHC Govt Complex\LD\Drawings\Construction Plans\SE20022 UTILITY PLANS.dwg

Know what's below.
before you dig.

THE LOCATIONS OF EXISTING UNDERGROUND UTILITIES ARE SHOWN IN AN APPROXIMATE WAY ONLY AND HAVE NOT BEEN INDEPENDENTLY VERIFIED BY THE OWNER OR ITS REPRESENTATIVE. THE CONTRACTOR SHALL DETERMINE THE EXACT LOCATION OF ALL EXISTING UTILITIES BEFORE COMMENCING WORK, AND SHALL BE FULLY RESPONSIBLE FOR ANY AND ALL DAMAGES WHICH MIGHT BE OCCASIONED BY THE CONTRACTOR'S FAILURE TO EXACTLY LOCATE AND PRESERVE ANY AND ALL UNDERGROUND UTILITIES.

NOTICE:
CONSTRUCTION SITE SAFETY IS THE SOLE RESPONSIBILITY OF THE CONTRACTOR NEITHER THE OWNER NOR THE ENGINEER SHALL BE EXPECTED TO ASSUME ANY RESPONSIBILITY FOR SAFETY OF THE WORK, OF PERSONS ENGAGED IN THE WORK, OR OF ANY NEARBY STRUCTURES, OR OF ANY OTHER PERSONS.

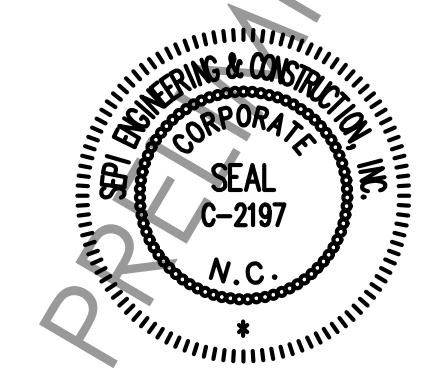

COPYRIGHT © 2019
SEPI ENGINEERING & CONSTRUCTION, INC.

230 GOVERNMENT CENTER
DRIVE, WILMINGTON NC 28403

PREPARED FOR:
GHKCAPE FEAR DEVELOPMENT
LLC
1051 MILITARY CUTOFF RD #200,
WILMINGTON, NC 28405


PRELIMINARY
NOT FOR CONSTRUCTION

UTILITY PLAN


		DATE	
PROJECT:		SE20.022.00	
ISSUE:		90% SUBMITTAL	
		10/01/2020	
		-	-
		-	-
		-	-
		-	-
		-	-
REVISIONS:			
		-	-
		-	-
		-	-
		-	-
		-	-
		-	-
PROJ. MGR:		MTA	
DRAWN BY:		KTD	
CHECKED BY:		MTA	

PHASE 1
UTILITY PLAN

C-5.2

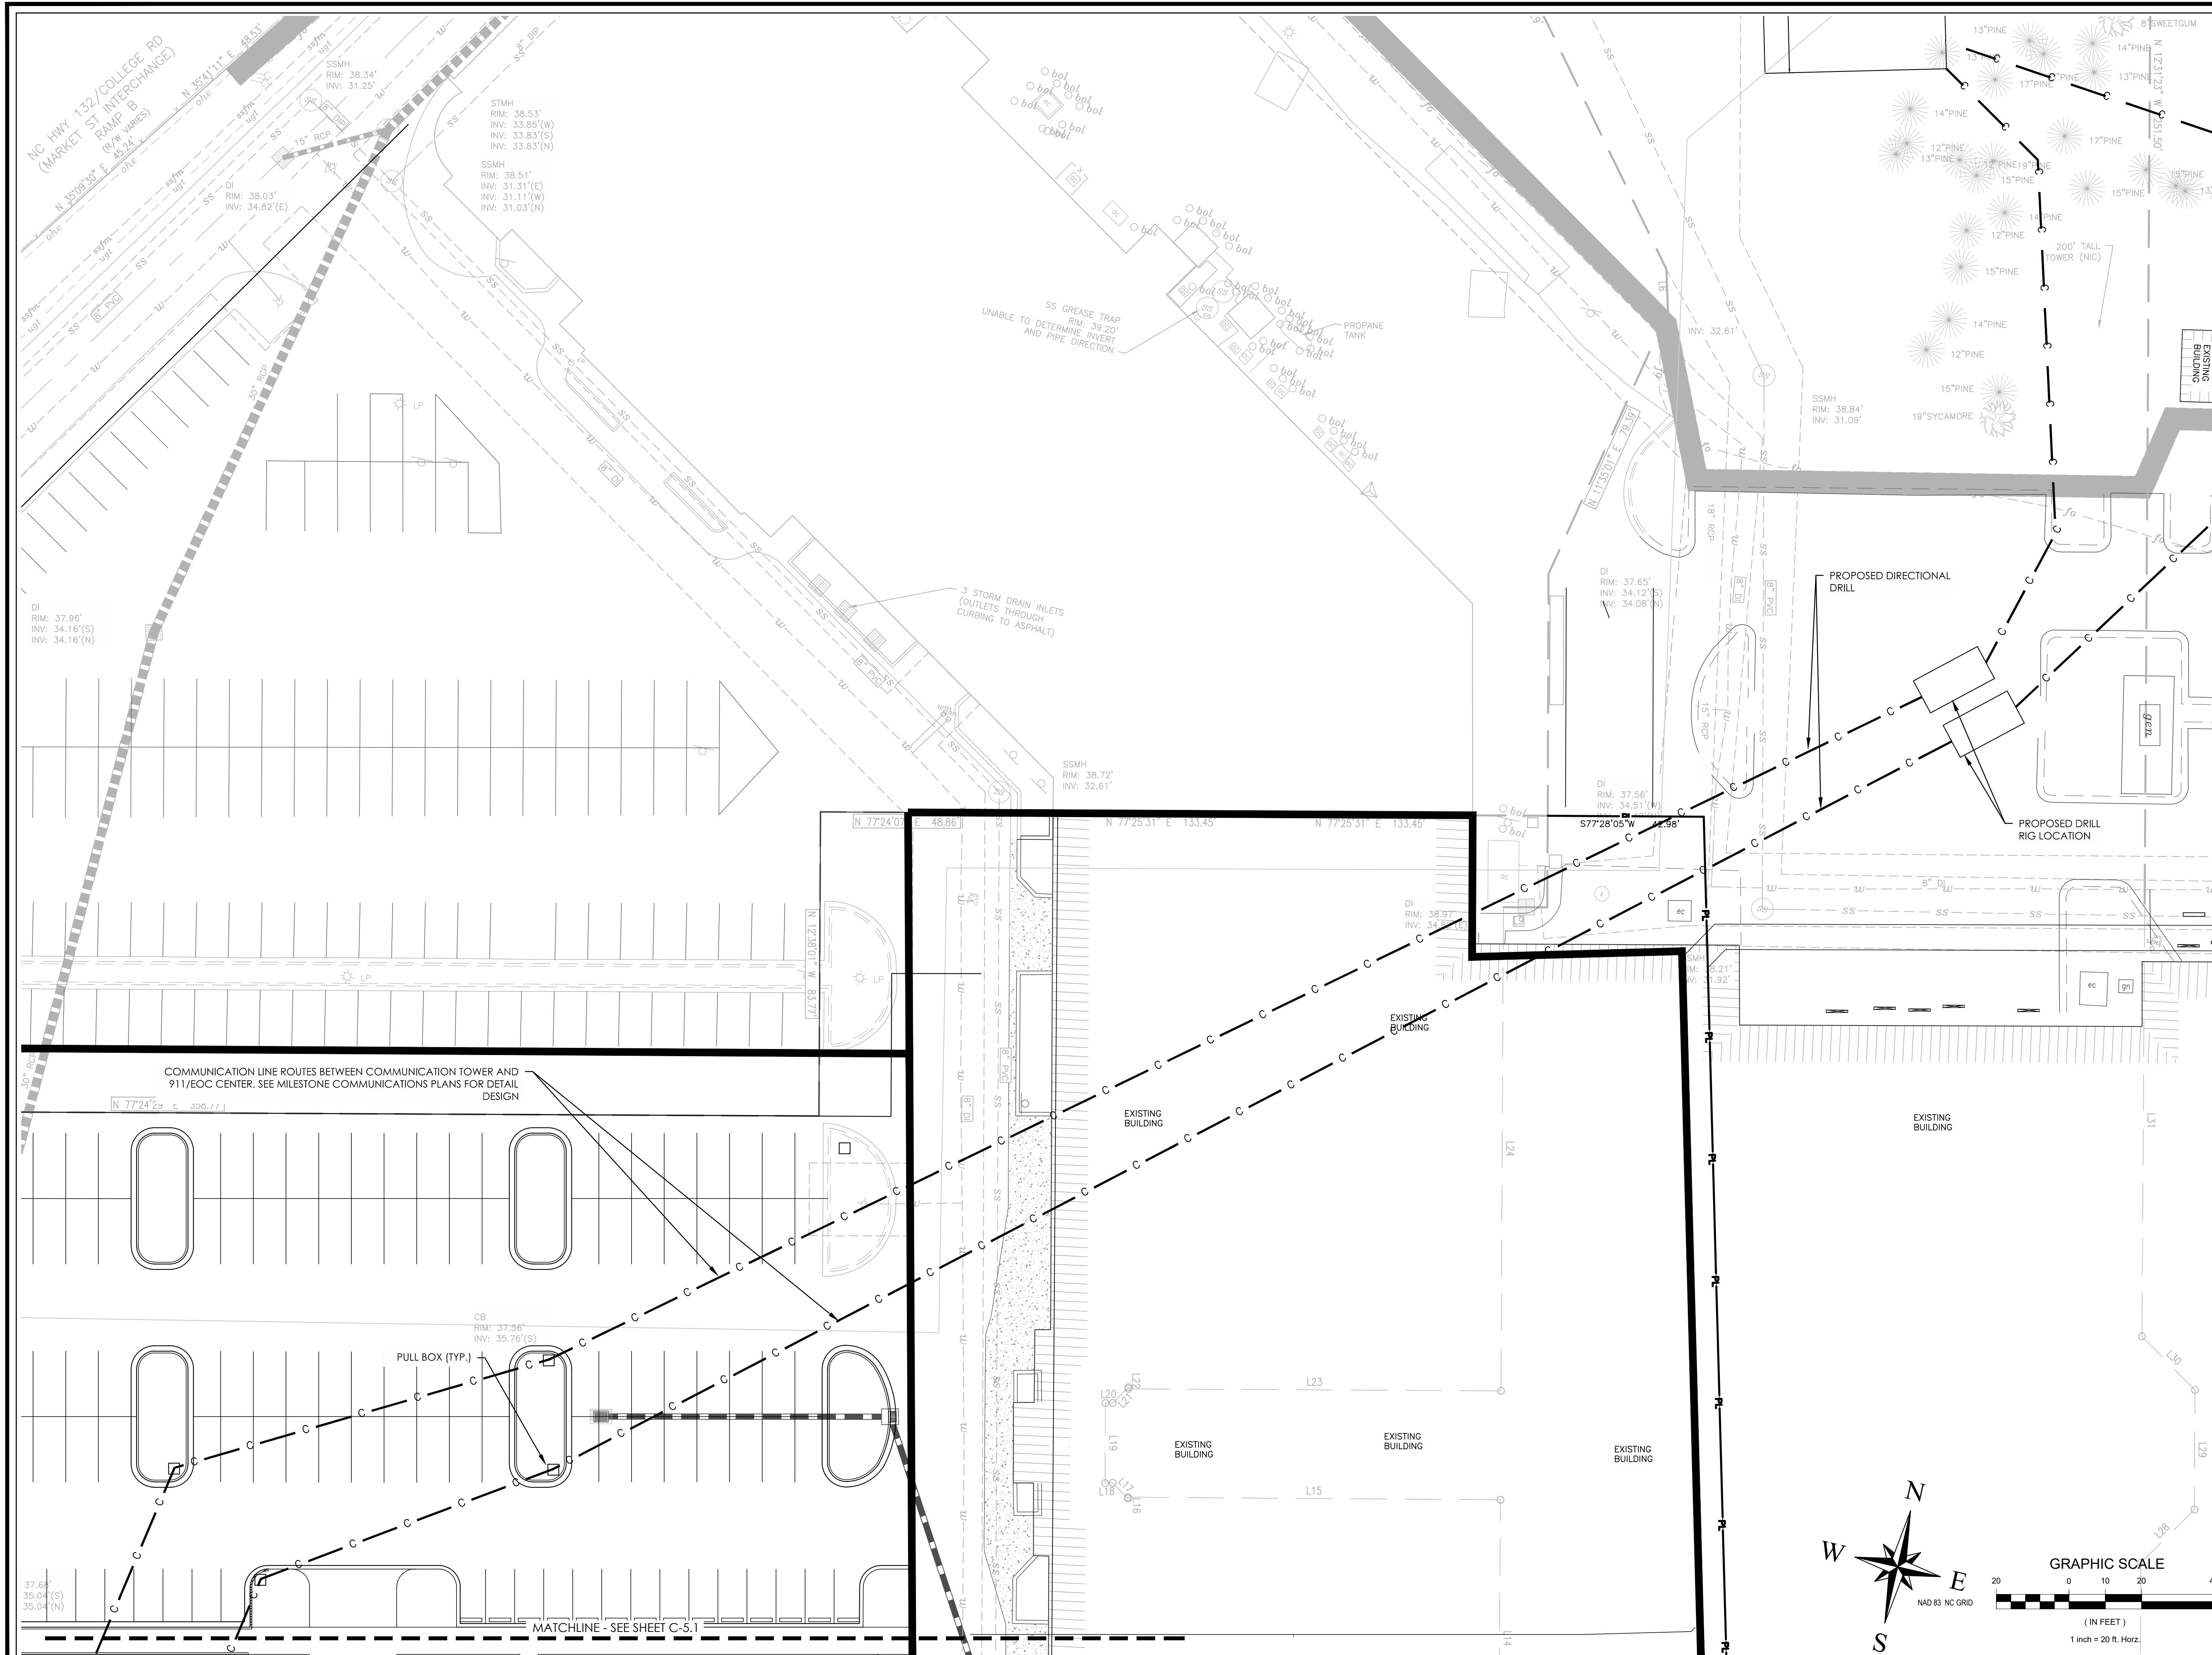

10/1/2020 4:33 PM A:\2020\SE20.022.00 CFC-NHC Gov Complex\LD\Drawings\Construction Plans\SE20022 DEMOLITION PLANS.dwg

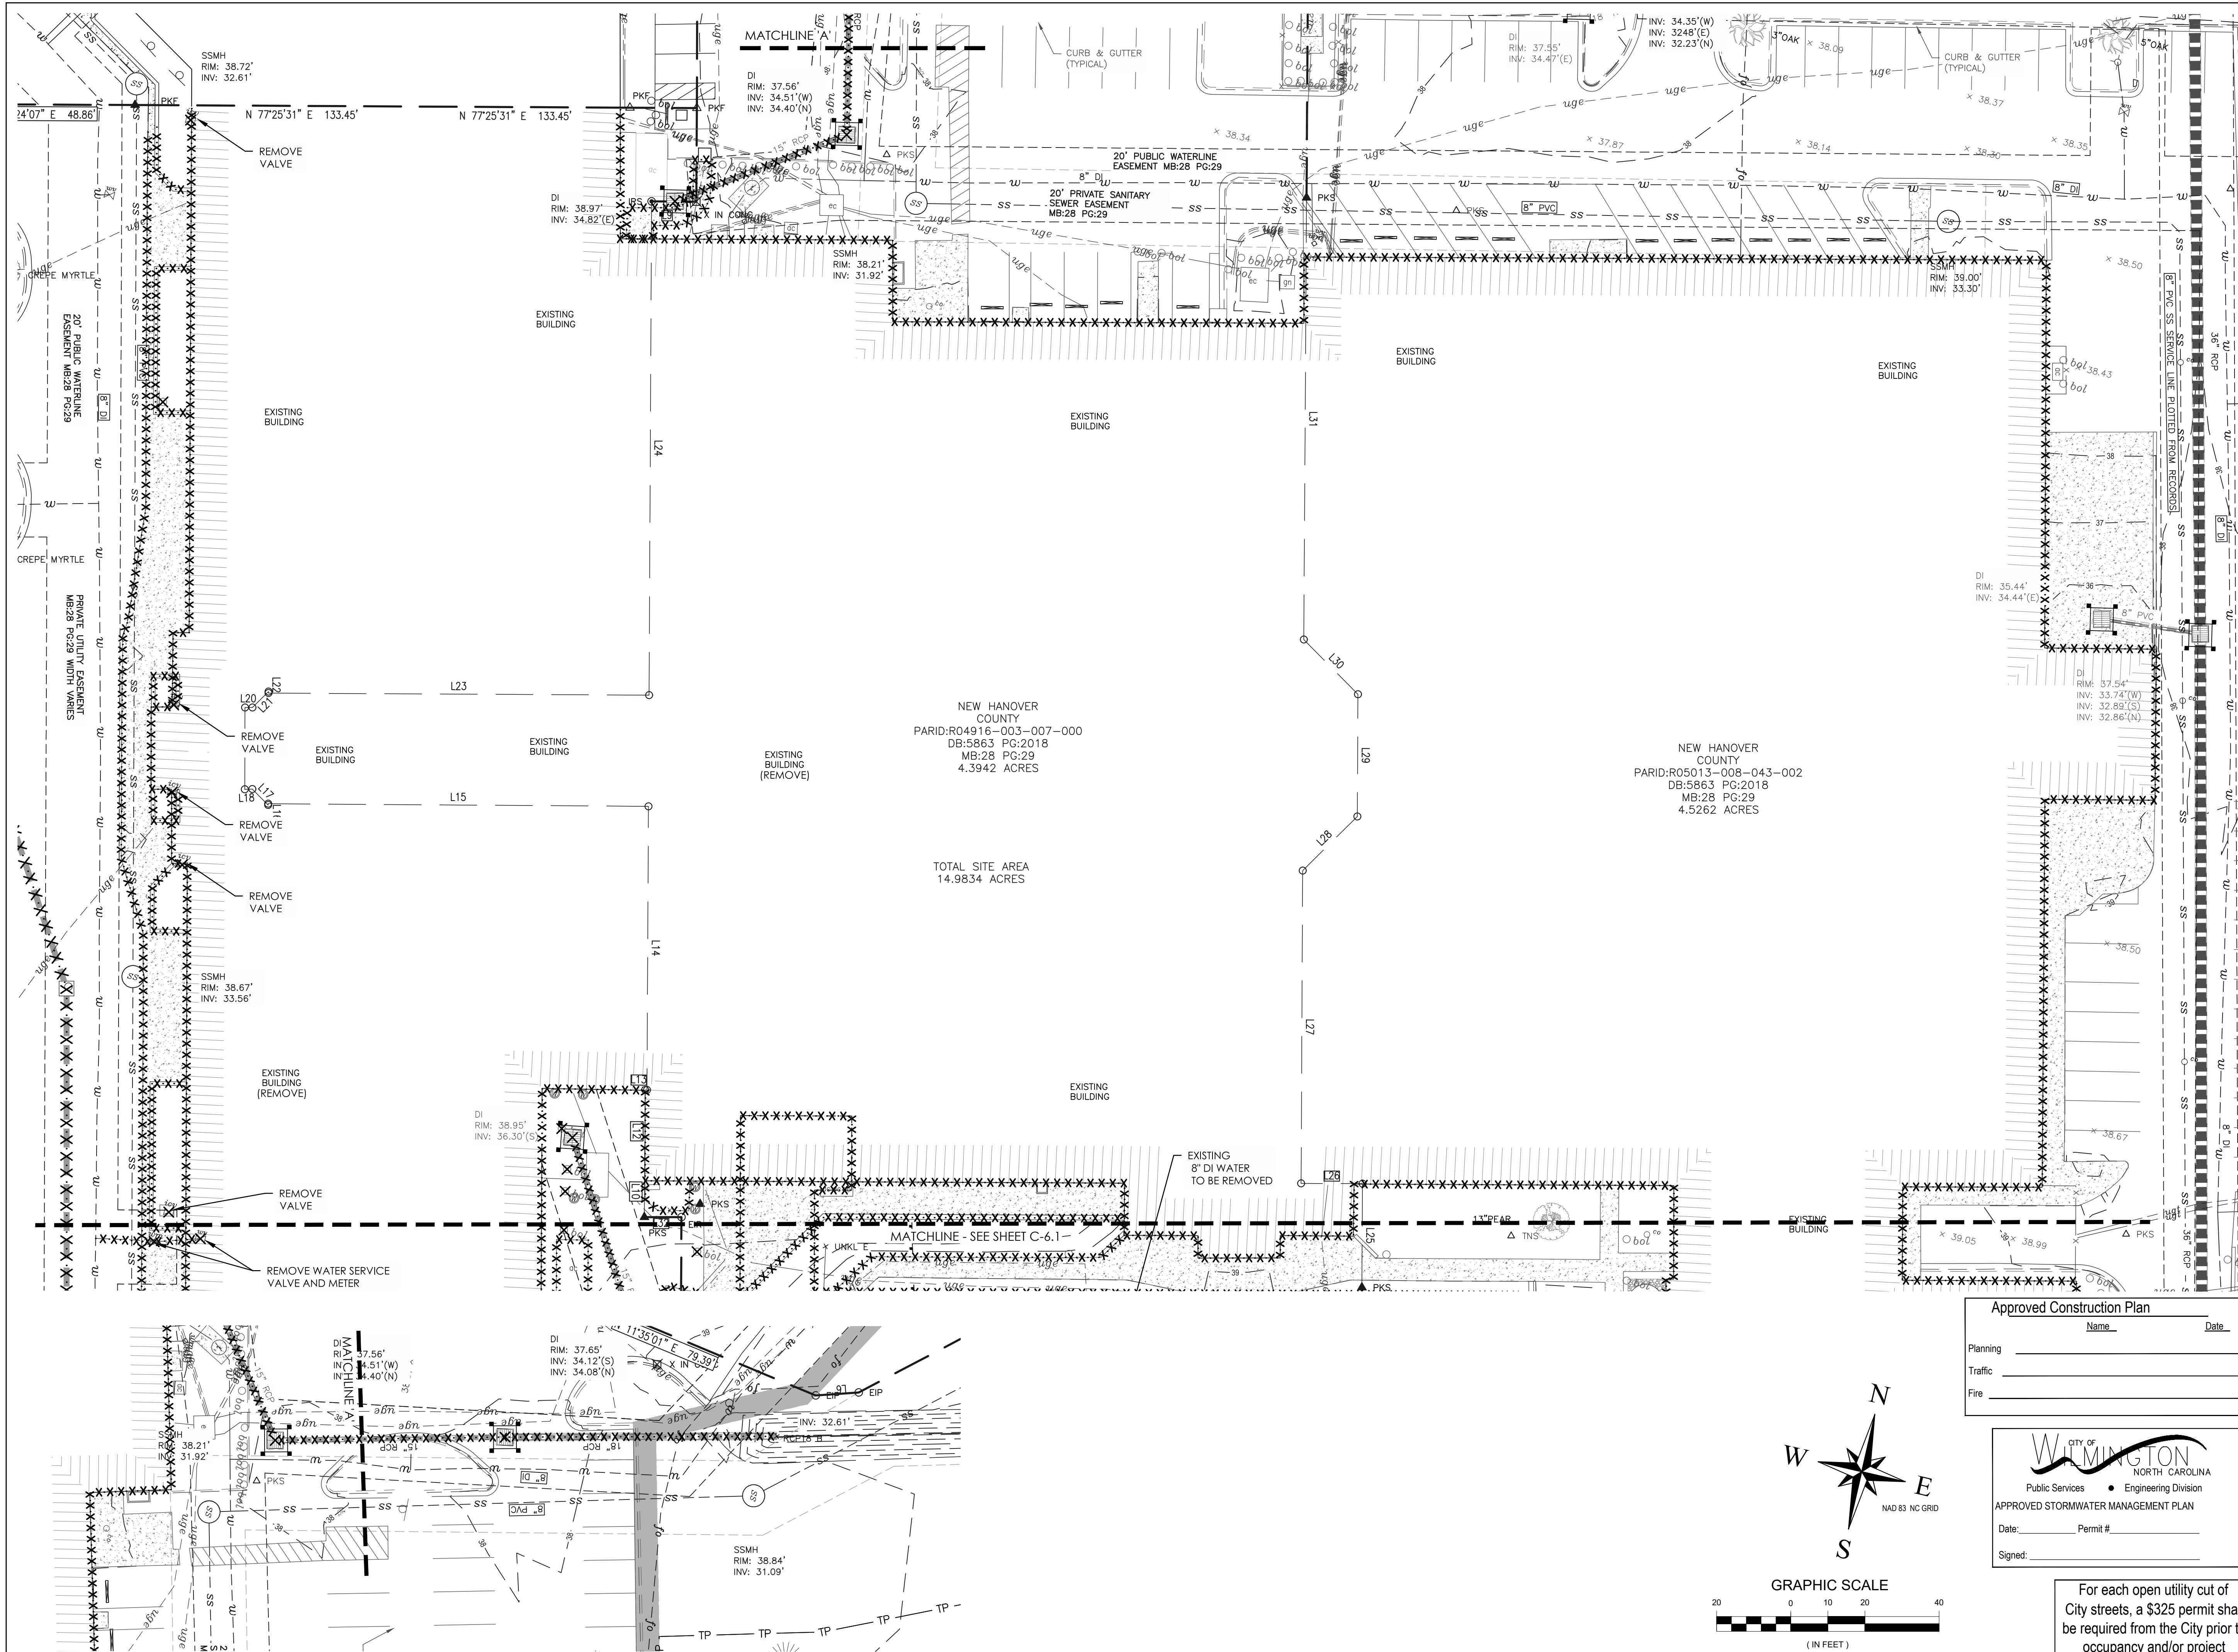


SEPI
SEPI ENGINEERING & CONSTRUCTION, INC.
RALEIGH | WILMINGTON | CHARLOTTE
BEAUFORT | CHARLESTON
5030 NEW CENTRE DR., SUITE B
WILMINGTON, NC 28403
PHONE | 910.523.5715
sepiinc.com

811
3 WORKING DAYS
BEFORE YOU DIG
FOR THE LOCATION OF
UNDERGROUND FACILITIES
Know what's below.
before you dig.

THE LOCATIONS OF EXISTING UNDERGROUND UTILITIES ARE SHOWN IN AN APPROXIMATE WAY ONLY AND HAVE NOT BEEN INDEPENDENTLY VERIFIED BY THE OWNER OR ITS REPRESENTATIVE. THE CONTRACTOR SHALL DETERMINE THE EXACT LOCATION OF ALL EXISTING UTILITIES BEFORE COMMENCING WORK AND AGREE TO BE FULLY RESPONSIBLE FOR ANY AND ALL DAMAGES WHICH MIGHT BE OCCASIONED BY THE CONTRACTOR'S FAILURE TO EXACTLY LOCATE AND PRESERVE ANY AND ALL UNDERGROUND UTILITIES.

NOTICE:
CONSTRUCTION SITE SAFETY IS THE SOLE RESPONSIBILITY OF THE CONTRACTOR. NEITHER THE OWNER NOR THE ENGINEER SHALL BE EXPECTED TO ASSUME ANY RESPONSIBILITY FOR SAFETY OF THE WORK, OF PERSONS ENGAGED IN THE WORK, OF ANY NEARBY STRUCTURES, OR OF ANY OTHER PERSONS.

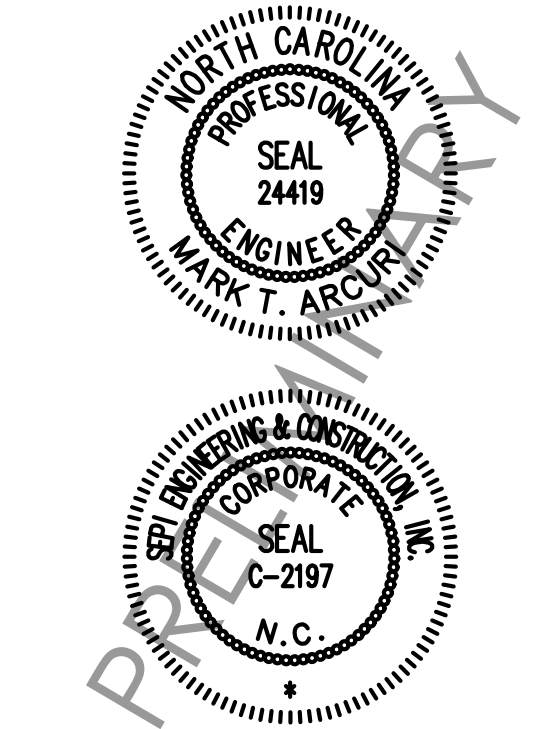

COPYRIGHT © 2019
SEPI ENGINEERING & CONSTRUCTION, INC.

**NEW HANOVER
COUNTY
GOVERNMENT
CENTER**
230 GOVERNMENT CENTER
DRIVE, WILMINGTON NC 28403

PREPARED FOR:
GHKCAPE FEAR DEVELOPMENT
LLC
1051 MILITARY CUTOFF RD #200,
WILMINGTON, NC 28405

PRELIMINARY
NOT FOR CONSTRUCTION

PROJECT:	SE20.022.00	DATE
ISSUE:	90% SUBMITTAL	10/01/2020
REVISIONS:		

PROJ. MGR: MTA
DRAWN BY: KTD
CHECKED BY: MTA


**PHASE 2
DEMOLITION PLAN**

C-6.2

Approved Construction Plan


Name	Date
Planning	
Traffic	
Fire	

City of WILMINGTON
Public Services • Engineering Division
APPROVED STORMWATER MANAGEMENT PLAN
Date: Permit #
Signed:

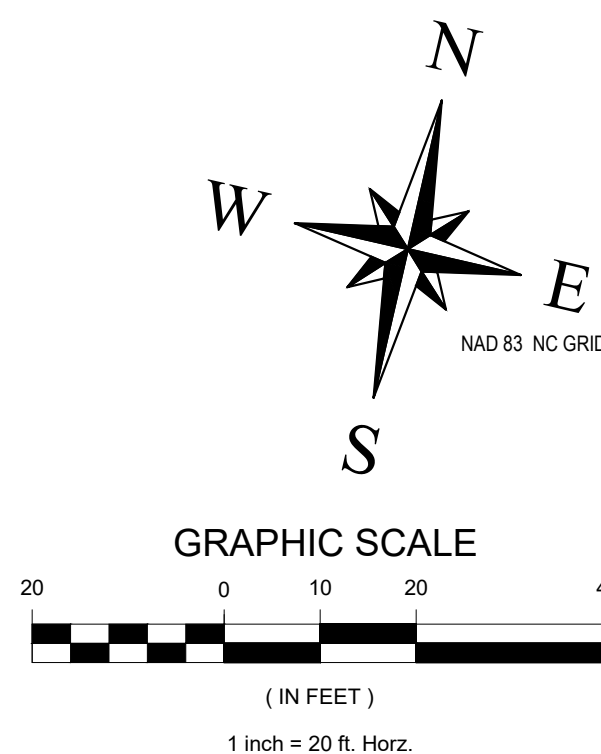

For each open utility cut of
City streets, a \$325 permit shall
be required from the City prior to
occupancy and/or project
acceptance

10/1/2020 4:02 PM A:\2020\SE20.022.00 CFC-NHC Govt Complex\LD\Design\Drawings\Construction Plans\SE20022 - SITE PLANS.dwg

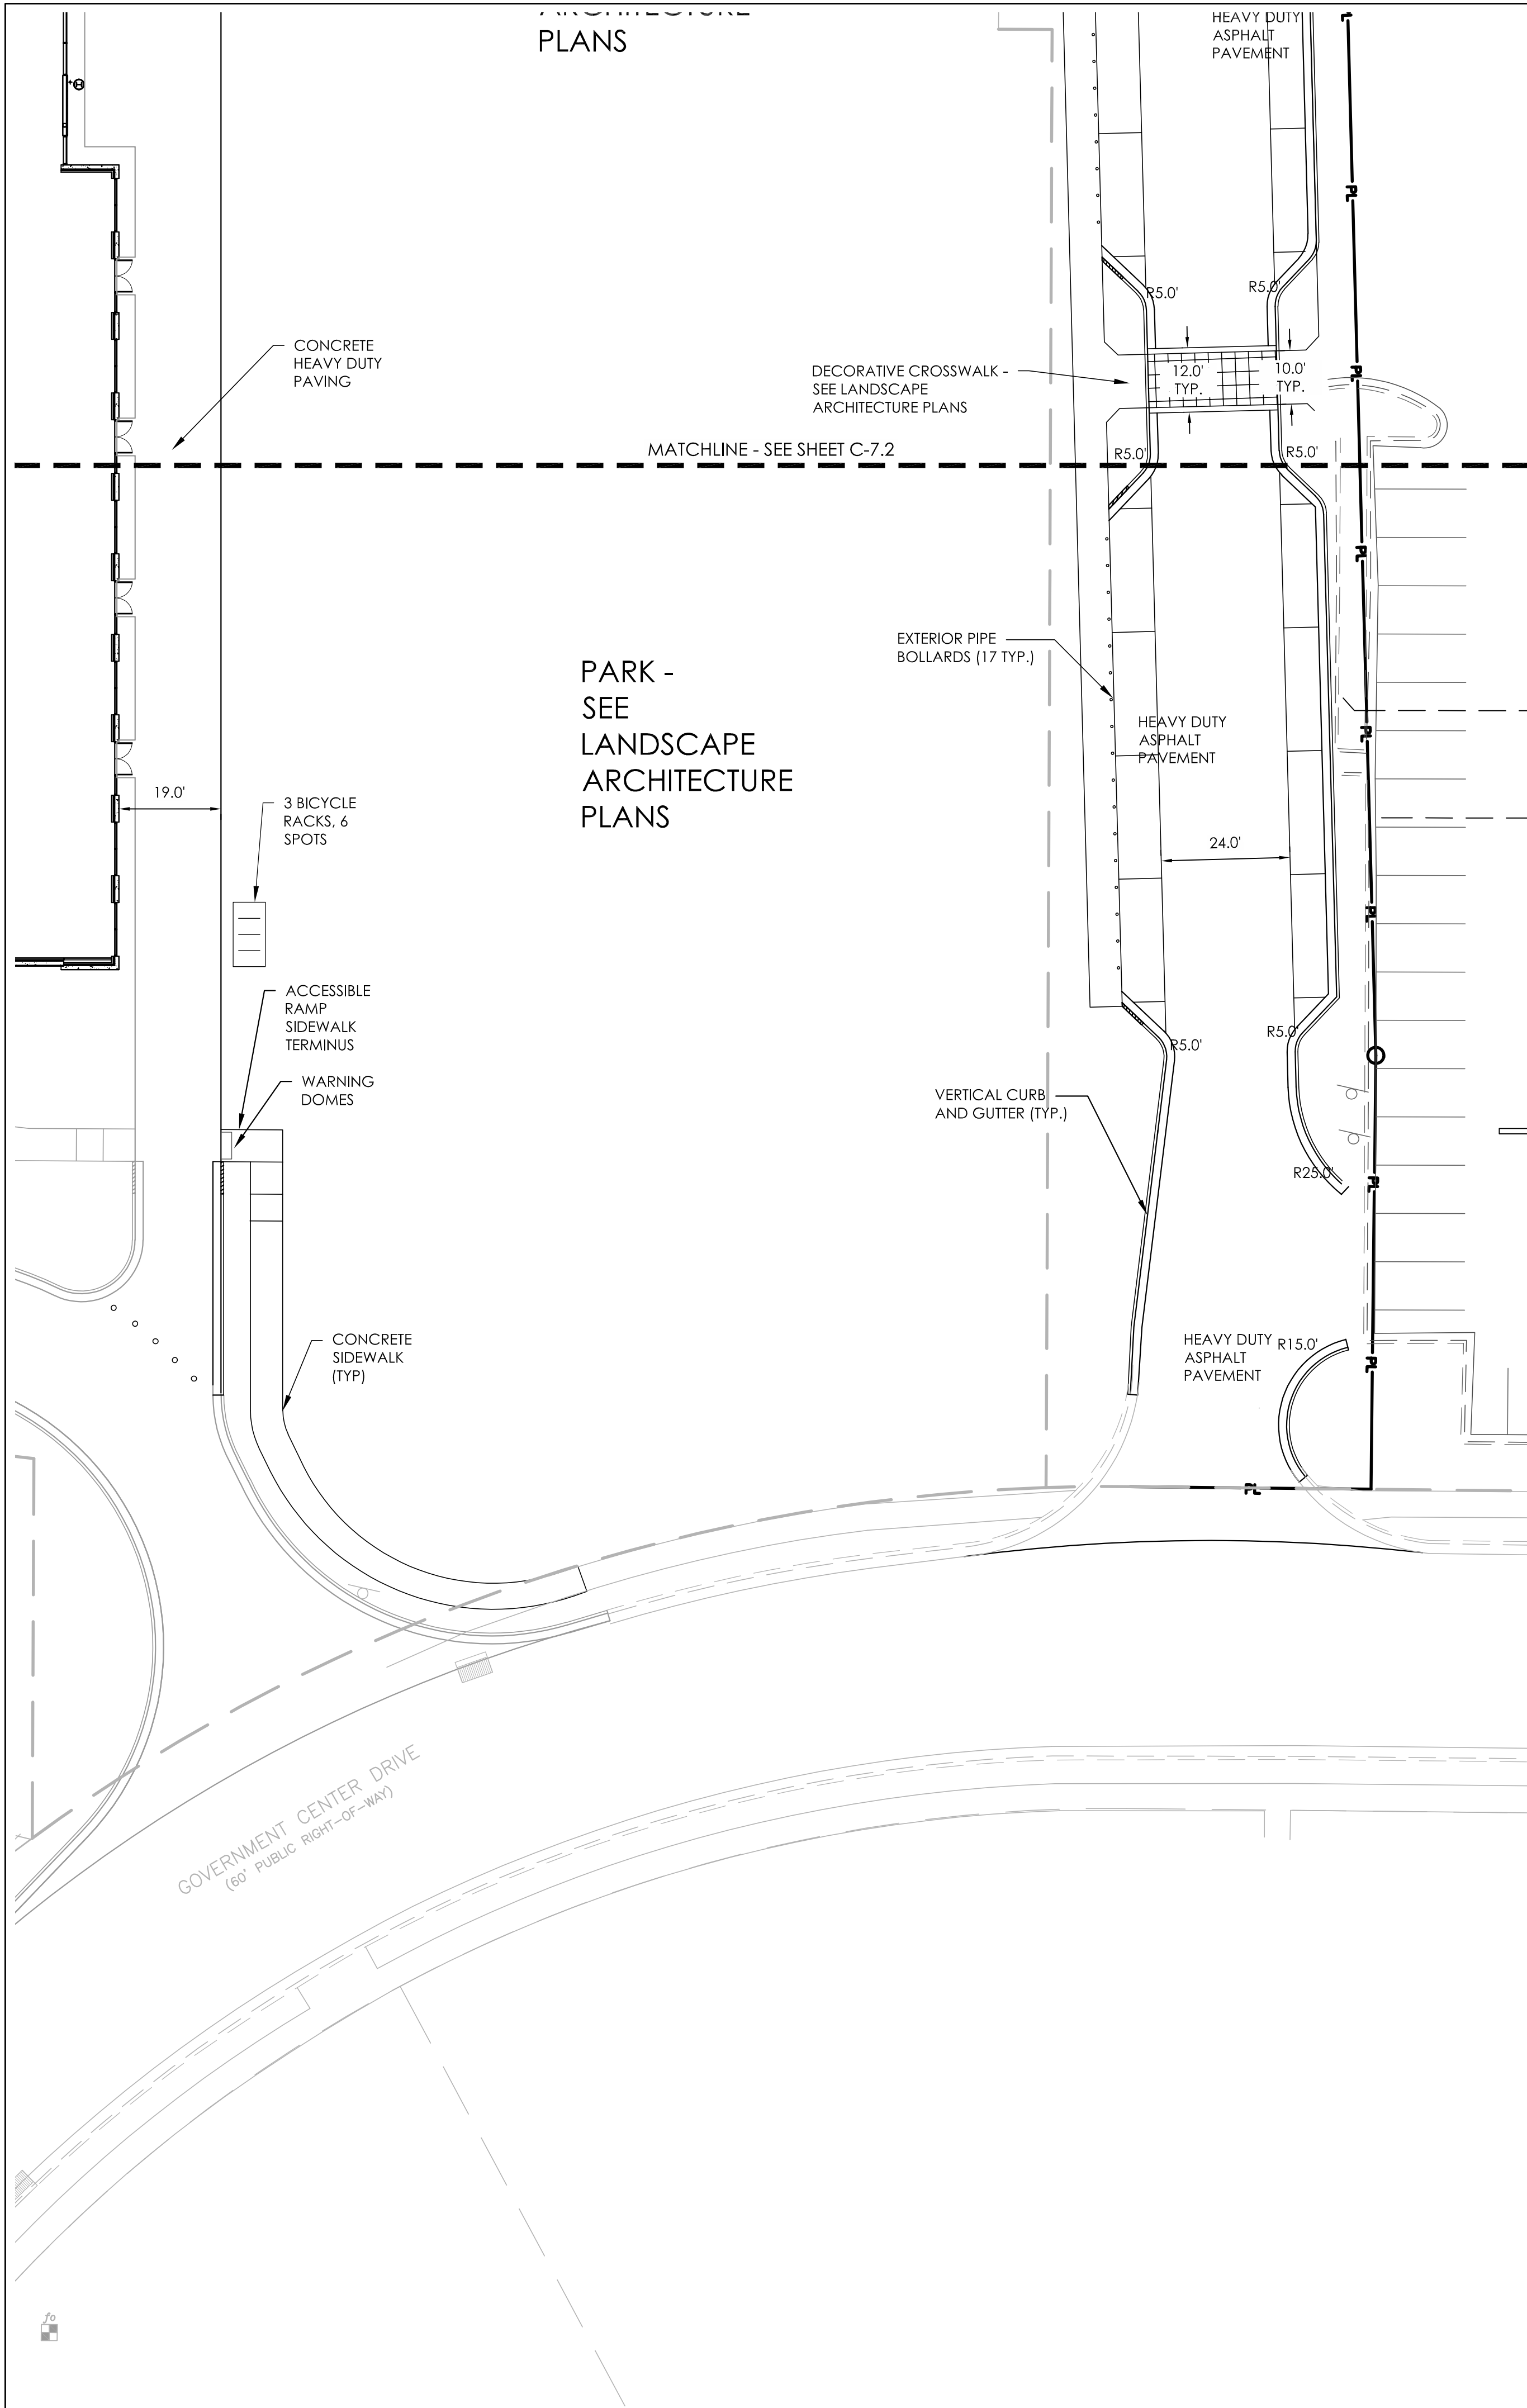

SITE DATA TABLE PHASE 2

PARCEL ID	R04916-003-002-000 R04916-003-007-000 R05013-008-043-002
PARCEL OWNERSHIP	NEW HAN CNTY
ZONING DISTRICT	RB - REGIONAL BUSINESS
BUILDING SETBACKS (FT)	
GOV CETNER	
FRONT	38
REAR	28
INTERIOR SIDE CORNER	13
CORNER	38
TOTAL ACREAGE	652,831 SF, 14.99 AC
GOV CENTER PROPERTY	301,029 SF, 6.91 AC
APARTMENT/RETAIL PROPERTY	351,802 SF, 8.08 AC
BUILDING SIZE	
GOV CENTER	136,595 SF
BUILDING LOT COVERAGE	44,560 SF / 301,029 SF = 14.80%
BUILDING CONSTRUCTION TYPE	
GOV CENTER	II-B
NUMBER OF BUILDINGS	1 BUILDING
BUILDING HEIGHT	
GOV CENTER	60 FT
NUMBER OF STORIES	
GOV CENTER	4
SF PER FLOOR	
GOV CENTER (1)	41,852
GOV CETNER (2)	41,481
GOV CETNER (3)	26,631
GOV CENTER (4)	26,631
TOTAL GOV CENTER	136,595
OFF STREET PARKING CALCULATIONS	
REQUIRED PARKING	
GOV CENTER	MAX 1 PER 200 SF GFA X 136,595 = 683 MIN 1 PER 300 SF GFA X 136,595 = 456
TEN PIN ALLEY	1/ALLEY = 24
RESTAURANT	MAX 1 PER 2.5 SEATS X 90 = 36 MIN 1 PER 4 SEATS X 90 = 23
TOTAL	MAX = 743 MIN = 503
PROVIDED PARKING	
STANDARD SPACES	213
COMPACT SPACES	73
STANDARD HANDICAPPED SPACES	9
VAN HANDICAPPED SPACES	5
TOTAL NEW PARKING	300
PARKING TO REMAIN GOV CENTER	294
PARKING TO REMAIN TEN PIN ALLEY	180
TOTAL PARKING TO REMAIN	474
TOTAL PROVIDED PARKING	774
CAMA LAND USE CLASSIFICATION	URBAN
CAMA AEC AND SETBACKS:	NONE
HISTORICAL OR ARCHAEOLOGICAL SITES:	
CEMETERY:	NONE
WETLANDS:	NONE
ENDANGERED SPECIES OR HABITAT:	NONE
CONSERVATION AREAS:	NONE
MEAN HIGH WATER LINE:	NONE
WATER SHED:	SMITH CREEK
RIVER BASIN:	CAPE FEAR RIVER BASIN
EXISTING OR PROPOSED THOROUGHFARES:	NONE
BIKE ROUTES:	NONE
PEDESTRIAN SIDEWALKS:	AS SHOWN
TRANSIT FACILITIES:	NONE
SOIL TYPE:	LEON SAND, MURVILLE FINE SAND, SEAGATE FINE SAND

SUBJECT AREA IS LOCATED WITHIN SPECIAL FLOOD HAZARD ZONE X AS TAKEN FROM THE NC FLOOD RISK INFORMATION SYSTEM AND AS SHOWN ON FIRM MAP #37203148000K PANEL 3148, EFFECTIVE AUG. 28, 2018.

ABBREVIATIONS LIST:
HC = HANDICAPPED SPACE
S = COMPACT SPACE



SEPI

SEPI ENGINEERING & CONSTRUCTION, INC.
RALEIGH | WILMINGTON | CHARLOTTE
BEAUFORT | CHARLESTON

5030 NEW CENTRE DR., SUITE B
WILMINGTON, NC 28403
PHONE | 910.523.5715

seplinc.com




3 WORKING DAYS
BEFORE YOU DIG
FOR THE LOCATION OF
UNDERGROUND FACILITIES

Know what's below.
before you dig.

THE LOCATIONS OF EXISTING UNDERGROUND UTILITIES ARE SHOWN IN AN APPROXIMATE WAY ONLY AND HAVE NOT BEEN INDEPENDENTLY VERIFIED BY THE OWNER OR ITS REPRESENTATIVE. THE CONTRACTOR SHALL DETERMINE THE EXACT LOCATION OF ALL EXISTING UTILITIES BEFORE COMMENCING WORK AND AGREE TO BE FULLY RESPONSIBLE FOR ANY AND ALL DAMAGES WHICH MIGHT BE OCCASIONED BY THE CONTRACTOR'S FAILURE TO EXACTLY LOCATE AND PRESERVE ANY AND ALL UNDERGROUND UTILITIES.

NOTICE:
CONSTRUCTION SITE SAFETY IS THE SOLE RESPONSIBILITY OF THE CONTRACTOR. NEITHER THE OWNER NOR THE ENGINEER SHALL BE EXPECTED TO ASSUME ANY RESPONSIBILITY FOR SAFETY OF THE WORK, OF PERSONS ENGAGED IN THE WORK, OF ANY NEARBY STRUCTURES, OR OF ANY OTHER PERSONS.

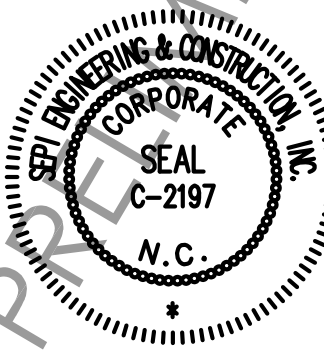

COPYRIGHT © 2019
SEPI ENGINEERING & CONSTRUCTION, INC.


**NEW HANOVER
COUNTY
GOVERNMENT
CENTER**

230 GOVERNMENT CENTER
DRIVE, WILMINGTON NC 28403

PREPARED FOR:
GHKCAPE FEAR DEVELOPMENT
LLC
1051 MILITARY CUTOFF RD #200,
WILMINGTON, NC 28405

PRELIMINARY
NOT FOR CONSTRUCTION

GRAPHIC SCALE

 

(IN FEET)

1 inch = 20 ft. Horiz.

Approved Construction Plan

Name _____ Date _____

Planning _____

Traffic _____

Fire _____



Public Services • Engineering Division

APPROVED STORMWATER MANAGEMENT PLAN

Date: _____ Permit # _____

Signed: _____


For each open utility cut of
City streets, a \$325 permit shall
be required from the City prior to
occupancy and/or project
acceptance

PROJECT:	SE20.022.00	DATE	
ISSUE:	90% SUBMITTAL	10/01/2020	
REVISIONS:			
PROJ. MGR:	MTA		
DRAWN BY:	KTD		
CHECKED BY:	MTA		

PHASE 2
SITE LAYOUT PLAN

C-7.1

10/1/2020 4:05 PM A:\2020\SE20.022.00 CTC-NHC Gov\Complex\LD\Design\Drawings\Construction Plans\SE20022 - SITE PLANS.dwg

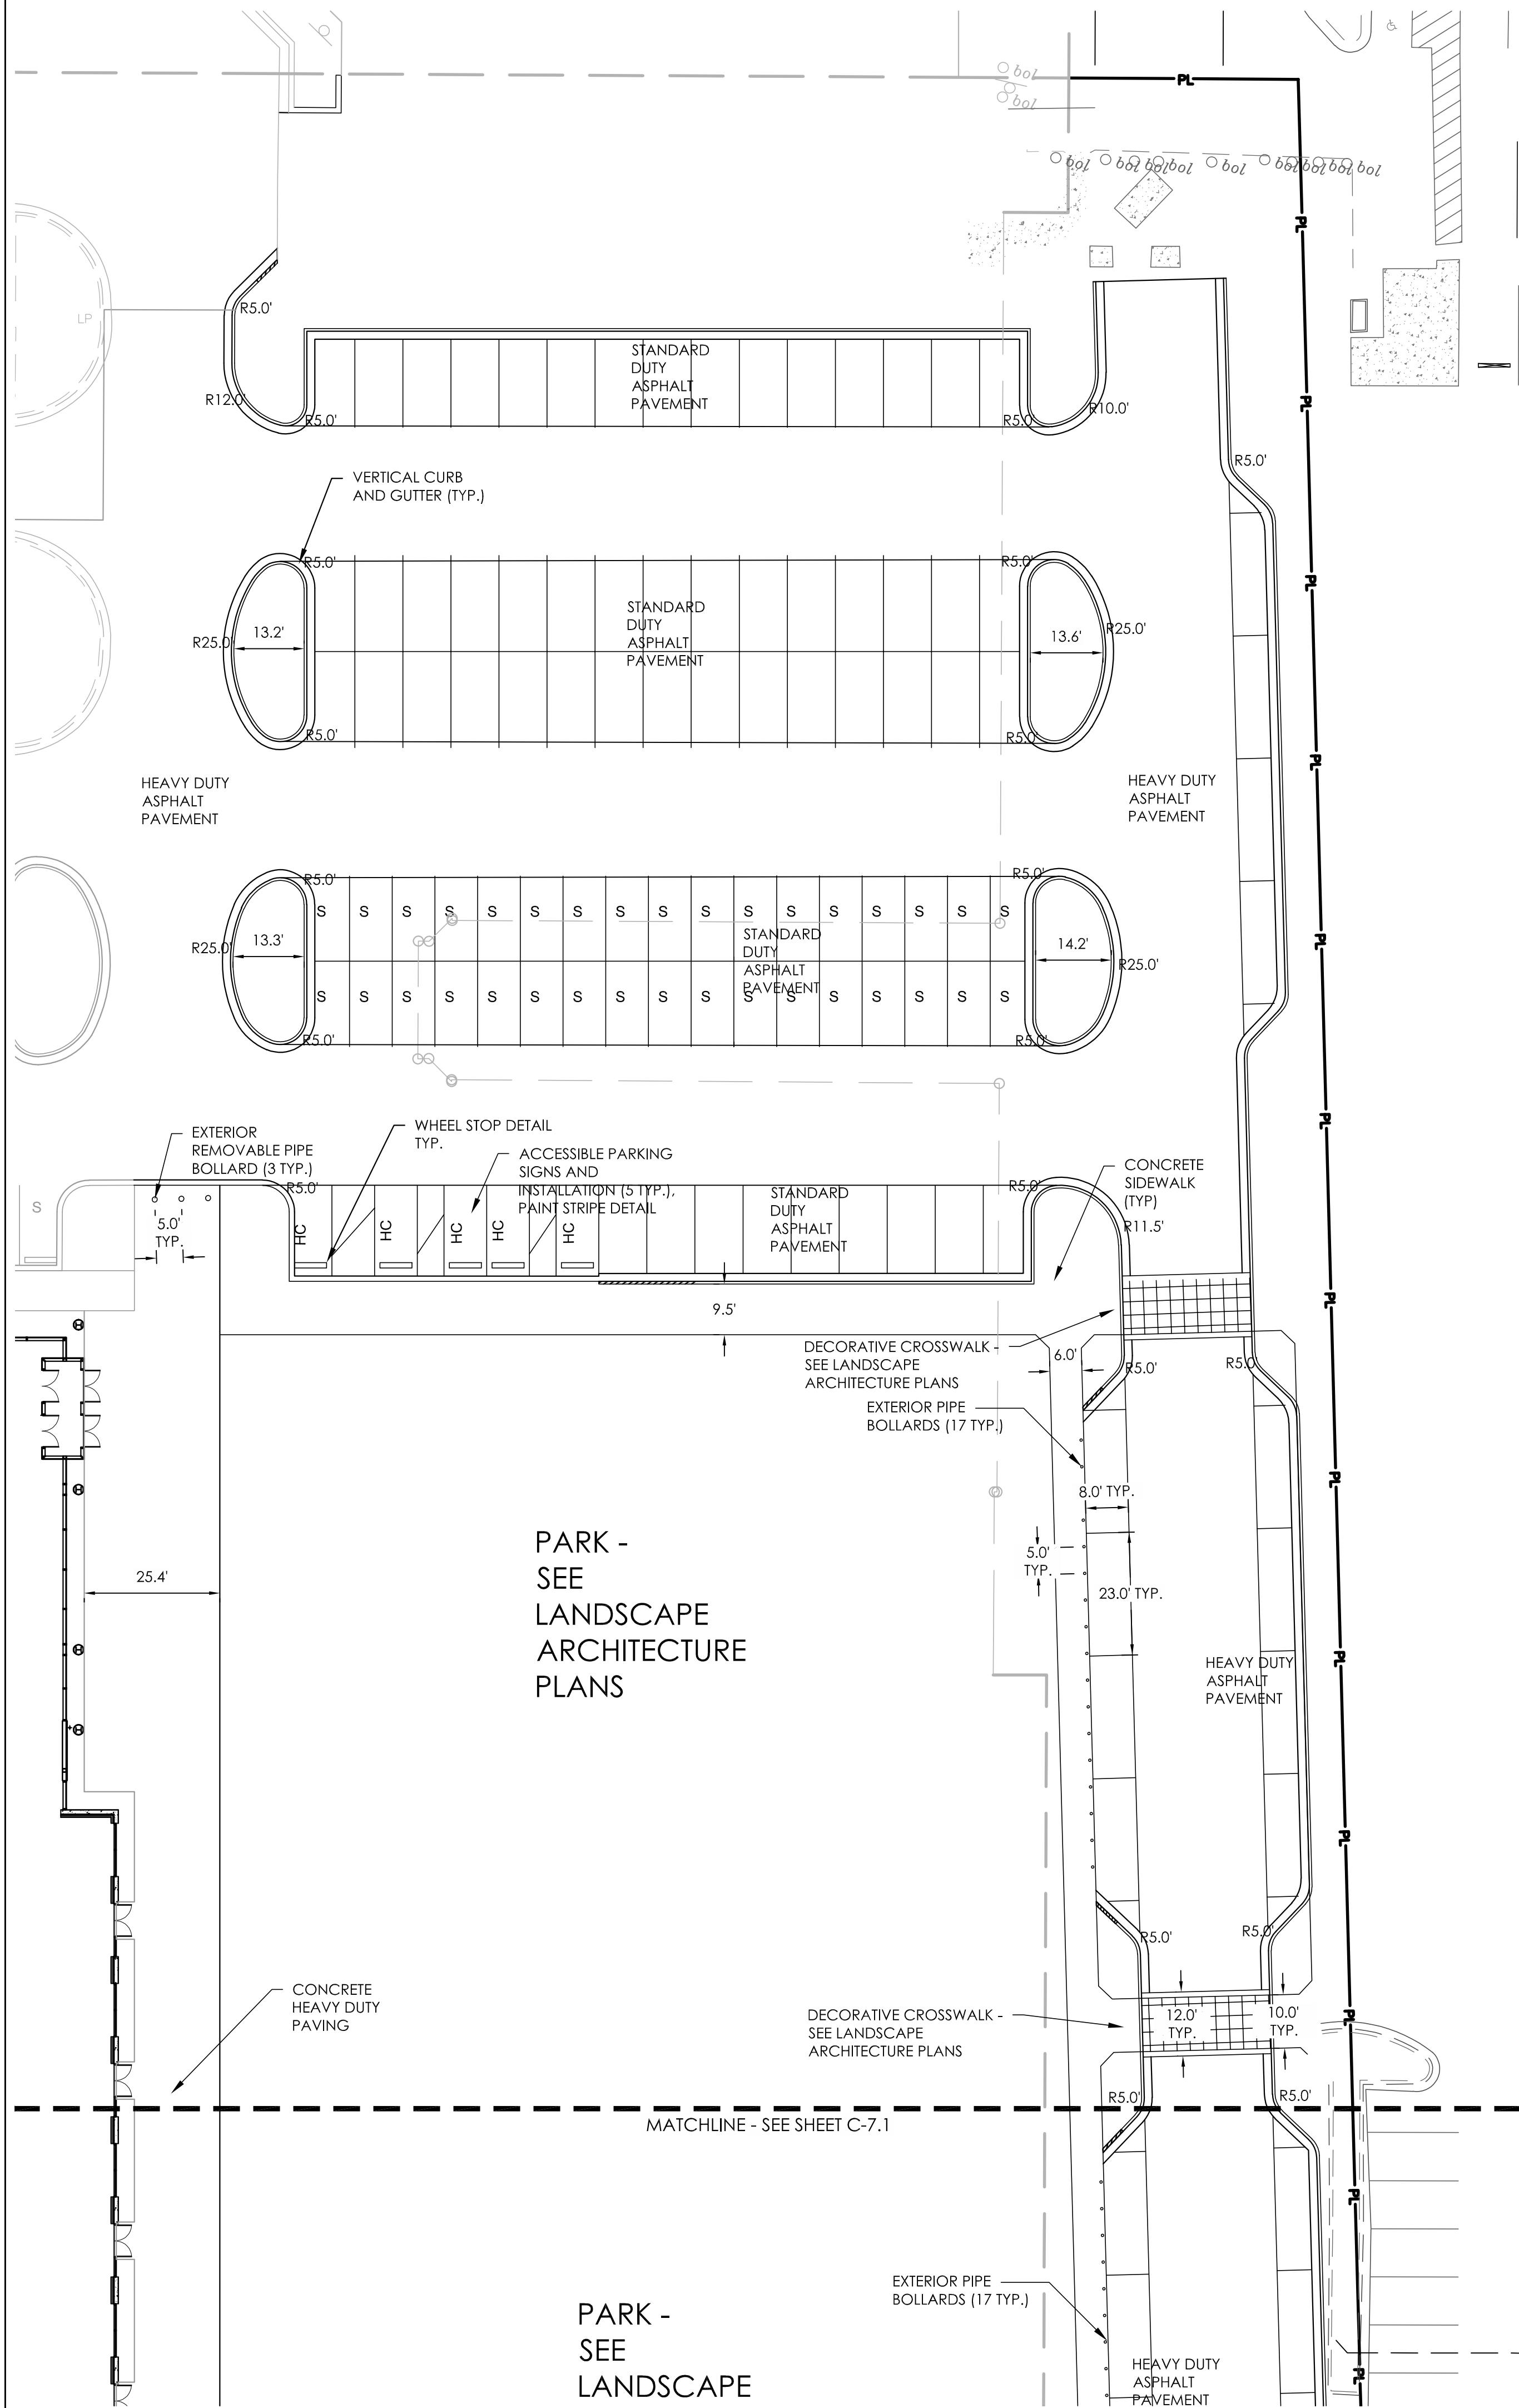


ENGINEER NOTES

1. PRIOR TO ANY CLEARING, GRADING OR CONSTRUCTION ACTIVITY, TREE PROTECTION FENCING SHALL BE INSTALLED AROUND PROTECTED TREES OR GROVES OF TREES. NO CONSTRUCTION WORKERS, TOOLS, MATERIALS, OR VEHICLES ARE PERMITTED WITHIN THE TREE PROTECTION FENCING.
2. ANY TREES AND/OR AREAS DESIGNATED TO BE PROTECTED MUST BE PROPERLY BARRICADED WITH FENCING AND PROTECTED THROUGHOUT CONSTRUCTION TO ENSURE THAT NO CLEARING, GRADING OR STAGING OF MATERIALS WILL OCCUR IN THOSE AREAS.
3. NO EQUIPMENT IS ALLOWED ON SITE UNTIL ALL TREE PROTECTION FENCING AND SILT FENCING IS INSTALLED AND APPROVED. PROTECTIVE FENCING IS TO BE MAINTAINED THROUGHOUT THE DURATION OF THE PROJECT, AND CONTRACTORS SHALL RECEIVE ADEQUATE INSTRUCTION ON TREE PROTECTION METHODS.
4. ALL PAVEMENT MARKINGS IN PUBLIC RIGHTS-OF-WAY AND FOR DRIVEWAYS ARE TO BE THERMOPLASTIC AND MEET CITY AND/OR NCDOT STANDARDS.
5. ONCE STREETS ARE OPEN TO TRAFFIC, CONTACT TRAFFIC ENGINEERING REGARDING THE INSTALLATION OF TRAFFIC AND STREET NAME SIGNS. PROPOSED STREET NAMES MUST BE APPROVED PRIOR TO INSTALLATION OF STREET NAME SIGNS.
6. TRAFFIC CONTROL DEVICES (INCLUDING SIGNS AND PAVEMENT MARKINGS) IN AREAS OPEN TO PUBLIC TRAFFIC ARE TO MEET MUTCD (MANUAL ON UNIFORM TRAFFIC CONTROL DEVICES) STANDARDS.
7. CONTACT TRAFFIC ENGINEERING AT 910-341-7888 TO ENSURE THAT ALL TRAFFIC SIGNAL FACILITIES AND EQUIPMENT ARE SHOWN ON THE PLAN.
8. CONTACT 811 PRIOR TO CONTACTING CITY OF WILMINGTON, TRAFFIC ENGINEERING REGARDING THE UTILITIES IN THE ROW.
9. CALL TRAFFIC ENGINEERING AT 910-341-7888 FORTY-EIGHT (48) HOURS PRIOR TO ANY EXCAVATION IN THE RIGHT-OF-WAY.
10. TRAFFIC ENGINEERING MUST APPROVE OF PAVEMENT MARKING PRIOR TO ACTUAL STRIPING.
11. ALL PARKING STALL MARKINGS AND LANE ARROWS WITHIN THE PARKING AREAS SHALL BE WHITE.
12. ALL TRAFFIC CONTROL SIGNS AND MARKINGS OFF THE RIGHT-OF-WAY ARE TO BE MAINTAINED BY THE PROPERTY OWNER IN ACCORDANCE WITH MUTCD STANDARDS.
13. STOP SIGNS AND STREET SIGNS TO REMAIN IN PLACE DURING CONSTRUCTION.
14. TACTILE WARNING MATS WILL BE INSTALLED ON ALL WHEELCHAIR RAMPS.
15. A UTILITY CUT PERMIT IS REQUIRED FOR EACH OPEN CUT OF A CITY STREET.
16. ANY BROKEN OR MISSING SIDEWALK PANELS, DRIVEWAY PANELS AND CURBING WILL BE REPLACED.
17. CONTACT TRAFFIC ENGINEERING AT (910) 341-7888 TO DISCUSS STREET LIGHTING OPTIONS.
18. WATER AND SEWER SERVICE SHALL MEET CAPE FEAR PUBLIC UTILITY AUTHORITY (CFPUA) DETAILS AND SPECIFICATIONS.
19. PROJECT SHALL COMPLY WITH CFPUA CROSS CONNECTION CONTROL REQUIREMENTS. WATER METER(S)

ABBREVIATIONS LIST:
HC = HANDICAPPED SPACE
S = COMPACT SPACE

- CANNOT BE RELEASED UNTIL ALL REQUIREMENTS ARE MET AND THE STATE HAS GIVEN THEIR FINAL APPROVAL. CALL 910-343-3910 FOR INFORMATION.
20. IF THE CONTRACTOR DESIRES CFPUA WATER FOR CONSTRUCTION, HE SHALL APPLY IN ADVANCE FOR THIS SERVICE AND MUST PROVIDE A REDUCED PRESSURE ZONE (RPZ) BACKFLOW PREVENTION DEVICE ON THE DEVELOPER'S SIDE OF THE WATER METER BOX.
 21. ANY IRRIGATION SYSTEM SUPPLIED BY CFPUA WATER SHALL COMPLY WITH THE CFPUA CROSS CONNECTION CONTROL REGULATIONS. CALL 919-343-3910 FOR INFORMATION.
 22. ANY IRRIGATION SYSTEM SHALL BE EQUIPPED WITH A RAIN AND FREEZER SENSOR.
 23. ANY BACKFLOW PREVENTION DEVICES REQUIRED BY THE CFPUA WILL NEED TO BE ON THE LIST OF APPROVED DEVICES BY USCFCCCHR OR ASSE.
 24. CONTRACTOR TO FIELD VERIFY EXISTING WATER AND SEWER SERVICE LOCATIONS, SIZES AND MATERIALS PRIOR TO CONSTRUCTION. ENGINEER TO BE NOTIFIED OF ANY CONFLICTS.
 25. CONTRACTOR SHALL MAINTAIN ALL-WEATHER ACCESS FOR EMERGENCY VEHICLES AT ALL TIMES DURING CONSTRUCTION.
 26. UNDERGROUND FIRE LINE(S) MUST BE PERMITTED AND INSPECTED BY THE WILMINGTON FIRE DEPARTMENT FROM THE PUBLIC RIGHT-OF-WAY TO THE BUILDING. CONTACT THE WILMINGTON FIRE DEPARTMENT DIVISION OF FIRE AND LIFE SAFETY AT 910-341-0696.
 27. NO OBSTRUCTIONS ARE PERMITTED IN THE SPACE BETWEEN THIRTY (30) INCHES AND TEN (10) FEET ABOVE THE GROUND WITHIN THE TRIANGULAR SIGHT DISTANCE.
 28. CONTACT THE NORTH CAROLINA ONE CALL CENTER AT 1.800.632.4949 PRIOR TO DOING ANY DIGGING, CLEARING, OR GRADING
 29. DRIVEWAY DESIGN MATCHES EXISTING CONDITIONS AND DOES NOT CONFORM TO CITY STANDARDS
 30. THE MAXIMUM HEIGHT AND AREA OF THE MAIN SIGN IS 20 FEET AND 65 SQUARE FEET RESPECTIVELY.
 31. ALL RADII ARE FACE OF CURB.
 32. NEW HYDRANTS MUST BE BROUGHT INTO SERVICE (PRIOR TO COMBUSTIBLE MATERIALS DELIVERED TO THE JOB SITE.
 33. LANDSCAPING OR PARKING CANNOT BLOCK OR IMPEDE FIRE HYDRANTS. A 3-FOOT CLEAR SPACE SHALL BE MAINTAINED AROUND THE CIRCUMFERENCE OF THE HYDRANT.
 34. ADDITIONAL FIRE PROTECTION AND/OR ACCESSIBILITY MAY BE REQUIRED DUE TO ANY SPECIAL CIRCUMSTANCES CONCERNING THE PROJECT.
 35. CONTRACTORS SHALL SUBMIT A RADIO SIGNAL STRENGTH STUDY FOR ALL COMMERCIAL BUILDINGS THAT DEMONSTRATE THAT EXISTING FIRE EMERGENCY RESPONDER RADIO SIGNAL LEVELS MEET THE REQUIREMENTS OF SECTION 510 OF THE 2018 FIRE CODE.
 36. A LANDSCAPING PLAN INDICATING THE LOCATION OF REQUIRED STREET TREES SHALL BE SUBMITTED TO THE CITY OF WILMINGTON TRAFFIC ENGINEERING DIVISION AND PARKS AND RECREATION DEPARTMENT FOR REVIEW AND PRIOR APPROVAL TO THE RECORDING OF THE FINAL PLAT.
 37. STREET TREES MUST BE LOCATED A MINIMUM OF 15 FEET FROM STREET LIGHTS.

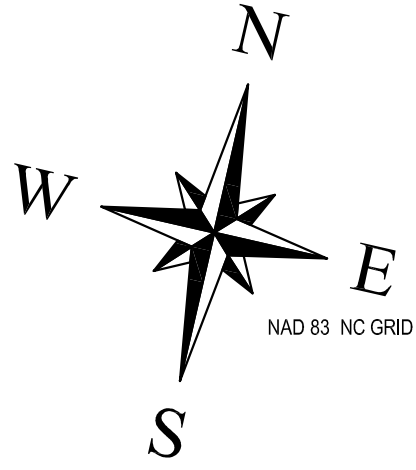

SEPI

SEPI ENGINEERING & CONSTRUCTION, INC.
RALEIGH | WILMINGTON | CHARLOTTE
BEAUFORT | CHARLESTON

5030 NEW CENTRE DR., SUITE B
WILMINGTON, NC 28403
PHONE | 910.523.5715

seplinc.com




3 WORKING DAYS
BEFORE YOU DIG

Know what's below.
before you dig.

THE LOCATIONS OF EXISTING UNDERGROUND UTILITIES ARE SHOWN IN AN APPROXIMATE WAY ONLY AND HAVE NOT BEEN INDEPENDENTLY VERIFIED BY THE OWNER OR ITS REPRESENTATIVE. THE CONTRACTOR SHALL DETERMINE THE EXACT LOCATION OF ALL EXISTING UTILITIES BEFORE COMMENCING WORK, AND AGREE TO BE FULLY RESPONSIBLE FOR ANY AND ALL DAMAGES WHICH MIGHT BE OCCASIONED BY THE CONTRACTOR'S FAILURE TO EXACTLY LOCATE AND PRESERVE ANY AND ALL UNDERGROUND UTILITIES.

NOTICE:
CONSTRUCTION SITE SAFETY IS THE SOLE RESPONSIBILITY OF THE CONTRACTOR. NEITHER THE OWNER NOR THE ENGINEER SHALL BE EXPECTED TO ASSUME ANY RESPONSIBILITY FOR SAFETY OF THE WORK, OF PERSONS ENGAGED IN THE WORK, OF ANY NEARBY STRUCTURES, OR OF ANY OTHER PERSONS.

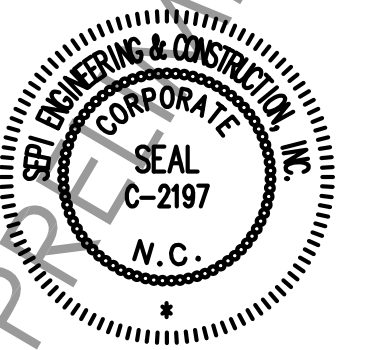

COPYRIGHT © 2019
SEPI ENGINEERING & CONSTRUCTION, INC.


**NEW HANOVER
COUNTY
GOVERNMENT
CENTER**

230 GOVERNMENT CENTER
DRIVE, WILMINGTON NC 28403

PREPARED FOR:
GHKCAPE FEAR DEVELOPMENT
LLC
1051 MILITARY CUTOFF RD #200,
WILMINGTON, NC 28405

PRELIMINARY
NOT FOR CONSTRUCTION

GRAPHIC SCALE

 

Approved Construction Plan

Name _____ Date _____

Planning _____

Traffic _____

Fire _____



Public Services • Engineering Division

APPROVED STORMWATER MANAGEMENT PLAN

Date: _____ Permit # _____

Signed: _____

For each open utility cut of
City streets, a \$325 permit shall
be required from the City prior to
occupancy and/or project
acceptance

PROJECT: SE20.022.00 DATE

ISSUE: 90% SUBMITTAL 10/01/2020

REVISIONS:


PROJ. MGR: MTA

DRAWN BY: KTD


CHECKED BY: MTA

PHASE 2
SITE LAYOUT PLAN

C-7.2

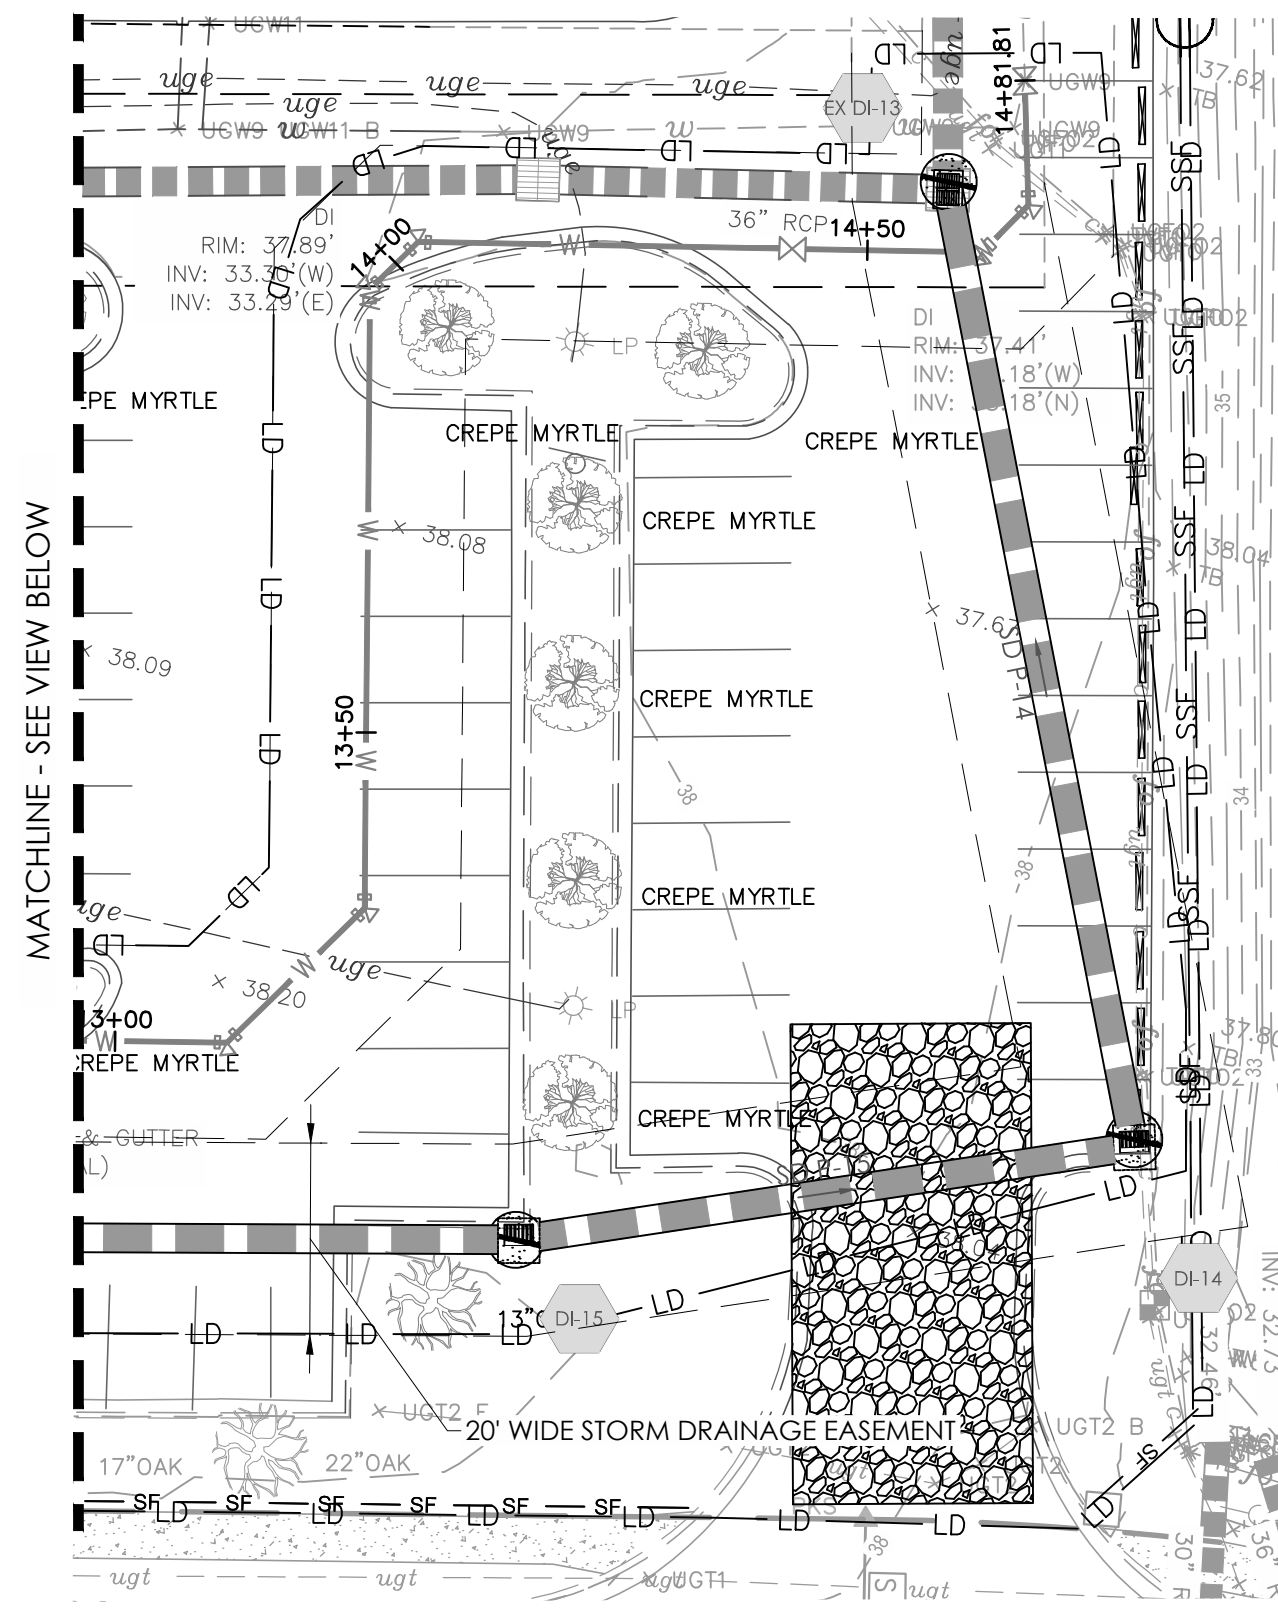

STORM DRAINAGE (SD) PIPE TABLE				
PIPE NAME	SIZE	MATERIAL	LENGTH	SLOPE
SD-14	36"	RCP CLASS III	101.6 LF	0.1%
SD-15	36"	RCP CLASS III	64.8 LF	0.2%
SD-16	36"	RCP CLASS III	134.0 LF	0.1%
SD-17	36"	RCP CLASS III	142.9 LF	0.1%
SD-18	36"	RCP CLASS III	38.6 LF	0.2%
SD-23	24"	RCP CLASS III	114.1 LF	0.1%
SD-27	24"	RCP CLASS III	115.1 LF	0.4%
SD-28	24"	RCP CLASS III	139.0 LF	0.1%
SD-30	30"	RCP CLASS III	71.8 LF	1.0%
SD-31	30"	RCP CLASS III	59.3 LF	0.5%
SD-32	24"	RCP CLASS III	48.4 LF	1.0%
SD-33	24"	RCP CLASS III	22.7 LF	1.0%
SD-34	24"	RCP CLASS III	108.0 LF	0.3%
SD-RD3.2	12"	PVC	53.2 LF	0.5%

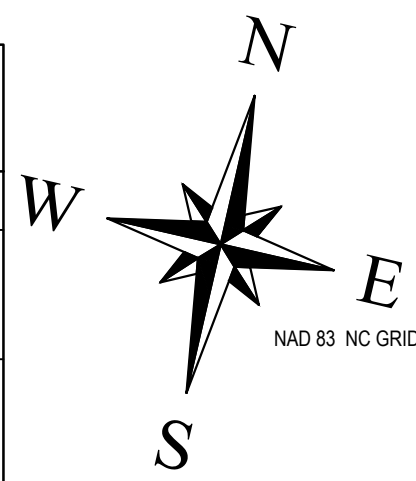


SEPI
SEPI ENGINEERING & CONSTRUCTION, INC.
 RALEIGH | WILMINGTON | CHARLOTTE
 BEAUFORT | CHARLESTON
 5030 NEW CENTRE DR. | SUITE B
 WILMINGTON, NC 28403
 PHONE | 910.523.5715
sepiinc.com



Know what's below.
before you dig.

THE LOCATIONS OF EXISTING UNDERGROUND UTILITIES ARE SHOWN IN AN APPROXIMATE WAY ONLY AND HAVE NOT BEEN INDEPENDENTLY VERIFIED BY THE OWNER OR ITS REPRESENTATIVE. THE CONTRACTOR SHALL DETERMINE THE LOCATION OF ALL EXISTING UTILITIES BEFORE COMMENCING WORK. THE CONTRACTOR SHALL BE RESPONSIBLE FOR ANY AND ALL DAMAGES WHICH MIGHT BE OCCASIONED BY THE CONTRACTOR'S FAILURE TO EXACTLY LOCATE AND PRESERVE ANY AND ALL UNDERGROUND UTILITIES.

NOTICE:
CONSTRUCTION SITE SAFETY IS THE SOLE RESPONSIBILITY OF THE CONTRACTOR NEITHER THE OWNER NOR THE ENGINEER SHALL BE EXPECTED TO ASSUME ANY RESPONSIBILITY FOR SAFETY OF THE WORK, OF PERSONS ENGAGED IN THE WORK, OF ANY NEARBY STRUCTURES, OR OF ANY OTHER PERSONS.

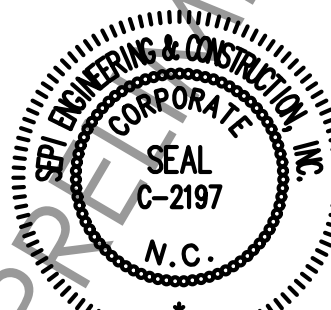

COPYRIGHT © 2019
SEPI ENGINEERING & CONSTRUCTION, INC.

230 GOVERNMENT CENTER
DRIVE, WILMINGTON NC 28403

PREPARED FOR:
GHKCAPE FEAR DEVELOPMENT
LLC
1051 MILITARY CUTOFF RD #200,
WILMINGTON, NC 28405

PRELIMINARY
NOT FOR CONSTRUCTION


		DATE	
PROJECT:		SE20.022.00	
ISSUE:		90% SUBMITTAL	
	1		1
	2		2
	3		3
	4		4
	5		5
REVISIONS:			
	1		1
	2		2
	3		3
	4		4
	5		5

PHASE 2
EROSION CONTROL, GRADING
& STORMWATER PLAN

C-8.1


ABBREVIATIONS

BC: BOTTOM OF CURB
CI: CURB INLET
DI: DRAIN INLET
EG: EXISTING GRADE
FG: FINISHED GRADE
HP: HIGH POINT
JB: JUNCTION BOX
LP: LOW POINT
MH: MANHOLE
SD: STORMWATER DRAINAGE

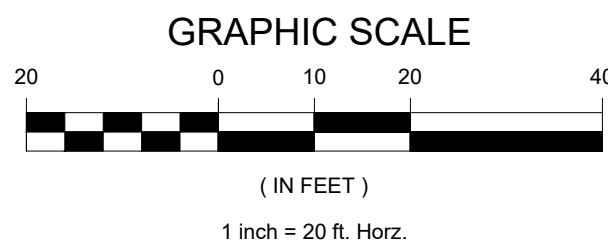


For each open utility cut of City streets, a \$325 permit shall be required from the City prior to occupancy and/or project acceptance

STORM DRAINAGE (SD) PIPE TABLE				
PIPE NAME	SIZE	MATERIAL	LENGTH	SLOPE
SD-14	36"	RCP CLASS III	101.6 LF	0.1%
SD-15	36"	RCP CLASS III	64.8 LF	0.2%
SD-16	36"	RCP CLASS III	134.0 LF	0.1%
SD-17	36"	RCP CLASS III	142.9 LF	0.1%
SD-18	36"	RCP CLASS III	38.6 LF	0.2%
SD-23	24"	RCP CLASS III	114.1 LF	0.1%
SD-27	24"	RCP CLASS III	115.1 LF	0.4%
SD-28	24"	RCP CLASS III	139.0 LF	0.1%
SD-30	30"	RCP CLASS III	71.8 LF	1.0%
SD-31	30"	RCP CLASS III	59.3 LF	0.5%
SD-32	24"	RCP CLASS III	48.4 LF	1.0%
SD-33	24"	RCP CLASS III	22.7 LF	1.0%
SD-34	24"	RCP CLASS III	108.0 LF	0.3%
SD-RD3.2	12"	PVC	53.2 LF	0.5%

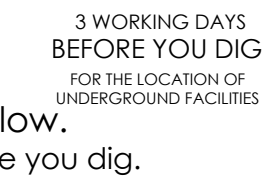

THE LOCATIONS OF EXISTING UNDERGROUND UTILITIES ARE SHOWN IN AN APPROXIMATE WAY ONLY AND HAVE NOT BEEN INDEPENDENTLY VERIFIED BY THE OWNER OR ITS REPRESENTATIVE. THE CONTRACTOR SHALL DETERMINE THE EXACT LOCATION OF ALL EXISTING UTILITIES BEFORE COMMENCING WORK, AND AGREES TO BE FULLY RESPONSIBLE FOR ANY AND ALL DAMAGES WHICH MIGHT BE OCCASIONED BY THE CONTRACTOR'S FAILURE TO EXACTLY LOCATE AND PRESERVE ANY AND ALL UNDERGROUND UTILITIES.

NOTICE:
CONSTRUCTION SITE SAFETY IS THE SOLE RESPONSIBILITY OF
THE CONTRACTOR NEITHER THE OWNER NOR THE ENGINEER
SHALL BE EXPECTED TO ASSUME ANY RESPONSIBILITY FOR
SAFETY OF THE WORK, OF PERSONS ENGAGED IN THE WORK,
OF ANY NEARBY STRUCTURES, OR OF ANY OTHER PERSONS.


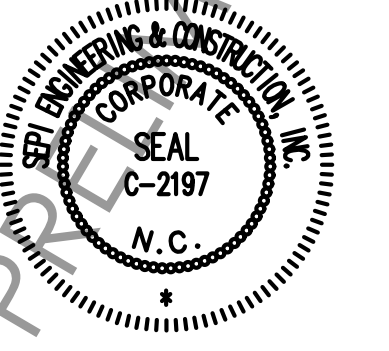


COPYRIGHT © 2019
SEPI ENGINEERING & CONSTRUCTION, INC.

230 GOVERNMENT CENTER
DRIVE, WILMINGTON NC 28403

PREPARED FOR:
GHKCAPE FEAR DEVELOPMENT
LLC
1051 MILITARY CUTOFF RD #200,
WILMINGTON, NC 28405

PRELIMINARY
NOT FOR CONSTRUCTION

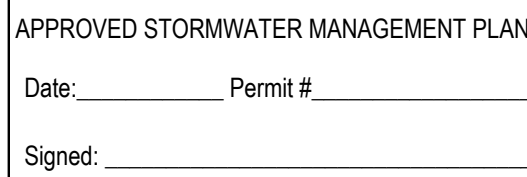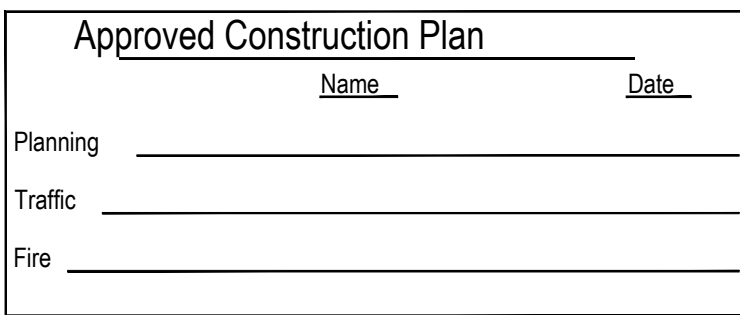

For each open utility cut of City streets, a \$325 permit shall be required from the City prior to occupancy and/or project acceptance

ABBREVIATIONS

BC: BOTTOM OF CURB
CI: CURB INLET
DI: DRAIN INLET
EG: EXISTING GRADE
FG: FINISHED GRADE
HP: HIGH POINT
JB: JUNCTION BOX
LP: LOW POINT
MH: MANHOLE
SD: STORMWATER DRAINAGE

PHASE 2
EROSION CONTROL, GRADING
& STORMWATER PLAN

C-8.2



THE LOCATIONS OF EXISTING UNDERGROUND UTILITIES ARE SHOWN IN AN APPROXIMATE WAY ONLY AND HAVE NOT BEEN INDEPENDENTLY VERIFIED BY THE OWNER OR ITS REPRESENTATIVE. THE CONTRACTOR SHALL DETERMINE THE EXACT LOCATION OF ALL EXISTING UTILITIES BEFORE COMMENCING WORK, AND AGREES TO BE FULLY RESPONSIBLE FOR ANY AND ALL DAMAGES WHICH MIGHT BE OCCASIONED BY THE CONTRACTOR'S FAILURE TO EXACTLY LOCATE AND PRESERVE ANY AND ALL UNDERGROUND UTILITIES.

NOTICE:
CONSTRUCTION SITE SAFETY IS THE SOLE RESPONSIBILITY OF
THE CONTRACTOR NEITHER THE OWNER NOR THE ENGINEER
SHALL BE EXPECTED TO ASSUME ANY RESPONSIBILITY FOR
SAFETY OF THE WORK, OF PERSONS ENGAGED IN THE WORK,
OF ANY NEARBY STRUCTURES, OR OF ANY OTHER PERSONS.



COPYRIGHT © 2019
SEPI ENGINEERING & CONSTRUCTION, INC.

230 GOVERNMENT CENTER
DRIVE, WILMINGTON NC 28403

PREPARED FOR:
GHKCAPE FEAR DEVELOPMENT
LLC
1051 MILITARY CUTOFF RD #200,
WILMINGTON, NC 28405

PRELIMINARY
NOT FOR CONSTRUCTION



UTILITY PLAN

		DATE	
PROJECT:		SE20.022.00	
ISSUE:		90% SUBMITTAL	
		-	-
		-	-
		-	-
		-	-
		-	-
REVISIONS:			
		-	-
		-	-
		-	-
		-	-
		-	-



PROJ. MGR:	MTA
DRAWN BY:	KTD
CHECKED BY:	MTA

PHASE 2 UTILITY PLAN

C-9.1

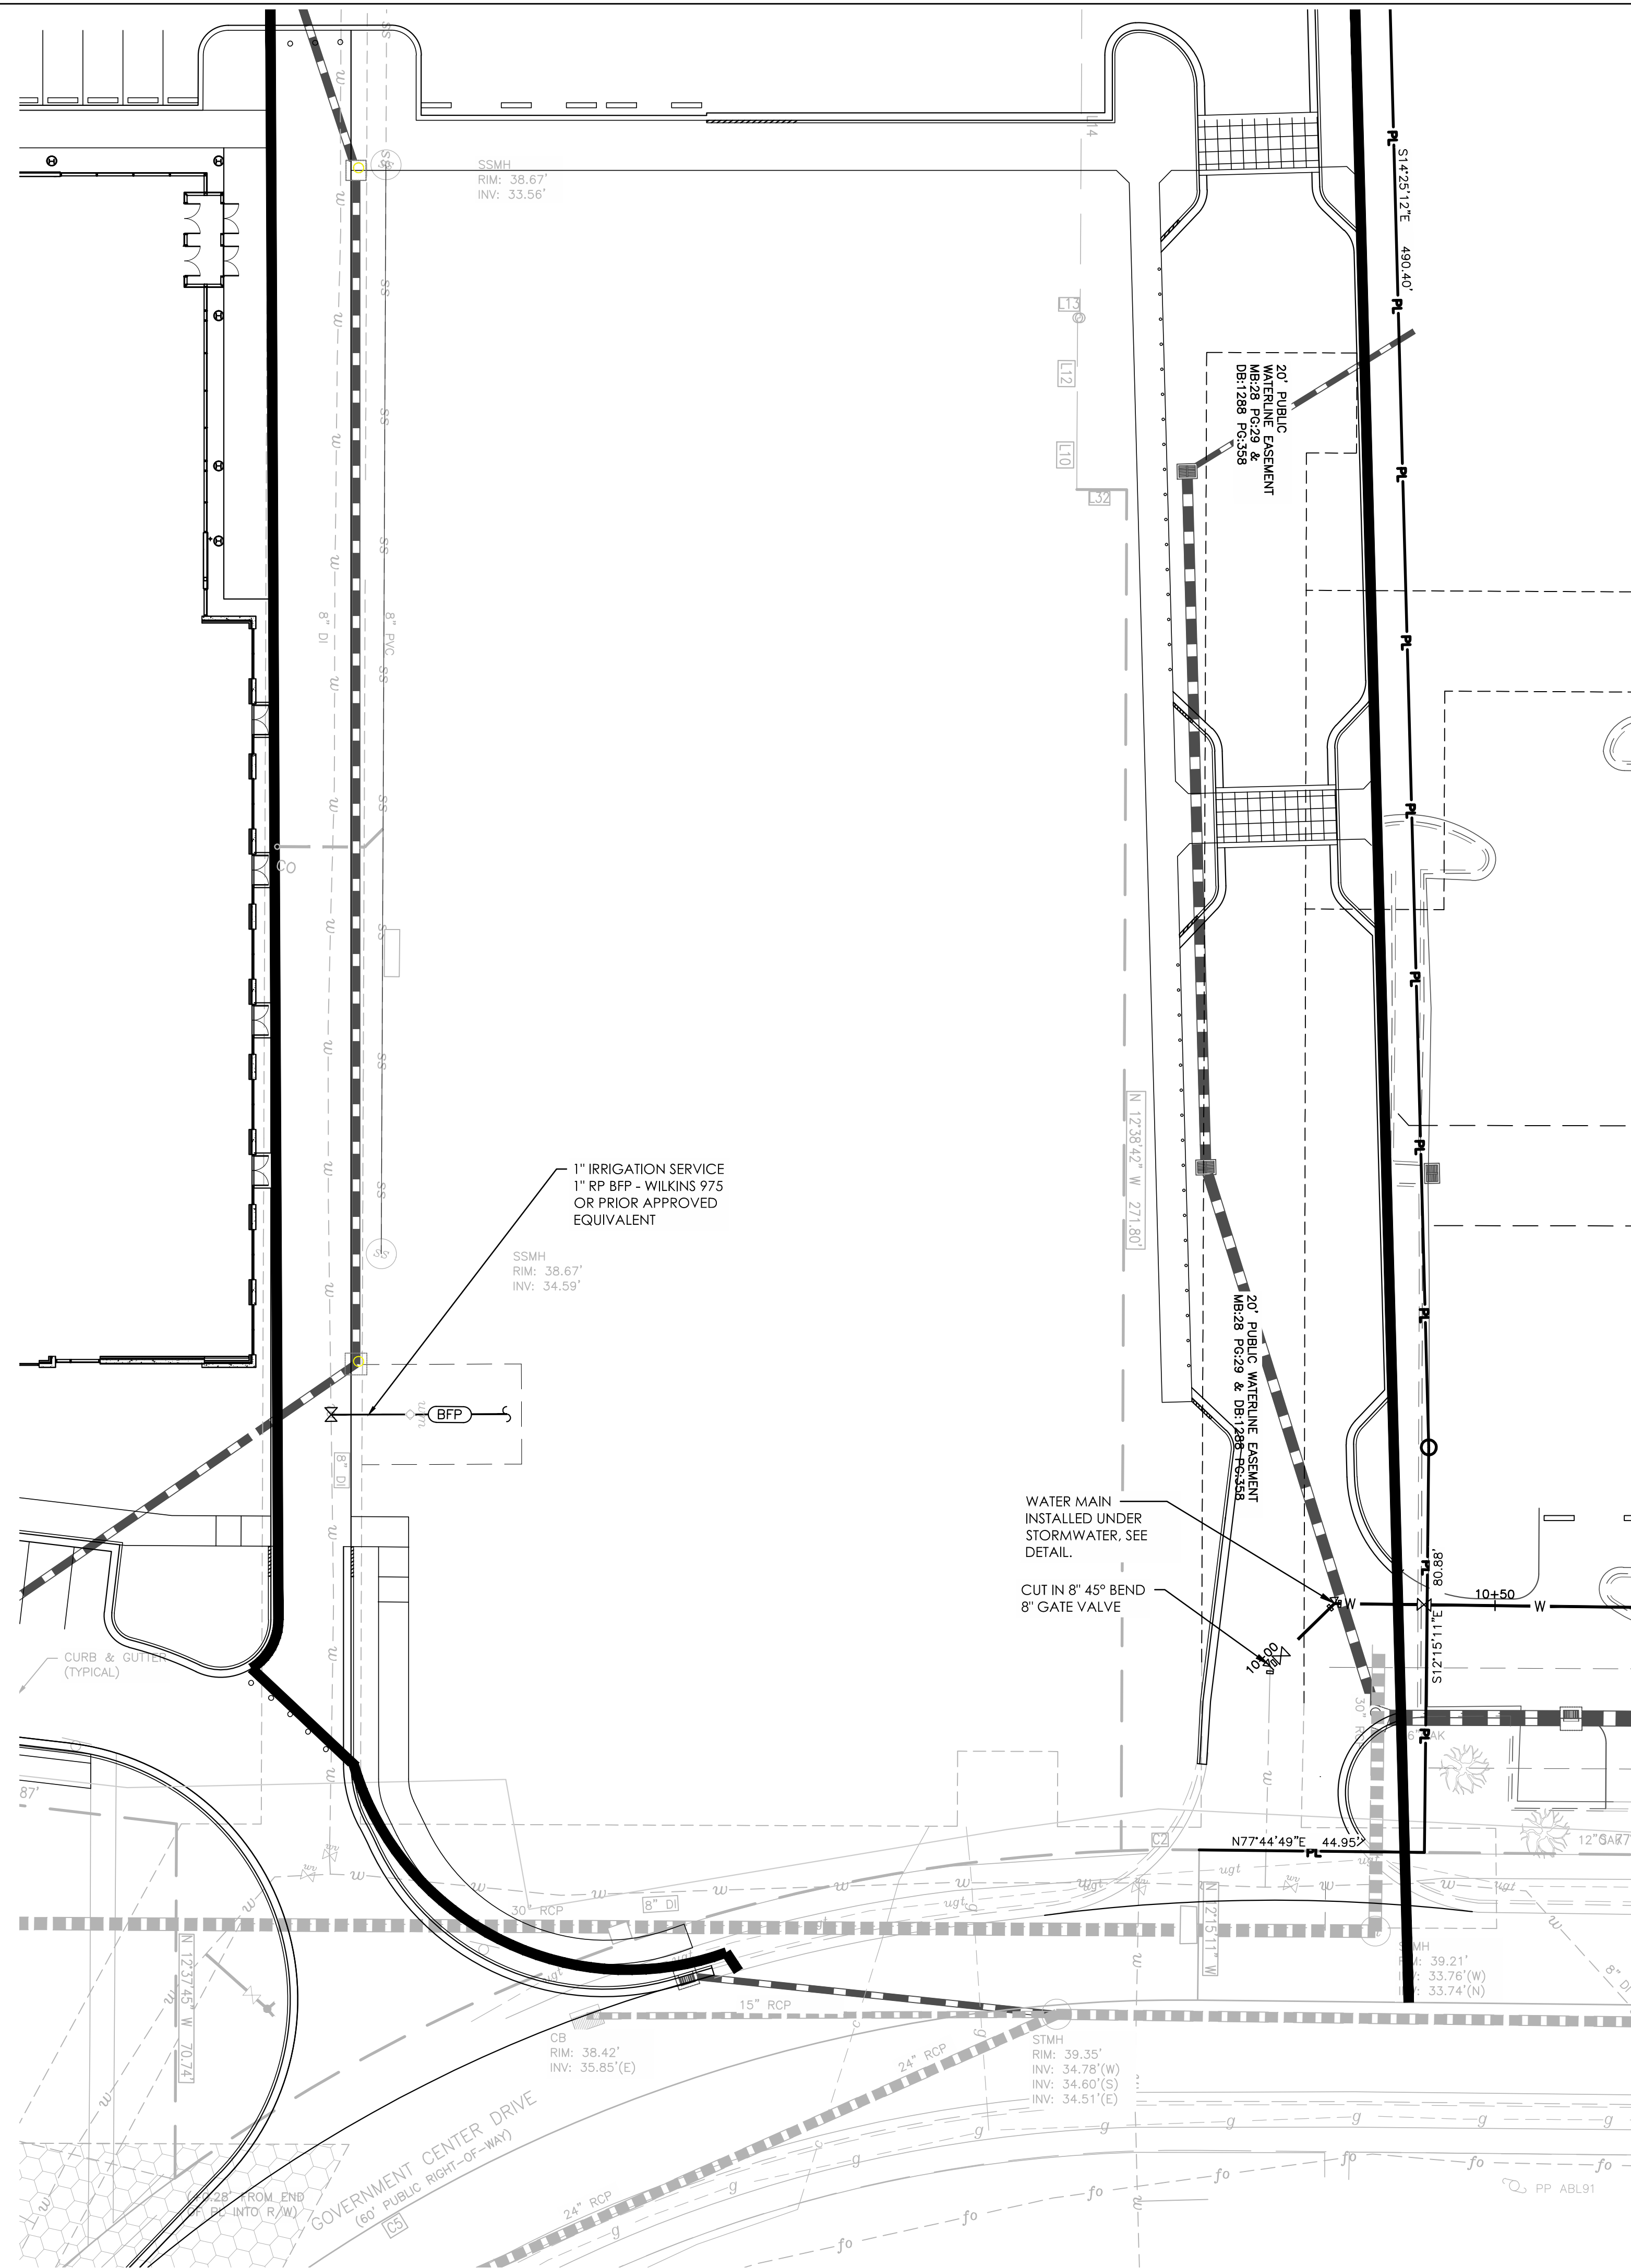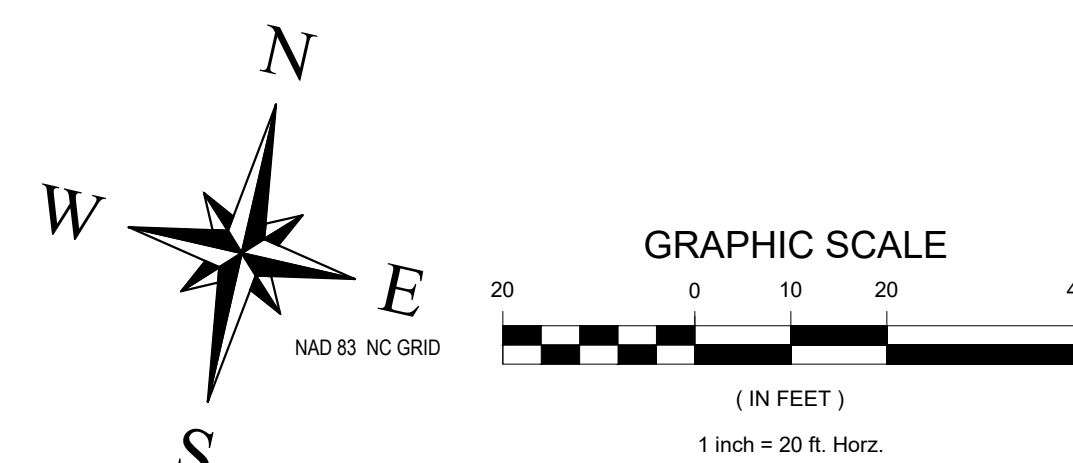

10/1/2020 3:19 PM \\nasplaccon\GIS\Projects\2020\SE20.022.00 CFC-NHC Govt Complex\Drawings\Construction Plans\SE20022 - UTILITY PLANS.dwg

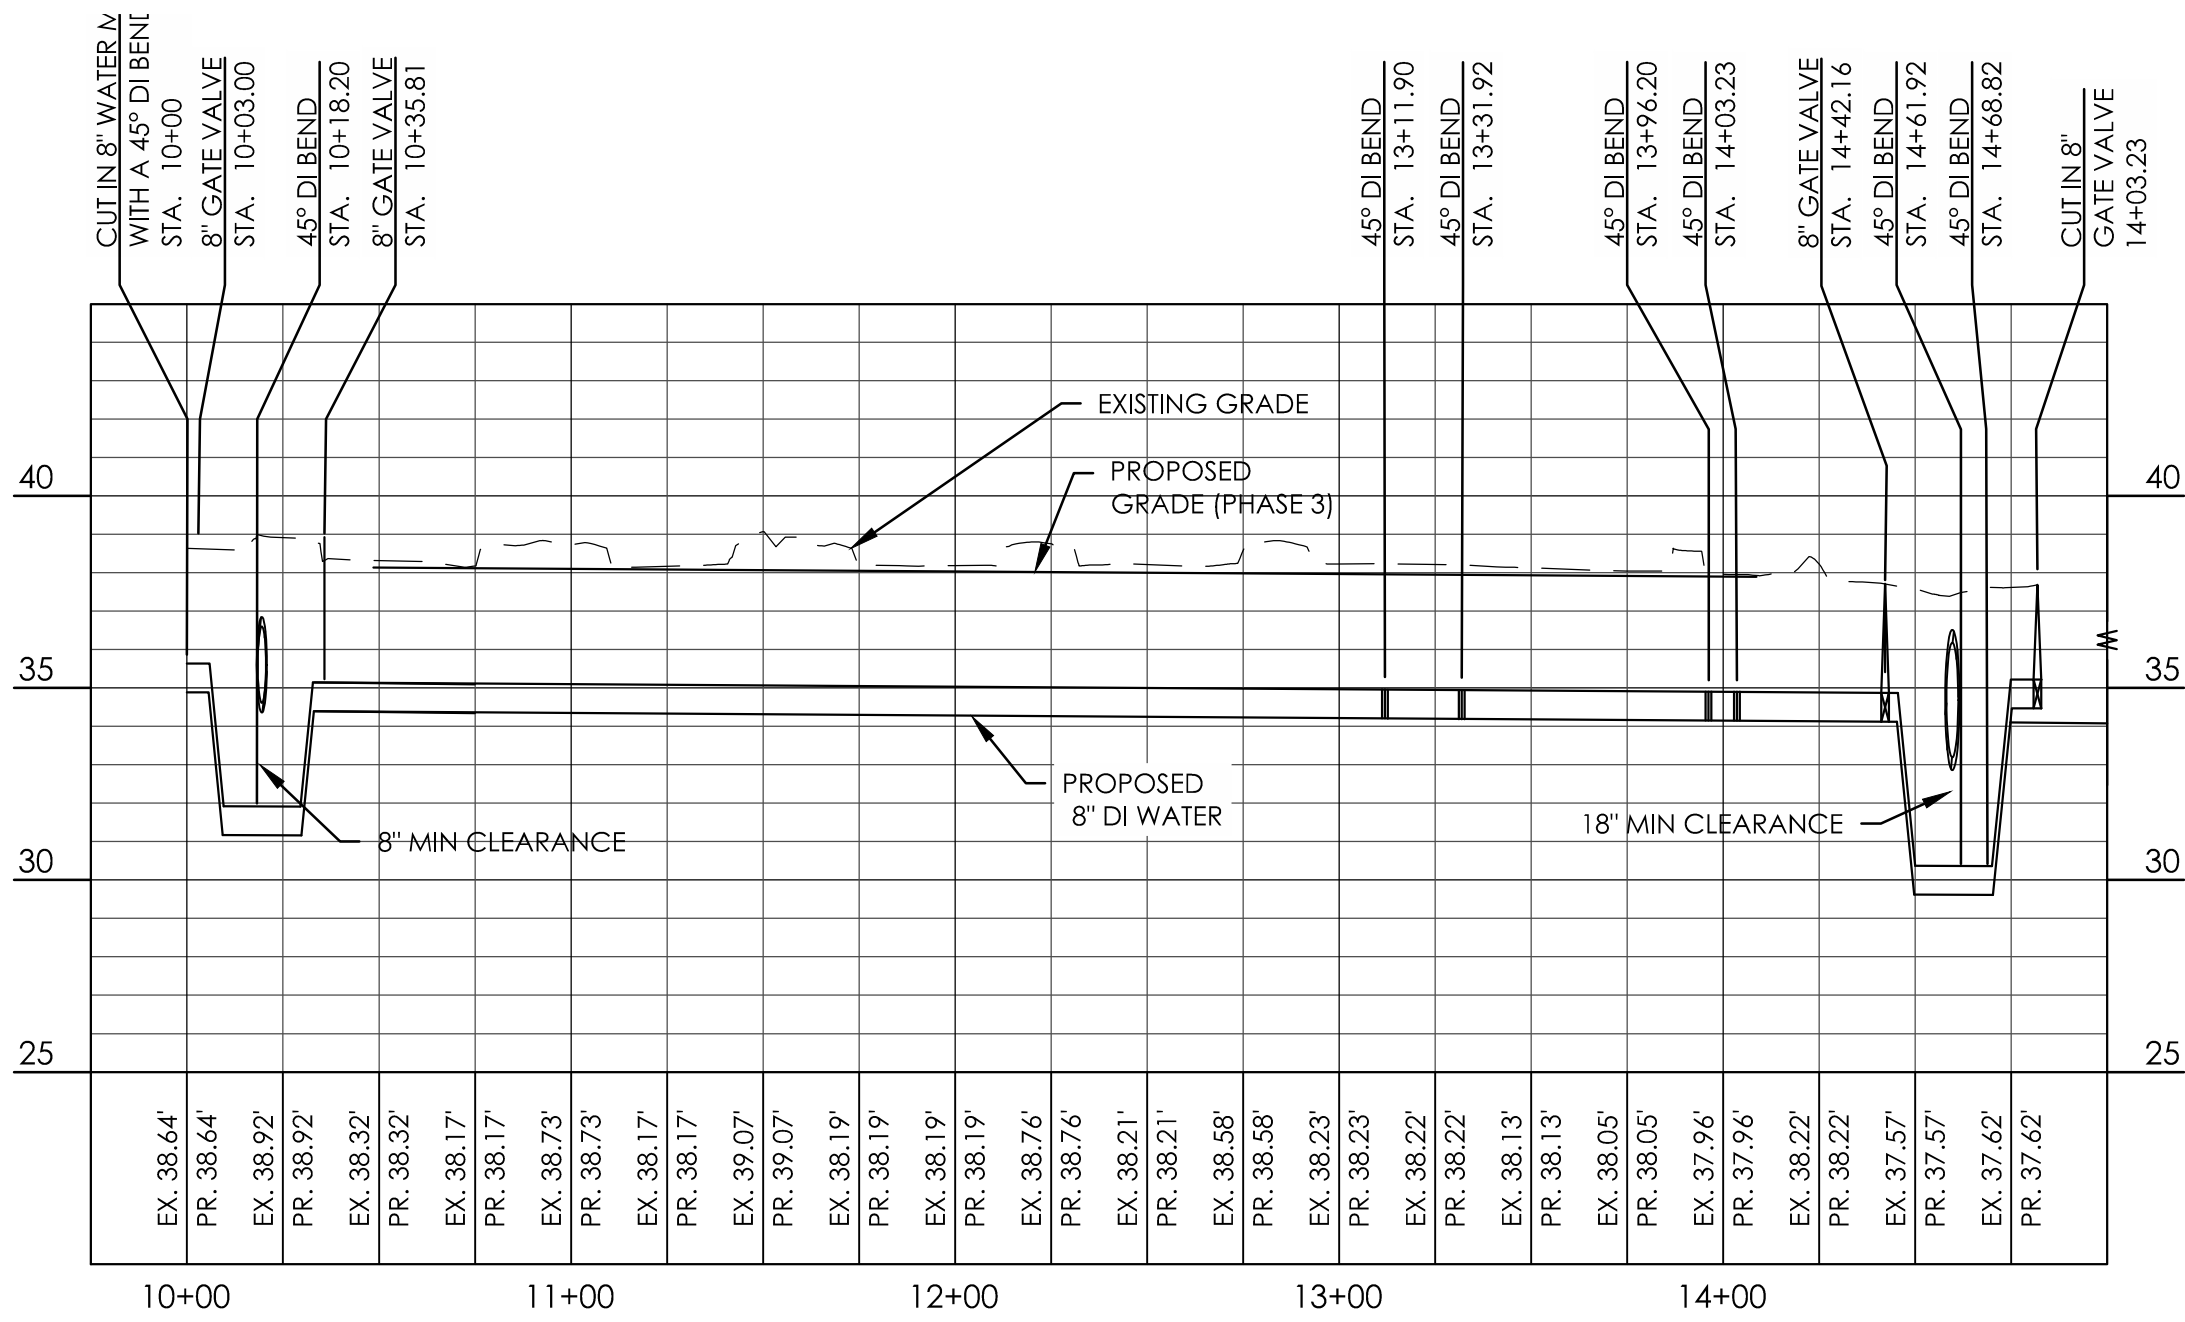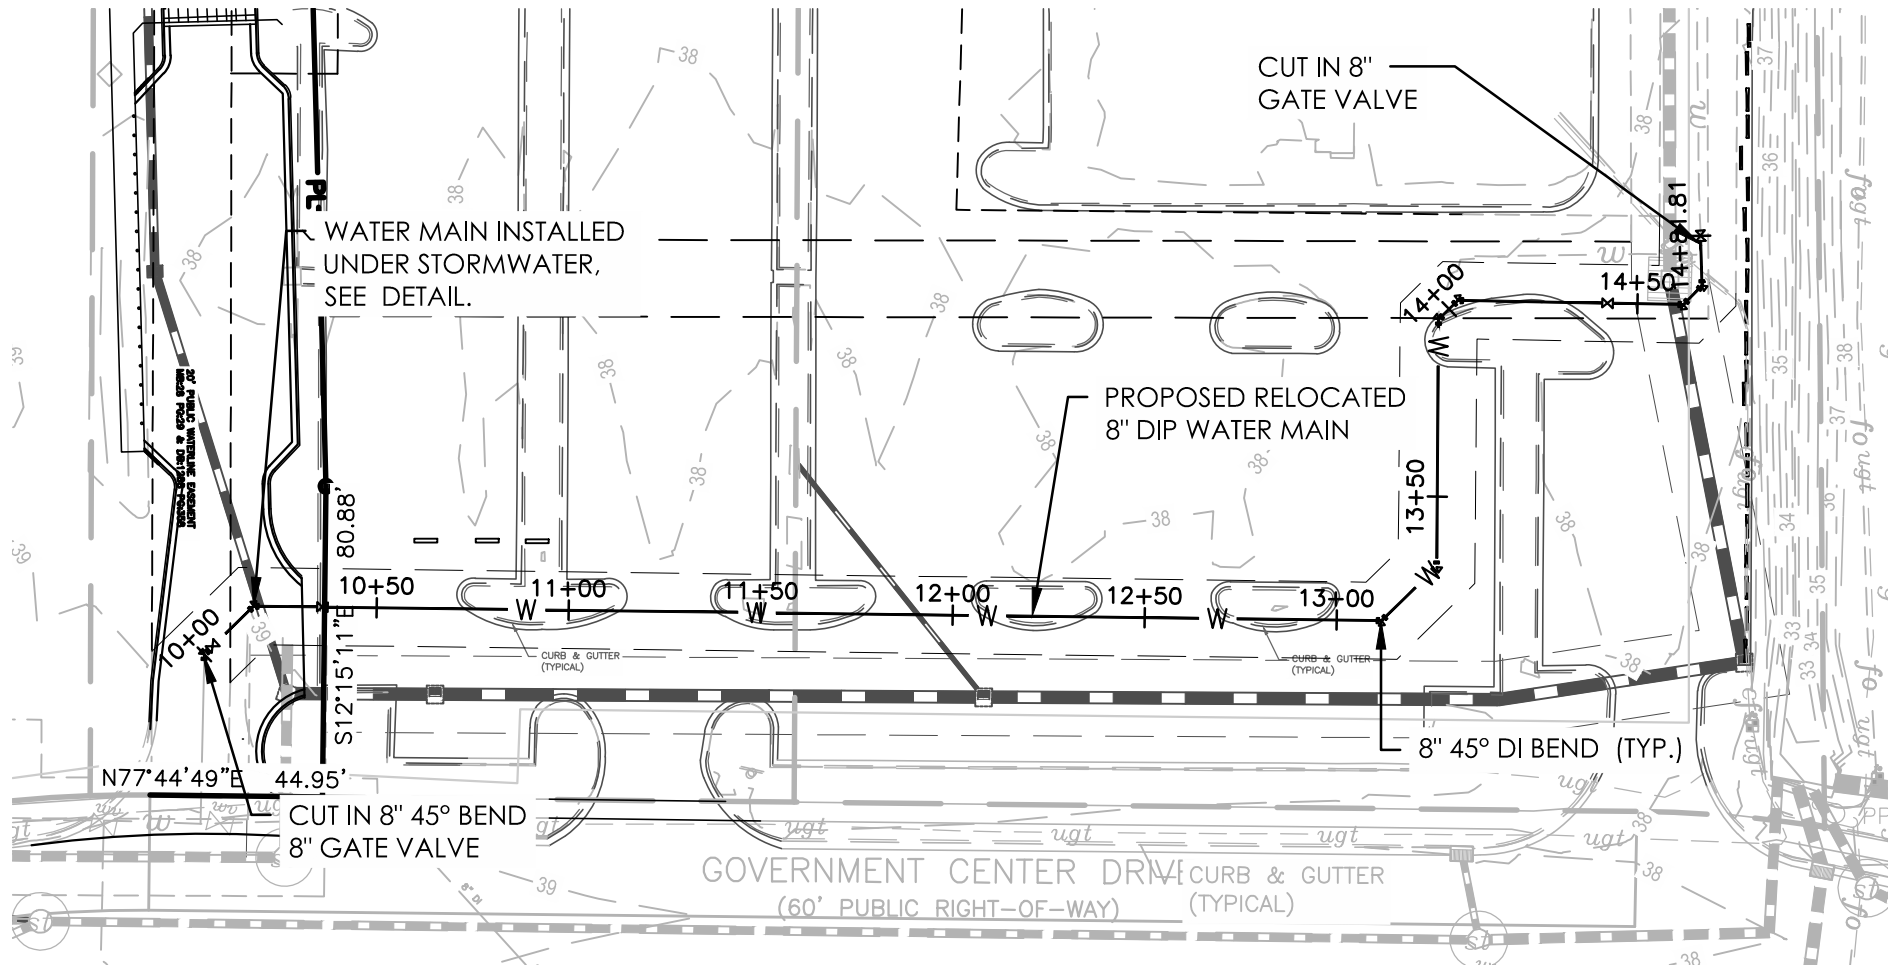

WATER MAIN PROFILE
SCALE:
1"=50' HORIZ.
1"=5' VERT.

SEPI

SEPI ENGINEERING & CONSTRUCTION, INC.
RALEIGH | WILMINGTON | CHARLOTTE
BEAUFORT | CHARLESTON

5030 NEW CENTRE DR., SUITE B
WILMINGTON, NC 28403
PHONE | 910.523.5715

sepiinc.com




3 WORKING DAYS
BEFORE YOU DIG
FOR THE LOCATION OF
UNDERGROUND FACILITIES

Know what's below.
before you dig.

THE LOCATIONS OF EXISTING UNDERGROUND UTILITIES ARE SHOWN IN AN APPROXIMATE WAY ONLY AND HAVE NOT BEEN INDEPENDENTLY VERIFIED BY THE OWNER OR ITS REPRESENTATIVE. THE CONTRACTOR SHALL DETERMINE THE EXACT LOCATION OF ALL EXISTING UTILITIES BEFORE COMMENCING WORK AND AGREE TO BE FULLY RESPONSIBLE FOR ANY AND ALL DAMAGES WHICH MIGHT BE OCCASIONED BY THE CONTRACTOR'S FAILURE TO EXACTLY LOCATE AND PRESERVE ANY AND ALL UNDERGROUND UTILITIES.

NOTICE:
CONSTRUCTION SITE SAFETY IS THE SOLE RESPONSIBILITY OF THE CONTRACTOR. NEITHER THE OWNER NOR THE ENGINEER SHALL BE EXPECTED TO ASSUME ANY RESPONSIBILITY FOR SAFETY OF THE WORK, OF PERSONS ENGAGED IN THE WORK, OF ANY NEARBY STRUCTURES, OR OF ANY OTHER PERSONS.

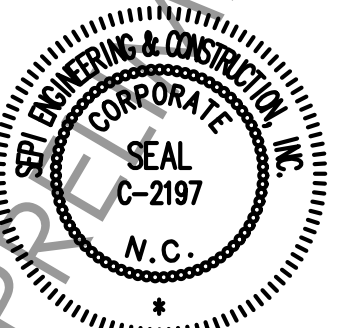

COPYRIGHT © 2019
SEPI ENGINEERING & CONSTRUCTION, INC.

NEW HANOVER COUNTY GOVERNMENT CENTER

230 GOVERNMENT CENTER
DRIVE, WILMINGTON NC 28403

PREPARED FOR:
GHKCAPE FEAR DEVELOPMENT
LLC
1051 MILITARY CUTOFF RD #200,
WILMINGTON, NC 28405

PRELIMINARY
NOT FOR CONSTRUCTION

UTILITY PLAN

		DATE
PROJECT:	SE20.022.00	
ISSUE:	90% SUBMITTAL	10/01/2020
	.	.
	.	.
	.	.
	.	.
REVISIONS:		
	.	.
	.	.
	.	.
	.	.
	.	.
	.	.

PROJ. MGR:

MTA

DRAWN BY:








KTD

CHECKED BY:

MTA

PHASE 2
UTILITY PLAN

C-9.2

 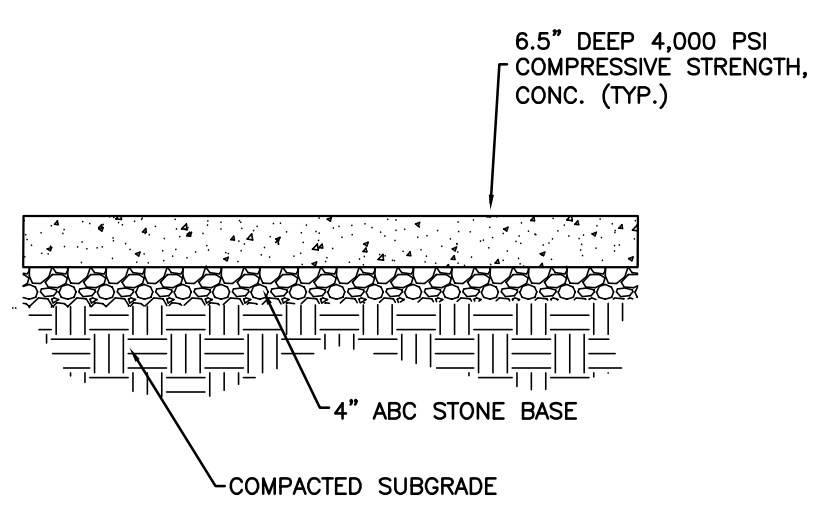 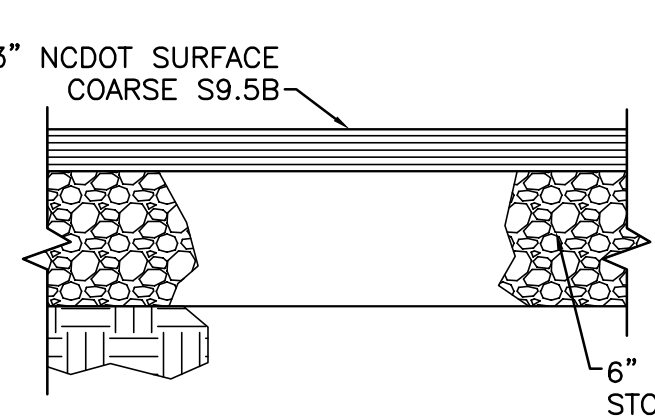 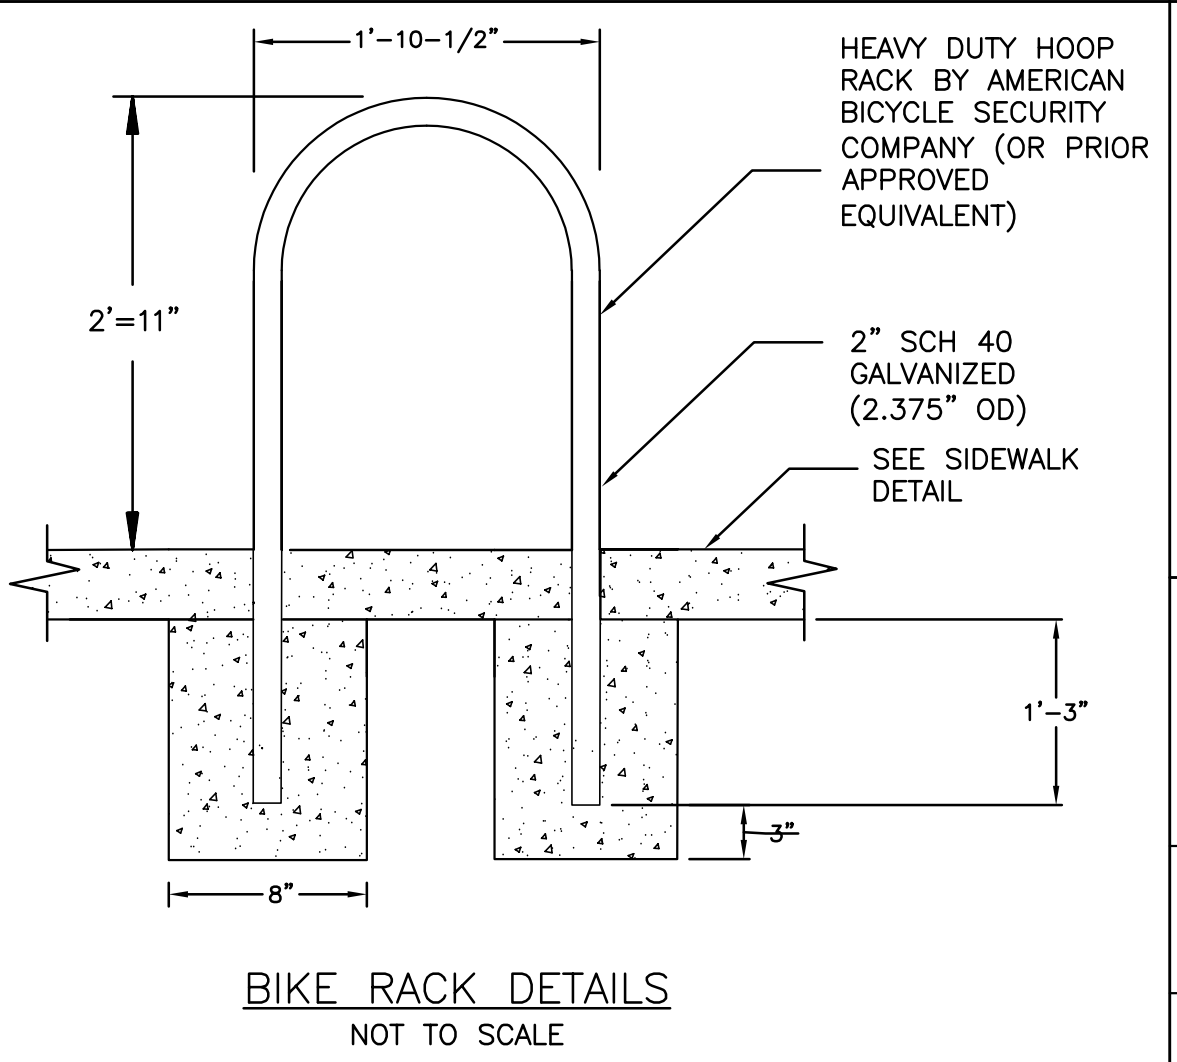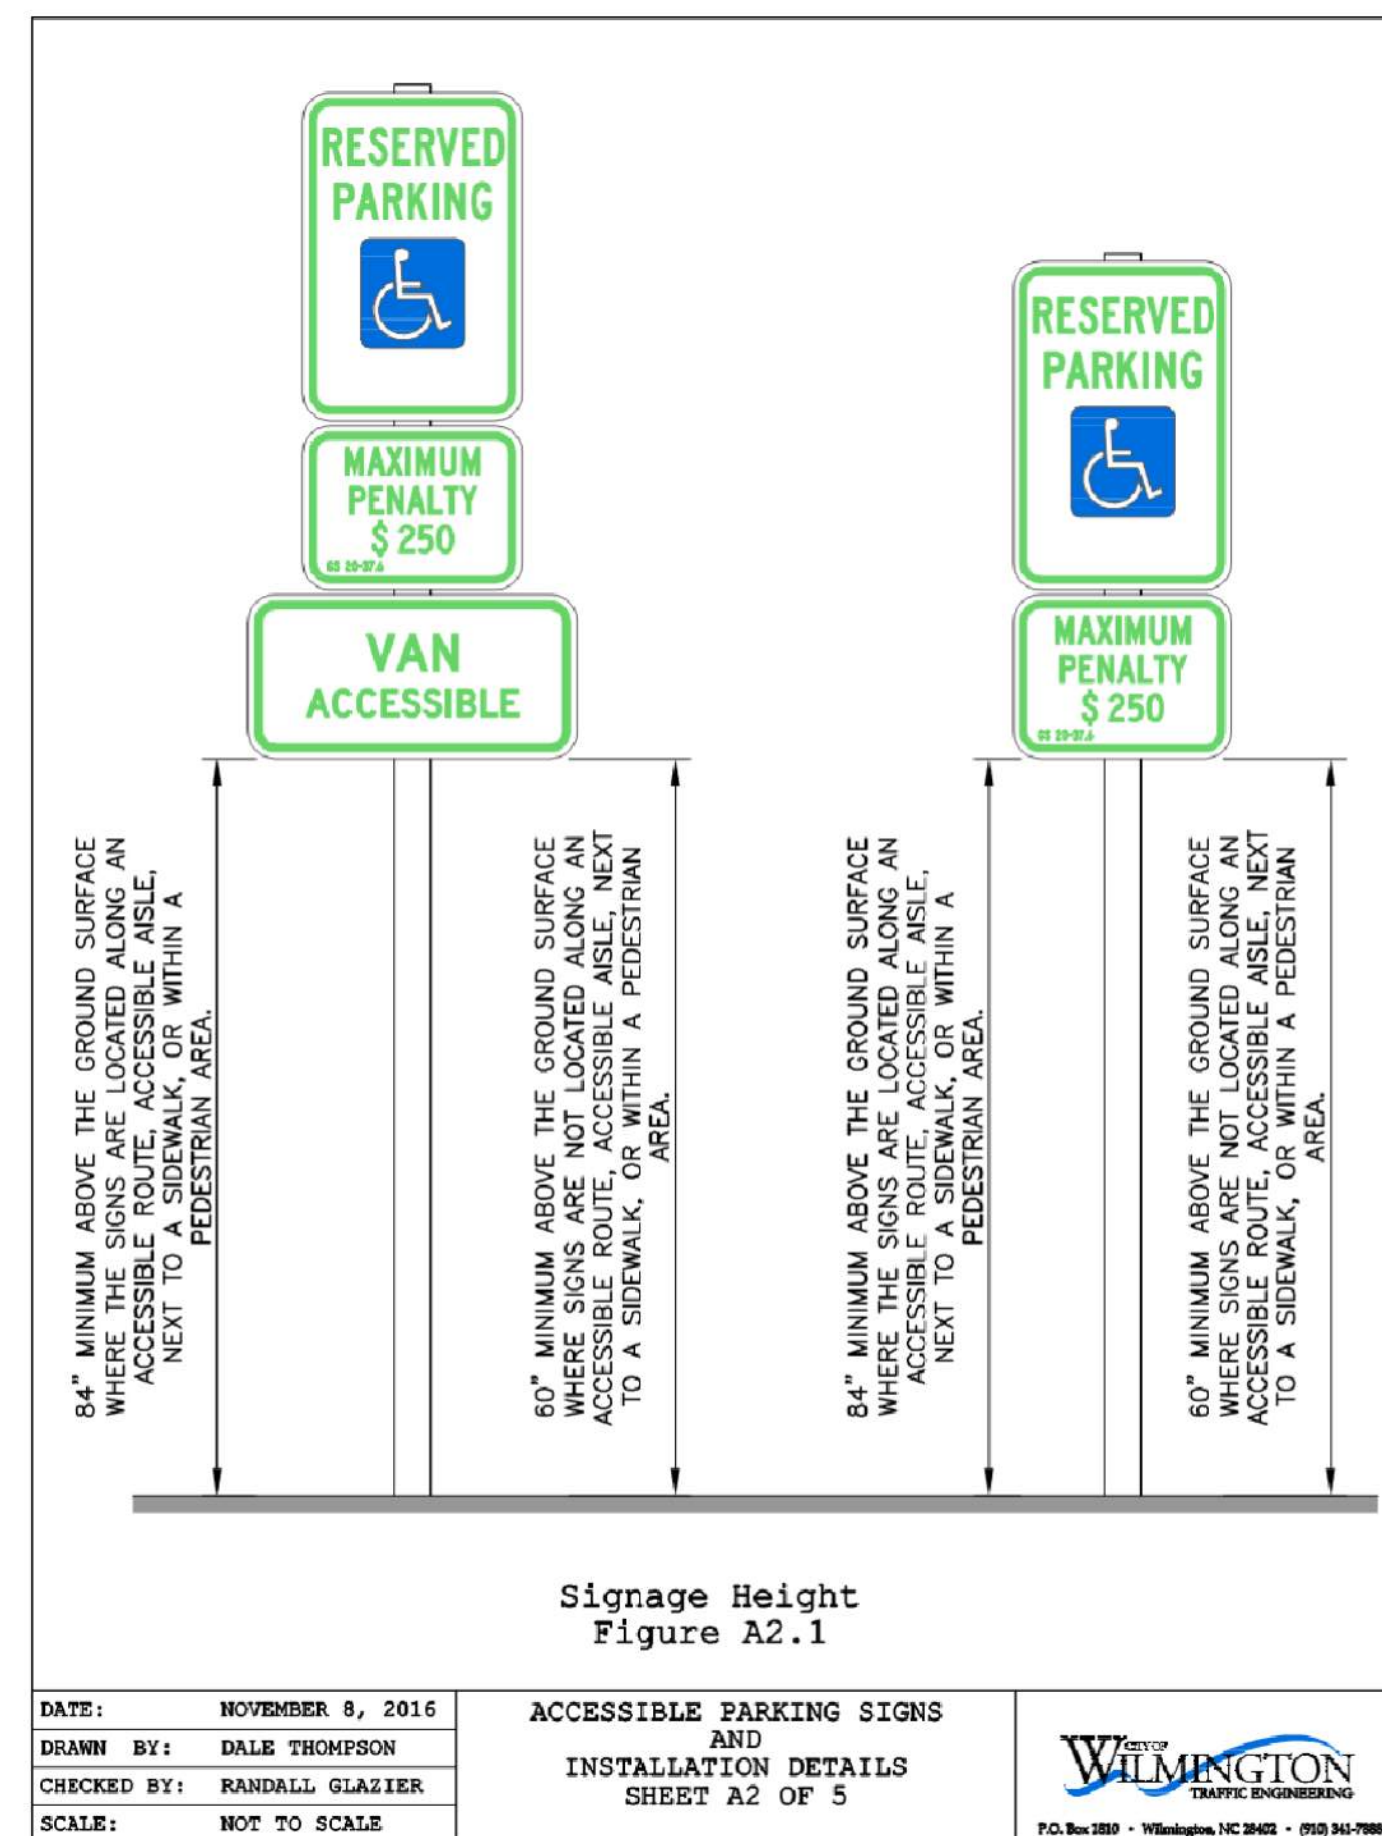

Approved Construction Plan

Name _____ Date _____

Planning _____

Traffic _____

Fire _____

WILMINGTON
CITY OF
NORTH CAROLINA



Public Services • Engineering Division

APPROVED STORMWATER MANAGEMENT PLAN



Date: _____ Permit # _____

Signed: _____

For each open utility cut of City streets, a \$325 permit shall be required from the City prior to occupancy and/or project acceptance

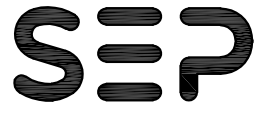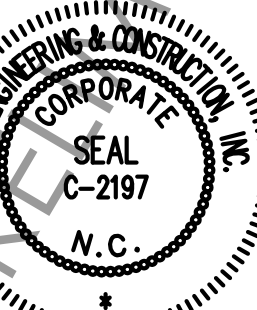 SEPI ENGINEERING & CONSTRUCTION, INC. RALEIGH WILMINGTON CHARLOTTE BEAUFORT CHARLESTON 5030 NEW CENTRE DR. SUITE B WILMINGTON, NC 28403 PHONE 910.523.5715 sepiinc.com		
 3 WORKING DAYS BEFORE YOU DIG FOR THE LOCATION OF UNDERGROUND FACILITIES Know what's below, before you dig.		
THE LOCATIONS OF EXISTING UNDERGROUND UTILITIES ARE SHOWN IN AN APPROXIMATE WAY ONLY AND HAVE NOT BEEN INDEPENDENTLY VERIFIED BY THE OWNER OR ITS REPRESENTATIVE. THE CONTRACTOR SHALL DETERMINE THE EXACT LOCATION OF ALL EXISTING UTILITIES BEFORE COMMENCING WORK, AND AGREES TO BE FULLY RESPONSIBLE FOR ANY AND ALL DAMAGES WHICH MIGHT BE OCCASIONED BY THE CONTRACTOR'S FAILURE TO EXACTLY LOCATE AND PRESERVE ANY AND ALL UNDERGROUND UTILITIES.		
NOTICE: CONSTRUCTION SITE SAFETY IS THE SOLE RESPONSIBILITY OF THE CONTRACTOR. NEITHER THE OWNER NOR THE ENGINEER SHALL BE EXPECTED TO ASSUME ANY RESPONSIBILITY FOR SAFETY OF THE WORK, OF PERSONS ENGAGED IN THE WORK, OF ANY NEARBY STRUCTURES, OR OF ANY OTHER PERSONS.		
 		
COPYRIGHT © 2019 SEPI ENGINEERING & CONSTRUCTION, INC.		
NEW HANOVER COUNTY GOVERNMENT CENTER 230 GOVERNMENT CENTER DRIVE, WILMINGTON NC 28403		
PREPARED FOR: GHKCAPE FEAR DEVELOPMENT LLC 1051 MILITARY CUTOFF RD #200, WILMINGTON, NC 28405		
PRELIMINARY NOT FOR CONSTRUCTION		
		DATE
PROJECT:	SE20.022.00	
ISSUE:	90% SUBMITTAL	10/01/2020
REVISIONS:		
PROJ. MGR:	MTA	
DRAWN BY:	KTD	
CHECKED BY:	MTA	
SITE DETAILS		
C-15.2		

1/01/2020 4:46 PM X:\2020\SE20.022\00 CFC-NHC Govt Complex\LD\Design\Drawings\Construction Plans\SE20022 - DETAILS.dwg

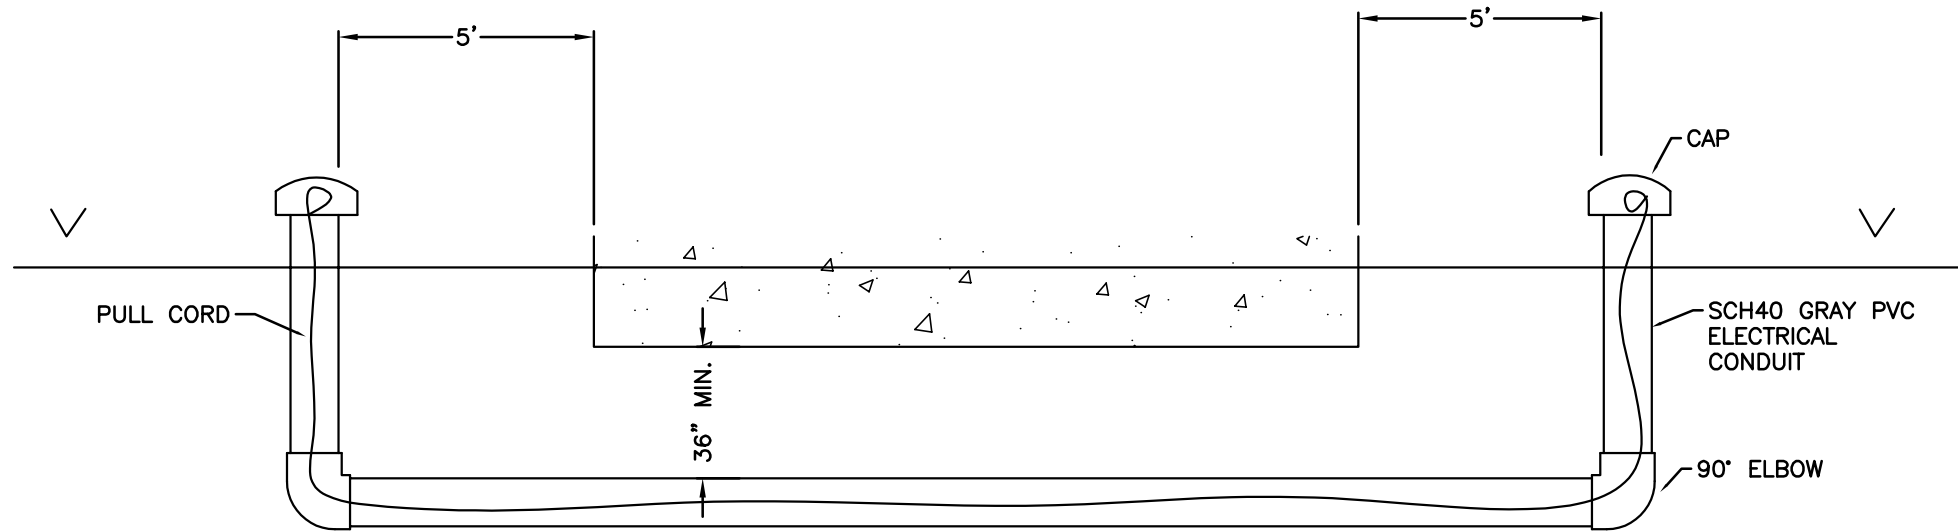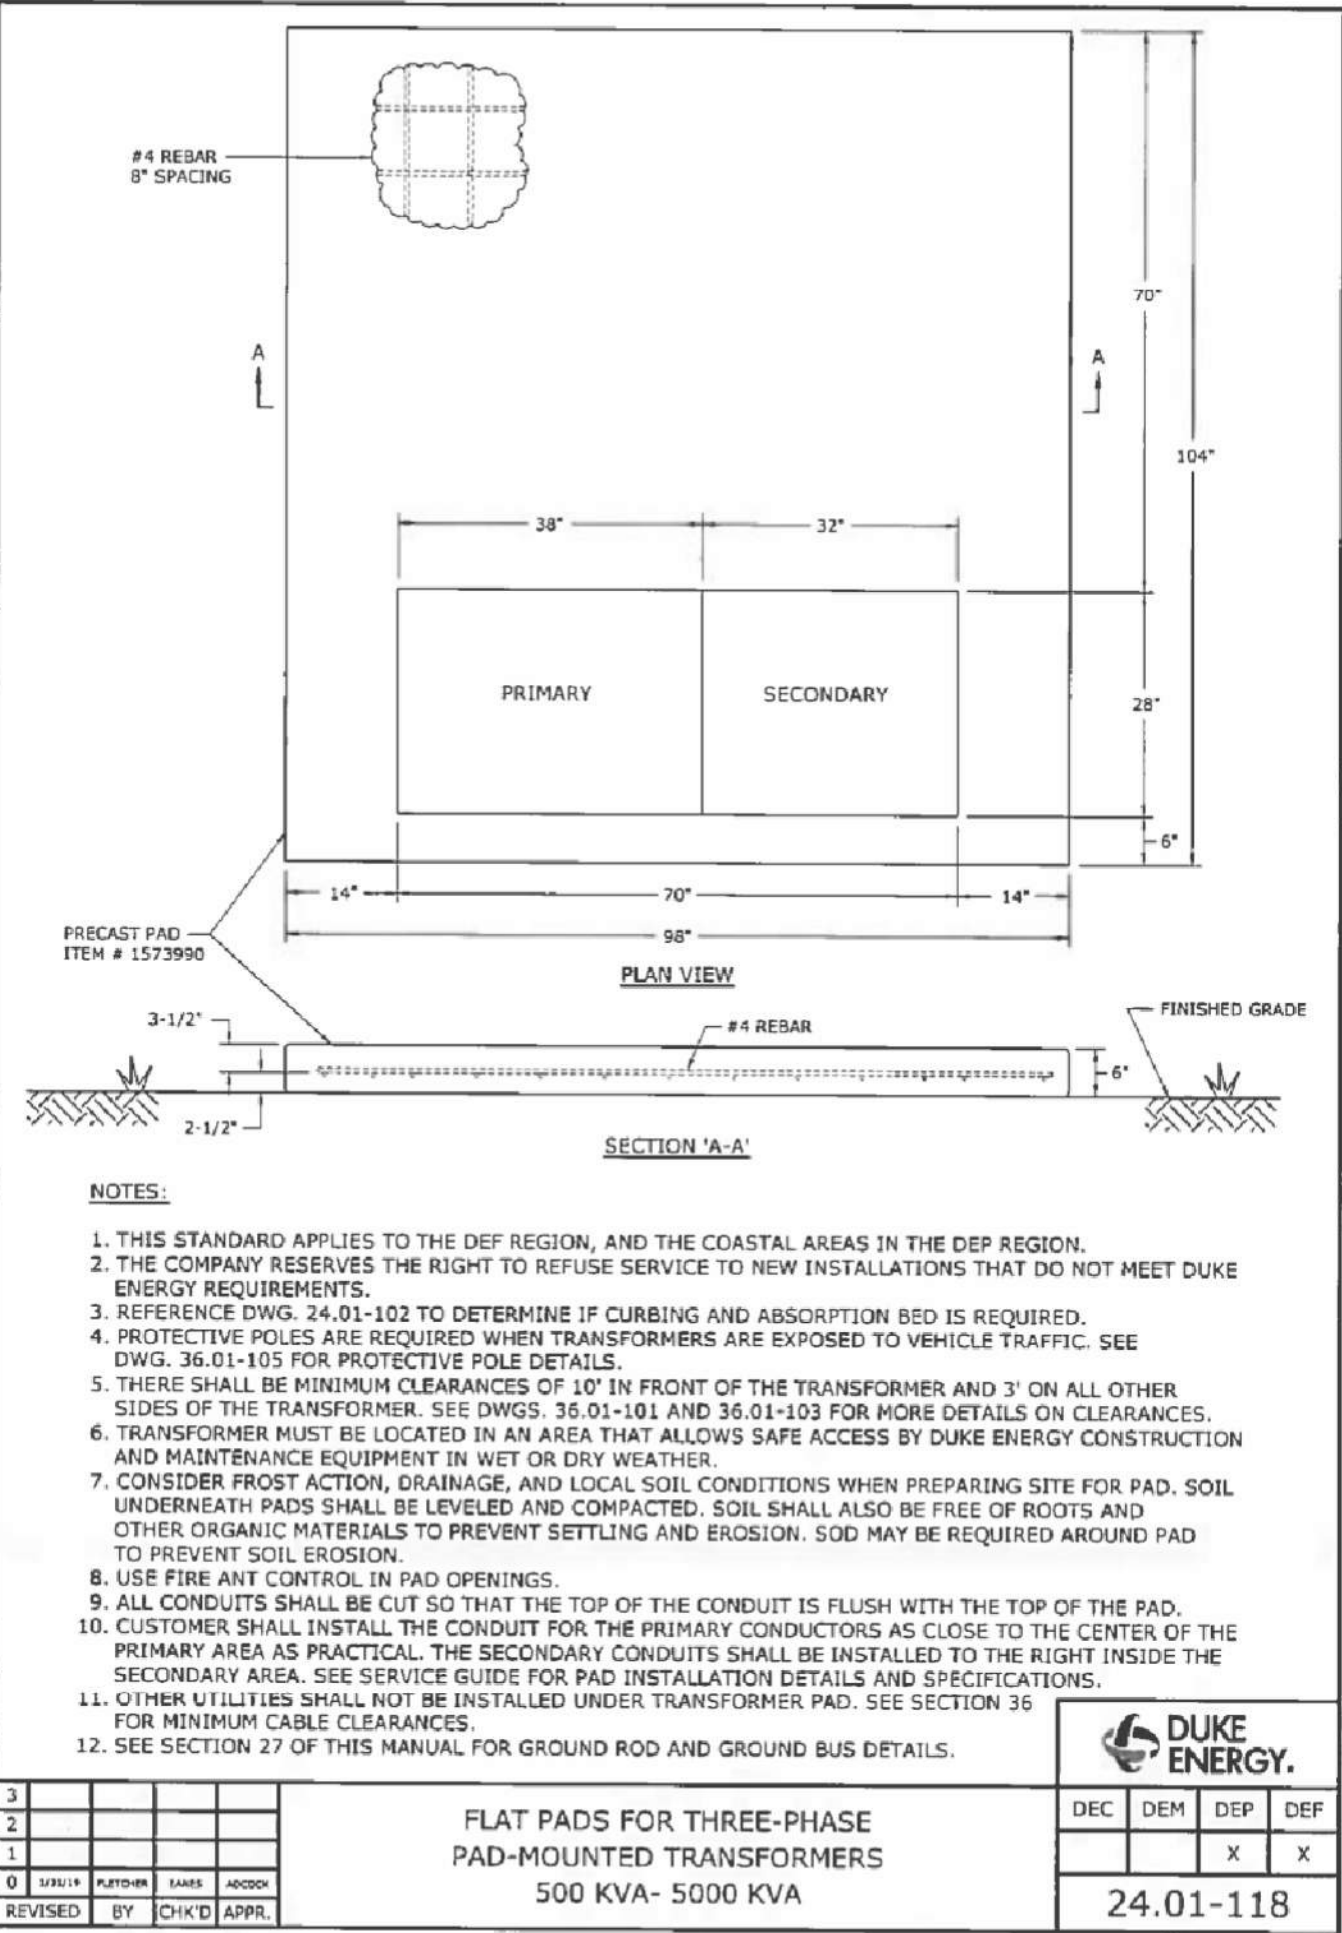

ELECTRICAL CONDUIT FOR DUKE ENERGY
NOT TO SCALE

Approved Construction Plan

Name _____ Date _____

Planning _____

Traffic _____

Fire _____

CITY OF WILMINGTON
NORTH CAROLINA
Public Services • Engineering Division
APPROVED STORMWATER MANAGEMENT PLAN

Date: _____ Permit # _____

Signed: _____

For each open utility cut of
City streets, a \$325 permit shall
be required from the City prior to
occupancy and/or project
acceptance

SEPI

SEPI ENGINEERING & CONSTRUCTION, INC.
RALEIGH | WILMINGTON | CHARLOTTE
BEAUFORT | CHARLESTON

5030 NEW CENTRE DR., SUITE B
WILMINGTON, NC 28403
PHONE | 910.523.5715

sepiinc.com





3 WORKING DAYS
BEFORE YOU DIG
FOR THE LOCATION OF
UNDERGROUND FACILITIES

Know what's below.
before you dig.

THE LOCATIONS OF EXISTING UNDERGROUND UTILITIES ARE SHOWN IN AN APPROXIMATE WAY ONLY AND HAVE NOT BEEN INDEPENDENTLY VERIFIED BY THE OWNER OR ITS REPRESENTATIVE. THE CONTRACTOR SHALL DETERMINE THE EXACT LOCATION OF ALL EXISTING UTILITIES BEFORE COMMENCING WORK, AND AGREE TO BE FULLY RESPONSIBLE FOR ANY AND ALL DAMAGES WHICH MIGHT BE OCCASIONED BY THE CONTRACTOR'S FAILURE TO EXACTLY LOCATE AND PRESERVE ANY AND ALL UNDERGROUND UTILITIES.

NOTICE:
CONSTRUCTION SITE SAFETY IS THE SOLE RESPONSIBILITY OF THE CONTRACTOR. NEITHER THE OWNER NOR THE ENGINEER SHALL BE EXPECTED TO ASSUME ANY RESPONSIBILITY FOR SAFETY OF THE WORK, OF PERSONS ENGAGED IN THE WORK, OF ANY NEARBY STRUCTURES, OR OF ANY OTHER PERSONS.

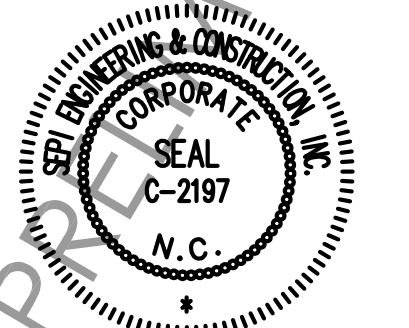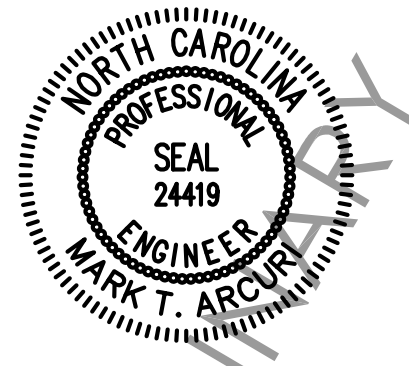

COPYRIGHT © 2019
SEPI ENGINEERING & CONSTRUCTION, INC.

**NEW HANOVER
COUNTY
GOVERNMENT
CENTER**

230 GOVERNMENT CENTER
DRIVE, WILMINGTON NC 28403

PREPARED FOR:
GHKCAPE FEAR DEVELOPMENT
LLC
1051 MILITARY CUTOFF RD #200,
WILMINGTON, NC 28405

PRELIMINARY
NOT FOR CONSTRUCTION

PROJECT:	SE20.022.00	DATE
ISSUE:	90% SUBMITTAL	10/01/2020
	.	.
	.	.
	.	.
	.	.

REVISIONS:		
	.	.
	.	.
	.	.
	.	.
	.	.
	.	.

PROJ. MGR:	MTA
DRAWN BY:	KTD
CHECKED BY:	MTA

SITE DETAILS

C-15.3

PHASE 1 CONSTRUCTION SEQUENCE

1. INSTALL TREE PROTECTION FENCING.
2. REQUEST TREE PROTECTION APPROVAL FROM NEW HANOVER COUNTY PLANNING OFFICE.
3. REQUEST PRE-CONSTRUCTION MEETING WITH _____ EROSION INSPECTOR.
4. INSTALL EROSION CONTROL MEASURES ON THE **PHASE 1 DEMO PLAN. (FIND OUT NAME OF THIS SHEET)**
5. PERFORM PHASE 1 DEMOLITION WORK.
6. INSTALL REMAINING EROSION CONTROL ITEMS SHOWN ON PHASE 1 EROSION CONTROL, GRADING, AND STORMWATER PLAN.
7. PERFORM PHASE 1 CLEARING OPERATIONS.
8. INSTALL STORM DRAIN STRUCTURES AND PIPES AND INLET PROTECTION. INSTALL INLET PROTECTION IMMEDIATELY AFTER EACH STORM STRUCTURE TO MINIMIZE SEDIMENT FROM ENTERING THE STORM DRAIN SYSTEM.
9. PERFORM PHASE 1 GRADING OPERATIONS
10. STABILIZE ALL DISTURBED AREAS AS SOON AS FINAL GRADES ARE ESTABLISHED.
11. INSTALL ALL REMAINING SITE WORK AND BUILDING CONSTRUCTION ITEMS.

PHASE 2 CONSTRUCTION SEQUENCE

1. INSTALL EROSION CONTROL MEASURES ON THE **PHASE 2 DEMO PLAN. (FIND OUT NAME OF THIS SHEET)**
2. PERFORM PHASE 2 DEMOLITION WORK.
3. INSTALL REMAINING EROSION CONTROL ITEMS SHOWN ON PHASE 2 EROSION CONTROL, GRADING, AND STORMWATER PLAN.
4. PERFORM PHASE 2 CLEARING OPERATIONS.
5. INSTALL STORM DRAIN STRUCTURES AND PIPES AND INLET PROTECTION. INSTALL INLET PROTECTION IMMEDIATELY AFTER EACH STORM STRUCTURE TO MINIMIZE SEDIMENT FROM ENTERING THE STORM DRAIN SYSTEM.
6. PERFORM PHASE 2 GRADING OPERATIONS
7. STABILIZE ALL DISTURBED AREAS AS SOON AS FINAL GRADES ARE ESTABLISHED.
8. INSTALL ALL REMAINING SITE WORK AND BUILDING CONSTRUCTION ITEMS.
9. ONCE PERMANENT VEGETATIVE COVER IS ESTABLISHED, REMOVE TEMPORARY CONTROL DEVICES (SILT FENCE, GRAVEL ENTRANCE, SEDIMENT BASIN, ETC.)
10. STABILIZE ANY REMAINING DENUDED AREAS.
11. ONCE FINAL CERTIFICATE OF OCCUPANCY AND CITY LANDSCAPE ZONING APPROVAL ARE ISSUED, REMOVE TREE PROTECTION FENCING.

PHASE 3 CONSTRUCTION SEQUENCE

1. INSTALL TREE PROTECTION FENCING.
2. REQUEST TREE PROTECTION APPROVAL FROM NEW HANOVER COUNTY PLANNING OFFICE.
3. REQUEST PRE-CONSTRUCTION MEETING WITH _____ EROSION INSPECTOR.
4. INSTALL EROSION CONTROL MEASURES ON THE **PHASE 3 DEMO PLAN. (FIND OUT NAME OF THIS SHEET)**
5. PERFORM PHASE 3 DEMOLITION WORK.
6. INSTALL REMAINING EROSION CONTROL ITEMS SHOWN ON PHASE 3 EROSION CONTROL, GRADING, AND STORMWATER PLAN.
7. PERFORM PHASE 3 CLEARING OPERATIONS.
8. INSTALL STORM DRAIN STRUCTURES AND PIPES AND INLET PROTECTION. INSTALL INLET PROTECTION IMMEDIATELY AFTER EACH STORM STRUCTURE TO MINIMIZE SEDIMENT FROM ENTERING THE STORM DRAIN SYSTEM.
9. PERFORM PHASE 3 GRADING OPERATIONS
10. STABILIZE ALL DISTURBED AREAS AS SOON AS FINAL GRADES ARE ESTABLISHED.
11. INSTALL ALL REMAINING SITE WORK AND BUILDING CONSTRUCTION ITEMS.
12. ONCE PERMANENT VEGETATIVE COVER IS ESTABLISHED, REMOVE TEMPORARY CONTROL DEVICES (SILT FENCE, GRAVEL ENTRANCE, SEDIMENT BASIN, ETC.)
13. STABILIZE ANY REMAINING DENUDED AREAS.
14. ONCE FINAL CERTIFICATE OF OCCUPANCY AND CITY LANDSCAPE ZONING APPROVAL ARE ISSUED, REMOVE TREE PROTECTION FENCING.

GRADING NOTES

1. INITIATE CONSTRUCTION SEQUENCE BEFORE BEGINNING CLEARING AND GRADING OPERATIONS.
2. CLEAR AREAS TO BE GRADED OF ALL VEGETATION. PROTECT VEGETATION BEYOND GRADING LIMITS.
3. STRIP TOPSOIL TO FULL AREAS TO BE GRADED AND STOCKPILE OR REMOVE FROM SITE.
4. COMPACT ALL FILL AREAS TO 95% OF MAXIMUM DENSITY.
5. ALL BANKS AND SWALE SIDE SLOPES SHALL BE GRADED NO STEEPER THAN 3:1 SLOPES.
6. PROPOSED SPOT ELEVATIONS ARE SHOWN AT FINISHED GRADE.
7. OPERATOR SHALL VERIFY EXISTING TOPOGRAPHY IN RELATION TO THE PROPOSED GRADES TO ENSURE DRAINAGE IN THE DIRECTIONS INDICATED ON THE PLAN.

EROSION CONTROL

1. ANY GRADING BEYOND THE DENUDED LIMITS SHOWN ON THE PLAN IS A VIOLATION AND IS SUBJECT TO A FINE.
2. ADDITIONAL DEVICES MAY BE REQUIRED AS AGREED UPON BY THE FIELD INSPECTOR, ENGINEER, AND OWNER.

BASIN BAFFLES MAINTENANCE PLAN

1. INSPECT BAFFLES AT LEAST ONCE A WEEK AND AFTER EACH RAINFALL. MAKE ANY REQUIRED REPAIRS IMMEDIATELY.
2. BE SURE TO MAINTAIN ACCESS TO BAFFLES. SHOULD FABRIC OF A BAFFLE COLLAPSE, TEAR, DECOMPOSE, OR BECOME INEFFECTIVE, REPLACE IMMEDIATELY.
3. REMOVE SEDIMENT DEPOSITS WHEN IT REACHES HALF FULL TO PROVIDE ADEQUATE STORAGE VOLUME FOR THE NEXT RAIN AND TO REDUCE PRESSURE ON THE BAFFLES. TAKE CARE TO AVOID DAMAGING THE BAFFLES DURING CLEANOUT, AND REPLACE IF DAMAGED DURING CLEANOUT OPERATIONS. SEDIMENT DEPTH SHOULD NEVER EXCEED HALF THE DESIGNED STORAGE DEPTH.
4. AFTER THE CONTRIBUTING DRAINAGE AREA HAS BEEN PROPERLY STABILIZED, REMOVE ALL BAFFLE MATERIALS AND UNSTABLE SEDIMENT DEPOSITS, BRING THE AREA TO GRADE, AND STABILIZE IT.

BASIN SKIMMER MAINTENANCE PLAN

1. INSPECT SKIMMER SEDIMENT BASINS AT LEAST WEEKLY AND AFTER EVERY SIGNIFICANT (ONE HALF INCH OR GREATER) RAINFALL EVENT AND REPAIR IMMEDIATELY. REMOVE SEDIMENT AND RESTORE THE BASIN TO ITS ORIGINAL DIMENSIONS WHEN SEDIMENT ACCUMULATES TO ONE-HALF HEIGHT THE HEIGHT OF THE FIRST BAFFLE. PULL DOWN THE SKIMMER TO ONE SIDE SO THAT THE SEDIMENT UNDERNEATH CAN BE EXCAVATED. EXCAVATE THE SEDIMENT FROM THE ENTIRE BASIN, NOT JUST AROUND THE SKIMMER OR THE FIRST CELL. MAKE SURE VEGETATION GROWING IN THE BOTTOM OF THE BASIN DOES NOT HOLD DOWN THE SKIMMER.
2. IF THE SKIMMER IS CLOGGED WITH TRASH AND THERE IS WATER IN THE BASIN, USUALLY JERKING THE ROPE WILL MAKE THE SKIMMER BOB UP AND DOWN AND DISLODGE THE DEBRIS AND RESTORE THE FLOW. IF THIS DOES NOT WORK, PULL THE SKIMMER OVER TO THE SIDE OF THE BASIN AND REMOVE THE DEBRIS. ALSO CHECK THE ORIFICE INSIDE THE SKIMMER AND SEE IF IT IS CLOGGED; IF SO REMOVE THE DEBRIS.
3. IF THE SKIMMER ARM OR BARREL PIPE IS CLOGGED, THE ORIFICE CAN BE REMOVED AND THE OBSTRUCTION CLEARED WITH A PLUMBER'S SNAKE OR BY FLUSHING WITH WATER. BE SURE AND REPLACE THE ORIFICE BEFORE REPOSITIONING THE SKIMMER.
4. CHECK THE FABRIC LINED SPILLWAY FOR DAMAGE AND MAKE ANY REQUIRED REPAIRS WITH FABRIC THAT SPANS THE FULL WIDTH OF THE SPILLWAY. CHECK THE EMBANKMENT, SPILLWAYS AND OUTLET FOR EROSION DAMAGE AND INSPECT THE EMBANKMENT FOR PIPING AND SETTLEMENT. MAKE ALL NECESSARY REPAIRS IMMEDIATELY. REMOVE ALL TRASH AND OTHER DEBRIS FROM THE SKIMMER AND POOL AREAS.
5. FREEZING WEATHER CAN RESULT IN ICE FORMING IN THE BASIN. SOME SPECIAL PRECAUTIONS SHOULD BE TAKEN IN THE WINTER TO PREVENT THE SKIMMER FROM PLUGGING WITH ICE.

GENERAL EROSION CONTROL MAINTENANCE PLAN



1. ALL EROSION AND SEDIMENT CONTROL PRACTICES WILL BE CHECKED FOR STABILITY AND OPERATION FOLLOWING EVERY RUNOFF-PRODUCING RAINFALL BUT IN NO CASE LESS THAN ONCE EVERY WEEK. ANY NEEDED REPAIRS WILL BE MADE IMMEDIATELY TO MAINTAIN ALL PRACTICES AS DESIGNED.
2. SEDIMENT WILL BE REMOVED FROM BEHIND THE SEDIMENT FENCE AND INLET PROTECTION FENCE WHEN IT BECOMES ABOUT 0.5 FEET DEEP AT THE FENCE. THE SEDIMENT FENCE WILL BE REPAIRED AS NECESSARY TO MAINTAIN A BARRIER.
3. ALL SEEDED AREAS WILL BE FERTILIZED, RESEED AS NECESSARY, AND MULCHED ACCORDING TO SPECIFICATIONS IN THE VEGETATIVE PLAN TO MAINTAIN A VIGOROUS, DENSE, VEGETATIVE COVER.
4. CONSTRUCTION ENTRANCE TO BE CLEANED WHEN SEDIMENT ACCUMULATIONS ARE VISIBLE OR SEDIMENT IS DEPOSITED ON THE ASPHALT AND STONE WILL BE PERIODICALLY TOP DRESSED WITH 2 INCHES OF #4 STONE TO MAINTAIN 8" MIN. DEPTH.

SITE NOTES

1. THE CONTRACTOR SHALL VISIT THE SITE TO FAMILIARIZE THEMSELVES WITH FIELD CONSTRUCTION CONDITIONS.
2. BORROW MATERIAL: ALL BORROWED MATERIAL MUST COME FROM A LEGALLY OPERATED MINE OR OTHER SOURCE APPROVED BY THE STATE.
3. CLEARED, GRUBBED, STRIPPED, OR EXCAVATED SPOIL SHALL BE REMOVED FROM THE SITE OR USED IN LANDSCAPED ISLANDS.

SEDIMENT BASIN NOTES:

1. INSPECT TEMPORARY SEDIMENT BASINS AT LEAST WEEKLY AND AFTER EACH SIGNIFICANT (1/2" OR GREATER) RAINFALL EVENT AND REPAIR IMMEDIATELY. REMOVE SEDIMENT AND RESTORE THE BASIN TO ITS ORIGINAL DIMENSIONS WHEN IT ACCUMULATES TO ONE-HALF THE DESIGN DEPTH. PLACE REMOVED SEDIMENT IN AN AREA WITH SEDIMENT CONTROLS.
2. CHECK THE SEDIMENT BASIN EMBANKMENT, SPILLWAYS, AND OUTLET FOR EROSION DAMAGE, AND INSPECT THE EMBANKMENT FOR PIPING AND SETTLEMENT. MAKE ALL NECESSARY REPAIRS IMMEDIATELY. REMOVE ALL TRASH AND OTHER DEBRIS FROM THE RISER AND POOL AREA.
3. INSPECT INLETS AT LEAST WEEKLY AND AFTER EACH SIGNIFICANT (1/2" OR GREATER) RAINFALL EVENT. CLEAR THE MESH WIRE OF ANY DEBRIS OR OTHER OBJECTS TO PROVIDE ADEQUATE FLOW FOR SUBSEQUENT RAINS. TAKE CARE NOT TO DAMAGE OR UNDERCUT THE WIRE MESH DURING SEDIMENT REMOVAL. REPLACE STONE AS NEEDED. INLET PROTECTION SHOULD BE CLEANED WHEN IT IS HALF FULL.

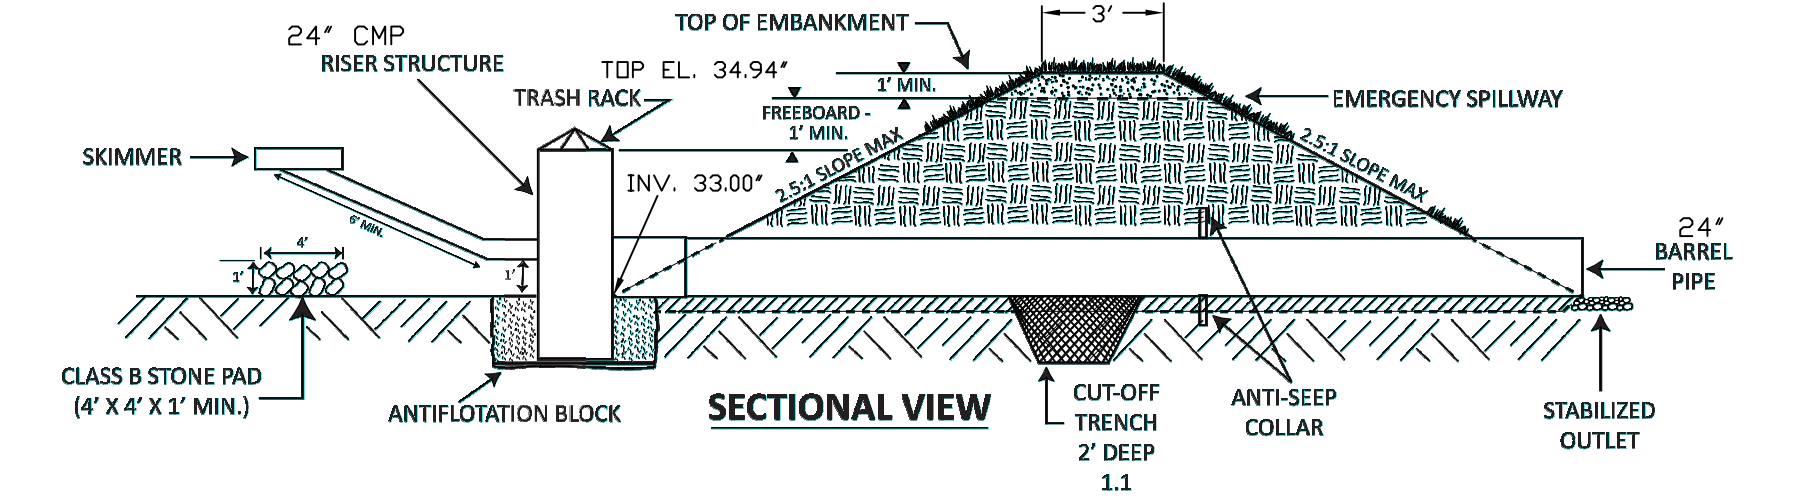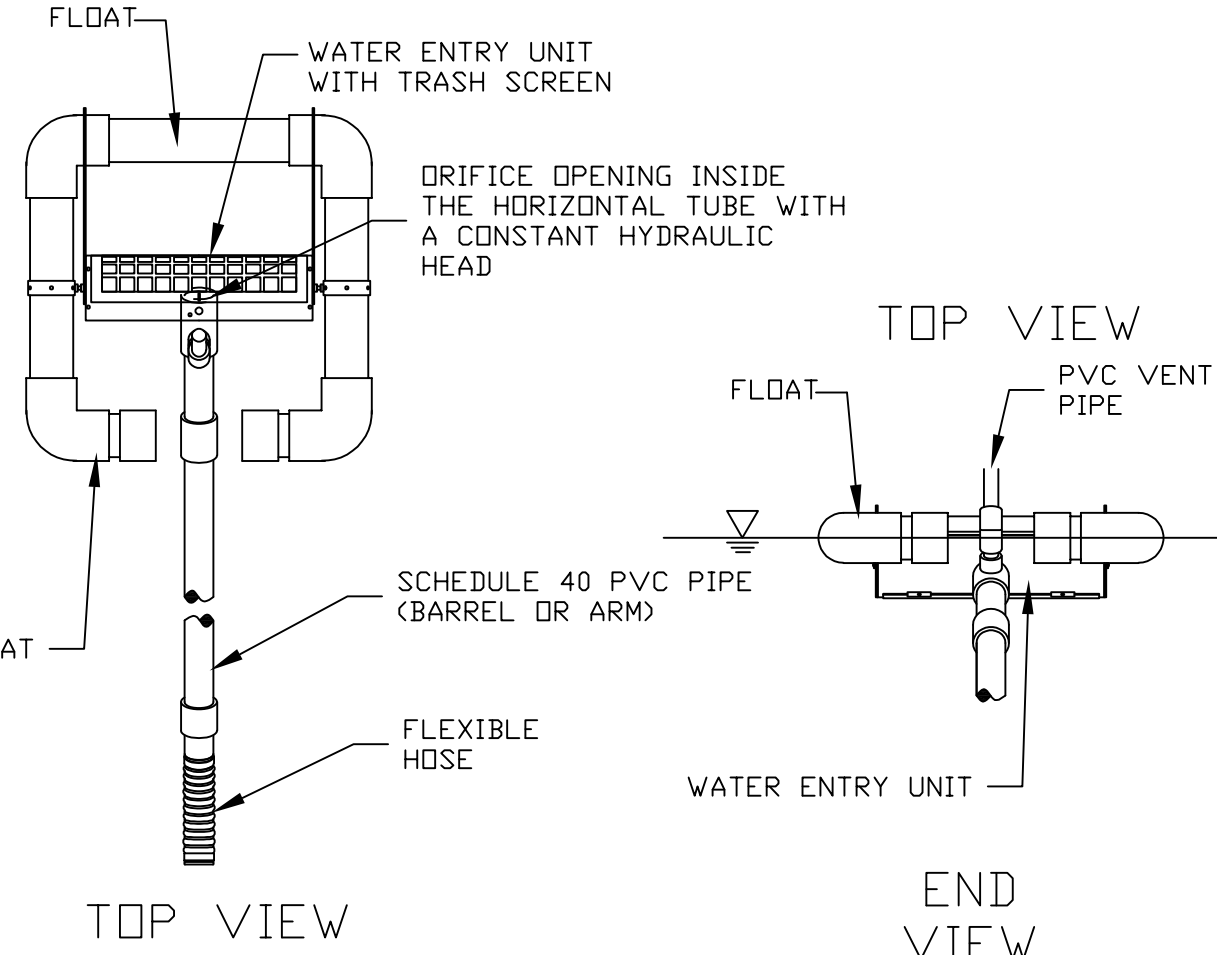

NOTES

1. SEED AND PLACE MATTING FOR EROSION CONTROL ON INTERIOR AND EXTERIOR SIDESLOPES.
2. INSTALL A MINIMUM OF 3 COIR FIBER BAFFLES IN ACCORDANCE WITH PRACTICE STANDARD 6.65.
3. INSTALL SKIMMER AND COUPLING TO RISER STRUCTURE OR DIRECTLY INTO EMBANKMENT 1 FT. FROM BOTTOM OF BASIN.
4. THE ARM PIPE SHALL HAVE A MINIMUM LENGTH OF 6 FT. BETWEEN THE SKIMMER AND COUPLING.

NOT TO SCALE

FAIRCLOTH SKIMMER DISCHARGE SYSTEM WITH OUTLET STRUCTURE

NOT TO SCALE


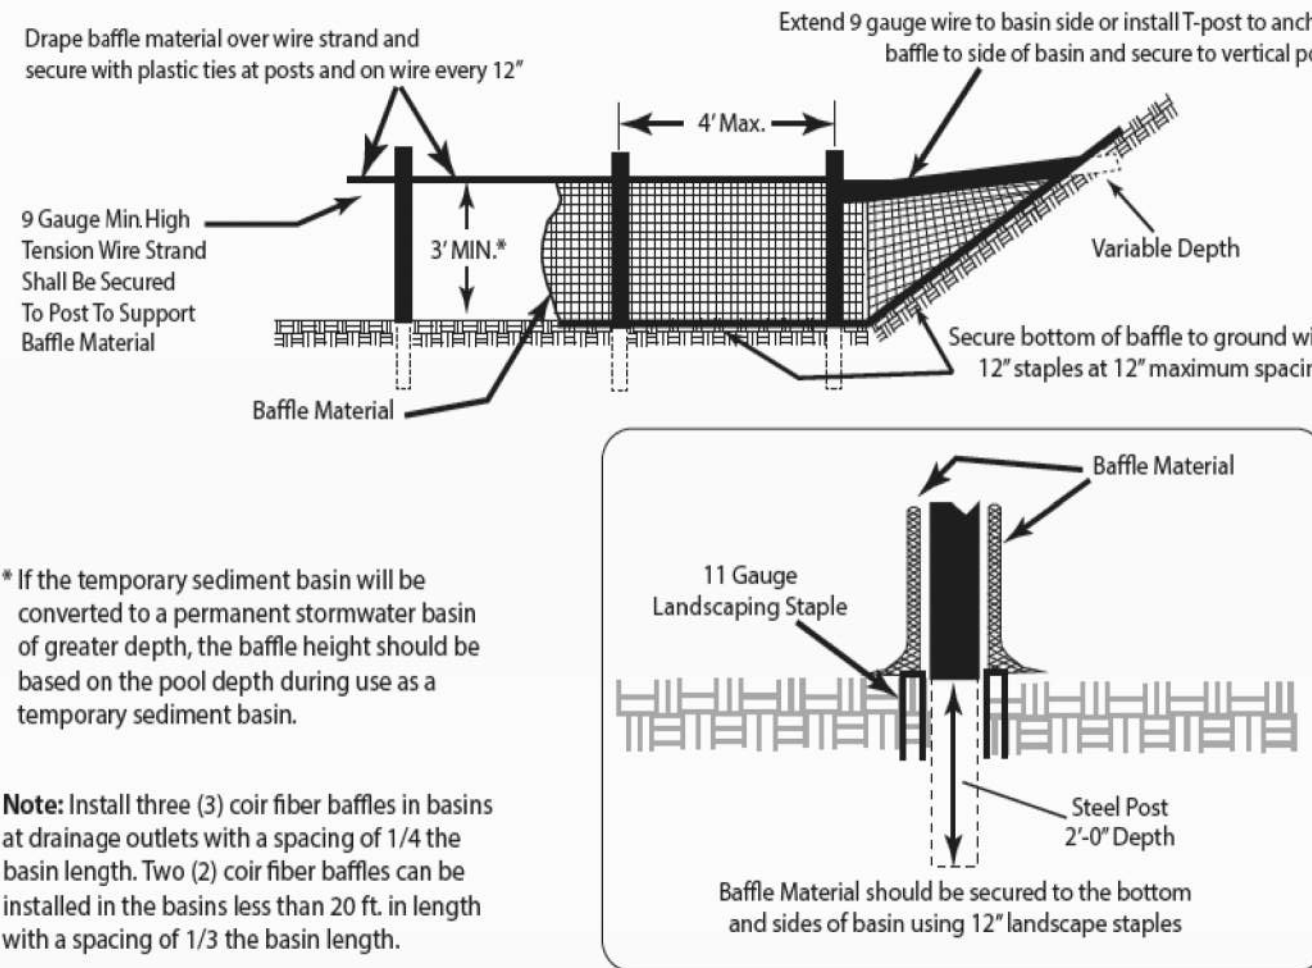


Figure 6.65b Coir Fiber Baffle Detail
Cross section of a porous baffle in a sediment basin.

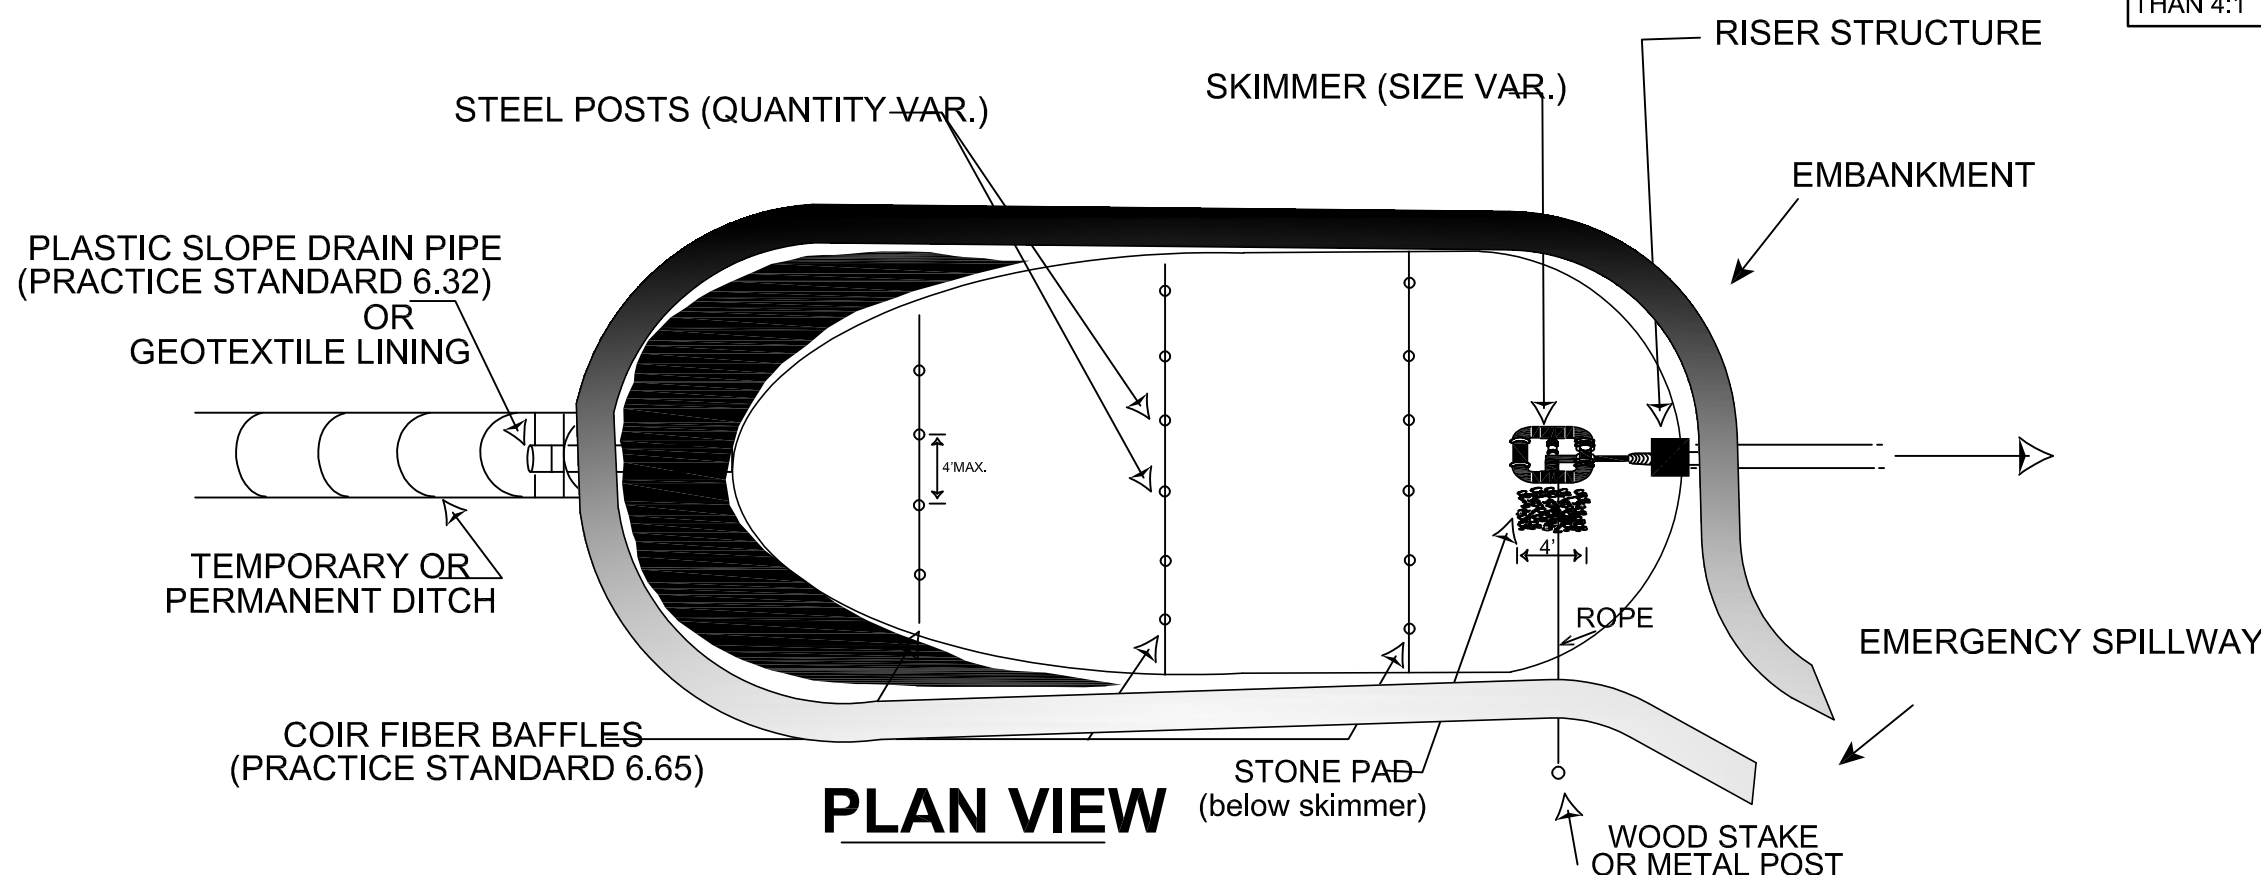

TEMPORARY SEEDING SPECIFICATIONS

LATE WINTER AND EARLY SPRING
(FROM NC EROSION & SEDIMENT CONTROL DESIGN MANUAL - TABLE 6.10A)

SEEDING MIXTURE	RATE (LB/ACRE)	(LB/1000 SQ FT)
SPECIES		
RYE (GRAIN)	120	2.75
ANNUAL LESPEDEZA (KOBIE IN PIEDMONT AND COASTAL PLAIN, KOREAN IN MOUNTAINS)	50	1.15

OMIT ANNUAL LESPEDEZA WHEN DURATION OF TEMPORARY COVER IS NOT TO EXTEND BEYOND JUNE.

SEEDING DATES

MOUNTAINS	ABOVE 2500 FEET: FEB. 15 - MAY 15	BELOW 2500 FEET: FEB. 1 - MAY 1
PIEDMONT	JAN. 1 - MAY 1	
COASTAL PLAIN	DEC. 1 - APR. 15	

SOIL AMENDMENT TO SCALE

APPLY LIME AND FERTILIZER ACCORDING TO SOIL TESTS, OR APPLY 2,000 LB/ACRE (45.9 LB/1000 SQ FT) GROUND AGRICULTURAL LIMESTONE (USE THE LOWER RATE ON SANDY SOILS) AND 750 LB/ACRE (17.2 LB/1000 SQ FT) 10-10-10 FERTILIZER.

MULCH

APPLY 4,000 LB/ACRE (91.83 LB/1000 SQ FT) STRAW. ANCHOR STRAW BY TACKING WITH ASPHALT, NETTING, OR A MULCH ANCHORING TOOL. A DISK WITH BLADES SET NEARLY STRAIGHT CAN BE USED AS A MULCH ANCHORING TOOL.

MAINTENANCE

REFERTILIZE IF GROWTH IS NOT FULLY ADEQUATE. RESEED, REFERTILIZE AND MULCH IMMEDIATELY FOLLOWING EROSION OR OTHER DAMAGE.

SUMMER
(FROM NC EROSION & SEDIMENT CONTROL DESIGN MANUAL - TABLE 6.10B)

SEEDING MIXTURE	RATE (LB/ACRE)	(LB/1000 SQ FT)
SPECIES		
GERMAN MILLET	40	0.92

IN THE PIEDMONT AND MOUNTAINS, A SMALL-STEMMED SUDAGRASS MAY BE SUBSTITUTED AT A RATE OF 50 LB/ACRE.

SEEDING DATES

MOUNTAINS	MAY 15 - AUG. 15
PIEDMONT	MAY 1 - AUG. 15
COASTAL PLAIN	APR. 15 - AUG. 15

SOIL AMENDMENT TO SCALE

FOLLOW RECOMMENDATIONS OF SOIL TESTS OR APPLY 2,000 LB/ACRE (45.9 LB/1000 SQ FT) GROUND AGRICULTURAL LIMESTONE AND 750 LB/ACRE (17.2 LB/1000 SQ FT) 10-10-10 FERTILIZER.

MULCH

APPLY 4,000 LB/ACRE (91.83 LB/1000 SQ FT) STRAW. ANCHOR STRAW BY TACKING WITH ASPHALT, NETTING, OR A MULCH ANCHORING TOOL. A DISK WITH BLADES SET NEARLY STRAIGHT CAN BE USED AS A MULCH ANCHORING TOOL.

MAINTENANCE

REFERTILIZE IF GROWTH IS NOT FULLY ADEQUATE. RESEED, REFERTILIZE AND MULCH IMMEDIATELY FOLLOWING EROSION OR OTHER DAMAGE.

FALL
(FROM NC EROSION & SEDIMENT CONTROL DESIGN MANUAL - TABLE 6.10C)

SEEDING MIXTURE	RATE (LB/ACRE)	(LB/1000 SQ FT)
SPECIES		
RYE (GRAIN)	120	2.75

SEEDING DATES

MOUNTAINS	AUG. 15 - DEC. 15
PIEDMONT	AUG. 15 - DEC. 30

SOIL AMENDMENT TO SCALE

FOLLOW RECOMMENDATIONS OF SOIL TESTS OR APPLY 2,000 LB/ACRE (45.9 LB/1000 SQ FT) GROUND AGRICULTURAL LIMESTONE AND 750 LB/ACRE (17.2 LB/1000 SQ FT) 10-10-10 FERTILIZER.

MULCH

APPLY 4,000 LB/ACRE (91.83 LB/1000 SQ FT) STRAW. ANCHOR STRAW BY TACKING WITH ASPHALT, NETTING, OR A MULCH ANCHORING TOOL. A DISK WITH BLADES SET NEARLY STRAIGHT CAN BE USED AS A MULCH ANCHORING TOOL.

MAINTENANCE

REPAIR AND REFERTILIZE DAMAGED AREAS IMMEDIATELY. TOPDRESS WITH 50 LB/ACRE OF NITROGEN IN MARCH. IF IT IS NECESSARY TO EXTEND TEMPORARY COVER BEYOND JUNE 15, OVERSEED WITH 50 LB/ACRE KOBIE (PIEDMONT AND COASTAL PLAIN) OR KOREAN (MOUNTAINS) LESPEDEZA IN LATE FEBRUARY OR EARLY MARCH.

GROUND STABILIZATION REQUIREMENT

SITE AREA DESCRIPTION	STABILIZATION	TIMEFRAME EXCEPTIONS
PERIMETER DIKES, SWALES, DITCHES AND SLOPES	7 DAYS	NONE
HIGH QUALITY WATER (HQW) ZONES	7 DAYS	NONE
SLOPES STEEPER THAN 3:1	7 DAYS	IF SLOPES ARE 10' OR LESS IN LENGTH & ARE NOT STEEPER THAN 2:1, 14 DAYS ARE ALLOWED
SLOPES 3:1 OR FLATTER	14 DAYS	7 DAYS FOR SLOPES GREATER THAN 50' IN LENGTH
ALL OTHER AREAS WITH SLOPES FLATTER THAN 4:1	14 DAYS	NONE EXCEPT FOR PERIMETER AND HQW ZONES

PERMANENT SEEDING SPECIFICATIONS

FALL AND EARLY SPRING
(FROM NC EROSION & SEDIMENT CONTROL DESIGN MANUAL - TABLE 6.11P)

SEEDING NO. 10P FOR: WELL TO POORLY DRAINED SOILS WITH GOOD MOISTURE RETENTION; LOW MAINTENANCE

SEEDING MIXTURE	RATE (LB/ACRE)	(LB/1000 SQ FT)
SPECIES		
TALL FESCUE	50	1.15
PENSACOLA BAHIAGRASS	50	1.15
SERICEA LESPEDEZA	80	0.69
KOBIE LESPEDEZA	10	0.23

SEEDING NOTES

1. FROM SEPT. 1 - MAR. 1, USE UNSCARIFIED SERICEA SEED.
2. ON POORLY DRAINED SITES, OMIT SERICEA AND INCREASE KOBIE TO 30 LB/ACRE.
3. WHERE A NEAT APPEARANCE IS DESIRED, OMIT SERICEA AND INCREASE KOBIE TO 40 LB/ACRE.

NURSE PLANT TO SCALE

BETWEEN APR. 15 AND AUG. 15, ADD 10 LB/ACRE GERMAN MILLET OR 15 LB/ACRE SUDAGRASS. PRIOR TO MAY 1 OR AFTER AUG. 15, ADD 25 LB/ACRE RYE (GRAIN).

SEEDING DATES

EARLY SPRING:	BEST	POSSIBLE
FALL:	FEB. 15 - MAR. 20 SEPT. 1 - SEPT. 30	FEB. 15 - APR. 30 SEPT. 1 - OCT. 31

SOIL AMENDMENT TO SCALE

APPLY LIME AND FERTILIZER ACCORDING TO SOIL TESTS, OR APPLY 3,000-5,000 LB/ACRE (68.9-114.8 LB/1000 SQ FT) GROUND AGRICULTURAL LIMESTONE (USE THE LOWER RATE ON SANDY SOILS) AND 1,000 LB/ACRE (22.9 LB/1000 SQ FT) 10-10-10 FERTILIZER.

MULCH

APPLY 4,000 LB/ACRE (91.83 LB/1000 SQ FT) GRAIN STRAW OR EQUIVALENT COVER OF ANOTHER SUITABLE MULCH. ANCHOR STRAW BY TACKING WITH ASPHALT, NETTING, OR BY CRIMPING WITH A MULCH ANCHORING TOOL. A DISK WITH BLADES SET NEARLY STRAIGHT CAN BE USED A MULCH ANCHORING TOOL.

MAINTENANCE

IF GROWTH IS LESS THAN FULLY ADEQUATE, REFERTILIZE IN THE SECOND YEAR, ACCORDING TO SOIL TESTS OR TOPDRESS WITH 500 LB/ACRE (11.5 LB/1000 SQ FT) 10-10-10 FERTILIZER, MOW AS NEEDED WHEN SERICEA IS OMITTED FROM THE MIXTURE. RESEED, FERTILIZE, AND MULCH DAMAGED AREAS IMMEDIATELY.

¹ REFER TO APPENDIX 8.02 FOR BOTANICAL NAMES

LATE SPRING AND EARLY SUMMER
(FROM NC EROSION & SEDIMENT CONTROL DESIGN MANUAL - TABLE 6.11T)

SEEDING NO. 50P FOR: WELL DRAINED SANDY LOAMS TO DRY SANDS; LOW MAINTENANCE

SEEDING MIXTURE	RATE (LB/ACRE)	(LB/1000 SQ FT)
SPECIES		
PENSACOLA BAHIAGRASS	50	1.15
SERICEA LESPEDEZA	30	1.69
COMMON BERMUDAGRASS	10	0.23
GERMAN MILLET	10	0.23

SEEDING NOTES

1. WHERE A NEAT APPEARANCE IS DESIRED, OMIT SERICEA.
2. USE A COMMON BERMUDAGRASS ONLY UNSOILATED SITES WHERE IT CANNOT BECOME A PEST. BERMUDAGRASS MAY BE REPLACED WITH 5 LB/ACRE CENTIPEDEGRASS.

SEEDING DATES

APRIL 1 - JULY 15

SOIL AMENDMENT TO SCALE

APPLY LIME AND FERTILIZER ACCORDING TO SOIL TESTS, OR APPLY 3,000 LB/ACRE (68.9 LB/1000 SQ FT) GROUND AGRICULTURAL LIMESTONE AND 500 LB/ACRE (11.5 LB/1000 SQ FT) 10-10-10 FERTILIZER.


MULCH

APPLY 4,000 LB/ACRE (91.83 LB/1000 SQ FT) GRAIN STRAW OR EQUIVALENT COVER OF ANOTHER SUITABLE MULCH. ANCHOR STRAW BY TACKING WITH ASPHALT, NETTING, OR BY CRIMPING WITH A MULCH ANCHORING TOOL. A DISK WITH BLADES SET NEARLY STRAIGHT CAN BE USED A MULCH ANCHORING TOOL.

MAINTENANCE

REFERTILIZE THE FOLLOWING APR. WITH 50 LB/ACRE (1.15 LB/1000 SQ FT) NITROGEN. REPEAT AS GROWTH REQUIRES. MAY BE MOWED ONLY ONCE A YEAR, WHERE A NEAT APPEARANCE IS DESIRED, OMIT SERICEA AND MOW AS OFTEN AS NEEDED.

REFER TO APPENDIX 8.02 FOR BOTANICAL NAMES

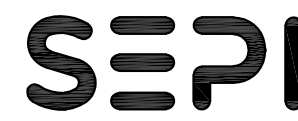

SEPI ENGINEERING & CONSTRUCTION, INC.
RALEIGH | WILMINGTON | CHARLOTTE
BEAUFORT | CHARLESTON

5030 NEW CENTRE DR., SUITE B
WILMINGTON, NC 28403
PHONE | 910.523.5715

seplinc.com




3 WORKING DAYS
BEFORE YOU DIG
FOR THE LOCATION OF
UNDERGROUND FACILITIES

Know what's below.
before you dig.

THE LOCATIONS OF EXISTING UNDERGROUND UTILITIES ARE SHOWN IN AN APPROXIMATE WAY ONLY AND HAVE NOT BEEN INDEPENDENTLY VERIFIED BY THE OWNER OR ITS REPRESENTATIVE. THE CONTRACTOR SHALL DETERMINE THE EXACT LOCATION OF ALL EXISTING UTILITIES BEFORE COMMENCING WORK, AND AGREE TO BE FULLY RESPONSIBLE FOR ANY AND ALL DAMAGES WHICH MIGHT BE OCCASIONED BY THE CONTRACTOR'S FAILURE TO EXACTLY LOCATE AND PRESERVE ANY AND ALL UNDERGROUND UTILITIES.

NOTICE:
CONSTRUCTION SITE SAFETY IS THE SOLE RESPONSIBILITY OF THE CONTRACTOR. NEITHER THE OWNER NOR THE ENGINEER SHALL BE EXPECTED TO ASSUME ANY RESPONSIBILITY FOR SAFETY OF THE WORK, OF PERSONS ENGAGED IN THE WORK, OF ANY NEARBY STRUCTURES, OR OF ANY OTHER PERSONS.

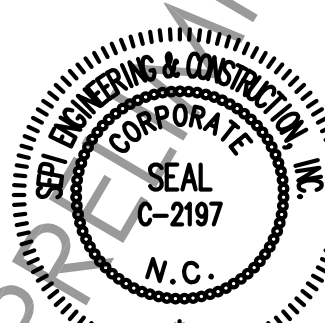

COPYRIGHT © 2019
SEPI ENGINEERING & CONSTRUCTION, INC.

NEW HANOVER
COUNTY
GOVERNMENT
CENTER

230 GOVERNMENT CENTER
DRIVE, WILMINGTON NC 28403

PREPARED FOR:
GHKCAPE FEAR DEVELOPMENT
LLC
1051 MILITARY CUTOFF RD #200,
WILMINGTON, NC 28405

PRELIMINARY
NOT FOR CONSTRUCTION

PROJECT: SE20.022.00 DATE

ISSUE: 90% SUBMITTAL 10/01/2020

Planning	_____	_____
Traffic	_____	_____
Fire	_____	_____

REVISIONS:			

PROJ. MGR: MTA
DRAWN BY: KTD
CHECKED BY: MTA

EROSION CONTROL, GRADING
& STORMWATER DETAILS

C-15.4

Implementing the details and specifications on this plan sheet will result in the construction activity being considered compliant with the Ground Stabilization and Materials Handling sections of the NCGO Construction General Permit (Sections E and F, respectively). The permittee shall comply with the Erosion and Sediment Control plan approved by the delegated authority having jurisdiction. All details and specifications shown on this sheet may not apply depending on site conditions and the delegated authority having jurisdiction.

1

Stabilize the ground sufficiently so that rain will not dislodge the soil. Use one of the techniques in the table below:

1. Select flocculants that are appropriate for the soils being exposed during construction, selecting from the *NC DWR List of Approved PAMS/Flocculants*.

-



1. Maintain vehicles and equipment to prevent discharge of fluids.
2. Provide drip pans under any stored equipment.
3. Identify leaks and repair as soon as feasible, or remove leaking equipment from the project.
4. Collect all spent fluids, store in separate containers and properly dispose as hazardous waste (recycle when possible).
5. Remove leaking vehicles and construction equipment from service until the problem has been corrected.
6. Bring used fuels, lubricants, coolants, hydraulic fluids and other petroleum products to a recycling or disposal center that handles these materials.

1. Never bury or burn waste. Place litter and debris in approved waste containers.
2. Provide a sufficient number of waste containers on site to manage the quantity of waste produced.
3. Locate waste containers at least 50 feet away from storm drain inlets and surface waters unless no other alternatives are reasonably available.
4. Locate waste containers on areas that do not receive substantial amounts of runoff from upland areas and does not drain directly to a storm drain, stream or wetland.
5. Cover waste containers at the end of each workday and before storm events. Repair or replace damaged waste containers.
6. Anchor all lightweight items in waste containers during times of high winds.
7. Empty waste containers as needed to prevent overflow.
8. Dispose waste off-site at an approved disposal facility.

1. Do not dump paint and other liquid waste into storm drains, streams or wetlands.
2. Locate paint washouts at least 50 feet away from storm drain inlets and surface waters unless no other alternatives are reasonably available.
3. Contain liquid wastes in a controlled area.
4. Containment must be labeled, sized and placed appropriately for the needs of site.
5. Prevent the discharge of soaps, solvents, detergents and other liquid wastes from construction sites.

1. Install portable toilets on level ground, at least 50 feet away from storm drains, streams or wetlands unless there is no alternative reasonably available. If 50 foot offset is not attainable, provide relocation of portable toilet behind silt fence or place on a gravel pad and surround with sand bags.
2. Provide staking or anchoring of portable toilets during periods of high winds or in high foot traffic areas.
3. Monitor portable toilets for leaking and properly dispose of any leaked material. Utilize a licensed sanitary waste hauler to remove leaking portable toilets and replace with properly operating unit.

1. Show stockpile locations on plans. Locate earthen-material stockpile areas at least 50 feet away from storm drain inlets, sediment basins, perimeter sediment controls and surface waters unless it can be shown no other alternatives are reasonably available.
2. Protect stockpile with silt fence installed along toe of slope with a minimum offset of five feet from the toe of stockpile.
3. Provide stable stone access point when feasible.
4. Stabilize stockpile within the timeframes provided on this sheet and in accordance with the approved plan and any additional requirements. Soil stabilization is defined as vegetative, physical or chemical coverage techniques that will restrain accelerated erosion on disturbed soils for temporary or permanent control needs.



1. Do not discharge concrete or cement slurry from the site.
2. Dispose of, or recycle settled, hardened concrete residue in accordance with local and state solid waste regulations and at an approved facility.
3. Manage washout from mortar mixers in accordance with the above item and in addition place the mixer and associated materials on impervious barrier and within lot perimeter silt fence.
4. Install temporary concrete washouts per local requirements, where applicable. If an alternate method or product is to be used, contact your approval authority for review and approval. If local standard details are not available, use one of the two types of temporary concrete washouts provided on this detail.
5. Do not use concrete washouts for dewatering or storing defective curb or sidewalk sections. Stormwater accumulated within the washout may not be pumped into or discharged to the storm drain system or receiving surface waters. Liquid waste must be pumped out and removed from project.
6. Locate washouts at least 50 feet from storm drain inlets and surface waters unless it can be shown that no other alternatives are reasonably available. At a minimum, install protection of storm drain inlet(s) closest to the washout which could receive spills or overflow.
7. Locate washouts in an easily accessible area, on level ground and install a stone entrance pad in front of the washout. Additional controls may be required by the approving authority.
8. Install at least one sign directing concrete trucks to the washout within the project limits. Post signage on the washout itself to identify this location.
9. Remove leavings from the washout when at approximately 75% capacity to limit overflow events. Replace the tarp, sand bags or other temporary structural components when no longer functional. When utilizing alternative or proprietary products, follow manufacturer's instructions.
10. At the completion of the concrete work, remove remaining leavings and dispose of in an approved disposal facility. Fill pit, if applicable, and stabilize any disturbance caused by removal of washout.

1. Store and apply herbicides, pesticides and rodenticides in accordance with label restrictions.
2. Store herbicides, pesticides and rodenticides in their original containers with the label, which lists directions for use, ingredients and first aid steps in case of accidental poisoning.
3. Do not store herbicides, pesticides and rodenticides in areas where flooding is possible or where they may spill or leak into wells, stormwater drains, ground water or surface water. If a spill occurs, clean area immediately.
4. Do not stockpile these materials onsite.

1. Create designated hazardous waste collection areas on-site.
2. Place hazardous waste containers under cover or in secondary containment.
3. Do not store hazardous chemicals, drums or bagged materials directly on the ground.

[illegible]

REVISIONS:

PROJ. MGR:	MTA
------------	-----

NCG-01 GROUND STABILIZATION



5030 NEW CENTRE DR. | SUITE B
WILMINGTON, NC 28403
PHONE | 910.523.5715


sepiinc.com



Know what's below.
before you dig.

THE LOCATIONS OF EXISTING UNDERGROUND UTILITIES ARE SHOWN IN AN APPROXIMATE WAY ONLY AND HAVE NOT BEEN INDEPENDENTLY VERIFIED BY THE OWNER OR ITS REPRESENTATIVE. THE CONTRACTOR SHALL DETERMINE THE EXACT LOCATION OF ALL EXISTING UTILITIES BEFORE COMMENCING WORK, AND AGREES TO BE FULLY RESPONSIBLE FOR ANY AND ALL DAMAGES WHICH MIGHT BE OCCASIONED BY THE CONTRACTOR'S FAILURE TO EXACTLY LOCATE AND PRESERVE ANY AND ALL UNDERGROUND UTILITIES.

NOTICE:
CONSTRUCTION SITE SAFETY IS THE SOLE RESPONSIBILITY OF
THE CONTRACTOR NEITHER THE OWNER NOR THE ENGINEER
SHALL BE EXPECTED TO ASSUME ANY RESPONSIBILITY FOR
SAFETY OF THE WORK, OF PERSONS ENGAGED IN THE WORK,
OF ANY NEARBY STRUCTURES, OR OF ANY OTHER PERSONS.

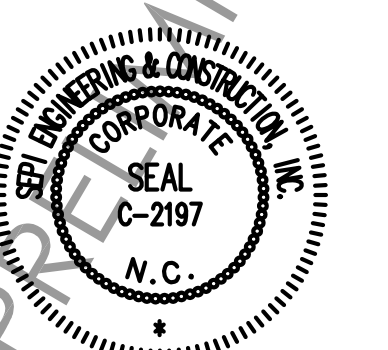

COPYRIGHT © 2019
SEPI ENGINEERING & CONSTRUCTION, INC.

230 GOVERNMENT CENTER
DRIVE, WILMINGTON NC 28403

PREPARED FOR:
GHKCAPE FEAR DEVELOPMENT
LLC
1051 MILITARY CUTOFF RD #200,
WILMINGTON, NC 28405

PRELIMINARY
NOT FOR CONSTRUCTION

[illegible]

PROJ. MGR:	MTA
DRAWN BY:	KTD
CHECKED BY:	MTA

NCG01 SELF-INSPECTION, RECORDKEEPING AND REPORTING REQUIREMENTS

C-15.7

PART III

SELF-INSPECTION, RECORDKEEPING AND REPORTING

SECTION A: SELF-INSPECTION

Self-inspections are required during normal business hours in accordance with the table below. When adverse weather or site conditions would cause the safety of the inspection personnel to be in jeopardy, the inspection may be delayed until the next business day on which it is safe to perform the inspection. In addition, when a storm event of greater than 1.0 inch occurs outside of normal business hours, the self-inspection shall be performed upon the commencement of the next business day. Any time when inspections were delayed shall be noted in the Inspection Record.

Inspect	Frequency (during normal business hours)	Inspection records must include [40 CFR 122.41]:
(1) Rain gauge maintained in good working order	Daily	Daily rainfall amounts. If no daily rain gauge observations are made during weekend or holiday periods, and no individual-day rainfall information is available, record the cumulative rain measurement for those un-attended days (and this will determine if a site inspection is needed). Days on which no rainfall occurred shall be recorded as "zero." The permittee may use another rain-monitoring device approved by the Division.
(2) E&SC Measures	At least once per 7 calendar days and within 24 hours of a rain event > 1.0 inch in 24 hours	1. Identification of the measures inspected, 2. Date and time of the inspection, 3. Name of the person performing the inspection, 4. Indication of whether the measures were operating properly, 5. Description of maintenance needs for the measure, 6. Corrective actions taken, and 7. Date of actions taken.
(3) Stormwater discharge outfalls (SDOs)	At least once per 7 calendar days and within 24 hours of a rain event > 1.0 inch in 24 hours	1. Identification of the discharge outfalls inspected, 2. Date and time of the inspection, 3. Name of the person performing the inspection, 4. Evidence of indicators of stormwater pollution such as oil sheen, floating or suspended solids or discoloration, 5. Indication of visible sediment leaving the site, 6. Actions taken to correct/prevent sedimentation, and 7. Date of actions taken.
(4) Perimeter of site	At least once per 7 calendar days and within 24 hours of a rain event > 1.0 inch in 24 hours	If visible sedimentation is found outside site limits, then a record of the following shall be made: 1. Actions taken to clean up or stabilize the sediment that has left the site limits, 2. Date of actions taken, and 3. An explanation as to the actions taken to control future releases.
(5) Streams or wetlands onsite or offsite (where accessible)	At least once per 7 calendar days and within 24 hours of a rain event > 1.0 inch in 24 hours	If the stream or wetland has increased visible sedimentation or a stream has visible increased turbidity from the construction activity, then a record of the following shall be made: 1. Evidence and actions taken to reduce sediment contributions, and 2. Records of the required reports to the appropriate Division Regional Office per Part III, Section C, Item (2)(a) of this permit of this permit.

NOTE: The rain inspection resets the required 7 calendar day inspection requirement.



PART III

SELF-INSPECTION, RECORDKEEPING AND REPORTING

SECTION B: RECORDKEEPING

1. E&SC Plan Documentation

The approved E&SC plan as well as any approved deviation shall be kept on the site. The approved E&SC plan must be kept up-to-date throughout the coverage under this permit. The following items pertaining to the E&SC plan shall be documented in the manner described:

Item to Document	Documentation Requirements
(a) Each E&SC Measure has been installed and does not significantly deviate from the locations, dimensions and relative elevations shown on the approved E&SC Plan.	Initial and date each E&SC Measure on a copy of the approved E&SC Plan or complete, date and sign an inspection report that lists each E&SC Measure shown on the approved E&SC Plan. This documentation is required upon the initial installation of the E&SC Measures or if the E&SC Measures are modified after initial installation.
(b) A phase of grading has been completed.	Initial and date a copy of the approved E&SC Plan or complete, date and sign an inspection report to indicate completion of the construction phase.
(c) Ground cover is located and installed in accordance with the approved E&SC Plan.	Initial and date a copy of the approved E&SC Plan or complete, date and sign an inspection report to indicate compliance with approved ground cover specifications.
(d) The maintenance and repair requirements for all E&SC Measures have been performed.	Complete, date and sign an inspection report
(e) Corrective actions have been taken to E&SC Measures.	Initial and date a copy of the approved E&SC Plan or complete, date and sign an inspection report to indicate the completion of the corrective action.

2. Additional Documentation

In addition to the E&SC Plan documents above, the following items shall be kept on the site and available for agency inspectors at all times during normal business hours, unless the Division provides a site-specific exemption based on unique site conditions that make this requirement not practical:

- (a) This general permit as well as the certificate of coverage, after it is received.
- (b) Records of inspections made during the previous 30 days. The permittee shall record the required observations on the Inspection Record Form provided by the Division or a similar inspection form that includes all the required elements. Use of electronically-available records in lieu of the required paper copies will be allowed if shown to provide equal access and utility as the hard-copy records.
- (c) All data used to complete the Notice of Intent and older inspection records shall be maintained for a period of three years after project completion and made available upon request. [40 CFR 122.41]

PART III

SELF-INSPECTION, RECORDKEEPING AND REPORTING

SECTION C: REPORTING

1. Occurrences that must be reported

Permittees shall report the following occurrences:

- (a) Visible sediment deposition in a stream or wetland.
- (b) Oil spills if:
 - They are 25 gallons or more,
 - They are less than 25 gallons but cannot be cleaned up within 24 hours,
 - They cause sheen on surface waters (regardless of volume), or
 - They are within 100 feet of surface waters (regardless of volume).
- (a) Releases of hazardous substances in excess of reportable quantities under Section 311 of the Clean Water Act (Ref: 40 CFR 110.3 and 40 CFR 117.3) or Section 102 of CERCLA (Ref: 40 CFR 302.4) or G.S. 143-215.85.
- (b) Anticipated bypasses and unanticipated bypasses.
- (c) Noncompliance with the conditions of this permit that may endanger health or the environment.

2. Reporting Timeframes and Other Requirements

After a permittee becomes aware of an occurrence that must be reported, he shall contact the appropriate Division regional office within the timeframes and in accordance with the other requirements listed below. Occurrences outside normal business hours may also be reported to the Division's Emergency Response personnel at (800) 662-7956, (800) 858-0368 or (919) 733-3300.

Occurrence	Reporting Timeframes (After Discovery) and Other Requirements
(a) Visible sediment deposition in a stream or wetland	• <i>Within 24 hours</i>, an oral or electronic notification. • <i>Within 7 calendar days</i>, a report that contains a description of the sediment and actions taken to address the cause of the deposition. Division staff may waive the requirement for a written report on a case-by-case basis. • If the stream is named on the NC 303(d) list as impaired for sediment-related causes, the permittee may be required to perform additional monitoring, inspections or apply more stringent practices if staff determine that additional requirements are needed to assure compliance with the federal or state impaired-waters conditions.
(b) Oil spills and release of hazardous substances per Item 1(b)-(c) above	• <i>Within 24 hours</i>, an oral or electronic notification. The notification shall include information about the date, time, nature, volume and location of the spill or release.
(c) Anticipated bypasses [40 CFR 122.41(m)(3)]	• <i>A report at least ten days before the date of the bypass, if possible.</i> The report shall include an evaluation of the anticipated quality and effect of the bypass.
(d) Unanticipated bypasses [40 CFR 122.41(m)(3)]	• <i>Within 24 hours</i>, an oral or electronic notification. • <i>Within 7 calendar days</i>, a report that includes an evaluation of the quality and effect of the bypass. • <i>Within 24 hours</i>, an oral or electronic notification. • <i>Within 7 calendar days</i>, a report that contains a description of the noncompliance, and its causes; the period of noncompliance, including exact dates and times, and if the noncompliance has not been corrected, the anticipated time noncompliance is expected to continue; and steps taken or planned to reduce, eliminate, and prevent recurrence of the noncompliance. [40 CFR 122.41(j)(6). • Division staff may waive the requirement for a written report on a case-by-case basis.
(e) Noncompliance with the conditions of this permit that may endanger health or the environment[40 CFR 122.41(j)(7)]	

NCG01 SELF-INSPECTION, RECORDKEEPING AND REPORTING

EFFECTIVE: 03/01/19

Approved Construction Plan _____	
Name _____	Date _____
Planning _____	
Traffic _____	
Fire _____	

WILMINGTON
CITY OF
NORTH CAROLINA


Public Services • Engineering Division

APPROVED STORMWATER MANAGEMENT PLAN


Date: _____ Permit # _____

Signed: _____


For each open utility cut of City streets, a \$325 permit shall be required from the City prior to occupancy and/or project acceptance

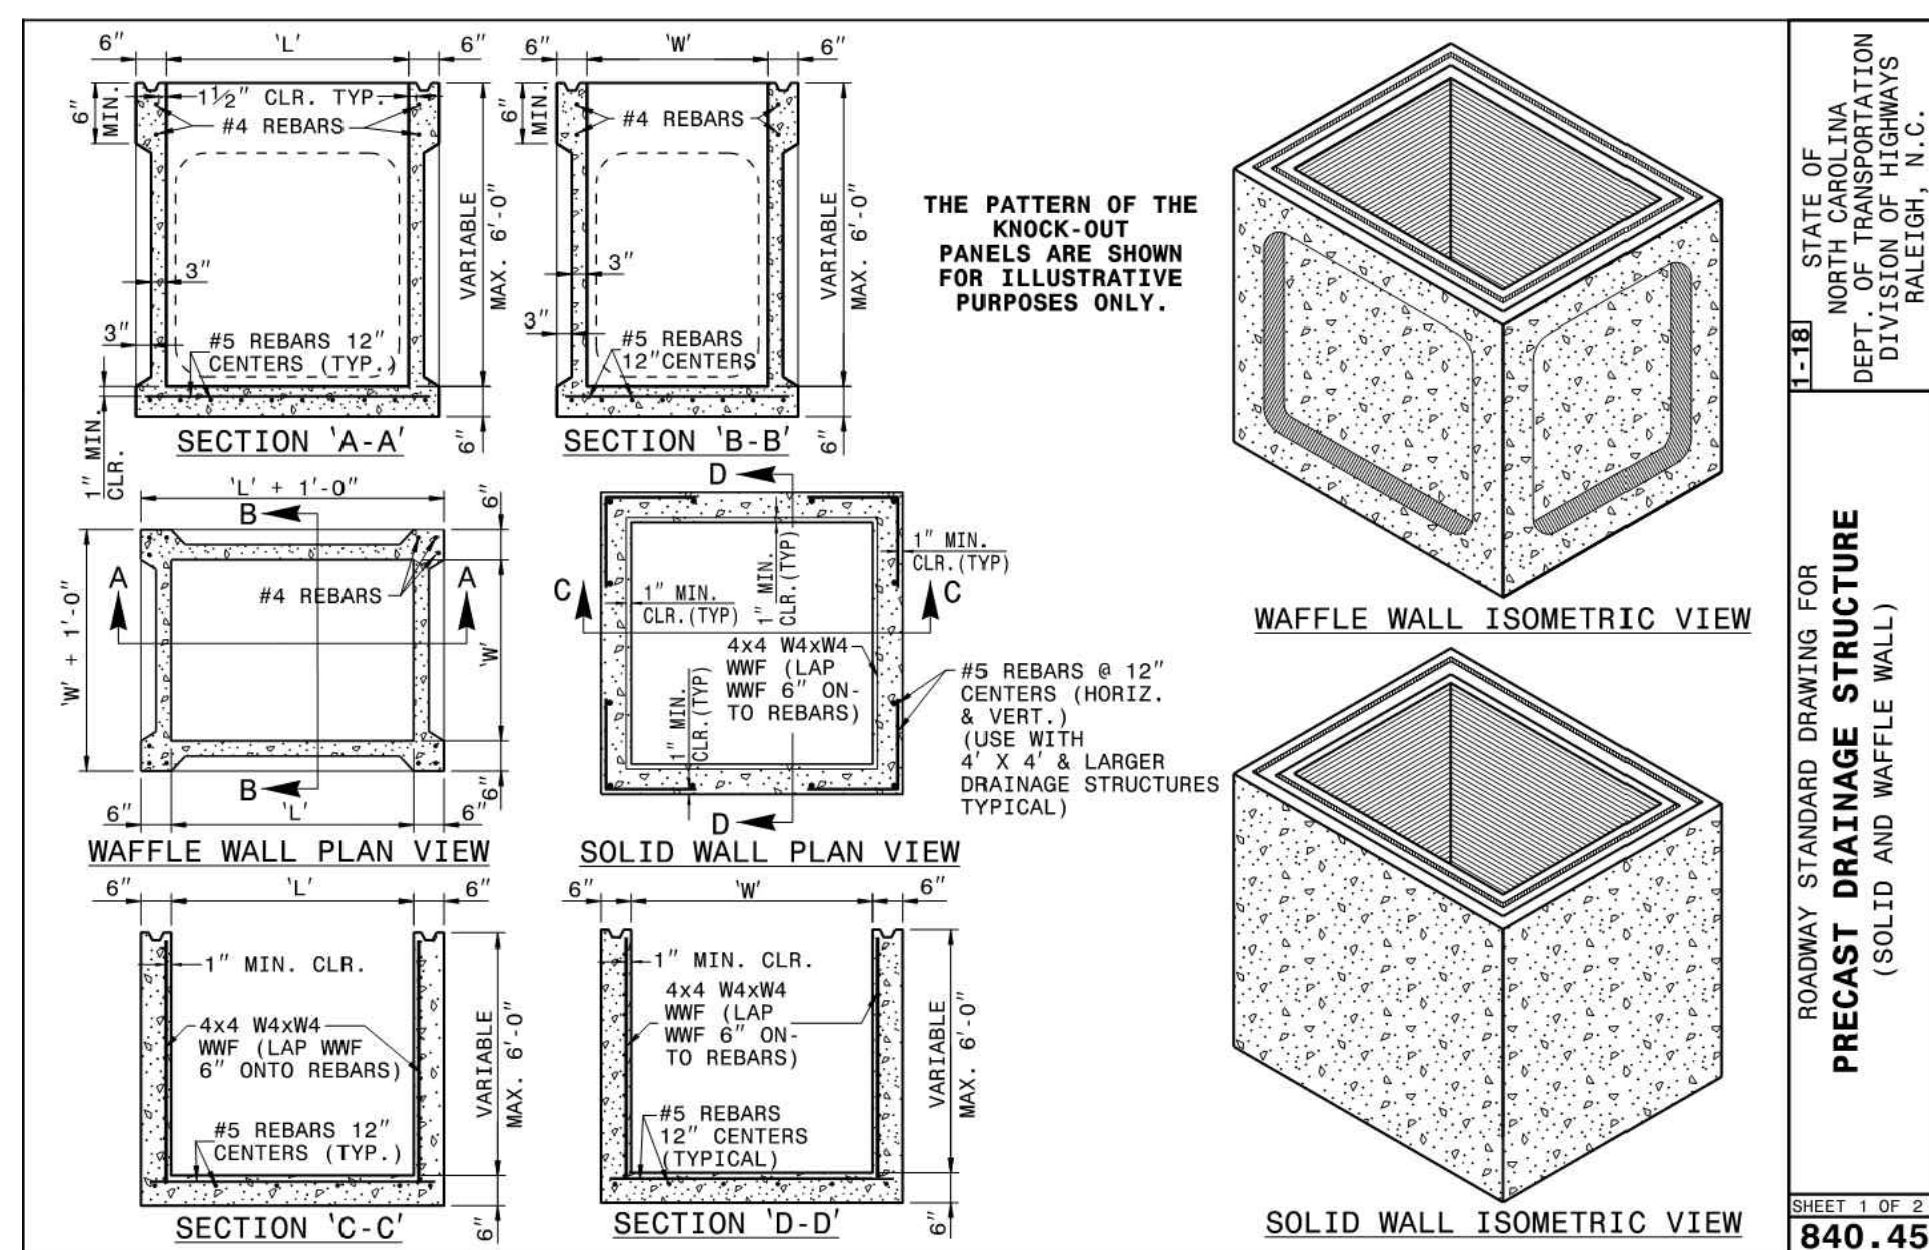


PRECAST DRAINAGE STRUCTURE (SOLID AND WAFFLE WALL)
NC DOT STANDARD DETAIL 840.45

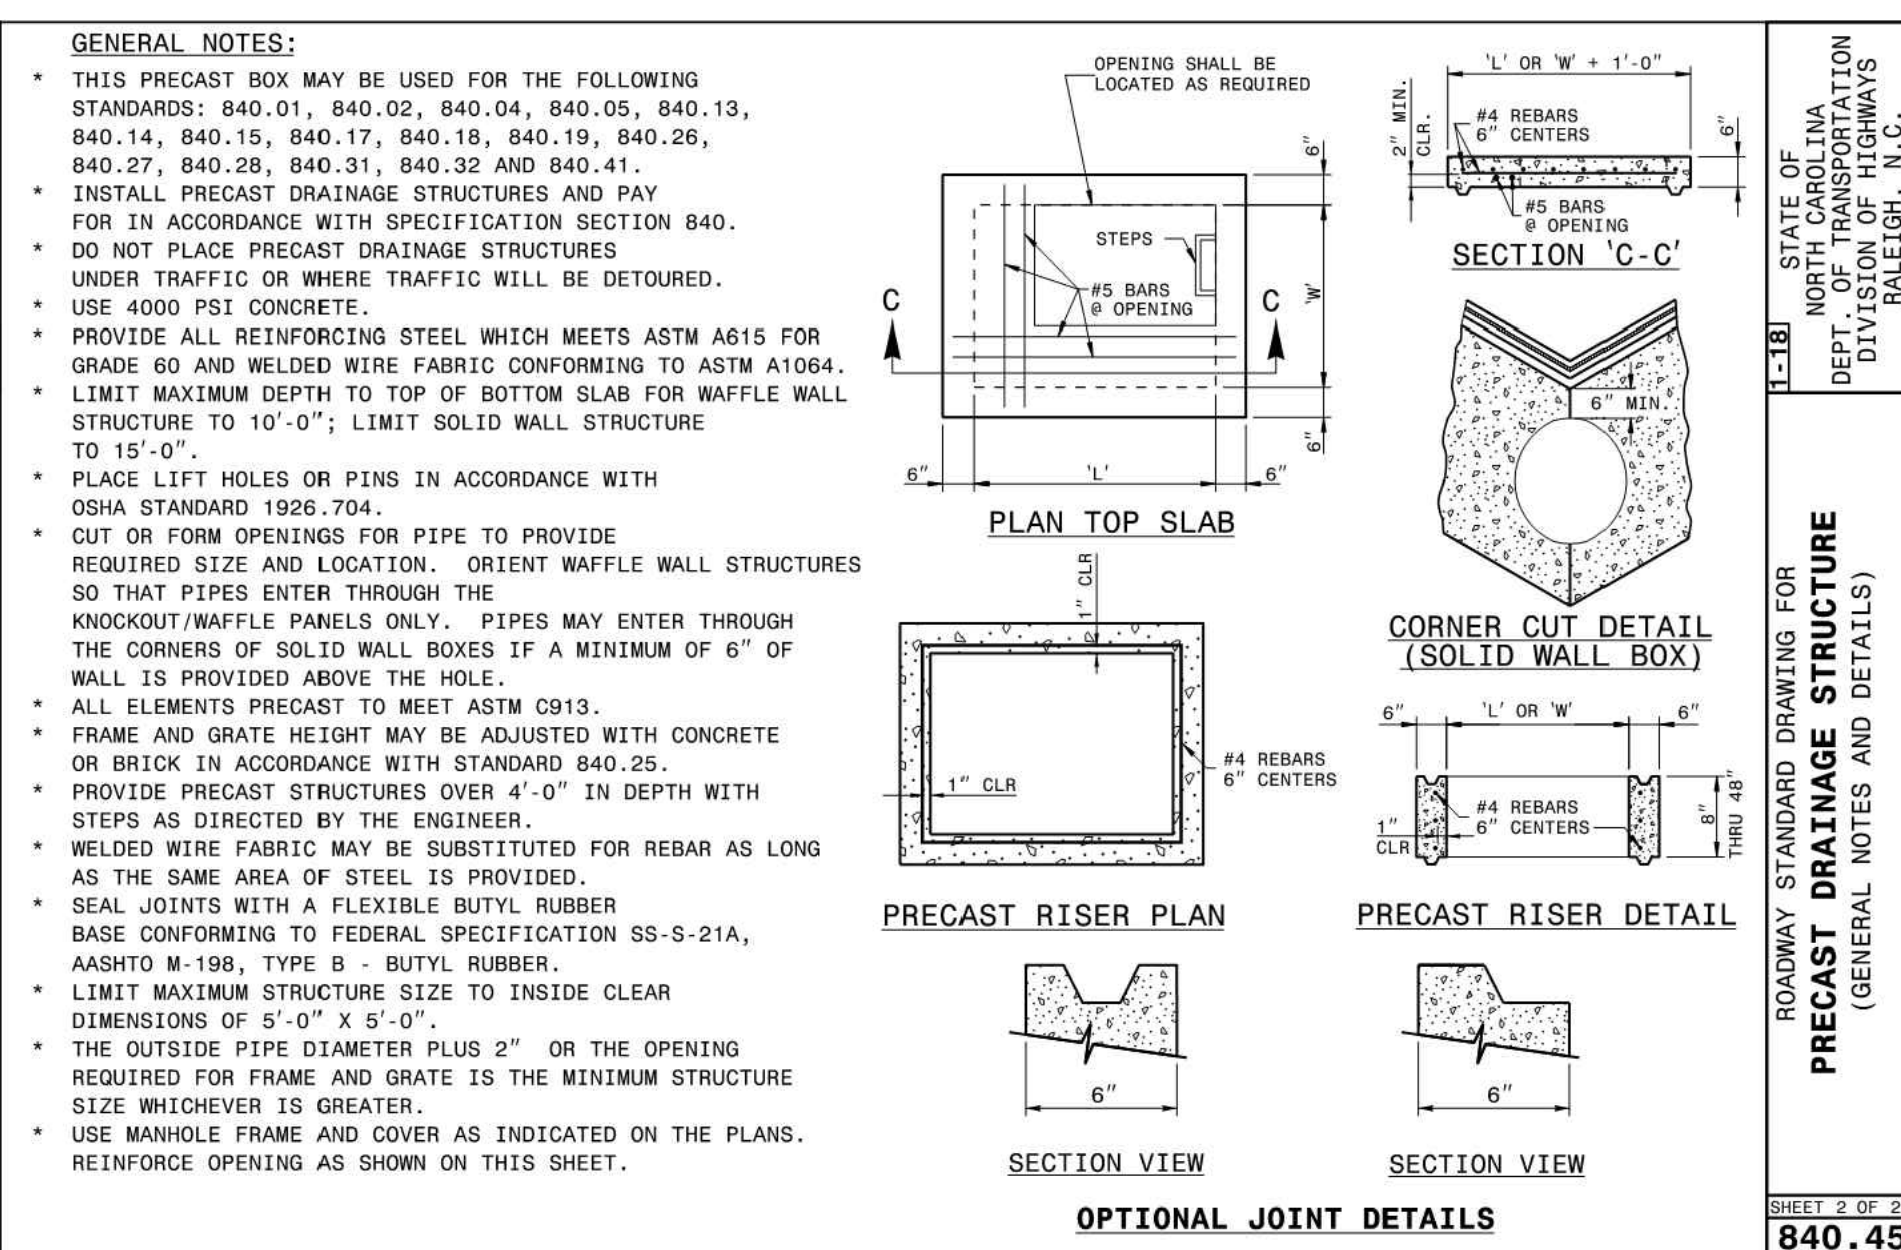


OPTIONAL JOINT DETAILS
NC DOT STANDARD DETAIL (12" THRU 30" PIPE)

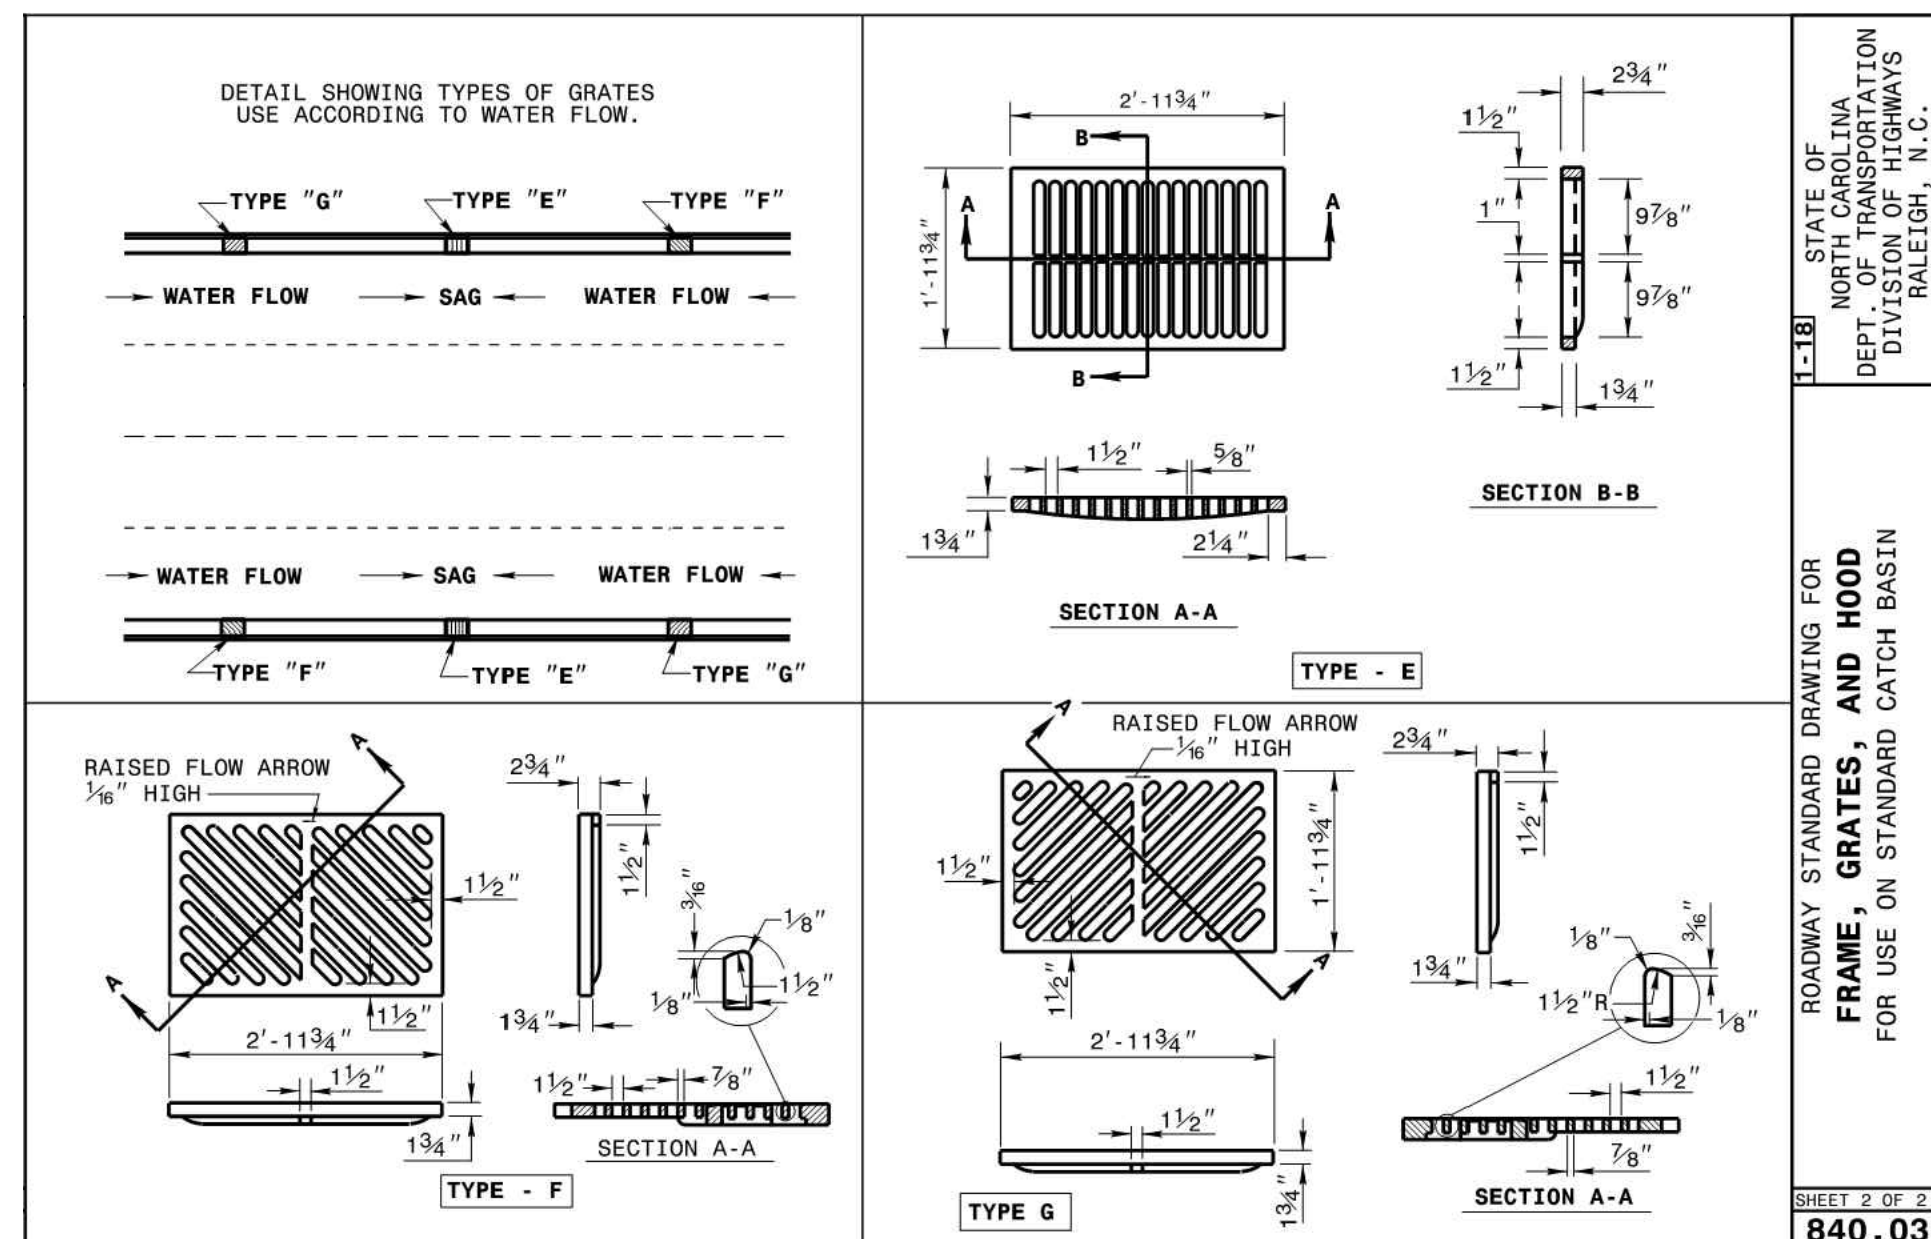



CATCH BASIN FRAMES, GRATES AND HOODS
NC DOT STANDARD DETAIL 840.03 (1 OF 2)

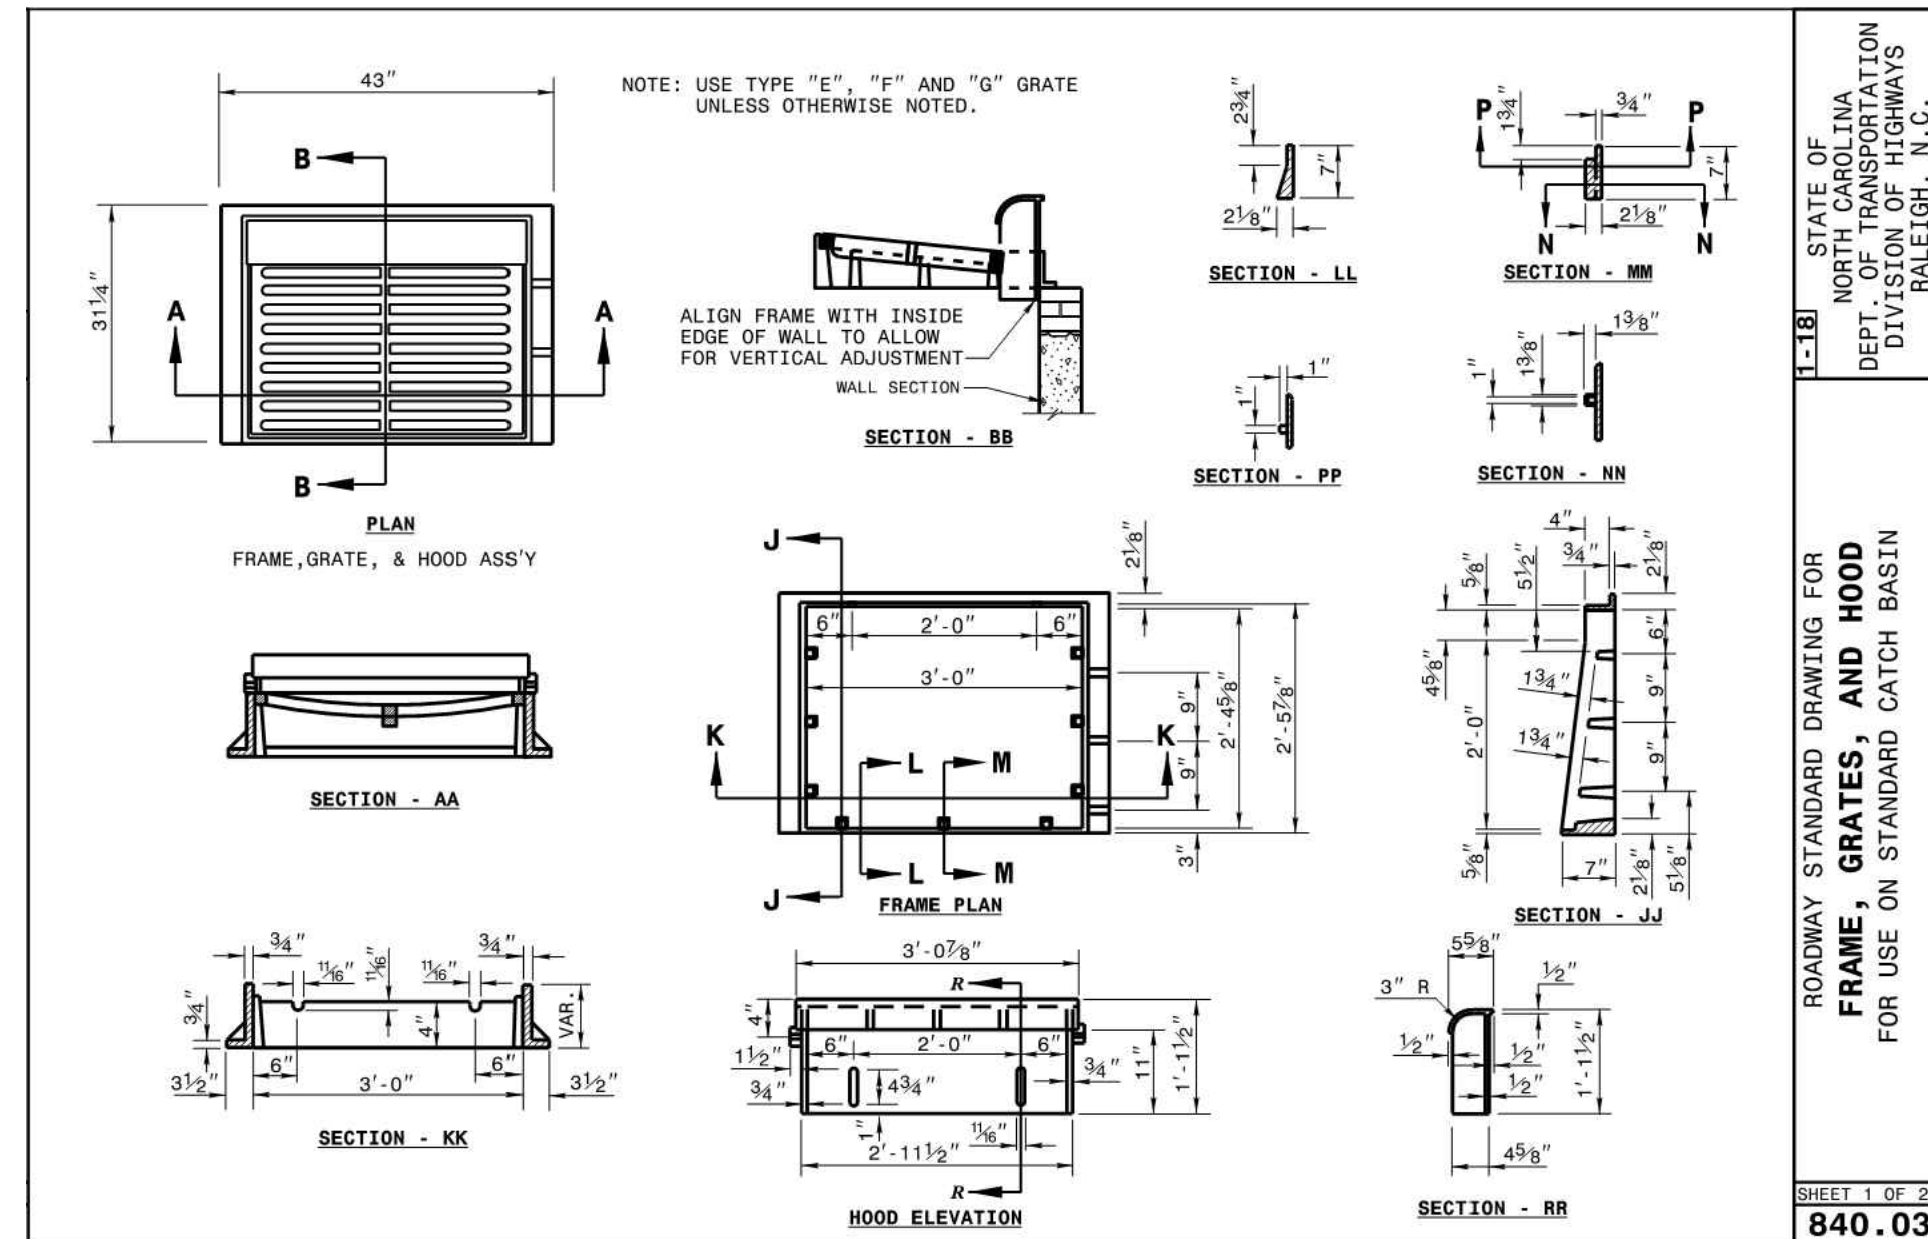

CATCH BASIN FRAMES, GRATES AND HOODS
NC DOT STANDARD DETAIL 840.03 (2 OF 2)

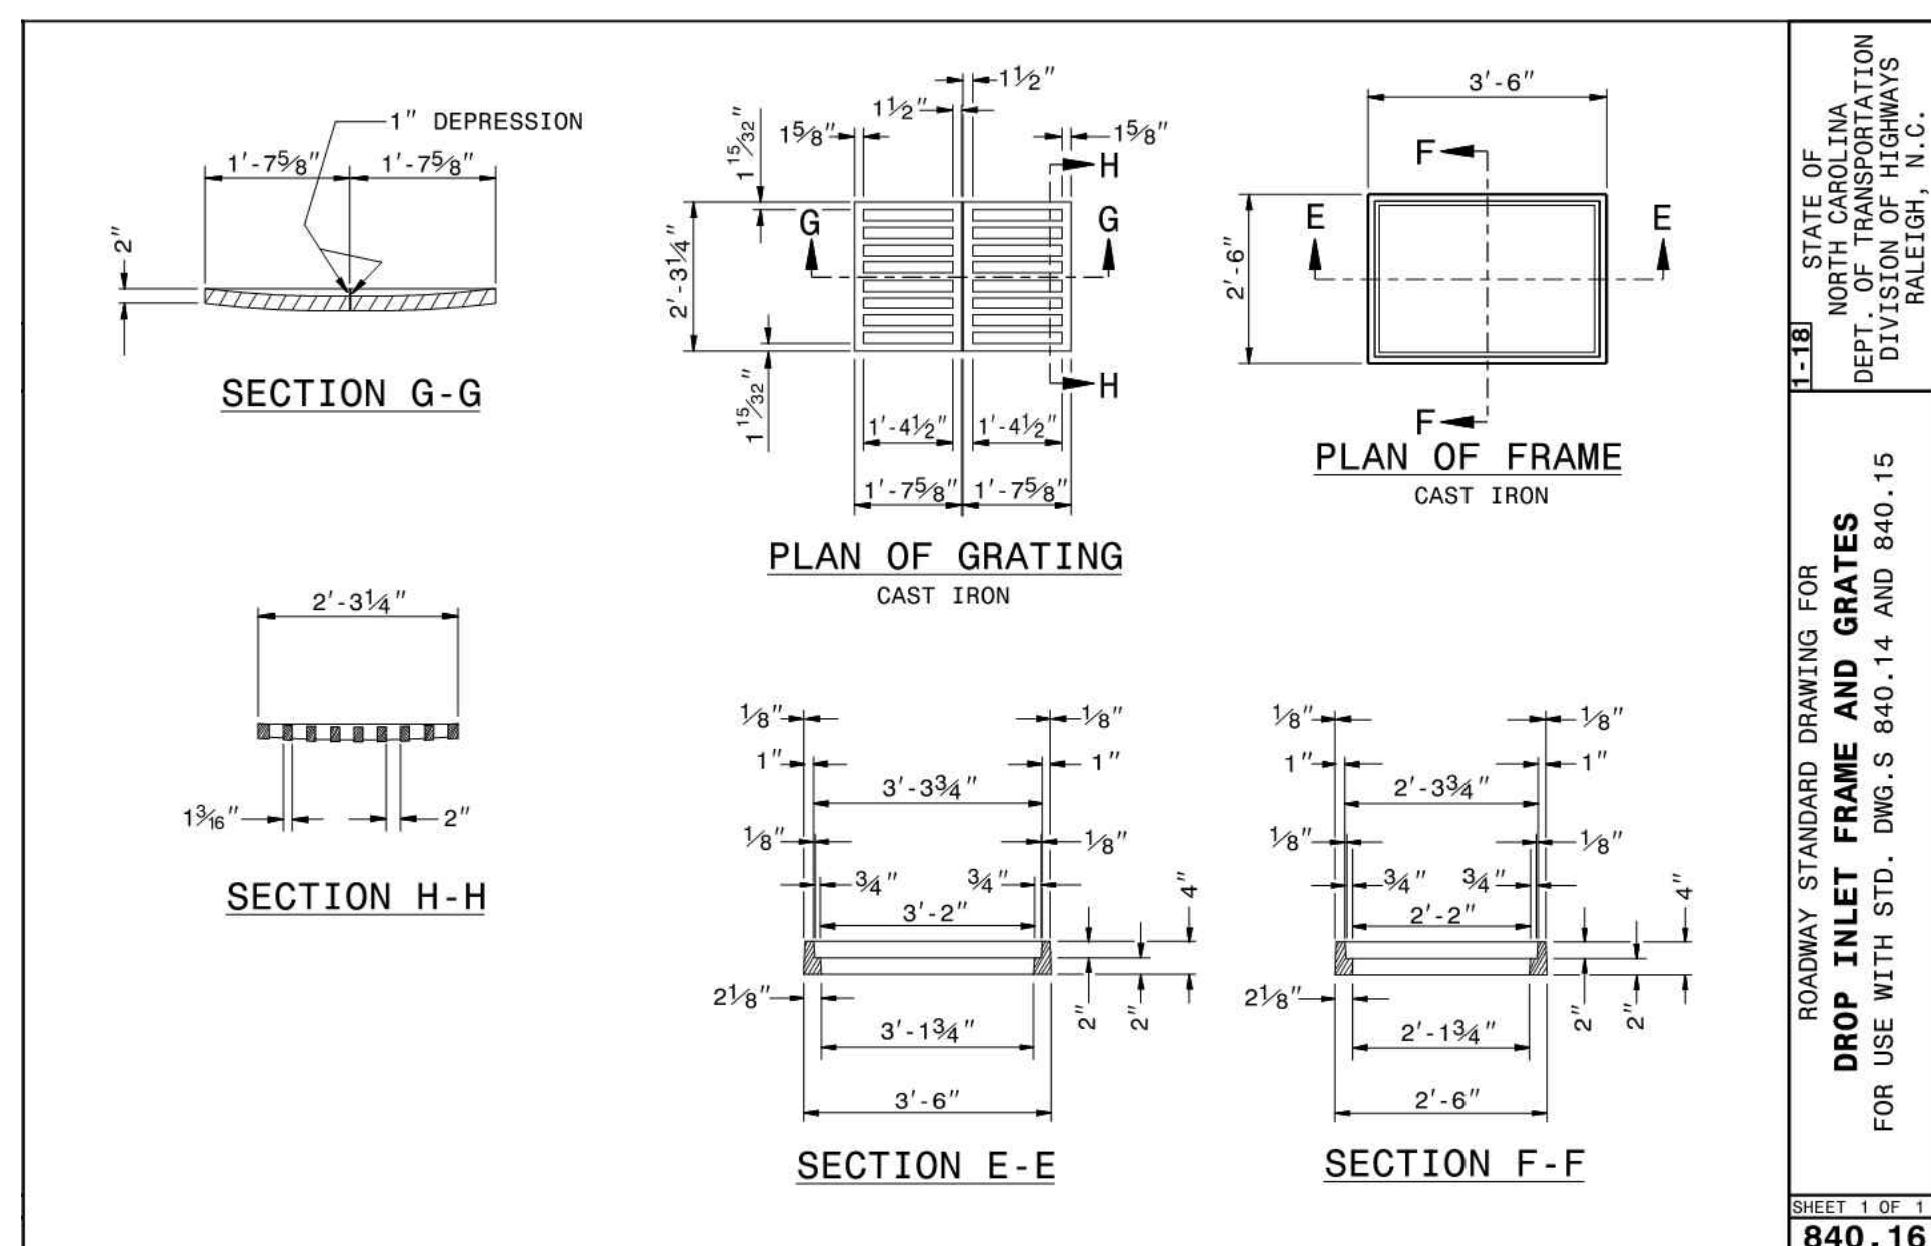

DROP INLET, FRAMES AND GRATES
NC DOT STANDARD DETAIL 840.16

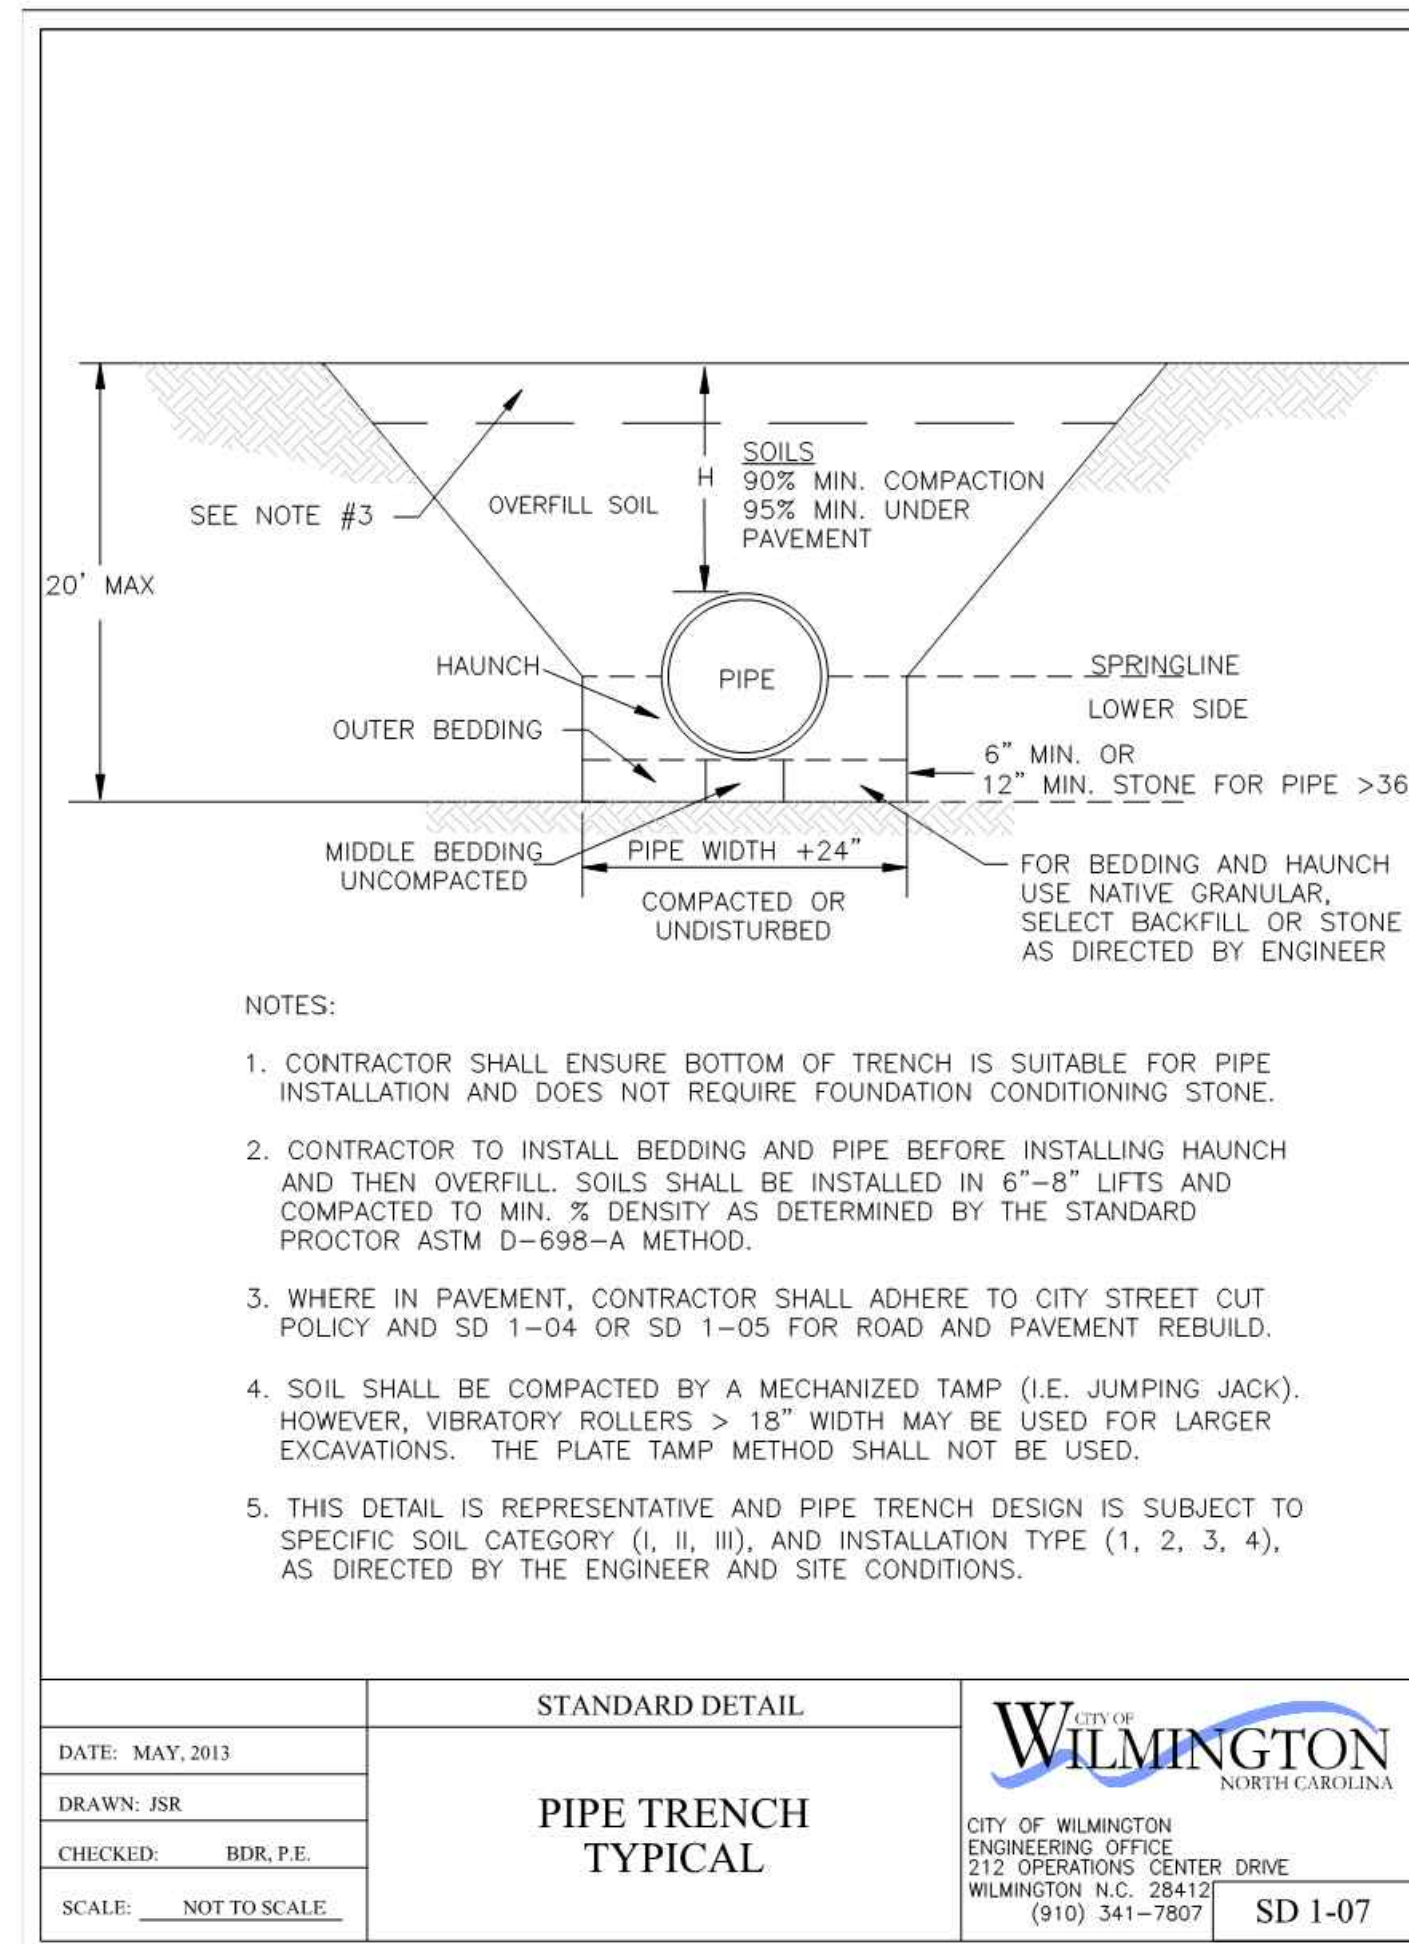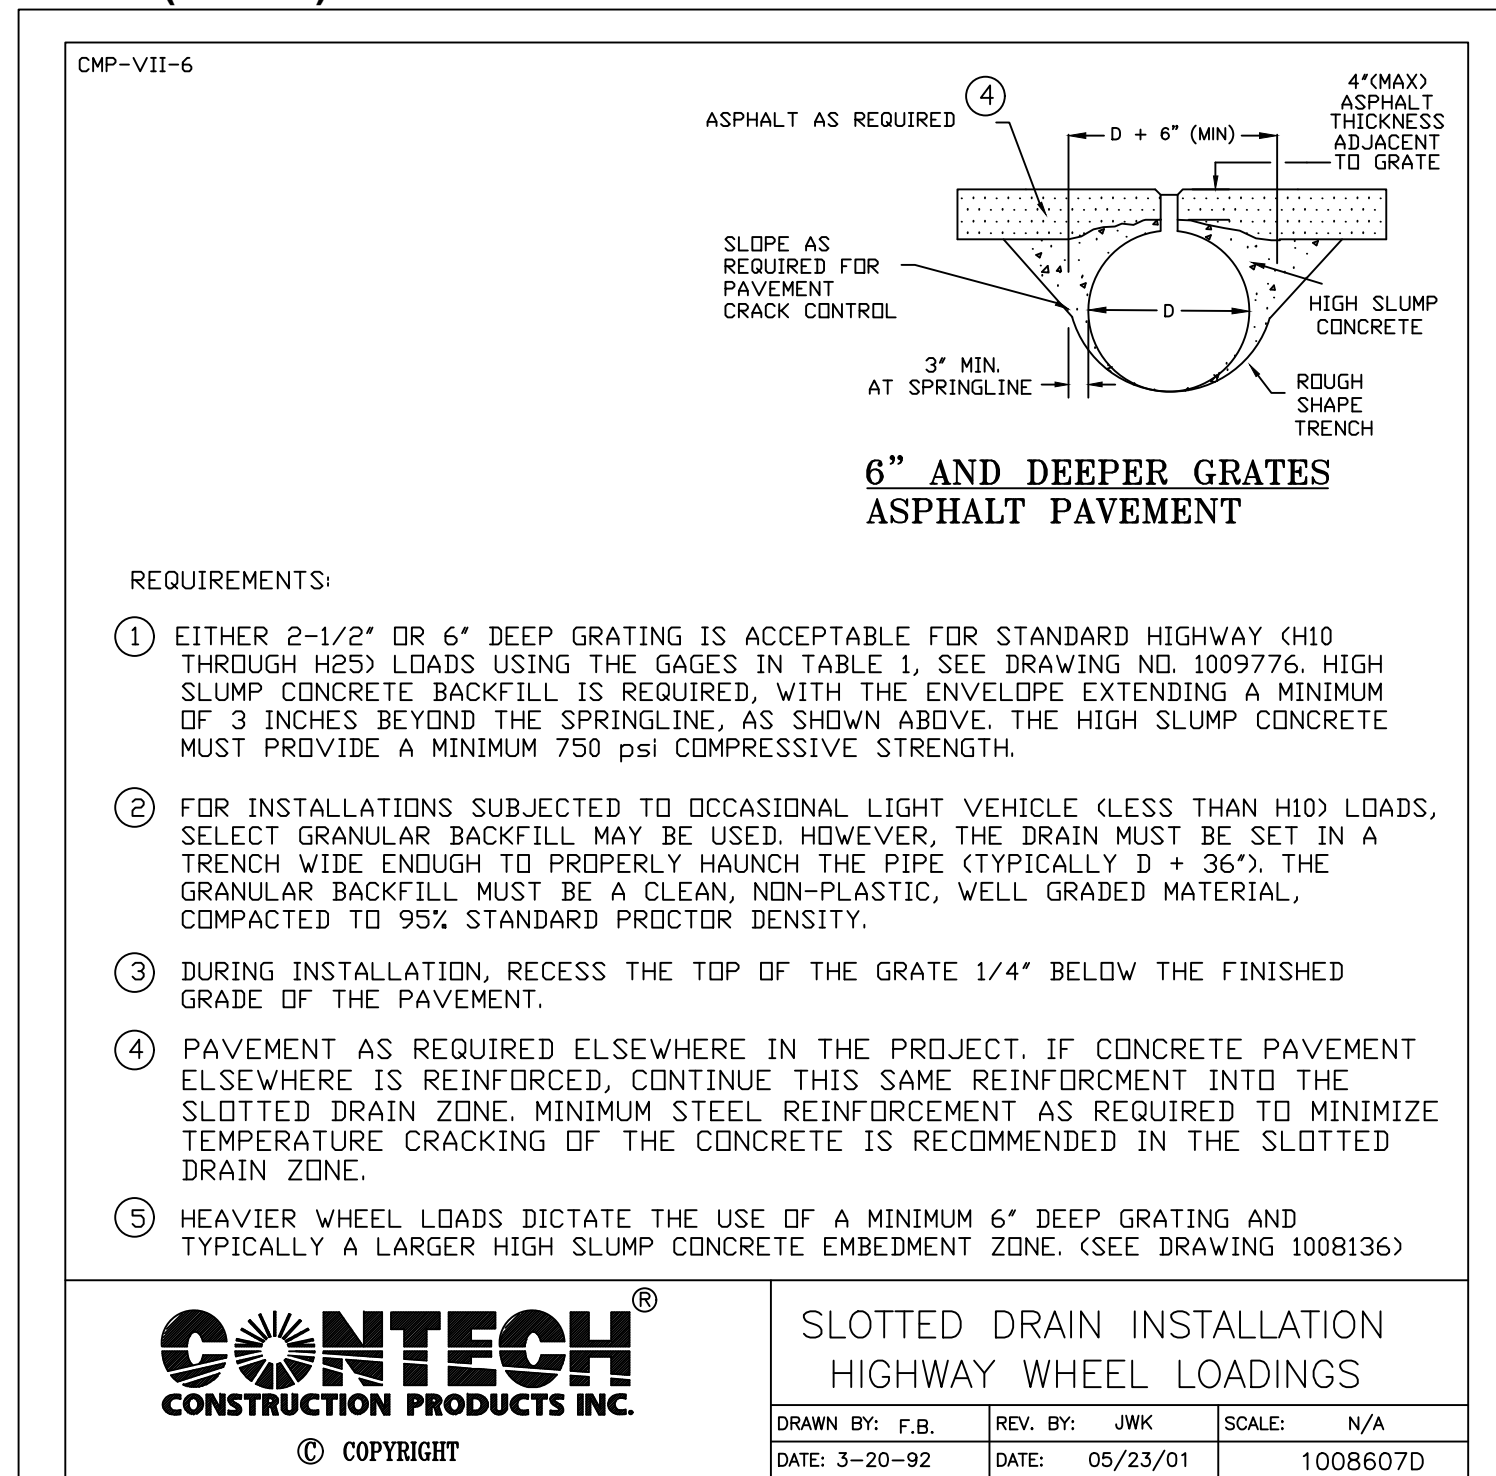

For each open utility cut of City streets, a \$325 permit shall be required from the City prior to occupancy and/or project acceptance

SEPI ENGINEERING & CONSTRUCTION, INC.
RALEIGH | WILMINGTON | CHARLOTTE
BEAUFORT | CHARLESTON

5030 NEW CENTRE DR. | SUITE B
WILMINGTON, NC 28403
PHONE | 910.523.5715


sepiinc.com



Know what's below
before you

THE LOCATIONS OF EXISTING UNDERGROUND UTILITIES ARE SHOWN IN AN APPROPRIATE WAY ONLY AND HAVE NOT BEEN INDEPENDENTLY VERIFIED BY THE OWNER OR ITS REPRESENTATIVE. THE CONTRACTOR SHALL DETERMINE THE EXISTENCE OF ALL EXISTING UTILITIES BEFORE COMMENCING WORK, AND AGREES TO BE FULLY RESPONSIBLE FOR ANY AND ALL DAMAGES WHICH MIGHT BE OCCASIONED BY THE CONTRACTOR'S FAILURE TO EXACTLY LOCATE AND PRESERVE ANY AND ALL UNDERGROUND UTILITIES.

NOTICE:
CONSTRUCTION SITE SAFETY IS THE SOLE RESPONSIBILITY OF THE CONTRACTOR NEITHER THE OWNER NOR THE ENGINEER SHALL BE EXPECTED TO ASSUME ANY RESPONSIBILITY FOR SAFETY OF THE WORK, OF PERSONS ENGAGED IN THE WORK, OF ANY NEARBY STRUCTURES, OR OF ANY OTHER PERSONS.

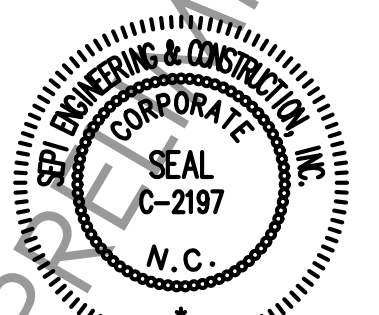

COPYRIGHT © 2019
SEPI ENGINEERING & CONSTRUCTION, INC.

NEW HANOVER
COUNTY
GOVERNMENT
CENTER
230 GOVERNMENT CENTER
DRIVE, WILMINGTON NC 28403

PREPARED FOR:
GHKCAPE FEAR DEVELOPMENT
LLC
1051 MILITARY CUTOFF RD #200,
WILMINGTON, NC 28405

PRELIMINARY
NOT FOR CONSTRUCTION

			DATE
PROJECT:	SE20.022.00		
ISSUE:	90% SUBMITTAL		10/01/2020
	-	-	-
	-	-	-
	-	-	-
	-	-	-
	-	-	-
REVISIONS:			
	-	-	-
	-	-	-
	-	-	-
	-	-	-
	-	-	-
	-	-	-

PROJ. MGR:	MTA
DRAWN BY:	KTD
CHECKED BY:	MTA
STORM STRUCTURE DETAILS	

STORM STRUCTURE DETAILS

C-15.8

10/1/2020 7:04 PM A:\2020\SE20.022.00_CFC-NHC Gov\Complex LD\Design\Drawings\Construction Plans\SE20022 - DETAILS.dwg

THIS SET/THIS SHEET IS THE PROPERTY OF SEPI ENGINEERING & CONSTRUCTION, INC. IT IS TO BE USED ONLY FOR THE PROJECT AND SITE SPECIFICALLY IDENTIFIED HEREIN. ANY REUSE OR MODIFICATION OF THIS SET/SHEET WITHOUT THE WRITTEN PERMISSION OF SEPI ENGINEERING & CONSTRUCTION, INC. IS STRICTLY PROHIBITED. THE USER ASSUMES ALL LIABILITY FOR ANY ERRORS OR OMISSIONS. 

EXISTING GRADE

TRACER WIRE SHALL PENETRATE VALVE BOX (MAX. HOLE SIZE 1/2") APPROXIMATELY 6" BELOW GRADE WITH MIN. 2' EXTRA LENGTH COILED IN THE VALVE BOX

SCREW TYPE VALVE BOX

TRACER WIRE LOCATOR BOX (1,000' MAX. INTERVAL)

GATE VALVE

MAIN PIPE

WATER MAIN/FORCE MAIN PIPE

DUCTILE IRON TEE FITTING, ATTACH TRACER WIRE USING ADHESIVE TAPE (TYP)

DUCTILE IRON CROSS FITTING (ATTACH TRACER WIRE USING ADHESIVE TAPE)

INSTALL DETECTION TAPE ON ALL PRESSURE PIPING

ATTACH TRACER WIRE TO FITTING USING ADHESIVE TAPE (TYP.)

NOTES:

1. TRACER WIRE SHALL BE INSTALLED PER THE CFPUA MSM.
2. WIRE SHALL BE STRAPPED TO ALL PVC PIPING WITH ADHESIVE TAPE AT 12 FOOT INTERVALS.
3. SECURE WIRE TO ALL TEE AND CROSS FITTINGS WITH ADHESIVE TAPE.
4. ALL SPLICES IN THE WIRE SHALL BE MADE WITH 3M DBR DIRECT BURY SPLICE KITS.

DETAIL: TRACER WIRE DETAIL

SCALE: NOT TO SCALE CFPUA DETAIL DATE: 01/01/20

CFPUA REV. No: 2

CAPE FEAR PUBLIC UTILITY AUTHORITY
235 GOVERNMENT CENTER DRIVE
WILMINGTON, NC 28403
OFFICE: (910)332-6660

Stewardship, Sustainability, Service.

DETAIL NO: WS-6

SHEET NO: -

GATE VALVES REQUIRED ON EACH SIDE OF THE CROSSING. NO SERVICES ARE PERMITTED BETWEEN THE VALVES.

SEE NOTE 3

STORM DRAIN

D.I.P.

45° BEND (D.I.P.) (TYPICAL)

10' MIN.

10' MIN.

RESTRAINED JOINT AS REQUIRED BY CONFIGURATION, SOILS TYPE, PIPE DIAMETER, AND TEST PRESSURE (SEE SCALED PLAN).

3' MIN.-5' MAX COVER

NOTES:

1. USE PRESSURE CLASS 350 DIP, UNLESS SPECIFIED OTHERWISE.
2. ALL BURIED PIPES, VALVES AND FITTINGS SHALL BE RESTRAINED.
3. MINIMUM DEPTH REQUIRED, UNLESS SPECIFIED OTHERWISE BY CFPUA:
 - a. IN DOT R/W, 36" MIN. TYPICAL, OR 24" MIN. WHEN CROSSING A DITCH LINE.
 - b. ALL OTHER LOCATIONS, 30" MIN.
 - c. WHEN STORM DRAIN INVERT IS BURIED AT OR BELOW ABOVE DEPTHS, WATER MAIN AND STORM DRAIN SHALL BE CONSTRUCTED OF FERROUS MATERIALS WITH JOINTS EQUIVALENT TO WATER MAIN STANDARDS FOR A DISTANCE OF 10- FEET EACH SIDE OF THE POINT OF CROSSING.

DETAIL: PRESSURE MAIN DITCH AND STORM DRAIN DITCH CROSSING-DIP

SCALE: NOT TO SCALE CFPUA DETAIL DATE: 01/01/20

CFPUA REV. No: 2

CAPE FEAR PUBLIC UTILITY AUTHORITY
235 GOVERNMENT CENTER DRIVE
WILMINGTON, NC 28403
OFFICE: (910)332-6660

Stewardship, Sustainability, Service.

DETAIL NO: WS-10

SHEET NO: -

GENERAL NOTES

1. Provide Building I.D. On Remote Fire Dept. Connection.
2. No Trees, Bushes Or Walls Within 5' Radius Of Fire Dept. Connection
3. 4' Min. To Back Of Curb, or 2' Min To Back Of Sidewalk, or When No Curb, 4' Max. Outside The Clear Zone.

5" STORZ FIRE DEPARTMENT CONNECTION

TOP VIEW

5" STORZ FIRE DEPARTMENT CONNECTION TO FACE STREET

6" DI PIPE

GROUND LEVEL

THRUST BLOCK

SIDE VIEW

FOR CONTINUATION SEE FIRE LINE SITE PLAN.

DETAIL: FIRE HYDRANT ASSEMBLY

SCALE: NOT TO SCALE CFPUA DETAIL DATE: 01/01/20

CFPUA REV. No: 2

CAPE FEAR PUBLIC UTILITY AUTHORITY
235 GOVERNMENT CENTER DRIVE
WILMINGTON, NC 28403
OFFICE: (910)332-6660

Stewardship, Sustainability, Service.

DETAIL NO: W-9

SHEET NO: -

18" MIN. 10" & SMALLER PIPE

SECTION X-X BENDS & TEES

EXISTING GROUND

PLAN BENDS

PLAN TEES

NOTES:

1. THRUST BLOCKING IS NOT PERMITTED EXCEPT IN SPECIAL INSTALLATIONS WHERE DESIGNED BY ENGINEER AND APPROVED BY CFPUA.
2. ALLOW 7-DAY MINIMUM CONCRETE CURE TIME BEFORE PLACING LOAD ON THRUST BLOCK
3. BASED ON 160 PSI TEST PRESSURE AND 2,000 PSF SOIL BEARING CAPACITY.
4. ALL BEARING SURFACES TO BE CARRIED TO UNDISTURBED GROUND.
5. PIPE & FITTINGS TO BE WRAPPED IN 10 MIL PLASTIC PRIOR TO THRUST BLOCK BEING POURED.

SIZE	90° BENDS		45° BENDS		22-1/2° BENDS		TEES/PLUGS		45° VERT. BENDS
	A	B	A	B	A	B	A	B	
3"	8"	6"	5"	6"	3"	7"	6"	8"	27"
4"	8"	9"	5"	8"	3"	11"	6"	9"	28"
6"	14"	11"	9"	9"	8"	8"	12"	9"	36"
8"	16"	16"	12"	12"	10"	13"	14"	13"	42"
10"	18"	22"	15"	14"	14"	16"	18"	15"	50"
12"	20"	28"	18"	17"	16"	16"	22"	18"	62"
14"	26"	29"	21"	19"	18"	18"	26"	20"	72"
16"	33"	39"	25"	21"	20"	21"	32"	21"	83"
18"	40"	30"	28"	24"	22"	23"	36"	24"	88"

DETAIL: THRUST BLOCK

SCALE: NOT TO SCALE CFPUA DETAIL DATE: 01/01/20

CFPUA REV. No: 2

CAPE FEAR PUBLIC UTILITY AUTHORITY
235 GOVERNMENT CENTER DRIVE
WILMINGTON, NC 28403
OFFICE: (910)332-6660

Stewardship, Sustainability, Service.

DETAIL NO: WS-13

SHEET NO: -

CAPE FEAR PUBLIC UTILITY AUTHORITY STANDARD NOTES:

1. ALL PROPOSED ADDITIONS TO THE CAPE FEAR PUBLIC UTILITY AUTHORITY (CFPUA) WATER DISTRIBUTION AND SANITARY SEWER COLLECTION SYSTEMS, AS SHOWN AND SPECIFIED HEREIN, SHALL BE DESIGNED AND CONSTRUCTED TO CONFORM TO STATE RULES AND THE CFPUA'S MINIMUM TECHNICAL STANDARDS. THE CFPUA MINIMUM TECHNICAL STANDARDS ARE CONTAINED IN THE CURRENT DESIGN GUIDANCE MANUAL, MATERIAL SPECIFICATION MANUAL, TECHNICAL SPECIFICATIONS FOR CONSTRUCTION, AND STANDARD DRAWING DETAILS.
2. SEWER GUARDS REQUIRED AT ALL MANHOLES. STAINLESS STEEL SEWER GUARDS REQUIRED AT MANHOLES LOCATED IN TRAFFIC AREAS.
3. WATER AND SEWER SERVICES SHALL BE PERPENDICULAR TO MAIN AND TERMINATE 18" INSIDE RIGHT-OF-WAY LINE. SEWER SERVICES IN CUL-DE-SACS ARE REQUIRED TO BE PERPENDICULAR, OR MUST ORIGINATE IN END OF LINE MANHOLE AND TERMINATE 18" INSIDE RIGHT-OF-WAY LINE.
4. ALL SEWER SERVICES CONNECTING INTO DUCTILE IRON MAINS SHALL ALSO BE CONSTRUCTED OF DIP.
5. MINIMUM 10' UTILITIES EASEMENT PROVIDED ALONG THE FRONTAGE OF ALL LOTS AND AS SHOWN FOR NEW DEVELOPMENTS.
6. NO FLEXIBLE COUPLINGS SHALL BE USED.
7. ALL STAINLESS STEEL FASTENERS SHALL BE TYPE 316.
8. CLEANOUTS SHALL BE LOCATED A MINIMUM OF 6 FEET FROM ALL PROPERTY CORNERS.
9. WATER METER BOXES ARE TO BE A MINIMUM OF 5 FEET FROM THE PROPERTY CORNER.
10. UNUSED SERVICES SHALL BE ABANDONED. ABANDONED WATER SERVICES SHALL BE DISCONNECTED FROM MAIN.
11. A MINIMUM OF 10' OF MAIN LINE, 5' UPSTREAM AND 5' DOWNSTREAM SHALL BE REPLACED FOR NEW SEWER SERVICE CONNECTIONS TO EXISTING CLAY GRAVITY SEWER MAINS.
12. A MINIMUM OF 20' OF MAIN LINE, 10' UPSTREAM AND 10' DOWNSTREAM SHALL BE REPLACED FOR NEW CUT IN MANHOLES ON EXISTING CLAY GRAVITY SEWER MAINS
13. PROVIDE A MINIMUM DISTANCE OF SIX (6) INCHES BETWEEN EDGE OF MANHOLE CORE HOLES AND MANHOLE BARREL JOINTS. PROVIDE A MINIMUM DISTANCE OF SIX (6) INCHES BETWEEN EDGES OF CORE HOLES. CORING THE MANHOLE CONE IS NOT PERMITTED
14. WATER MAIN AND FORCE MAIN PIPE INSTALLED BY OPEN CUT SHALL BE BURIED AT A MINIMUM OF THREE (3) FEET AND A MAXIMUM OF FIVE (5) FEET BELOW FINISHED GRADE. DEPTHS GREATER THAN FIVE (5) FEET MUST BE APPROVED BY CFPUA.
15. ALL MANHOLE MAIN LINE AND SERVICE PIPING TO BE INSTALLED AT A MINIMUM OF CROWN TO CROWN OF THE LARGEST DIAMETER PIPE.

DETAIL: STANDARD NOTES (REQUIRED ON ALL PLAN AND PROFILE SHEETS)

SCALE: NOT TO SCALE CFPUA DETAIL DATE: 01/01/20

CFPUA REV. No: 2

CAPE FEAR PUBLIC UTILITY AUTHORITY
235 GOVERNMENT CENTER DRIVE
WILMINGTON, NC 28403
OFFICE: (910)332-6660

Stewardship, Sustainability, Service.

DETAIL NO: WS-14

SHEET NO: -

SEPI

SEPI ENGINEERING & CONSTRUCTION, INC.
RALEIGH | WILMINGTON | CHARLOTTE
BEAUFORT | CHARLESTON

5030 NEW CENTRE DR., SUITE B
WILMINGTON, NC 28403
PHONE | 910.523.5715

seplinc.com

811

3 WORKING DAYS BEFORE YOU DIG

FOR THE LOCATION OF UNDERGROUND FACILITIES

Know what's below. before you dig.

THE LOCATIONS OF EXISTING UNDERGROUND UTILITIES ARE SHOWN IN AN APPROXIMATE WAY ONLY AND HAVE NOT BEEN INDEPENDENTLY VERIFIED BY THE OWNER OR ITS REPRESENTATIVE. THE CONTRACTOR SHALL DETERMINE THE EXACT LOCATION OF ALL EXISTING UTILITIES BEFORE COMMENCING WORK, AND AGREE TO BE FULLY RESPONSIBLE FOR ANY AND ALL DAMAGES WHICH MIGHT BE OCCASIONED BY THE CONTRACTOR'S FAILURE TO EXACTLY LOCATE AND PRESERVE ANY AND ALL UNDERGROUND UTILITIES.

NOTICE: CONSTRUCTION SITE SAFETY IS THE SOLE RESPONSIBILITY OF THE CONTRACTOR. NEITHER THE OWNER NOR THE ENGINEER SHALL BE EXPECTED TO ASSUME ANY RESPONSIBILITY FOR SAFETY OF THE WORK, OF PERSONS ENGAGED IN THE WORK, OF ANY NEARBY STRUCTURES, OR OF ANY OTHER PERSONS.

PROFESSIONAL SEAL

MARK T. ARCO

SEPI ENGINEERING & CONSTRUCTION, INC.

PROFESSIONAL SEAL

C-2197

N.C.

COPYRIGHT © 2019
SEPI ENGINEERING & CONSTRUCTION, INC.

NEW HANOVER COUNTY GOVERNMENT CENTER

230 GOVERNMENT CENTER DRIVE, WILMINGTON NC 28403

PREPARED FOR:
GHKCAPE FEAR DEVELOPMENT LLC
1051 MILITARY CUTOFF RD #200, WILMINGTON, NC 28405

PRELIMINARY
NOT FOR CONSTRUCTION

PROJECT:	SE20.022.00	DATE:
ISSUE:	90% SUBMITTAL	10/01/2020
REVISIONS:		
PROJ. MGR:	MTA	
DRAWN BY:	KTD	
CHECKED BY:	MTA	


CFPUA UTILITY DETAILS II

C-15.10



THE LOCATIONS OF EXISTING UNDERGROUND UTILITIES ARE SHOWN IN AN APPROXIMATE WAY ONLY AND HAVE NOT BEEN INDEPENDENTLY VERIFIED BY THE OWNER OR ITS REPRESENTATIVE. THE CONTRACTOR SHALL DETERMINE THE EXACT LOCATION OF ALL EXISTING UTILITIES BEFORE COMMENCING WORK. THE CONTRACTOR AGREES TO BE FULLY RESPONSIBLE FOR ANY AND ALL DAMAGES WHICH MAY BE OCCASIONED BY THE CONTRACTOR'S FAILURE TO EXACTLY LOCATE AND PRESERVE ANY AND ALL UNDERGROUND UTILITIES.

NOTICE:
CONSTRUCTION SITE SAFETY IS THE SOLE RESPONSIBILITY OF
THE CONTRACTOR NEITHER THE OWNER NOR THE ENGINEER
SHALL BE EXPECTED TO ASSUME ANY RESPONSIBILITY FOR
SAFETY OF THE WORK, OF PERSONS ENGAGED IN THE WORK
OF ANY NEARBY STRUCTURES, OR OF ANY OTHER PERSON

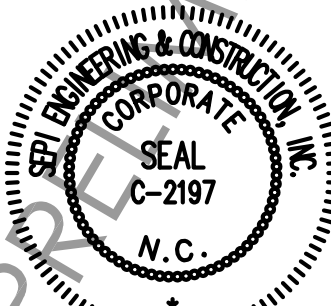

COPYRIGHT © 2019
SEPI ENGINEERING & CONSTRUCTION, INC.

230 GOVERNMENT CENTER
DRIVE, WILMINGTON NC 28403

PRELIMINARY
NOT FOR CONSTRUCTION

			DATE
PROJECT:		SE20.022.00	
ISSUE:		90% SUBMITTAL	
		10/01/2021	
		1	-
		2	-
		3	-
		4	-
		5	-
REVISIONS:			
	1		-
	2		-
	3		-
	4		-
	5		-
	6		-
	7		-

CFPUA UTILITY DETAILS III

C-15.11