
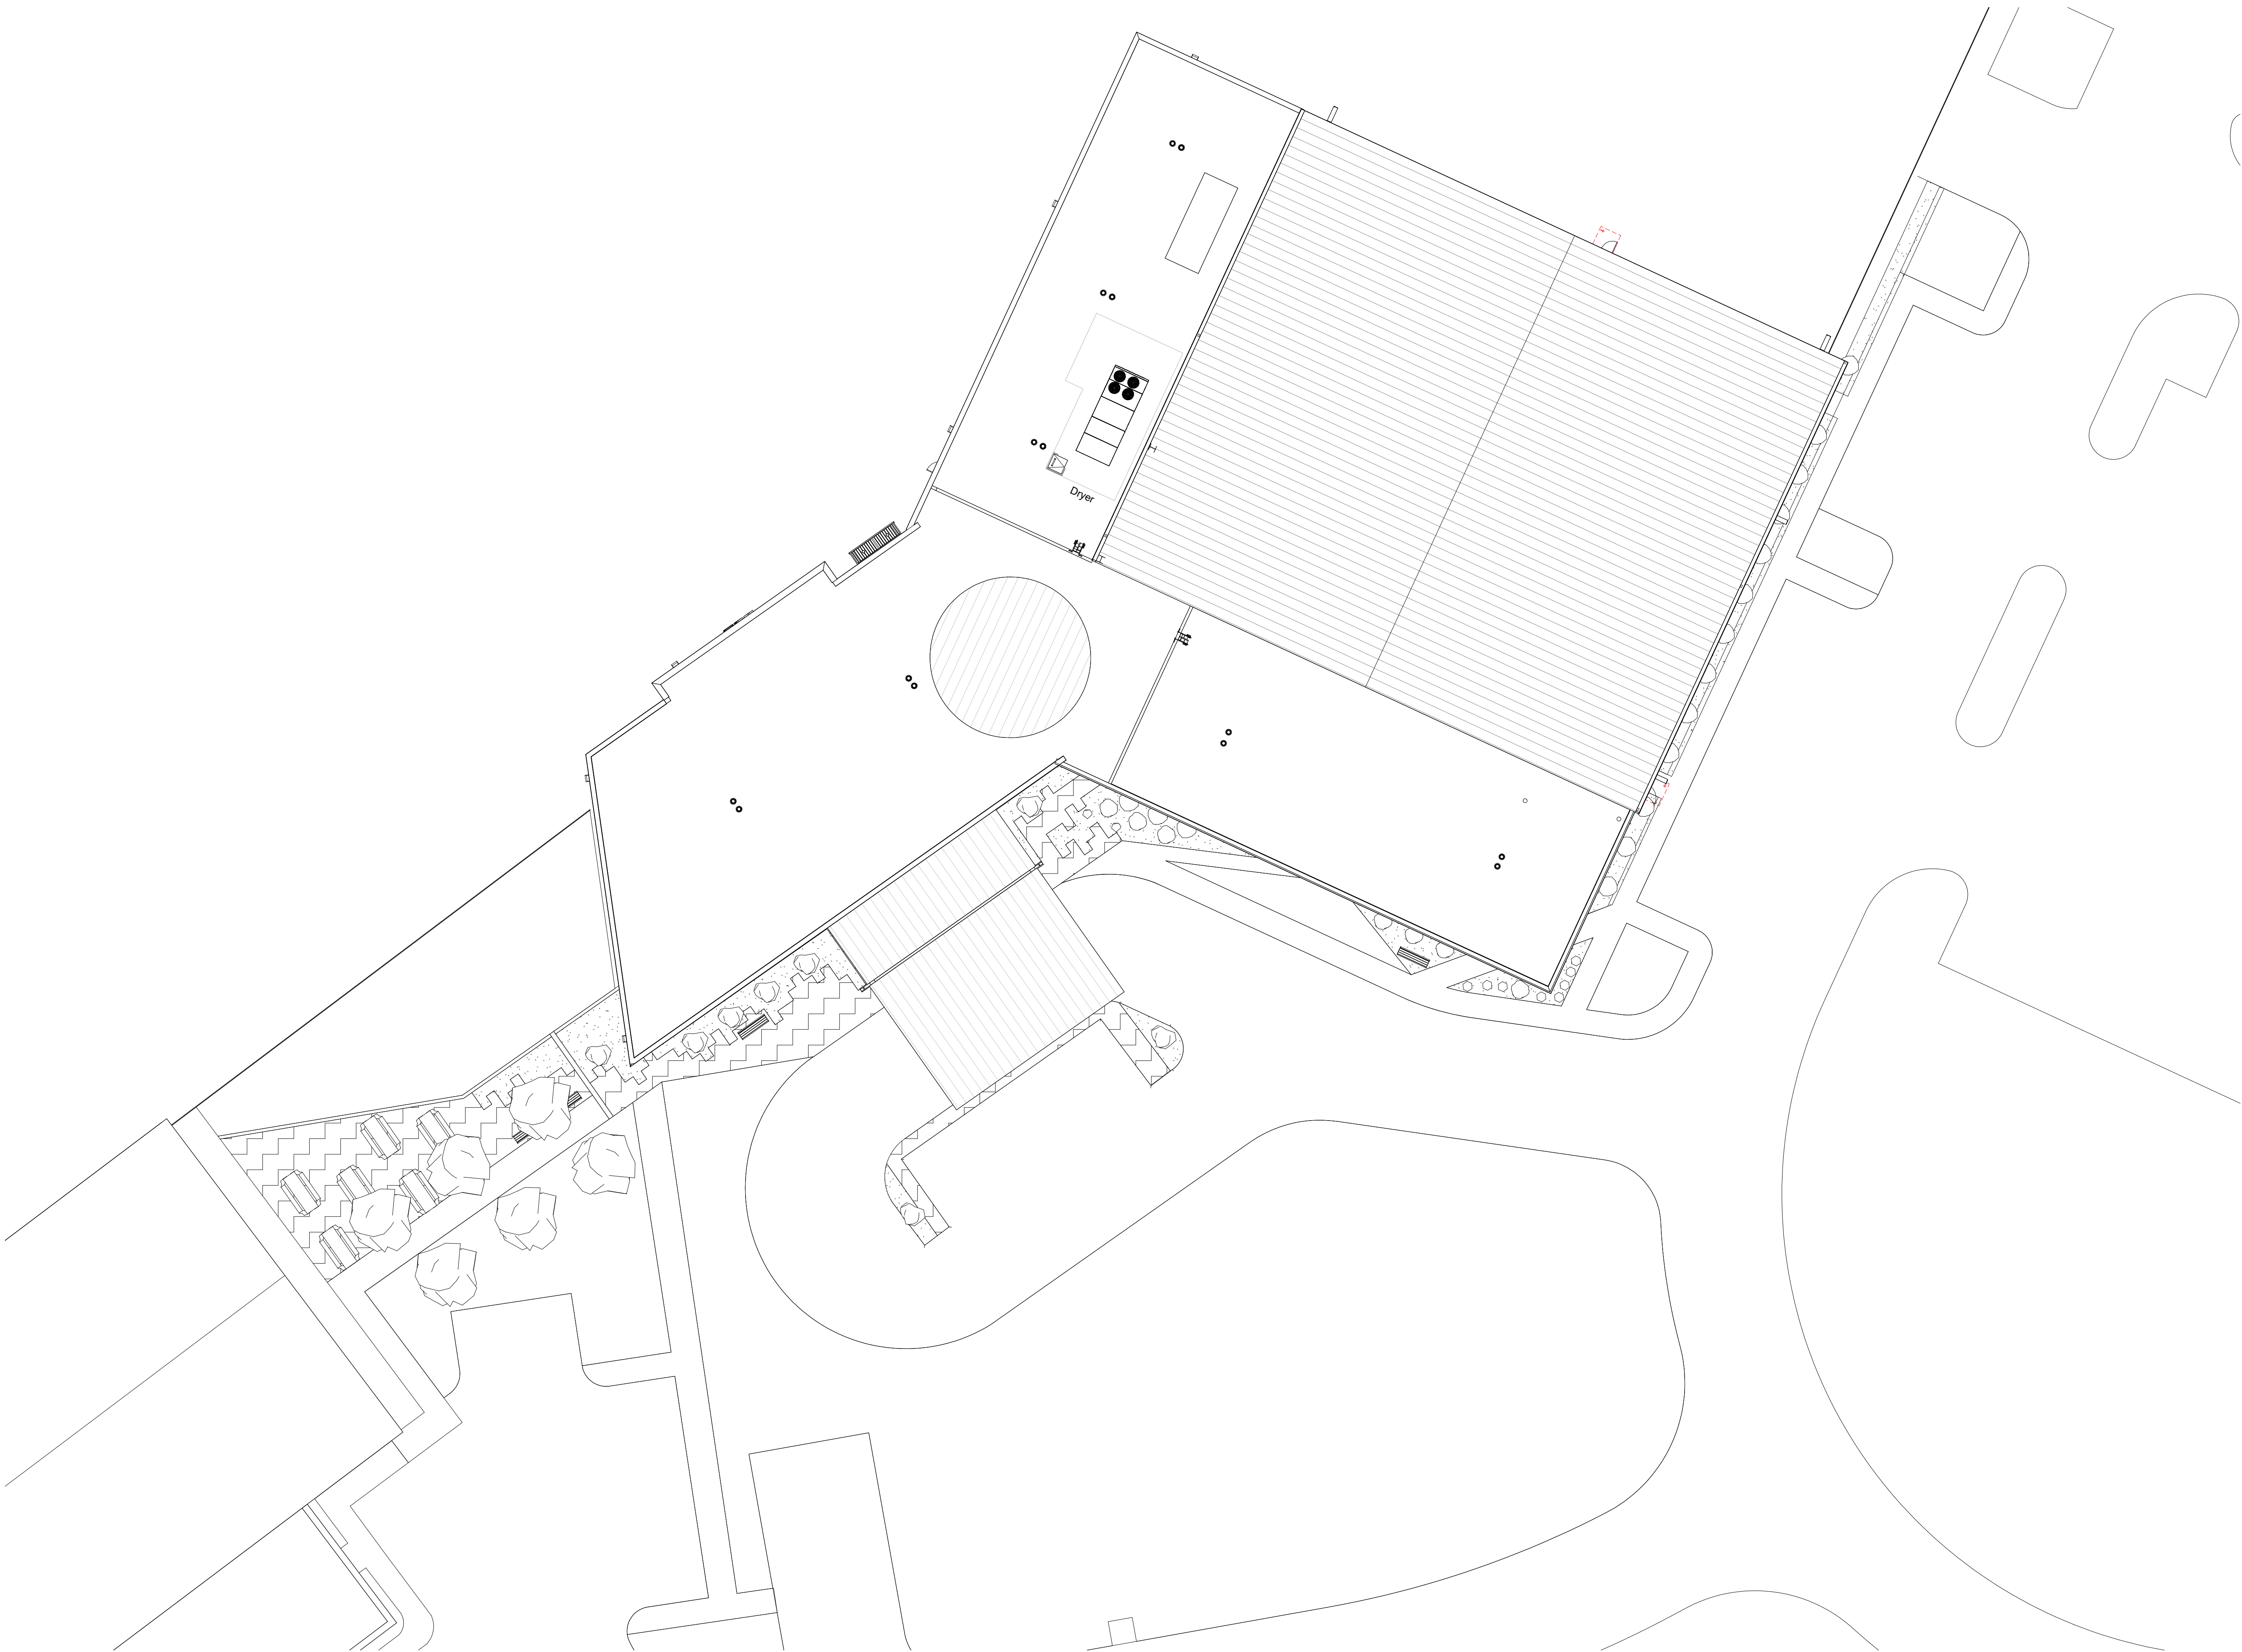
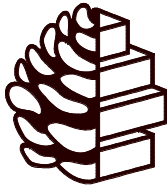


ENLARGED ARCHITECTURAL SITE PLAN 1
1/16" = 1'-0"

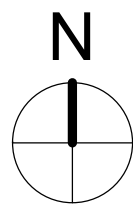


**TURPENTINE
DESIGN**

1007 Procure Street
Fuquay-Varina, NC 27526

919.412.9138
turpentine-design.com

REVISIONS

SEALS

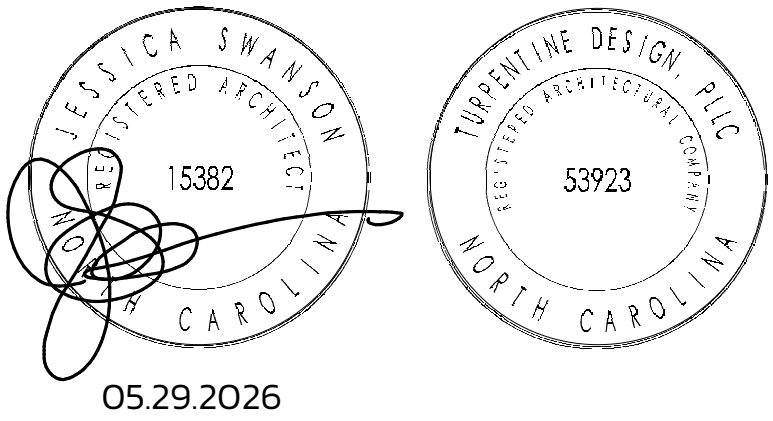

ARQ AVIATION
FLIGHT SCHOOL + FBO

Wilmington International Airport (ILM)
Wilmington, NC 28405

OWNER
ARQ Realty

COPYRIGHT 2025 - ALL RIGHTS RESERVED
PRINTED OR ELECTRONIC DRAWINGS & DOCUMENTATION MAY
NOT BE REPRODUCED OR REDISTRIBUTED IN ANY WAY WITHOUT
WRITTEN PERMISSION FROM TURPENTINE DESIGN

PHASE	PERMIT SET
DATE	05.29.2026
TD PROJECT #	25-009

DRAWING TITLE
**ARCHITECTURAL SITE
PLAN 1/16"**

DRAWING NUMBER
A-100A




919.412.9138
turpentine-design.com

COPYRIGHT 2025 - ALL RIGHTS RESERVED
PRINTED OR ELECTRONIC DRAWINGS & DOCUMENTATION MAY
NOT BE REPRODUCED OR REDISTRIBUTED IN ANY WAY WITHOUT
WRITTEN PERMISSION FROM TURPENTINE DESIGN

PHASE	PERMIT SET
DATE	05.29.2026
STD PROJECT #	25-009

PARTIAL SLAB PLAN
- AREA A

A-101A

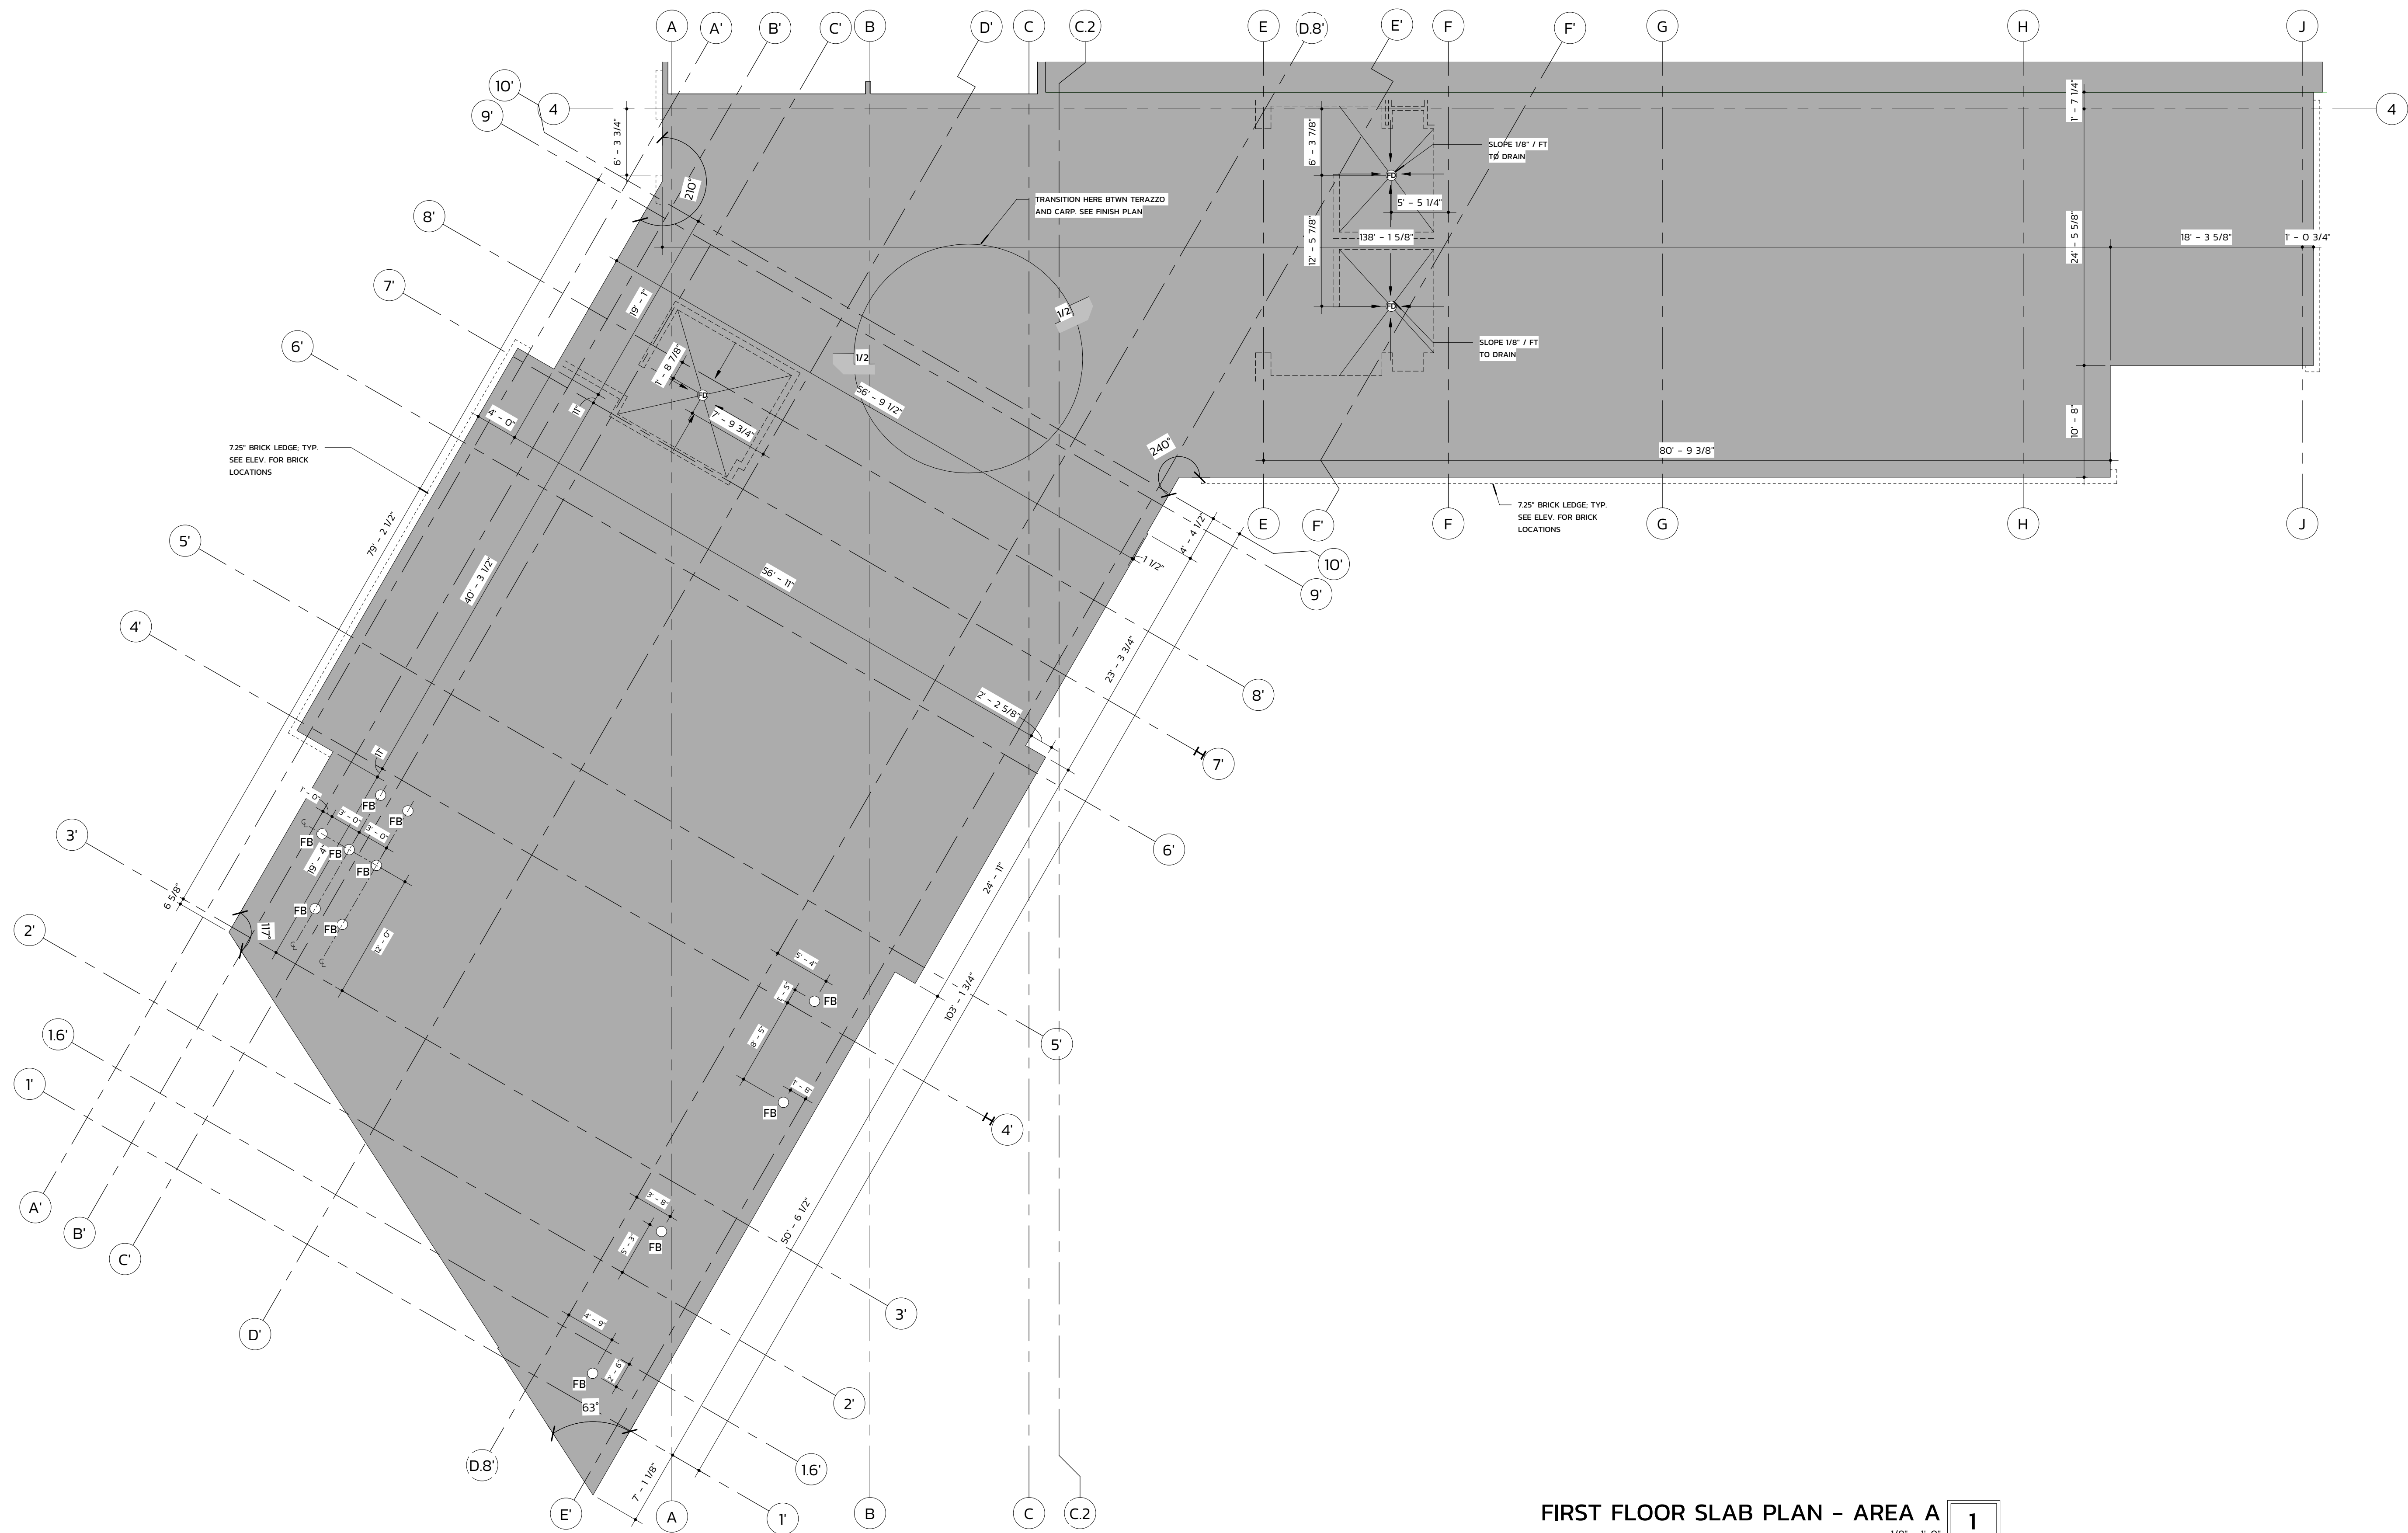

1. THE ARCHITECTURAL DRAWINGS SHOULD BE USED IN CONJUNCTION WITH THE CIVIL, STRUCTURAL, MEP, FIRE PROTECTION DRAWINGS AND SPECIFICATIONS. DISCREPANCIES SHOULD BE BROUGHT TO THE ATTENTION OF THE ARCHITECT.
2. GRADE AND SIDEWALK TO BE SLOPED AWAY FROM BUILDING FOR POSITIVE DRAINAGE. PROVIDE A 1/2" STEP DOWN AND 1/4" SLOPE AWAY FROM STRUCTURE.

1. PROVIDE ISOLATION JOINTS (EXPANSION JOINTS) AT ALL SLAB TO COLUMN, SLAB TO WALL OR SLAB TO DISMILAR MATERIAL LOCATIONS.
2. PROVIDE CONSTRUCTION JOINTS AS REQUIRED. JOINTS TO EITHER BE KEYED OR DOWELED. PREVENT BONDING OF ADJACENT SLABS WITH APPROPRIATE METHODS.
3. PROVIDE CONTROL JOINTS IN EXPOSED CONCRETE SLABS AT 15' TO 20' O. C. EA. WAY OR WHEREVER REQUIRED TO "BREAK" AN IRREGULAR SHAPED SLAB INTO SQUARE OR RECTANGULAR SECTIONS.

(REFER TO FLOOR PLANS AND ELEVATIONS FOR LOCATIONS. FINAL LOCATIONS TO BE COORDINATED WITH MASONRY CONTRACTOR AND APPROVED BY ARCHITECT)

KEY PLAN




919.412.9138
turpentine-design.com

[illegible]


COPYRIGHT 2025 - ALL RIGHTS RESERVED
PRINTED OR ELECTRONIC DRAWINGS & DOCUMENTATION MAY
NOT BE REPRODUCED OR REDISTRIBUTED IN ANY WAY WITHOUT
WRITTEN PERMISSION FROM TURPENTINE DESIGN

PHASE	PERMIT SET
DATE	05.29.2026
STD PROJECT #	25-009

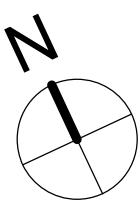

PARTIAL SLAB PLAN
- AREA B

A-101B

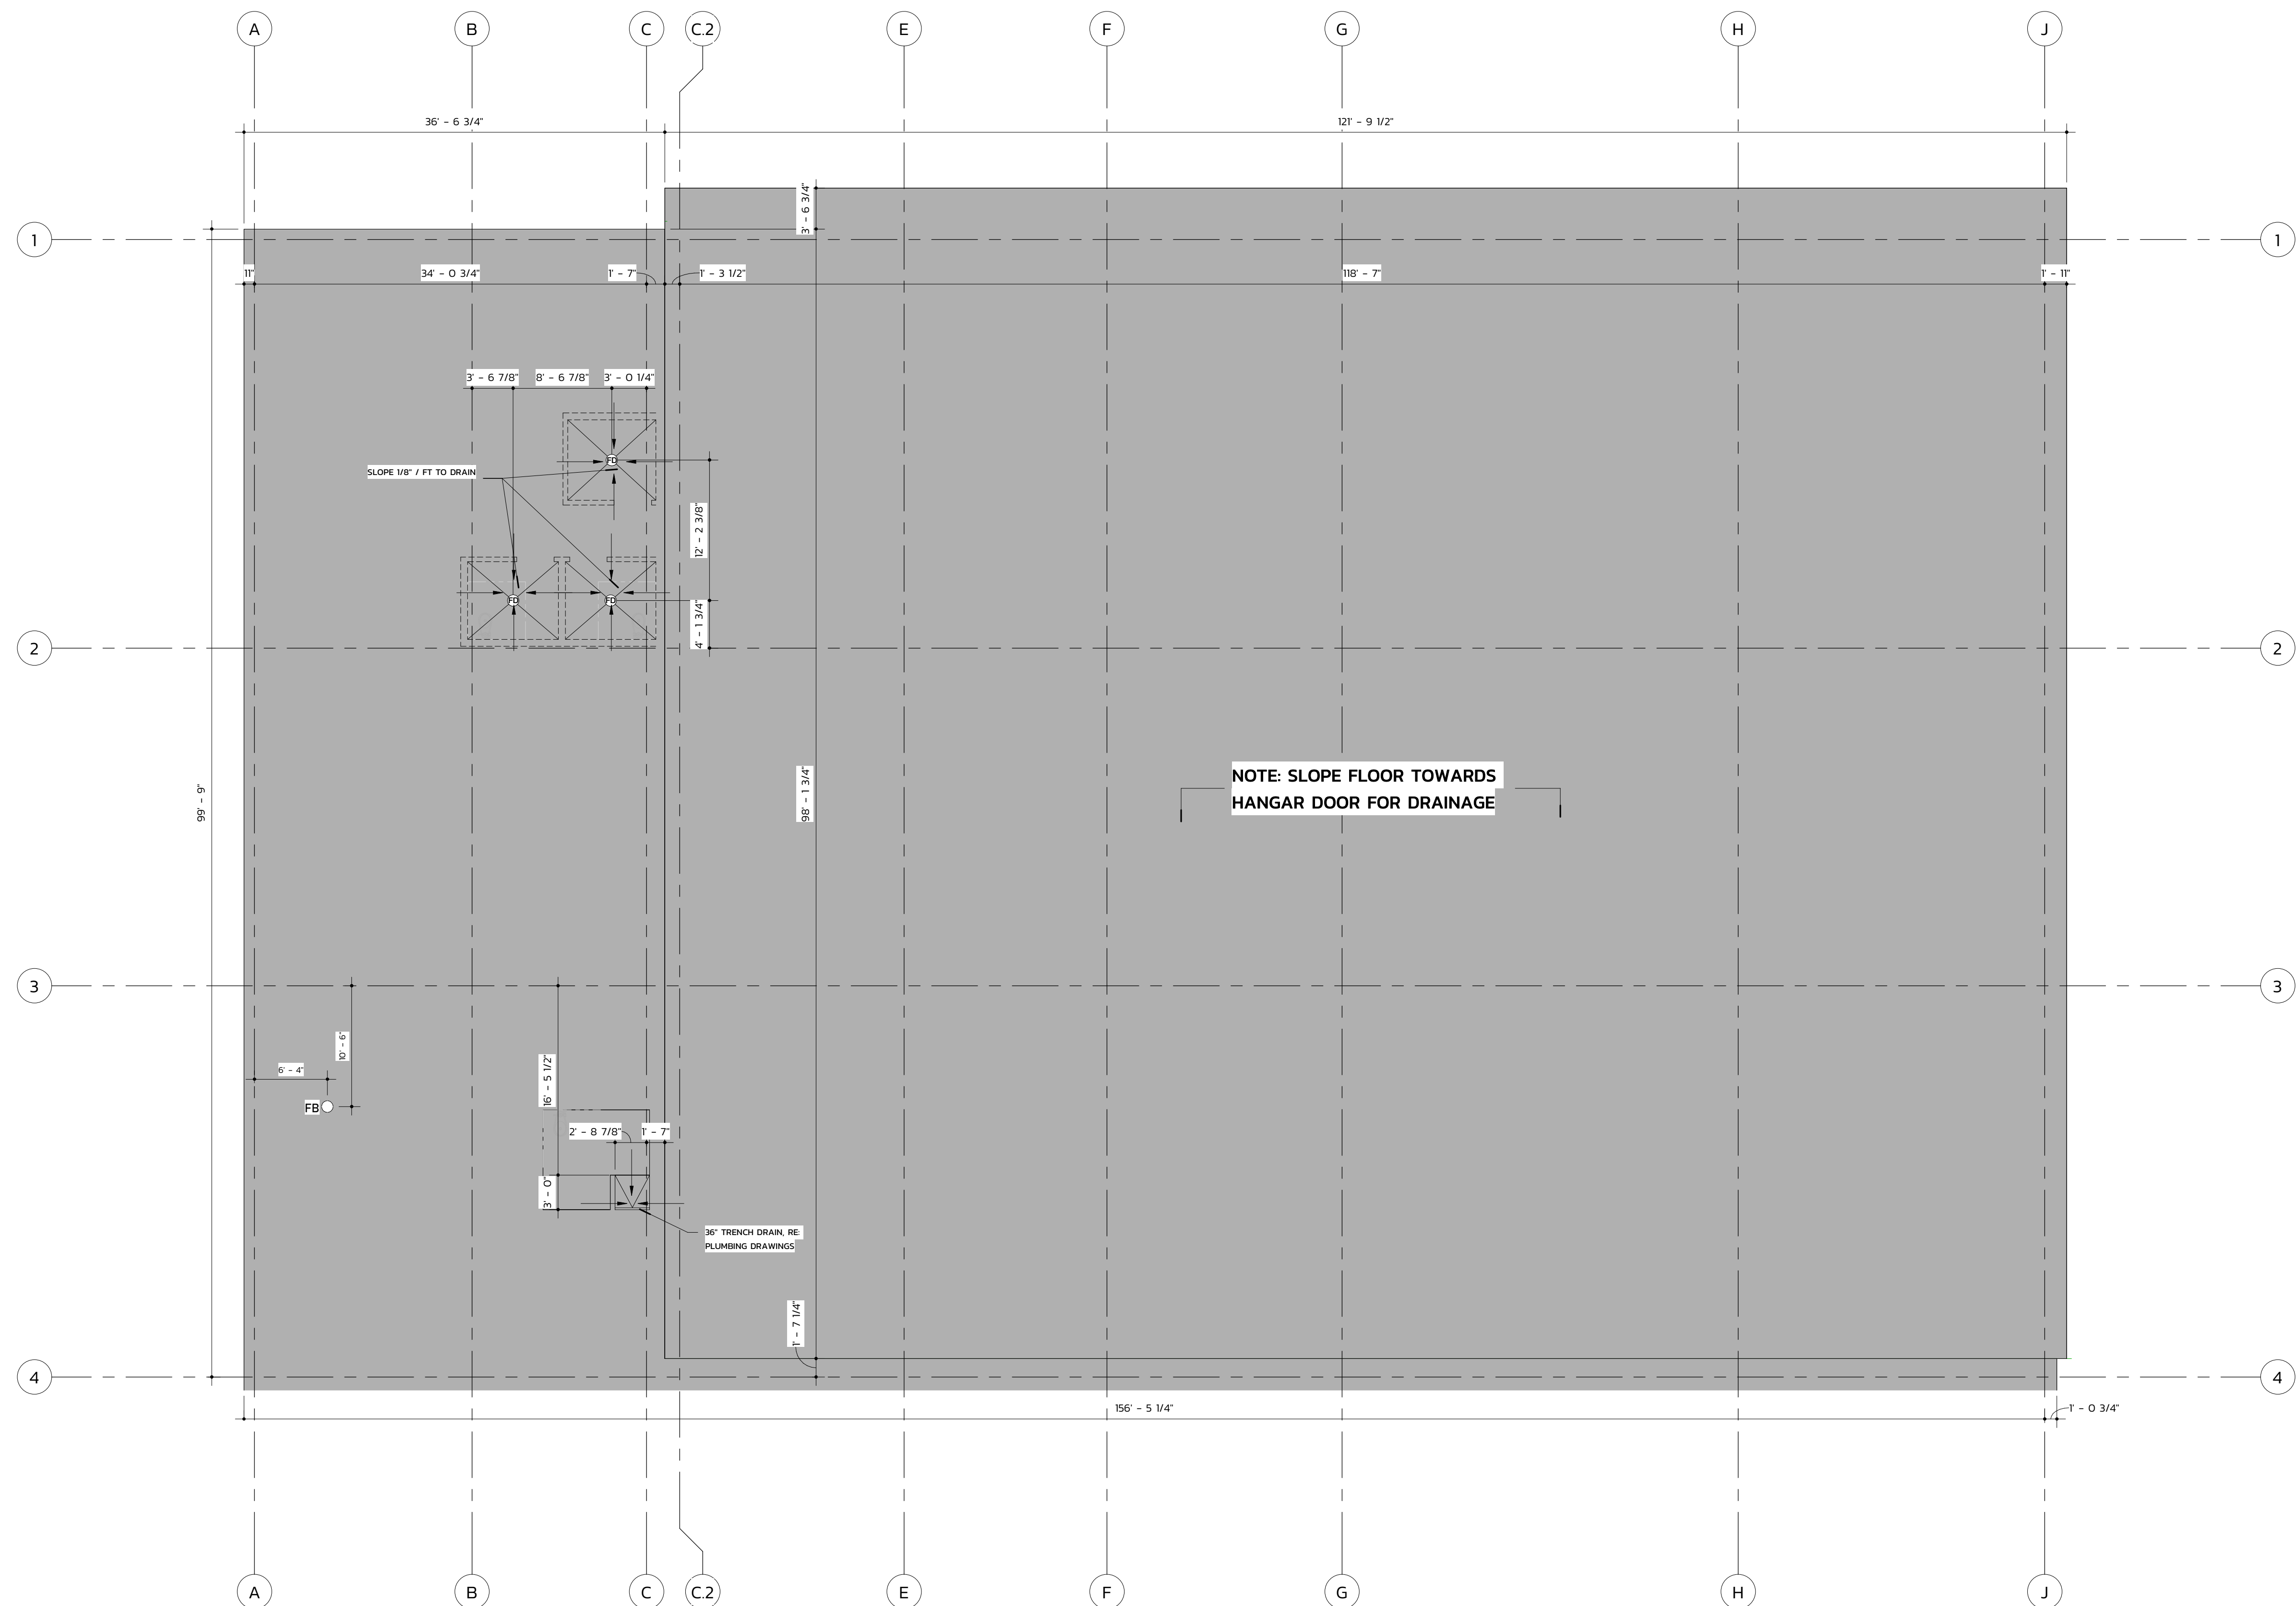

FIRST FLOOR SLAB PLAN - AREA B 1


1. THE ARCHITECTURAL DRAWINGS SHOULD BE USED IN CONJUNCTION WITH THE CIVIL, STRUCTURAL, MEP, FIRE PROTECTION DRAWINGS AND SPECIFICATIONS. DISCREPANCIES SHOULD BE BROUGHT TO THE ATTENTION OF THE ARCHITECT.
2. GRADE AND SIDEWALK TO BE SLOPED AWAY FROM BUILDING FOR POSITIVE DRAINAGE. PROVIDE A 1/2" STEP DOWN AND 1/4" SLOPE AWAY FROM STRUCTURE.

PROVIDE ISOLATION JOINTS (EXPANSION JOINTS) AT ALL SLAB TO COLUMN, SLAB TO WALL OR SLAB TO DISSIMILAR MATERIAL LOCATIONS.
PROVIDE CONSTRUCTION JOINTS AS REQUIRED, JOINTS TO EITHER BE KEYED OR DOWELED. PREVENT BONDING OF ADJACENT SLABS WITH APPROPRIATE METHODS.
PROVIDE CONTROL JOINTS IN EXPOSED CONCRETE SLABS AT 15' TO 20' O.C. EA. WAY OR WHEREVER REQUIRED TO "BREAK" AN IRREGULAR SHAPED SLAB INTO SQUARE OR RECTANGULAR SECTIONS.

	FLOOR DRAIN, SEE MEP DRAWINGS	FLUSH ON-GRADE FLOOR BOX. REFER TO ELECTRICAL DRAWINGS
	INDICATES STEP IN SLAB AT BUILDING STEPS (TYP.)	
	INDICATES BRICK LEDGE (7.25\" data-bbox="10 350 45 360"/>	
	AREA OF SLAB	
	INDICATES SLOPE	
	EXPANSION JOINT @ BRICK TYP. 3/8\" data-bbox="10 660 45 670"/>	

REFER TO FLOOR PLANS AND ELEVATIONS FOR LOCATIONS. FINAL LOCATIONS TO BE COORDINATED WITH MASONRY CONTRACTOR AND APPROVED BY ARCHITECT)

KEY PLAN

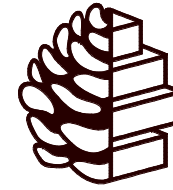


TURPENTINE
DESIGN

1007 Procure Street
Fuquay-Varina, NC 27526


919.412.9138
turpentine-design.com

REVISIONS

SEALS

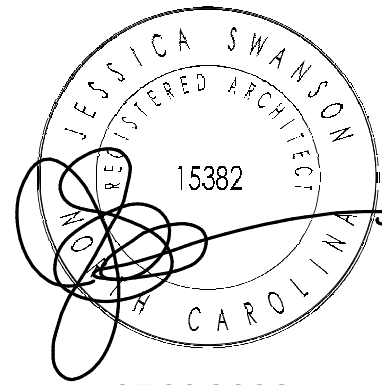

05.29.2026

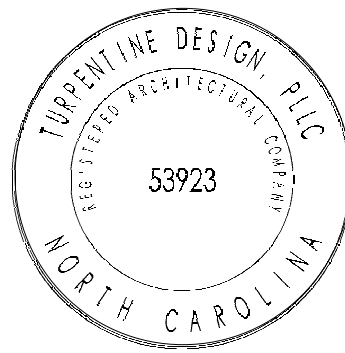

ARQ AVIATION

FLIGHT SCHOOL + FBO

Wilmington International Airport (ILM)
Wilmington, NC 28405

OWNER

ARQ Realty

COPYRIGHT 2025 - ALL RIGHTS RESERVED
PRINTED OR ELECTRONIC DRAWINGS & DOCUMENTATION MAY
NOT BE REPRODUCED OR REDISTRIBUTED IN ANY WAY WITHOUT
WRITTEN PERMISSION FROM TURPENTINE DESIGN

PHASE

DATE

TD PROJECT #

PERMIT SET

05.29.2026


25-009

DRAWING TITLE

OVERALL SLAB PLAN

DRAWING NUMBER

A-101

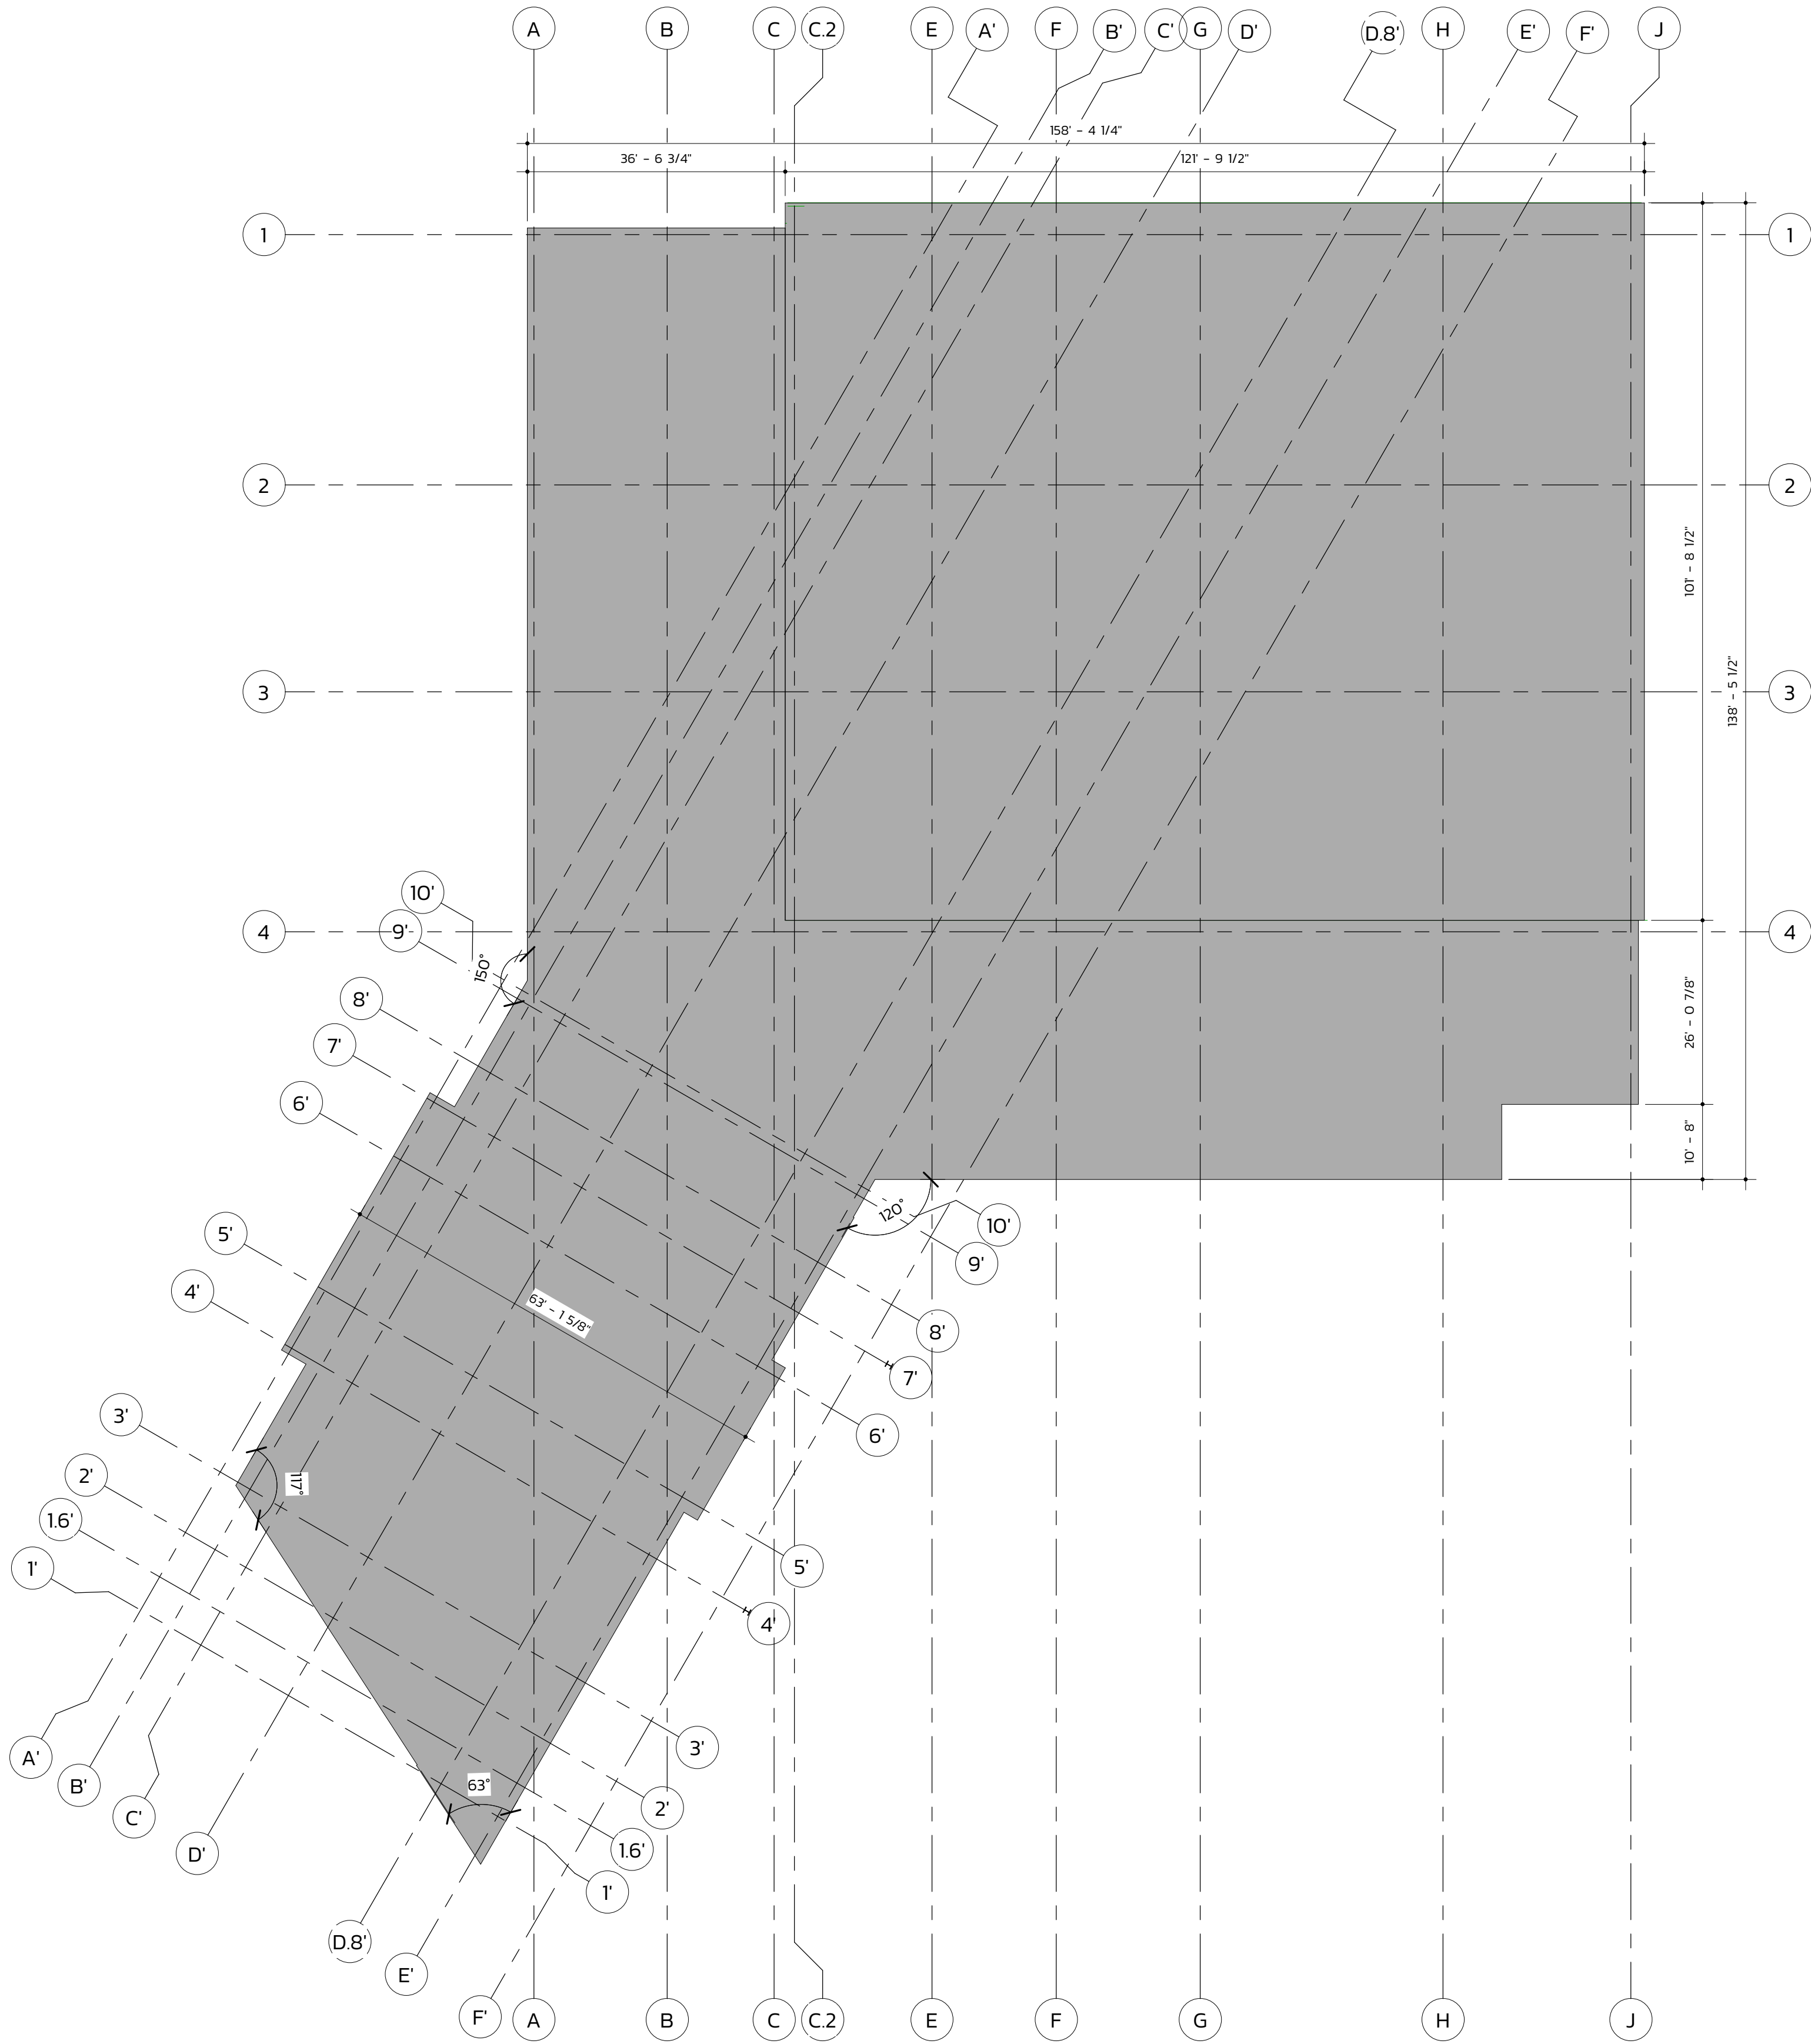

FIRST FLOOR SLAB PLAN - OVERALL

1

SLAB PLAN NOTES

- THE ARCHITECTURAL DRAWINGS SHOULD BE USED IN CONJUNCTION WITH THE CIVIL, STRUCTURAL, MEP, FIRE PROTECTION DRAWINGS AND SPECIFICATIONS. DISCREPANCIES SHOULD BE BROUGHT TO THE ATTENTION OF THE ARCHITECT.
- GRADE AND SIDEWALK TO BE SLOPED AWAY FROM BUILDING FOR POSITIVE DRAINAGE. PROVIDE A 1/2" STEP DOWN AND 1/4" SLOPE AWAY FROM STRUCTURE.

CONCRETE SLAB JOINTS

* ALL JOINTS TO BE CONFIRMED/ COORDINATED WITH STRUCTURAL DRAWINGS, NOTES, SPECIFICATIONS, ETC.


- PROVIDE ISOLATION JOINTS (EXPANSION JOINTS) AT ALL SLAB TO COLUMN, SLAB TO WALL OR SLAB TO DISSIMILAR MATERIAL LOCATIONS.
- PROVIDE CONSTRUCTION JOINTS AS REQUIRED, JOINTS TO EITHER BE KEYED OR DOWELED. PREVENT BONDING OF ADJACENT SLABS WITH APPROPRIATE METHODS.
- PROVIDE CONTROL JOINTS IN EXPOSED CONCRETE SLABS AT 15' TO 20' O.C. EA. WAY OR WHEREVER REQUIRED TO "BREAK" AN IRREGULAR SHAPED SLAB INTO SQUARE OR RECTANGULAR SECTIONS.


SLAB PLAN LEGEND

- FLOOR DRAIN, SEE MEP DRAWINGS
- INDICATES STEP IN SLAB AT BUILDING STEPS (TYP.)
- INDICATES BRICK LEDGE (7.25" FROM F.O.S. TYPICAL)
- AREA OF SLAB
- INDICATES SLOPE
- EXPANSION JOINT @ BRICK TYP. 3/8" NEOPRENE W/ BACKER ROD & CAULK.

(REFER TO FLOOR PLANS AND ELEVATIONS FOR LOCATIONS. FINAL LOCATIONS TO BE COORDINATED WITH MASONRY CONTRACTOR AND APPROVED BY ARCHITECT)

KEY PLAN

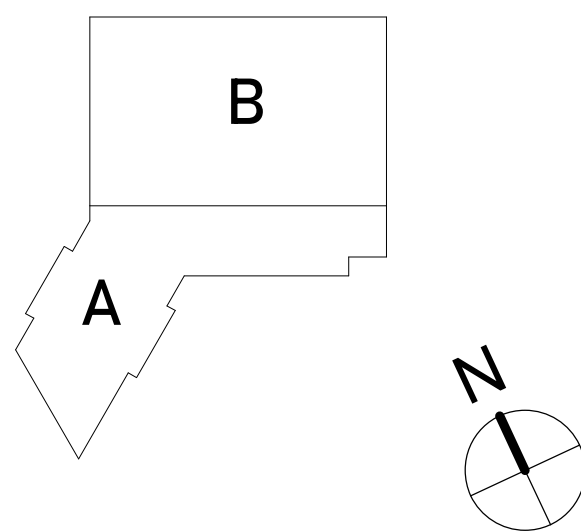

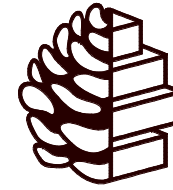


TURPENTINE DESIGN

1007 Procure Street
Fuquay-Varina, NC 27526

919.412.9138
turpentine-design.com

REVISIONS

SEALS

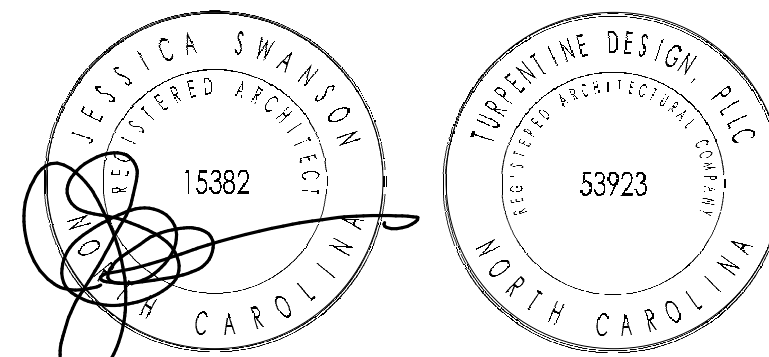

05.29.2026

ARQ AVIATION FLIGHT SCHOOL + FBO

Wilmington International Airport (ILM)
Wilmington, NC 28405

OWNER
ARQ Realty

COPYRIGHT 2025 - ALL RIGHTS RESERVED
PRINTED OR ELECTRONIC DRAWINGS & DOCUMENTATION MAY
NOT BE REPRODUCED OR REDISTRIBUTED IN ANY WAY WITHOUT
WRITTEN PERMISSION FROM TURPENTINE DESIGN


PHASE	PERMIT SET
DATE	05.29.2026
TD PROJECT #	25-009

DRAWING TITLE

PARTIAL FLOOR PLAN - AREA A

DRAWING NUMBER

A-102A

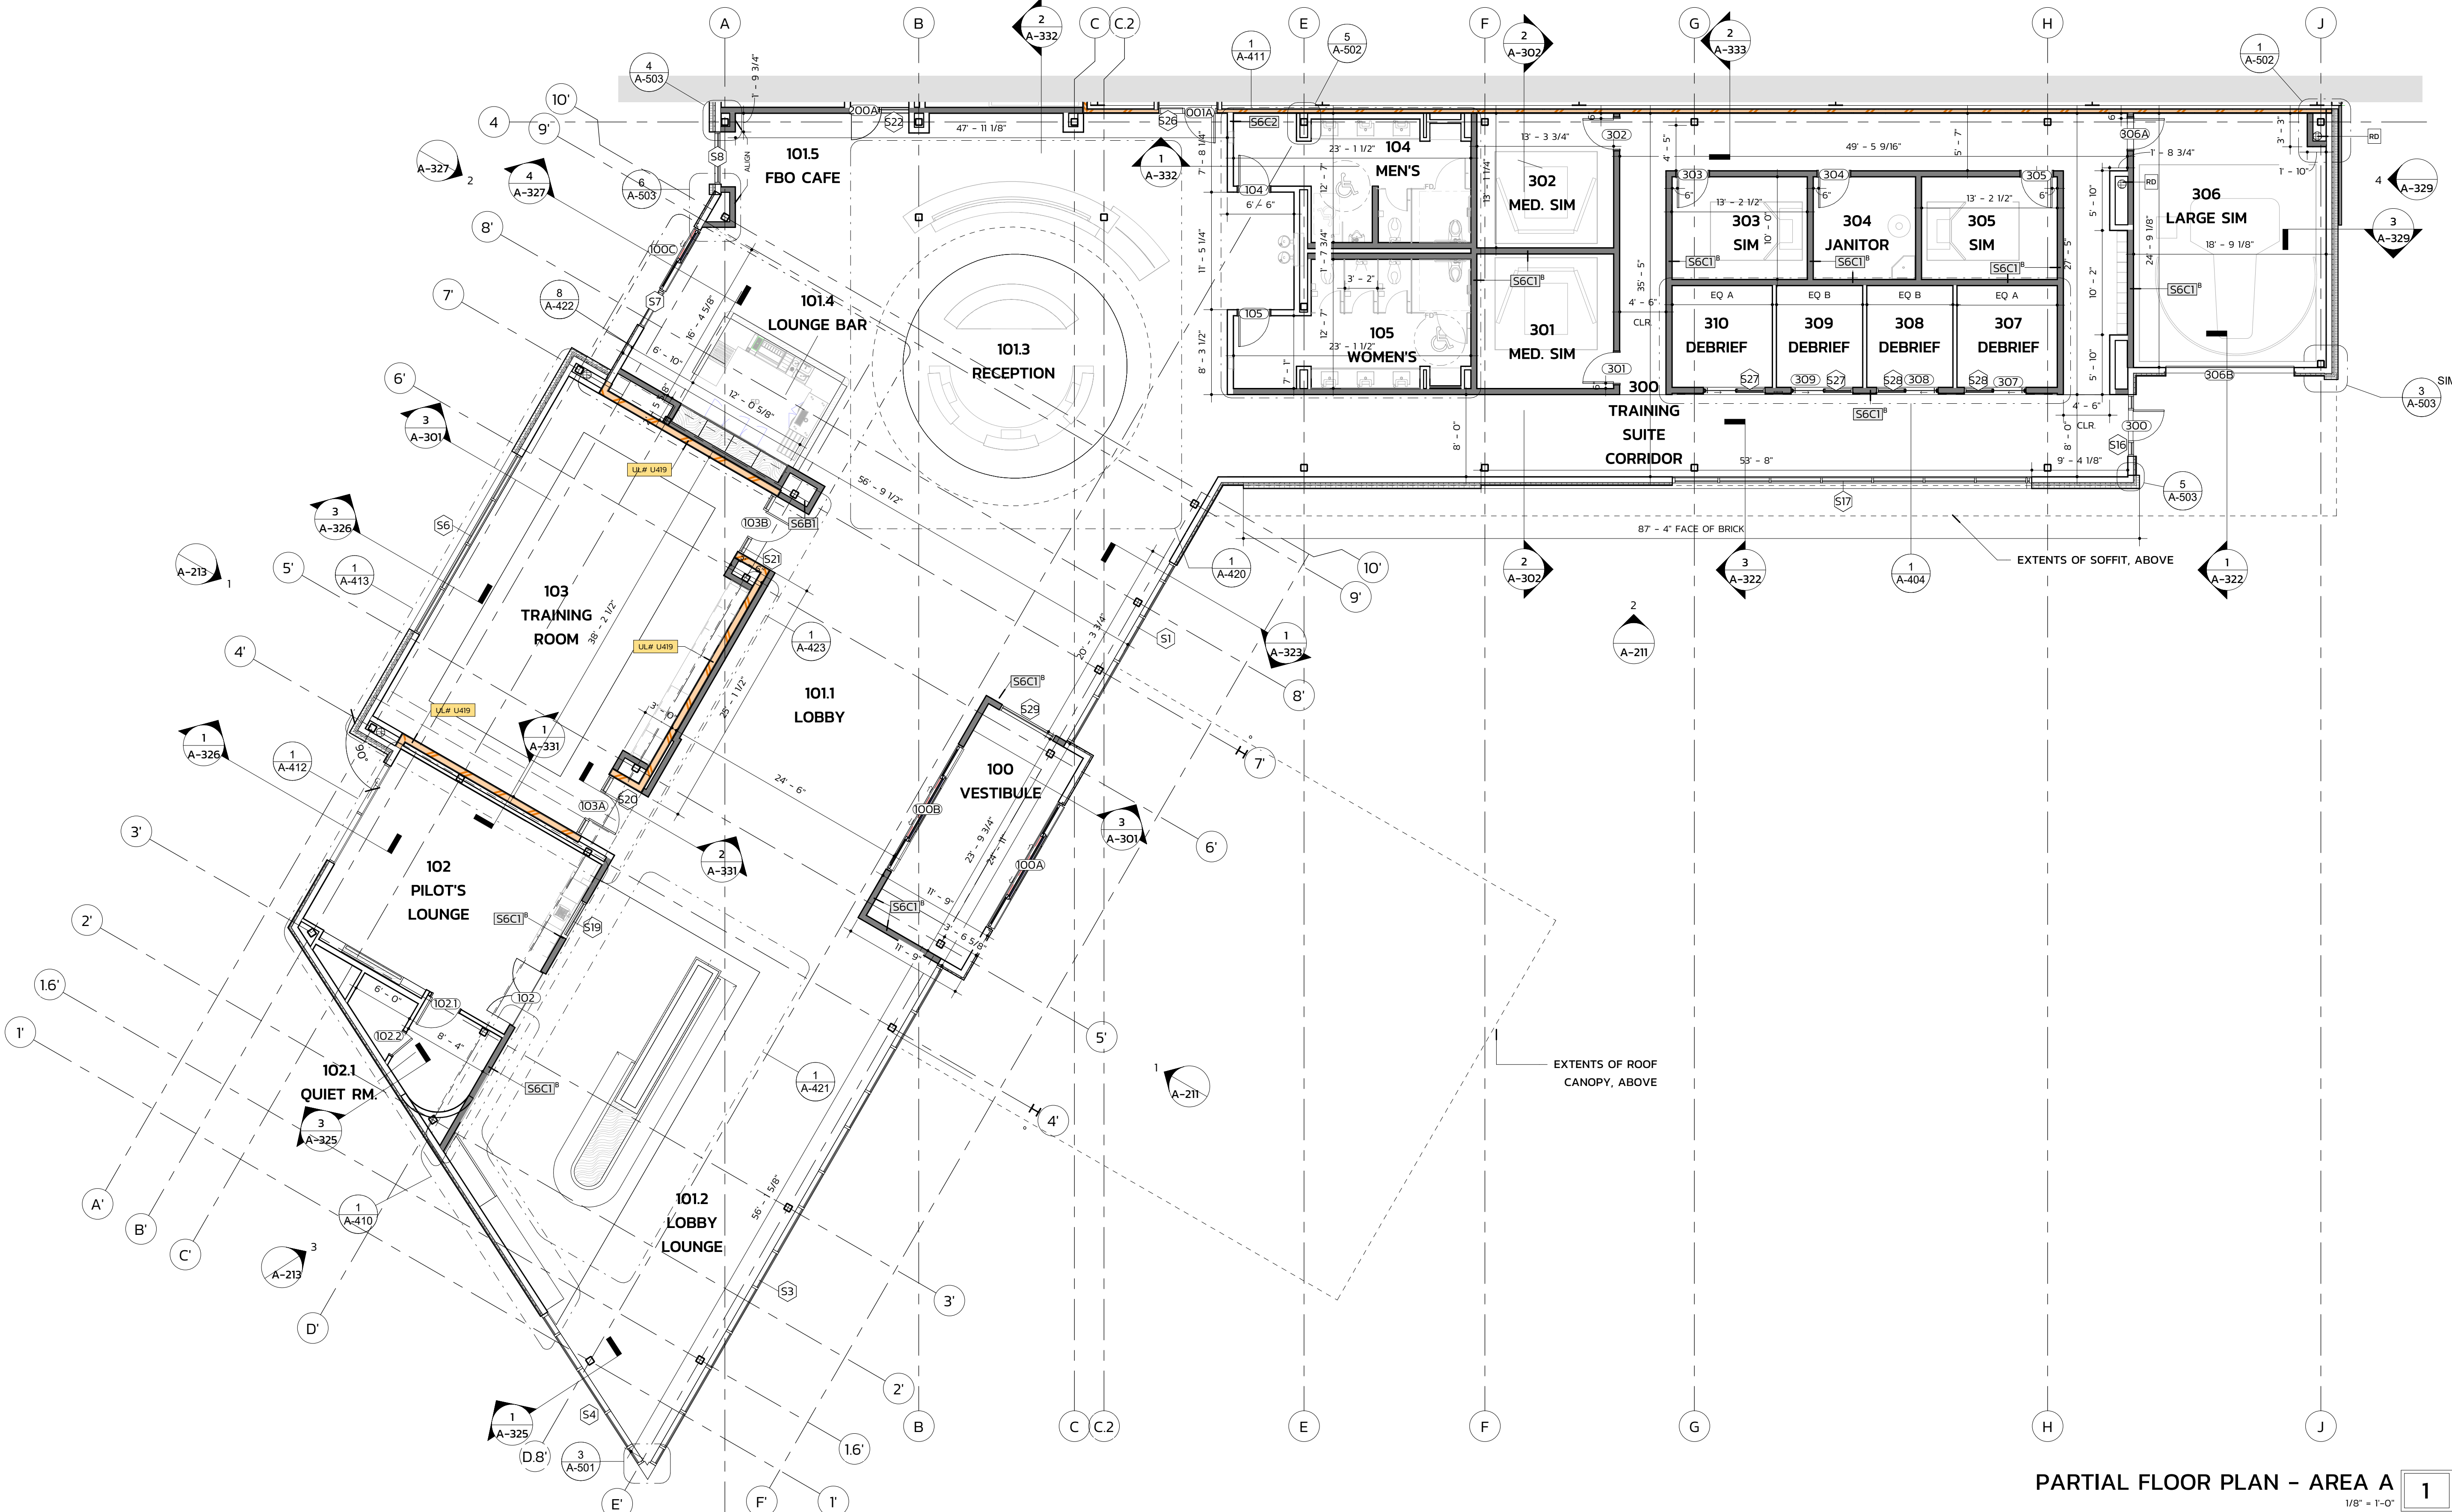

PARTIAL FLOOR PLAN - AREA A 1
1/8" = 1'-0"

GENERAL FLOOR PLAN NOTES

- UNO, ALL WALLS WITH SOLID HATCHING ARE NEW. EXISTING WALLS HAVE NO HATCH. 90 DEGREE SWING DOORS ARE NEW OR RELOCATED EXISTING DOORS. 45 DEGREE SWINGS INDICATE EXISTING DOORS.
- GC SHALL COMPLETELY CLEAN ENTIRE LEASED PREMISES IMMEDIATELY PRIOR TO OCCUPANCY.
- GC SHALL FAMILIARIZE THEMSELVES WITH THE PREMISES AND THE CONTRACT DRAWINGS AND SHALL REPORT ANY DISCREPANCIES IN THE FIELD TO THE ARCHITECT IMMEDIATELY UPON DISCOVERY.
- GC SHALL VERIFY ALL DIMENSIONS IN THE FIELD AND SHALL NOTIFY ARCH. OF ANY CONFLICTS BETWEEN THE CONTRACT DOCUMENTS AND THE EXISTING CONDITIONS. GC AND SUBS SHALL NOT SCALE DRAWINGS.
- GC SHALL COORDINATE WITH THE BUILDING OWNER OR MGMT. ON ALL MATERIAL DELIVERY AND UNLOADING, DOOR ACCESS, AND ANY DISRUPTIONS IN THE NORMAL UTILITIES.
- GC SHALL NOTIFY ARCH. OF ANY REQUIRED MATERIALS THAT ARE NOT READILY AVAILABLE AND THAT MAY DELAY COMPLETION. THIS NOTIFICATION SHALL HAPPEN WITHIN 48 HRS. OF RELEASE.
- PAINTING SUBCONTRACTOR SHALL PROVIDE LOW-VOC PRIMERS AND FINISH-COAT MATERIALS THAT ARE COMPATIBLE WITH ONE ANOTHER AND WITH THE SUBSTRATES INDICATED.
- GC SHALL INSTALL AND MAINTAIN REQ'D. PROTECTIVE COVERINGS, TEMPORARY DOORS AND WALLS, DUST BARRIERS, FLOOR PROTECTION, ETC. GC SHALL KEEP ALL COMMON AREAS FREE OF DUST AND DEBRIS.
- GC SHALL MAINTAIN ALL LIFE SAFETY SYSTEMS IN GOOD WORKING ORDER THROUGHOUT THE DURATION OF THE PROJECT, INCLUDING EXIT LIGHTING, SPRINKLER SYSTEMS, SMOKE DETECTION, AND EMERGENCY LIGHTING.
- GC SHALL PERFORM ALL WORK THAT CAUSES DISTURBANCES TO THE TENANT AFTER NORMAL BUSINESS HOURS - OR SHALL COORDINATE W/ OWNER W/IN 48 HRS OF SUCH WORK.

- UNO, ON DRAWINGS, THERE SHALL BE NO SUBSTITUTIONS OF MATERIALS MADE WITHOUT WRITTEN PERMISSION FROM OWNER AND ARCHITECT.
- UNO, ALL SURFACES TO BE PATCHED OR HOLES TO BE FILLED SHALL MATCH THE ADJACENT CONSTRUCTION AND FINISHES.
- PROVIDE FIRE-RETARDANT WOOD BLOCKING AT ALL LOCATIONS OF NEW MILLWORK, TOILET ACCESSORIES, TV MOUNTING, ETC.

WALL LEGEND

REFERENCE G-111 FOR INTERIOR WALL ASSEMBLIES



RATED WALL LEGEND


2 HOUR FIRE BARRIER
SEE G-121 FOR UL ASSEMBLIES

SYMBOL LEGEND

W412 ^B	WALL TYPE (SEE G SERIES)	BLOCKING FOR EQUIPMENT
UL# XXX	RATED WALL TYPE (SEE G SERIES)	FULL HEIGHT WALL TO ROOF DECK / BEARING WALL
10	WINDOW TYPE (SEE A6 SERIES FOR WINDOW SCHEDULE AND ELEVATIONS)	4" EXPANSION JOINT
101	DOOR NUMBER / TYPE (SEE A6 SERIES FOR DOOR SCHEDULE AND ELEVATIONS)	MATCH LINE
FD	(FD) FLOOR DRAIN, SEE MEP DRAWINGS	
RD	(RD) ROOF DRAIN, SEE MEP DRAWINGS	
DS	(DS) DOWN SPOUT, SEE ROOF PLAN	
FEB	FIRE EXTINGUISHER ON BRACKET, 42" A.F.F. TO HANDLE	
FEC	FIRE EXTINGUISHER CABINET, 42" A.F.F. TO HANDLE	

KEY PLAN

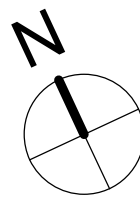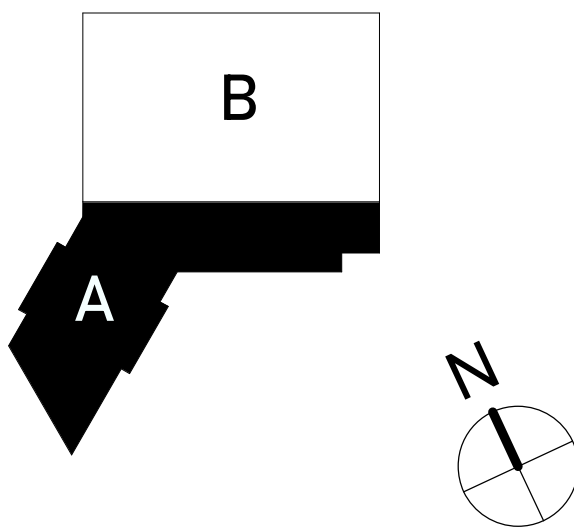

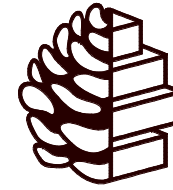


TURPENTINE DESIGN

1007 Procure Street
Fuquay-Varina, NC 27526

919.412.9138
turpentine-design.com

REVISIONS

SEALS

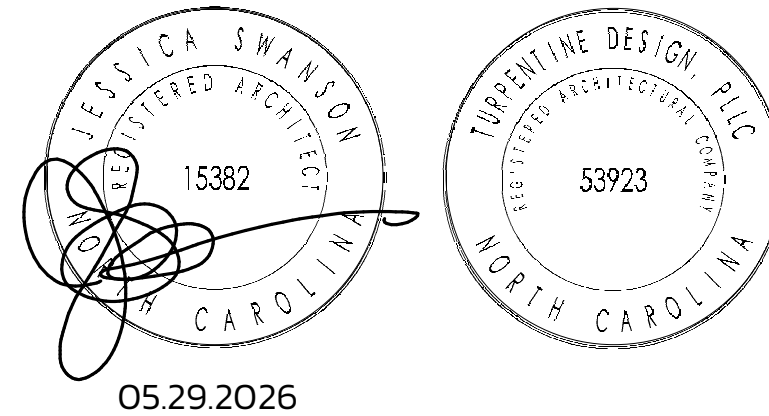

ARQ AVIATION FLIGHT SCHOOL + FBO

Wilmington International Airport (ILM)
Wilmington, NC 28405

OWNER
ARQ Realty


COPYRIGHT 2025 - ALL RIGHTS RESERVED
PRINTED OR ELECTRONIC DRAWINGS & DOCUMENTATION MAY
NOT BE REPRODUCED OR REDISTRIBUTED IN ANY WAY WITHOUT
WRITTEN PERMISSION FROM TURPENTINE DESIGN

PHASE	PERMIT SET
DATE	05.29.2026
TD PROJECT #	25-009

PARTIAL FLOOR PLAN - AREA B

1/8" = 1'-0"

1

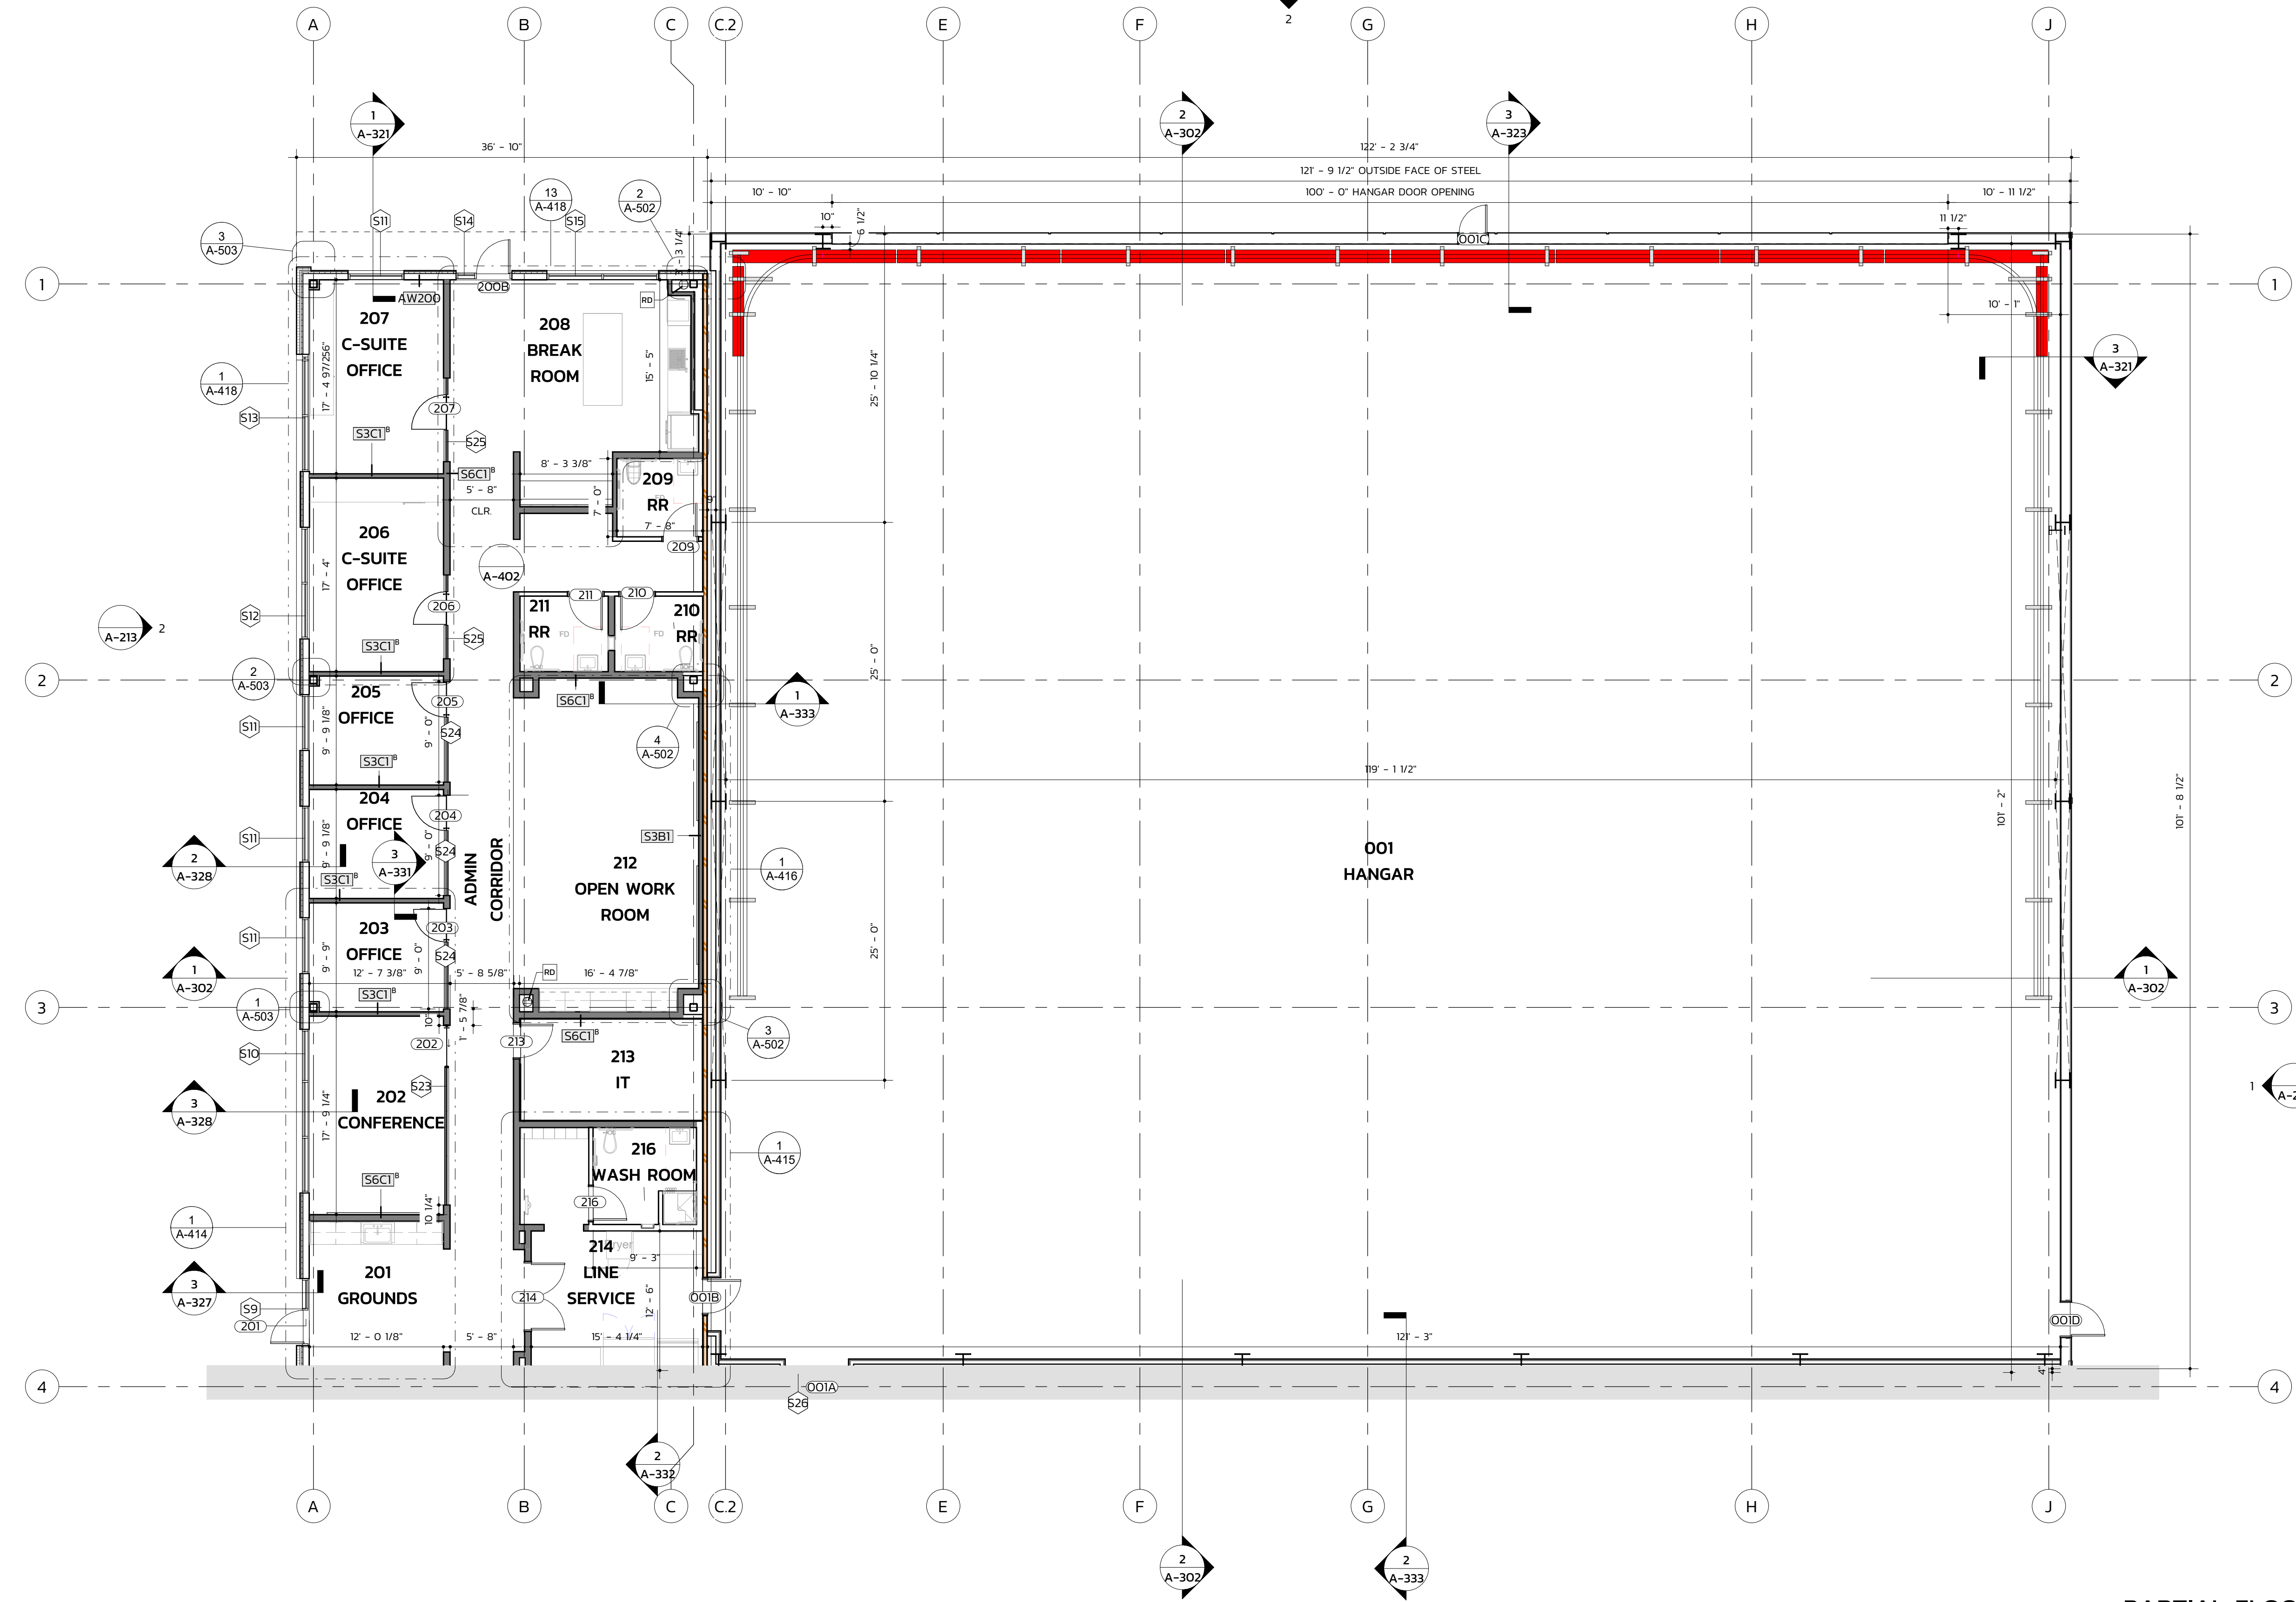

GENERAL FLOOR PLAN NOTES

- UNO, ALL WALLS WITH SOLID HATCHING ARE NEW. EXISTING WALLS HAVE NO HATCH. 90 DEGREE SWING DOORS ARE NEW OR RELOCATED EXISTING DOORS. 45 DEGREE SWINGS INDICATE EXISTING DOORS.
- GC SHALL COMPLETELY CLEAN ENTIRE LEASED PREMISES IMMEDIATELY PRIOR TO OCCUPANCY.
- GC SHALL FAMILIARIZE THEMSELVES WITH THE PREMISES AND THE CONTRACT DRAWINGS AND SHALL REPORT ANY DISCREPANCIES IN THE FIELD TO THE ARCHITECT IMMEDIATELY UPON DISCOVERY.
- GC SHALL VERIFY ALL DIMENSIONS IN THE FIELD AND SHALL NOTIFY ARCH. OF ANY CONFLICTS BETWEEN THE CONTRACT DOCUMENTS AND THE EXISTING CONDITIONS. GC AND SUBS SHALL NOT SCALE DRAWINGS.
- GC SHALL COORDINATE WITH THE BUILDING OWNER OR MGMT. ON ALL MATERIAL DELIVERY AND UNLOADING, DOOR ACCESS, AND ANY DISRUPTIONS IN THE NORMAL UTILITIES.
- GC SHALL NOTIFY ARCH. OF ANY REQUIRED MATERIALS THAT ARE NOT READILY AVAILABLE AND THAT MAY DELAY COMPLETION. THIS NOTIFICATION SHALL HAPPEN WITHIN 48 HRS. OF RELEASE.
- PAINTING SUBCONTRACTOR SHALL PROVIDE LOW-VOC PRIMERS AND FINISH-COAT MATERIALS THAT ARE COMPATIBLE WITH ONE ANOTHER AND WITH THE SUBSTRATES INDICATED.
- GC SHALL INSTALL AND MAINTAIN REQ'D. PROTECTIVE COVERINGS, TEMPORARY DOORS AND WALLS, DUST BARRIERS, FLOOR PROTECTION, ETC. GC SHALL KEEP ALL COMMON AREAS FREE OF DUST AND DEBRIS.
- GC SHALL MAINTAIN ALL LIFE SAFETY SYSTEMS IN GOOD WORKING ORDER THROUGHOUT THE DURATION OF THE PROJECT, INCLUDING EXIT LIGHTING, SPRINKLER SYSTEMS, SMOKE DETECTION, AND EMERGENCY LIGHTING.
- GC SHALL PERFORM ALL WORK THAT CAUSES DISTURBANCES TO THE TENANT AFTER NORMAL BUSINESS HOURS - OR SHALL COORDINATE W/ OWNER W/IN 48 HRS OF SUCH WORK.
- UNO, ON DRAWINGS, THERE SHALL BE NO SUBSTITUTIONS OF MATERIALS MADE WITHOUT WRITTEN PERMISSION FROM OWNER AND ARCHITECT.
- UNO, ALL SURFACES TO BE PATCHED OR HOLES TO BE FILLED SHALL MATCH THE ADJACENT CONSTRUCTION AND FINISHES.
- PROVIDE FIRE-RETARDANT WOOD BLOCKING AT ALL LOCATIONS OF NEW MILLWORK, TOILET ACCESSORIES, TV MOUNTING, ETC.

WALL LEGEND

REFERENCE G-111 FOR INTERIOR WALL ASSEMBLIES


RATED WALL LEGEND

2 HOUR FIRE BARRIER
SEE G-121 FOR UL ASSEMBLIES

SYMBOL LEGEND

W412	WALL TYPE (SEE G SERIES)		BLOCKING FOR EQUIPMENT
UL# XXX	RATED WALL TYPE (SEE G SERIES)		FULL HEIGHT WALL TO ROOF DECK / BEARING WALL
	WINDOW TYPE (SEE A6 SERIES FOR WINDOW SCHEDULE AND ELEVATIONS)		4" EXPANSION JOINT
	DOOR NUMBER / TYPE (SEE A6 SERIES FOR DOOR SCHEDULE AND ELEVATIONS)		MATCH LINE
	(FD) FLOOR DRAIN, SEE MEP DRAWINGS		
	(RD) ROOF DRAIN, SEE MEP DRAWINGS		
	(DS) DOWN SPOUT, SEE ROOF PLAN		
	FIRE EXTINGUISHER ON BRACKET, 42" A.F.F. TO HANDLE		
	FIRE EXTINGUISHER CABINET, 42" A.F.F. TO HANDLE		

KEY PLAN

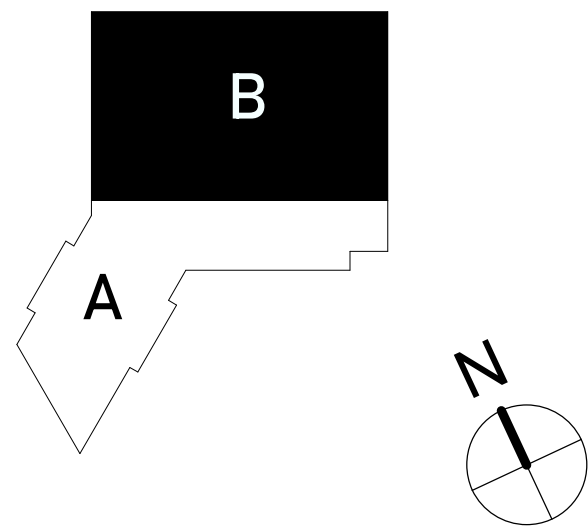


DRAWING TITLE

PARTIAL FLOOR PLAN - AREA B

DRAWING NUMBER

A-102B

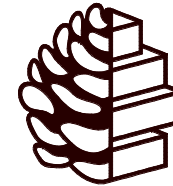


TURPENTINE DESIGN

1007 Procure Street
Fuquay-Varina, NC 27526

919.412.9138
turpentine-design.com

REVISIONS

SEALS

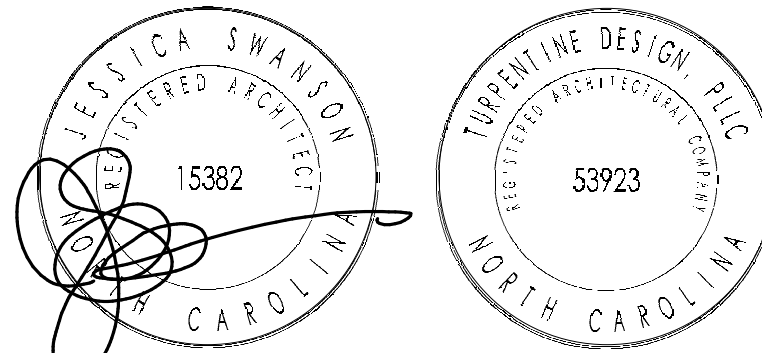

05.29.2026

ARQ AVIATION FLIGHT SCHOOL + FBO

Wilmington International Airport (ILM)
Wilmington, NC 28405

OWNER
ARQ Realty

COPYRIGHT 2025 - ALL RIGHTS RESERVED
PRINTED OR ELECTRONIC DRAWINGS & DOCUMENTATION MAY
NOT BE REPRODUCED OR REDISTRIBUTED IN ANY WAY WITHOUT
WRITTEN PERMISSION FROM TURPENTINE DESIGN

PHASE	PERMIT SET
DATE	05.29.2026
TD PROJECT #	25-009

FIRST FLOOR PLAN - OVERALL

1/16" = 1'-0"

1

GENERAL FLOOR PLAN NOTES

- UNO, ALL WALLS WITH SOLID HATCHING ARE NEW. EXISTING WALLS HAVE NO HATCH. 90 DEGREE SWING DOORS ARE NEW OR RELOCATED EXISTING DOORS. 45 DEGREE SWINGS INDICATE EXISTING DOORS.
- GC SHALL COMPLETELY CLEAN ENTIRE LEASED PREMISES IMMEDIATELY PRIOR TO OCCUPANCY.
- GC SHALL FAMILIARIZE THEMSELVES WITH THE PREMISES AND THE CONTRACT DRAWINGS AND SHALL REPORT ANY DISCREPANCIES IN THE FIELD TO THE ARCHITECT IMMEDIATELY UPON DISCOVERY.
- GC SHALL VERIFY ALL DIMENSIONS IN THE FIELD AND SHALL NOTIFY ARCH. OF ANY CONFLICTS BETWEEN THE CONTRACT DOCUMENTS AND THE EXISTING CONDITIONS. GC AND SUBS SHALL NOT SCALE DRAWINGS.
- GC SHALL COORDINATE WITH THE BUILDING OWNER OR MGMT. ON ALL MATERIAL DELIVERY AND UNLOADING, DOOR ACCESS, AND ANY DISRUPTIONS IN THE NORMAL UTILITIES.
- GC SHALL NOTIFY ARCH. OF ANY REQUIRED MATERIALS THAT ARE NOT READILY AVAILABLE AND THAT MAY DELAY COMPLETION. THIS NOTIFICATION SHALL HAPPEN WITHIN 48 HRS. OF RELEASE.
- PAINTING SUBCONTRACTOR SHALL PROVIDE LOW-VOC PRIMERS AND FINISH-COAT MATERIALS THAT ARE COMPATIBLE WITH ONE ANOTHER AND WITH THE SUBSTRATES INDICATED.
- GC SHALL INSTALL AND MAINTAIN REQ'D. PROTECTIVE COVERINGS, TEMPORARY DOORS AND WALLS, DUST BARRIERS, FLOOR PROTECTION, ETC. GC SHALL KEEP ALL COMMON AREAS FREE OF DUST AND DEBRIS.
- GC SHALL MAINTAIN ALL LIFE SAFETY SYSTEMS IN GOOD WORKING ORDER THROUGHOUT THE DURATION OF THE PROJECT, INCLUDING EXIT LIGHTING, SPRINKLER SYSTEMS, SMOKE DETECTION, AND EMERGENCY LIGHTING.
- GC SHALL PERFORM ALL WORK THAT CAUSES DISTURBANCES TO THE TENANT AFTER NORMAL BUSINESS HOURS - OR SHALL COORDINATE W/ OWNER W/IN 48 HRS OF SUCH WORK.

- UNO, ON DRAWINGS, THERE SHALL BE NO SUBSTITUTIONS OF MATERIALS MADE WITHOUT WRITTEN PERMISSION FROM OWNER AND ARCHITECT.
- UNO, ALL SURFACES TO BE PATCHED OR HOLES TO BE FILLED SHALL MATCH THE ADJACENT CONSTRUCTION AND FINISHES.
- PROVIDE FIRE-RETARDANT WOOD BLOCKING AT ALL LOCATIONS OF NEW MILLWORK, TOILET ACCESSORIES, TV MOUNTING, ETC.

WALL LEGEND

REFERENCE G-111 FOR INTERIOR WALL ASSEMBLIES


RATED WALL LEGEND

2 HOUR FIRE BARRIER
SEE G-121 FOR UL ASSEMBLIES

SYMBOL LEGEND

W412	WALL TYPE (SEE G SERIES)		BLOCKING FOR EQUIPMENT
UL# XXX	RATED WALL TYPE (SEE G SERIES)		FULL HEIGHT WALL TO ROOF DECK / BEARING WALL
	WINDOW TYPE (SEE AR SERIES FOR WINDOW SCHEDULE AND ELEVATIONS)		4" EXPANSION JOINT
	DOOR NUMBER / TYPE (SEE AS SERIES FOR DOOR SCHEDULE AND ELEVATIONS)		MATCH LINE
	(FD) FLOOR DRAIN. SEE MEP DRAWINGS		
	(RD) ROOF DRAIN. SEE MEP DRAWINGS		
	(DS) DOWN SPOUT. SEE ROOF PLAN		
	FIRE EXTINGUISHER ON BRACKET, 42" AFF TO HANDLE		
	FIRE EXTINGUISHER CABINET, 42" AFF TO HANDLE		

KEY PLAN

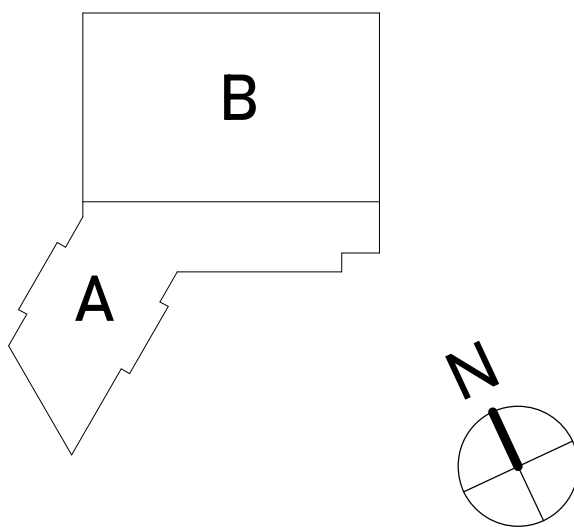


DRAWING TITLE

OVERALL FLOOR PLAN

DRAWING NUMBER

A-102

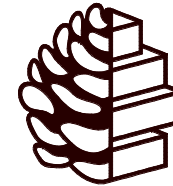


TURPENTINE
DESIGN

1007 Procure Street
Fuquay-Varina, NC 27526

919.412.9138
turentine-design.com

REVISIONS

SEALS

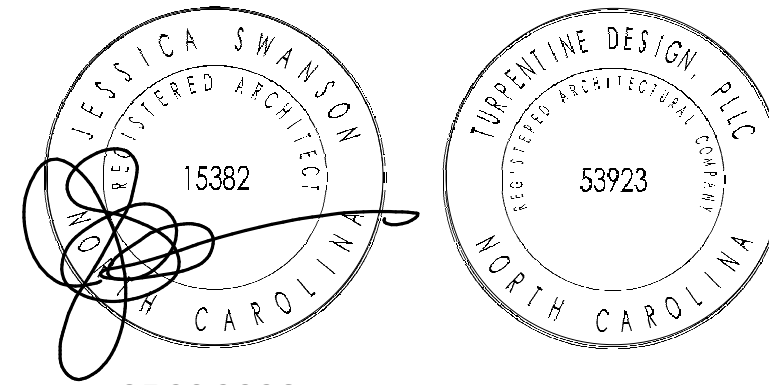

05.29.2026

ARQ AVIATION

FLIGHT SCHOOL + FBO

Wilmington International Airport (ILM)
Wilmington, NC 28405

OWNER
ARQ Realty

COPYRIGHT 2025 - ALL RIGHTS RESERVED
PRINTED OR ELECTRONIC DRAWINGS & DOCUMENTATION MAY
NOT BE REPRODUCED OR REDISTRIBUTED IN ANY WAY WITHOUT
WRITTEN PERMISSION FROM TURPENTINE DESIGN

PHASE	PERMIT SET
DATE	05.29.2026
TD PROJECT #	25-009

DRAWING TITLE

PARTIAL RCP - AREA

A

DRAWING NUMBER

A-103A

RCP SYMBOLS

H1		HIGH BAY, TGS #CHB-E-L-40-WD-U-D-1-PM-M
L8		15' LINEAR RECESSED, 3G LIGHTING #3G-RLI-0750-580-30K-UNV-DIM-XTR-DASY-S(8)
L9		15' LINEAR RECESSED, 3G LIGHTING #3G-RLI-0750-580-30K-UNV-DIM-XTR-FL-S(9)
L16		15' LINEAR RECESSED, 3G LIGHTING #3G-RLI-0750-580-30K-UNV-DIM-6CX-FL-S(16)
L50		2' PERIMETER LED, FINELITE #HP-W5-4W-40-50-V-830-SW-277-SC-FC-1%-WB-CL-TXL-L-TXL-R-SW
L68		2' PERIMETER LED, FINELITE #HP-W5-4W-40-68-V-830-SW-277-SC-FC-1%-WB-CL-TXL-L-TXL-R-SW
L86		2' PERIMETER LED, FINELITE #HP-W5-4W-40-86-V-830-SW-277-SC-FC-1%-WB-CL-TXL-L-TXL-R-SW
P1		6.5' X 10' CYLINDER, HE WILLIAMS #6CR-TL-86-L30/930-WHT-DIM-UNV-LW-CS-AD-CH96-S965H/W P1E SAME AS P1 WITH BATTERY
PIE		6.5' X 10' CYLINDER, HE WILLIAMS #6CR-TL-86-L30/930-ALUM-DIM-UNV-LW-AL-AD-CH96/ALUM-S965H/W P1E SAME AS P2 WITH BATTERY
P2		6.5' X 10' CYLINDER, HE WILLIAMS #6CR-TL-86-L30/930-ALUM-DIM-UNV-LW-AL-AD-CH96/ALUM-S965H/W P2E SAME AS P2 WITH BATTERY
P2E		6.5' X 10' CYLINDER, HE WILLIAMS #6CR-TL-86-L30/930-ALUM-DIM-UNV-LW-AL-AD-CH96/ALUM-S965H/W P2E SAME AS P2 WITH BATTERY
P3		LOBBY LOUNGE PENDANT, KUZCO LIGHTING #493216-WW/GD
P4, P4E		ACOUSTICAL MULTI FIN PENANT, ECHO #28QTY 6472-A"-CG (Square Grid)-930CK-2500LM-WFL-LV01-STD-WPC-WH P4E SAME AS P4 WITH BATTERY
P5		BAR DECORATIVE PENDANT, KUZCO LIGHTING #PD25007-GY
P8		OVAL PENDANT, BINA #RING-OVL-48"Staight Run X 12" Radius-PD-CC-A"-DN-DI-30K-90-750lmf-IC-DIO-1"-
P9		LINEAR PENDANT, TECOLED #BX-1-D-6-H-30-U-1-P-DMTS-NL-M
P10, P10E		15' LINEAR PENDANT DIRECT, 3G LIGHTING #3G-RLI-D-0C800-580-30K-UNV-DIM-DW50- BN-60"180V-BC-S(4) P10E SAME AS P10 WITH BATTERY
R1, R1E		6" RECESSED CAN, HE WILLIAMS #6CR-TL-L20/930-DIM-UNV-OW-OF-CS-N-CA1 R1E SAME AS R1 WITH BATTERY
R2, R2E		6" RECESSED CAN, HE WILLIAMS #6CR-TL-L16/930-DIM-UNV-OW-OF-CS-N-CA1 R2E SAME AS R2 WITH BATTERY
R3, R3E		6" RECESSED CAN (WET), HE WILLIAMS #6CR-TL-L15/930-DIM-UNV-LW-OF-CS-AD- WET/IC-N-CA1 R3E SAME AS R3 WITH BATTERY
R4, R4E		6" EXTERIOR RECESSED CAN, HE WILLIAMS #6CR-L20/830-DIM-277-OW-CS-WET/IC-N-CA1 R4E SAME AS R4 WITH BATTERY
R5		4" WALL WASHER RECESSED CAN, HE WILLIAMS #DR-TL-L10/830-DIM-UNV-OWW-OF-CS-N-CA1
S1		FIELD SELECT STRIP, HE WILLIAMS #96-4-L40/830-SFRA-DIM-UNV
SM1		4" SURFACE MOUNT CYLINDER, HE WILLIAMS #4CR-13-L9/830-WHT-DIM-UNV-OW-CS-SM
T2, T2E		2X2 LED TROFFER, HE WILLIAMS #DRG-S22-L32/830-AD-DIM-UNV T2E SAME AS T2 WITH BATTERY
T4, T4E		2X4 LED TROFFER, HE WILLIAMS #DRG-S24-L36/830-AD-DIM-UNV T4E SAME AS T4 WITH BATTERY
W1		BATHROOM WALL SCONCE, SCOTT ARCH LIGHTING #53A75-L12-30K-PT-FEC
W2, W2E		EXTERIOR CYLINDER WALL SCONCE, VISA OW2308-L30K-MVOLT-1-RMD W2E SAME AS W2 WITH BATTERY
W3, W3E		EXTERIOR WALL SCONCE, GARDCO GEOFORM #GCM-A05-830-T2M-UNV-FAWS W3E SAME AS W3 WITH BATTERY
W4, W4E		EXTERIOR WALL SCONCE, MIMIK20 #M20-H-26-T2-1-80-3K-UNV-O-10V W4E SAME AS W4 WITH BATTERY
W5		DECORATIVE WALL SCONCE, SCOTT ARCH LIGHTING #SC-WC100-L-09-30K-BN-FRST
EM		EMERGENCY WALLPACK (W/ BATTERY), MULE #SQ-LED-W-50
INV		EMERGENCY MICRO LIGHTING INVERTER, MULE #CEPS-25W-RT

FIRST FLOOR RCP - AREA A

1/8" = 1'-0"

1

GENERAL RCP NOTES

- THE ARCHITECTURAL CEILING PLANS SHALL GOVERN ALL LOCATIONS OF LIGHT FIXTURES, MECHANICAL DIFFUSERS AND CLG. GRID LAYOUTS.
- UNO, ALL CEILING FIXTURES INCLUDING FIRE ALARM HORNS, STROBES, ENUNCIATORS, SPRINKLER HEADS ETC. SHALL BE WHITE IN COLOR AND CEILING MOUNTED AS CODE ALLOWS. IF BUILDING STANDARD EXISTS WHICH CONFLICTS WITH THIS CONDITION, COORDINATE FINISH WITH ARCHITECT.
- SEE ELEC. DWGS. FOR EXACT LIGHTING SPECS. ARCHITECT TO APPROVE FIXTURE SPECS PRIOR TO GC ORDER. DESCRIPTIONS OF FIXTURES ON THIS DRAWING ARE FOR REFERENCE ONLY.
- UNO, ON DRAWINGS, REMOVE ALL UNUSED CABLE, CONDUIT, DUCTWORK, HANGER WIRES, CLAMPS, PIPING, ETC.
- SEE ELECTRICAL DRAWINGS FOR INFORMATION REGARDING LOCATIONS OF EMERGENCY LIGHTING, FIRE ALARM DEVICES, OCCUPANCY SENSORS, AND OTHER CEILING DEVICES NOT SHOWN.
- UNO, CENTER ALL FIXTURES AND DEVICES IN CEILING TILES, SOFFITS, OR PORTALS. NOTIFY ARCHITECT OF CONFLICTS. COORDINATE FINISH OF DIFFUSERS LOCATED IN SPECIALTY CEILINGS WITH ARCHITECT.
- UNO, ALL GYPSUM WALL BOARD CEILINGS SHALL BE X"-X" AFF. GC TO VERIFY HEIGHT IS ACHIEVABLE IN FIELD AND NOTIFY ARCHITECT IMMEDIATELY OF ANY CONFLICTS.
- UNO, ALL SUSPENDED ACOUSTICAL CEILINGS SHALL BE X"-X" AFF TO THE FINISHED SURFACE OF THE TILE. GC TO VERIFY HEIGHT IS ACHIEVABLE IN FIELD AND NOTIFY ARCHITECT IMMEDIATELY OF ANY CONFLICTS.
- UNO, EXISTING EXTERIOR SHADE DEVICES ARE EXISTING TO REMAIN, PROVIDE PROTECTION AS REQUIRED DURING CONSTRUCTION. GC TO NOTIFY ARCHITECT OF ANY DAMAGED DEVICES.
- UNO, FACE OF ALL GWB SOFFITS ADJACENT TO EXPOSED CEILING AREAS OR CORRIDORS SHALL HAVE GWB EXTENDING TO FLOOR STRUCTURE ABOVE. SEE CONSTRUCTION PLAN FOR WALL TYPES, AND COORD. WITH RCP AS REQUIRED


CEILING MATERIAL LEGEND


	CL100 INTERIOR GYPSUM BOARD		CL600 ACT, 2x4, EXTERIOR GRADE		BAF1 ACOUSTIC FELT BAFFLES
	CL200 ACT, 2x2		CL700 ACOUSTIC PLASTER CEILING		BAF2 WOOD ACOUSTIC BAFFLES
	CL300 ACT, 2x4		CL800 TILE CEILING		
	CL400 PERFORATED METAL PANEL, 1x4		OPEN TO DECK		
	CL500 EXTERIOR GYPSUM BOARD SOFFIT				

AV/IT LEGEND

	SECURITY CAMERA REFERENCE SECURITY SHEETS
--	--

KEY PLAN

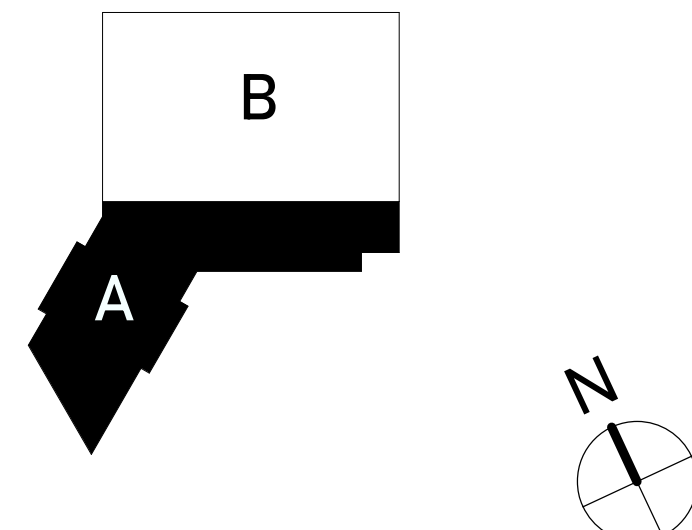

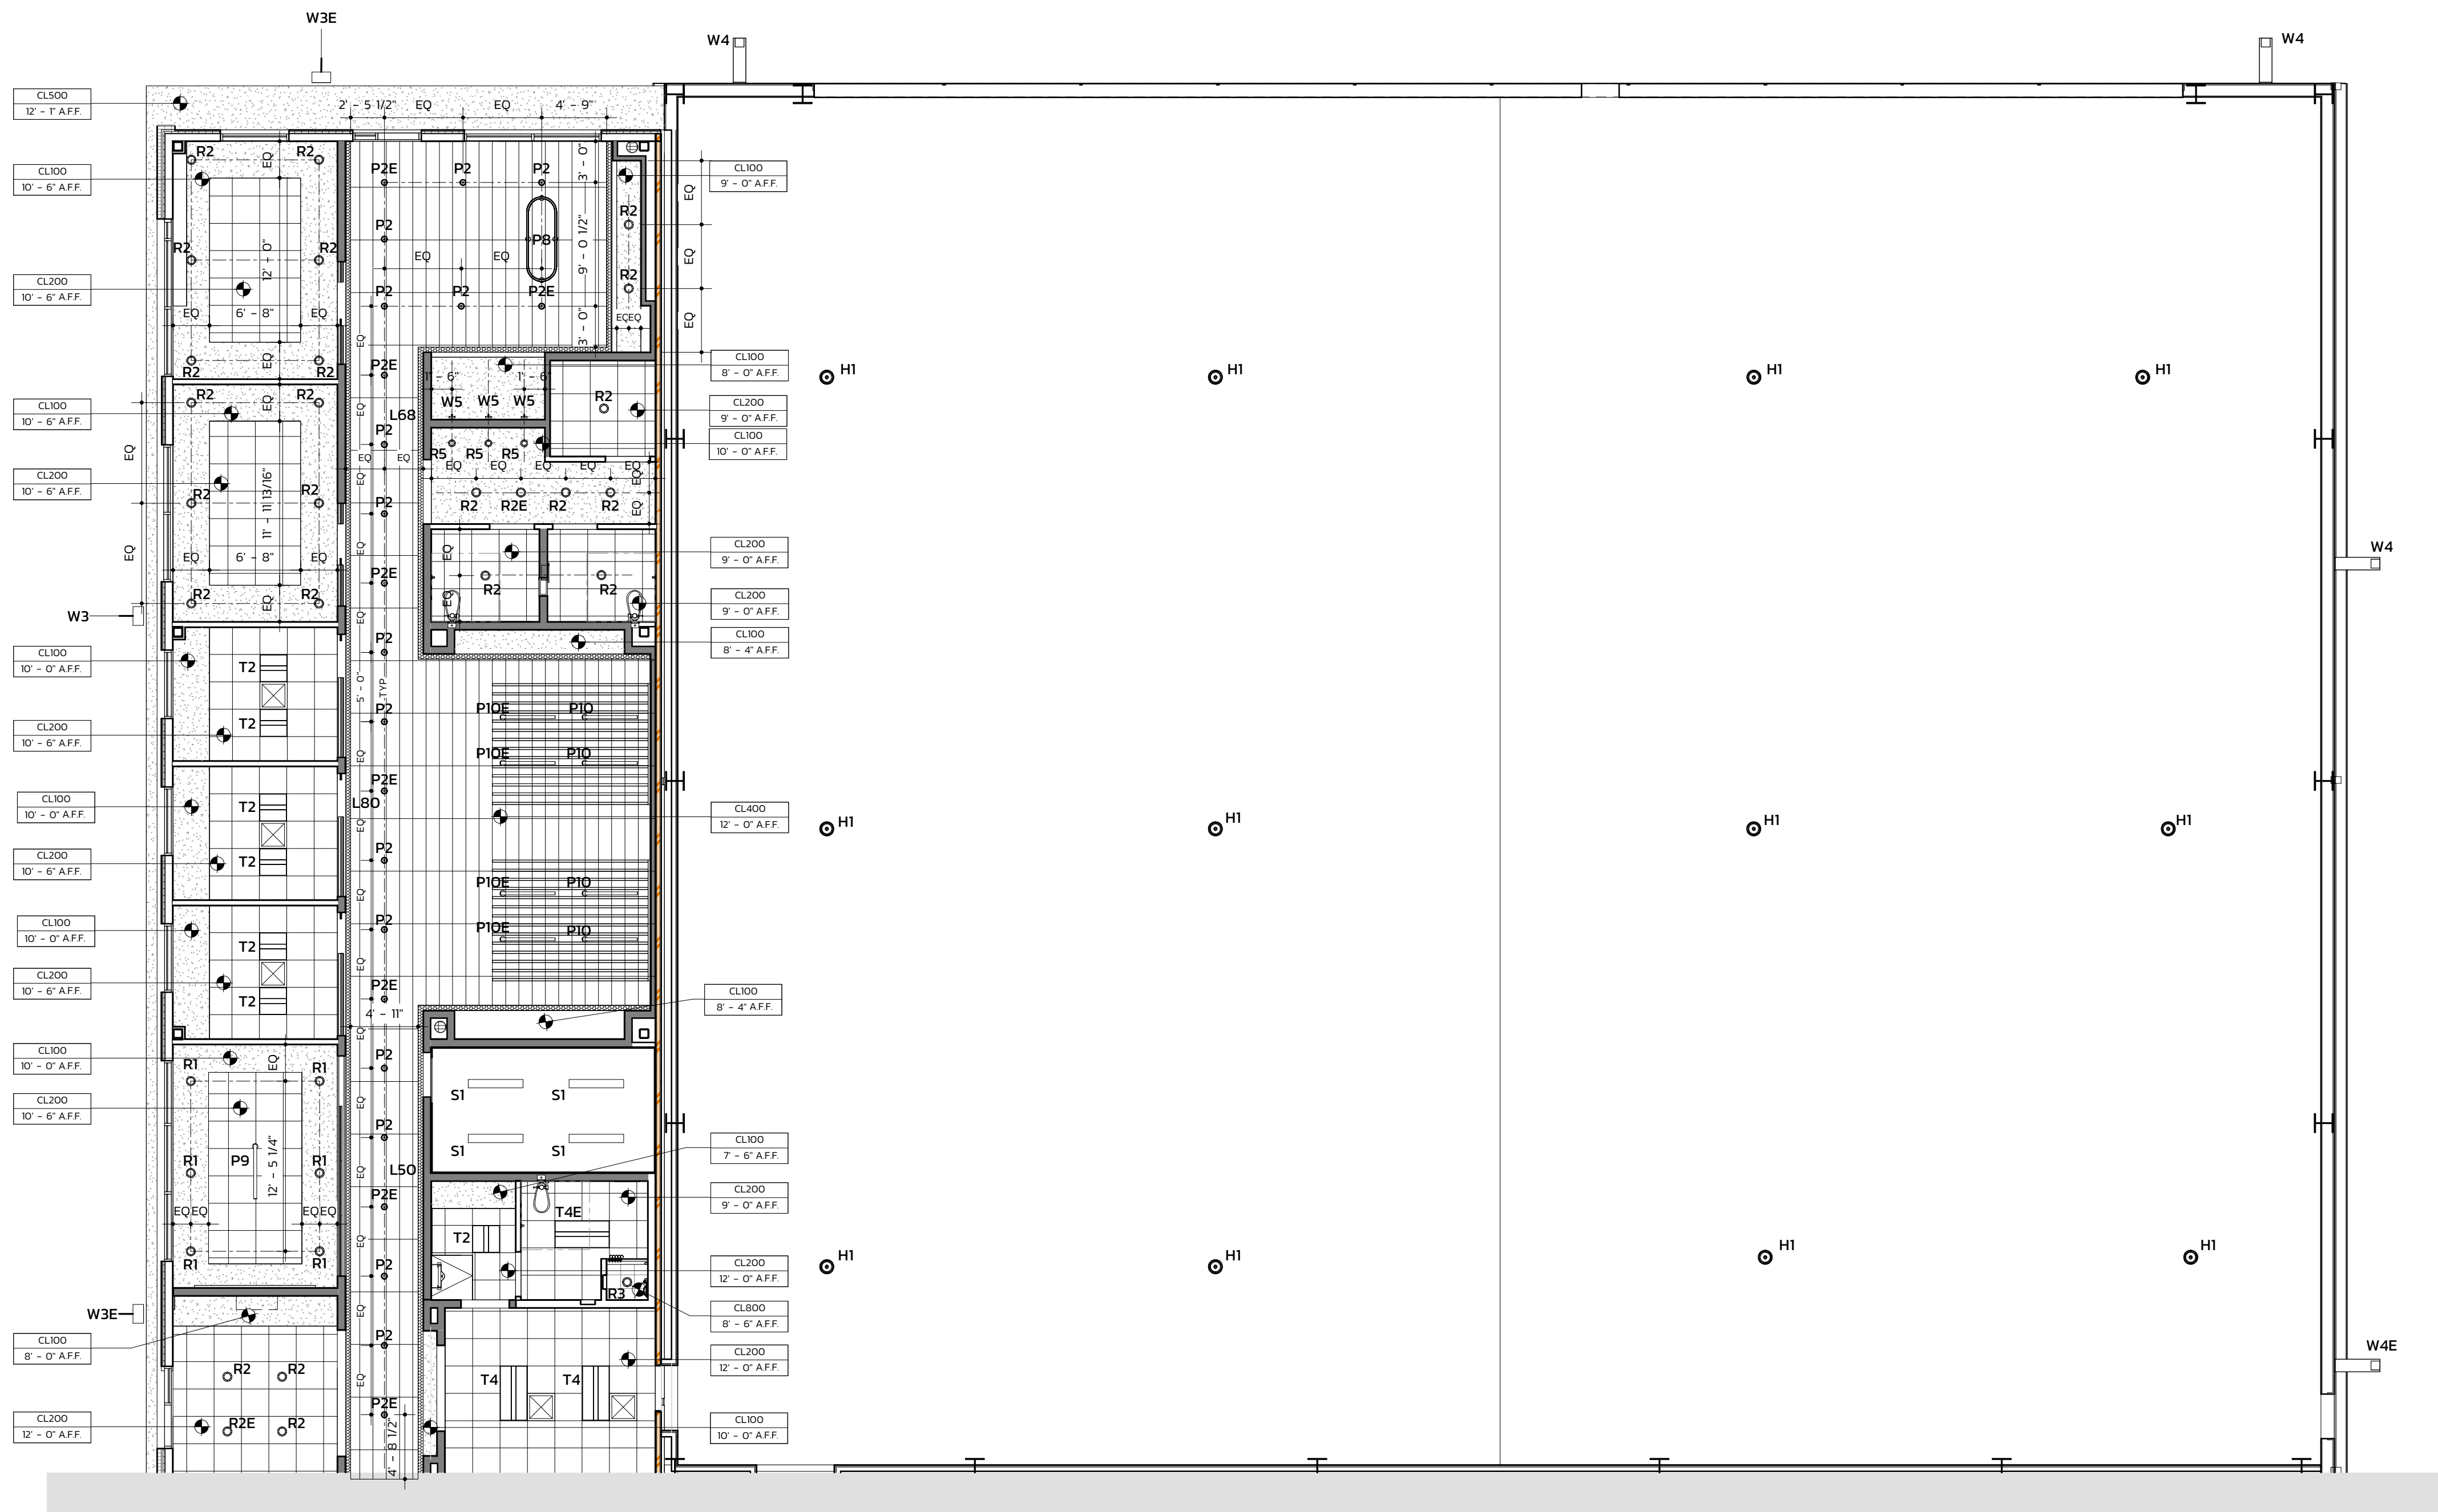

FIRST FLOOR RCP - AREA B

1/8" = 1'-0"

1

RCP SYMBOLS

H1		HIGH BAY, TGS #CHB-E-L-40-WD-U-D-1-PM-M
L8		15' LINEAR RECESSED, 3G LIGHTING #3G-RLI-D750-580-30K-UNV-DIM-XTR-DASY-S(8)
L9		15' LINEAR RECESSED, 3G LIGHTING #3G-RLI-D750-580-30K-UNV-DIM-XTR-FL-S(9)
L16		15' LINEAR RECESSED, 3G LIGHTING #3G-RLI-D750-580-30K-UNV-DIM-6CX-FL-S(16)
L50		2' PERIMETER LED, FINELITE #HP-W5-4W-40-50-V-830-SW-277-SC-FC-1%-WB-CL-TXL-L-TXL-R-SW
L68		2' PERIMETER LED, FINELITE #HP-W5-4W-40-68-V-830-SW-277-SC-FC-1%-WB-CL-TXL-L-TXL-R-SW
L86		2' PERIMETER LED, FINELITE #HP-W5-4W-40-86-V-830-SW-277-SC-FC-1%-WB-CL-TXL-L-TXL-R-SW
P1		6.5' X 10' CYLINDER, HE WILLIAMS #ROR-TL-16-L15/930-WHT-DIM-UNV-LW-CS-AD-CM96-S96SW P1E SAME AS P1 WITH BATTERY
P1E		6.5' X 10' CYLINDER, HE WILLIAMS #ROR-TL-16-L15/930-ALUM-DIM-UNV-LW-AL-AD-CM96/ALUM-S96SW/B P1E SAME AS P1 WITH BATTERY
P2		6.5' X 10' CYLINDER, HE WILLIAMS #ROR-TL-16-L15/930-ALUM-DIM-UNV-LW-AL-AD-CM96/ALUM-S96SW/B P2E SAME AS P2 WITH BATTERY
P2E		6.5' X 10' CYLINDER, HE WILLIAMS #ROR-TL-16-L15/930-ALUM-DIM-UNV-LW-AL-AD-CM96/ALUM-S96SW/B P2E SAME AS P2 WITH BATTERY
P3		LOBBY LOUNGE PENDANT, KUZCO LIGHTING #49325-WWGD
P4, P4E		ACOUSTICAL MULTI FIN PENANT, ECHO #28QTY 6472-A--CG (Square Grid)-930CK-2500LM-WFL-LV01-STD-WPC-WH P4E SAME AS P4 WITH BATTERY
P5		BAR DECORATIVE PENDANT, KUZCO LIGHTING #PD2907-GY
P8		OVAL PENDANT, BINA #RING-OVL-48"Staight Run X 12" Radius-PO-CC-A--DN-DI-30K-90-750lmf-IC-DIO-1-- P8E SAME AS P8 WITH BATTERY
P9		LINEAR PENDANT, TECOLEO #BX-1-D-6-H-30-U--P-DM1%-NL-M
P10, P10E		15' LINEAR PENDANT DIRECT, 3G LIGHTING #3G-RLI-D-CK800-580-30K-UNV-DIM-DW50- BW-60"180V-BC-S(4) P10E SAME AS P10 WITH BATTERY
R1, R1E		6' RECESSED CAN, HE WILLIAMS #ROR-TL-L20/930-DIM-UNV-OW-OF-CS-N-CA1 R1E SAME AS R1 WITH BATTERY
R2, R2E		6' RECESSED CAN, HE WILLIAMS #ROR-TL-L19/930-DIM-UNV-OW-OF-CS-N-CA1 R2E SAME AS R2 WITH BATTERY
R3, R3E		6' RECESSED CAN (WET), HE WILLIAMS #ROR-TL-L15/830-DIM-UNV-LW-OF-CS-AD-WET1CC-N-CA1 R3E SAME AS R3 WITH BATTERY
R4, R4E		6' EXTERIOR RECESSED CAN, HE WILLIAMS #ROR-L20/830-DIM-277-OW-CS-WET1CC-N-CA1 R4E SAME AS R4 WITH BATTERY
R5		4' WALL WASHER RECESSED CAN, HE WILLIAMS #DR-TL-L10/830-DIM-UNV-OWW-OF-CS-N-CA1
S1		FIELD SELECT STRIP, HE WILLIAMS #96-4-L60/830-SFRA-DIM-UNV
SM1		4' SURFACE MOUNT CYLINDER, HE WILLIAMS #4CR-13-L9/830-WHT-DIM-UNV-OW-CS-SM
T2, T2E		2X2 LED TROFFER, HE WILLIAMS #DRG-S22-L32/830-AD-DIM-UNV T2E SAME AS T2 WITH BATTERY
T4, T4E		2X4 LED TROFFER, HE WILLIAMS #DRG-S24-L36/830-AD-DIM-UNV T4E SAME AS T4 WITH BATTERY
W1		BATHROOM WALL SCONCE, SCOTT ARCH LIGHTING #53A75-L12-30K-PT-FEC
W2, W2E		EXTERIOR CYLINDER WALL SCONCE, VISA OW2308-L30K-MVOLT--RMD W2E SAME AS W2 WITH BATTERY
W3, W3E		EXTERIOR WALL SCONCE, GARDCO GEOFORM #GCM-A05-830-T2M-UNV-FAWS W3E SAME AS W3 WITH BATTERY
W4, W4E		EXTERIOR WALL SCONCE, MIMIK20 #M20-H-26-T2-1-80-3K-UNV-O-10V W4E SAME AS W4 WITH BATTERY
W5		DECORATIVE WALL SCONCE, SCOTT ARCH LIGHTING #SC-WC100-L-09-30K-BN-FRST
EM		EMERGENCY WALLPACK (W/ BATTERY), MULE #SQ-LED-W-SD
INV		EMERGENCY MICRO LIGHTING INVERTER, MULE #CEPS-25W-RT

GENERAL RCP NOTES

- THE ARCHITECTURAL CEILING PLANS SHALL GOVERN ALL LOCATIONS OF LIGHT FIXTURES, MECHANICAL DIFFUSERS AND CLG. GRID LAYOUTS.
- UNO, ALL CEILING FIXTURES INCLUDING FIRE ALARM HORNS, STROBES, ENUNCIATORS, SPRINKLER HEADS ETC. SHALL BE WHITE IN COLOR AND CEILING MOUNTED AS CODE ALLOWS. IF BUILDING STANDARD EXISTS WHICH CONFLICTS WITH THIS CONDITION, COORDINATE FINISH WITH ARCHITECT.
- SEE ELEC. DWGS. FOR EXACT LIGHTING SPECS. ARCHITECT TO APPROVE FIXTURE SPECS PRIOR TO GC ORDER. DESCRIPTIONS OF FIXTURES ON THIS DRAWING ARE FOR REFERENCE ONLY.
- UNO, ON DRAWINGS, REMOVE ALL UNUSED CABLE, CONDUIT, DUCTWORK, HANGER WIRES, CLAMPS, PIPING, ETC.
- SEE ELECTRICAL DRAWINGS FOR INFORMATION REGARDING LOCATIONS OF EMERGENCY LIGHTING, FIRE ALARM DEVICES, OCCUPANCY SENSORS, AND OTHER CEILING DEVICES NOT SHOWN.
- UNO, CENTER ALL FIXTURES AND DEVICES IN CEILING TILES, SOFFITS, OR PORTALS. NOTIFY ARCHITECT OF CONFLICTS. COORDINATE FINISH OF DIFFUSERS LOCATED IN SPECIALTY CEILINGS WITH ARCHITECT.
- UNO, ALL GYPSUM WALL BOARD CEILINGS SHALL BE X-X" AFF. GC TO VERIFY HEIGHT IS ACHIEVABLE IN FIELD AND NOTIFY ARCHITECT IMMEDIATELY OF ANY CONFLICTS.
- UNO, ALL SUSPENDED ACOUSTICAL CEILINGS SHALL BE X-X" AFF TO THE FINISHED SURFACE OF THE TILE. GC TO VERIFY HEIGHT IS ACHIEVABLE IN FIELD AND NOTIFY ARCHITECT IMMEDIATELY OF ANY CONFLICTS.
- UNO, EXISTING EXTERIOR SHADE DEVICES ARE EXISTING TO REMAIN, PROVIDE PROTECTION AS REQUIRED DURING CONSTRUCTION. GC TO NOTIFY ARCHITECT OF ANY DAMAGED DEVICES.
- UNO, FACE OF ALL GWB SOFFITS ADJACENT TO EXPOSED CEILING AREAS OR CORRIDORS SHALL HAVE GWB EXTENDING TO FLOOR STRUCTURE ABOVE. SEE CONSTRUCTION PLAN FOR WALL TYPES, AND COORD. WITH RCP AS REQUIRED


CEILING MATERIAL LEGEND

	CL100 INTERIOR GYPSUM BOARD		CL600 ACT, 2x4, EXTERIOR GRADE		BAF1 ACOUSTIC FELT BAFFLES
	CL200 ACT, 2x2		CL700 ACOUSTIC PLASTER CEILING		BAF2 WOOD ACOUSTIC BAFFLES
	CL300 ACT, 2x4		CL800 TILE CEILING		
	CL400 PERFORATED METAL PANEL, 1x4		OPEN TO DECK		
	CL500 EXTERIOR GYPSUM BOARD SOFFIT				

AV/IT LEGEND

- SECURITY CAMERA
REFERENCE SECURITY SHEETS

KEY PLAN

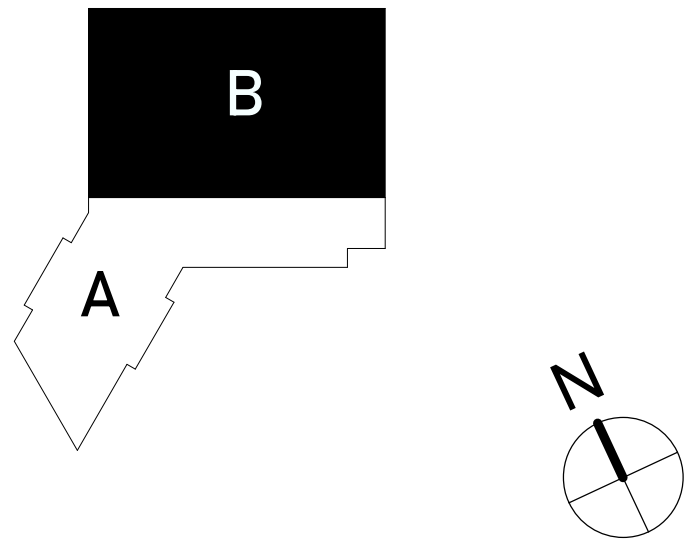


1007 Procure Street
Fuquay-Varina, NC 27526

919.412.9138
turpentine-design.com

REVISIONS

SEALS

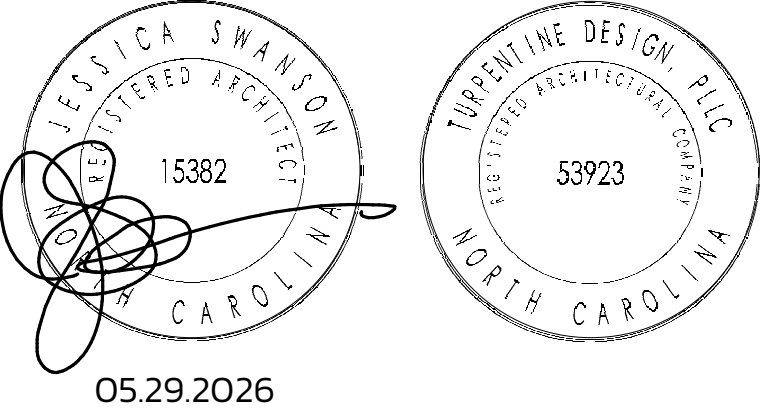

ARQ AVIATION
FLIGHT SCHOOL + FBO

Wilmington International Airport (ILM)
Wilmington, NC 28405


OWNER
ARQ Realty

COPYRIGHT 2025 - ALL RIGHTS RESERVED
PRINTED OR ELECTRONIC DRAWINGS & DOCUMENTATION MAY
NOT BE REPRODUCED OR REDISTRIBUTED IN ANY WAY WITHOUT
WRITTEN PERMISSION FROM TURPENTINE DESIGN

PHASE	PERMIT SET
DATE	05.29.2026
TD PROJECT #	25-009

DRAWING TITLE
PARTIAL RCP - AREA
B

DRAWING NUMBER
A-103B

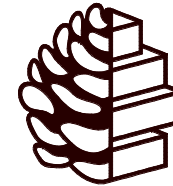


TURPENTINE DESIGN

1007 Procure Street
Fuquay-Varina, NC 27526

919.412.9138
turentine-design.com

REVISIONS

SEALS

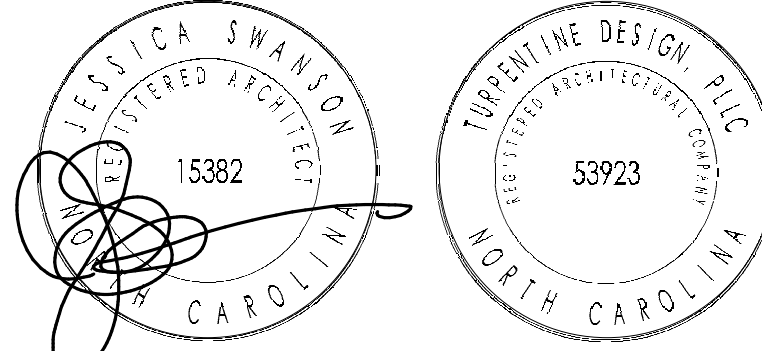

05.29.2026

ARQ AVIATION FLIGHT SCHOOL + FBO

Wilmington International Airport (ILM)
Wilmington, NC 28405

OWNER
ARQ Realty

COPYRIGHT 2025 - ALL RIGHTS RESERVED
PRINTED OR ELECTRONIC DRAWINGS & DOCUMENTATION MAY
NOT BE REPRODUCED OR REDISTRIBUTED IN ANY WAY WITHOUT
WRITTEN PERMISSION FROM TURPENTINE DESIGN

PHASE	PERMIT SET
DATE	05.29.2026
TD PROJECT #	25-009

DRAWING TITLE

OVERALL RCP

DRAWING NUMBER

A-103

RCP SYMBOLS

H1		HIGH BAY, TGS #CHB-E-L-40-WD-U-D-1-PH-M
L8		15' LINEAR RECESSED, 3G LIGHTING #3G-LRL-D750-S80-30K-UNV-DIM-XTR-DASY-S(8)
L9		15' LINEAR RECESSED, 3G LIGHTING #3G-LRL-D750-S80-30K-UNV-DIM-XTR-FL-S(9)
L16		15' LINEAR RECESSED, 3G LIGHTING #3G-LRL-D750-S80-30K-UNV-DIM-GCX-FL-S(16)
L50		2' PERIMETER LED, FINELITE #HP-W5-4W-4D-50'-V-830-SW-277-SC-FC-1%-WB-C1-TXL-L-TXL-R-SW
L68		2' PERIMETER LED, FINELITE #HP-W5-4W-4D-68'-V-830-SW-277-SC-FC-1%-WB-C1-TXL-L-TXL-R-SW
L86		2' PERIMETER LED, FINELITE #HP-W5-4W-4D-86'-V-830-SW-277-SC-FC-1%-WB-C1-TXL-L-TXL-R-SW
P1		6.5' X 10' CYLINDER, HE WILLIAMS #HCR-TL-B-15/930-WHT-DIM-UNV-LW-CS-AD-CH96-S9658/W
PIE		PIE SAME AS P1 WITH BATTERY
P2		6.5' X 10' CYLINDER, HE WILLIAMS #HCR-TL-B-15/930-ALUM-DIM-UNV-LW-AL-AD-CH96/ALUM-S9658/B
P2E		P2E SAME AS P2 WITH BATTERY
P3		LOBBY LOUNGE PENDANT, KUZCO LIGHTING #493216-WH/GD
P4, P4E		ACOUSTICAL MULTI FIN PENANT, ECHO #28QTV E4712-A-1-CG (5square Grid)-930CK-2500LM-WFL-LV01-STD-WPC-WH
P5		BAR DECORATIVE PENDANT, KUZCO LIGHTING #PD22907-GY
P8		OVAL PENDANT, BINA #RRNG-OVL-48"straight Run X 12" Radius-PD-CC-A-1-DN-D1-30K-90-750lmf-IC-D10-11"
P9		LINEAR PENDANT, TECHOLED #BX-1-D-6-18-30-U-1-P-DMTX-NL-M
PI0, PI0E		15' LINEAR PENDANT DIRECT, 3G LIGHTING #3G-LPL-D-DC300-S80-30K-UNV-DIM-DW50-BK-60"-60W-BC-5(4)
		PI0E SAME AS PI0 WITH BATTERY
R1, R1E		6' RECESSED CAN, HE WILLIAMS #RDR-TL-L20/930-DIM-UNV-OW-OF-CS-N-CA1
		R1E SAME AS R1 WITH BATTERY
R2, R2E		6' RECESSED CAN, HE WILLIAMS #RDR-TL-L15/930-DIM-UNV-OW-OF-CS-N-CA1
		R2E SAME AS R2 WITH BATTERY
R3, R3E		6' RECESSED CAN (WET), HE WILLIAMS #RDR-TL-L15/930-DIM-UNV-LW-OF-CS-AD-WET/CC-N-CA1
		R3E SAME AS R3 WITH BATTERY
R4, R4E		8' EXTERIOR RECESSED CAN, HE WILLIAMS #RDR-L20/930-DIM-277-OW-CS-WET/CC-N-CA1
		R4E SAME AS R4 WITH BATTERY
R5		4' WALL WASHER RECESSED CAN, HE WILLIAMS #DR-TL-L10/830-DIM-UNV-OWN-OF-CS-N-CA1
S1		FIELD SELECT STRIP, HE WILLIAMS #96-4-L40/830-SFRA-DIM-UNV
SM1		4' SURFACE MOUNT CYLINDER, HE WILLIAMS #4CR-13-L9/830-WHT-DIM-UNV-OW-CS-SM
T2, T2E		2X2 LED TROFFER, HE WILLIAMS #DQ-522-L32/830-AD-DIM-UNV
		T2E SAME AS T2 WITH BATTERY
T4, T4E		2X4 LED TROFFER, HE WILLIAMS #DQ-524-L50/830-AD-DIM-UNV
		T4E SAME AS T4 WITH BATTERY
W1		BATHROOM WALL SCONCE, SCOTT ARCH LIGHTING #53A75-L12-30K-PT-FEC
W2, W2E		EXTERIOR CYLINDER WALL SCONCE, VISA OW2308-L30K-MVOLT-1-RMD
		W2E SAME AS W2 WITH BATTERY
W3, W3E		EXTERIOR WALL SCONCE, GARCO GEOFORM #GCM-A05-930-T2M-UNV-FAWS
		W3E SAME AS W3 WITH BATTERY
W4, W4E		EXTERIOR WALL SCONCE, MIMIK20 #A20-M-26-T2-1-80-3K-UNV-O-10V
		W4E SAME AS W4E WITH BATTERY
W5		DECORATIVE WALL SCONCE, SCOTT ARCH LIGHTING #SC-WC100-L-09-30K-BN-FRST
EM		EMERGENCY WALLPACK (W/ BATTERY), MULE #SQ-LED-W-SD
INV		EMERGENCY MICRO LIGHTING INVERTER, MULE #CEPS-25W-RT

FIRST FLOOR RCP - OVERALL

1

1/16" = 1'-0"

GENERAL RCP NOTES

- THE ARCHITECTURAL CEILING PLANS SHALL GOVERN ALL LOCATIONS OF LIGHT FIXTURES, MECHANICAL DIFFUSERS AND CLG. GRID LAYOUTS.
- UNO, ALL CEILING FIXTURES INCLUDING FIRE ALARM HORNS, STROBES, ENUNCIATORS, SPRINKLER HEADS ETC. SHALL BE WHITE IN COLOR AND CEILING MOUNTED AS CODE ALLOWS. IF BUILDING STANDARD EXISTS WHICH CONFLICTS WITH THIS CONDITION, COORDINATE FINISH WITH ARCHITECT.
- SEE ELEC. DWGS. FOR EXACT LIGHTING SPECS. ARCHITECT TO APPROVE FIXTURE SPECS PRIOR TO GC ORDER. DESCRIPTIONS OF FIXTURES ON THIS DRAWING ARE FOR REFERENCE ONLY.
- UNO, ON DRAWINGS, REMOVE ALL UNUSED CABLE, CONDUIT, DUCTWORK, HANGER WIRES, CLAMPS, PIPING, ETC.
- SEE ELECTRICAL DRAWINGS FOR INFORMATION REGARDING LOCATIONS OF EMERGENCY LIGHTING, FIRE ALARM DEVICES, OCCUPANCY SENSORS, AND OTHER CEILING DEVICES NOT SHOWN.
- UNO, CENTER ALL FIXTURES AND DEVICES IN CEILING TILES, SOFFITS, OR PORTALS. NOTIFY ARCHITECT OF CONFLICTS. COORDINATE FINISH OF DIFFUSERS LOCATED IN SPECIALTY CEILINGS WITH ARCHITECT.
- UNO, ALL GYPSUM WALL BOARD CEILINGS SHALL BE X-X" AFF. GC TO VERIFY HEIGHT IS ACHIEVABLE IN FIELD AND NOTIFY ARCHITECT IMMEDIATELY OF ANY CONFLICTS.
- UNO, ALL SUSPENDED ACOUSTICAL CEILINGS SHALL BE X-X" AFF TO THE FINISHED SURFACE OF THE TILE. GC TO VERIFY HEIGHT IS ACHIEVABLE IN FIELD AND NOTIFY ARCHITECT IMMEDIATELY OF ANY CONFLICTS.
- UNO, EXISTING EXTERIOR SHADE DEVICES ARE EXISTING TO REMAIN, PROVIDE PROTECTION AS REQUIRED DURING CONSTRUCTION. GC TO NOTIFY ARCHITECT OF ANY DAMAGED DEVICES.
- UNO, FACE OF ALL GWB SOFFITS ADJACENT TO EXPOSED CEILING AREAS OR CORRIDORS SHALL HAVE GWB EXTENDING TO FLOOR STRUCTURE ABOVE. SEE CONSTRUCTION PLAN FOR WALL TYPES, AND COORD. WITH RCP AS REQUIRED


CEILING MATERIAL LEGEND

	CL100 INTERIOR GYPSUM BOARD		CL600 ACT, 2x4, EXTERIOR GRADE		BAF1 ACOUSTIC FELT BAFFLES
	CL200 ACT, 2x2		CL700 ACOUSTIC PLASTER CEILING		BAF2 WOOD ACOUSTIC BAFFLES
	CL300 ACT, 2x4		CL800 TILE CEILING		
	CL400 PERFORATED METAL PANEL, 1x4		OPEN TO DECK		
	CL500 EXTERIOR GYPSUM BOARD SOFFIT				

AV/IT LEGEND

- SECURITY CAMERA
REFERENCE SECURITY SHEETS

KEY PLAN

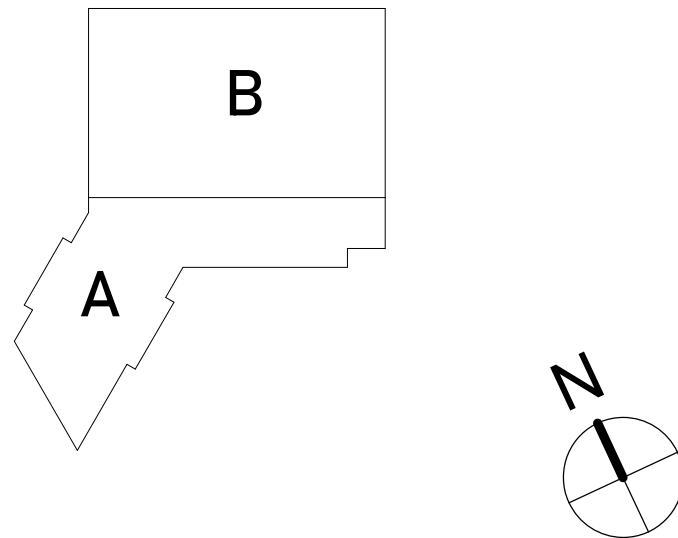



919.412.9138
turpentine-design.com

Wilmington International Airport (ILM)
Wilmington, NC 28405


COPYRIGHT 2025 - ALL RIGHTS RESERVED
PRINTED OR ELECTRONIC DRAWINGS & DOCUMENTATION MAY
NOT BE REPRODUCED OR REDISTRIBUTED IN ANY WAY WITHOUT
WRITTEN PERMISSION FROM TURPENTINE DESIGN

DRAWING TITLE

PARTIAL ROOF PLAN

– AREA A

DRAWING NUMBER

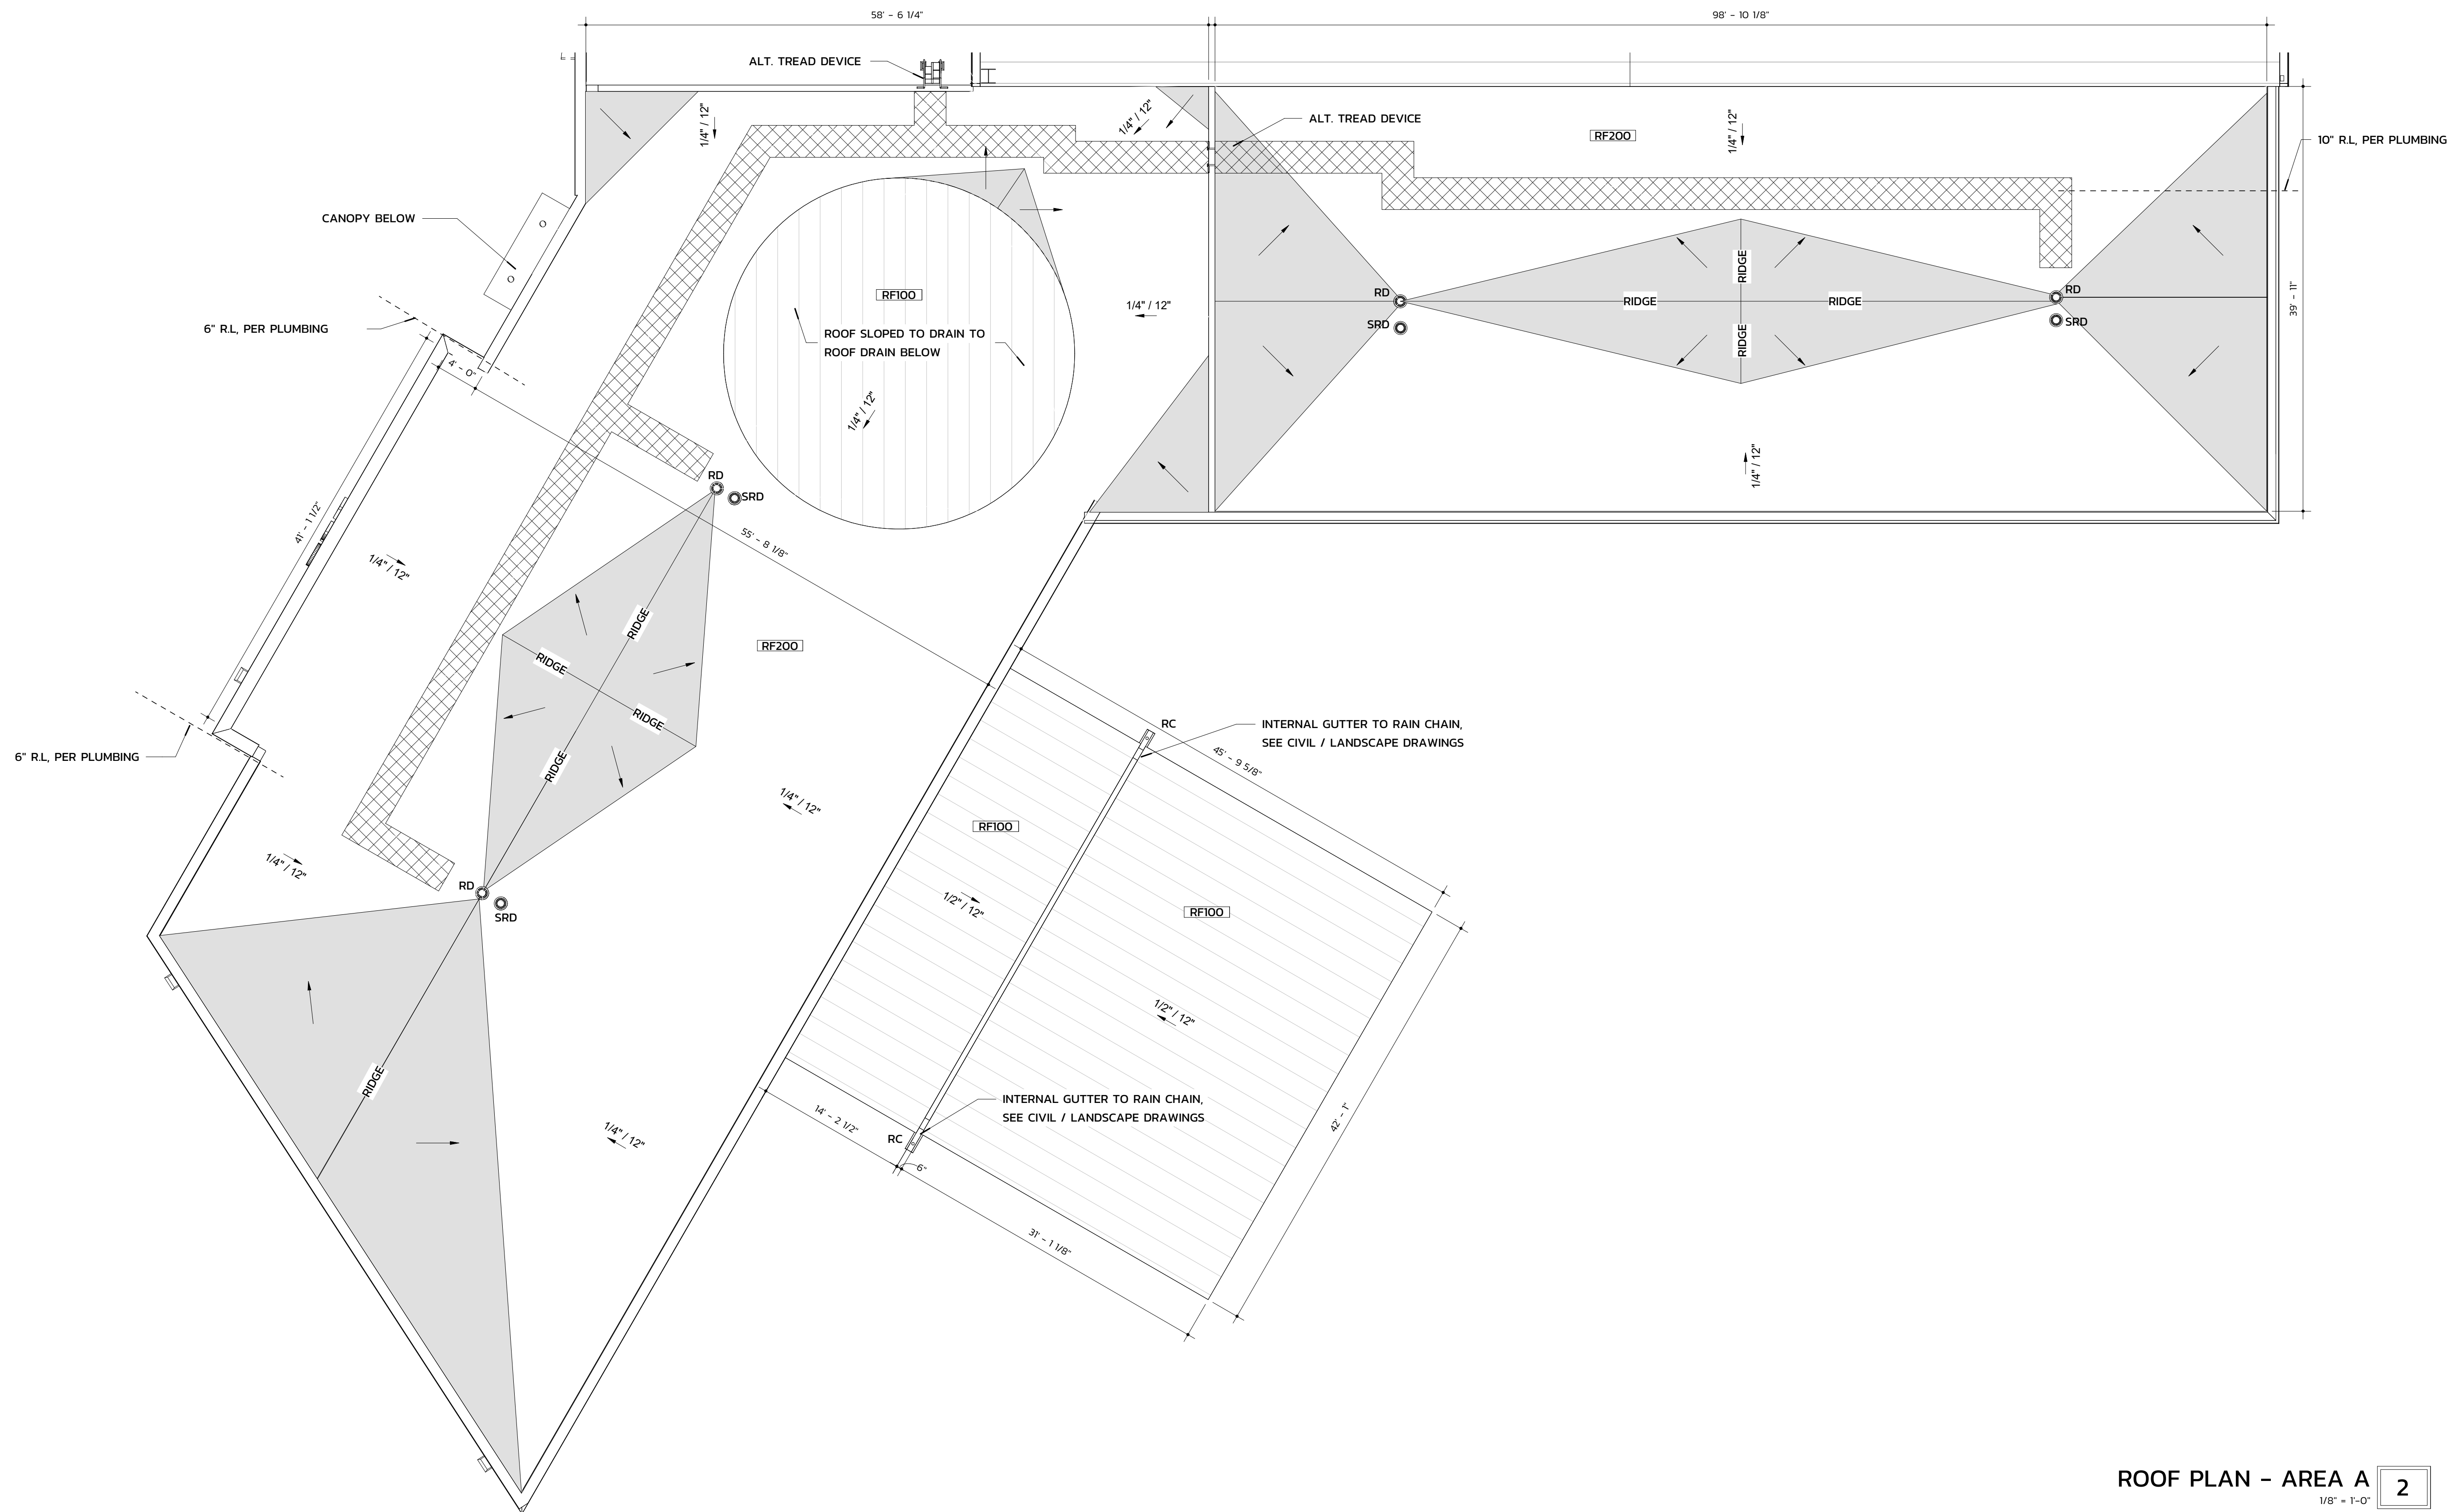

1. GC SHALL BE SOLELY RESPONSIBLE FOR VERIFICATION OF ALL ROOF DIMENSIONS INCLUDING SIZES AND LOCATION OF ALL EXISTING ROOF MOUNTED EQUIPMENT AND ACCESSORIES.
2. GC'S SHALL ENSURE THAT THE ROOF STRUCTURE IS NOT OVERLOADED BY WEIGHTS OF CONSTRUCTION EQUIPMENT, MATERIALS, AND PERSONNEL DURING CONSTRUCTION AND SHALL PROVIDE ADEQUATE FALL PROTECTION FOR ALL WORKERS ON THE ROOF. GC SHALL BE RESPONSIBLE FOR THE CONTRACT DRAWINGS AND SHALL REPORT ANY DISCREPANCIES IN THE FIELD TO THE ARCHITECT IMMEDIATELY UPON DISCOVERY.
3. THE GC SHALL CONFINE HIS OPERATIONS TO THE IMMEDIATE VICINITY OF THE WORK SITE AS DIRECTED BY THE OWNER/ARCHITECT AND SHALL ACCESS THE ROOF ONLY FROM THE OUTSIDE OF THE BUILDING AT AREAS DIRECTED.
4. GC'S SHALL BE RESPONSIBLE FOR PROTECTION OF COMPLETED ROOF SECTIONS DURING ADJACENT ROOF OPERATIONS.
5. DURING CONSTRUCTION, GC SHALL BE RESPONSIBLE FOR PROTECTION OF THE BUILDING AND ITS CONTENTS FROM THE ELEMENTS AND SHALL PROVIDE TEMPORARY ROOF PROTECTION AND COVERING AS NECESSARY.
6. GC SHALL BE RESPONSIBLE TO PROPERLY FLASH ALL PLUMBING VENTS, EQUIPMENT CURBS, PENETRATIONS, AND MANUFACTURED ROOF ACCESSORIES.
7. RAISE ALL PLUMBING VENTS A MIN. OF 12" ABOVE TOP OF ROOF SYSTEM. RAISE ALL EQUIPMENT CURBS A MIN. OF 8-1/2" ABOVE TOP OF ROOF SYSTEM USING TREATED WOOD BLOCKING.

8. GC SHALL PROPERLY DISPOSE OF ALL DEBRIS OFF SITE DAILY, INCLUDING FROM ROOF.
9. MECHANICAL AND PLUMBING CONTRACTORS SHALL SUPPLY THEIR OWN CURBS UNLESS NOTED OTHERWISE.
10. ROOFING DETAILS SHOWN ARE FOR REFERENCE AND DESIGN INTENT ONLY. ROOFING CONTRACTOR SHALL
11. UTILIZE APPROPRIATE JOINT ASSEMBLIES AS REQUIRED FOR THE ROOF SYSTEM WARRANTY. SUBMIT
12. DETAILS TO ARCHITECT FOR APPROVAL.
13. LOCATIONS OF CRICKETS AND TAPERED GRID INSULATION ARE SHOWN FOR DESIGN INTENT ONLY. THE ROOFING
14. CONTRACTOR IS RESPONSIBLE FOR PROVIDING A DETAILED ROOFING PLAN TO PROVIDE REQUIRED DRAINAGE
15. AND WATER-TIGHT ENVELOPE.
16. CONTRACTOR SHALL ASSURE THAT ALL ROOF DRAINS, GUTTERS, DOWNSPOUTS, AND ROOF LEADERS WITHIN
17. BLDG. ARE FREE AND CLEAR OF DEBRIS, DAMAGE AND ARE FULLY-FUNCTIONING.
18. CONTRACTOR SHALL BE RESPONSIBLE FOR ASSURING THAT NO NEW WORK AFFECTS CURRENT MFR.
19. WARRANTIES ON ANY EXISTING MECHANICAL UNITS OR OTHER ROOFTOP EQUIPMENT.
20. ROOF SLOPES TO BE MINIMUM PER CODE MINIMUM, INCLUDING VALLEYS AND
21. SEE MECHANICAL/PLUMBING DRAWINGS FOR EXACT EQUIPMENT PLACEMENT. EQUIPMENT SHOWN IS FOR
22. COORDINATION ONLY.

	ROOF TYPE		ROOF HATCH
	WALKPAD		ALTERNATING TREAD DEVICE
DS	DOWNSPOUT		
OS	OVERFLOW SCUPPER		
RC	3" RAIN CHAIN, SEE CIVIL/LANDSCAPE DRAWINGS		
RD	INTERNAL ROOF DRAIN, SEE PLUMBING DRAWINGS		
SRD	SECONDARY INTERNAL ROOF DRAIN, SEE PLUMBING DRAWINGS		

	RF100 STANDING SEAM METAL ROOF
	RF200 TPO ROOF MEMBRANE



919.412.9138
turpentine-design.com

[illegible]


Wilmington International Airport (ILM)
Wilmington, NC 28405

COPYRIGHT 2025 - ALL RIGHTS RESERVED
PRINTED OR ELECTRONIC DRAWINGS & DOCUMENTATION MAY
NOT BE REPRODUCED OR REDISTRIBUTED IN ANY WAY WITHOUT
WRITTEN PERMISSION FROM TURPENTINE DESIGN

PHASE	PERMIT SET
DATE	05.29.2026
TD PROJECT #	25-009

PARTIAL ROOF PLAN
- AREA B

A-104B

 

1. GC SHALL BE SOLELY RESPONSIBLE FOR VERIFICATION OF ALL ROOF DIMENSIONS INCLUDING SIZES AND LOCATION OF ALL EXISTING ROOF MOUNTED EQUIPMENT AND ACCESSORIES.
2. GC SHALL ENSURE THAT THE ROOF STRUCTURE IS NOT OVERLOADED BY WEIGHTS OF CONSTRUCTION EQUIPMENT, MATERIALS, AND PERSONNEL DURING CONSTRUCTION AND SHALL PROVIDE ADEQUATE FALL PROTECTION OR SAFETY MEASURES TO ALL PERSONNEL WITHIN THE CONTRACT DRIBBINGS AND SHALL REPORT ANY DISCREPANCIES IN THE FIELD TO THE ARCHITECT IMMEDIATELY UPON DISCOVERY.
3. THE GC SHALL CONFINE HIS OPERATIONS TO THE IMMEDIATE VICINITY OF THE WORK SITE AS DIRECTED BY THE OWNER/ARCHITECT AND SHALL ACCESS THE ROOF ONLY FROM THE OUTSIDE OF THE BUILDING AT AREAS DIRECTED.
4. GC SHALL BE RESPONSIBLE FOR PROTECTION OF COMPLETED ROOF SECTIONS DURING ADJACENT ROOF OPERATIONS.
5. DURING CONSTRUCTION, GC SHALL BE RESPONSIBLE FOR PROTECTION OF THE BUILDING AND ITS CONTENTS FROM THE ELEMENTS AND SHALL PROVIDE TEMPORARY ROOF PROTECTION AND COVERING AS NECESSARY.
6. GC SHALL BE RESPONSIBLE TO PROPERLY FLASH ALL PLUMBING VENTS, EQUIPMENT CURBS, MECHANICAL/ELECTRICAL CONNECTIONS, ETC.
7. RAISE ALL PLUMBING VENTS A MIN. OF 12" ABOVE TOP OF ROOF SYSTEM. RAISE ALL EQUIPMENT CURBS A MIN. OF 8-1/2" ABOVE TOP OF ROOF SYSTEM USING TREATED WOOD BLOCKING.


9. GC SHALL PROPERLY DISPOSE OF ALL DEBRIS OFF SITE DAILY, INCLUDING FROM ROOF.
10. MECHANICAL AND PLUMBING CONTRACTORS SHALL SUPPLY THEIR OWN CURBS UNLESS NOTED OTHERWISE.
11. ROOFING DETAILS SHOWN ARE FOR REFERENCE AND DESIGN INTENT ONLY. ROOFING CONTRACTOR SHALL
12. UTILIZE APPROPRIATE MFR. DETAIL ASSEMBLIES AS REQUIRED FOR THE ROOF SYSTEM WARRANTY. SUBMIT
13. TO ARCHITECT FOR REVIEW AND APPROVAL.
14. LOCATIONS OF CRICKETS AND TAPERED GRID INSULATION ARE SHOWN FOR DESIGN INTENT ONLY. THE ROOFING
15. CONTRACTOR IS RESPONSIBLE FOR PROVIDING A DETAILED ROOFING PLAN TO PROVIDE REQUIRED DRAINAGE
16. AND WATER-TIGHT ENVELOPE.
17. CONTRACTOR SHALL ENSURE THAT ALL ROOF DRAINS, GUTTERS, DOWNSPUTS, AND ROOF LEADERS WITHIN
18. BLDG. ARE FREE AND CLEAR OF DEBRIS, DAMAGE AND ARE FULLY-FUNCTIONING.
19. CONTRACTOR SHALL BE RESPONSIBLE FOR ASSURING THAT NO NEW WORK AFFECTS CURRENT MFR.
20. WARRANTIES ON ANY EXISTING MECHANICAL UNITS OR OTHER ROOFTOP EQUIPMENT.
21. ROOF SLOPES TO BE A MINIMUM OF 1/4" PER FOOT MINIMUM, INCLUDING VALLEYS/UNO.
22. SEE MECHANICAL/PLUMBING DRAWINGS FOR EXACT EQUIPMENT PLACEMENT. EQUIPMENT SHOWN IS FOR
23. COORDINATION ONLY.

RF100	ROOF TYPE		ROOF HATCH
	WALKPAD		ALTERNATING TREAD DEVICE
DS	DOWNSPOUT		
OS	OVERFLOW SCUPPER		
RC	3" RAIN CHAIN, SEE CIVIL/LANDSCAPE DRAWINGS		
RD	INTERNAL ROOF DRAIN, SEE PLUMBING DRAWINGS		
SRD	SECONDARY INTERNAL ROOF DRAIN, SEE PLUMBING DRAWINGS		

RF100
STANDING SEAM METAL
ROOF

RF200
TPO ROOF MEMBRANE

DRAWING NUMBER

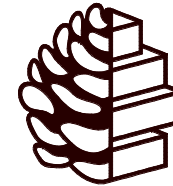


TURPENTINE
DESIGN

1007 Procure Street
Fuquay-Varina, NC 27526

919.412.9138
turentine-design.com

REVISIONS

SEALS

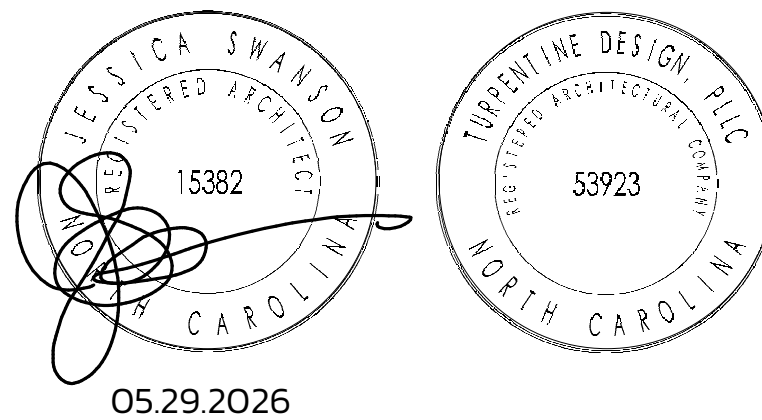

ARQ AVIATION
FLIGHT SCHOOL + FBO

Wilmington International Airport (ILM)
Wilmington, NC 28405

OWNER
ARQ Realty


COPYRIGHT 2025 - ALL RIGHTS RESERVED
PRINTED OR ELECTRONIC DRAWINGS & DOCUMENTATION MAY
NOT BE REPRODUCED OR REDISTRIBUTED IN ANY WAY WITHOUT
WRITTEN PERMISSION FROM TURPENTINE DESIGN

PHASE PERMIT SET
DATE 05.29.2026
TD PROJECT # 25-009

DRAWING TITLE
OVERALL ROOF PLAN

DRAWING NUMBER

A-104

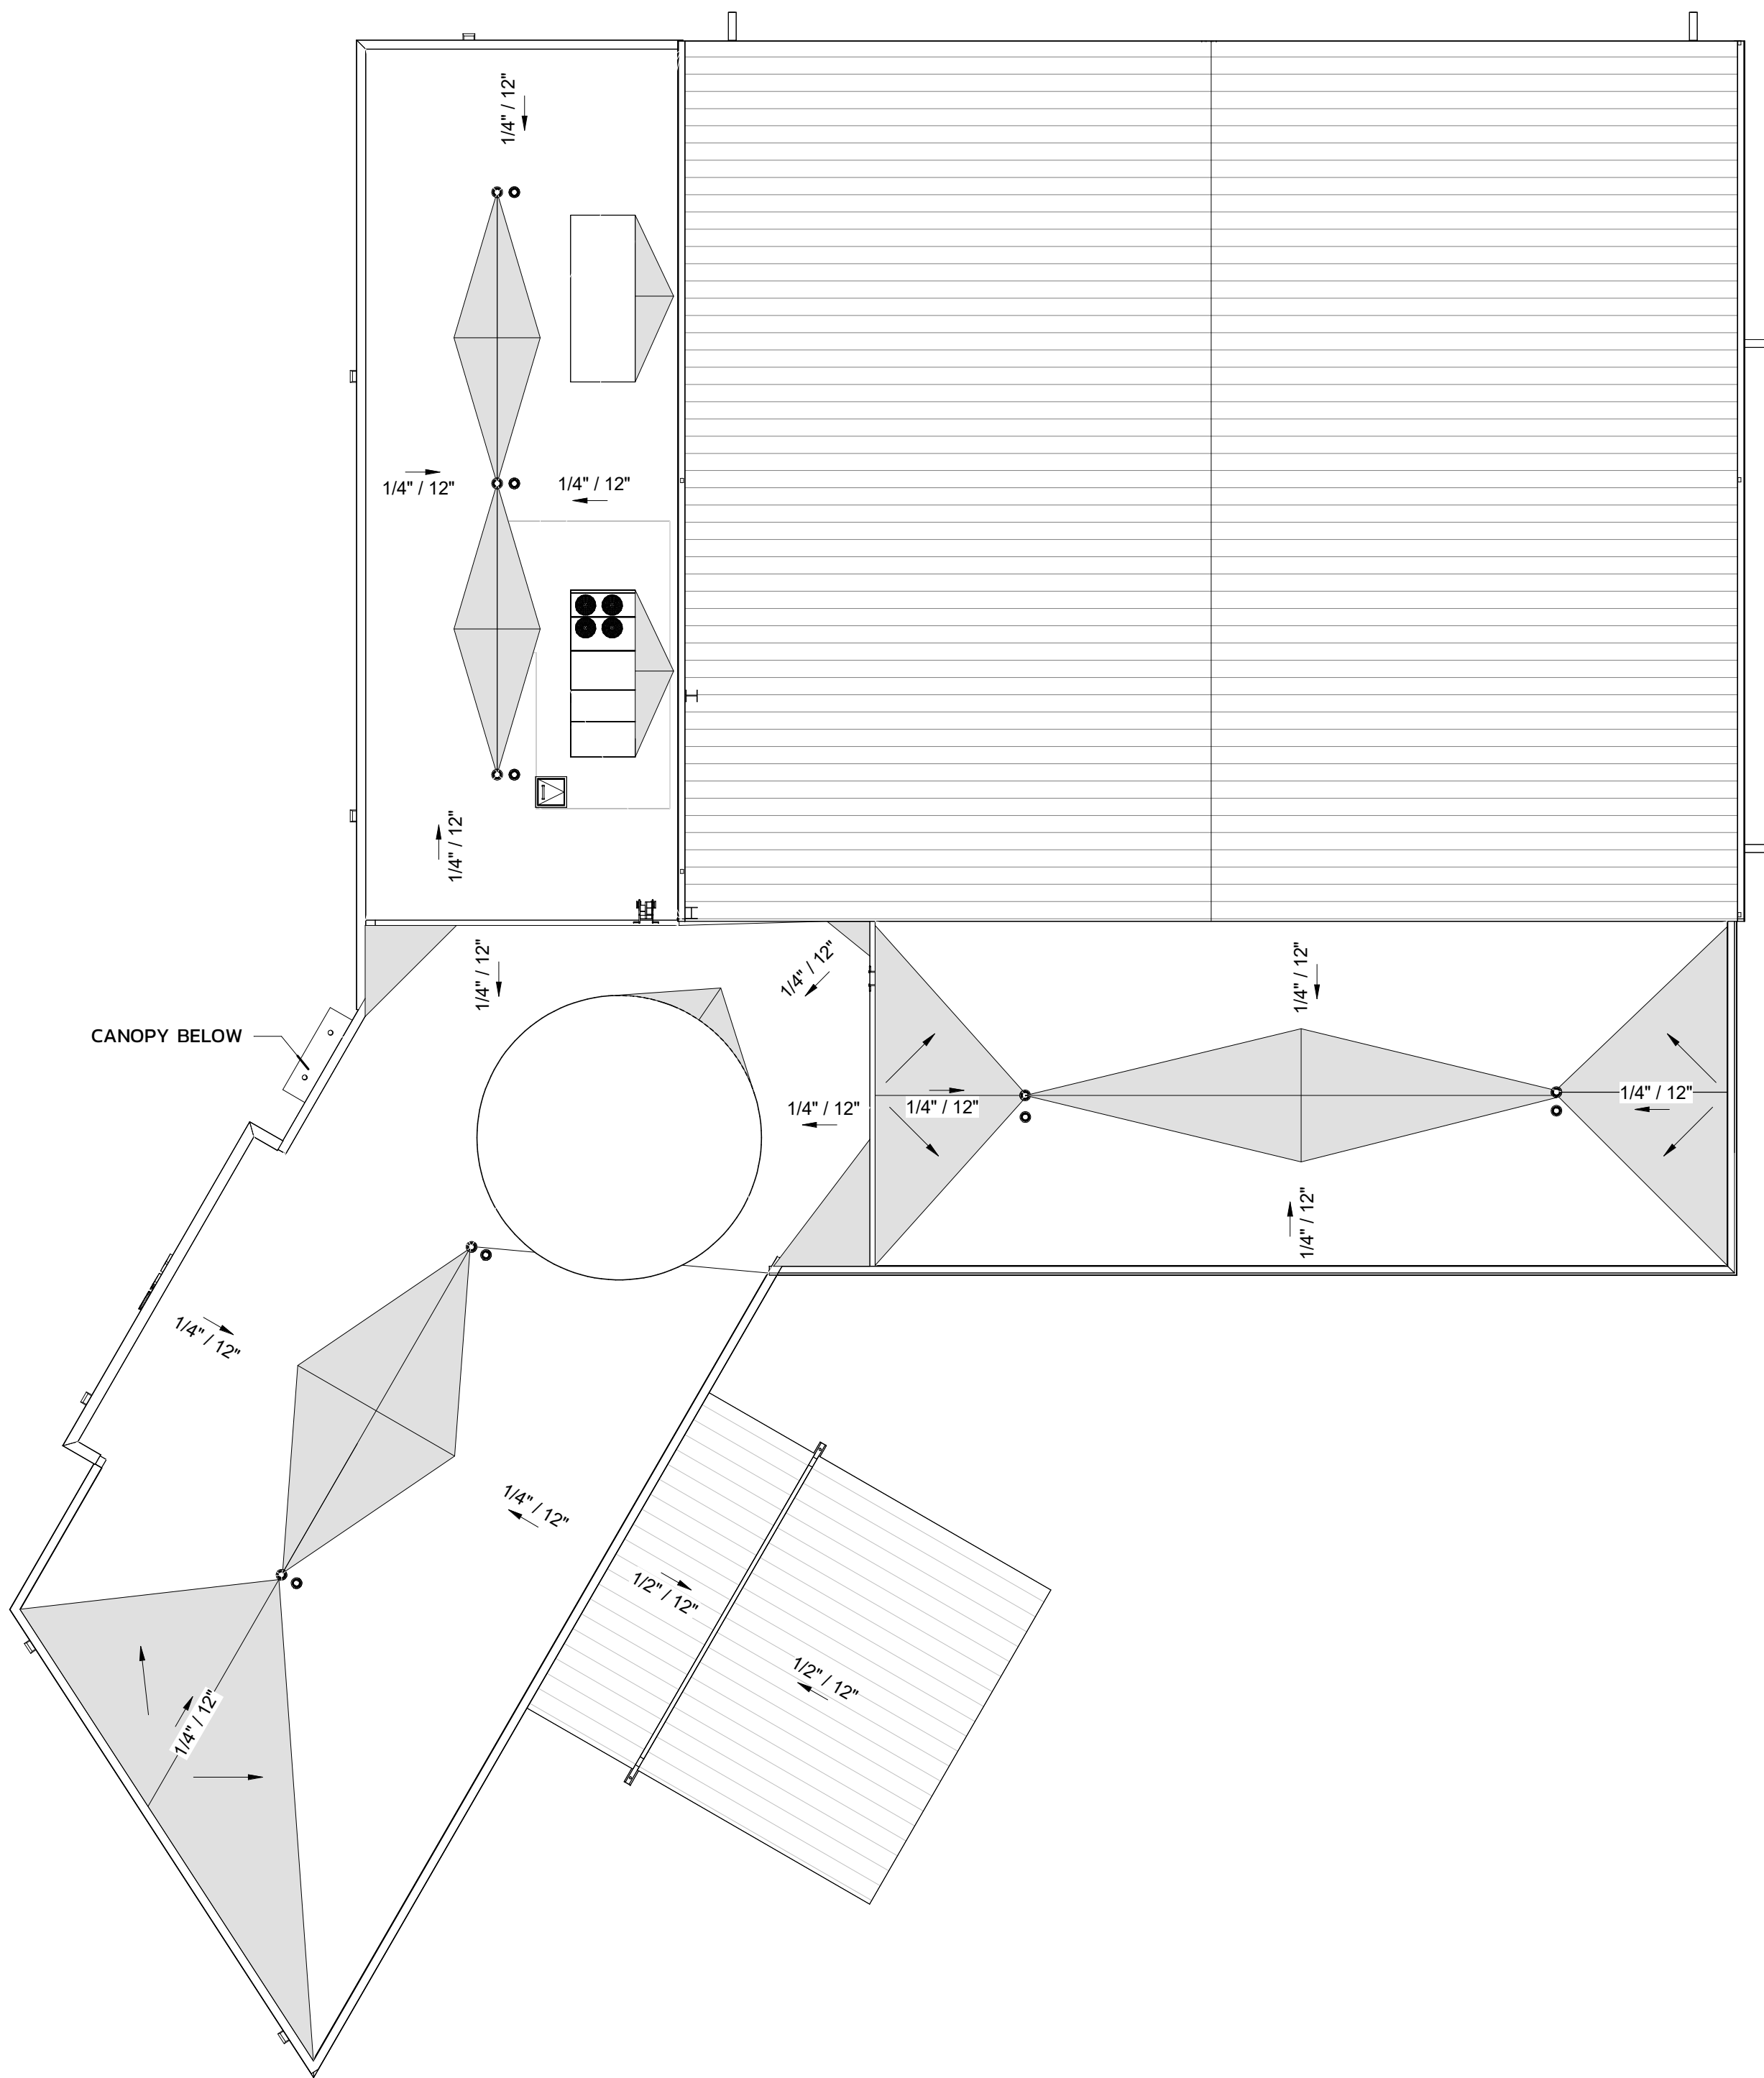

ROOF PLAN - OVERALL

1/16" = 1'-0"

2

GENERAL ROOF NOTES



- GC SHALL BE SOLELY RESPONSIBLE FOR VERIFICATION OF ALL ROOF DIMENSIONS INCLUDING SIZES AND LOCATION OF ALL EXISTING ROOF MOUNTED EQUIPMENT AND ACCESSORIES.
- GC'S SHALL ENSURE THAT THE ROOF STRUCTURE IS NOT OVERLOADED BY WEIGHTS OF CONSTRUCTION EQUIPMENT, MATERIALS, AND PERSONNEL DURING CONSTRUCTION AND SHALL PROVIDE ADEQUATE FALL PROTECTION. GC SHALL FAMILIARIZE THEMSELVES WITH THE PREMISES AND THE CONTRACT DRAWINGS AND SHALL REPORT ANY DISCREPANCIES IN THE FIELD TO THE ARCHITECT IMMEDIATELY UPON DISCOVERY.
- THE GC SHALL CONFINE HIS OPERATIONS TO THE IMMEDIATE VICINITY OF THE WORK SITE AS DIRECTED BY THE OWNER/ARCHITECT AND SHALL ACCESS THE ROOF ONLY FROM THE OUTSIDE OF THE BUILDING AT AREAS DIRECTED.
- GC SHALL BE RESPONSIBLE FOR PROTECTION OF COMPLETED ROOF SECTIONS DURING ADJACENT ROOF OPERATIONS.
- DURING CONSTRUCTION, GC SHALL BE RESPONSIBLE FOR PROTECTION OF THE BUILDING AND ITS CONTENTS FROM THE ELEMENTS AND SHALL PROVIDE TEMPORARY ROOF PROTECTION AND COVERING AS NECESSARY.
- GC SHALL BE RESPONSIBLE TO PROPERLY FLASH ALL PLUMBING VENTS, EQUIPMENT CURBS, MECHANICAL/ELECTRICAL CONNECTIONS, ETC.
- RAISE ALL PLUMBING VENTS A MIN. OF 12" ABOVE TOP OF ROOF SYSTEM. RAISE ALL EQUIPMENT CURBS A MIN. OF 8-1/2" ABOVE TOP OF ROOF SYSTEM USING TREATED WOOD BLOCKING.
- GC SHALL PROPERLY DISPOSE OF ALL DEBRIS OFF SITE DAILY, INCLUDING FROM ROOF.
- MECHANICAL AND PLUMBING CONTRACTORS SHALL SUPPLY THEIR OWN CURBS UNLESS NOTED OTHERWISE.
- ROOFING DETAILS SHOWN ARE FOR REFERENCE AND DESIGN INTENT ONLY. ROOFING CONTRACTOR SHALL UTILIZE APPROPRIATE MFR. DETAILS/ASSEMBLIES AS REQUIRED FOR THE ROOF SYSTEM WARRANTY. SUBMIT DETAILS TO ARCHITECT FOR APPROVAL.
- LOCATIONS OF CRICKETS AND TAPERED RIGID INSULATION ARE SHOWN FOR DESIGN INTENT ONLY. THE ROOFING CONTRACTOR IS RESPONSIBLE FOR PROVIDING A DETAILED ROOFING PLAN TO PROVIDE REQUIRED DRAINAGE AND WATER-TIGHT ENVELOPE.
- CONTRACTOR SHALL ENSURE THAT ALL ROOF DRAINS, GUTTERS, DOWNSPOUTS, AND ROOF LEADERS WITHIN BLDG. ARE FREE AND CLEAR OF DEBRIS, DAMAGE AND ARE FULLY-FUNCTIONING.
- CONTRACTOR SHALL BE RESPONSIBLE FOR ASSURING THAT NO NEW WORK AFFECTS CURRENT MFR. WARRANTIES ON ANY EXISTING MECHANICAL UNITS OR OTHER ROOFTOP EQUIPMENT.
- ROOF SLOPES TO BE 1/4" PER FOOT MINIMUM, INCLUDING VALLEYS UNO.
- SEE MECHANICAL/PLUMBING DRAWINGS FOR EXACT EQUIPMENT PLACEMENT. EQUIPMENT SHOWN IS FOR COORDINATION ONLY.


SYMBOL LEGEND

RF100	ROOF TYPE	ROOF HATCH
WALKPAD		ALTERNATING TREAD DEVICE
DS	DOWNSPOUT	
OS	OVERFLOW SCUPPER	
RC	3" RAIN CHAIN. SEE CIVIL/LANDSCAPE DRAWINGS	
RD	INTERNAL ROOF DRAIN. SEE PLUMBING DRAWINGS	
SRD	SECONDARY INTERNAL ROOF DRAIN. SEE PLUMBING DRAWINGS	

ROOF PLAN LEGEND

RF100	STANDING SEAM METAL ROOF
RF200	TPO ROOF MEMBRANE

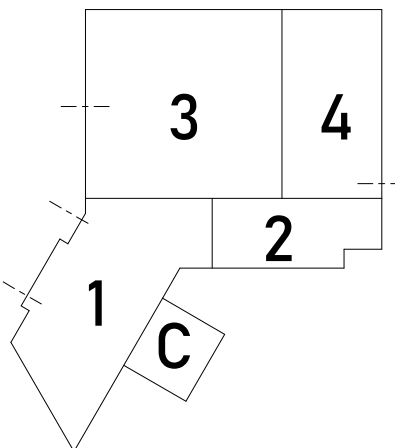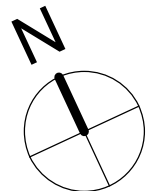

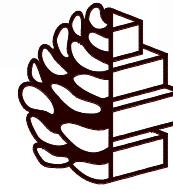


TURPENTINE
DESIGN

1007 Procure Street
Fuquay-Varina, NC 27526

919.412.9138
turpentine-design.com

REVISIONS

SEALS

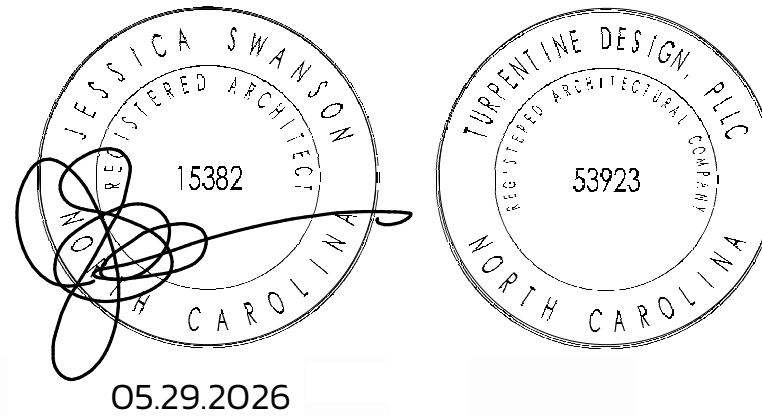

ARQ AVIATION

FLIGHT SCHOOL + FBO

Wilmington International Airport (ILM)
Wilmington, NC 28405

OWNER
ARQ Realty


COPYRIGHT 2025 - ALL RIGHTS RESERVED
PRINTED OR ELECTRONIC DRAWINGS & DOCUMENTATION MAY
NOT BE REPRODUCED OR REDISTRIBUTED IN ANY WAY WITHOUT
WRITTEN PERMISSION FROM TURPENTINE DESIGN

PHASE	PERMIT SET
DATE	05.29.2026
TD PROJECT #	25-009


DRAWING TITLE
OVERALL EXTERIOR
ELEVATIONS

DRAWING NUMBER


A-201

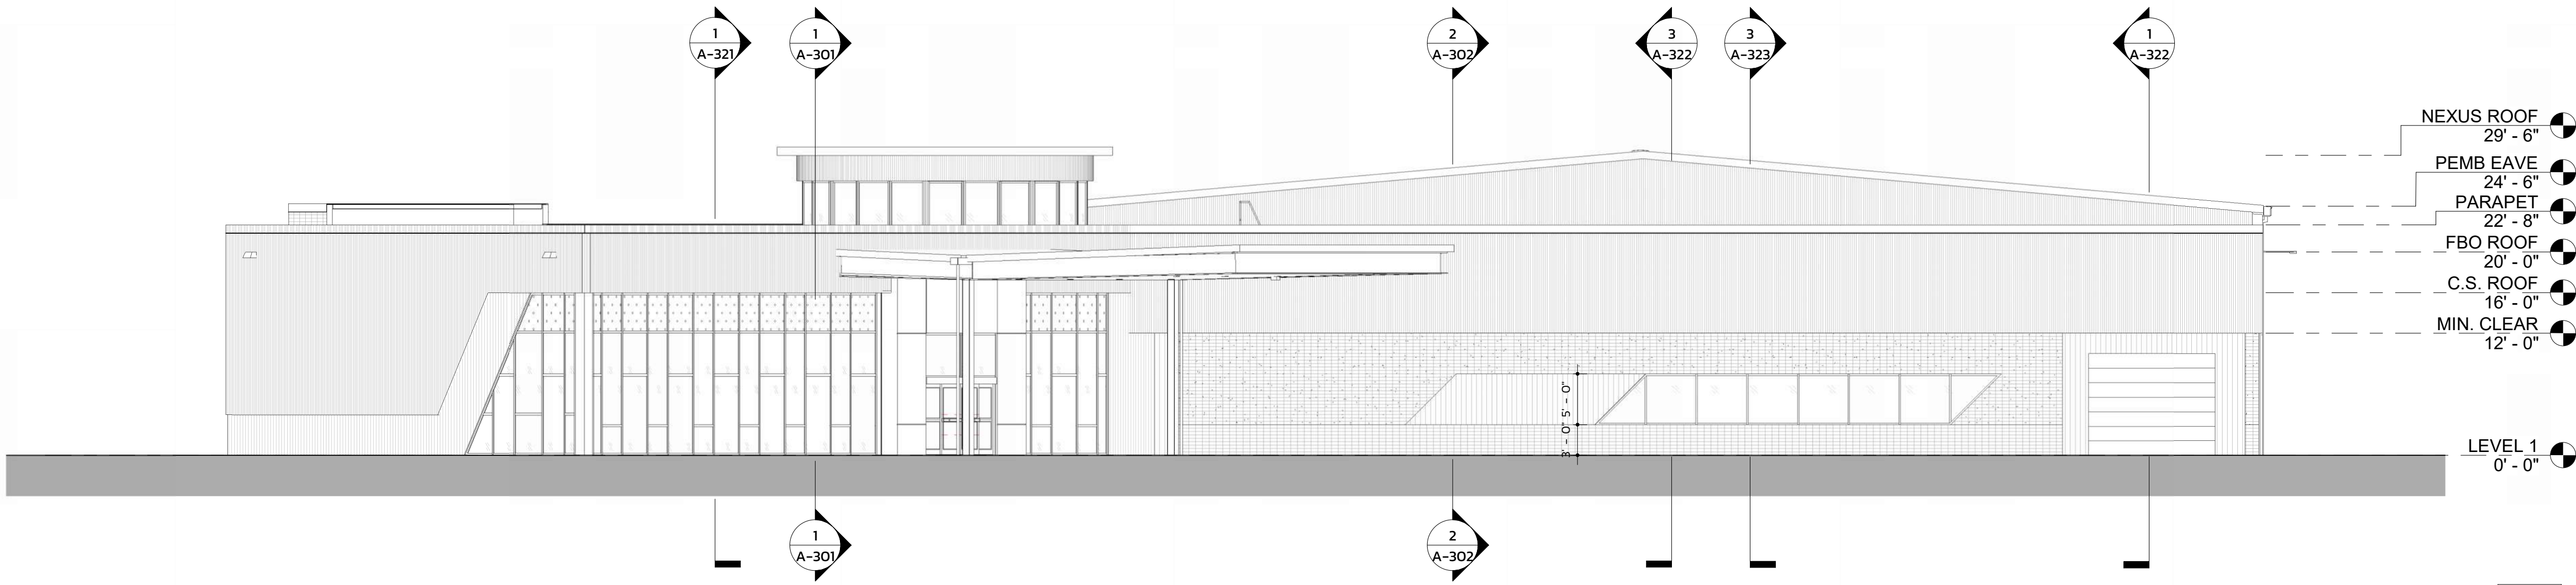

SOUTH ELEVATION - OVERALL
1" = 10'-0" 2

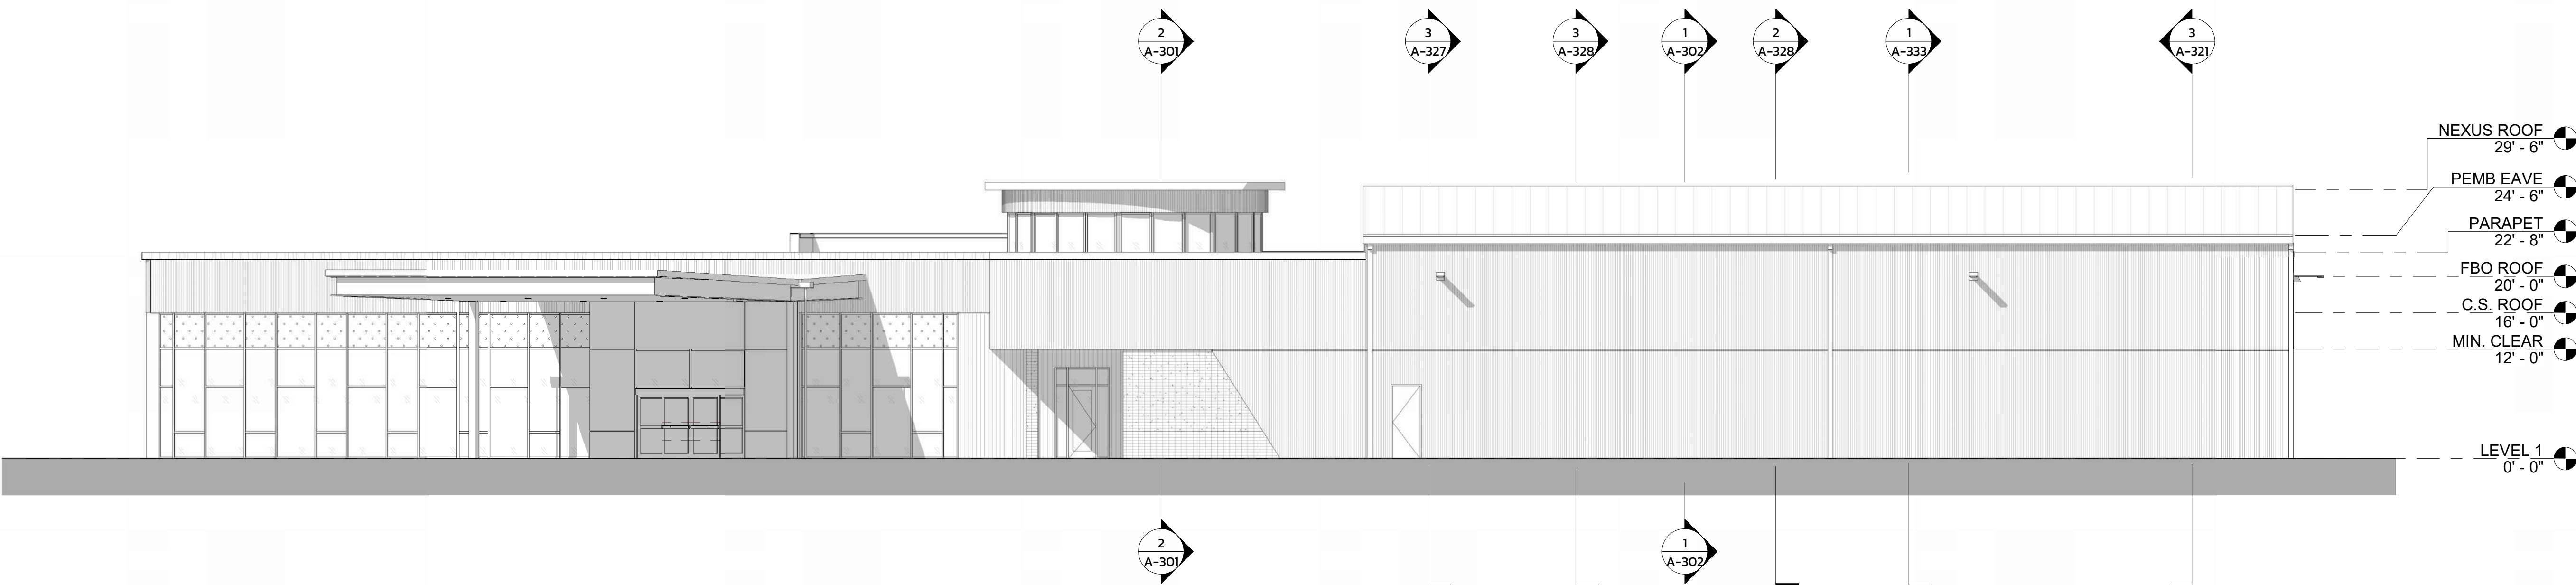

EAST ELEVATION - OVERALL
1" = 10'-0" 1

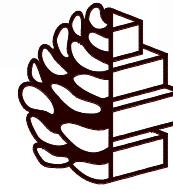


TURPENTINE
DESIGN

1007 Procure Street
Fuquay-Varina, NC 27526

919.412.9138
turpentine-design.com



WEST ELEVATION - OVERALL 2
1" = 10'-0"

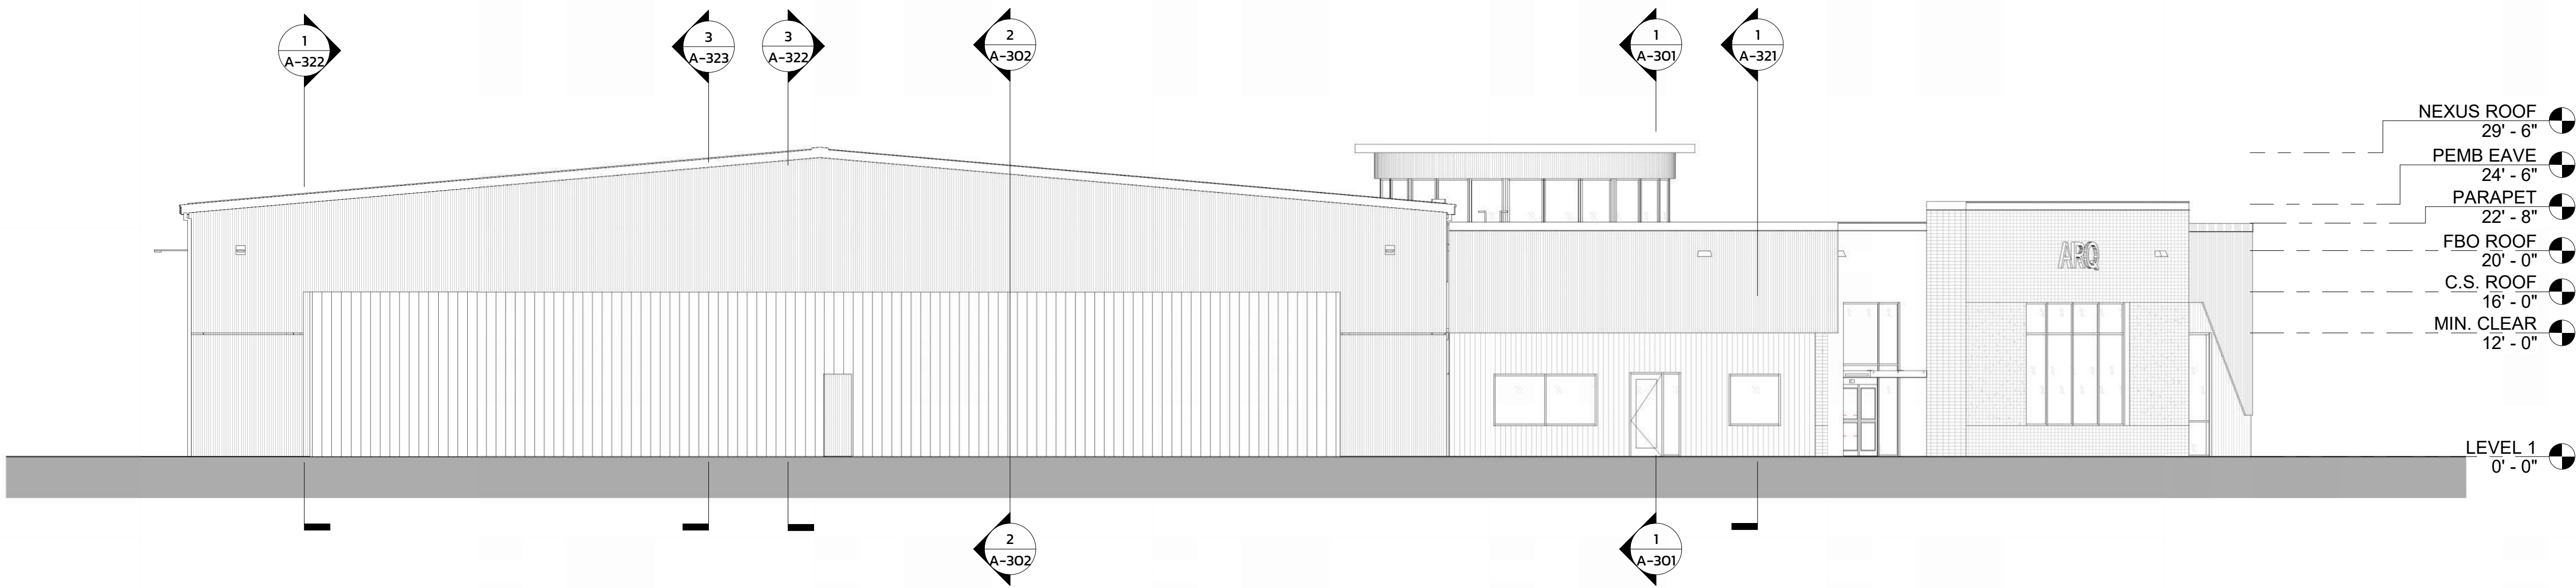

NORTH ELEVATION - OVERALL 1
1" = 10'-0"

REVISIONS

SEALS



ARQ AVIATION
FLIGHT SCHOOL + FBO

Wilmington International Airport (ILM)
Wilmington, NC 28405

OWNER
ARQ Realty


COPYRIGHT 2025 - ALL RIGHTS RESERVED
PRINTED OR ELECTRONIC DRAWINGS & DOCUMENTATION MAY
NOT BE REPRODUCED OR REDISTRIBUTED IN ANY WAY WITHOUT
WRITTEN PERMISSION FROM TURPENTINE DESIGN

PHASE PERMIT SET
DATE 05.29.2026
TD PROJECT # 25-009

DRAWING TITLE
OVERALL EXTERIOR
ELEVATIONS

DRAWING NUMBER

A-202

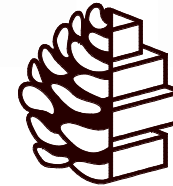


TURPENTINE DESIGN

1007 Procure Street
Fuquay-Varina, NC 27526

919.412.9138
turpentine-design.com

REVISIONS

SEALS

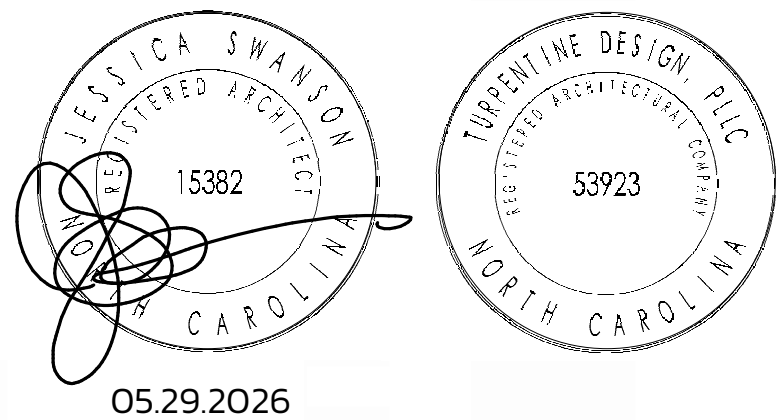

ARQ AVIATION FLIGHT SCHOOL + FBO

Wilmington International Airport (ILM)
Wilmington, NC 28405

OWNER
ARQ Realty

COPYRIGHT 2025 - ALL RIGHTS RESERVED
PRINTED OR ELECTRONIC DRAWINGS & DOCUMENTATION MAY
NOT BE REPRODUCED OR REDISTRIBUTED IN ANY WAY WITHOUT
WRITTEN PERMISSION FROM TURPENTINE DESIGN


PHASE	PERMIT SET
DATE	05.29.2026
TD PROJECT #	25-009

DRAWING TITLE

PARTIAL EXTERIOR ELEVATIONS

DRAWING NUMBER


A-211

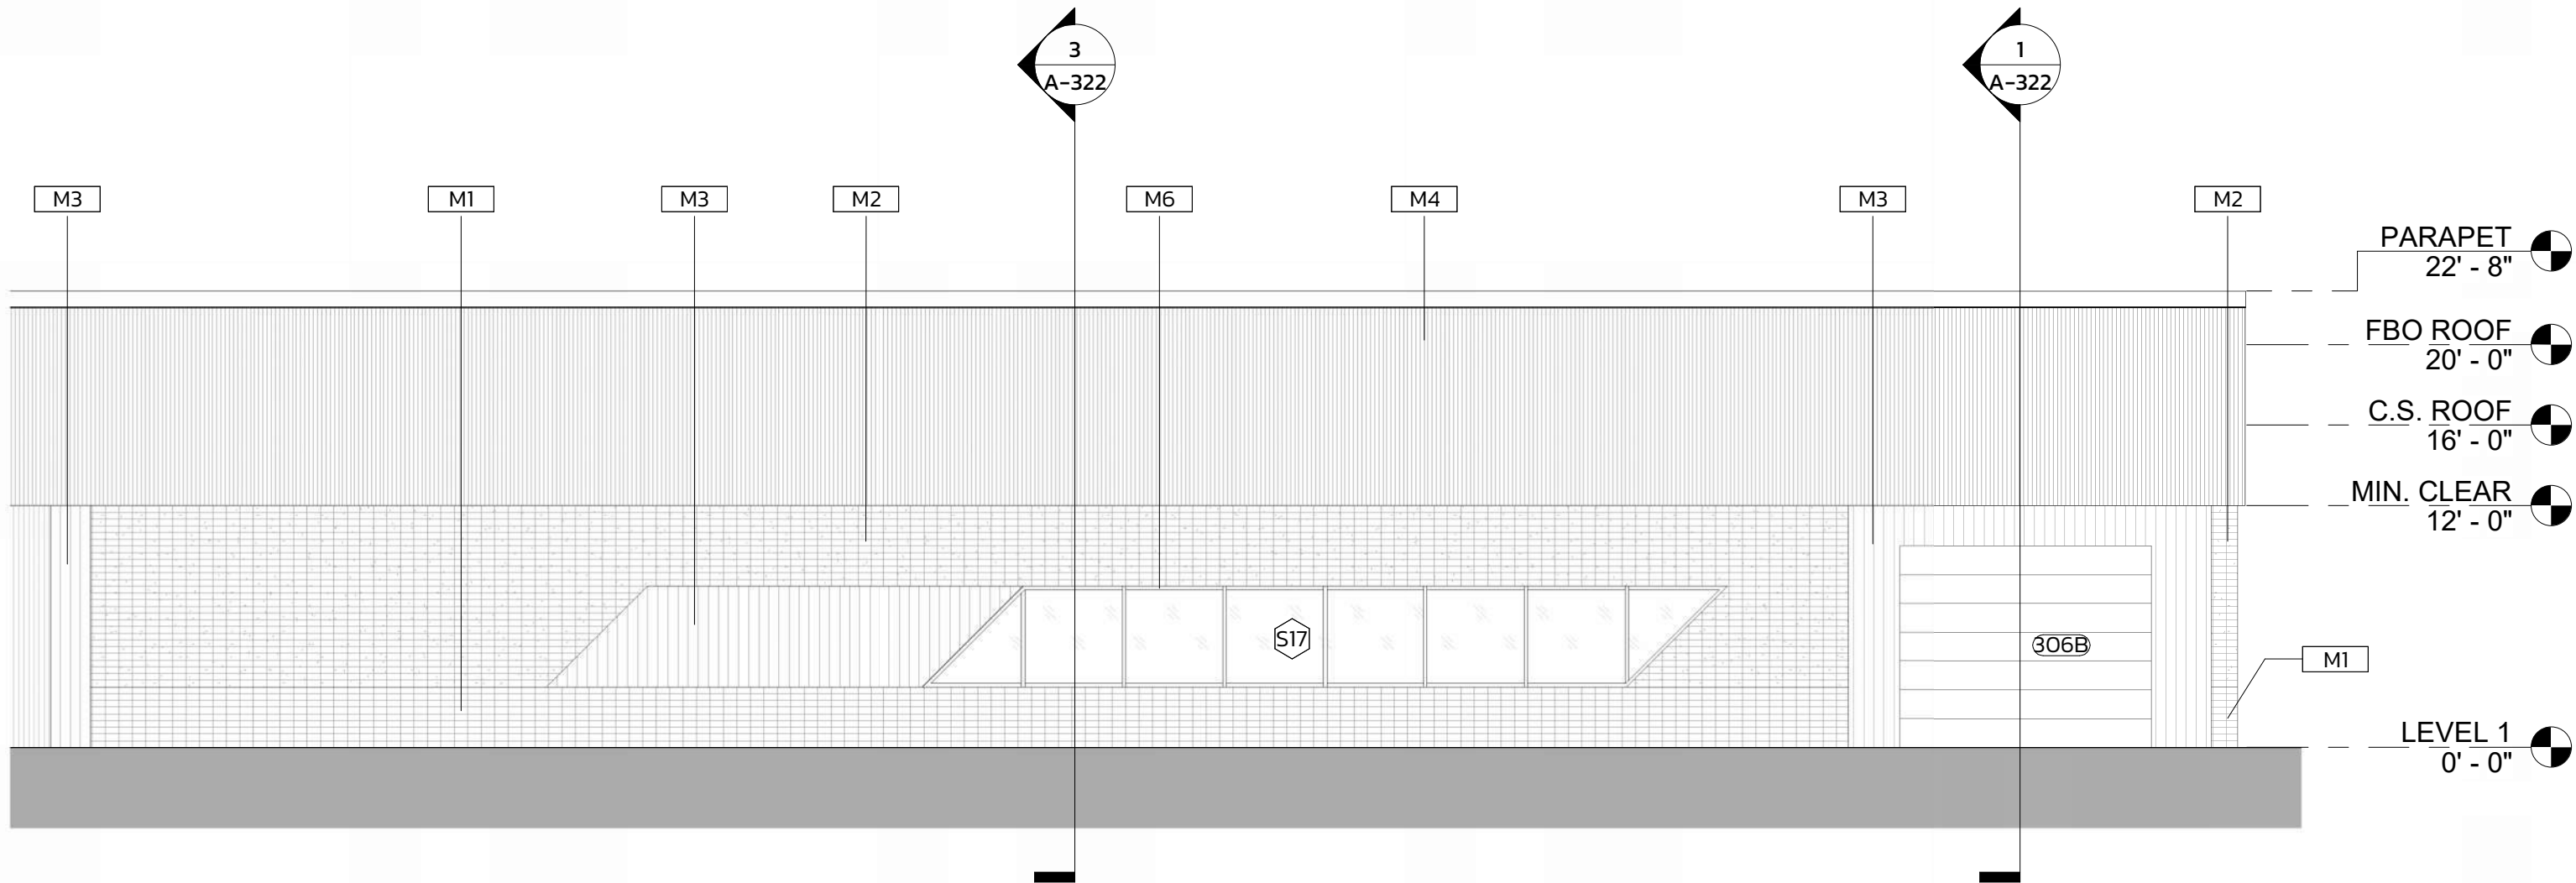

ENLARGED EXTERIOR ELEVATION 2

1/8" = 1'-0"

2

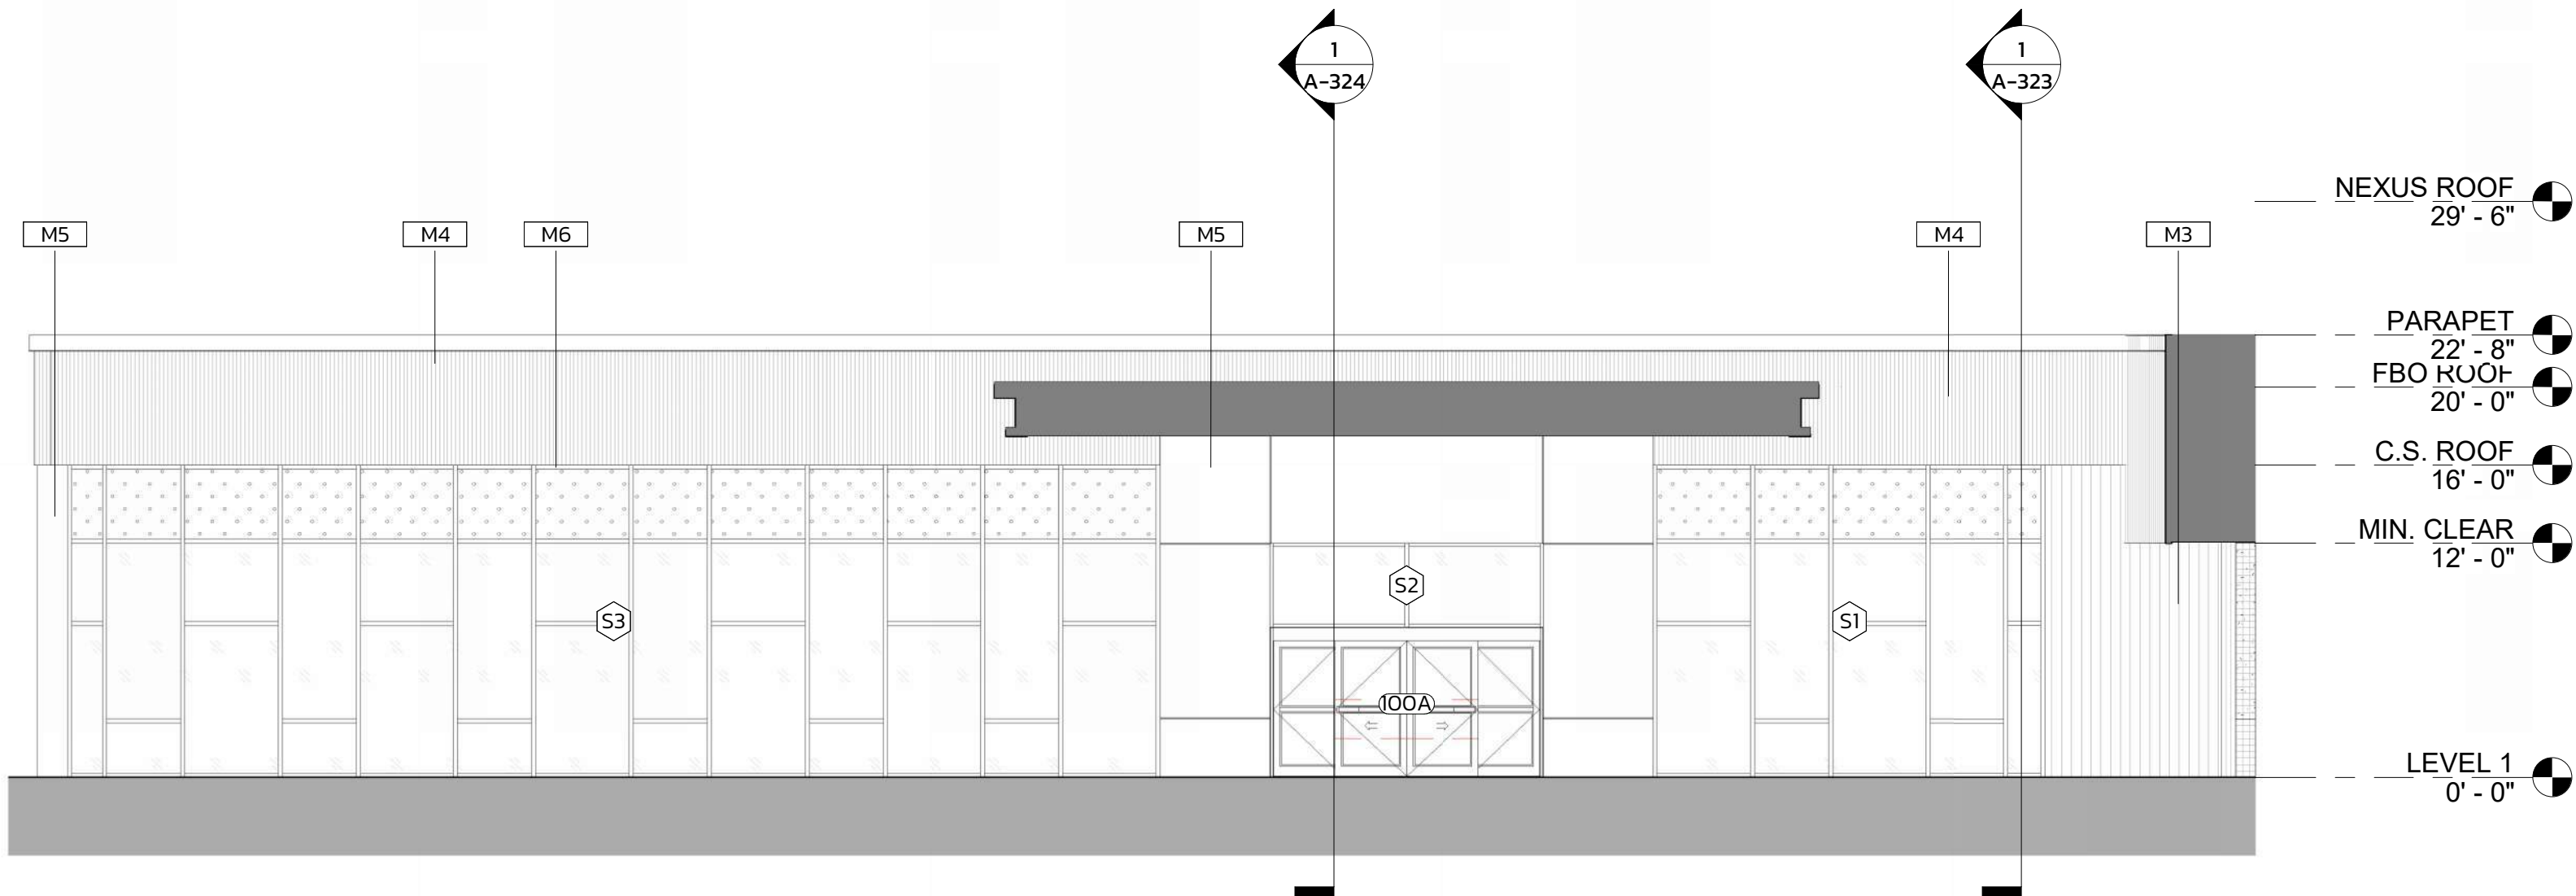

ENLARGED EXTERIOR ELEVATION 1

1/8" = 1'-0"

1


GENERAL ELEVATION NOTES


- EJ - INDICATES LOCATION OF MASONRY EXPANSION JOINTS. COORDINATE WITH STRUCTURAL DRAWINGS. COLOR OF EXPANSION JOINT TO MATCH ADJACENT FINISH (INT/EXT).
- DS - INDICATES LOCATION OF DOWNSPOUT. COORDINATE WITH CIVIL DRAWINGS TO DETERMINE WHETHER OR NOT THE DOWNSPOUTS DUMP OUT ONTO GRADE OR TIE INTO THE STORM SEWER SYSTEM.
- ALL PARAPET COPING SHALL BE KYNAR 500 FINISH ON 24 GA GALVANIZED STEEL. COLOR SHALL BE PER THE FINISH SCHEDULE. COPING DETAIL EQUAL TO PAC-CLAD "PAC-CONTINUOUS CLEAT COPING" W/ INTEGRAL SPLICE PLATES.
- ALL DOWNSPOUTS SHALL BE BOX CONSTRUCTION WITH KYNAR 500 FINISH ON 24GA GALVANIZED STEEL. COLOR SHALL BE PER THE FINISH SCHEDULE. PROVIDE PVC ROUND-TO-SQUARE TRANSITION AT GRADE TO STORM SYSTEM SET 4" ABOVE GRADE.
- GC TO ENSURE THAT OPENINGS WITHIN EXTERIOR WALLS ARE PROPERLY TAPED/FLASHED TO PREVENT WATER INFILTRATION INTO THE BUILDING.UNO, ALL EXTERIOR GLAZING SHALL BE CONSIDERED TEMPERED.
- UNO, ALL EXTERIOR GLAZING SHALL BE CONSIDERED TEMPERED
- UNO, ALL EXTERIOR STOREFRONT/CURTAIN WALL SYSTEMS SHALL HAVE A CLEAR ANODIZED FINISH. CAULK JOINTS ALONG THESE LOCATIONS SHALL BE A MEDIUM GREY COLOR TO MATCH THE STOREFRONT/CURTAIN WALL SYSTEM. PROVIDE SAMPLES.
- GC SHALL ENSURE THAT THE ENTIRE STRUCTURE IS "DRIED-IN" PRIOR TO INSTALLATION OF INSULATION AND DRYWALL.
- ALL EXTERIOR EXPOSED PAINTED STEEL SHALL RECEIVE INDUSTRIAL GRADE URETHANE ALKYD ENAMEL (SEMI-GLOSS). COLOR SHALL BE PER EXT. FINISH SCHEDULE.GC SHALL ENSURE POSITIVE SLOPE AWAY FROM BUILDING PERIMETER FOR PROPER DRAINAGE.
- GC SHALL TAKE MEASURES TO PROTECT NEW EXTERIOR MATERIALS FROM DIRT MIGRATION DURING RAINS @ PERIMETER (STRAW, DRAINAGE MATTING, ETC.)

MATERIAL LEGEND

- | | |
|--|---|
| M1 JOHNSON CONCRETE PRODUCTS CMU
COLOR: MONT BLANC
STYLE: GROUND
SIZE: 4" X 8"
INSTALLATION: STACKED BOND | M5 ALUOCOBOND METAL PANEL
COLOR: BRUSHED CARBON
STYLE: THE NATURAL COLLECTION |
| M2 JOHNSON CONCRETE PRODUCTS CMU
COLOR: MONT BLANC
STYLE: GROUND - SPLIT FACE
PATTERN: RANDOM
SIZE: 4" X 8"
INSTALLATION: STACKED BOND | M6 ANODIZED STOREFRONT / CURTAIN WALL MULLIONS
MANUFACTURER: OLD CASTLE
COLOR: BRONZE 740-DARK RANGE |
| M3 PIONEER MILLWORKS WOOD SIDING
STYLE: SHOU SUGI BAN / ACCOYA
COLOR: SMOKE
SIZE: THICKNESS: 3/8" WIDTH: 7.25"
INSTALLATION: VERTICAL | M7 PAINT FOR HOLLOW METAL FRAME + DOORS - TBD
BY ARCHITECT DURING CA |
| M4 NUCOR SOLID METAL R-PANEL
COLOR: REGAL GRAY
SIZE: BY MANUFACTURER | |

KEY PLAN

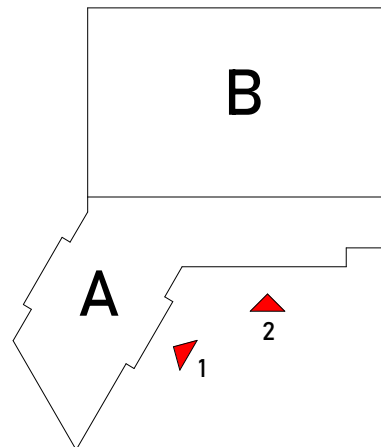

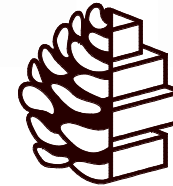


TURPENTINE DESIGN

1007 Procure Street
Fuquay-Varina, NC 27526

919.412.9138
turpentine-design.com

REVISIONS

SEALS

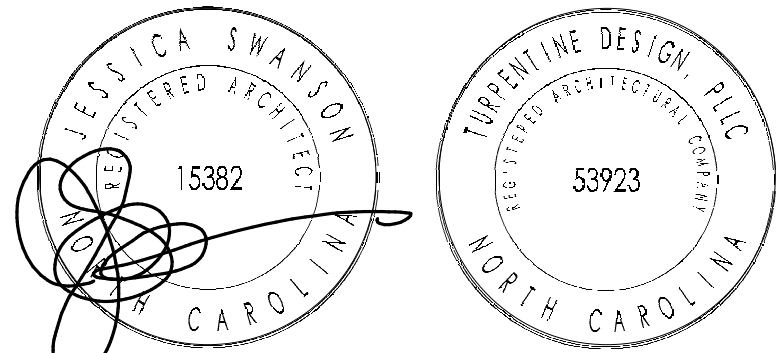

05.29.2026

ARQ AVIATION FLIGHT SCHOOL + FBO

Wilmington International Airport (ILM)
Wilmington, NC 28405

OWNER
ARQ Realty

COPYRIGHT 2025 - ALL RIGHTS RESERVED
PRINTED OR ELECTRONIC DRAWINGS & DOCUMENTATION MAY
NOT BE REPRODUCED OR REDISTRIBUTED IN ANY WAY WITHOUT
WRITTEN PERMISSION FROM TURPENTINE DESIGN


PHASE	PERMIT SET
DATE	05.29.2026
TD PROJECT #	25-009

DRAWING TITLE

PARTIAL EXTERIOR ELEVATIONS

DRAWING NUMBER


A-212

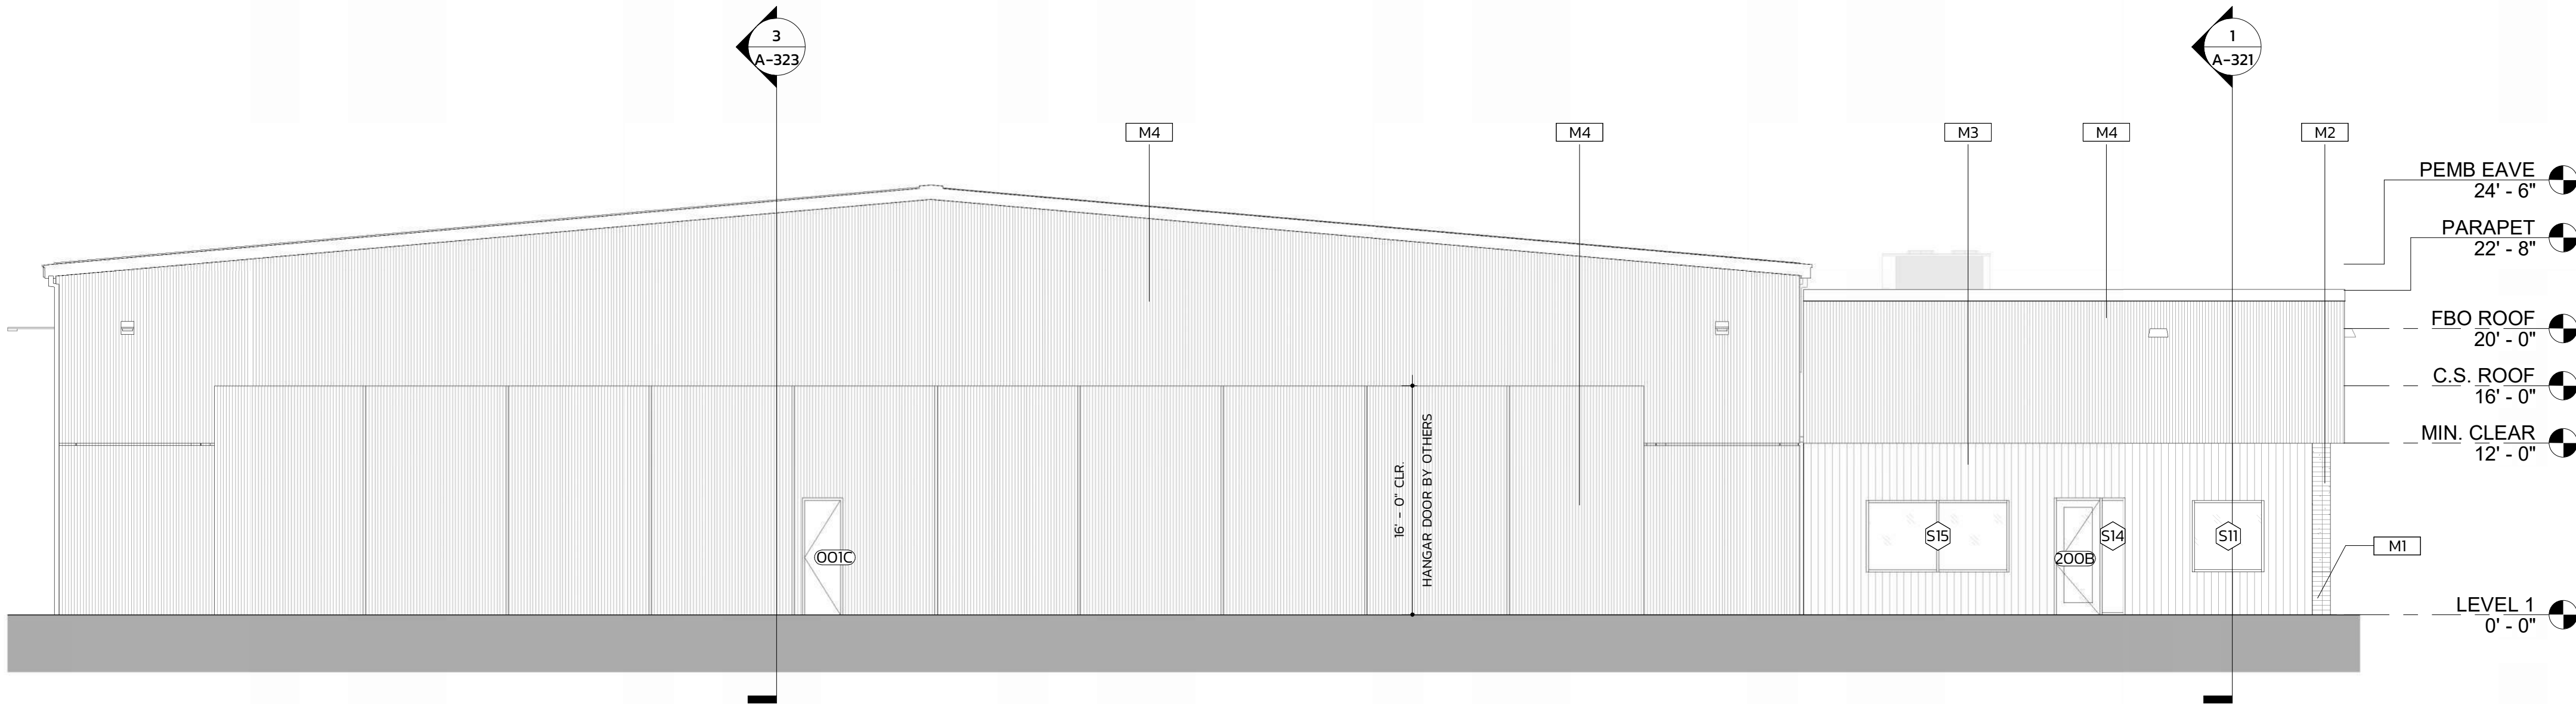

ENLARGED EXTERIOR ELEVATION 4

1/8" = 1'-0"

2

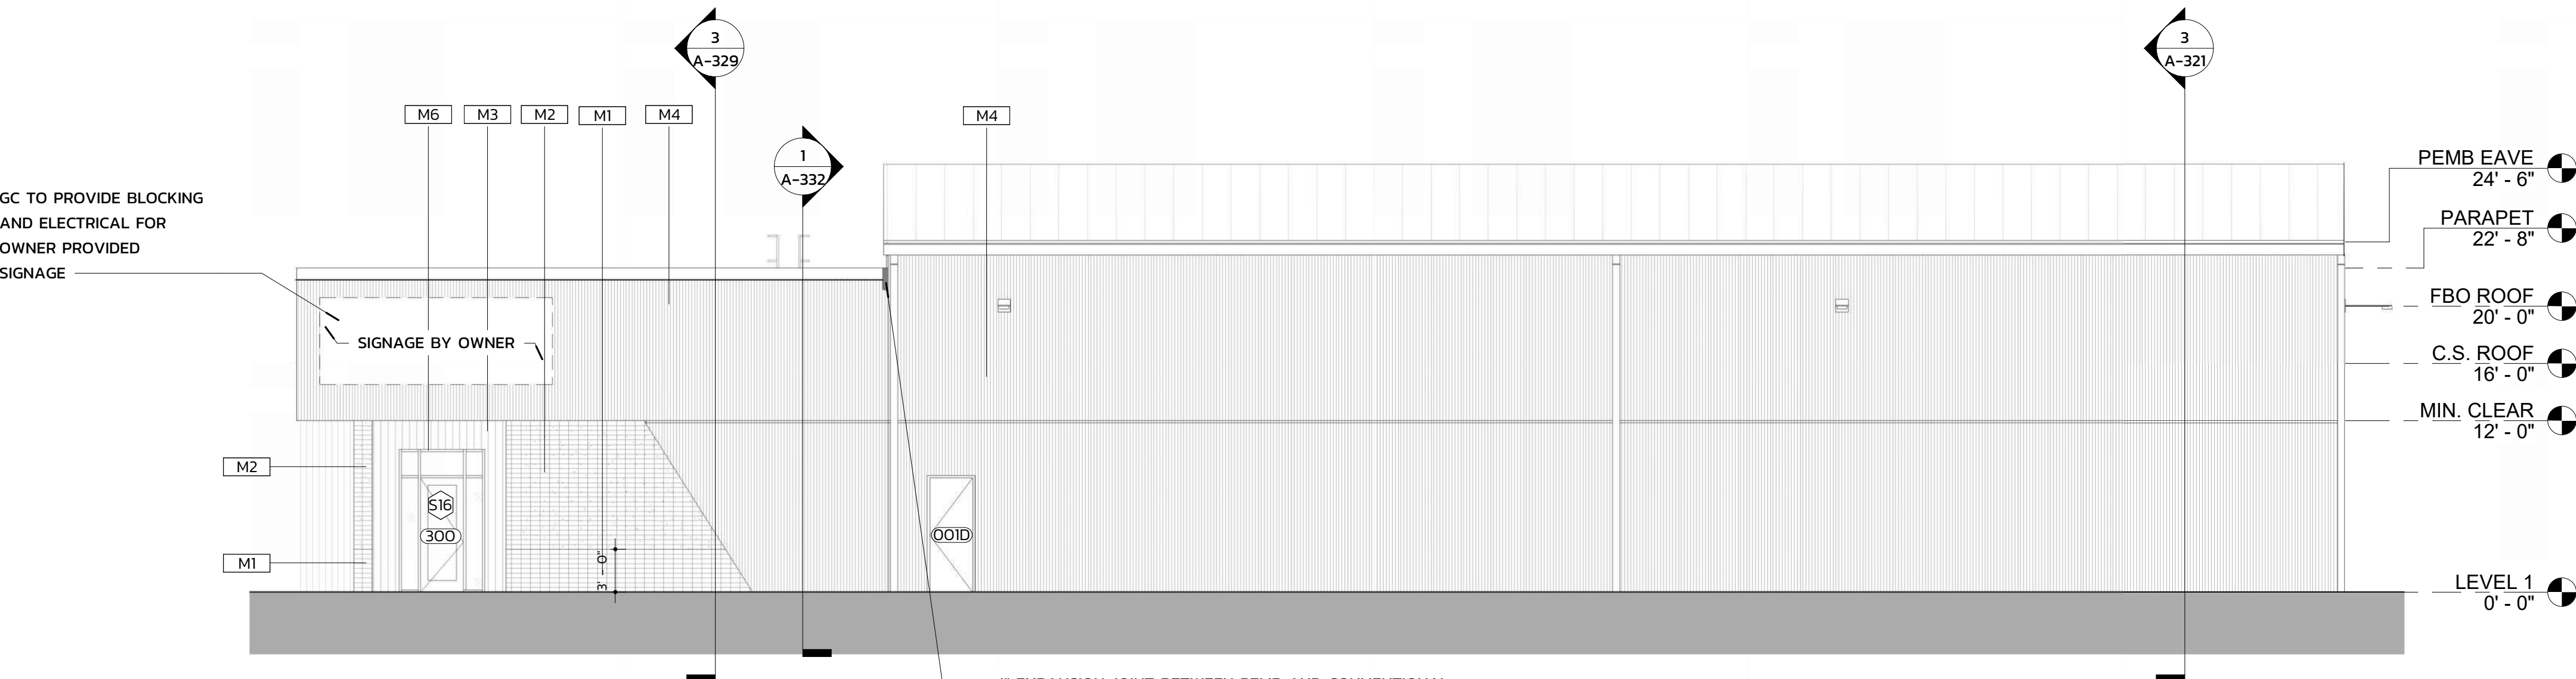

ENLARGED EXTERIOR ELEVATION 3

1/8" = 1'-0"

1

GENERAL ELEVATION NOTES


- EJ - INDICATES LOCATION OF MASONRY EXPANSION JOINTS. COORDINATE WITH STRUCTURAL DRAWINGS. COLOR OF EXPANSION JOINT TO MATCH ADJACENT FINISH (INT/EXT).
- DS - INDICATES LOCATION OF DOWNSPOUT. COORDINATE WITH CIVIL DRAWINGS TO DETERMINE WHETHER OR NOT THE DOWNSPOUTS DUMP OUT ONTO GRADE OR TIE INTO THE STORM SEWER SYSTEM.
- ALL PARAPET COPING SHALL BE KYNAR 500 FINISH ON 24 GA GALVANIZED STEEL. COLOR SHALL BE PER THE FINISH SCHEDULE. COPING DETAIL EQUAL TO PAC-CLAD "PAC-CONTINUOUS CLEAT COPING" W/ INTEGRAL SPLICE PLATES.
- ALL DOWNSPOUTS SHALL BE BOX CONSTRUCTION WITH KYNAR 500 FINISH ON 24GA GALVANIZED STEEL. COLOR SHALL BE PER THE FINISH SCHEDULE. PROVIDE PVC ROUND-TO-SQUARE TRANSITION AT GRADE TO STORM SYSTEM SET 4" ABOVE GRADE.
- GC TO ENSURE THAT OPENINGS WITHIN EXTERIOR WALLS ARE PROPERLY TAPED/FLASHED TO PREVENT WATER INFILTRATION INTO THE BUILDING UNO, ALL EXTERIOR GLAZING SHALL BE CONSIDERED TEMPERED.
- UNO, ALL EXTERIOR STOREFRONT/CURTAIN WALL SYSTEMS SHALL HAVE A CLEAR ANODIZED FINISH. CAULK JOINTS ALONG THESE LOCATIONS SHALL BE A MEDIUM GREY COLOR TO MATCH THE STOREFRONT/CURTAIN WALL SYSTEM. PROVIDE SAMPLES.


- GC SHALL ENSURE THAT THE ENTIRE STRUCTURE IS "DRIED-IN" PRIOR TO INSTALLATION OF INSULATION AND DRYWALL.
- ALL EXTERIOR EXPOSED PAINTED STEEL SHALL RECEIVE INDUSTRIAL GRADE URETHANE ALKYD ENAMEL (SEMI-GLOSS). COLOR SHALL BE PER EXT. FINISH SCHEDULE.GC SHALL ENSURE POSITIVE SLOPE AWAY FROM BUILDING PERIMETER FOR PROPER DRAINAGE.
- GC SHALL TAKE MEASURES TO PROTECT NEW EXTERIOR MATERIALS FROM DIRT MIGRATION DURING RAINS @ PERIMETER (STRAW, DRAINAGE MATTING, ETC.)

MATERIAL LEGEND

- | | |
|--|---|
| M1 JOHNSON CONCRETE PRODUCTS CMJ
COLOR: MONT BLANC
STYLE: GROUND
SIZE: 4" X 8"
INSTALLATION: STACKED BOND | M5 ALUCCOBOND METAL PANEL
COLOR: BRUSHED CARBON
STYLE: THE NATURAL COLLECTION |
| M2 JOHNSON CONCRETE PRODUCTS CMJ
COLOR: MONT BLANC
STYLE: GROUND + SPLIT FACE
PATTERN: RANDOM
SIZE: 4" X 8"
INSTALLATION: STACKED BOND | M6 ANODIZED STOREFRONT / CURTAIN WALL MULLIONS
MANUFACTURER: OLD CASTLE
COLOR: BRONZE 740-DARK RANGE |
| M3 PIONEER MILLWORKS WOOD SIDING
STYLE: SHOU SUGI BAN / ACCOYA
COLOR: SMOKE
SIZE: THICKNESS 5/8" WIDTH 725"
INSTALLATION: VERTICAL | M7 PAINT FOR HOLLOW METAL FRAME + DOORS - TBD
BY ARCHITECT DURING CA |
| M4 NUCOR SOLID METAL R-PANEL
COLOR: REGAL GRAY
SIZE: BY MANUFACTURER | |

KEY PLAN

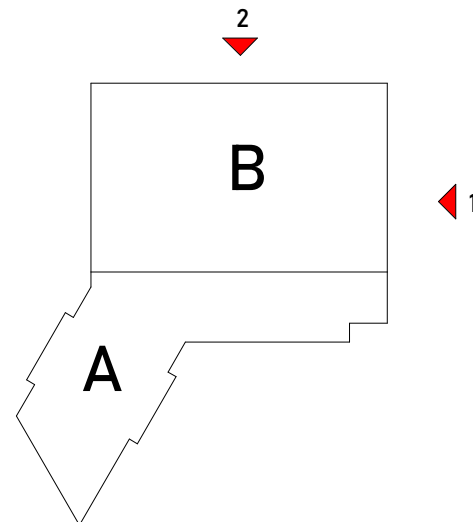

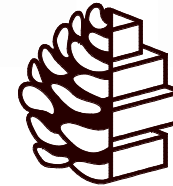


TURPENTINE DESIGN

1007 Procure Street
Fuquay-Varina, NC 27526

919.412.9138
turpentine-design.com

REVISIONS

SEALS

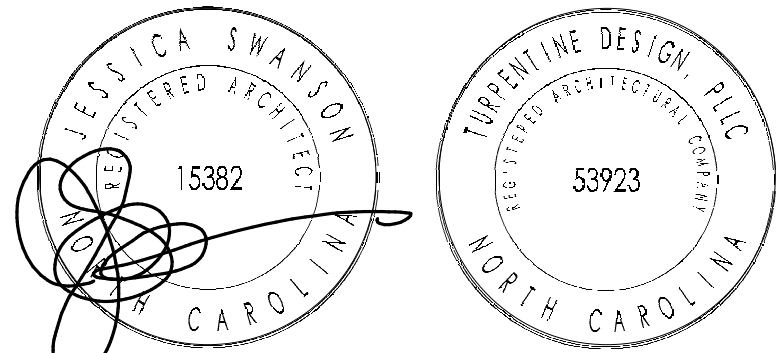

05.29.2026

ARQ AVIATION

FLIGHT SCHOOL + FBO

Wilmington International Airport (ILM)
Wilmington, NC 28405

OWNER
ARQ Realty

COPYRIGHT 2025 - ALL RIGHTS RESERVED
PRINTED OR ELECTRONIC DRAWINGS & DOCUMENTATION MAY
NOT BE REPRODUCED OR REDISTRIBUTED IN ANY WAY WITHOUT
WRITTEN PERMISSION FROM TURPENTINE DESIGN


PHASE	PERMIT SET
DATE	05.29.2026
TD PROJECT #	25-009

DRAWING TITLE


PARTIAL EXTERIOR ELEVATIONS

DRAWING NUMBER


A-213

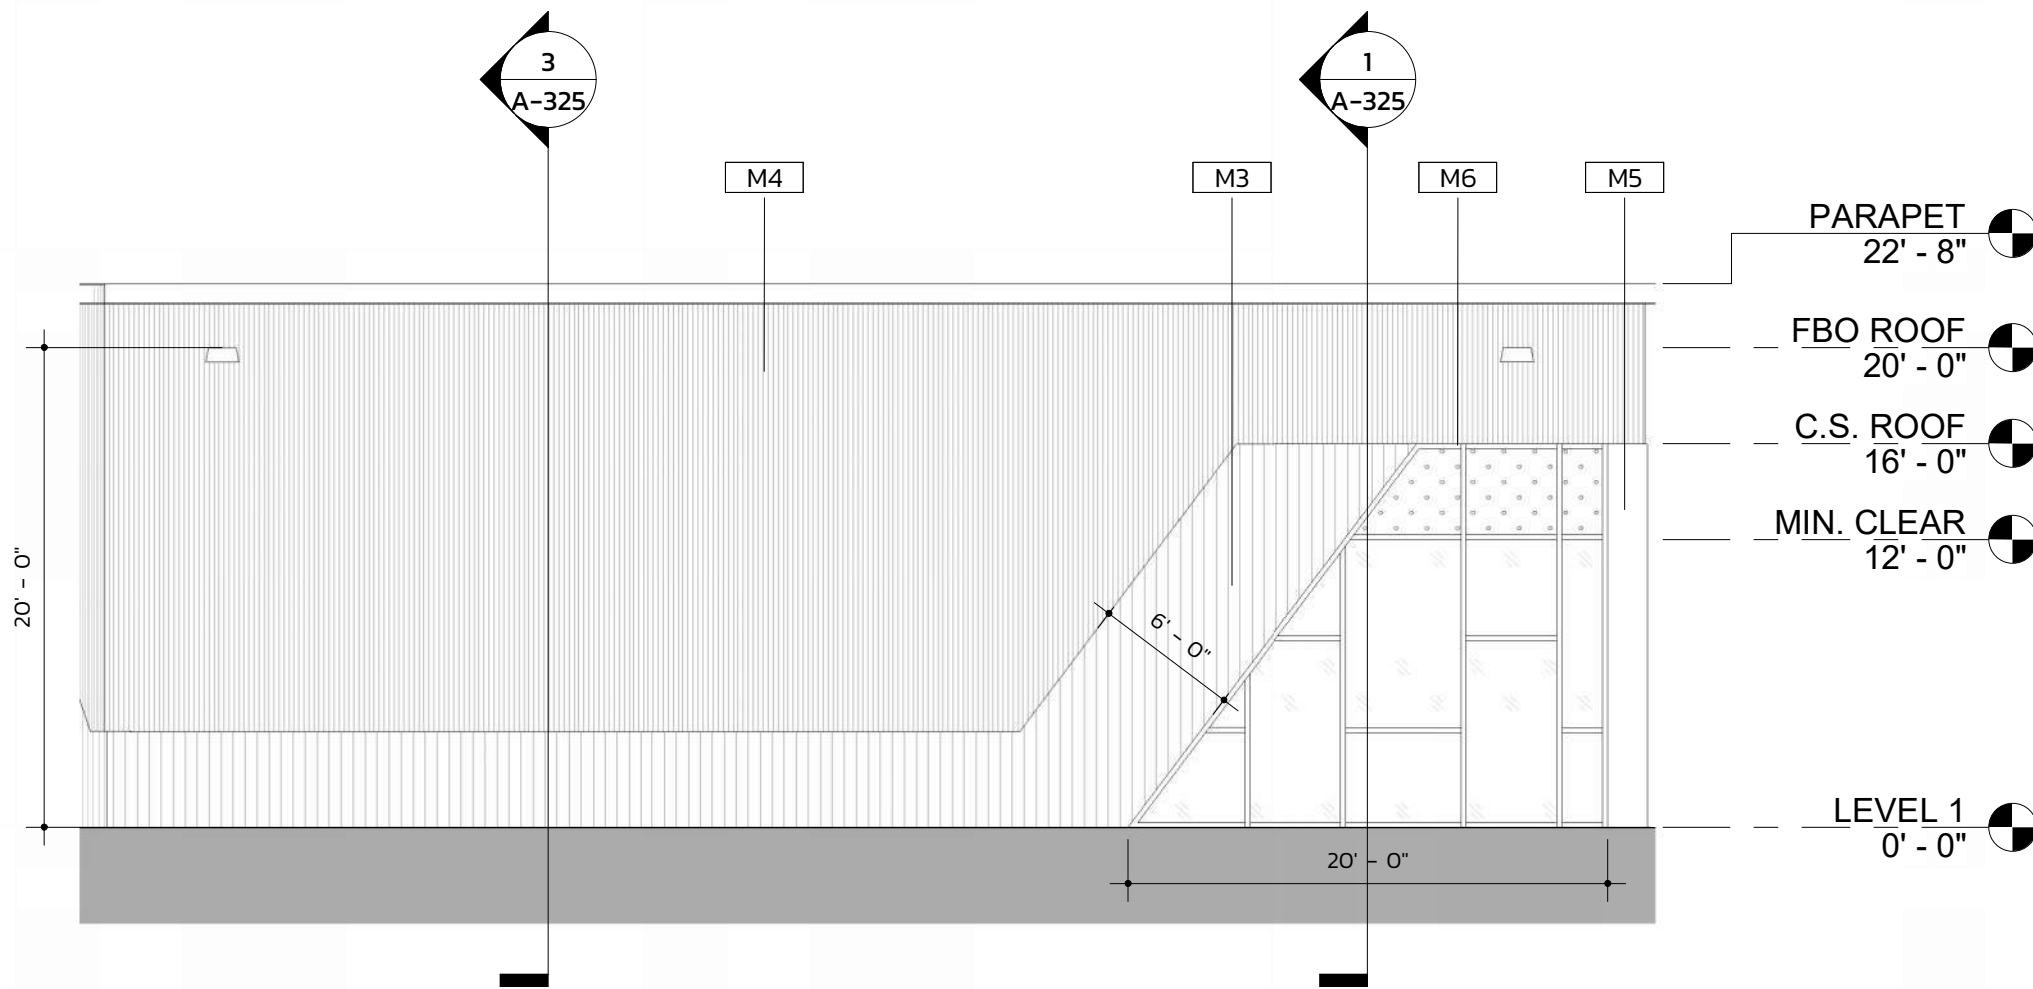

ENLARGED EXTERIOR ELEVATION 7 3
1/8" = 1'-0"

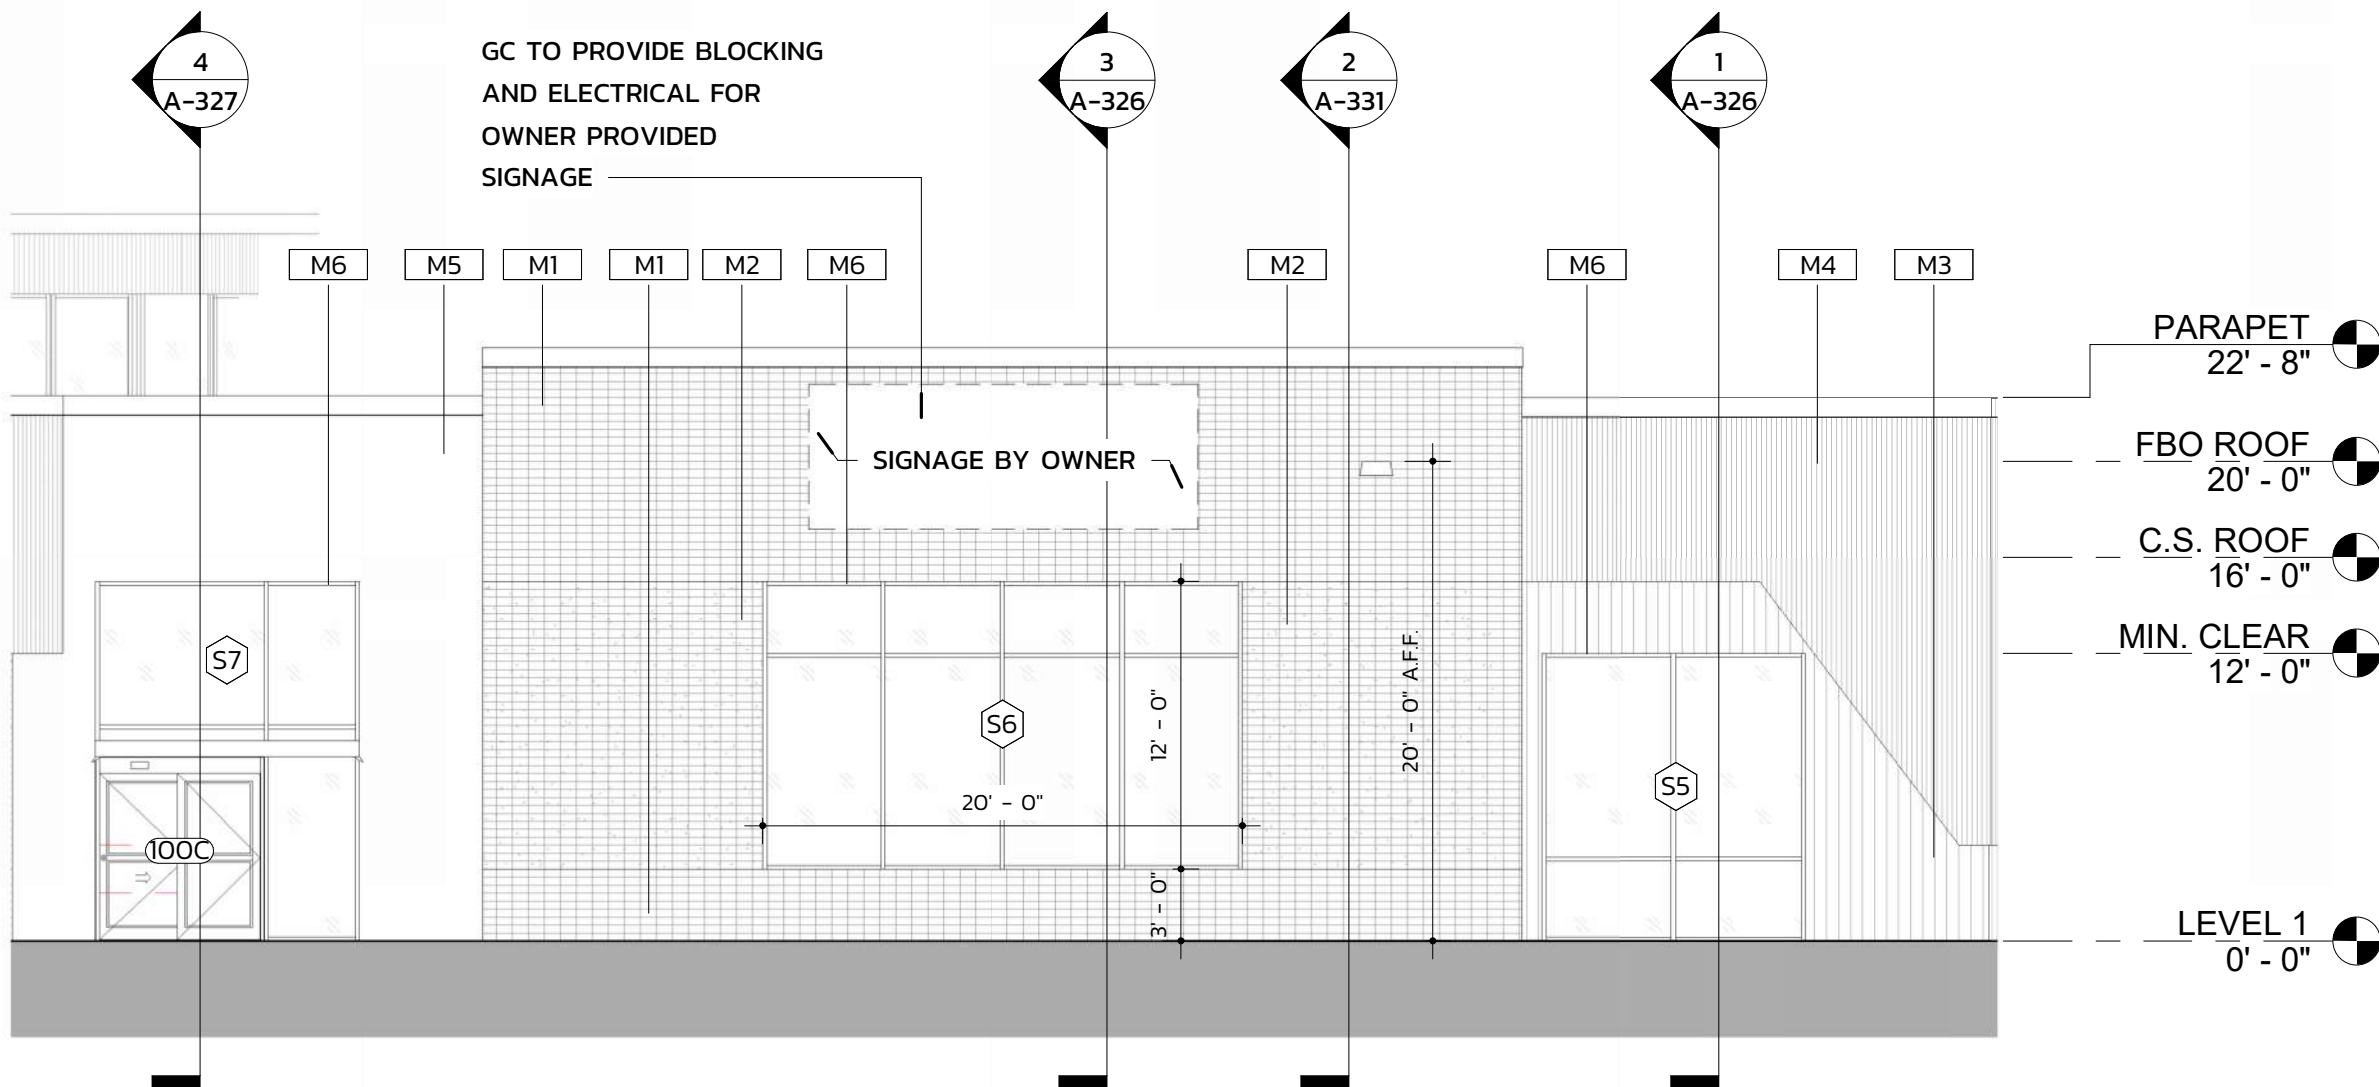

ENLARGED EXTERIOR ELEVATION 5 1
1/8" = 1'-0"

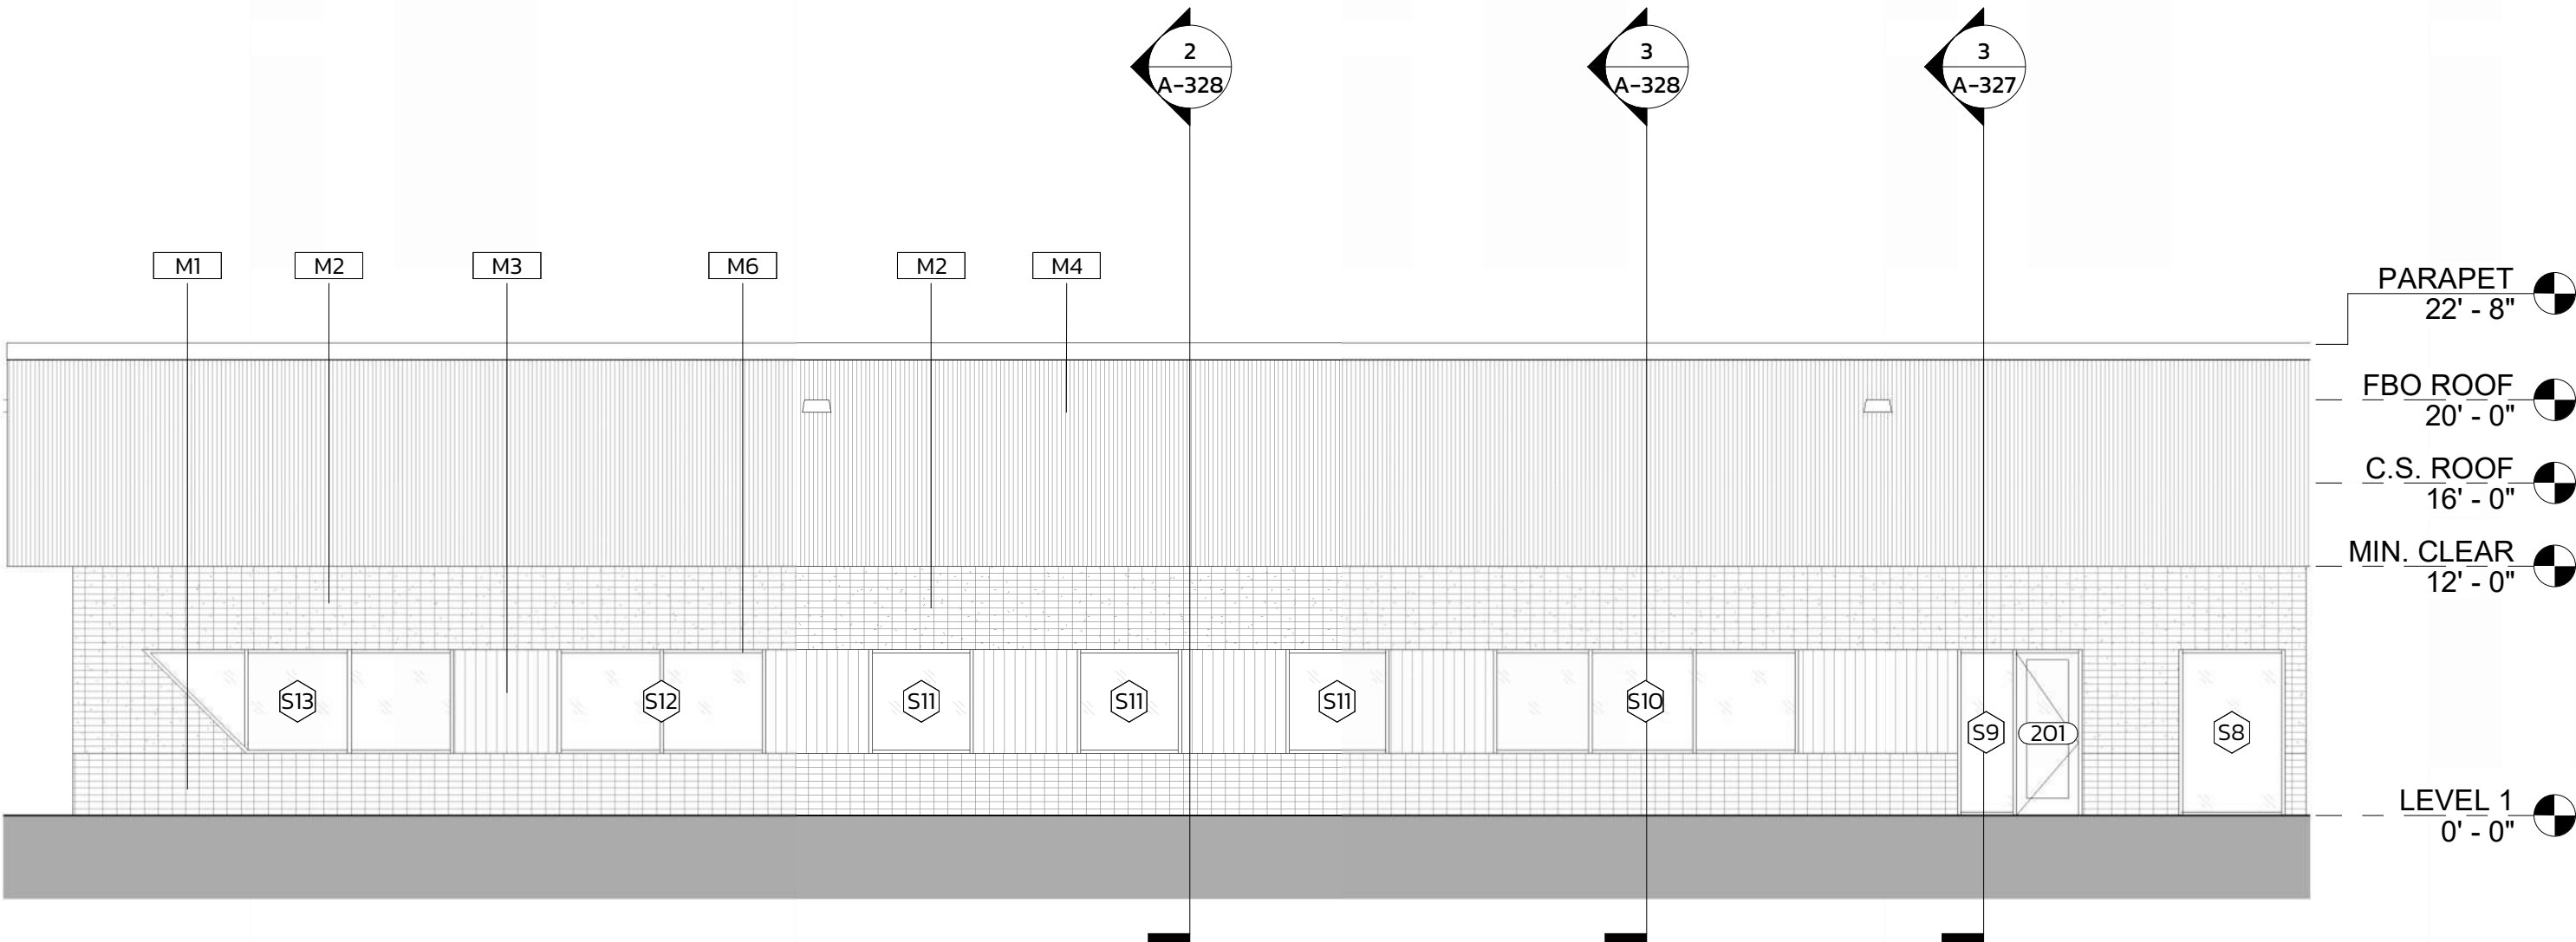

ENLARGED EXTERIOR ELEVATION 6 2
1/8" = 1'-0"


GENERAL ELEVATION NOTES


- EJ - INDICATES LOCATION OF MASONRY EXPANSION JOINTS. COORDINATE WITH STRUCTURAL DRAWINGS. COLOR OF EXPANSION JOINT TO MATCH ADJACENT FINISH (INT/EXT).
- DS - INDICATES LOCATION OF DOWNSPOUT. COORDINATE WITH CIVIL DRAWINGS TO DETERMINE WHETHER OR NOT THE DOWNSPOUTS DUMP OUT ONTO GRADE OR TIE INTO THE STORM SEWER SYSTEM.
- ALL PARAPET COPING SHALL BE KYNAR 500 FINISH ON 24 GA GALVANIZED STEEL. COLOR SHALL BE PER THE FINISH SCHEDULE. COPING DETAIL EQUAL TO PAC-CLAD "PAC-CONTINUOUS CLEAT COPING" W/ INTEGRAL SPLICE PLATES.
- ALL DOWNSPOUTS SHALL BE BOX CONSTRUCTION WITH KYNAR 500 FINISH ON 24GA GALVANIZED STEEL. COLOR SHALL BE PER THE FINISH SCHEDULE. PROVIDE PVC ROUND-TO-SQUARE TRANSITION AT GRADE TO STORM SYSTEM SET 4" ABOVE GRADE.
- GC TO ENSURE THAT OPENINGS WITHIN EXTERIOR WALLS ARE PROPERLY TAPED/FLASHED TO PREVENT WATER INFILTRATION INTO THE BUILDING. UNO, ALL EXTERIOR GLAZING SHALL BE CONSIDERED TEMPERED.
- UNO, ALL EXTERIOR STOREFRONT/CURTAIN WALL SYSTEMS SHALL HAVE A CLEAR ANODIZED FINISH. CAULK JOINTS ALONG THESE LOCATIONS SHALL BE A MEDIUM GREY COLOR TO MATCH THE STOREFRONT/CURTAIN WALL SYSTEM. PROVIDE SAMPLES.
- GC SHALL ENSURE THAT THE ENTIRE STRUCTURE IS "DRIED-IN" PRIOR TO INSTALLATION OF INSULATION AND DRYWALL.
- ALL EXTERIOR EXPOSED PAINTED STEEL SHALL RECEIVE INDUSTRIAL GRADE URETHANE ALKYD ENAMEL (SEMI-GLOSS). COLOR SHALL BE PER EXT. FINISH SCHEDULE. GC SHALL ENSURE POSITIVE SLOPE AWAY FROM BUILDING PERIMETER FOR PROPER DRAINAGE.
- GC SHALL TAKE MEASURES TO PROTECT NEW EXTERIOR MATERIALS FROM DIRT MIGRATION DURING RAINS @ PERIMETER (STRAW, DRAINAGE MATTING, ETC.)

MATERIAL LEGEND

- | | |
|--|---|
| M1 JOHNSON CONCRETE PRODUCTS CMU
COLOR: MONT BLANC
STYLE: GROUND
SIZE: 4" X 8"
INSTALLATION: STACKED BOND | M5 ALUOCOBOND METAL PANEL
COLOR: BRUSHED CARBON
STYLE: THE NATURAL COLLECTION |
| M2 JOHNSON CONCRETE PRODUCTS CMU
COLOR: MONT BLANC
STYLE: GROUND - SPLIT FACE
PATTERN: RANDOM
SIZE: 4" X 8"
INSTALLATION: STACKED BOND | M6 ANODIZED STOREFRONT / CURTAIN WALL MULLIONS
MANUFACTURER: OLD CASTLE
COLOR: BRONZE 740-DARK RANGE |
| M3 PIONEER MILLWORKS WOOD SIDING
STYLE: SHOU SUGI BAN / ACCOYA
COLOR: SMOKE
SIZE: THICKNESS: 5/8" WIDTH: 7.25"
INSTALLATION: VERTICAL | M7 PAINT FOR HOLLOW METAL FRAME + DOORS - TBD
BY ARCHITECT DURING CA |
| M4 NUCOR SOLID METAL R-PANEL
COLOR: REGAL GRAY
SIZE: BY MANUFACTURER | |

KEY PLAN

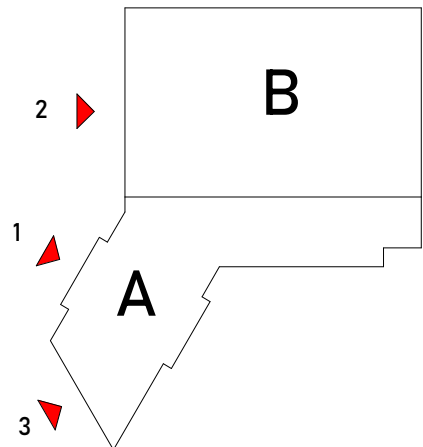


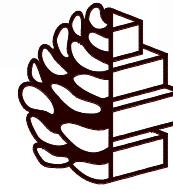


TURPENTINE
DESIGN

1007 Procure Street
Fuquay-Varina, NC 27526


919.412.9138
turentine-design.com

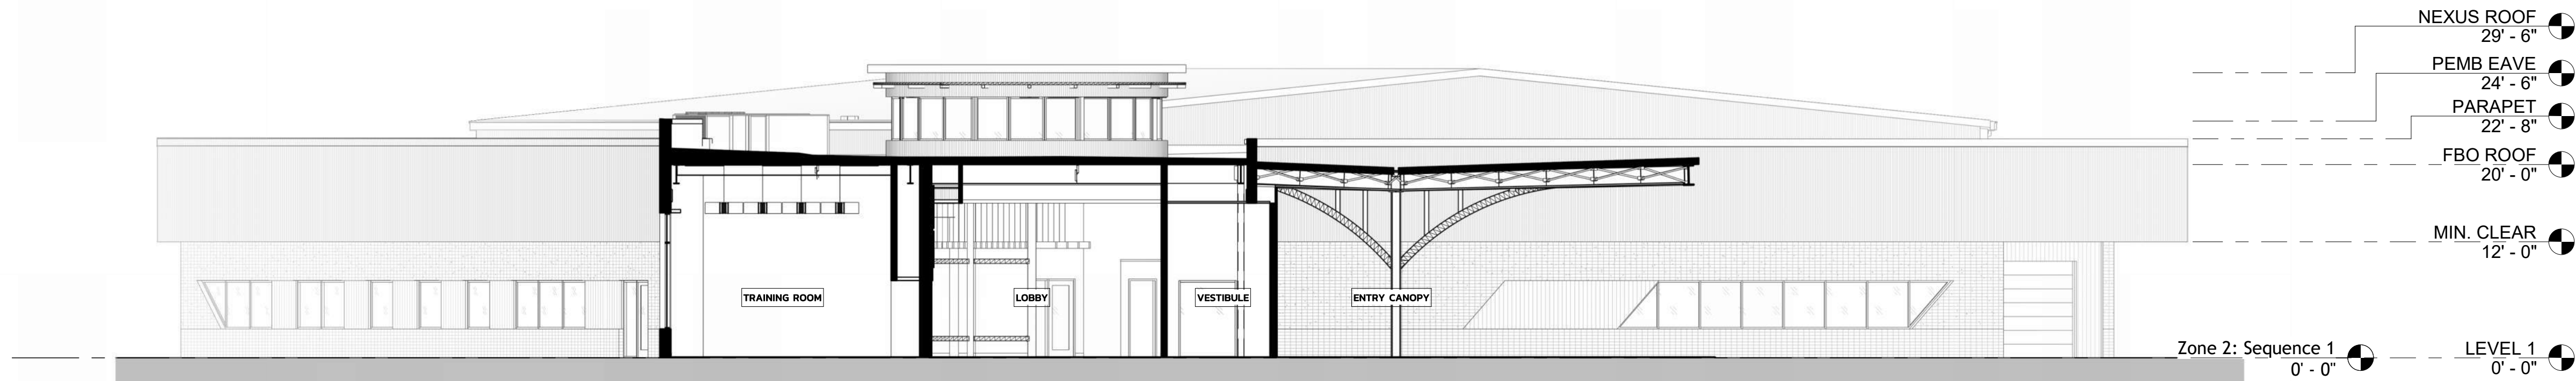

OVERALL BUILDING SECTION - TRAINING ROOM THROUGH LOBBY **3**

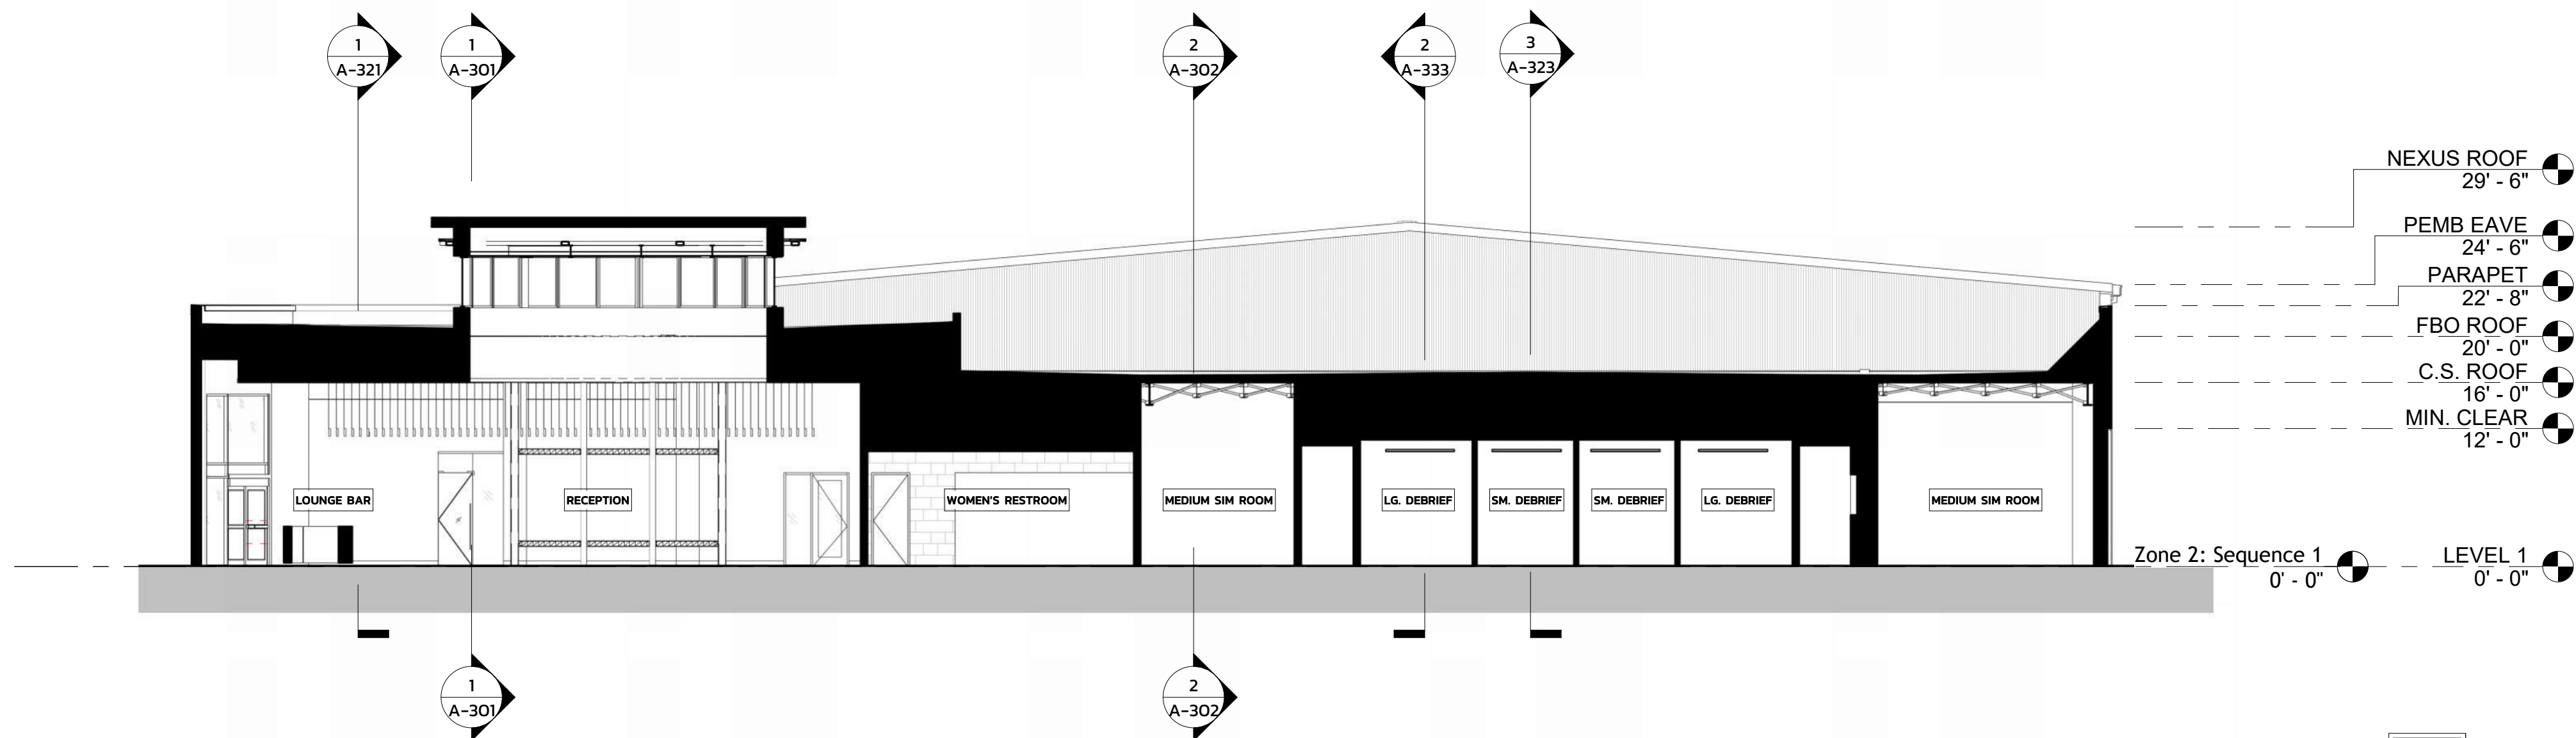


OVERALL BUILDING SECTION - FBO THROUGH TRAINING WING **2**

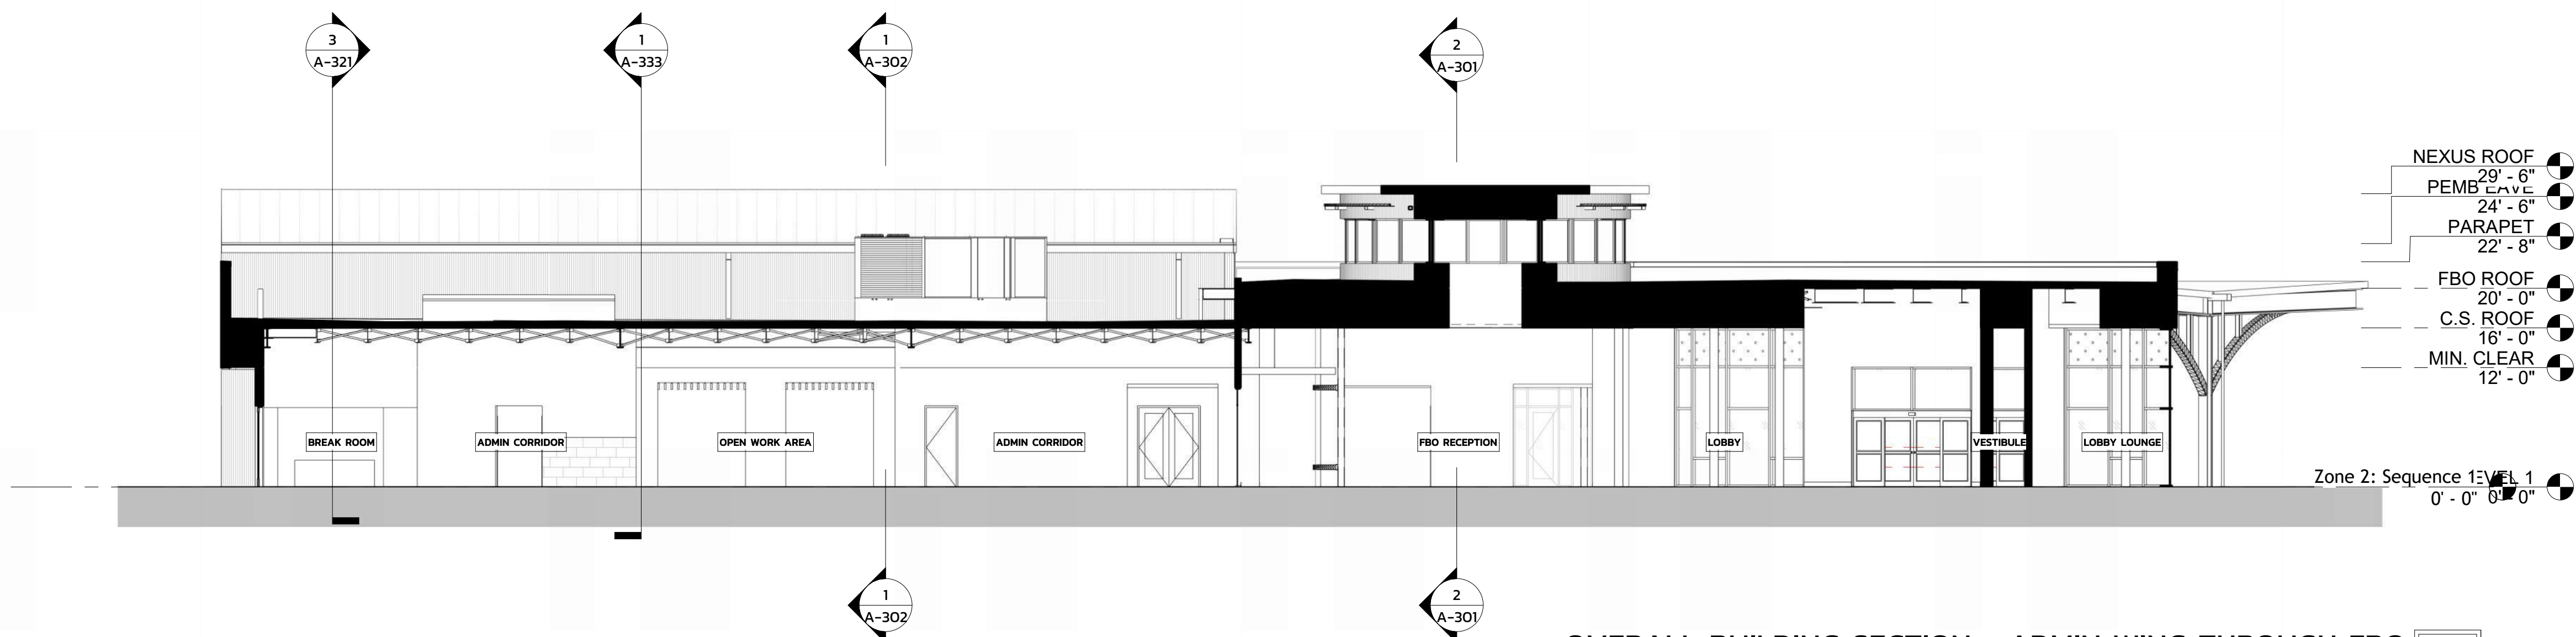

OVERALL BUILDING SECTION - ADMIN WING THROUGH FBO **1**

REVISIONS

SEALS

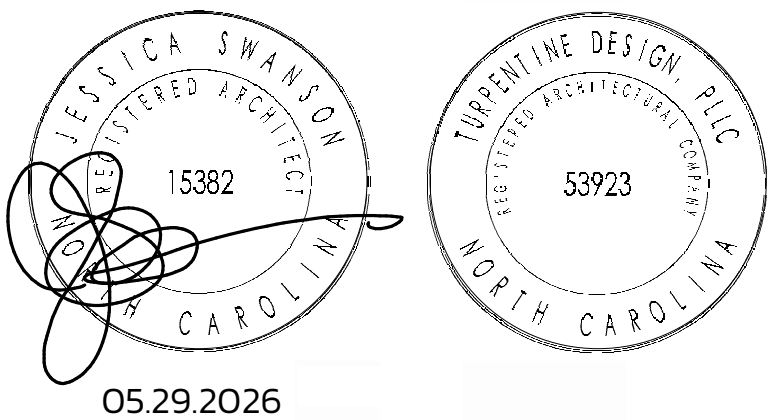

ARQ AVIATION
FLIGHT SCHOOL + FBO

Wilmington International Airport (ILM)
Wilmington, NC 28405

OWNER
ARQ Realty


COPYRIGHT 2025 - ALL RIGHTS RESERVED
PRINTED OR ELECTRONIC DRAWINGS & DOCUMENTATION MAY
NOT BE REPRODUCED OR REDISTRIBUTED IN ANY WAY WITHOUT
WRITTEN PERMISSION FROM TURPENTINE DESIGN

PHASE PERMIT SET
DATE 05.29.2026
TD PROJECT # 25-009

DRAWING TITLE
OVERALL BUILDING
SECTIONS

DRAWING NUMBER

A-301

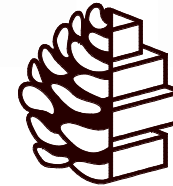


TURPENTINE
DESIGN

1007 Procure Street
Fuquay-Varina, NC 27526

919.412.9138
turpentine-design.com

REVISIONS

SEALS

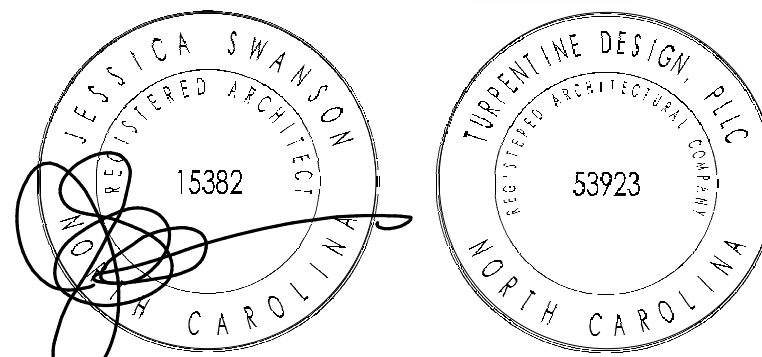

05.29.2026

ARQ AVIATION

FLIGHT SCHOOL + FBO

Wilmington International Airport (ILM)
Wilmington, NC 28405

OWNER
ARQ Realty

COPYRIGHT 2025 - ALL RIGHTS RESERVED
PRINTED OR ELECTRONIC DRAWINGS & DOCUMENTATION MAY
NOT BE REPRODUCED OR REDISTRIBUTED IN ANY WAY WITHOUT
WRITTEN PERMISSION FROM TURPENTINE DESIGN


PHASE	PERMIT SET
DATE	05.29.2026
TD PROJECT #	25-009

DRAWING TITLE


OVERALL BUILDING
SECTIONS

DRAWING NUMBER


A-302

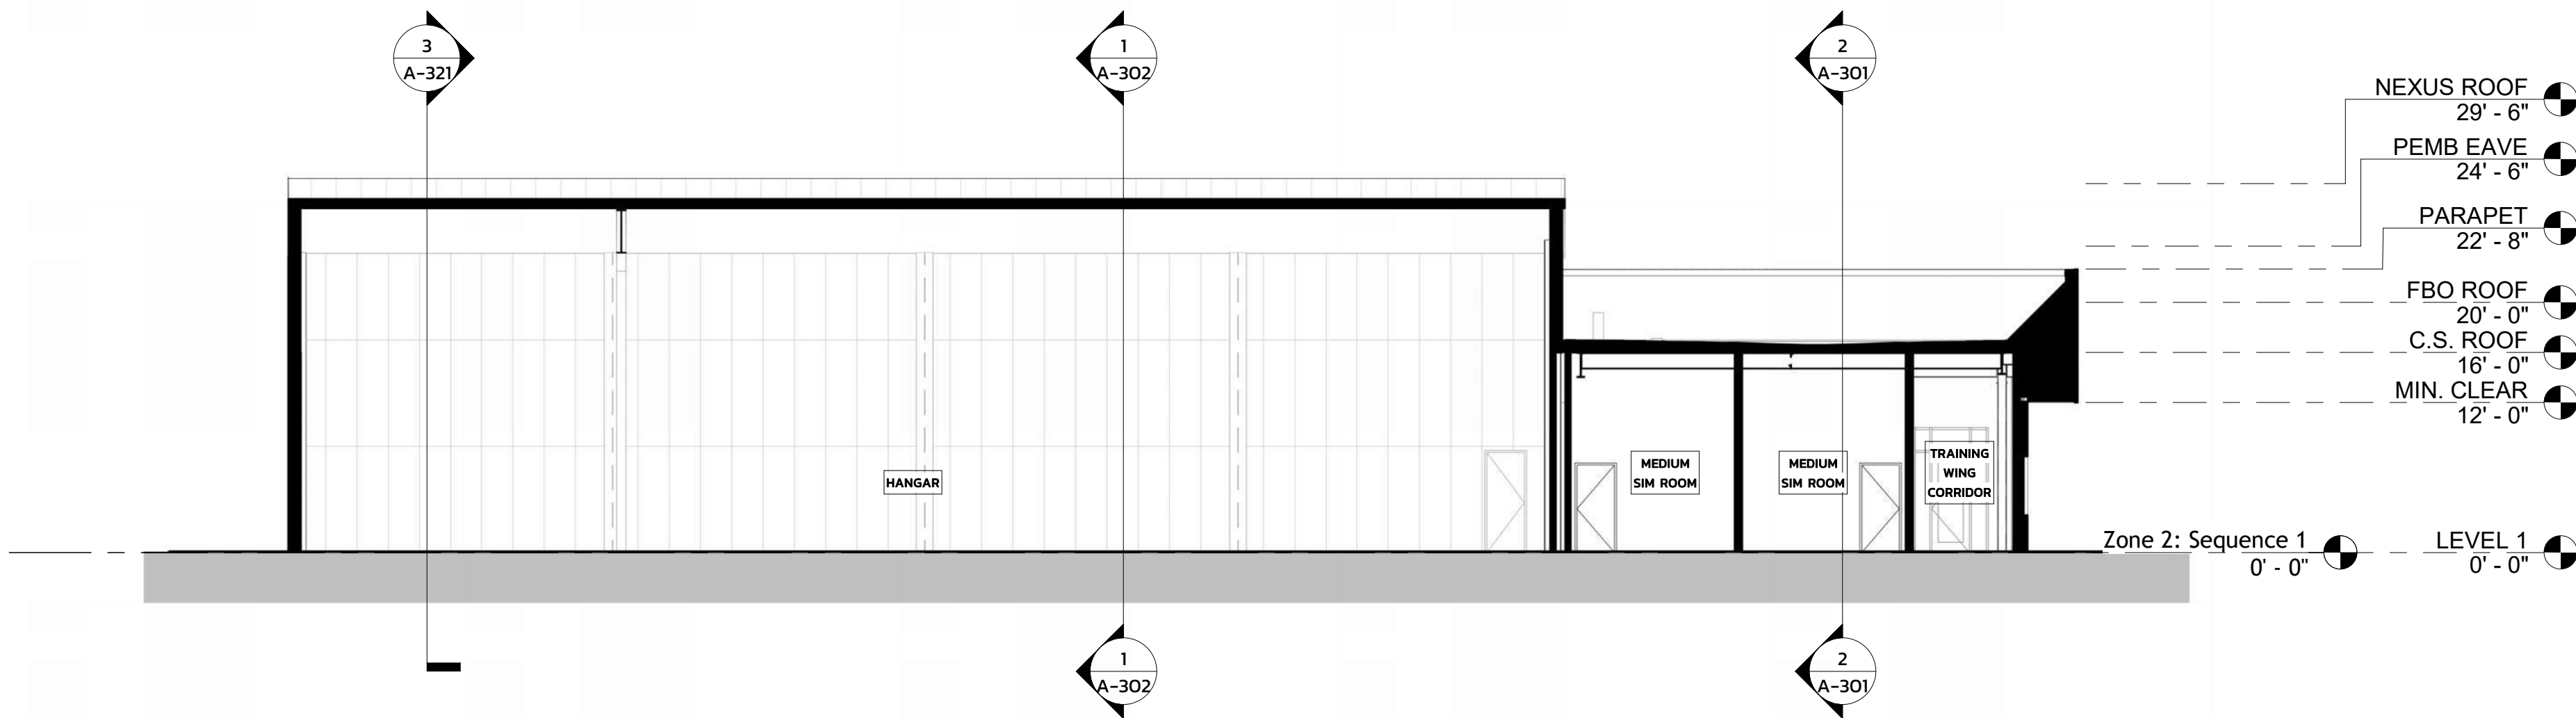

OVERALL BUILDING SECTION - TRAINING WING THROUGH HANGAR 2
3/32" = 1'-0"

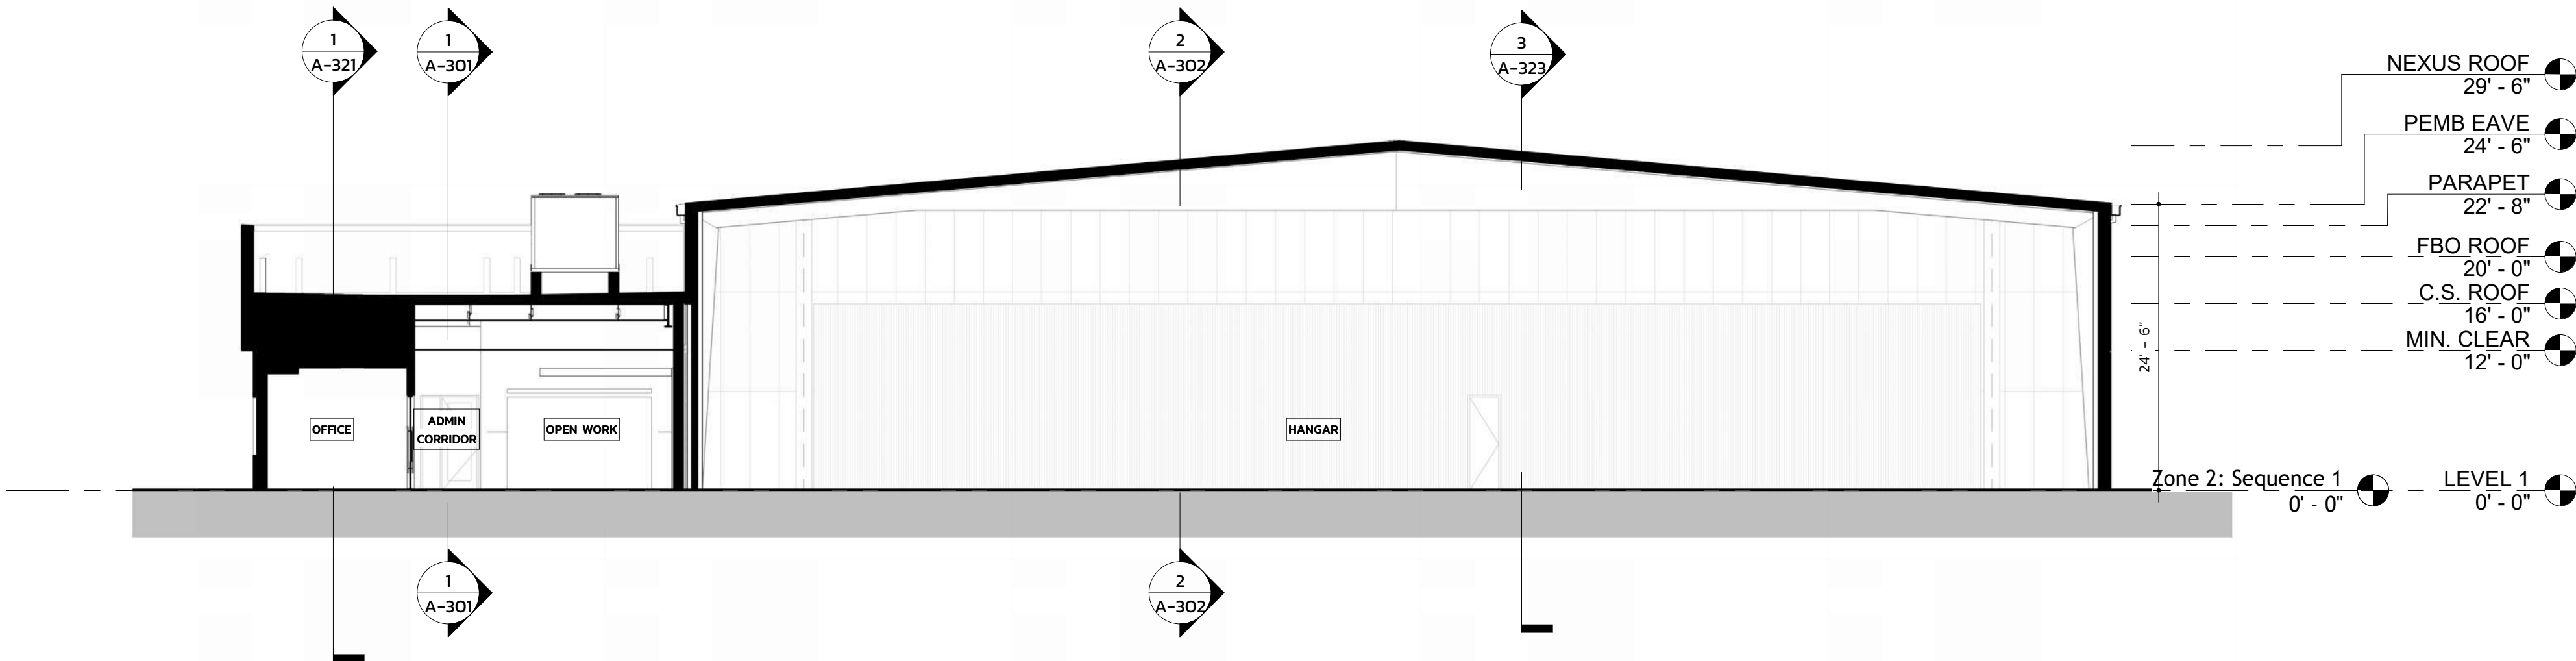

OVERALL BUILDING SECTION - ADMIN WING THROUGH HANGAR 1
3/32" = 1'-0"

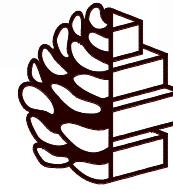

TURPENTINE
DESIGN

1007 Procure Street
Fuquay-Varina, NC 27526

919.412.9138
turentine-design.com

REVISIONS

SEALS



ARQ AVIATION
FLIGHT SCHOOL + FBO

Wilmington International Airport (ILM)
Wilmington, NC 28405

OWNER
ARQ Realty


COPYRIGHT 2025 - ALL RIGHTS RESERVED
PRINTED OR ELECTRONIC DRAWINGS & DOCUMENTATION MAY
NOT BE REPRODUCED OR REDISTRIBUTED IN ANY WAY WITHOUT
WRITTEN PERMISSION FROM TURPENTINE DESIGN

PHASE	PERMIT SET
DATE	05.29.2026
TD PROJECT #	25-009

DRAWING TITLE
WALL SECTIONS

DRAWING NUMBER

A-321

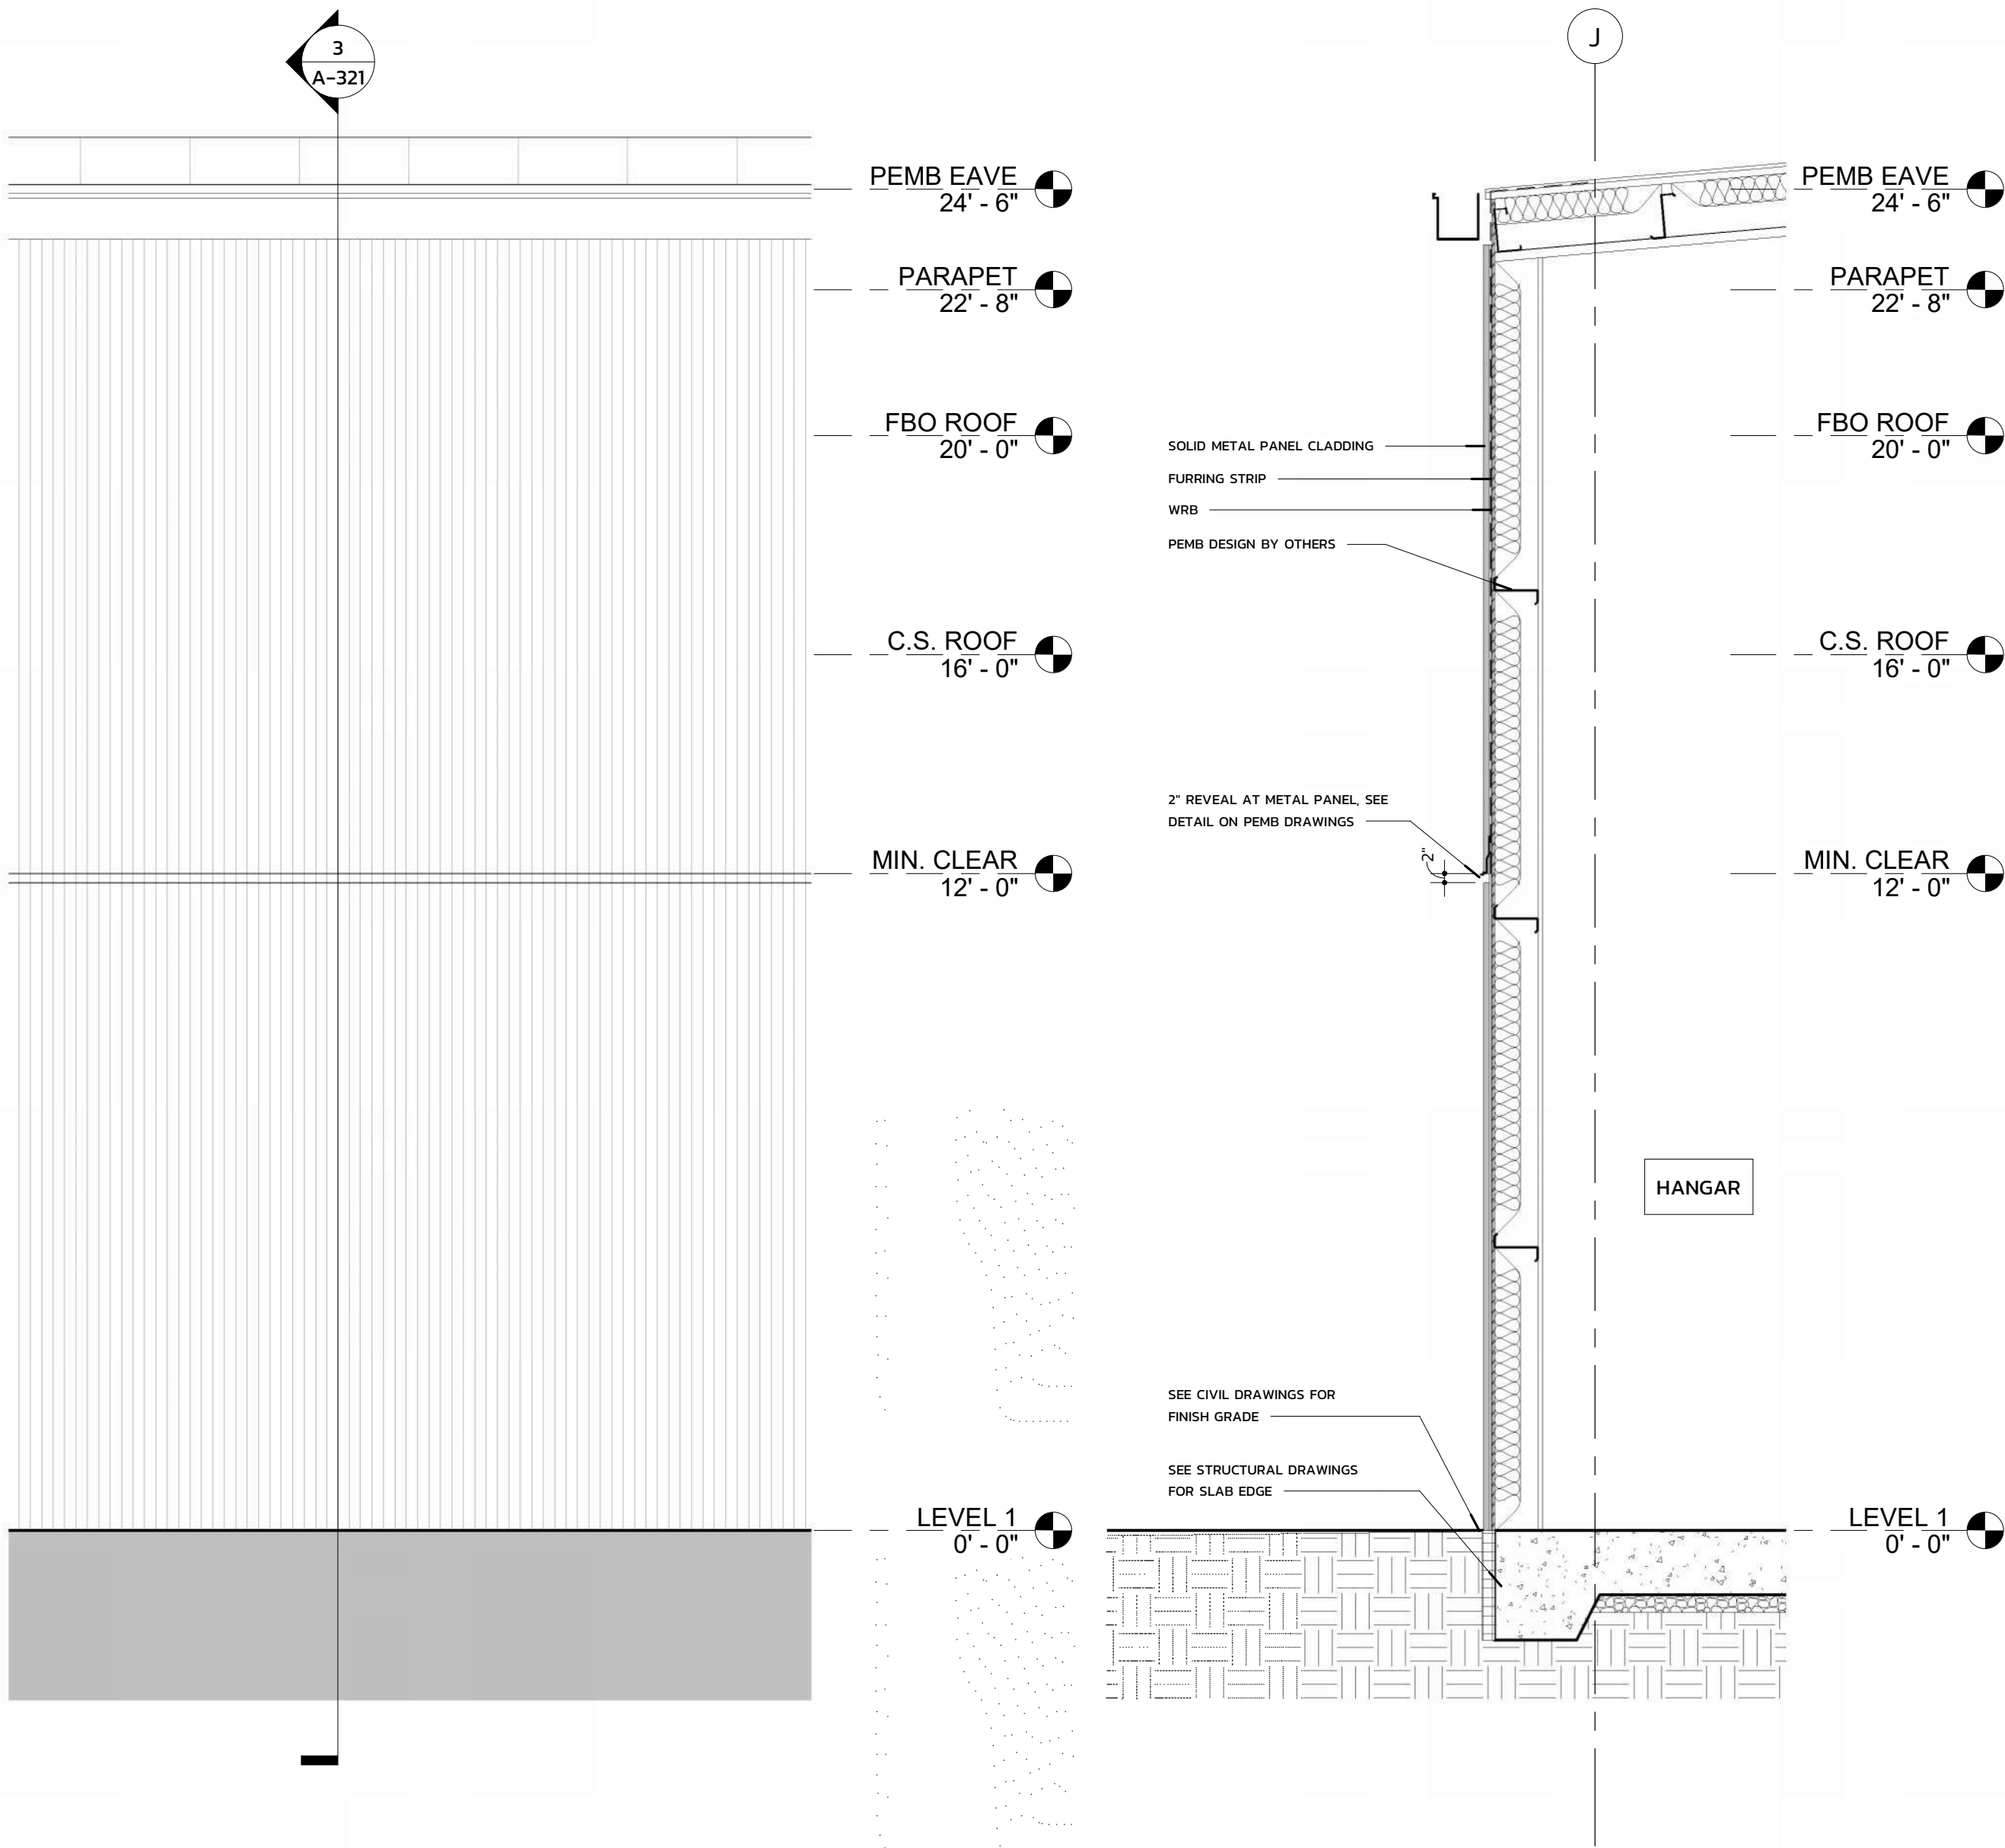

ELEV. AT WALL SECTION 02

3/8" = 1'-0"

4

WALL SECTION 02


3/8" = 1'-0"

3

ELEV. AT WALL SECTION 01

3/8" = 1'-0"


2

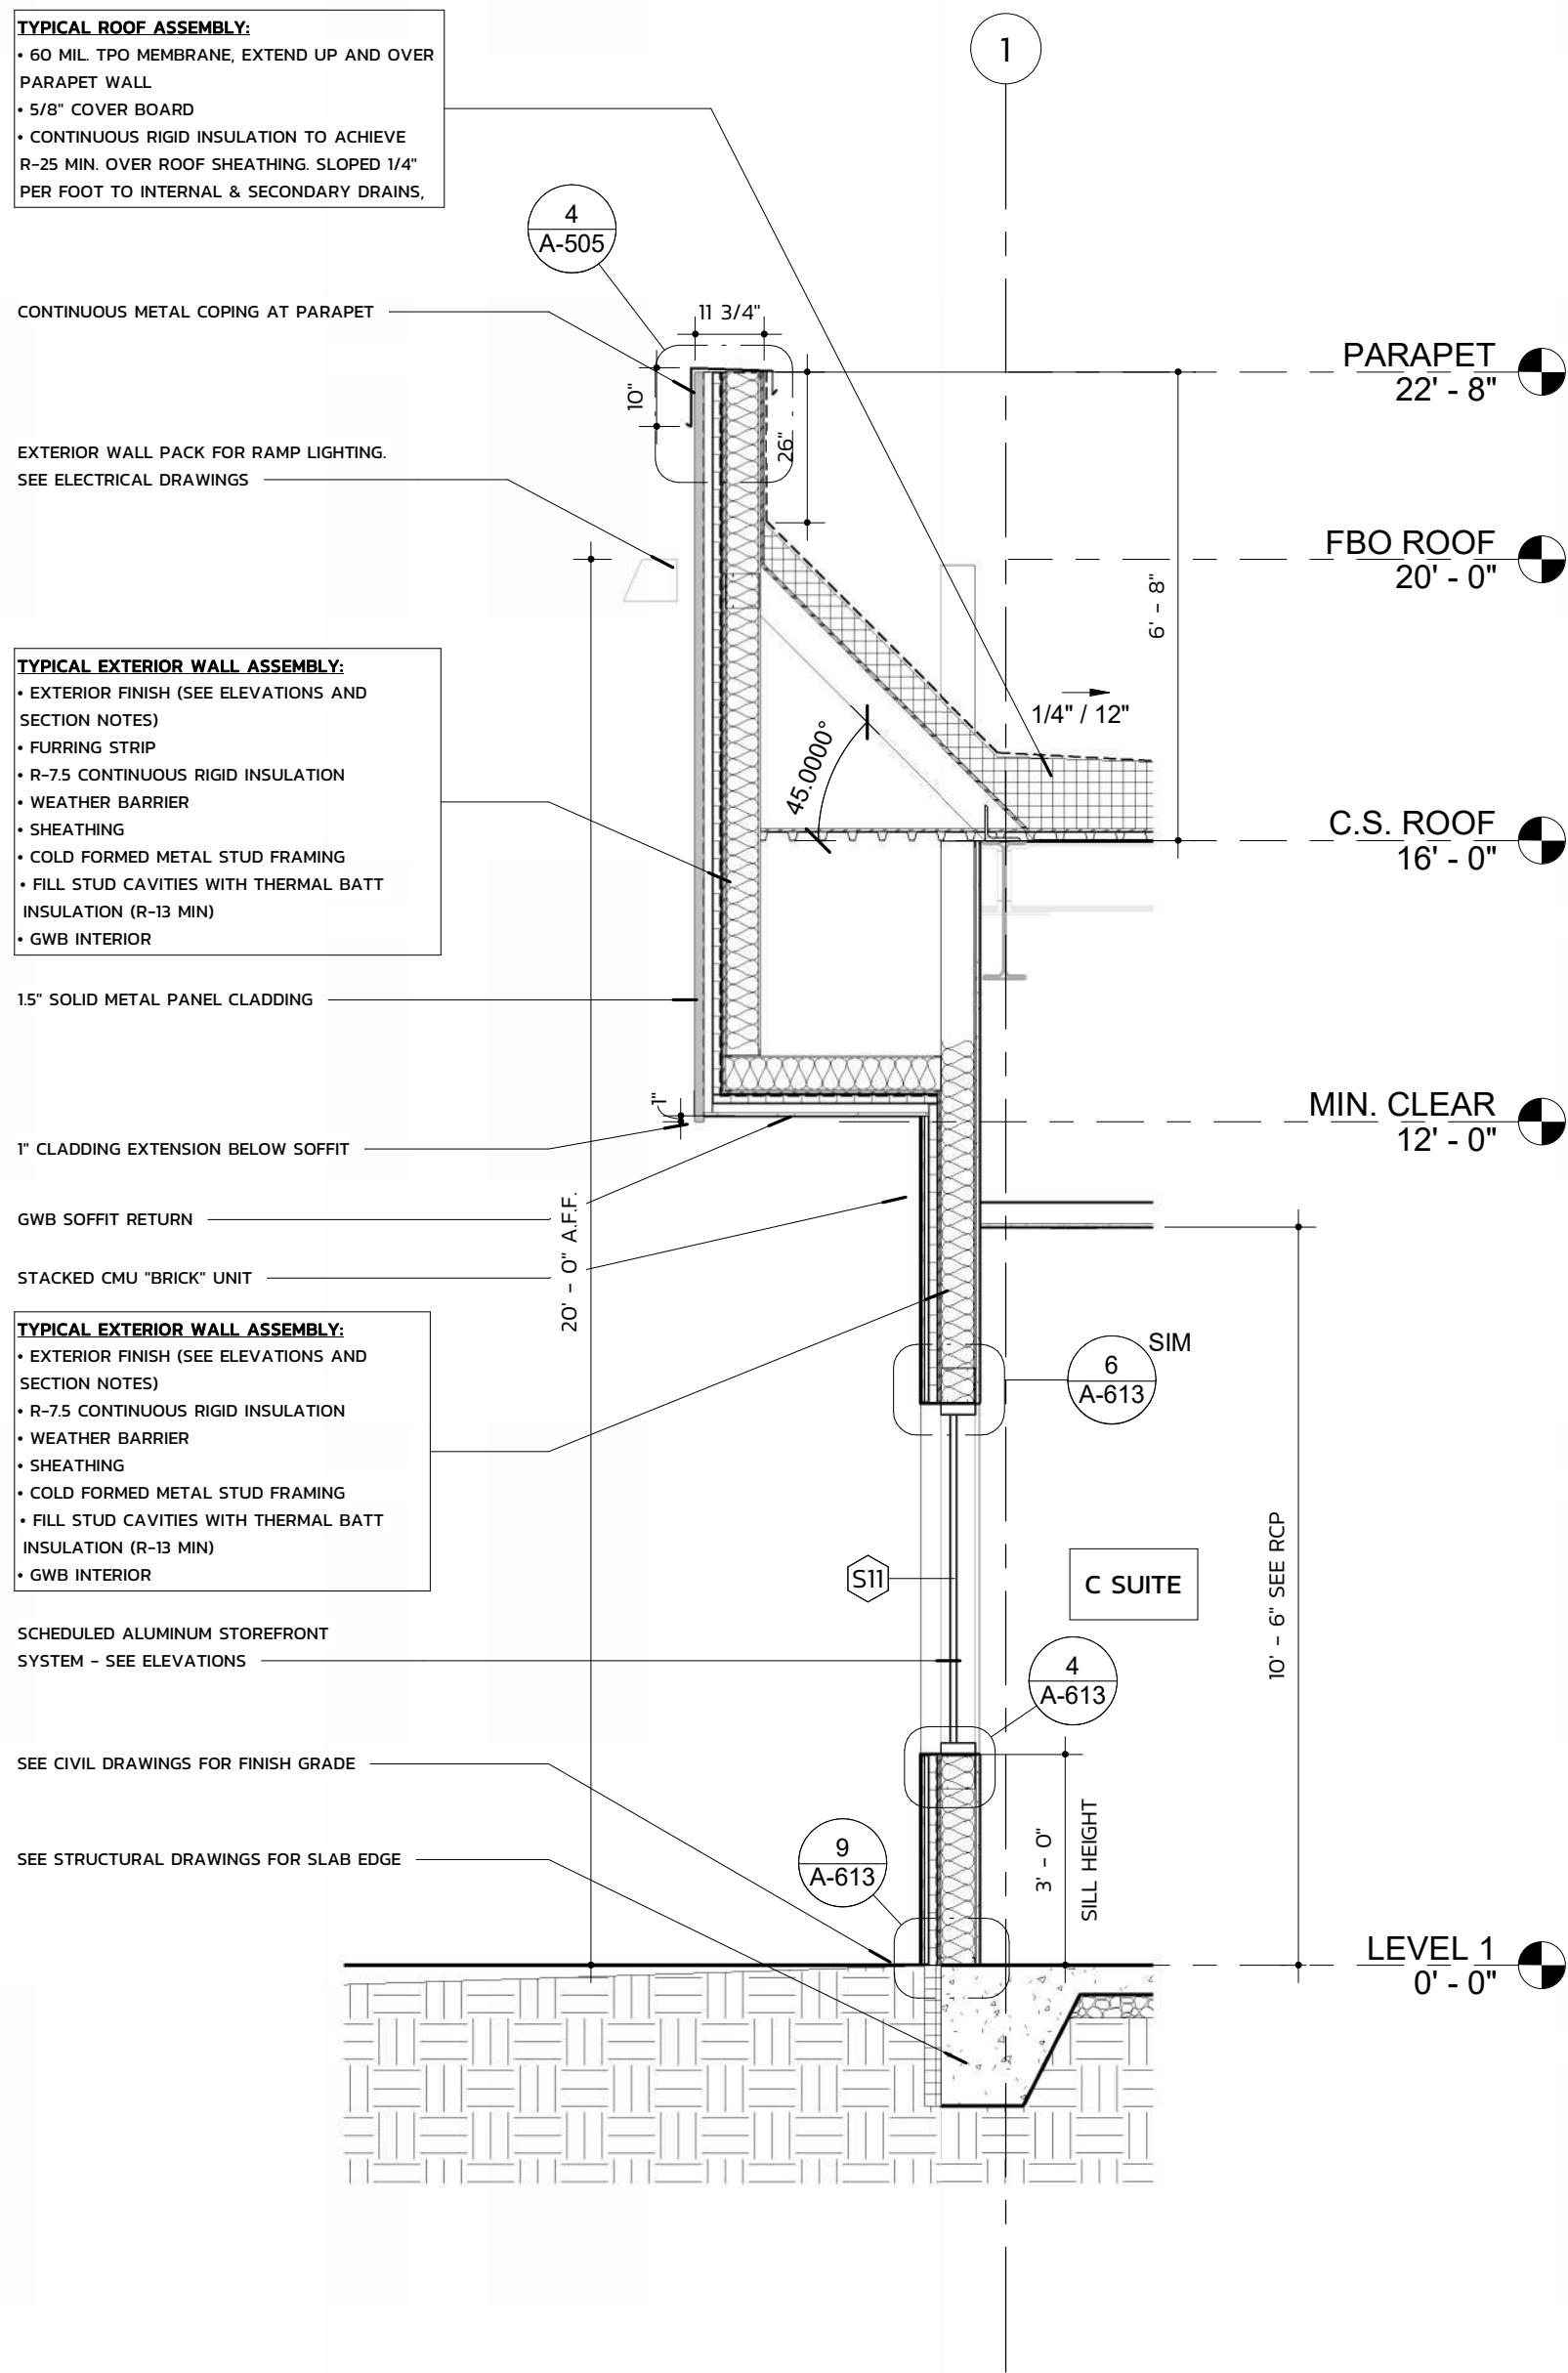

WALL SECTION 01

3/8" = 1'-0"

1

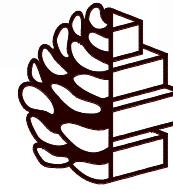


TURPENTINE DESIGN

1007 Procure Street
Fuquay-Varina, NC 27526

919.412.9138
turpentine-design.com

REVISIONS

SEALS

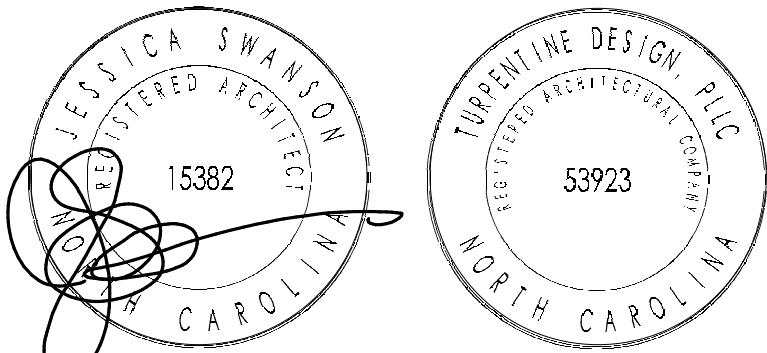

05.29.2026

ARQ AVIATION FLIGHT SCHOOL + FBO

Wilmington International Airport (ILM)
Wilmington, NC 28405

OWNER
ARQ Realty


COPYRIGHT 2025 - ALL RIGHTS RESERVED
PRINTED OR ELECTRONIC DRAWINGS & DOCUMENTATION MAY
NOT BE REPRODUCED OR REDISTRIBUTED IN ANY WAY WITHOUT
WRITTEN PERMISSION FROM TURPENTINE DESIGN

PHASE	PERMIT SET
DATE	05.29.2026
TD PROJECT #	25-009


DRAWING TITLE WALL SECTIONS

DRAWING NUMBER


A-322

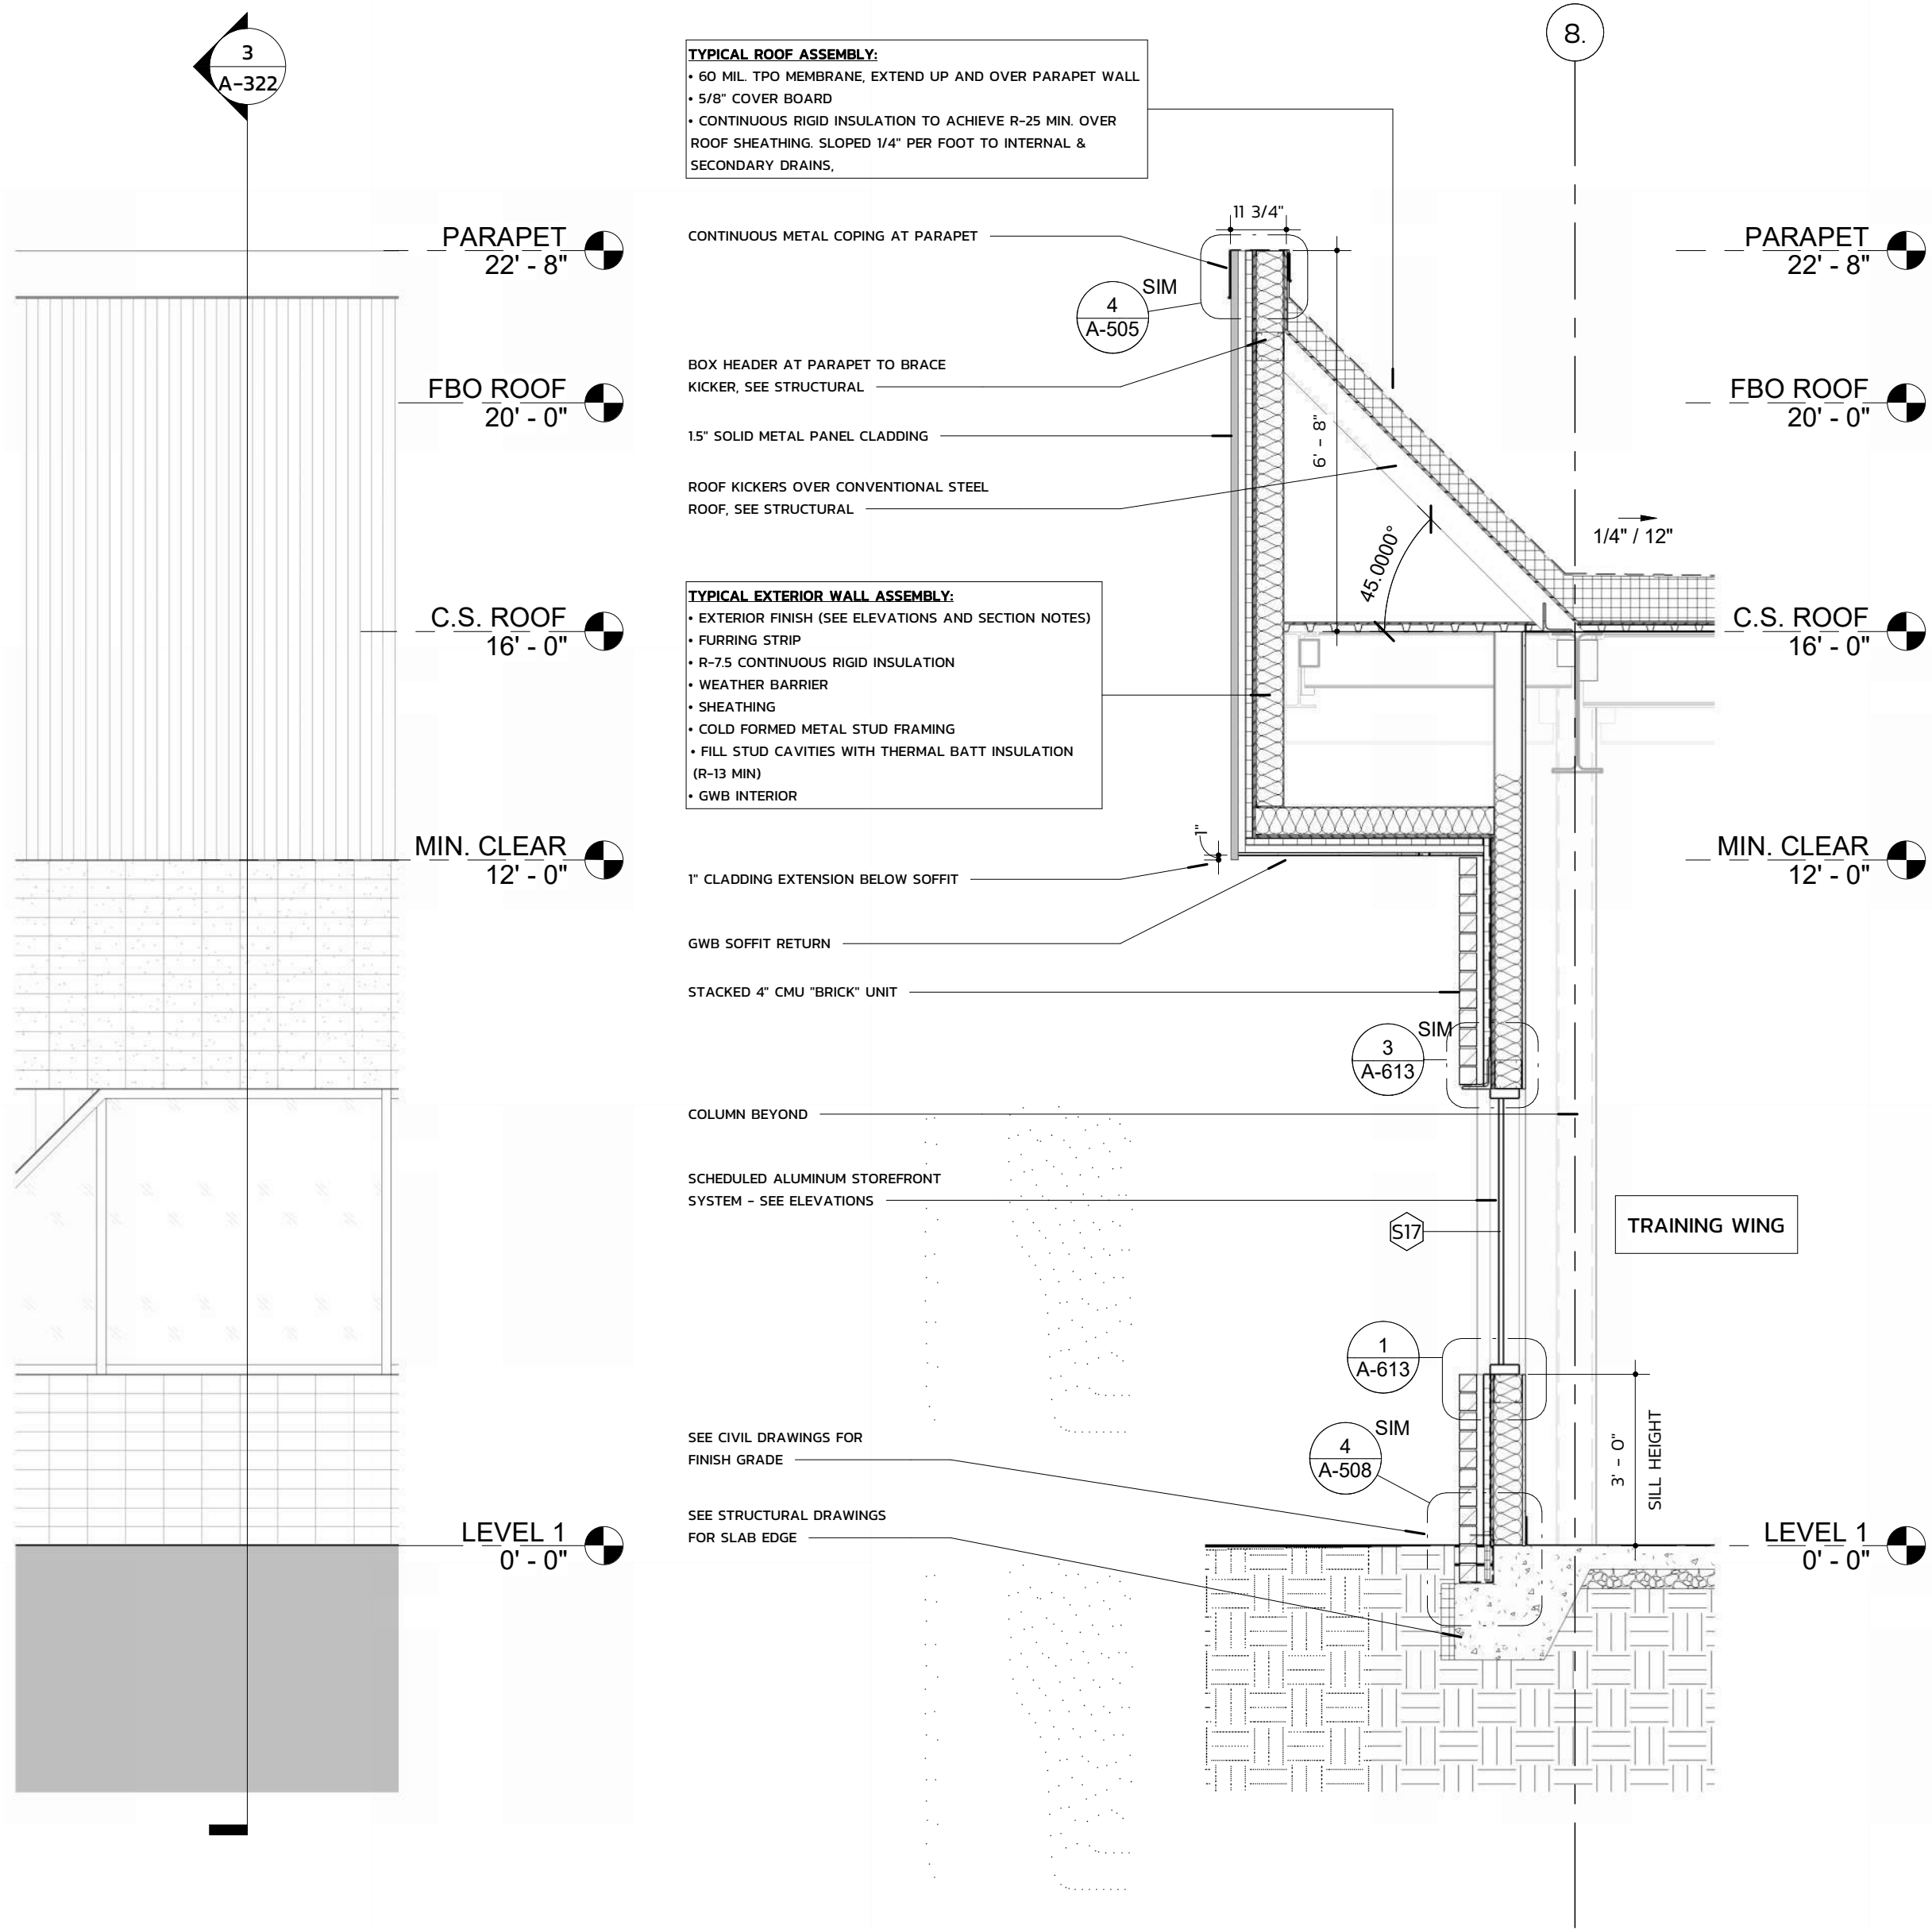


ELEV. AT WALL SECTION 04
3/8" = 1'-0"

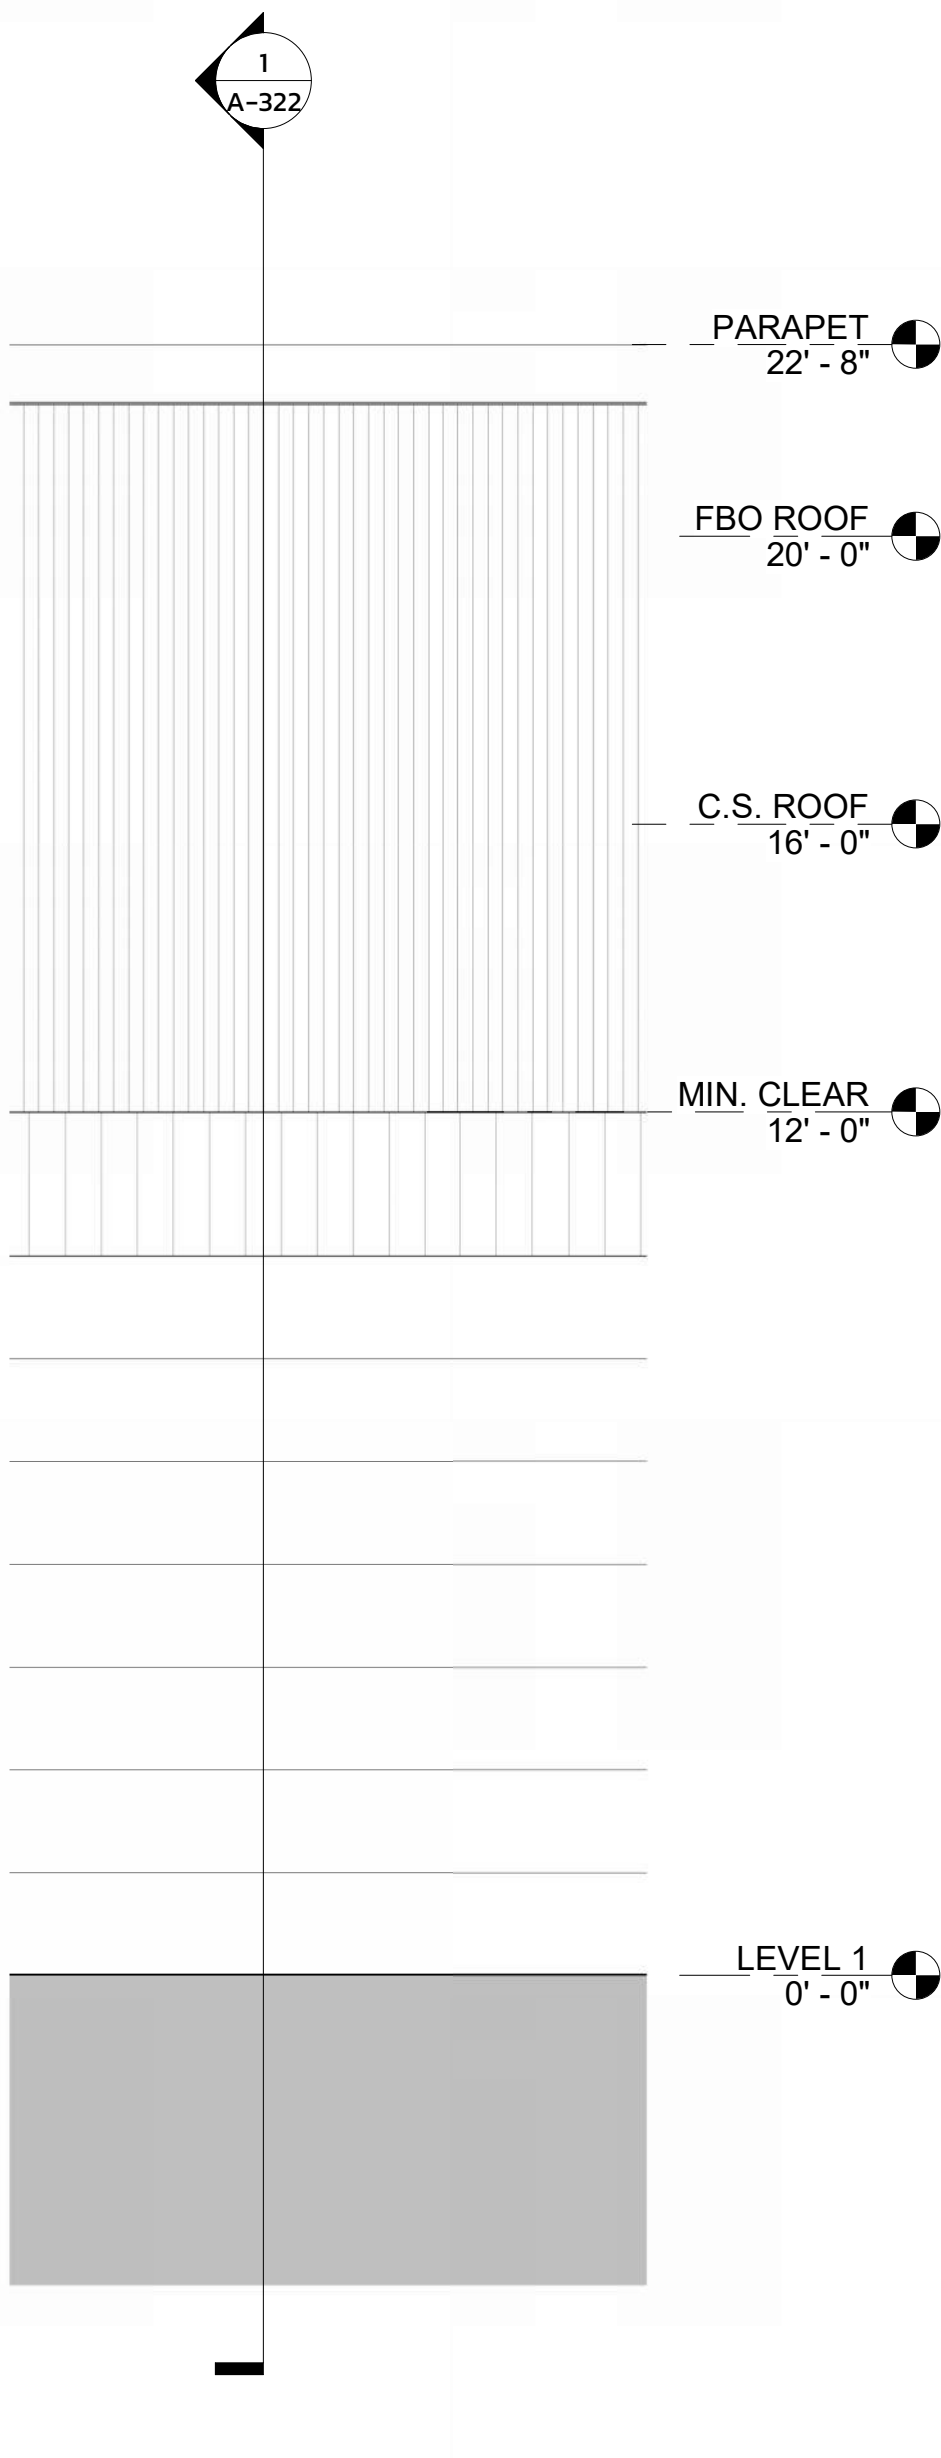

ELEV. AT WALL SECTION 03
3/8" = 1'-0"

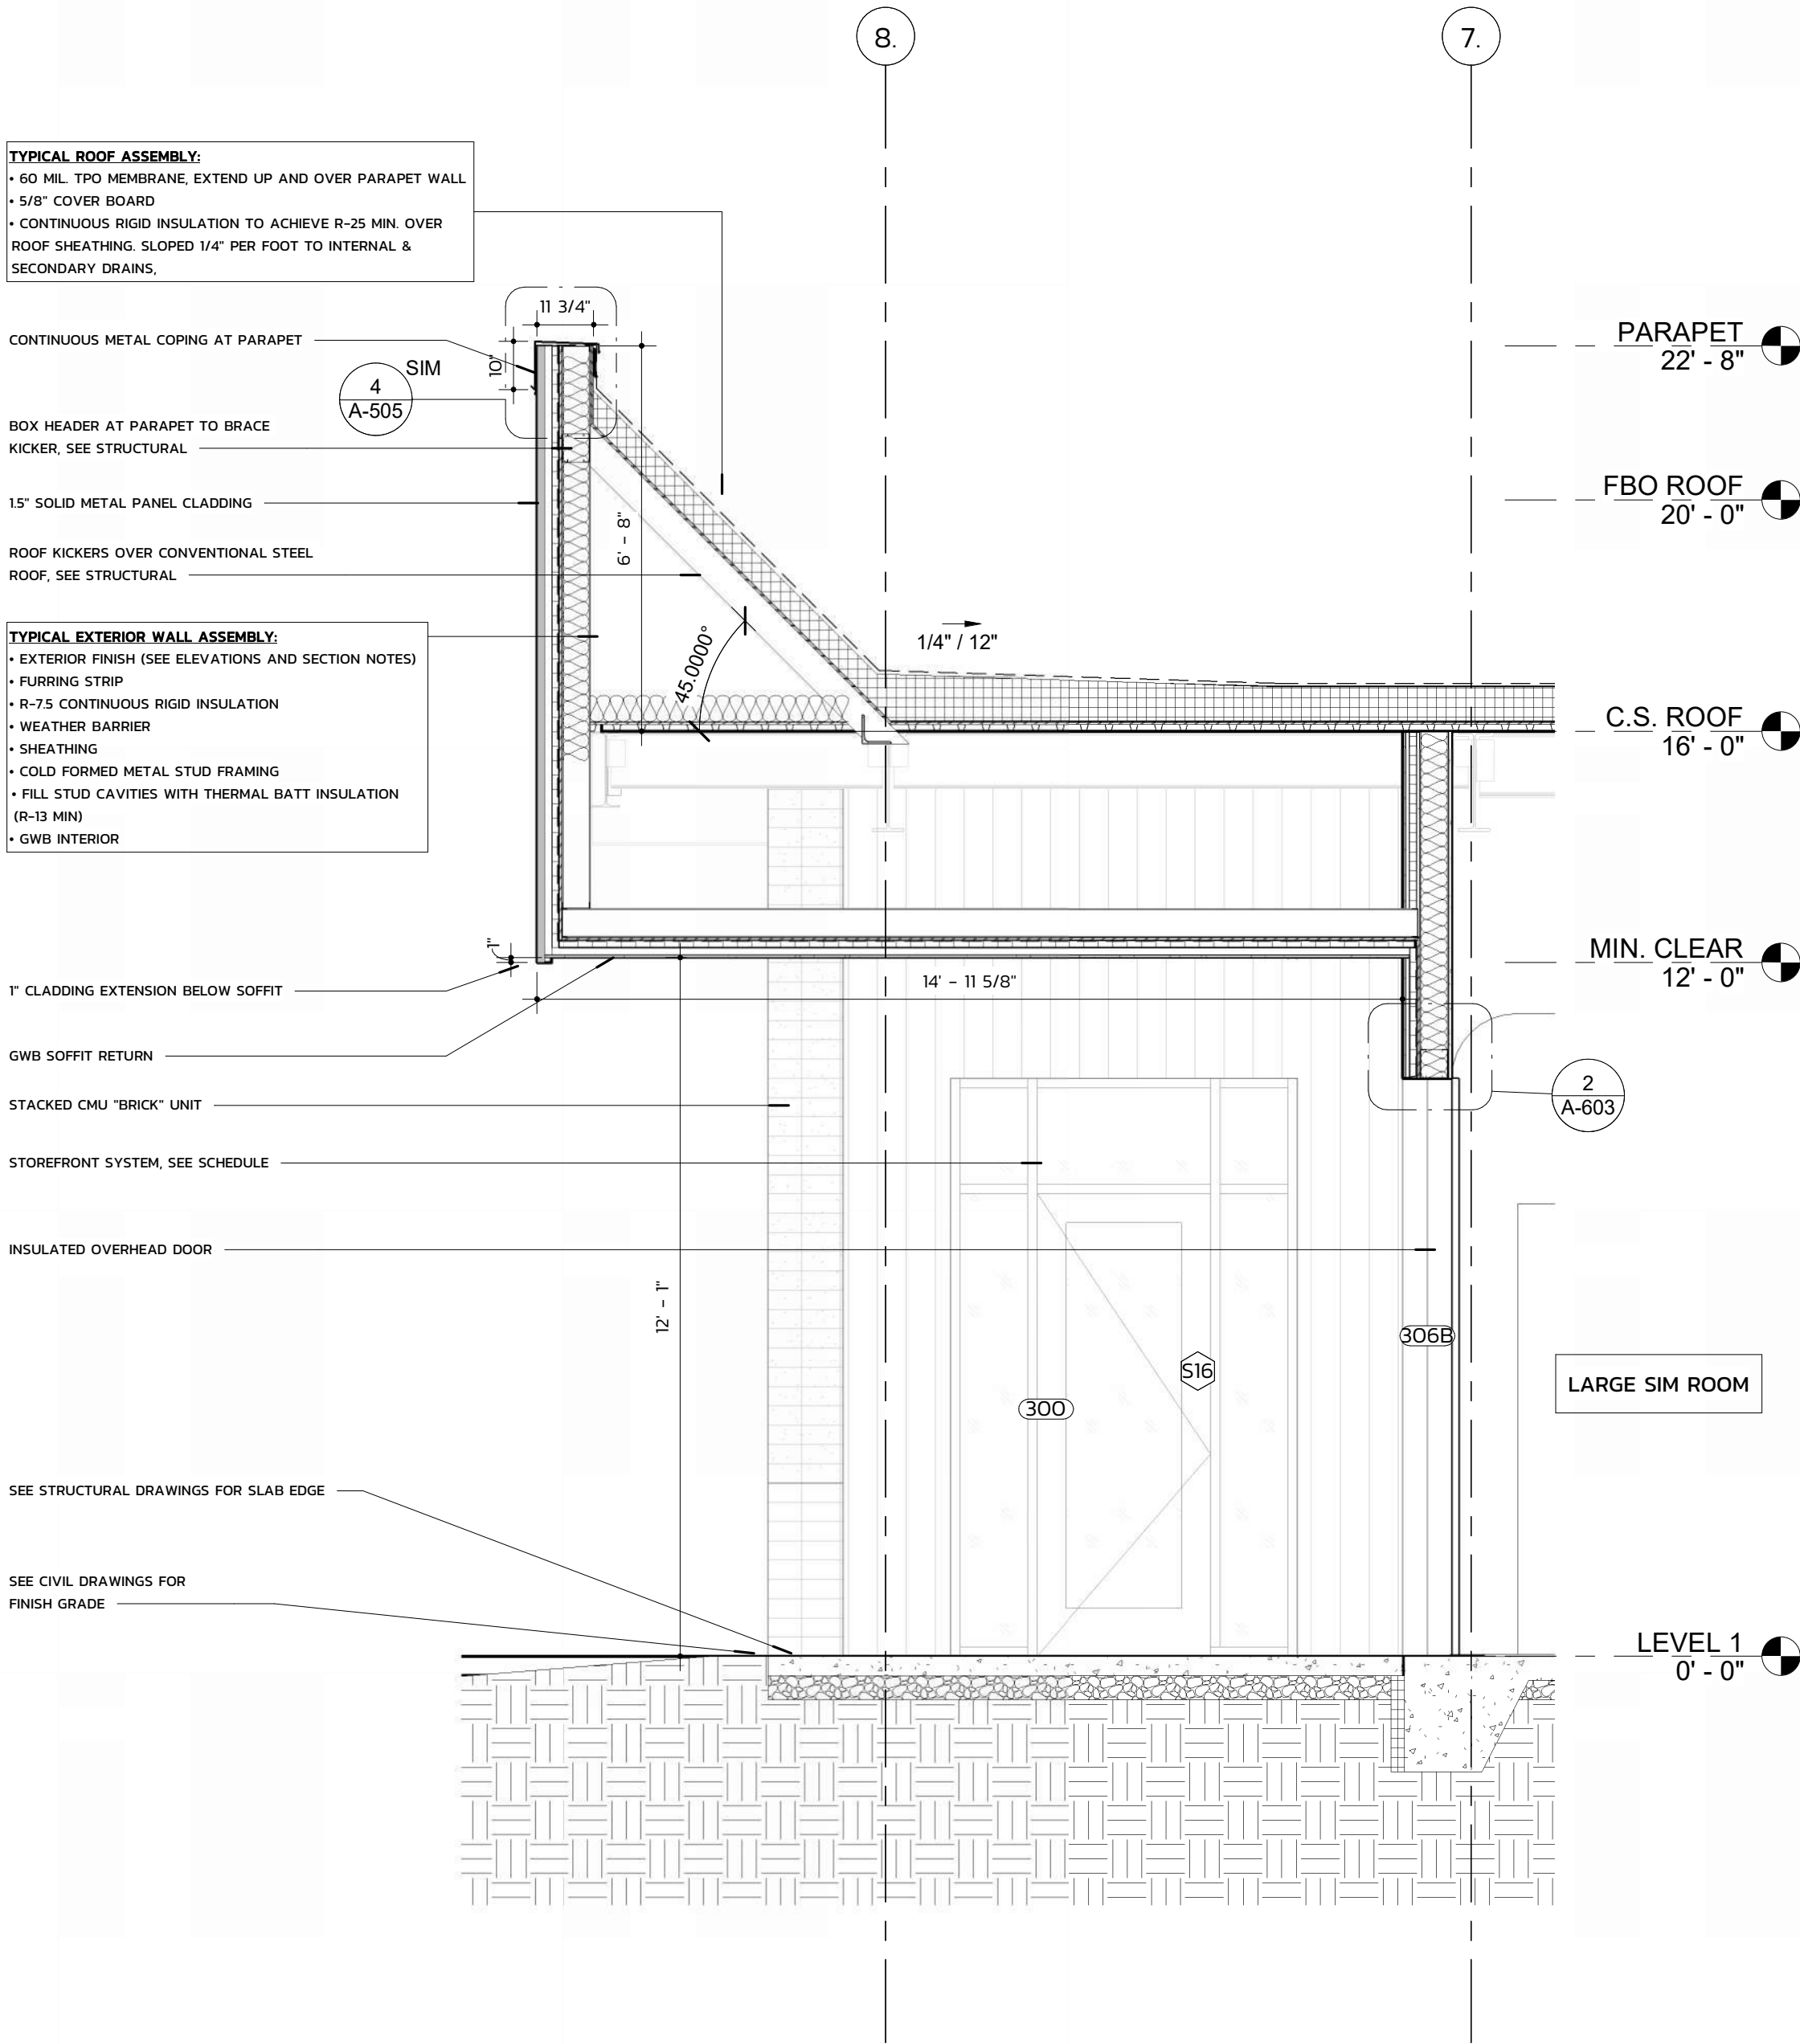

WALL SECTION 03
3/8" = 1'-0"

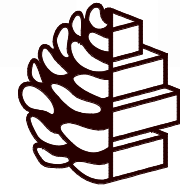


TURPENTINE
DESIGN

1007 Procure Street
Fuquay-Varina, NC 27526

919.412.9138
turpentine-design.com

REVISIONS

SEALS

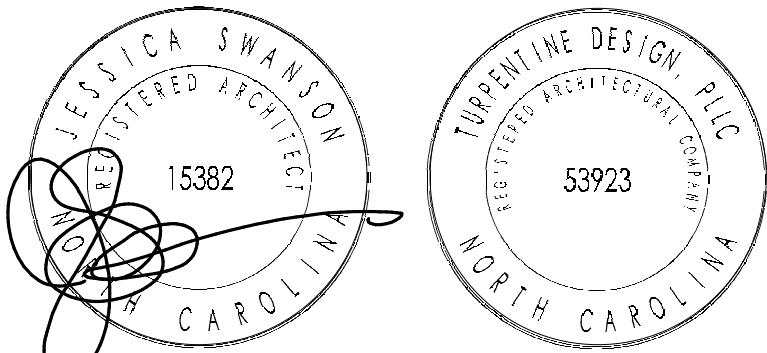

05.29.2026

ARQ AVIATION
FLIGHT SCHOOL + FBO

Wilmington International Airport (ILM)
Wilmington, NC 28405

OWNER
ARQ Realty




COPYRIGHT 2025 - ALL RIGHTS RESERVED
PRINTED OR ELECTRONIC DRAWINGS & DOCUMENTATION MAY
NOT BE REPRODUCED OR REDISTRIBUTED IN ANY WAY WITHOUT
WRITTEN PERMISSION FROM TURPENTINE DESIGN


PHASE	PERMIT SET
DATE	05.29.2026
TD PROJECT #	25-009

DRAWING TITLE
WALL SECTIONS

DRAWING NUMBER

A-323

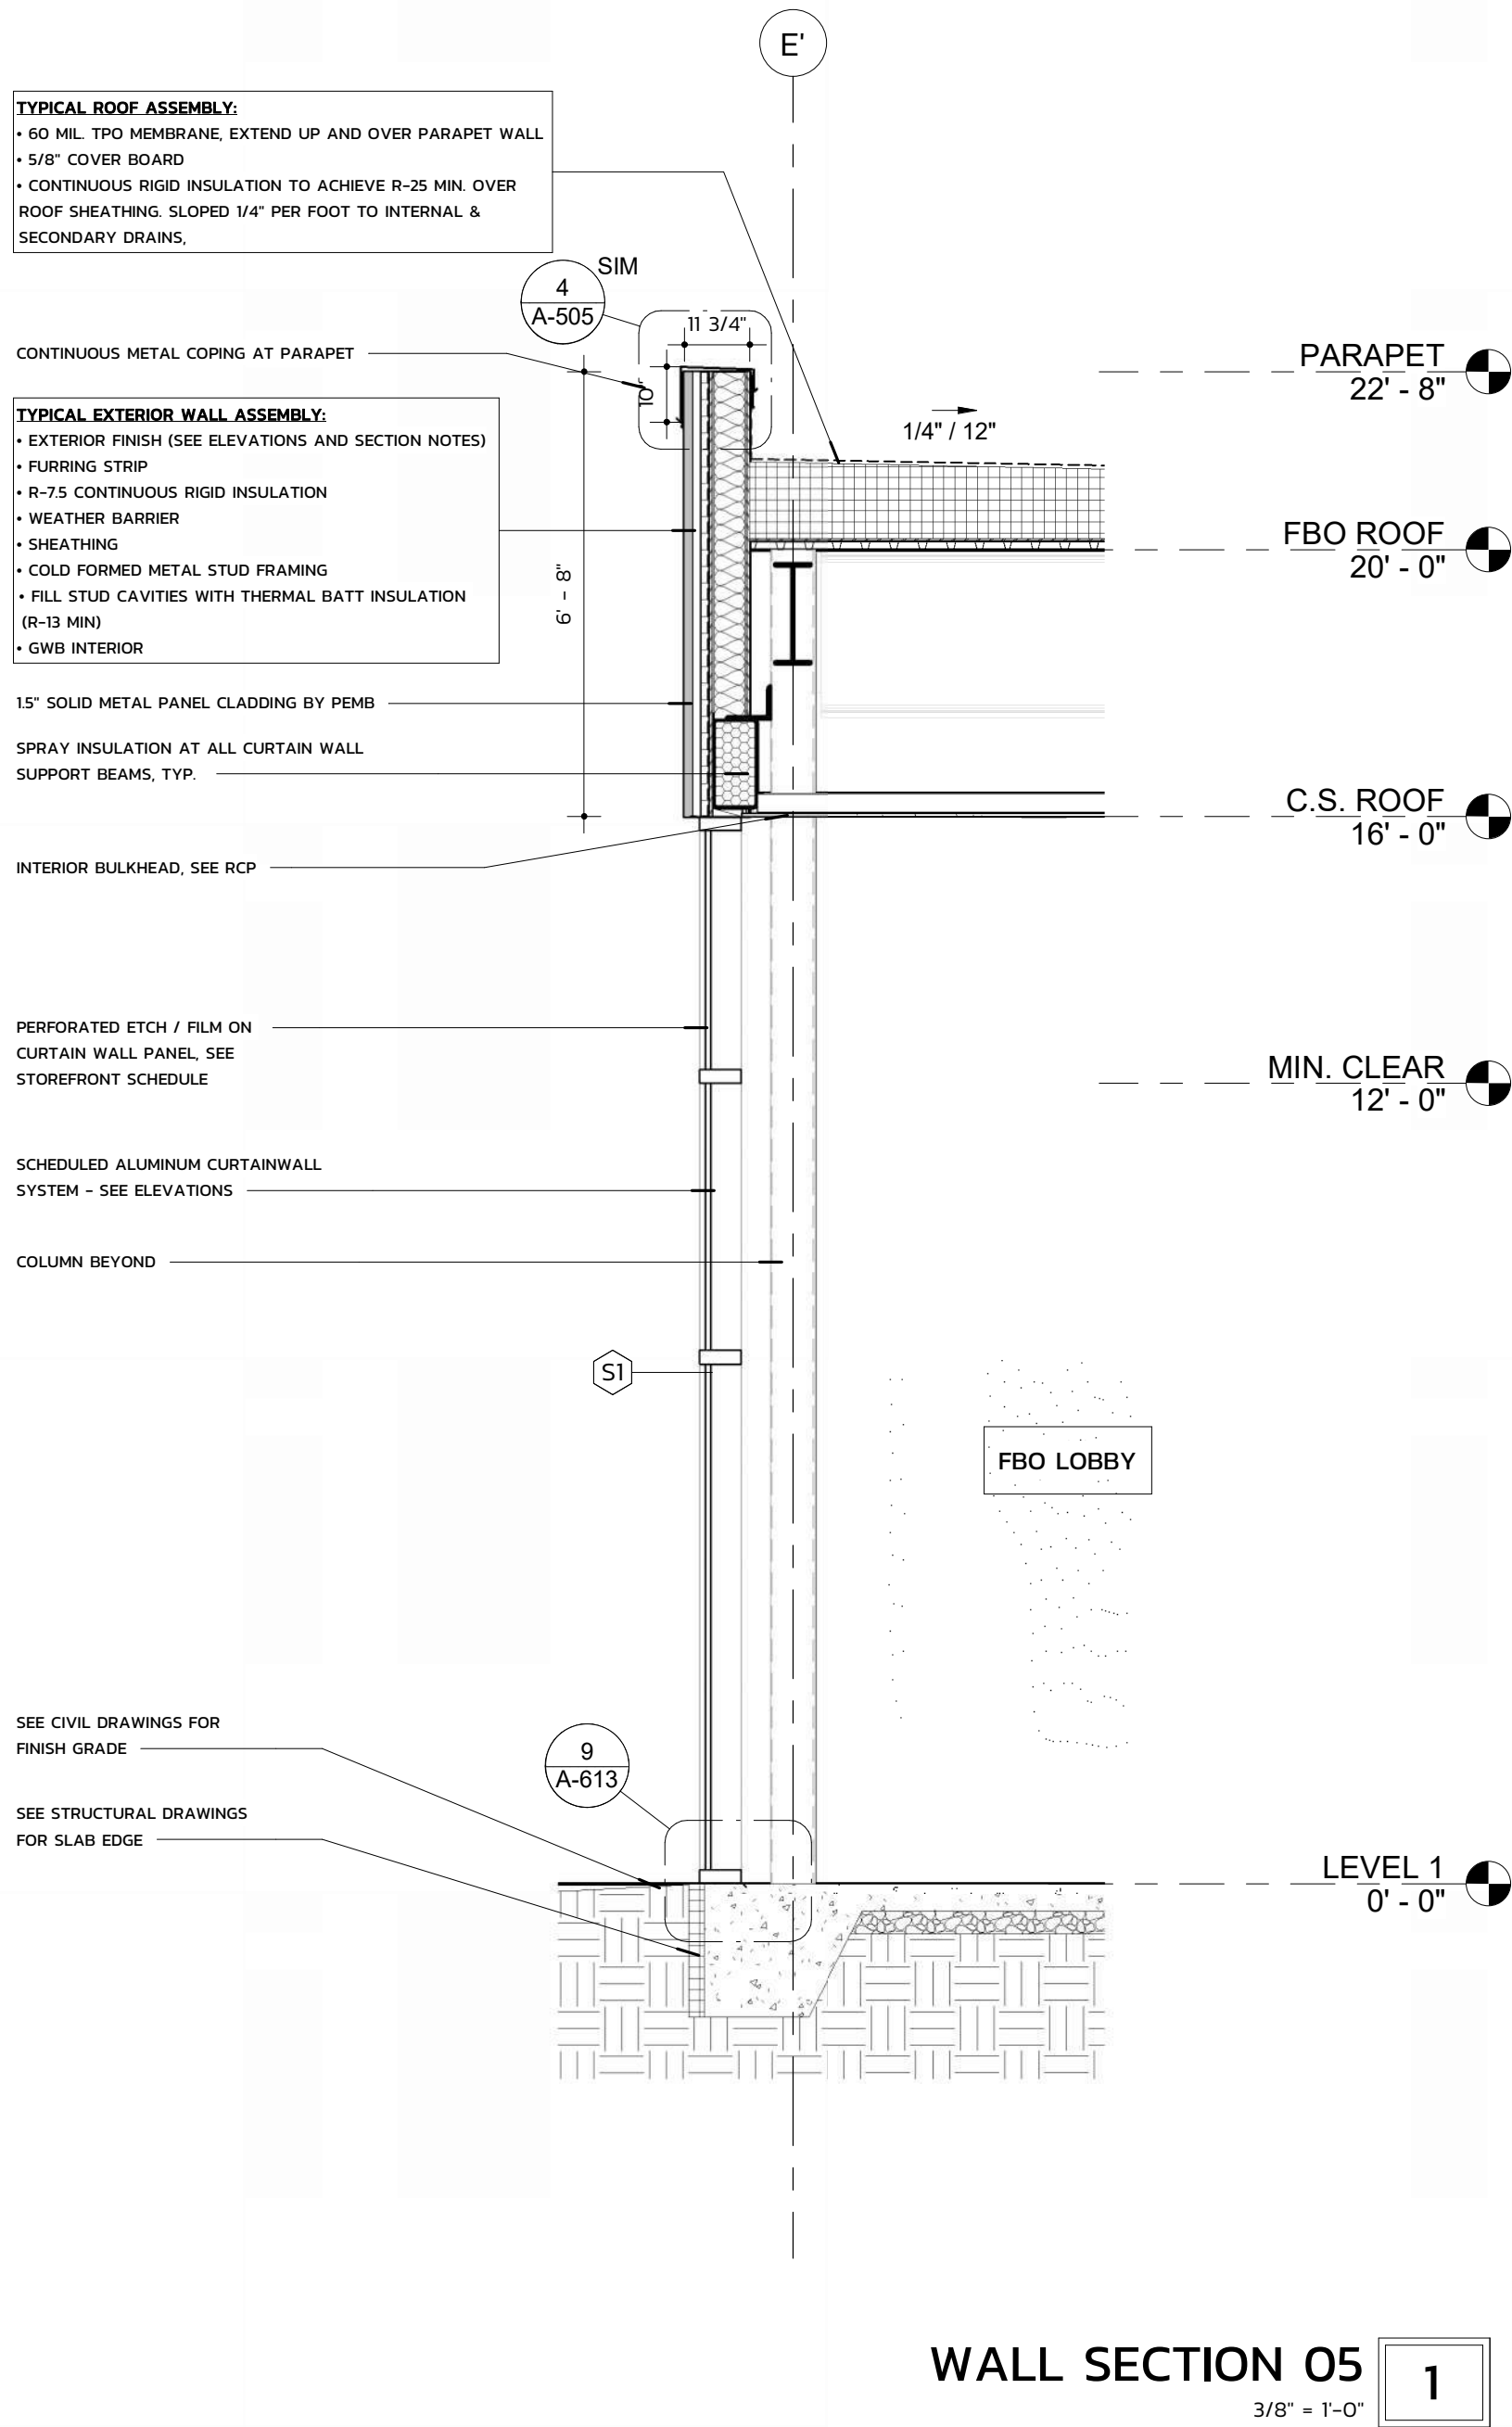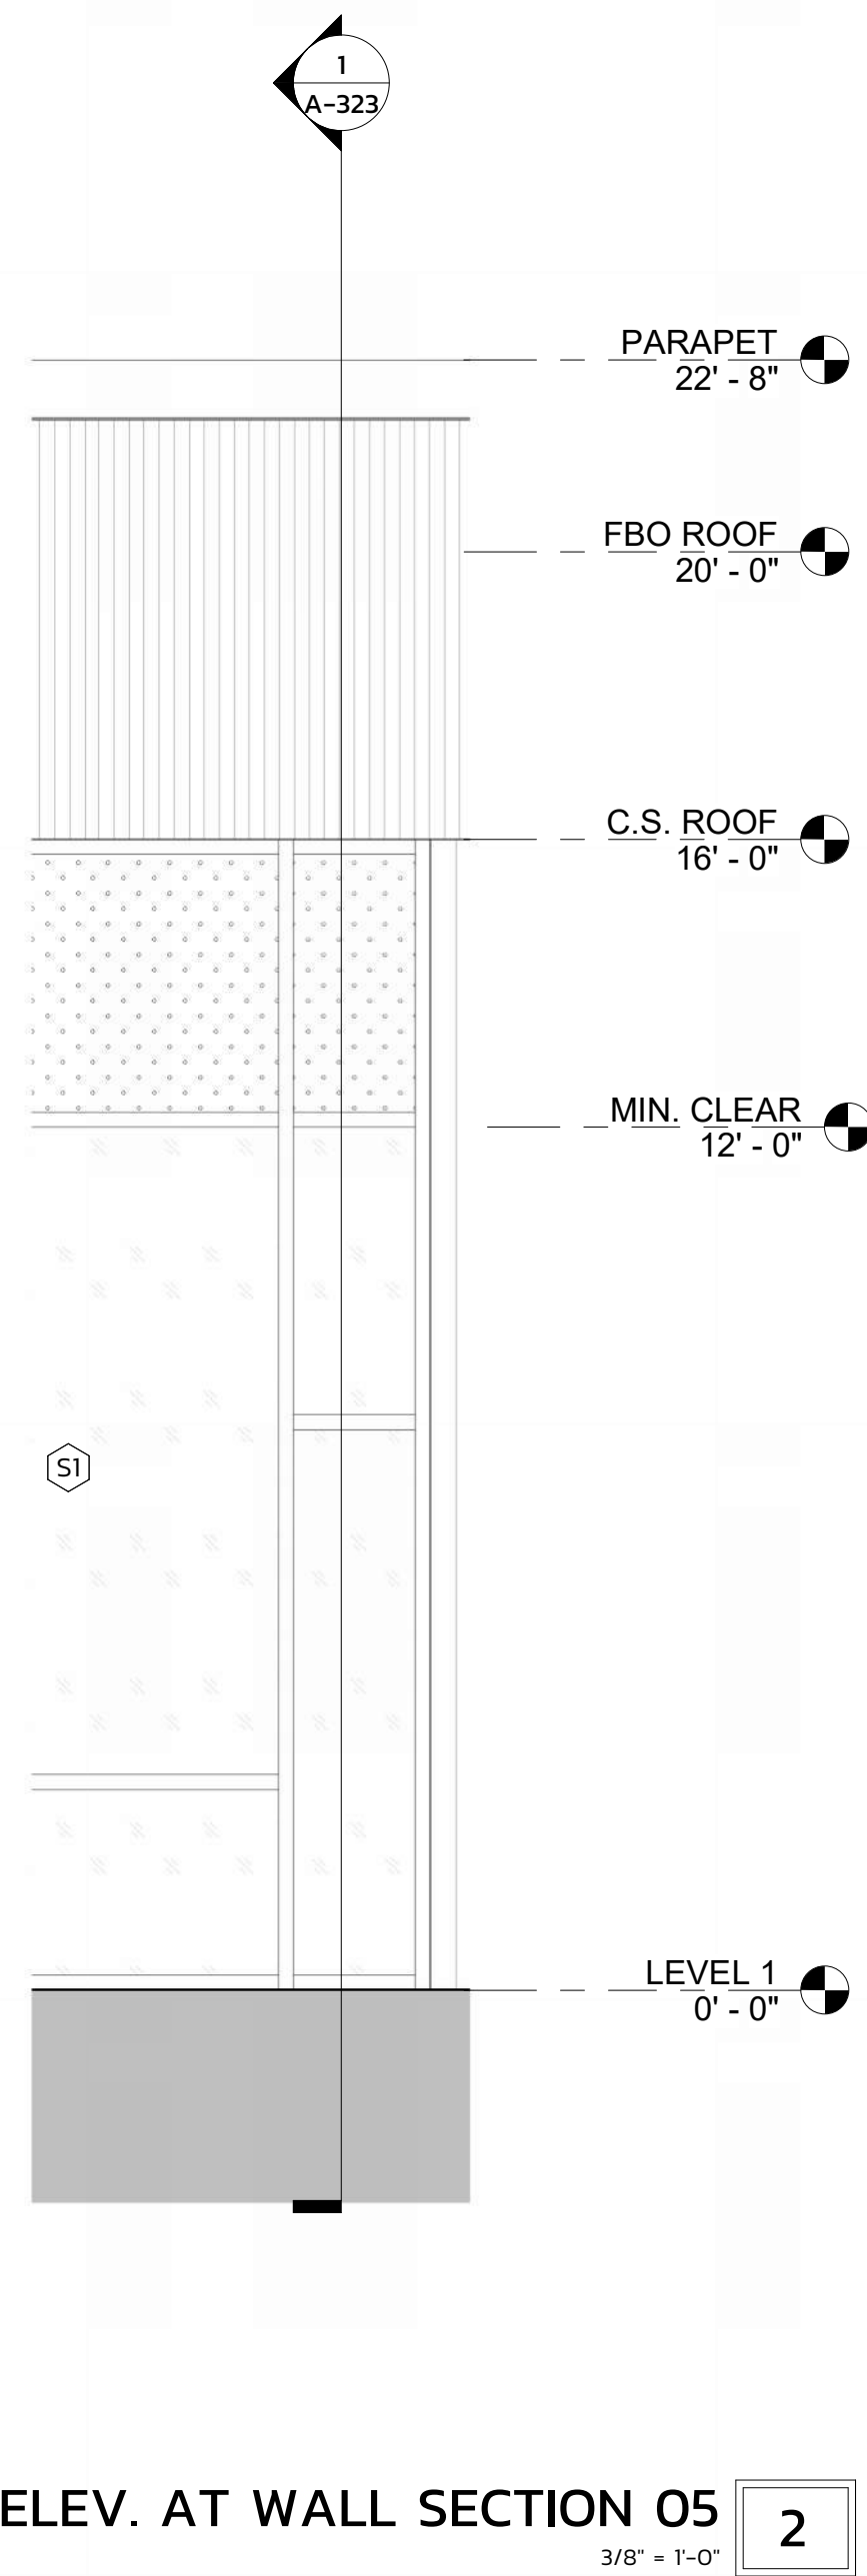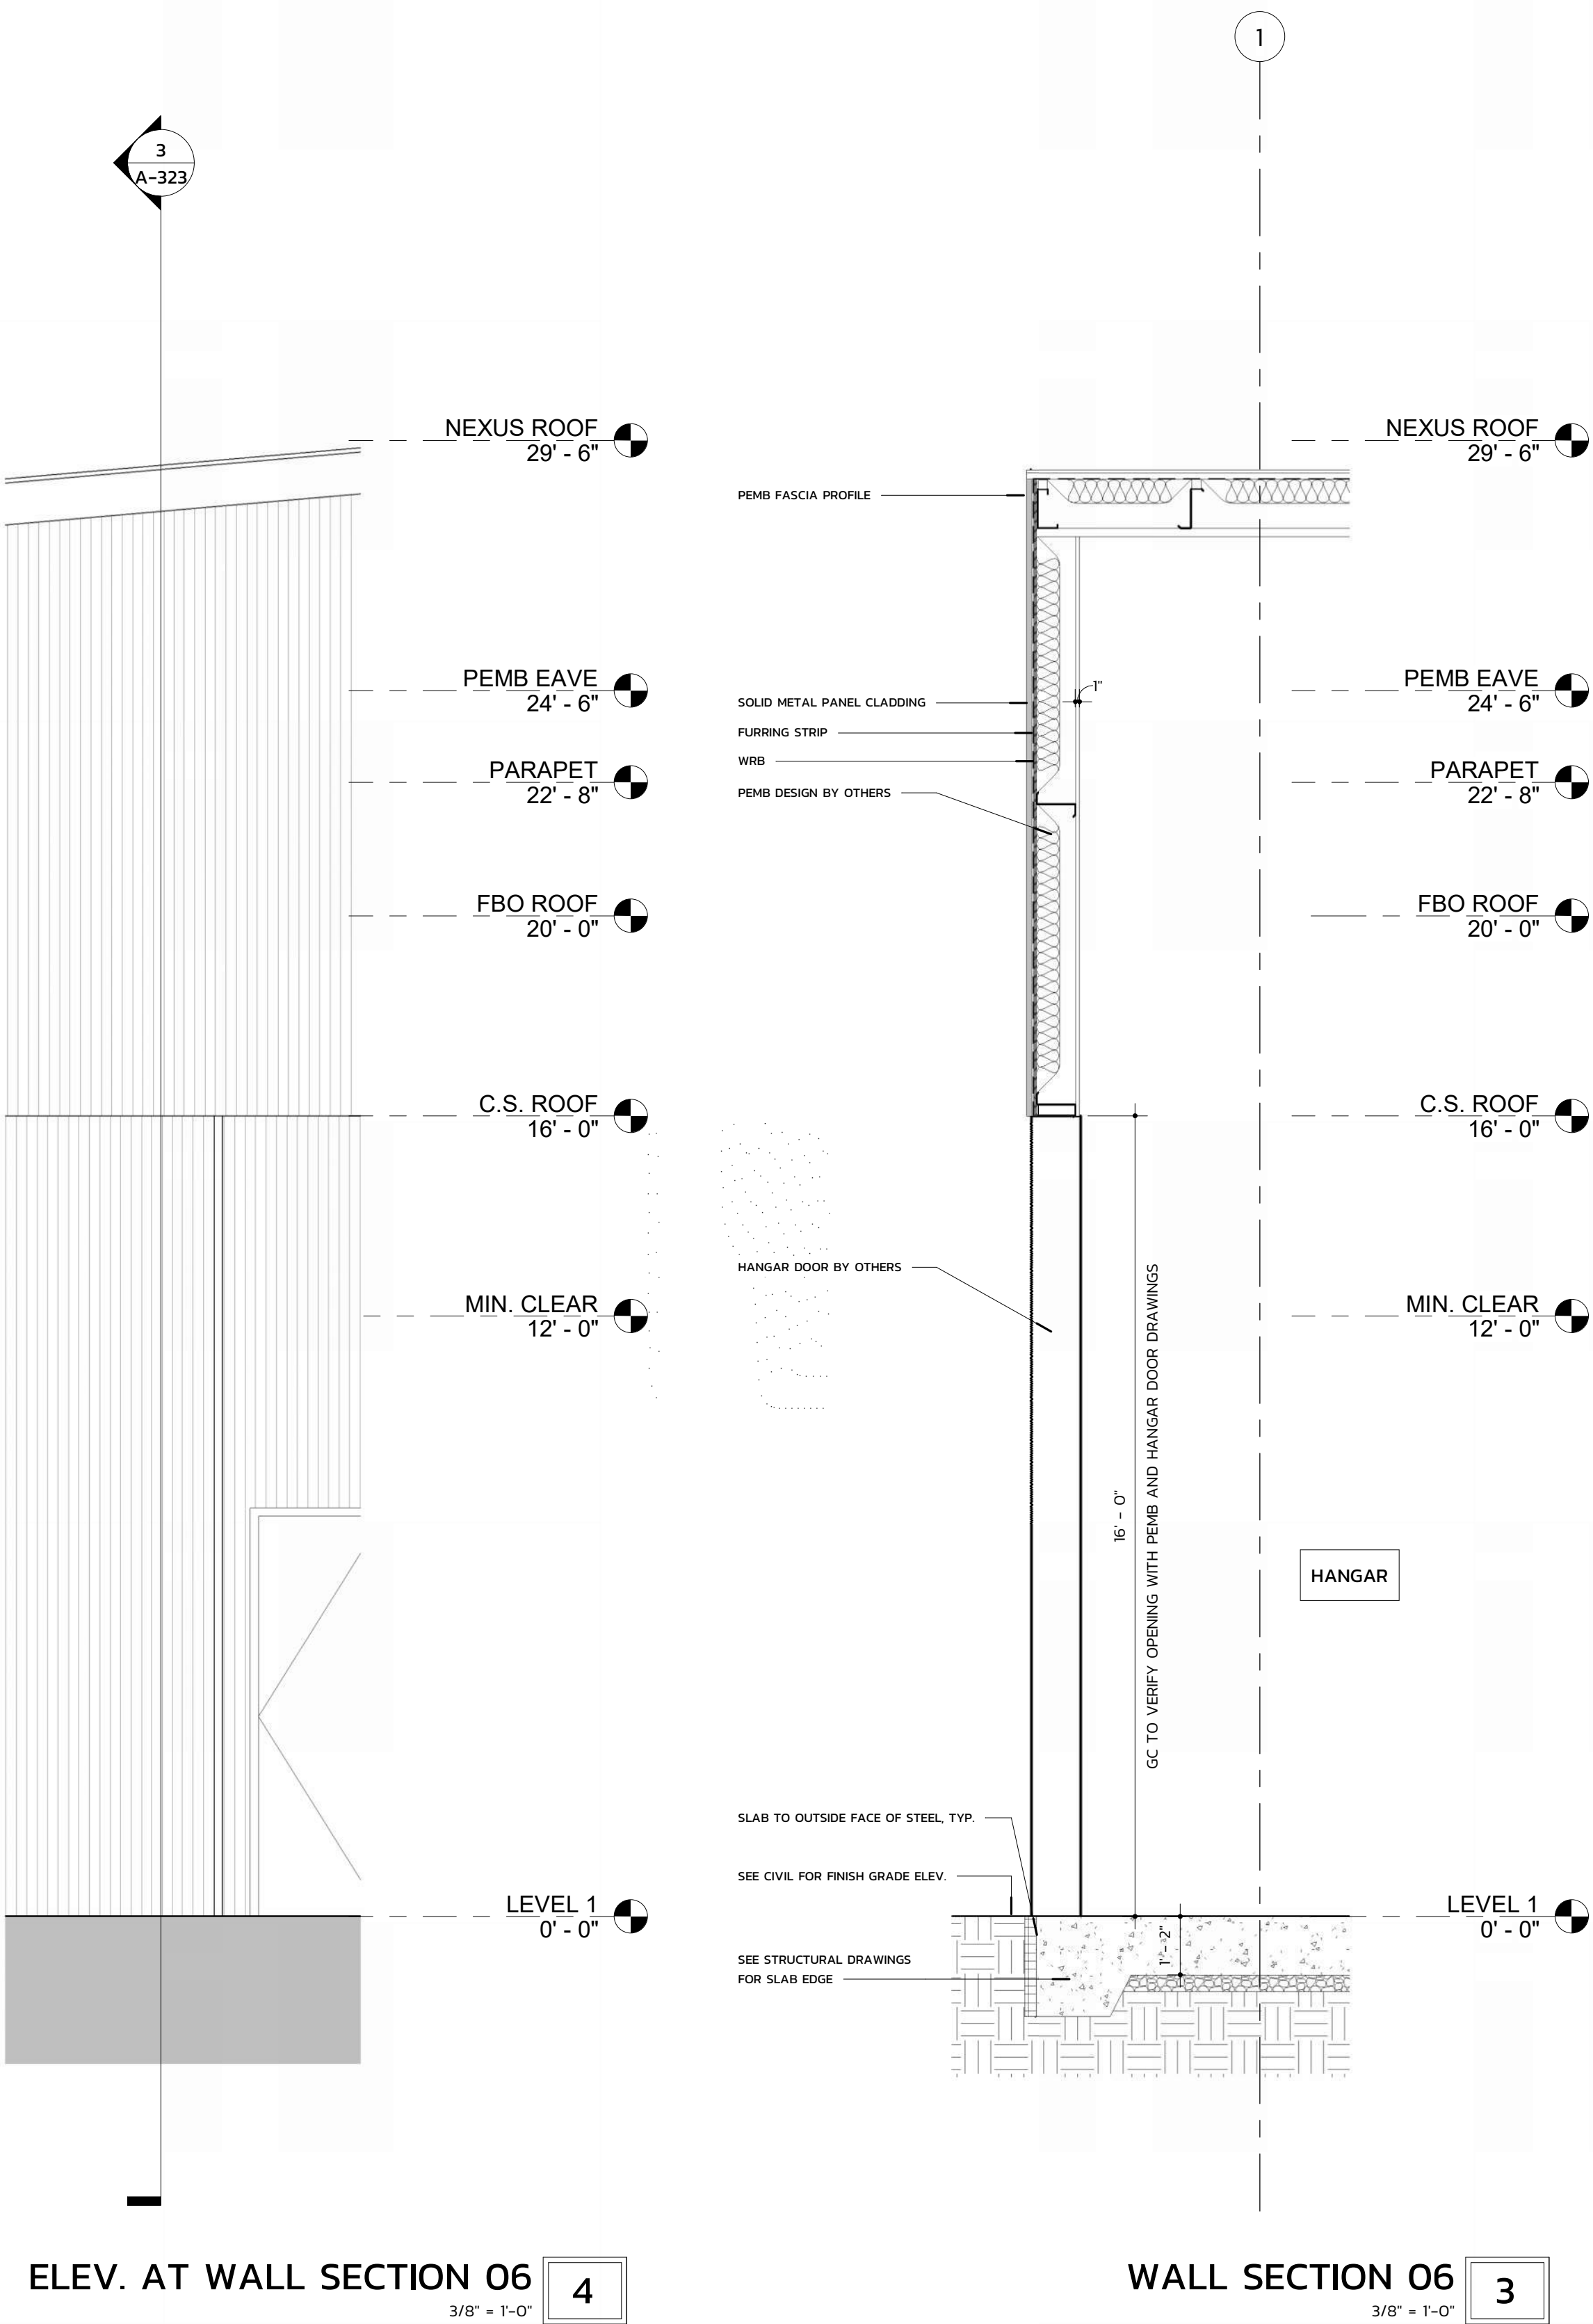

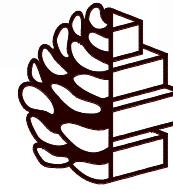


TURPENTINE
DESIGN

1007 Procure Street
Fuquay-Varina, NC 27526

919.412.9138
turpentine-design.com

REVISIONS

SEALS

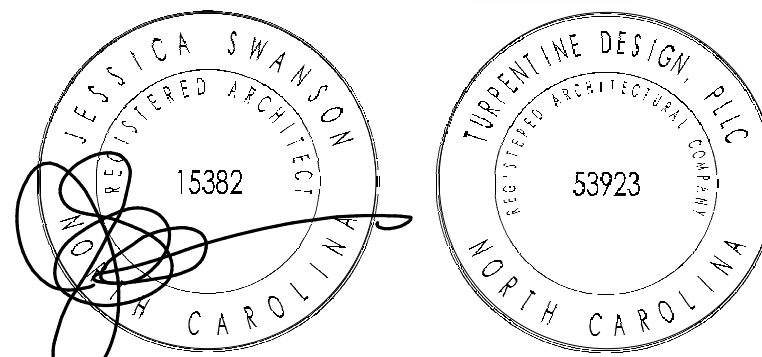

05.29.2026

ARQ AVIATION
FLIGHT SCHOOL + FBO

Wilmington International Airport (ILM)
Wilmington, NC 28405

OWNER
ARQ Realty

COPYRIGHT 2025 - ALL RIGHTS RESERVED
PRINTED OR ELECTRONIC DRAWINGS & DOCUMENTATION MAY
NOT BE REPRODUCED OR REDISTRIBUTED IN ANY WAY WITHOUT
WRITTEN PERMISSION FROM TURPENTINE DESIGN

PHASE	PERMIT SET
DATE	05.29.2026
TD PROJECT #	25-009

DRAWING TITLE
WALL SECTIONS

DRAWING NUMBER

A-324

TYPICAL ROOF ASSEMBLY:
• 60 ML TPO MEMBRANE, EXTEND UP AND OVER PARAPET WALL.
• 5/8" COVER BOARD
• CONTINUOUS RIGID INSULATION TO ACHIEVE R-25 MIN. OVER
ROOF SHEATHING. SLOPED 1/4" PER FOOT TO INTERNAL &
SECONDARY DRAINS.

CONTINUOUS METAL COPING AT PARAPET
TYPICAL EXTERIOR WALL ASSEMBLY:
• EXTERIOR FINISH (SEE ELEVATIONS AND SECTION NOTES)
• FURRING STRIP
• R-7.5 CONTINUOUS RIGID INSULATION
• WEATHER BARRIER
• SHEATHING
• COLD FORMED METAL STUD FRAMING
• FILL STUD CAVITIES WITH THERMAL BATT INSULATION
(R-13 MIN)
• GWB INTERIOR

TYPICAL ROOF ASSEMBLY:
• STANDING SEAM METAL ROOF
• ROOF SHEATHING SLOPED 1/4" PER FOOT TO INTERNAL DRAIN

SEE RCP AND ELECTRICAL
DRAWINGS FOR LIGHTING LAYOUT

SEE STRUCTURAL FOR EXTERIOR CANOPY DESIGN

SEE DOOR ELEVATIONS FOR GLAZING

FBO VESTIBULE

ELEV. AT WALL SECTION 07


3/8" = 1'-0"

2

WALL SECTION 07

3/8" = 1'-0"

1

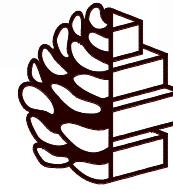


TURPENTINE
DESIGN

1007 Procure Street
Fuquay-Varina, NC 27526

919.412.9138
turentine-design.com

REVISIONS

SEALS

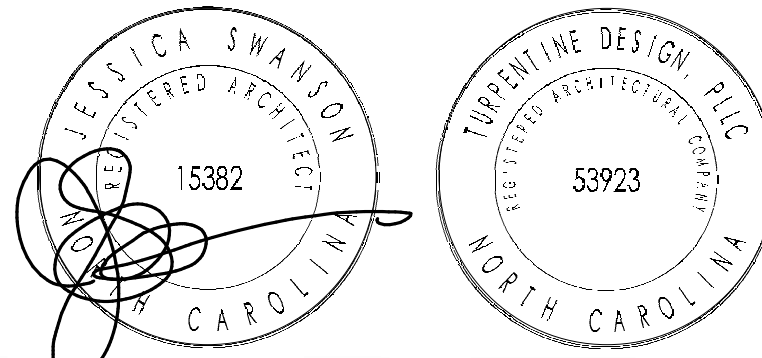

05.29.2026

ARQ AVIATION
FLIGHT SCHOOL + FBO

Wilmington International Airport (ILM)
Wilmington, NC 28405

OWNER
ARQ Realty

COPYRIGHT 2025 - ALL RIGHTS RESERVED
PRINTED OR ELECTRONIC DRAWINGS & DOCUMENTATION MAY
NOT BE REPRODUCED OR REDISTRIBUTED IN ANY WAY WITHOUT
WRITTEN PERMISSION FROM TURPENTINE DESIGN


PHASE	PERMIT SET
DATE	05.29.2026
TD PROJECT #	25-009

DRAWING TITLE


WALL SECTIONS

DRAWING NUMBER

A-325

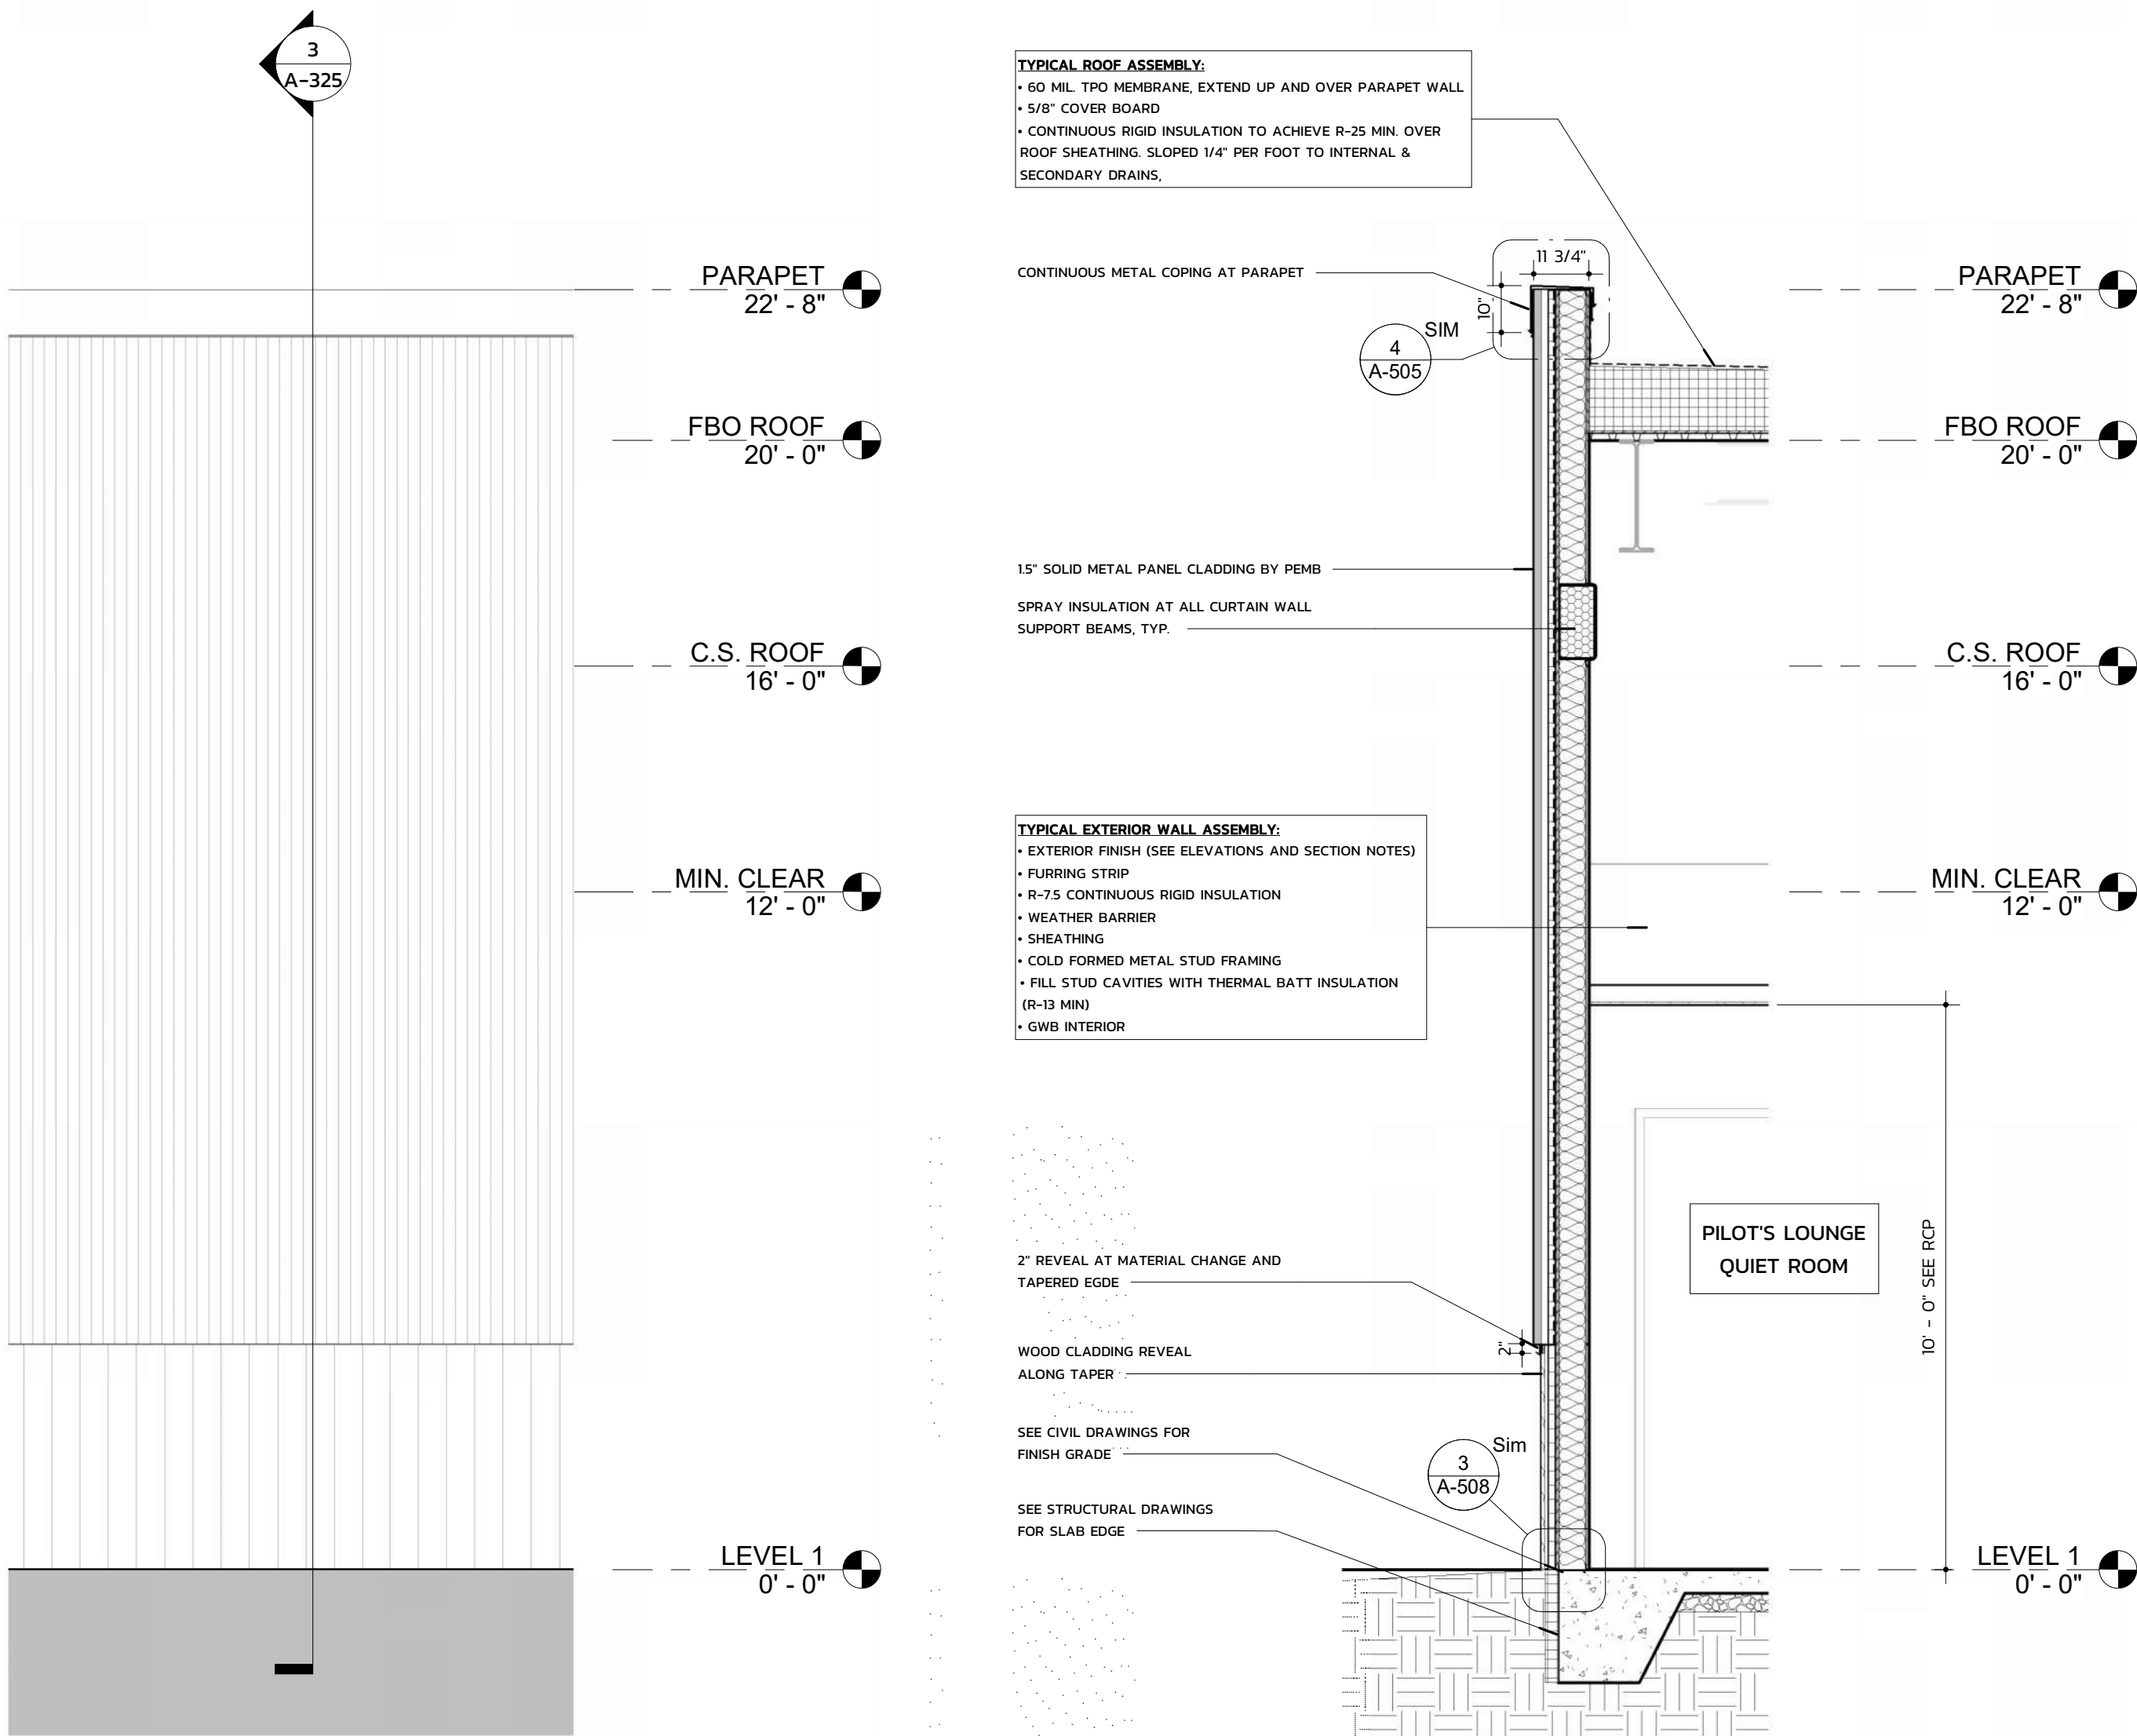

ELEV. AT WALL SECTION 09 6
3/8" = 1'-0"

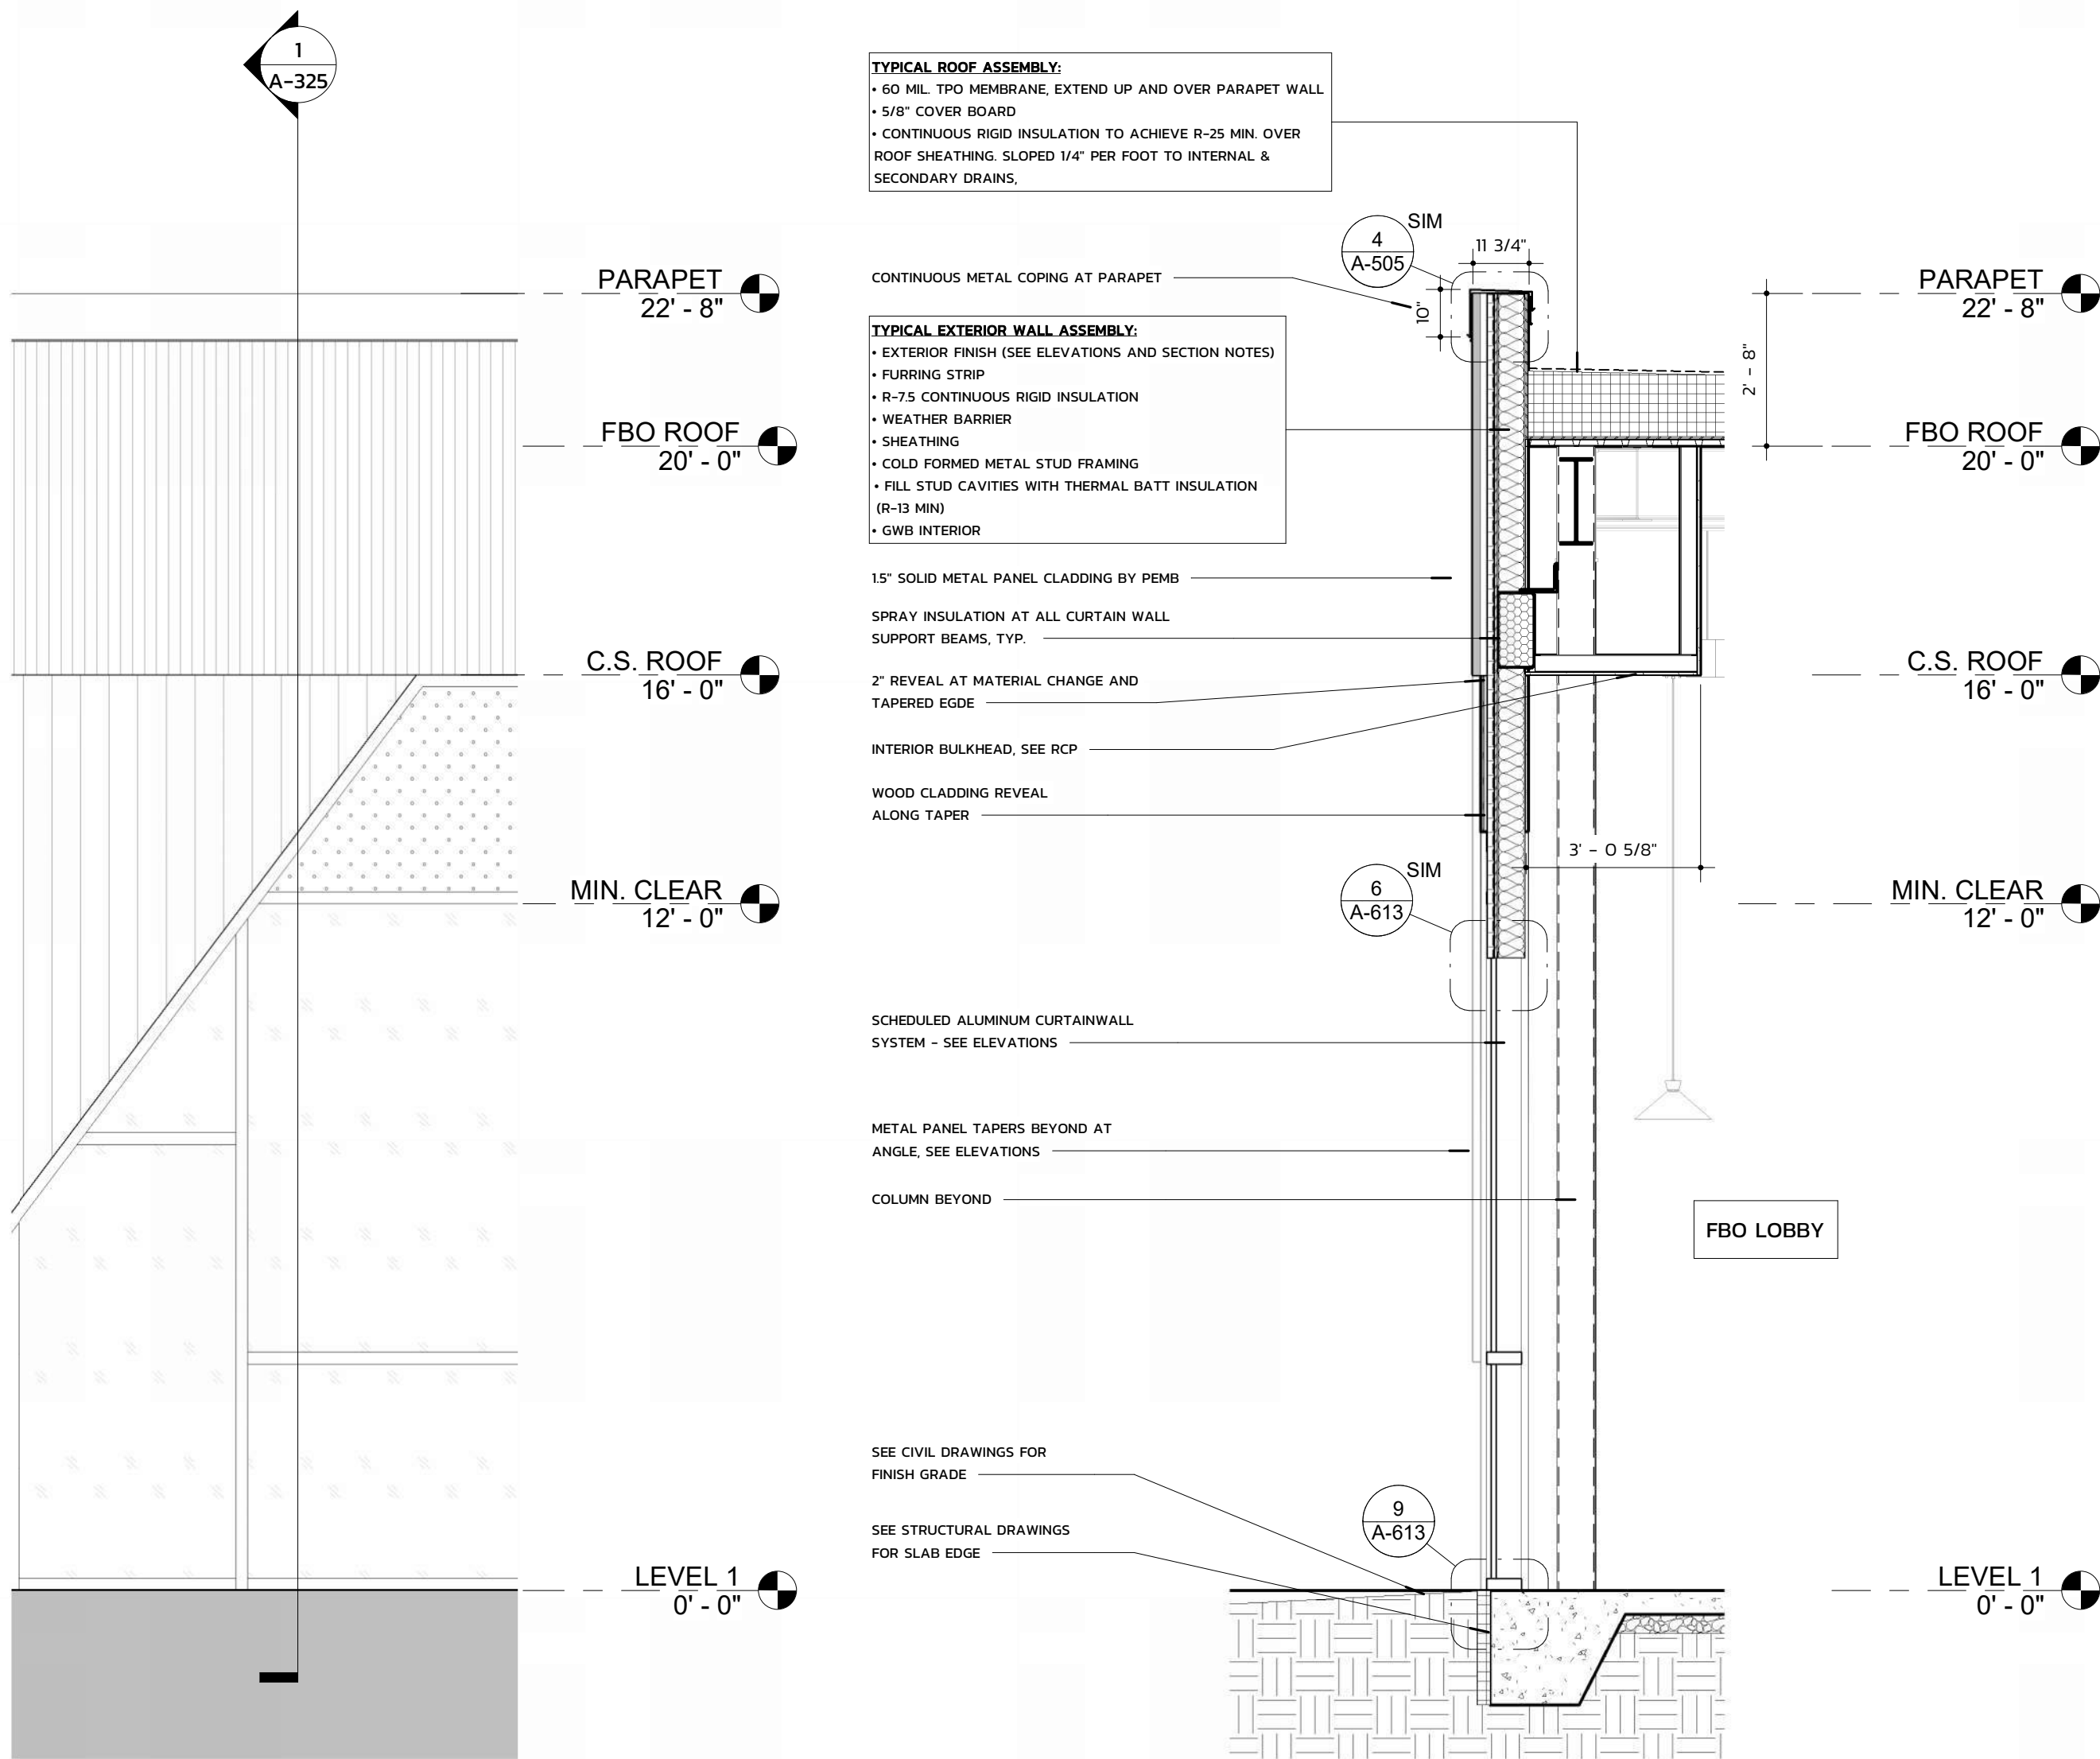

WALL SECTION 08 1
3/8" = 1'-0"

ELEV. AT WALL SECTION 08 2
3/8" = 1'-0"

TYPICAL ROOF ASSEMBLY:
• 60 ML TPO MEMBRANE, EXTEND UP AND OVER PARAPET WALL
• 5/8" COVER BOARD
• CONTINUOUS RIGID INSULATION TO ACHIEVE R-25 MIN. OVER ROOF SHEATHING, SLOPED 1/4" PER FOOT TO INTERNAL & SECONDARY DRAINS.

CONTINUOUS METAL COPING AT PARAPET

15" SOLID METAL PANEL CLADDING BY PEMB
SPRAY INSULATION AT ALL CURTAIN WALL SUPPORT BEAMS, TYP.

TYPICAL EXTERIOR WALL ASSEMBLY:
• EXTERIOR FINISH (SEE ELEVATIONS AND SECTION NOTES)
• FURRING STRIP
• R-7.5 CONTINUOUS RIGID INSULATION
• WEATHER BARRIER
• SHEATHING
• COLD FORMED METAL STUD FRAMING
• FILL STUD CAVITIES WITH THERMAL BATT INSULATION (R-13 MIN)
• GWB INTERIOR

2" REVEAL AT MATERIAL CHANGE AND TAPERED EDGE

WOOD CLADDING REVEAL ALONG TAPER

SEE CIVIL DRAWINGS FOR FINISH GRADE

SEE STRUCTURAL DRAWINGS FOR SLAB EDGE

10' - 0" SEE RCP

WALL SECTION 09 3
3/8" = 1'-0"



919.412.9138
turpentine-design.com

[illegible]


Wilmington International Airport (ILM)
Wilmington, NC 28405

COPYRIGHT 2025 - ALL RIGHTS RESERVED
PRINTED OR ELECTRONIC DRAWINGS & DOCUMENTATION MAY
NOT BE REPRODUCED OR REDISTRIBUTED IN ANY WAY WITHOUT
WRITTEN PERMISSION FROM TURPENTINE DESIGN

100% 90% 80% 70% 60% 50% 40% 30% 20% 10% 0%

A-326



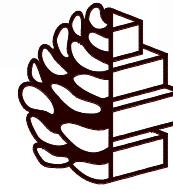


TURPENTINE
DESIGN

1007 Procure Street
Fuquay-Varina, NC 27526

919.412.9138
turpentine-design.com

REVISIONS

SEALS

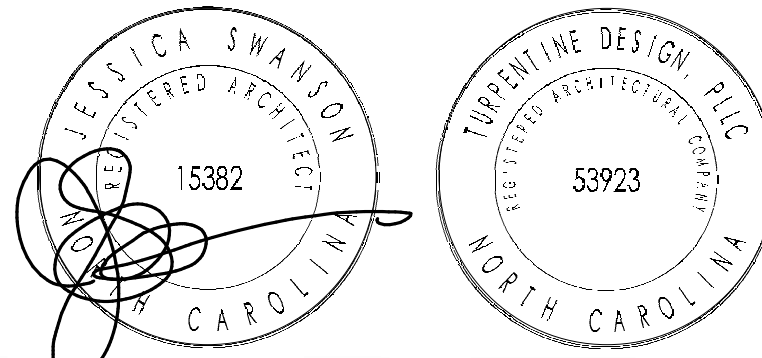

05.29.2026

ARQ AVIATION
FLIGHT SCHOOL + FBO

Wilmington International Airport (ILM)
Wilmington, NC 28405

OWNER
ARQ Realty



COPYRIGHT 2025 - ALL RIGHTS RESERVED
PRINTED OR ELECTRONIC DRAWINGS & DOCUMENTATION MAY
NOT BE REPRODUCED OR REDISTRIBUTED IN ANY WAY WITHOUT
WRITTEN PERMISSION FROM TURPENTINE DESIGN


PHASE	PERMIT SET
DATE	05.29.2026
TD PROJECT #	25-009

DRAWING TITLE
WALL SECTIONS

DRAWING NUMBER

A-327

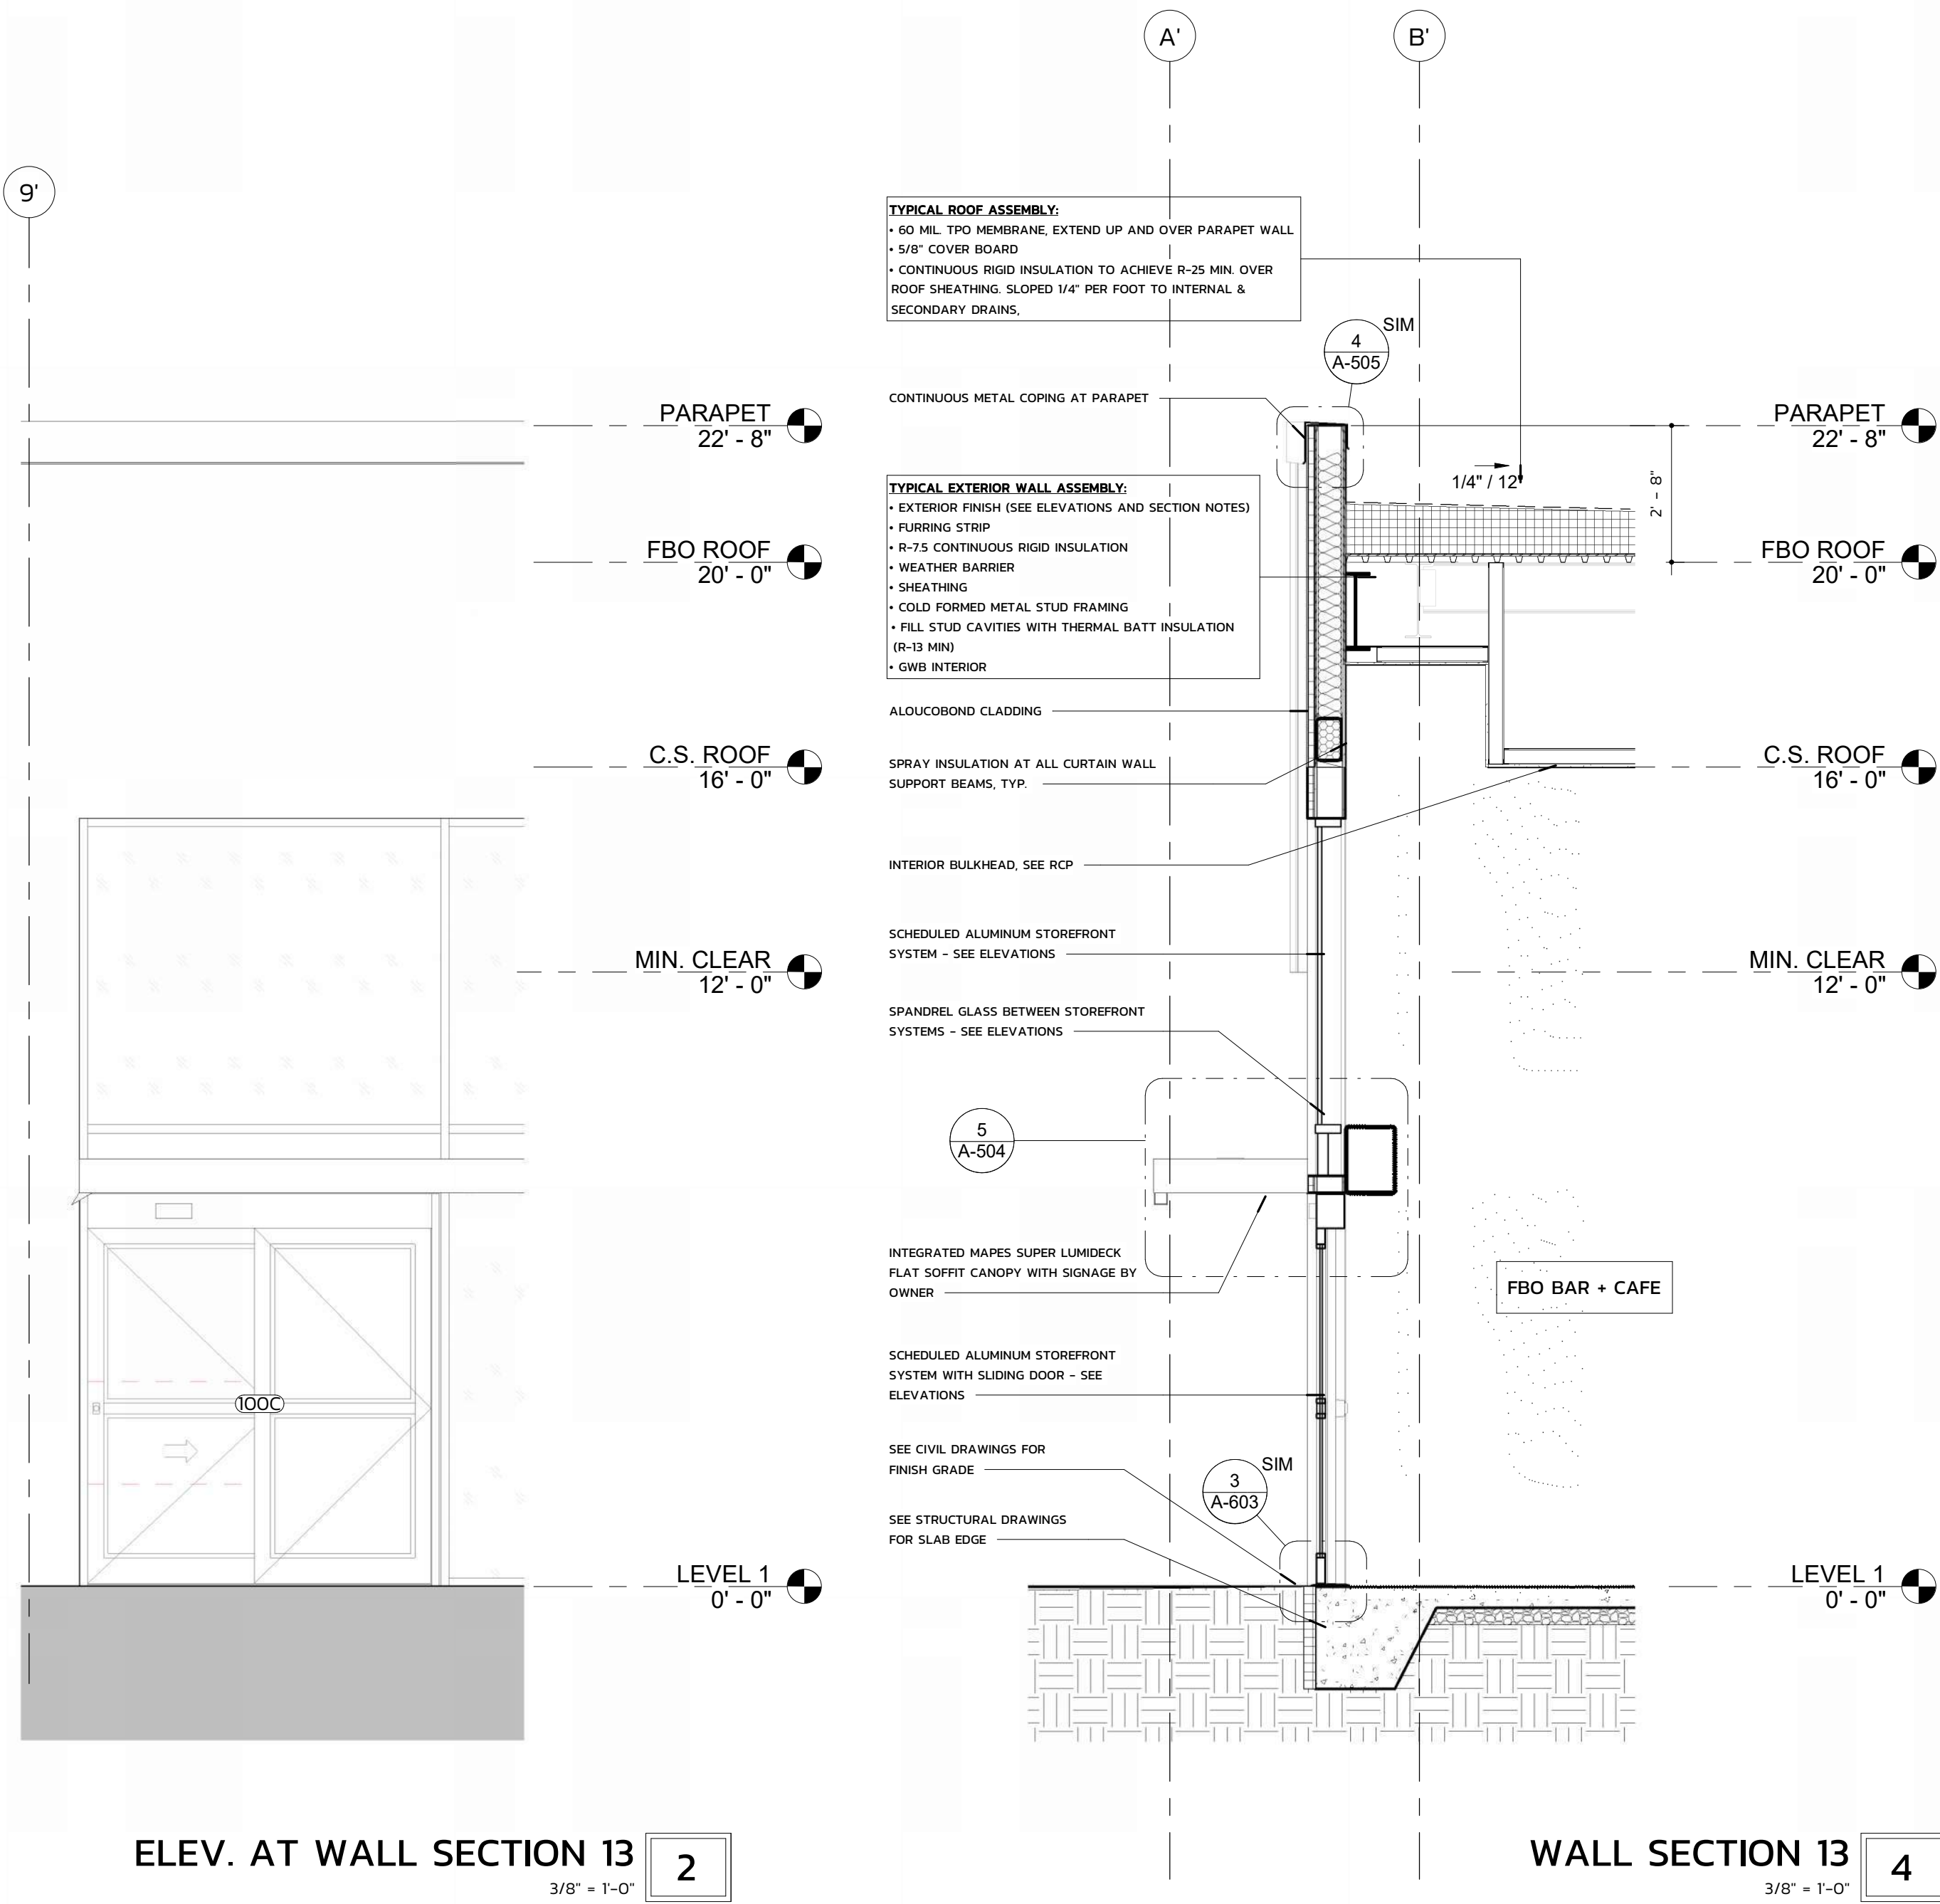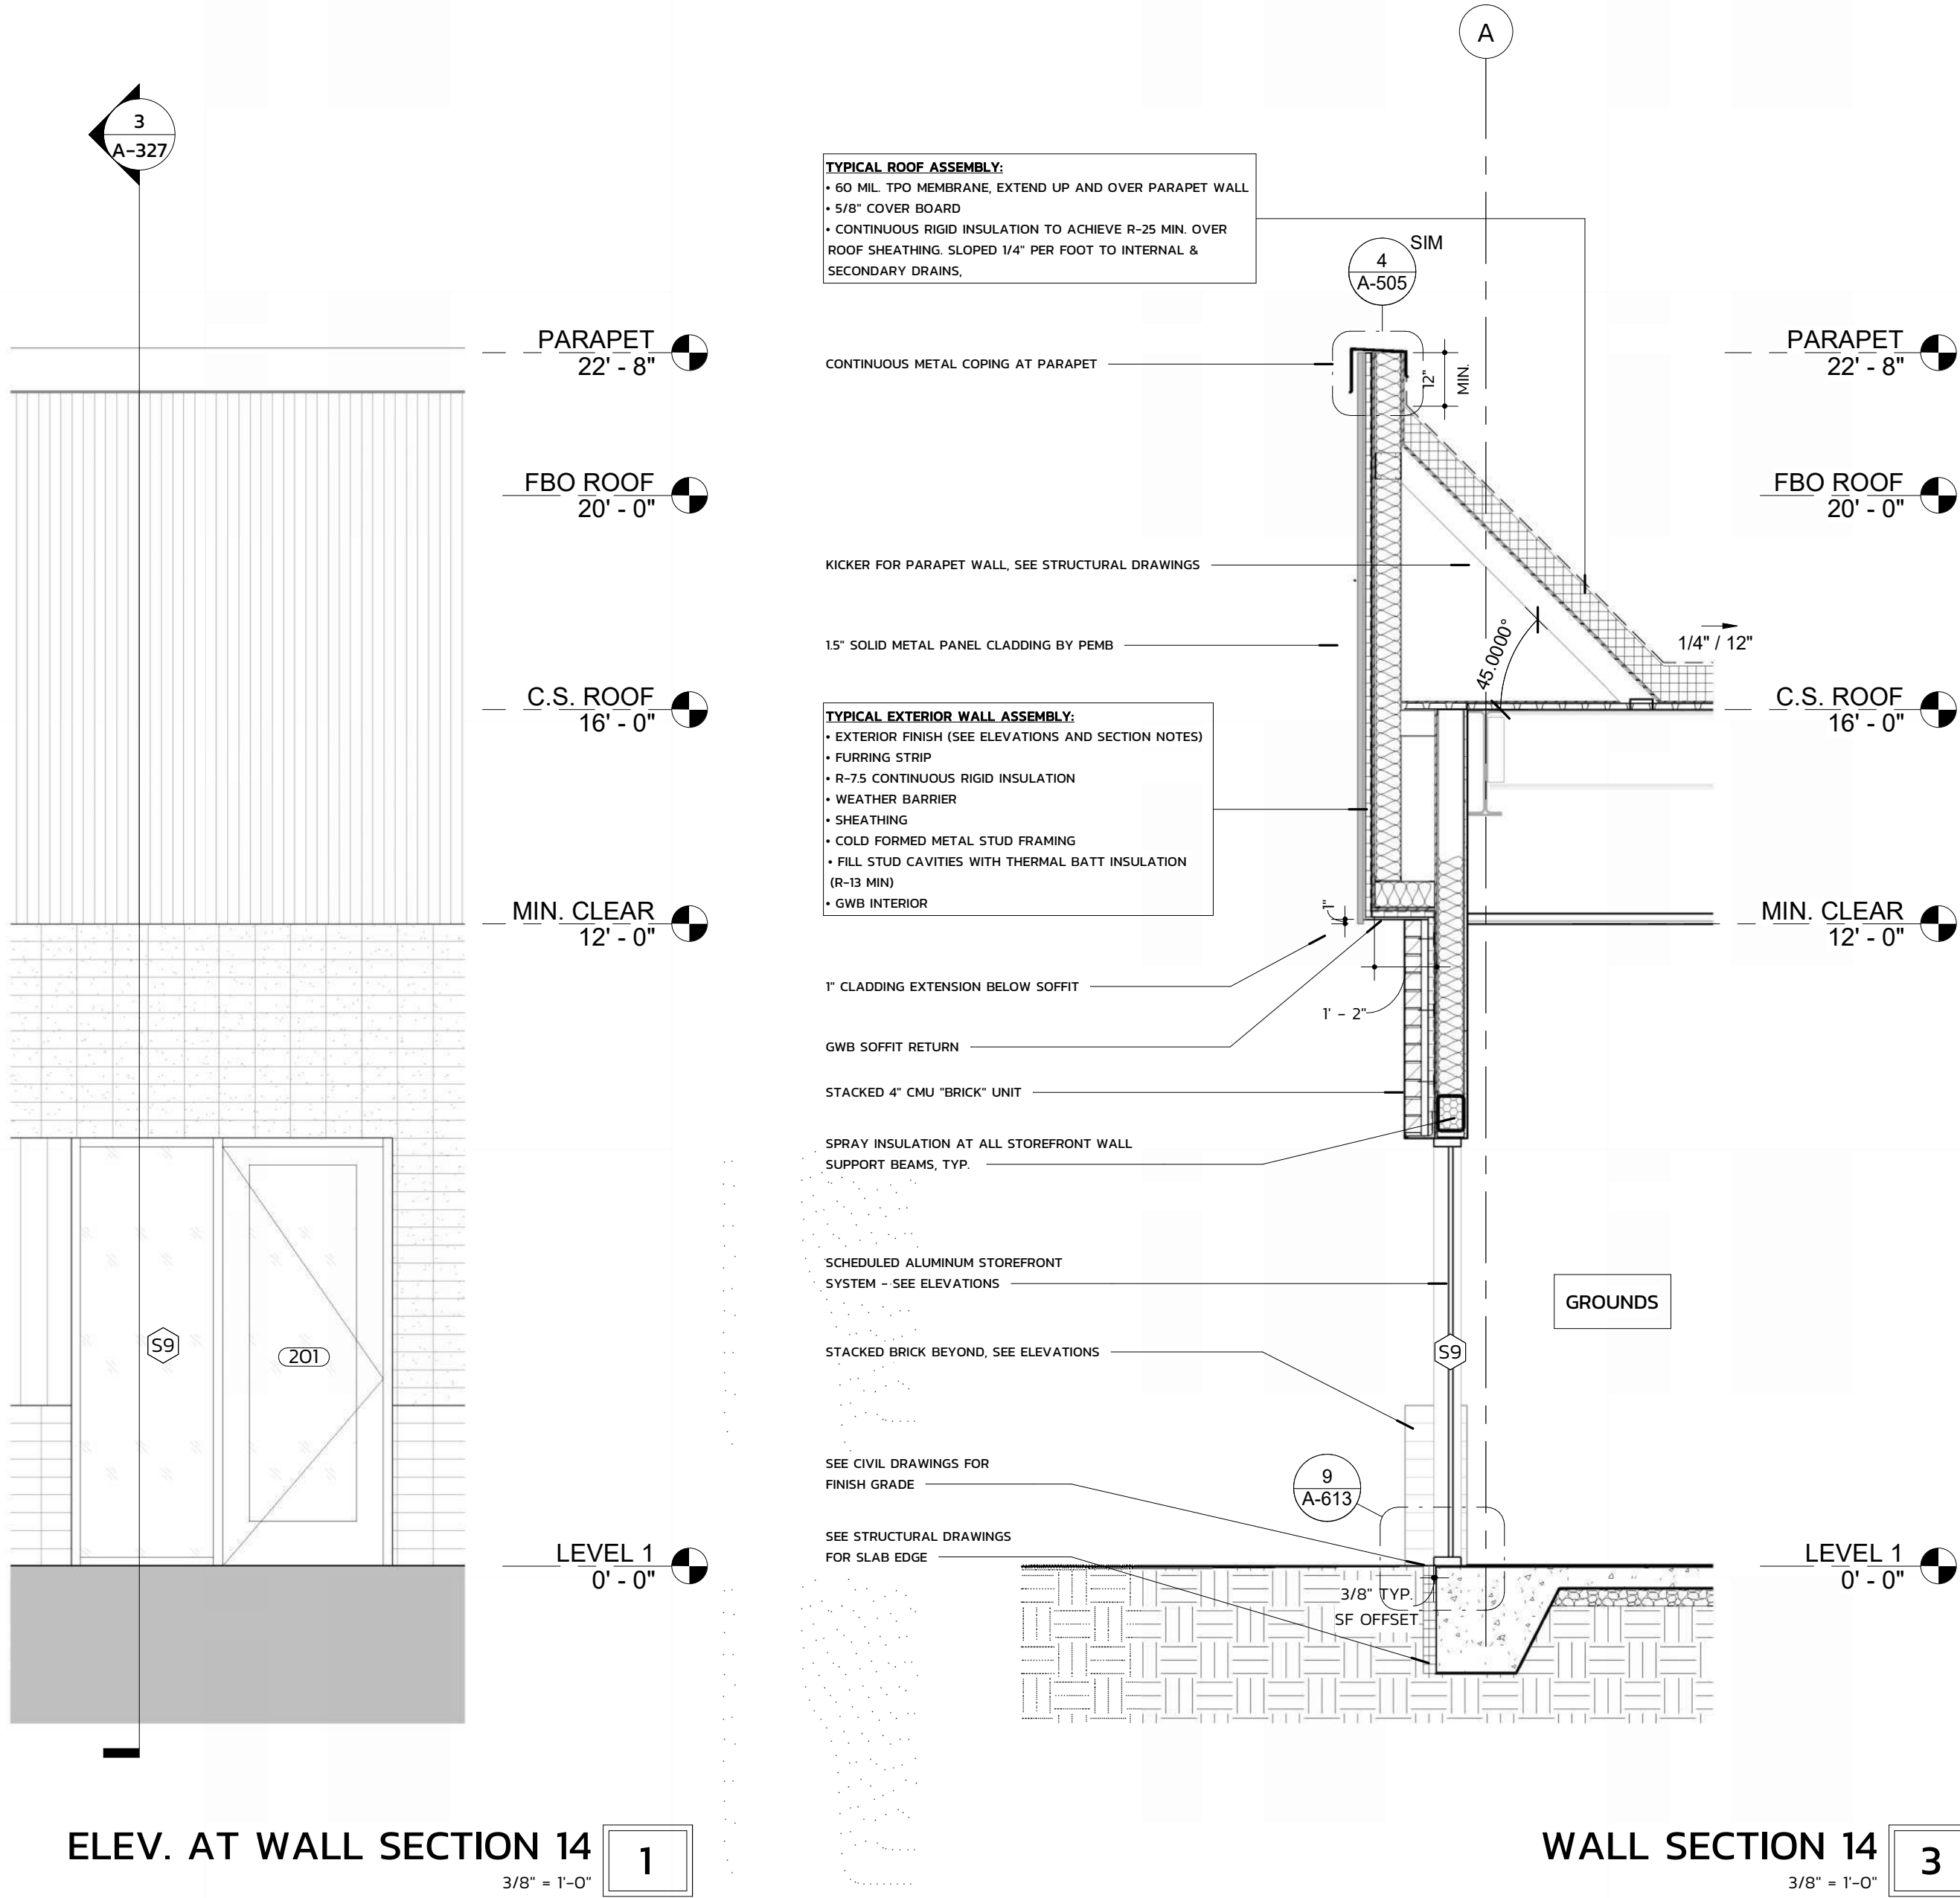

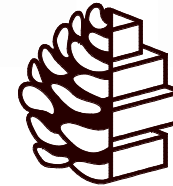


TURPENTINE DESIGN

1007 Procure Street
Fuquay-Varina, NC 27526

919.412.9138
turpentine-design.com

REVISIONS

SEALS

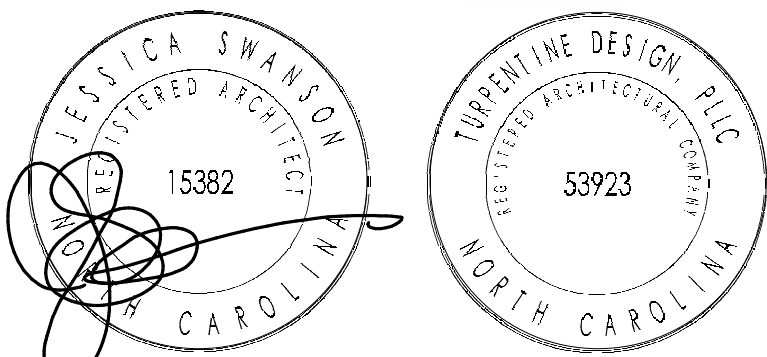

05.29.2026

ARQ AVIATION FLIGHT SCHOOL + FBO

Wilmington International Airport (ILM)
Wilmington, NC 28405

OWNER
ARQ Realty

COPYRIGHT 2025 - ALL RIGHTS RESERVED
PRINTED OR ELECTRONIC DRAWINGS & DOCUMENTATION MAY
NOT BE REPRODUCED OR REDISTRIBUTED IN ANY WAY WITHOUT
WRITTEN PERMISSION FROM TURPENTINE DESIGN


PHASE	PERMIT SET
DATE	05.29.2026
TD PROJECT #	25-009


DRAWING TITLE

WALL SECTIONS

DRAWING NUMBER

A-328

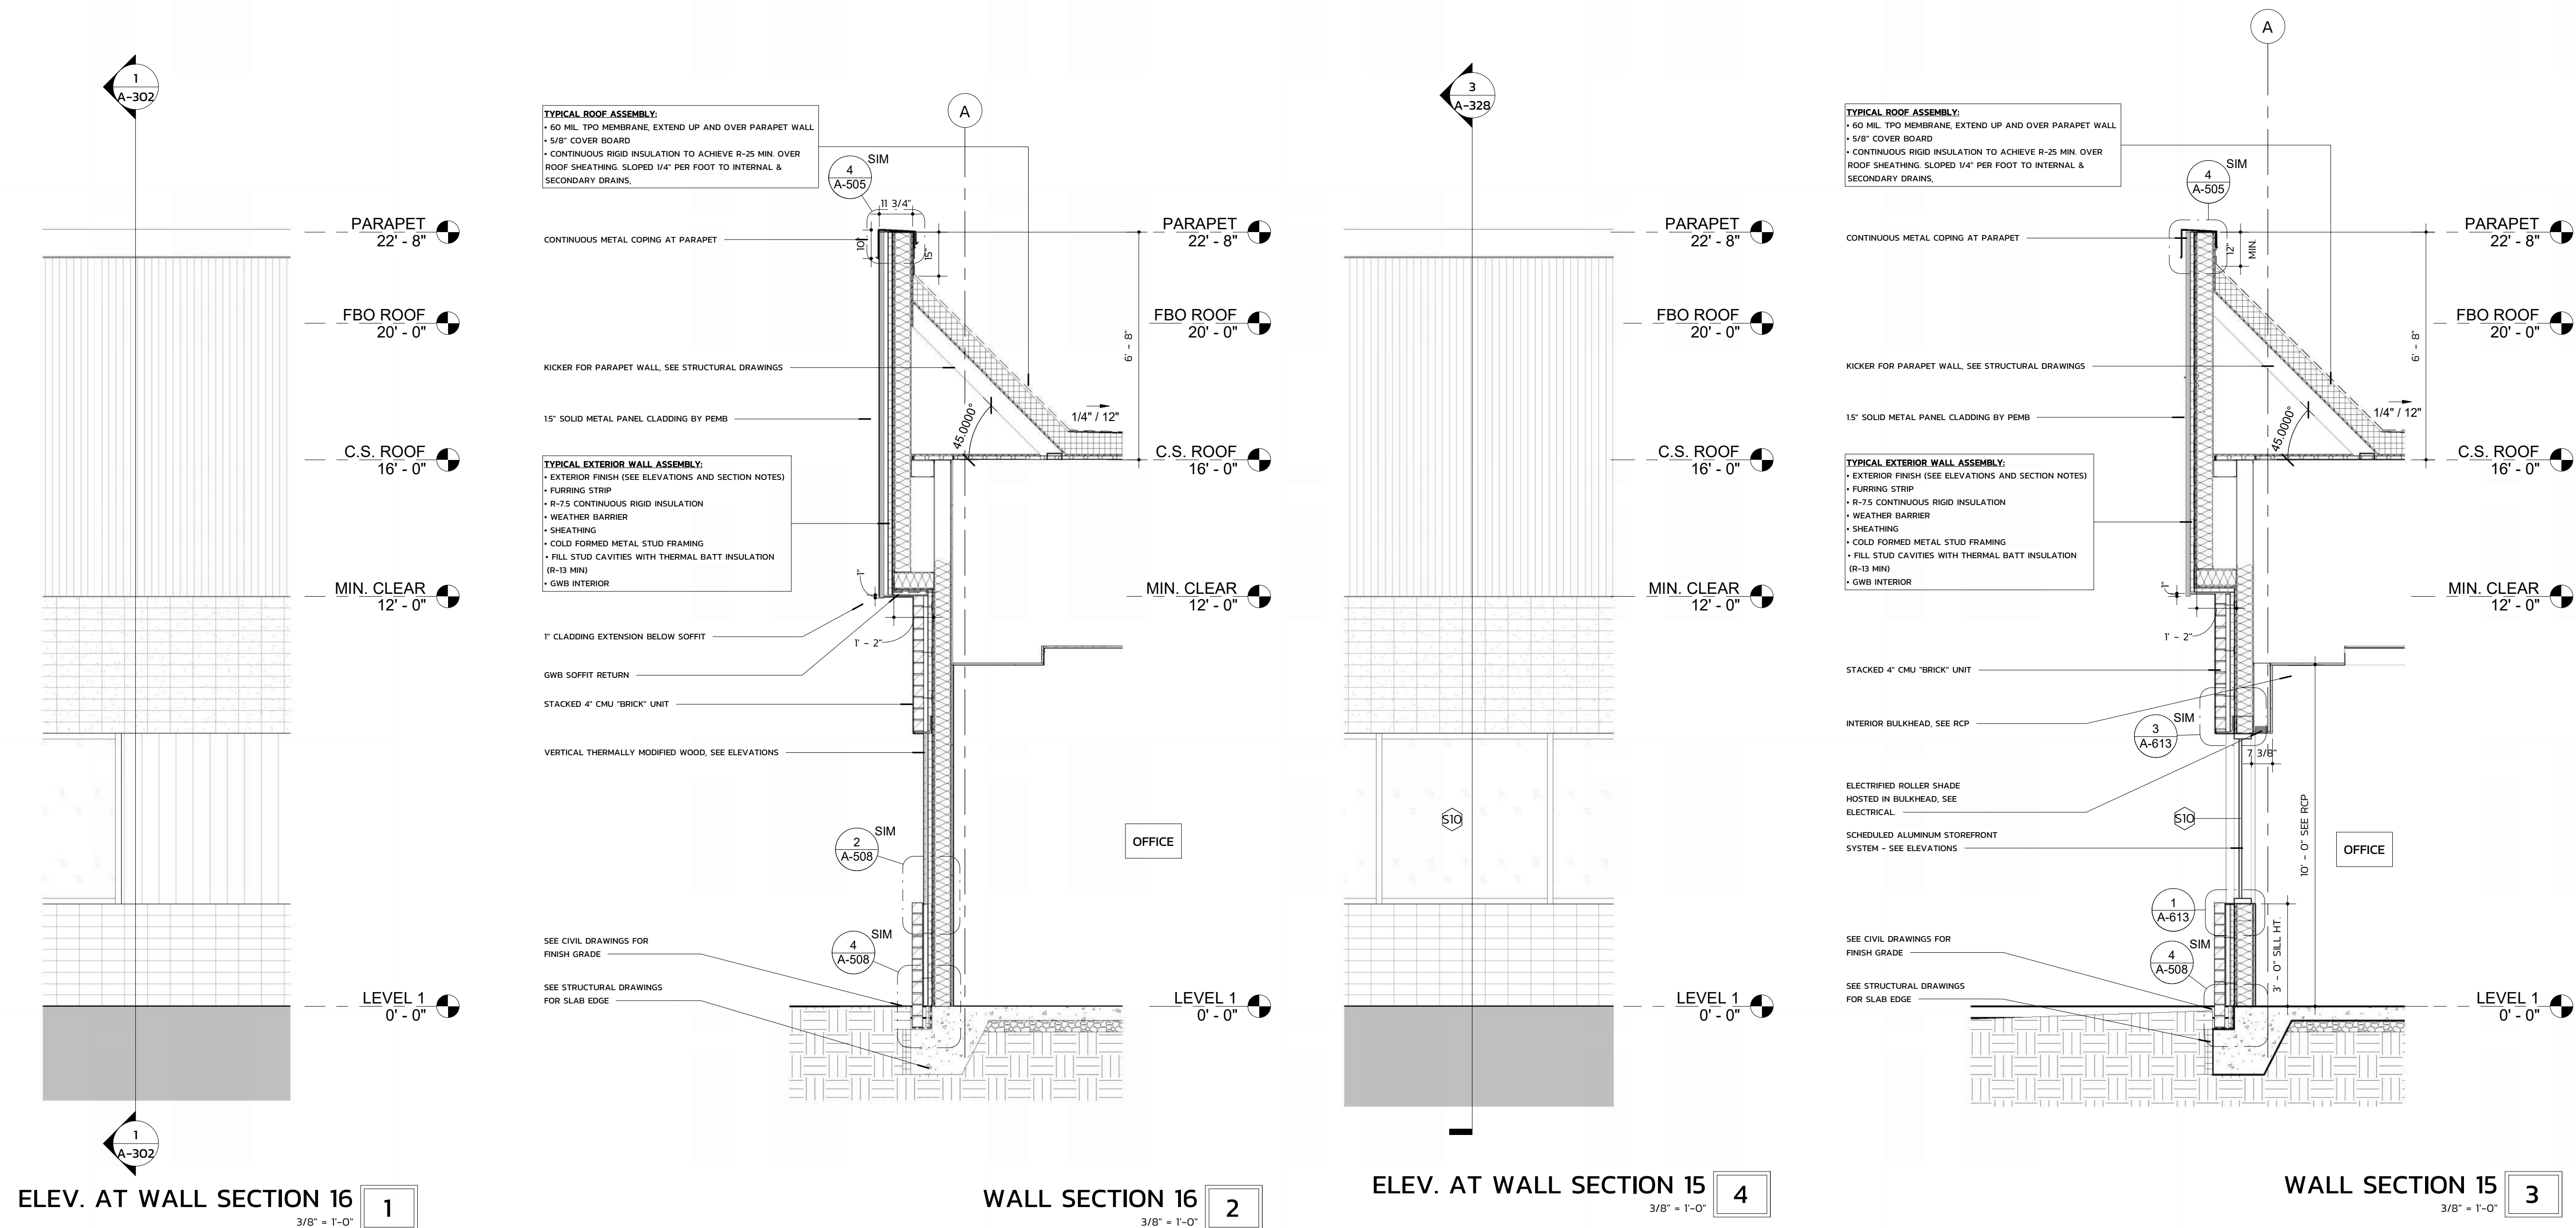

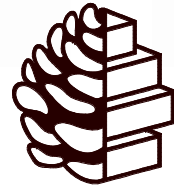


TURPENTINE
DESIGN

1007 Procure Street
Fuquay-Varina, NC 27526

919.412.9138
turpentine-design.com

REVISIONS

SEALS

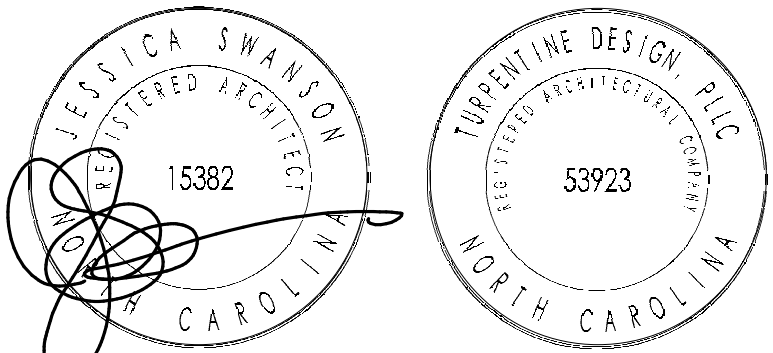

05.29.2026

ARQ AVIATION
FLIGHT SCHOOL + FBO

Wilmington International Airport (ILM)
Wilmington, NC 28405

OWNER
ARQ Realty



COPYRIGHT 2025 - ALL RIGHTS RESERVED
PRINTED OR ELECTRONIC DRAWINGS & DOCUMENTATION MAY
NOT BE REPRODUCED OR REDISTRIBUTED IN ANY WAY WITHOUT
WRITTEN PERMISSION FROM TURPENTINE DESIGN


PHASE	PERMIT SET
DATE	05.29.2026
TD PROJECT #	25-009

DRAWING TITLE
WALL SECTIONS

DRAWING NUMBER

A-329

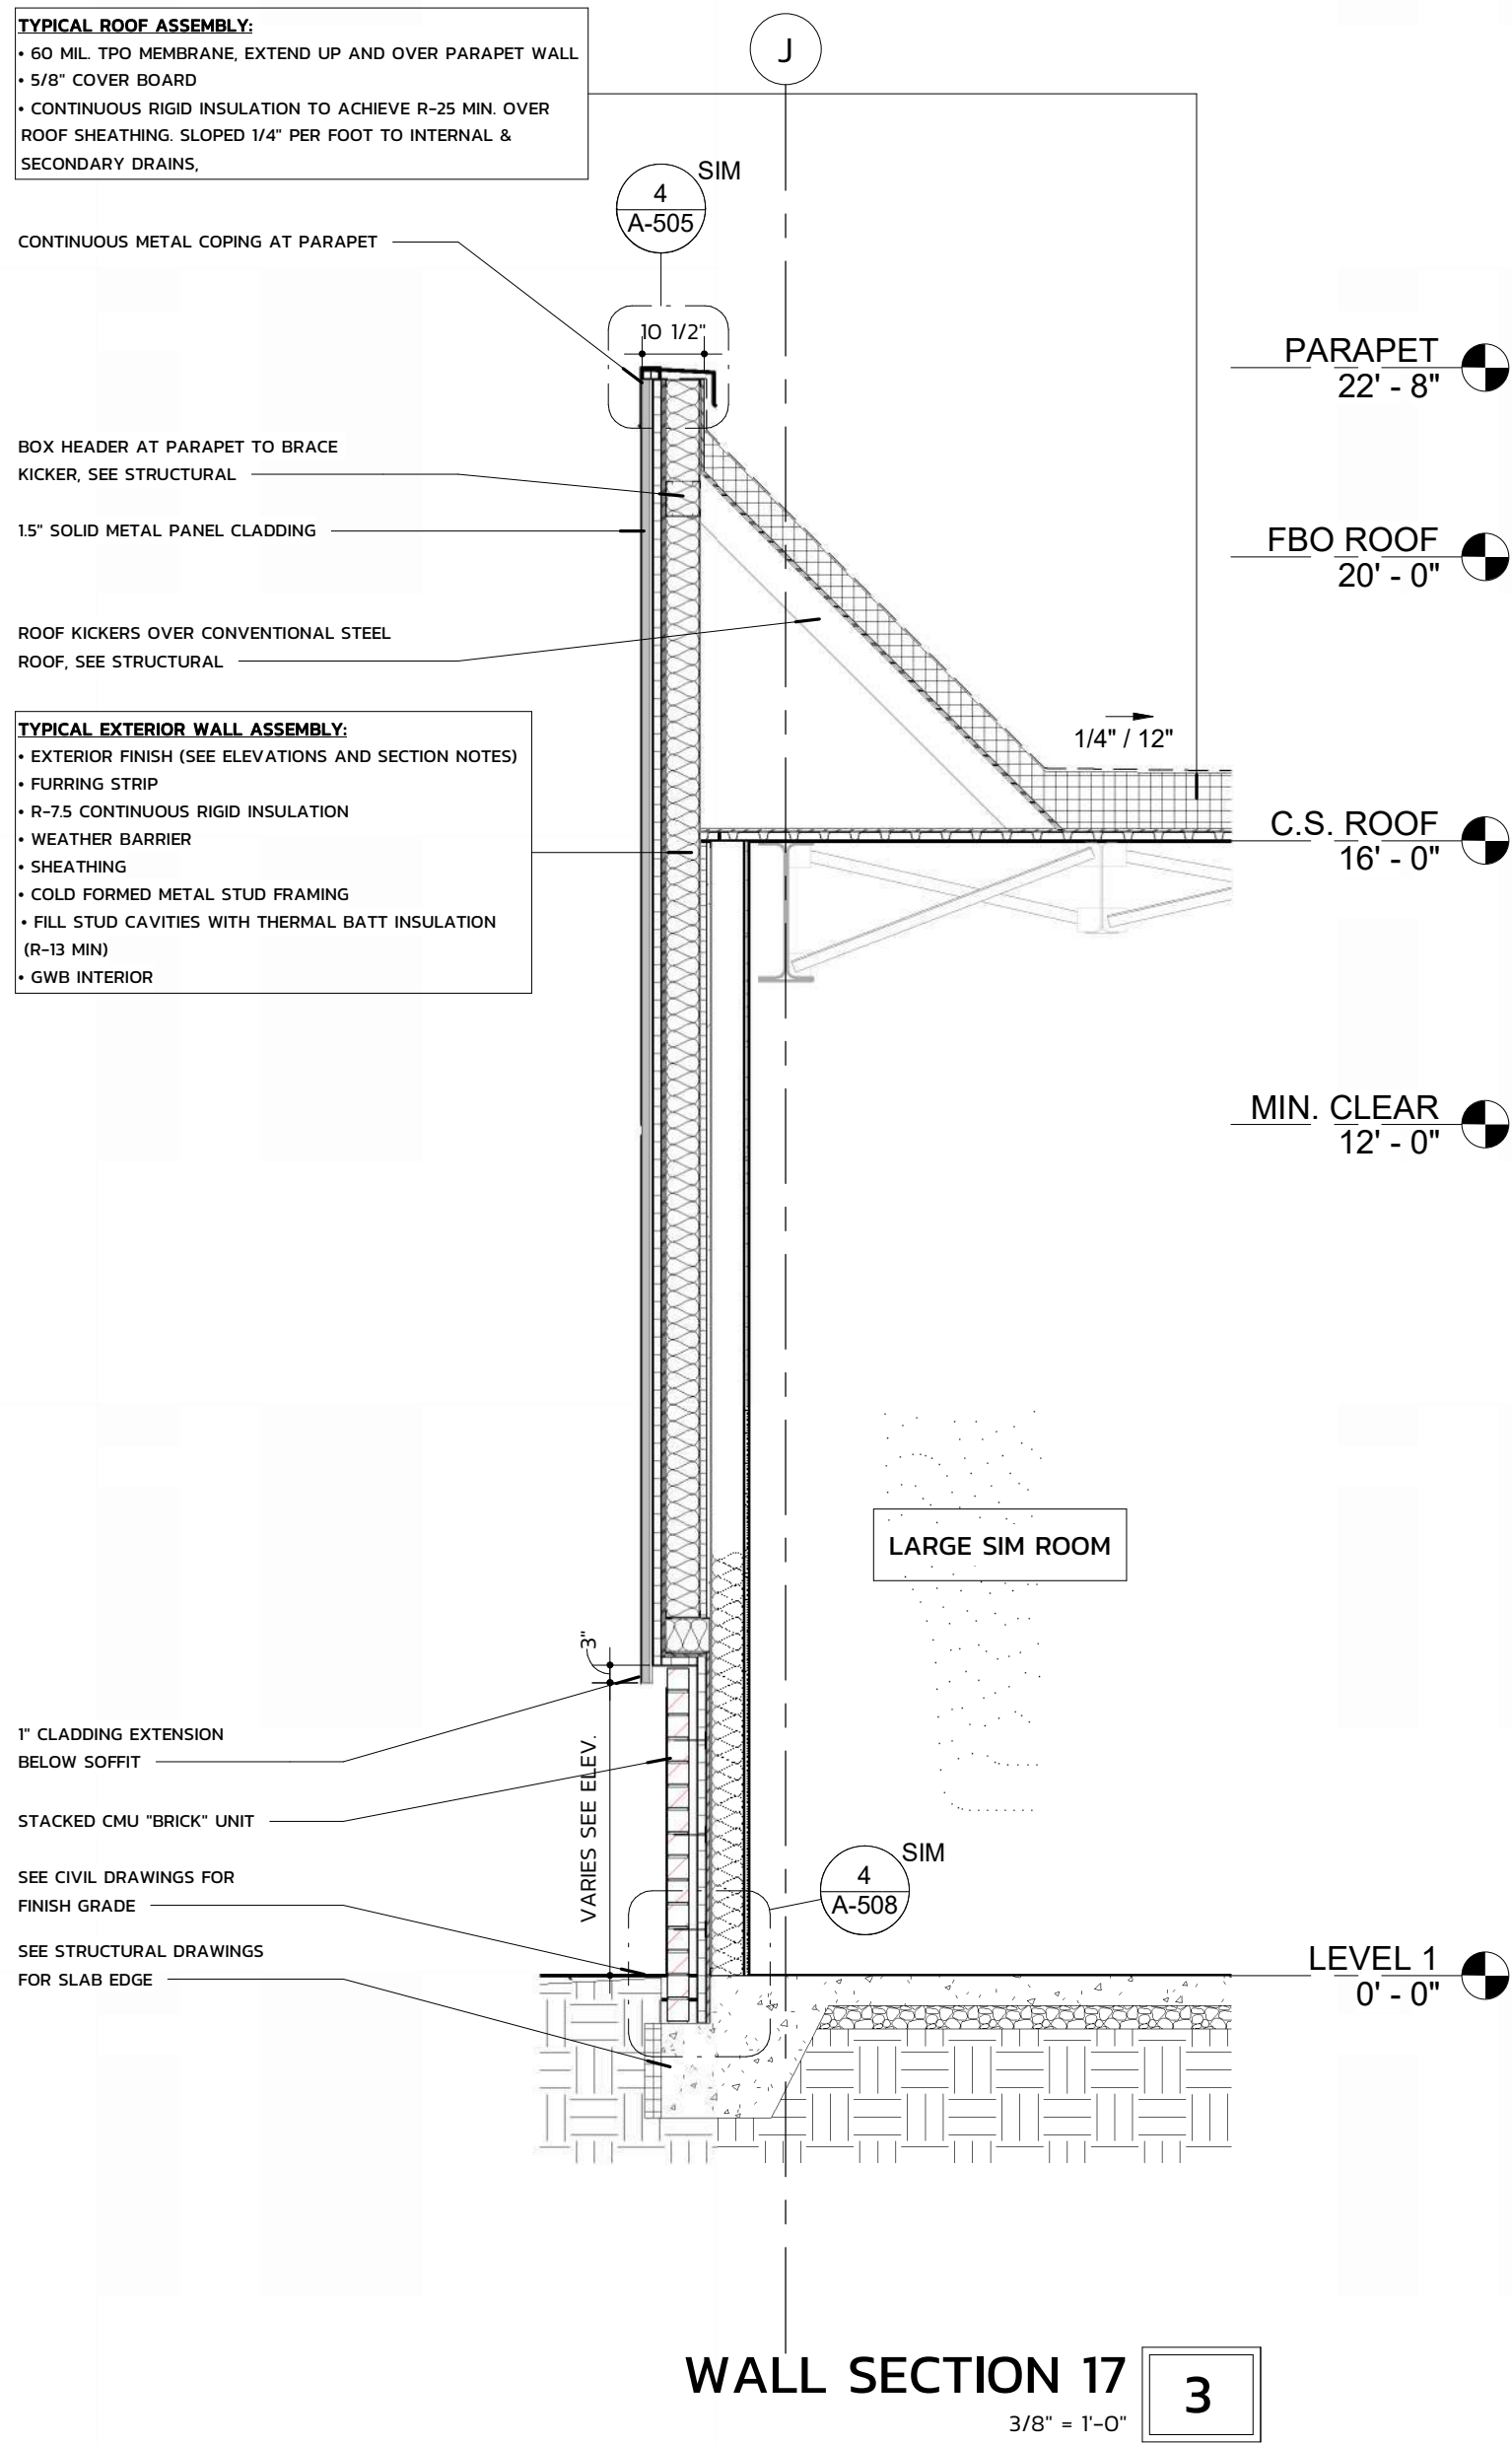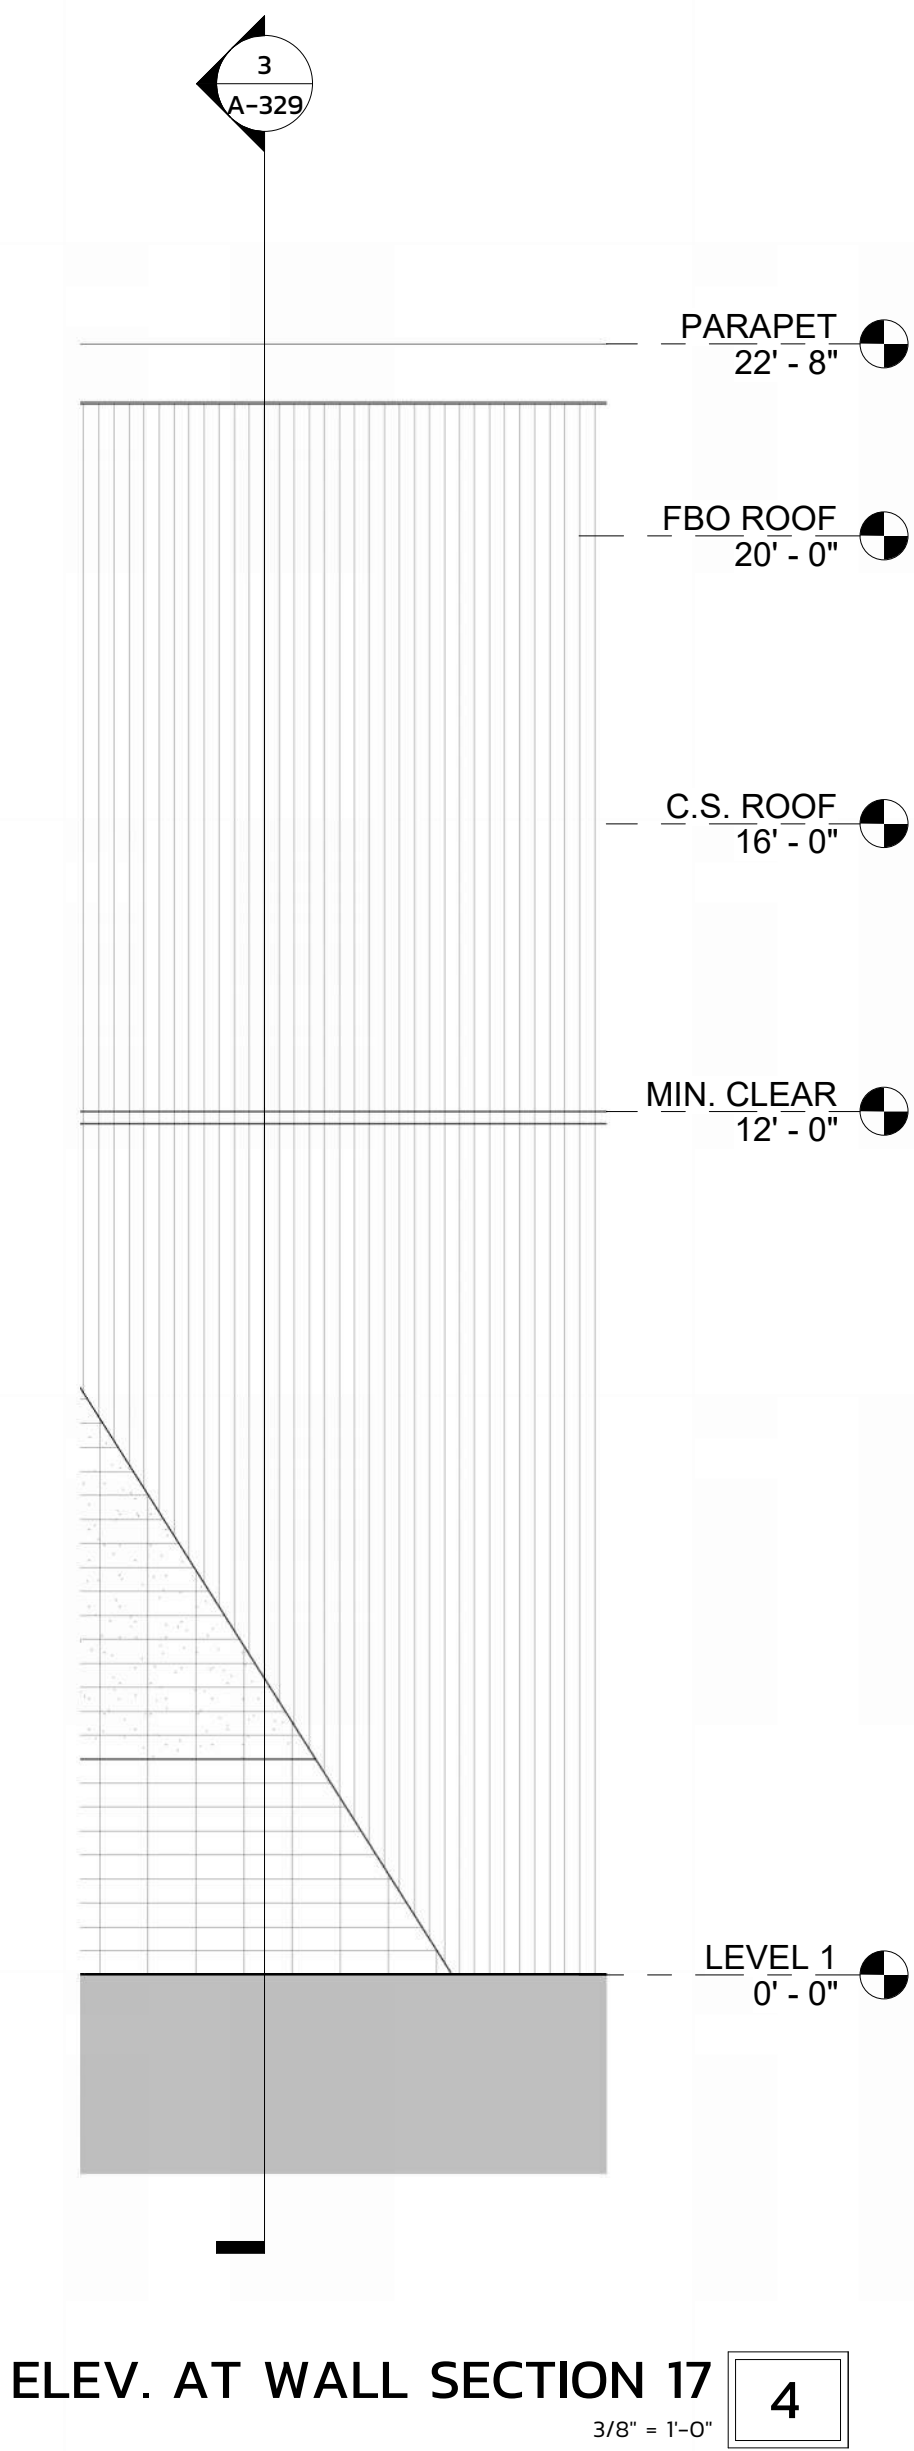

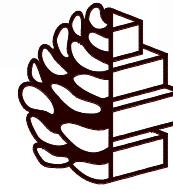

TURPENTINE
DESIGN

1007 Procure Street
Fuquay-Varina, NC 27526

919.412.9138
turpentine-design.com

REVISIONS

SEALS



ARQ AVIATION
FLIGHT SCHOOL + FBO

Wilmington International Airport (ILM)
Wilmington, NC 28405

OWNER
ARQ Realty

COPYRIGHT 2025 - ALL RIGHTS RESERVED
PRINTED OR ELECTRONIC DRAWINGS & DOCUMENTATION MAY
NOT BE REPRODUCED OR REDISTRIBUTED IN ANY WAY WITHOUT
WRITTEN PERMISSION FROM TURPENTINE DESIGN

PHASE	PERMIT SET
DATE	05.29.2026
TD PROJECT #	25-009


DRAWING TITLE

INT. WALL SECTIONS

DRAWING NUMBER

A-331

TYPICAL ROOF ASSEMBLY:
• 60 MIL. TPO MEMBRANE, EXTEND UP AND OVER PARAPET WALL
• 5/8" COVER BOARD
• CONTINUOUS RIGID INSULATION TO ACHIEVE R-25 MIN. OVER
ROOF SHEATHING, SLOPED 1/4" PER FOOT TO INTERNAL &
SECONDARY DRAINS.

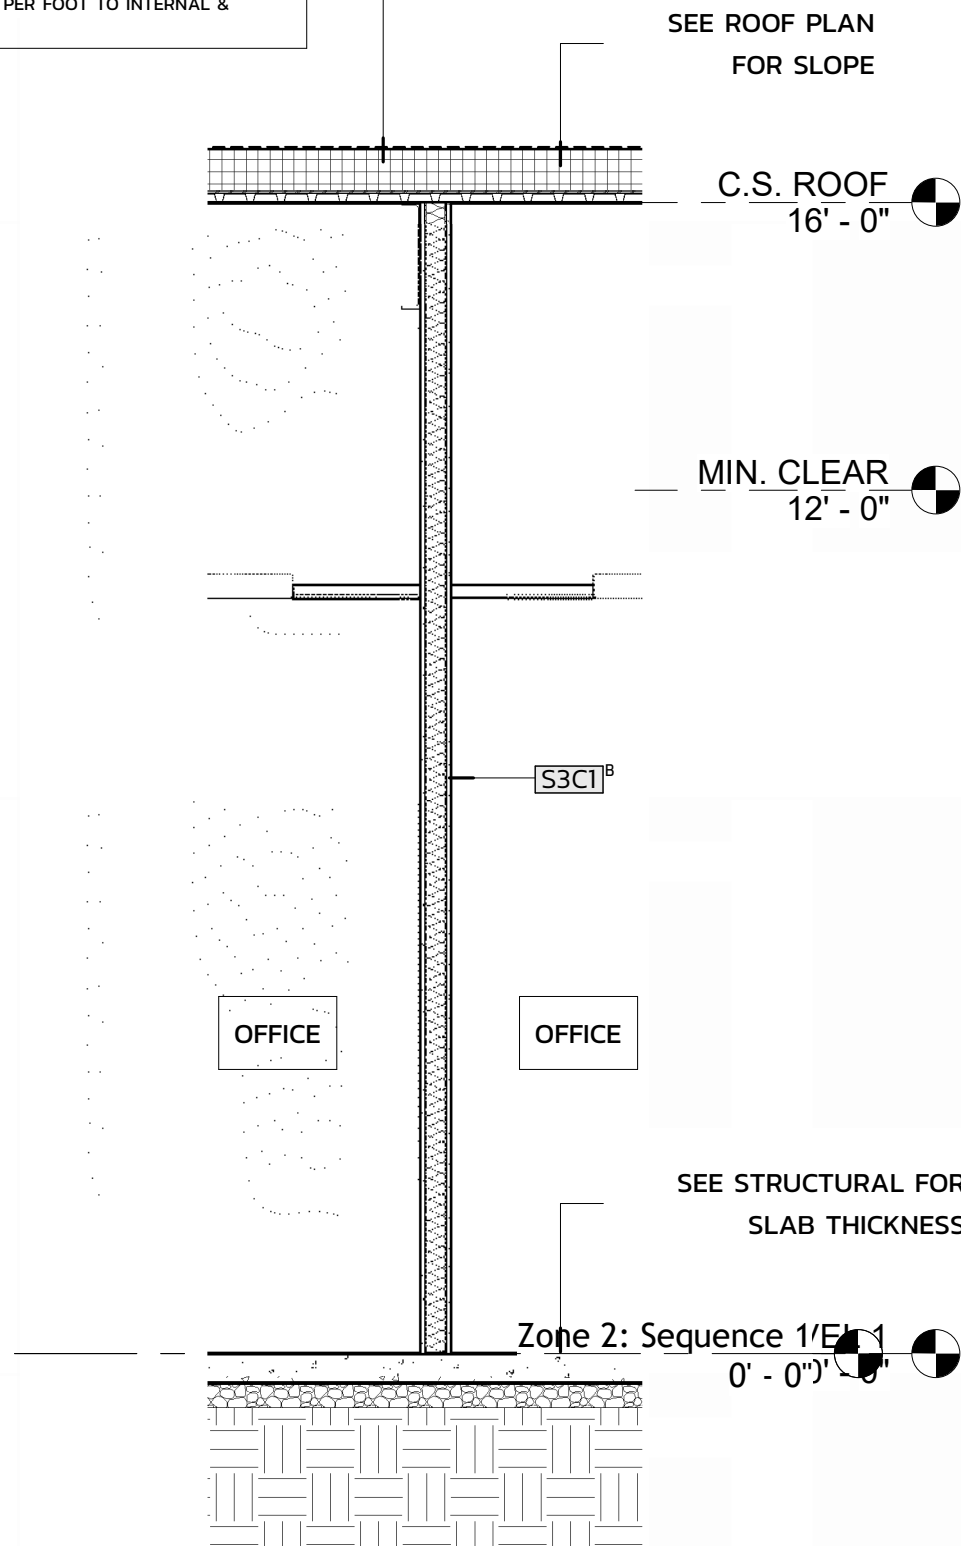


TYP. SECTION OFFICE - OFFICE

3/8" = 1'-0"

3


TYPICAL ROOF ASSEMBLY:
• 60 MIL. TPO MEMBRANE, EXTEND UP AND OVER PARAPET WALL
• 5/8" COVER BOARD
• CONTINUOUS RIGID INSULATION TO ACHIEVE R-25 MIN. OVER
ROOF SHEATHING, SLOPED 1/4" PER FOOT TO INTERNAL &
SECONDARY DRAINS.

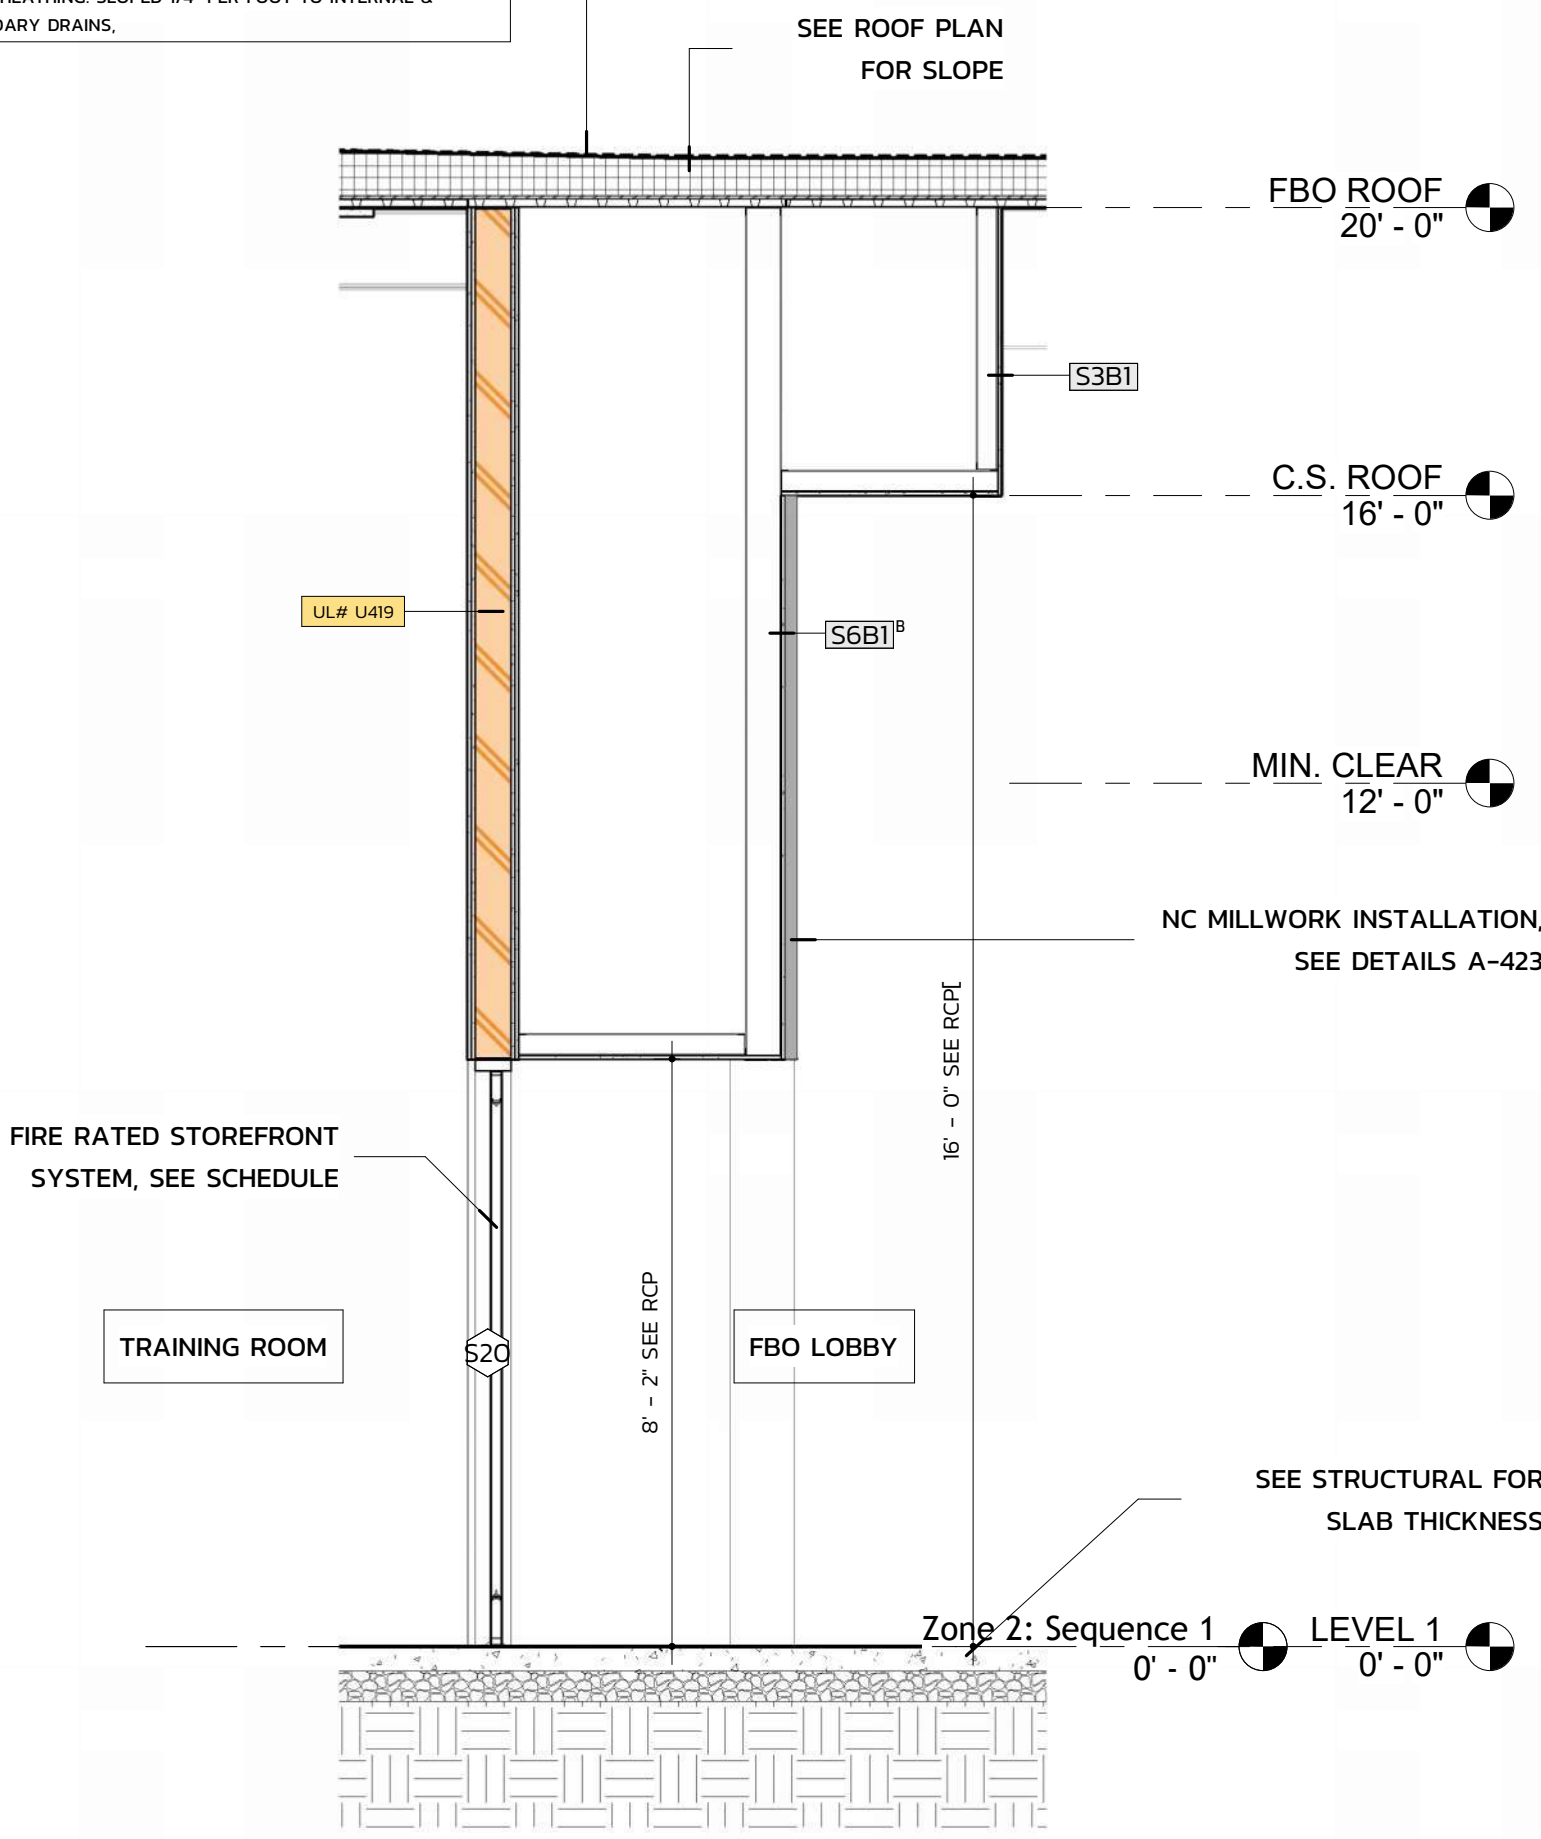

SECTION @ TRAINING ROOM AND NC MILLWORK

3/8" = 1'-0"


2

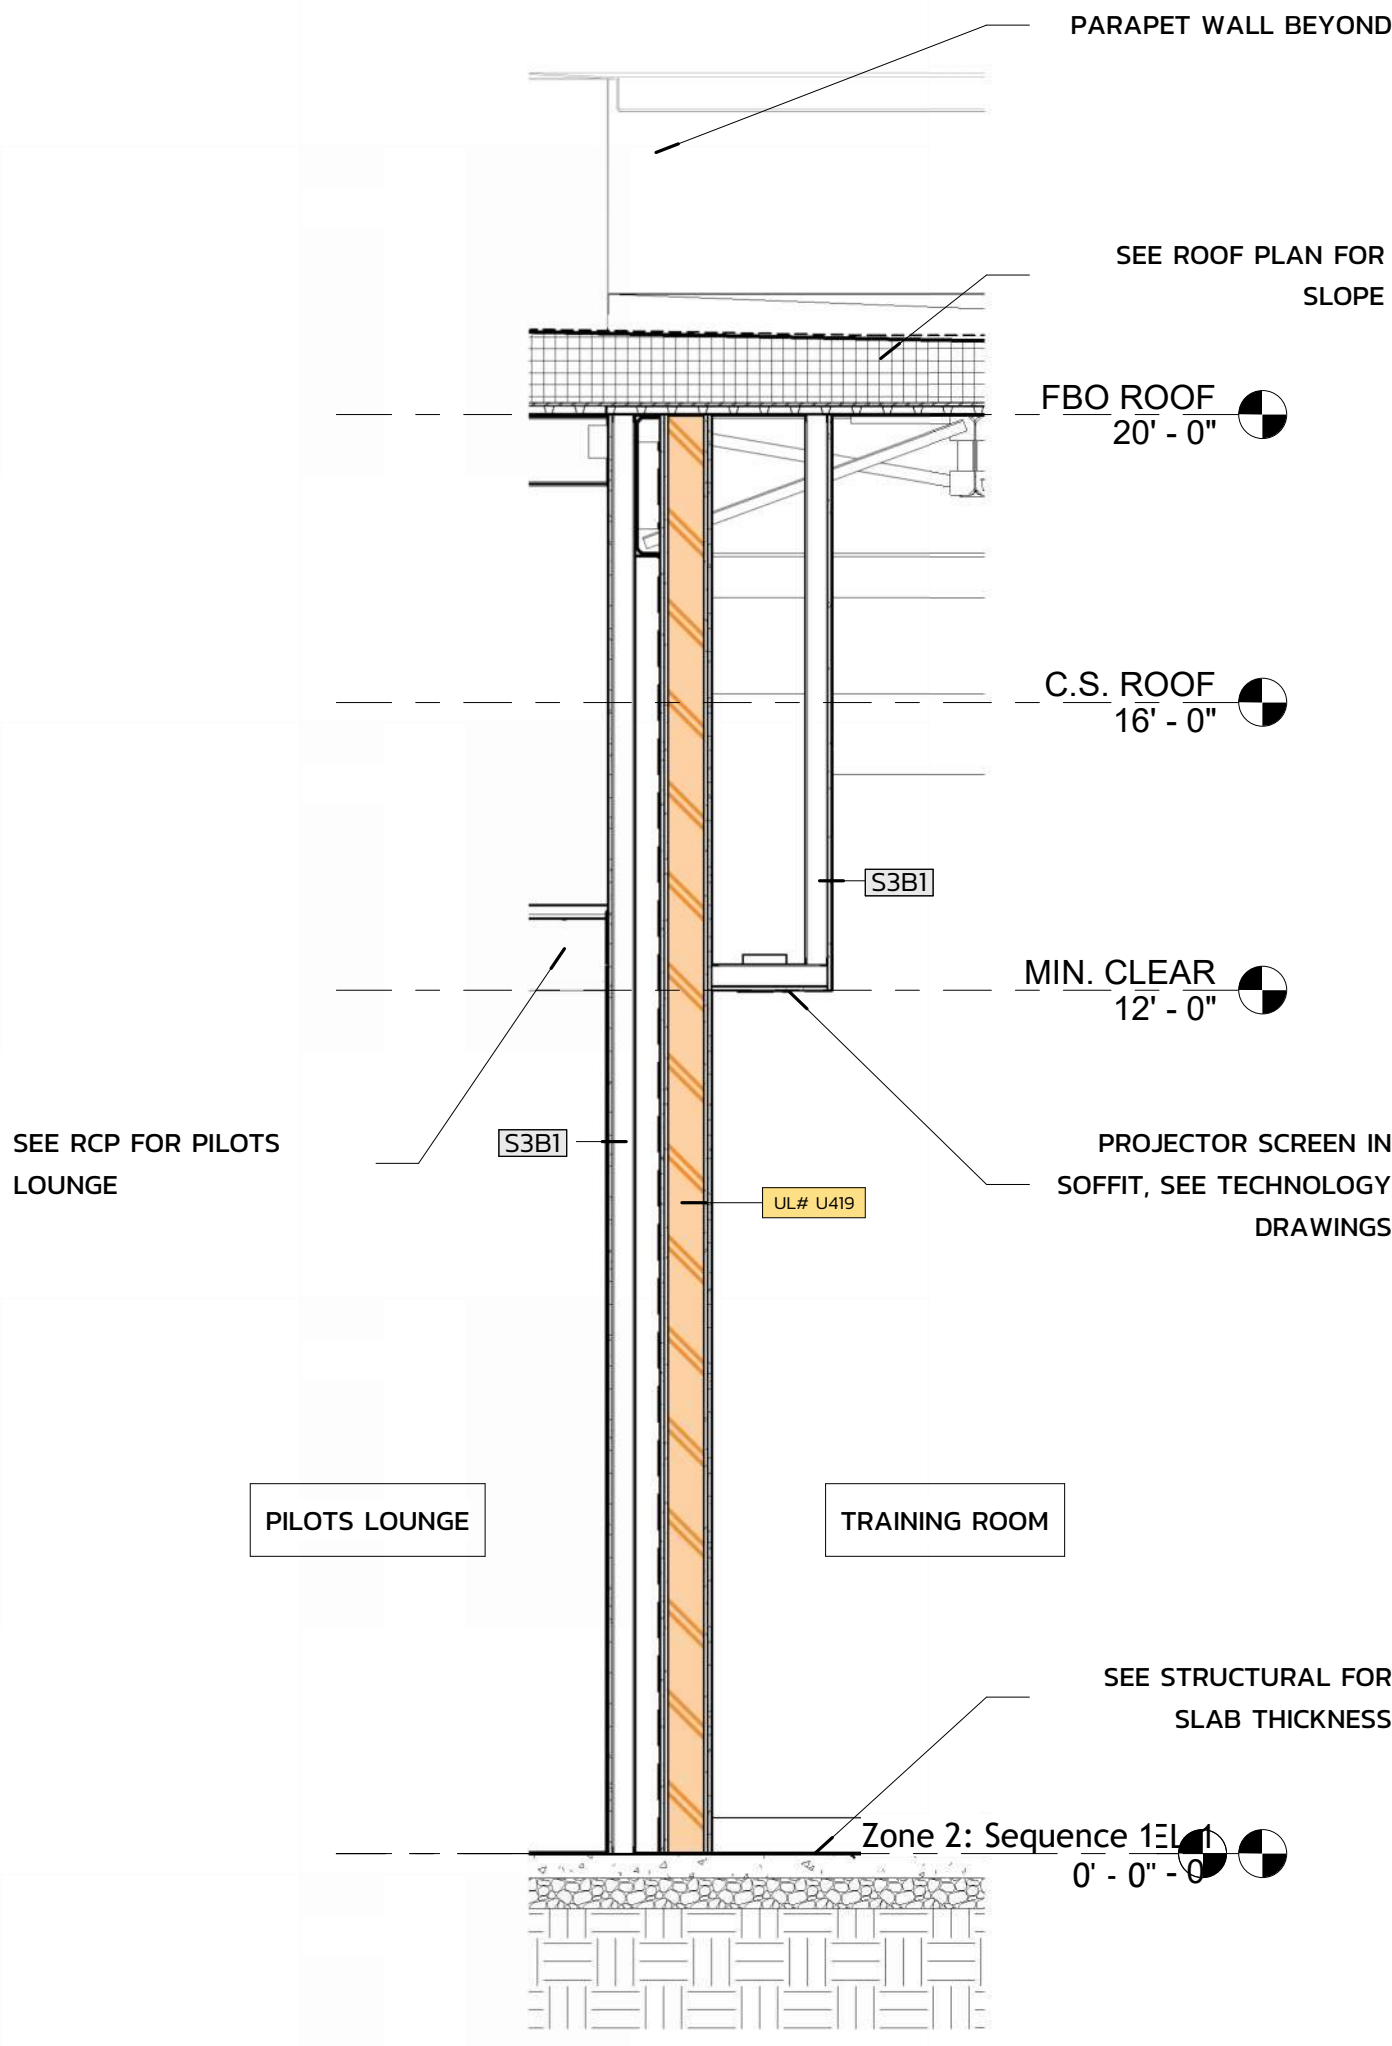

SECTION @ TRAINING ROOM PROJECTOR SCREEN

3/8" = 1'-0"

1

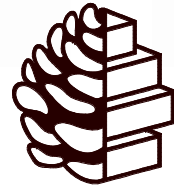


TURPENTINE
DESIGN

1007 Procure Street
Fuquay-Varina, NC 27526

919.412.9138
turpentine-design.com

REVISIONS

SEALS

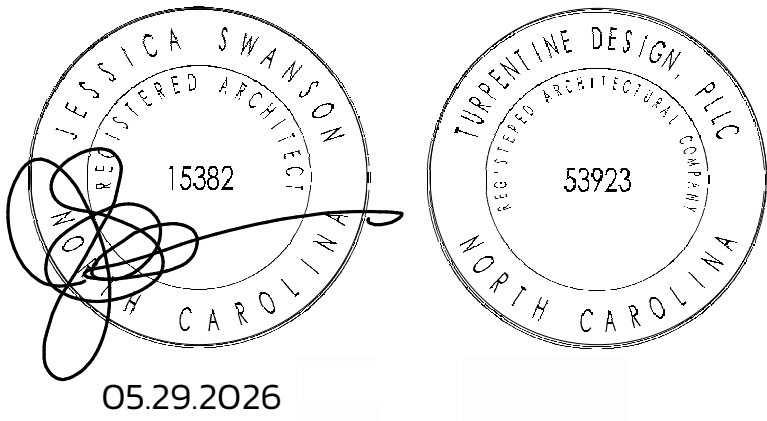

ARQ AVIATION
FLIGHT SCHOOL + FBO

Wilmington International Airport (ILM)
Wilmington, NC 28405

OWNER
ARQ Realty

COPYRIGHT 2025 - ALL RIGHTS RESERVED
PRINTED OR ELECTRONIC DRAWINGS & DOCUMENTATION MAY
NOT BE REPRODUCED OR REDISTRIBUTED IN ANY WAY WITHOUT
WRITTEN PERMISSION FROM TURPENTINE DESIGN


PHASE	PERMIT SET
DATE	05.29.2026
TD PROJECT #	25-009

DRAWING TITLE

INT. WALL SECTIONS

DRAWING NUMBER


A-332

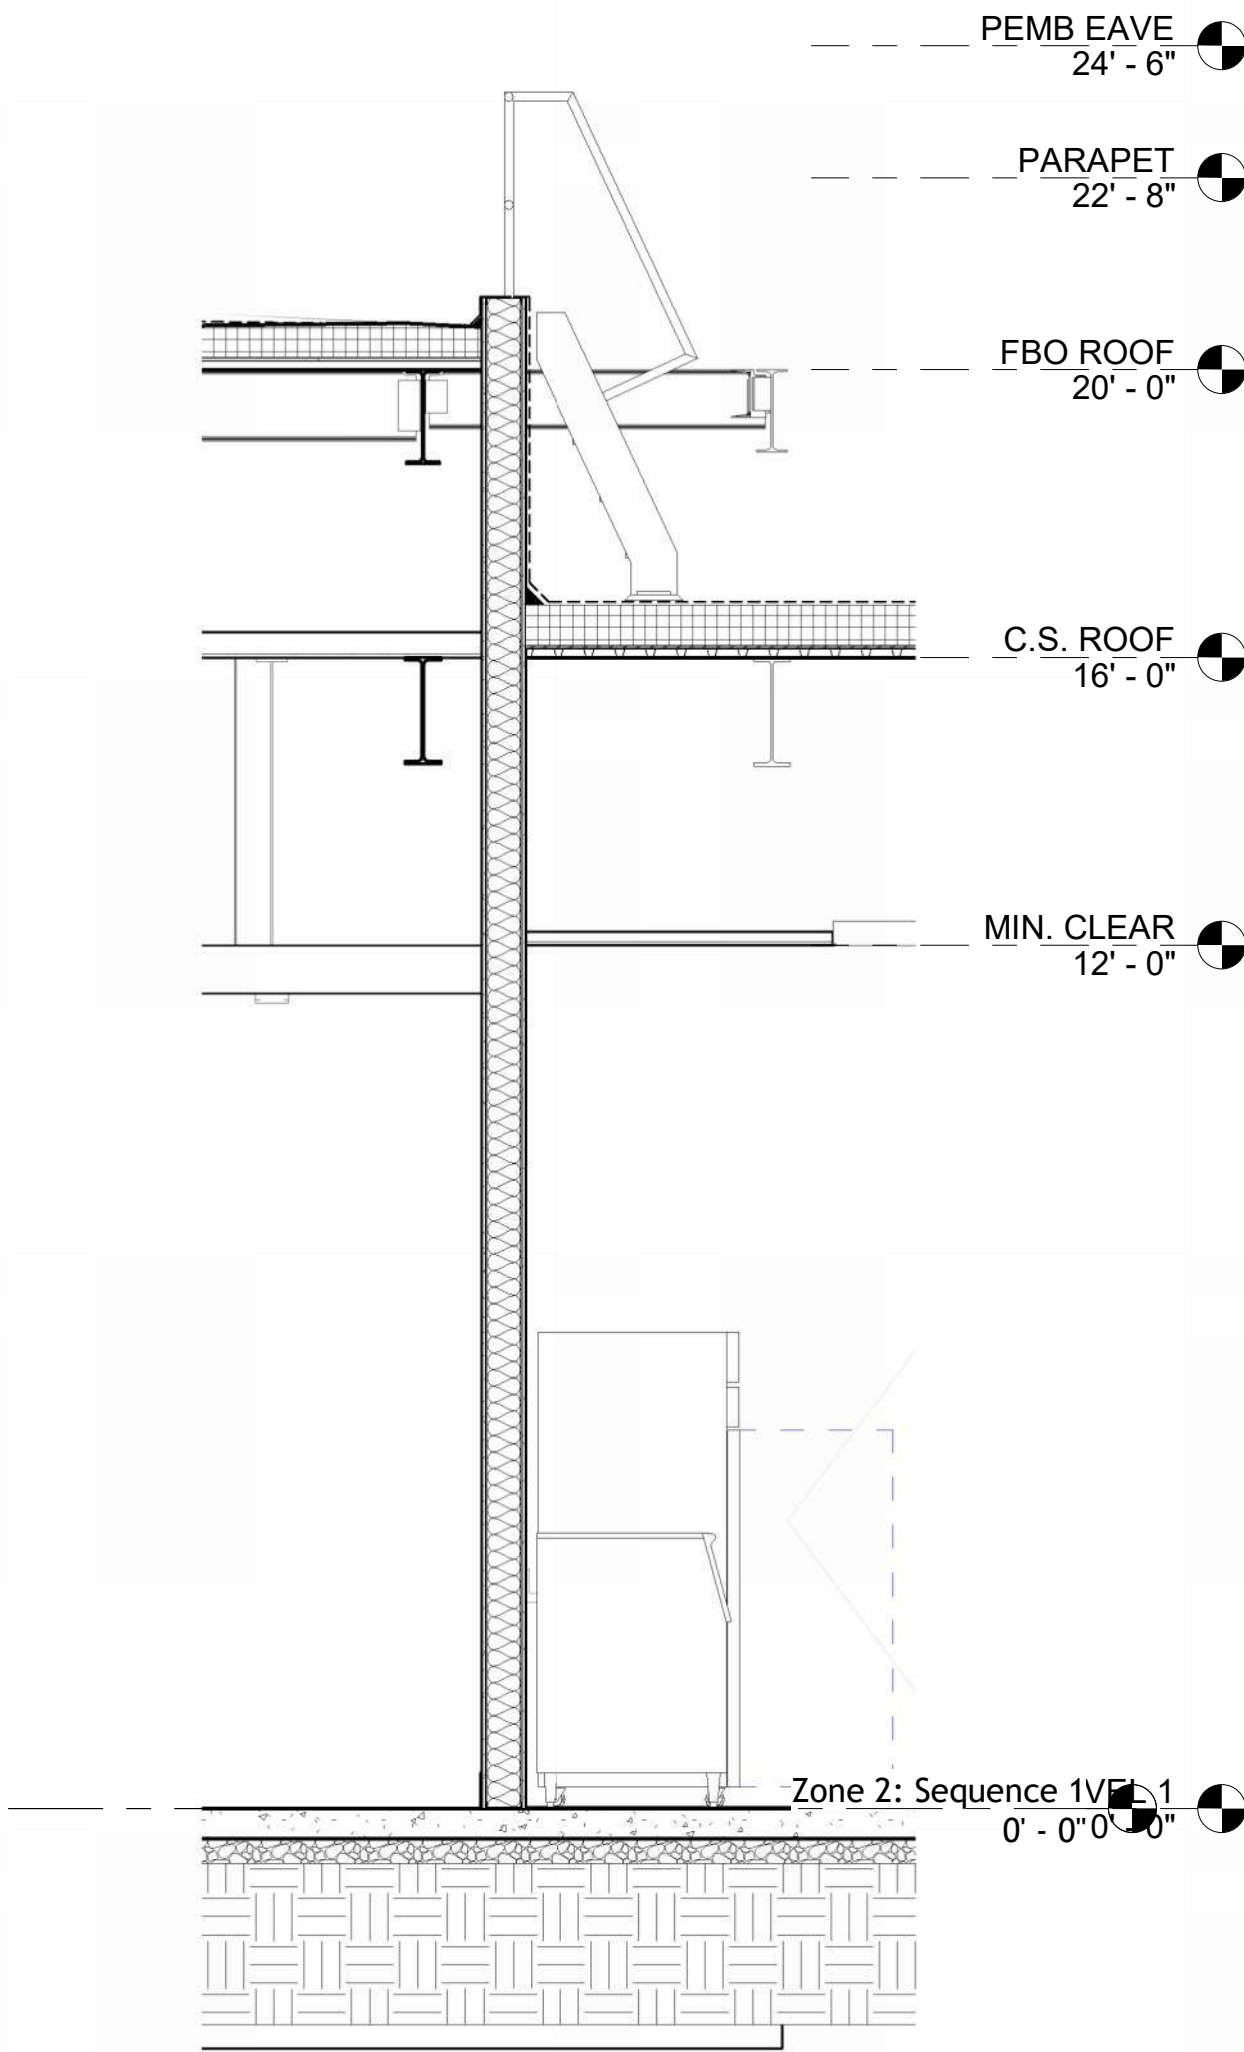

SECTION @ ADMIN WING ROOF TRANSITION

2

3/8" = 1'-0"

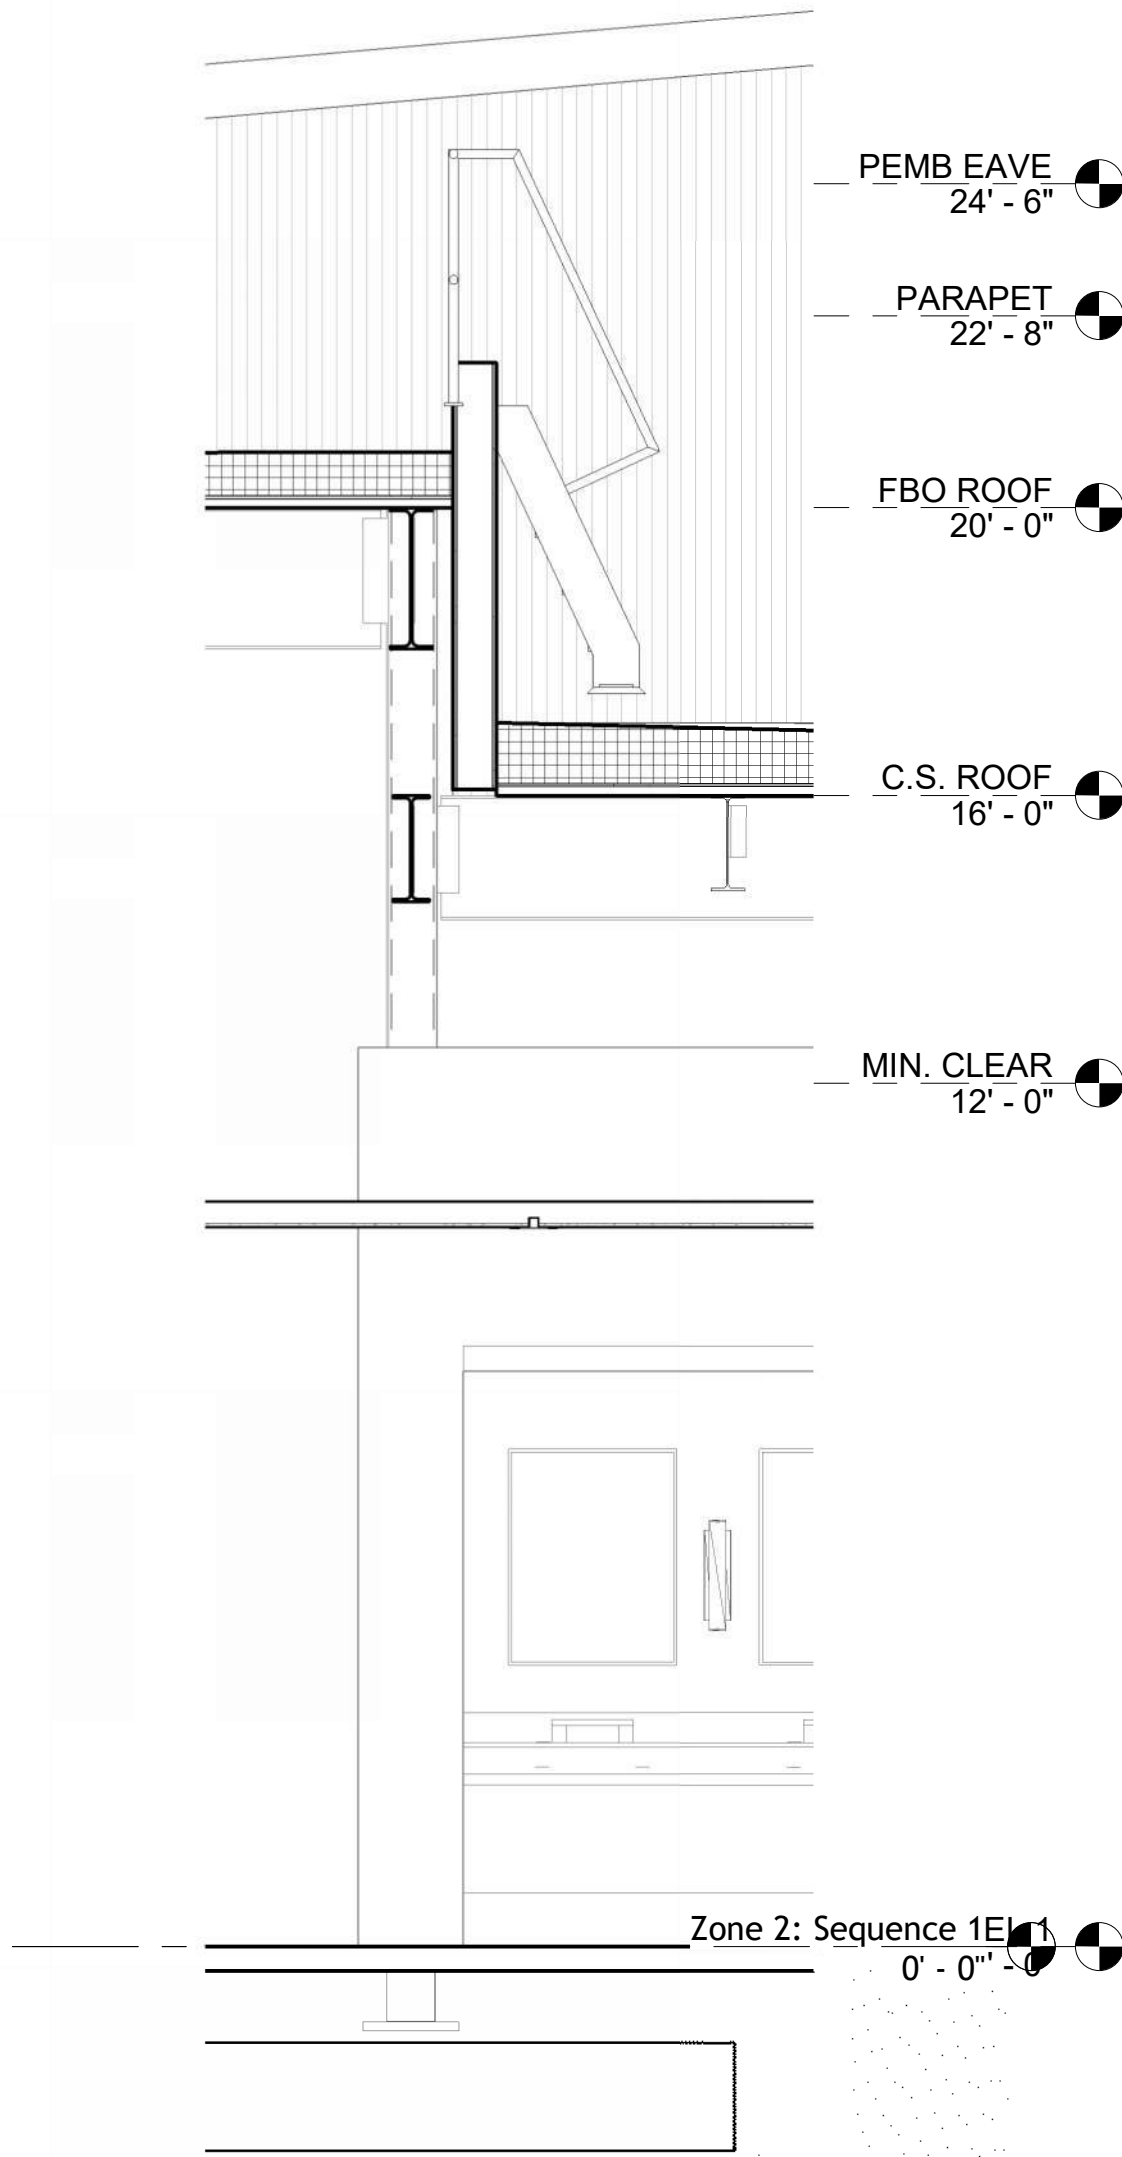

SECTION @ TRAINING WING ROOF TRANSITION

1

3/8" = 1'-0"




919.412.9138
turpentine-design.com

PHASE	PERMIT SET
DATE	05.29.2026
STD PROJECT #	25-009

@ PEMB

A-333



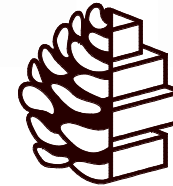


TURPENTINE
DESIGN

1007 Procure Street
Fuquay-Varina, NC 27526

919.412.9138
turpentine-design.com

REVISIONS

SEALS

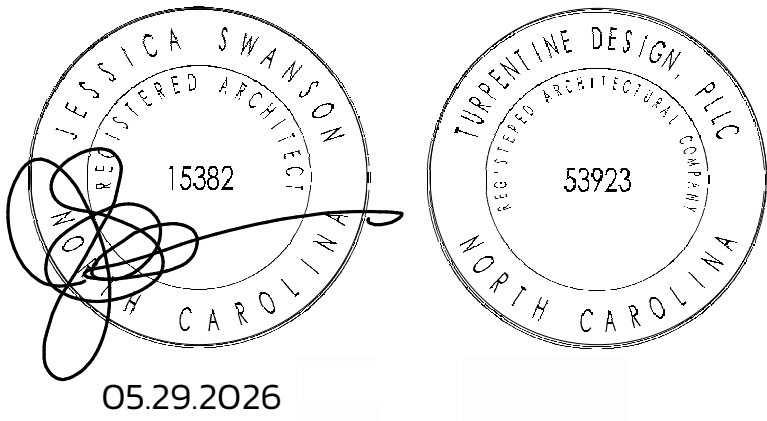

ARQ AVIATION

FLIGHT SCHOOL + FBO

Wilmington International Airport (ILM)
Wilmington, NC 28405

OWNER
ARQ Realty

COPYRIGHT 2025 - ALL RIGHTS RESERVED
PRINTED OR ELECTRONIC DRAWINGS & DOCUMENTATION MAY
NOT BE REPRODUCED OR REDISTRIBUTED IN ANY WAY WITHOUT
WRITTEN PERMISSION FROM TURPENTINE DESIGN


PHASE	PERMIT SET
DATE	05.29.2026
TD PROJECT #	25-009

DRAWING TITLE


NEXUS WALL
SECTIONS

DRAWING NUMBER


A-341

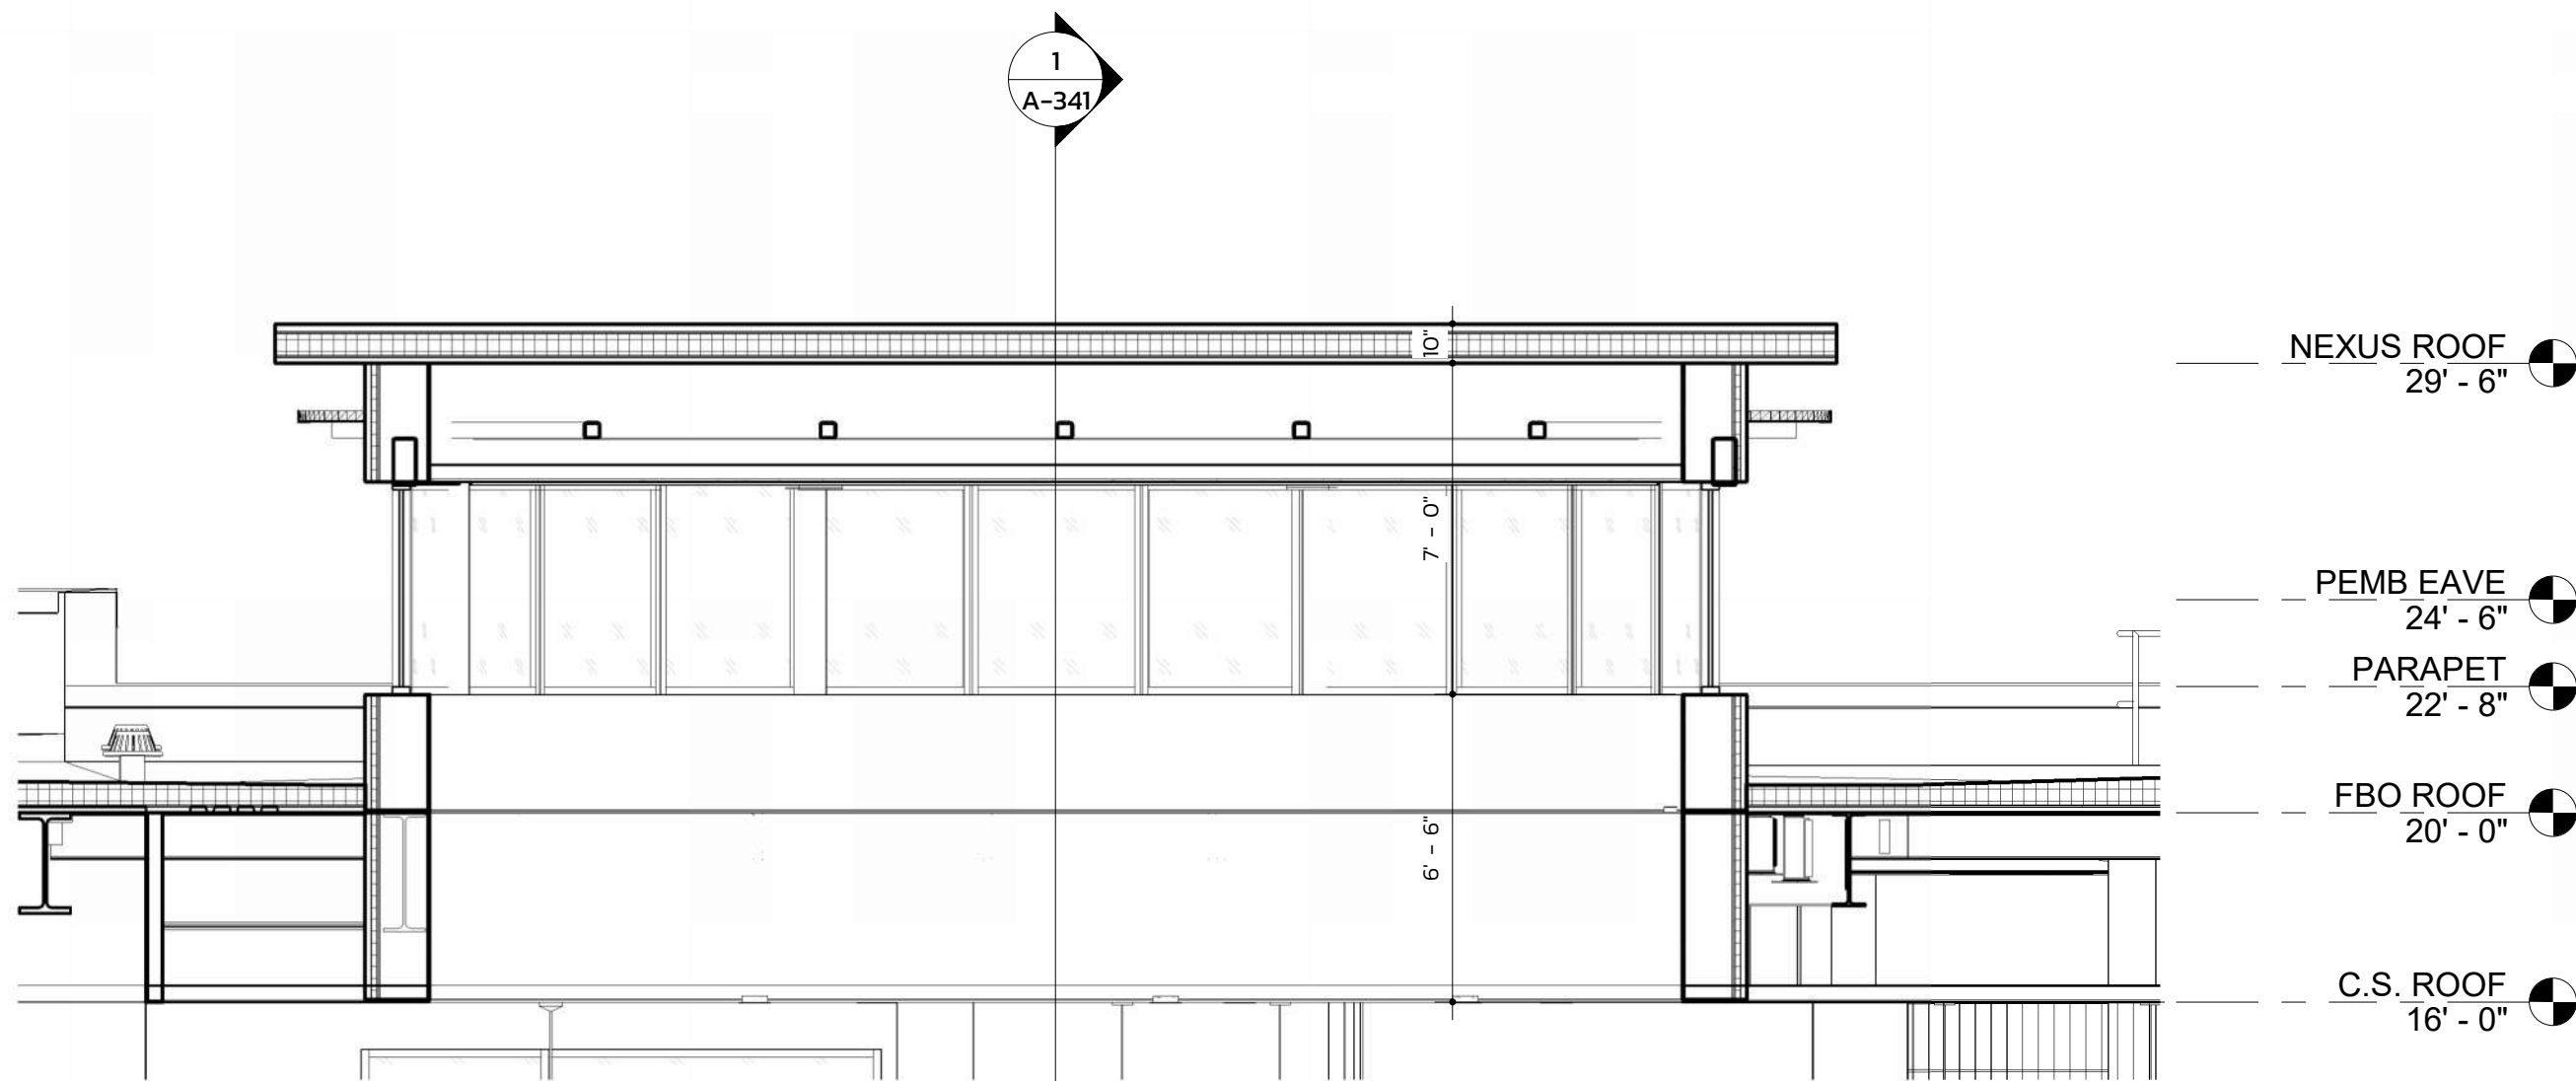

NEXUS WALL SECTION 2
1/4" = 1'-0" 2

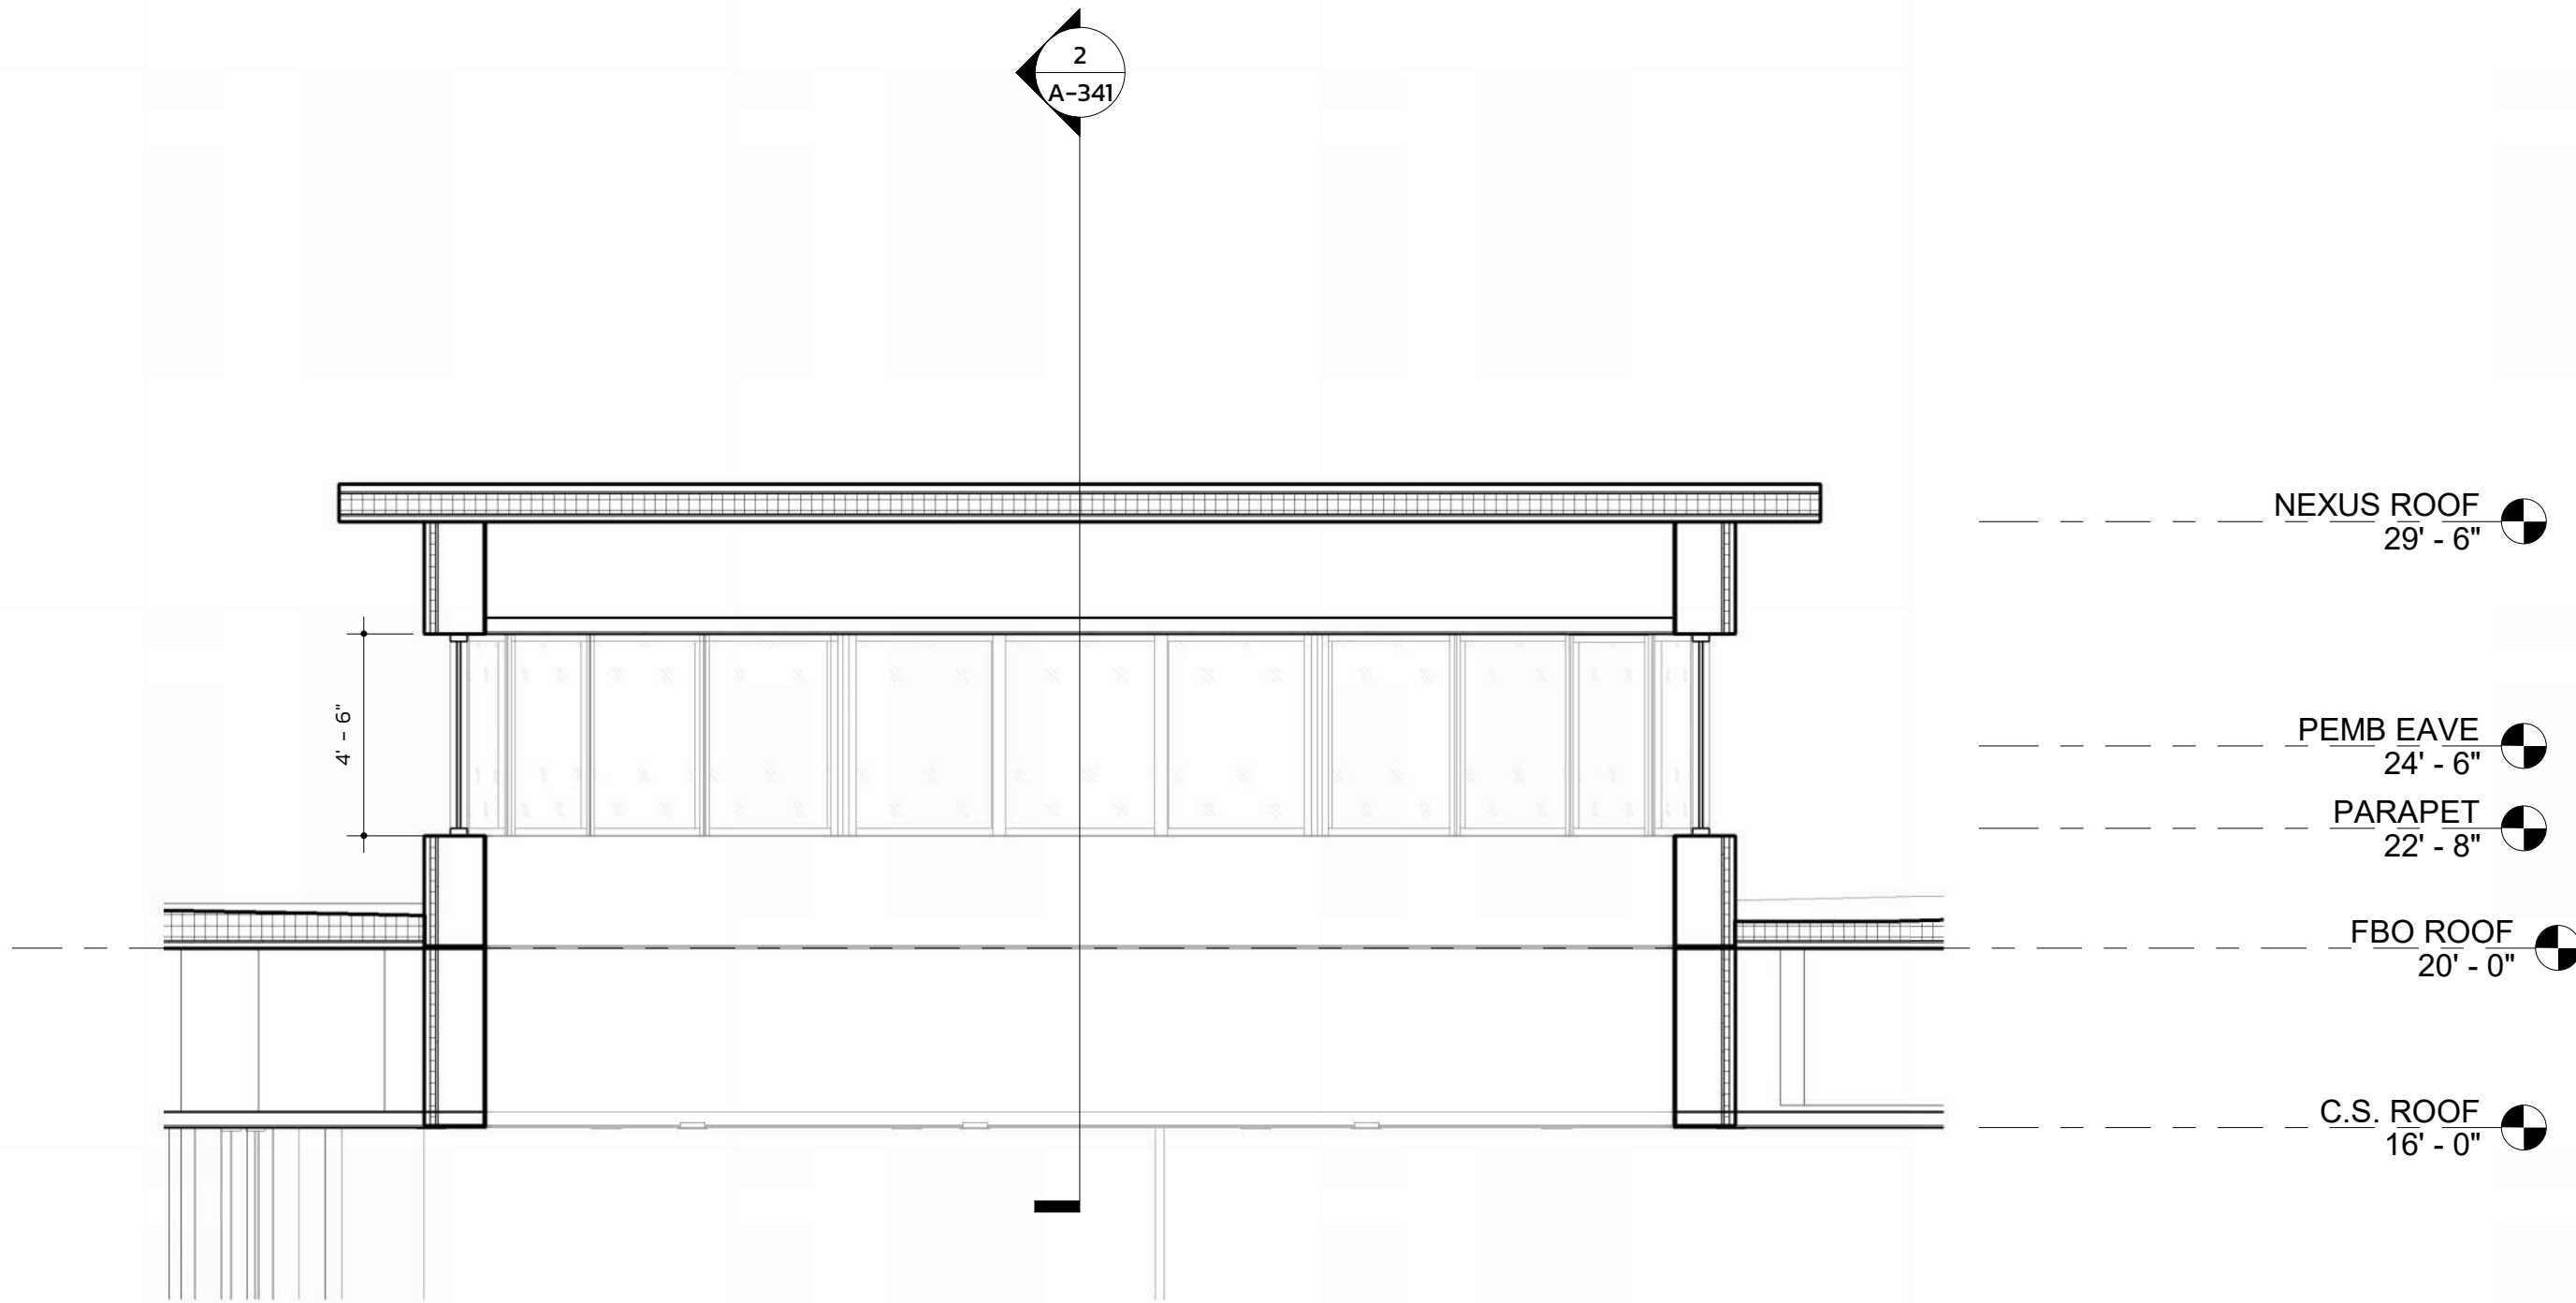

NEXUS WALL SECTION 1
1/4" = 1'-0" 1

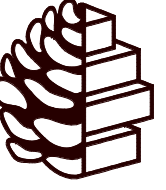


TURPENTINE
DESIGN

1007 Procure Street
Fuquay-Varina, NC 27526


919.412.9138
turpentine-design.com

REVISIONS

SEALS

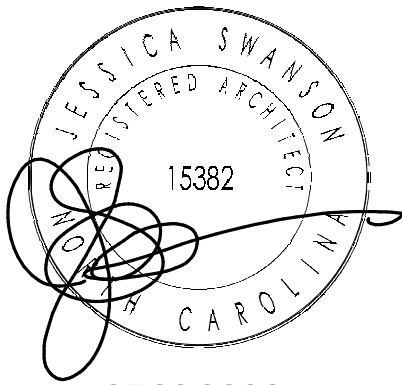

05.29.2026

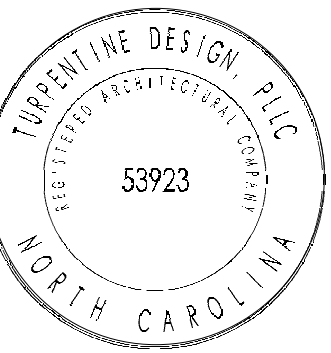

ARQ AVIATION
FLIGHT SCHOOL + FBO

Wilmington International Airport (ILM)
Wilmington, NC 28405

OWNER
ARQ Realty


COPYRIGHT 2025 - ALL RIGHTS RESERVED
PRINTED OR ELECTRONIC DRAWINGS & DOCUMENTATION MAY
NOT BE REPRODUCED OR REDISTRIBUTED IN ANY WAY WITHOUT
WRITTEN PERMISSION FROM TURPENTINE DESIGN

PHASE	PERMIT SET
DATE	05.29.2026
TD PROJECT #	25-009


DRAWING TITLE
INTERIOR
ELEVATIONS - FBO

DRAWING NUMBER


A-401

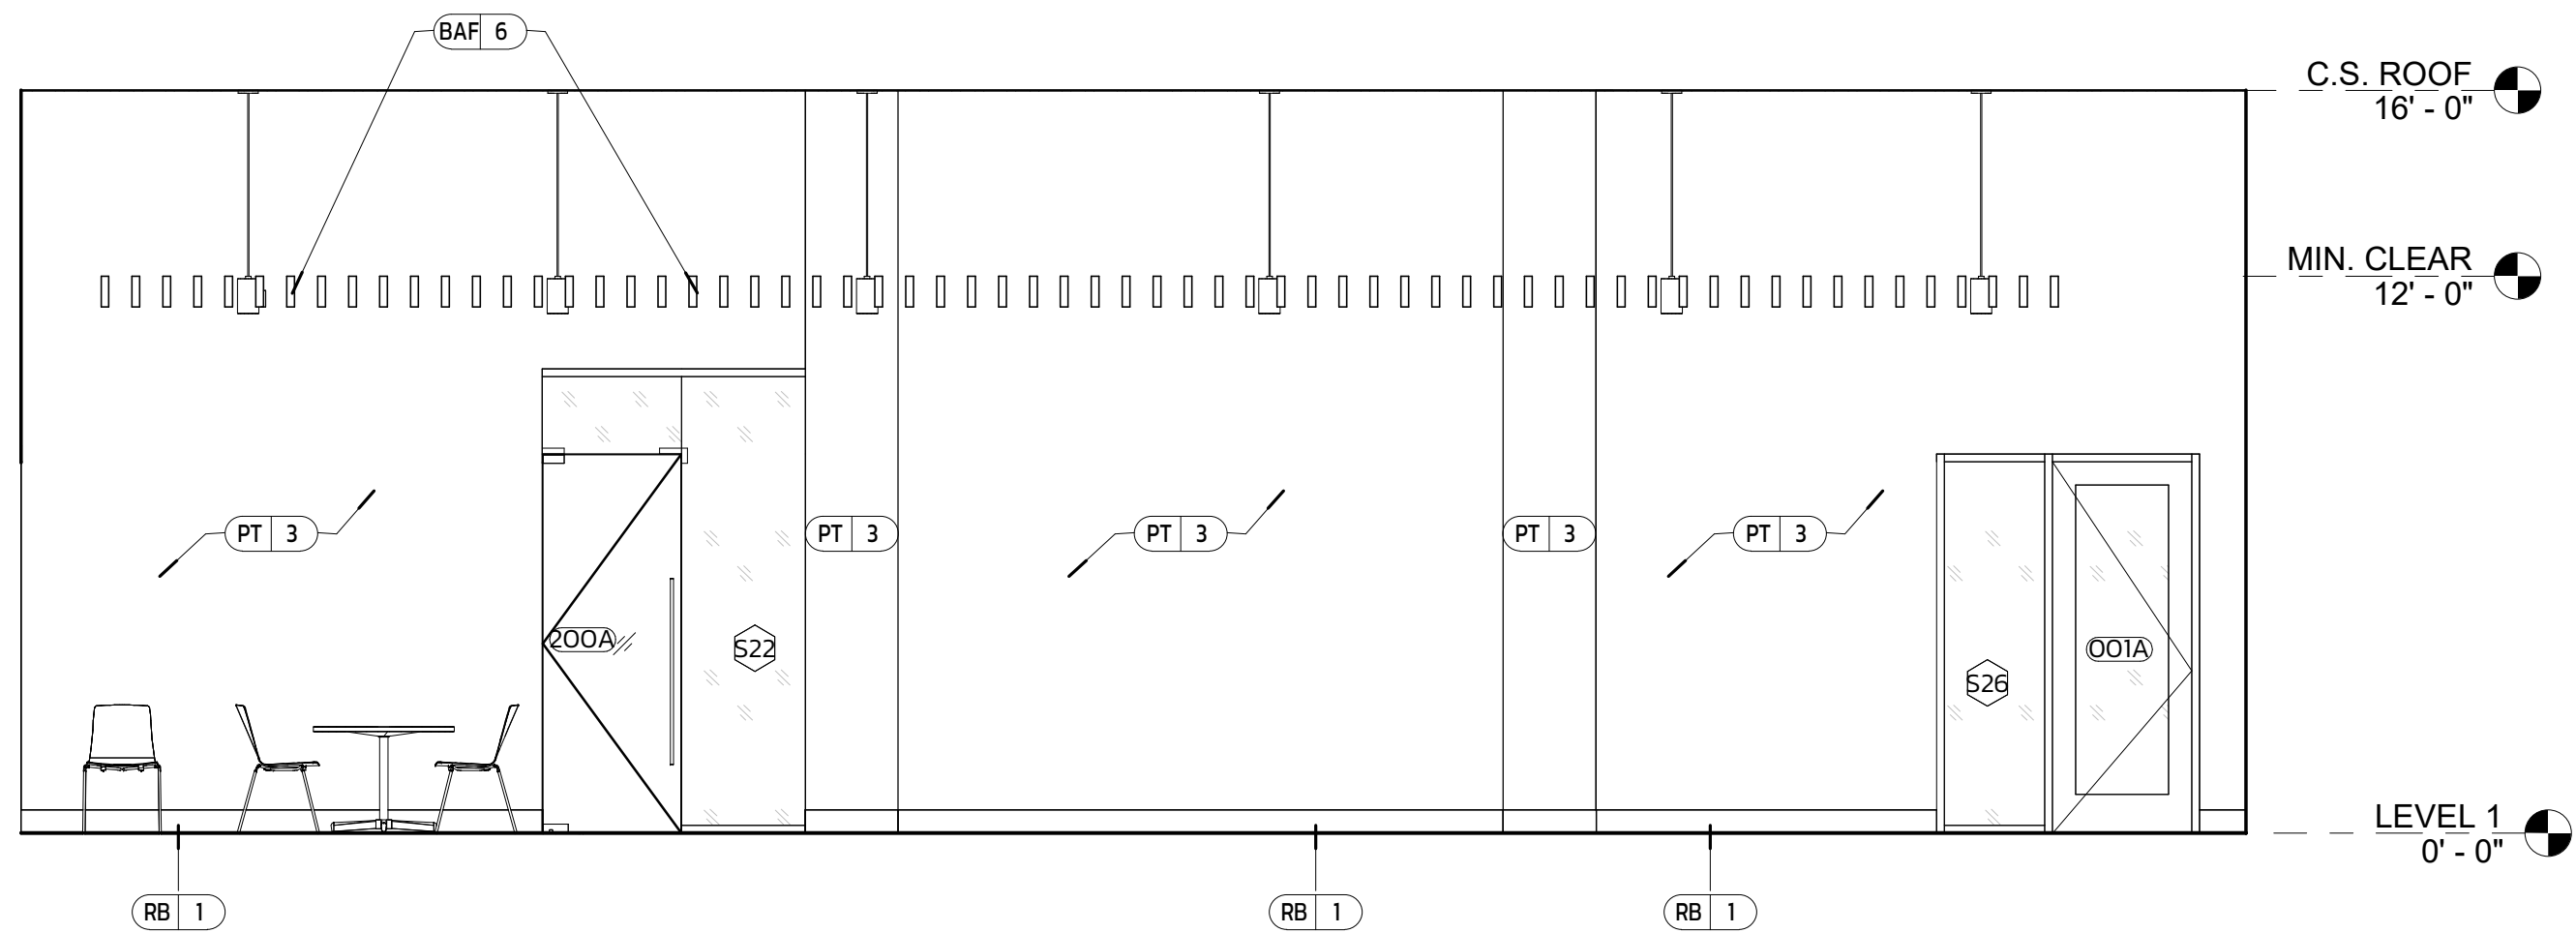


FBO ELEVATION 5 - VIEW TOWARDS ADMIN WING 5
1/4" = 1'-0"

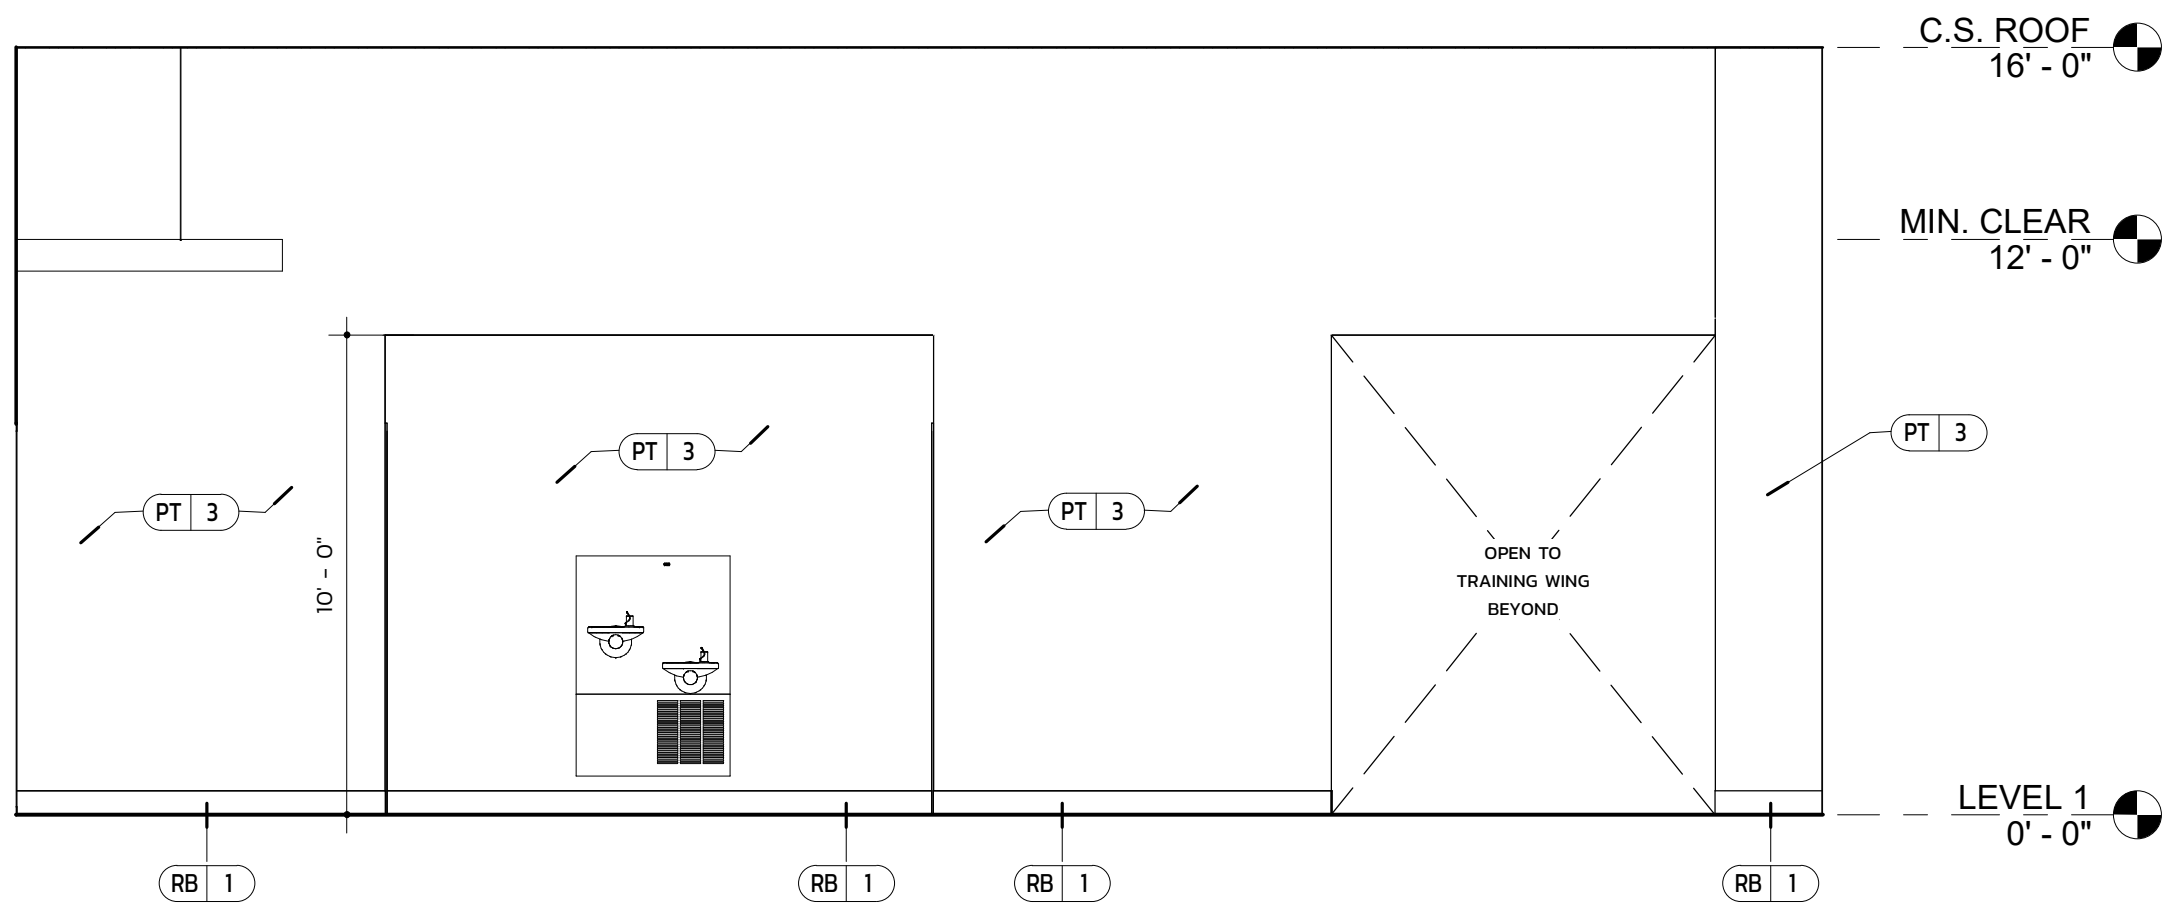


FBO ELEVATION 4 - VIEW TOWARDS TRAINING WING 4
1/4" = 1'-0"

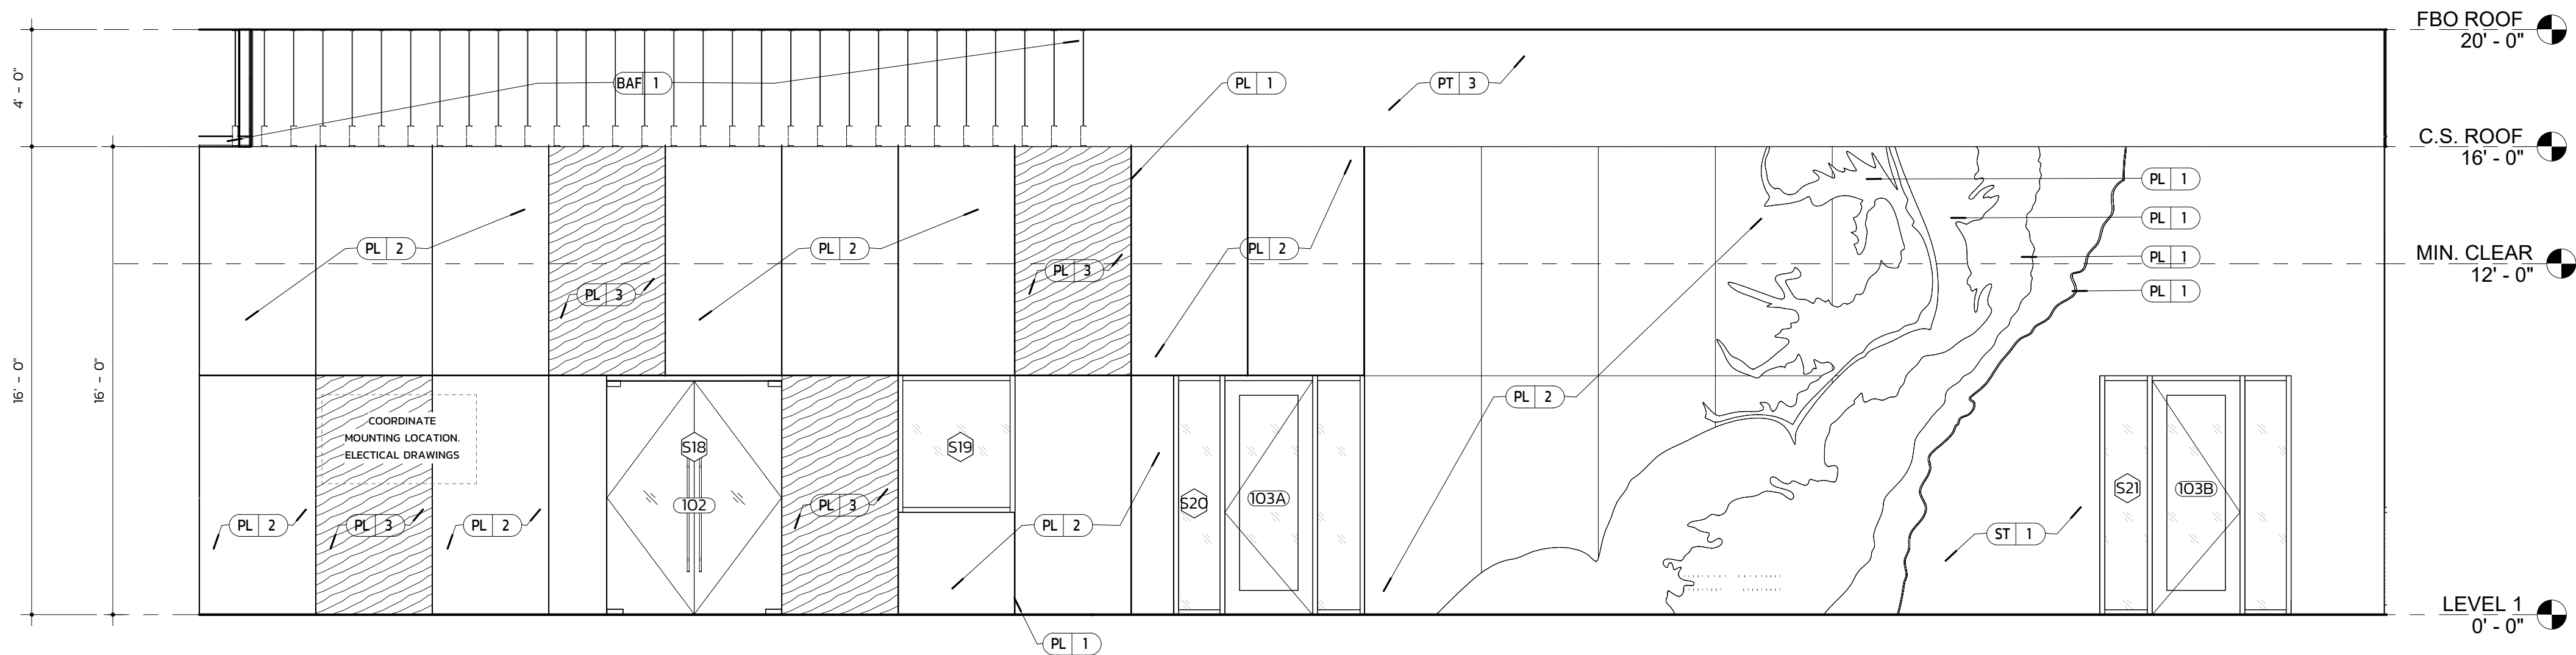


FBO ELEVATION 3 3
1/4" = 1'-0"

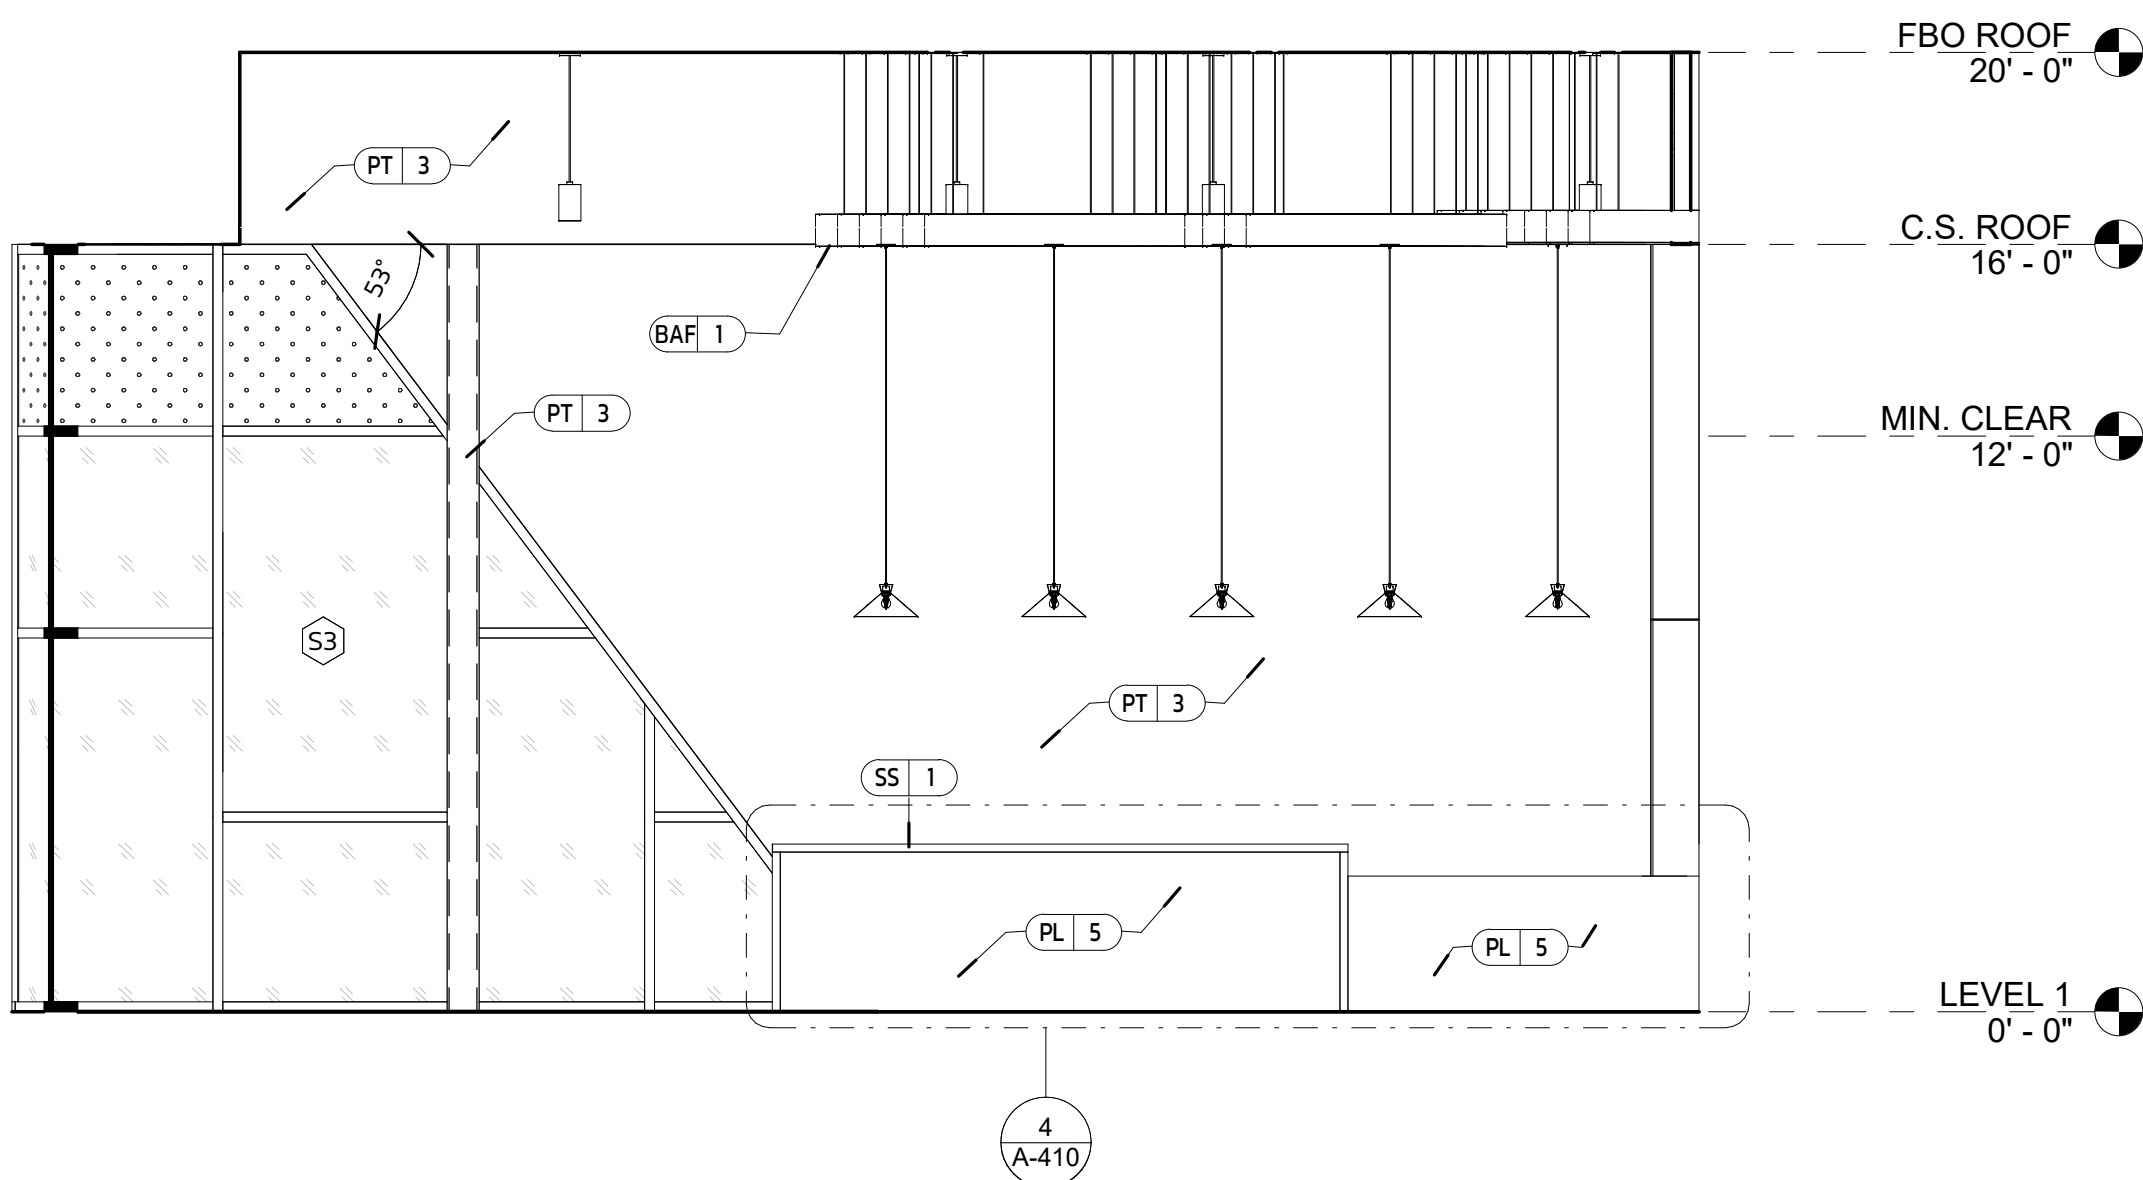

FBO ELEVATION 2 2
1/4" = 1'-0"

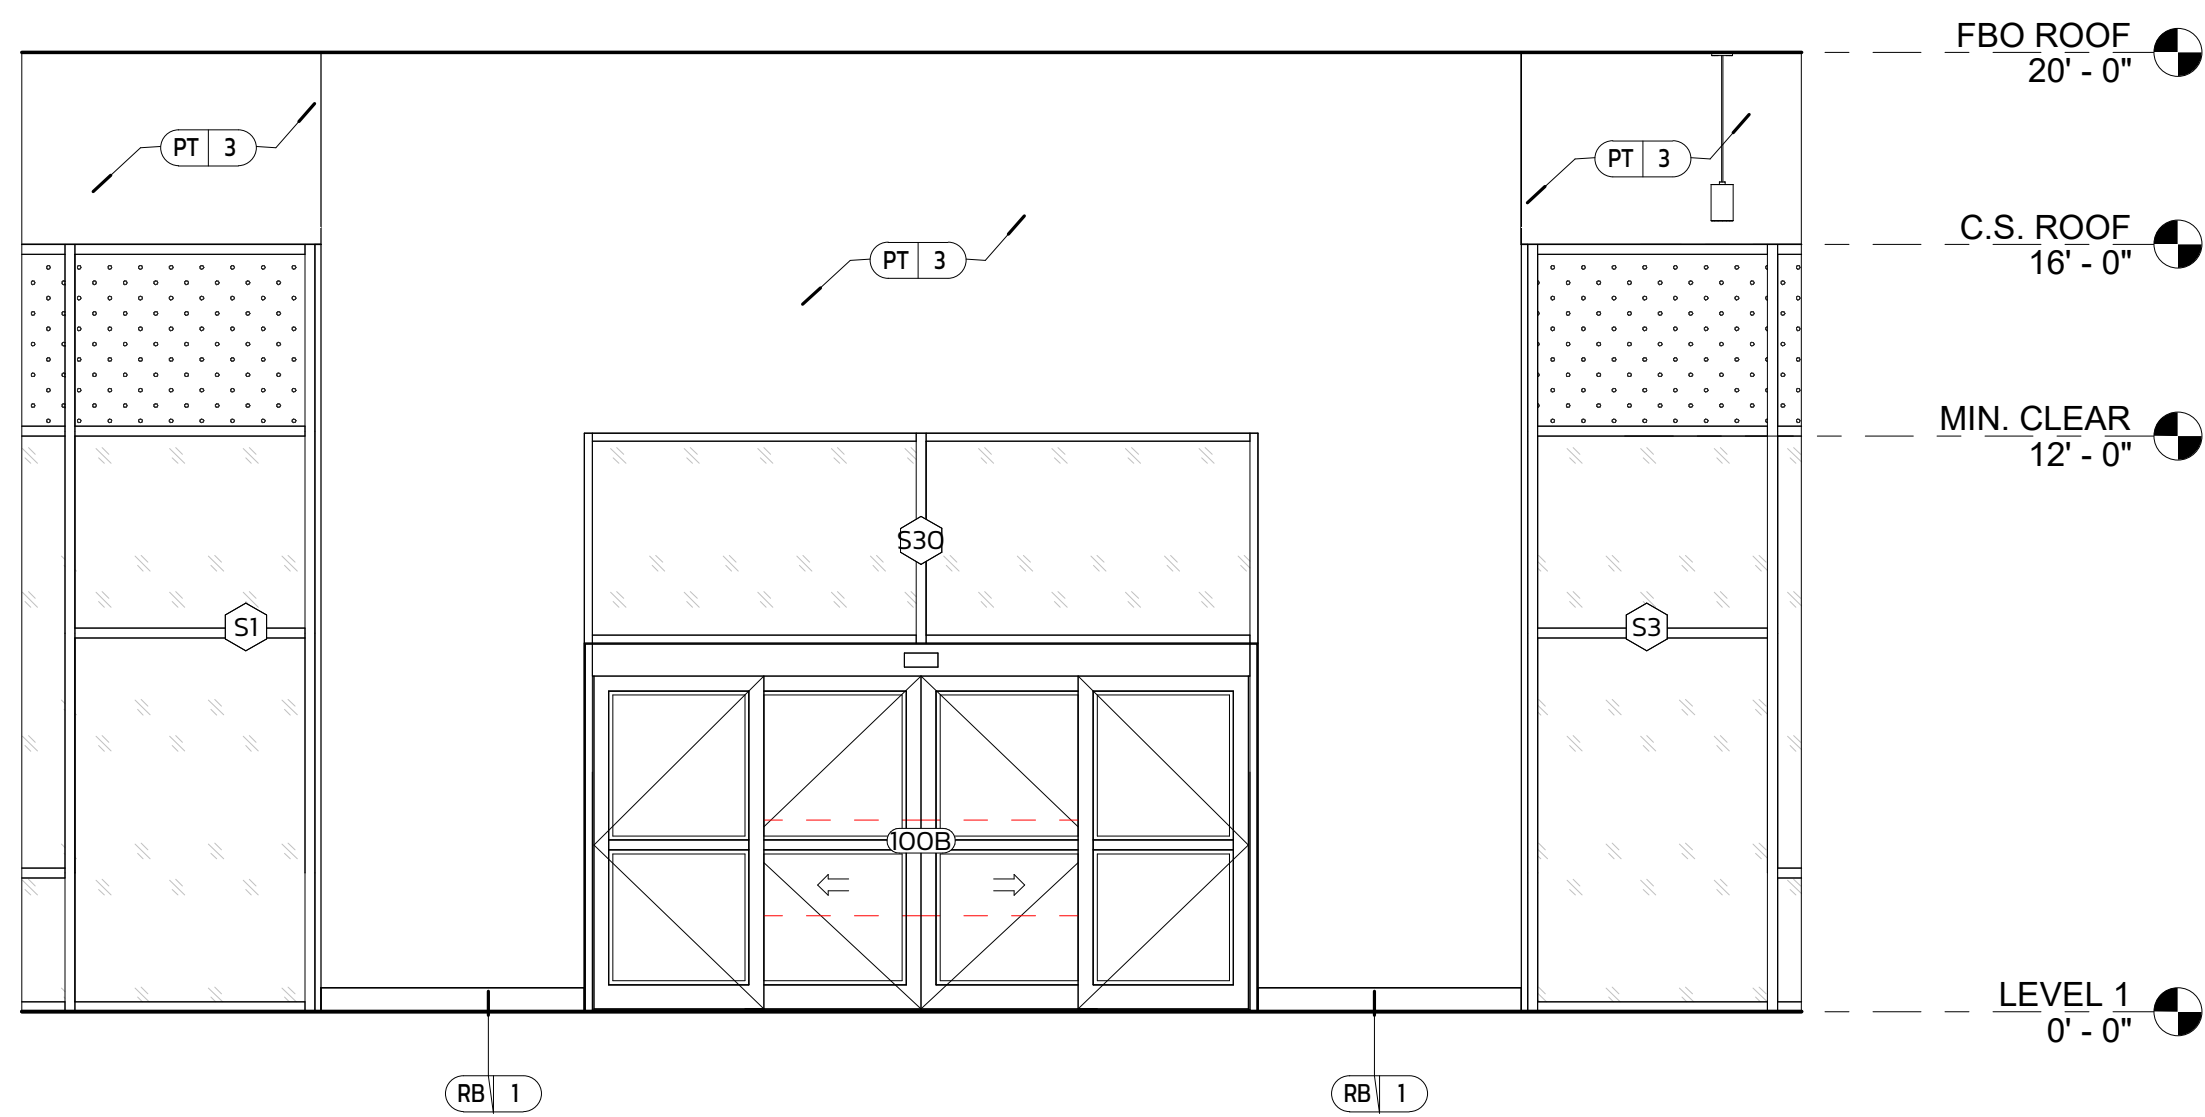

FBO ELEVATION 1 @ VESTIBULE 1
1/4" = 1'-0"

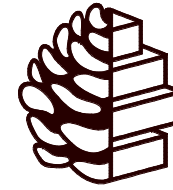


TURPENTINE
DESIGN

1007 Procure Street
Fuquay-Varina, NC 27526

919.412.9138
turpentine-design.com

REVISIONS

SEALS

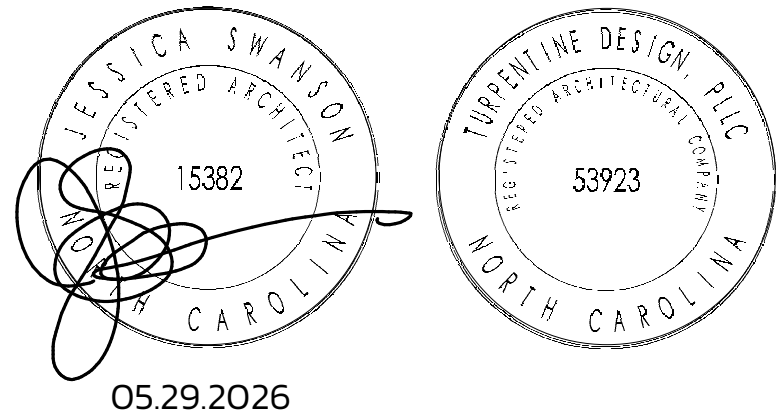

ARQ AVIATION
FLIGHT SCHOOL + FBO

Wilmington International Airport (ILM)
Wilmington, NC 28405

OWNER
ARQ Realty



COPYRIGHT 2025 - ALL RIGHTS RESERVED
PRINTED OR ELECTRONIC DRAWINGS & DOCUMENTATION MAY
NOT BE REPRODUCED OR REDISTRIBUTED IN ANY WAY WITHOUT
WRITTEN PERMISSION FROM TURPENTINE DESIGN


PHASE	PERMIT SET
DATE	05.29.2026
TD PROJECT #	25-009

DRAWING TITLE
INTERIOR
ELEVATIONS - ADMIN
WING

DRAWING NUMBER

A-402

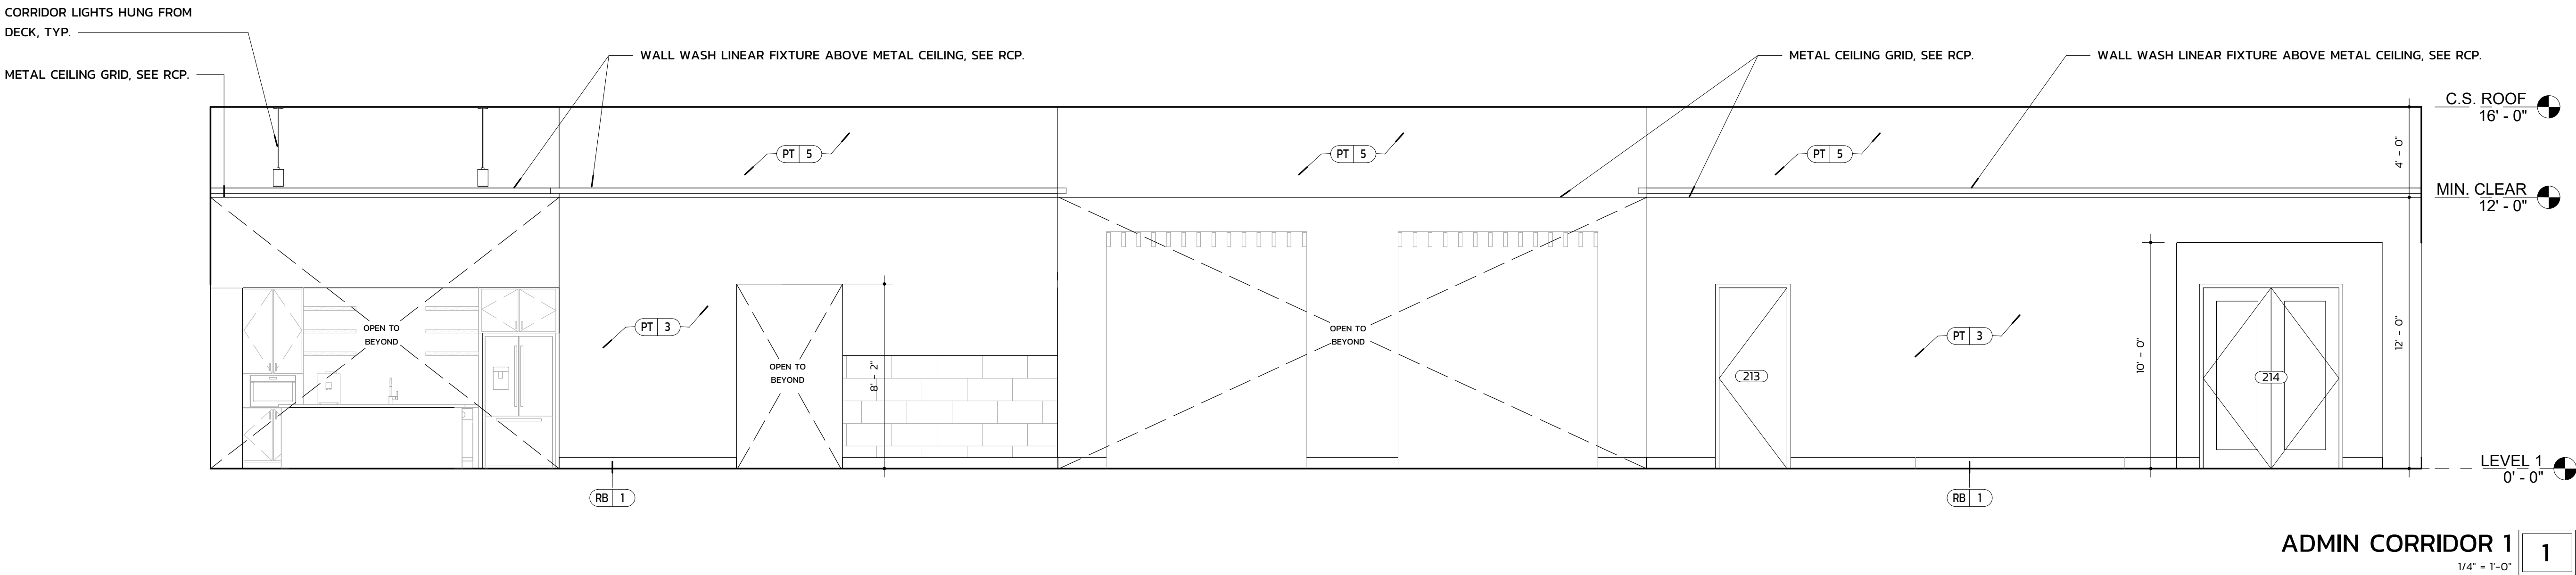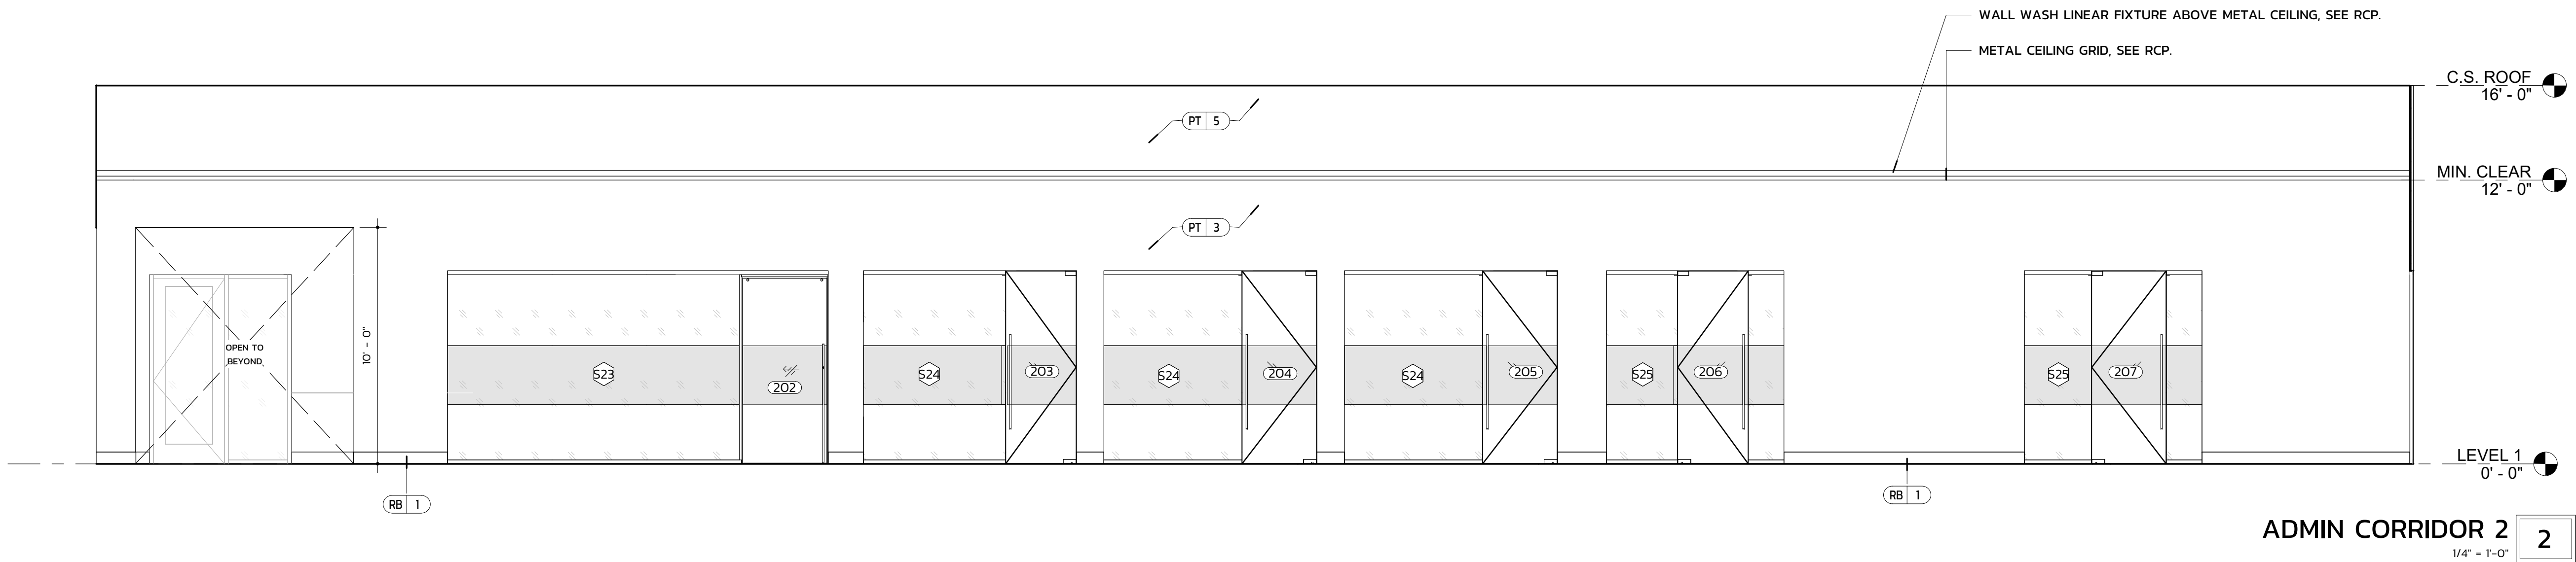

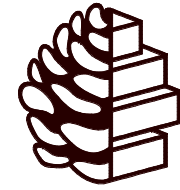


TURPENTINE
DESIGN

1007 Procure Street
Fuquay-Varina, NC 27526

919.412.9138
turpentine-design.com

REVISIONS

SEALS

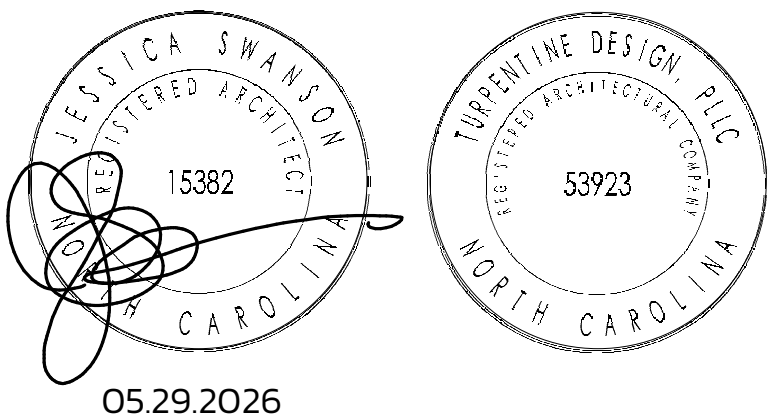

ARQ AVIATION
FLIGHT SCHOOL + FBO

Wilmington International Airport (ILM)
Wilmington, NC 28405

OWNER
ARQ Realty


COPYRIGHT 2025 - ALL RIGHTS RESERVED
PRINTED OR ELECTRONIC DRAWINGS & DOCUMENTATION MAY
NOT BE REPRODUCED OR REDISTRIBUTED IN ANY WAY WITHOUT
WRITTEN PERMISSION FROM TURPENTINE DESIGN

PHASE	PERMIT SET
DATE	05.29.2026
TD PROJECT #	25-009


DRAWING TITLE
INTERIOR
ELEVATIONS -
TRAINING WING

DRAWING NUMBER


A-403

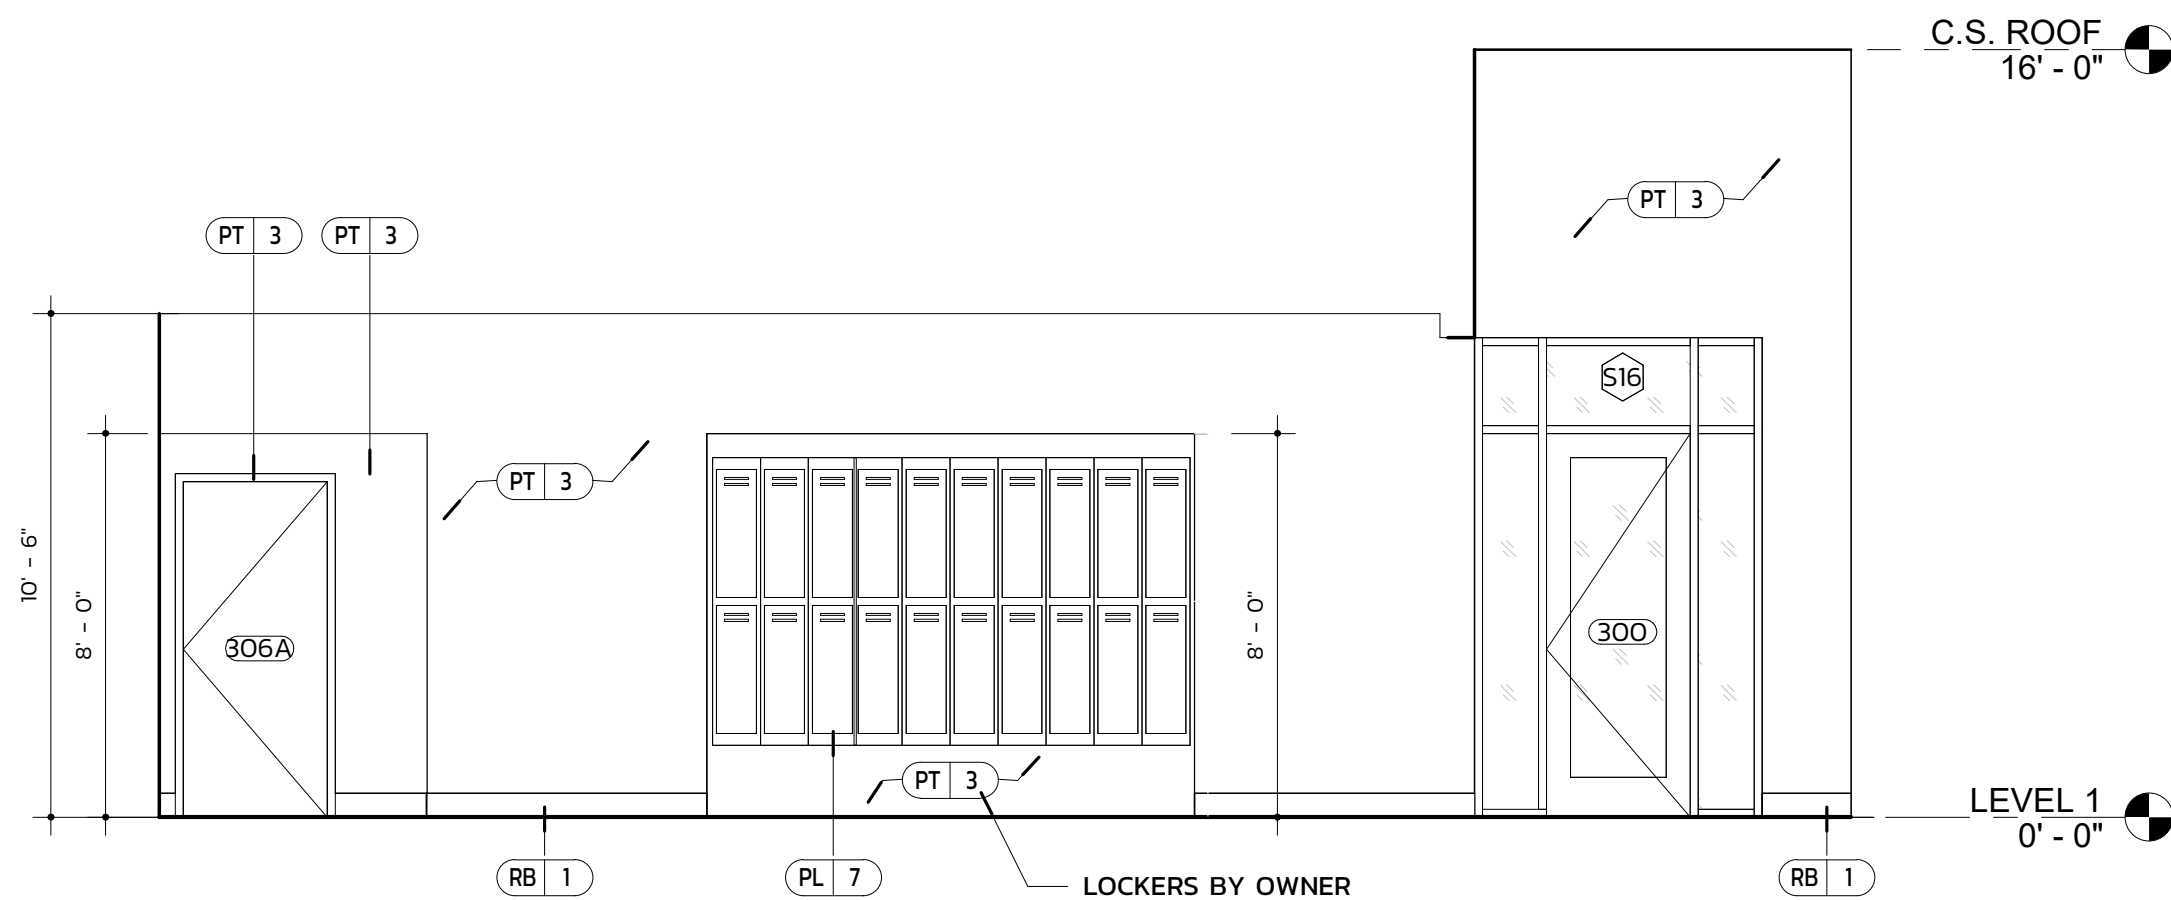


TRAINING SUITE CORRIDOR - 3
1/4" = 1'-0" 3

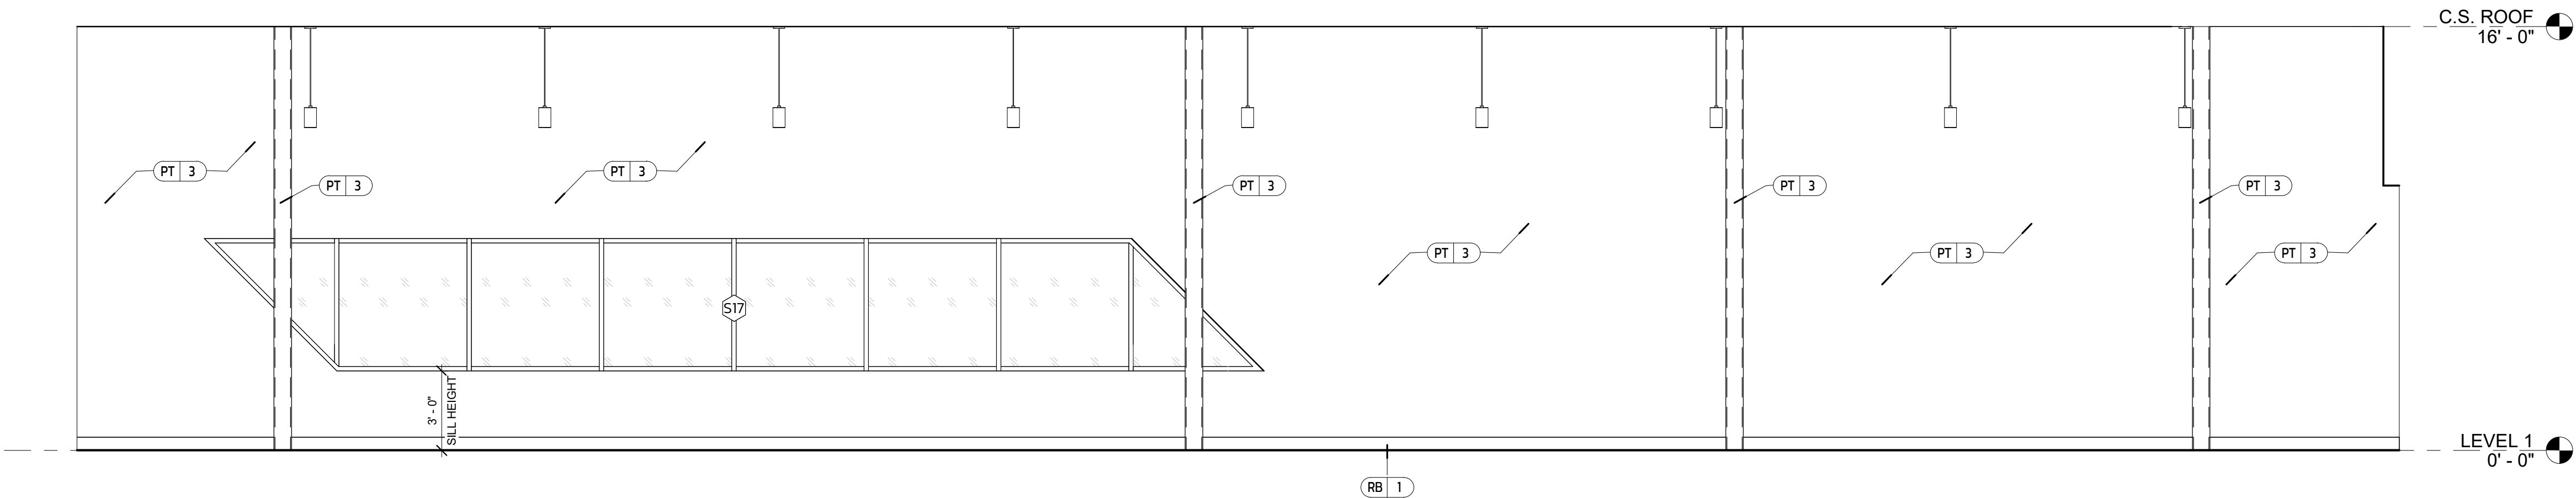


TRAINING SUITE CORRIDOR - 2
1/4" = 1'-0" 2

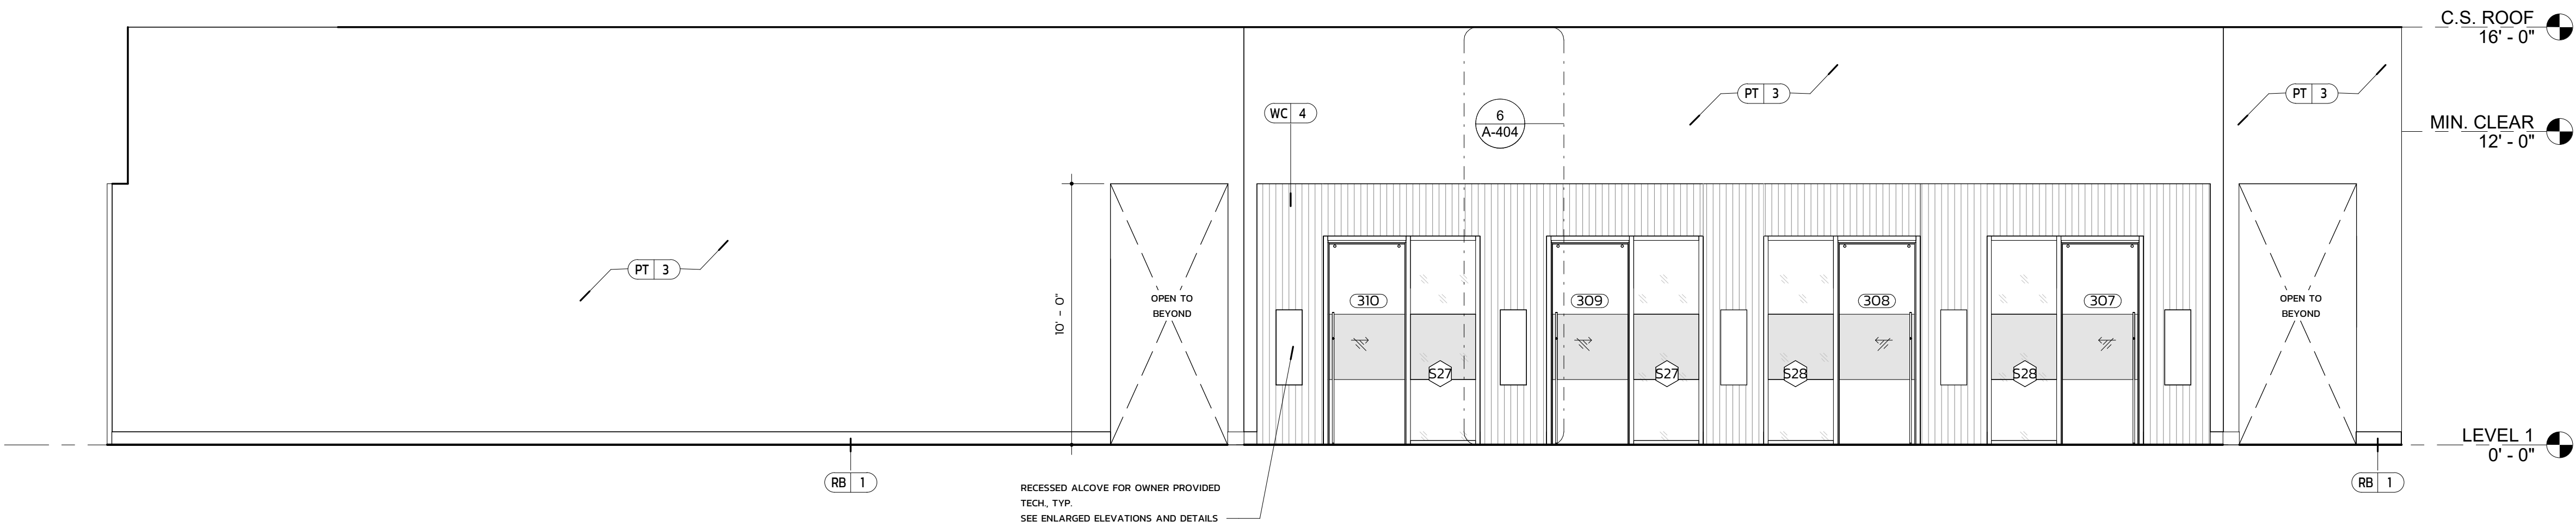


TRAINING SUITE CORRIDOR - 1
1/4" = 1'-0" 1

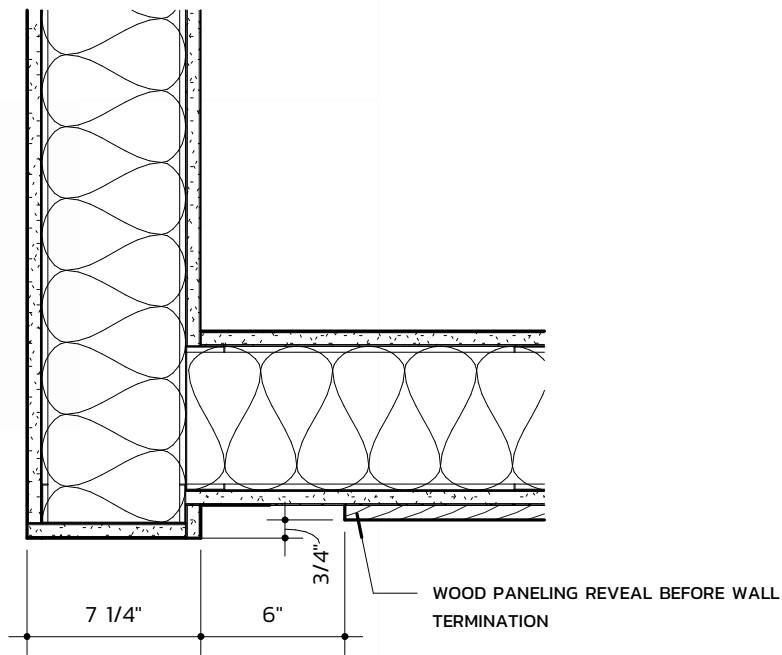


DEBRIEF ROOM - WALL TRANSITION 8
1 1/2" = 1'-0"

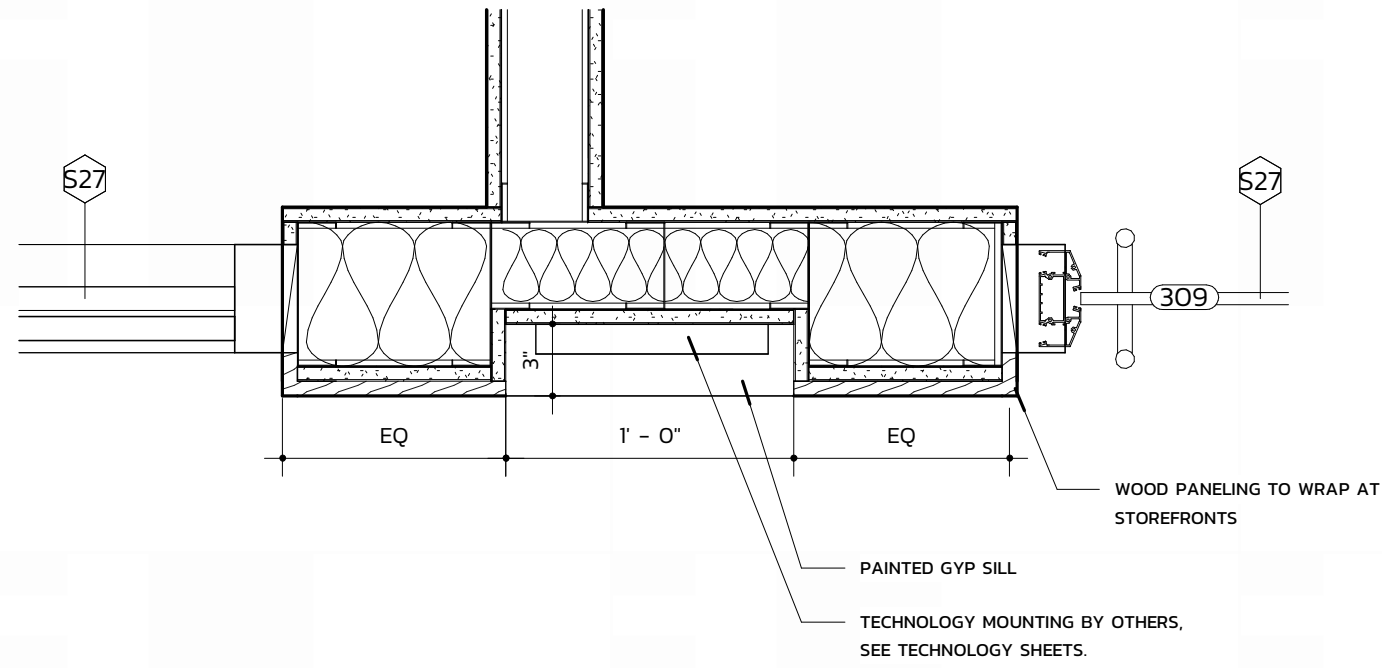


DEBRIEF ROOM - TABLET NICHE ENLARGED PLAN 7
1 1/2" = 1'-0"

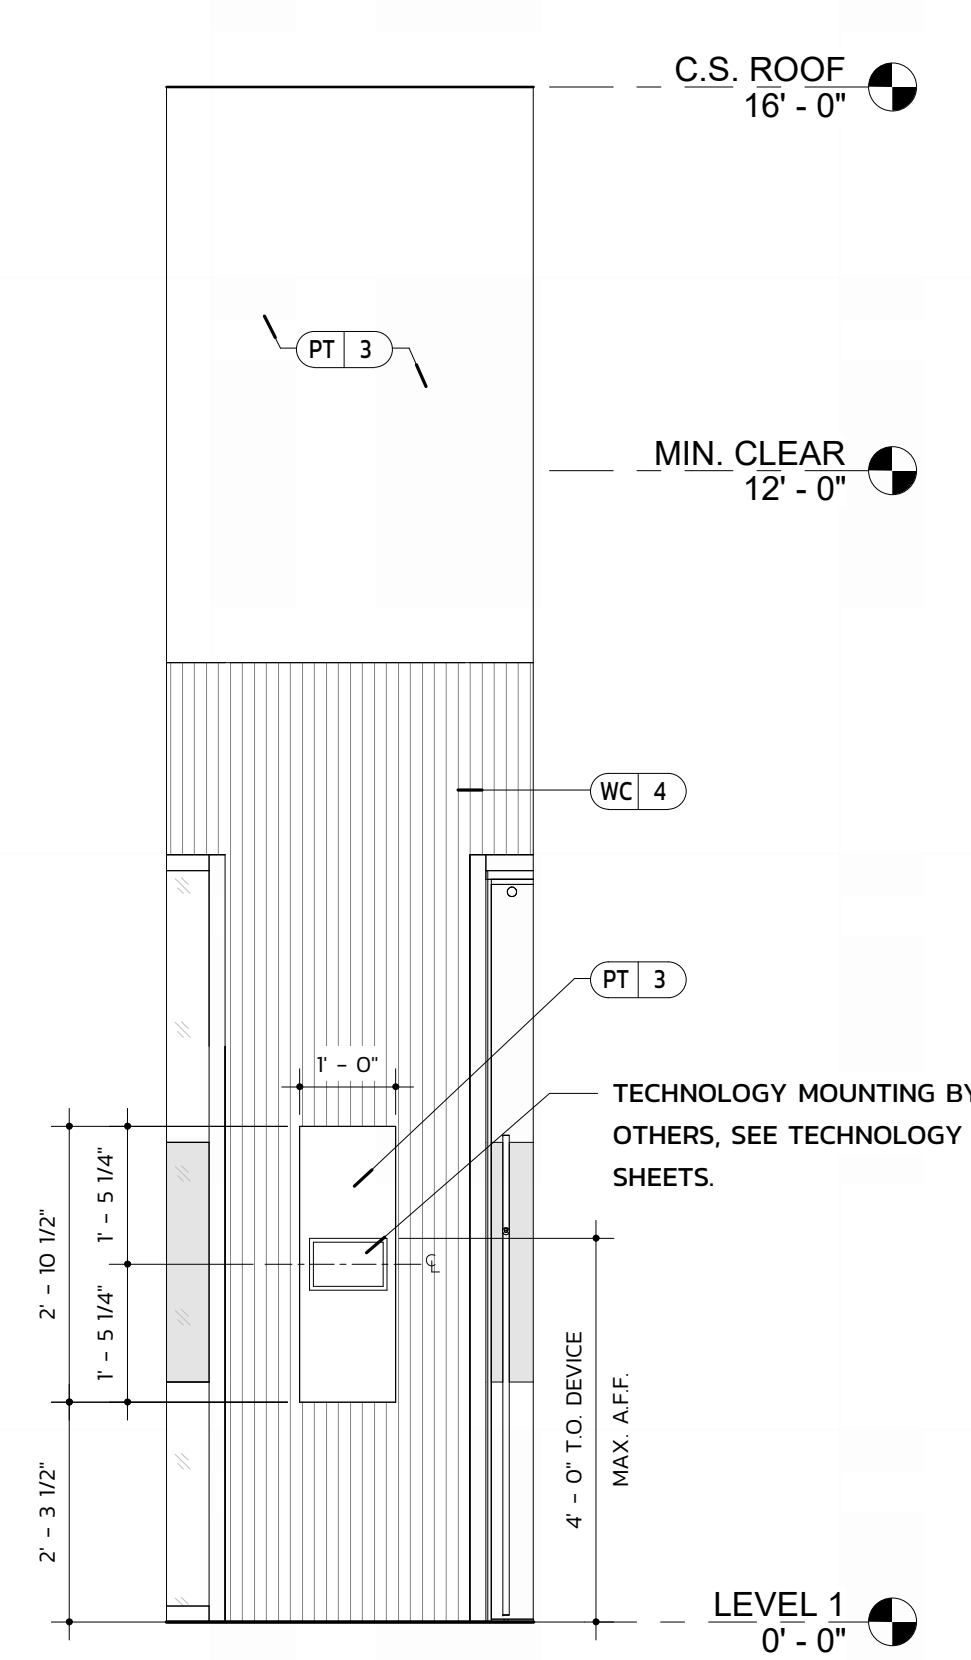


DEBRIEF ROOM - TABLET NICHE 6
1/2" = 1'-0"

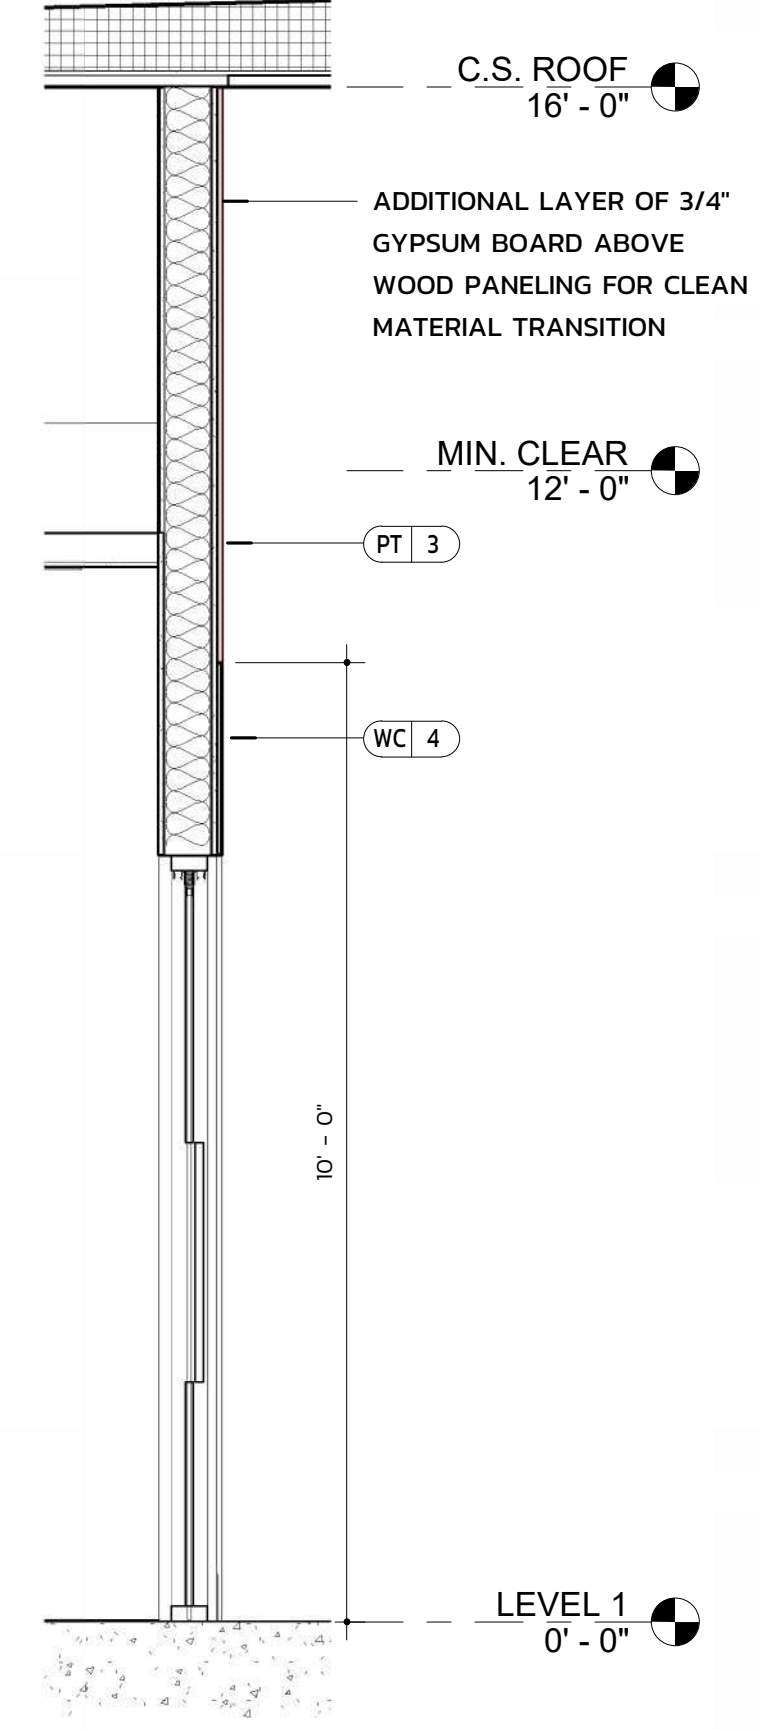


SECTION @ DEBRIEF WOOD PANELING 9
1/2" = 1'-0"

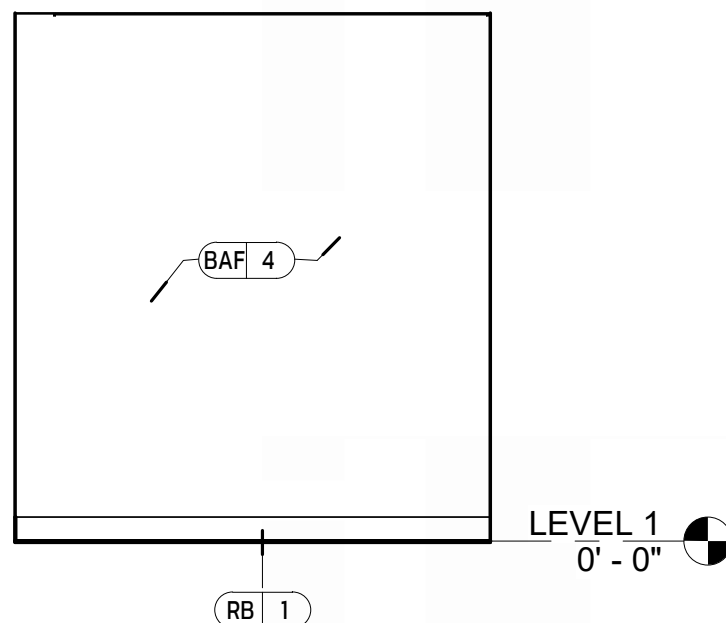


DEBRIEF ROOM ELEV 4 5
1/4" = 1'-0"

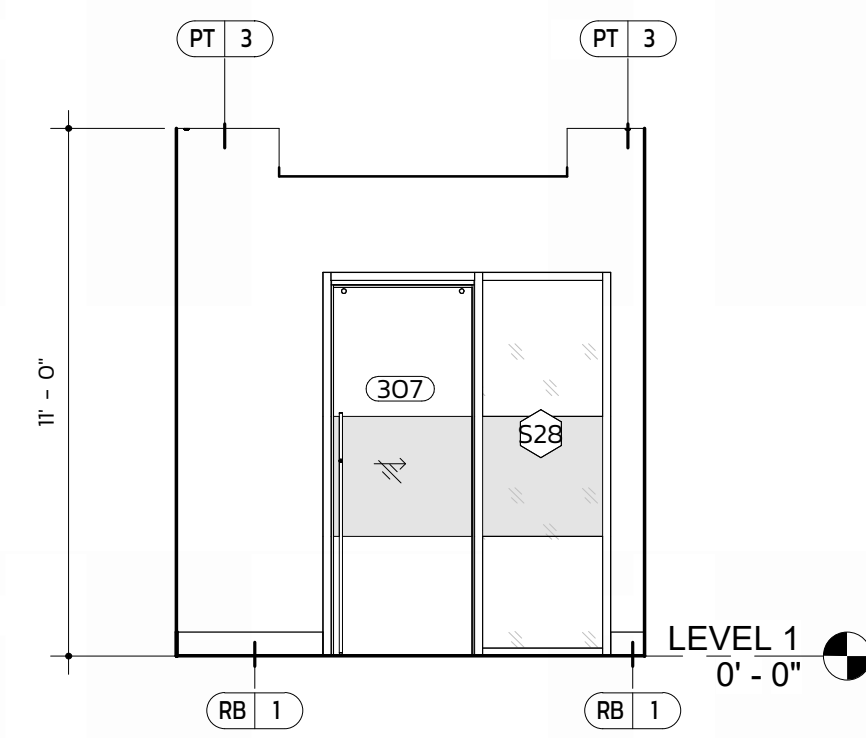


DEBRIEF ROOM ELEV 3 4
1/4" = 1'-0"

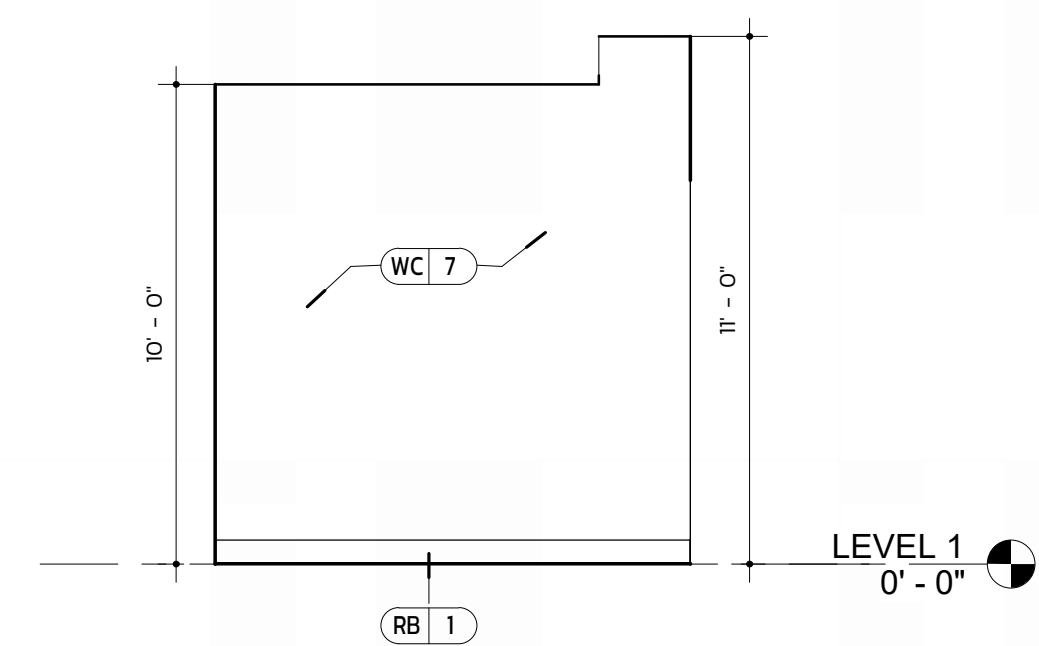


DEBRIEF ROOM ELEV 2 3
1/4" = 1'-0"

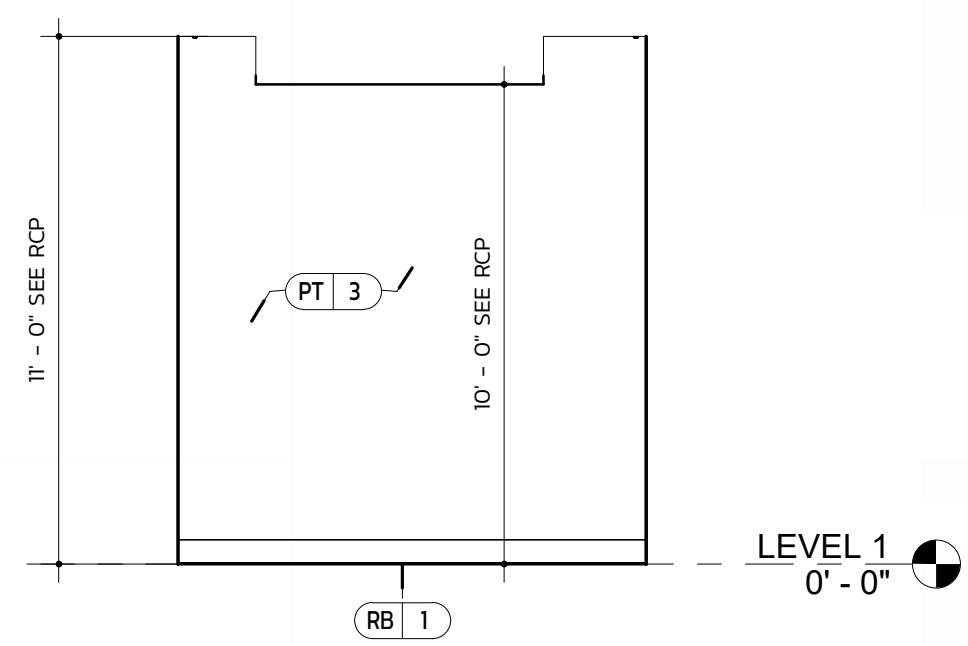

DEBRIEF ROOM ELEV 1 2
1/4" = 1'-0"

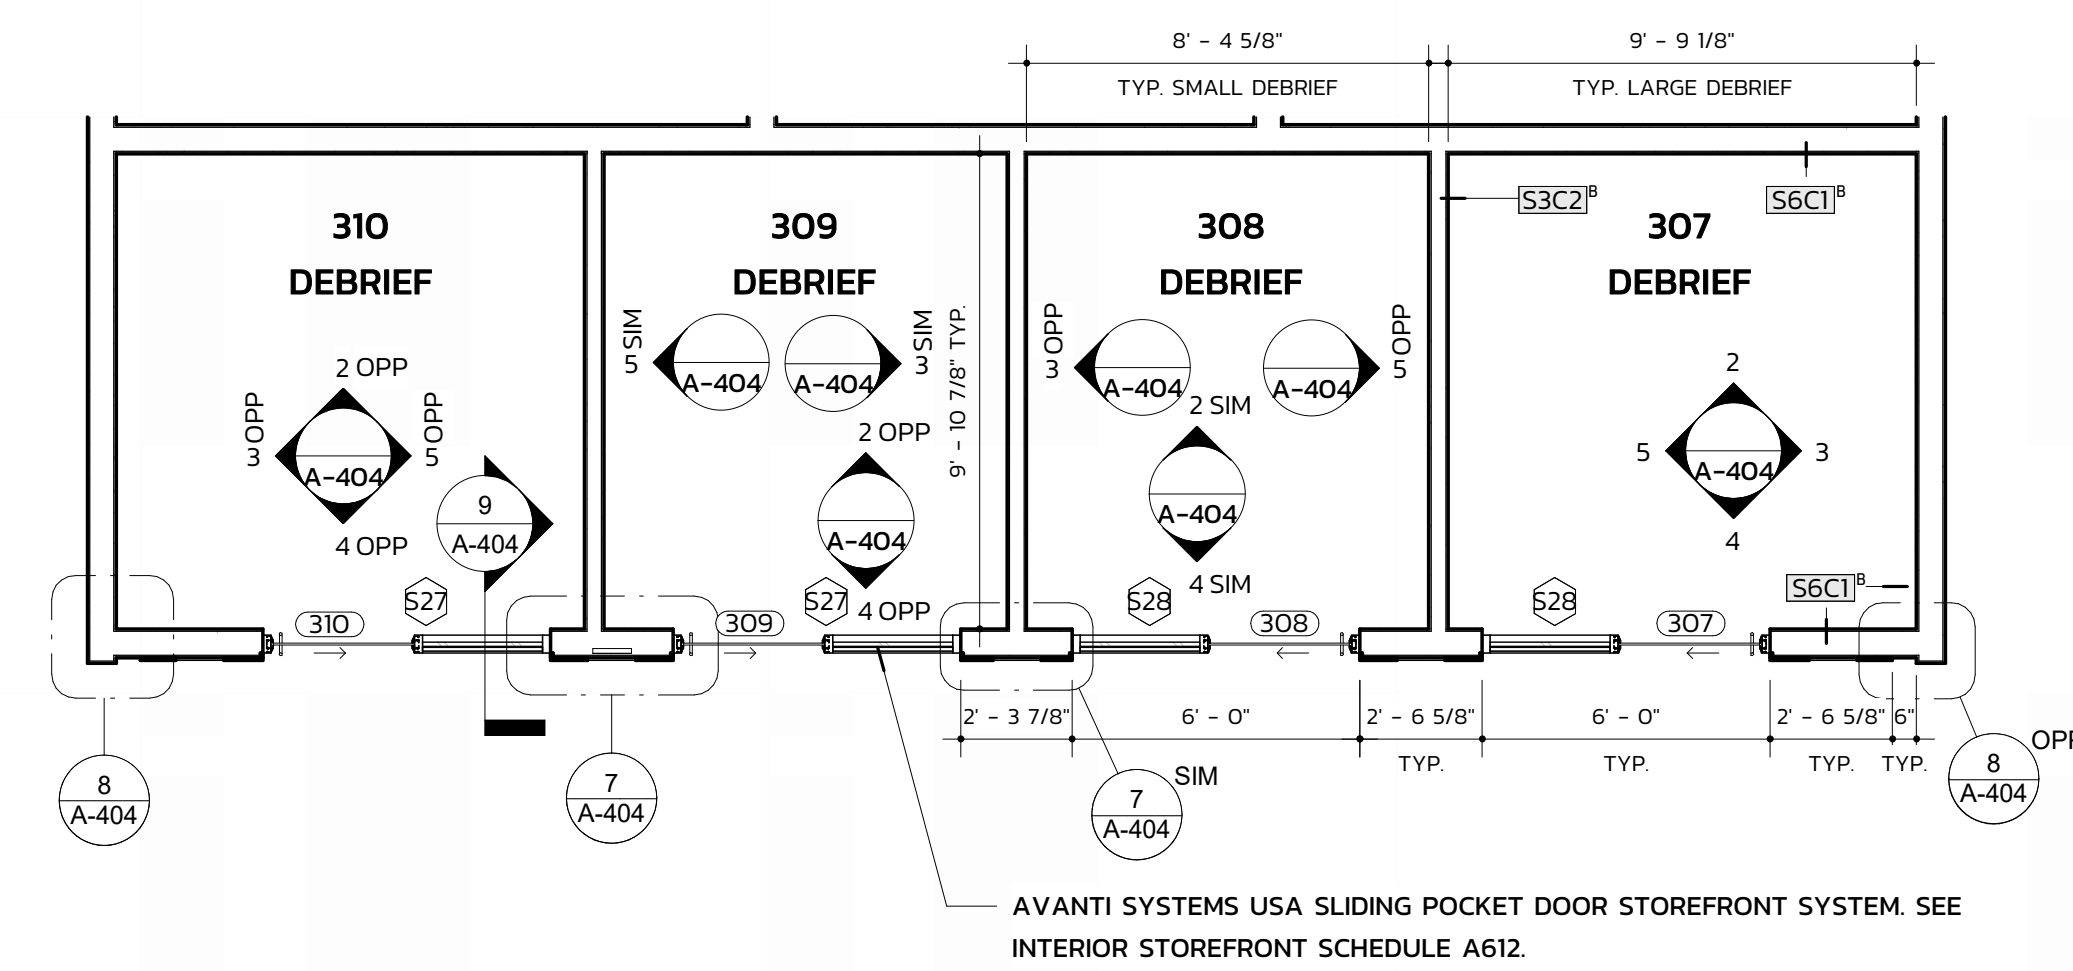

DEBRIEF ROOMS - ENLARGED FLOOR PLAN 1
1/4" = 1'-0"

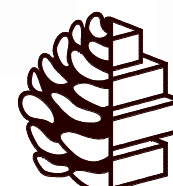

TURPENTINE
DESIGN

1007 Procure Street
Fuquay-Varina, NC 27526

919.412.9138
turpentine-design.com

REVISIONS

SEALS

TESTICA SWANSON
REGISTERED ARCHITECT
15382
NORTH CAROLINA

TURPENTINE DESIGN, P.C.
REGISTERED ARCHITECTURE
53923
NORTH CAROLINA

05.29.2026

ARQ AVIATION
FLIGHT SCHOOL + FBO

Wilmington International Airport (ILM)
Wilmington, NC 28405

OWNER
ARQ Realty

COPYRIGHT 2025 - ALL RIGHTS RESERVED
PRINTED OR ELECTRONIC DRAWINGS & DOCUMENTATION MAY
NOT BE REPRODUCED OR REDISTRIBUTED IN ANY WAY WITHOUT
WRITTEN PERMISSION FROM TURPENTINE DESIGN

PHASE	PERMIT SET
DATE	05.29.2026
TD PROJECT #	25-009

DRAWING TITLE
ENLARGED PLAN +
ELEVATIONS -
DEBRIEF ROOMS

DRAWING NUMBER


A-404



919.412.9138
turpentine-design.com



LOUNGE MILLWORK 2

 


LOUNGE MILLWORK - SW 4
1/4" = 1'-0"



DETAIL PLAN – WORK ZONE 1
1/4" = 1'-0"

SEALS

 

ARQ AVIATION
FLIGHT SCHOOL + FBO

OWNER
ARQ Realty

PHASE	PERMIT SET
DATE	05.29.2026
TD PROJECT #	25-009



DRAWING TITLE

ENLARGED PLAN +
ELEVATIONS - LOBBY
LOUNGE

DRAWING NUMBER
A-410

REVISIONS

SEALS

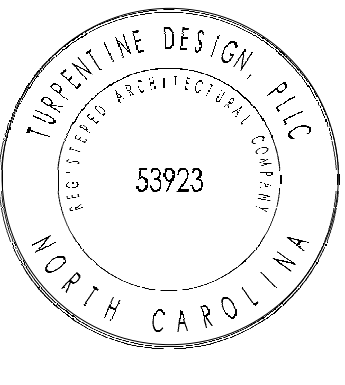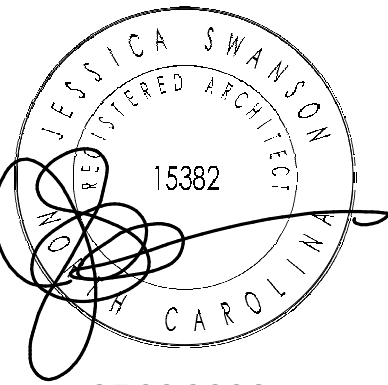

05.29.2026

ARQ AVIATION
FLIGHT SCHOOL + FBO

Wilmington International Airport (ILM)
Wilmington, NC 28405

OWNER
ARQ Realty










COPYRIGHT 2025 - ALL RIGHTS RESERVED
PRINTED OR ELECTRONIC DRAWINGS & DOCUMENTATION MAY
NOT BE REPRODUCED OR REDISTRIBUTED IN ANY WAY WITHOUT
WRITTEN PERMISSION FROM TURPENTINE DESIGN


PHASE
DATE
TD PROJECT #

PERMIT SET
05.29.2026
25-009

DRAWING TITLE
**ENLARGED PLAN +
ELEVATIONS - FBO
RESTROOMS**

DRAWING NUMBER
A-411

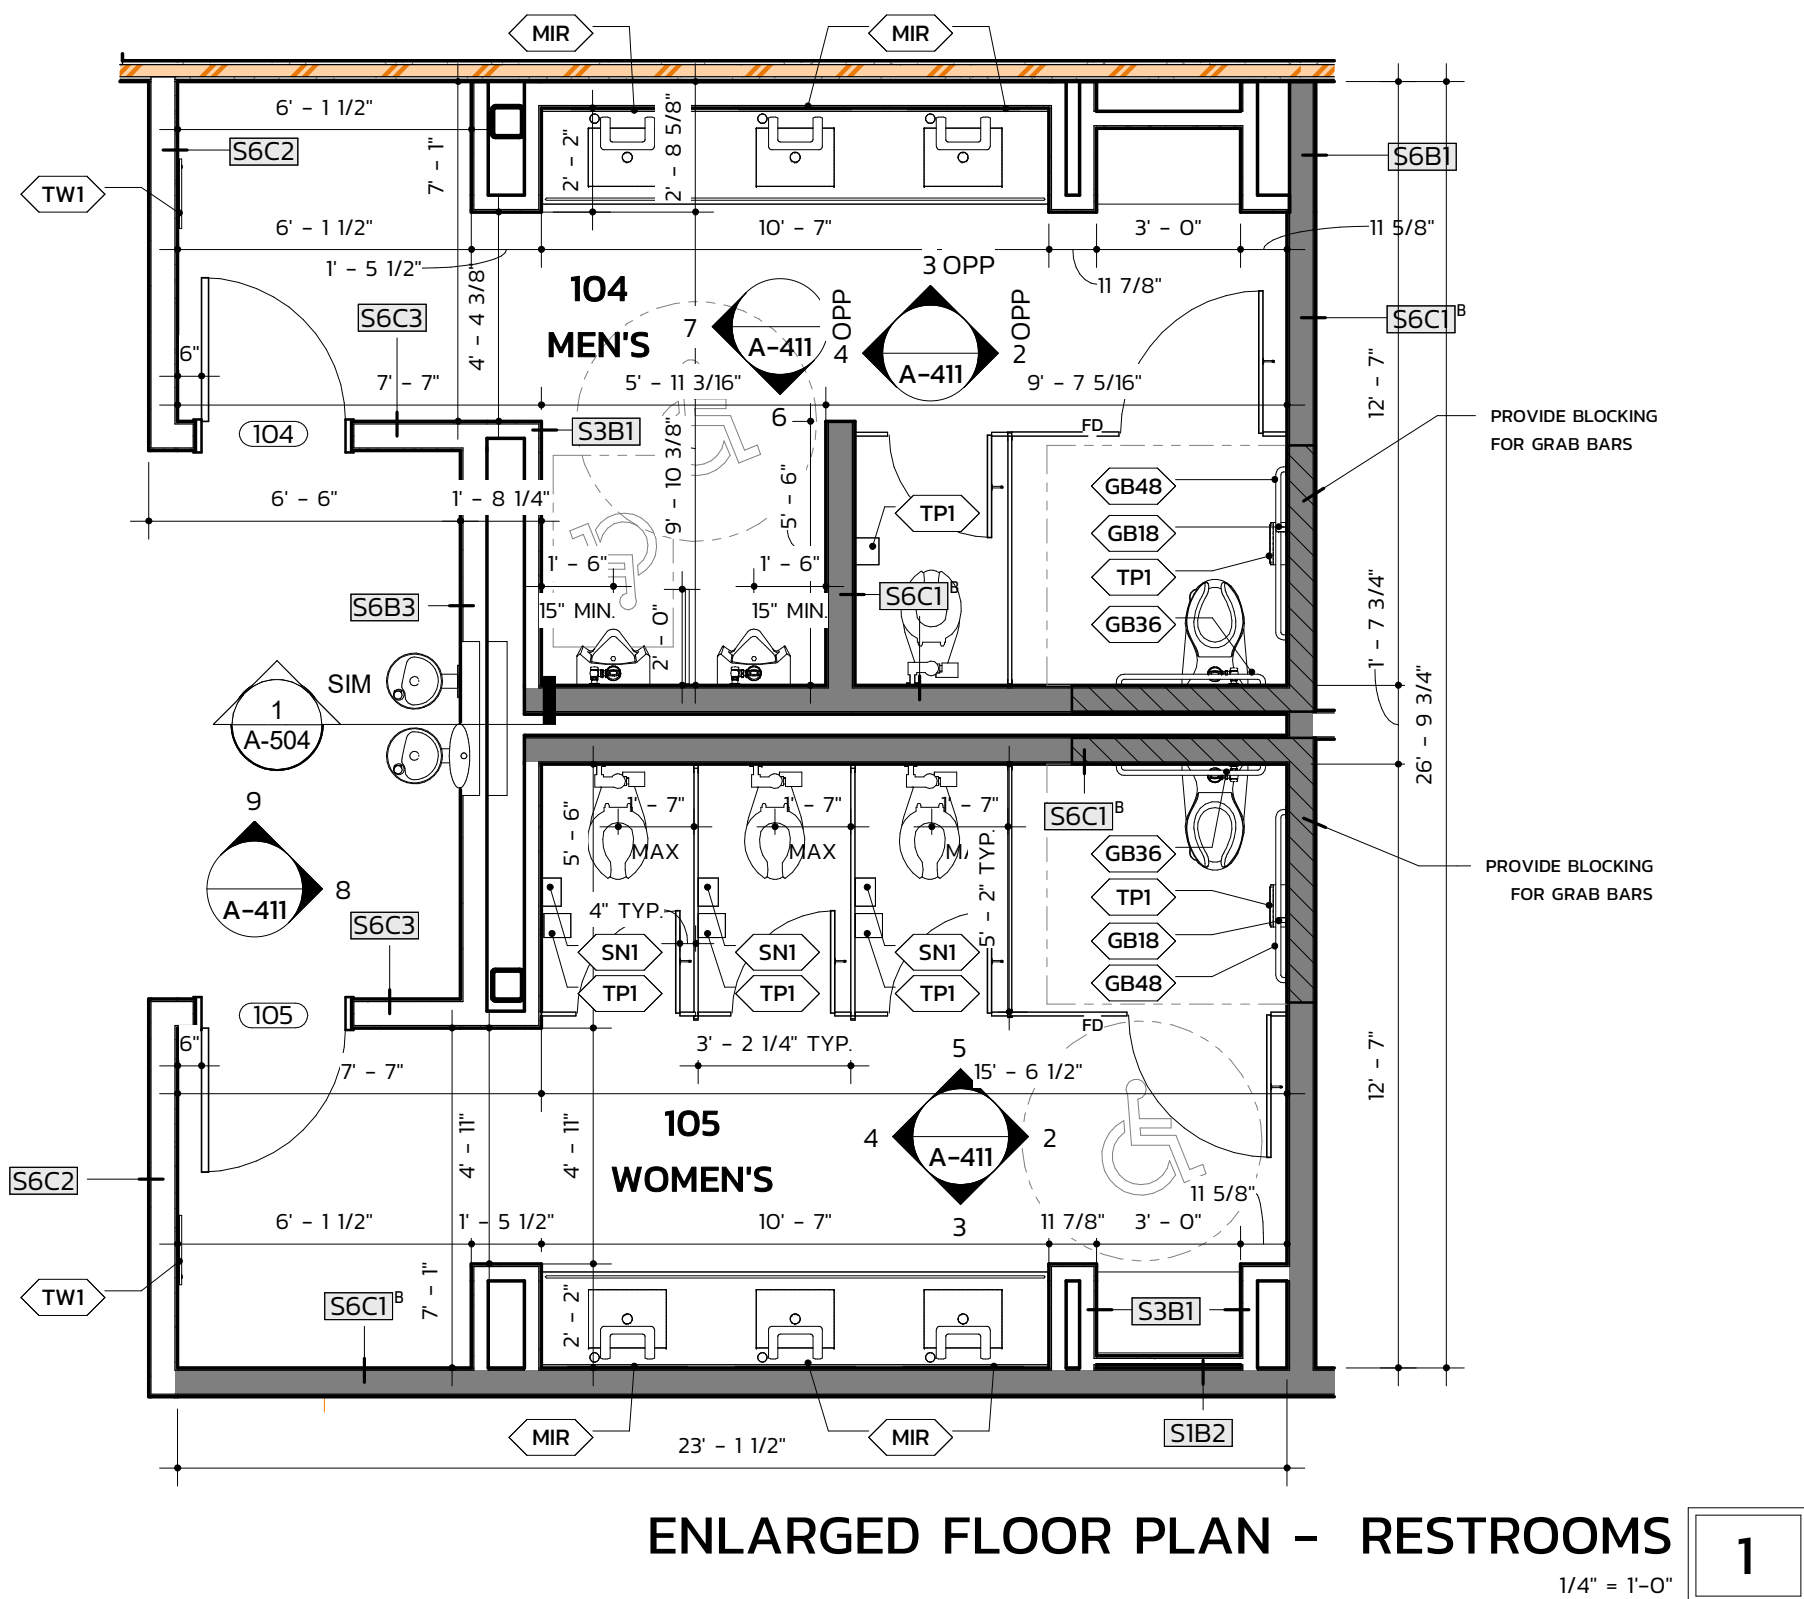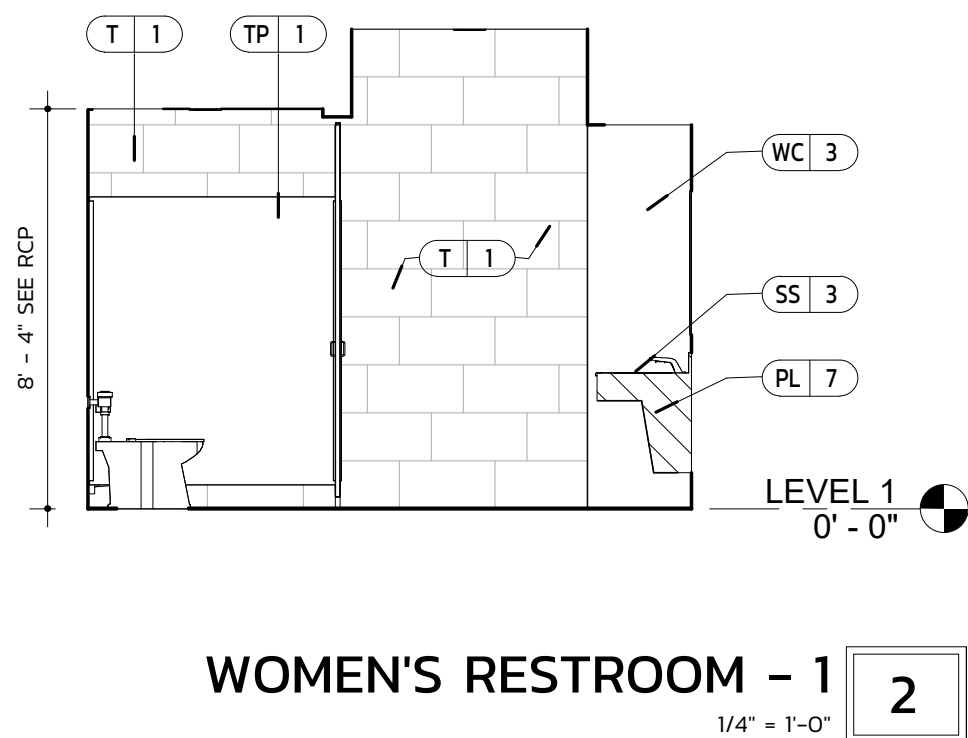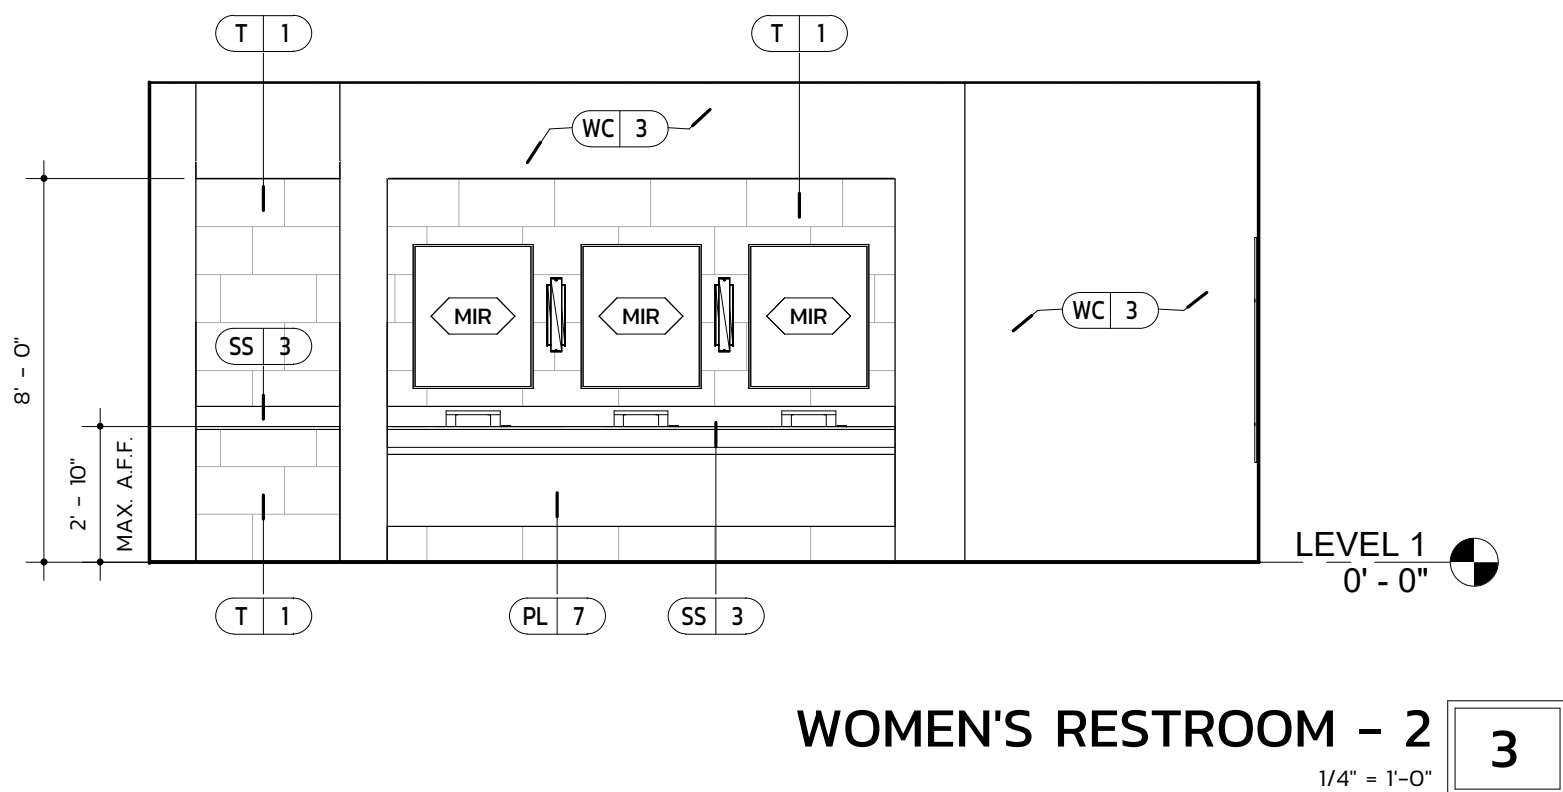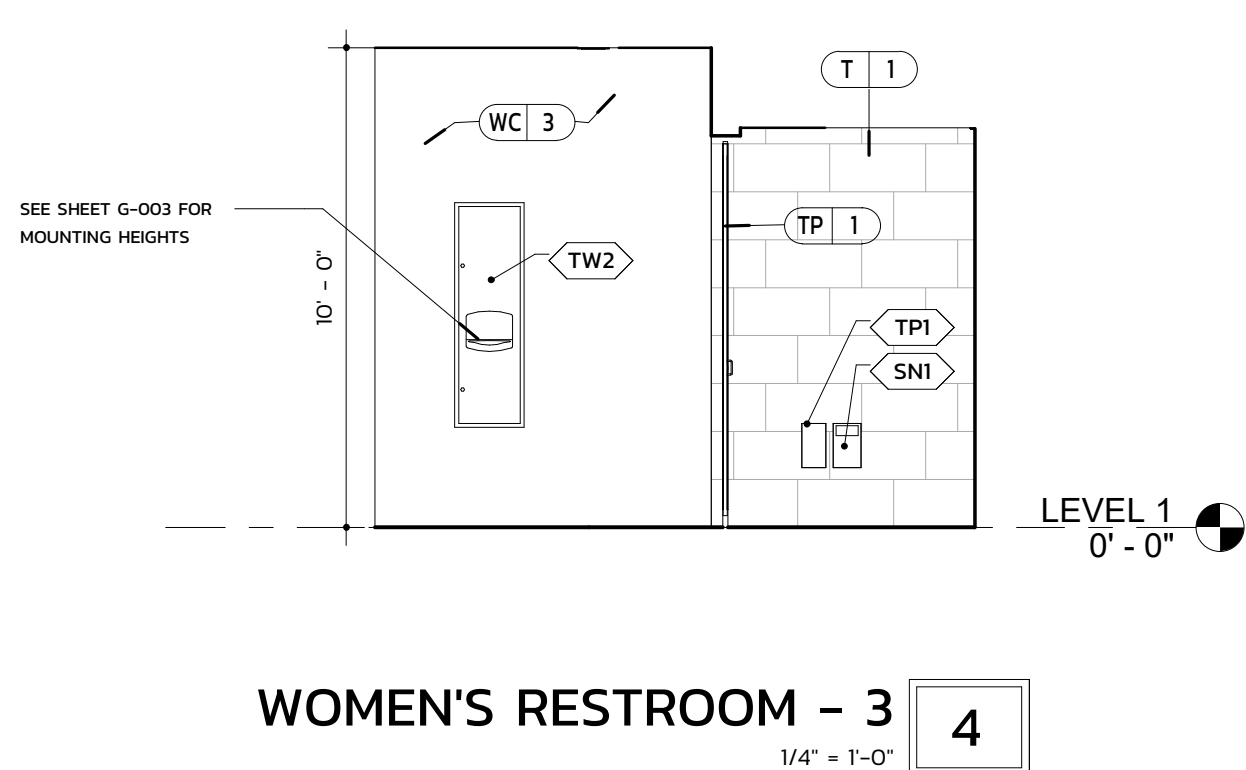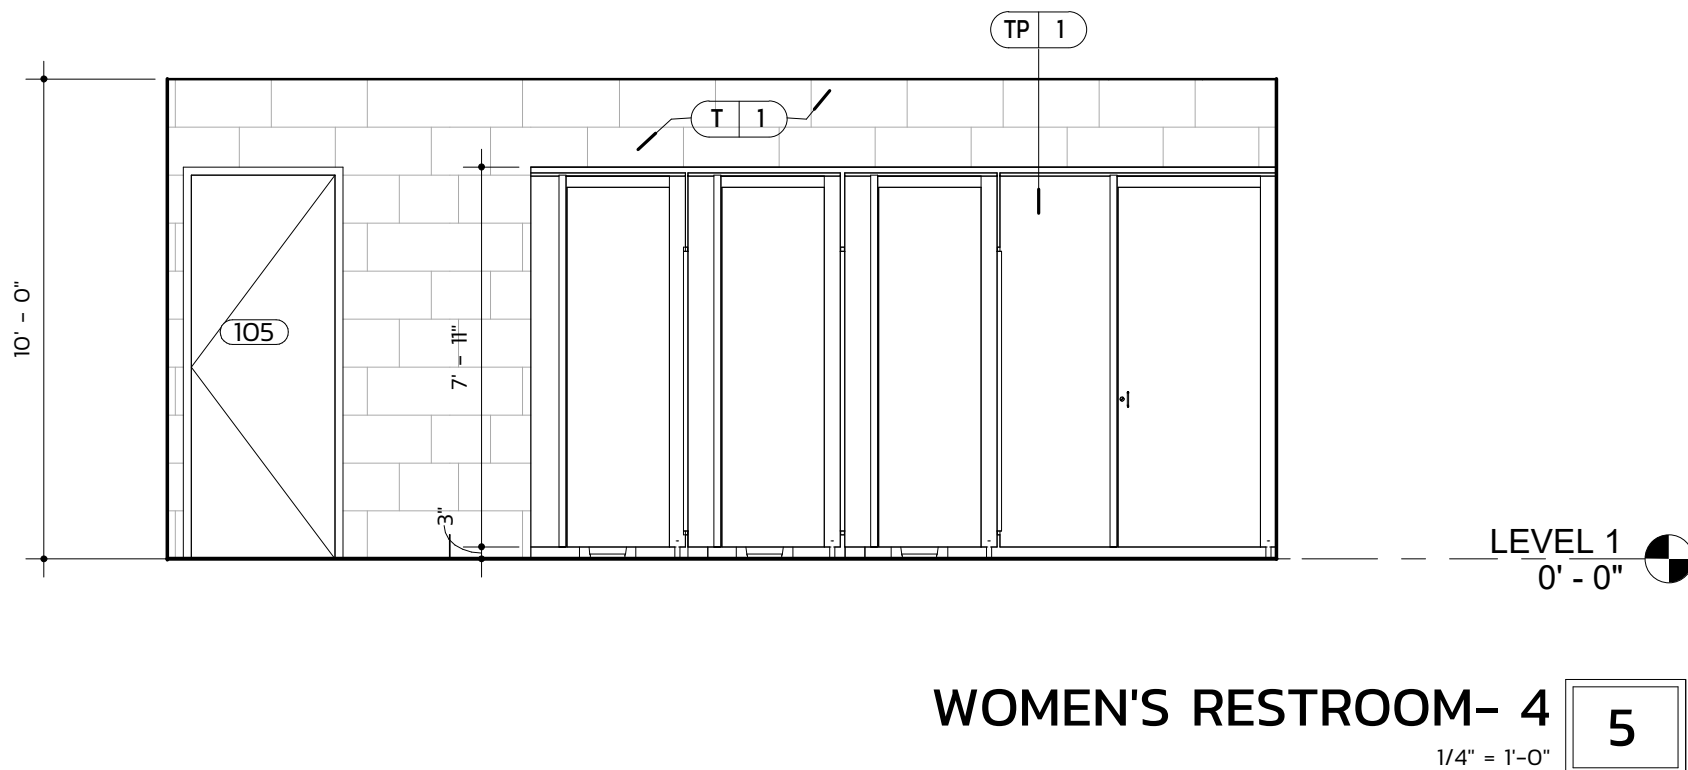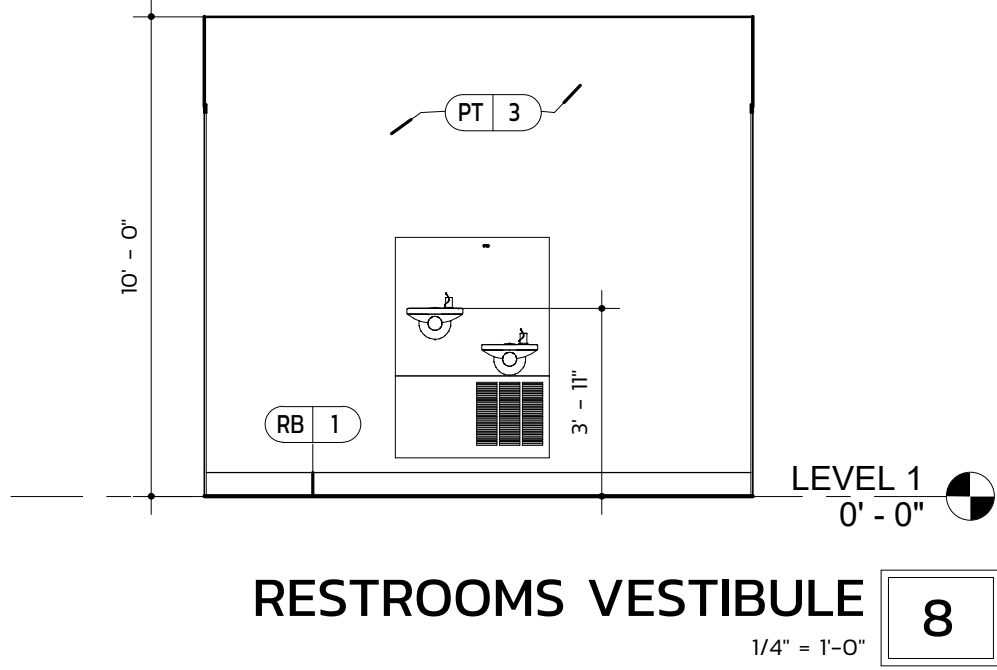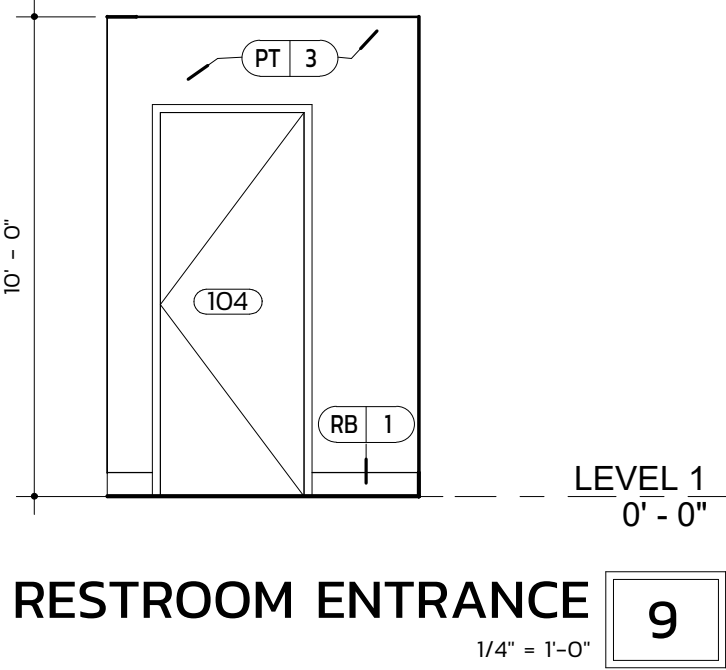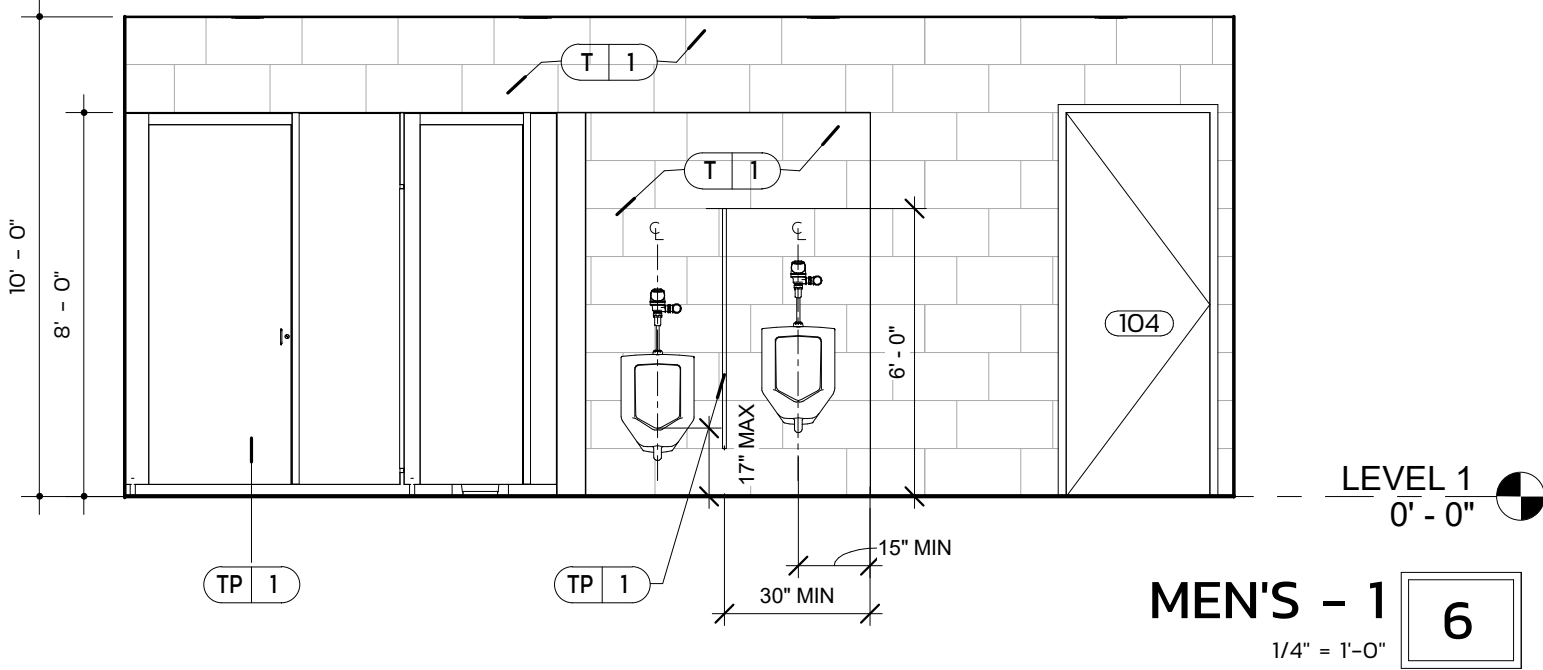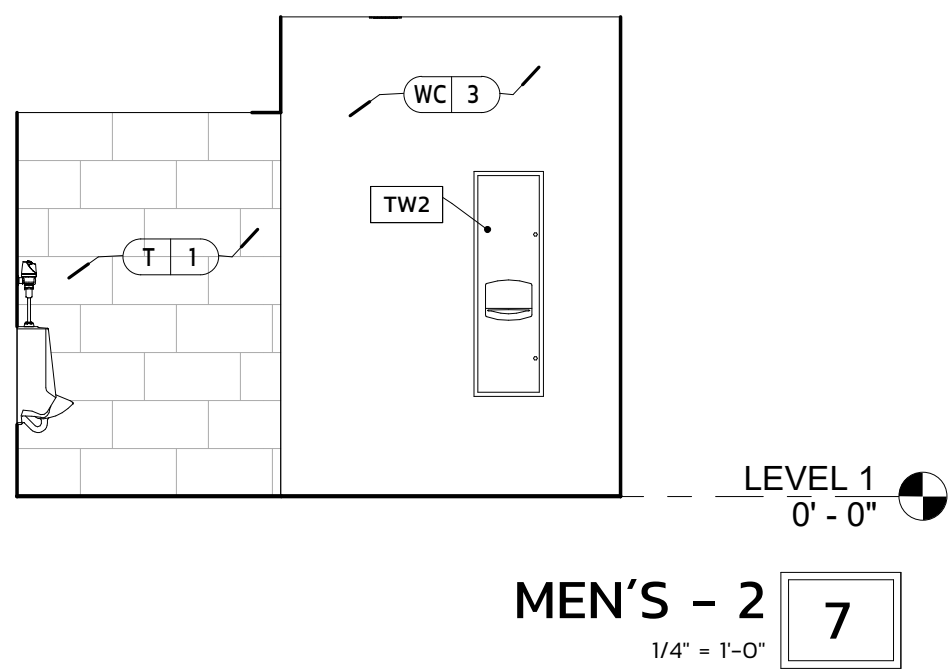

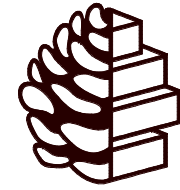


TURPENTINE
DESIGN

1007 Procure Street
Fuquay-Varina, NC 27526

919.412.9138
turentine-design.com

REVISIONS

SEALS

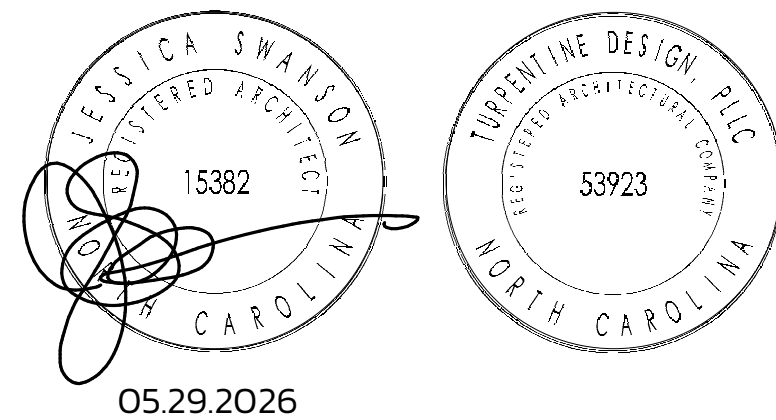

ARQ AVIATION
FLIGHT SCHOOL + FBO

Wilmington International Airport (ILM)
Wilmington, NC 28405

OWNER
ARQ Realty


COPYRIGHT 2025 - ALL RIGHTS RESERVED
PRINTED OR ELECTRONIC DRAWINGS & DOCUMENTATION MAY
NOT BE REPRODUCED OR REDISTRIBUTED IN ANY WAY WITHOUT
WRITTEN PERMISSION FROM TURPENTINE DESIGN

PHASE PERMIT SET
DATE 05.29.2026
TD PROJECT # 25-009


DRAWING TITLE
ENLARGED PLAN +
ELEVATIONS - PILOTS
LOUNGE

DRAWING NUMBER


A-412

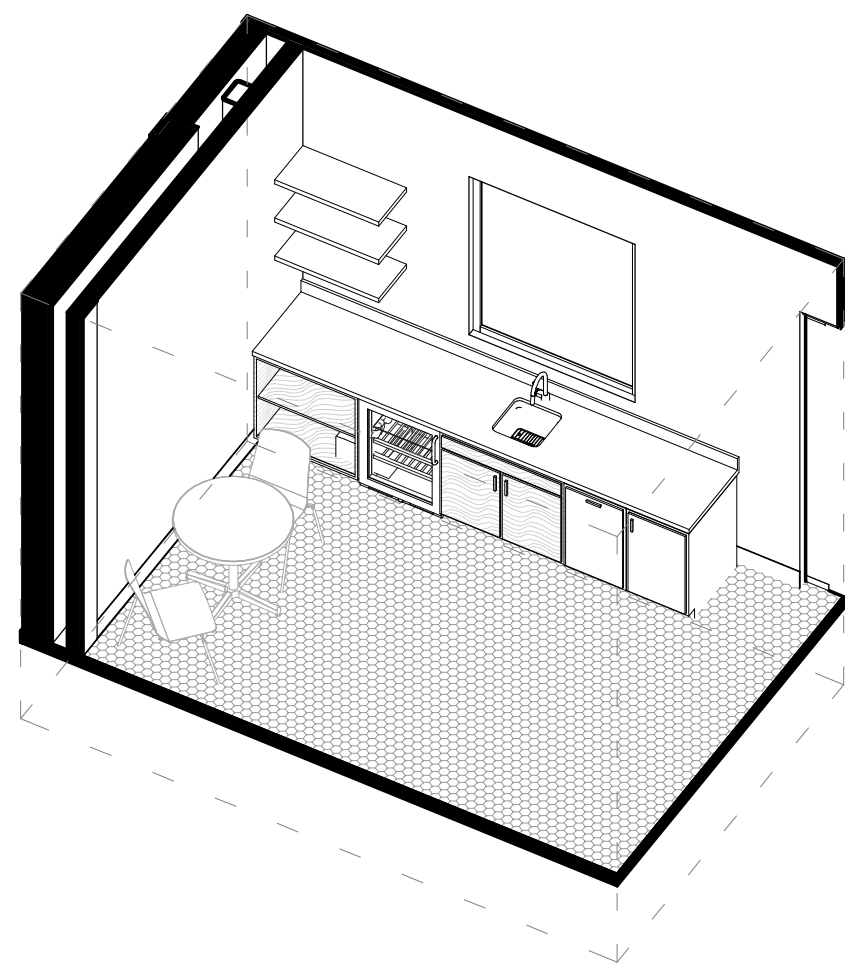


3D PILOT'S MILLWORK 5

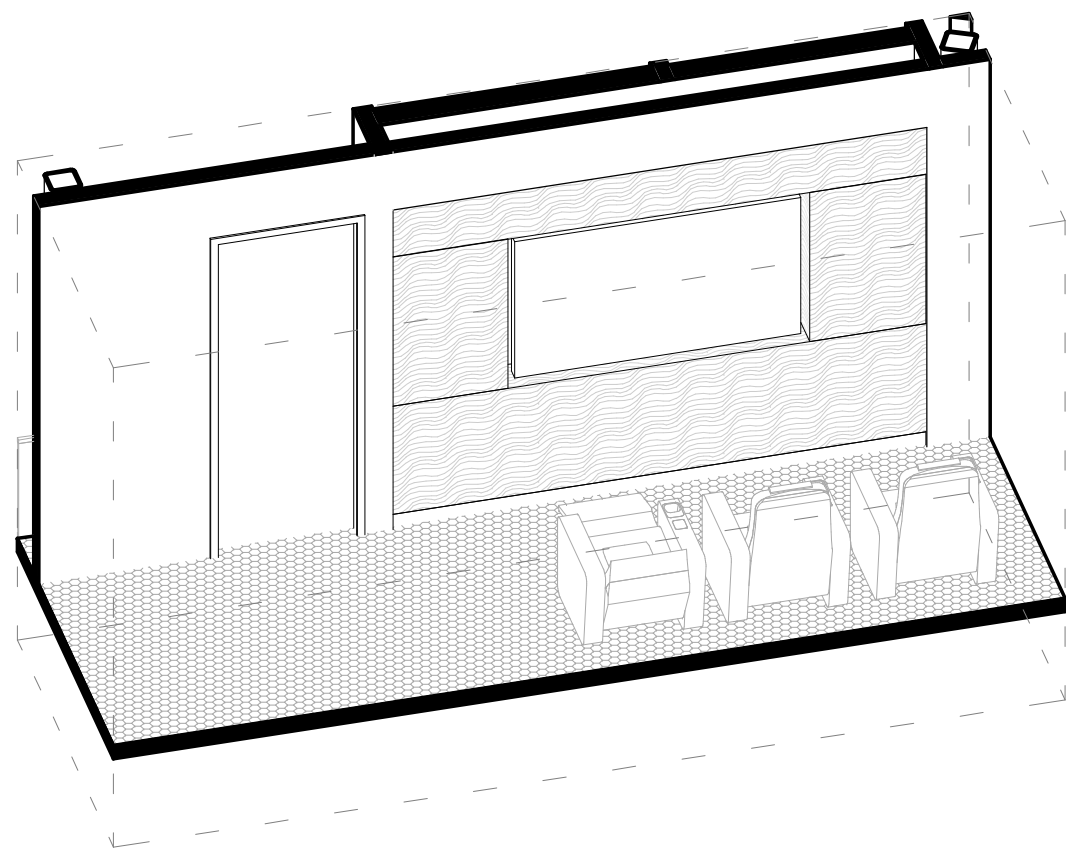


3D PILOT'S MILLWORK - S 6

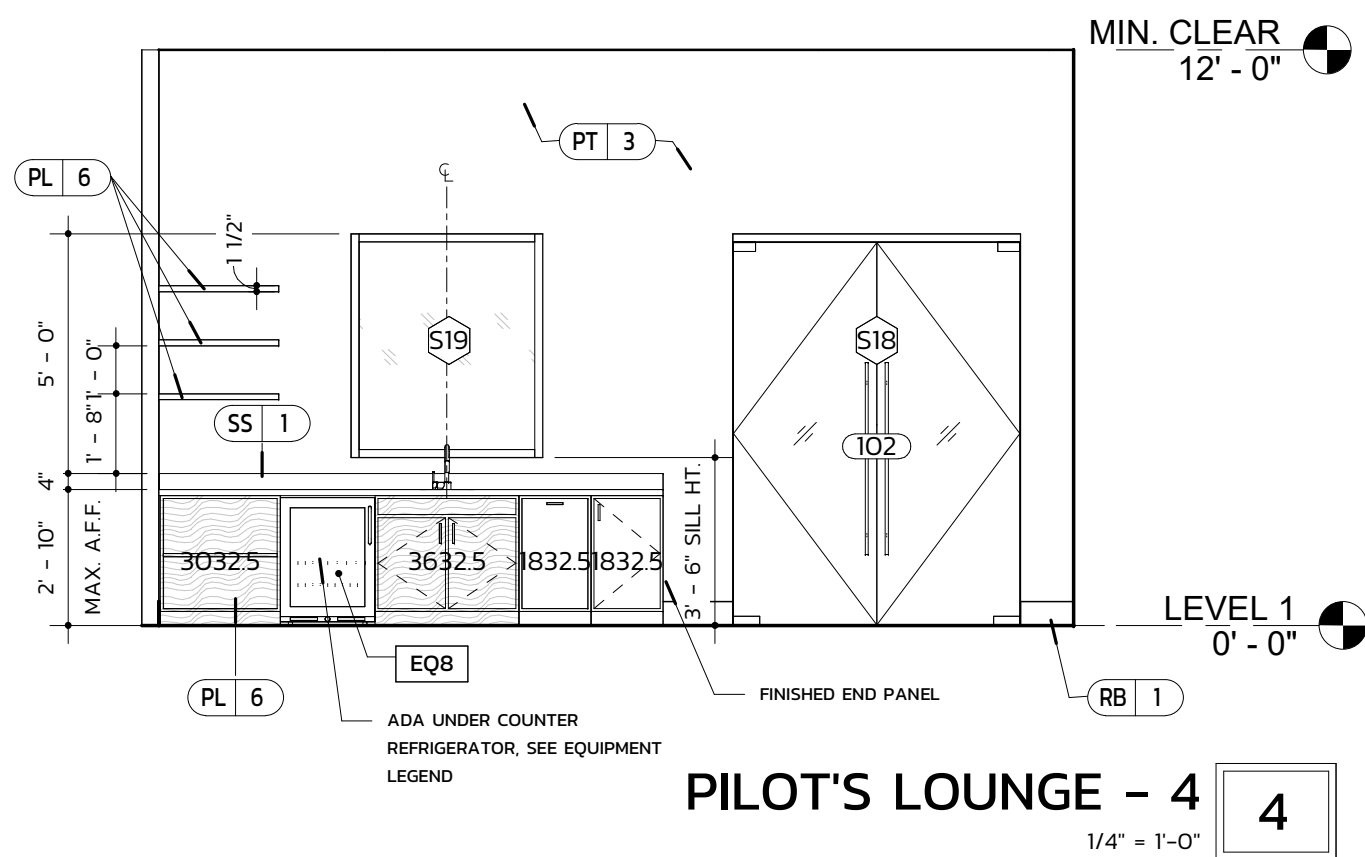


PILOT'S LOUNGE - 4 4

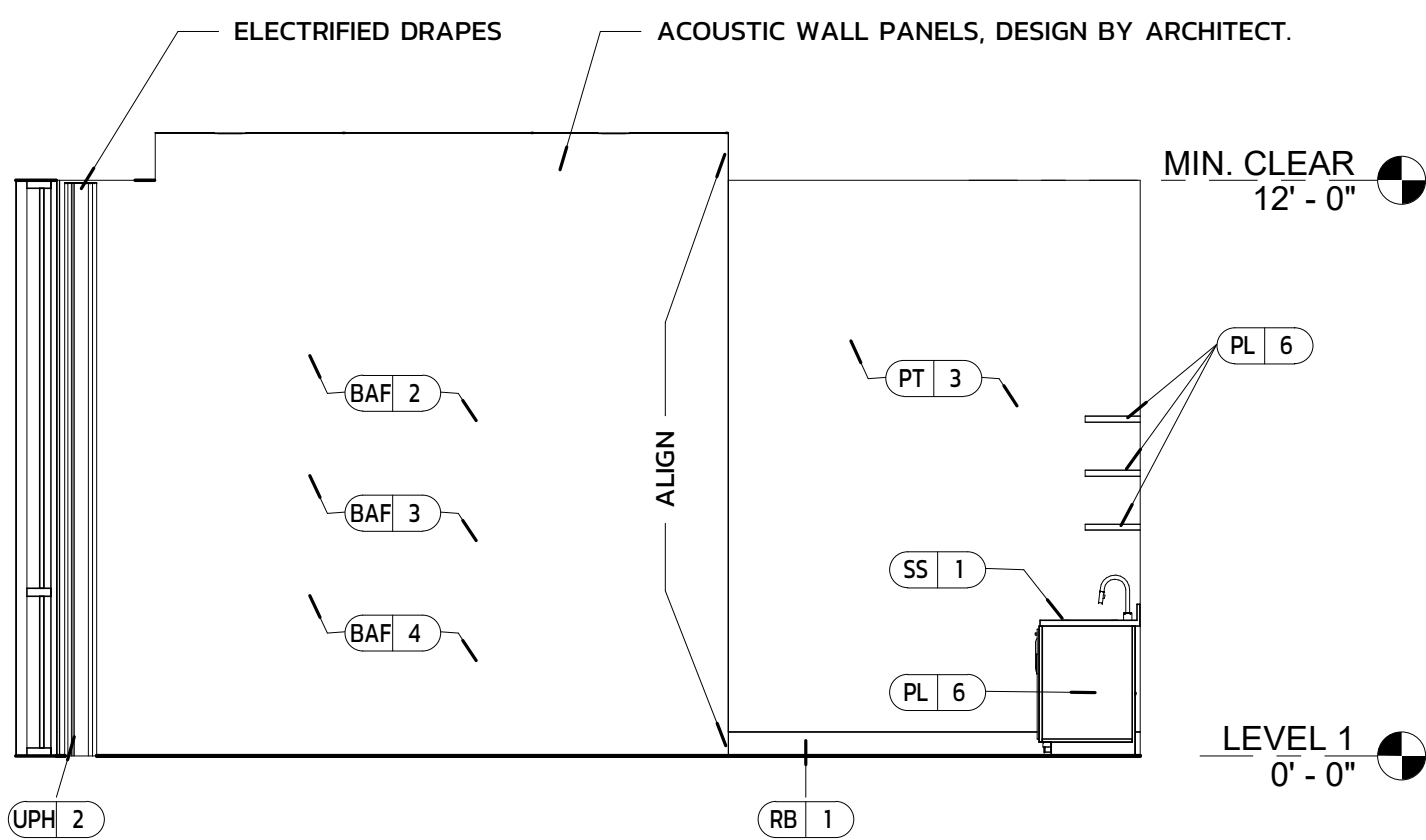


PILOT'S LOUNGE - 3 3

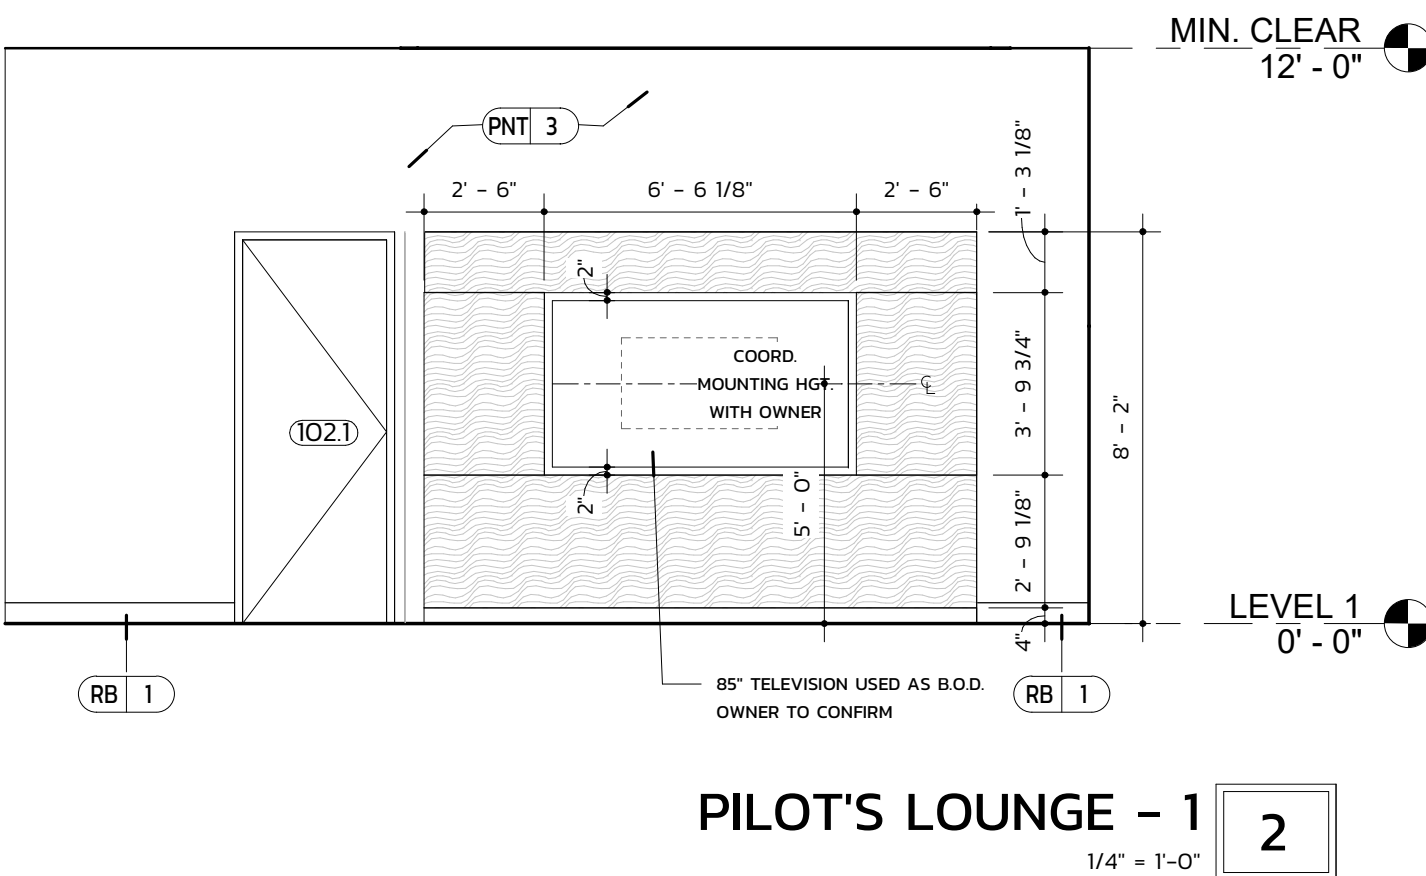

PILOT'S LOUNGE - 1 2

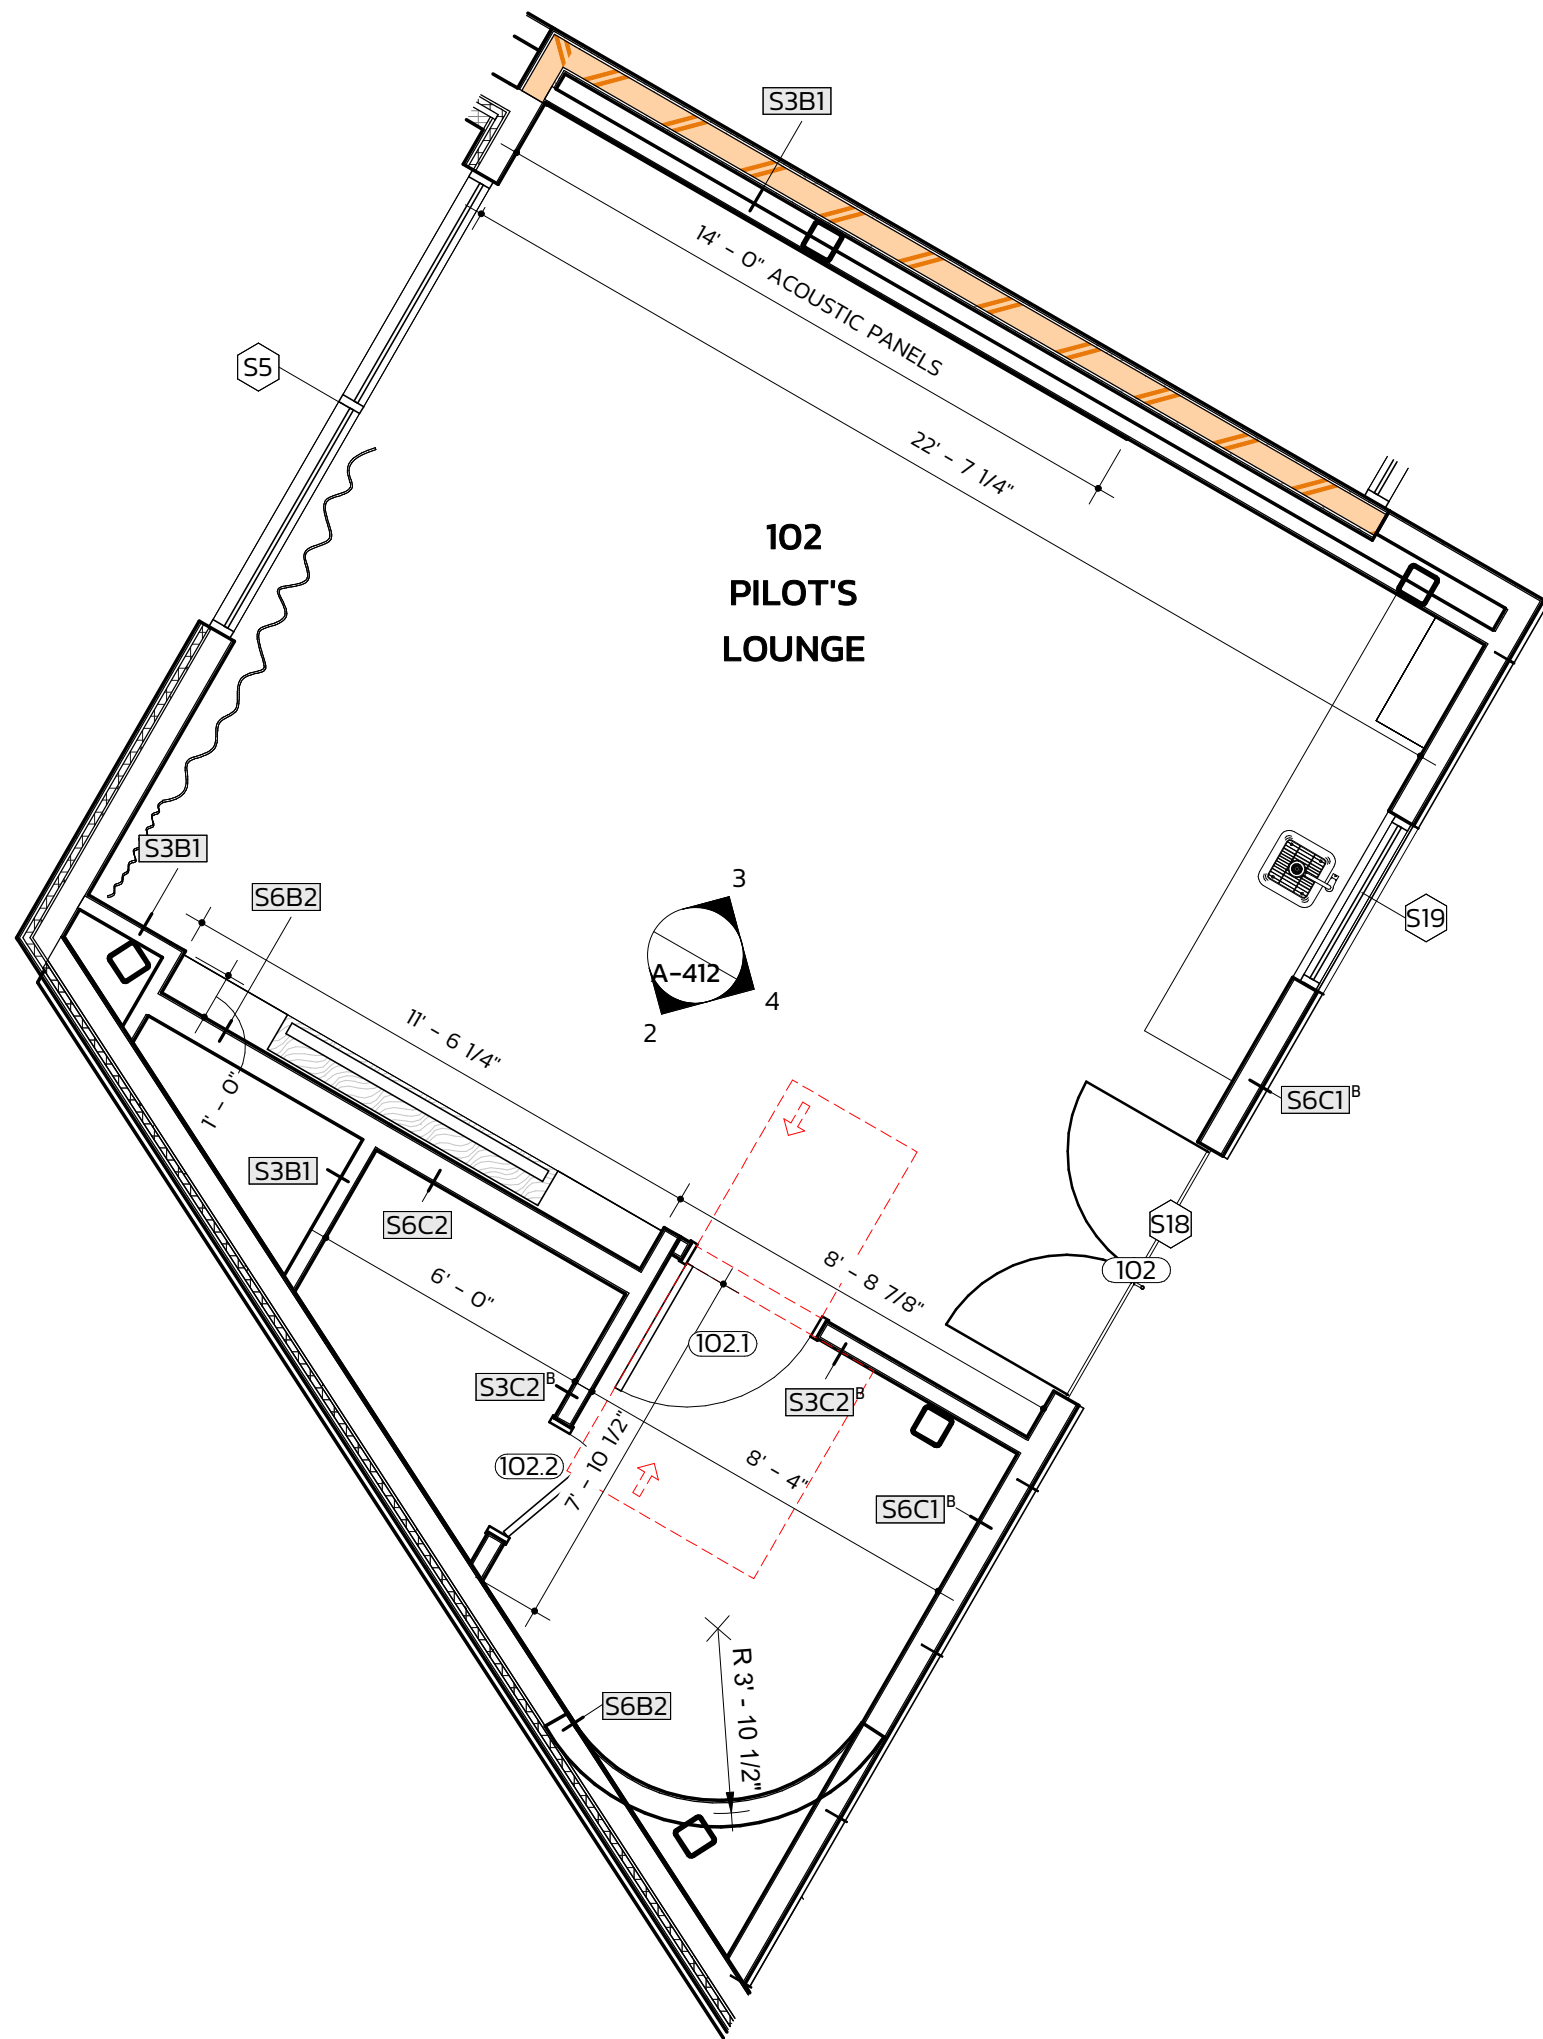

ENLARGED FLOOR PLAN - PILOT'S LOUNGE 1

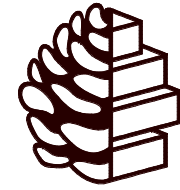


TURPENTINE
DESIGN

1007 Procure Street
Fuquay-Varina, NC 27526

919.412.9138
turentine-design.com

REVISIONS

SEALS

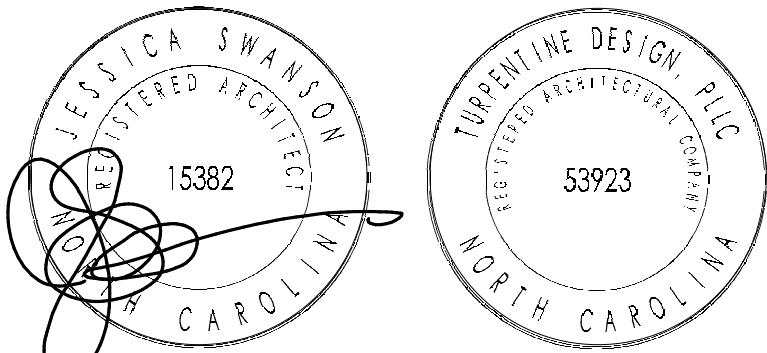

05.29.2026

ARQ AVIATION
FLIGHT SCHOOL + FBO

Wilmington International Airport (ILM)
Wilmington, NC 28405

OWNER
ARQ Realty






COPYRIGHT 2025 - ALL RIGHTS RESERVED
PRINTED OR ELECTRONIC DRAWINGS & DOCUMENTATION MAY
NOT BE REPRODUCED OR REDISTRIBUTED IN ANY WAY WITHOUT
WRITTEN PERMISSION FROM TURPENTINE DESIGN

PHASE PERMIT SET
DATE 05.29.2026
TD PROJECT # 25-009

DRAWING TITLE
ENLARGED PLAN +
ELEVATIONS -
TRAINING ROOM

DRAWING NUMBER















A-413

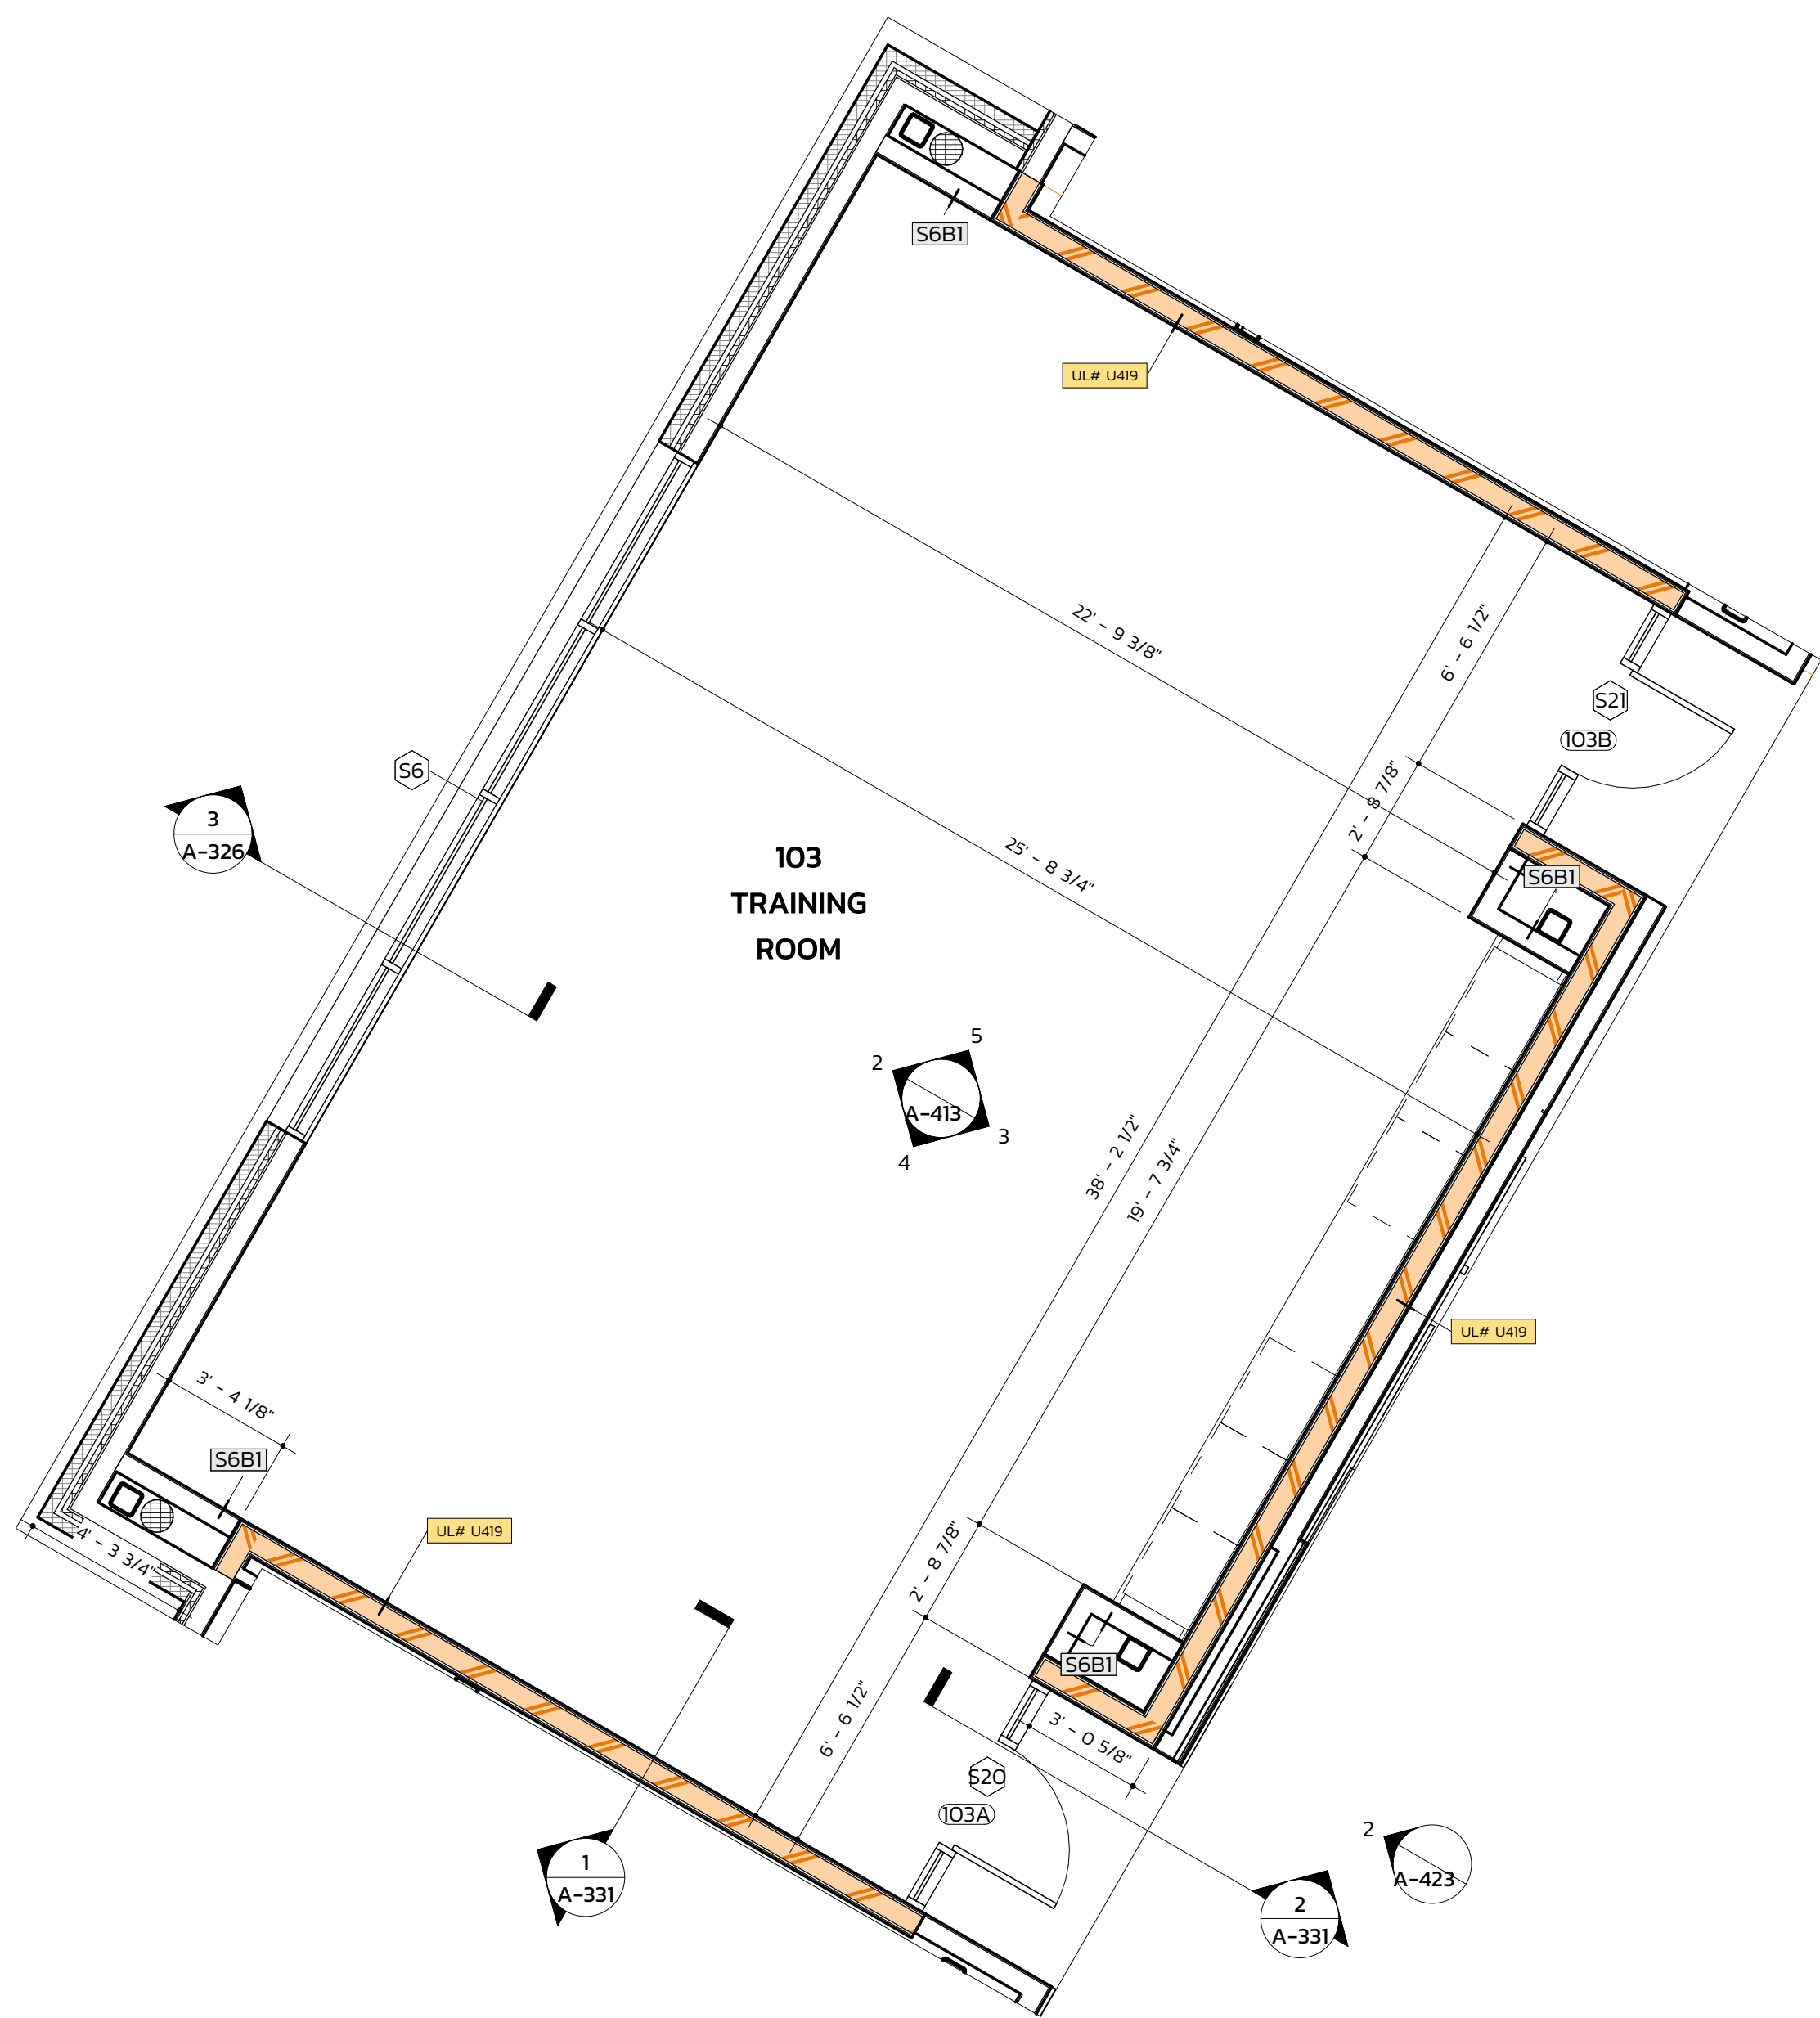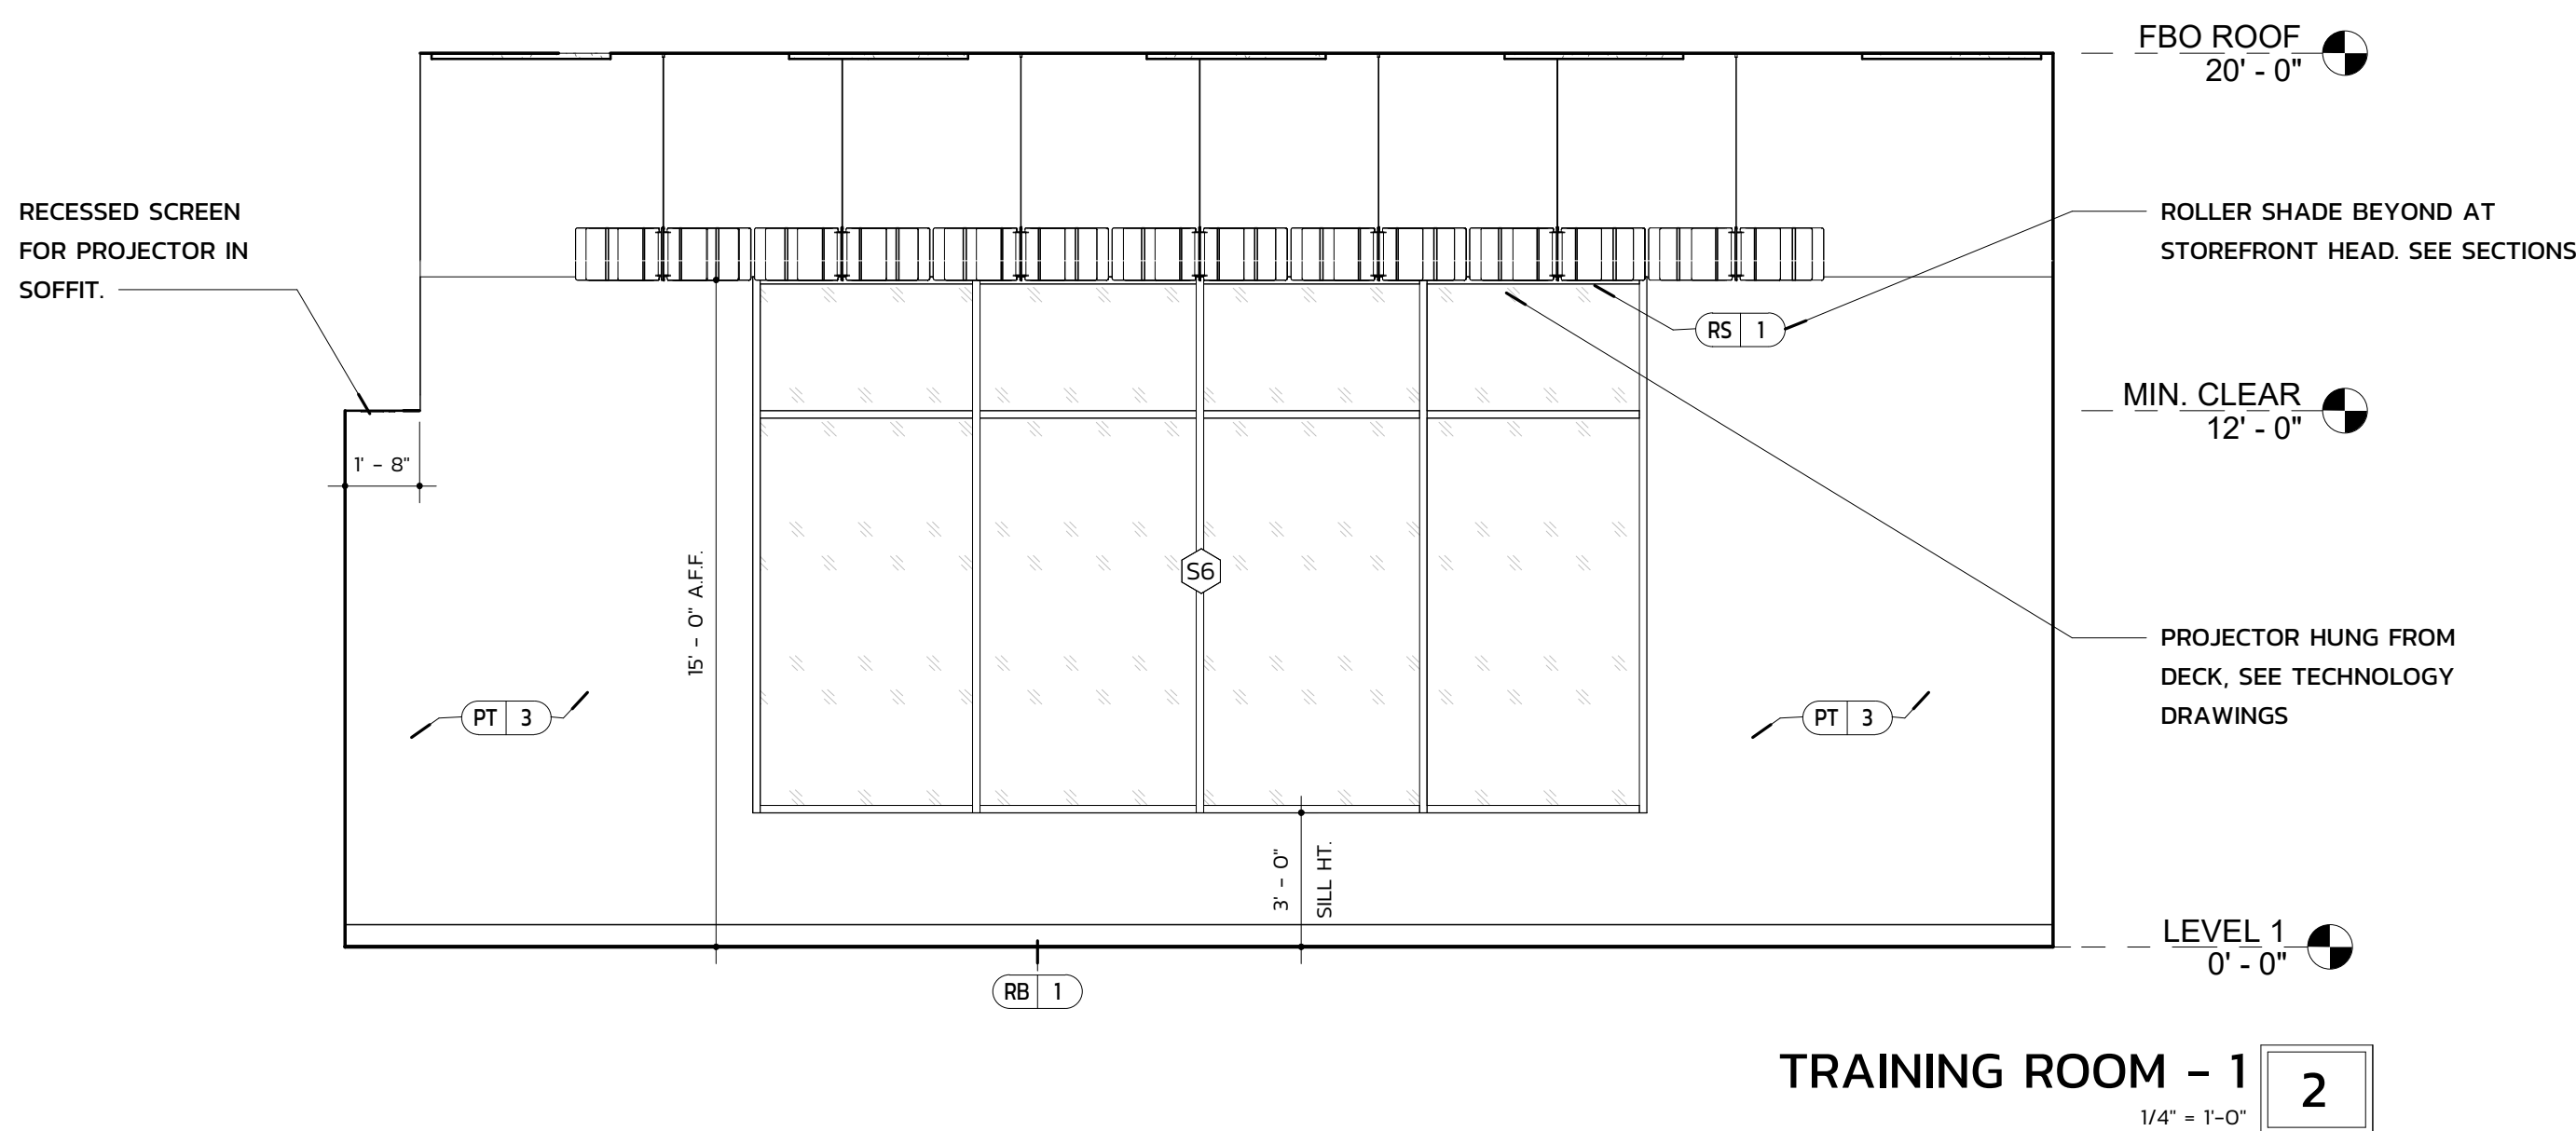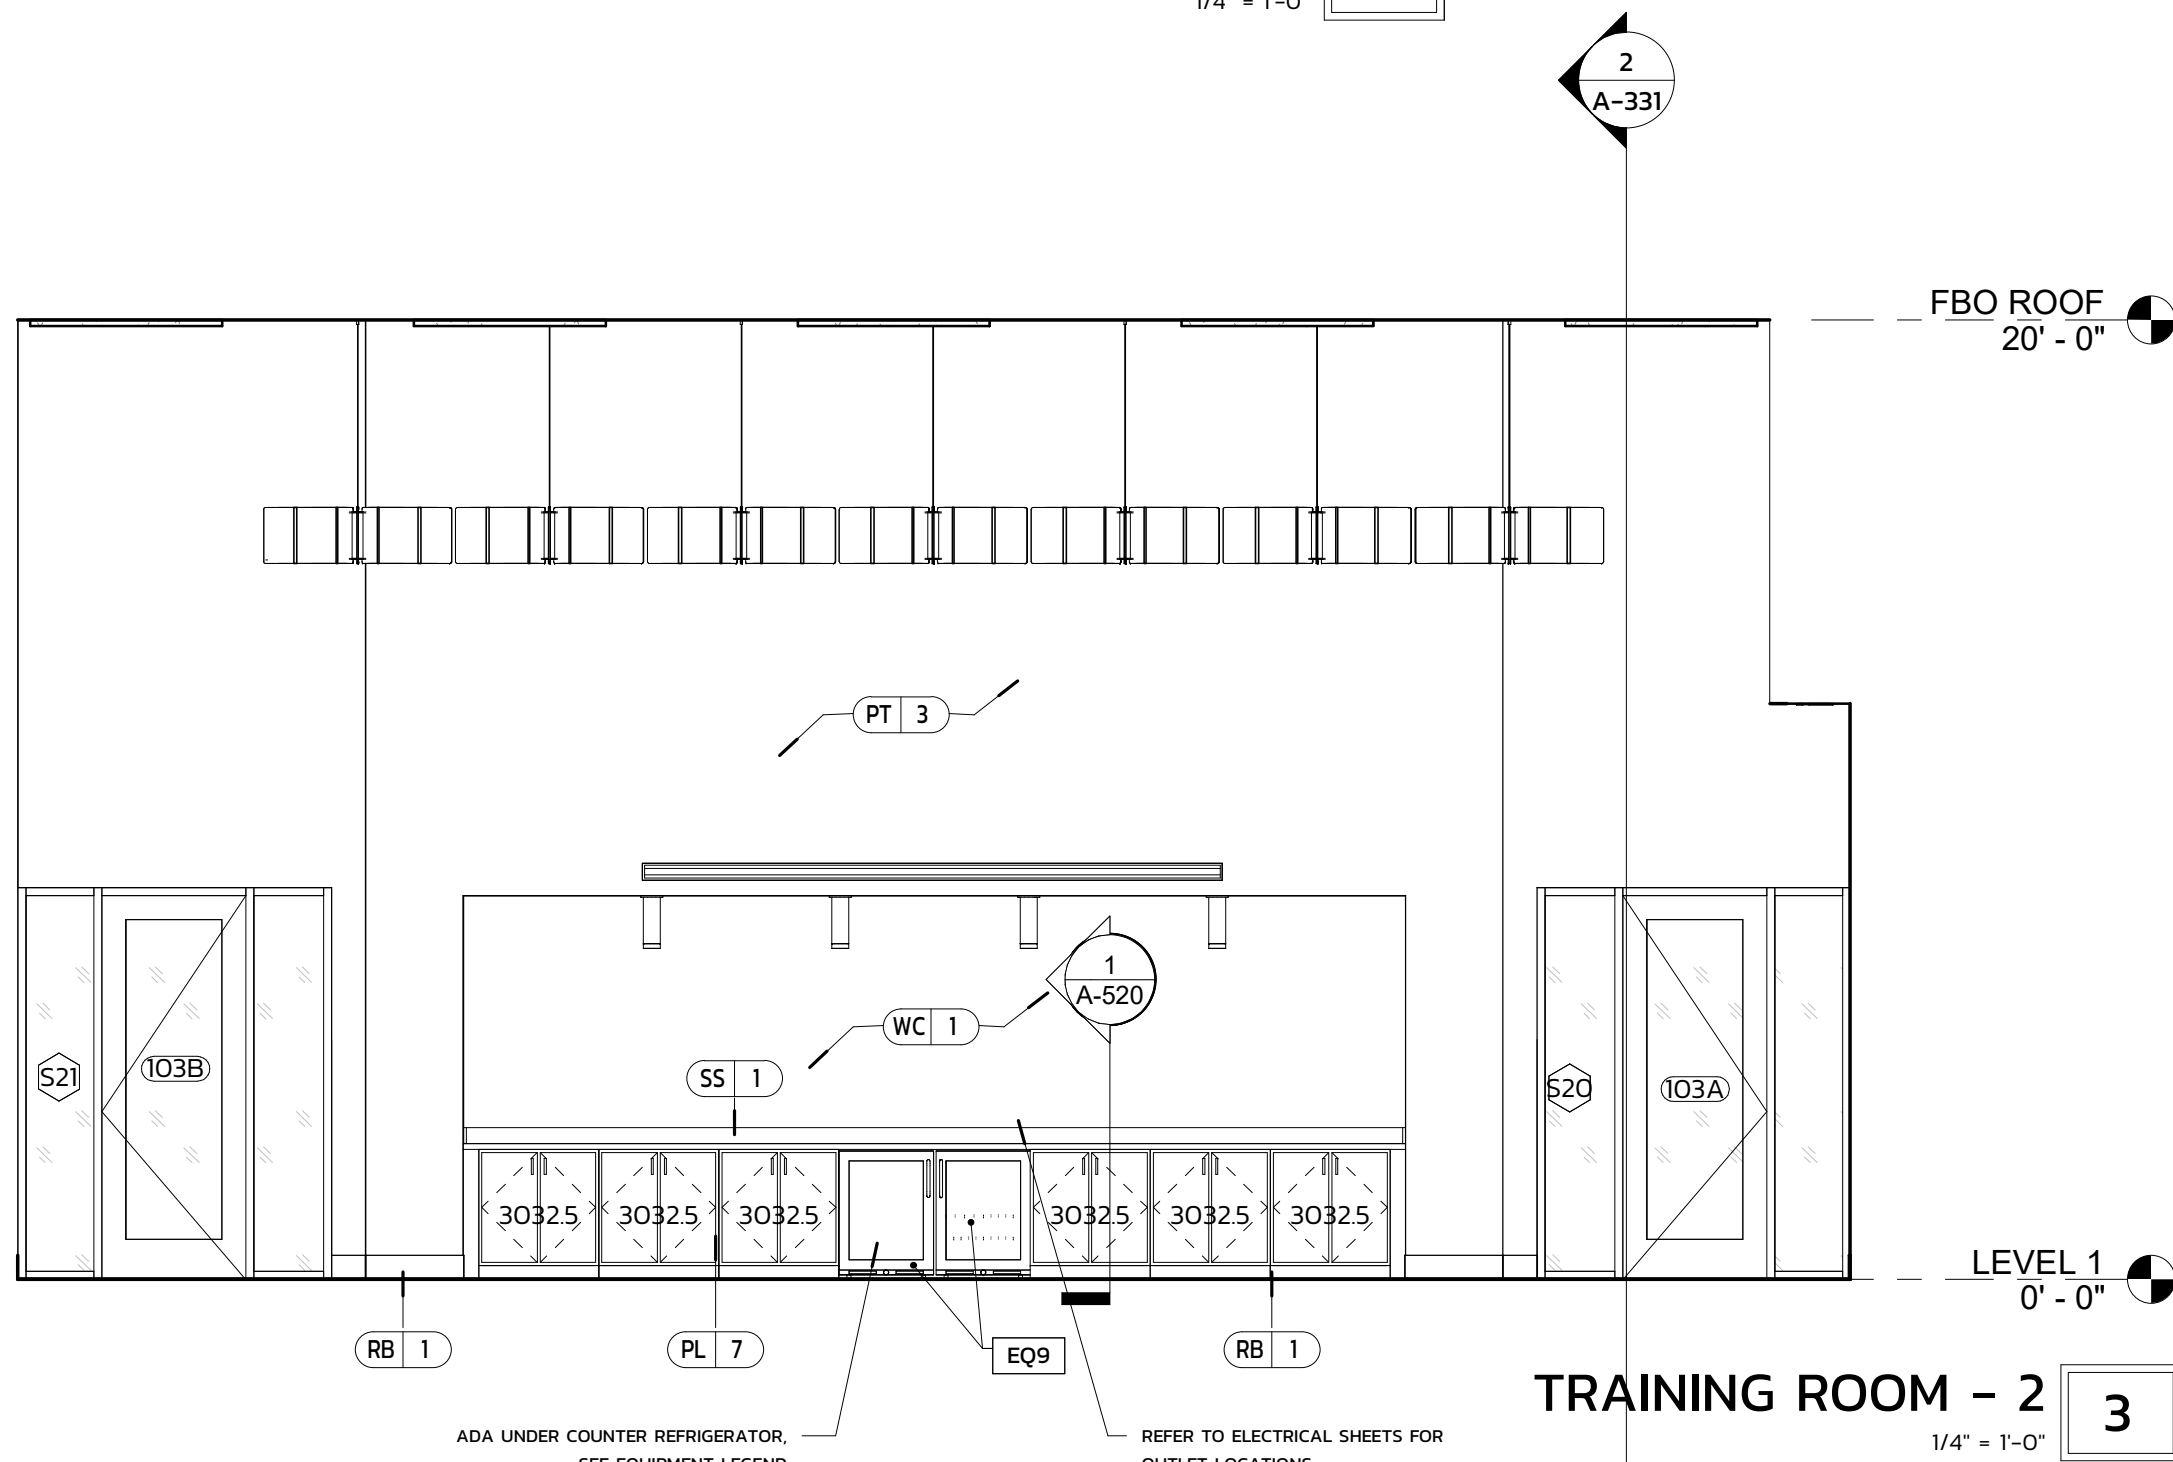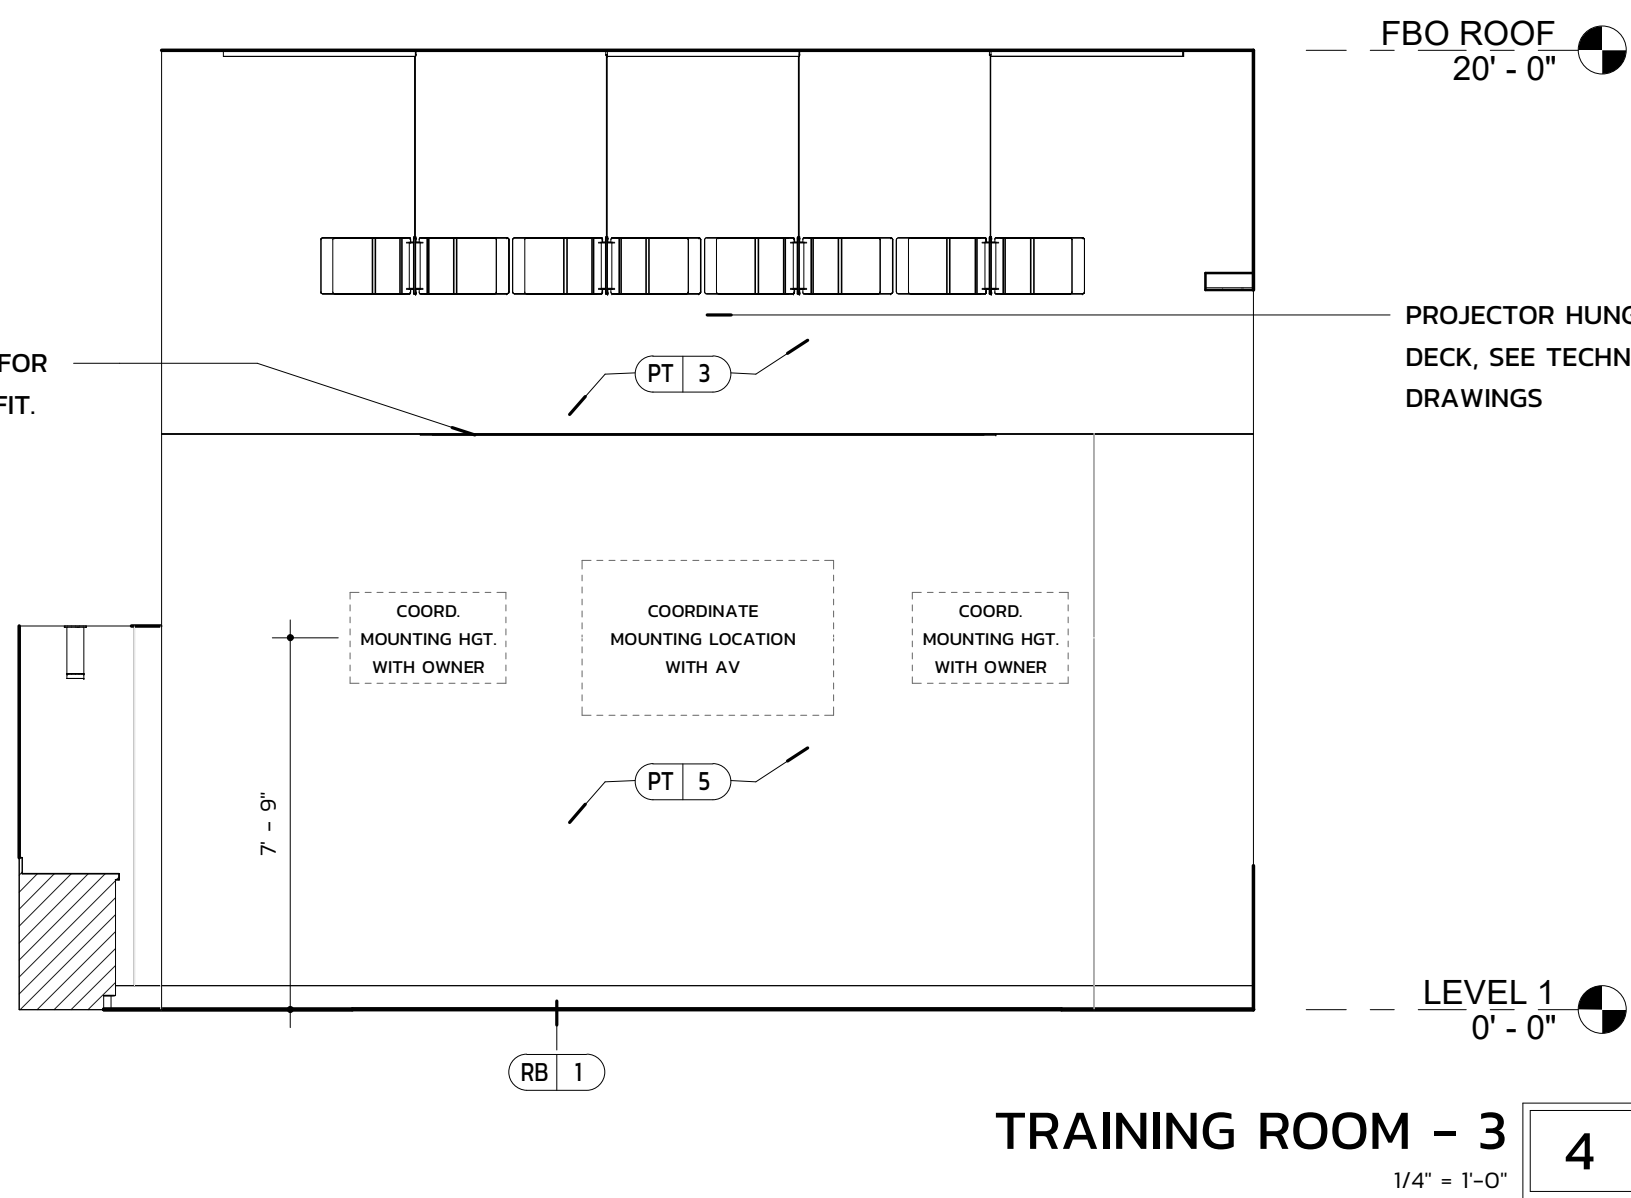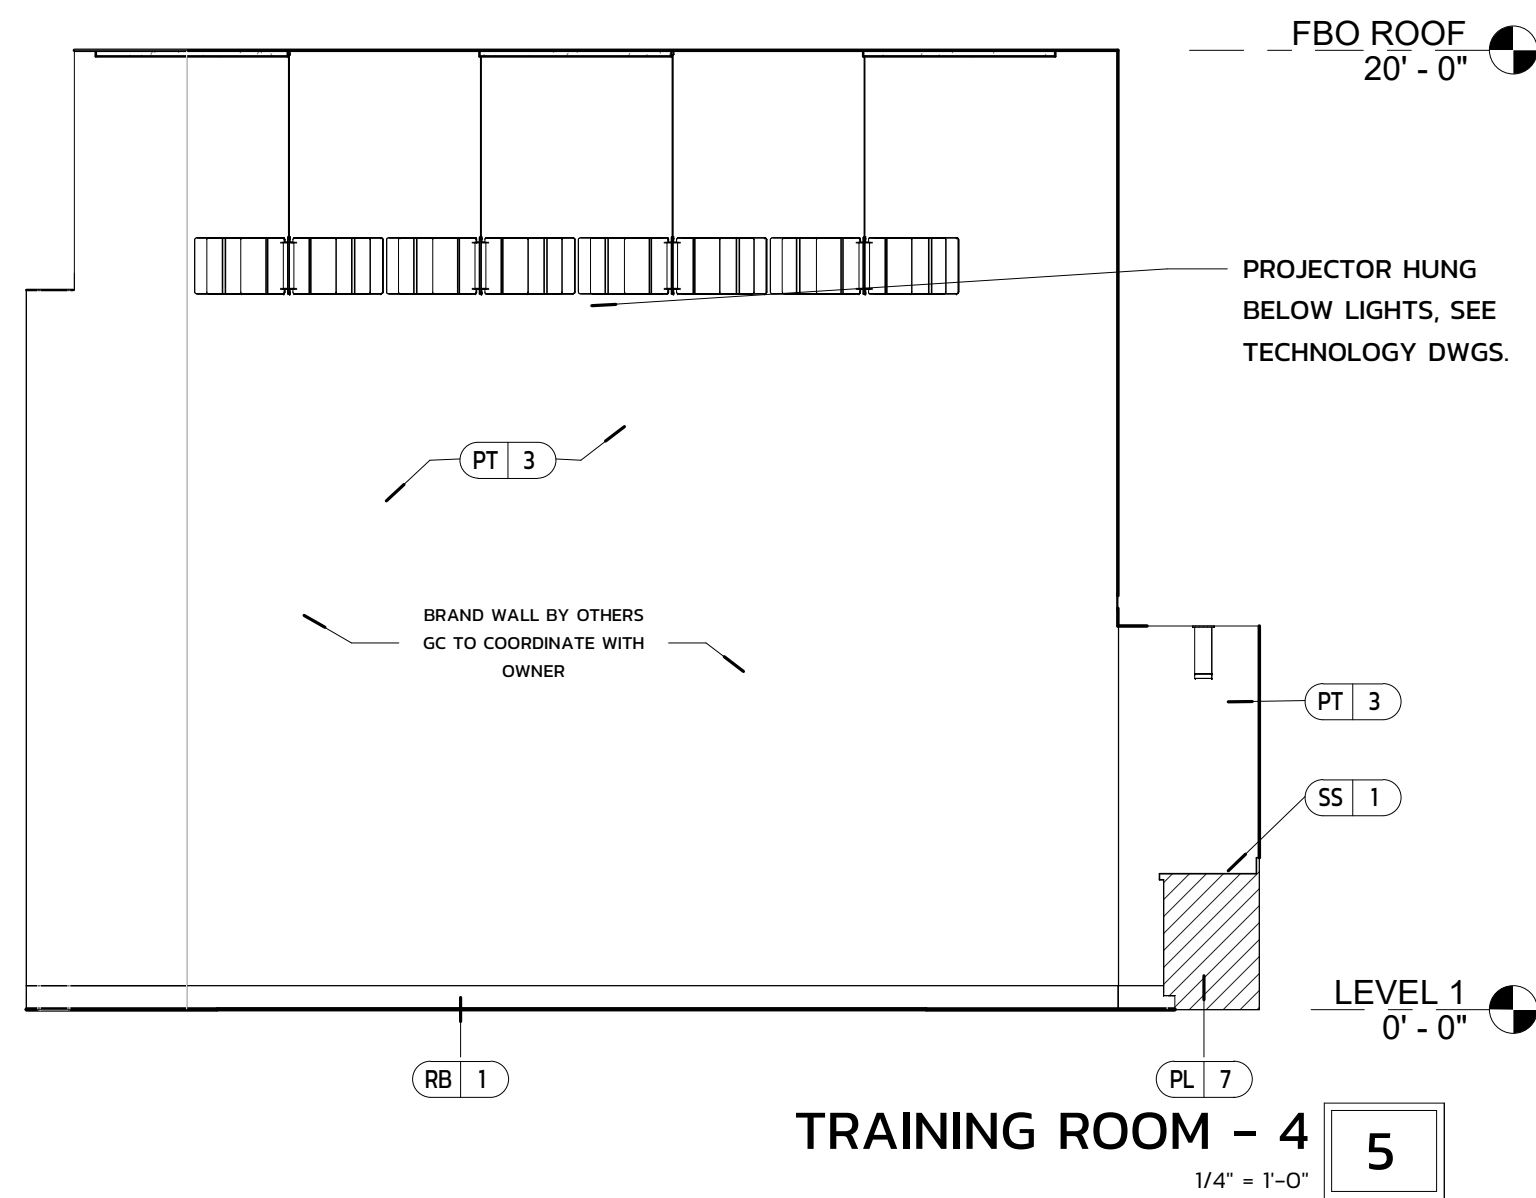

ENLARGED FLOOR PLAN - TRAINING ROOM

1/4" = 1'-0"

1

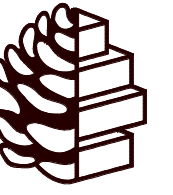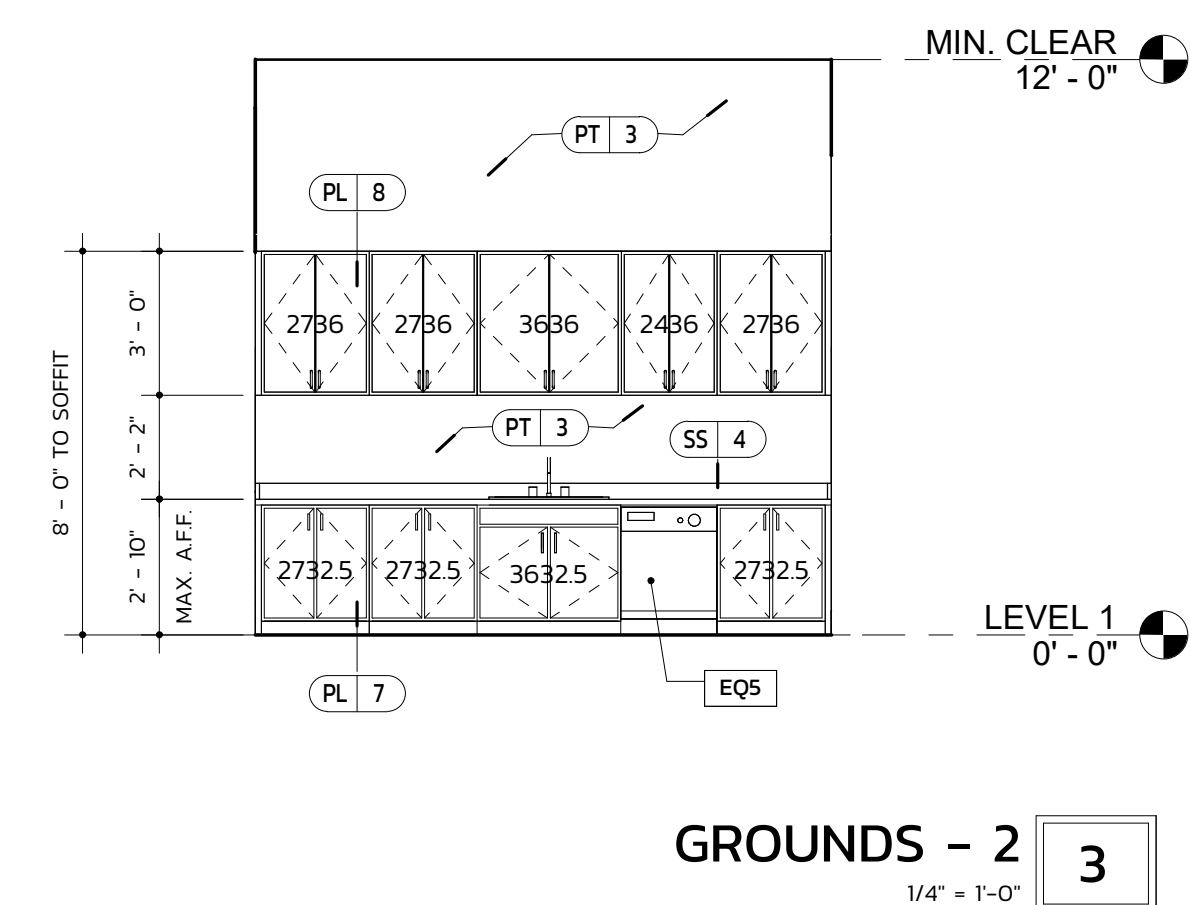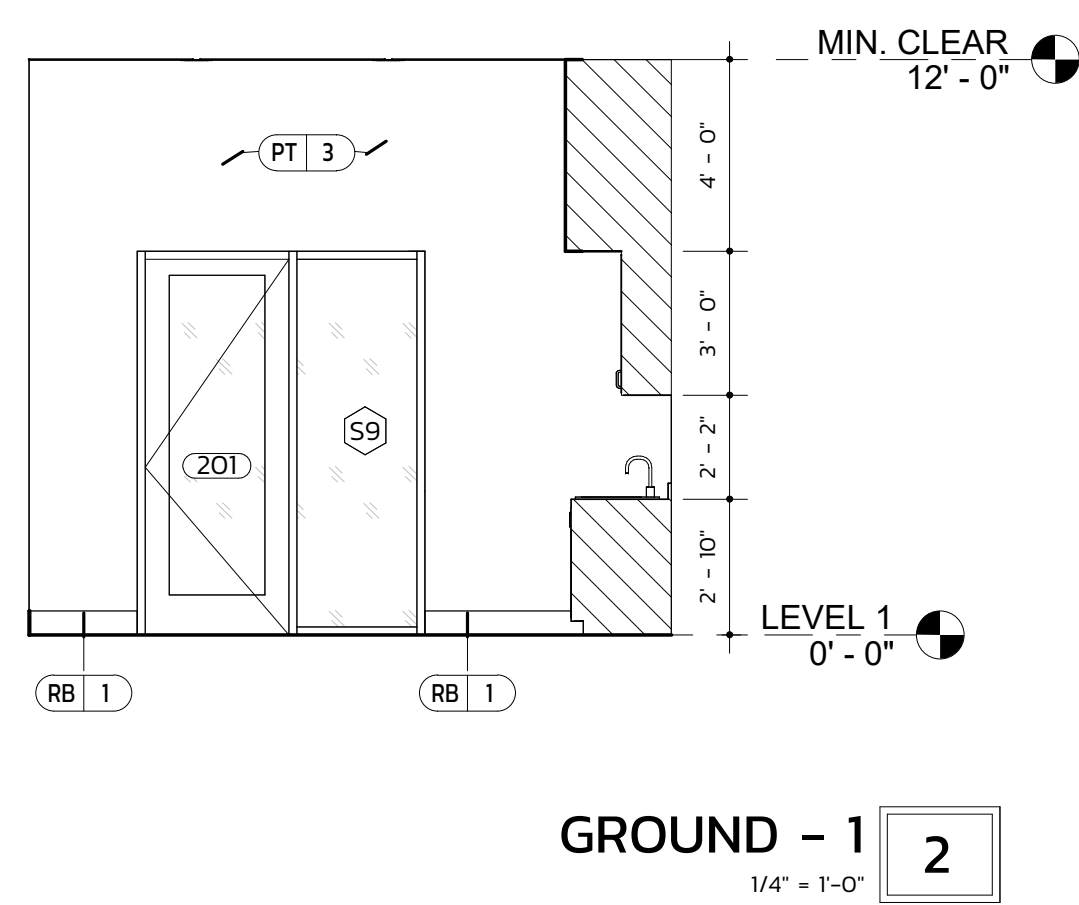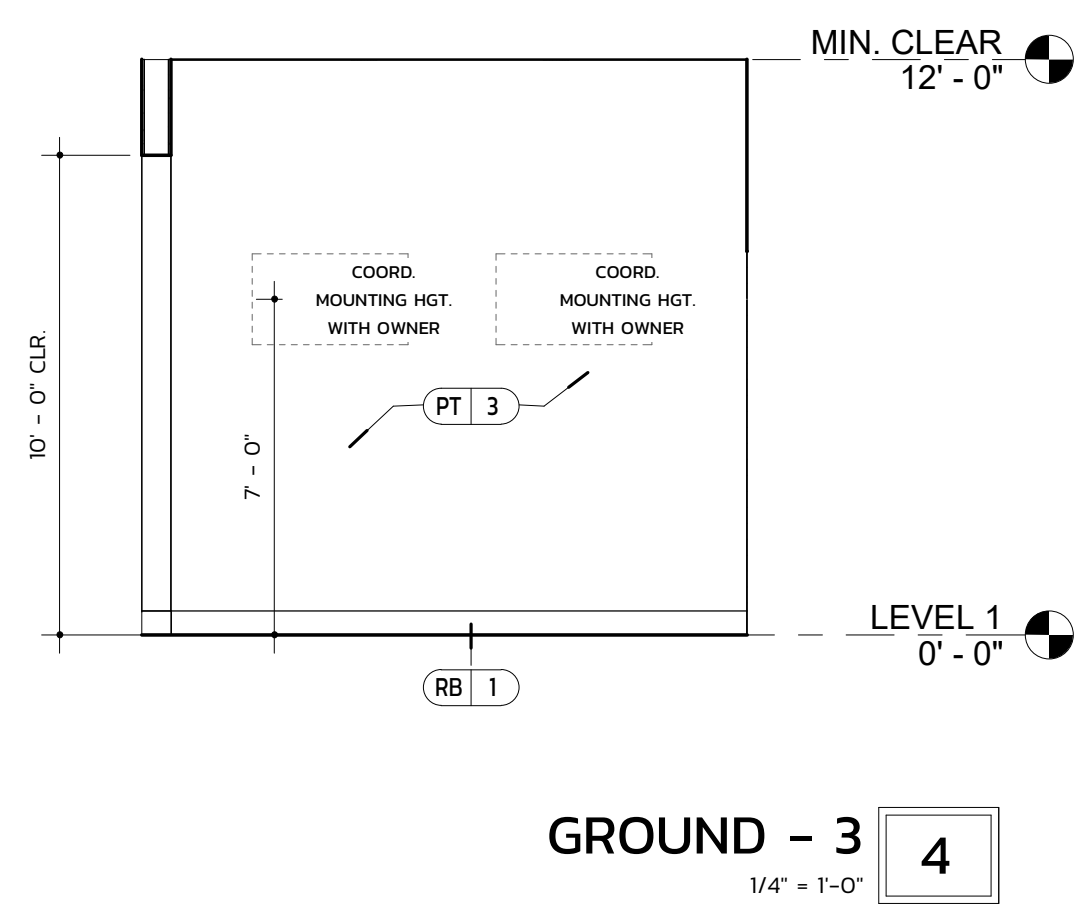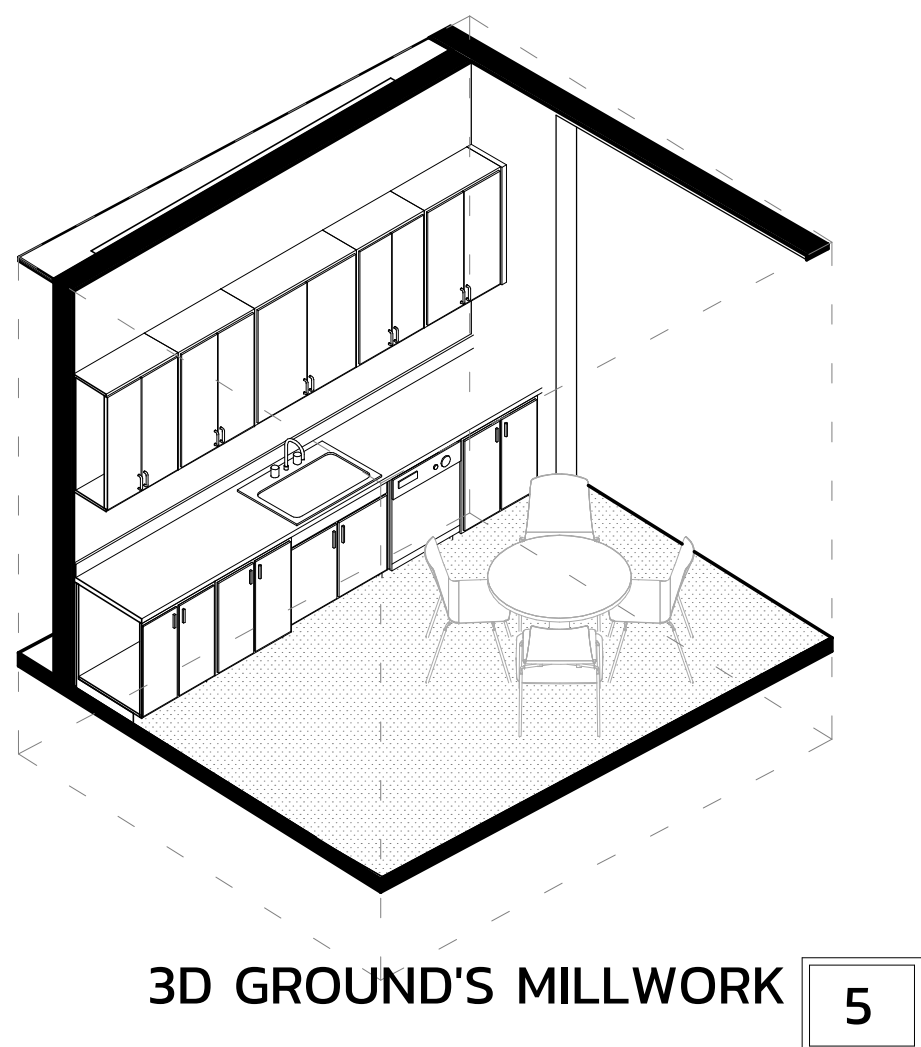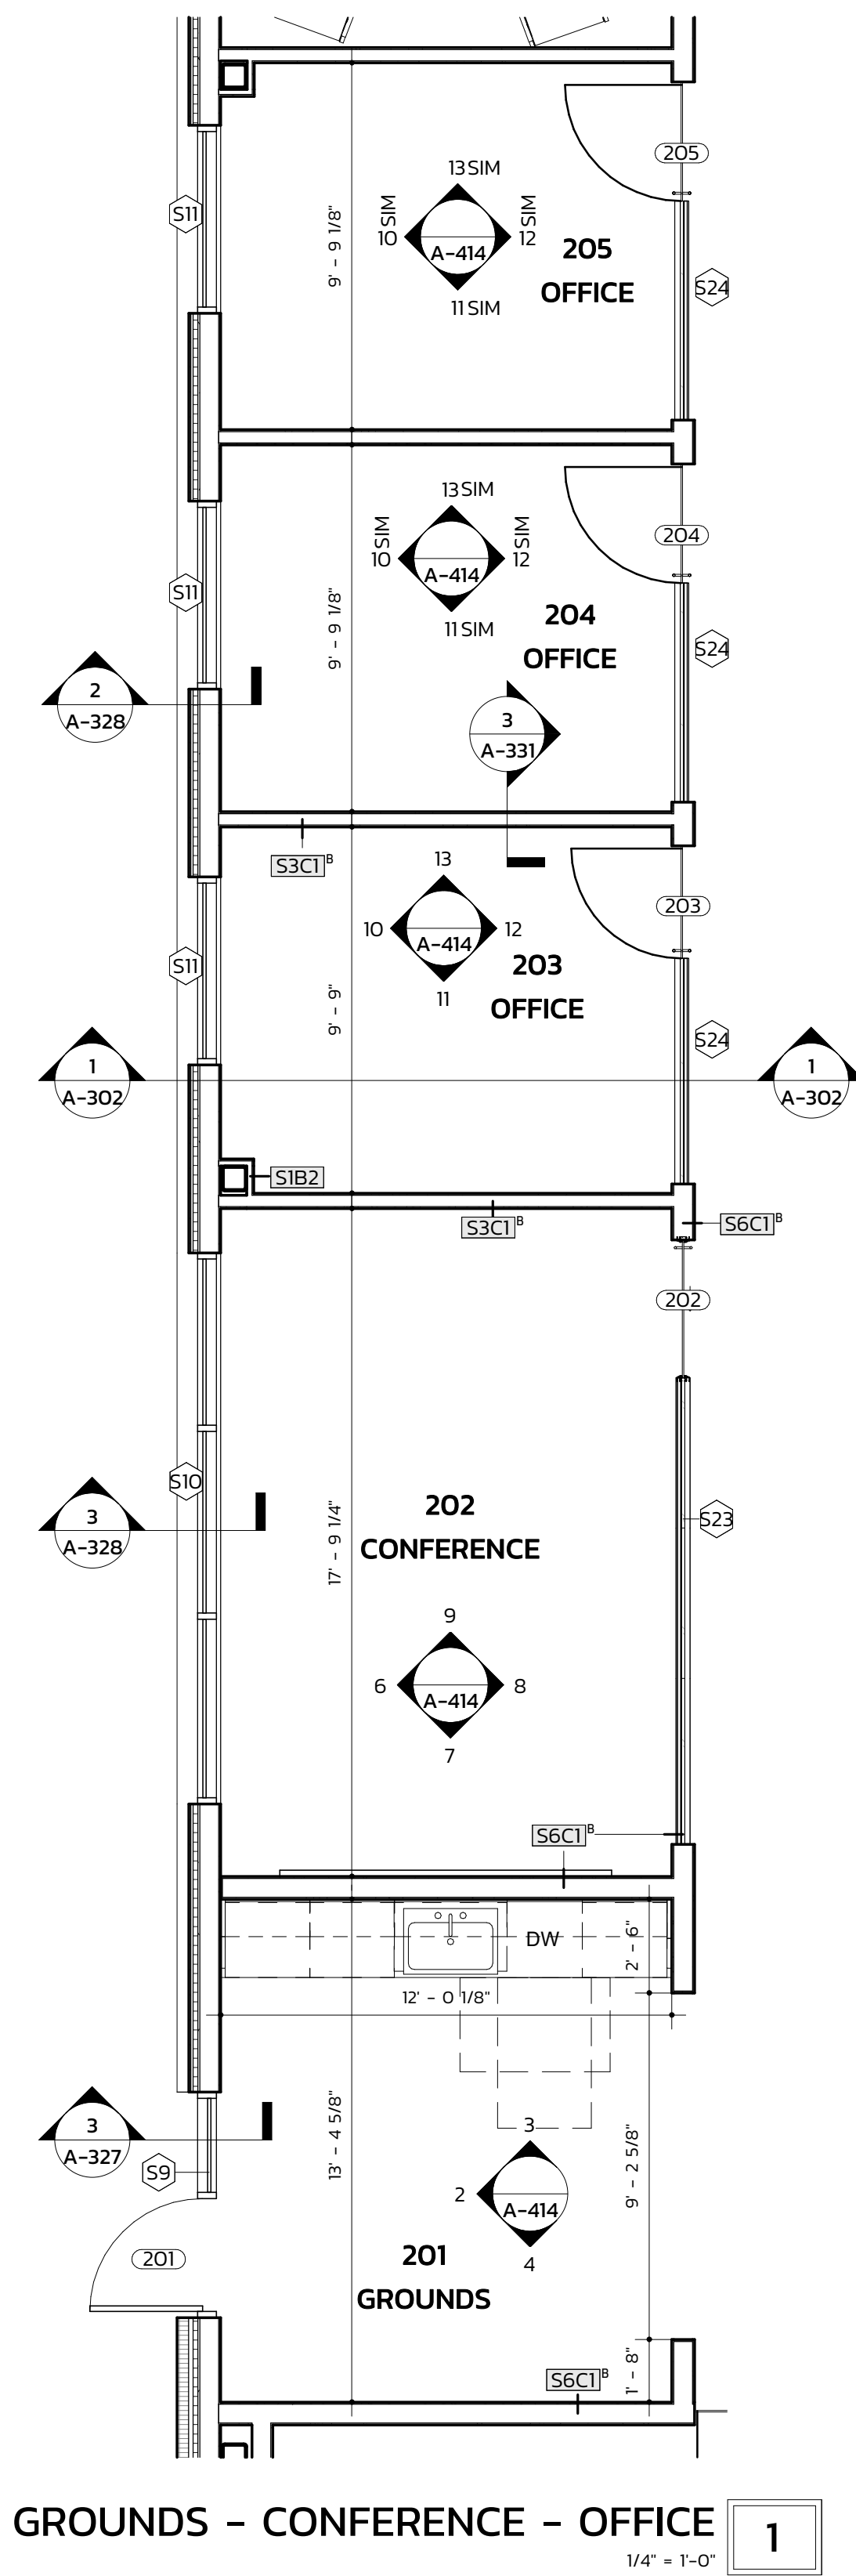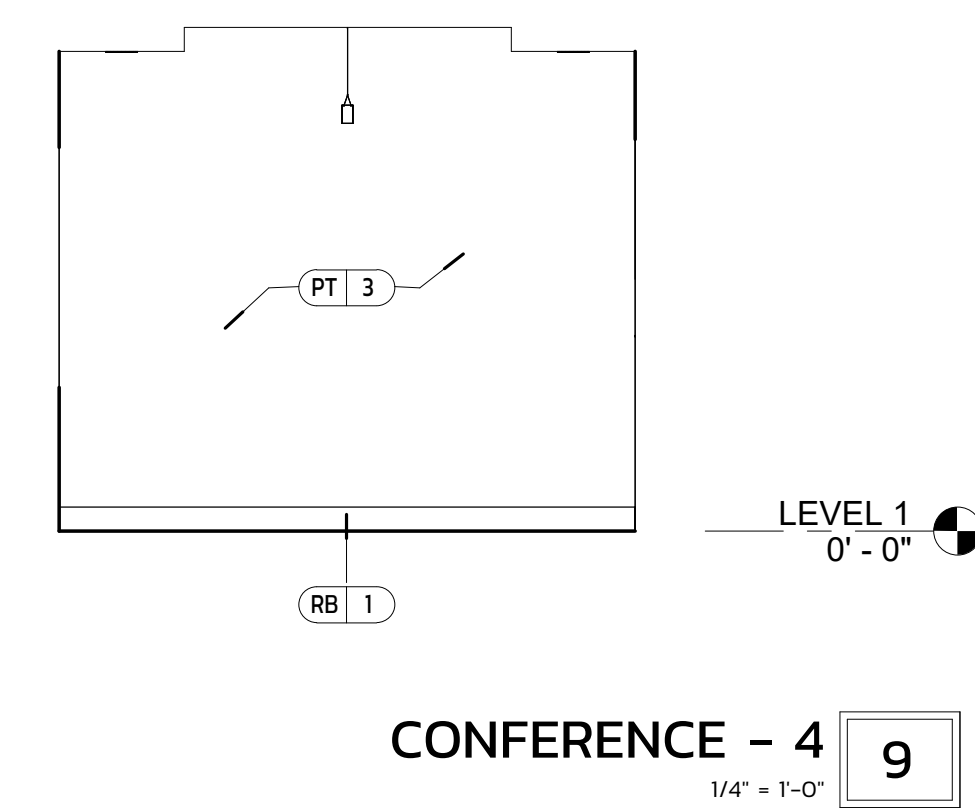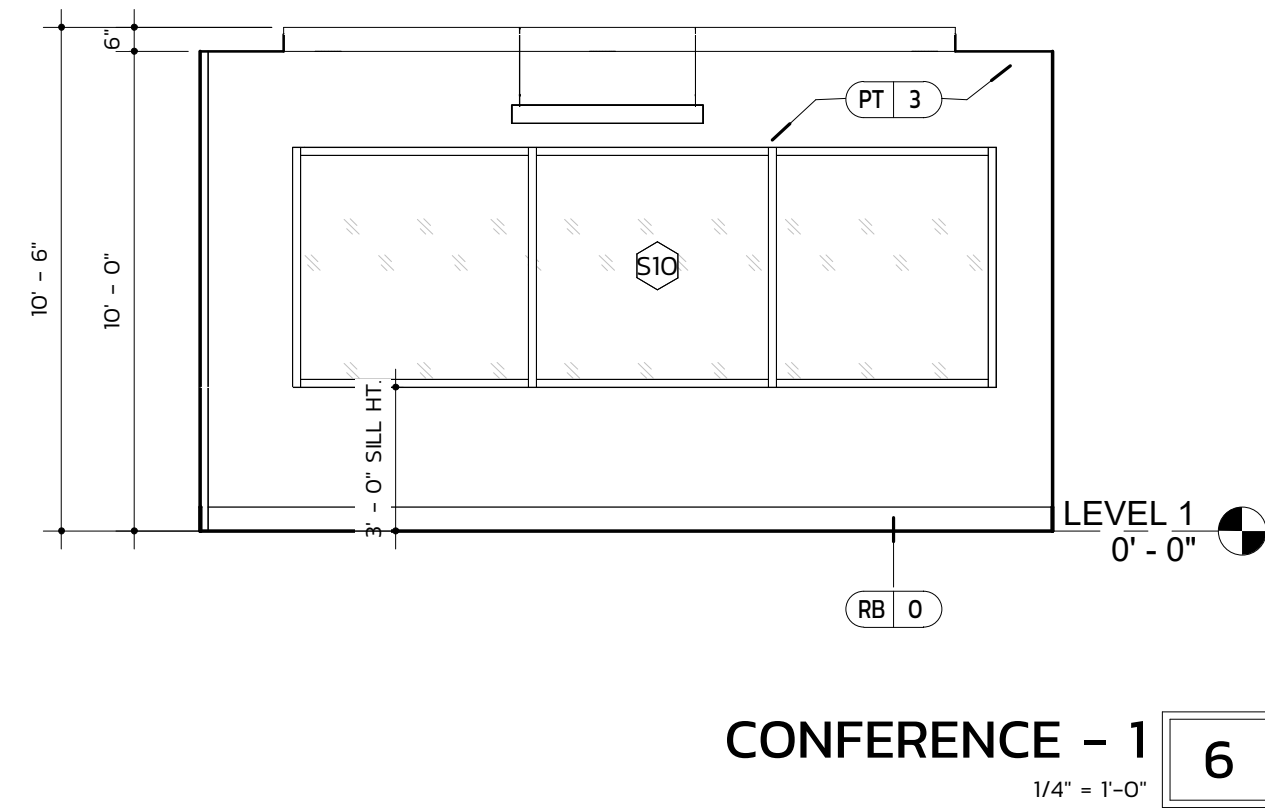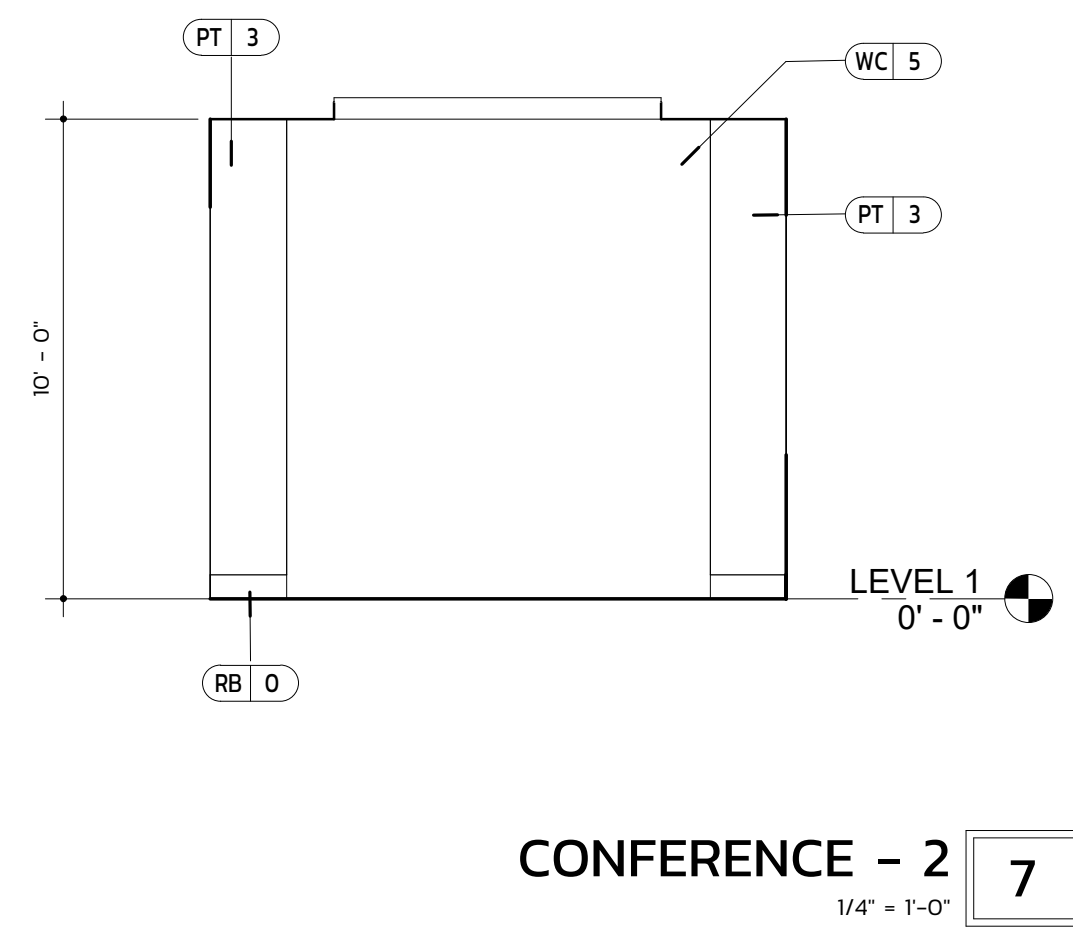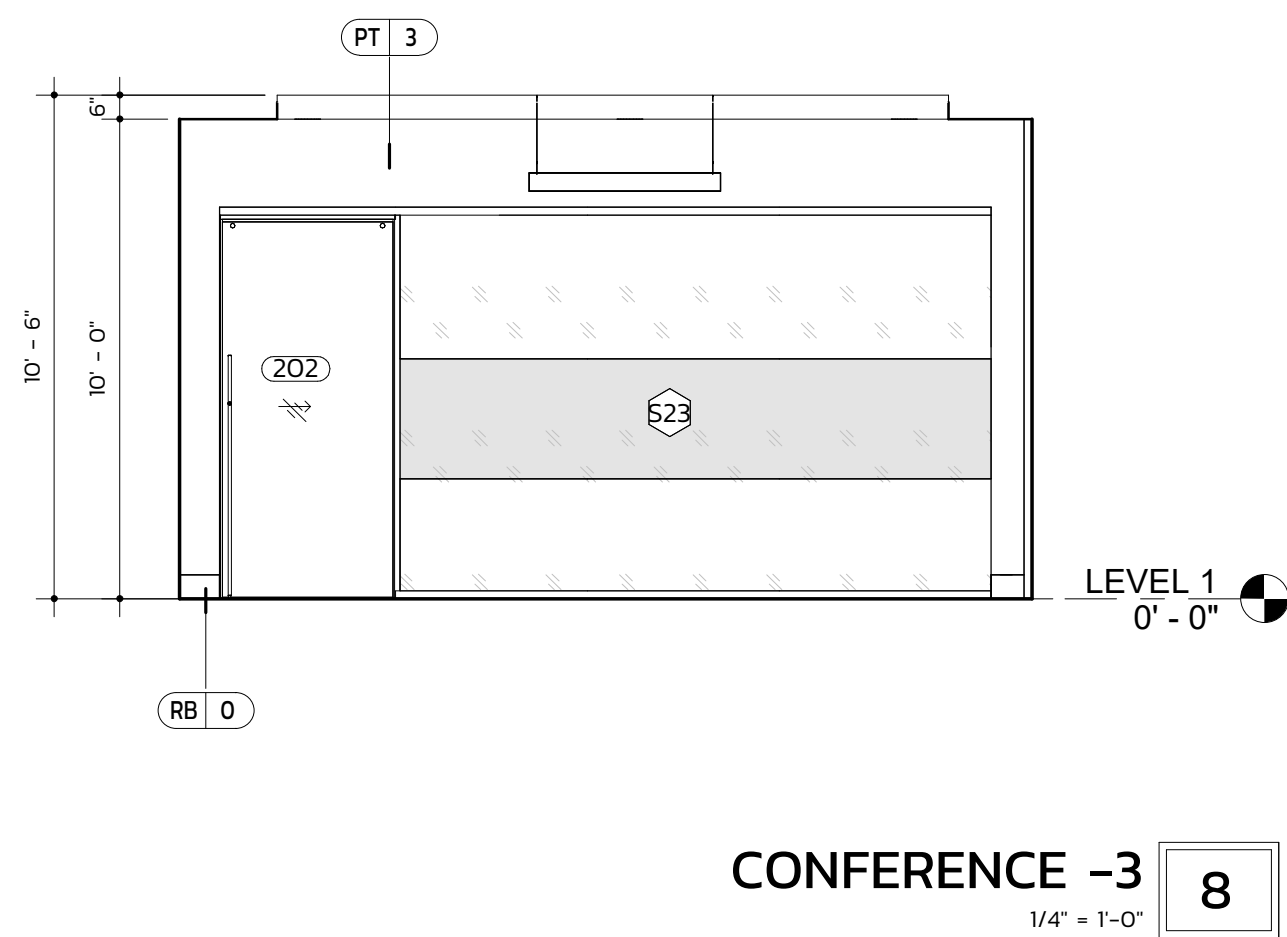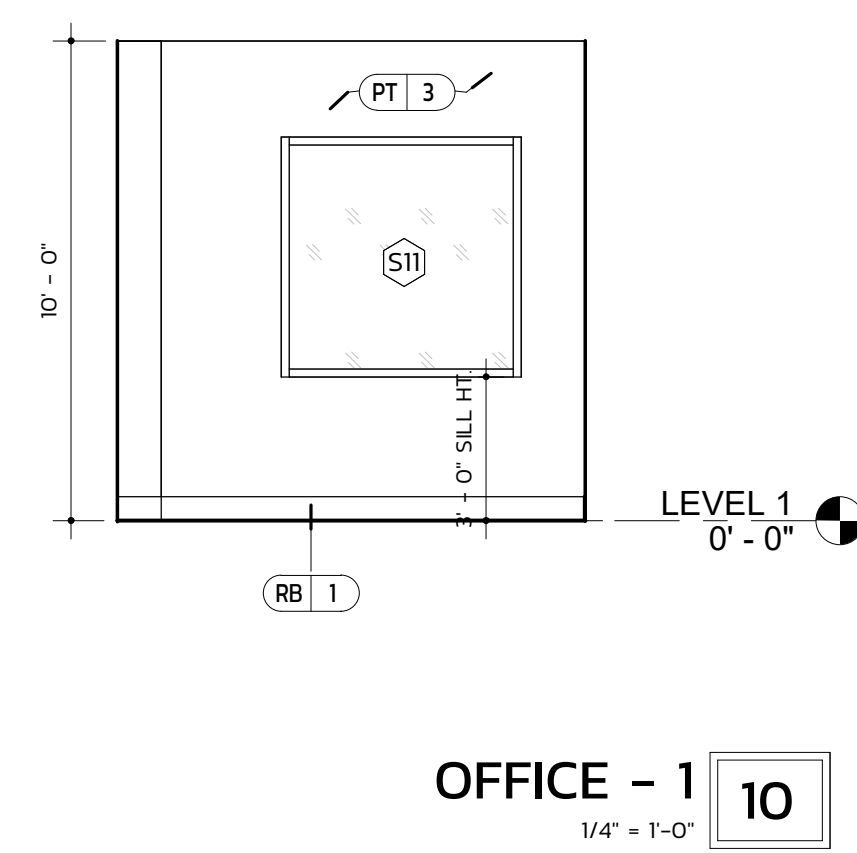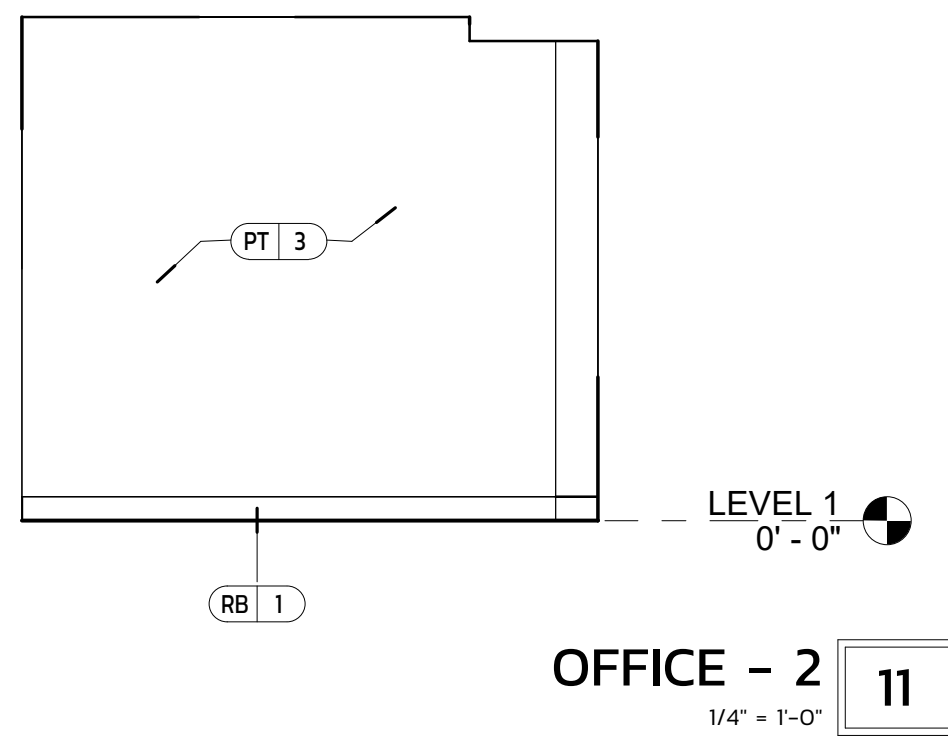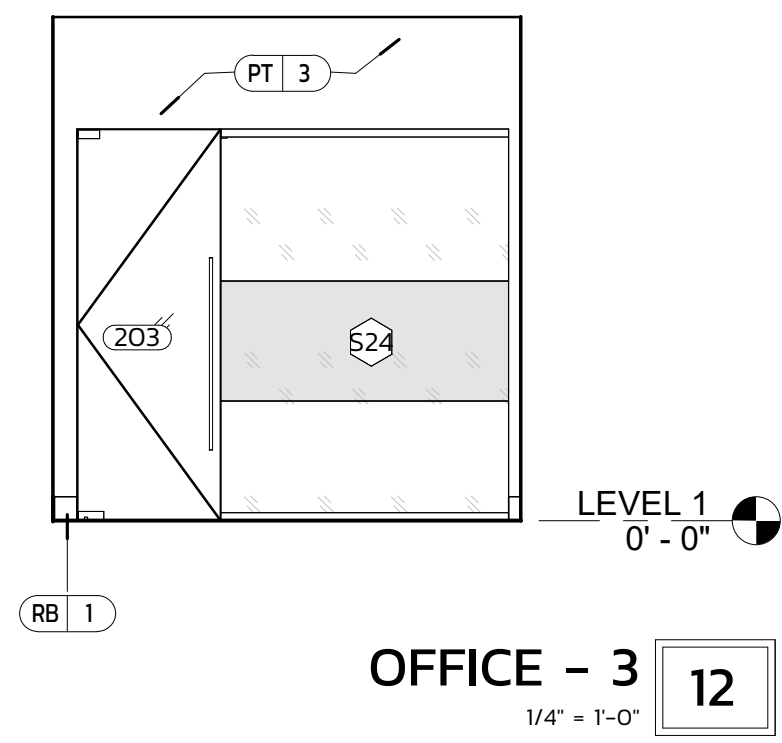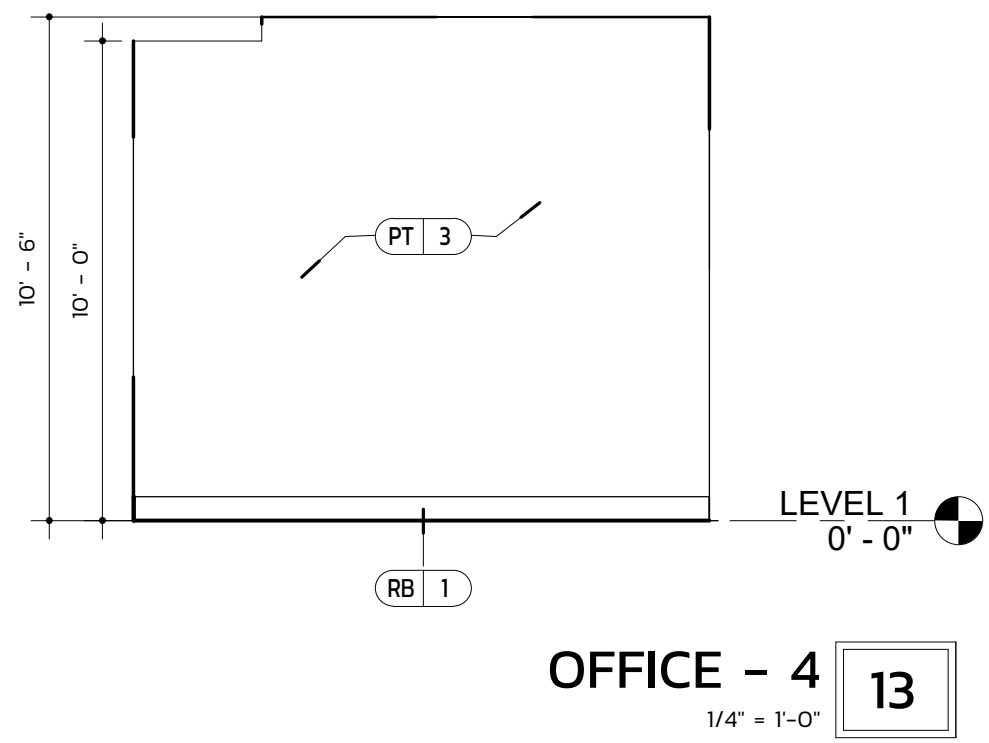


TURPENTINE
DESIGN

1007 Procure Street
Fuquay-Varina, NC 27526

919.412.9138
turentine-design.com

REVISIONS

SEALS

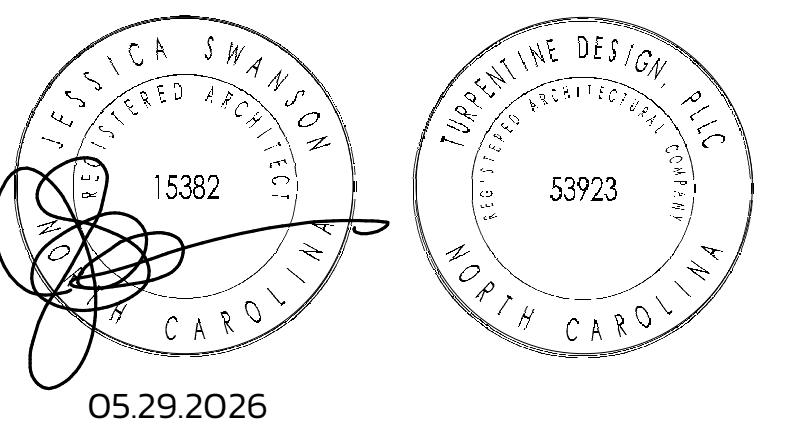

ARQ AVIATION FLIGHT SCHOOL + FBO

Wilmington International Airport (ILM)
Wilmington, NC 28405

OWNER
ARQ Realty

COPYRIGHT 2025 - ALL RIGHTS RESERVED
PRINTED OR ELECTRONIC DRAWINGS & DOCUMENTATION MAY
NOT BE REPRODUCED OR REDISTRIBUTED IN ANY WAY WITHOUT
WRITTEN PERMISSION FROM TURPENTINE DESIGN


PHASE
DATE
TD PROJECT #

PERMIT SET
05.29.2026
25-009

DRAWING TITLE
ENLARGED PLAN +
ELEVATIONS -
GROUNDS, CONF.,
OFFICE

DRAWING NUMBER

A-414

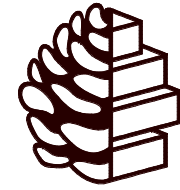


TURPENTINE
DESIGN

1007 Procure Street
Fuquay-Varina, NC 27526

919.412.9138
turpentine-design.com

REVISIONS

SEALS

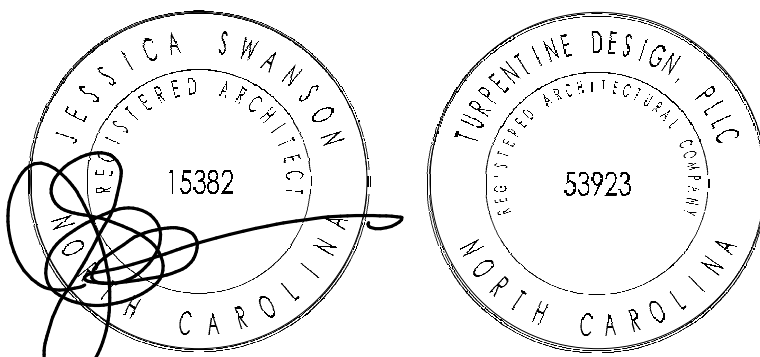

05.29.2026

ARQ AVIATION
FLIGHT SCHOOL + FBO

Wilmington International Airport (ILM)
Wilmington, NC 28405

OWNER
ARQ Realty


COPYRIGHT 2025 - ALL RIGHTS RESERVED
PRINTED OR ELECTRONIC DRAWINGS & DOCUMENTATION MAY
NOT BE REPRODUCED OR REDISTRIBUTED IN ANY WAY WITHOUT
WRITTEN PERMISSION FROM TURPENTINE DESIGN

PHASE PERMIT SET
DATE 05.29.2026
TD PROJECT # 25-009


DRAWING TITLE
ENLARGED PLAN +
ELEVATIONS - LINE
SERVICE AREA

DRAWING NUMBER


A-415

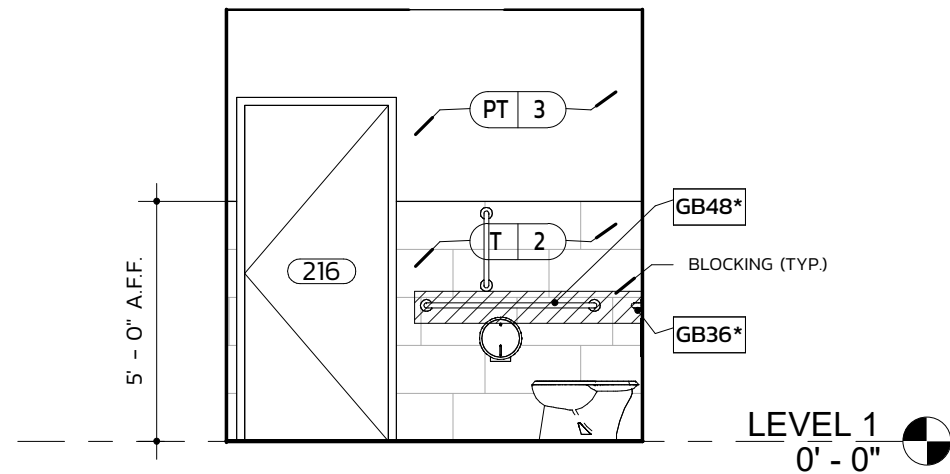


WASHROOM - 4
1/4" = 1'-0"

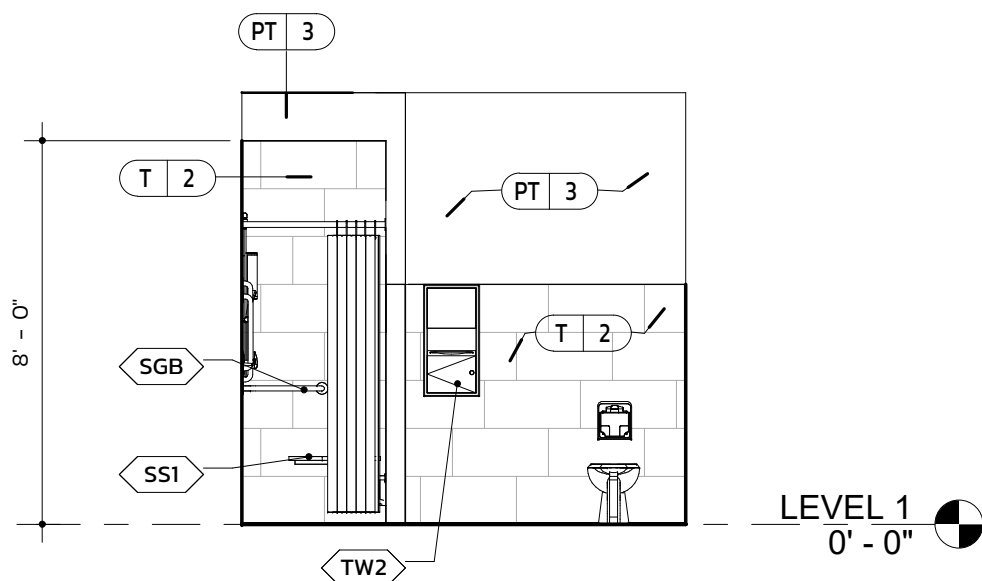


WASHROOM - 3
1/4" = 1'-0"

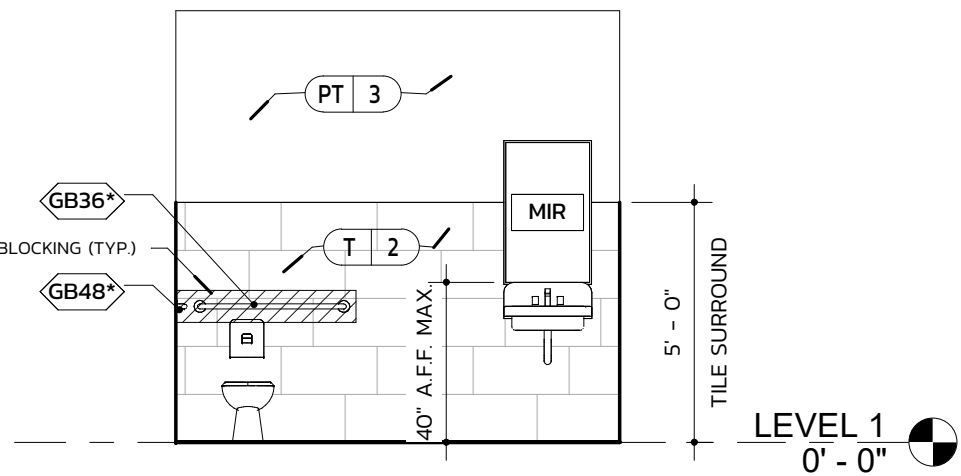


WASHROOM - 2
1/4" = 1'-0"

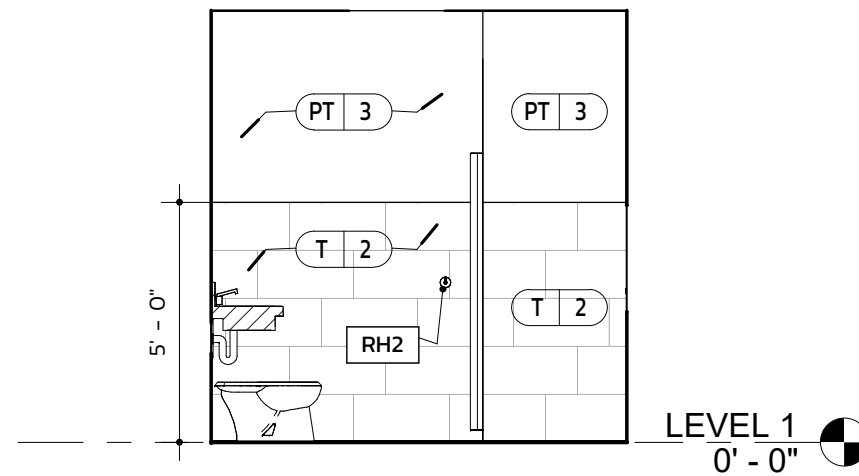


WASHROOM - 1
1/4" = 1'-0"

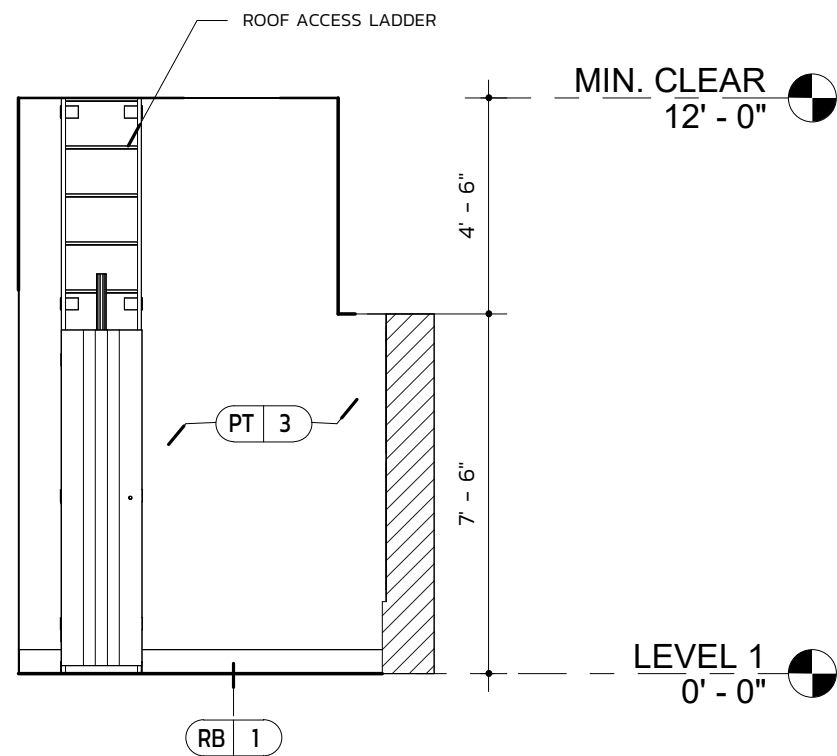


LOCKERS - 3
1/4" = 1'-0"

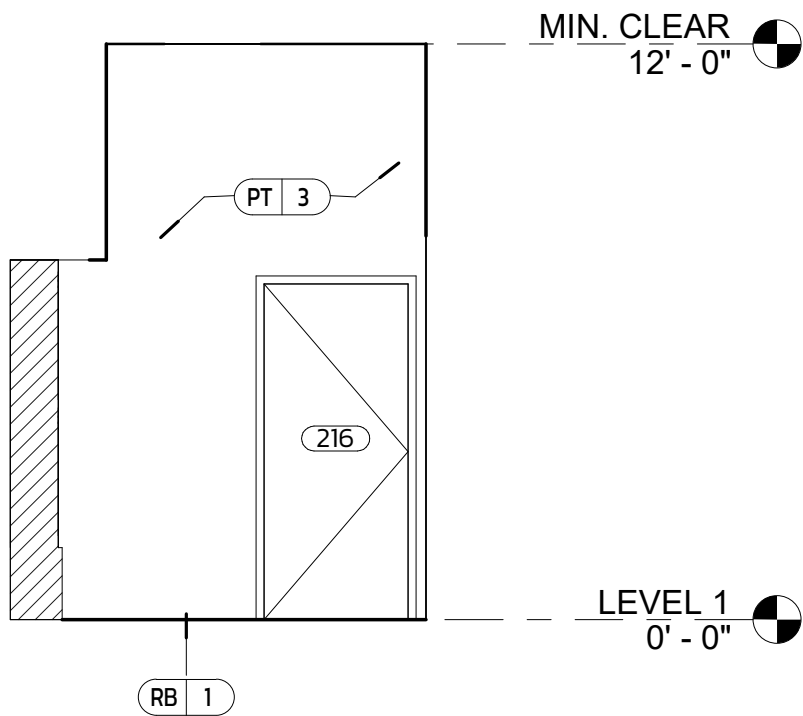


LOCKERS - 2
1/4" = 1'-0"

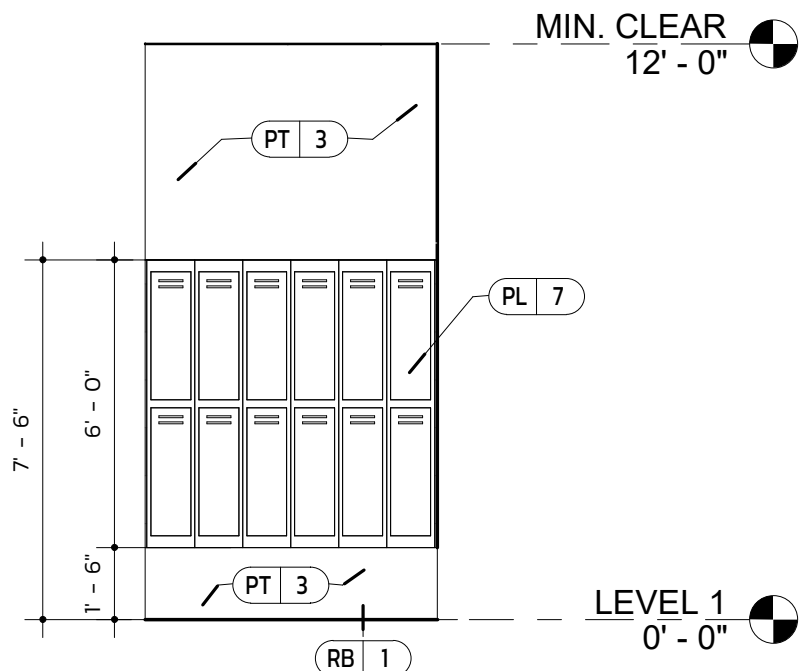


LOCKERS - 1
1/4" = 1'-0"

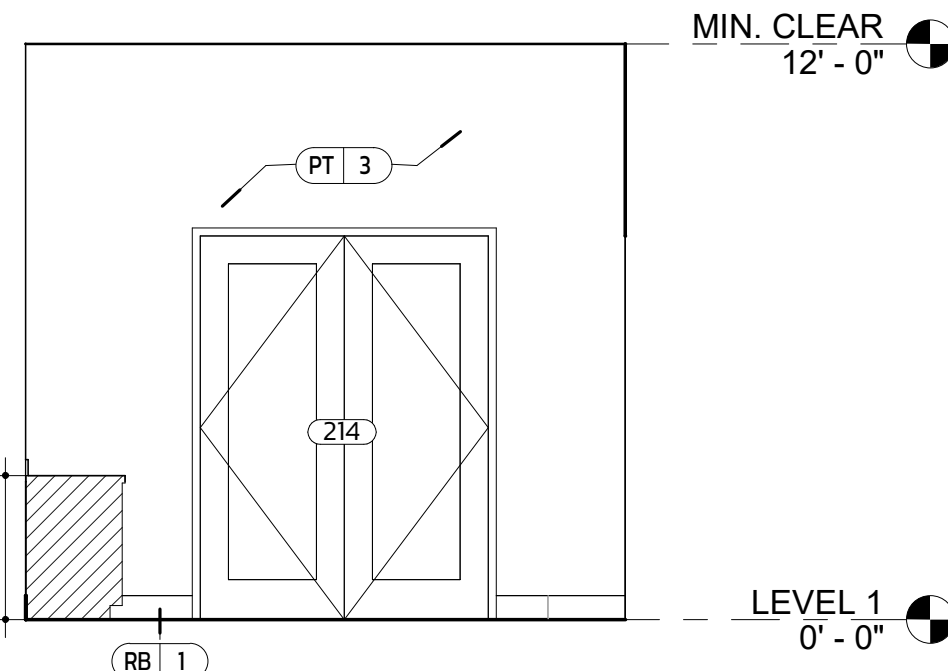


LINE SERVICE - 4
1/4" = 1'-0"

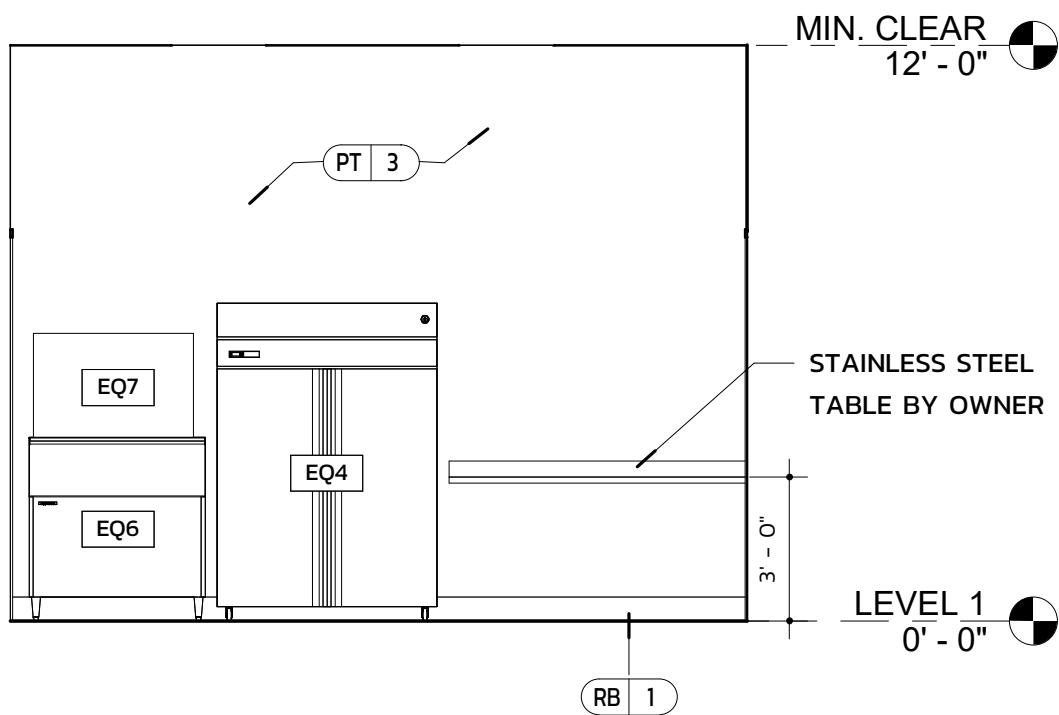


LINE SERVICE - 3
1/4" = 1'-0"

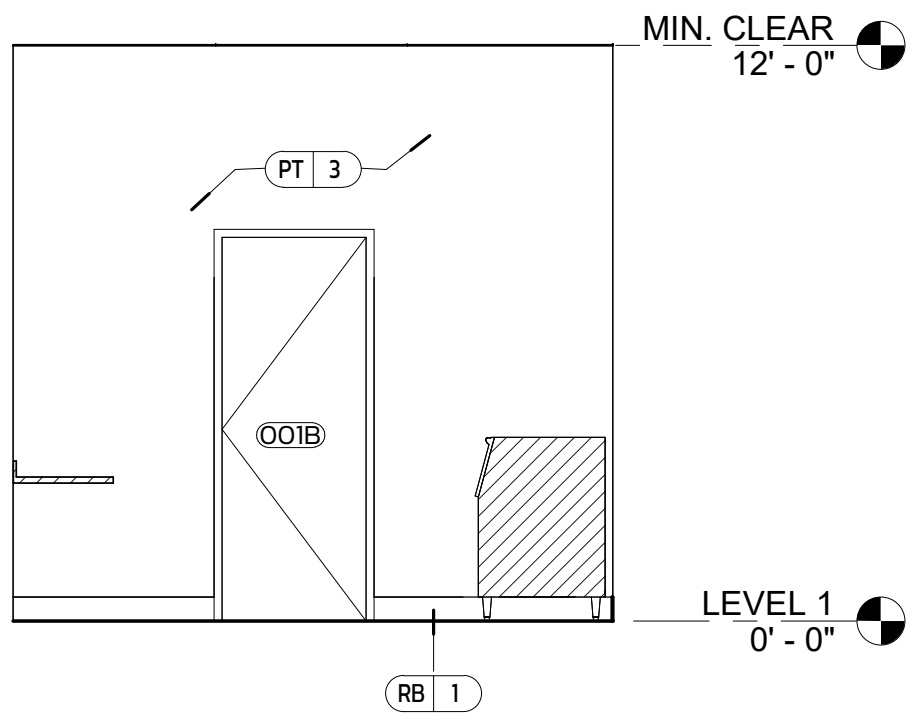


LINE SERVICE - 2
1/4" = 1'-0"

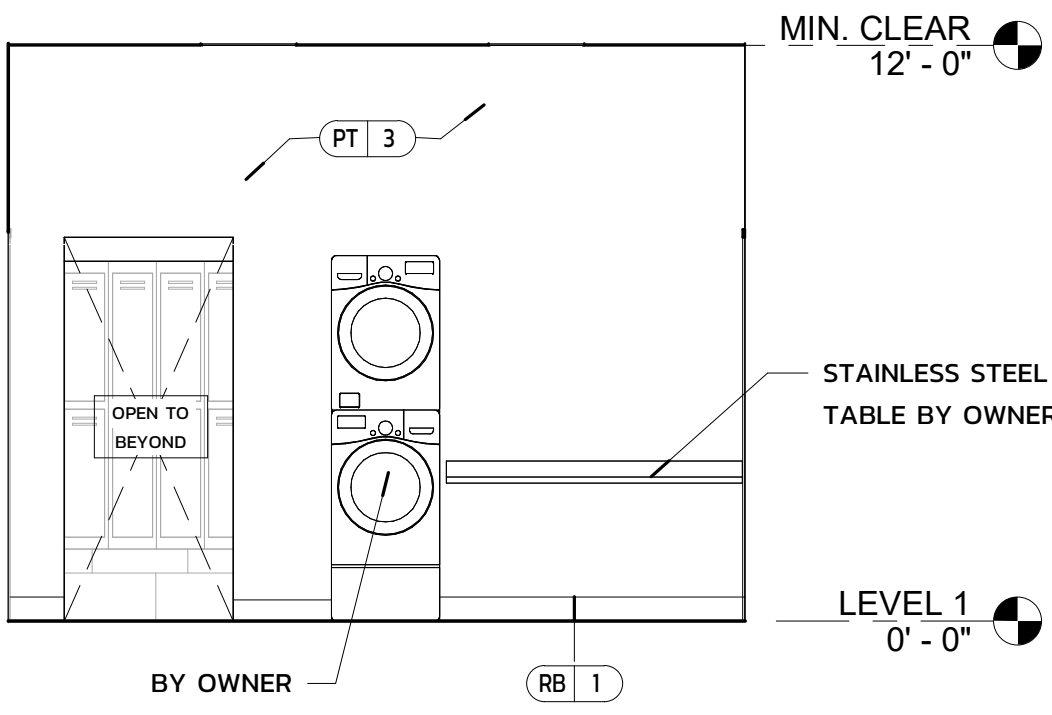

LINE SERVICE - 1
1/4" = 1'-0"

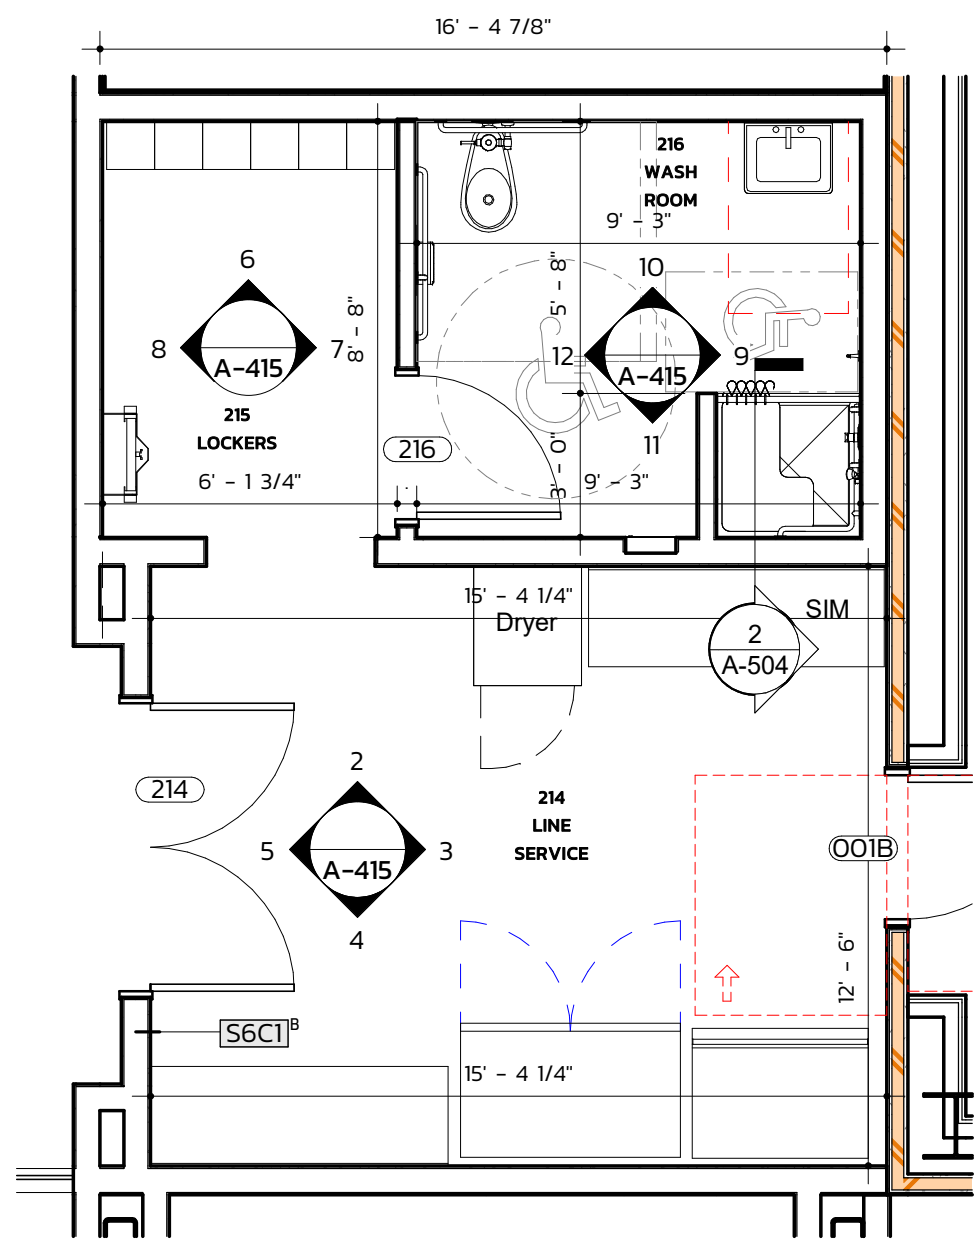

LINE SERVICE AREA
1/4" = 1'-0"

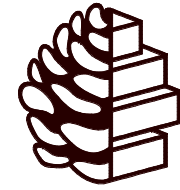


TURPENTINE
DESIGN

1007 Procure Street
Fuquay-Varina, NC 27526

919.412.9138
turpentine-design.com

REVISIONS

SEALS

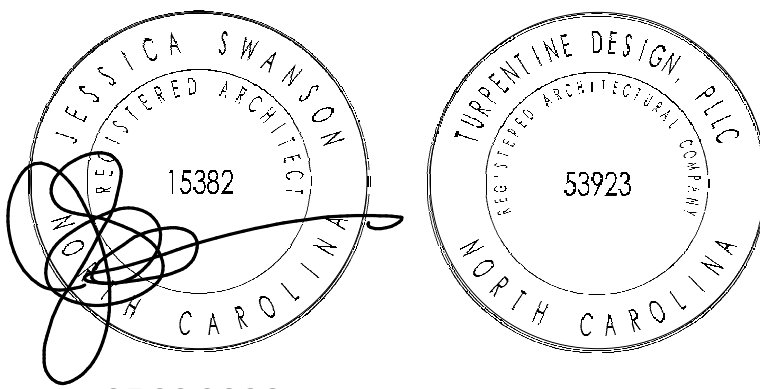

05.29.2026

ARQ AVIATION
FLIGHT SCHOOL + FBO

Wilmington International Airport (ILM)
Wilmington, NC 28405

OWNER
ARQ Realty


COPYRIGHT 2025 - ALL RIGHTS RESERVED
PRINTED OR ELECTRONIC DRAWINGS & DOCUMENTATION MAY
NOT BE REPRODUCED OR REDISTRIBUTED IN ANY WAY WITHOUT
WRITTEN PERMISSION FROM TURPENTINE DESIGN

PHASE PERMIT SET
DATE 05.29.2026
TD PROJECT # 25-009


DRAWING TITLE
ENLARGED PLANS +
ELEVATIONS - OPEN
WORK

DRAWING NUMBER


A-416

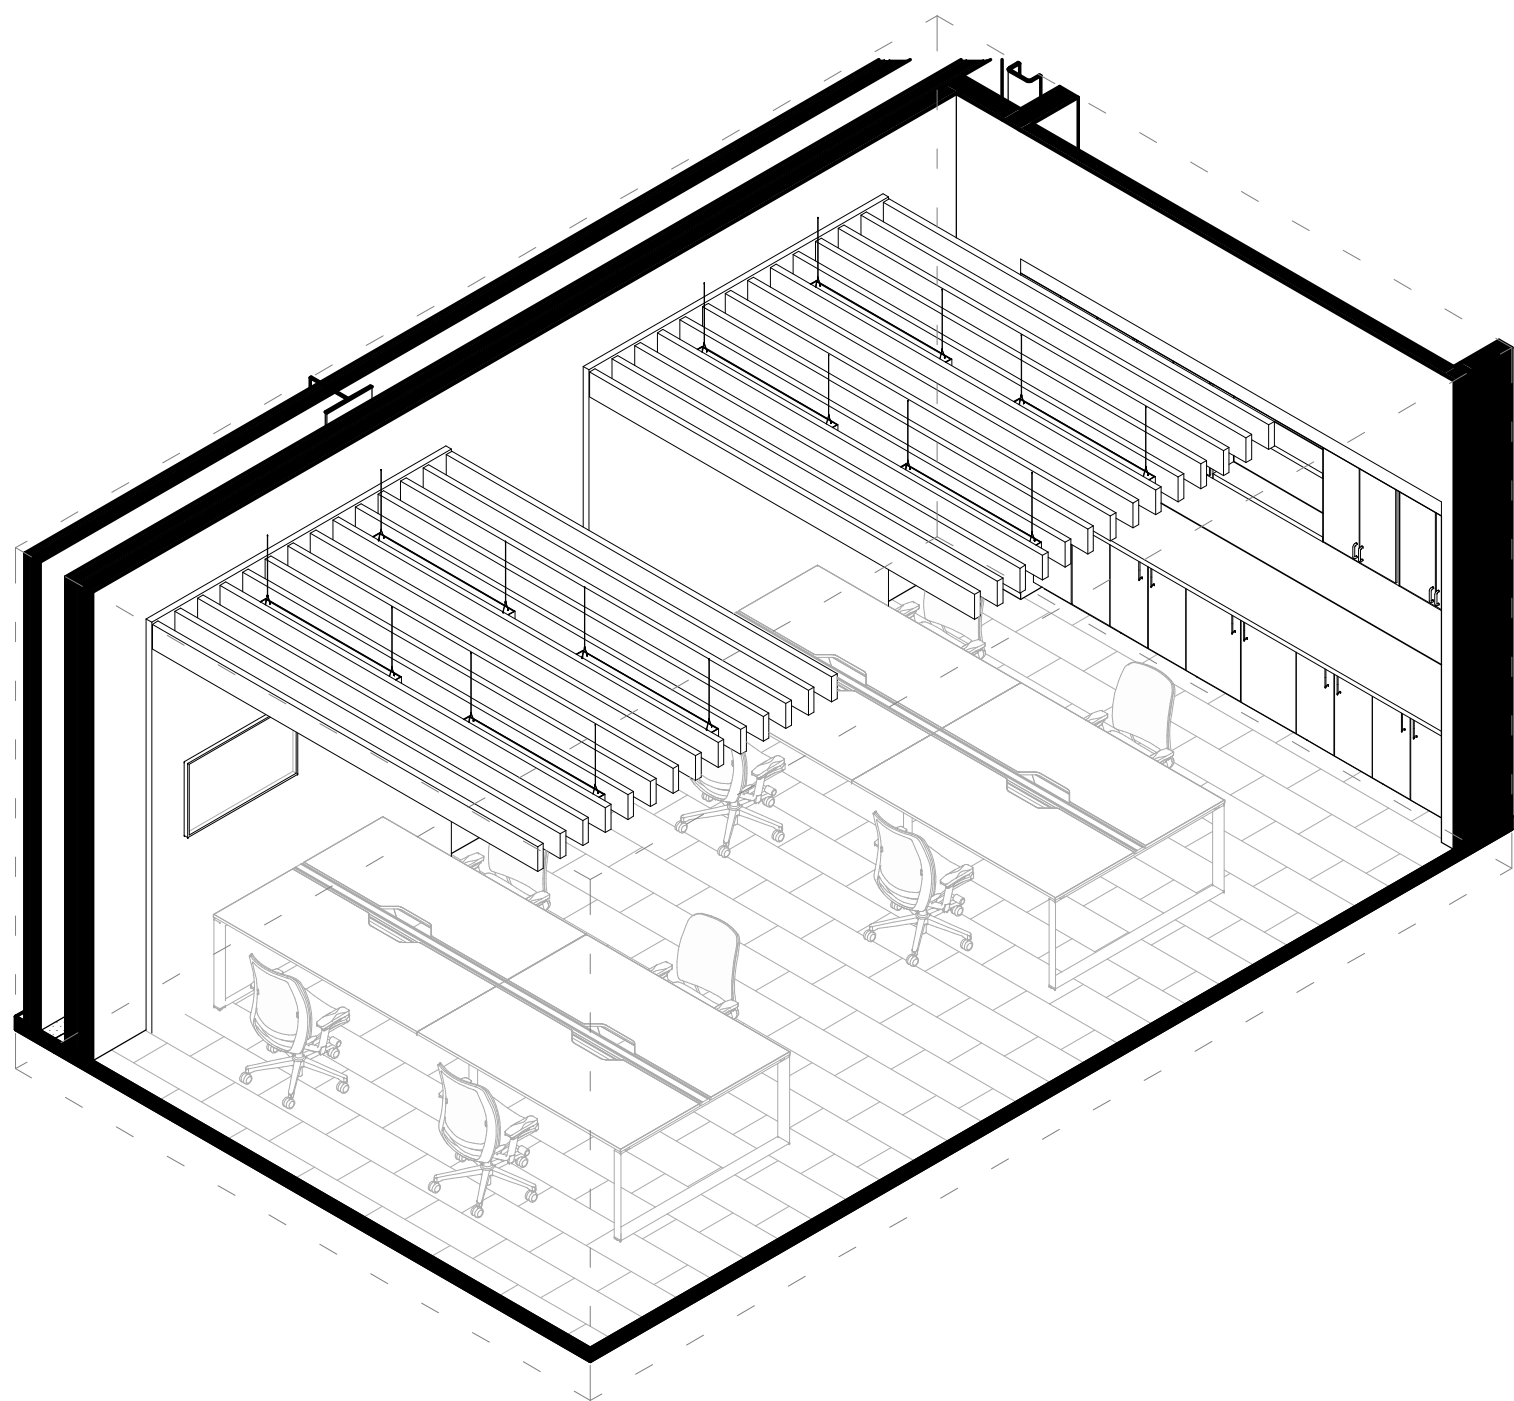


OPEN WORK ROOM - 3D VIEW 6

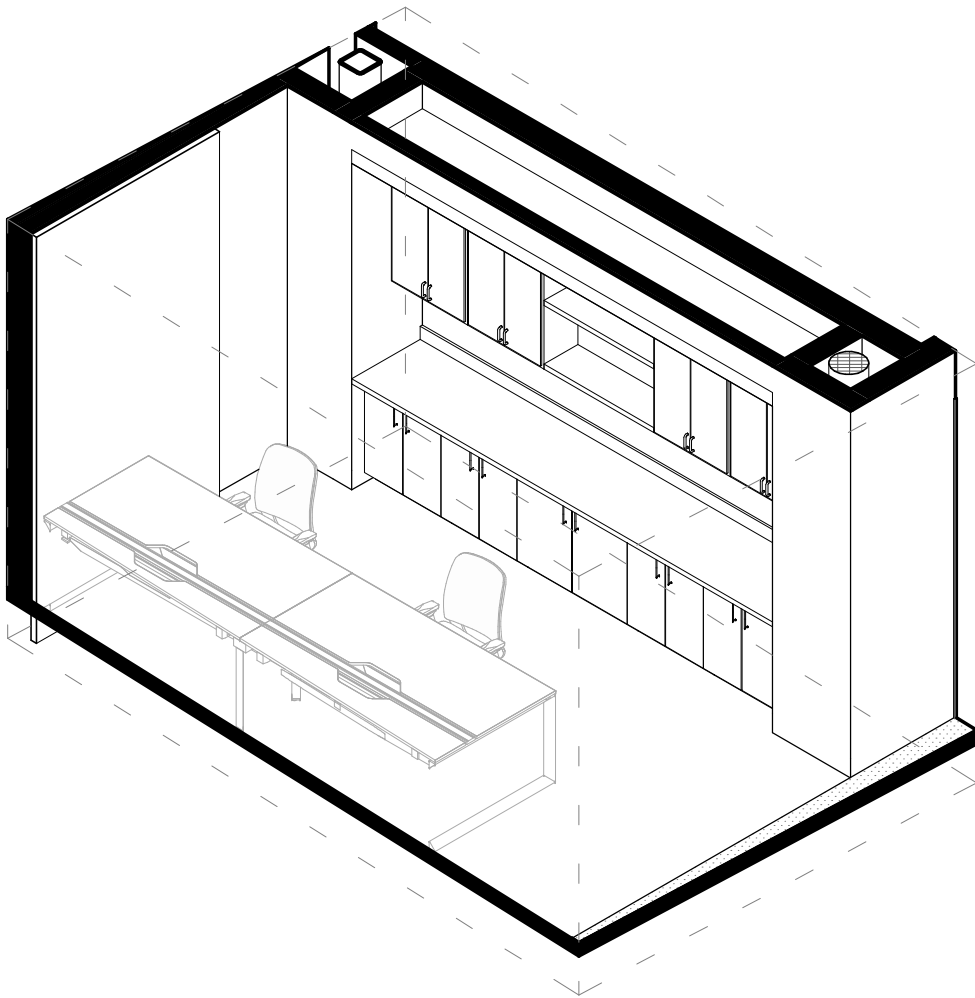


OPEN WORK ROOM - COPY/PRINT AREA - 3D VIEW 5

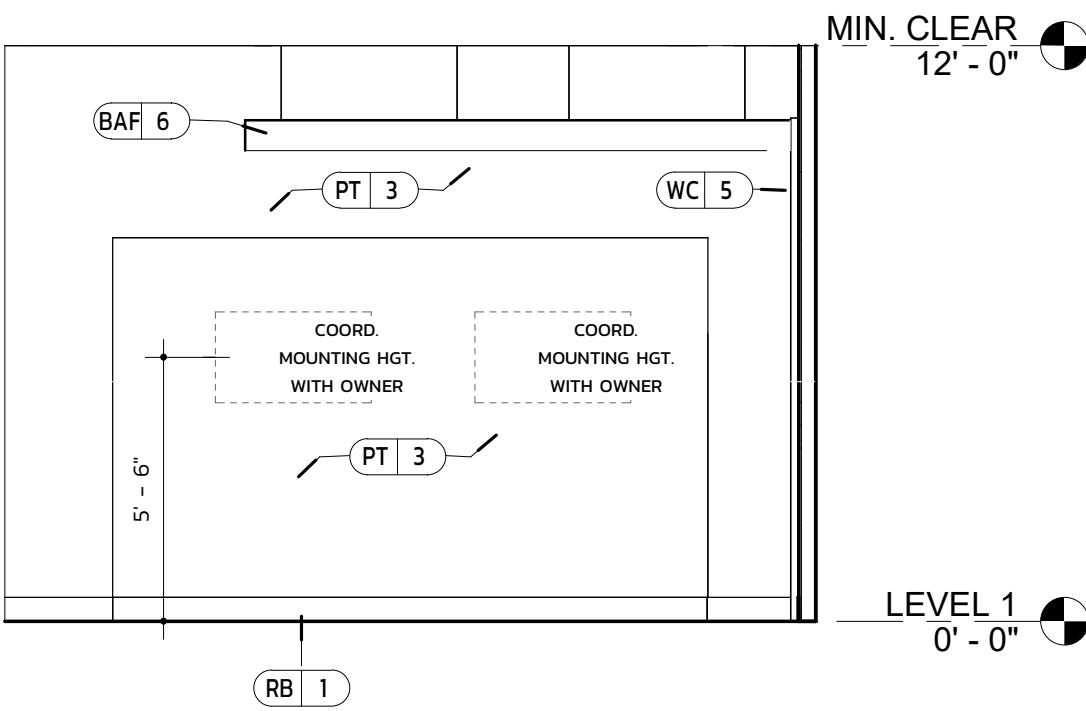


OPEN WORK - 3 4
1/4" = 1'-0"

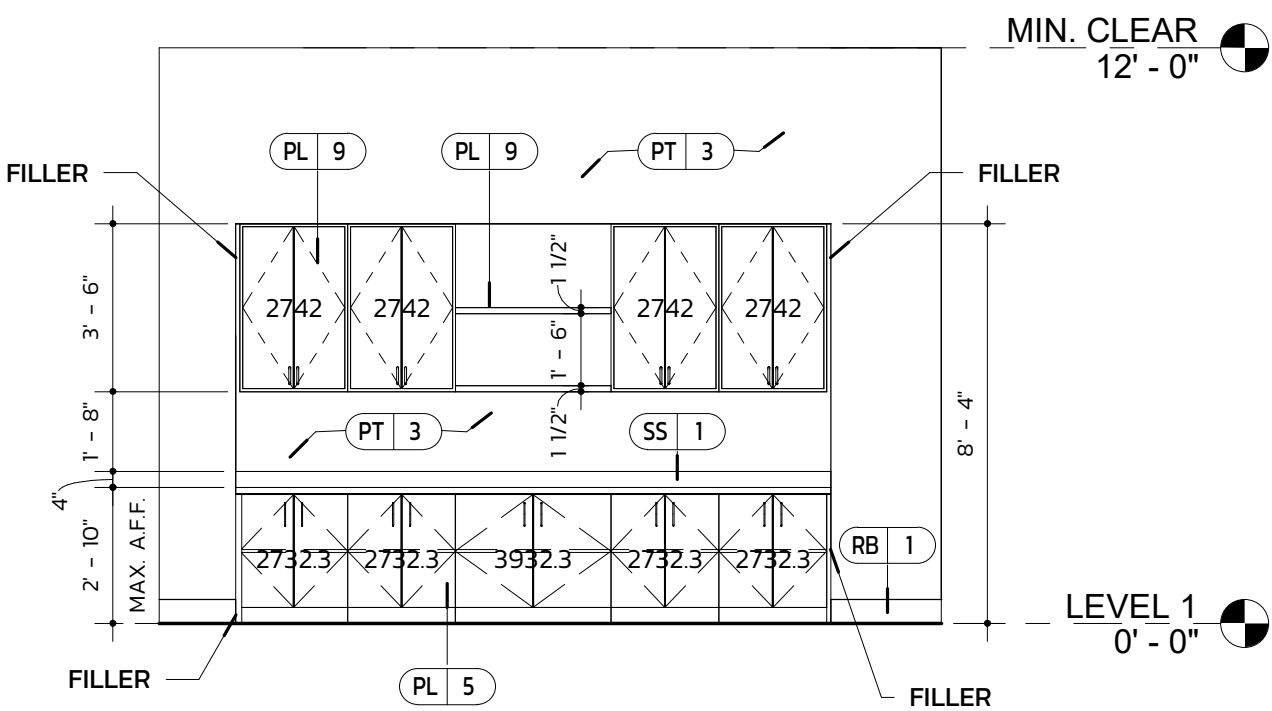


OPEN WORK - 2 3
1/4" = 1'-0"

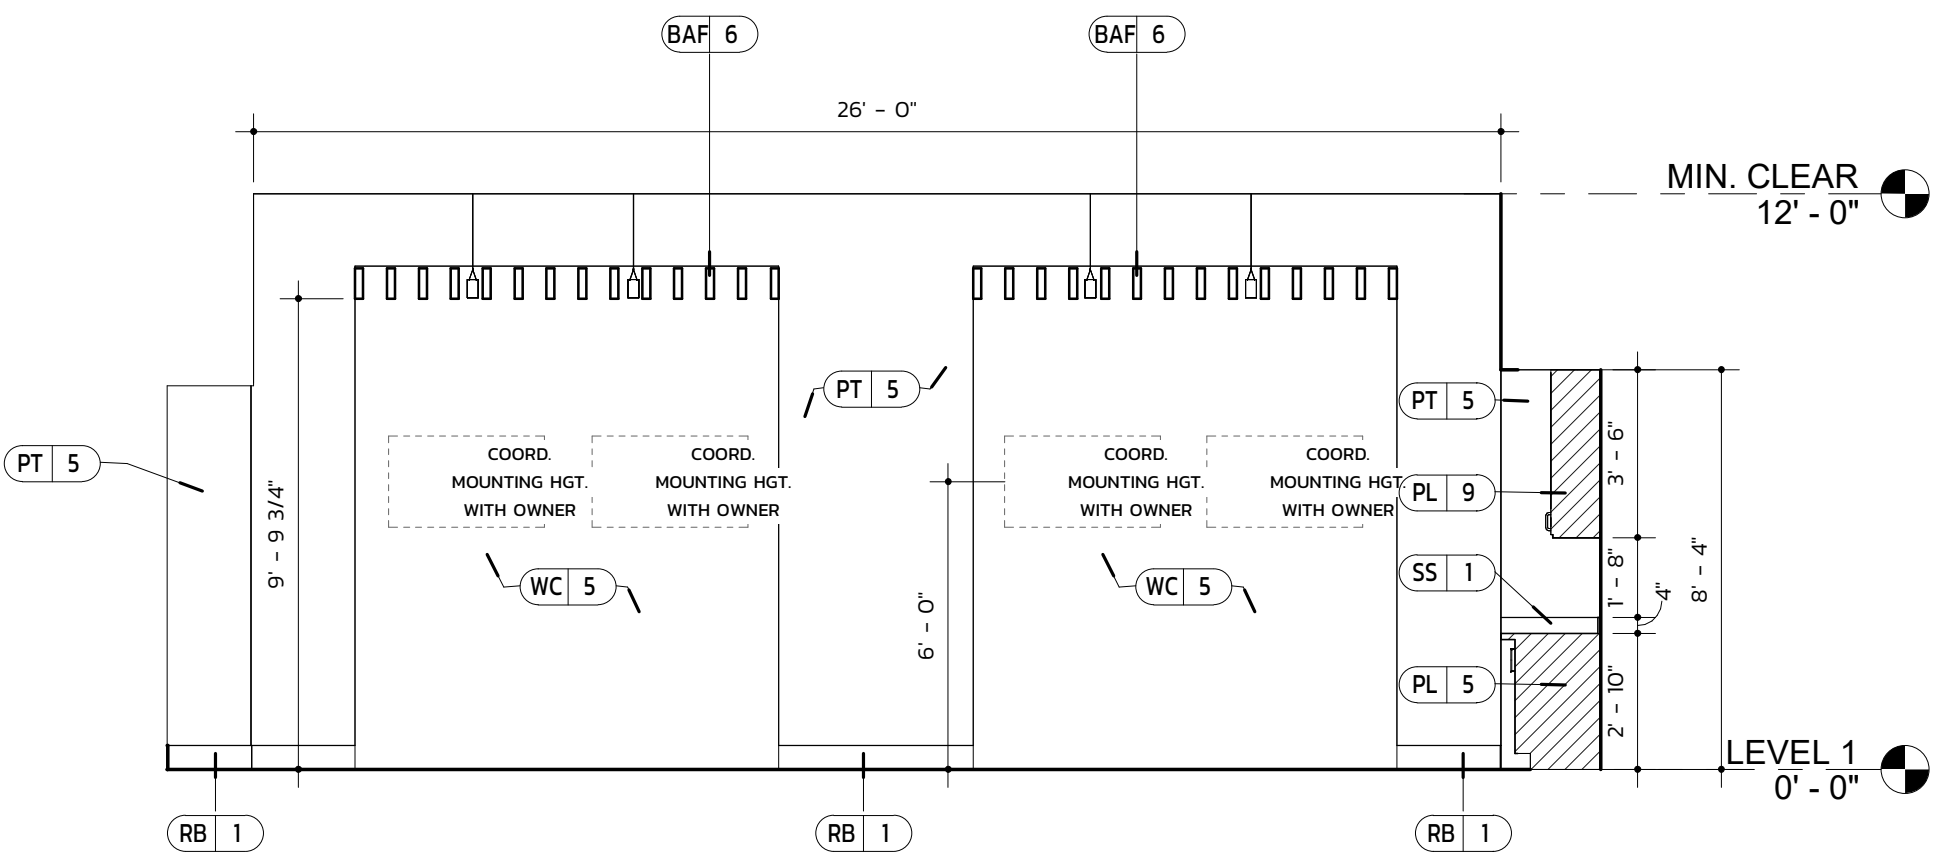

OPEN WORK - 1 2
1/4" = 1'-0"

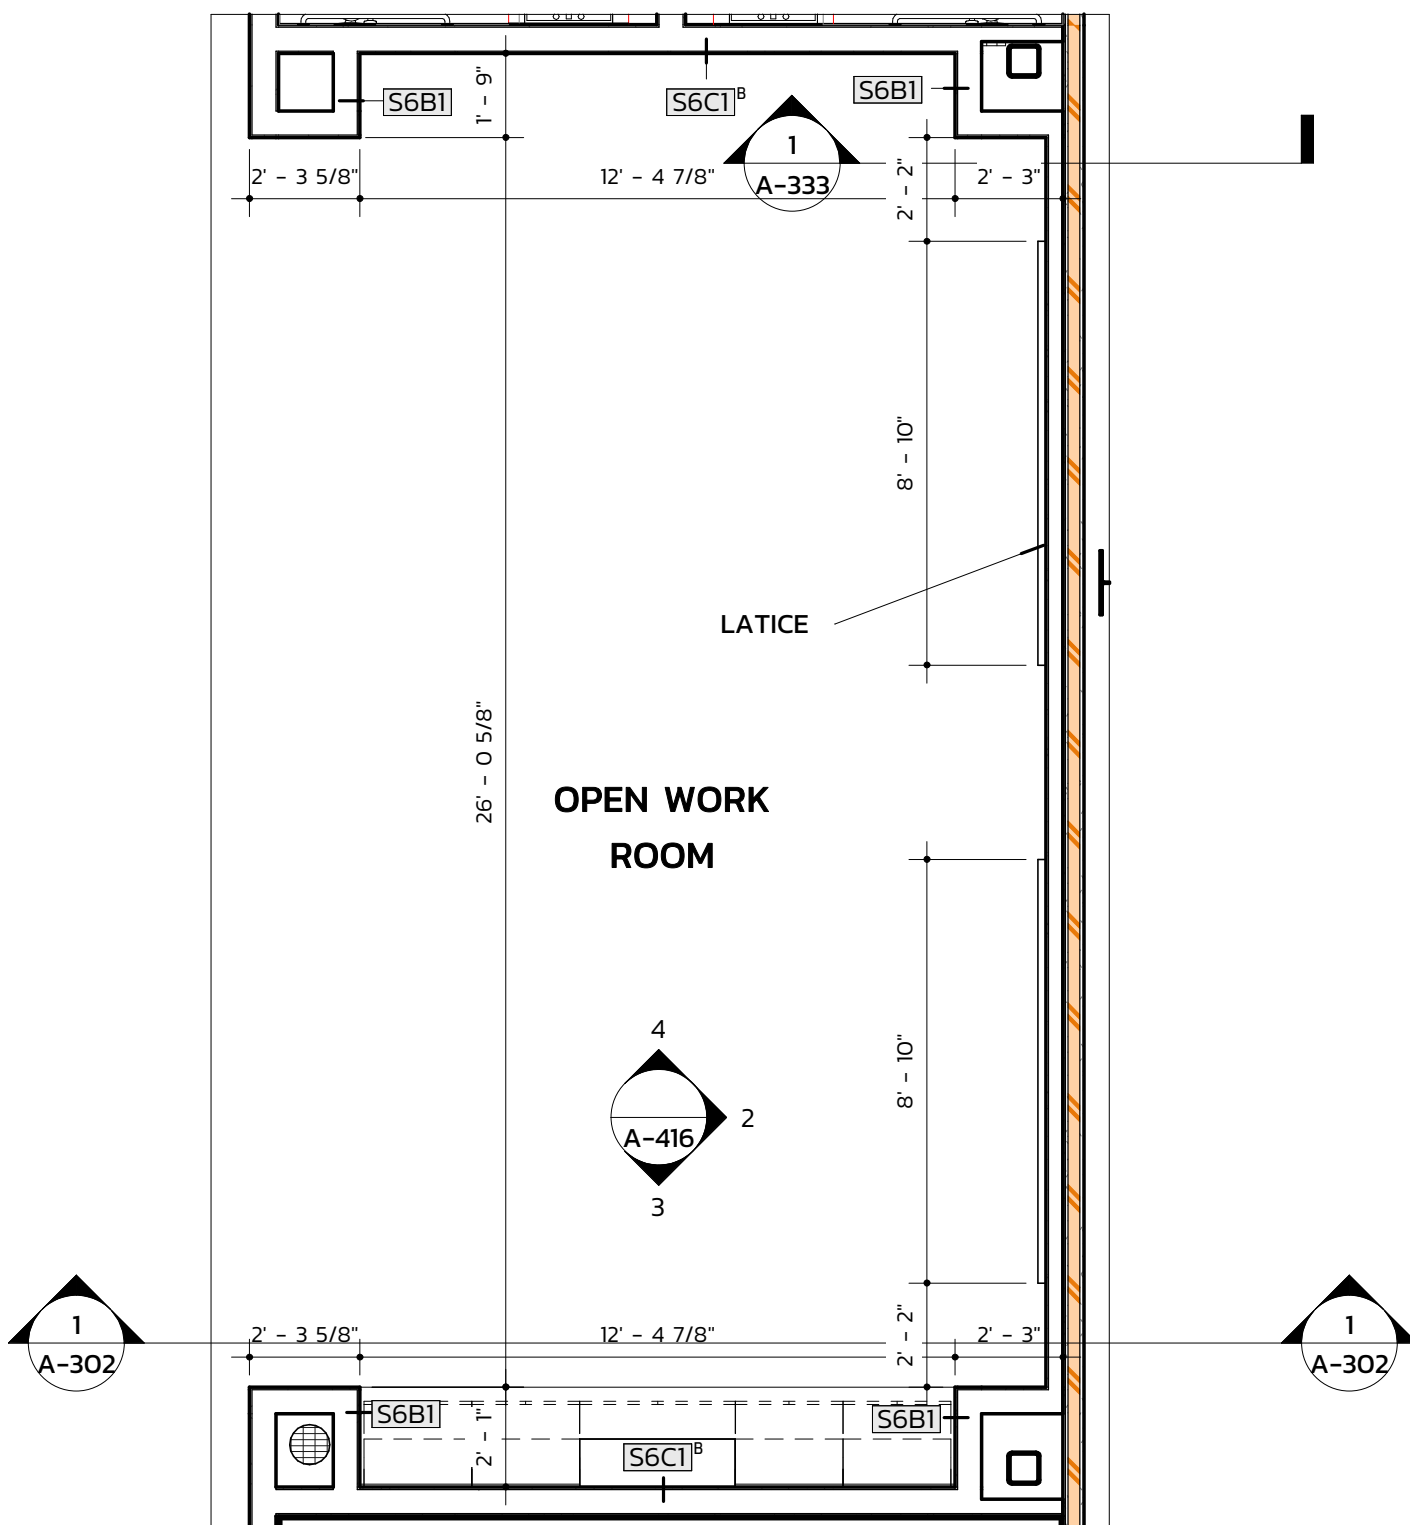

OPEN WORK 1
1/4" = 1'-0"

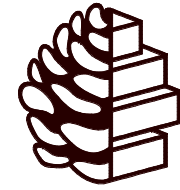


TURPENTINE
DESIGN

1007 Procure Street
Fuquay-Varina, NC 27526

919.412.9138
turentine-design.com

REVISIONS

SEALS

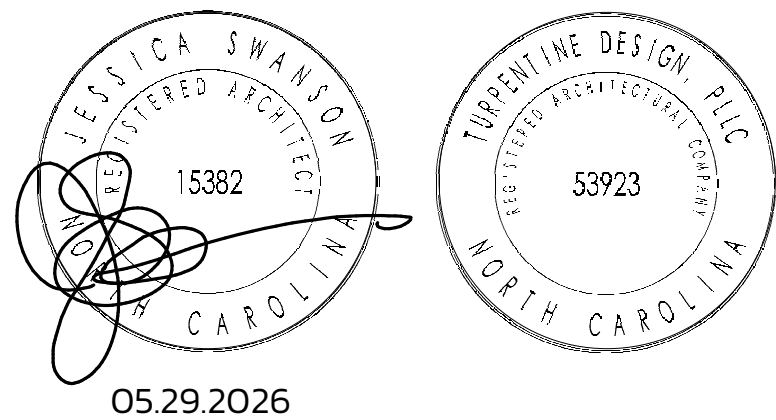

ARQ AVIATION
FLIGHT SCHOOL + FBO

Wilmington International Airport (ILM)
Wilmington, NC 28405

OWNER
ARQ Realty


COPYRIGHT 2025 - ALL RIGHTS RESERVED
PRINTED OR ELECTRONIC DRAWINGS & DOCUMENTATION MAY
NOT BE REPRODUCED OR REDISTRIBUTED IN ANY WAY WITHOUT
WRITTEN PERMISSION FROM TURPENTINE DESIGN

PHASE PERMIT SET
DATE 05.29.2026
TD PROJECT # 25-009


DRAWING TITLE
ENLARGED PLANS +
ELEVATIONS - ADMIN
RESTROOMS

DRAWING NUMBER


A-417

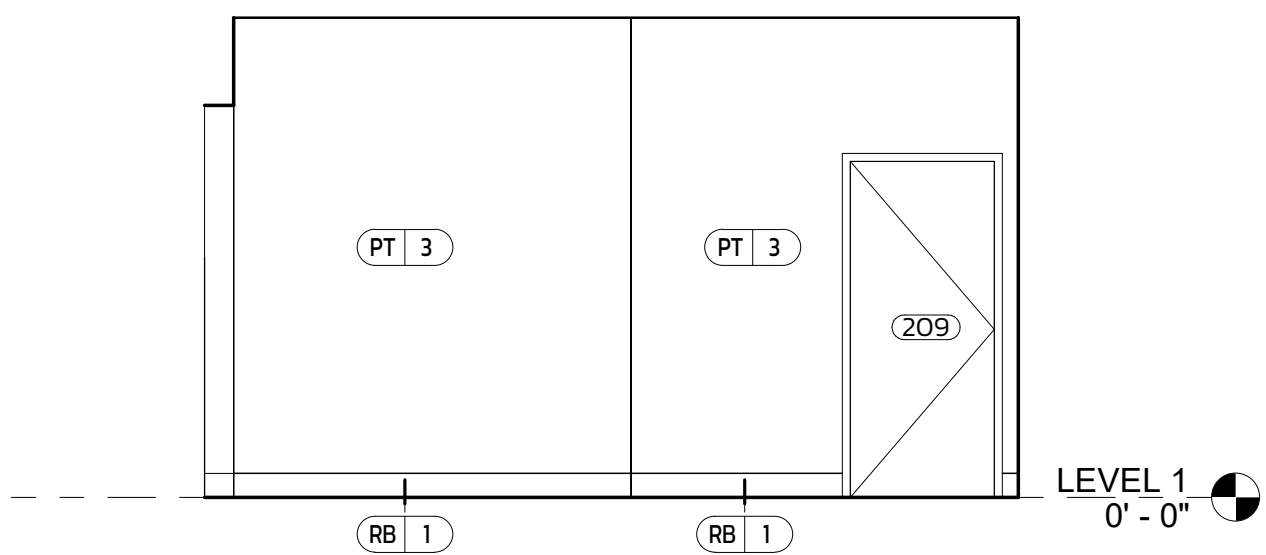


ADMIN RESTROOM CORRIDOR - 2
1/4" = 1'-0"

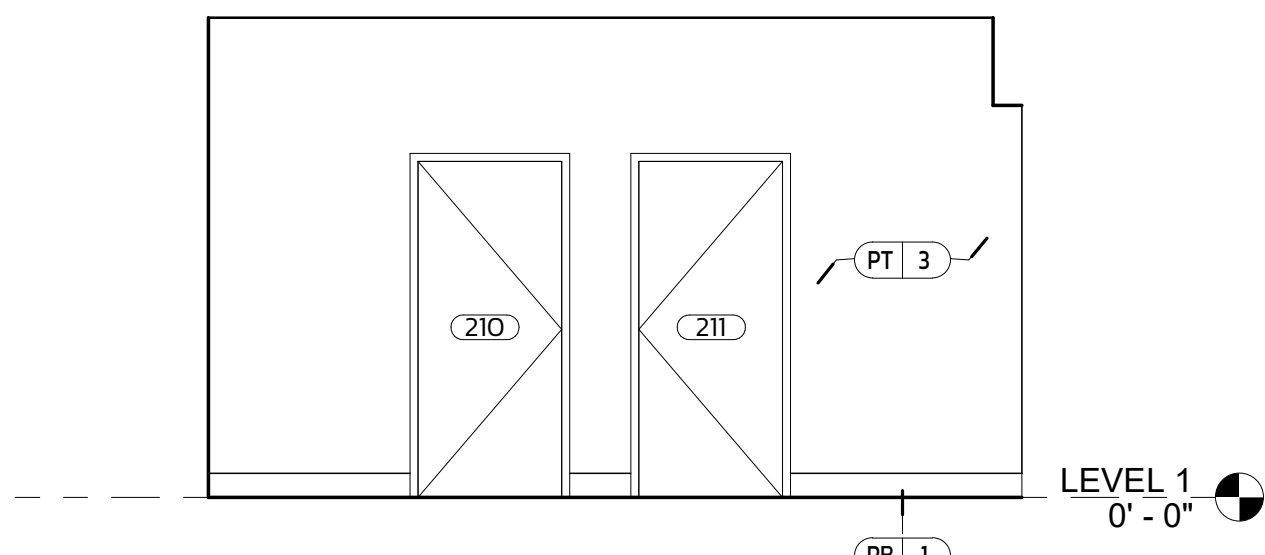


ADMIN RESTROOM CORRIDOR - 1
1/4" = 1'-0"

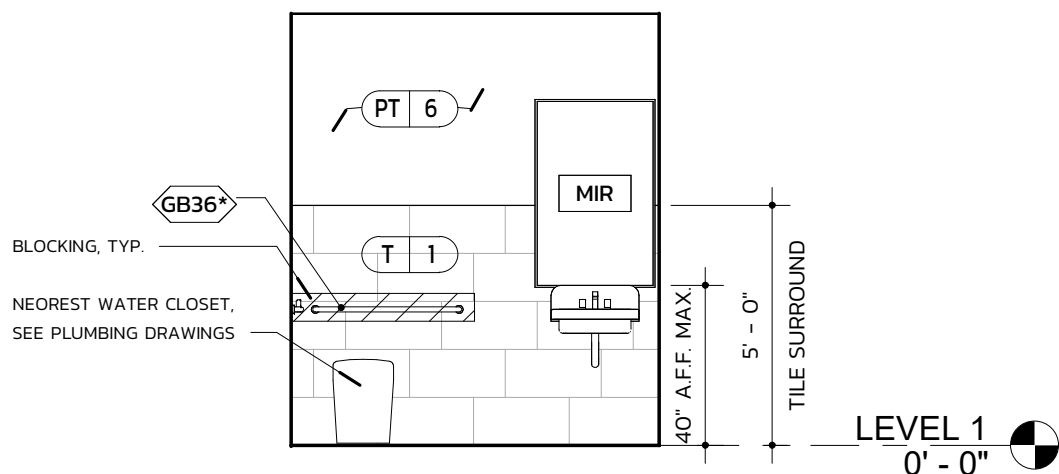


RESTROOM 209 - 1
1/4" = 1'-0"

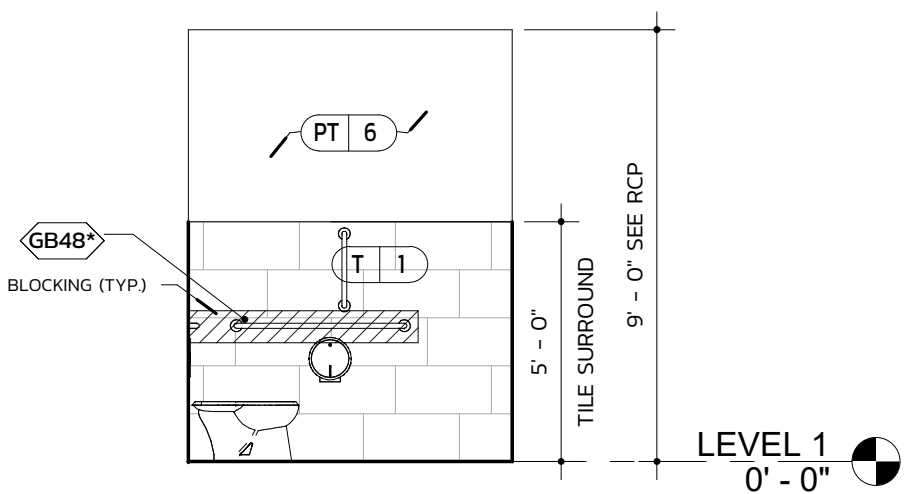


RESTROOM 211 - 4
1/4" = 1'-0"

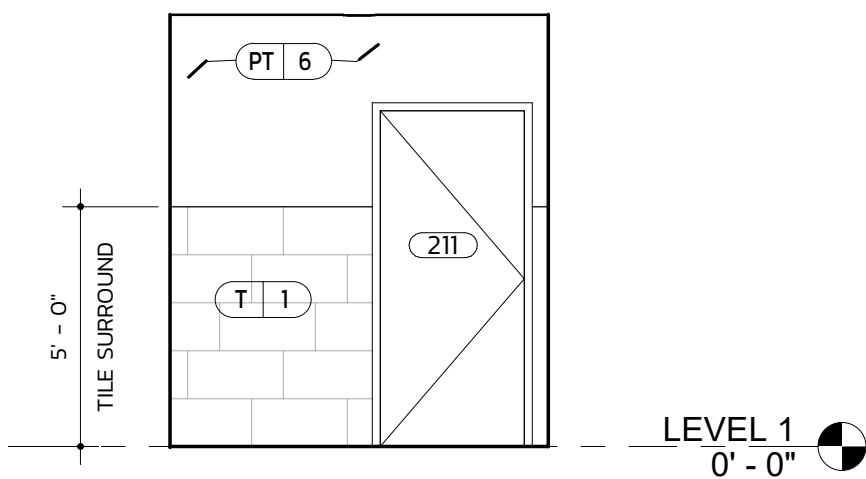


RESTROOM 211 - 3
1/4" = 1'-0"

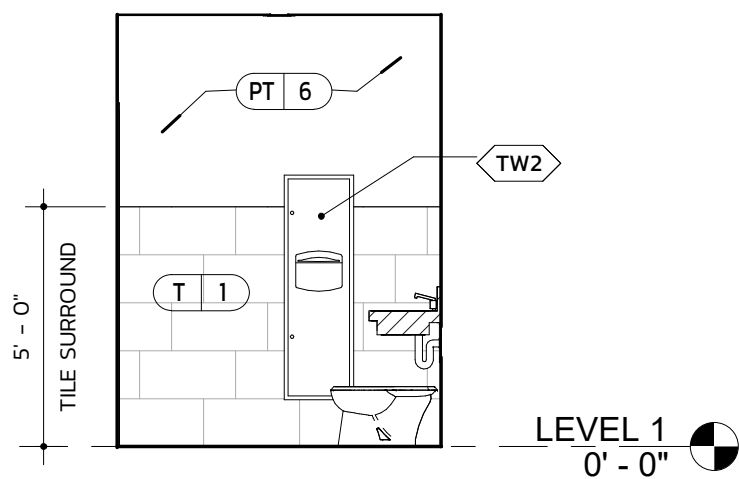

RESTROOM 211 - 2
1/4" = 1'-0"

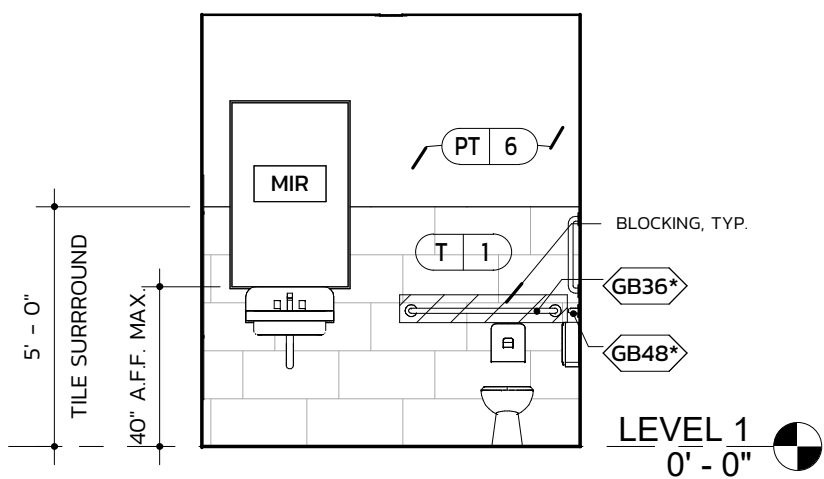

RESTROOM 211 - 1
1/4" = 1'-0"

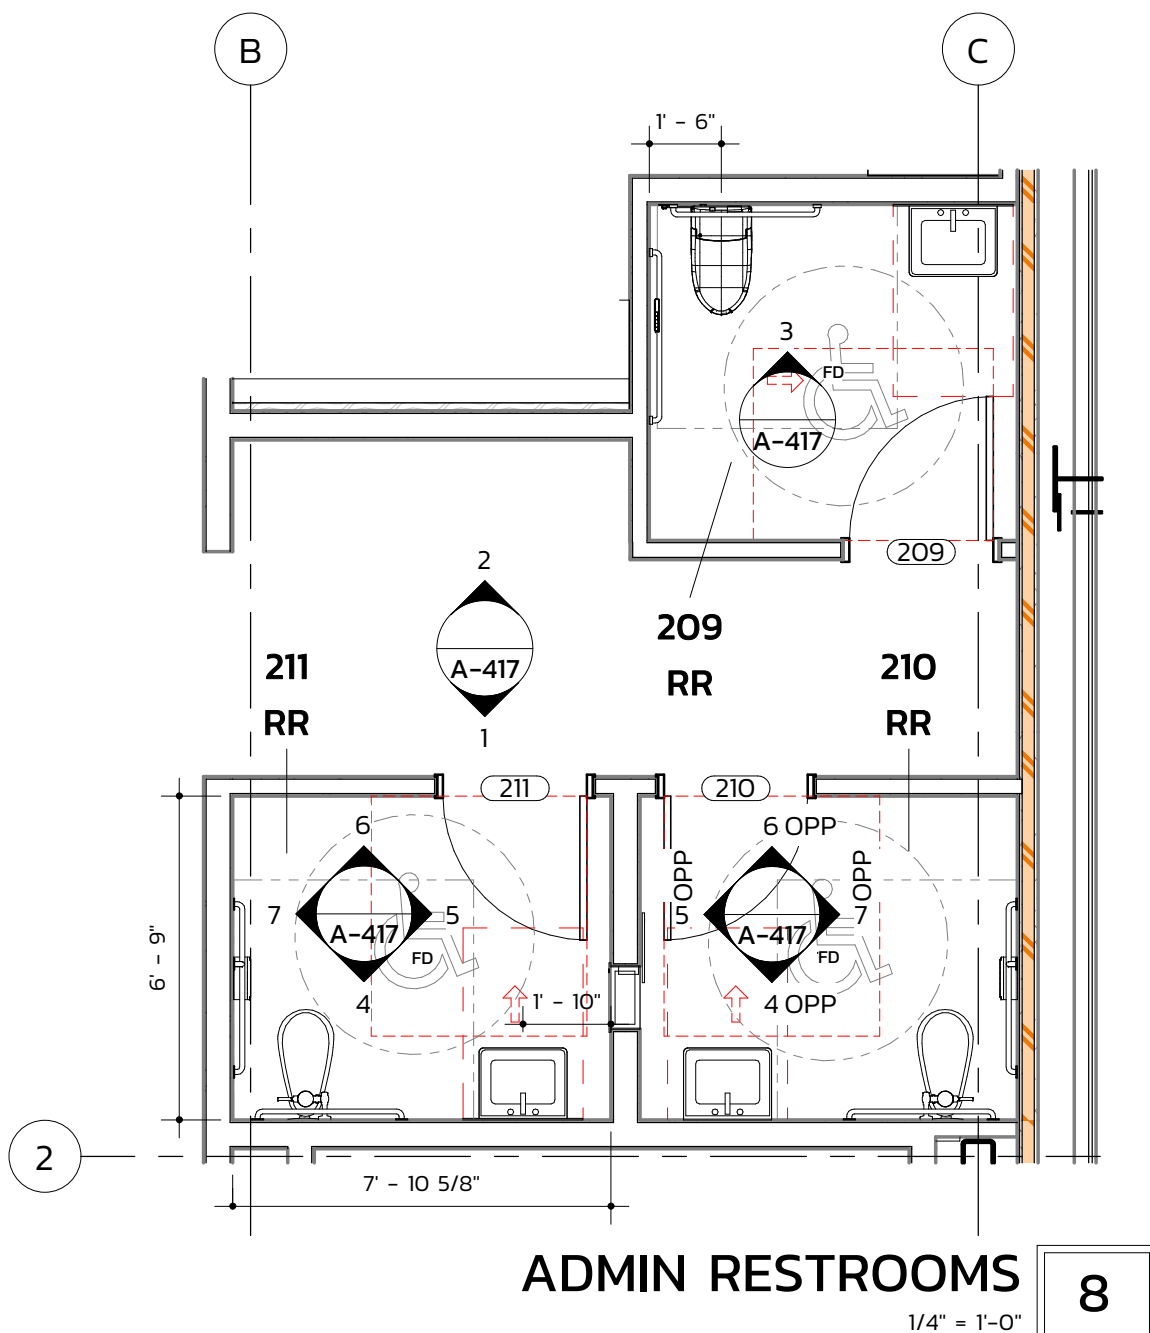

ADMIN RESTROOMS
1/4" = 1'-0"




919.412.9138
turpentine-design.com

[illegible]


PHASE	PERMIT SET
DATE	05.29.2026
TD PROJECT #	25-009

DRAWING NUMBER
A-418




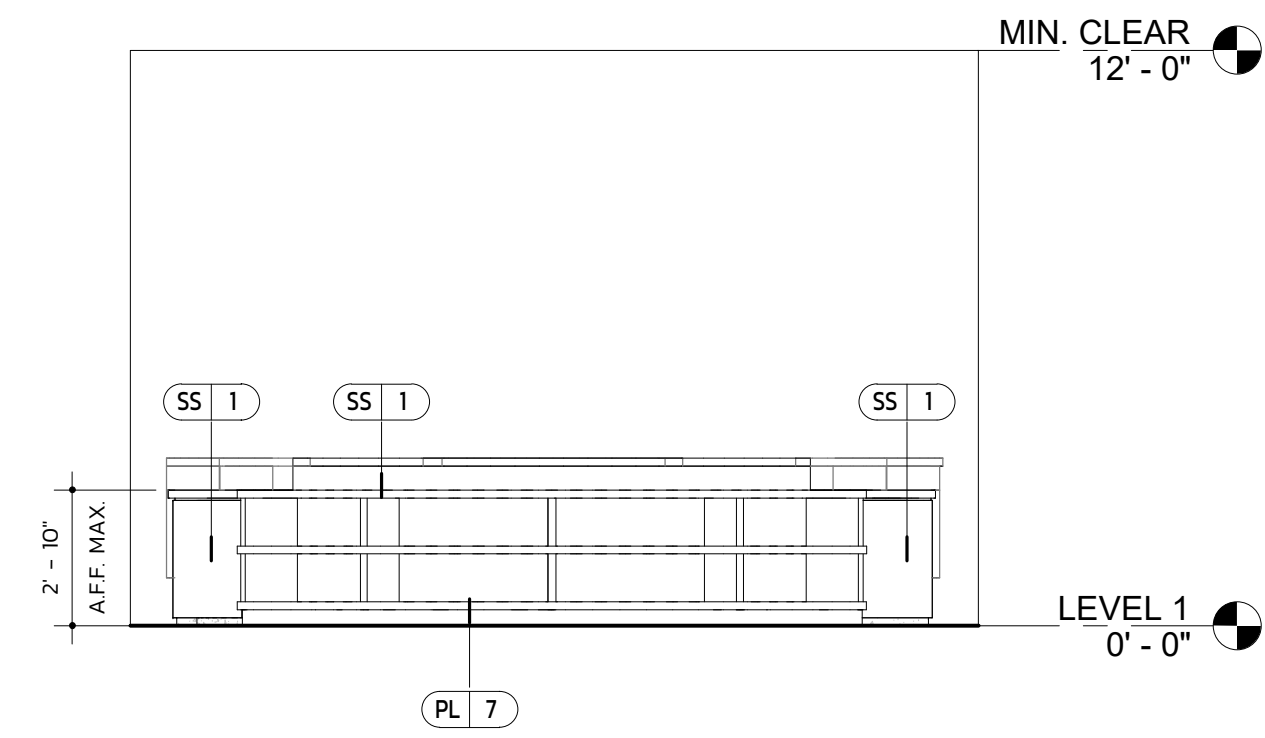


RECEPTION DESK WITH RETAIL SHELVING - B
1/4" = 1'-0" 7

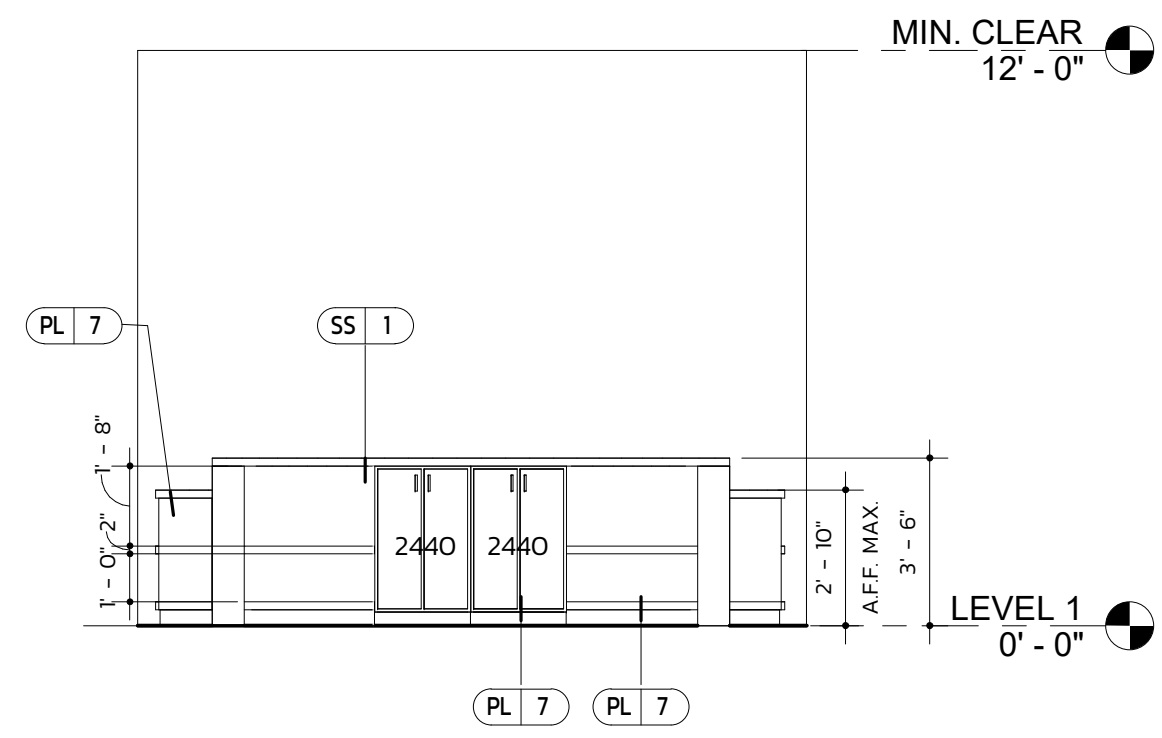


RECEPTION DESK - A
1/4" = 1'-0" 6

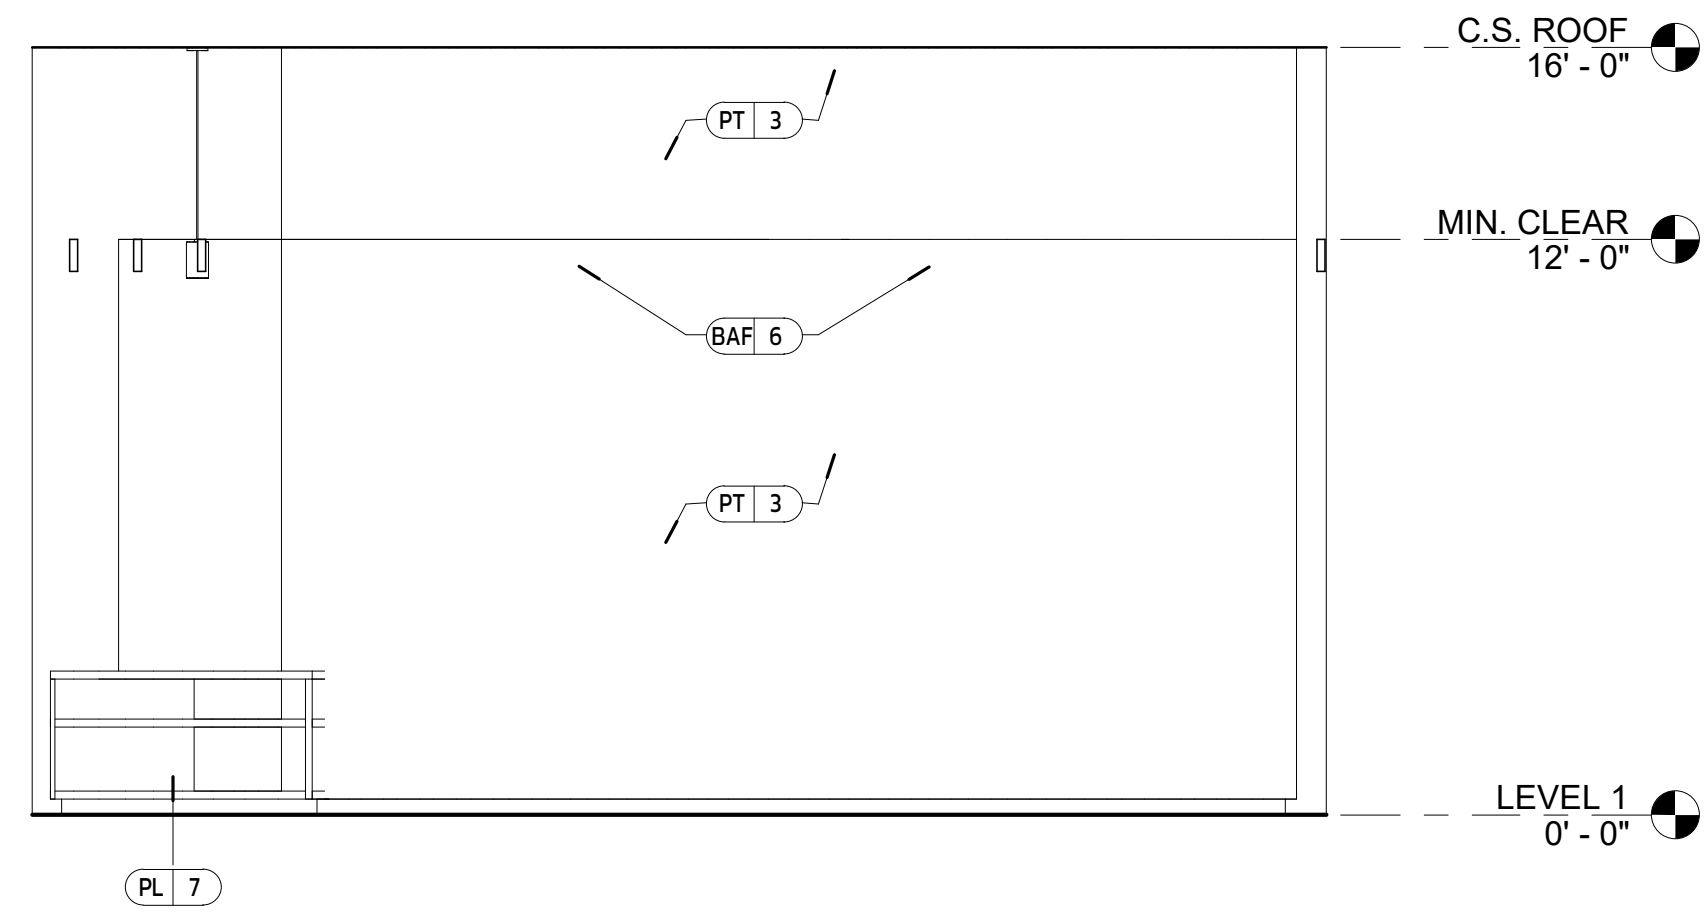


RETAIL TV WALL - BACK
1/4" = 1'-0" 8

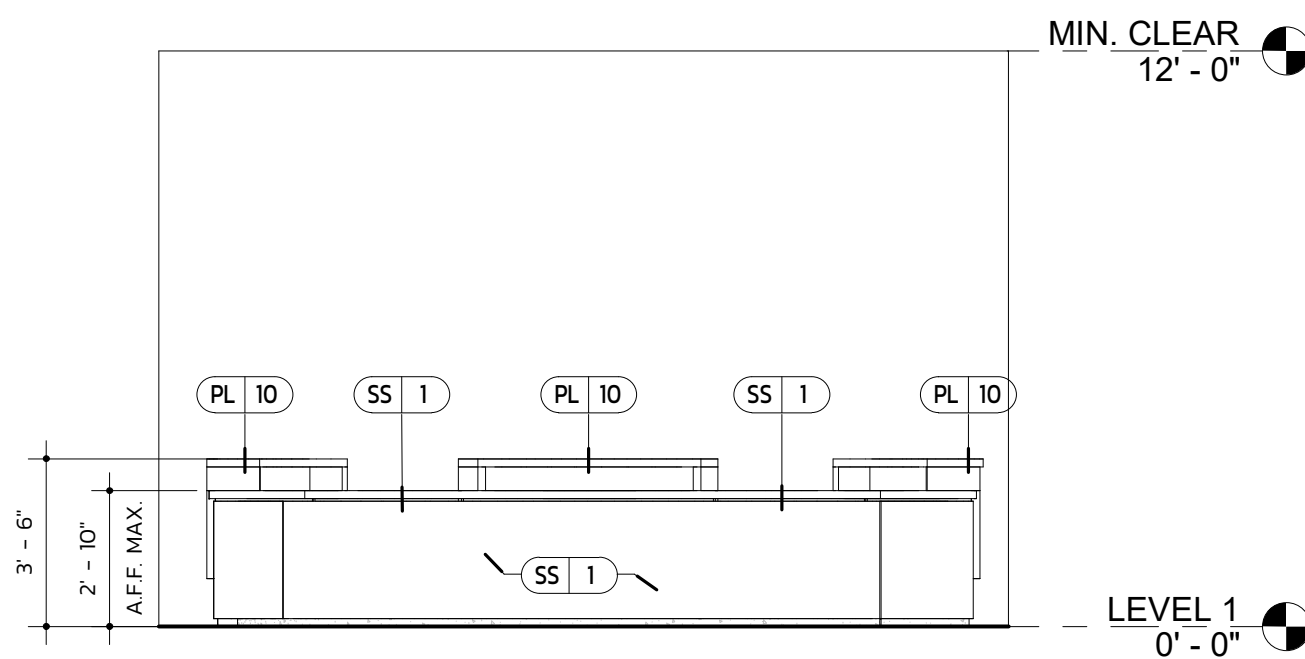


RECEPTION - VIEW TOWARDS LOBBY
1/4" = 1'-0" 5

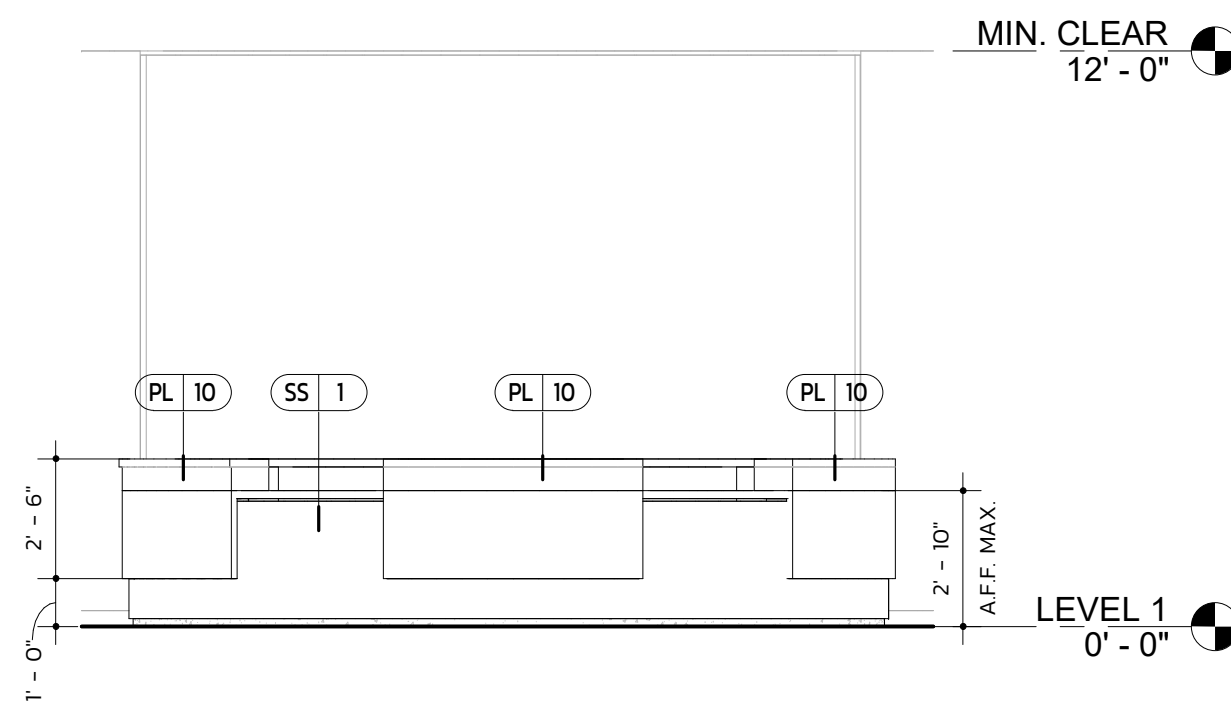


RECEPTION - VIEW TOWARDS TV WALL
1/4" = 1'-0" 4

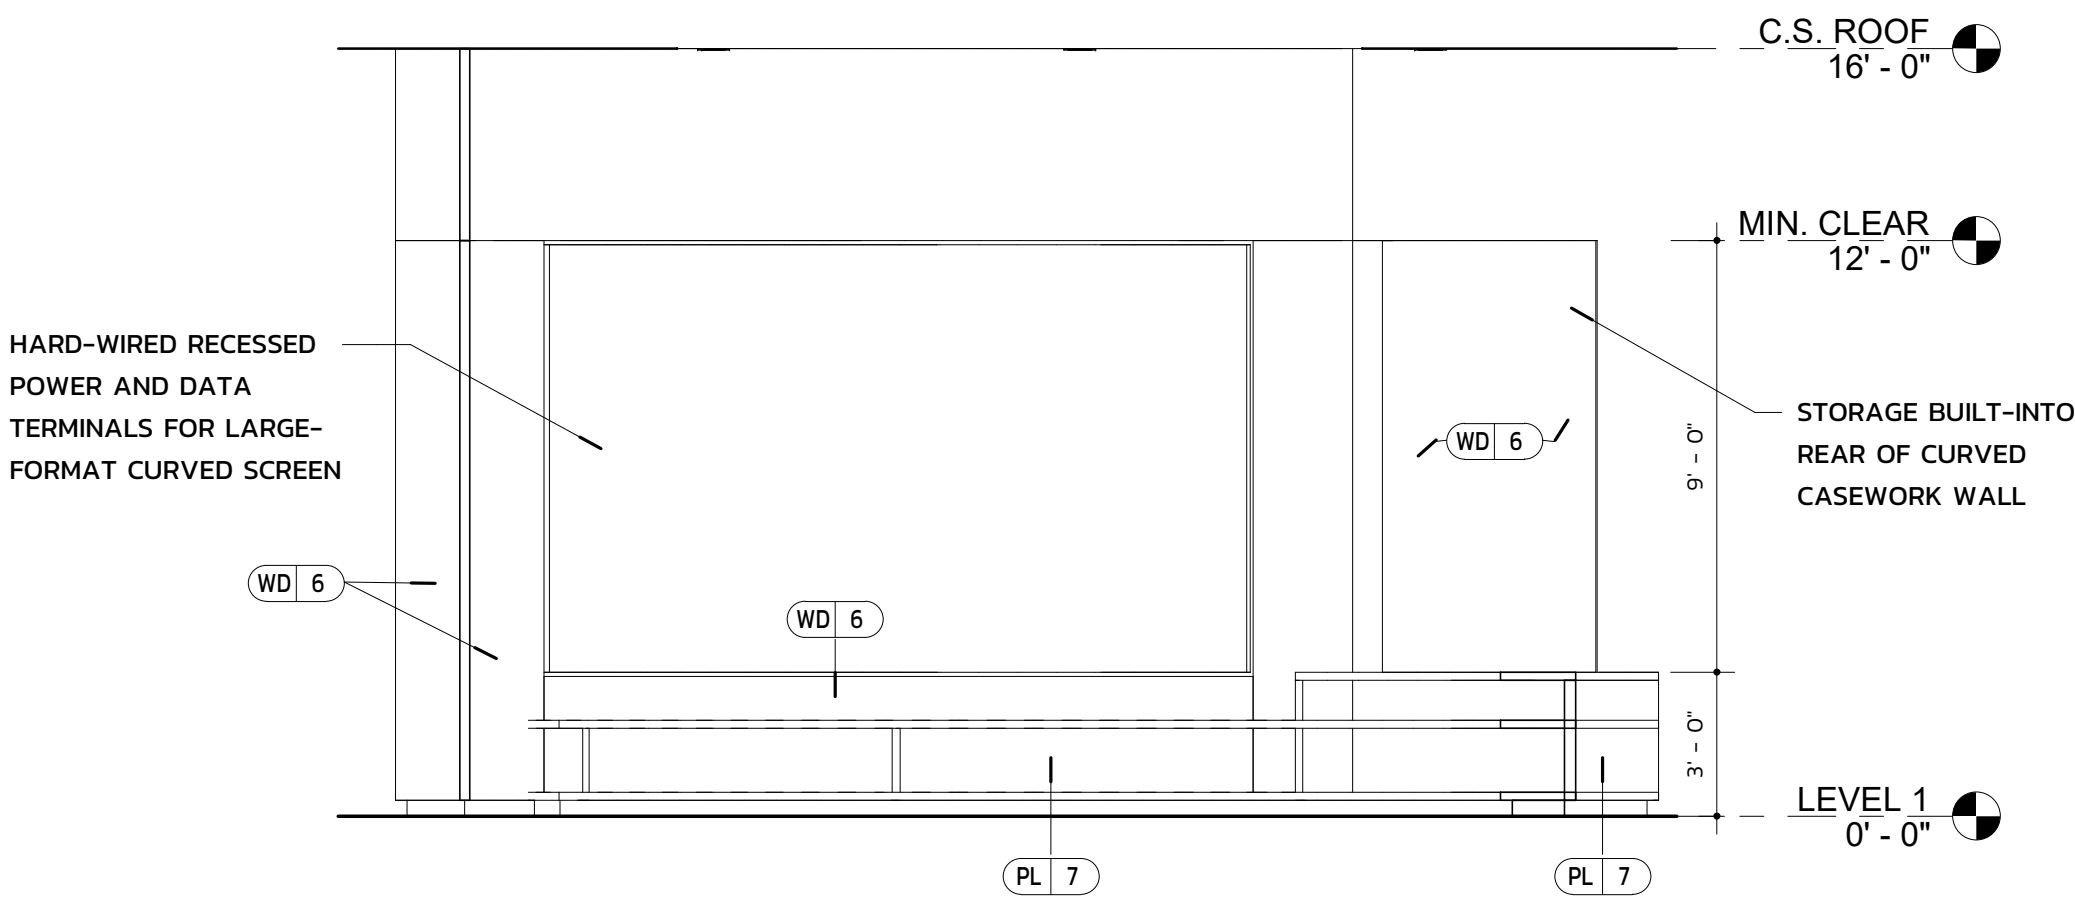


RETAIL TV WALL - FRONT
1/4" = 1'-0" 3

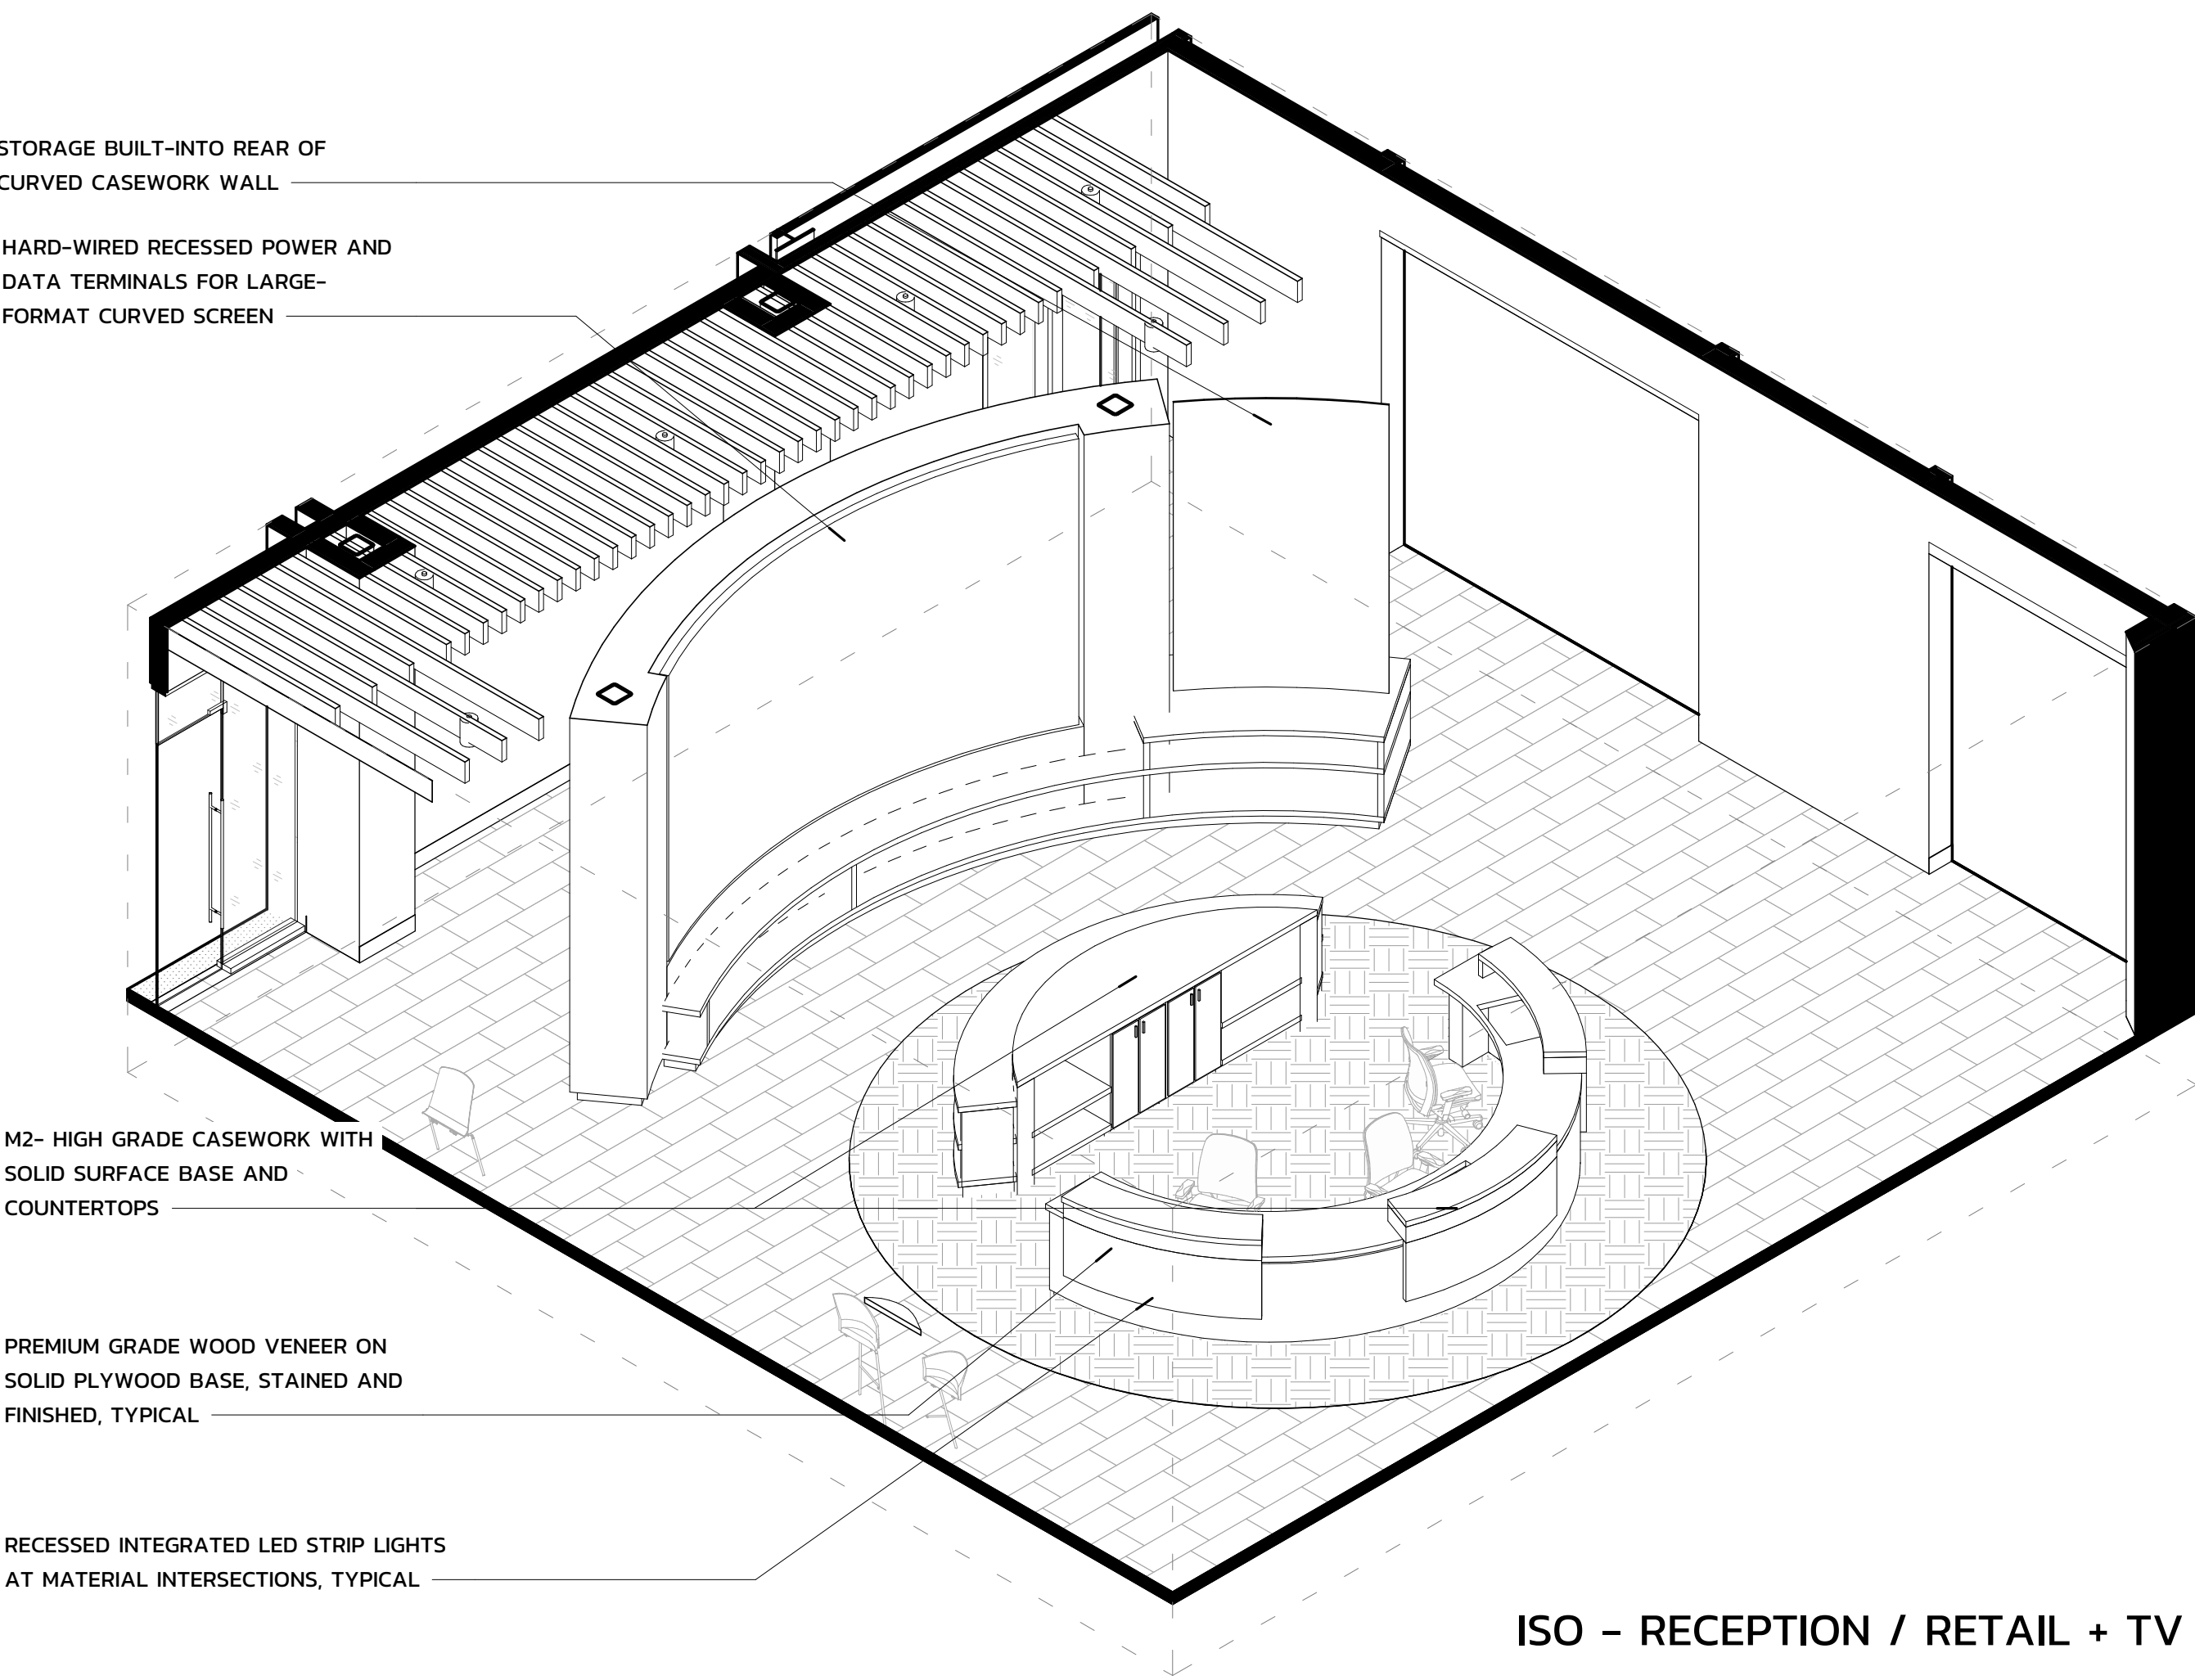

ISO - RECEPTION / RETAIL + TV WALL
2

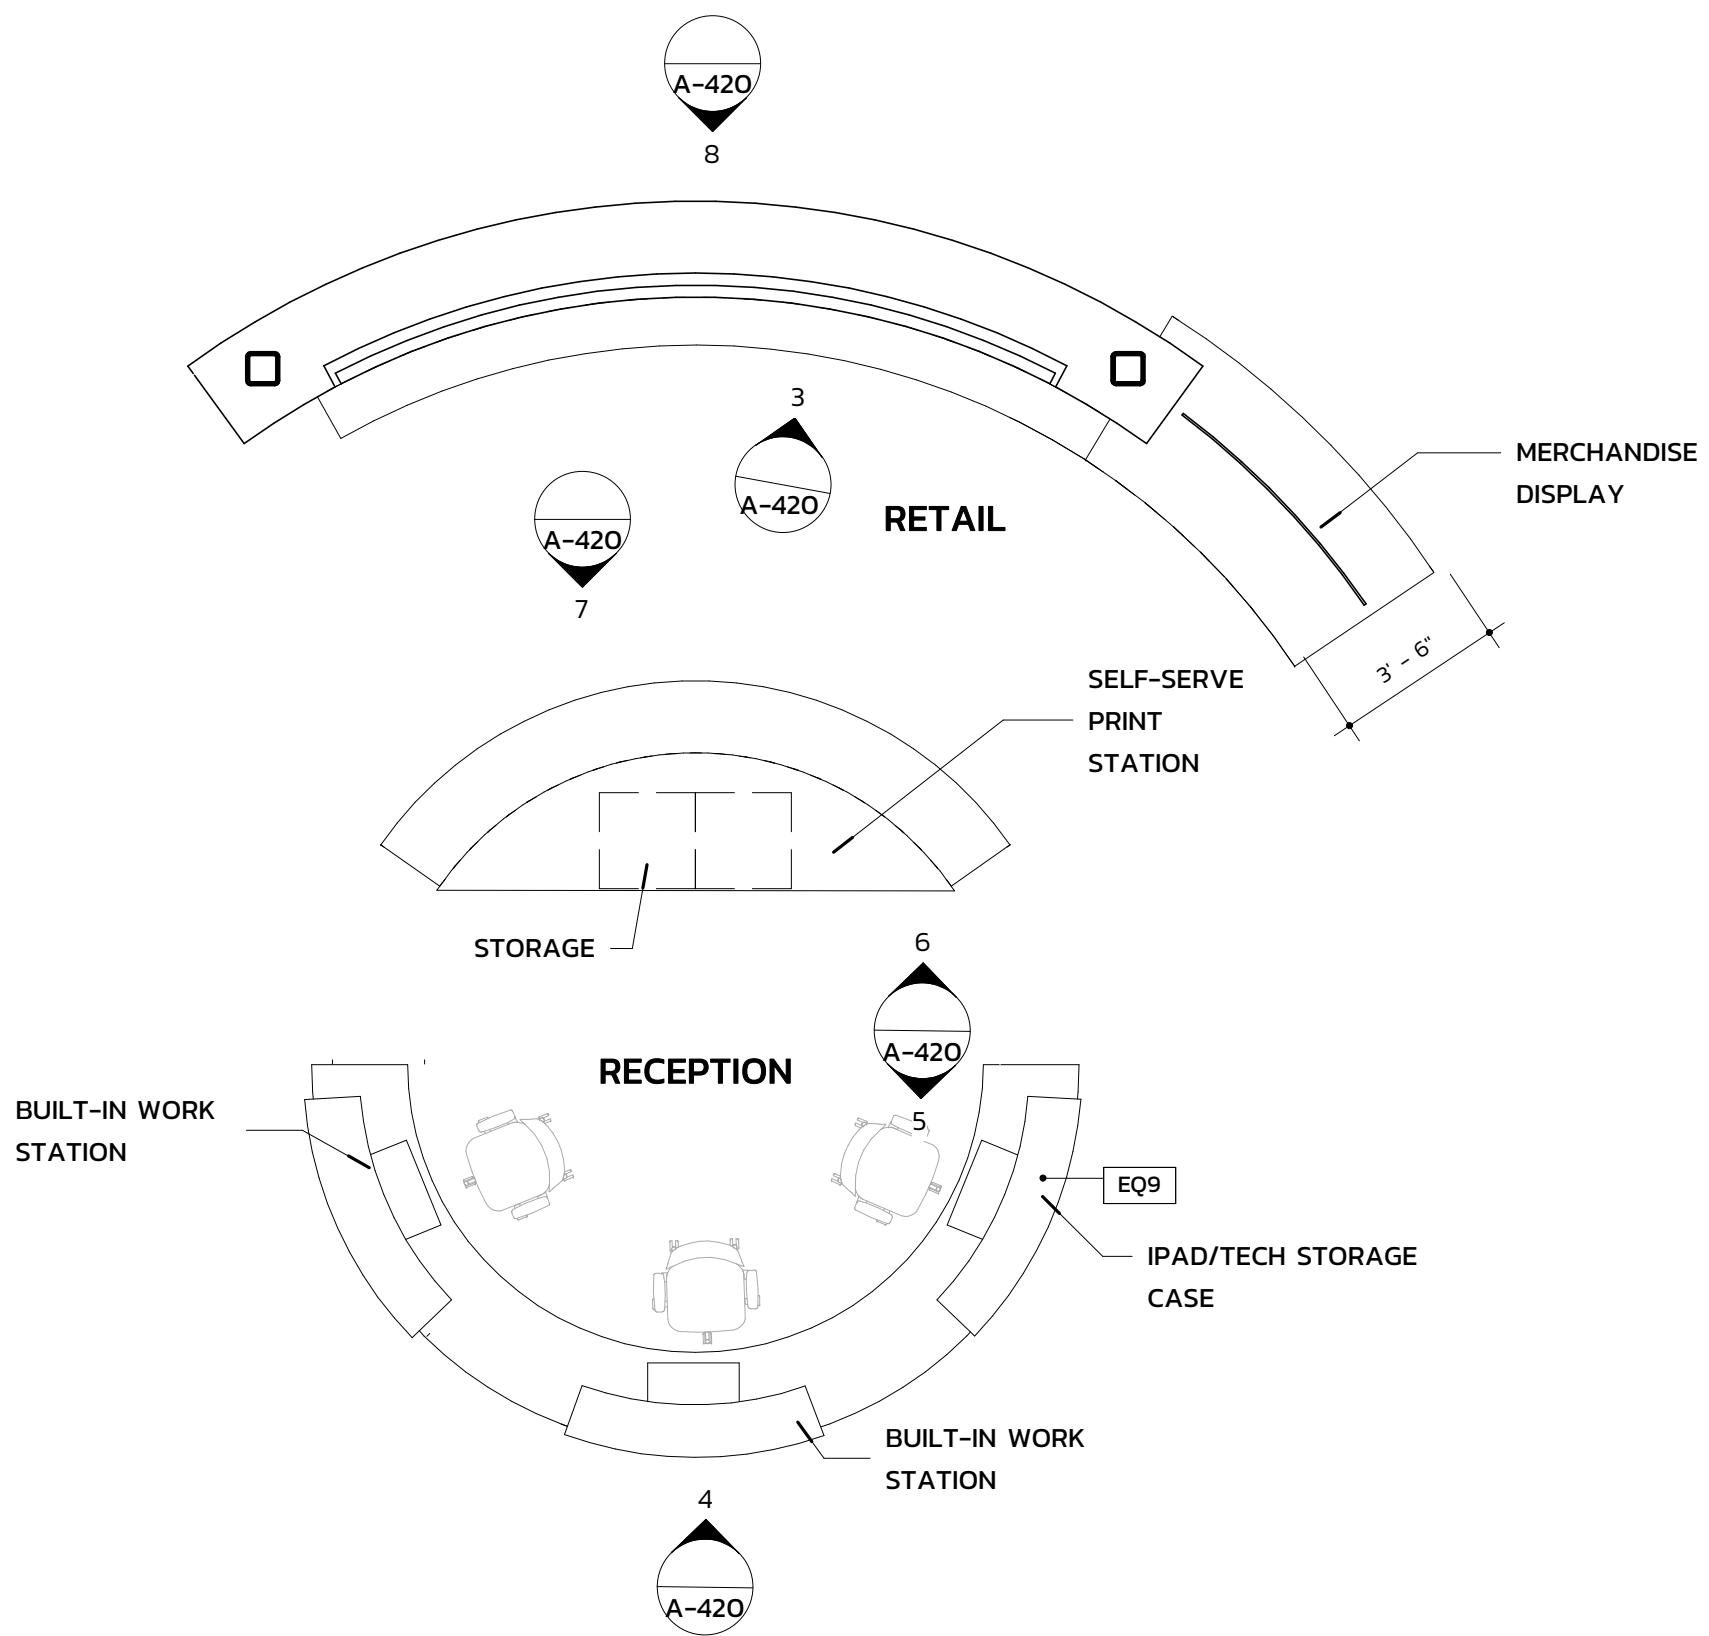

DETAIL PLAN - RECEPTION / RETAIL + TV WALL
1/4" = 1'-0" 1

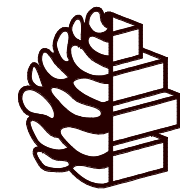


TURPENTINE
DESIGN

1007 Procure Street
Fuquay-Varina, NC 27526

919.412.9138
turpentine-design.com

REVISIONS

SEALS

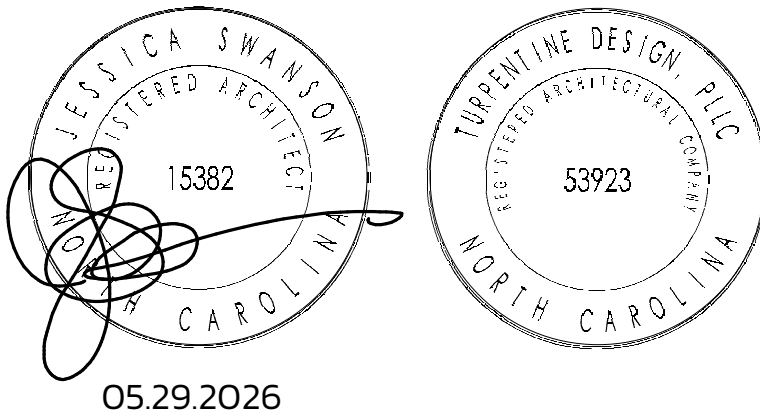

ARQ AVIATION
FLIGHT SCHOOL + FBO

Wilmington International Airport (ILM)
Wilmington, NC 28405

OWNER
ARQ Realty

COPYRIGHT 2025 - ALL RIGHTS RESERVED
PRINTED OR ELECTRONIC DRAWINGS & DOCUMENTATION MAY
NOT BE REPRODUCED OR REDISTRIBUTED IN ANY WAY WITHOUT
WRITTEN PERMISSION FROM TURPENTINE DESIGN

PHASE PERMIT SET
DATE 05.29.2026
TD PROJECT # 25-009

DRAWING TITLE
ENLARGED PLAN +
ELEVATIONS - NEXUS

DRAWING NUMBER

A-420



919.412.9138
turpentine-design.com



FIREPLACE SECTION 1 9
1/4" = 1'-0"

FIREPLACE SECTION 2 8
1/4" = 1'-0"

FIREPLACE SECTION 3 7
1/4" = 1'-0"



05.29.2026




PHASE	PERMIT SET
DATE	05.29.2026
STD PROJECT #	25-009

ENLARGED PLAN +
ELEVATIONS -
FIREPLACE +
BANQUET

A-421



919.412.9138
turpentine-design.com

 SEALS

Wilmington International Airport (ILM)
Wilmington, NC 28405


COPYRIGHT 2025 - ALL RIGHTS RESERVED
PRINTED OR ELECTRONIC DRAWINGS & DOCUMENTATION MAY
NOT BE REPRODUCED OR REDISTRIBUTED IN ANY WAY WITHOUT
WRITTEN PERMISSION FROM TURPENTINE DESIGN

DRAWING TITLE

ENLARGED PLAN +
ELEVATIONS - FBO
BAR

DRAWING NUMBER
A-422



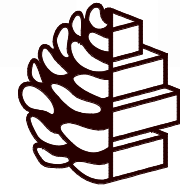


TURPENTINE
DESIGN

1007 Procure Street
Fuquay-Varina, NC 27526


919.412.9138
turentine-design.com

REVISIONS

SEALS

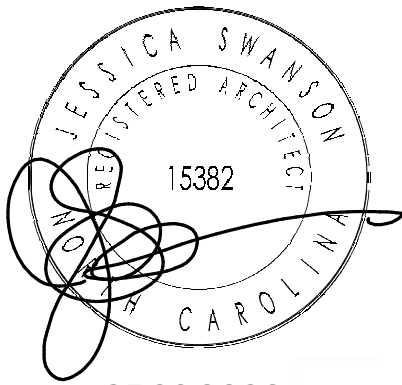

05.29.2026

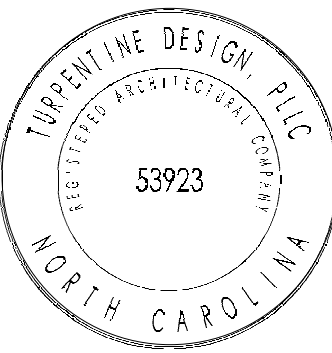

ARQ AVIATION

FLIGHT SCHOOL + FBO

Wilmington International Airport (ILM)
Wilmington, NC 28405

OWNER
ARQ Realty

COPYRIGHT 2025 - ALL RIGHTS RESERVED
PRINTED OR ELECTRONIC DRAWINGS & DOCUMENTATION MAY
NOT BE REPRODUCED OR REDISTRIBUTED IN ANY WAY WITHOUT
WRITTEN PERMISSION FROM TURPENTINE DESIGN


PHASE	PERMIT SET
DATE	05.29.2026
TD PROJECT #	25-009

DRAWING TITLE

ENLARGED PLAN +
ELEVATIONS - NC
WALL MILLWORK


DRAWING NUMBER

A-423

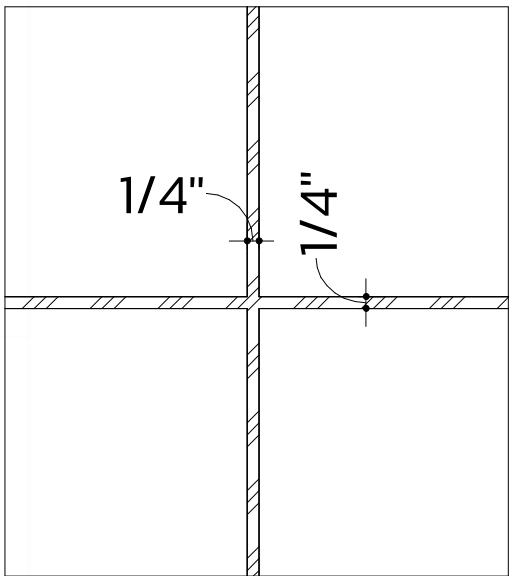


NC WALL MILLWORK - REVEALS

3" x 1'-0"

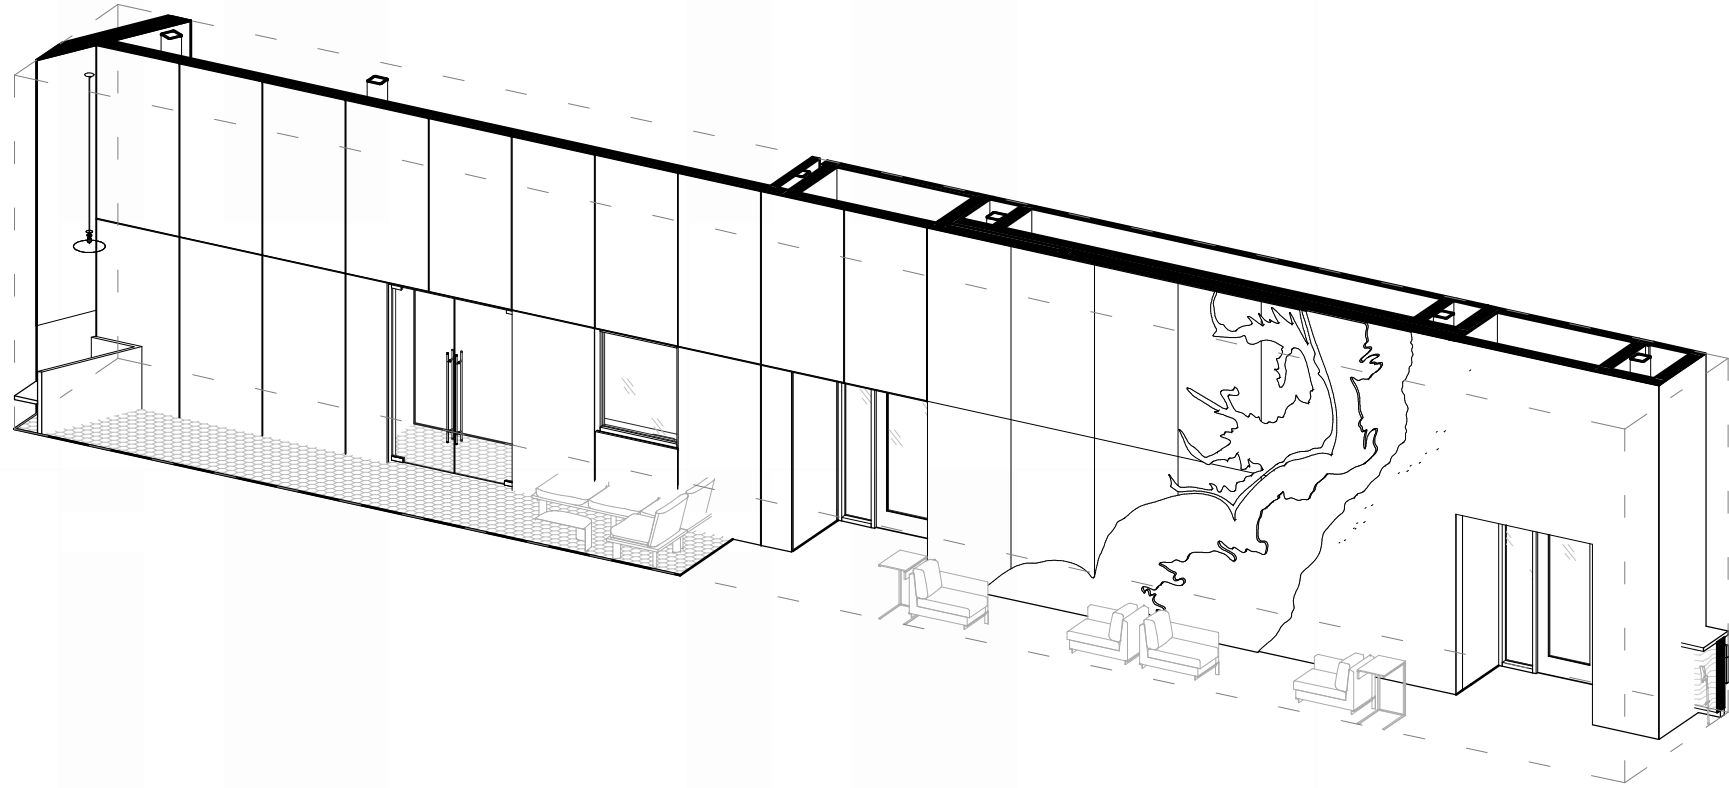


ISO - NC WALL MILLWORK

3

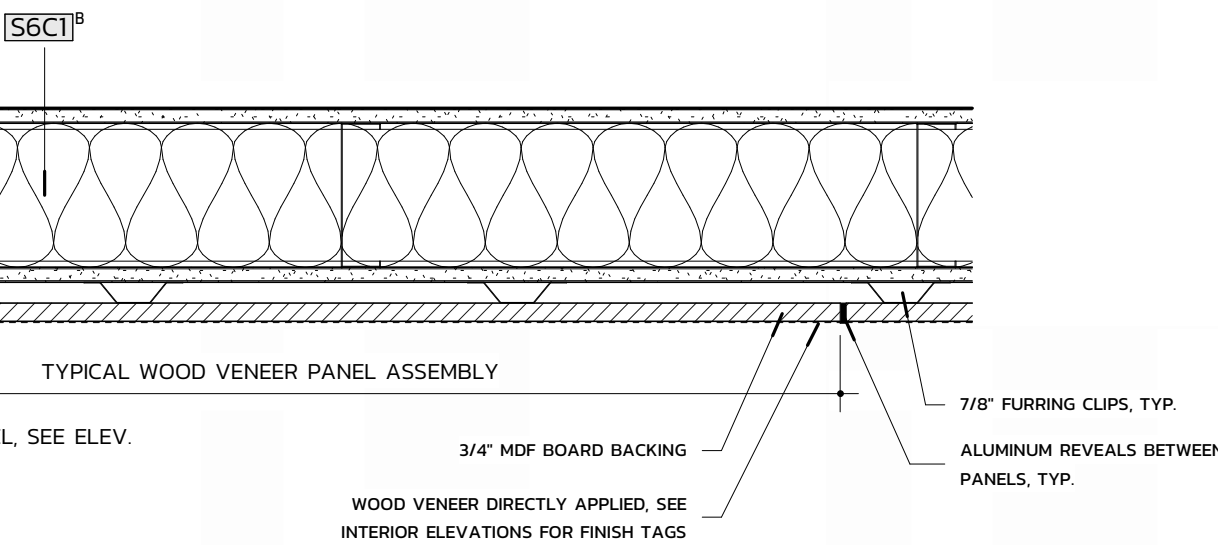


WALL DETAIL - TYPICAL WOOD VENEER ASSEMBLY

1 1/2" x 1'-0"

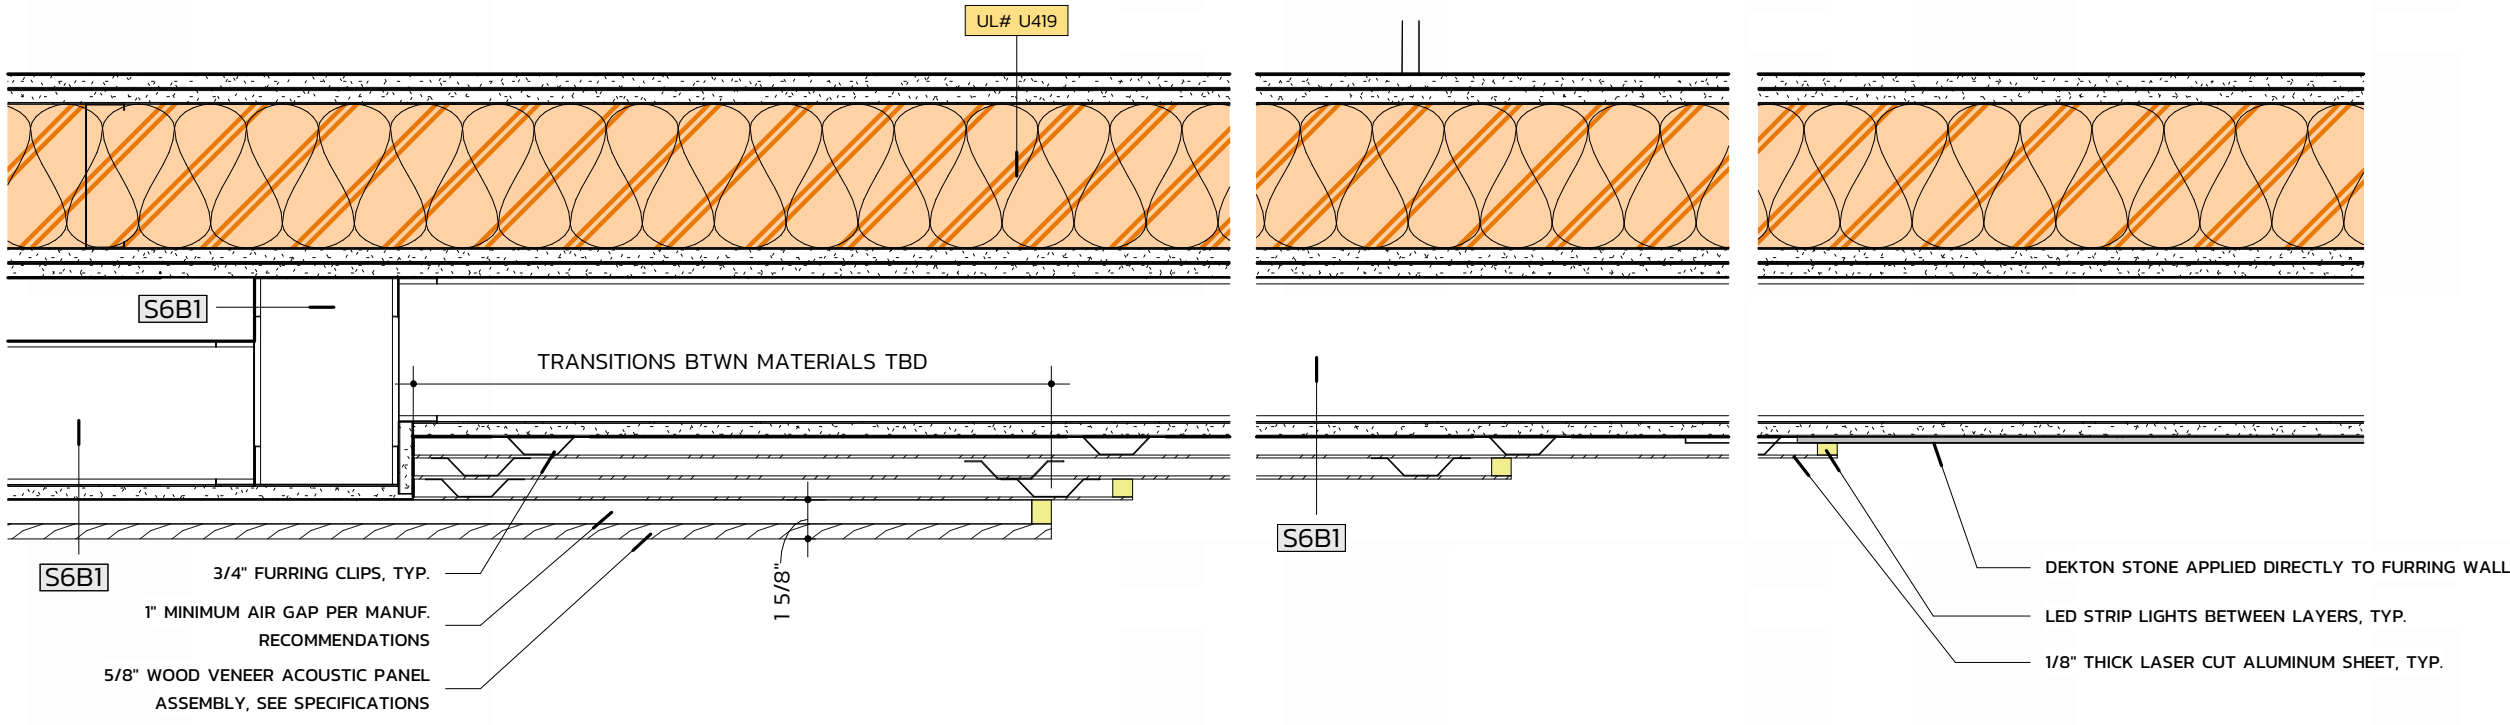



WALL DETAIL @ MILLWORK / STONE TRANSITION

1 1/2" x 1'-0"

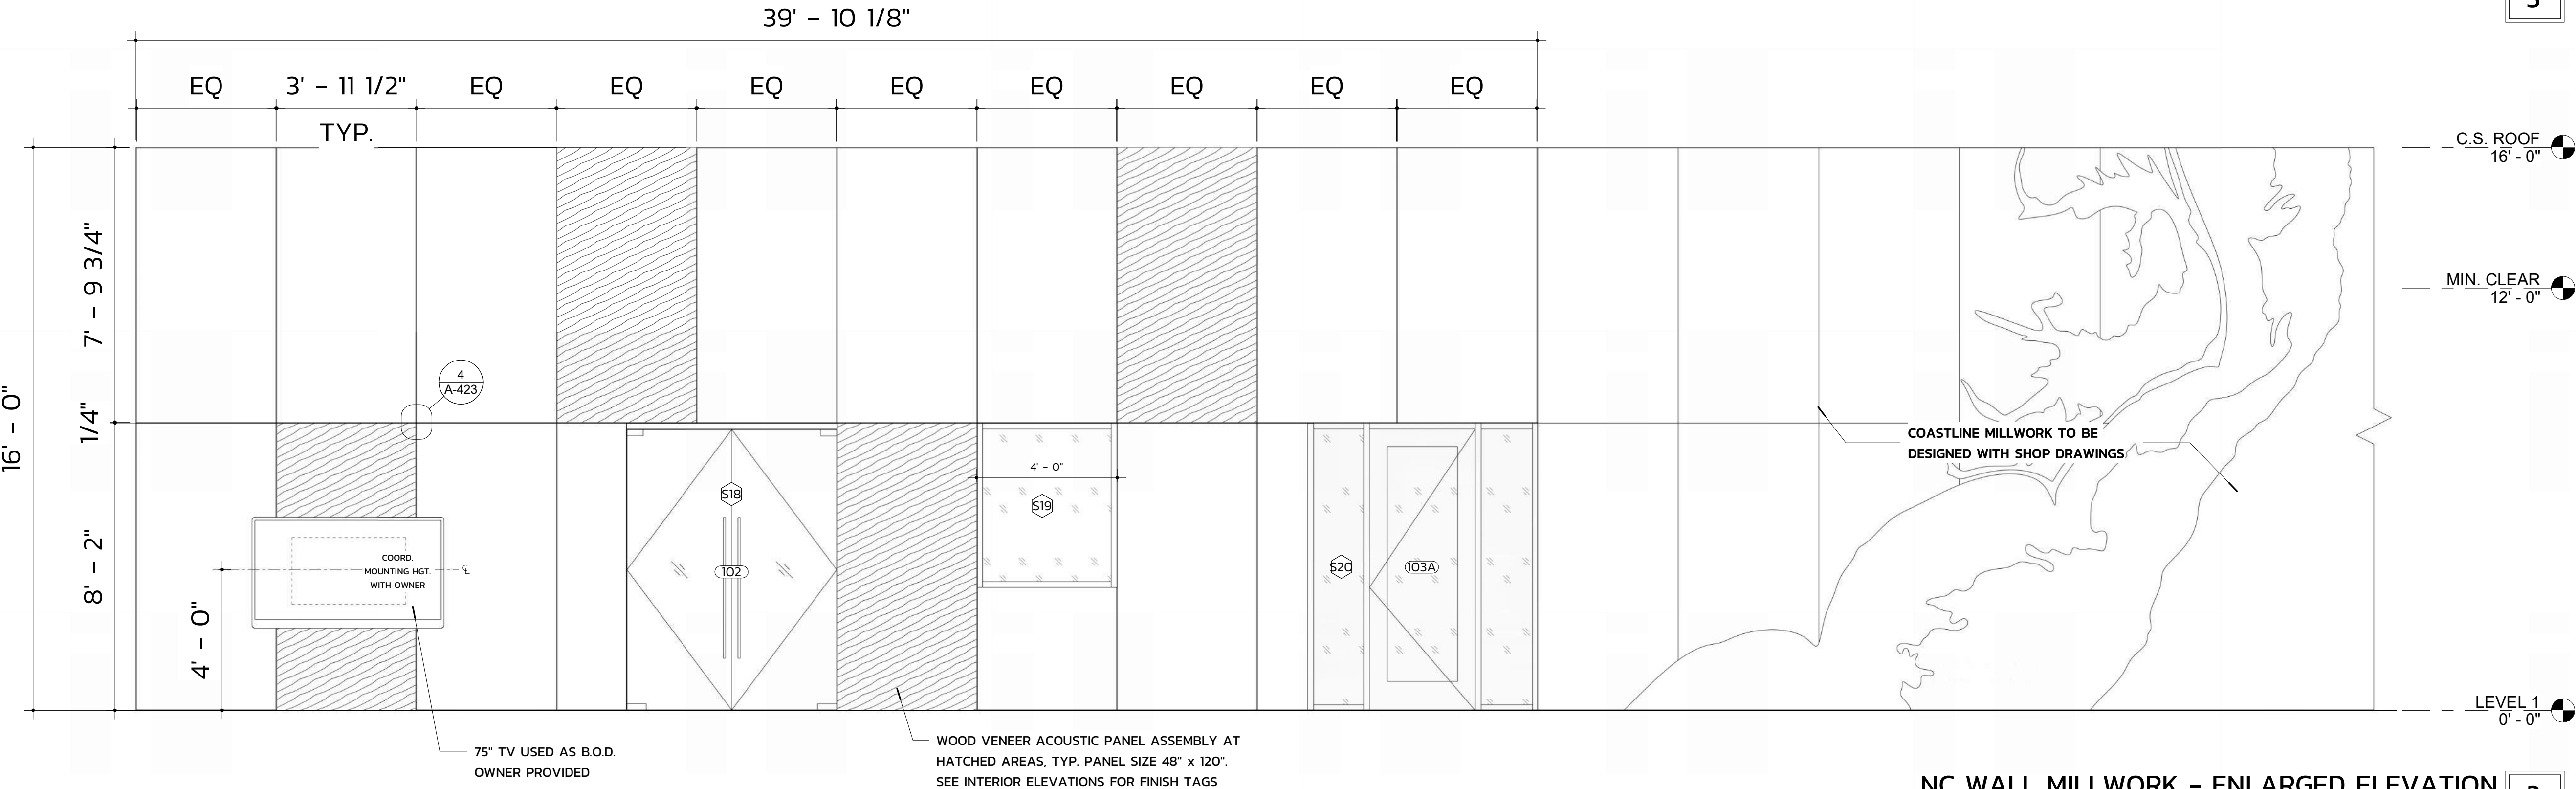

NC WALL MILLWORK - ENLARGED ELEVATION

3/8" x 1'-0"

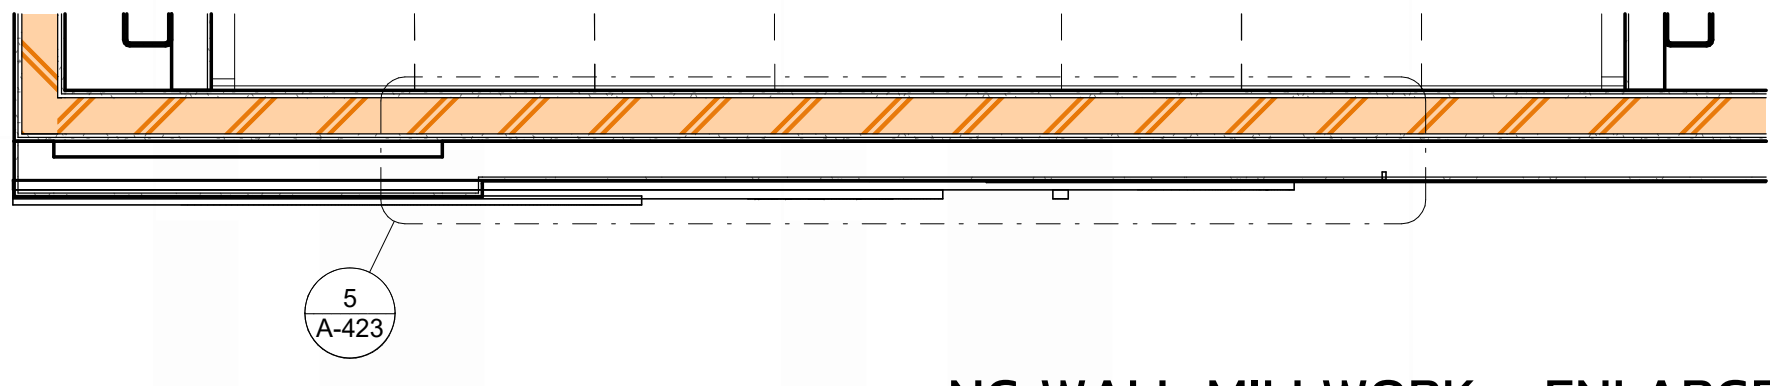
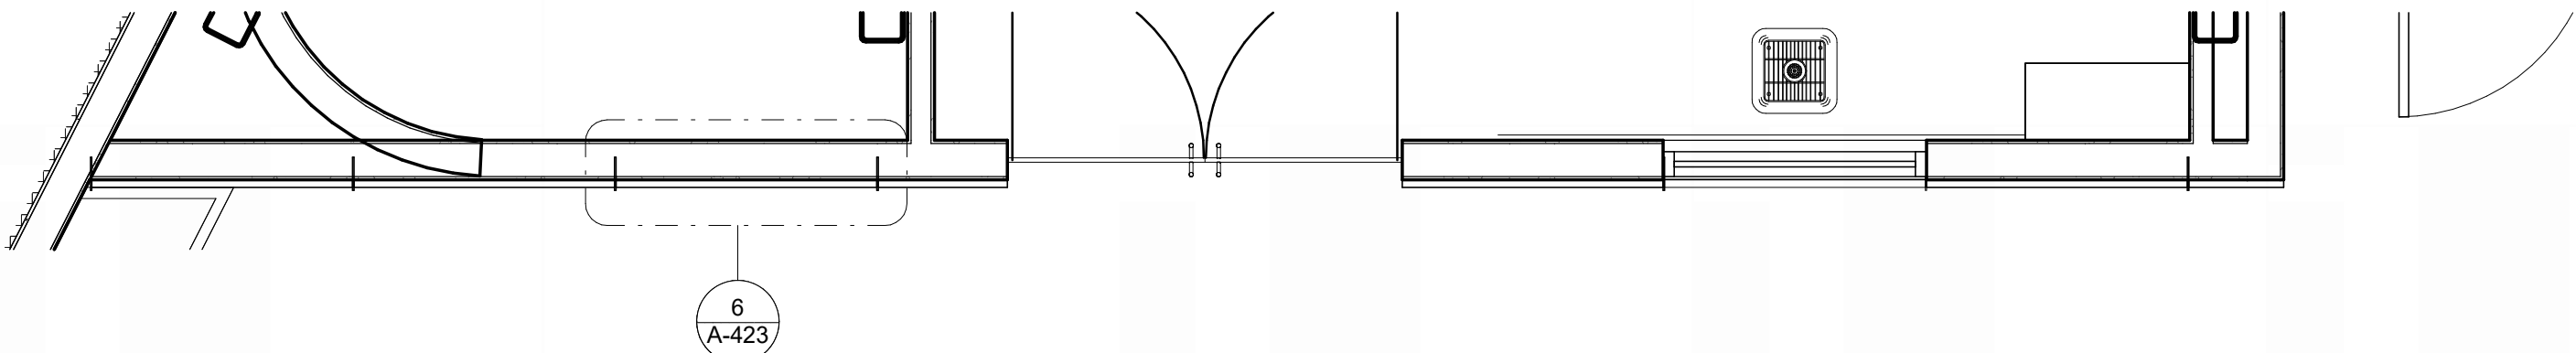


NC WALL MILLWORK - ENLARGED PLAN

3/8" x 1'-0"

REVISIONS

SEALS

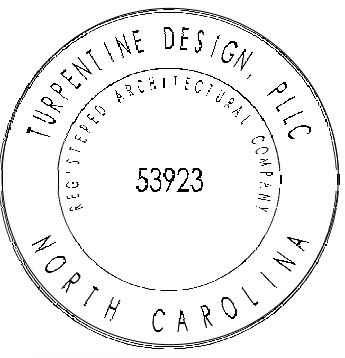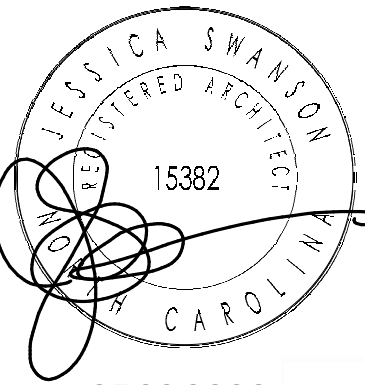

05.29.2026

ARQ AVIATION
FLIGHT SCHOOL + FBO

Wilmington International Airport (ILM)
Wilmington, NC 28405


OWNER
ARQ Realty


COPYRIGHT 2025 - ALL RIGHTS RESERVED
PRINTED OR ELECTRONIC DRAWINGS & DOCUMENTATION MAY
NOT BE REPRODUCED OR REDISTRIBUTED IN ANY WAY WITHOUT
WRITTEN PERMISSION FROM TURPENTINE DESIGN

PHASE	PERMIT SET
DATE	05.29.2026
TD PROJECT #	25-009

DRAWING TITLE
**ENLARGED PLAN +
ELEVATIONS -
DUMPSTER**

DRAWING NUMBER
A-430

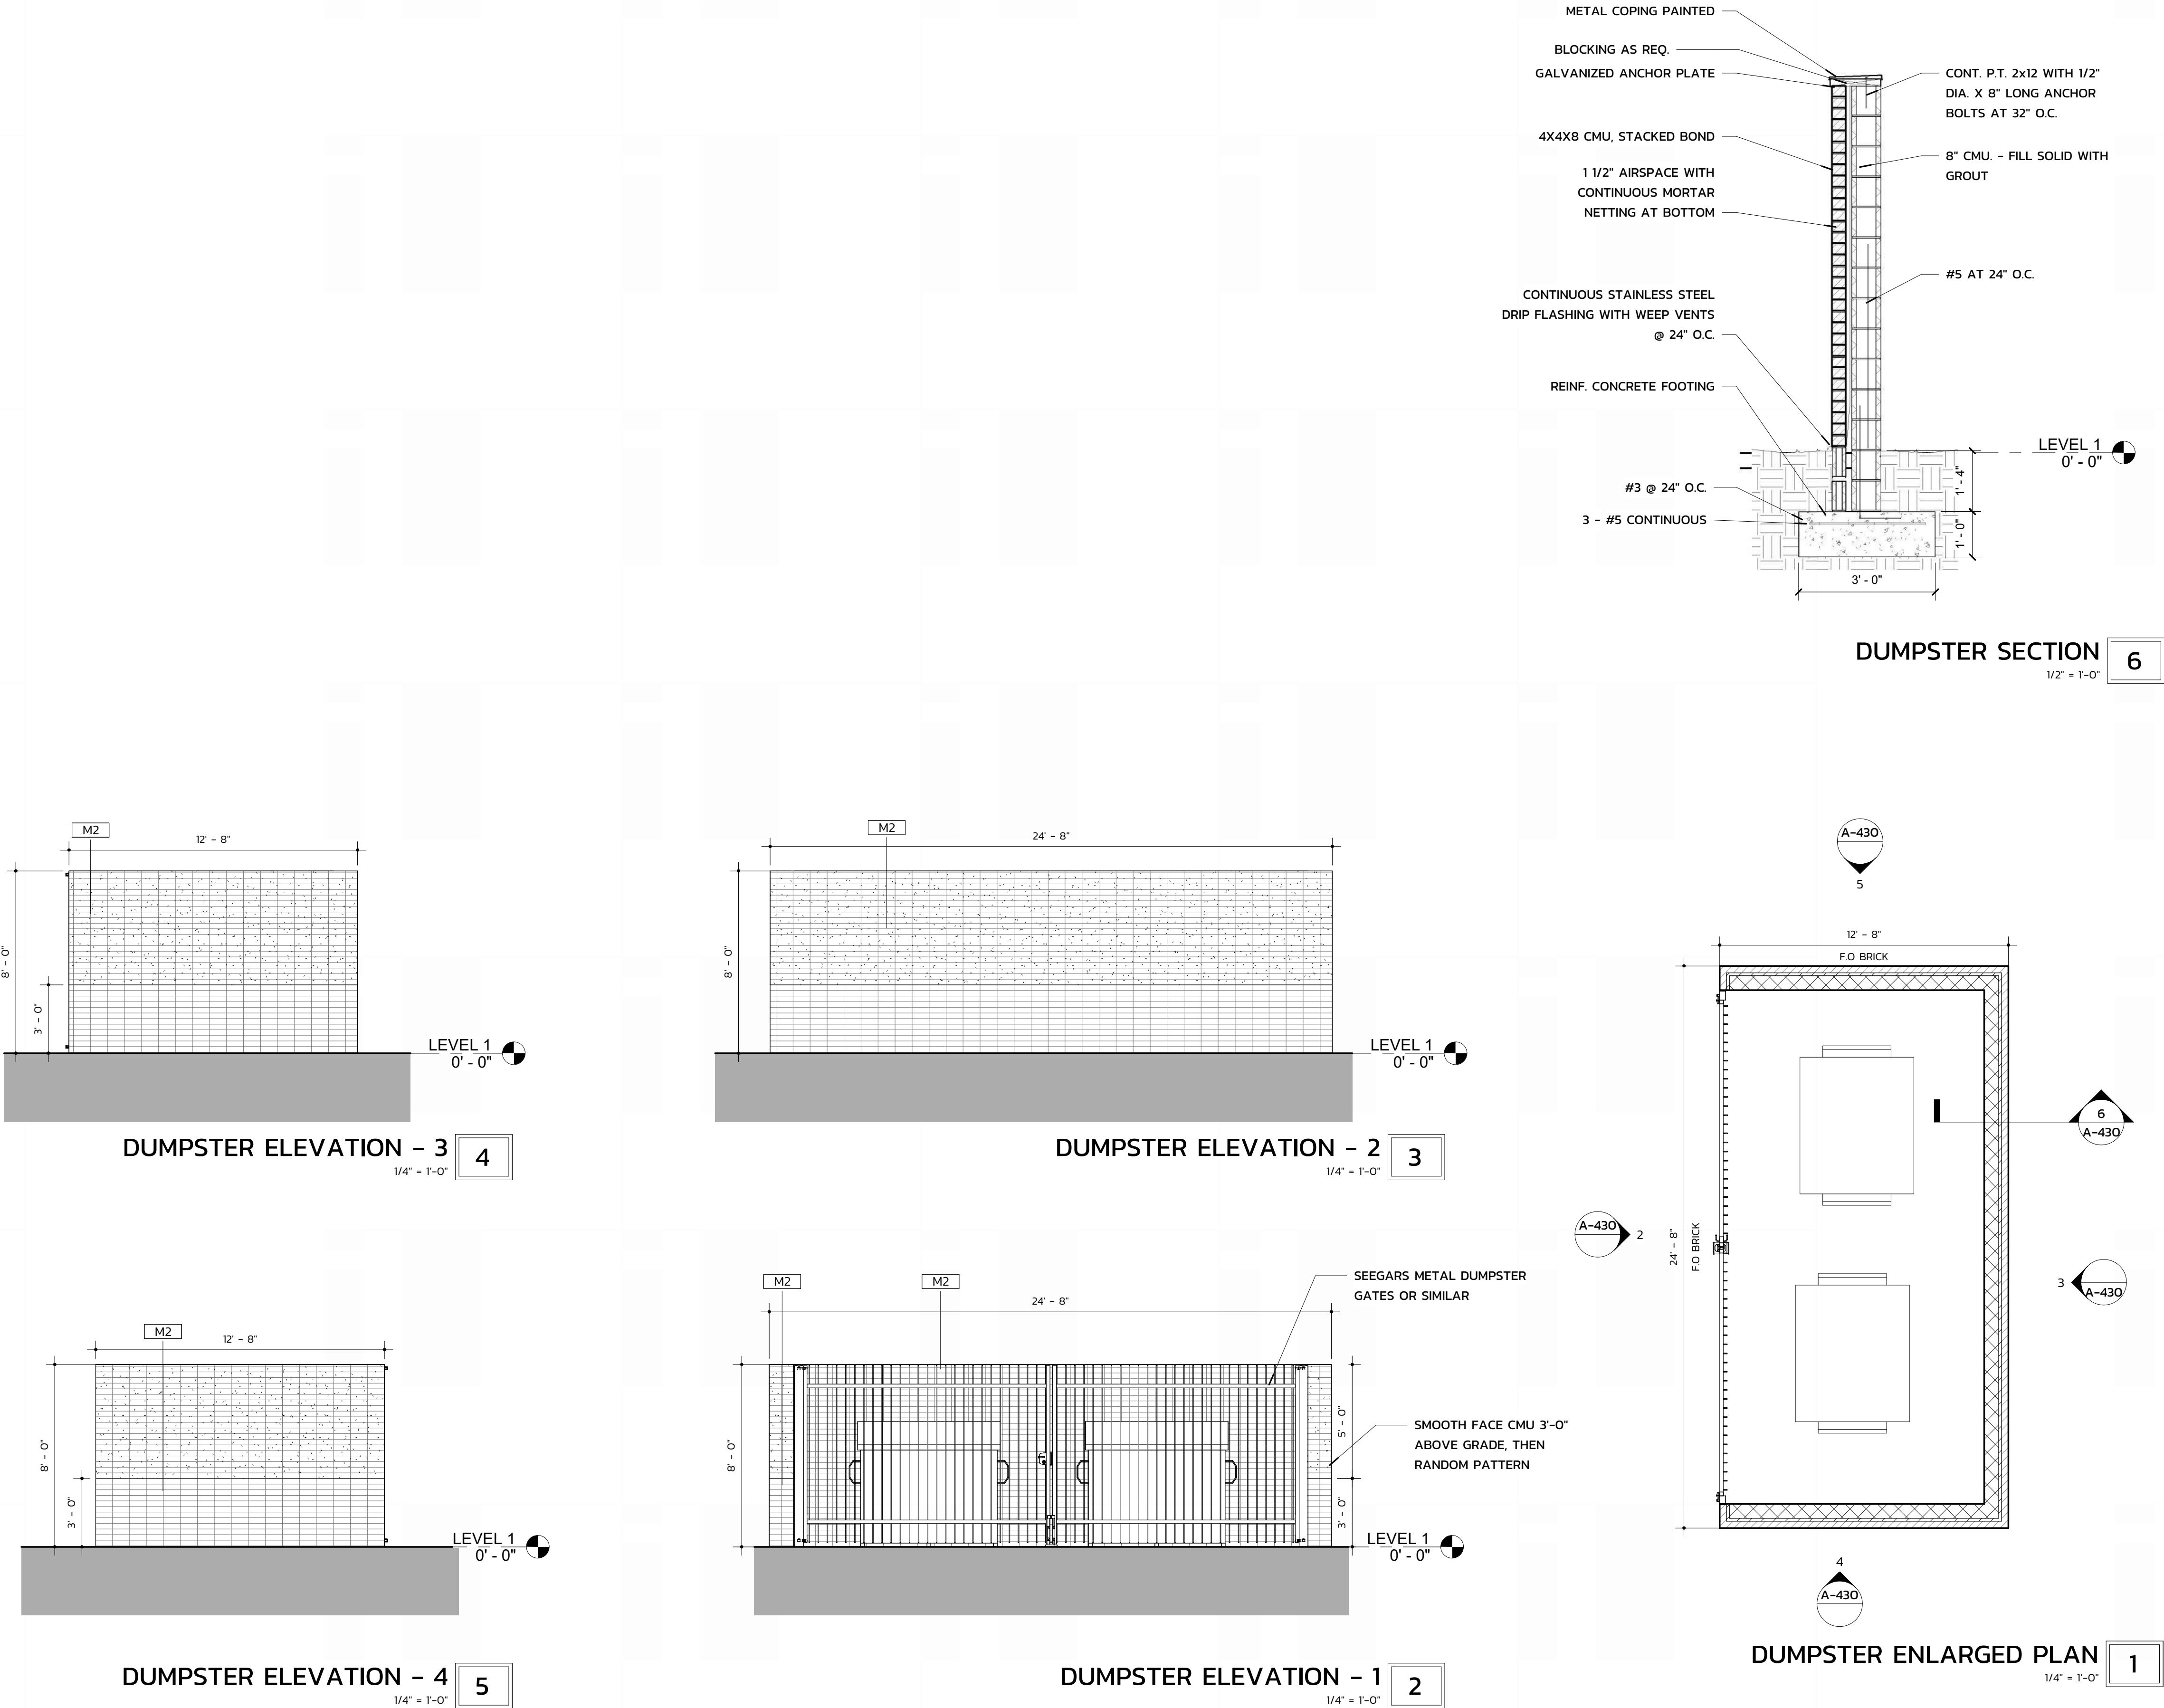

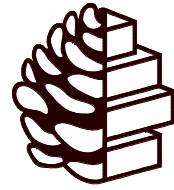


TURPENTINE
DESIGN

1007 Procure Street
Fuquay-Varina, NC 27526

919.412.9138
turpentine-design.com

REVISIONS

SEALS

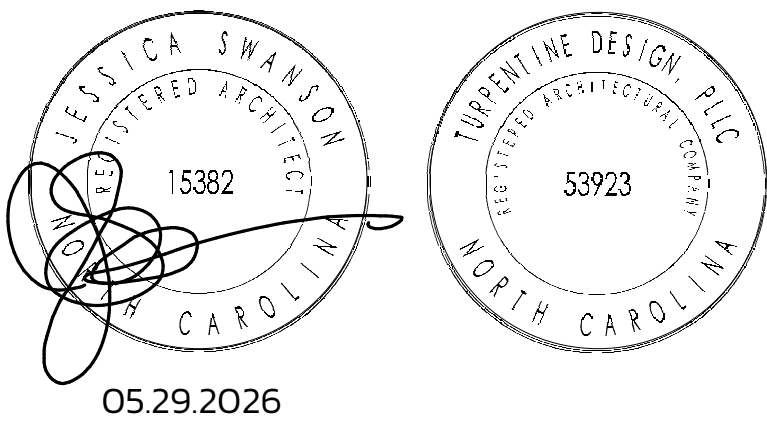

ARQ AVIATION

FLIGHT SCHOOL + FBO

Wilmington International Airport (ILM)
Wilmington, NC 28405

OWNER
ARQ Realty

COPYRIGHT 2025 - ALL RIGHTS RESERVED
PRINTED OR ELECTRONIC DRAWINGS & DOCUMENTATION MAY
NOT BE REPRODUCED OR REDISTRIBUTED IN ANY WAY WITHOUT
WRITTEN PERMISSION FROM TURPENTINE DESIGN

PHASE	PERMIT SET
DATE	05.29.2026
TD PROJECT #	25-009


DRAWING TITLE

TYPICAL PLAN

DETAILS

DRAWING NUMBER


A-501

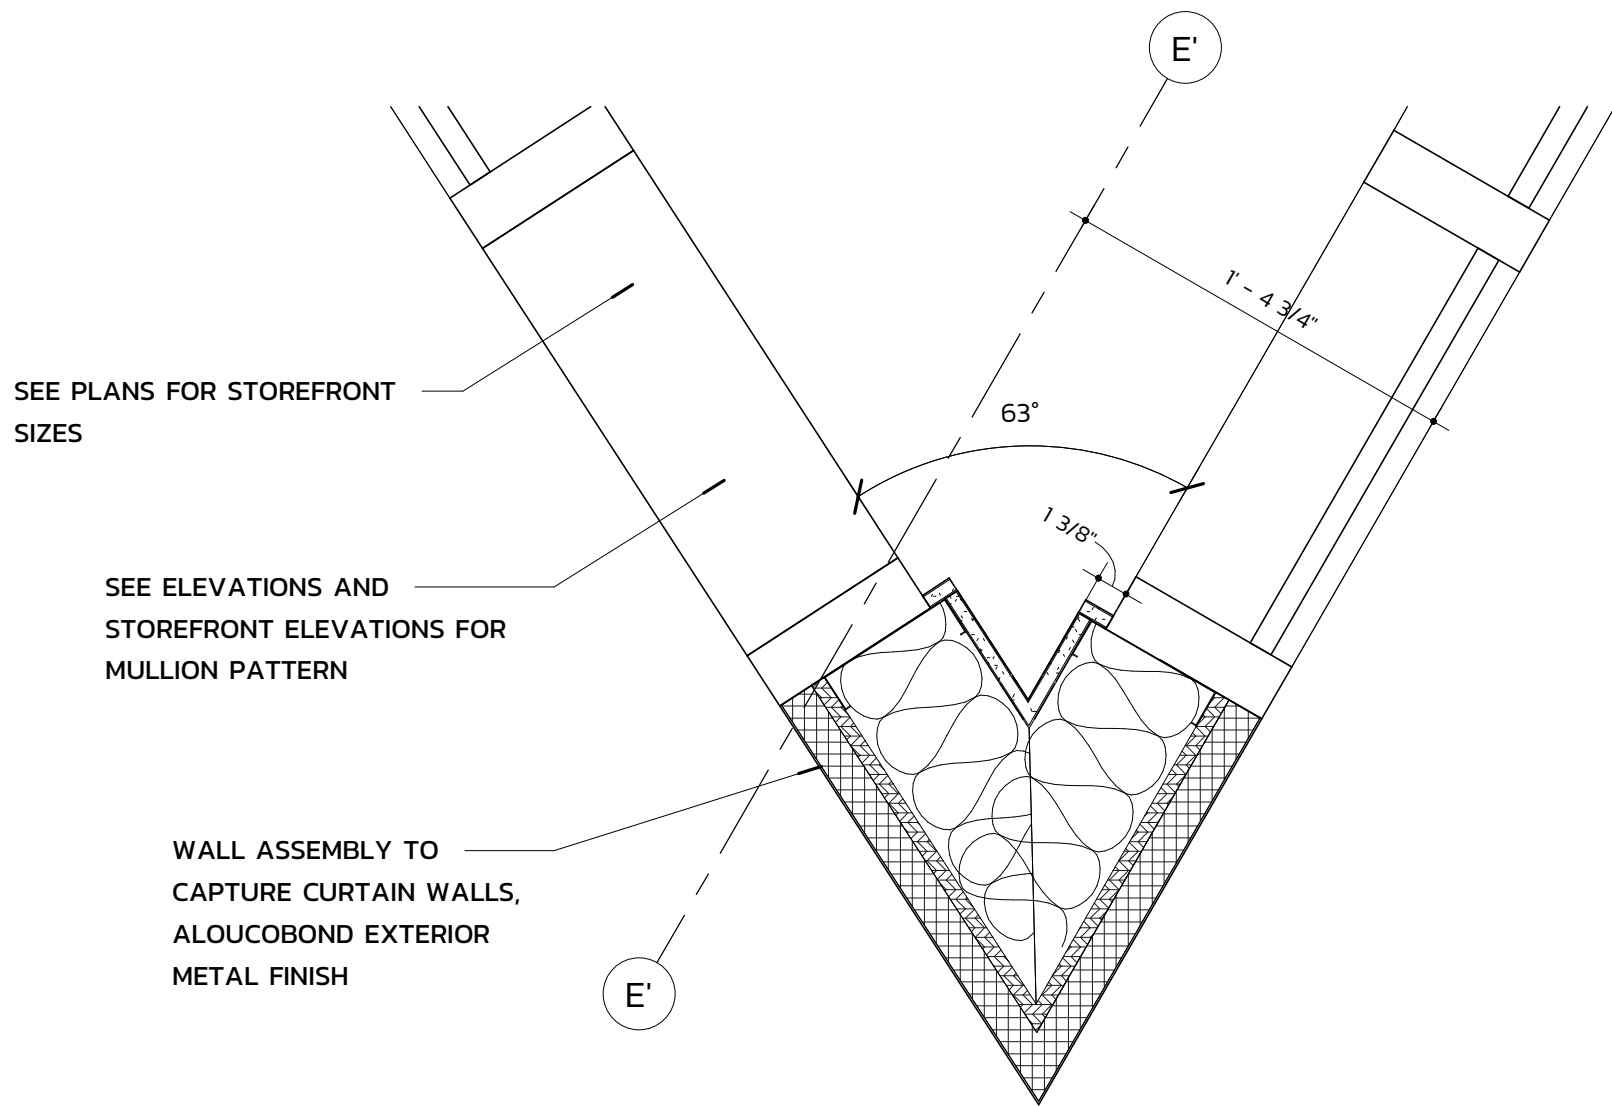

CORNER MULLION @ LOBBY LOUNGE

1 1/2" = 1'-0"

3

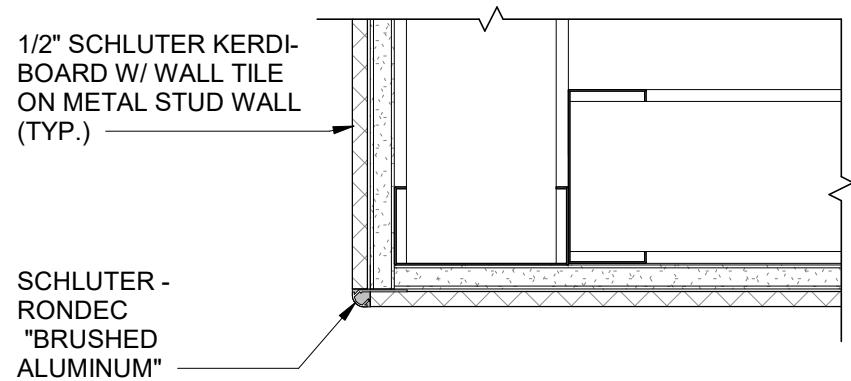


CORNER TRANSITION @ TILE

3" = 1'-0"

2


**PROVIDE ADDITIONAL SUPPORT WITHIN PARTITIONS AS
REQUIRED PER MANUFACTURERS SPECIFICATIONS FOR ALL
ACCESSORIES**

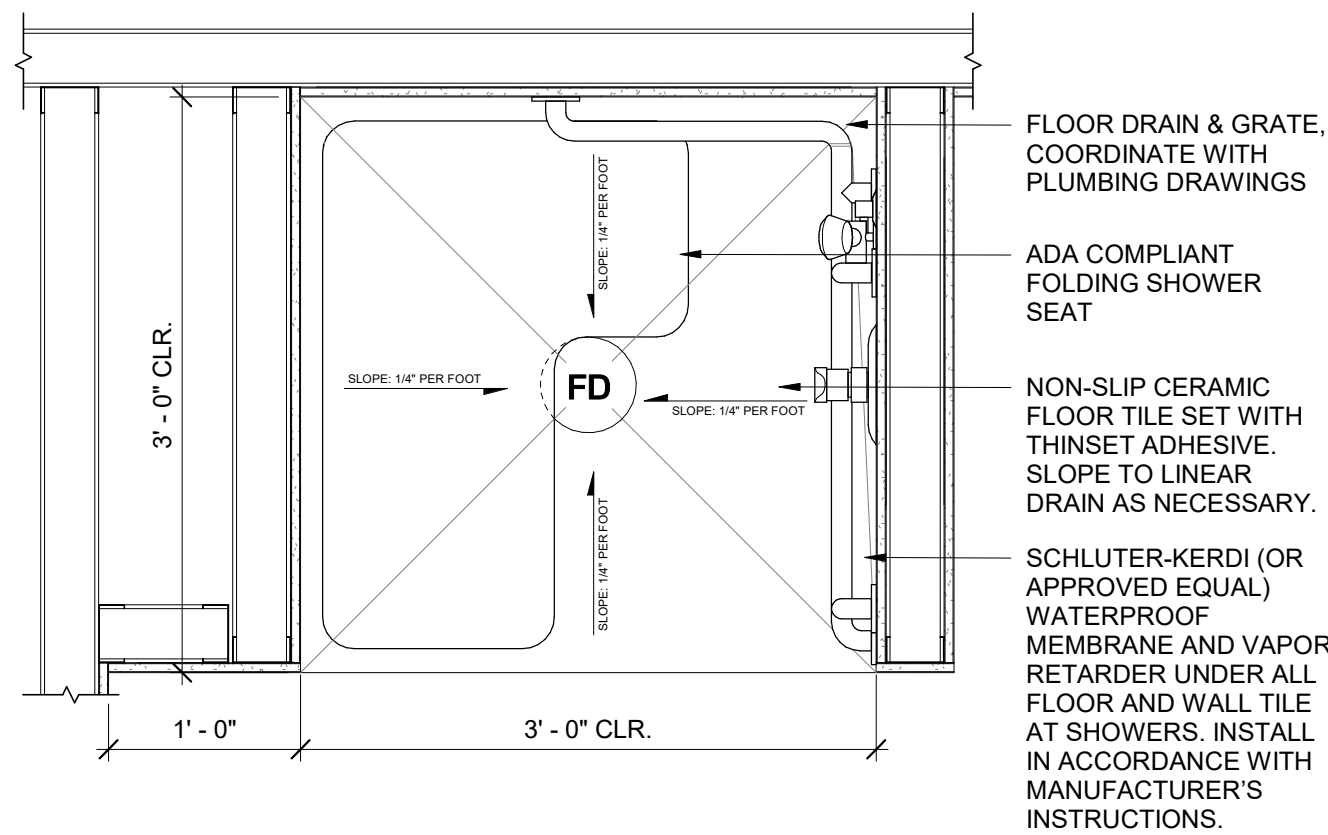

PLAN DETAIL @ TRANSFER SHOWER

1" = 1'-0"

1

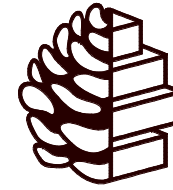


TURPENTINE
DESIGN

1007 Procure Street
Fuquay-Varina, NC 27526

919.412.9138
turpentine-design.com

REVISIONS

SEALS

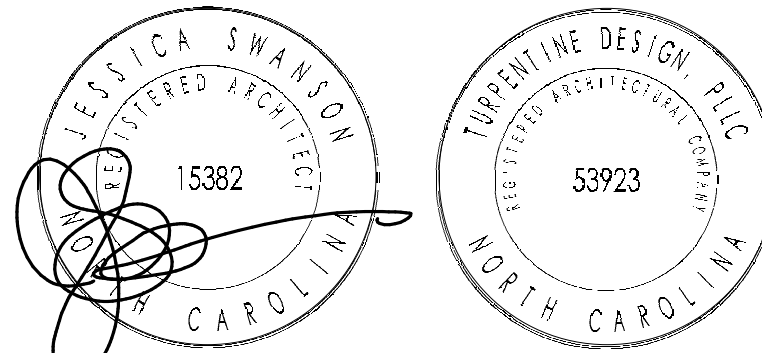

05.29.2026

ARQ AVIATION
FLIGHT SCHOOL + FBO

Wilmington International Airport (ILM)
Wilmington, NC 28405

OWNER
ARQ Realty


COPYRIGHT 2025 - ALL RIGHTS RESERVED
PRINTED OR ELECTRONIC DRAWINGS & DOCUMENTATION MAY
NOT BE REPRODUCED OR REDISTRIBUTED IN ANY WAY WITHOUT
WRITTEN PERMISSION FROM TURPENTINE DESIGN

PHASE PERMIT SET
DATE 05.29.2026
TD PROJECT # 25-009


DRAWING TITLE
PLAN DETAILS @
RATED WALLS

DRAWING NUMBER


A-502

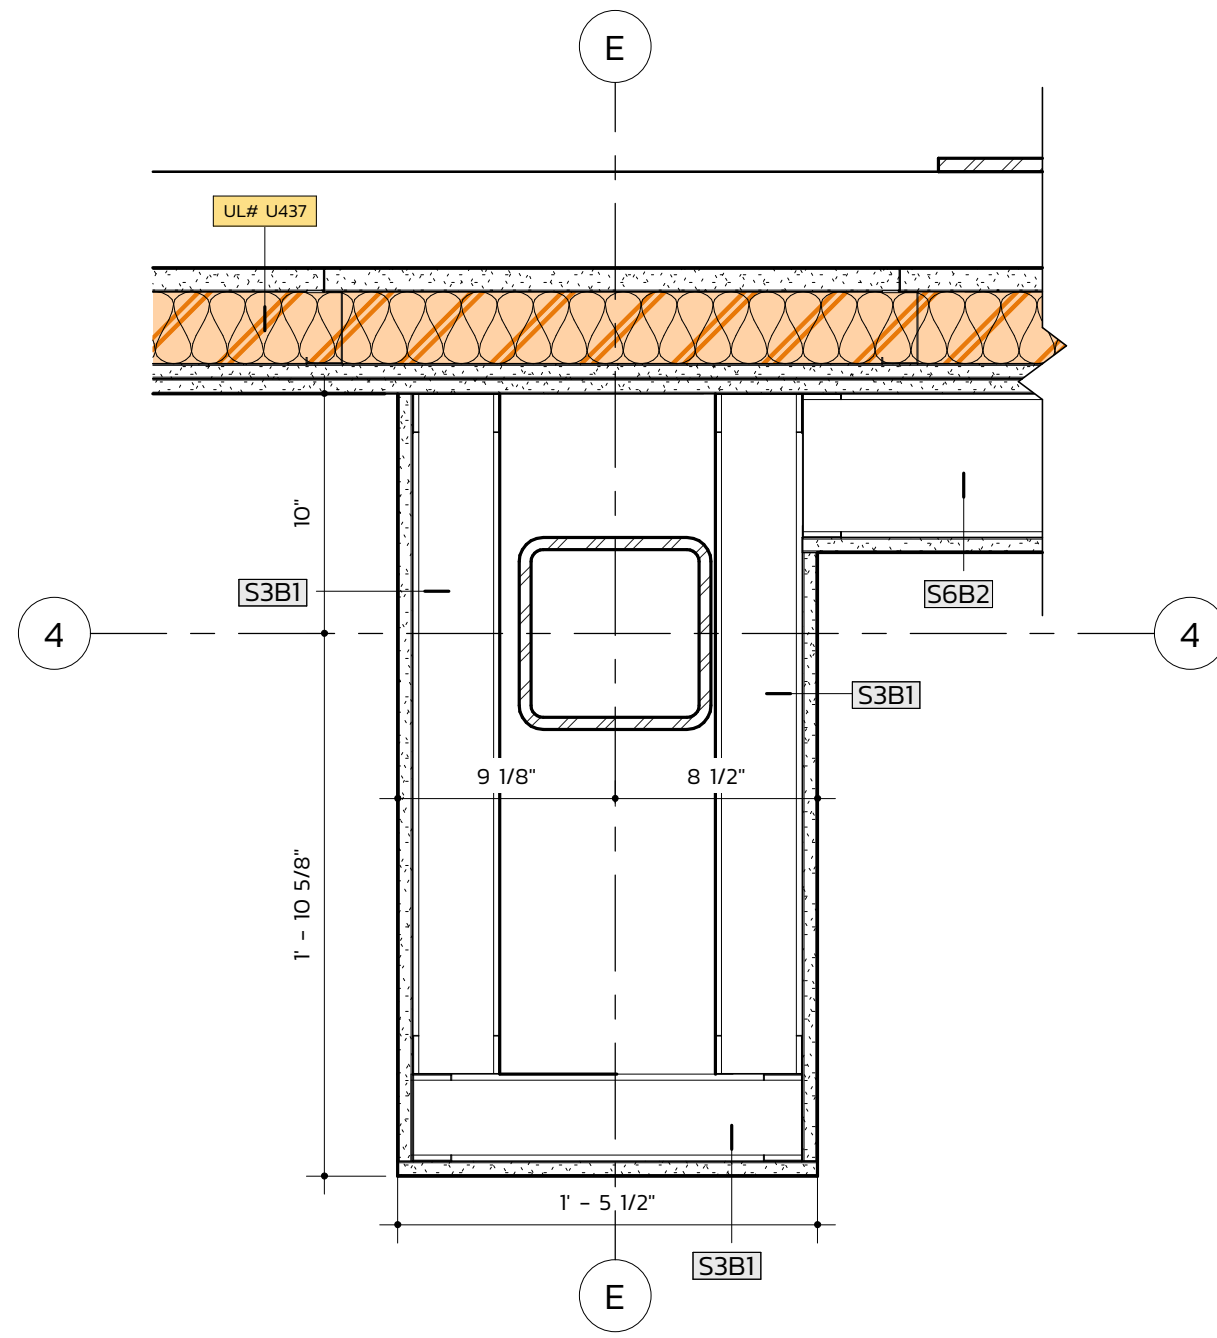


COLUMN WRAP AT E-4
1 1/2" = 1'-0" 5

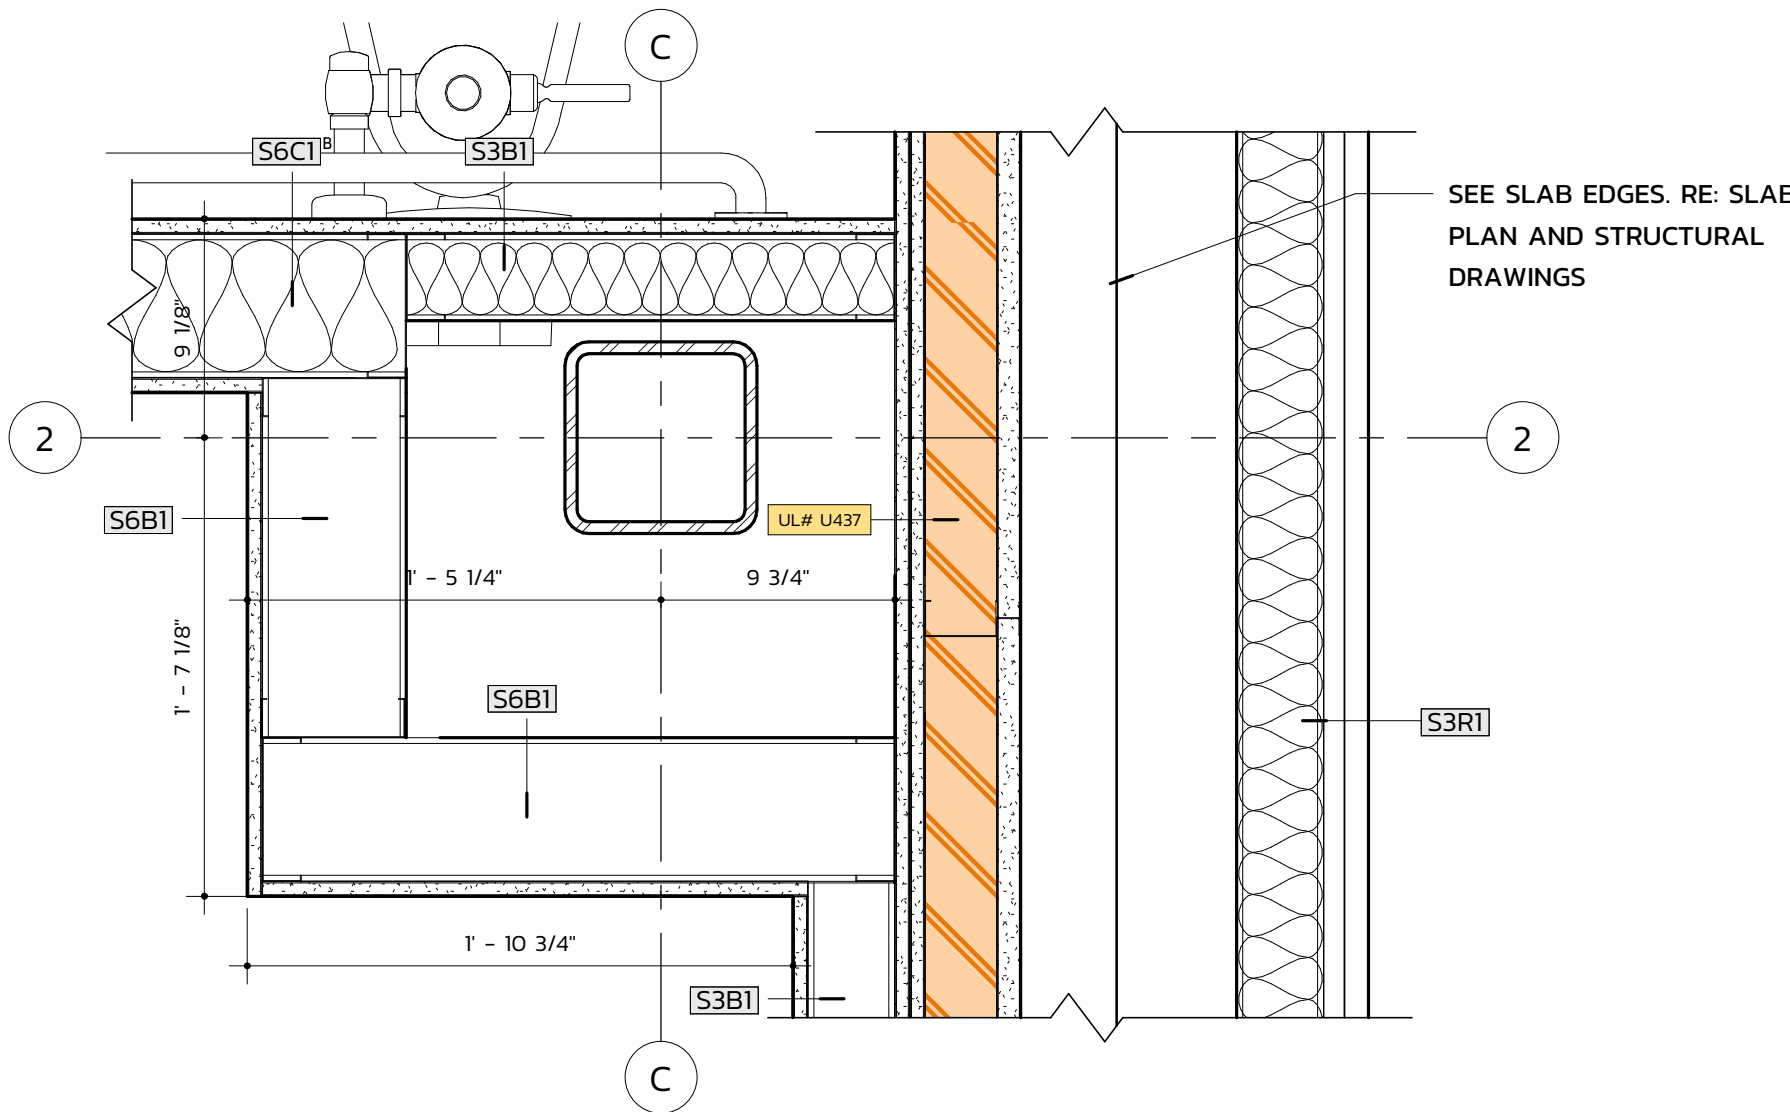


COLUMN WRAP @ C-2
1 1/2" = 1'-0" 4

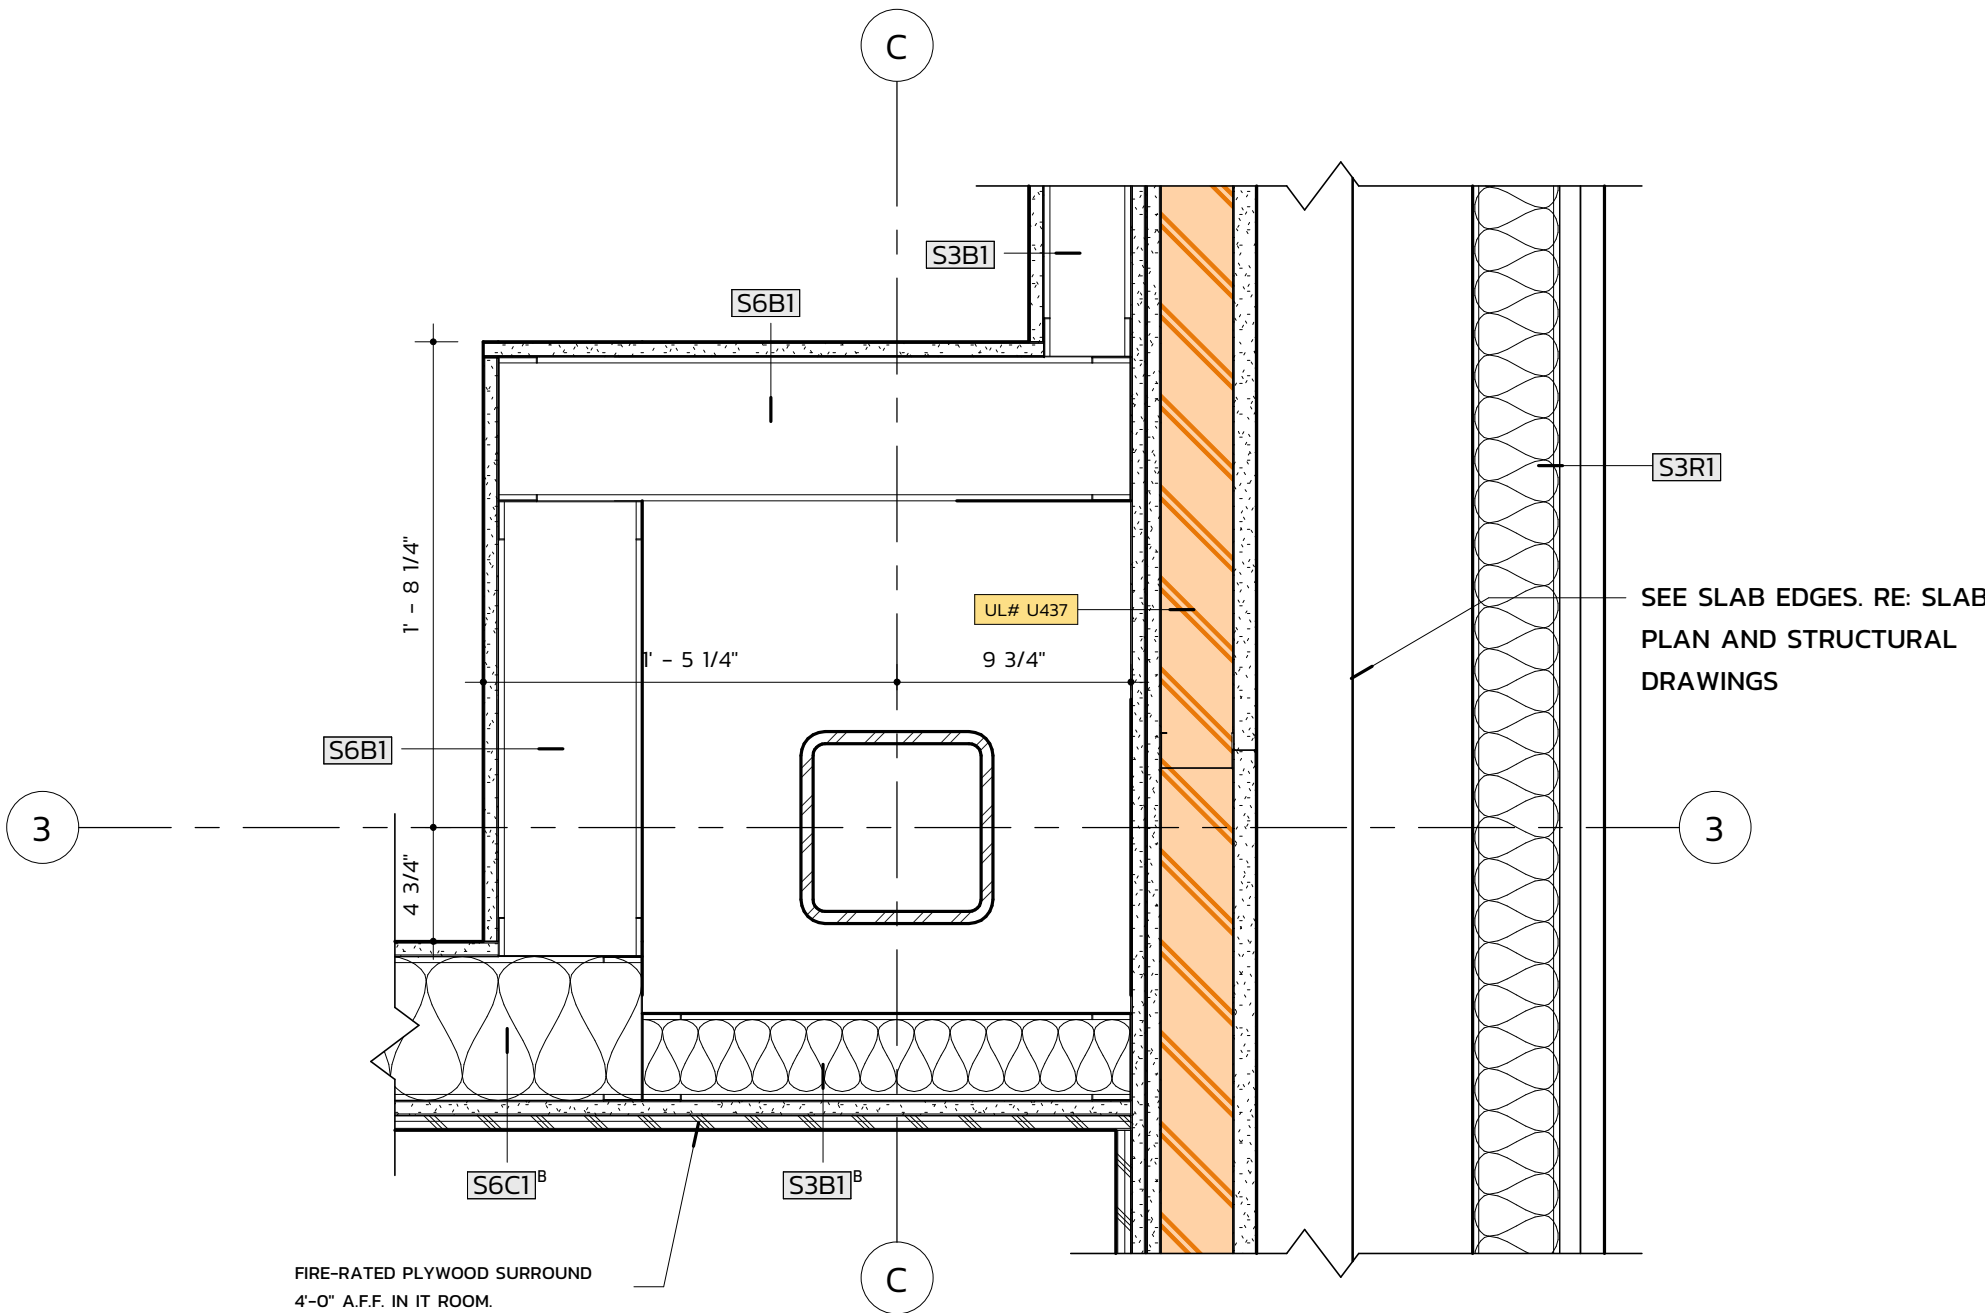


COLUMN WRAP @ C-3
1 1/2" = 1'-0" 3

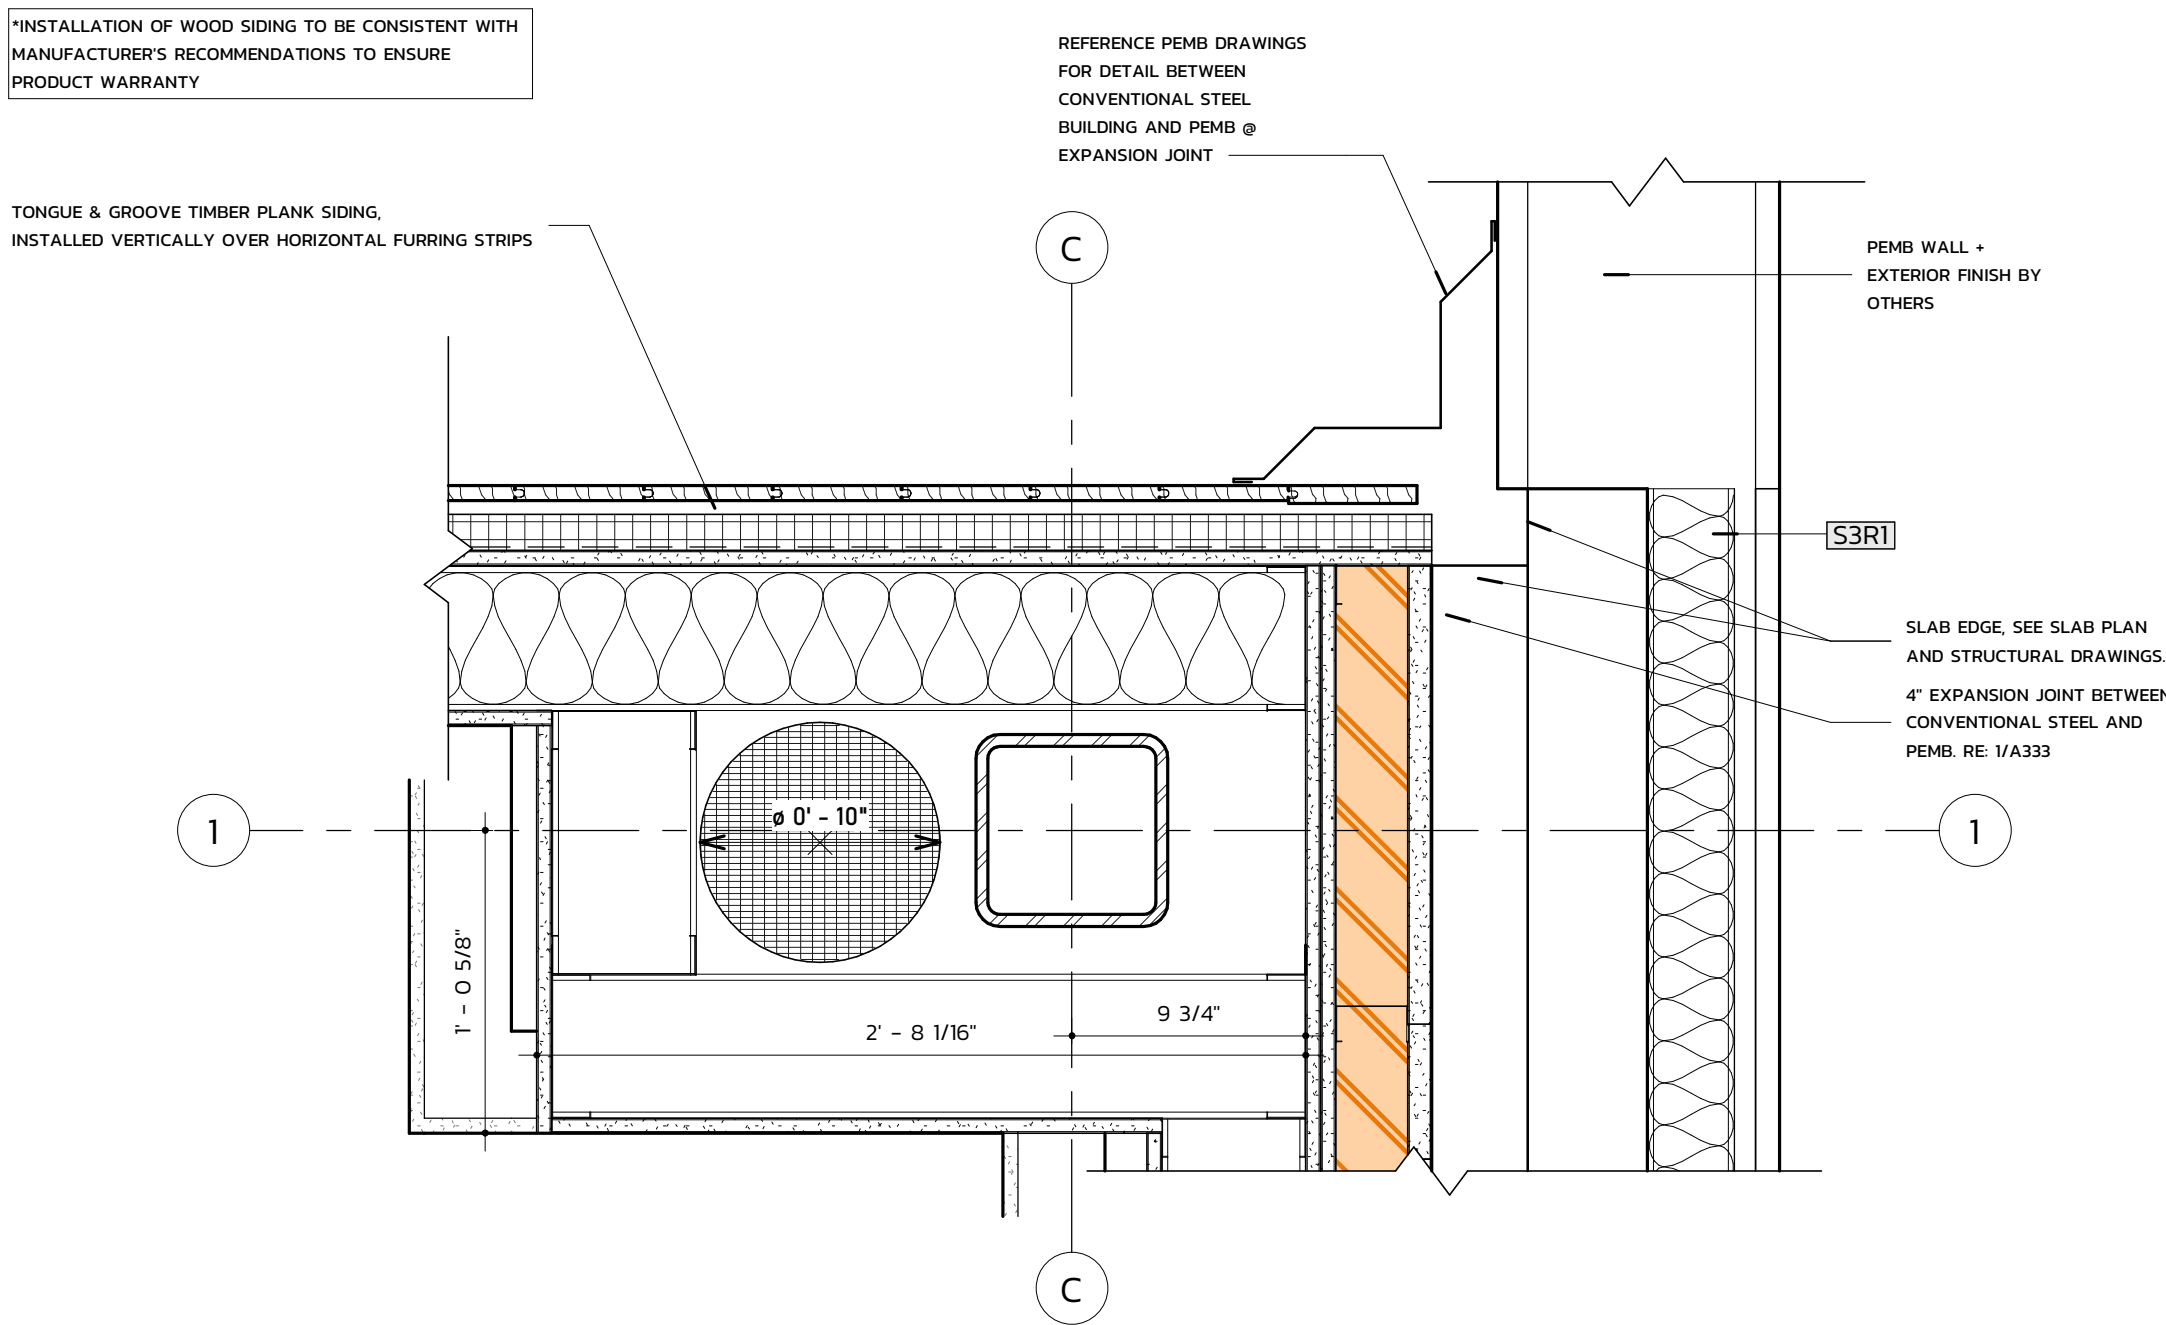

PLAN DETAIL - INSIDE CORNER @ P.E.M.B.
1 1/2" = 1'-0" 2

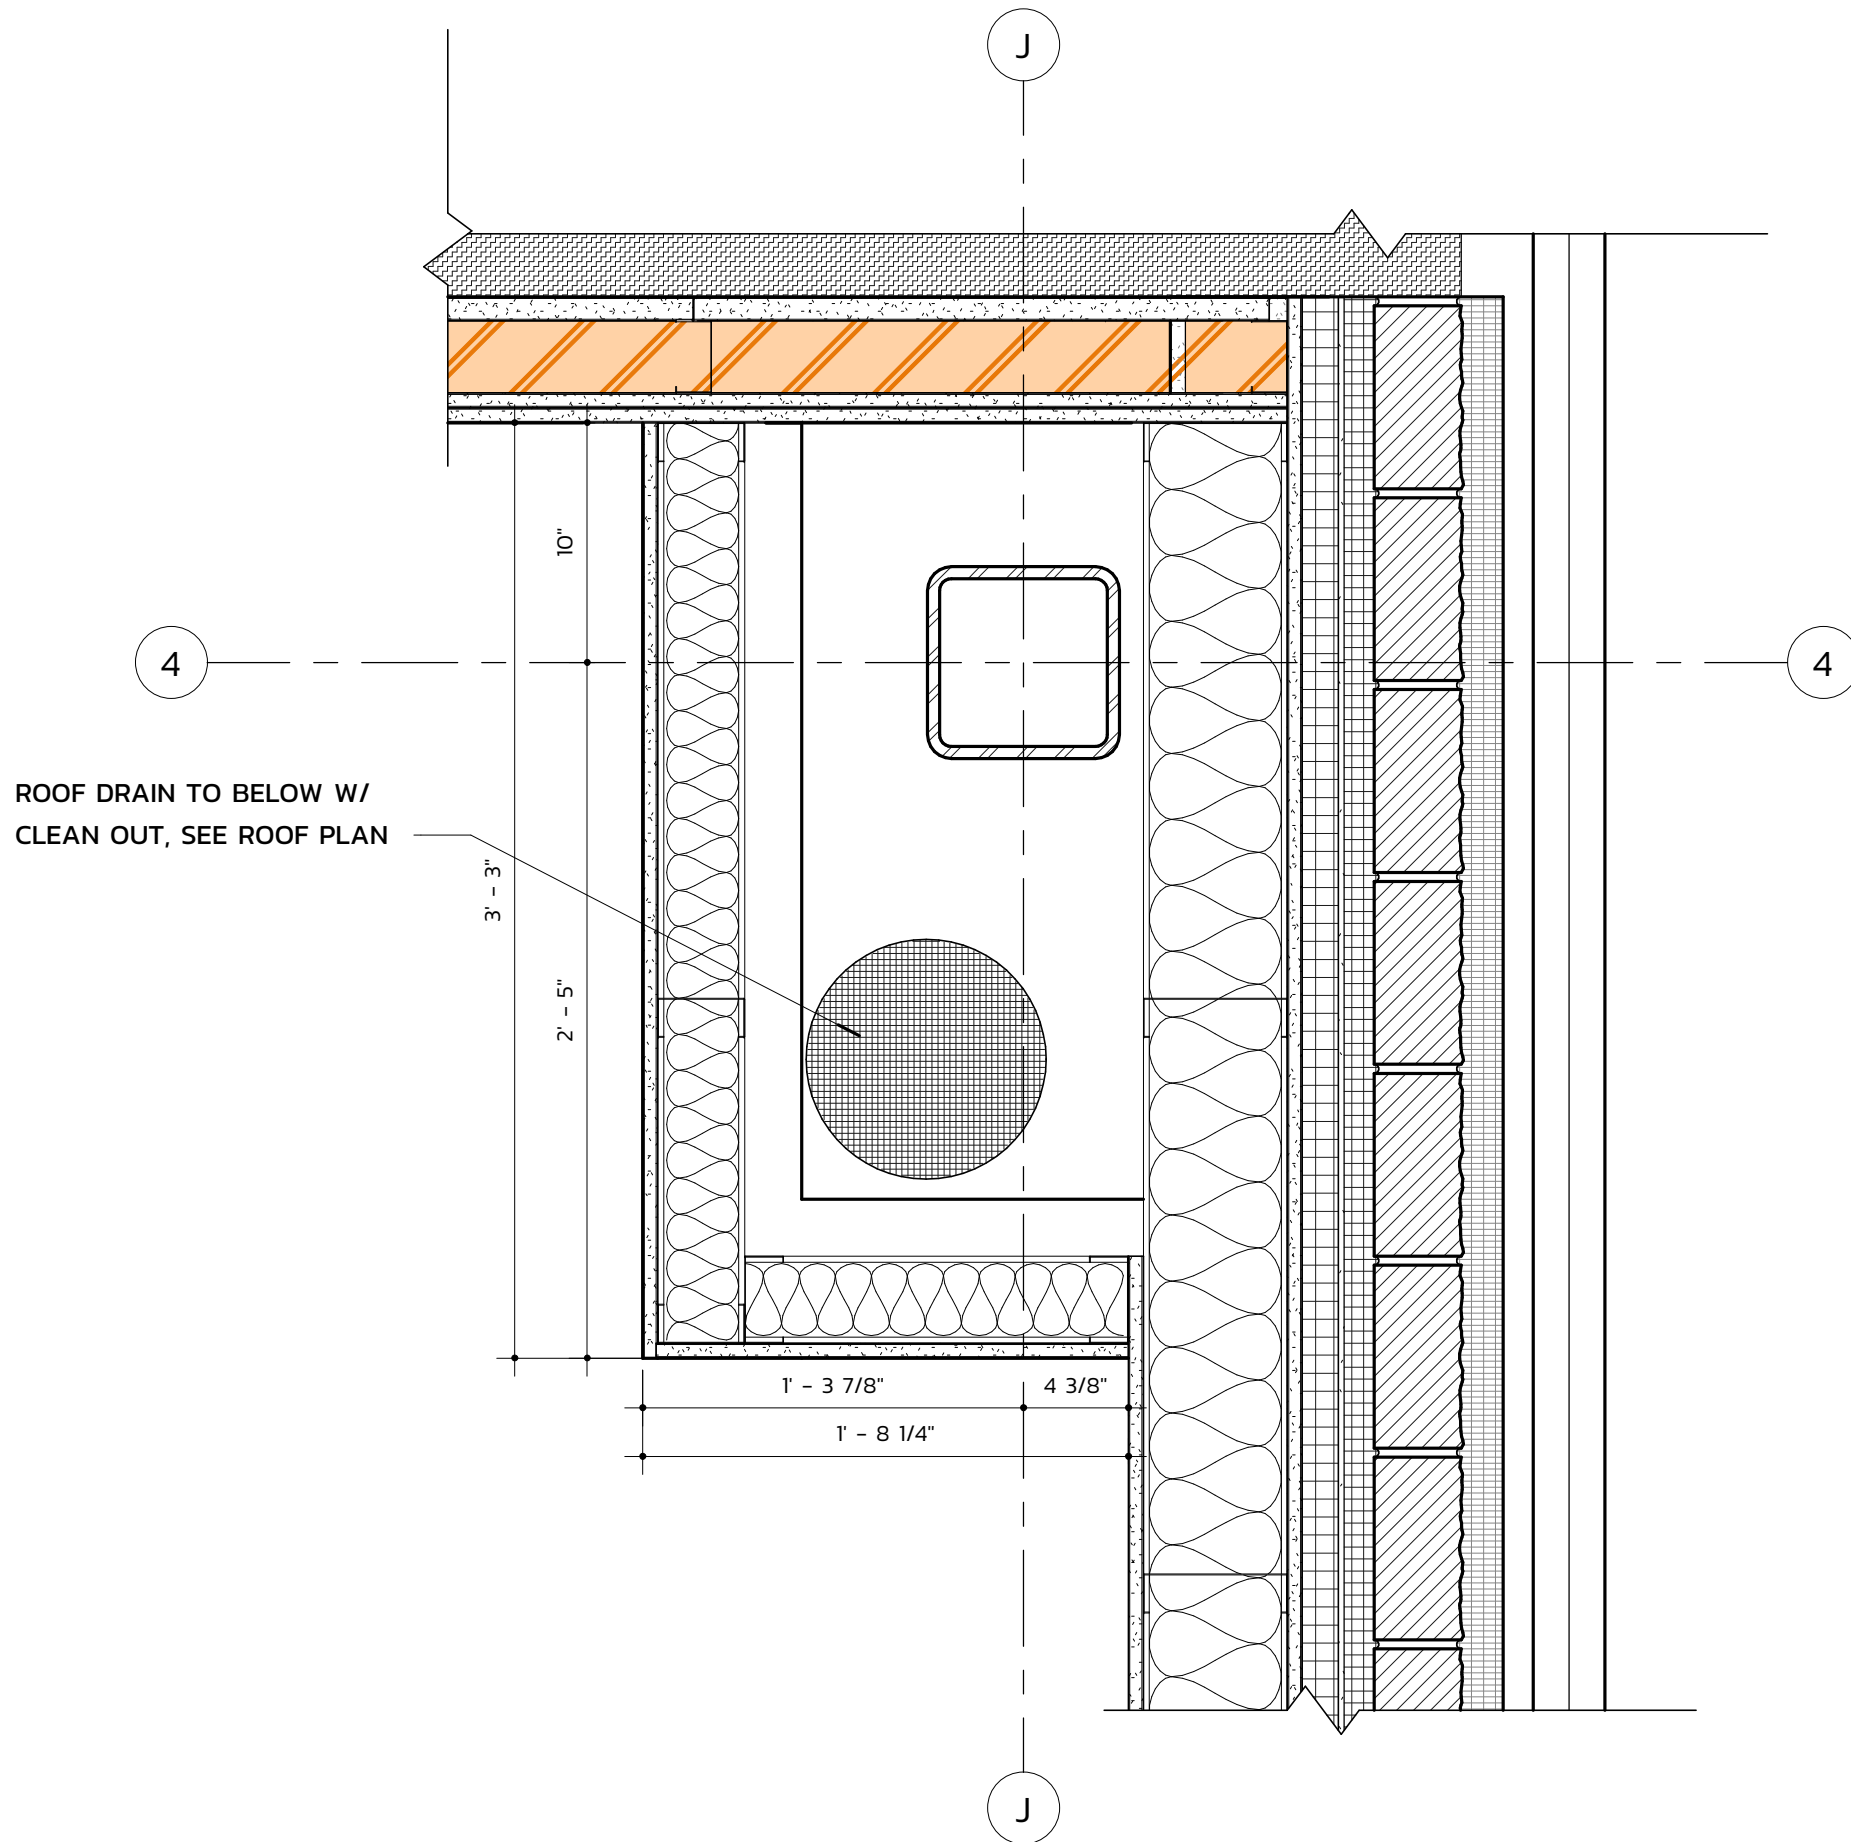

PLAN DETAIL - FLUSH TRANSITION @ P.E.M.B.
1 1/2" = 1'-0" 1

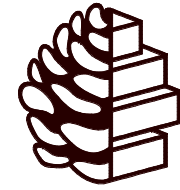


TURPENTINE
DESIGN

1007 Procure Street
Fuquay-Varina, NC 27526

919.412.9138
turpentine-design.com

REVISIONS

SEALS

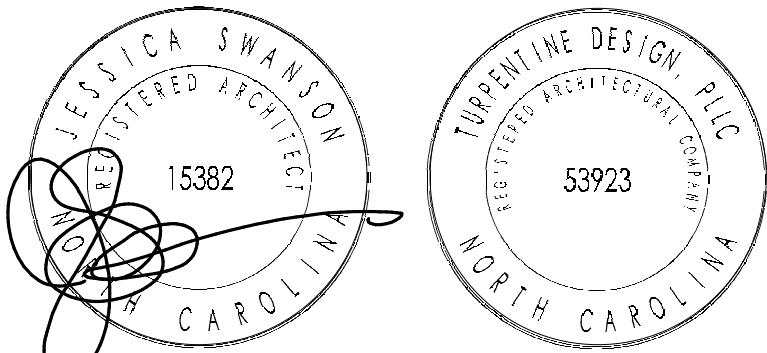

05.29.2026

ARQ AVIATION
FLIGHT SCHOOL + FBO

Wilmington International Airport (ILM)
Wilmington, NC 28405

OWNER
ARQ Realty

COPYRIGHT 2025 - ALL RIGHTS RESERVED
PRINTED OR ELECTRONIC DRAWINGS & DOCUMENTATION MAY
NOT BE REPRODUCED OR REDISTRIBUTED IN ANY WAY WITHOUT
WRITTEN PERMISSION FROM TURPENTINE DESIGN


PHASE	PERMIT SET
DATE	05.29.2026
TD PROJECT #	25-009

DRAWING TITLE
MASONRY PLAN
DETAILS

DRAWING NUMBER


A-503

*INSTALLATION OF WOOD SIDING TO BE CONSISTENT WITH
MANUFACTURER'S RECOMMENDATIONS TO ENSURE PRODUCT
WARRANTY

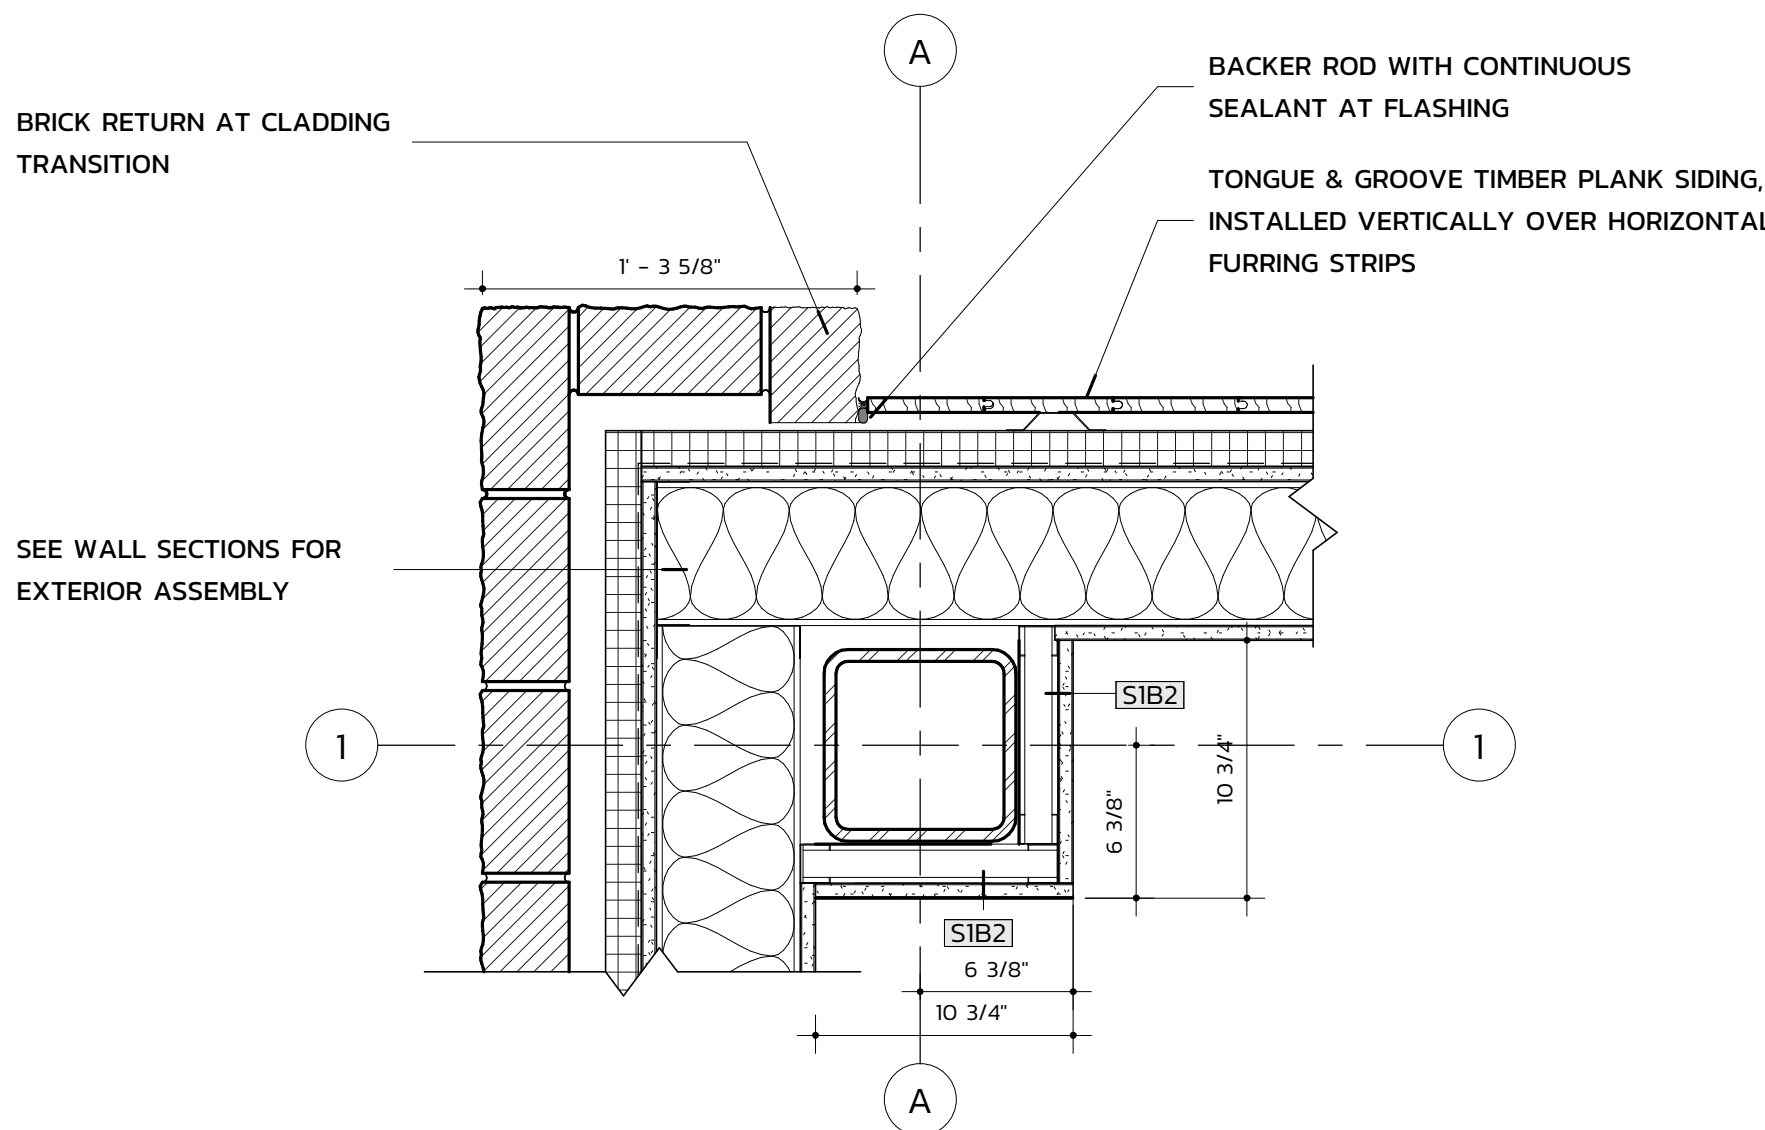


COLUMN A1 PLAN DETAIL 3
1 1/2" = 1'-0"

*INSTALLATION OF WOOD SIDING TO BE CONSISTENT WITH
MANUFACTURER'S RECOMMENDATIONS TO
ENSURE PRODUCT WARRANTY

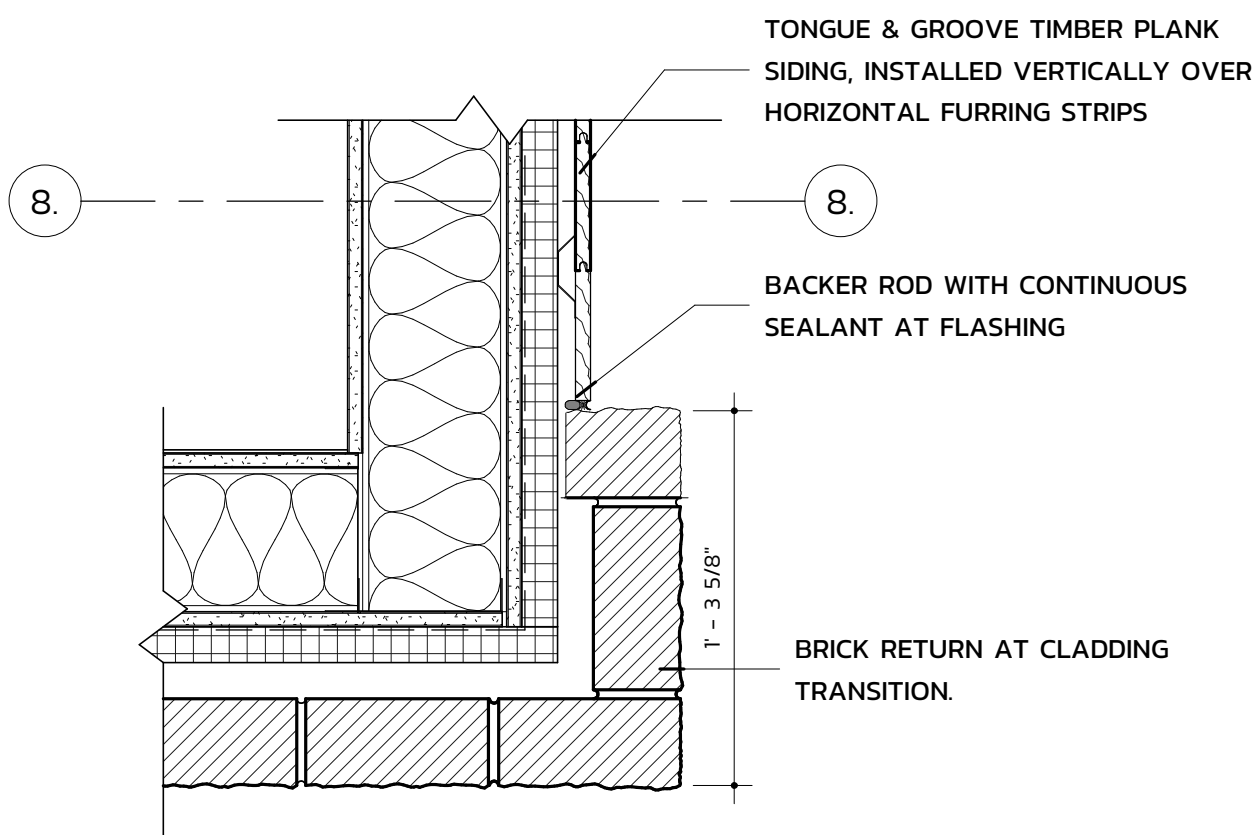


PLAN DETAIL - MASONRY TRANSITION, TYPICAL 5
1 1/2" = 1'-0"

SEE WALL SECTIONS +
ELEVATIONS FOR
EXTERIOR ASSEMBLY

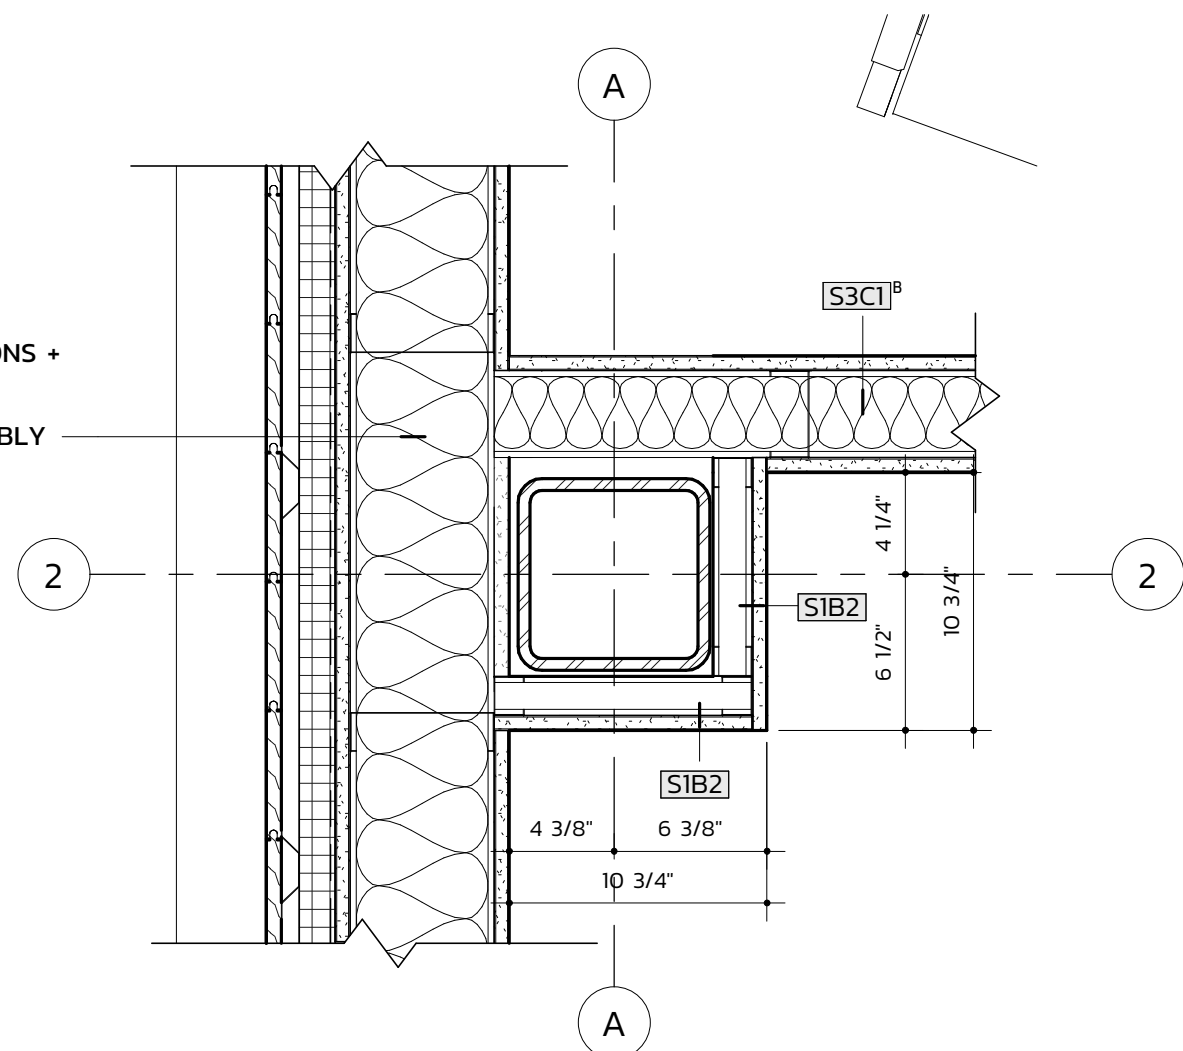


COLUMN WRAP @ A-2 2
1 1/2" = 1'-0"

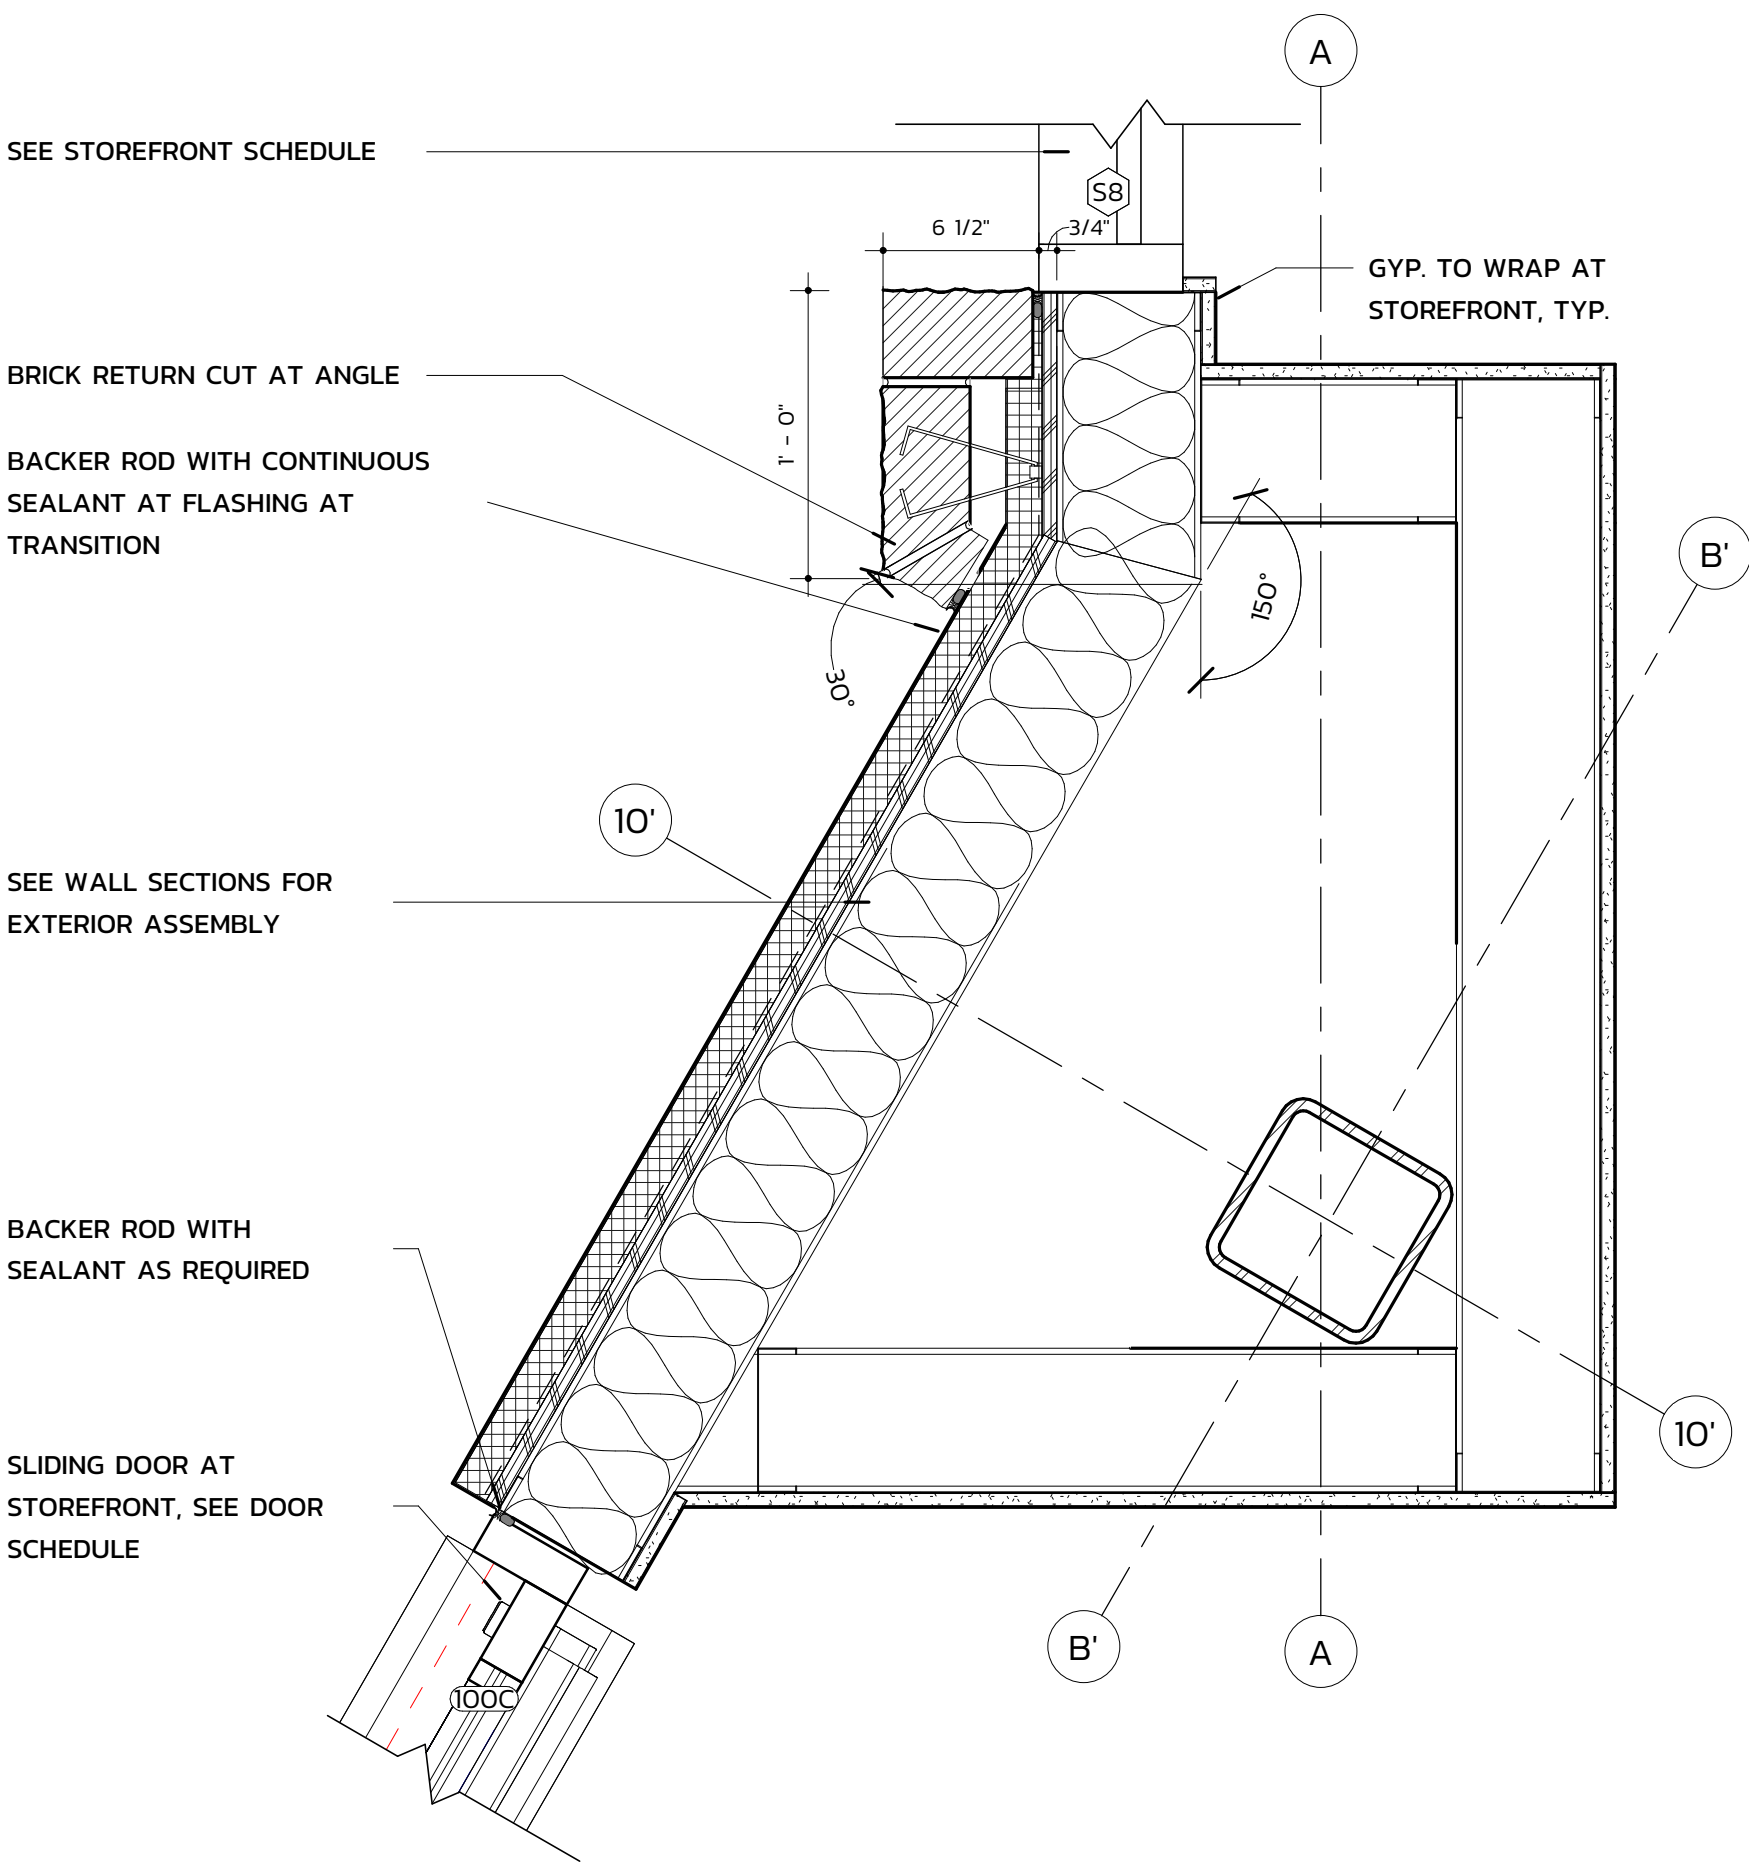


MASONRY TRANSITION AT RAMP EXIT 6
1 1/2" = 1'-0"

SEE WALL SECTIONS +
ELEVATIONS FOR EXTERIOR
ASSEMBLY.

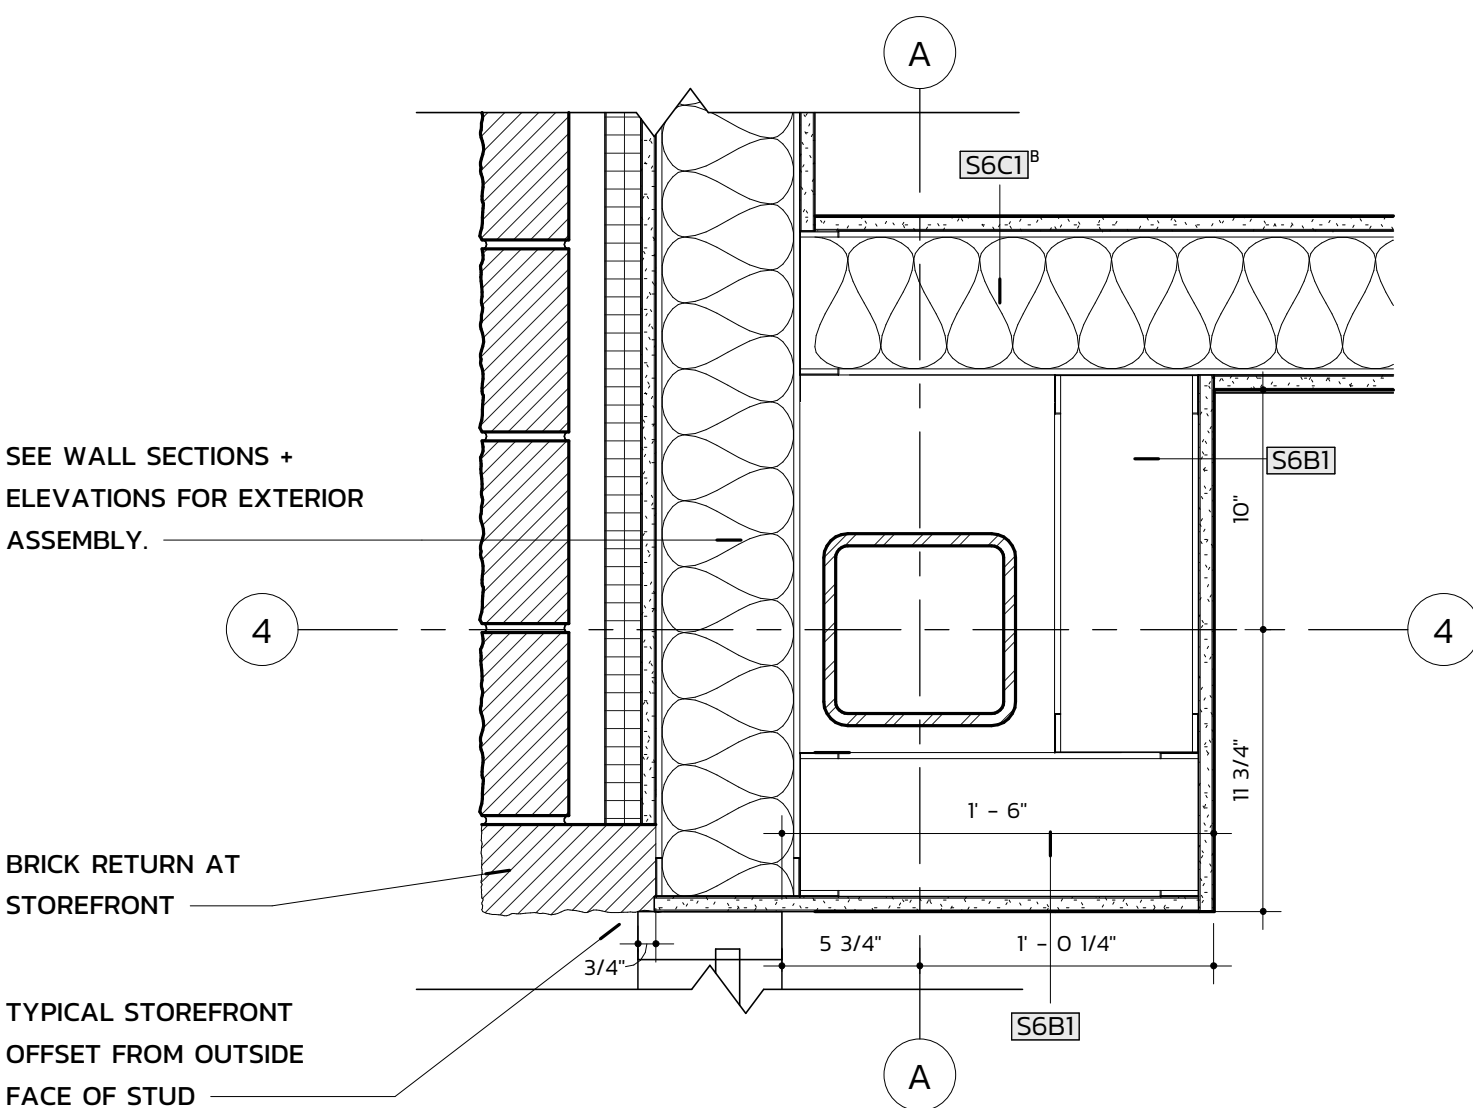


COLUMN WRAP AT A-4 4
1 1/2" = 1'-0"

SEE WALL SECTIONS +
ELEVATIONS FOR
EXTERIOR ASSEMBLY

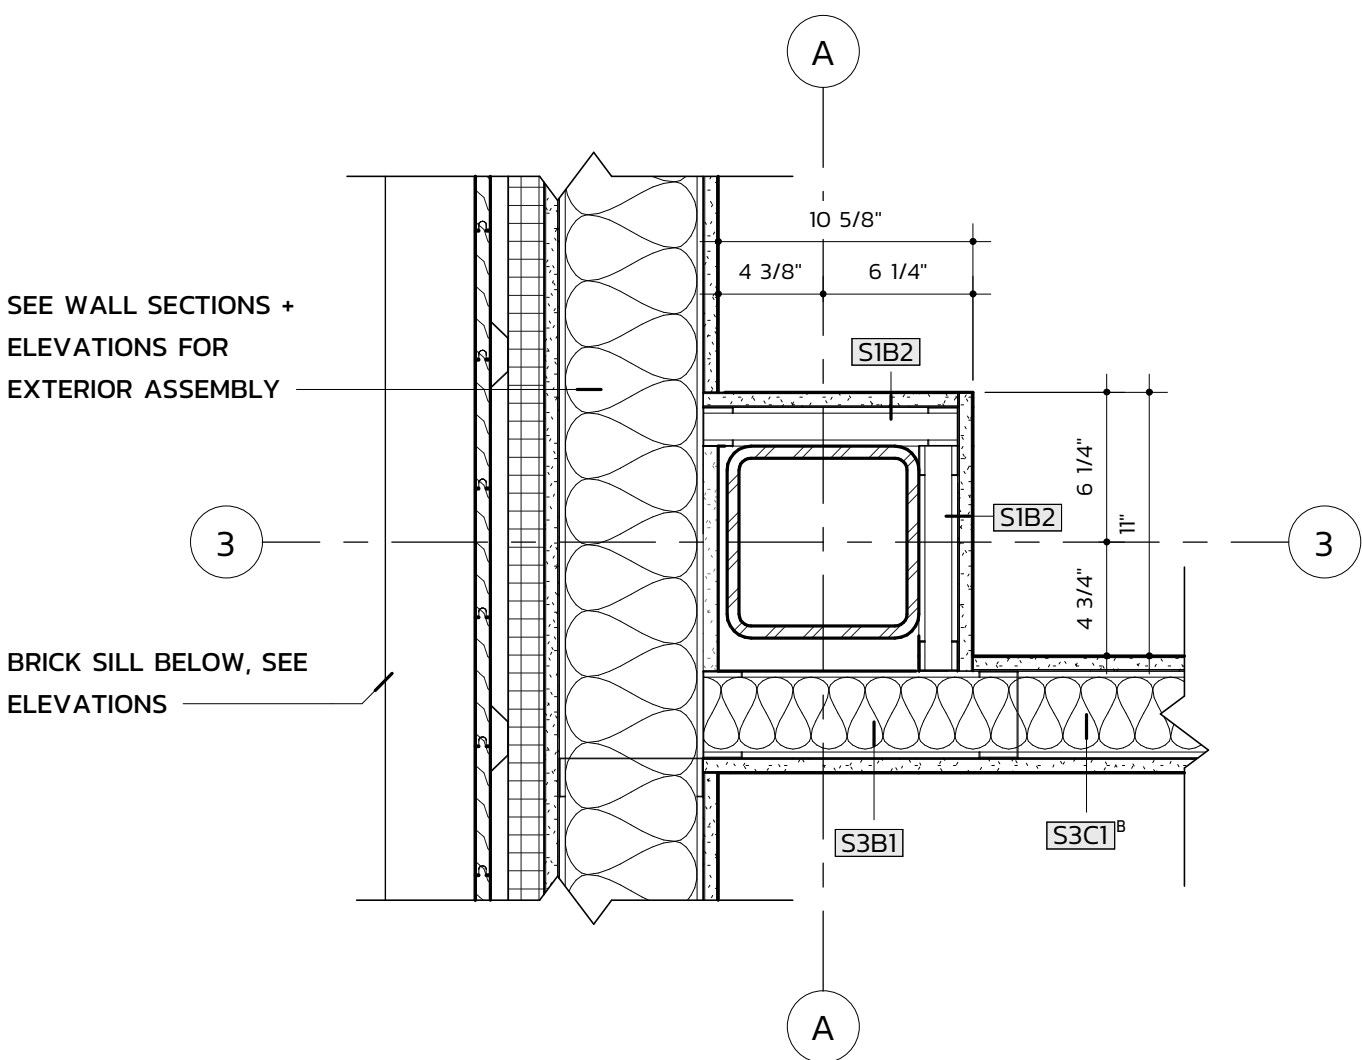

COLUMN WRAP @ A-3 1
1 1/2" = 1'-0"

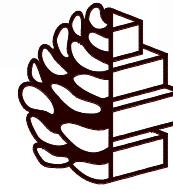


TURPENTINE
DESIGN

1007 Procure Street
Fuquay-Varina, NC 27526

919.412.9138
turpentine-design.com

REVISIONS

SEALS

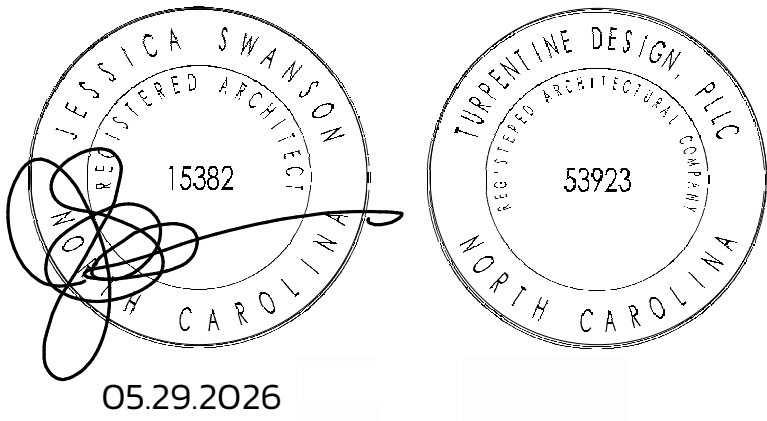

ARQ AVIATION
FLIGHT SCHOOL + FBO

Wilmington International Airport (ILM)
Wilmington, NC 28405

OWNER
ARQ Realty


COPYRIGHT 2025 - ALL RIGHTS RESERVED
PRINTED OR ELECTRONIC DRAWINGS & DOCUMENTATION MAY
NOT BE REPRODUCED OR REDISTRIBUTED IN ANY WAY WITHOUT
WRITTEN PERMISSION FROM TURPENTINE DESIGN

PHASE PERMIT SET
DATE 05.29.2026
TD PROJECT # 25-009

DRAWING TITLE
SECTION DETAILS


DRAWING NUMBER

A-504

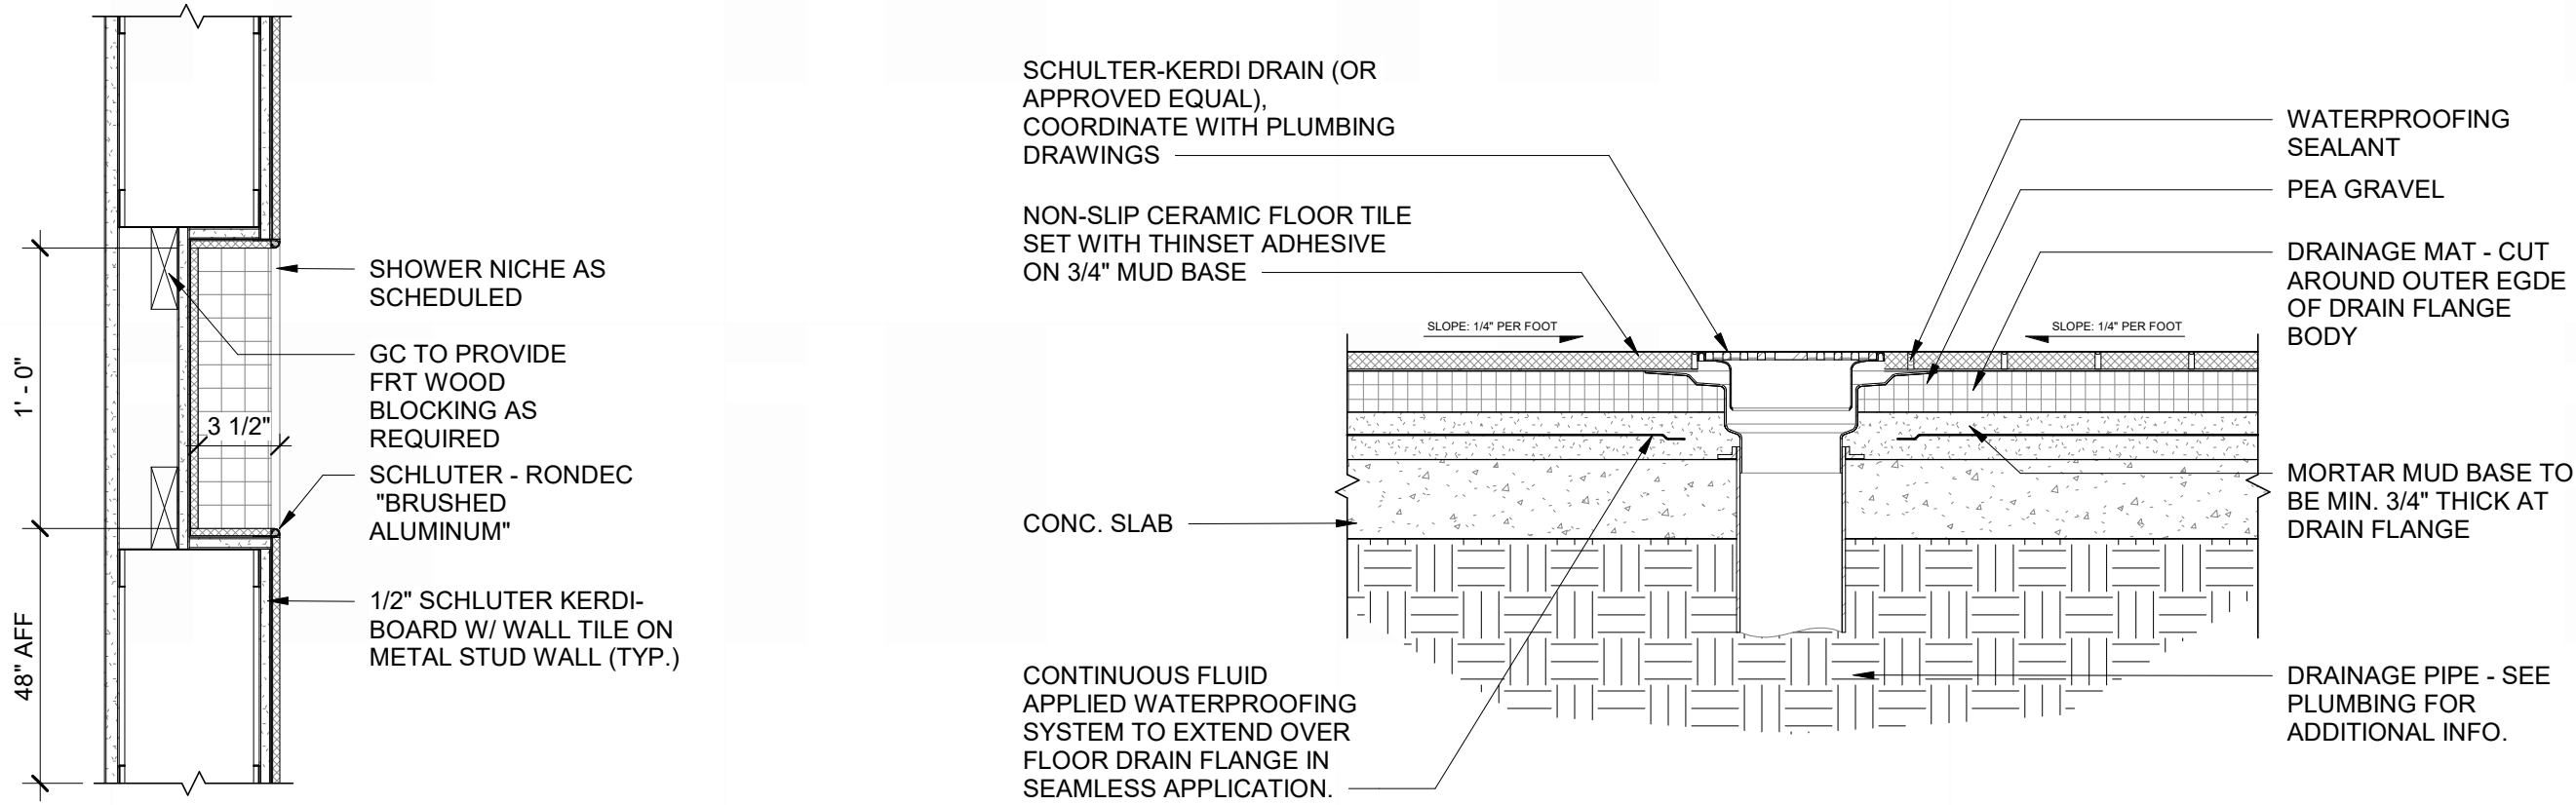


RECESSED SHOWER NICHE 4
1 1/2" = 1'-0"

FLOOR DRAIN SECTION DETAIL 3
3' = 1'-0"

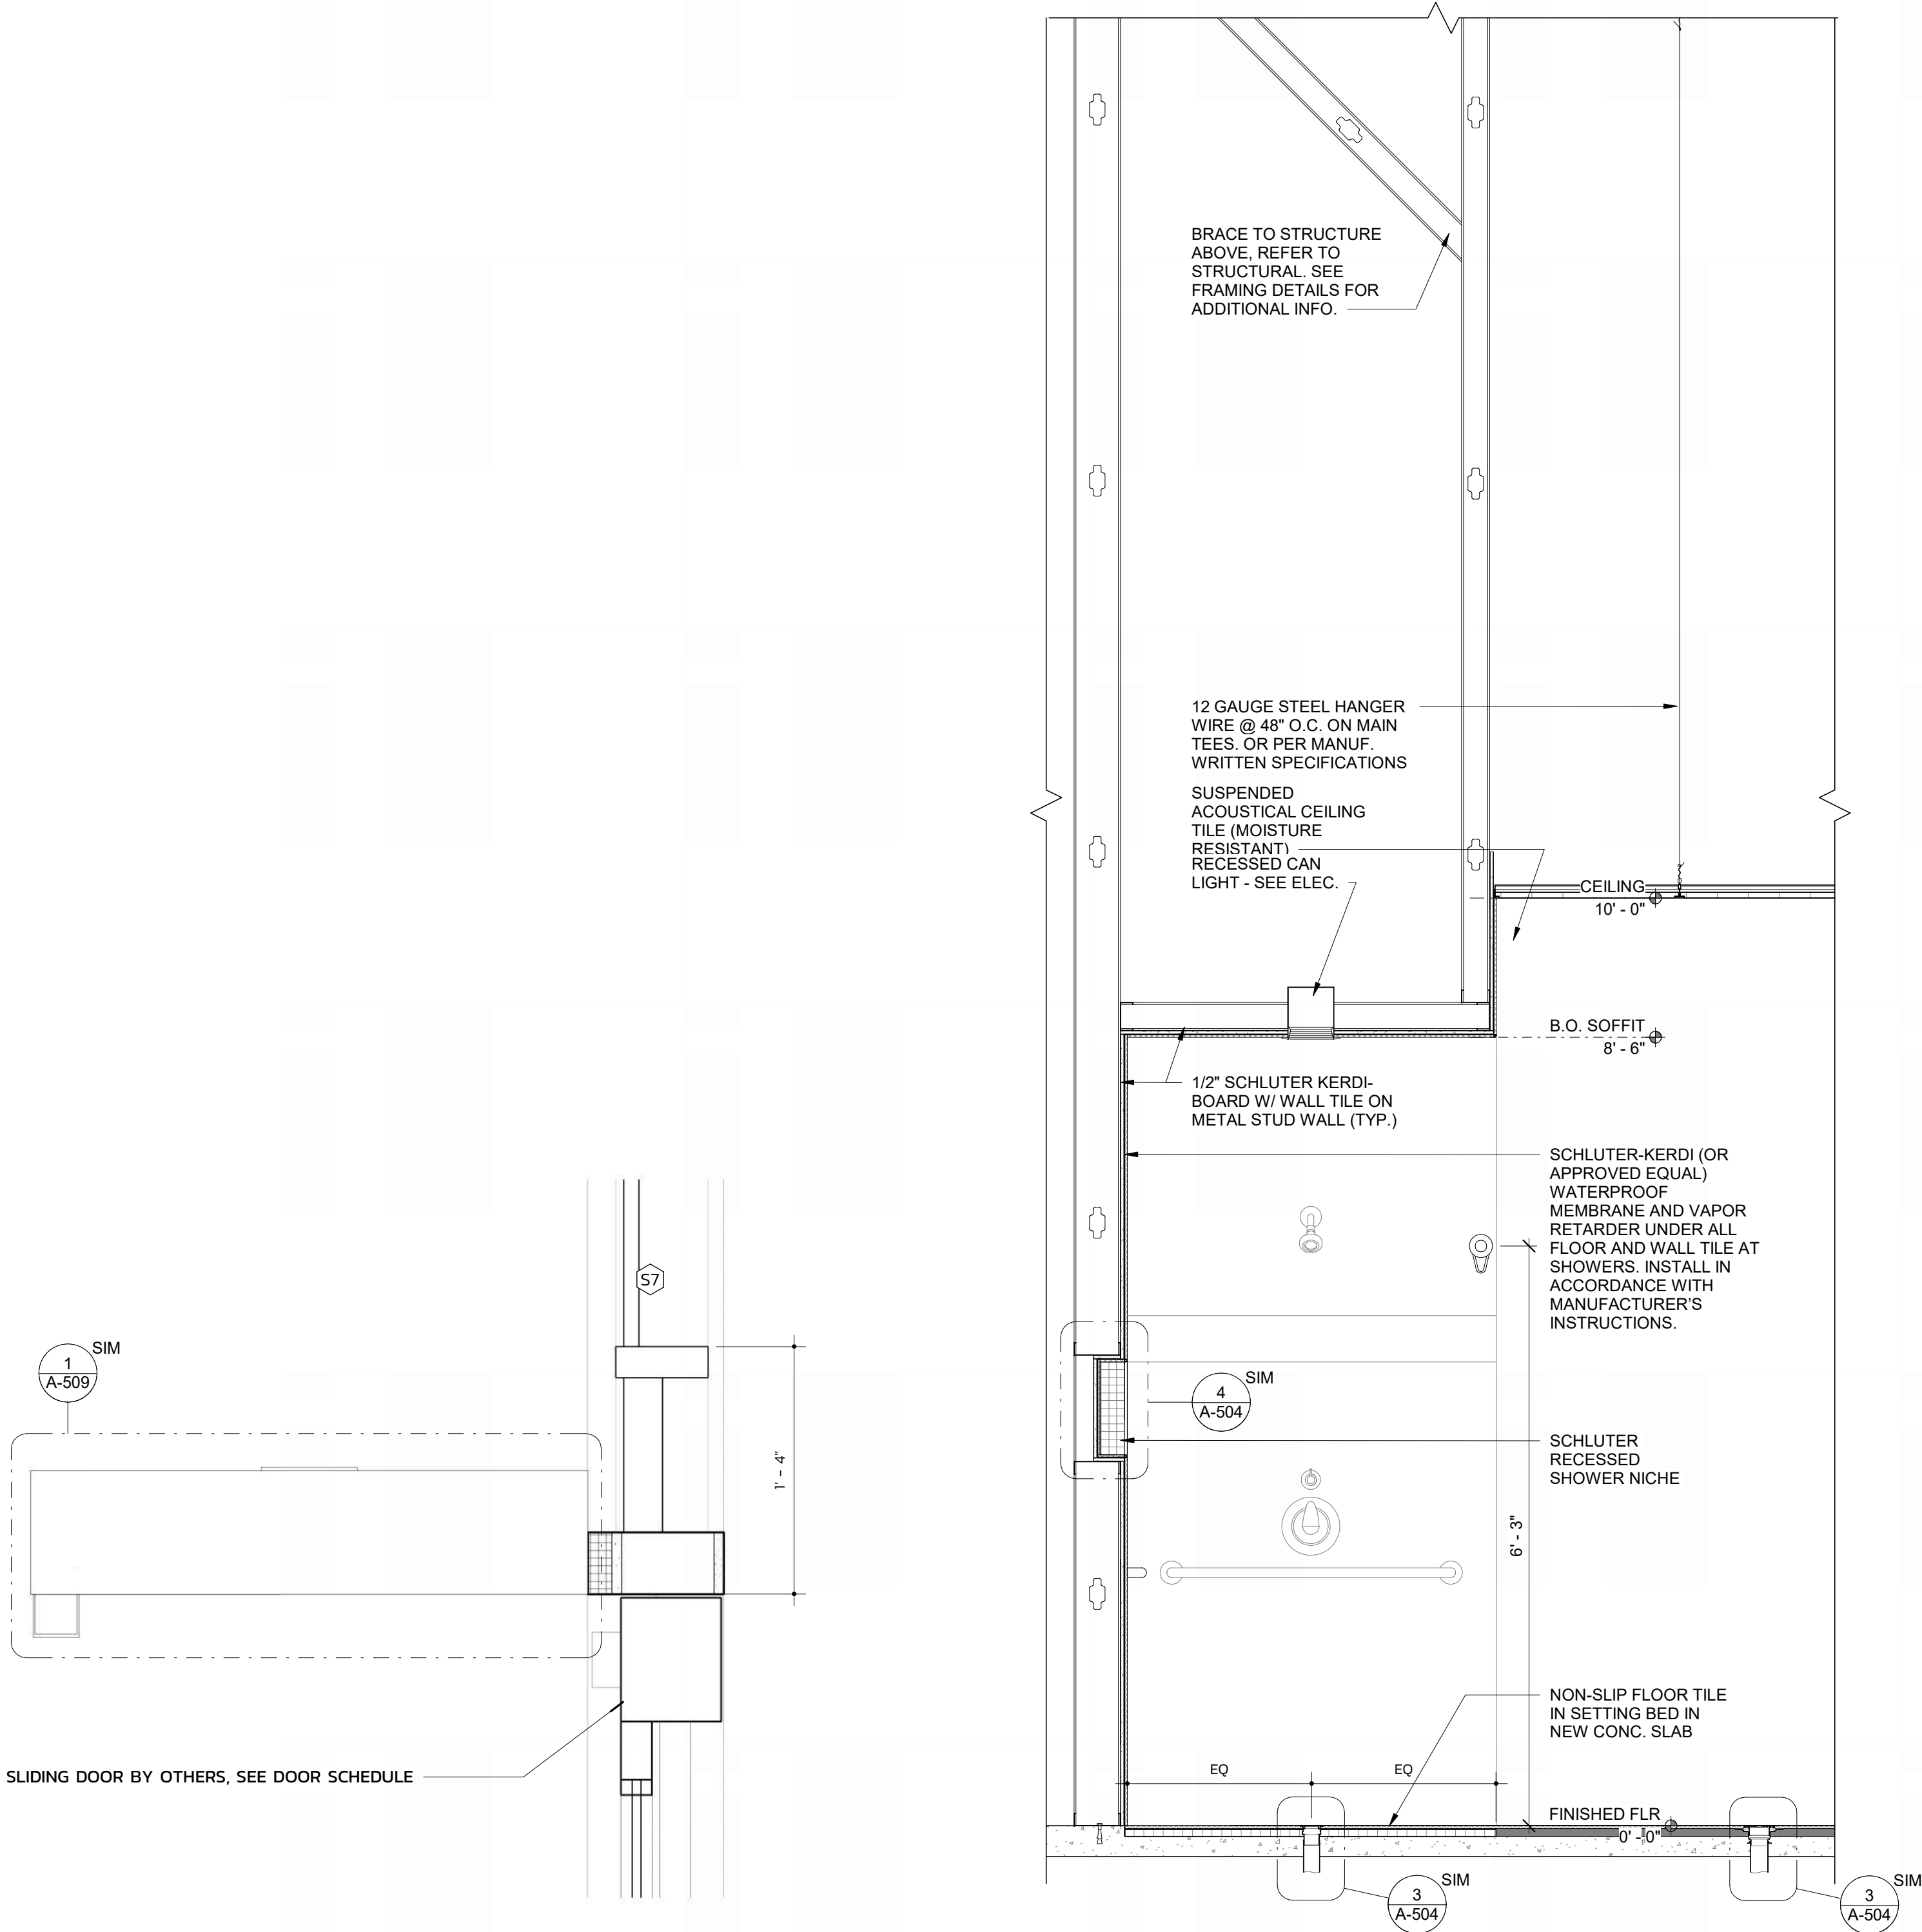


RAMP CANOPY @ STOREFRONT 5
1 1/2" = 1'-0"

SECTION @ ACCESSIBLE SHOWER 2
3/4" = 1'-0"

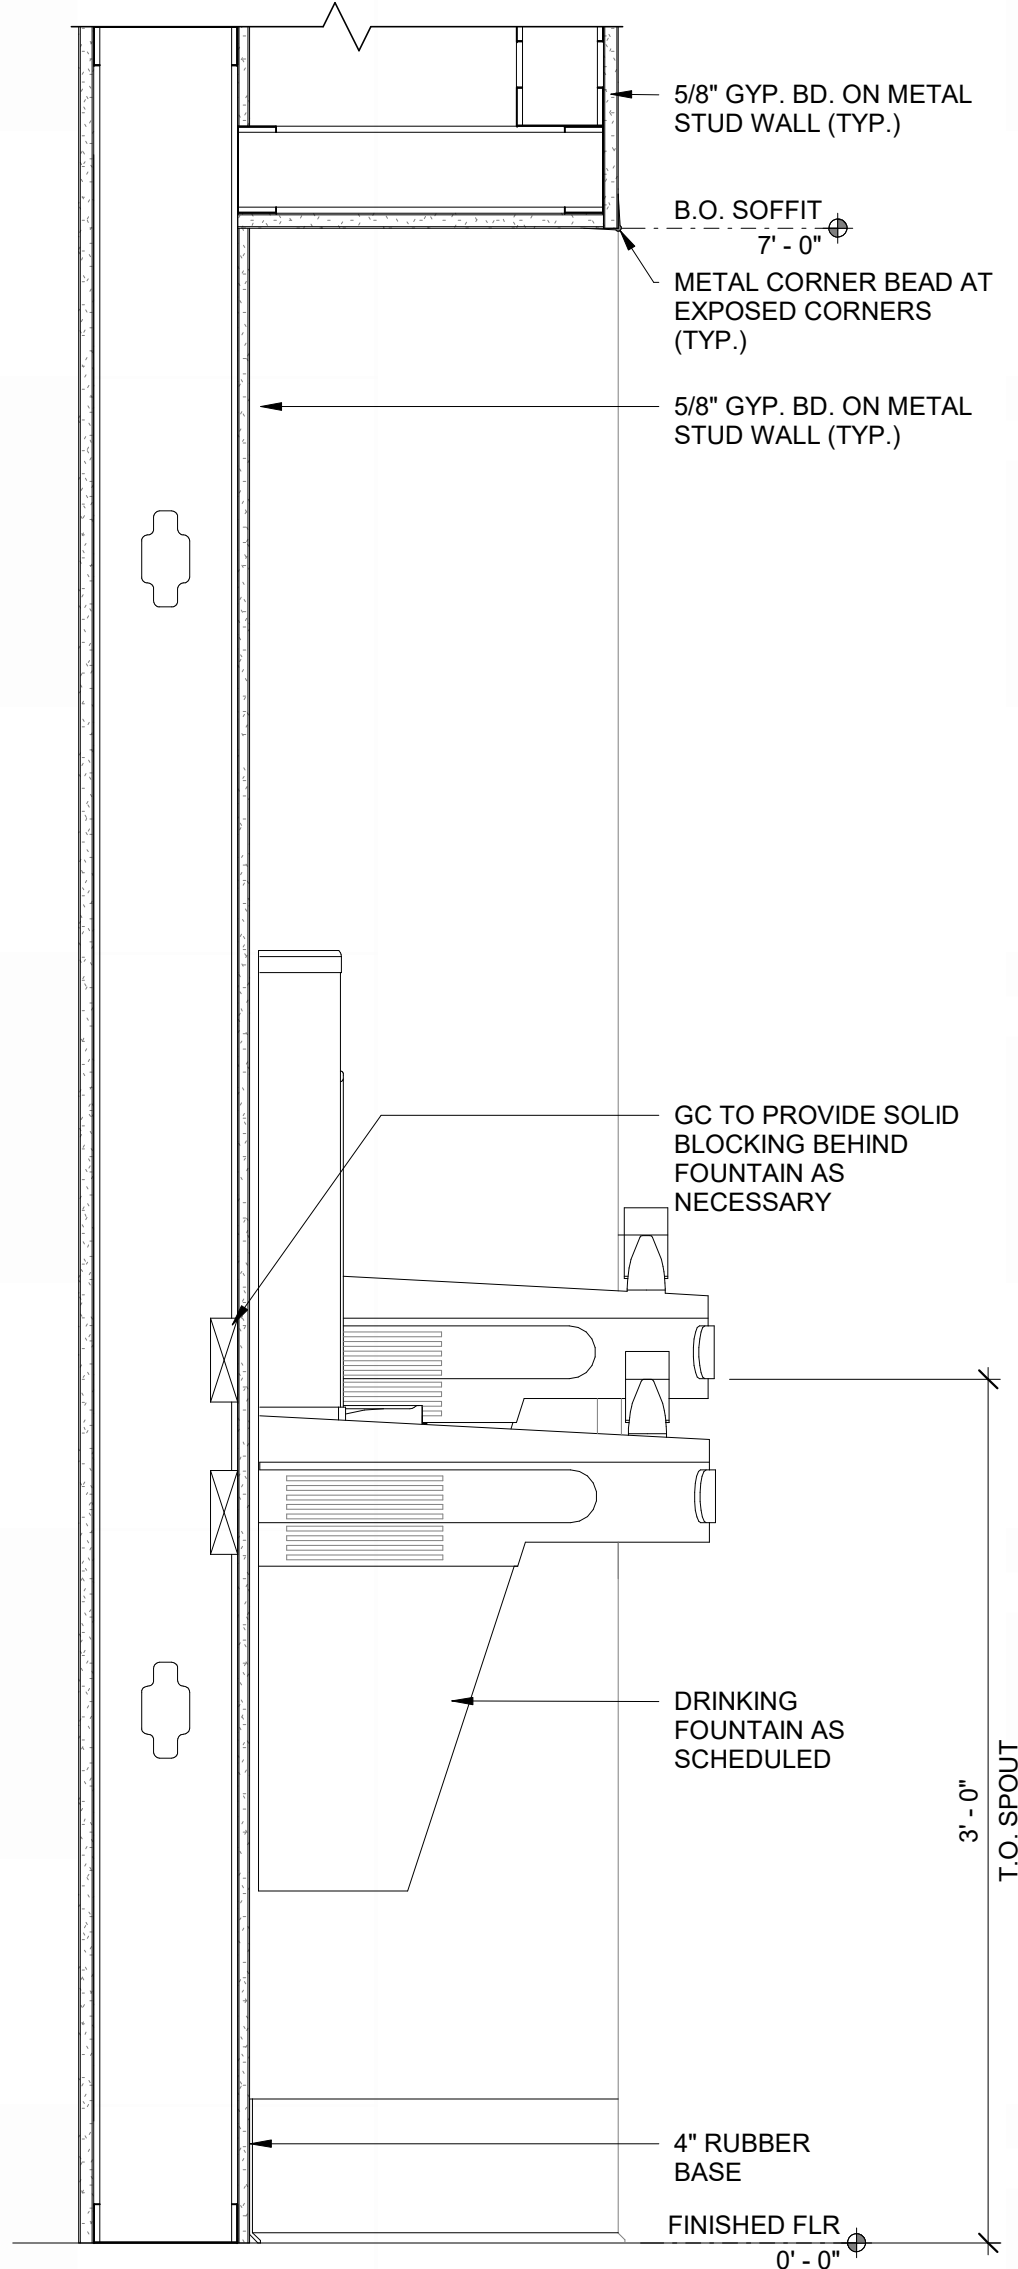

SECTION @ WATER FOUNTAIN 1
1 1/2" = 1'-0"

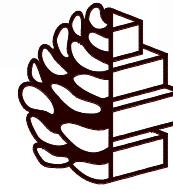


TURPENTINE
DESIGN

1007 Procure Street
Fuquay-Varina, NC 27526

919.412.9138
turpentine-design.com

REVISIONS

SEALS

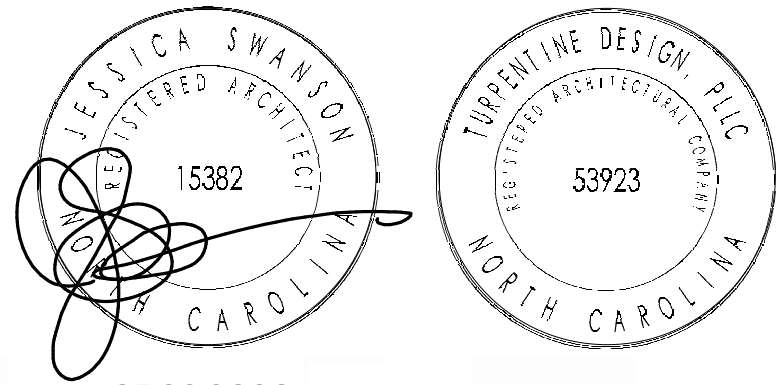

05.29.2026

ARQ AVIATION
FLIGHT SCHOOL + FBO

Wilmington International Airport (ILM)
Wilmington, NC 28405

OWNER
ARQ Realty



COPYRIGHT 2025 - ALL RIGHTS RESERVED
PRINTED OR ELECTRONIC DRAWINGS & DOCUMENTATION MAY
NOT BE REPRODUCED OR REDISTRIBUTED IN ANY WAY WITHOUT
WRITTEN PERMISSION FROM TURPENTINE DESIGN

PHASE	PERMIT SET
DATE	05.29.2026
TD PROJECT #	25-009


DRAWING TITLE
ROOF DETAILS

DRAWING NUMBER



A-505

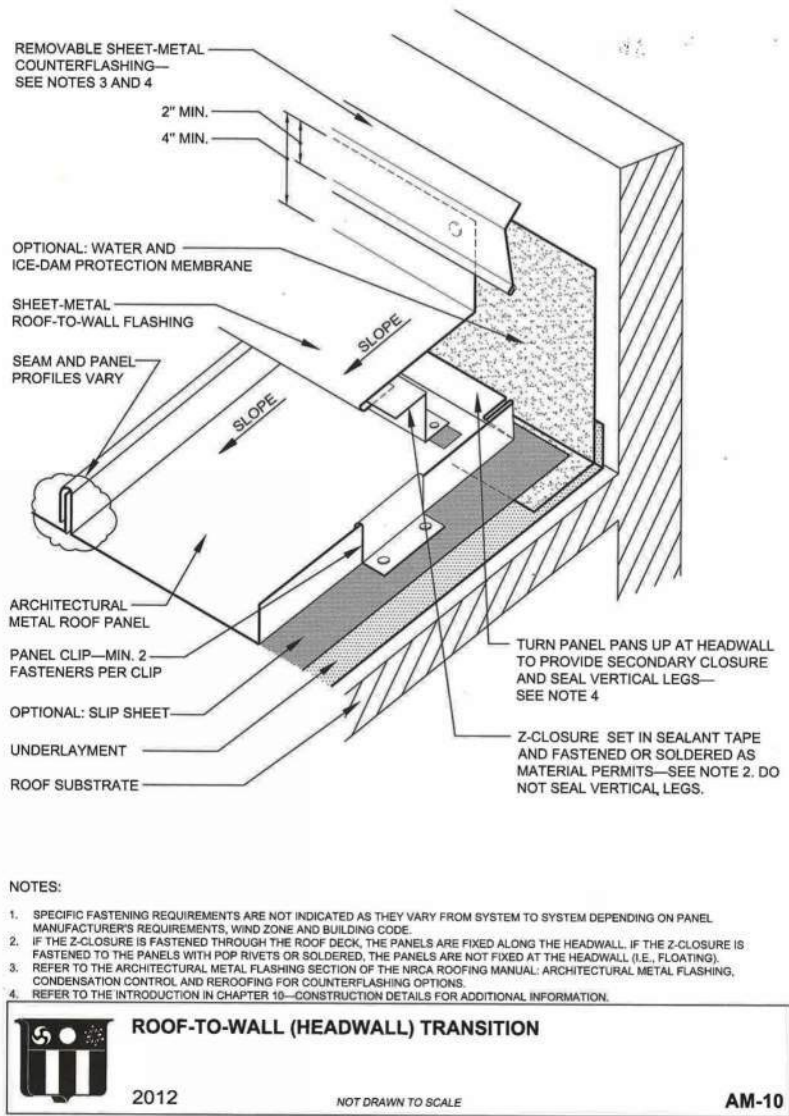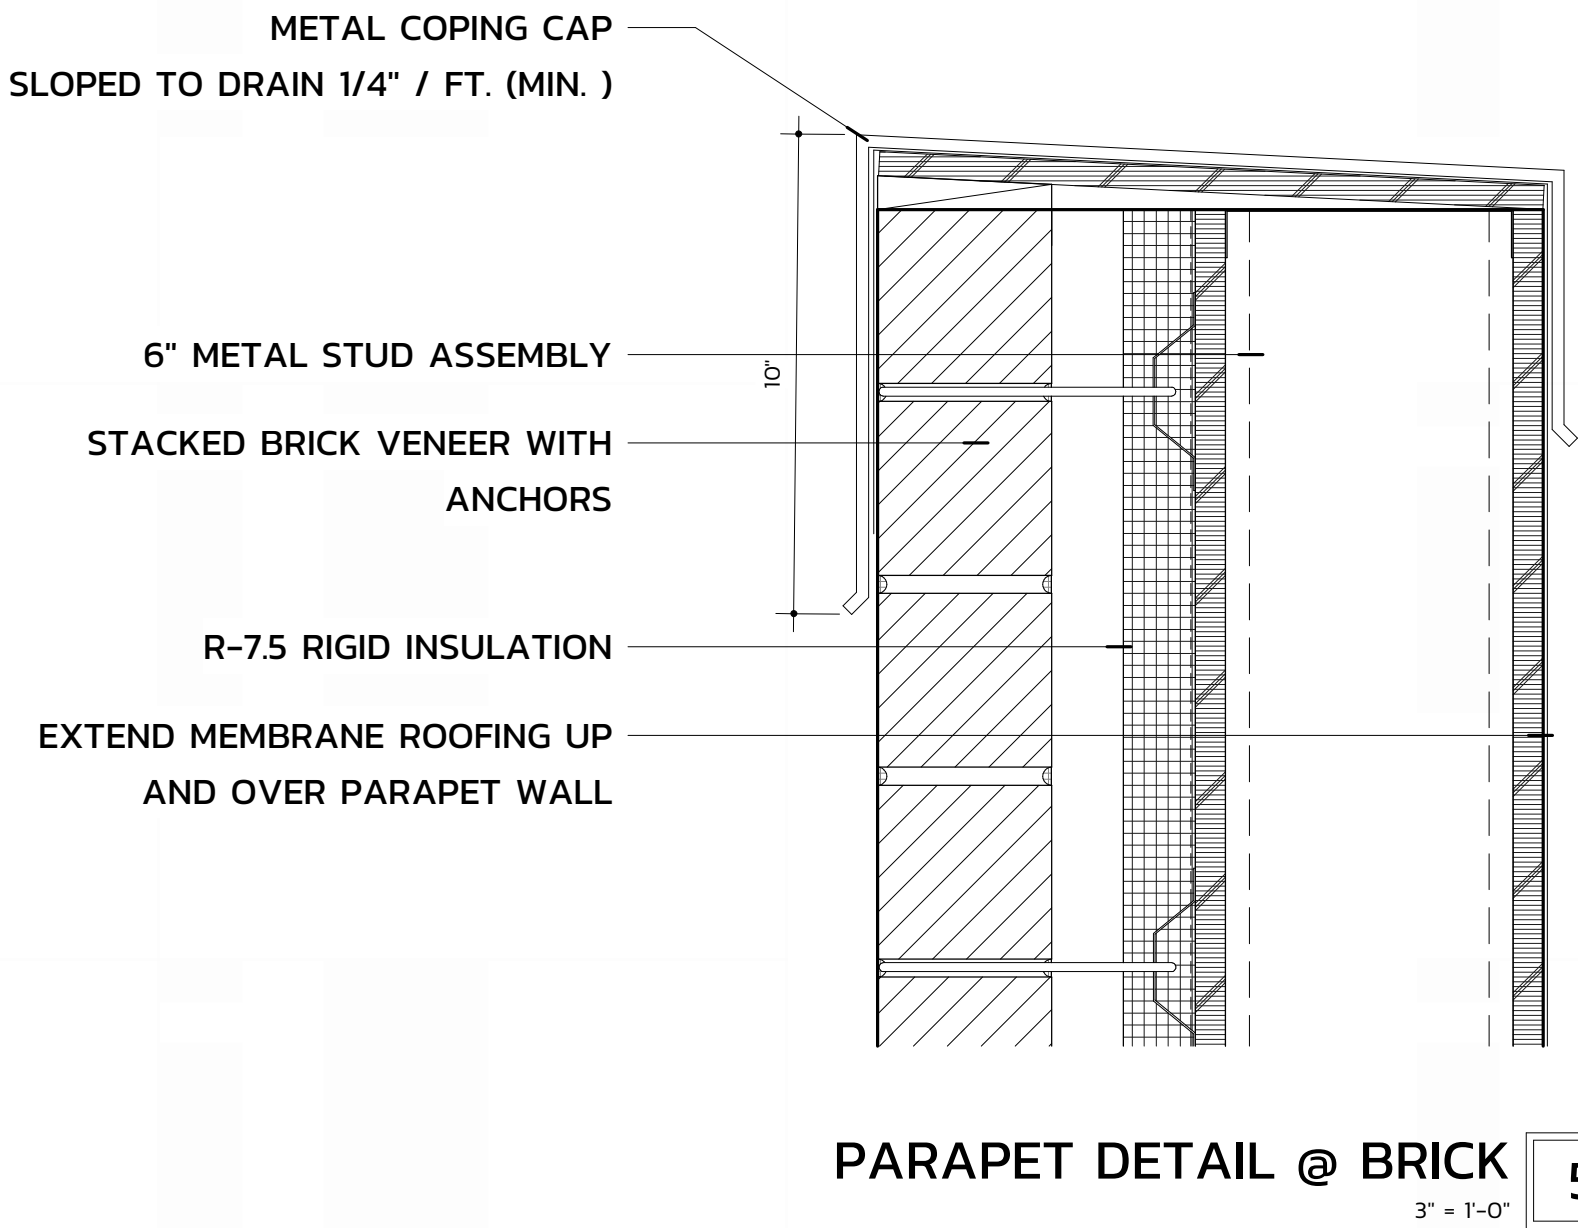


MTL. ROOF TO WALL TRANSITION 3
1 1/2" = 1'-0"

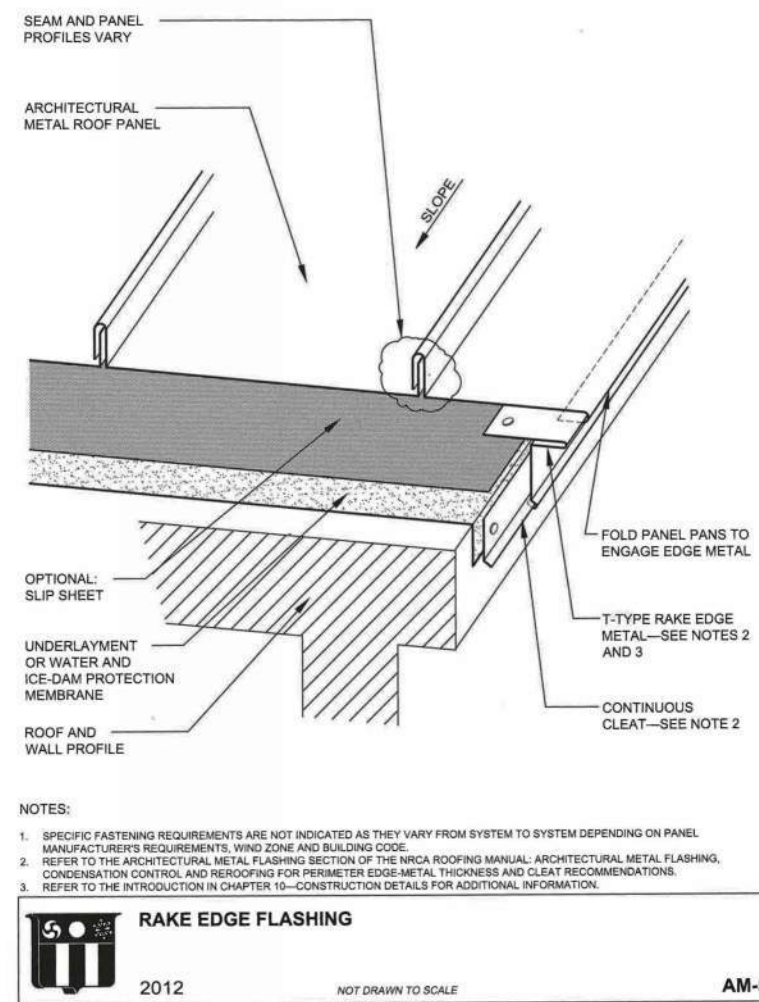

MTL. ROOF RAKE W/ FLASHING 2
1 1/2" = 1'-0"

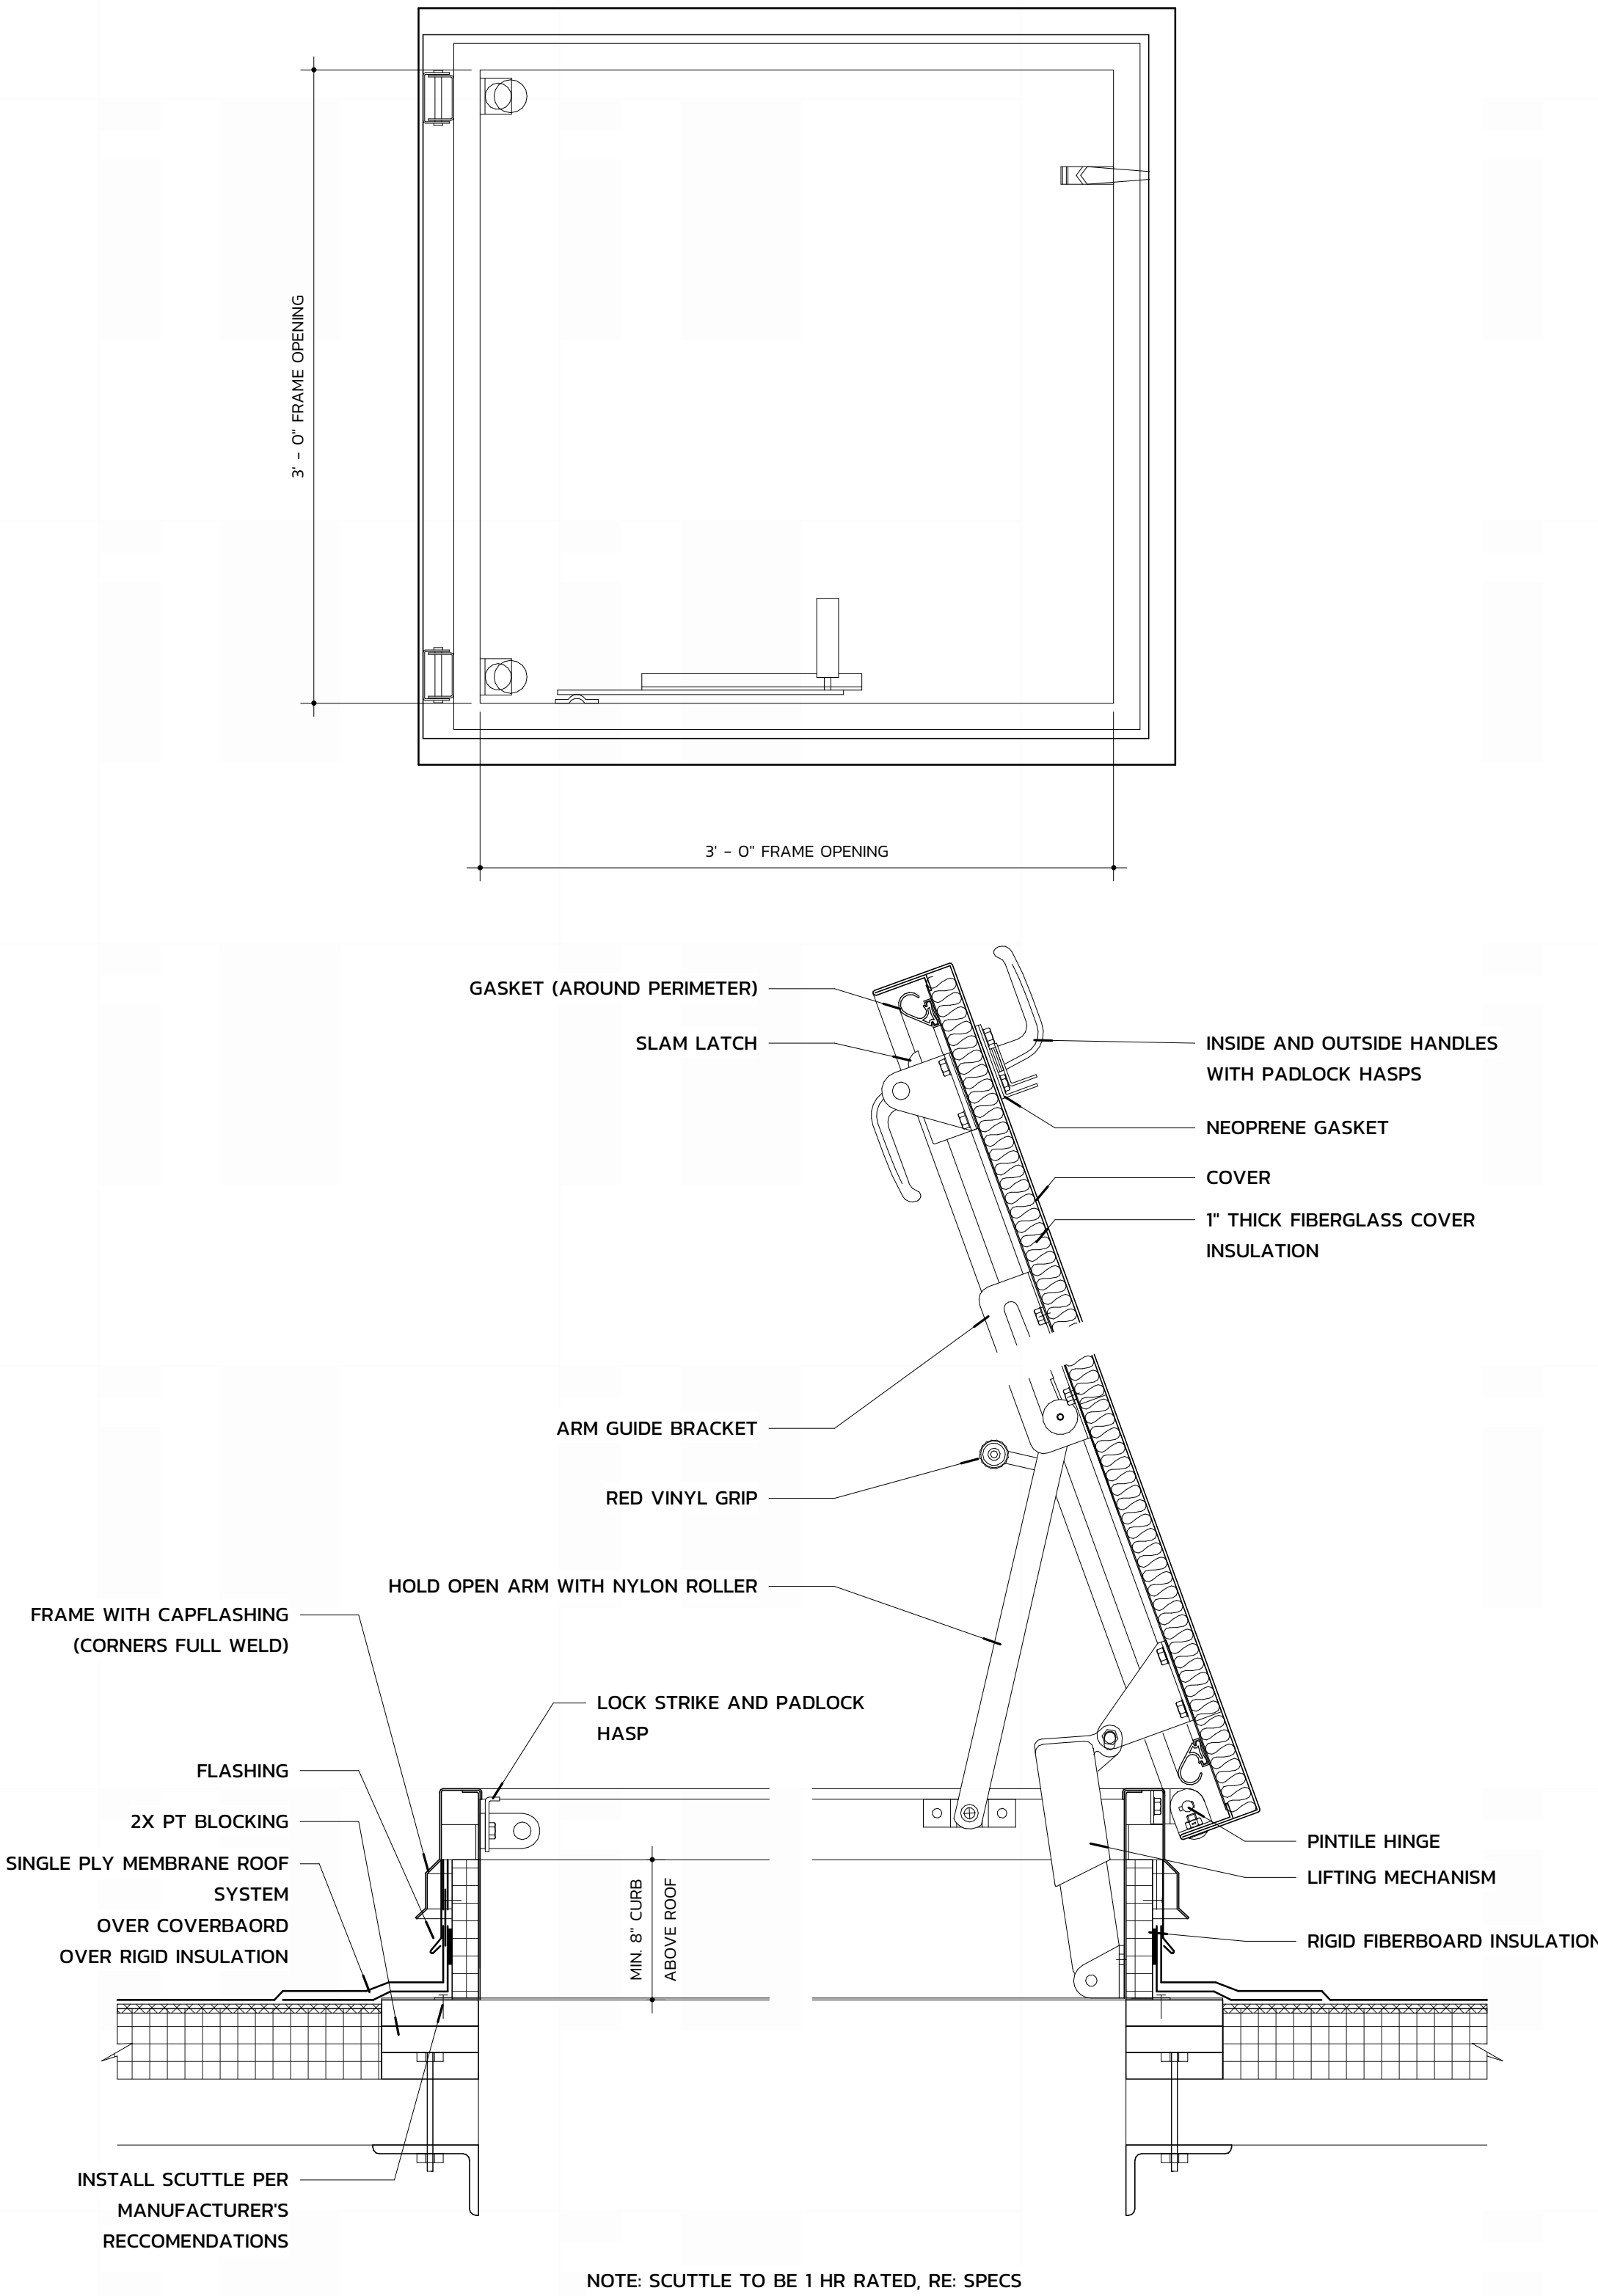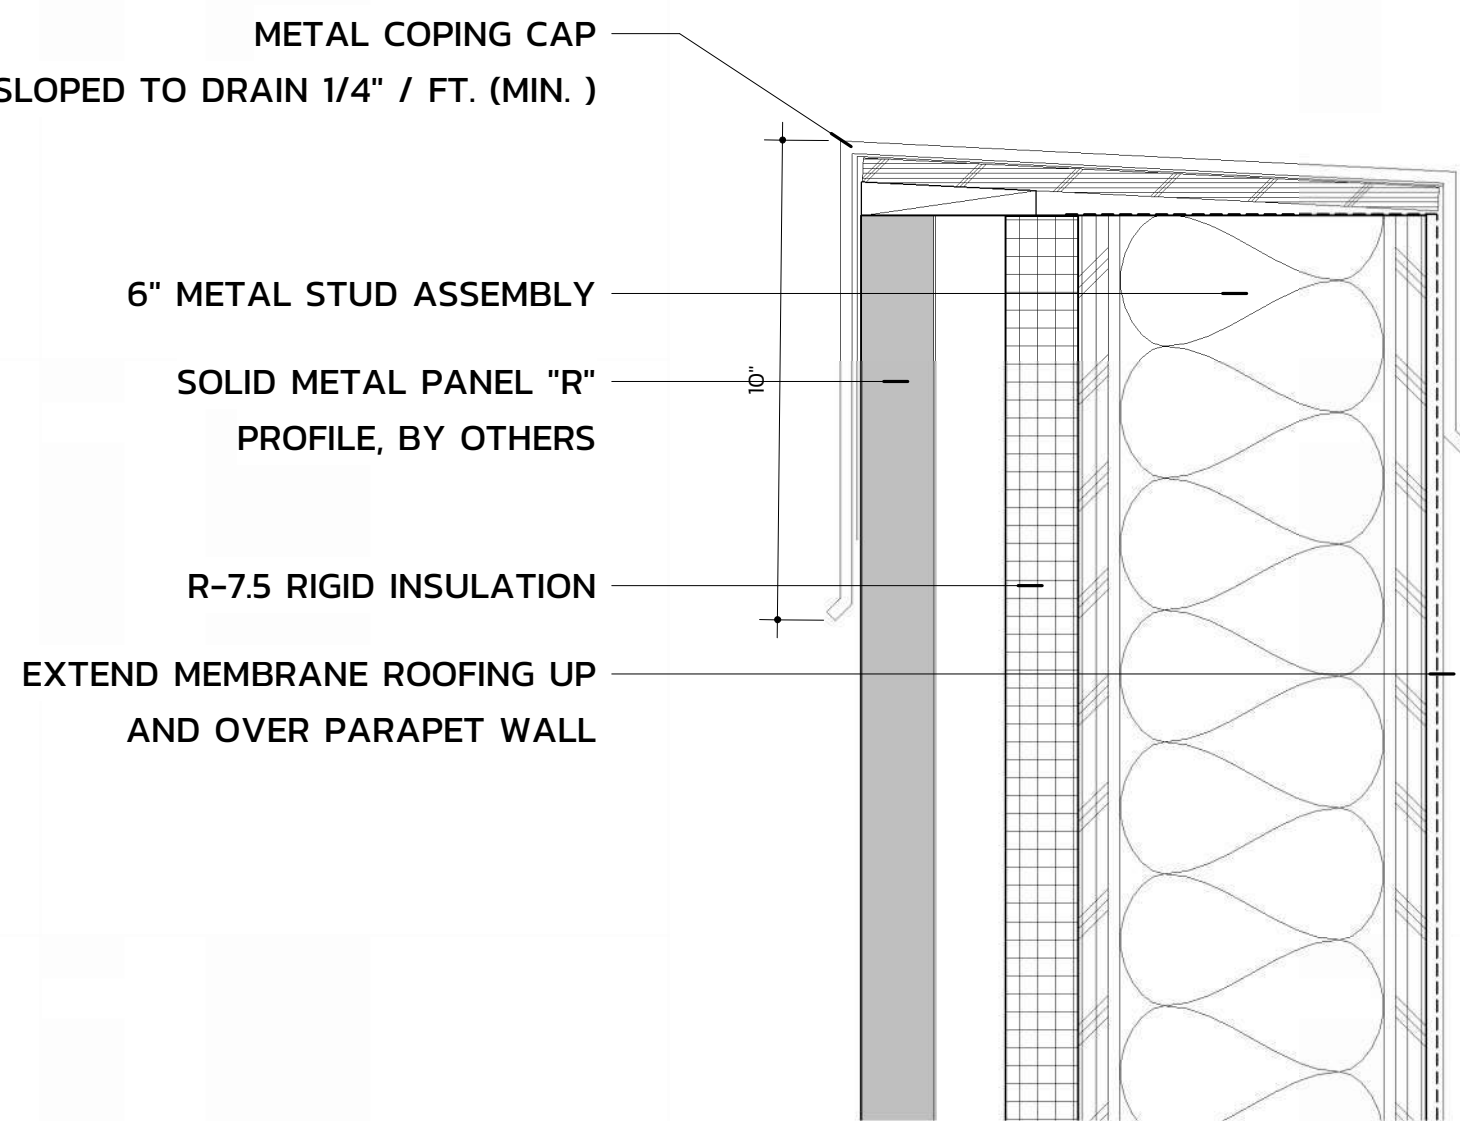

ROOF HATCH DETAIL 1
1 1/2" = 1'-0"

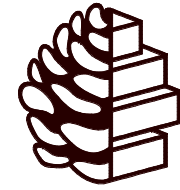


TURPENTINE
DESIGN

1007 Procure Street
Fuquay-Varina, NC 27526

919.412.9138
turpentine-design.com

REVISIONS

SEALS

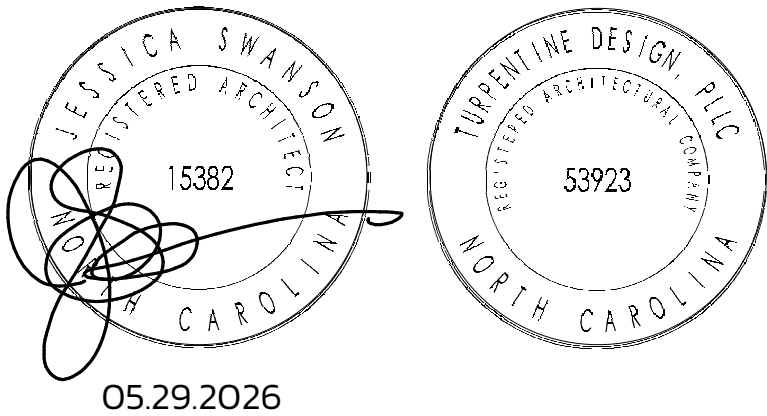

ARQ AVIATION
FLIGHT SCHOOL + FBO

Wilmington International Airport (ILM)
Wilmington, NC 28405


OWNER
ARQ Realty

COPYRIGHT 2025 - ALL RIGHTS RESERVED
PRINTED OR ELECTRONIC DRAWINGS & DOCUMENTATION MAY
NOT BE REPRODUCED OR REDISTRIBUTED IN ANY WAY WITHOUT
WRITTEN PERMISSION FROM TURPENTINE DESIGN

PHASE	PERMIT SET
DATE	05.29.2026
TD PROJECT #	25-009


DRAWING TITLE
WATERPROOFING
DETAILS - ROOF

DRAWING NUMBER
A-506

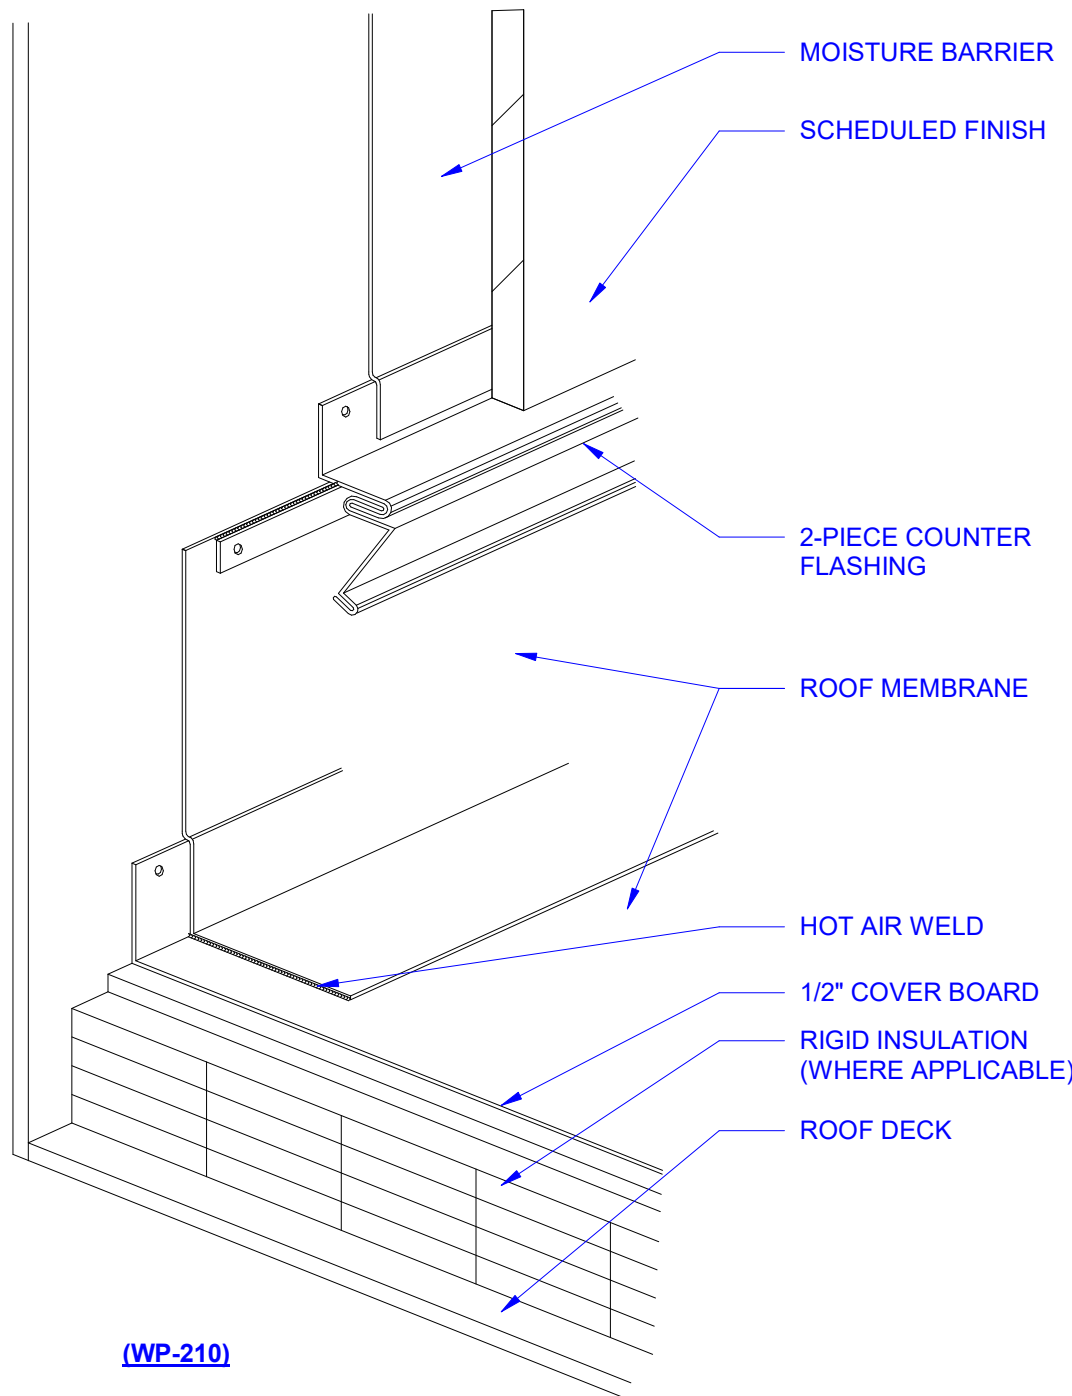


(WP-210)

SINGLE PLY - BASE OF WALL 3
3\"/>

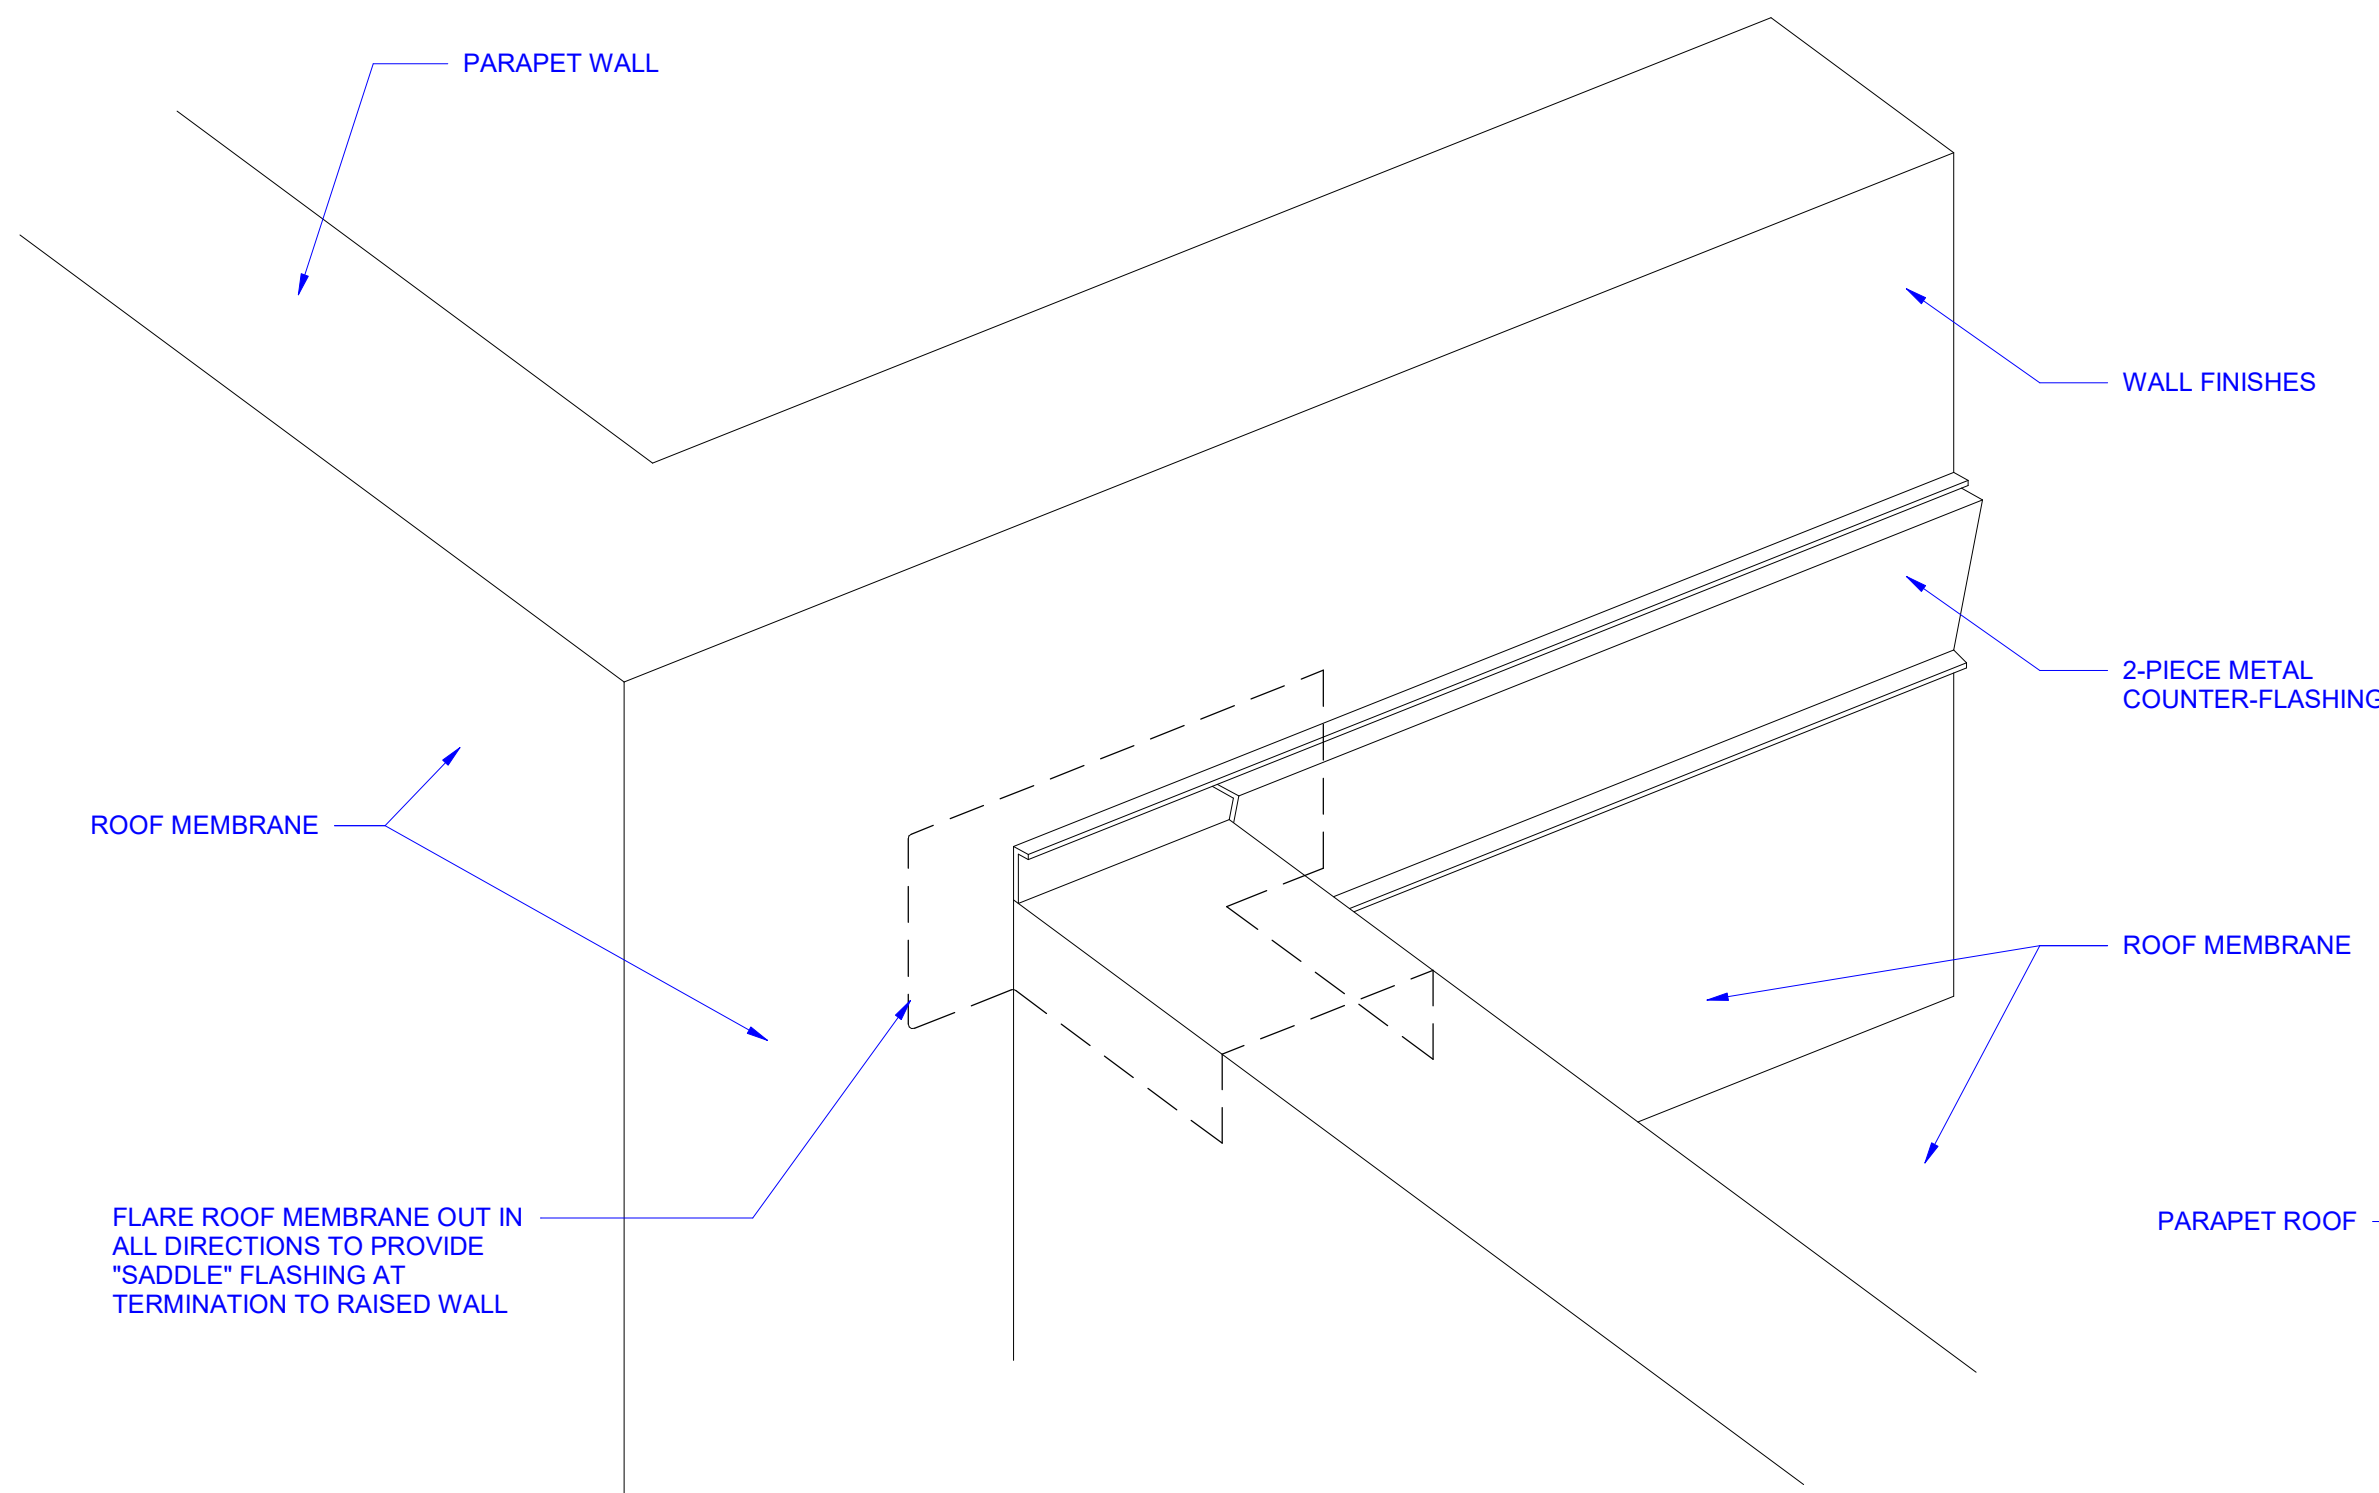

SINGLE PLY - PARAPET WALL RETURN 2
1\"/>

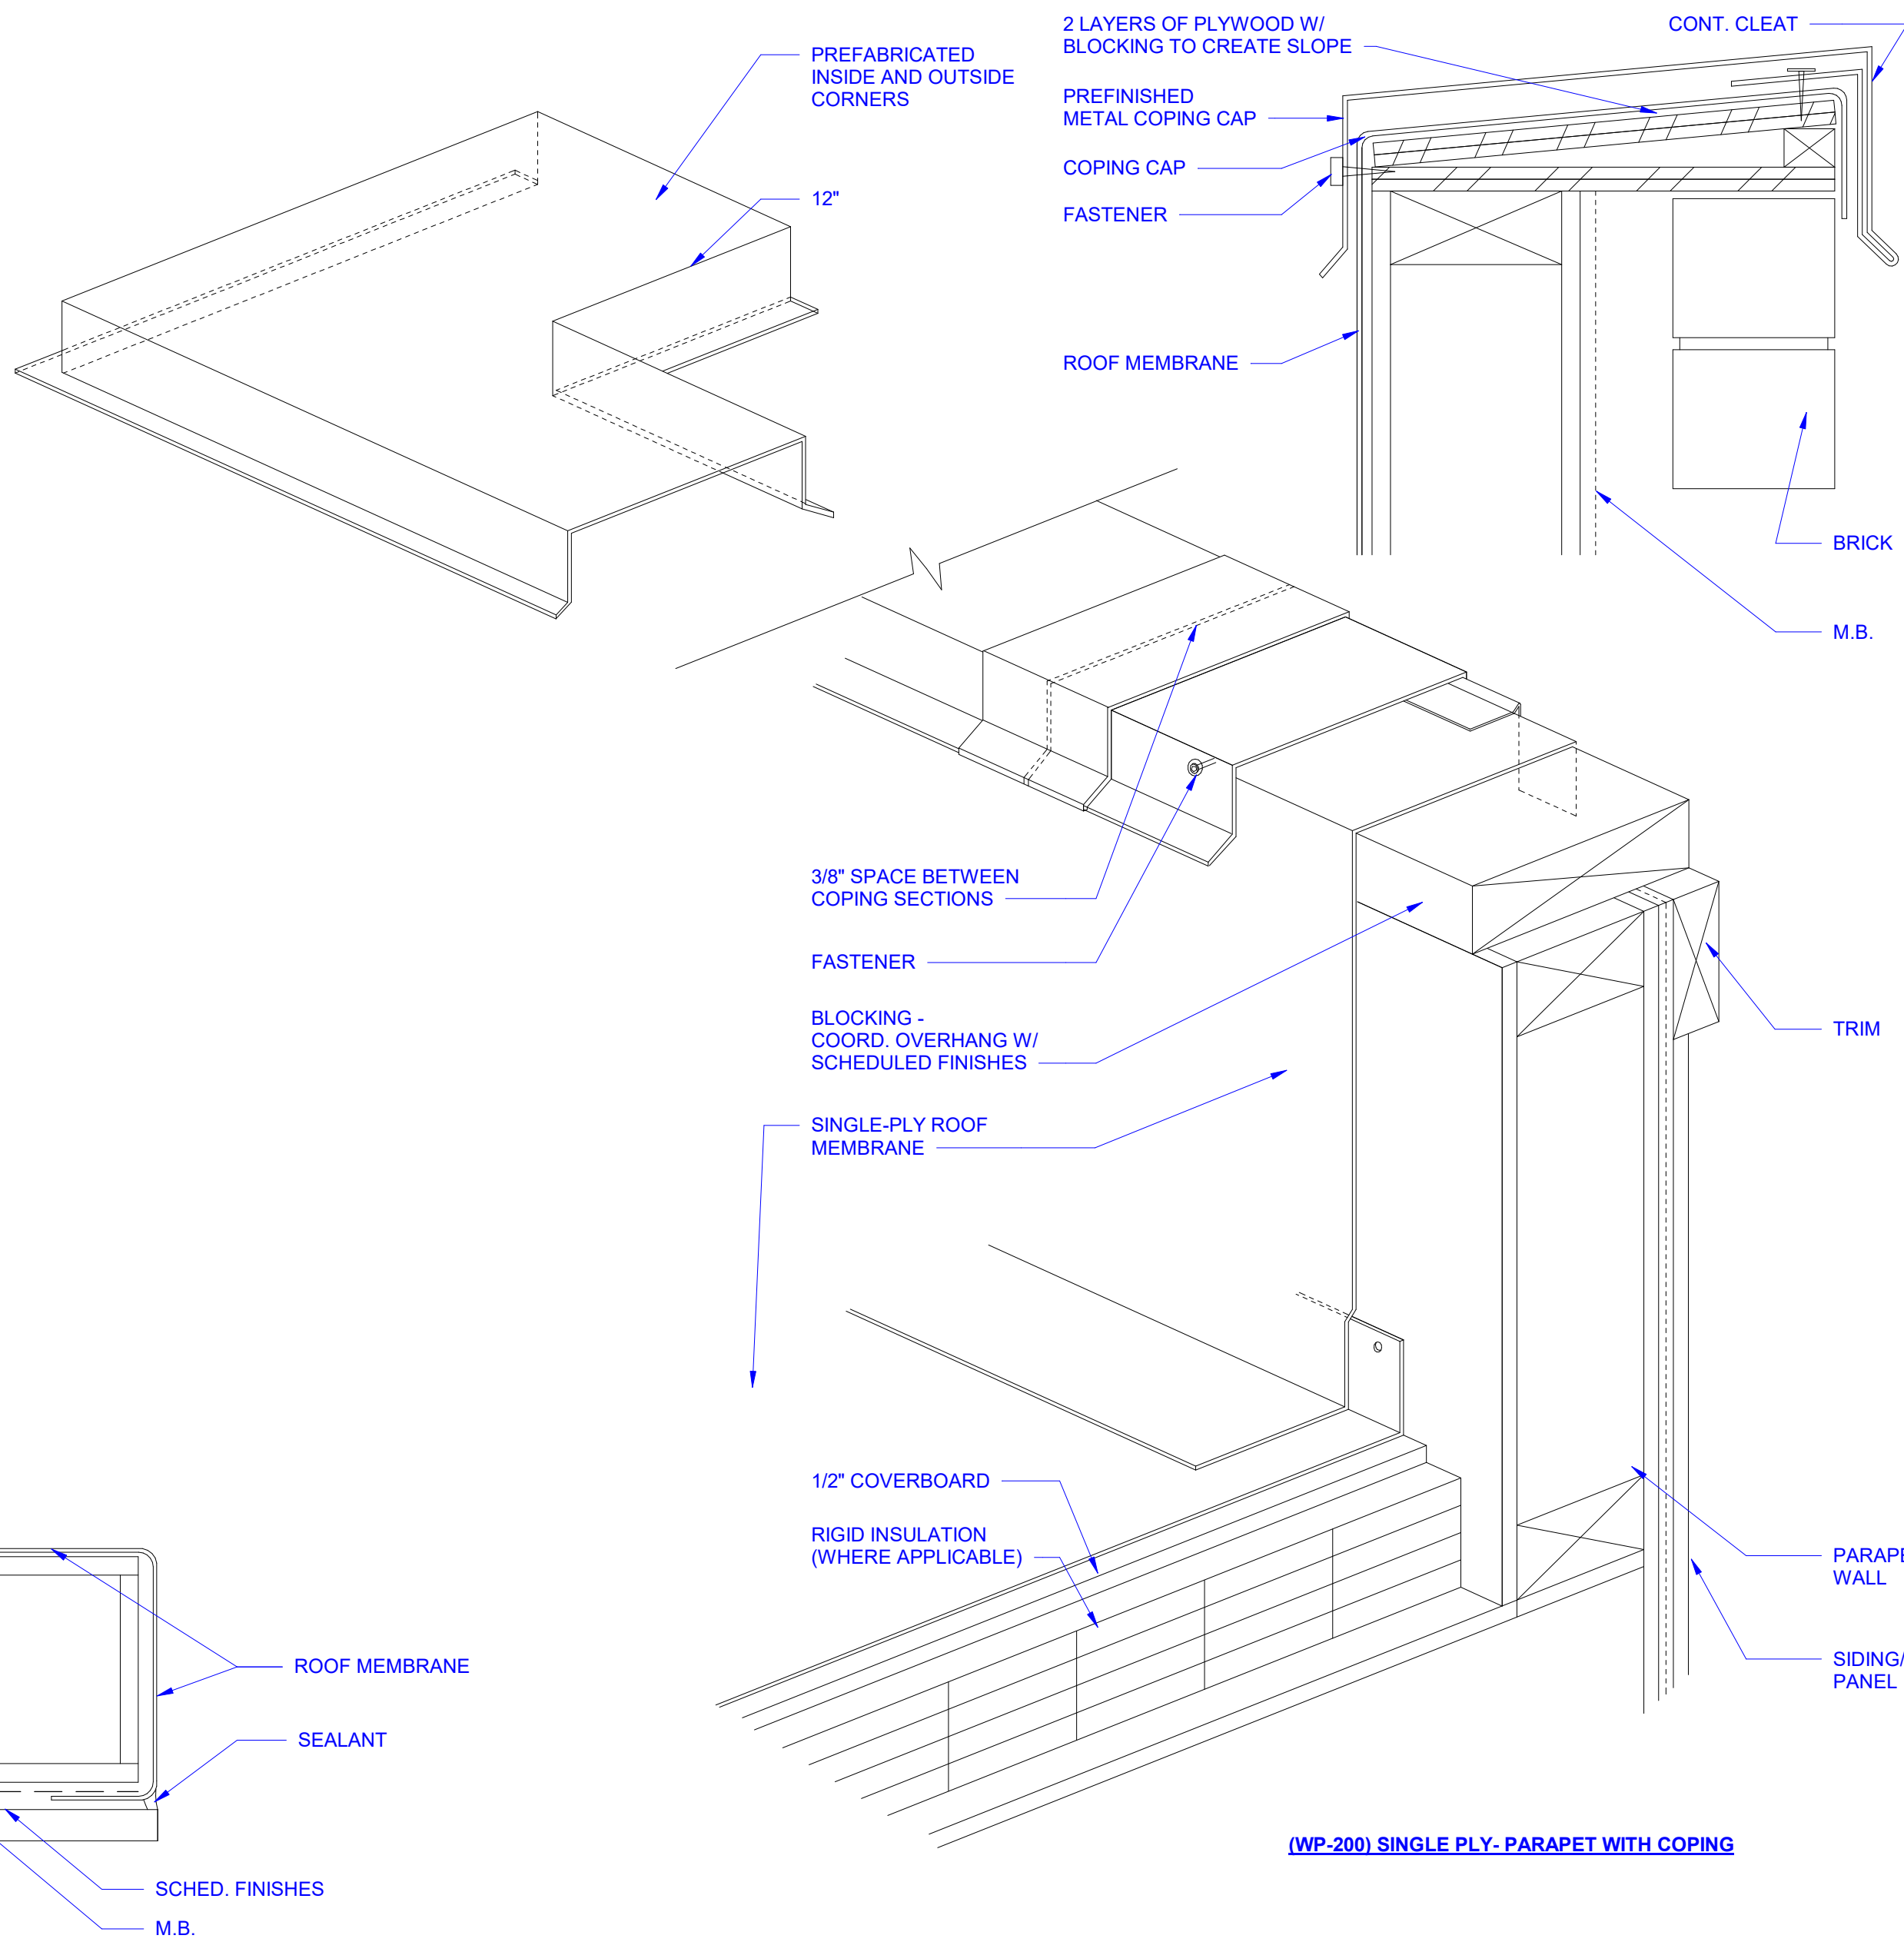

(WP-200) SINGLE PLY - PARAPET WITH COPING

SINGLE PLY - PARAPET WITH COPING 1
1\"/>



919.412.9138
turpentine-design.com

[illegible]

Wilmington International Airport (ILM)
Wilmington, NC 28405


COPYRIGHT 2025 - ALL RIGHTS RESERVED
PRINTED OR ELECTRONIC DRAWINGS & DOCUMENTATION MAY
NOT BE REPRODUCED OR REDISTRIBUTED IN ANY WAY WITHOUT
WRITTEN PERMISSION FROM TURPENTINE DESIGN

DRAWING TITLE

WATERPROOFING
DETAILS – EXTERIOR
WALLS

DRAWING NUMBER
A-507



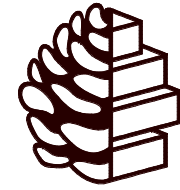


TURPENTINE
DESIGN

1007 Procure Street
Fuquay-Varina, NC 27526

919.412.9138
turpentine-design.com

REVISIONS

SEALS

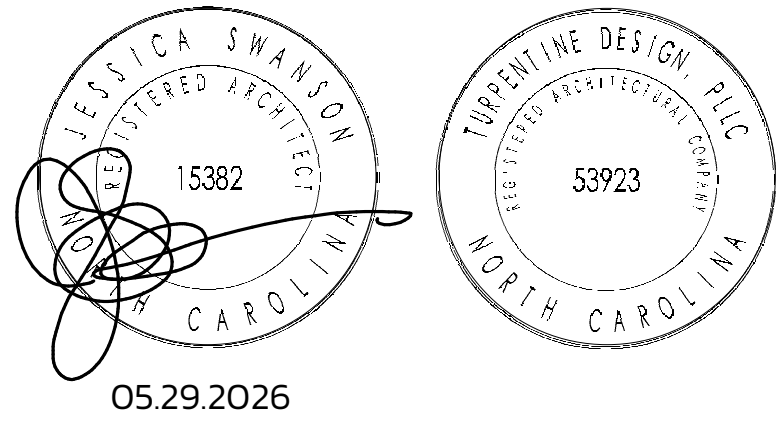

ARQ AVIATION
FLIGHT SCHOOL + FBO

Wilmington International Airport (ILM)
Wilmington, NC 28405

OWNER
ARQ Realty


COPYRIGHT 2025 - ALL RIGHTS RESERVED
PRINTED OR ELECTRONIC DRAWINGS & DOCUMENTATION MAY
NOT BE REPRODUCED OR REDISTRIBUTED IN ANY WAY WITHOUT
WRITTEN PERMISSION FROM TURPENTINE DESIGN

PHASE PERMIT SET
DATE 05.29.2026
TD PROJECT # 25-009

DRAWING TITLE
TRANSITION DETAILS

DRAWING NUMBER


A-508

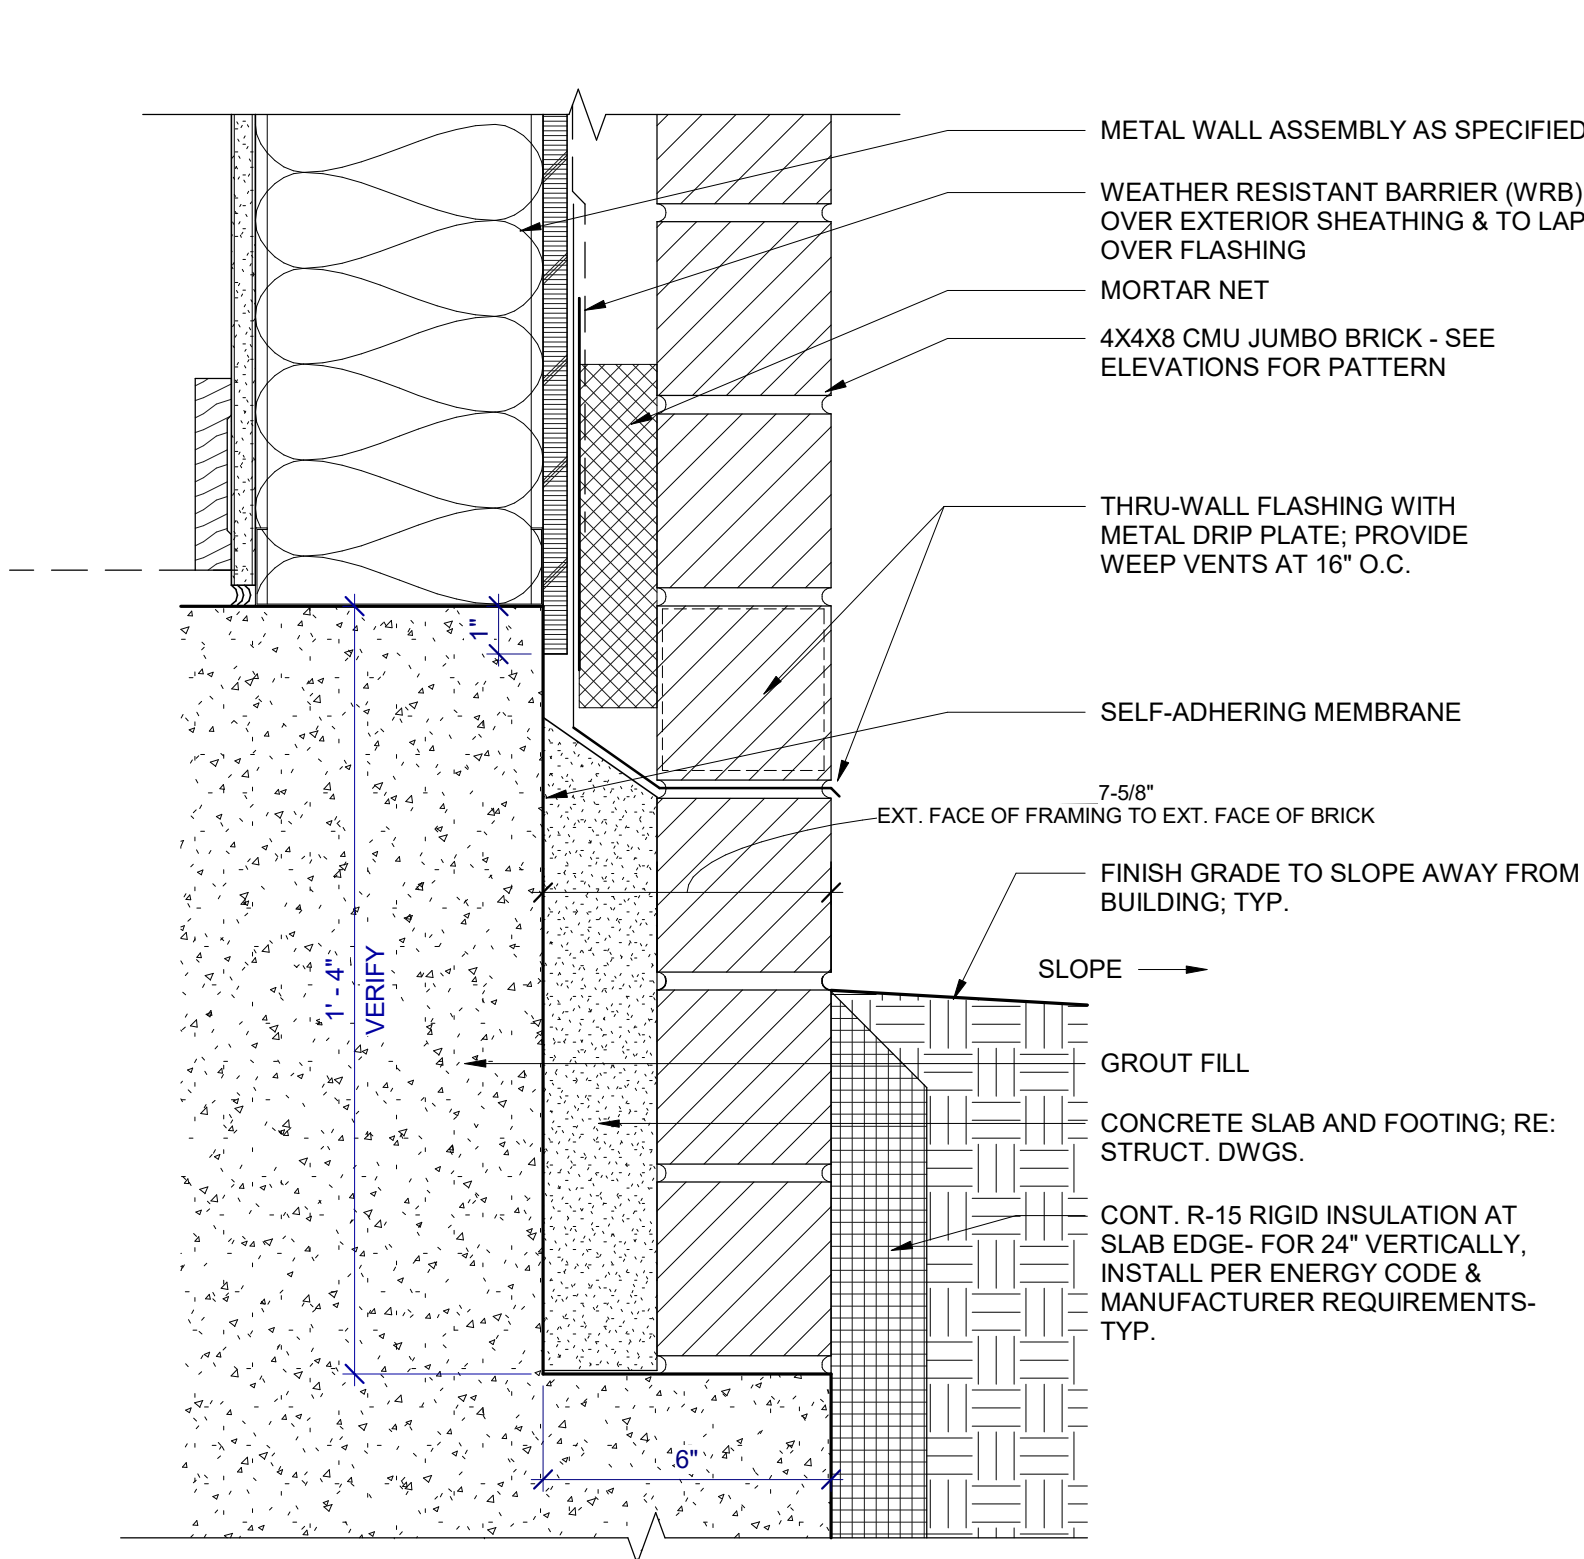

SECTION DETAIL @ GRADE W/ BRICK

4


3' - 1'-0"

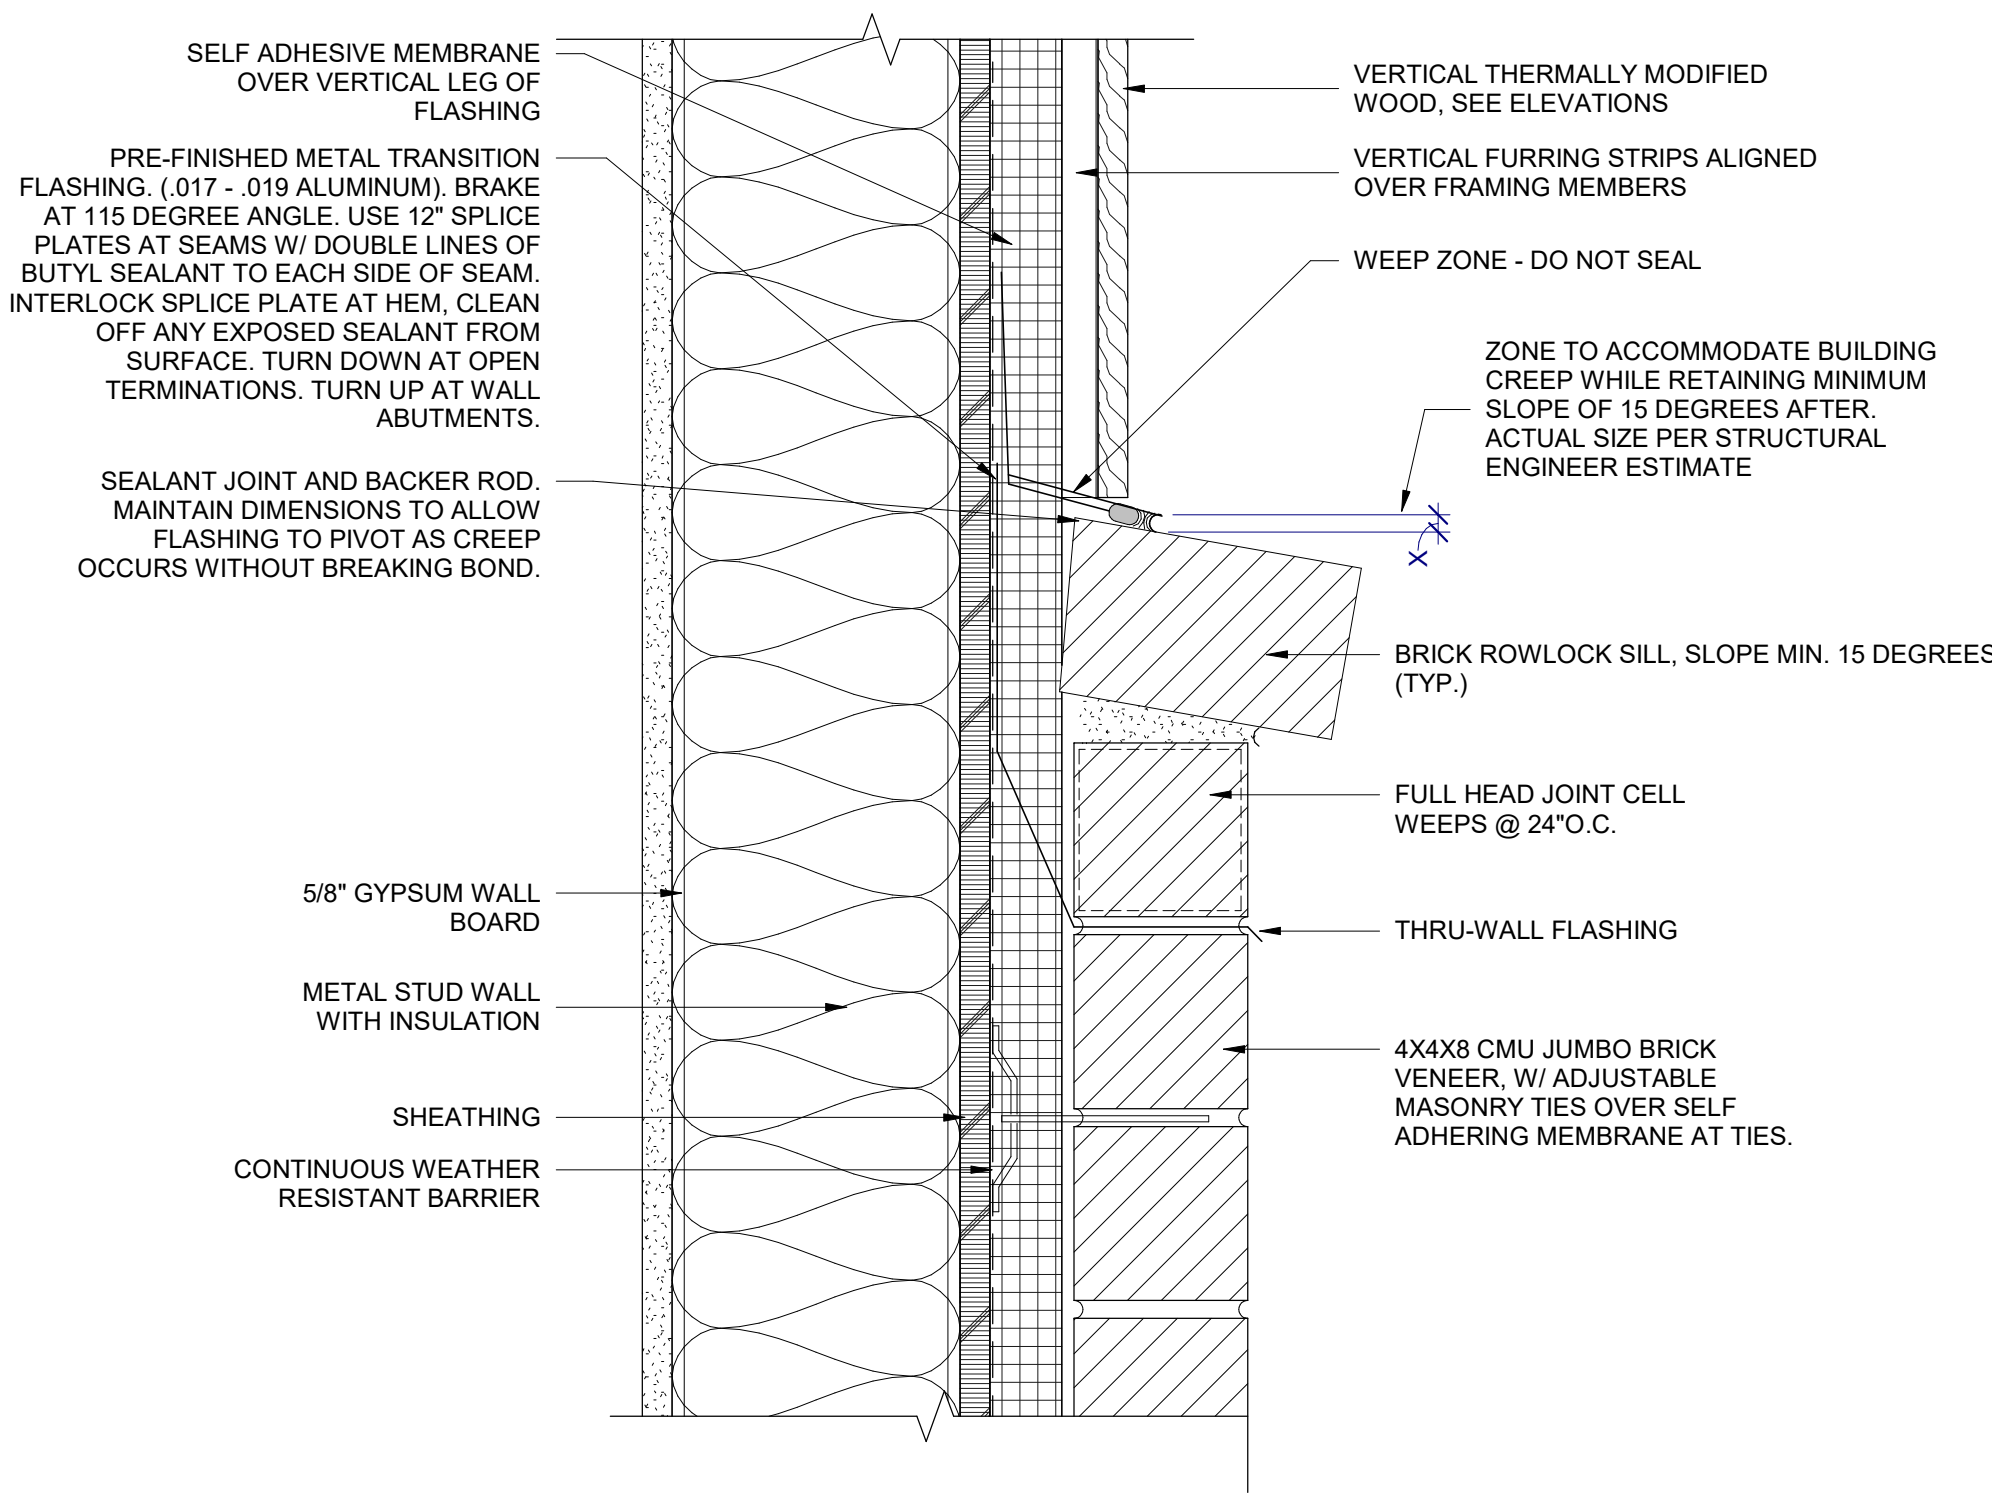

TRANSITION FLASHING @ F.C. PANEL

2


3' - 1'-0"

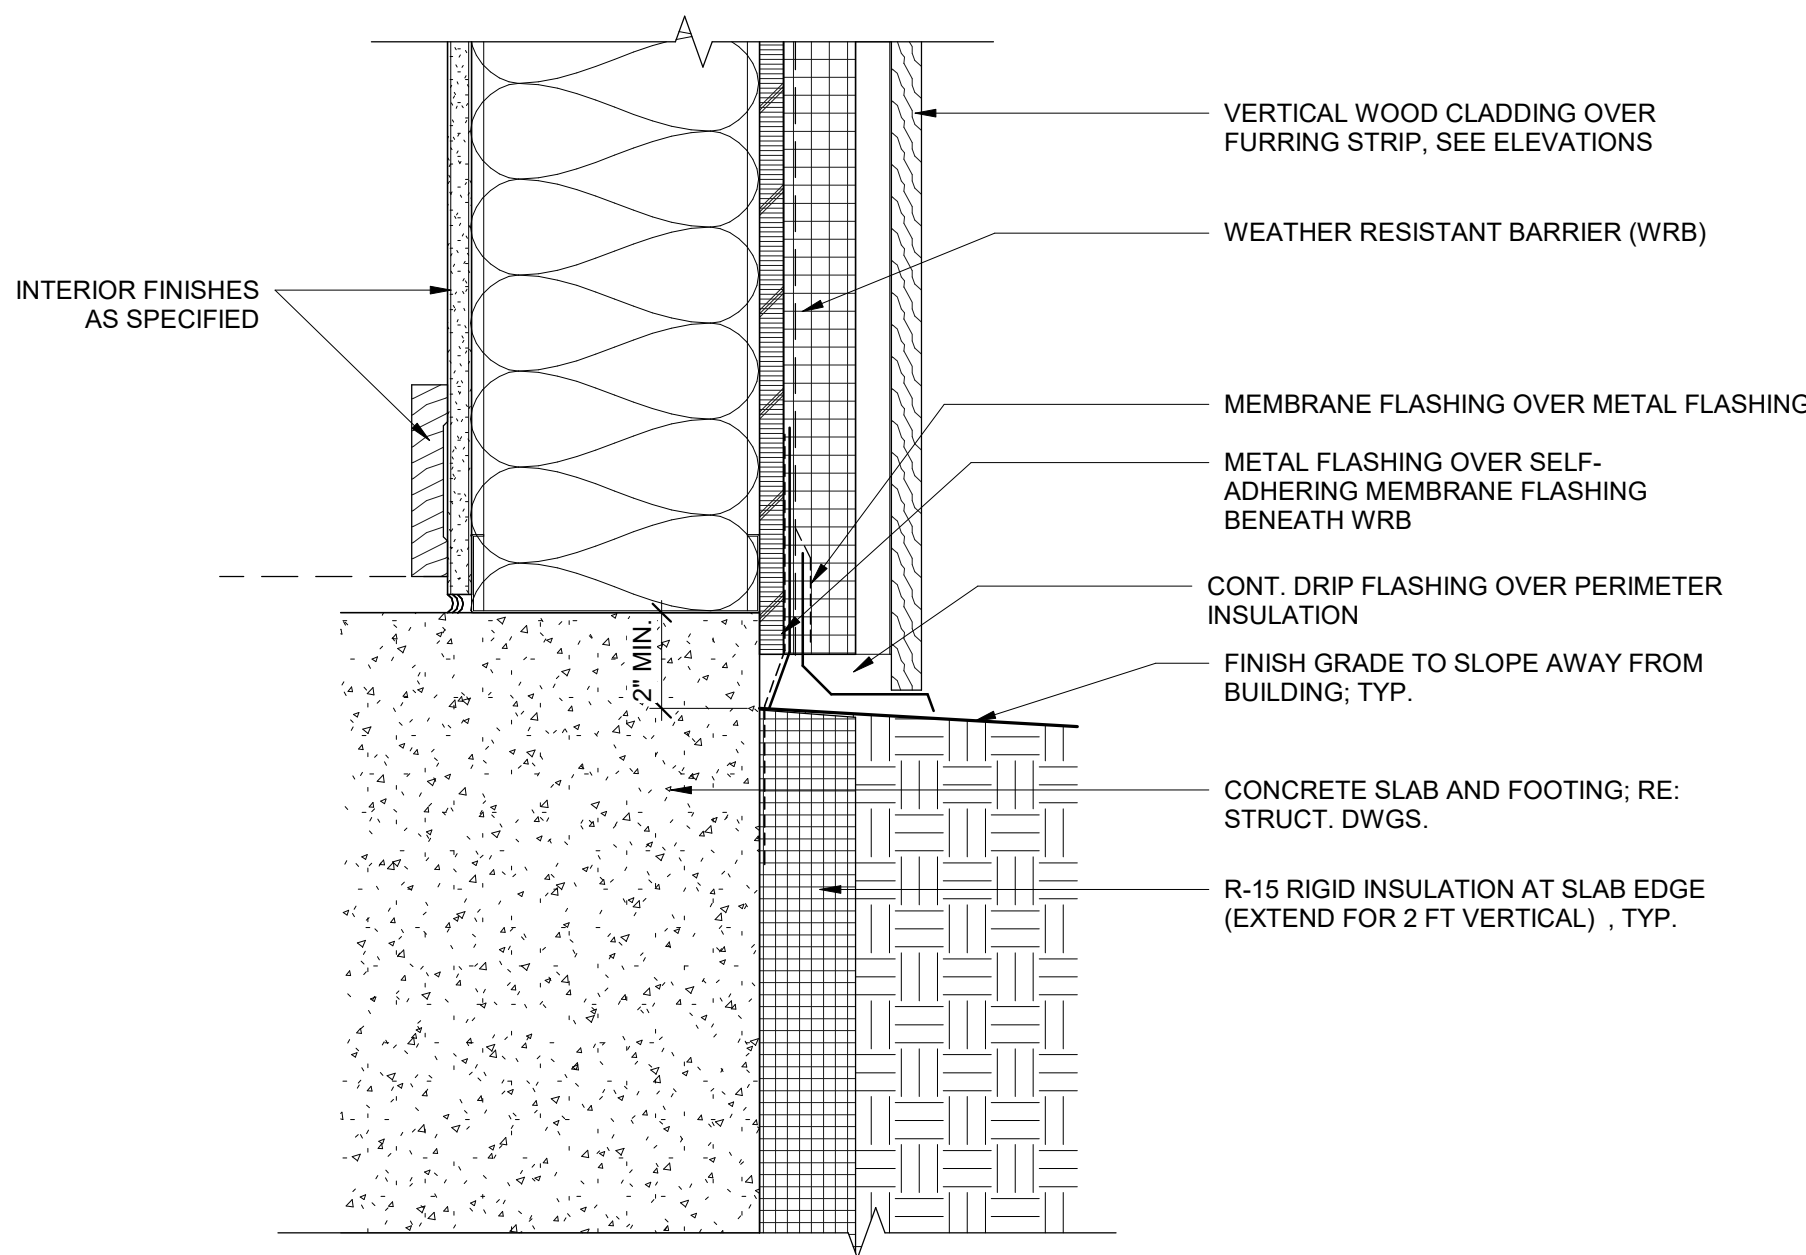

SECTION DETAIL @ GRADE W/ SIDING

3


3' - 1'-0"

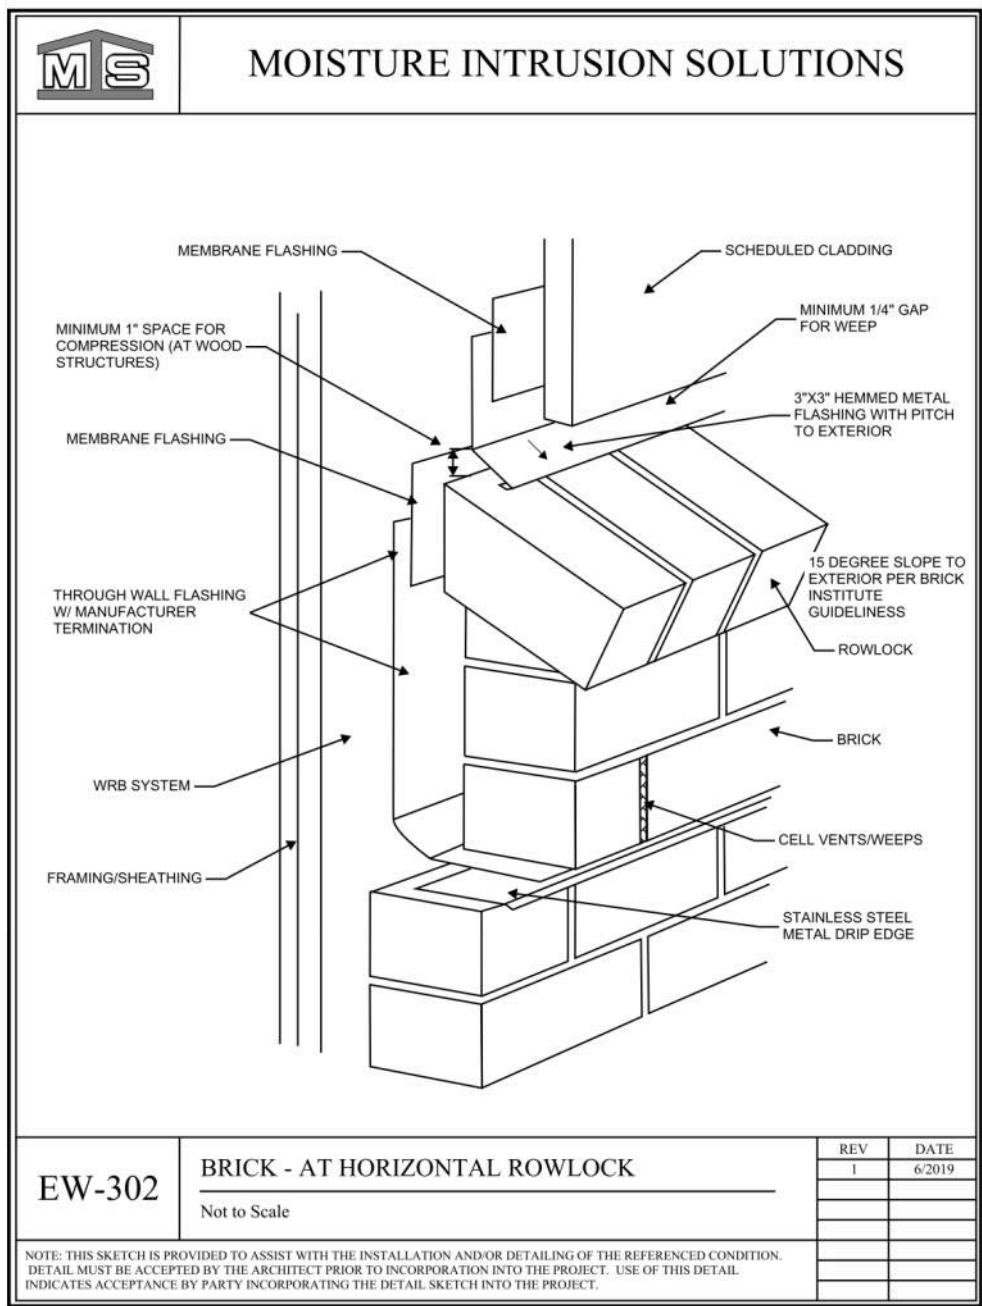

BRICK ROWLOCK TRANSITION

1

1 1/2' - 1'-0"

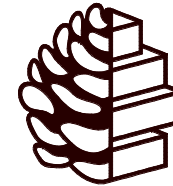


TURPENTINE
DESIGN

1007 Procure Street
Fuquay-Varina, NC 27526

919.412.9138
turpentine-design.com

REVISIONS

SEALS

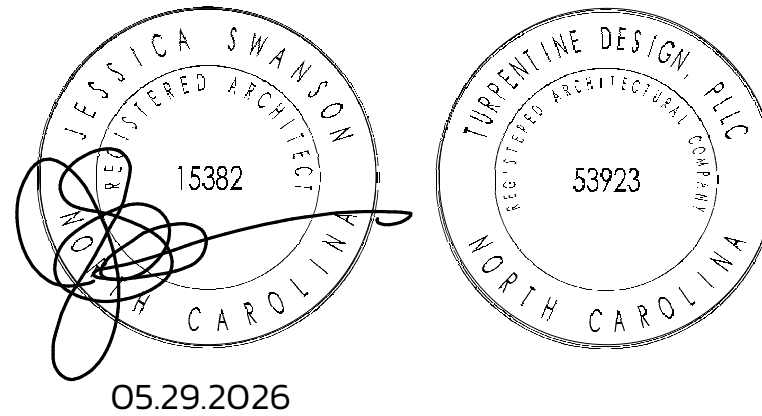

ARQ AVIATION

FLIGHT SCHOOL + FBO

Wilmington International Airport (ILM)
Wilmington, NC 28405

OWNER
ARQ Realty

COPYRIGHT 2025 - ALL RIGHTS RESERVED
PRINTED OR ELECTRONIC DRAWINGS & DOCUMENTATION MAY
NOT BE REPRODUCED OR REDISTRIBUTED IN ANY WAY WITHOUT
WRITTEN PERMISSION FROM TURPENTINE DESIGN




PHASE
DATE
TD PROJECT #

PERMIT SET
05.29.2026
25-009

DRAWING TITLE
MAPES CANOPY
DETAILS


DRAWING NUMBER

A-509

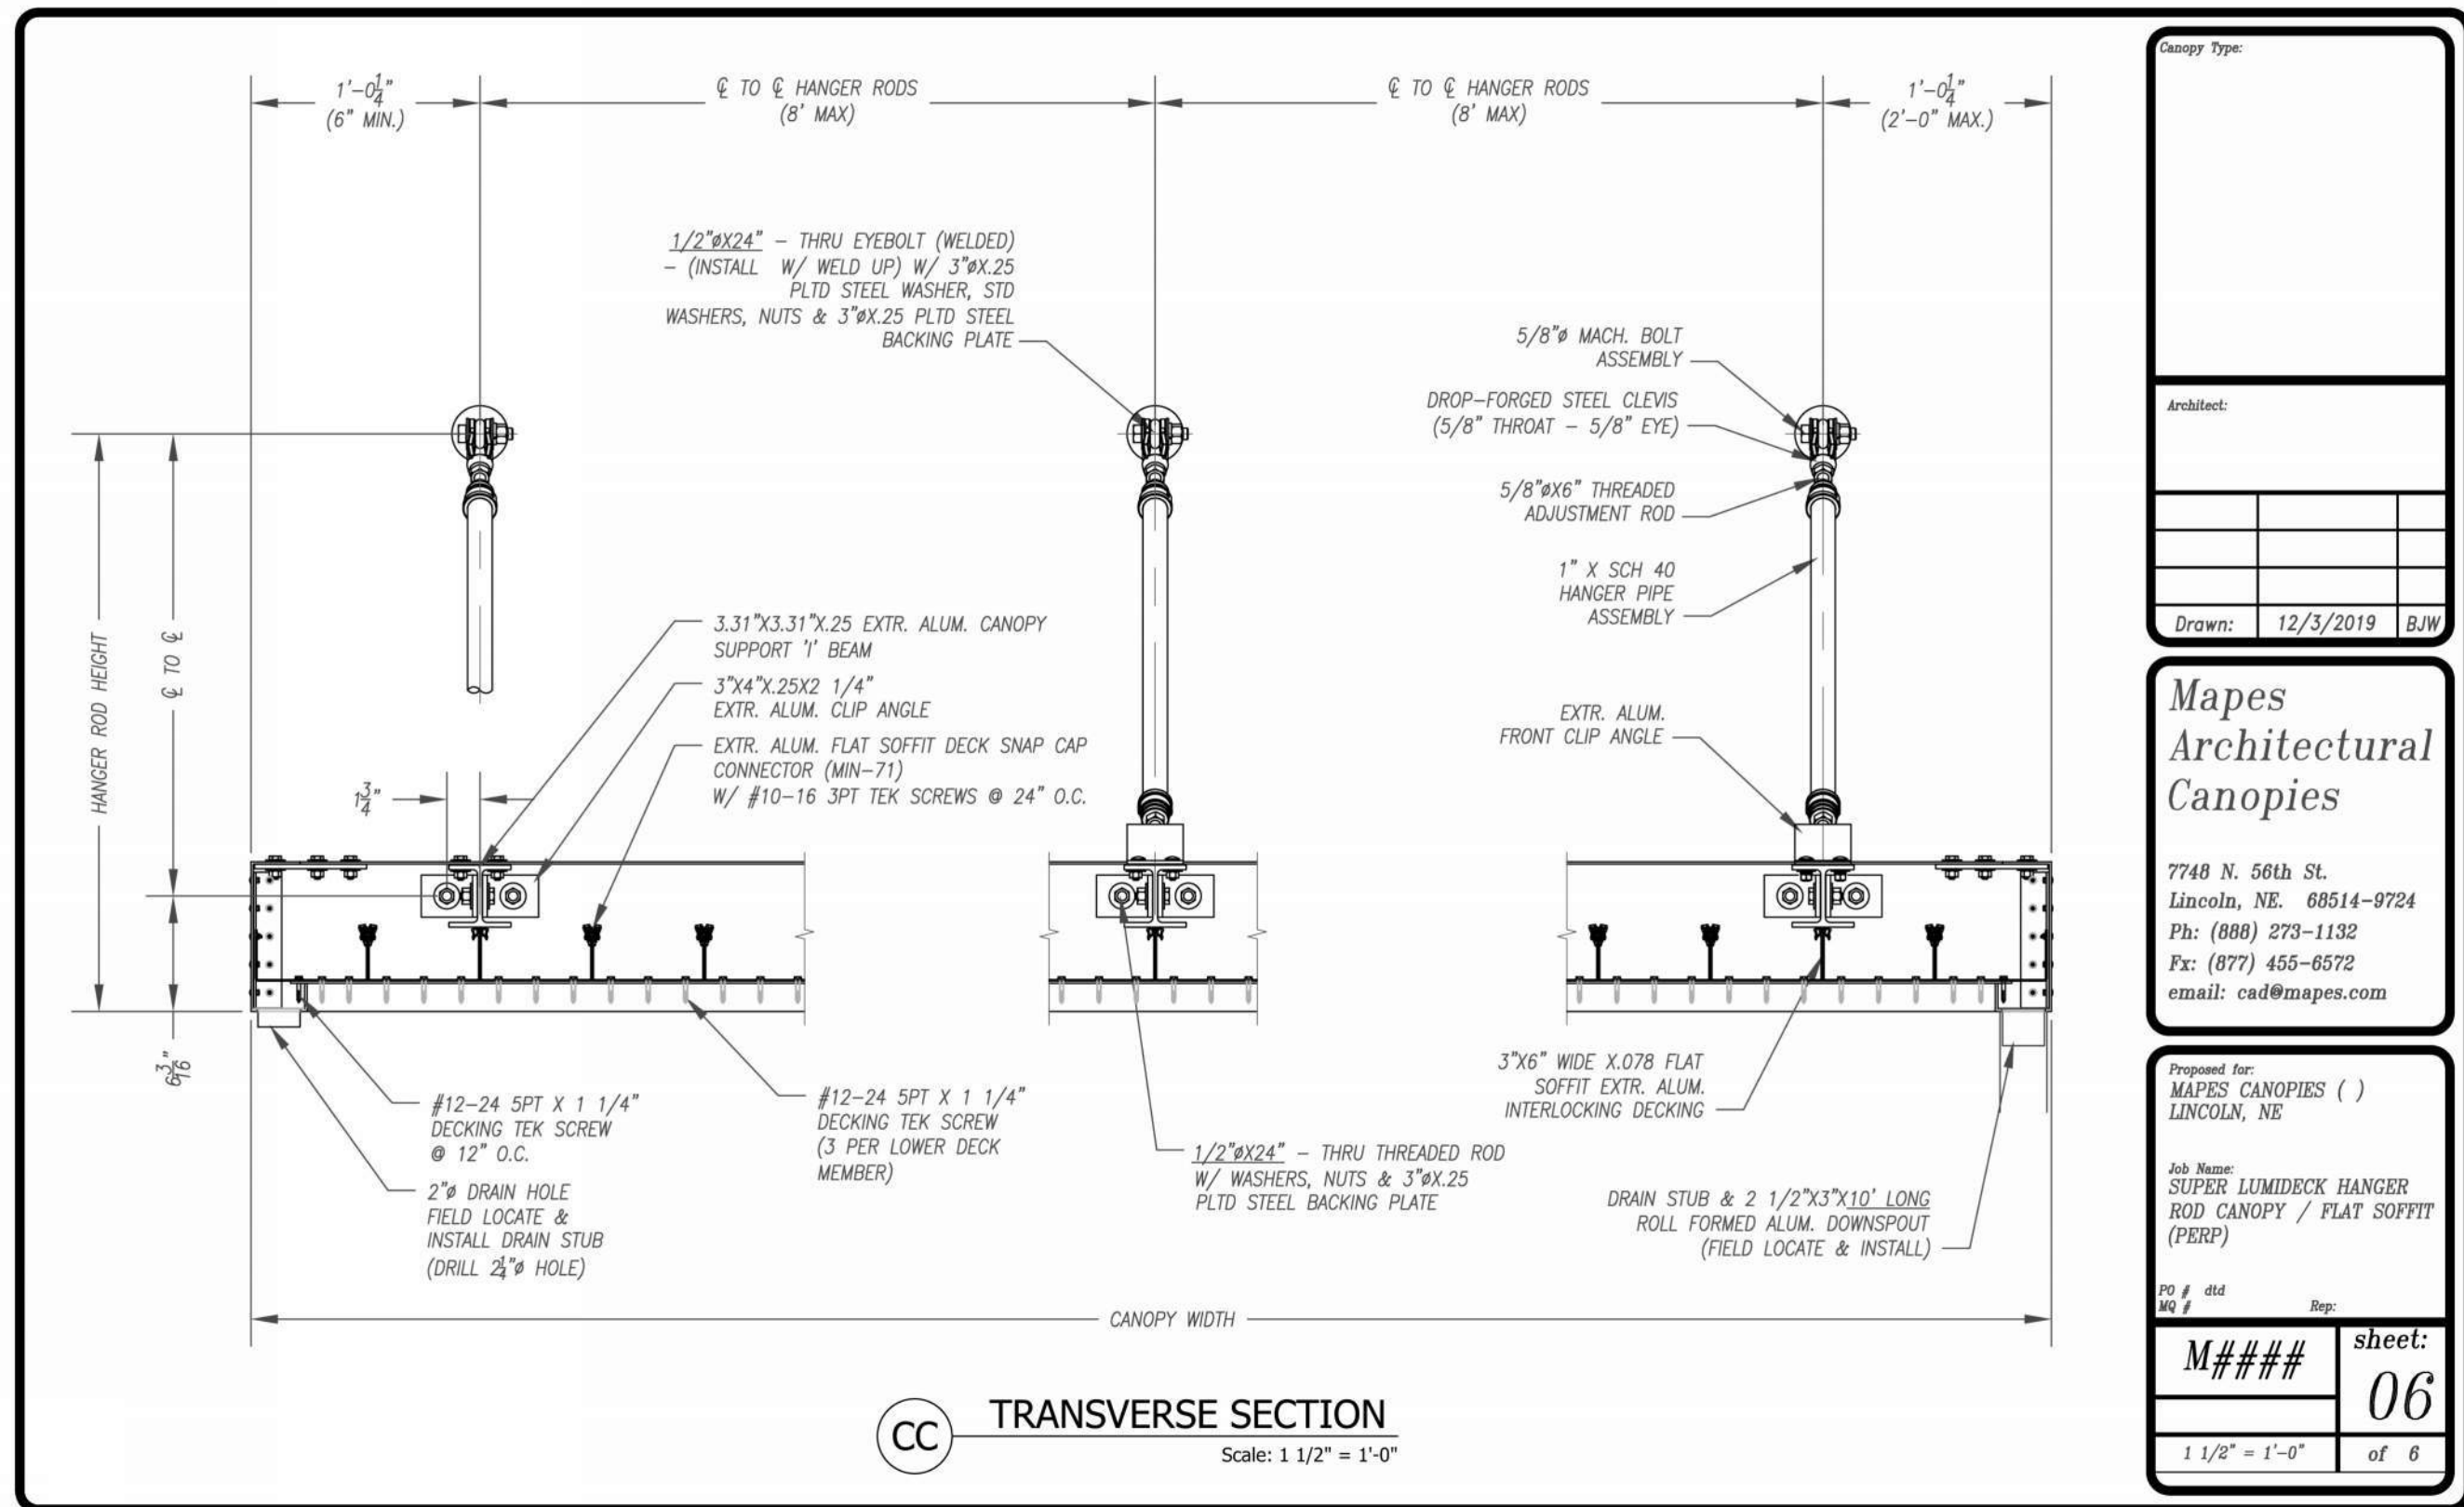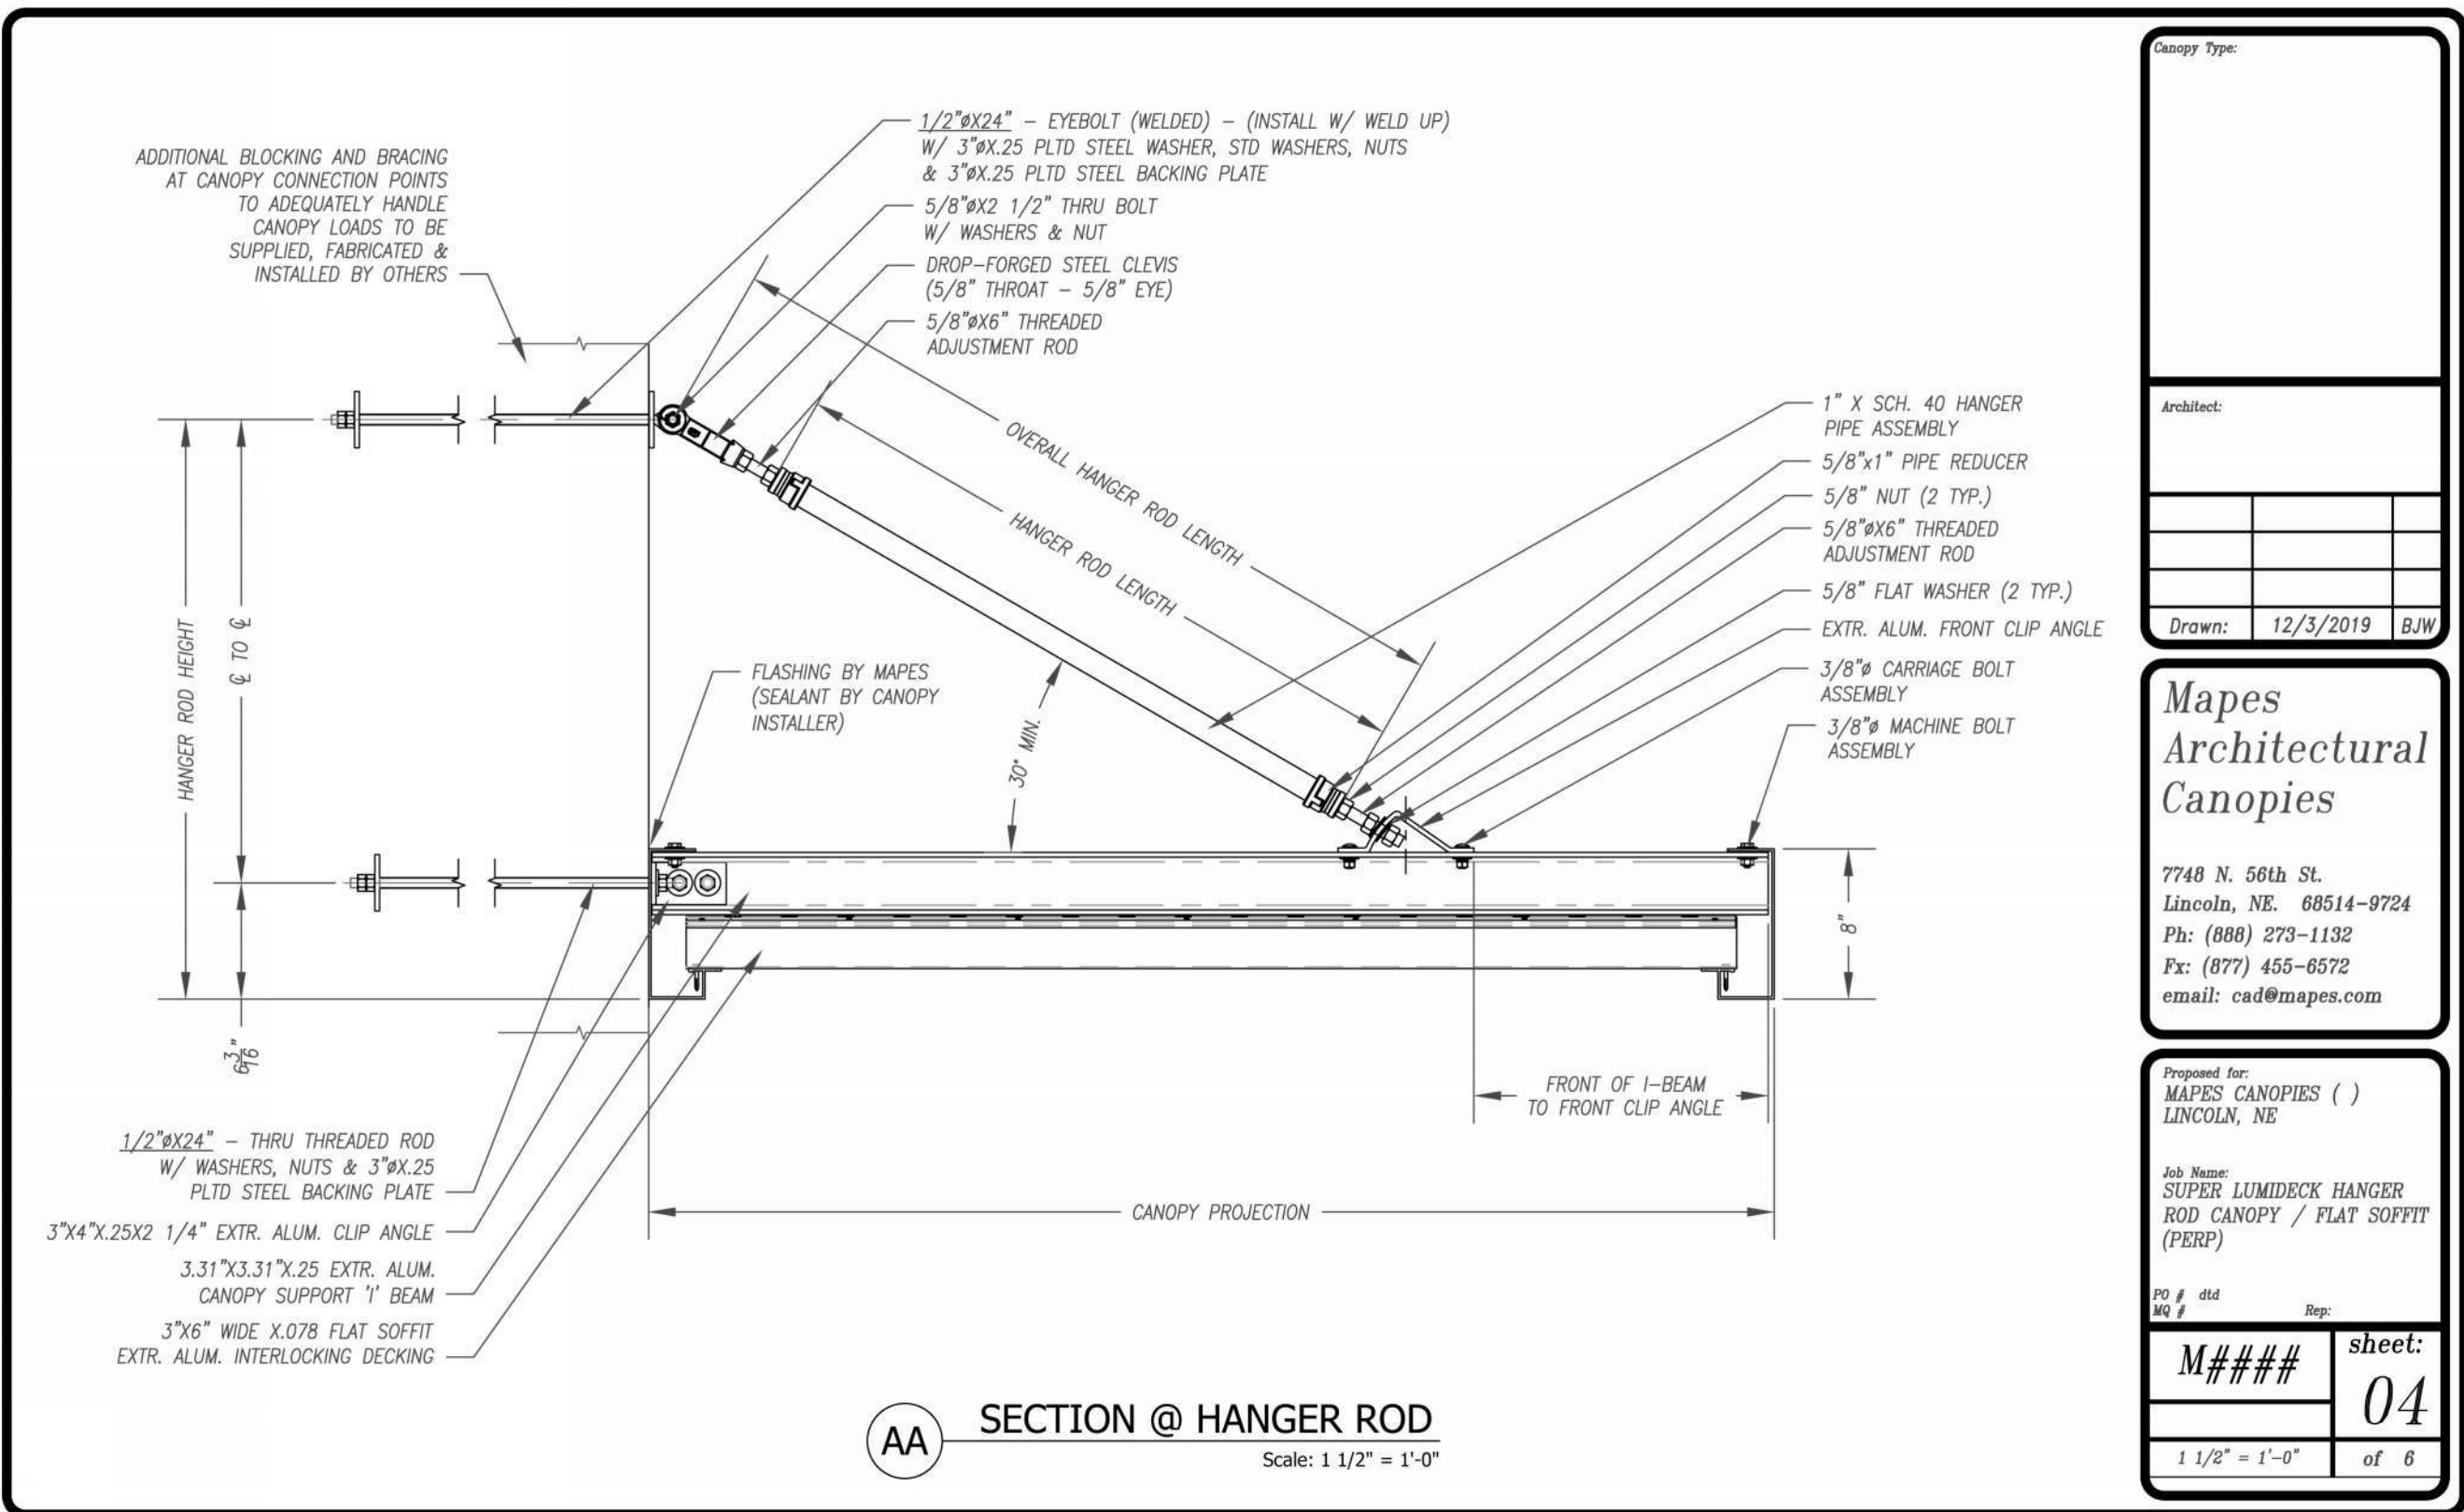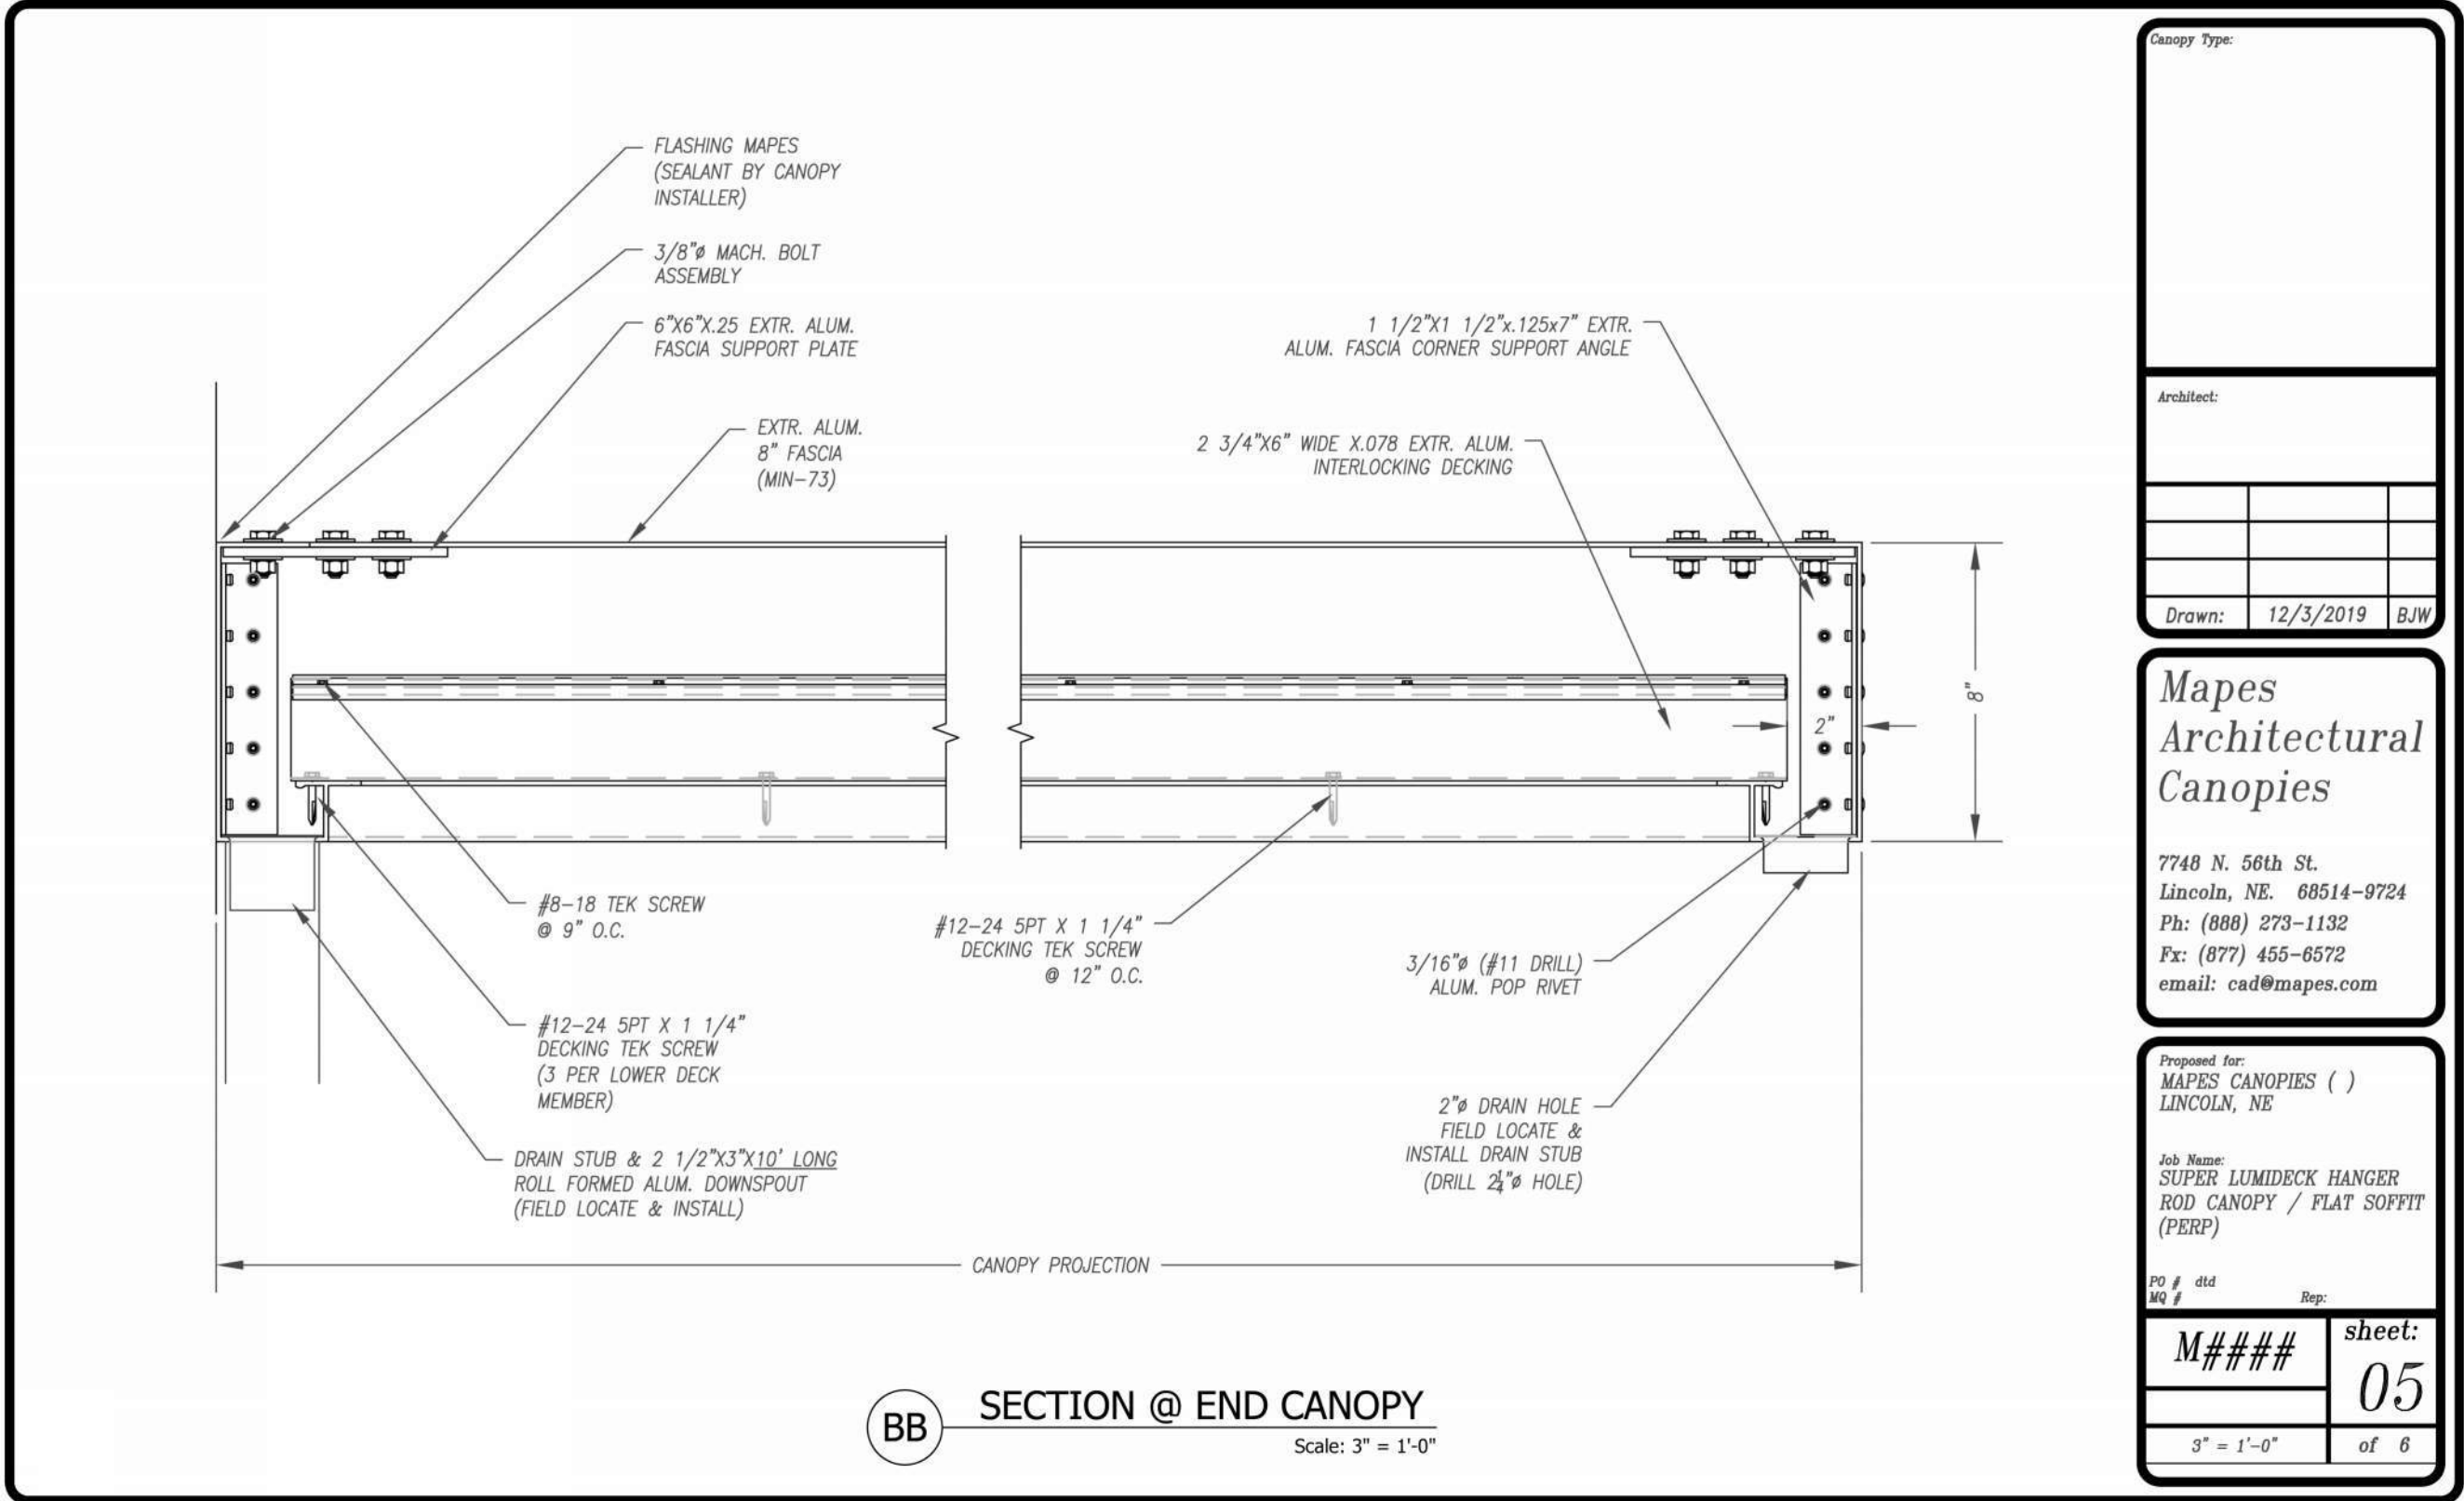

MAPES CANOPY DETAILS

1

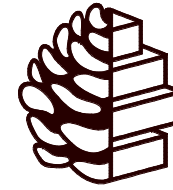


TURPENTINE
DESIGN

1007 Procure Street
Fuquay-Varina, NC 27526

919.412.9138
turpentine-design.com

REVISIONS

SEALS

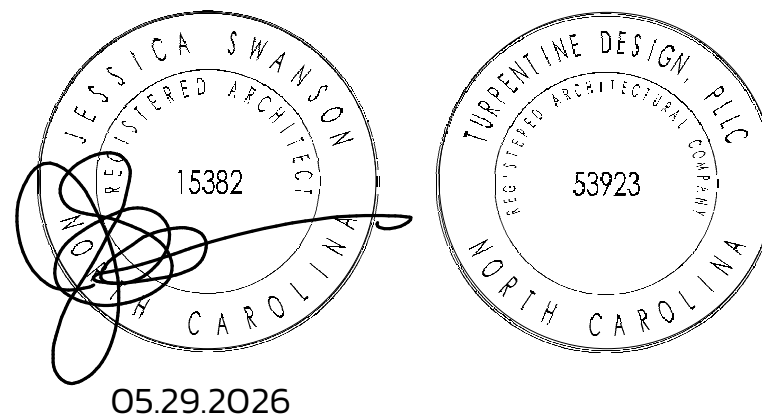

ARQ AVIATION
FLIGHT SCHOOL + FBO

Wilmington International Airport (ILM)
Wilmington, NC 28405

OWNER
ARQ Realty


COPYRIGHT 2025 - ALL RIGHTS RESERVED
PRINTED OR ELECTRONIC DRAWINGS & DOCUMENTATION MAY
NOT BE REPRODUCED OR REDISTRIBUTED IN ANY WAY WITHOUT
WRITTEN PERMISSION FROM TURPENTINE DESIGN

PHASE	PERMIT SET
DATE	05.29.2026
TD PROJECT #	25-009


DRAWING TITLE
NEXUS PLAN DETAILS

DRAWING NUMBER


A-510

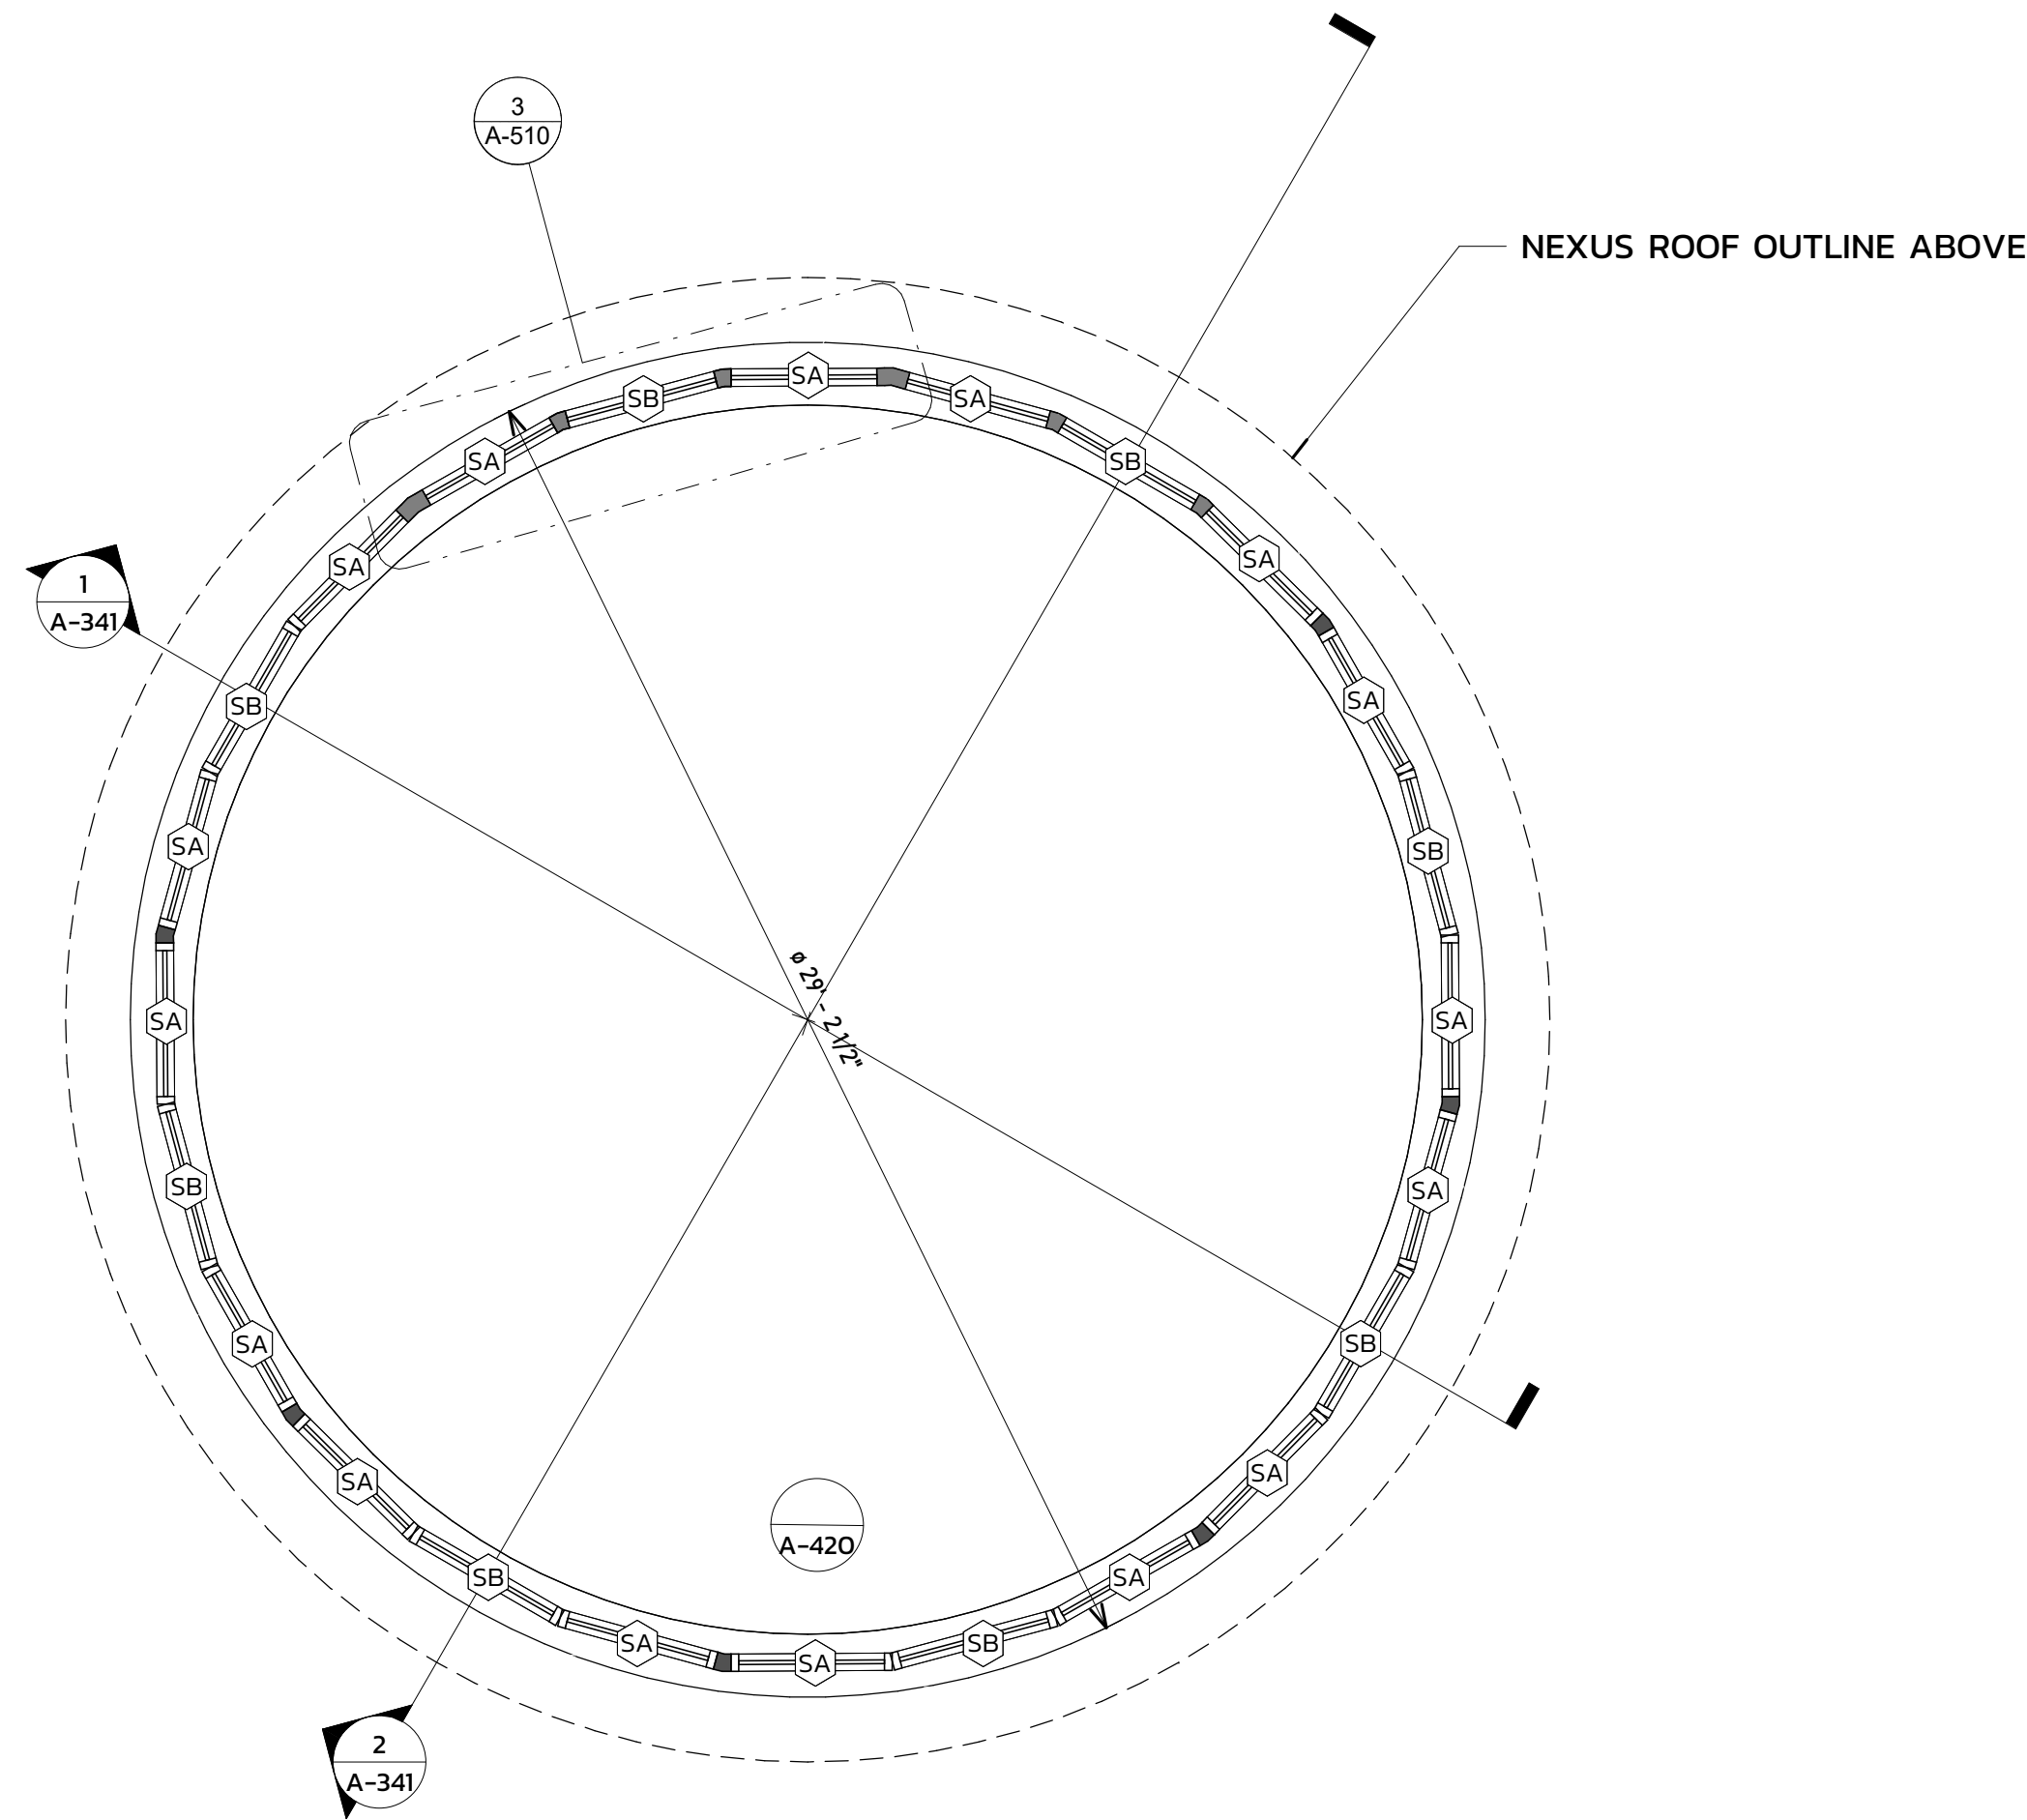


NEXUS LEVEL - ENLARGED FLOOR PLAN 1
1/4" = 1'-0"

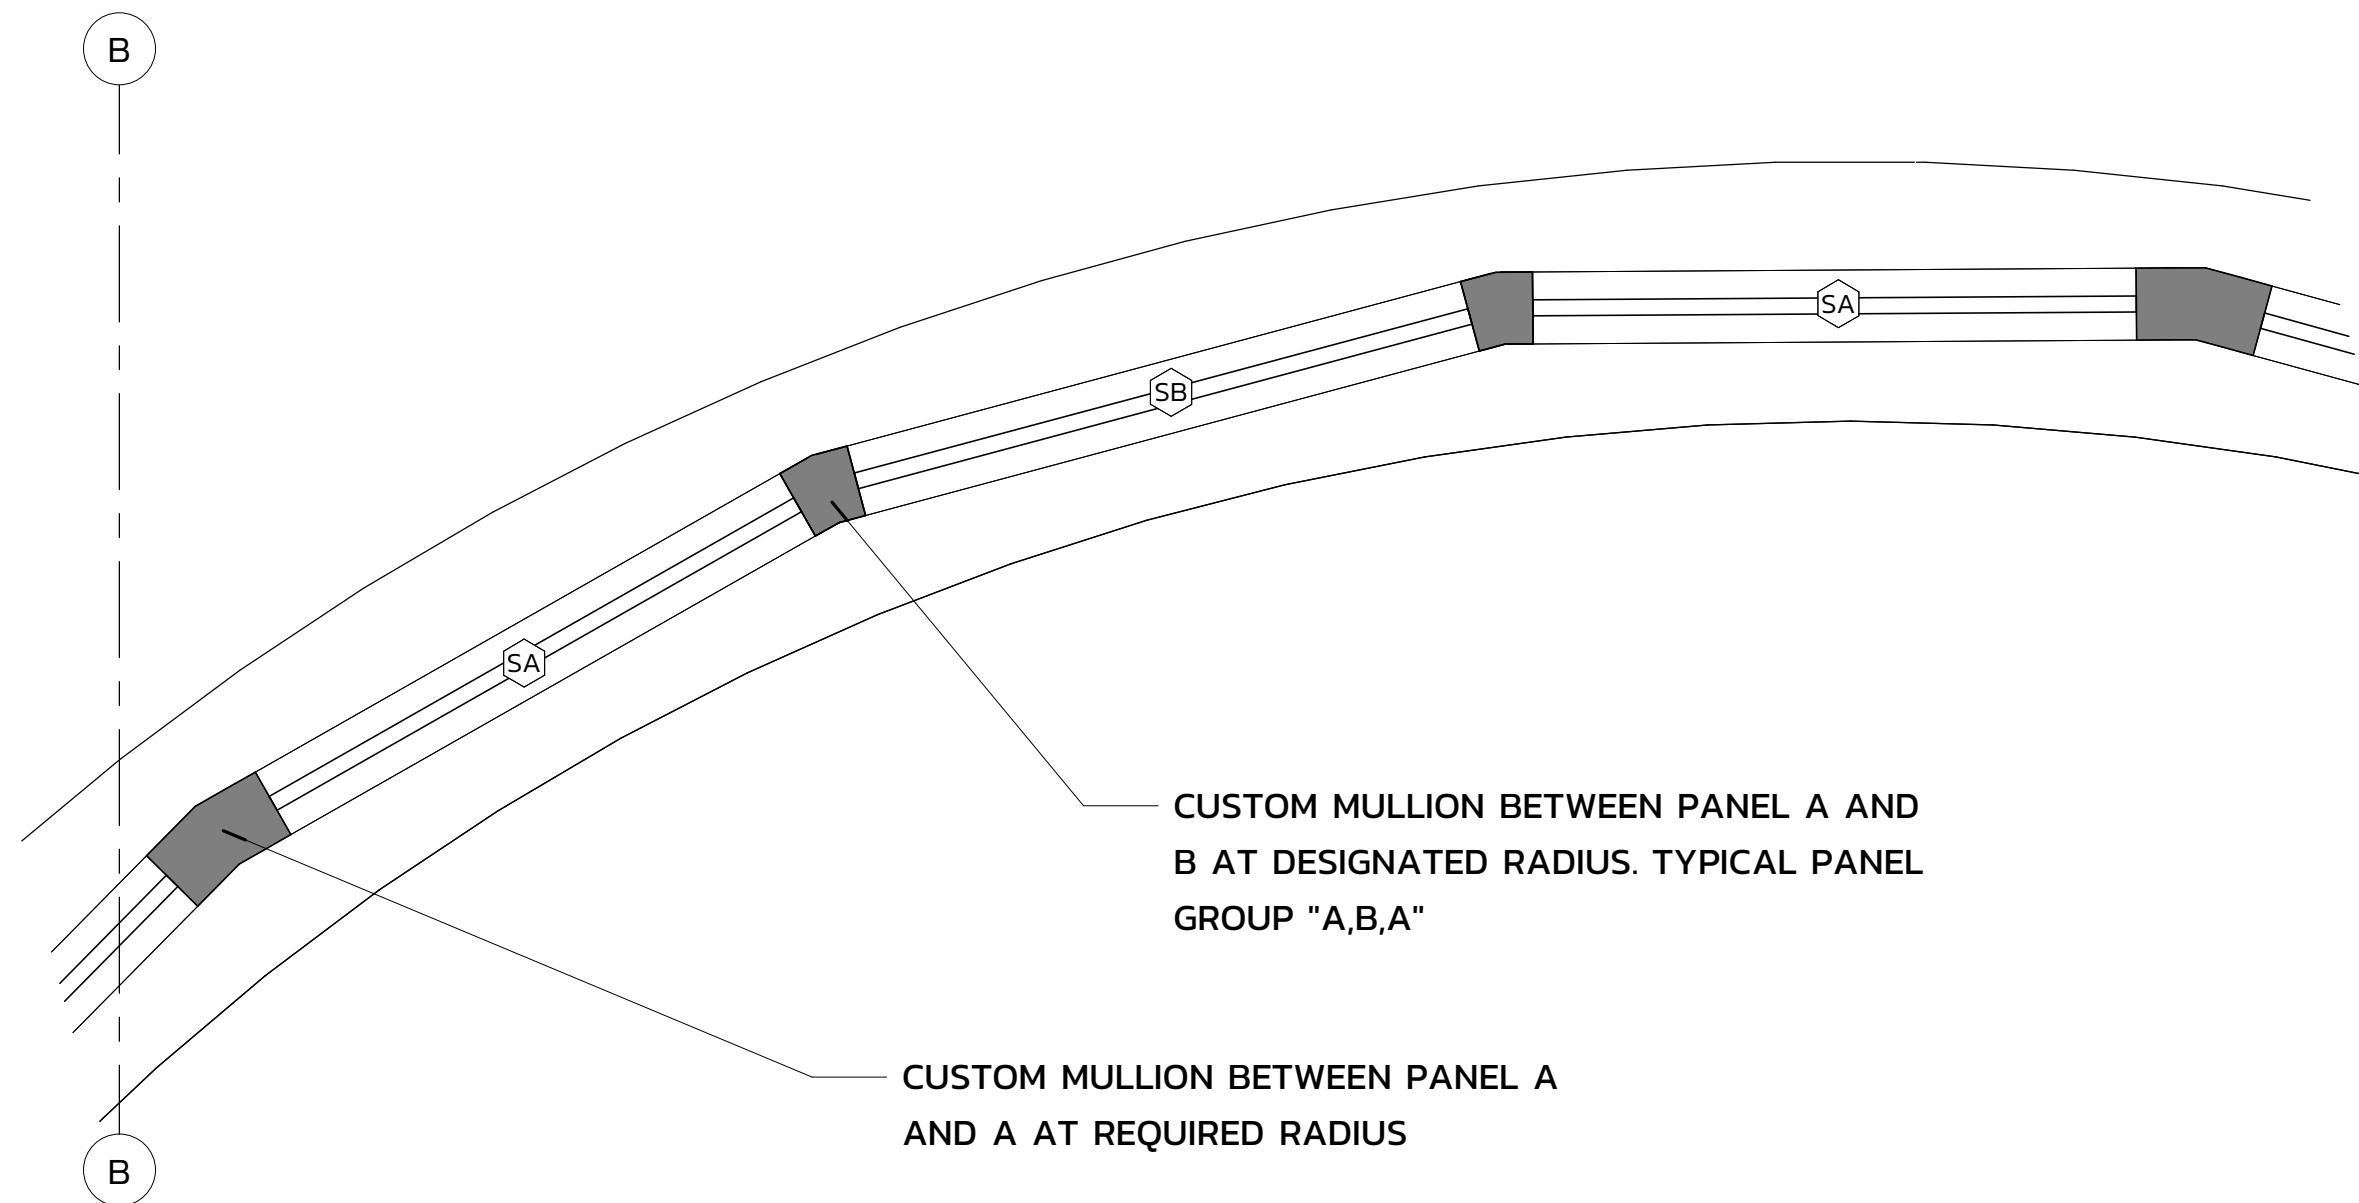

NEXUS LEVEL - ENLARGED DETAIL 3
1" = 1'-0"

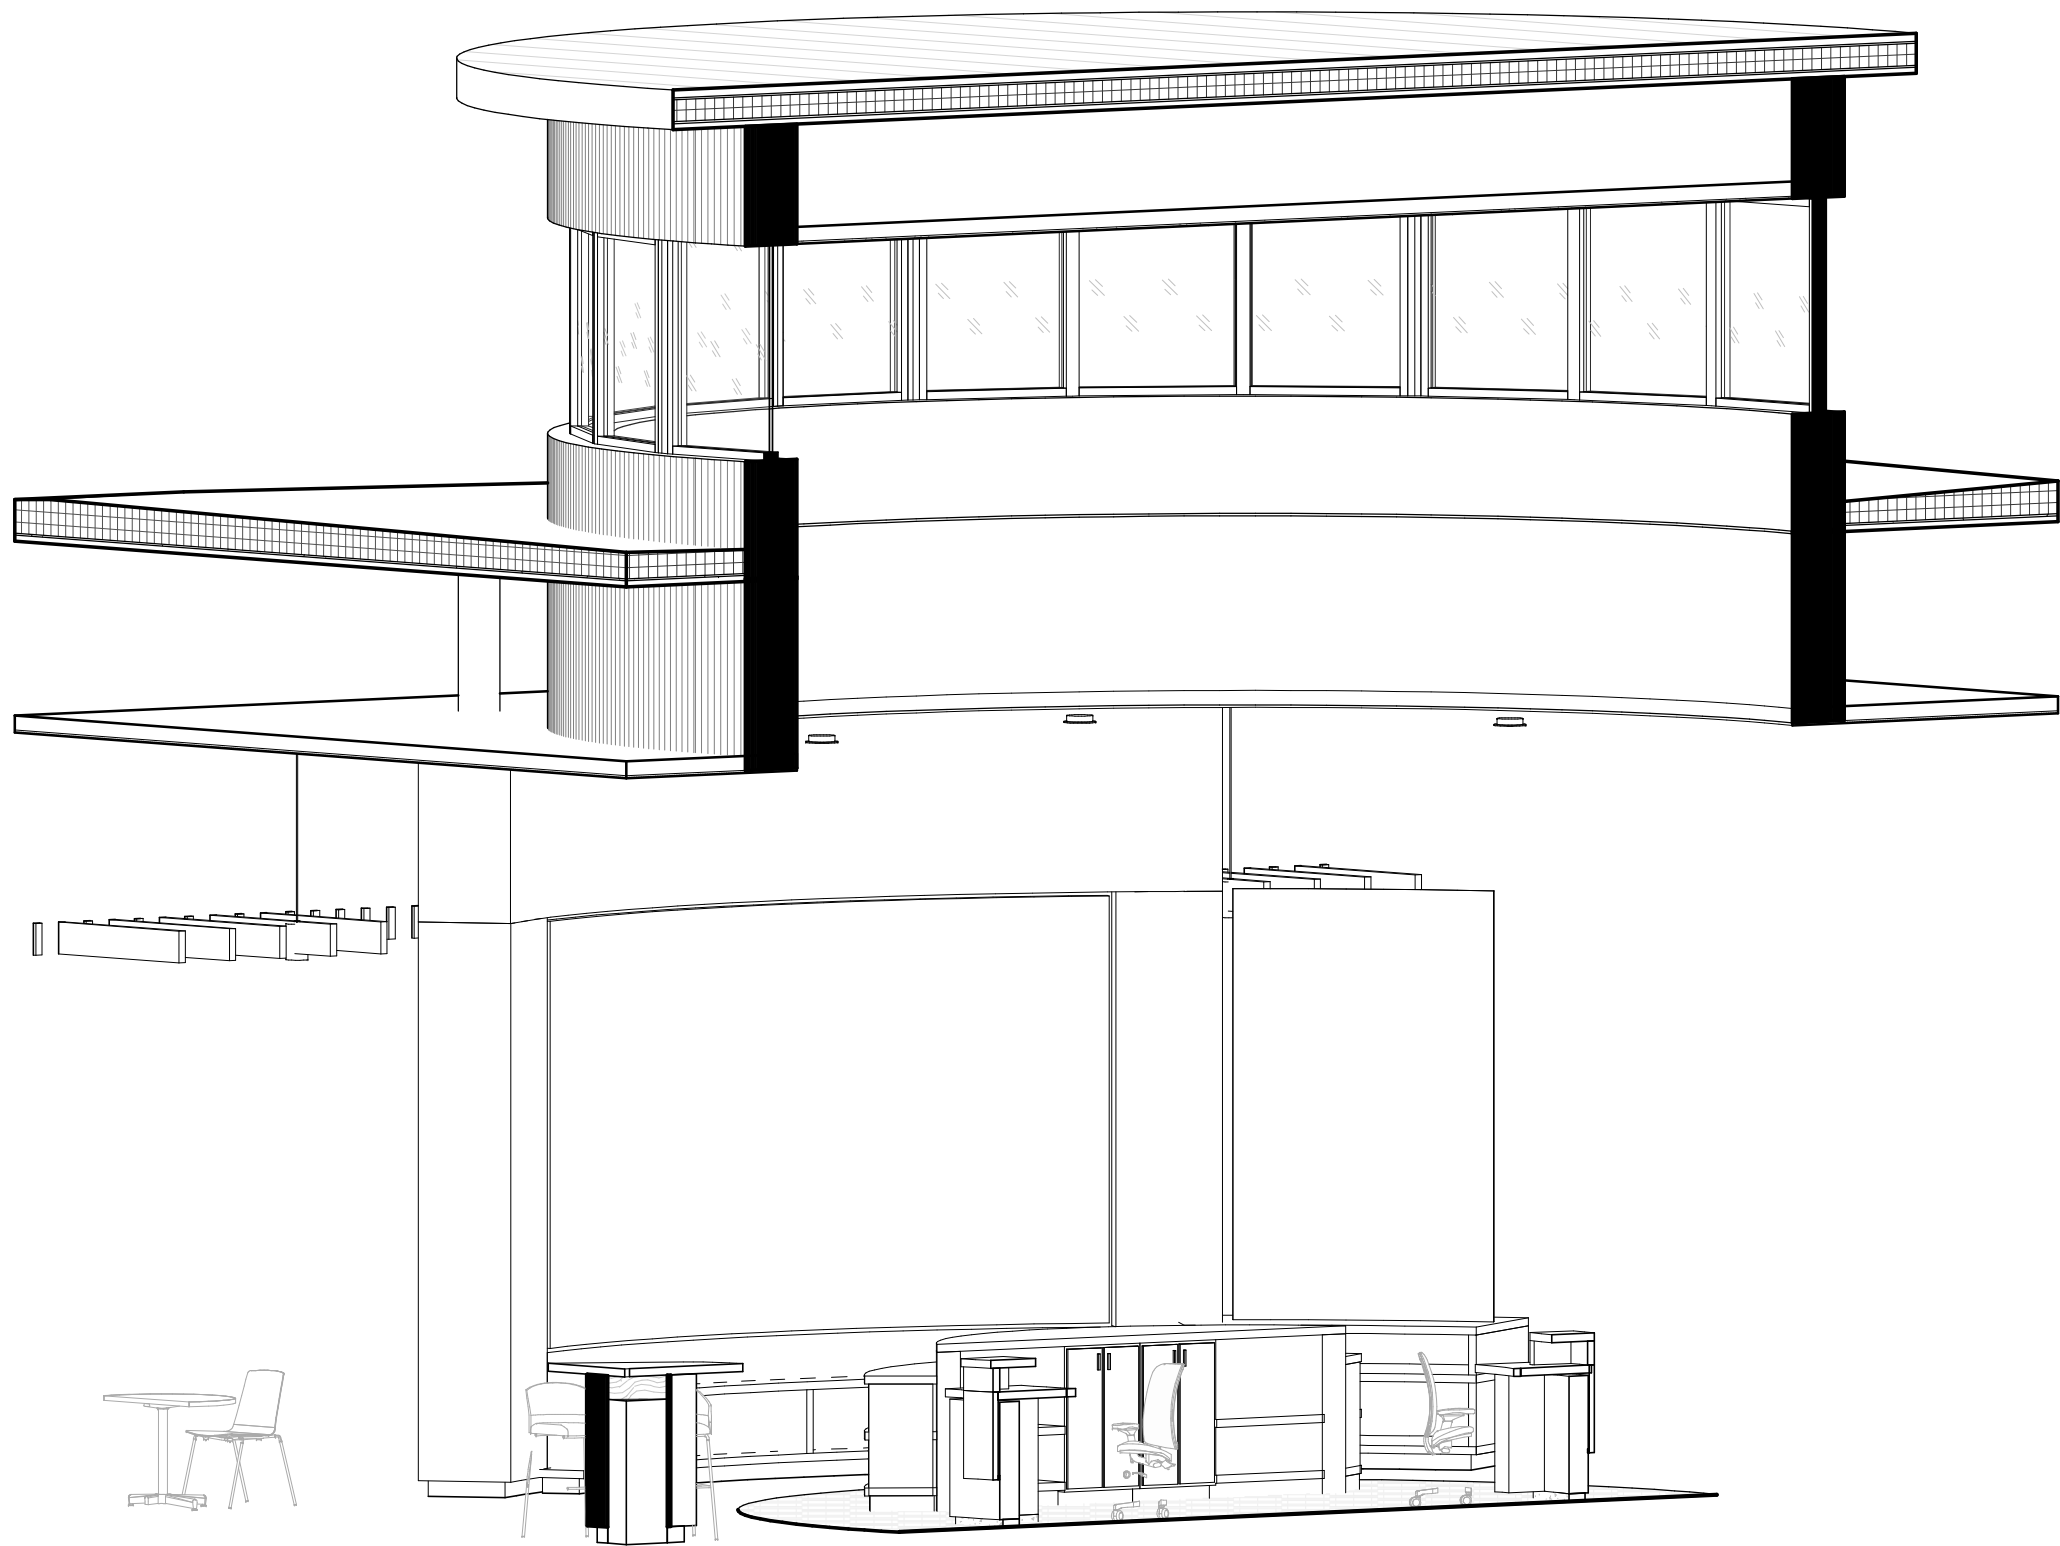

ISO - NEXUS ROOF 2

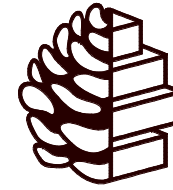


TURPENTINE DESIGN

1007 Procure Street
Fuquay-Varina, NC 27526

919.412.9138
turpentine-design.com

REVISIONS

SEALS

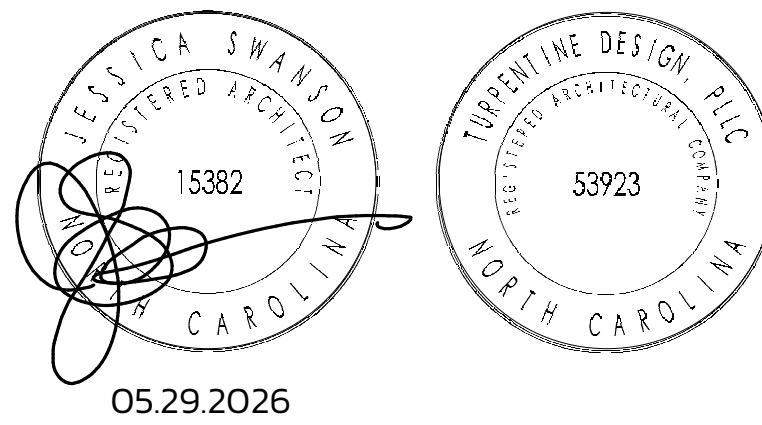

ARQ AVIATION FLIGHT SCHOOL + FBO

Wilmington International Airport (ILM)
Wilmington, NC 28405

OWNER
ARQ Realty


COPYRIGHT 2025 - ALL RIGHTS RESERVED
PRINTED OR ELECTRONIC DRAWINGS & DOCUMENTATION MAY
NOT BE REPRODUCED OR REDISTRIBUTED IN ANY WAY WITHOUT
WRITTEN PERMISSION FROM TURPENTINE DESIGN

PHASE	PERMIT SET
DATE	05.29.2026
TD PROJECT #	25-009


DRAWING TITLE
TYPICAL CASEWORK

DRAWING NUMBER


A-520

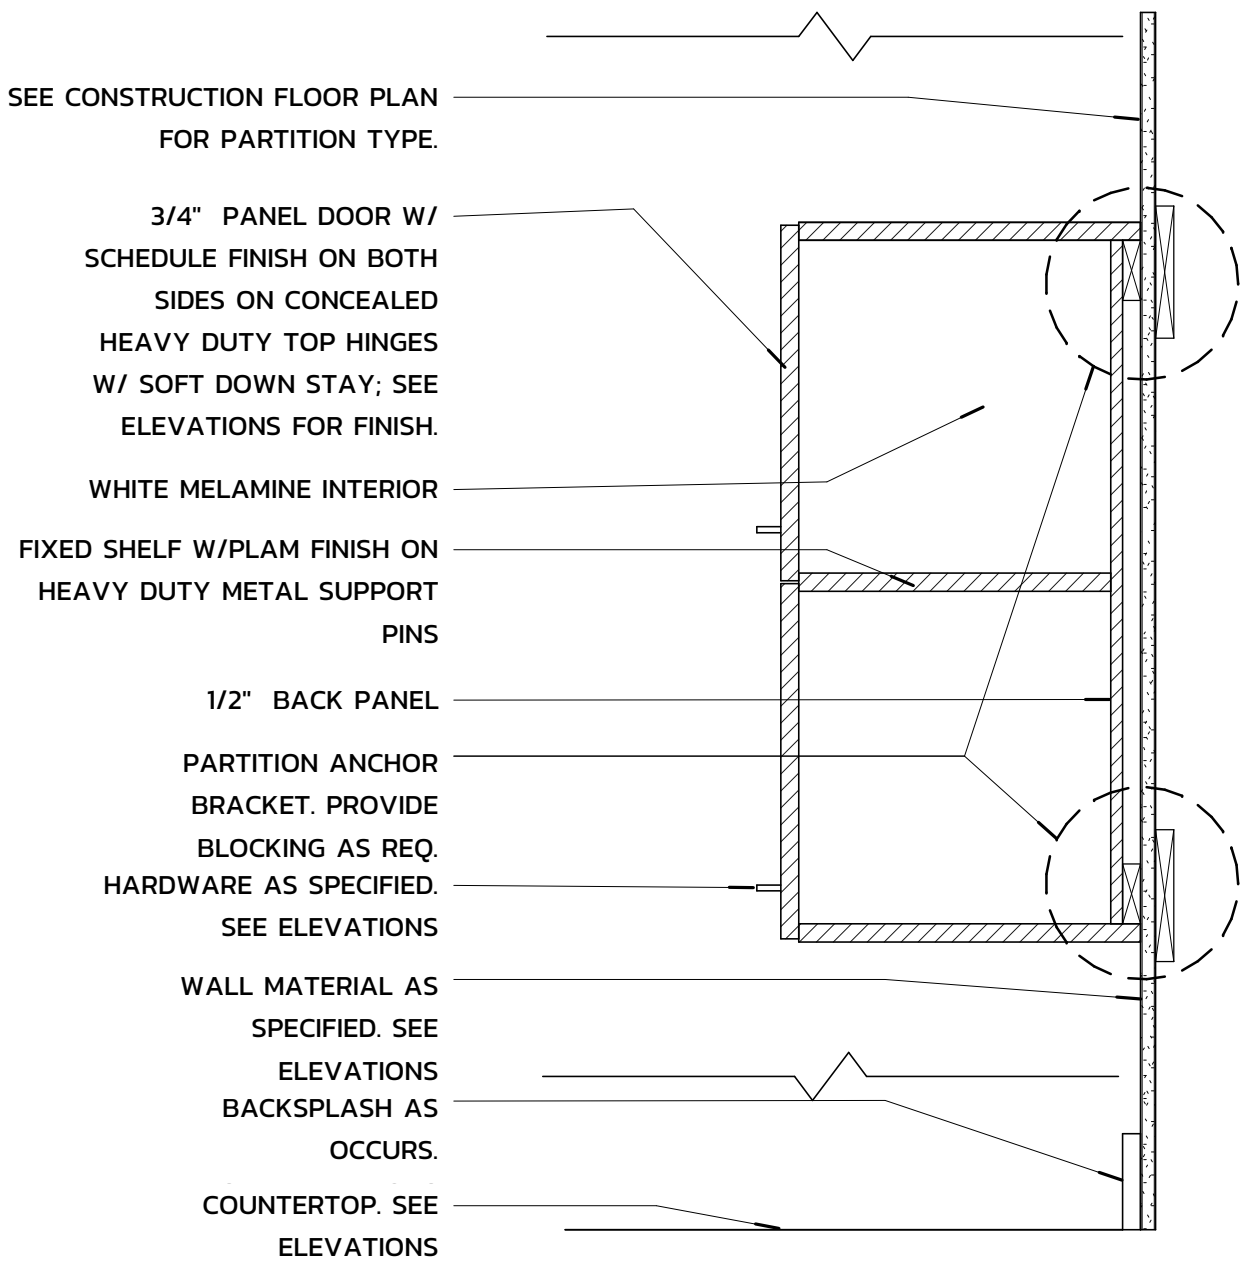

OVERHEAD CABINET **3**
1 1/2" = 1'-0"

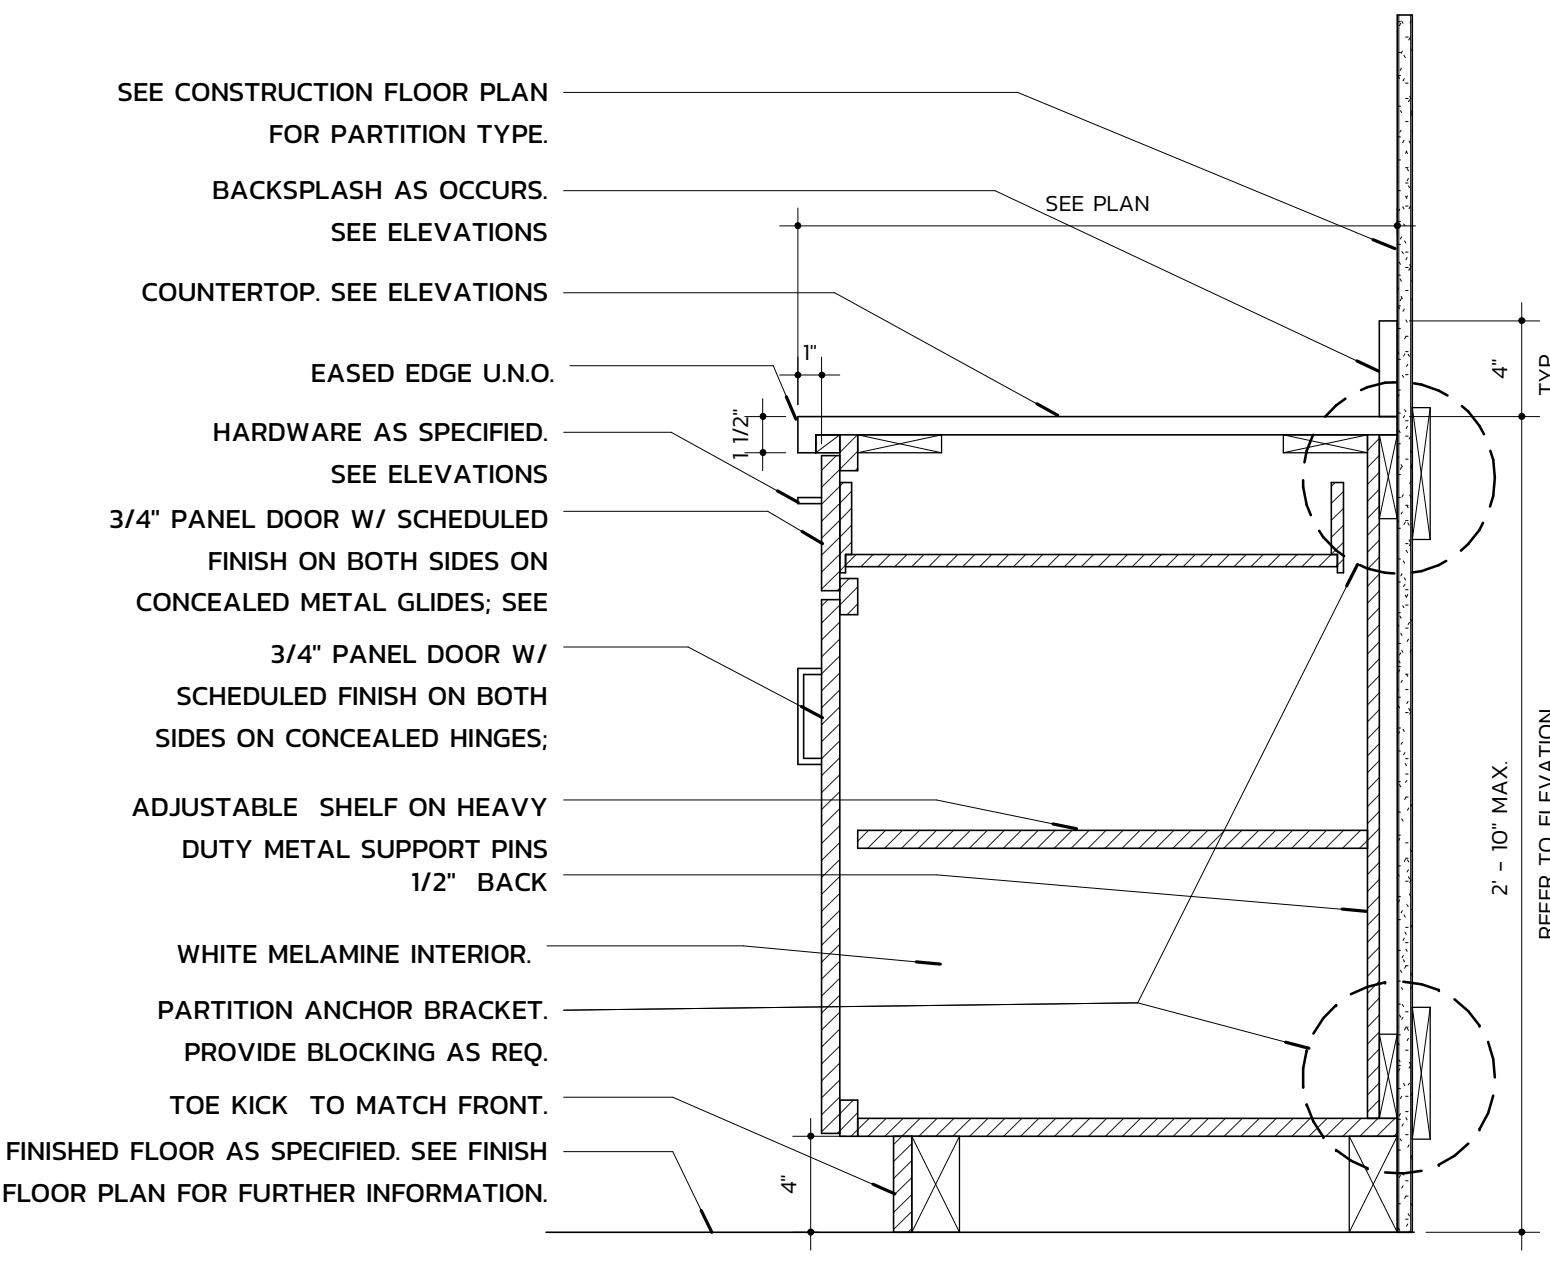

BASE CABINET - W/ DRAWER **2**
1 1/2" = 1'-0"

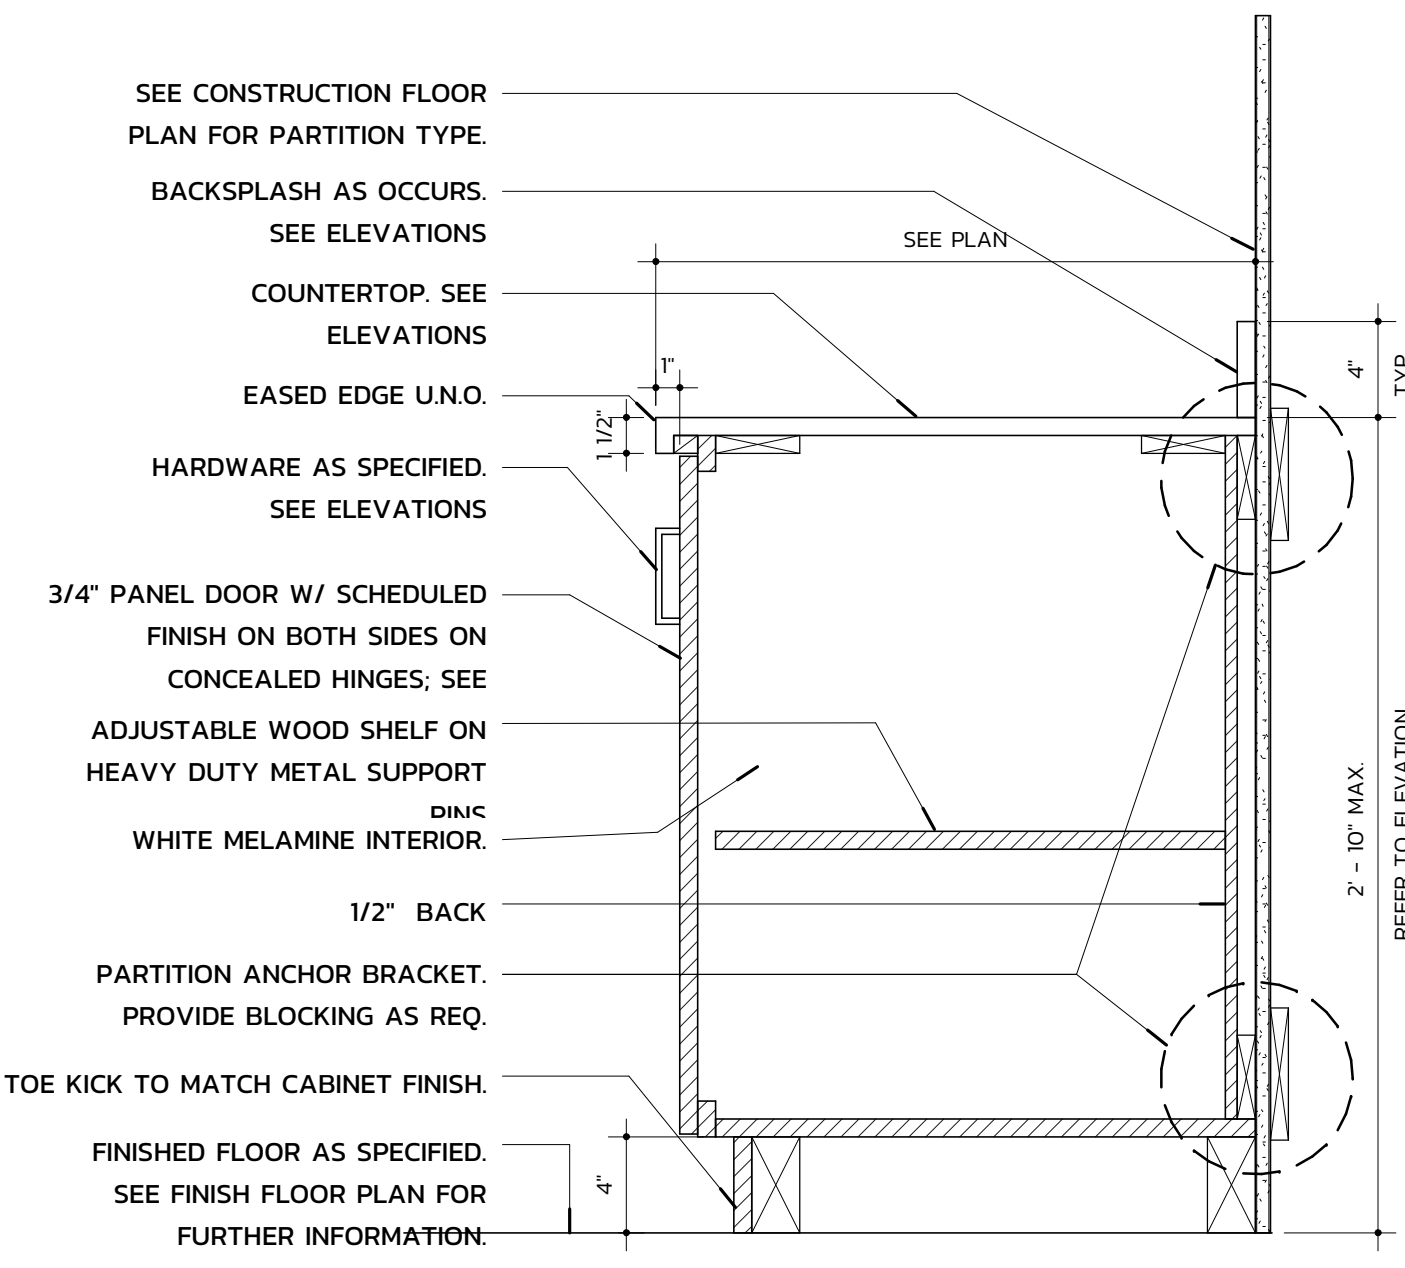

BASE CABINET - SINGLE DOOR **1**
1 1/2" = 1'-0"



919.412.9138
turpentine-design.com

Wilmington International Airport (ILM)
Wilmington, NC 28405


COPYRIGHT 2025 - ALL RIGHTS RESERVED
PRINTED OR ELECTRONIC DRAWINGS & DOCUMENTATION MAY
NOT BE REPRODUCED OR REDISTRIBUTED IN ANY WAY WITHOUT
WRITTEN PERMISSION FROM TURPENTINE DESIGN

DRAWING TITLE


PEMB DETAILS

DRAWING NUMBER

A-530

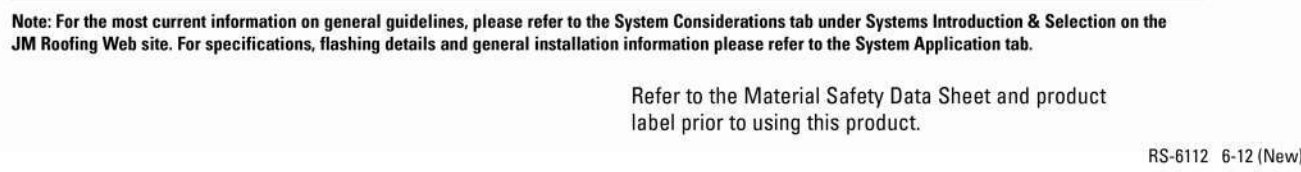


COMMERCIAL DOOR SCHEDULE											
DOOR #	ROOM	DOOR TYPE	HEIGHT	WIDTH	THICKNESS	DOOR MATERIAL	FRAME TYPE	FRAME MATERIAL	FIRE RATING	HARDWARE SET	COMMENTS
000A	HANGAR	PS	8'-0"	3'-0"	0" - 1 3/4"	--	--	AL	90 MIN	1	
000B	JAM SERVICE	PS	8'-0"	3'-0"	0" - 1 3/4"	HM	OI	HM	90 MIN	1	
001C	HANGAR	F	8'-0"	3'-0"	0" - 1 3/4"	HM	OI	HM		2	
001D	HANGAR	F	8'-0"	3'-0"	0" - 1 3/4"	HM	OI	HM		2	
100A	MAIN ENTRY	2SE-H	7'-8"	14'-0"	0" - 1 3/4"	HM	--	HM		4	HORTON HD STORM - LEVEL E - SLIDING DOOR WITH PANIC
100B	VESTRIBULE ENTRY	2SE-H	7'-8"	14'-0"	PER MANUF.	HM	--	HM		4	HORTON HD STORM - LEVEL E - SLIDING DOOR WITH PANIC
100C	RAMM ENTRY	2SE-H	7'-8"	7'-0"	PER MANUF.	HM	--	HM		4	HORTON HD STORM - LEVEL E - SLIDING DOOR WITH PANIC
102	PILOT LOUNGE	FG-PF2	8'-0"	6'-0"	0" - 1 3/4"	--	OI	AL		5	
102.1	PL QUIET ROOM	F	8'-0"	3'-0"	0" - 1 3/4"	WD	OI	HM		6	
102.2	PL STORAGE ROOM	F	8'-0"	2'-6"	0" - 1 3/4"	WD	OI	HM		7	
103A	TRAINING ROOM	F	8'-0"	3'-0"	0" - 1 3/4"	--	--	AL	90 MIN	8	AVANTI SYSTEMS USA - PIVOT FRAMELESS SWING DOOR (PAB)
103B	TRAINING ROOM	FG	8'-0"	3'-0"	0" - 1 3/4"	--	--	AL	90 MIN	8	AVANTI SYSTEMS USA - PIVOT FRAMELESS SWING DOOR (PAB)
104	MEN'S RESTROOM	F	8'-0"	3'-0"	0" - 1 3/4"	WD	OI	HM		10	
105	WOMEN'S RESTROOM	F	8'-0"	3'-0"	0" - 1 3/4"	WD	OI	HM		10	
200A	ADMIN CORRIDOR	FG-PF2	8'-2"	3'-0"	0" - 0 1/2"	--	OI	AL		11	FROSTED GLASS
200B	ADMIN CORRIDOR	FG	8'-0"	3'-0"	0" - 1 3/4"	--	--	AL		12	
201	DRINKING	FG	7'-10"	3'-0"	0" - 1 3/4"	--	--	AL		13	
202	CONFERENCE	FG-P	8'-0"	3'-8"	0" - 0 1/2"	--	--	AL		13	AVANTI SYSTEMS USA - POCKET DOOR
203	OFFICE	FG-PF	8'-2"	3'-0"	0" - 0 1/2"	--	--	AL		14	AVANTI SYSTEMS USA - PIVOT FRAMELESS SWING DOOR
204	OFFICE	FG-PF	8'-2"	3'-2"	0" - 0 1/2"	--	--	AL		14	AVANTI SYSTEMS USA - PIVOT FRAMELESS SWING DOOR
205	OFFICE	FG-PF	8'-2"	3'-2"	0" - 0 1/2"	--	--	AL		14	AVANTI SYSTEMS USA - PIVOT FRAMELESS SWING DOOR
206	C-SUITE OFFICE	FG-PF	8'-2"	3'-0"	0" - 0 1/2"	--	--	AL		14	AVANTI SYSTEMS USA - PIVOT FRAMELESS SWING DOOR
207	C-SUITE OFFICE	FG-PF	8'-2"	3'-2"	0" - 0 1/2"	--	--	AL		14	AVANTI SYSTEMS USA - PIVOT FRAMELESS SWING DOOR
208	RR	F	7'-0"	3'-0"	0" - 1 3/4"	WD	OI	HM		10	
209	RR	F	7'-0"	3'-0"	0" - 1 3/4"	WD	OI	HM		10	
211	RR	F	7'-0"	3'-0"	0" - 1 3/4"	WD	OI	HM		10	
213	IT	F	8'-0"	3'-0"	0" - 1 3/4"	WD	OI	HM		16	
214	JAM SERVICE	PS	8'-0"	6'-0"	0" - 1 3/4"	WD	OI	HM		16	
216	WASHROOM	F	7'-0"	3'-0"	0" - 1 3/4"	WD	OI	HM		17	
300	TRAINING CORRIDOR	FG	8'-0"	3'-0"	0" - 1 3/4"	OI	--	AL		18	
301	MED-SM	F	7'-0"	3'-0"	0" - 1 3/4"	WD	OI	HM		19	
302	MED-SM	F	7'-0"	3'-0"	0" - 1 3/4"	WD	OI	HM		19	
303	SM	F	7'-0"	3'-0"	0" - 1 3/4"	WD	OI	HM		19	
304	JANITOR	F	7'-0"	3'-0"	0" - 1 3/4"	WD	OI	HM		7	
305	SM	F	7'-0"	3'-0"	0" - 1 3/4"	WD	OI	HM		19	
306A	LARGE SH	F	7'-10"	3'-0"	0" - 1 3/4"	WD	OI	HM		19	
306B	LARGE SH	OI	8'-0"	12'-8"	0" - 1 1/2"	HM	OI	HM		19	OVERHEAD DOOR
307	DEBREF	FG-P	7'-10"	3'-0"	0" - 0 1/2"	--	--	AL		13	AVANTI SYSTEMS USA - POCKET DOOR
308	DEBREF	FG-P	7'-10"	3'-0"	0" - 0 1/2"	--	--	AL		13	AVANTI SYSTEMS USA - POCKET DOOR
309	DEBREF	FG-P	7'-10"	3'-0"	0" - 0 1/2"	--	--	AL		13	AVANTI SYSTEMS USA - POCKET DOOR
310	DEBREF	FG-P	7'-10"	3'-0"	0" - 0 1/2"	--	--	AL		13	AVANTI SYSTEMS USA - POCKET DOOR

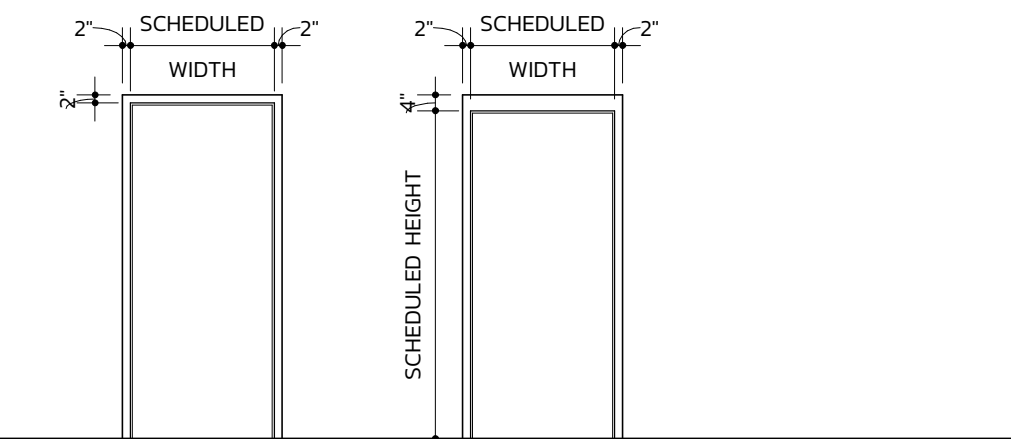

TYPE 01
HOLLOW METAL FRAME

TYPE 02
HOLLOW METAL FRAME

FRAME TYPE ELEVATIONS

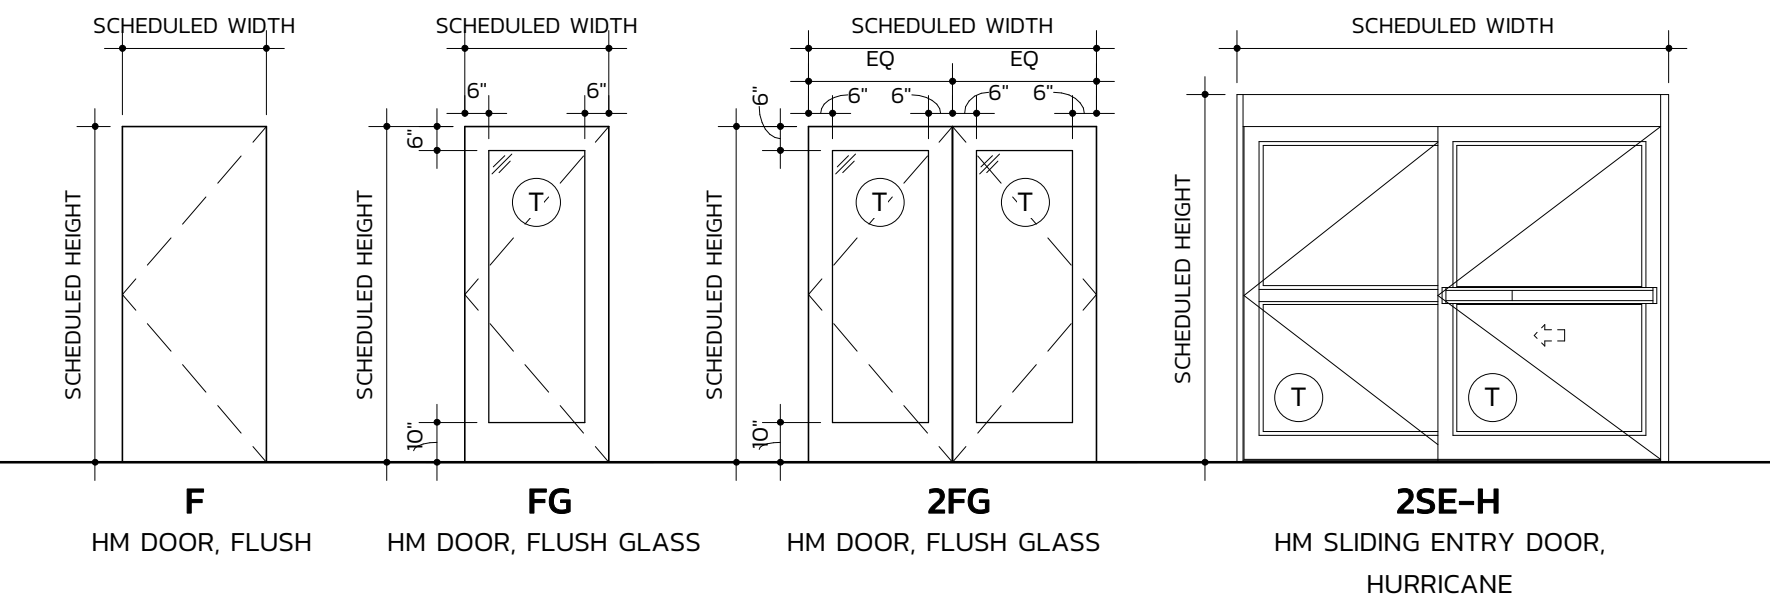


F
HM DOOR, FLUSH

FG
HM DOOR, FLUSH GLASS

2FG
HM DOOR, FLUSH GLASS

2SE-H
HM SLIDING ENTRY DOOR, HURRICANE

METAL DOOR TYPE ELEVATIONS

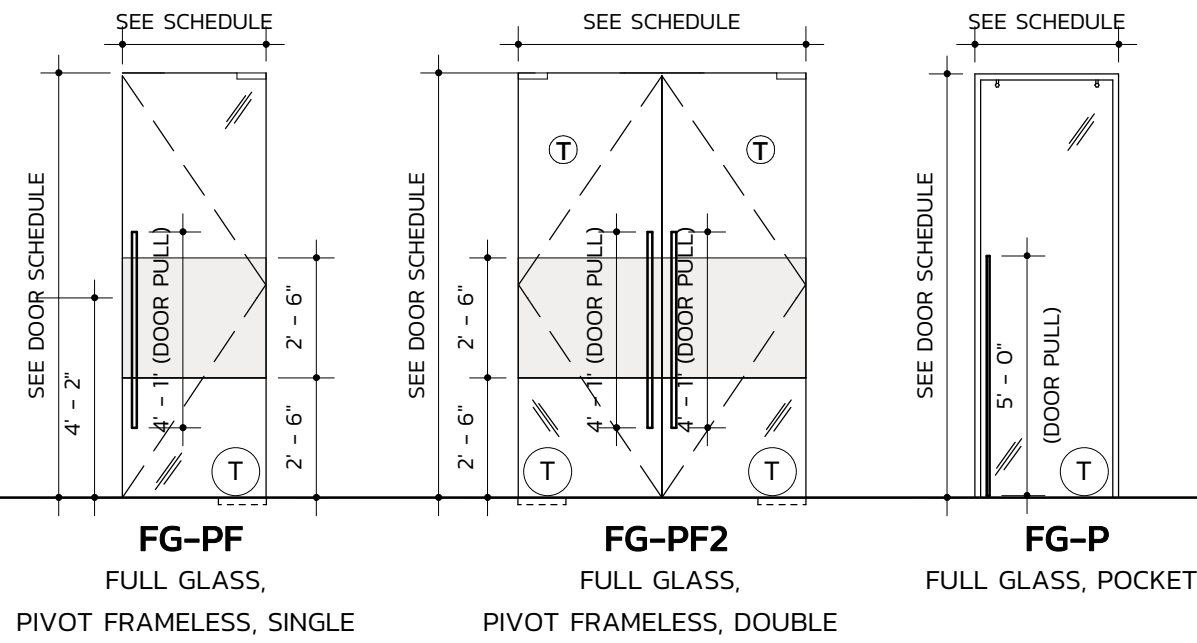


FG-PF
FULL GLASS, PIVOT FRAMELESS, SINGLE

FG-PF2
FULL GLASS, PIVOT FRAMELESS, DOUBLE

FG-P
FULL GLASS, POCKET

STOREFRONT DOOR TYPE ELEVATIONS

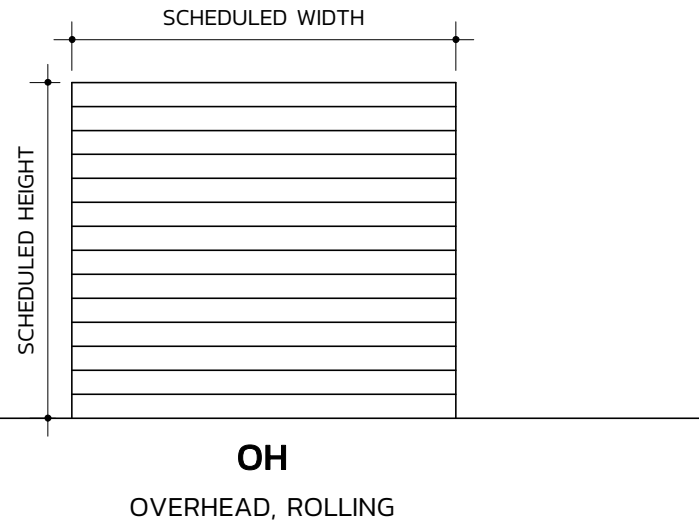

OH
OVERHEAD, ROLLING

MISCELLANEOUS DOOR TYPE ELEVATIONS

HARDWARE GROUPS

NOTE: MASTER KEY ALL LOCKS AND EXITS. HARDWARE DISTRIBUTOR TO PROVIDE CORES/CYLINDERS AS NEEDED FOR STOREFRONT DOORS.

1. RATED DOOR. PANIC HARDWARE, CARD READER, KICK PLATE, CLOSER.

2. CYLINDER DEADBOLT W/ LEVER HANDLE. MASTER KEY.

3. ENTRY SET, CLOSER, CARD READER. MASTER KEY.

4. DOOR HARDWARE BY MANUFACTURER, WITH PANIC.

5. PASSAGE SET, CLOSER, PUSH/PULL. FLUSH BOLT.

6. PRIVACY SET W/ OCCUPIED INDICATOR, DOOR STOP.

7. STOREROOM SET, MASTER KEY, WALL STOP.

8. PASSAGE SET, DOOR STOP, CLOSER.
*CLOSER + LATCHING LOCK FOR FIRE RATED OPENINGS.

9. PASSAGE SET.

10. PASSAGE SET, CLOSER, DOOR STOP, KICK PLATE.

11. CARD READER, CLOSER, PUSH/PULL.

12. CARD READER, CLOSER, KICK PLATE. MASTER KEY.

13. DOOR HARDWARE BY STOREFRONT POCKET SYSTEM MANUFACTURER, PUSH/PULL.

14. DOOR HARDWARE BY STOREFRONT SWING DOOR SYSTEM MANUFACTURER, PUSH/PULL. KEYED LOCK.

15. STOREROOM SET, CARD READER. MASTER KEY.

16. PASSAGE SET, PUSH/PULL, KICK PLATE INTERIOR SIDE. FLUSH BOLT.

17. PRIVACY SET W/ OCCUPIED INDICATOR, CLOSER, DOOR STOP.

18. ENTRY SET WITH PANIC HARDWARE, CLOSER, CARD READER. MASTER KEY.

19. CLASSROOM SET, DOOR STOP WITH CLOSER.

DOOR + HARDWARE NOTES

- INTERIOR DOORS OPENING TO A PERPENDICULAR WALL MUST HAVE WALL STOPS WITH CONCEALED MOUNTING MOUNTED TO SOLID IN WALL BLOCKING. REFER TO HARDWARE SCHEDULE.
- DOORS WITHIN ACCESSIBLE PATH OF TRAVEL TO BE OPENABLE WITH A SINGLE EFFORT BY LEVER, PANIC BAR OR PUSH/PULL HARDWARE. DOOR OPENING HARDWARE TO BE BETWEEN 30" TO 44" A.F.F., EXCEPT AS PROVIDED BY CODE (SEE 1 ABOVE).

- DOORS RECEIVING CLOSERS OR SPRING HINGES, AS INDICATED IN SCHEDULE ARE TO BE ADJUSTED TO PROVIDE FOR A MAXIMUM EFFORT TO OPERATE OF 5 POUNDS FOR INTERIOR DOORS AND EXTERIOR DOORS. CLOSERS MUST ALLOW THREE SECONDS TO MOVE DOOR FROM A 70 DEGREE OPEN POSITION TO A POINT 3" FROM THE LATCH. IF CONFLICT WITH CODE, FIRE & LIFE SAFETY CODE SHALL PREVAIL. DO NOT USE HOLD OPEN DEVICES.

- THRESHOLDS SHALL NOT EXCEED 1/2" IN HEIGHT

- WOOD AND H.M. DOORS TO HAVE 3 FULL BEARING MORTISE HINGES WITH NON-REMOVABLE HINGE PINS, DOOR CLOSERS, AND DOOR STOPS (INTERIOR DOORS), FINISH US26D (SATIN CHROME). (U.N.O.)

- HOLLOW METAL FRAMES SHALL BE 18 GA. PRESSED, FLUSH TYPE WITH MITERED KNOCK DOWN STYLE CORNERS. CASH OFFICE FRAME SHALL BE 16 GA. H.M. FLUSH TYPE WITH DOUBLE STUDS AT JAMBS. FRAMES ARE TO BE REINFORCED AND PREPARED FOR HARDWARE. PROVIDE 4" HEAD FOR FRAMES IN EXTERIOR CMU OPENINGS WHERE APPROPRIATE TO MATCH MASONRY COURSING.

- HM DOORS ARE TO BE 18 GA., FACTORY PRIMED STEEL, FLUSH TYPE WITH INSULATED WEATHER SEALED CORE; STIFFENING; HARDWARE REINFORCING; CLOSED TOP & BOTTOM CHANNELS; AND HANDED FOR INDICATED SWING. DO NOT USE UNIVERSAL TYPE DOORS.

- SOLID CORE WOOD DOORS SHALL BE PREPARED FOR PLASTIC LAMINATE FINISH.

- GENERAL CONTRACTOR TO PROVIDE CONSTRUCTION CORES FOR ALL EXTERIOR DOORS PRIOR TO TURN OVER. AT TIME OF TURN OVER CONTRACTOR IS TO TURN OVER CORE EXTRACTION KEY TO OWNER'S REPRESENTATIVE.

- UNLESS OTHERWISE REQUIRED BY LOCAL AUTHORITY, INSTALL ACCESSIBLE TOILET ROOM SIGN AND ALL OTHER SIGNING REQUIRED BY ADA OR LOCAL AUTHORITY, WHETHER AT TOILET ROOMS OR ELSEWHERE IN THE BUILDING, MUST BE PROVIDED AND INSTALLED BY THE GENERAL CONTRACTOR, SUPPLIED BY GENERAL CONTRACTOR.

- ALL EXTERIOR DOORS ARE TO BE FULLY WEATHERSTRIPPED INCLUDING A RAIN DRIP AND DOOR BOTTOM, HAVE ACCESSIBLE THRESHOLDS AND CONCRETE LANDINGS (OR SIDEWALK).


- COORDINATE ALL HARDWARE KEYING WITH THE OWNER'S REPRESENTATIVE PRIOR TO PLACING HARDWARE ORDER.

- FOR EXTERIOR HOLLOW METAL DOORS, PAINT FRAME AND DOOR ON INTERIOR SIDE PER DOOR SCHEDULE. PAINT FRAME AND DOOR ON EXTERIOR SIDE PER LANDLORDS REQUIREMENTS.

DOOR TYPE NOTES

THE FOLLOWING ARE THE MINIMUM ACCESSIBILITY REQUIREMENTS FOR OPERABLE INTERIOR / EXTERIOR DOORS:

- DOORS MUST BE A MINIMUM OF 3'-0" WIDE AND 6'-8" HIGH.
- DOORS MUST OPEN A MINIMUM OF 90 DEGREES.
- CLEAR WIDTH OF DOORWAYS MUST BE 32" MINIMUM.
- DOUBLE DOORS / AUTOMATIC DOORS AT LEAST ONE LEAF MUST COMPLY WITH ITEMS 1 THROUGH 3 ABOVE.
- THE BOTTOM 10" OF ALL DOORS, EXCEPT AUTOMATIC AND SLIDING DOORS, SHALL HAVE A SMOOTH, UNINTERRUPTED SURFACE TO ALLOW THE DOOR TO BE OPENED BY A WHEELCHAIR FOOTREST WITHOUT CREATING A TRAP OR HAZARDOUS CONDITION. WHERE NARROW FRAME DOORS ARE USED, A 10" HIGH SMOOTH PANEL SHALL BE INSTALLED ON THE PUSH SIDE OF THE DOOR, WHICH ALLOWS THE DOOR TO BE OPENED BY A WHEELCHAIR FOOTREST WITHOUT A TRAP OR HAZARDOUS CONDITION.
- MAXIMUM EFFORT TO OPERATE DOORS SHALL NOT EXCEED 5 LBS FOR EXTERIOR AND INTERIOR DOOR, SUCH PULL OR PUSH EFFORT BEING APPLIED AT RIGHT ANGLES TO HINGED DOORS AND AT THE CENTER PLANE OF SLIDING OR FOLDING DOORS. COMPENSATING DEVICES OR AUTOMATIC DOOR OPERATORS MAY BE UTILIZED TO MEET THE ABOVE STANDARDS. WHEN FIRE DOORS ARE REQUIRED THE MAXIMUM EFFORT TO OPERATE THE DOOR MAY BE INCREASED TO THE MINIMUM ALLOWABLE BY THE APPROPRIATE ADMINISTRATIVE AUTHORITY, BUT SHALL NOT EXCEED 15 LBS.
- IF THE DOOR HAS A CLOSER, THEN THE SWEEP PERIOD OF THE CLOSER SHALL BE ADJUSTED SO THAT FROM AN OPEN POSITION OF 70 DEGREES, THE DOOR WILL TAKE AT LEAST 3 SECONDS TO MOVE TO A POINT 3" FROM THE LATCH, MEASURED TO THE LANDING EDGE OF DOOR.
- HAND ACTIVATED DOOR OPENING HARDWARE (IF PROVIDED) SHALL BE CENTERED BETWEEN 30" AND 44" ABOVE THE FLOOR. LATCHING AND LOCKING DOORS THAT ARE HAND ACTIVATED AND WHICH ARE IN A PATH OF TRAVEL SHALL BE OPERABLE WITH A SINGLE EFFORT BY LEVER TYPE HARDWARE, PANIC B AS, PUSH-PULL ACTIVATING BARS OR OTHER HARDWARE DESIGNED TO PROVIDE PASSAGE WITHOUT REQUIRING THE ABILITY TO GRASP THE OPENING HARDWARE.
- WHERE THE PLANE OF THE DOORWAY IS OFFSET 8 OR MORE INCHES FROM ANY OBSTRUCTION WITHIN 18" MEASURED LATERALLY ON THE LATCH SIDE, THE DOOR SHALL BE PROVIDED WITH MANEUVERING CLEARANCE FOR FRONT APPROACH.
- FLOOR OR LANDING ON EACH SIDE OF THE DOOR TO BE LEVEL AND CLEAR LEVEL AREA IN THE DIRECTION OF THE DOOR SWING IS A MINIMUM OF 60" IN LENGTH. LEVEL AREA OPPOSITE THE DIRECTION OF THE DOOR SWING IS A MINIMUM OF 44-48" IN LENGTH, DEPENDENT UPON DIRECTION OF THE APPROACH & EXISTENCE OF A LATCH & CLOSER. SURFACE SLOPE OF THE LEVEL AREA SHALL NOT EXCEED 150 GRADIENT (2%).
- THE WIDTH OF THE LEVEL AREA ON THE SIDE TO WHICH THE DOOR SWINGS SHALL EXTEND 24" PAST THE STRIKE EDGE OF THE DOOR FOR EXTERIOR DOORS & 18" PAST THE STRIKE EDGE FOR INTERIOR DOORS.

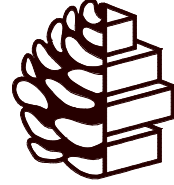


TURPENTINE
DESIGN

1007 Procure Street
Fuquay-Varina, NC 27526

919.412.9138
turpentine-design.com

REVISIONS

SEALS

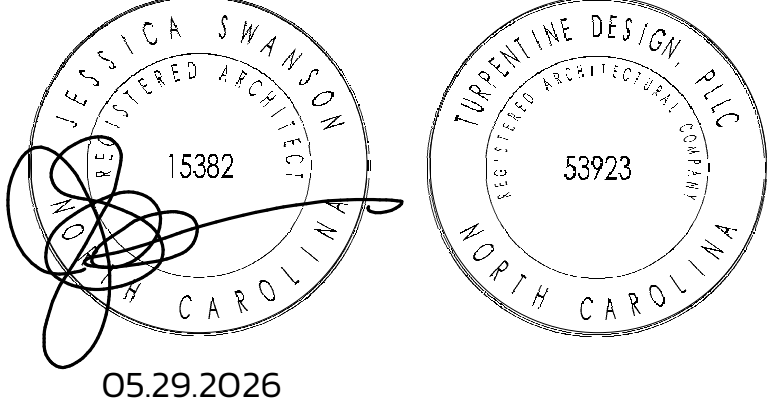

ARQ AVIATION

FLIGHT SCHOOL + FBO

Wilmington International Airport (ILM)
Wilmington, NC 28405

OWNER
ARQ Realty

COPYRIGHT 2025 - ALL RIGHTS RESERVED
PRINTED OR ELECTRONIC DRAWINGS & DOCUMENTATION MAY NOT BE REPRODUCED OR REDISTRIBUTED IN ANY WAY WITHOUT WRITTEN PERMISSION FROM TURPENTINE DESIGN

PHASE
DATE
TD PROJECT #

PERMIT SET
05.29.2026
25-009

DRAWING TITLE

DOOR SCHEDULES

DRAWING NUMBER


A-601

DOOR TYPES


1/4" = 1'-0"

3


COMMERCIAL DOOR SCHEDULE											
DOOR #	ROOM	DOOR TYPE	HEIGHT	WIDTH	THICKNESS	DOOR MATERIAL	FRAME TYPE	FRAME MATERIAL	FIRE RATING	HARDWARE SET	COMMENTS
000A	HANGAR	FS	8'-0"	3'-0"	0'-1 3/4"		---	AL	90 MN	1	
000B	JAM SERVICE	FS	8'-0"	3'-0"	0'-1 3/4"		01		90 MN	1	
001C	HANGAR	F	8'-0"	2'-6"	0'-1 3/4"		01			2	
001D	HANGAR	F	8'-0"	3'-0"	0'-1 3/4"		01			3	
100A	MAIN ENTRY	F	7'-8"	16'-0"						4	HORTON HD STORM - LEVEL E - SLIDING DOOR WITH PANIC
100B	VESTRIBULE ENTRY		7'-8"	16'-0"						4	HORTON HD STORM - LEVEL E - SLIDING DOOR WITH PANIC
100C	RAAP ENTRY		7'-8"	7'-0"						4	HORTON HD STORM - LEVEL E - SLIDING DOOR WITH PANIC
101	PILOT LOUNGE	FG-PF2	8'-0"	6'-0"	0'-1 3/4"		---			5	
102.1	PL QUIET ROOM	F	8'-0"	3'-0"	0'-1 3/4"		01			6	
102.2	PL STORAGE ROOM	F	8'-0"	2'-6"	0'-1 3/4"		01			7	
103A	TRAINING ROOM	FS	8'-0"	3'-0"	0'-1 3/4"		---	AL	90 MN	8	AVANTI SYSTEMS USA - PIVOT FRAMELESS SWING DOOR (PAR)
103B	TRAINING ROOM	FS	8'-0"	3'-0"	0'-1 3/4"		---	AL	90 MN	8	AVANTI SYSTEMS USA - PIVOT FRAMELESS SWING DOOR (PAR)
104	MAEN'S RESTROOM	F	8'-0"	3'-0"	0'-1 3/4"		01			10	
105	WOMEN'S RESTROOM	F	8'-0"	3'-0"	0'-1 3/4"		01			10	
200A	ADMIN CORRIDOR	FG-PF2	8'-2"	3'-0"	0'-0 1/2"		---	AL		11	
200B	ADMIN CORRIDOR	FG	8'-0"	3'-0"	0'-1 3/4"		---			12	
201	DRINKING	FG	7'-8"	3'-0"	0'-1 3/4"		---			12	
202	CONFERENCE	FG-P	8'-0"	3'-8"	0'-0 1/2"		---	AL		13	AVANTI SYSTEMS USA - POCKET DOOR
203	OFFICE	FG-PF	8'-2"	3'-0"	0'-0 1/2"		---	AL		14	AVANTI SYSTEMS USA - PIVOT FRAMELESS SWING DOOR
204	OFFICE	FG-PF	8'-2"	3'-2"	0'-0 1/2"		---	AL		14	AVANTI SYSTEMS USA - PIVOT FRAMELESS SWING DOOR
205	OFFICE	FG-PF	8'-2"	3'-2"	0'-0 1/2"		---	AL		14	AVANTI SYSTEMS USA - PIVOT FRAMELESS SWING DOOR
206	C-SUITE OFFICE	FG-PF	8'-2"	3'-0"	0'-0 1/2"		---	AL		14	AVANTI SYSTEMS USA - PIVOT FRAMELESS SWING DOOR
207	C-SUITE OFFICE	FG-PF	8'-2"	3'-2"	0'-0 1/2"		---	AL		14	AVANTI SYSTEMS USA - PIVOT FRAMELESS SWING DOOR
208	RR	F	7'-0"	3'-0"	0'-1 3/4"		01			10	
209	RR	F	7'-0"	3'-0"	0'-1 3/4"		01			10	
211	RR	F	7'-0"	3'-0"	0'-1 3/4"		01			10	
213	IT	F	8'-0"	3'-0"	0'-1 3/4"		01			10	
214	JAM SERVICE	FG	8'-0"	6'-0"	0'-1 3/4"		01			16	
216	WASHROOM	F	7'-0"	3'-0"	0'-1 3/4"		01			17	
300	TRAINING CORRIDOR	FS	8'-0"	3'-0"	0'-1 3/4"		---			18	
301	MED-SM	F	7'-0"	3'-0"	0'-1 3/4"		---			18	
302	MED-SM	F	7'-0"	3'-0"	0'-1 3/4"		---			18	
303	SM	F	7'-0"	3'-0"	0'-1 3/4"		01			19	
304	JANITOR	F	7'-0"	3'-0"	0'-1 3/4"		01			7	
305	SM	F	7'-0"	3'-0"	0'-1 3/4"		---			19	
306A	LARGE SH	F	7'-0"	3'-0"	0'-1 3/4"		01			19	
306B	LARGE SH	OH	10'-0"	10'-8"	0'-1 1/2"		---			19	OVERHEAD DOOR
307	DEBREF	FG-P	7'-8"	3'-0"	0'-0 1/2"		---	AL		13	AVANTI SYSTEMS USA - POCKET DOOR
308	DEBREF	FG-P	7'-8"	3'-0"	0'-0 1/2"		---	AL		13	AVANTI SYSTEMS USA - POCKET DOOR
309	DEBREF	FG-P	7'-8"	3'-0"	0'-0 1/2"		---	AL		13	AVANTI SYSTEMS USA - POCKET DOOR
310	DEBREF	FG-P	7'-8"	3'-0"	0'-0 1/2"		---	AL		13	AVANTI SYSTEMS USA - POCKET DOOR

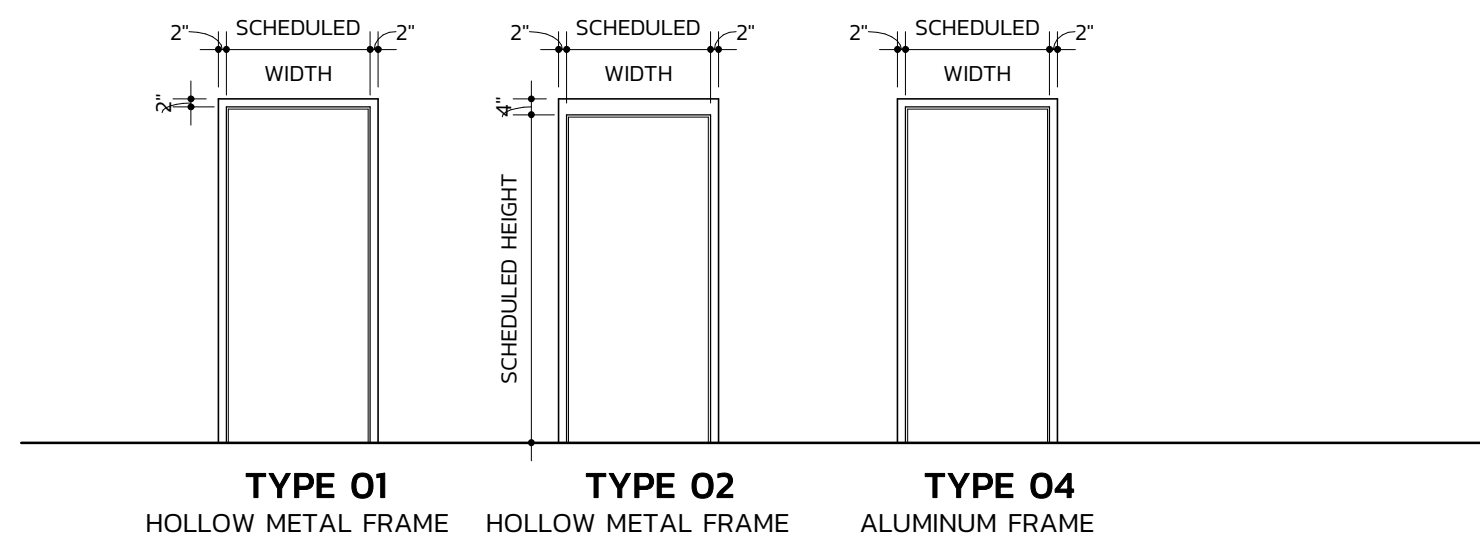


FRAME TYPE ELEVATIONS

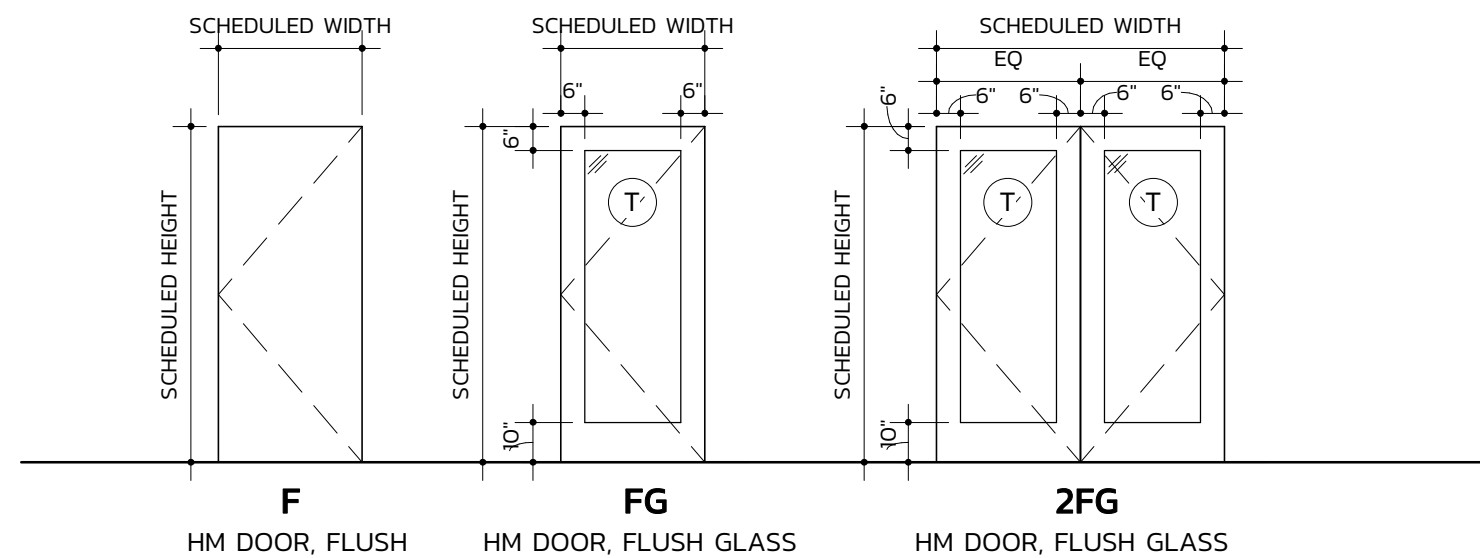

METAL DOOR TYPE ELEVATIONS

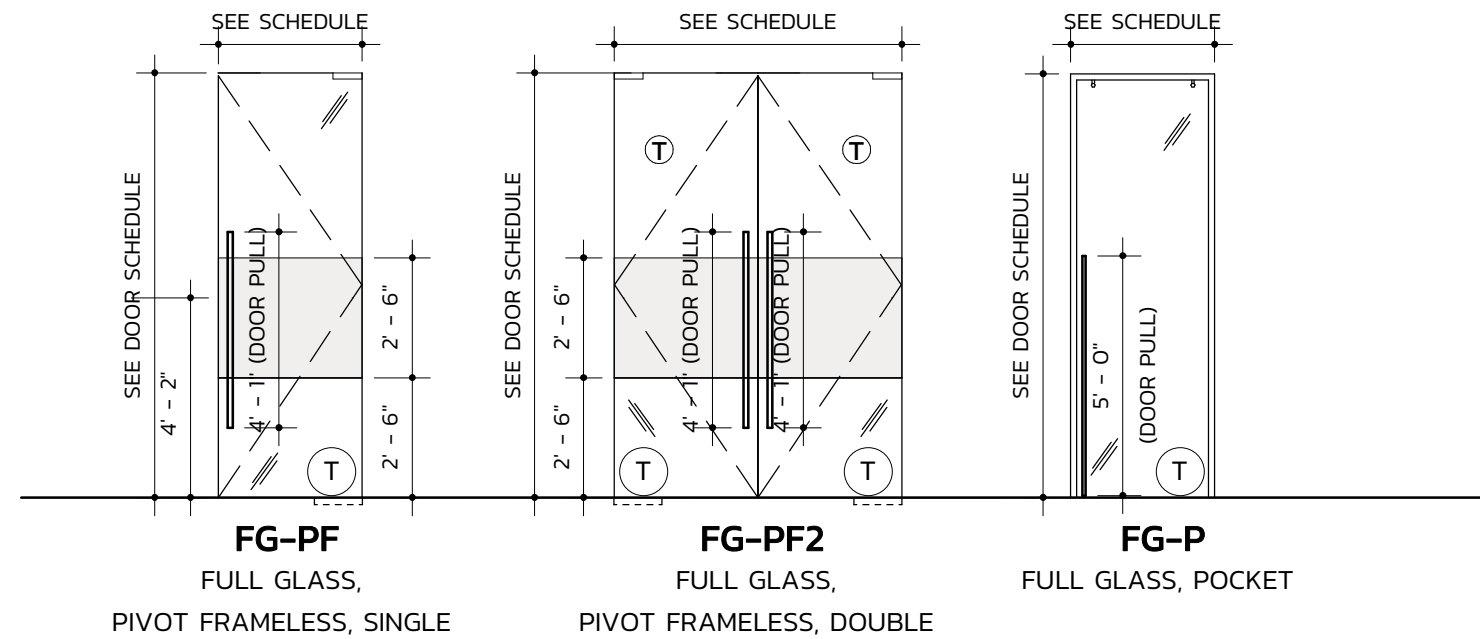

STOREFRONT DOOR TYPE ELEVATIONS

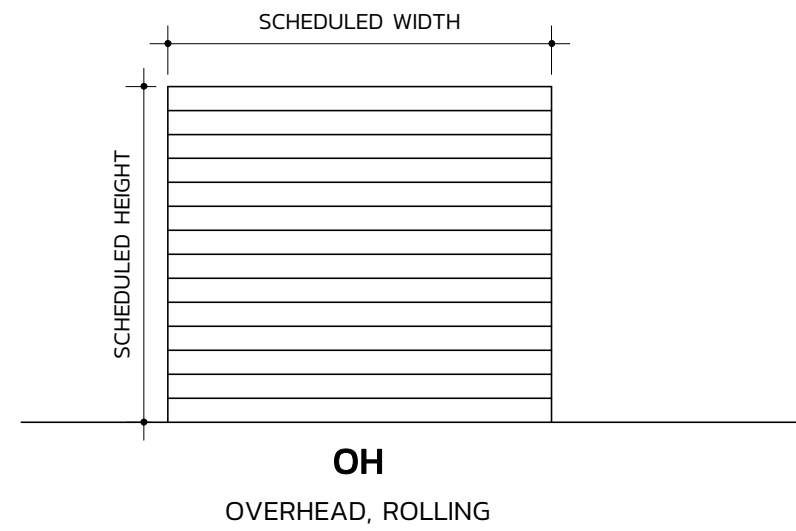

MISCELLANEOUS DOOR TYPE ELEVATIONS

HARDWARE GROUPS

NOTE: MASTER KEY ALL LOCKS AND EXITS. HARDWARE DISTRIBUTOR TO PROVIDE CORES/CYLINDERS AS NEEDED FOR STOREFRONT DOORS.

1. RATED DOOR. PANIC HARDWARE, CARD READER, KICK PLATE, CLOSER.

2. CYLINDER DEADBOLT W/ LEVER HANDLE. MASTER KEY.

3. ENTRY SET, CLOSER, CARD READER. MASTER KEY.

4. DOOR HARDWARE BY MANUFACTURER, WITH PANIC.

5. PASSAGE SET, CLOSER, PUSH/PULL. FLUSH BOLT.

6. PRIVACY SET W/ OCCUPIED INDICATOR, DOOR STOP.

7. STOREROOM SET, MASTER KEY, WALL STOP.

8. PASSAGE SET, DOOR STOP, CLOSER.
*CLOSER + LATCHING LOCK FOR FIRE RATED OPENINGS.

9. PASSAGE SET.

10. PASSAGE SET, CLOSER, DOOR STOP, KICK PLATE.

11. CARD READER, CLOSER, PUSH/PULL.

12. CARD READER, CLOSER, KICK PLATE. MASTER KEY.

13. DOOR HARDWARE BY STOREFRONT POCKET SYSTEM MANUFACTURER, PUSH/PULL.

14. DOOR HARDWARE BY STOREFRONT SWING DOOR SYSTEM MANUFACTURER, PUSH/PULL. KEYED LOCK.

15. STOREROOM SET, CARD READER. MASTER KEY.

16. PASSAGE SET, PUSH/PULL, KICK PLATE INTERIOR SIDE. FLUSH BOLT.

17. PRIVACY SET W/ OCCUPIED INDICATOR, CLOSER, DOOR STOP.

18. ENTRY SET WITH PANIC HARDWARE, CLOSER, CARD READER. MASTER KEY.

19. CLASSROOM SET, DOOR STOP WITH CLOSER.


DOOR + HARDWARE NOTES

- INTERIOR DOORS OPENING TO A PERPENDICULAR WALL MUST HAVE WALL STOPS WITH CONCEALED MOUNTING MOUNTED TO SOLID IN WALL BLOCKING. REFER TO HARDWARE SCHEDULE.
- DOORS WITHIN ACCESSIBLE PATH OF TRAVEL TO BE OPENABLE WITH A SINGLE EFFORT BY LEVER, PANIC BAR OR PUSH/PULL HARDWARE. DOOR OPENING HARDWARE TO BE BETWEEN 30" TO 44" A.F.F., EXCEPT AS PROVIDED BY CODE (SEE 1 ABOVE).
- DOORS RECEIVING CLOSERS OR SPRING HINGES, AS INDICATED IN SCHEDULE ARE TO BE ADJUSTED TO PROVIDE FOR A MAXIMUM EFFORT TO OPERATE OF 5 POUNDS FOR INTERIOR DOORS AND EXTERIOR DOORS. CLOSERS MUST ALLOW THREE SECONDS TO MOVE DOOR FROM A 70 DEGREE OPEN POSITION TO A POINT 3" FROM THE LATCH. IF CONFLICT WITH CODE, FIRE & LIFE SAFETY CODE SHALL PREVAIL. DO NOT USE HOLD OPEN DEVICES.
- THRESHOLDS SHALL NOT EXCEED 1/2" IN HEIGHT
- WOOD AND H.M. DOORS TO HAVE 3 FULL BEARING MORTISE HINGES WITH NON-REMOVABLE HINGE PINS, DOOR CLOSERS, AND DOOR STOPS (INTERIOR DOORS), FINISH US26D (SATIN CHROME). (U.N.O.)
- HOLLOW METAL FRAMES SHALL BE 18 GA. PRESSED, FLUSH TYPE WITH MITERED KNOCK DOWN STYLE CORNERS. CASH OFFICE FRAME SHALL BE 16 GA. H.M. FLUSH TYPE WITH DOUBLE STUDS AT JAMBS. FRAMES ARE TO BE REINFORCED AND PREPARED FOR HARDWARE. PROVIDE 4" HEAD FOR FRAMES IN EXTERIOR CMU OPENINGS WHERE APPROPRIATE TO MATCH MASONRY COURSING.
- HM DOORS ARE TO BE 18 GA., FACTORY PRIMED STEEL, FLUSH TYPE WITH INSULATED WEATHER SEALED CORE; STIFFENING; HARDWARE REINFORCING; CLOSED TOP & BOTTOM CHANNELS; AND HANDED FOR INDICATED SWING. DO NOT USE UNIVERSAL TYPE DOORS.
- SOLID CORE WOOD DOORS SHALL BE PREPARED FOR PLASTIC LAMINATE FINISH.
- GENERAL CONTRACTOR TO PROVIDE CONSTRUCTION CORES FOR ALL EXTERIOR DOORS PRIOR TO TURN OVER. AT TIME OF TURN OVER CONTRACTOR IS TO TURN OVER CORE EXTRACTION KEY TO OWNER'S REPRESENTATIVE.
- UNLESS OTHERWISE REQUIRED BY LOCAL AUTHORITY, INSTALL ACCESSIBLE TOILET ROOM SIGN AND ALL OTHER SIGNING REQUIRED BY ADA OR LOCAL AUTHORITY, WHETHER AT TOILET ROOMS OR ELSEWHERE IN THE BUILDING, MUST BE PROVIDED AND INSTALLED BY THE GENERAL CONTRACTOR, SUPPLIED BY GENERAL CONTRACTOR.
- ALL EXTERIOR DOORS ARE TO BE FULLY WEATHERSTRIPPED INCLUDING A RAIN DRIP AND DOOR BOTTOM, HAVE ACCESSIBLE THRESHOLDS AND CONCRETE LANDINGS (OR SIDEWALK).
- COORDINATE ALL HARDWARE KEYING WITH THE OWNER'S REPRESENTATIVE PRIOR TO PLACING HARDWARE ORDER.
- FOR EXTERIOR HOLLOW METAL DOORS, PAINT FRAME AND DOOR ON INTERIOR SIDE PER DOOR SCHEDULE. PAINT FRAME AND DOOR ON EXTERIOR SIDE PER LANDLORDS REQUIREMENTS.

DOOR TYPE NOTES

THE FOLLOWING ARE THE MINIMUM ACCESSIBILITY REQUIREMENTS FOR OPERABLE INTERIOR / EXTERIOR DOORS:

- DOORS MUST BE A MINIMUM OF 3'-0" WIDE AND 6'-8" HIGH.
- DOORS MUST OPEN A MINIMUM OF 90 DEGREES.
- CLEAR WIDTH OF DOORWAYS MUST BE 32" MINIMUM.
- DOUBLE DOORS / AUTOMATIC DOORS AT LEAST ONE LEAF MUST COMPLY WITH ITEMS 1 THROUGH 3 ABOVE.
- THE BOTTOM 10" OF ALL DOORS, EXCEPT AUTOMATIC AND SLIDING DOORS, SHALL HAVE A SMOOTH, UNINTERRUPTED SURFACE TO ALLOW THE DOOR TO BE OPENED BY A WHEELCHAIR FOOTREST WITHOUT CREATING A TRAP OR HAZARDOUS CONDITION. WHERE NARROW FRAME DOORS ARE USED, A 10" HIGH SMOOTH PANEL SHALL BE INSTALLED ON THE PUSH SIDE OF THE DOOR, WHICH ALLOWS THE DOOR TO BE OPENED BY A WHEELCHAIR FOOTREST WITHOUT A TRAP OR HAZARDOUS CONDITION.
- MAXIMUM EFFORT TO OPERATE DOORS SHALL NOT EXCEED 5 LBS FOR EXTERIOR AND INTERIOR DOOR, SUCH PULL OR PUSH EFFORT BEING APPLIED AT RIGHT ANGLES TO HINGED DOORS AND AT THE CENTER PLANE OF SLIDING OR FOLDING DOORS. COMPENSATING DEVICES OR AUTOMATIC DOOR OPERATORS MAY BE UTILIZED TO MEET THE ABOVE STANDARDS. WHEN FIRE DOORS ARE REQUIRED THE MAXIMUM EFFORT TO OPERATE THE DOOR MAY BE INCREASED TO THE MINIMUM ALLOWABLE BY THE APPROPRIATE ADMINISTRATIVE AUTHORITY, BUT SHALL NOT EXCEED 15 LBS.
- IF THE DOOR HAS A CLOSER, THEN THE SWEEP PERIOD OF THE CLOSER SHALL BE ADJUSTED SO THAT FROM AN OPEN POSITION OF 70 DEGREES, THE DOOR WILL TAKE AT LEAST 3 SECONDS TO MOVE TO A POINT 3" FROM THE LATCH, MEASURED TO THE LANDING EDGE OF DOOR.
- HAND ACTIVATED DOOR OPENING HARDWARE (IF PROVIDED) SHALL BE CENTERED BETWEEN 30" AND 44" ABOVE THE FLOOR. LATCHING AND LOCKING DOORS THAT ARE HAND ACTIVATED AND WHICH ARE IN A PATH OF TRAVEL SHALL BE OPERABLE WITH A SINGLE EFFORT BY LEVER TYPE HARDWARE, PANIC B AS, PUSH-PULL ACTIVATING BARS OR OTHER HARDWARE DESIGNED TO PROVIDE PASSAGE WITHOUT REQUIRING THE ABILITY TO GRASP THE OPENING HARDWARE.
- WHERE THE PLANE OF THE DOORWAY IS OFFSET 8 OR MORE INCHES FROM ANY OBSTRUCTION WITHIN 18" MEASURED Laterally ON THE LATCH SIDE, THE DOOR SHALL BE PROVIDED WITH MANEUVERING CLEARANCE FOR FRONT APPROACH.
- FLOOR OR LANDING ON EACH SIDE OF THE DOOR TO BE LEVEL AND CLEAR LEVEL AREA IN THE DIRECTION OF THE DOOR SWING IS A MINIMUM OF 60" IN LENGTH. LEVEL AREA OPPOSITE THE DIRECTION OF THE DOOR SWING IS A MINIMUM OF 44-48" IN LENGTH, DEPENDENT UPON DIRECTION OF THE APPROACH & EXISTENCE OF A LATCH & CLOSER. SURFACE SLOPE OF THE LEVEL AREA SHALL NOT EXCEED 150 GRADIENT (2%).
- THE WIDTH OF THE LEVEL AREA ON THE SIDE TO WHICH THE DOOR SWINGS SHALL EXTEND 24" PAST THE STRIKE EDGE OF THE DOOR FOR EXTERIOR DOORS & 18" PAST THE STRIKE EDGE FOR INTERIOR DOORS.

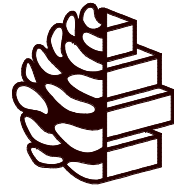


**TURPENTINE
DESIGN**

1007 Procure Street
Fuquay-Varina, NC 27526

919.412.9138
turpentine-design.com

REVISIONS

SEALS

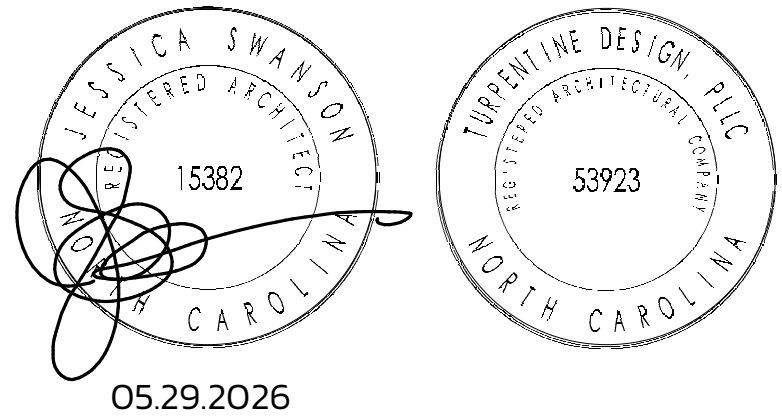

ARQ AVIATION

FLIGHT SCHOOL + FBO

Wilmington International Airport (ILM)
Wilmington, NC 28405

OWNER
ARQ Realty

COPYRIGHT 2025 - ALL RIGHTS RESERVED
PRINTED OR ELECTRONIC DRAWINGS & DOCUMENTATION MAY NOT BE REPRODUCED OR REDISTRIBUTED IN ANY WAY WITHOUT WRITTEN PERMISSION FROM TURPENTINE DESIGN

PHASE	PERMIT SET
DATE	05.29.2026
TD PROJECT #	25-009

DRAWING TITLE

DOOR SCHEDULES


DRAWING NUMBER

A-601

DOOR TYPES

1/4" = 1'-0"

3

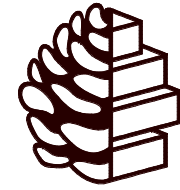


TURPENTINE
DESIGN

1007 Procure Street
Fuquay-Varina, NC 27526

919.412.9138
turpentine-design.com

REVISIONS

SEALS

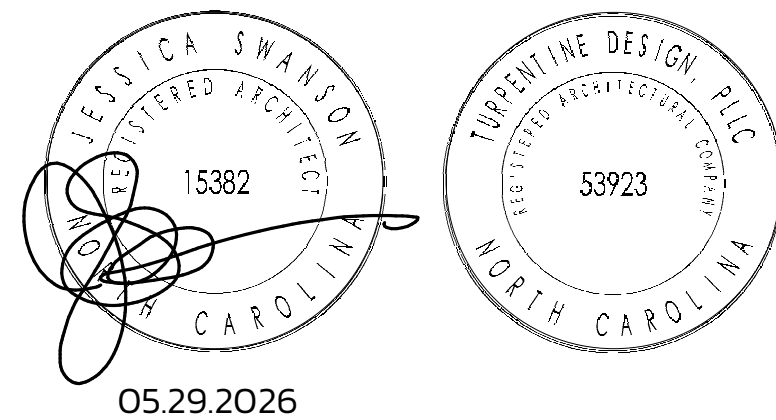

ARQ AVIATION
FLIGHT SCHOOL + FBO

Wilmington International Airport (ILM)
Wilmington, NC 28405


OWNER
ARQ Realty

COPYRIGHT 2025 - ALL RIGHTS RESERVED
PRINTED OR ELECTRONIC DRAWINGS & DOCUMENTATION MAY
NOT BE REPRODUCED OR REDISTRIBUTED IN ANY WAY WITHOUT
WRITTEN PERMISSION FROM TURPENTINE DESIGN

PHASE	PERMIT SET
DATE	05.29.2026
TD PROJECT #	25-009

DRAWING TITLE
HEAD/JAMB/SILL
DETAILS


DRAWING NUMBER
A-602

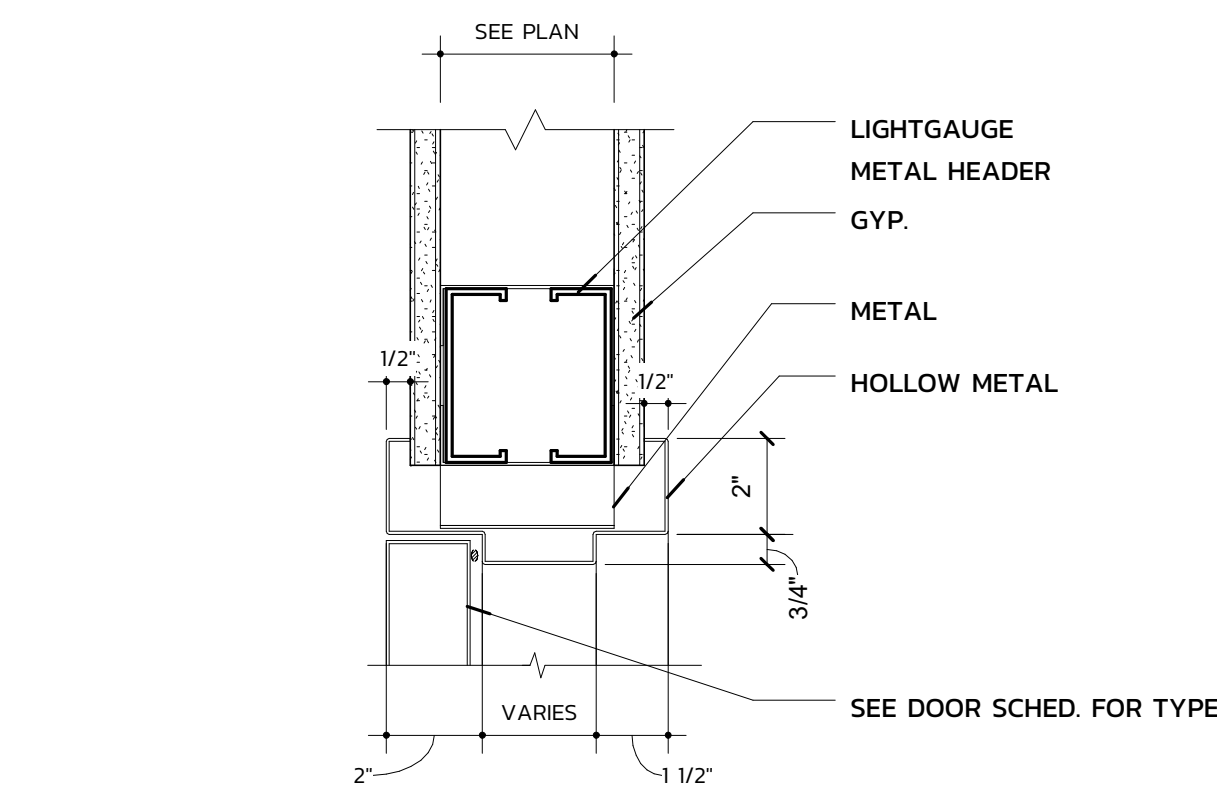

HOLLOW METAL FRAME HEAD DETAIL

3" = 1'-0"


2

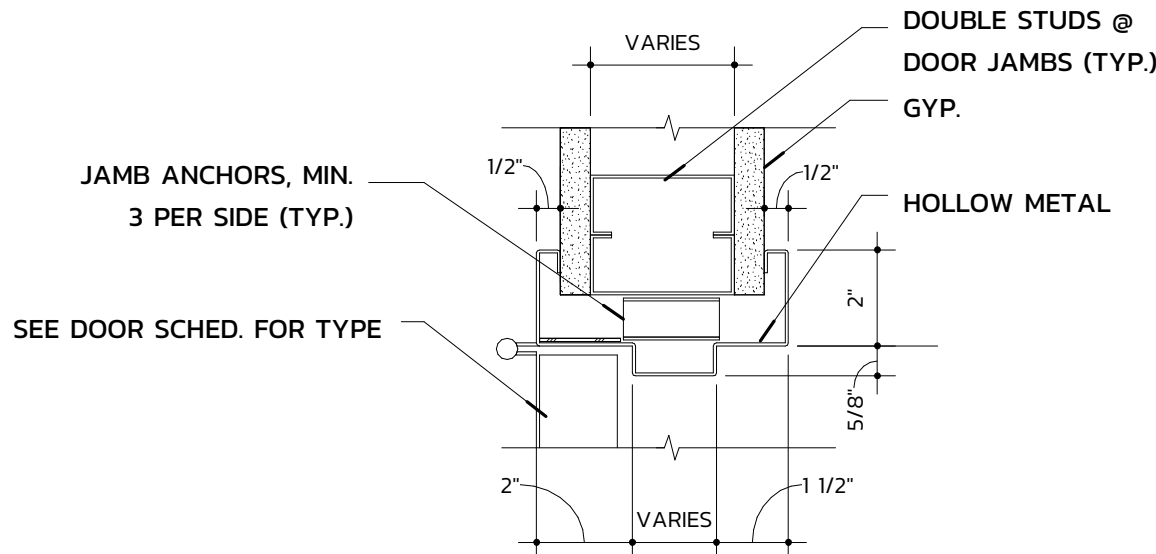

HOLLOW METAL FRAME JAMB DETAIL

3" = 1'-0"


1

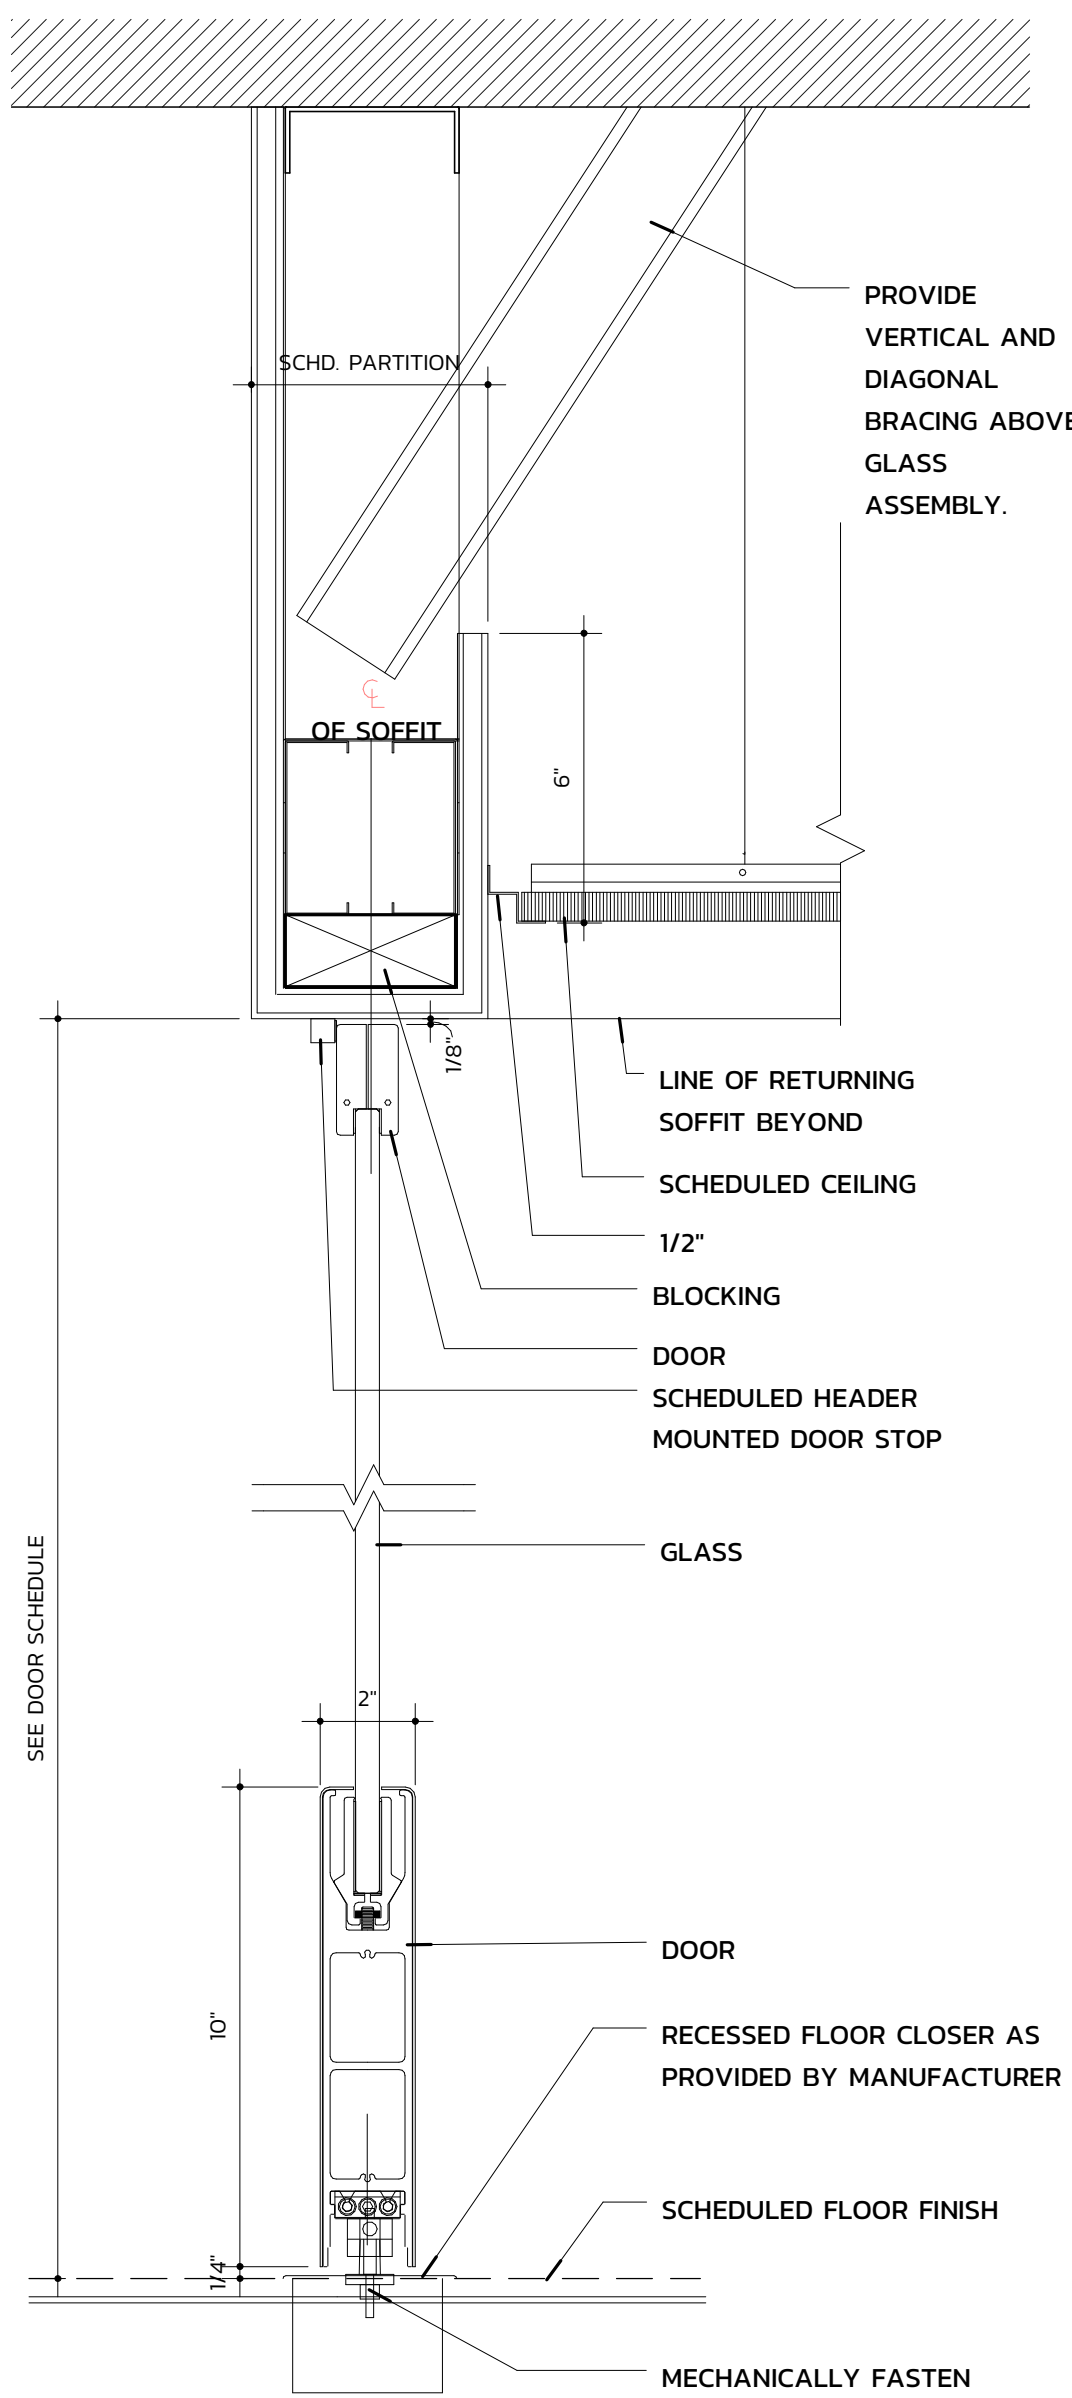

GLASS DOOR HEAD AND SILL DETAILS

3" = 1'-0"

4

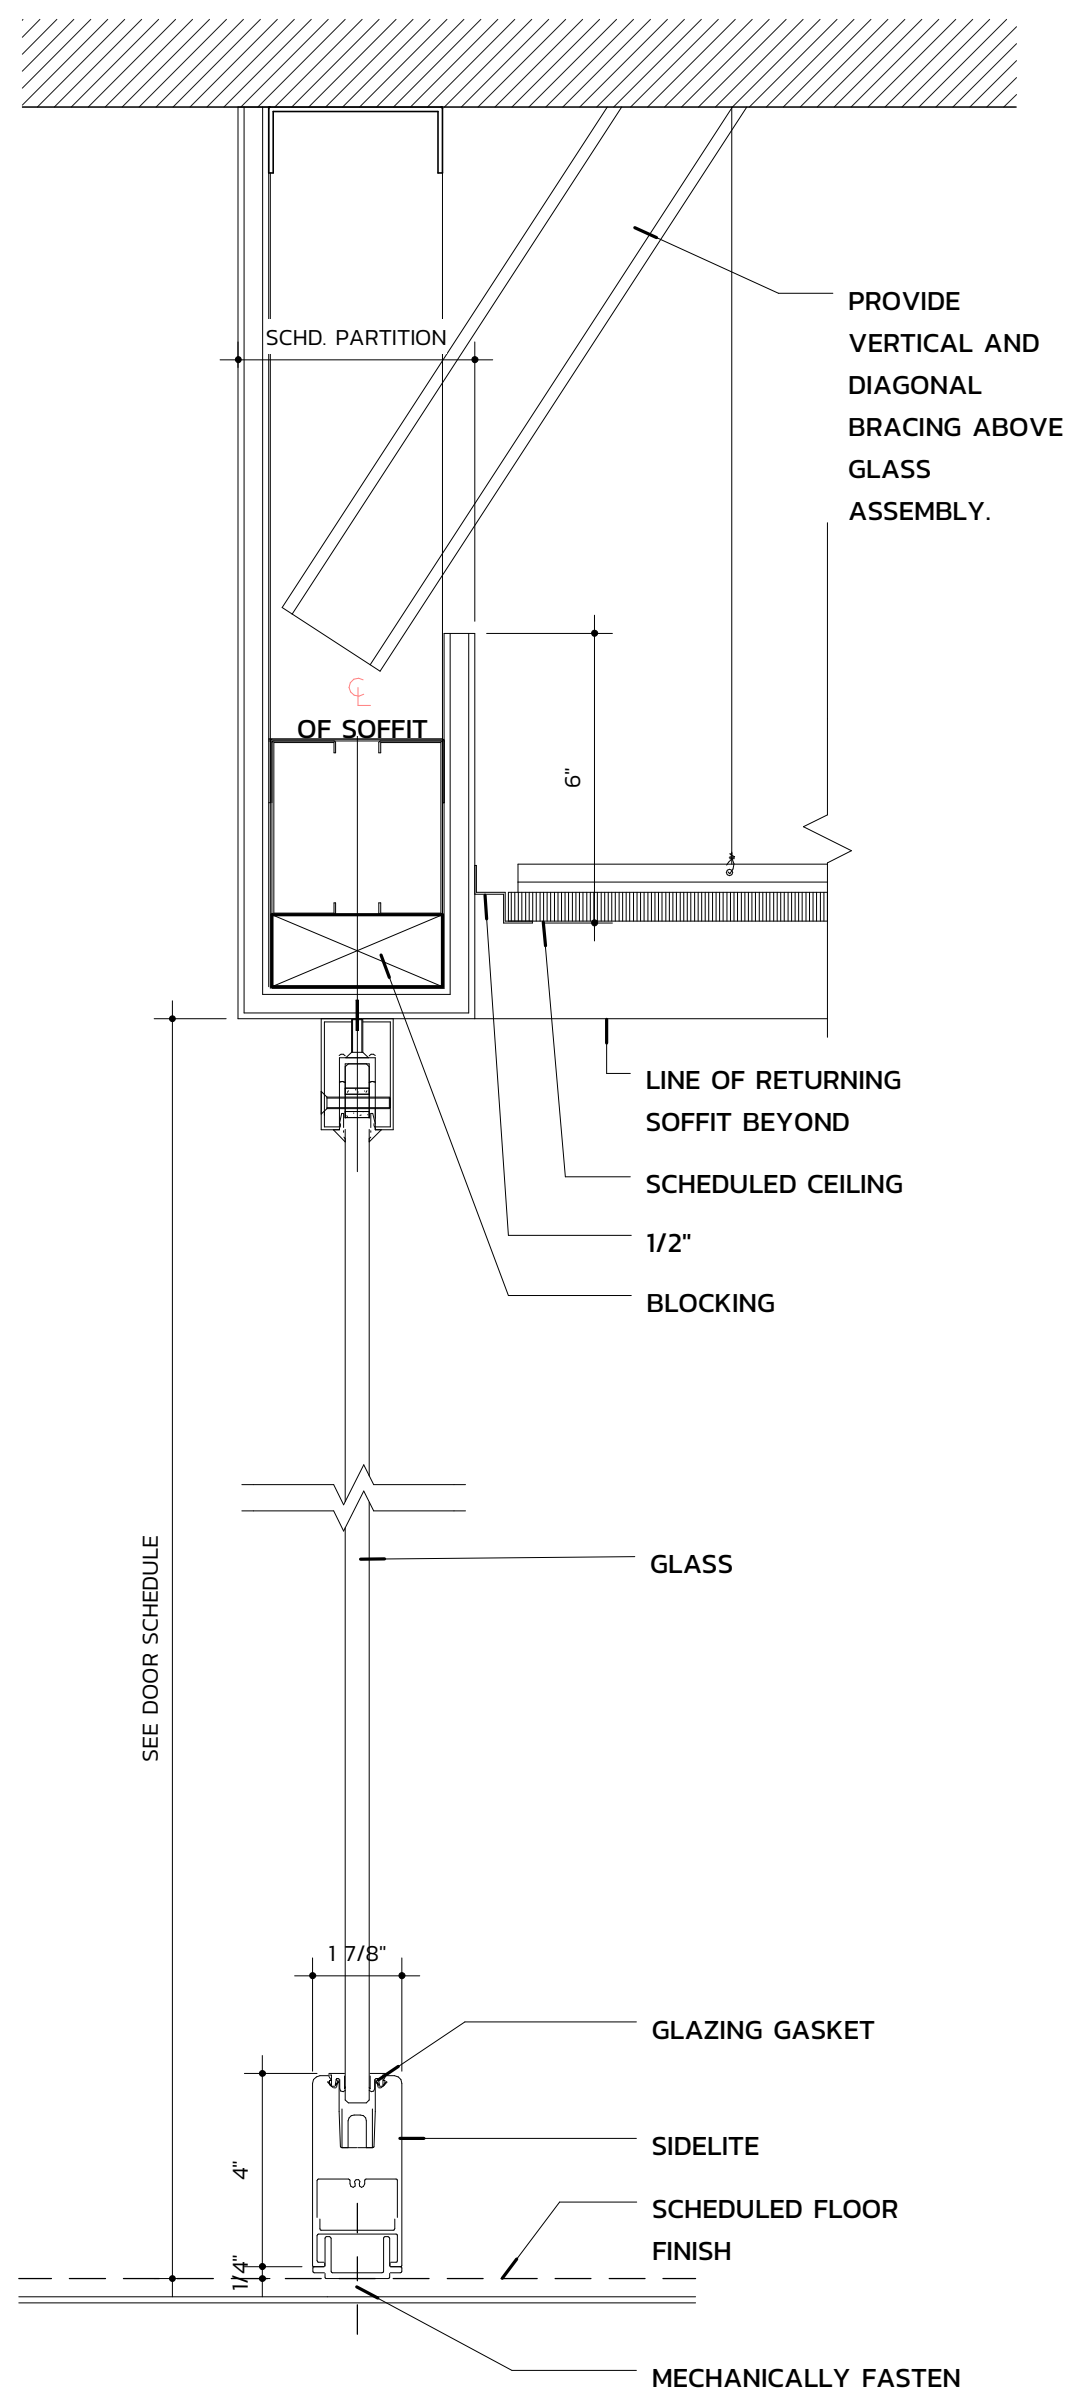


GLASS SIDELITE HEAD AND SILL DETAILS

3" = 1'-0"


3

REVISIONS

SEALS

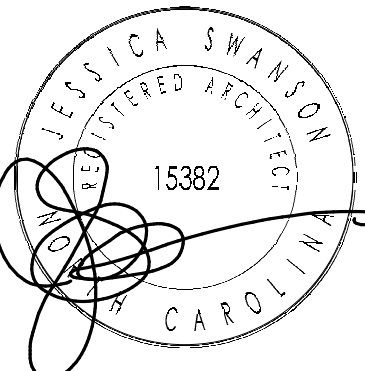

05.29.2026

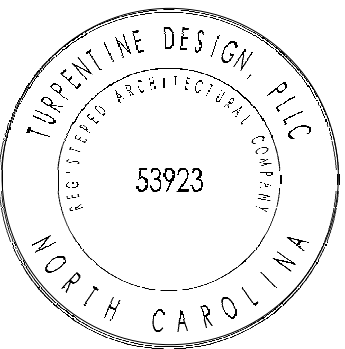

ARQ AVIATION

FLIGHT SCHOOL + FBO

Wilmington International Airport (ILM)
Wilmington, NC 28405

OWNER
ARQ Realty

COPYRIGHT 2025 - ALL RIGHTS RESERVED
PRINTED OR ELECTRONIC DRAWINGS & DOCUMENTATION MAY
NOT BE REPRODUCED OR REDISTRIBUTED IN ANY WAY WITHOUT
WRITTEN PERMISSION FROM TURPENTINE DESIGN


PHASE	PERMIT SET
DATE	05.29.2026
TD PROJECT #	25-009

DRAWING TITLE

EXTERIOR DOOR
DETAILS


DRAWING NUMBER

A-603

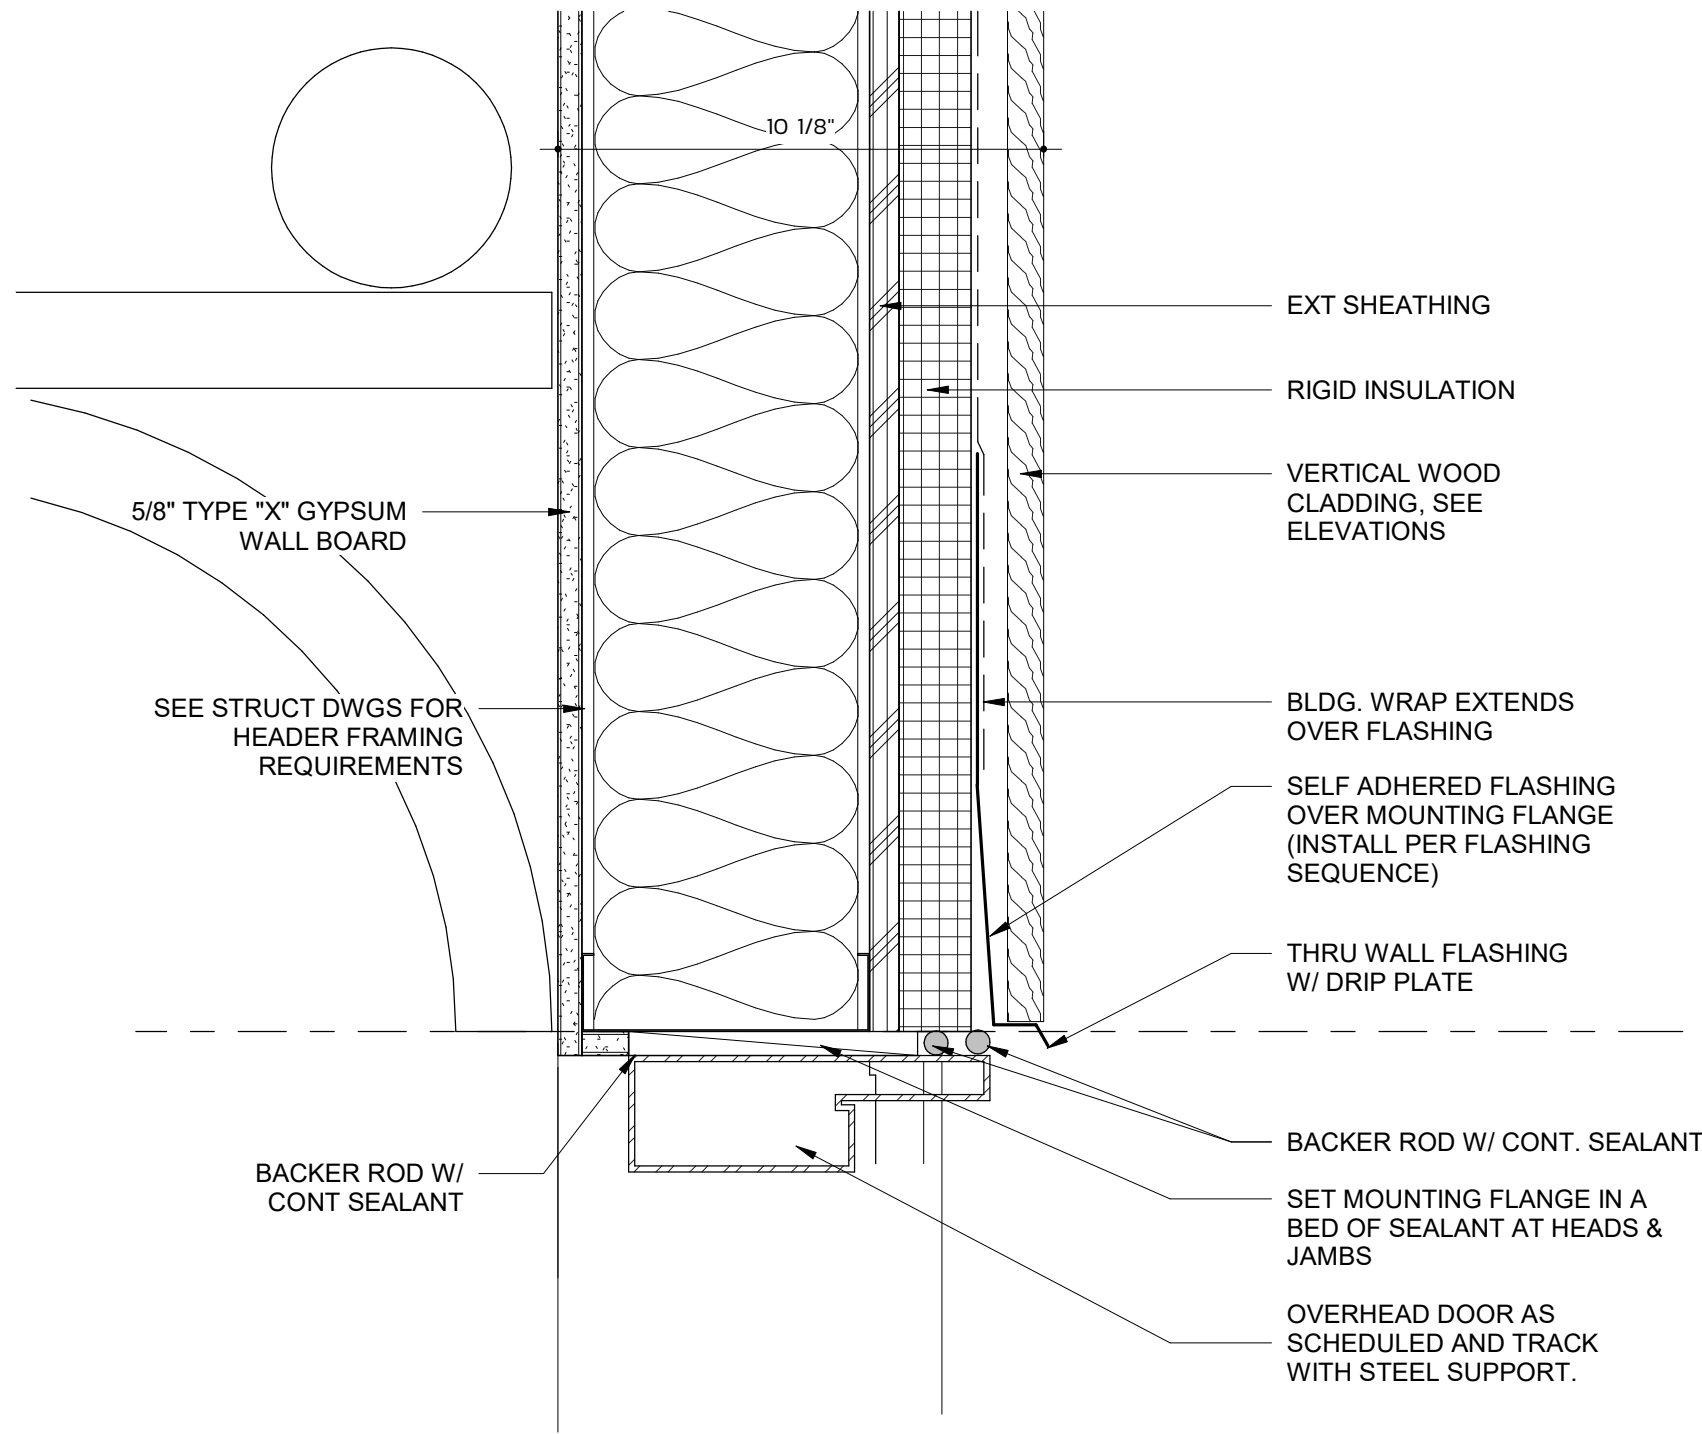


OH DOOR HEAD @ WOOD CLADDING 2

3" = 1'-0"

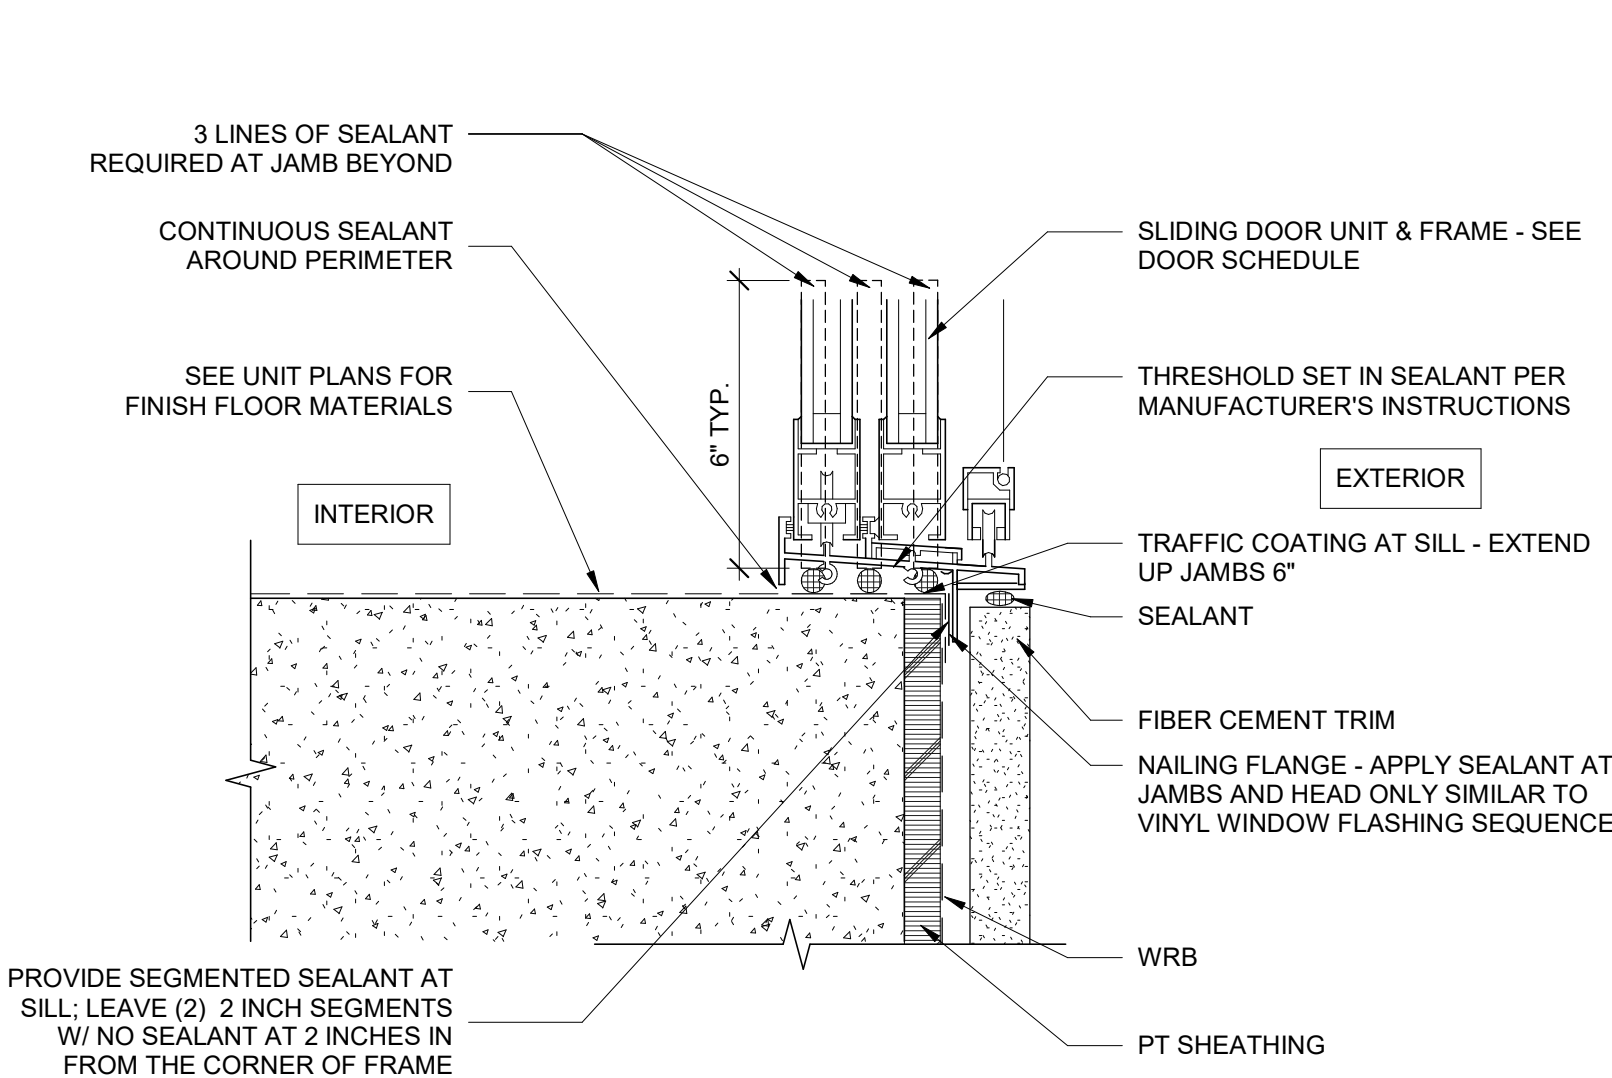


SLIDING DOOR THRESHOLD @ CONCRETE 3

3" = 1'-0"

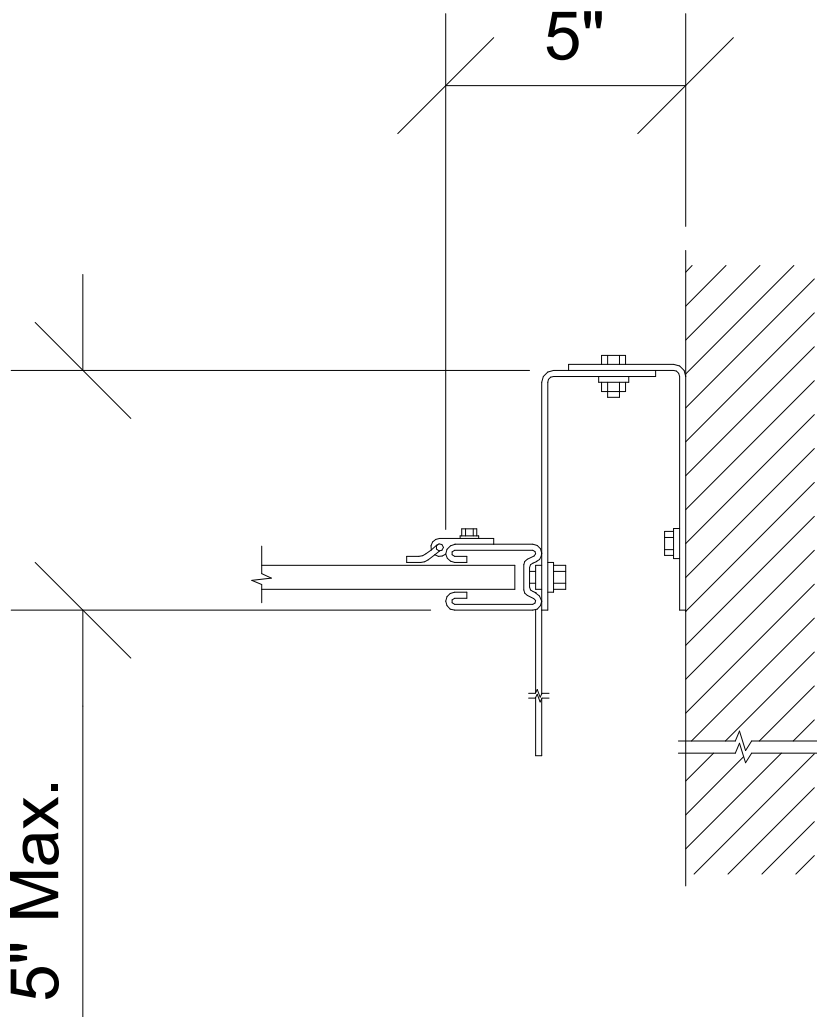

OH DOOR JAMB 1

3" = 1'-0"

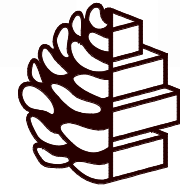


TURPENTINE
DESIGN

1007 Procure Street
Fuquay-Varina, NC 27526

919.412.9138
turpentine-design.com

REVISIONS

SEALS

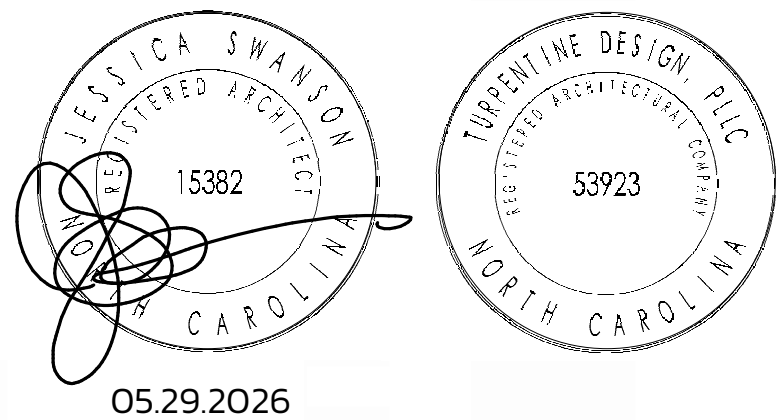

ARQ AVIATION
FLIGHT SCHOOL + FBO

Wilmington International Airport (ILM)
Wilmington, NC 28405

OWNER
ARQ Realty


COPYRIGHT 2025 - ALL RIGHTS RESERVED
PRINTED OR ELECTRONIC DRAWINGS & DOCUMENTATION MAY
NOT BE REPRODUCED OR REDISTRIBUTED IN ANY WAY WITHOUT
WRITTEN PERMISSION FROM TURPENTINE DESIGN

PHASE	PERMIT SET
DATE	05.29.2026
TD PROJECT #	25-009


DRAWING TITLE
EXT. STOREFRONT
SCHEDULE

DRAWING NUMBER


A-611

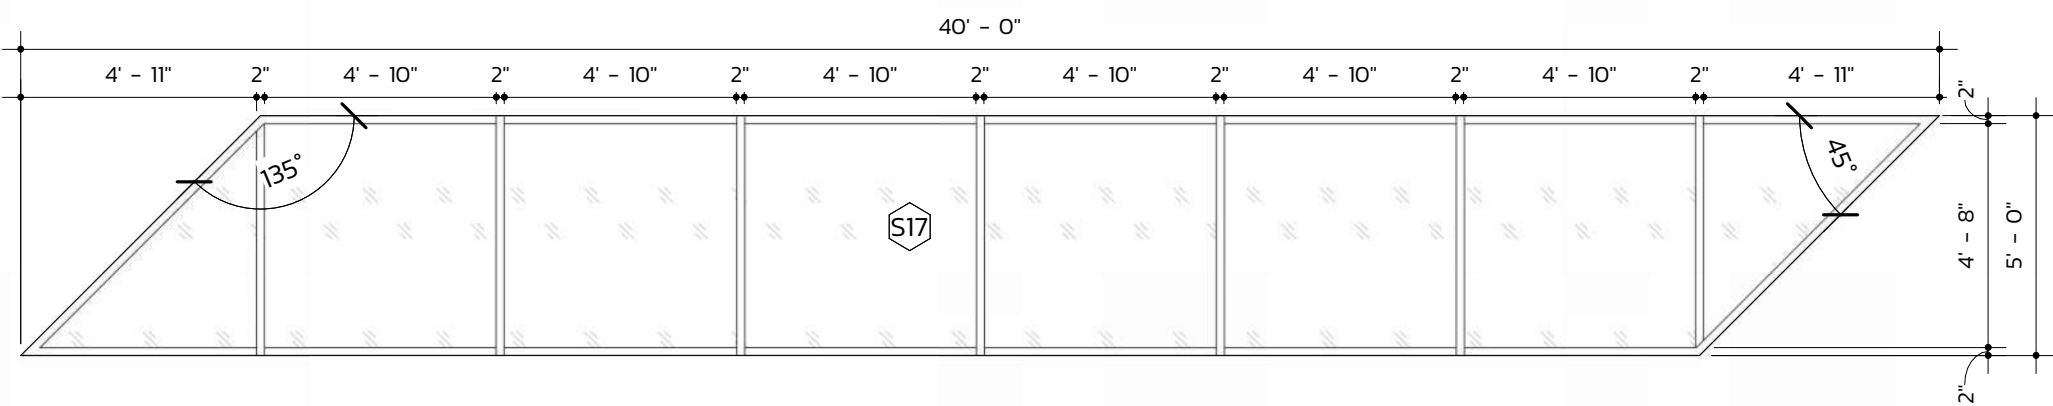


STOREFRONT S17
1/4" = 1'-0"

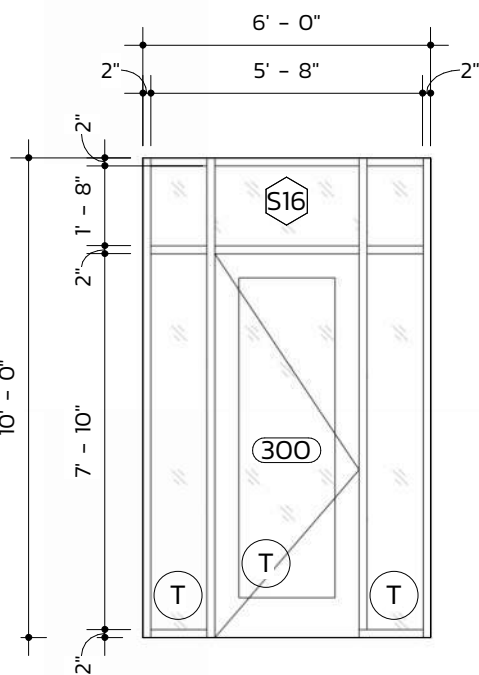


STOREFRONT S16
1/4" = 1'-0"

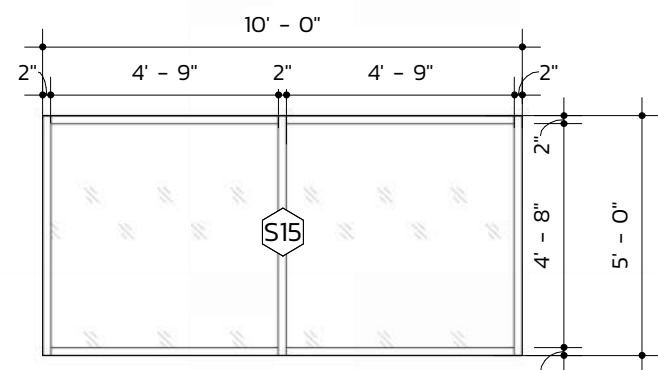


STOREFRONT S15
1/4" = 1'-0"

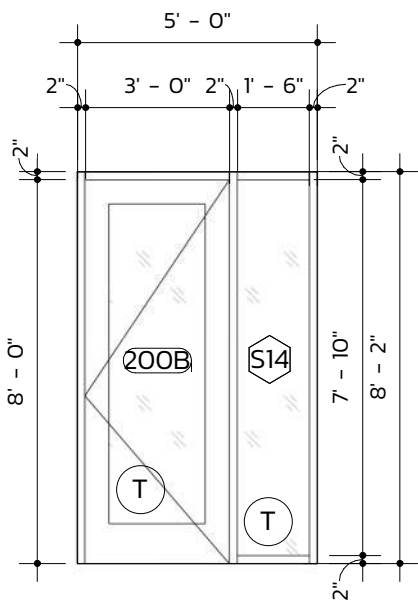


STOREFRONT S14
1/4" = 1'-0"

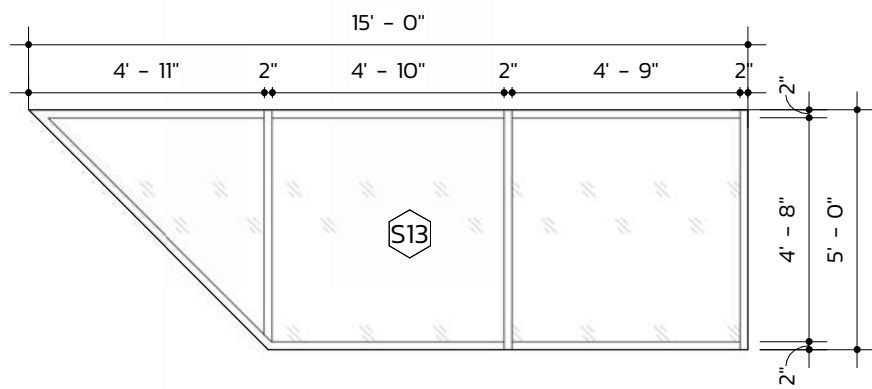


STOREFRONT S13
1/4" = 1'-0"

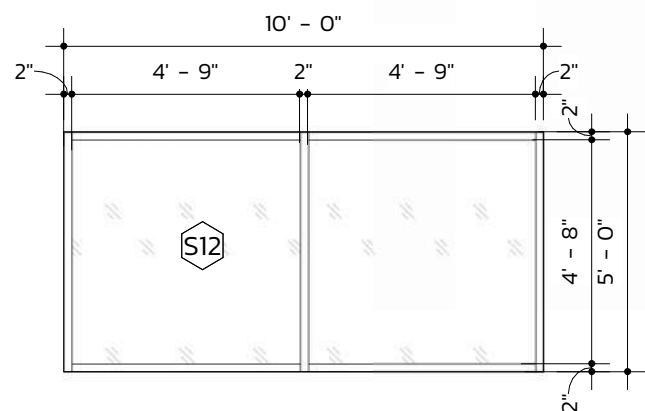


STOREFRONT S12
1/4" = 1'-0"

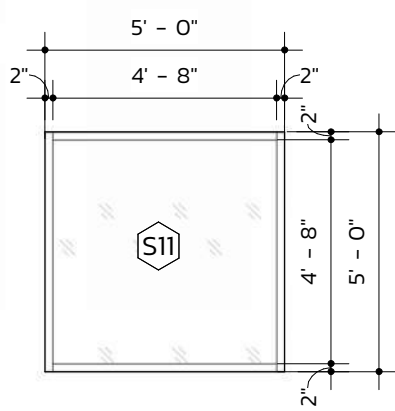


STOREFRONT S11
1/4" = 1'-0"

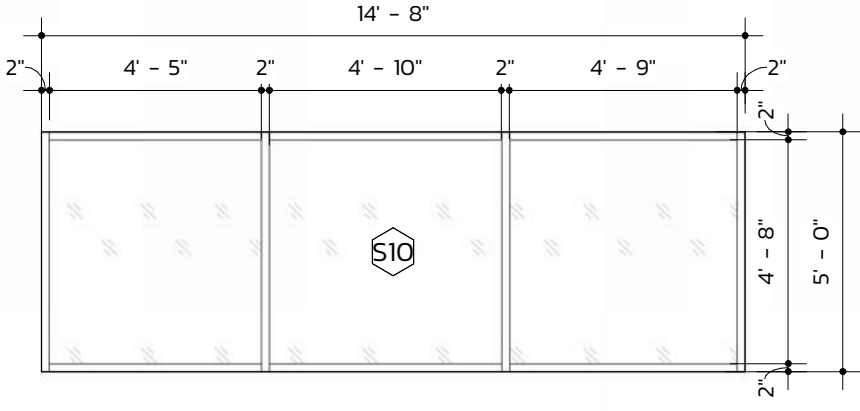


STOREFRONT S10
1/4" = 1'-0"

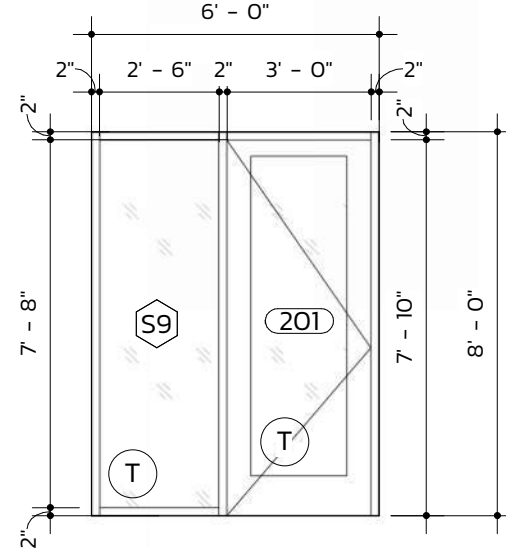


STOREFRONT S9
1/4" = 1'-0"

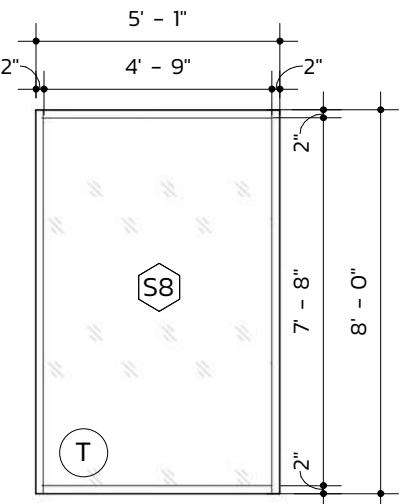


STOREFRONT S8
1/4" = 1'-0"

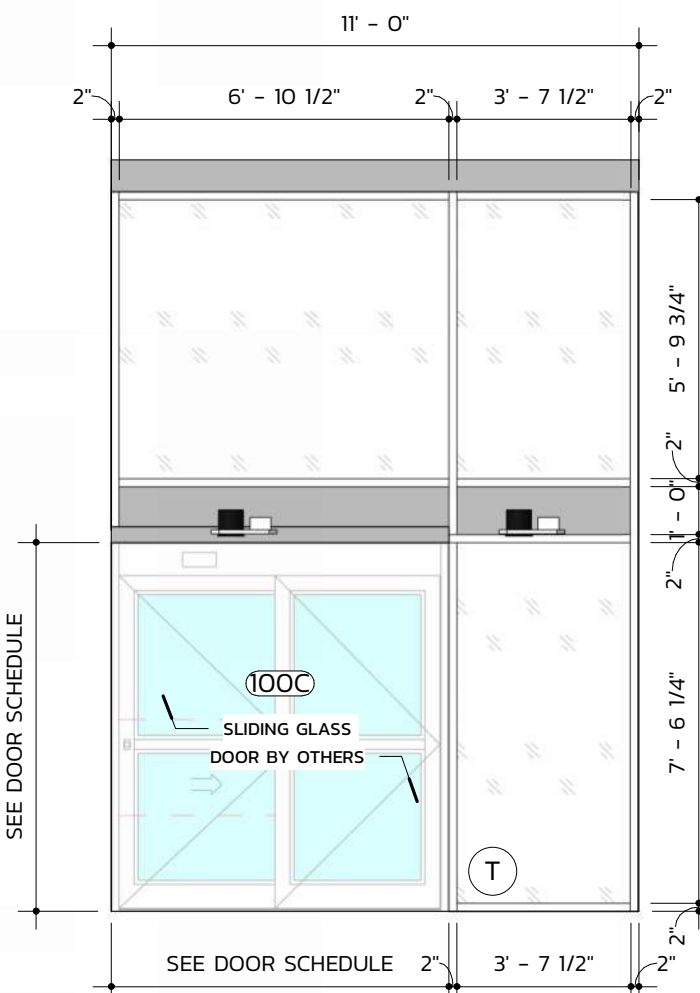


STOREFRONT S7
1/4" = 1'-0"

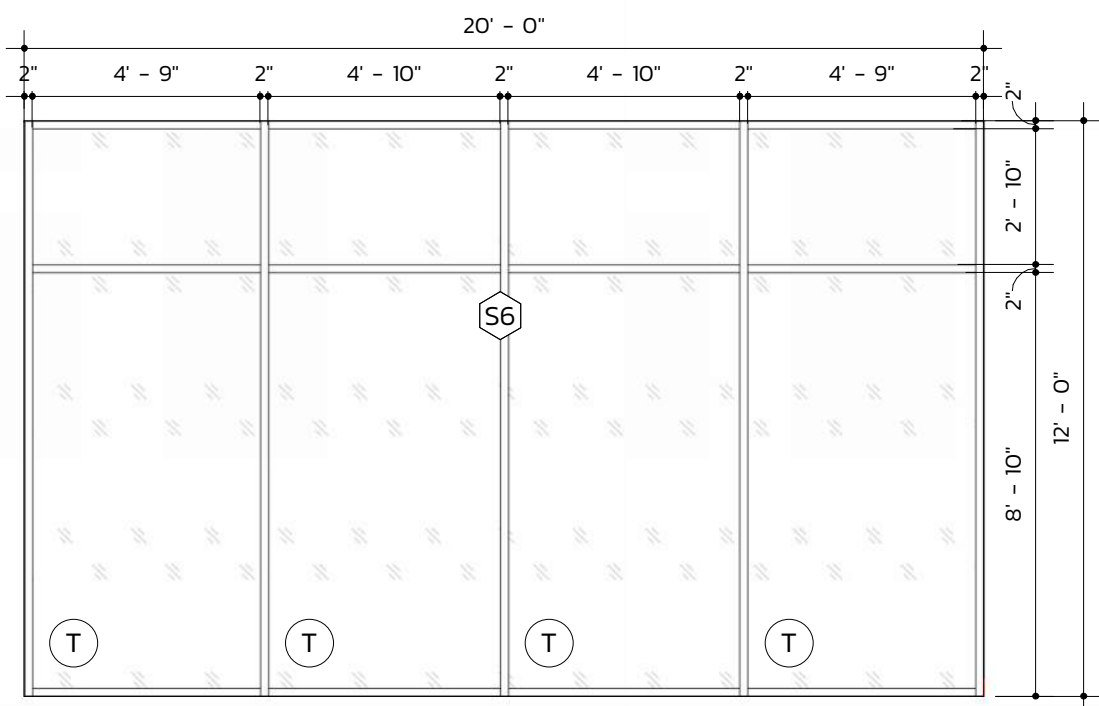


STOREFRONT S6
1/4" = 1'-0"

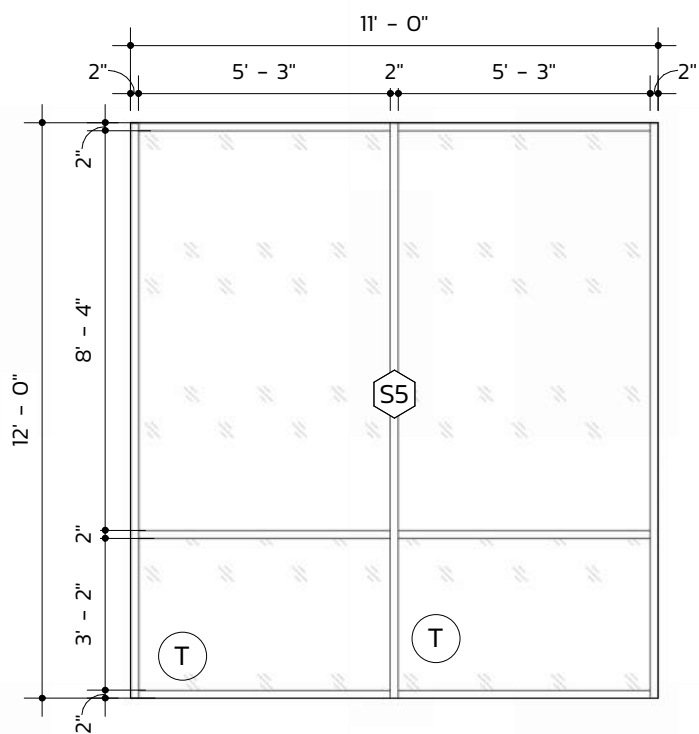


STOREFRONT S5
1/4" = 1'-0"

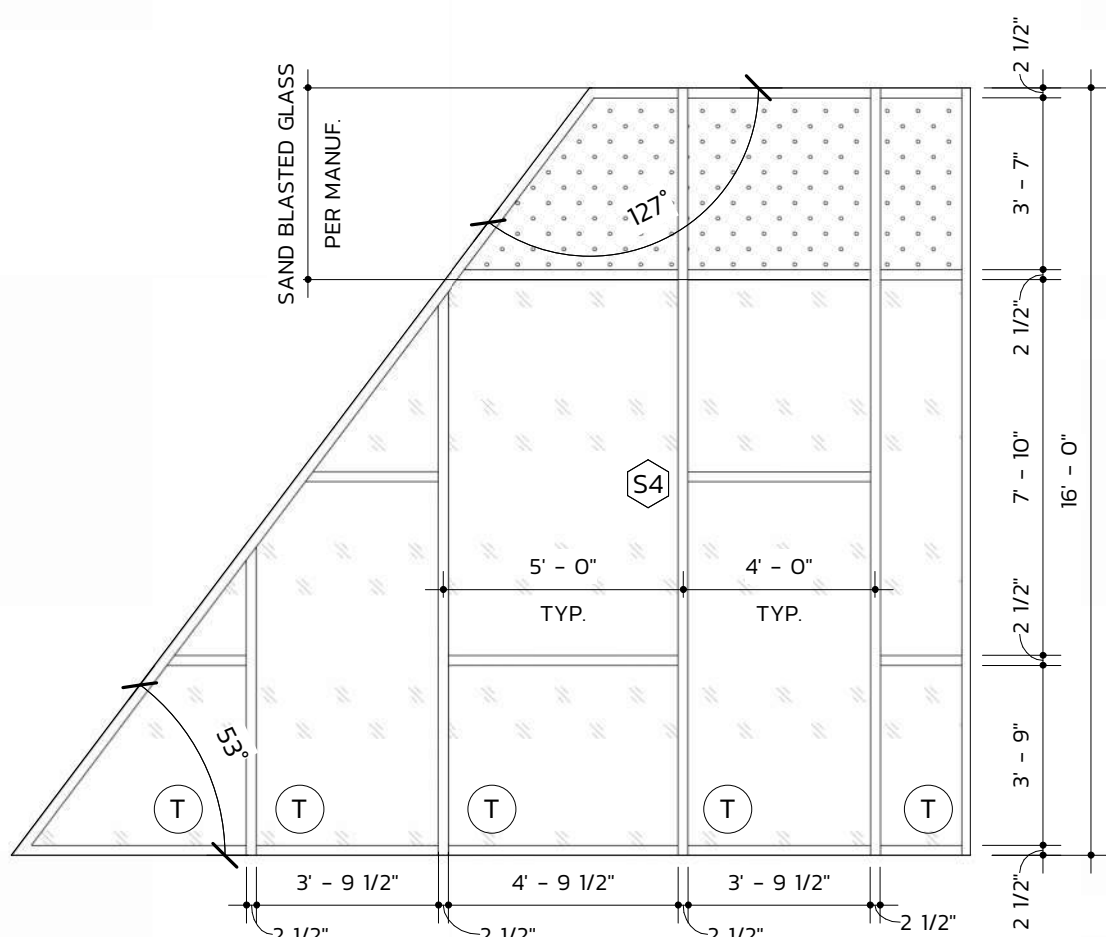


STOREFRONT S4
1/4" = 1'-0"

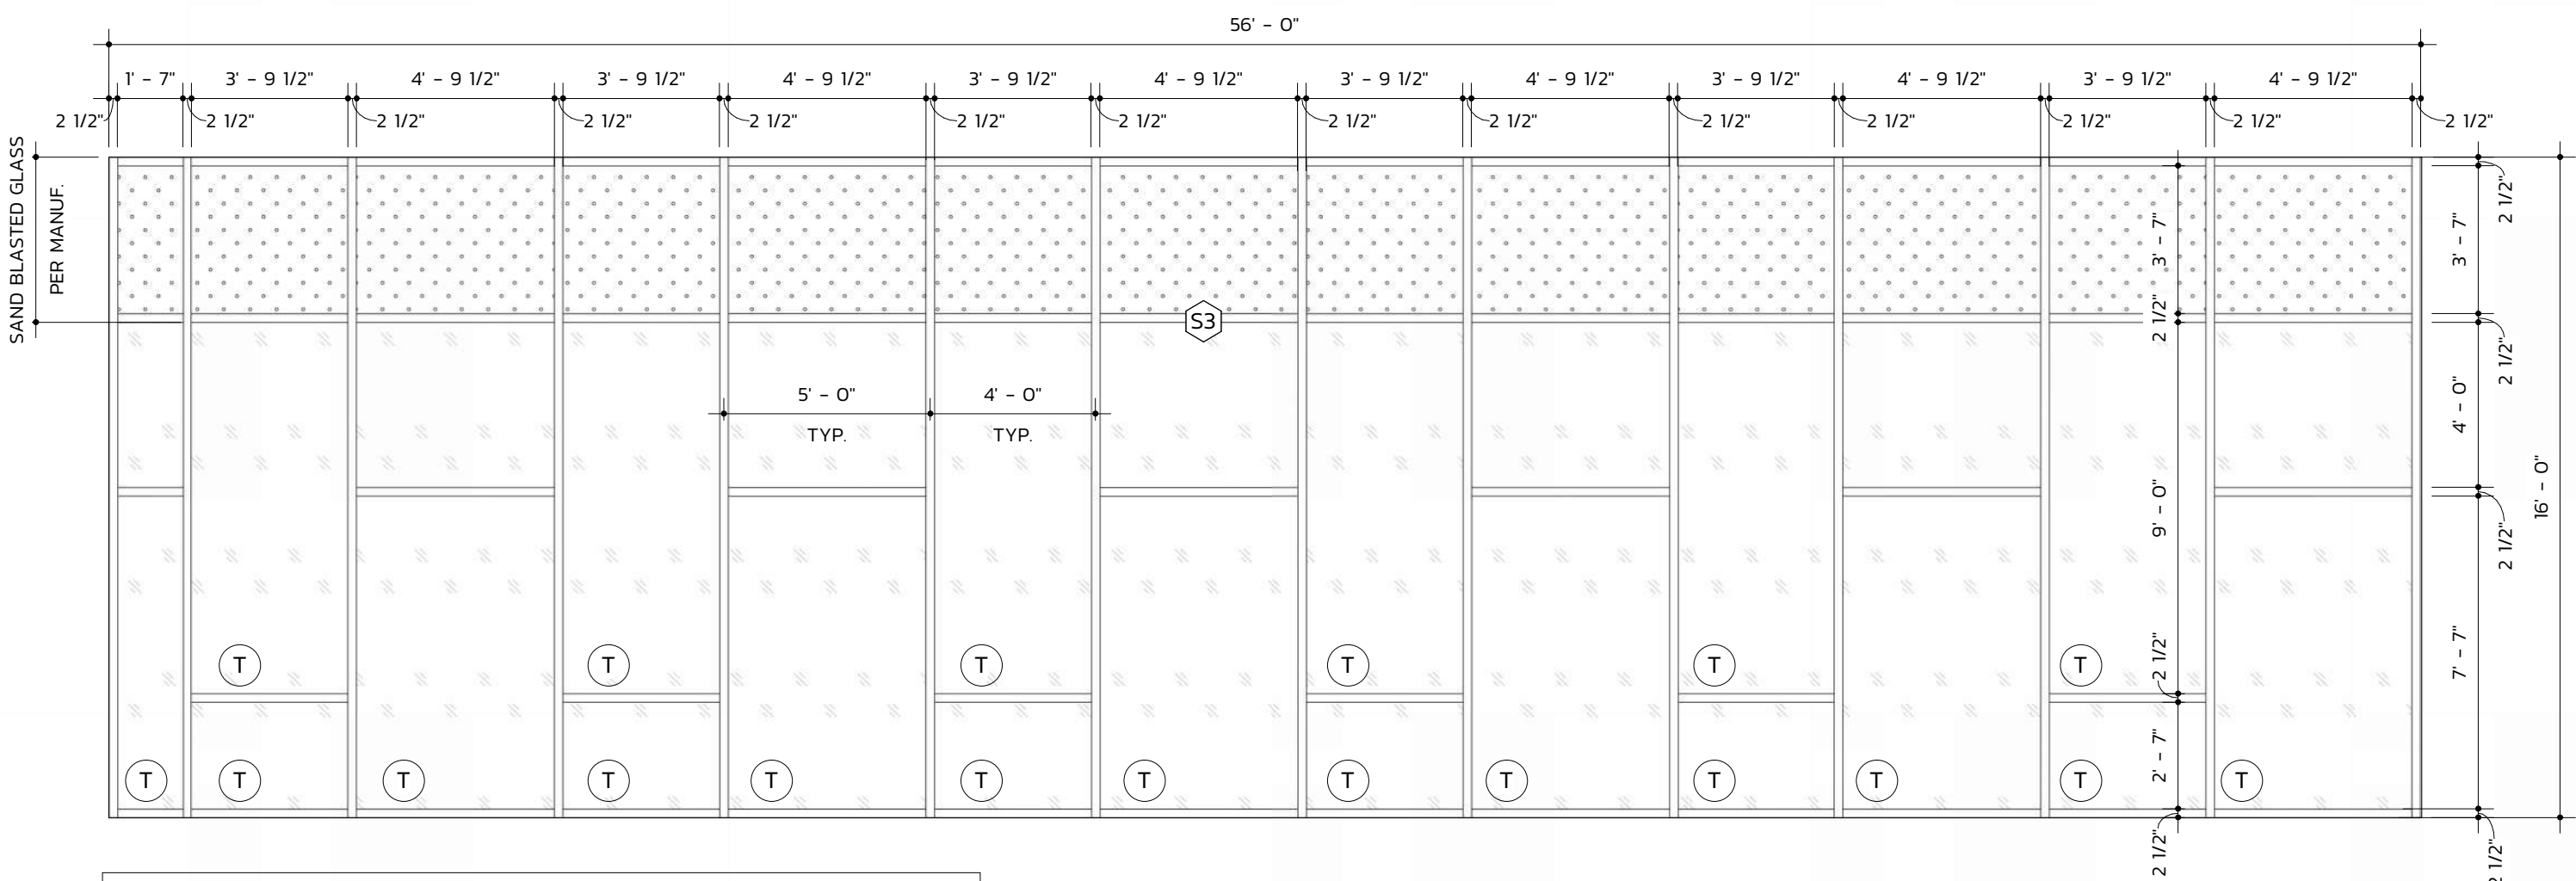

STOREFRONT S3
1/4" = 1'-0"

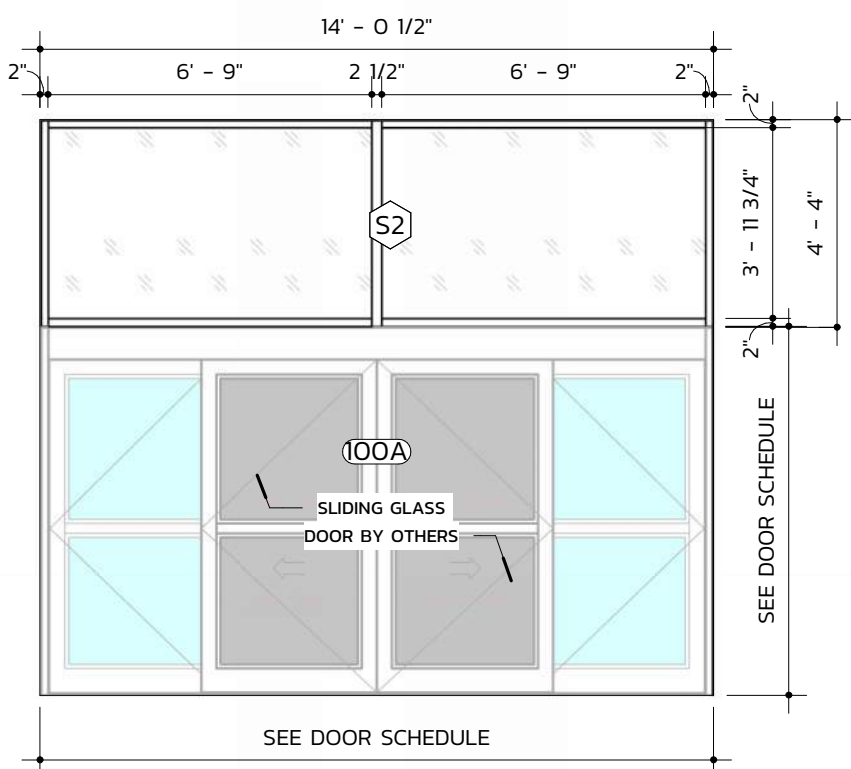


STOREFRONT S2
1/4" = 1'-0"

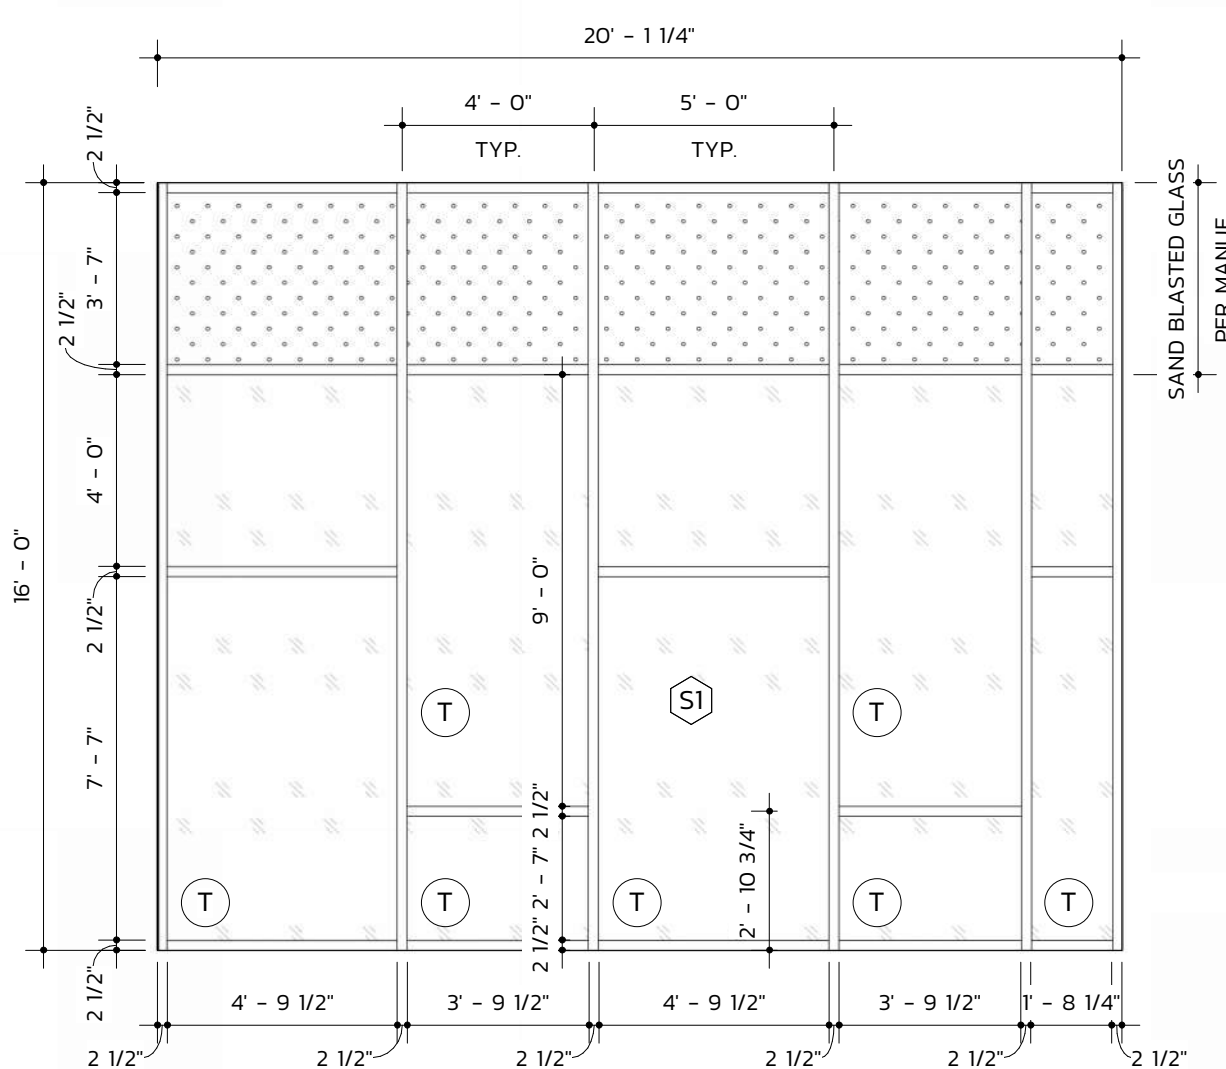

STOREFRONT S1
1/4" = 1'-0"

OLD CASTLE STOREFRONT + CURTAIN WALL SYSTEMS USED AS BASIS OF
DESIGN. EXTERIOR CURTAIN WALLS + STOREFRONTS TO BE IMPACT
RATED WITH SPECIFIED MULLION SIZES AND SPACING, PER
MANUFACTURER. SAND BLASTED GLASS WHERE INDICATED.

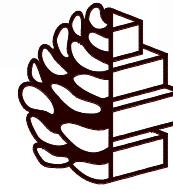

TURPENTINE
DESIGN


1007 Procure Street
Fuquay-Varina, NC 27526

919.412.9138
turentine-design.com


AVANTI SYSTEMS USA STOREFRONT SYSTEM AS BASIS OF DESIGN.
STYLES INCLUDE TYPICAL SWING DOOR SYSTEMS AND SLIDING POCKET
DOOR STOREFRONT SYSTEM. SEE ELEVATIONS AND DOOR SCHEDULE FOR
DOOR TYPE.

KAWNEER SYSTEMS AS BASIS OF DESIGN FOR ALL RATED STOREFRONT
SYSTEMS.


NOTE: ALL STOREFRONTS INDICATED WITH GRAY HATCH TO RECEIVE
PRIVACY FILM OR SANDBLASTED ETCHING, GC TO COORDINATE WITH
ARCHITECT TO SPEC.

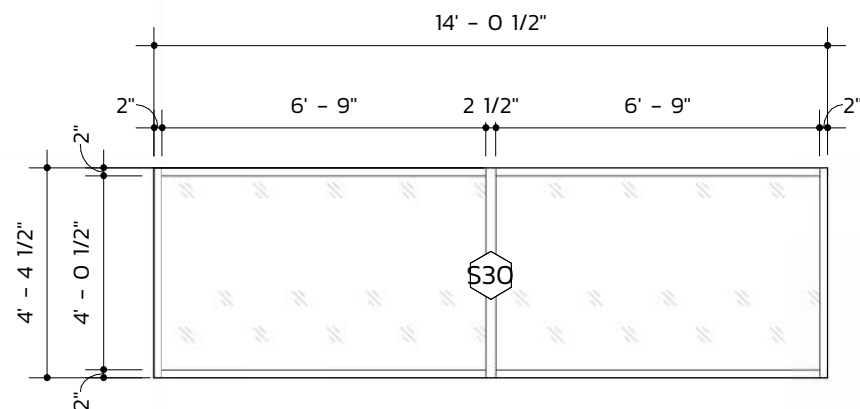


STOREFRONT S30 13
1/4" = 1'-0"

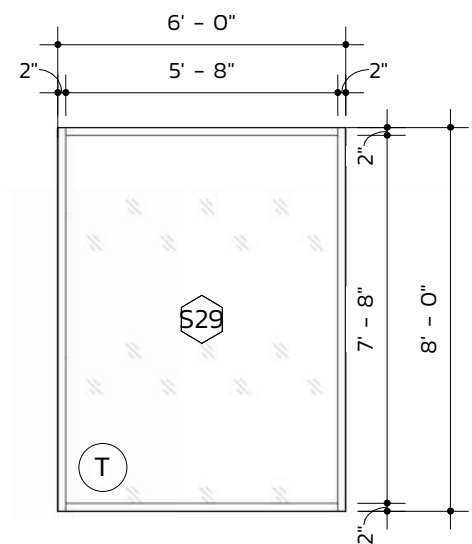


STOREFRONT S29 12
1/4" = 1'-0"

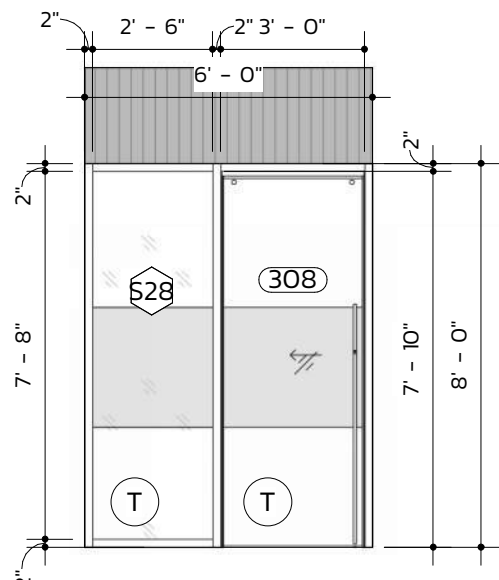


STOREFRONT S28 11
1/4" = 1'-0"

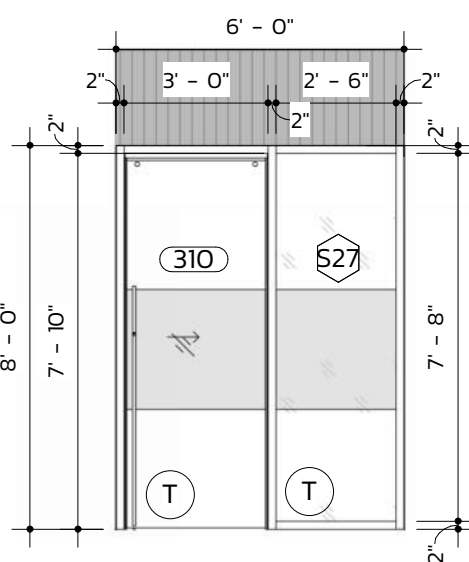


STOREFRONT S27 10
1/4" = 1'-0"

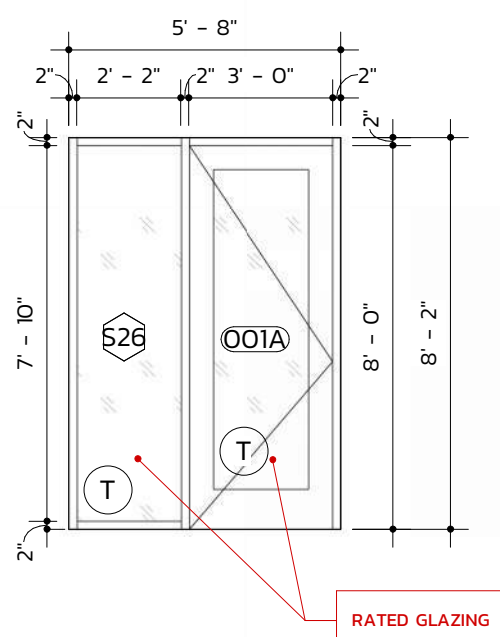


STOREFRONT S26 9
1/4" = 1'-0"

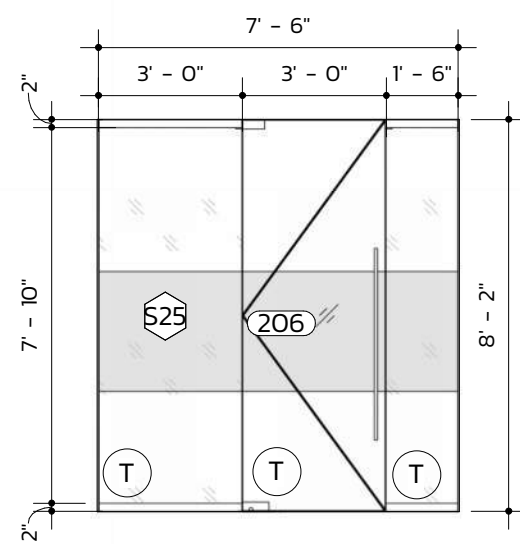


STOREFRONT S25 8
1/4" = 1'-0"

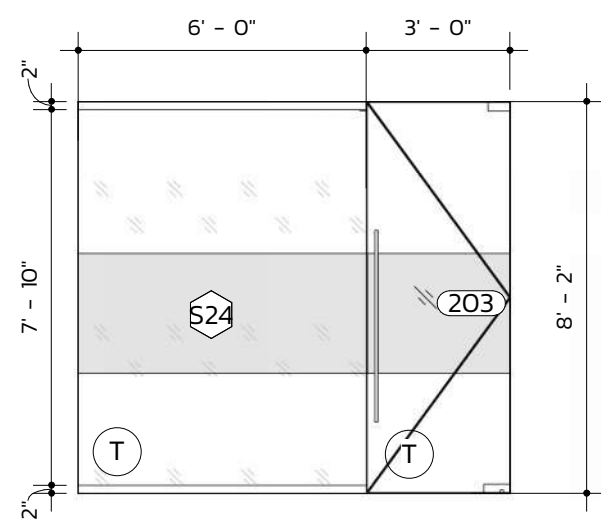


STOREFRONT S24 7
1/4" = 1'-0"

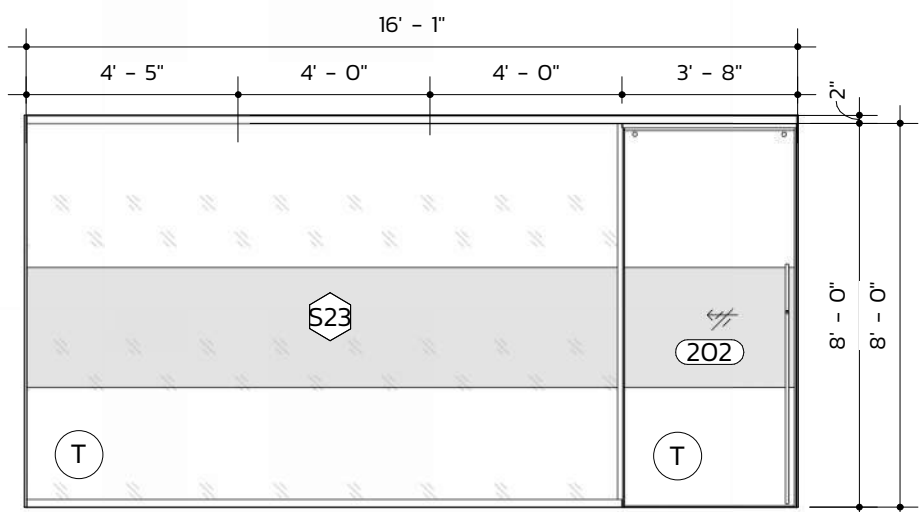


STOREFRONT S23 6
1/4" = 1'-0"

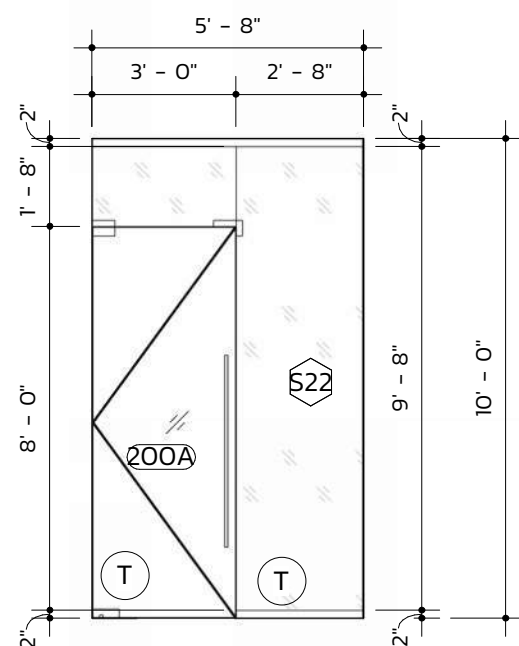


STOREFRONT S22 5
1/4" = 1'-0"

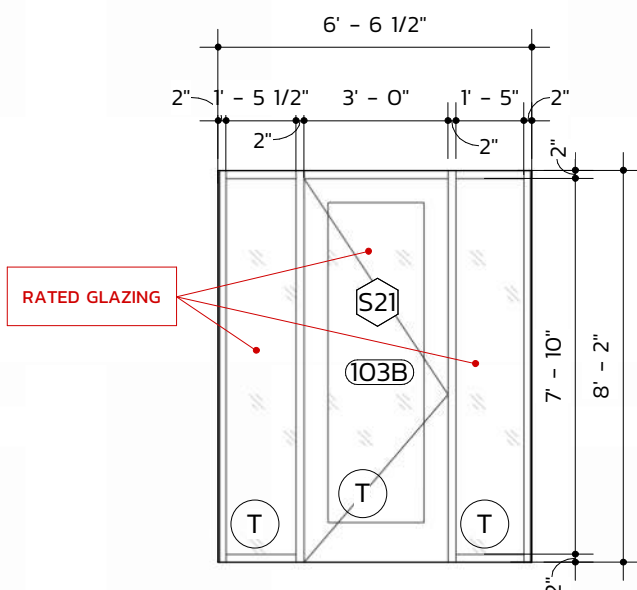


STOREFRONT S21 4
1/4" = 1'-0"

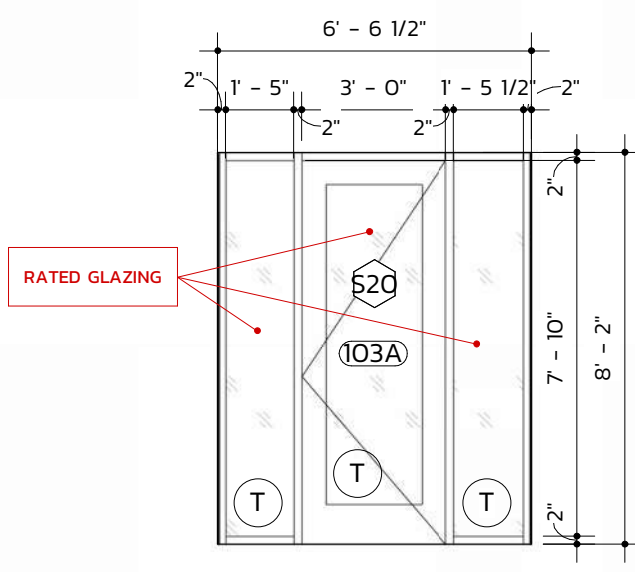

STOREFRONT S20 3
1/4" = 1'-0"

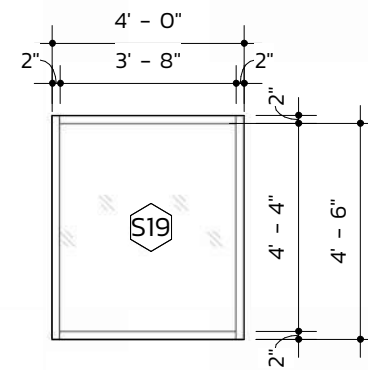


STOREFRONT S19 2
1/4" = 1'-0"

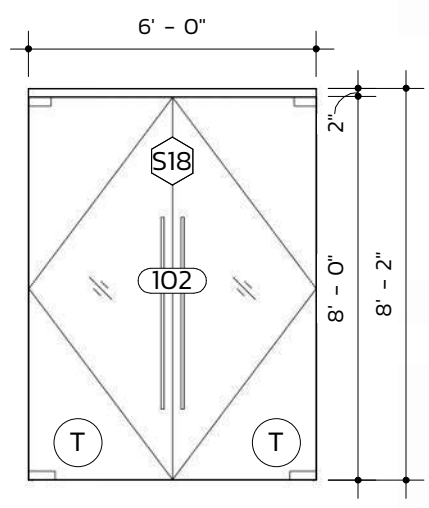

STOREFRONT S18 1
1/4" = 1'-0"

REVISIONS

SEALS

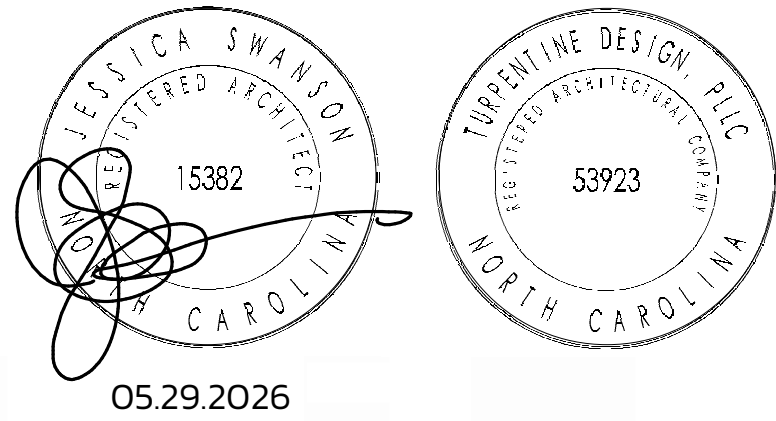

ARQ AVIATION

FLIGHT SCHOOL + FBO

Wilmington International Airport (ILM)
Wilmington, NC 28405

OWNER
ARQ Realty

COPYRIGHT 2025 - ALL RIGHTS RESERVED
PRINTED OR ELECTRONIC DRAWINGS & DOCUMENTATION MAY
NOT BE REPRODUCED OR REDISTRIBUTED IN ANY WAY WITHOUT
WRITTEN PERMISSION FROM TURPENTINE DESIGN


PHASE PERMIT SET
DATE 05.29.2026
TD PROJECT # 25-009

DRAWING TITLE


INT. STOREFRONT
SCHEDULE

DRAWING NUMBER


A-612

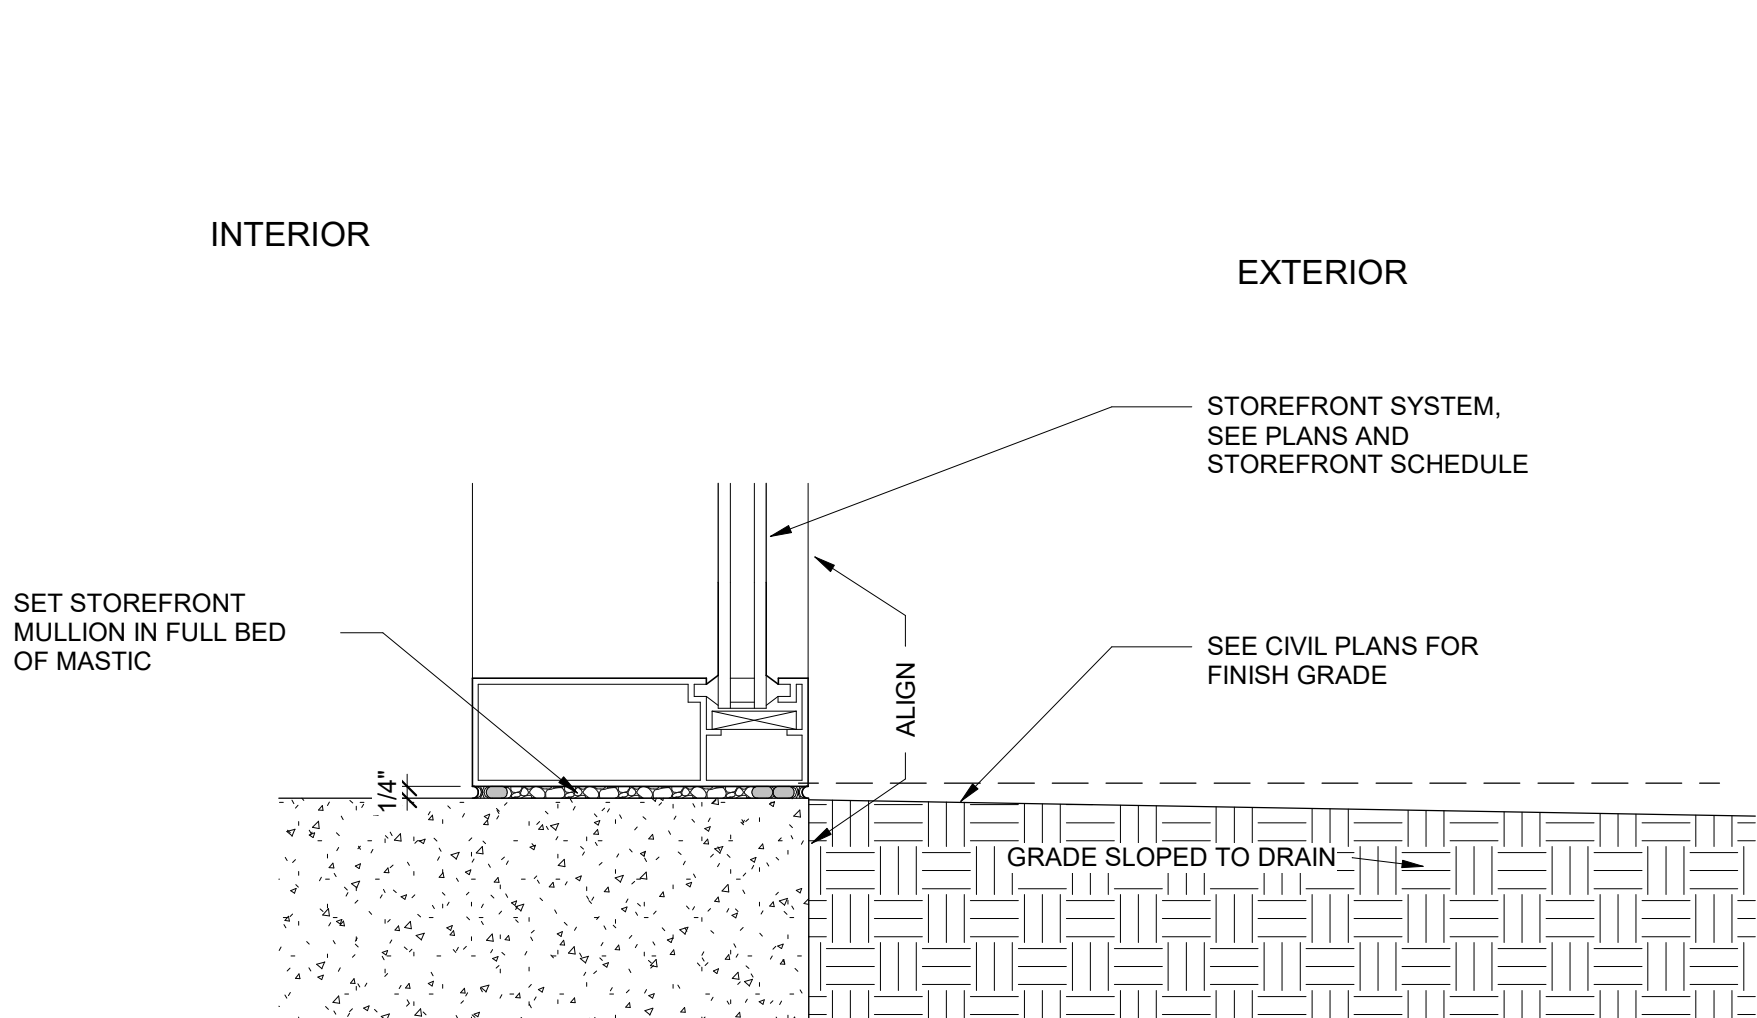


TYP. STOREFRONT SILL DETAIL @ GRADE 9

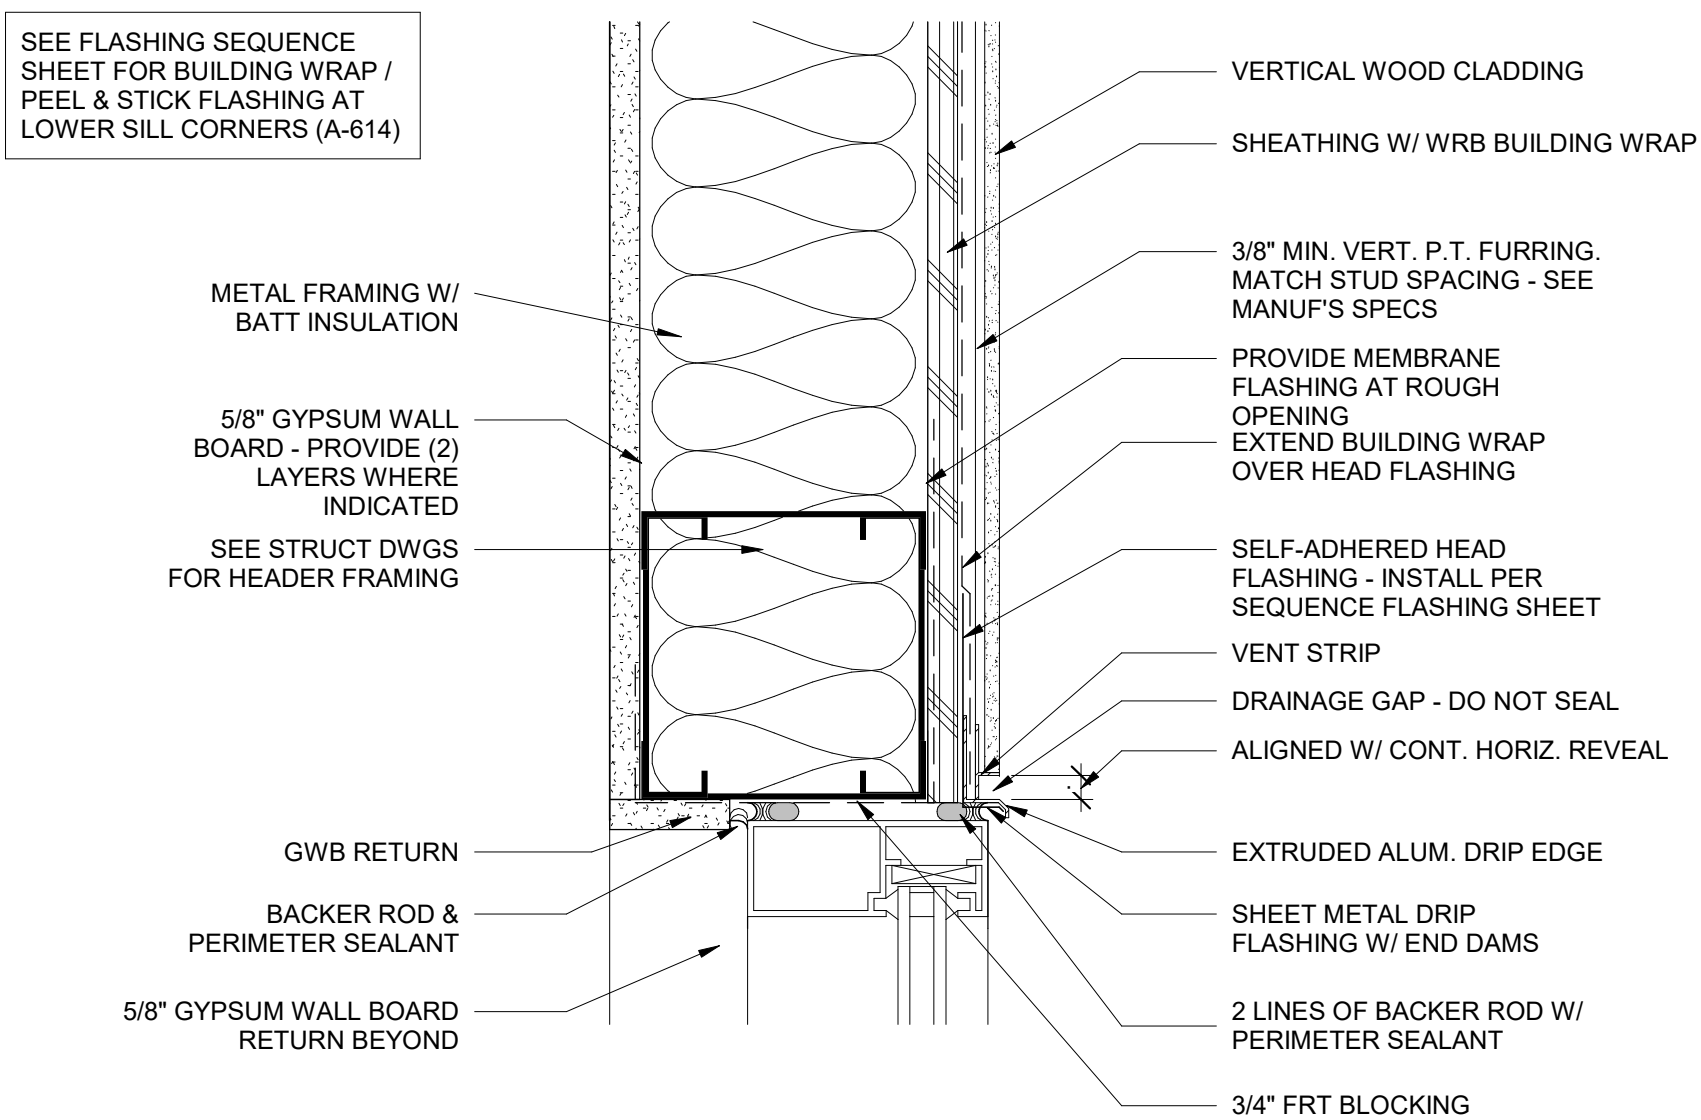


STOREFRONT HEAD DETAIL @ CLADDING 6

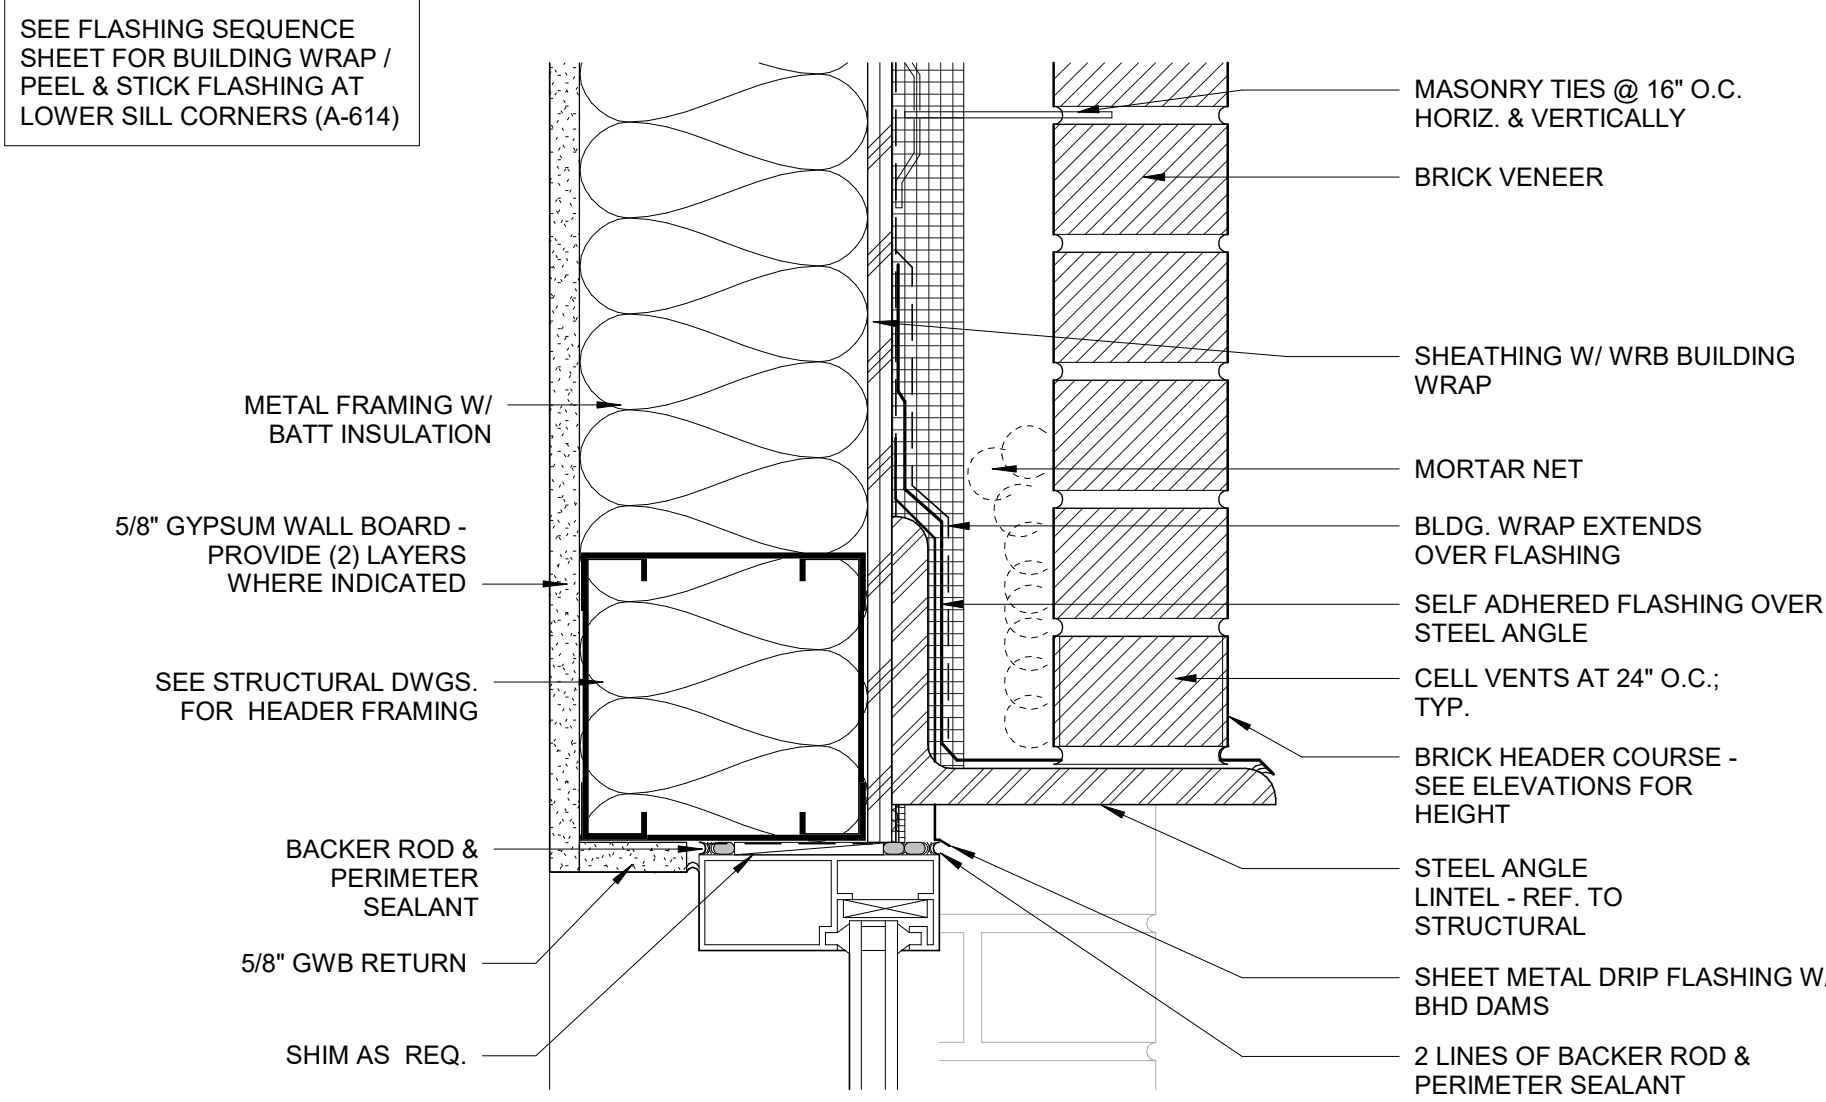


STOREFRONT HEAD DETAIL @ MTL STUD & BRICK 3

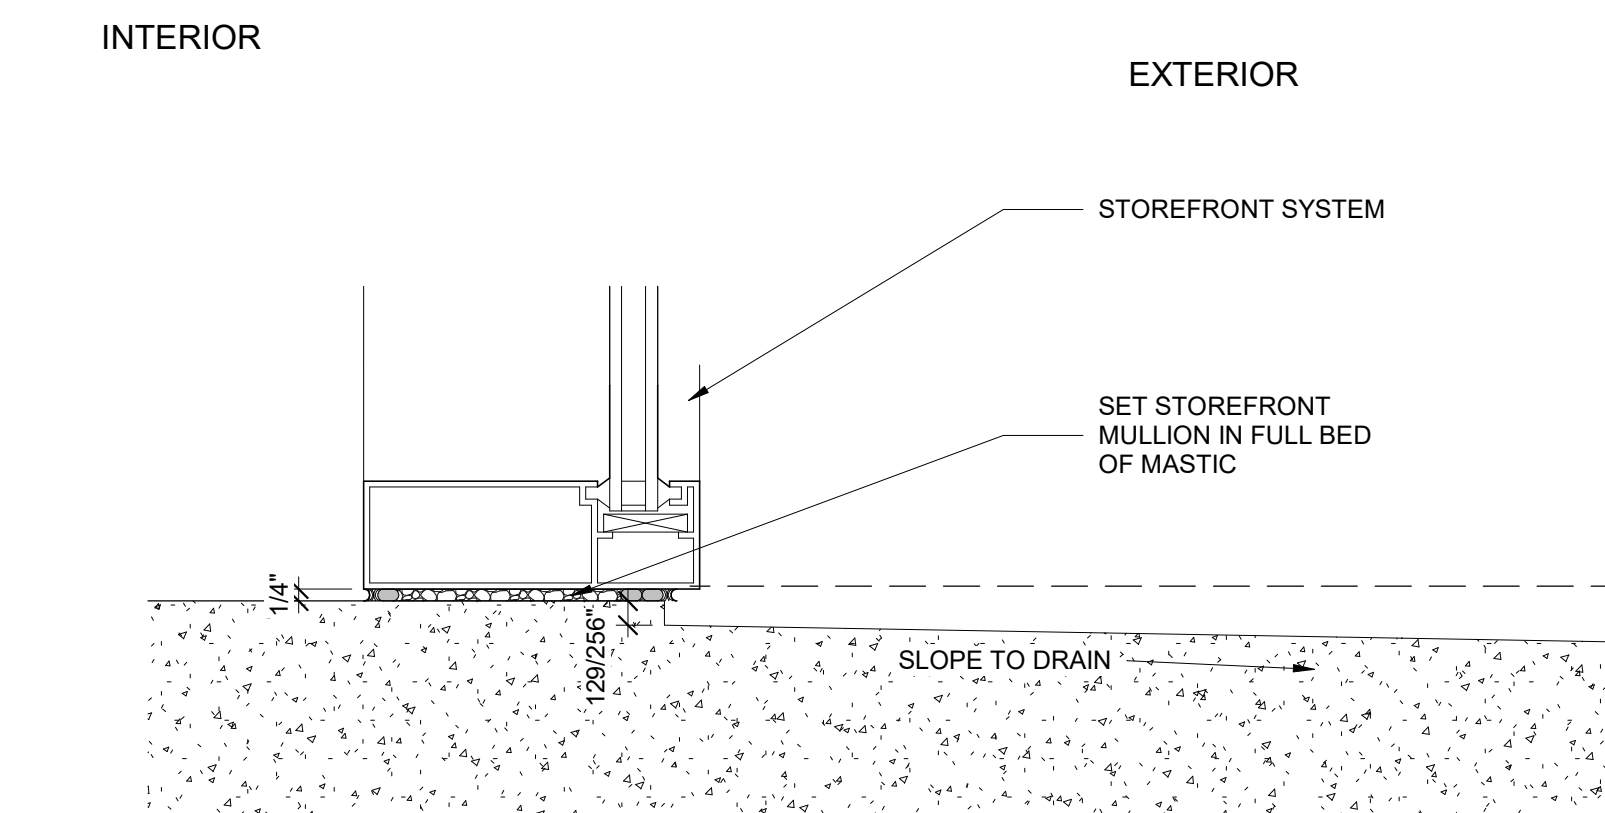


TYP. STOREFRONT SILL DETAIL @ SLAB 8

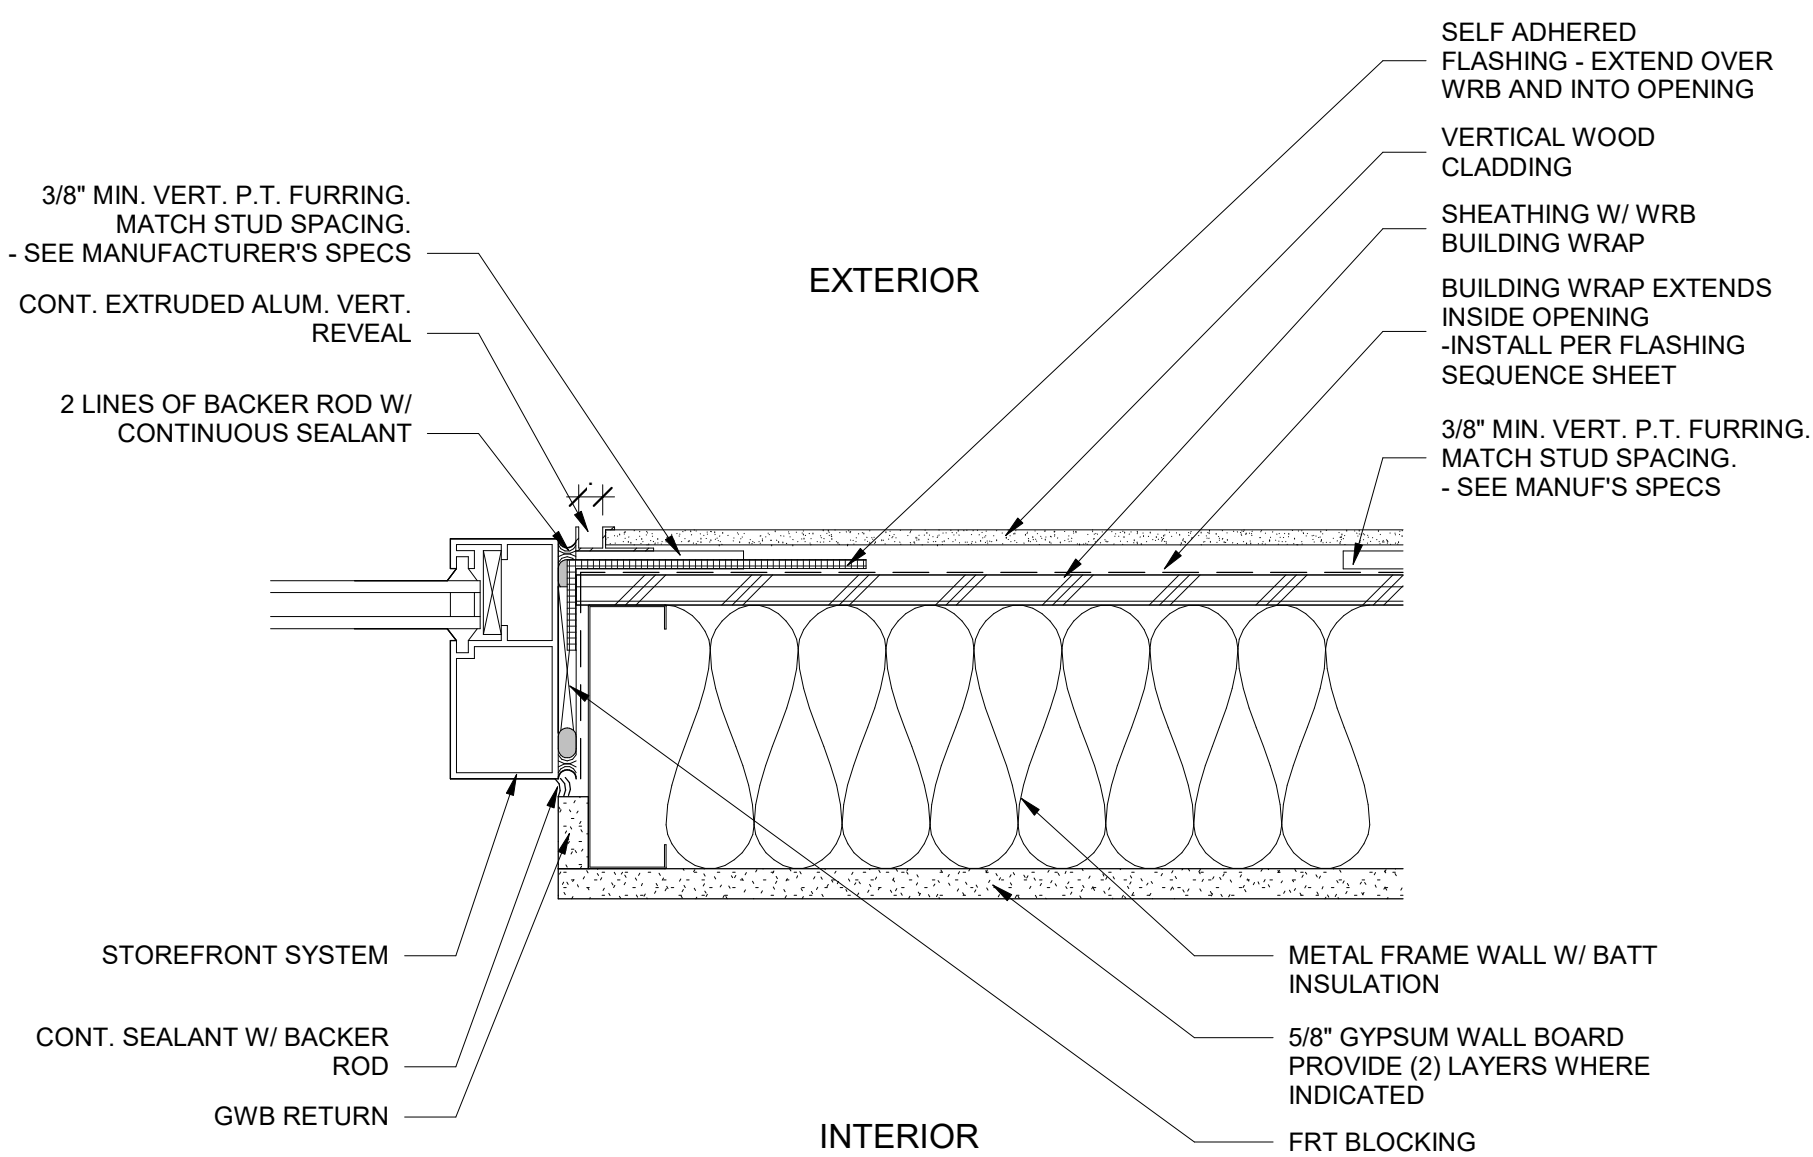


STOREFRONT JAMB DETAIL @ CLADDING 5

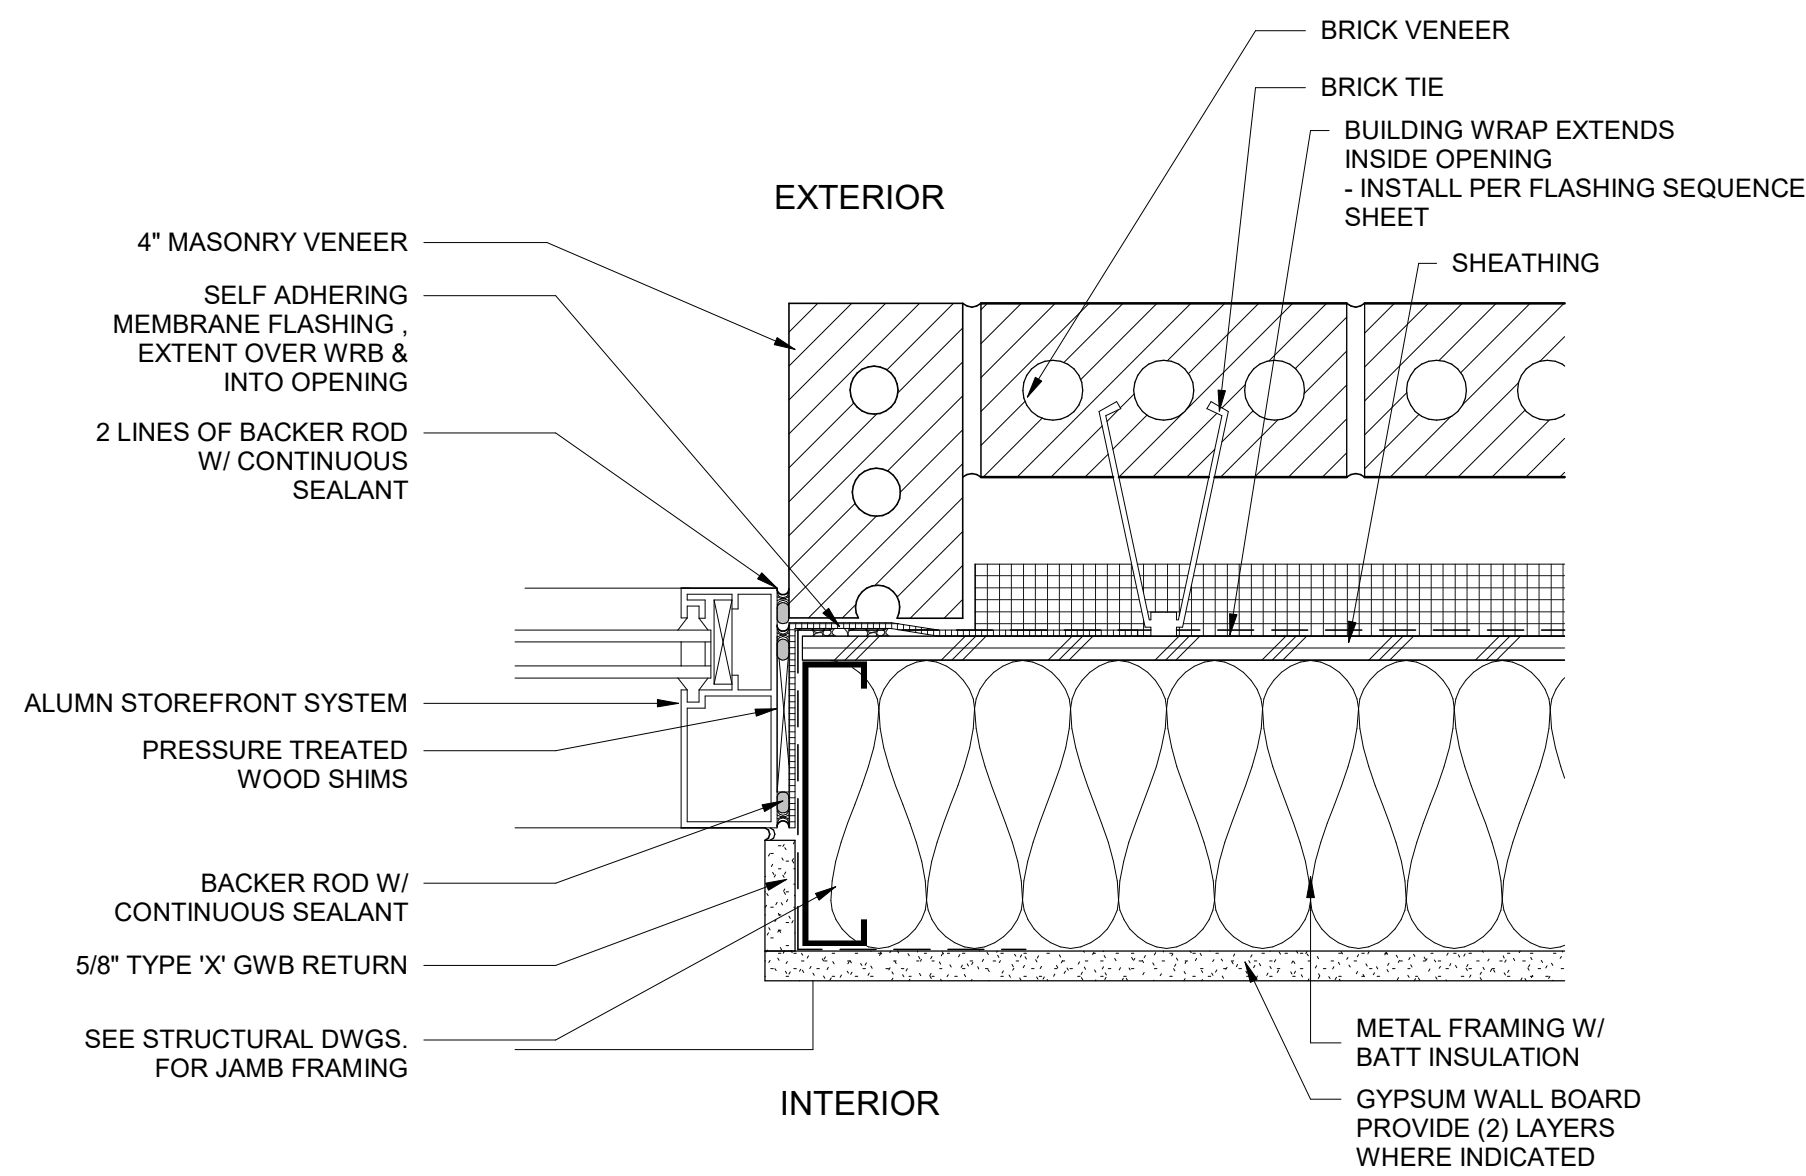


STOREFRONT JAMB DETAIL @ MTL STUD & BRICK 2

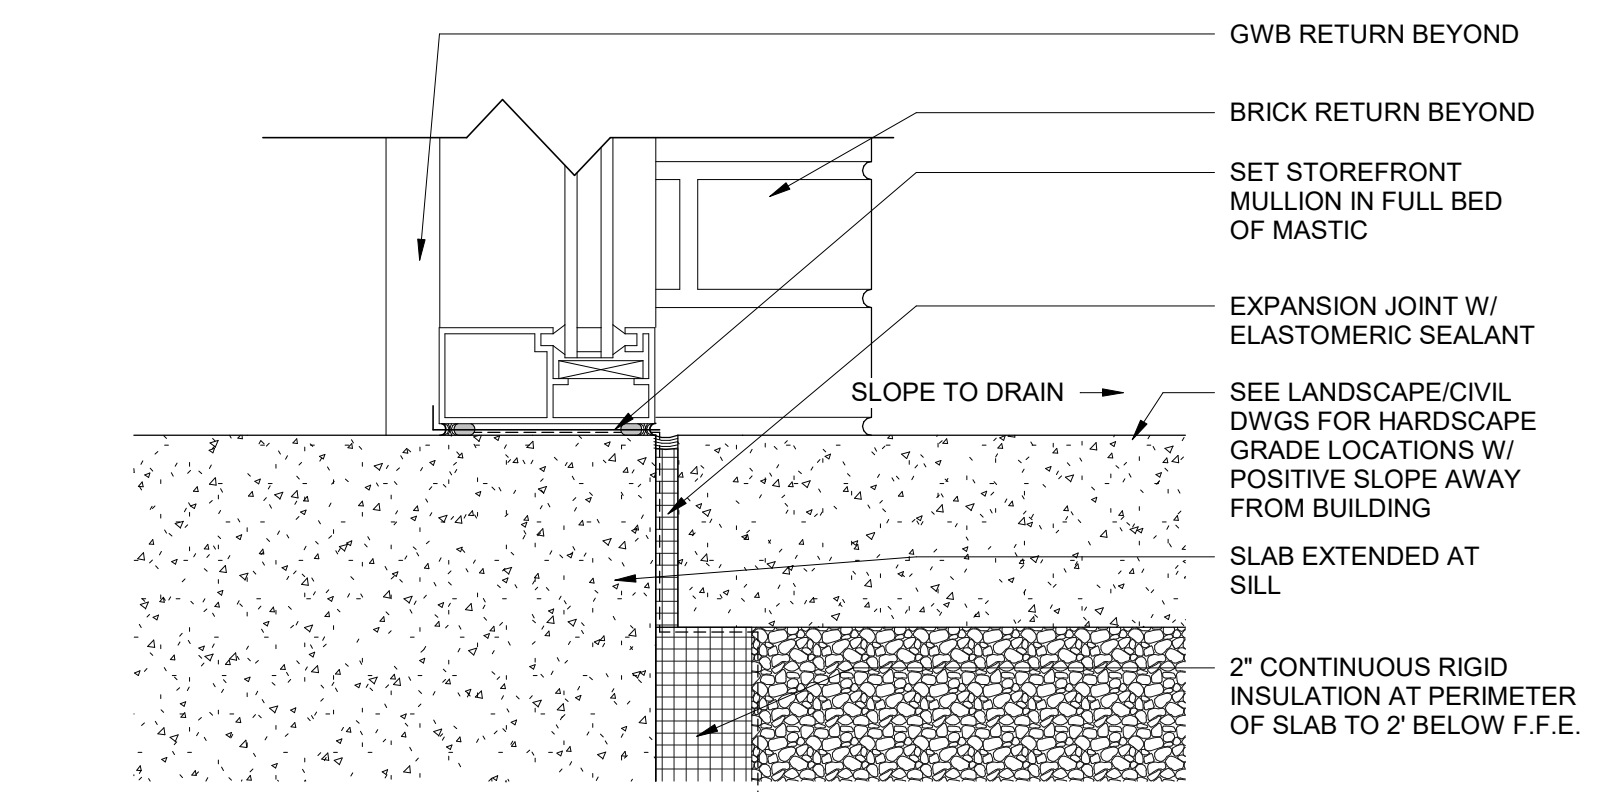


TYP. STOREFRONT SILL DETAIL @ SIDEWALK 7

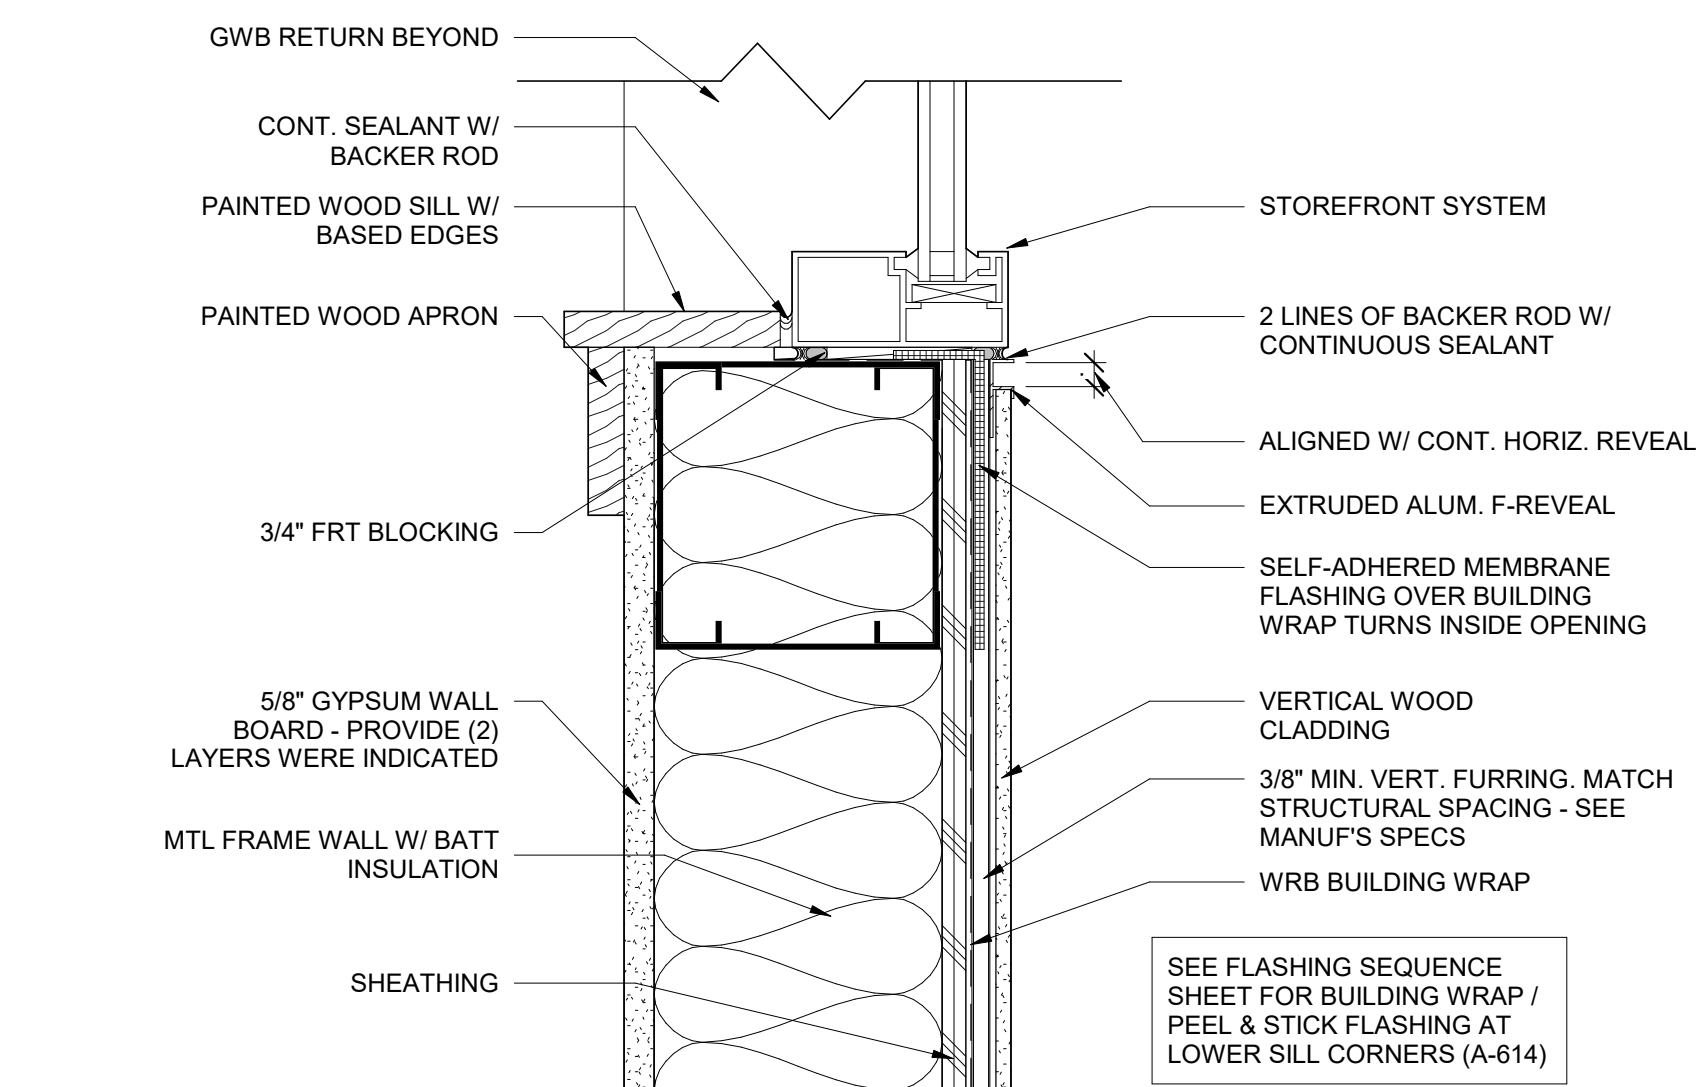

STOREFRONT SILL DETAIL @ CLADDING 4

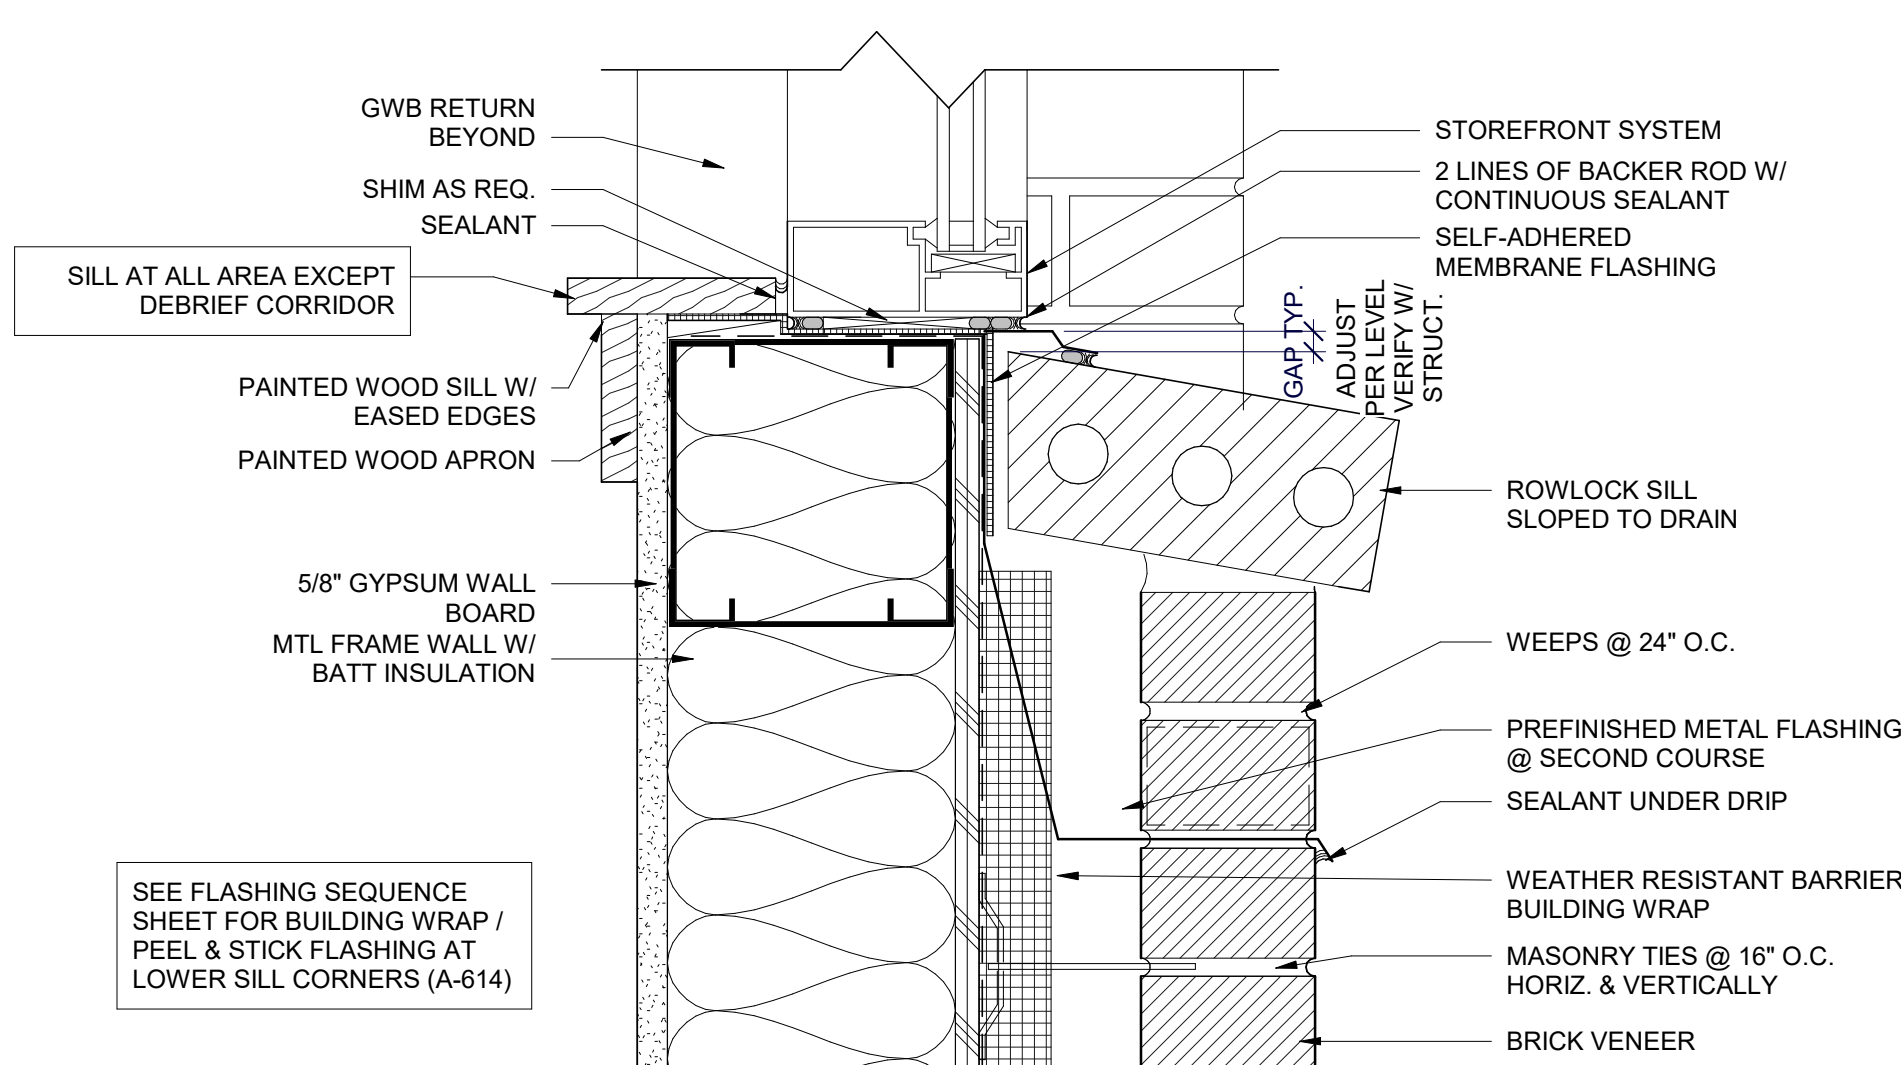

STOREFRONT SILL DETAIL @ MTL STUD & BRICK 1

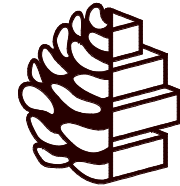


TURPENTINE
DESIGN

1007 Procure Street
Fuquay-Varina, NC 27526

919.412.9138
turpentine-design.com

REVISIONS

SEALS

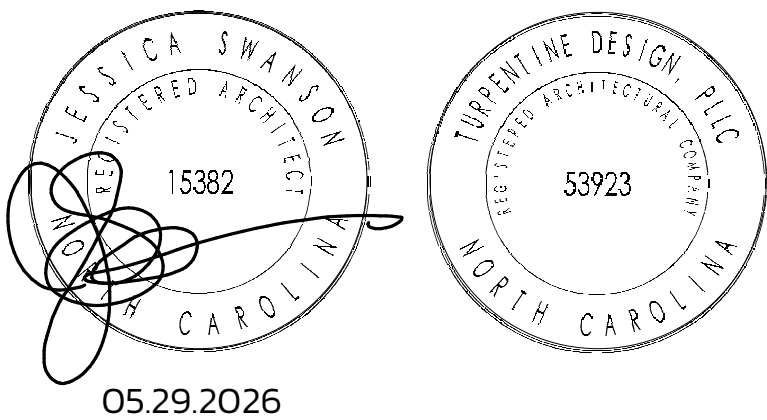

ARQ AVIATION

FLIGHT SCHOOL + FBO

Wilmington International Airport (ILM)
Wilmington, NC 28405

OWNER
ARQ Realty


COPYRIGHT 2025 - ALL RIGHTS RESERVED
PRINTED OR ELECTRONIC DRAWINGS & DOCUMENTATION MAY
NOT BE REPRODUCED OR REDISTRIBUTED IN ANY WAY WITHOUT
WRITTEN PERMISSION FROM TURPENTINE DESIGN

PHASE PERMIT SET
DATE 05.29.2026
TD PROJECT # 25-009


DRAWING TITLE
STOREFRONT
DETAILS

DRAWING NUMBER


A-613

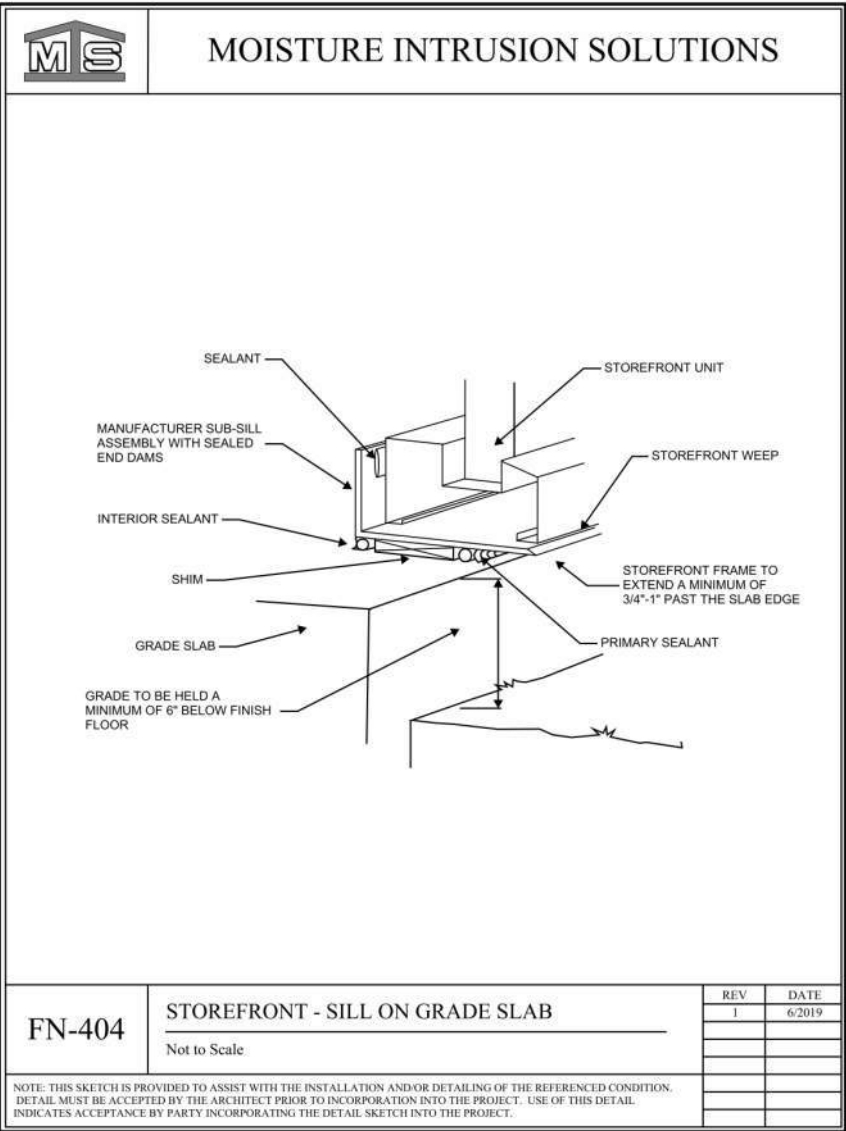


STOREFRONT SILL @ GRADE 6

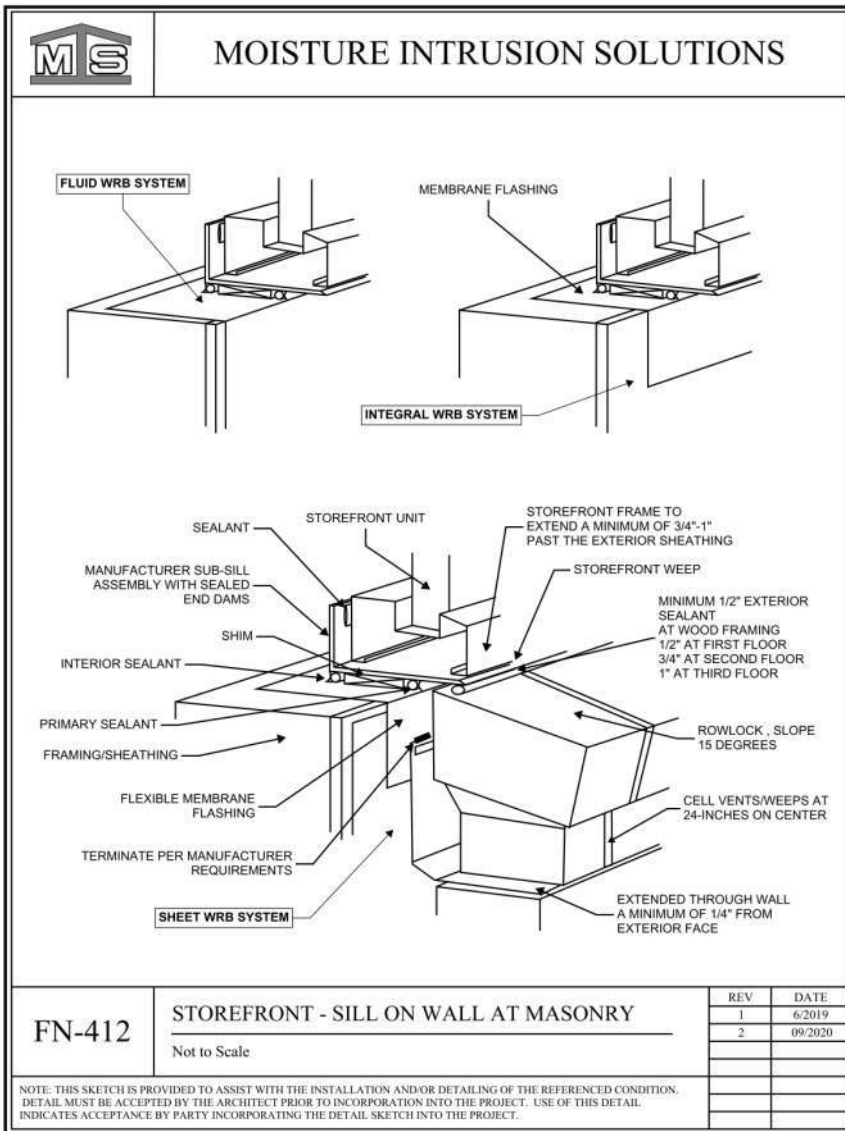


STOREFRONT SILL @ MASONRY 5

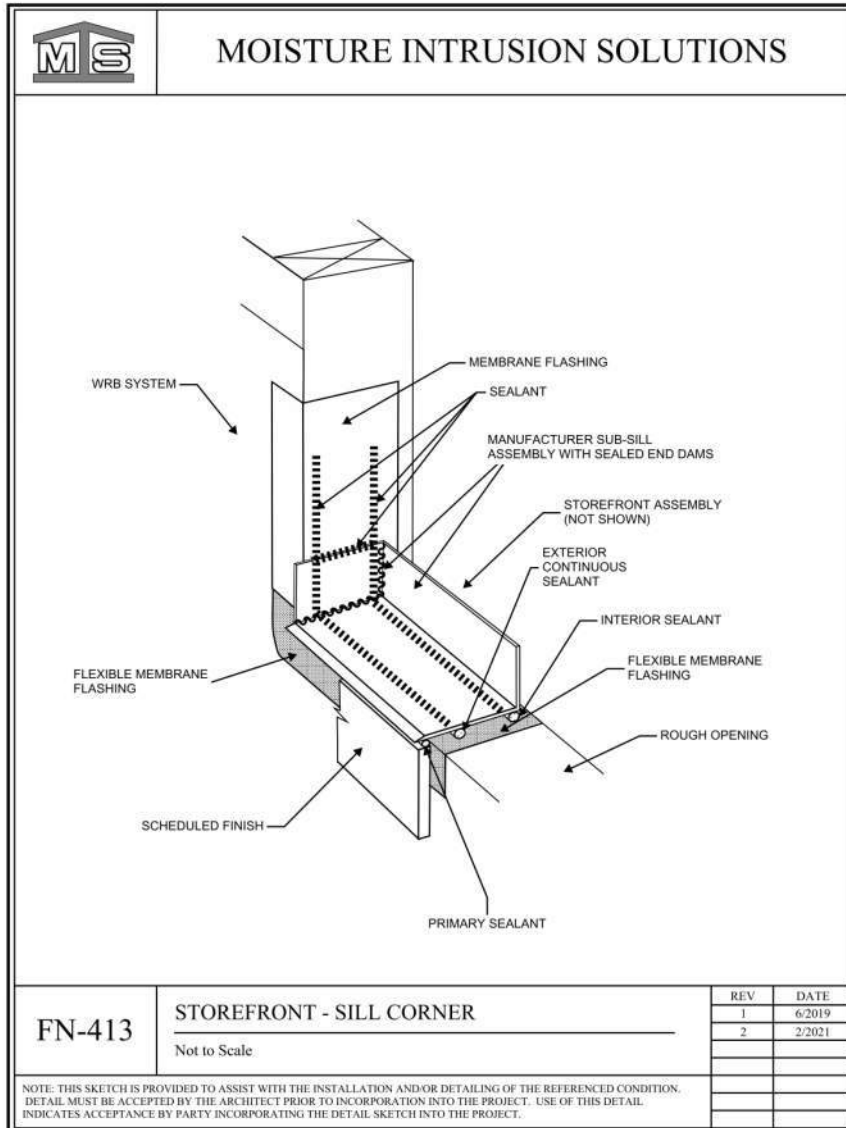


STOREFRONT SILL CORNER 4

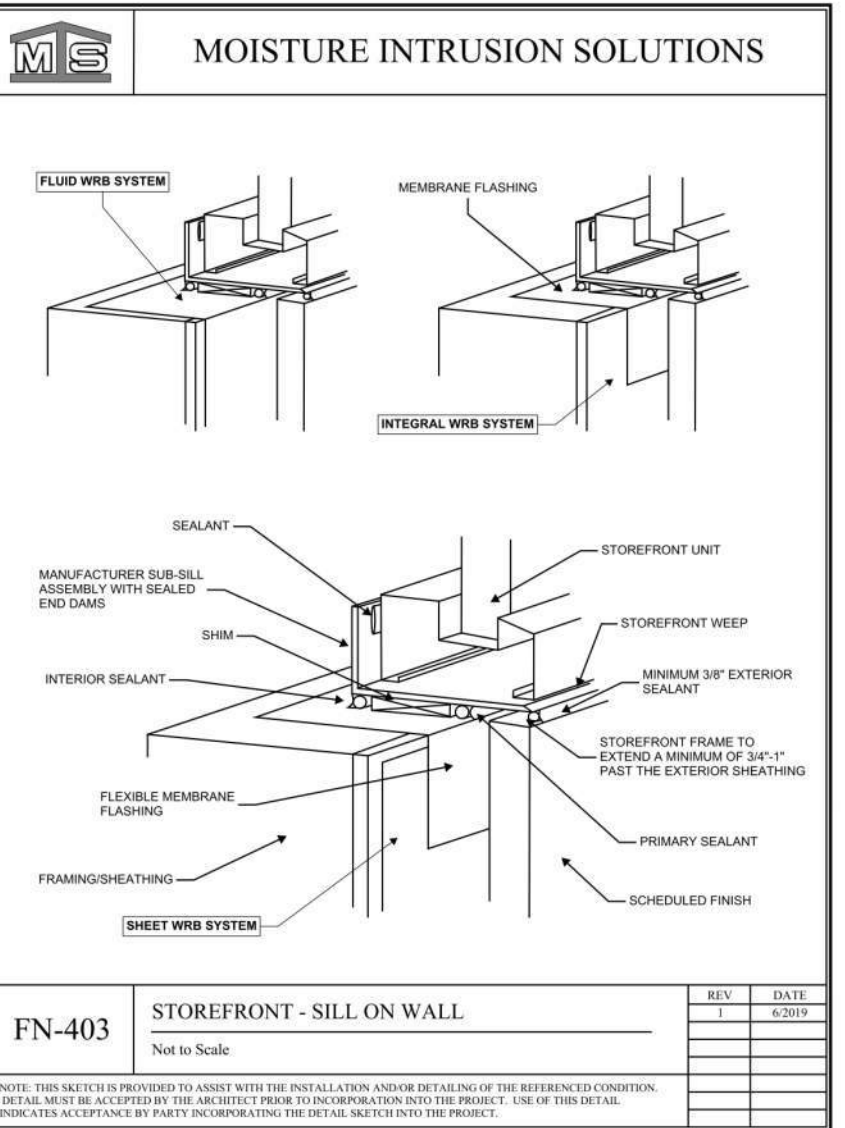

STOREFRONT SILL ON WALL 3

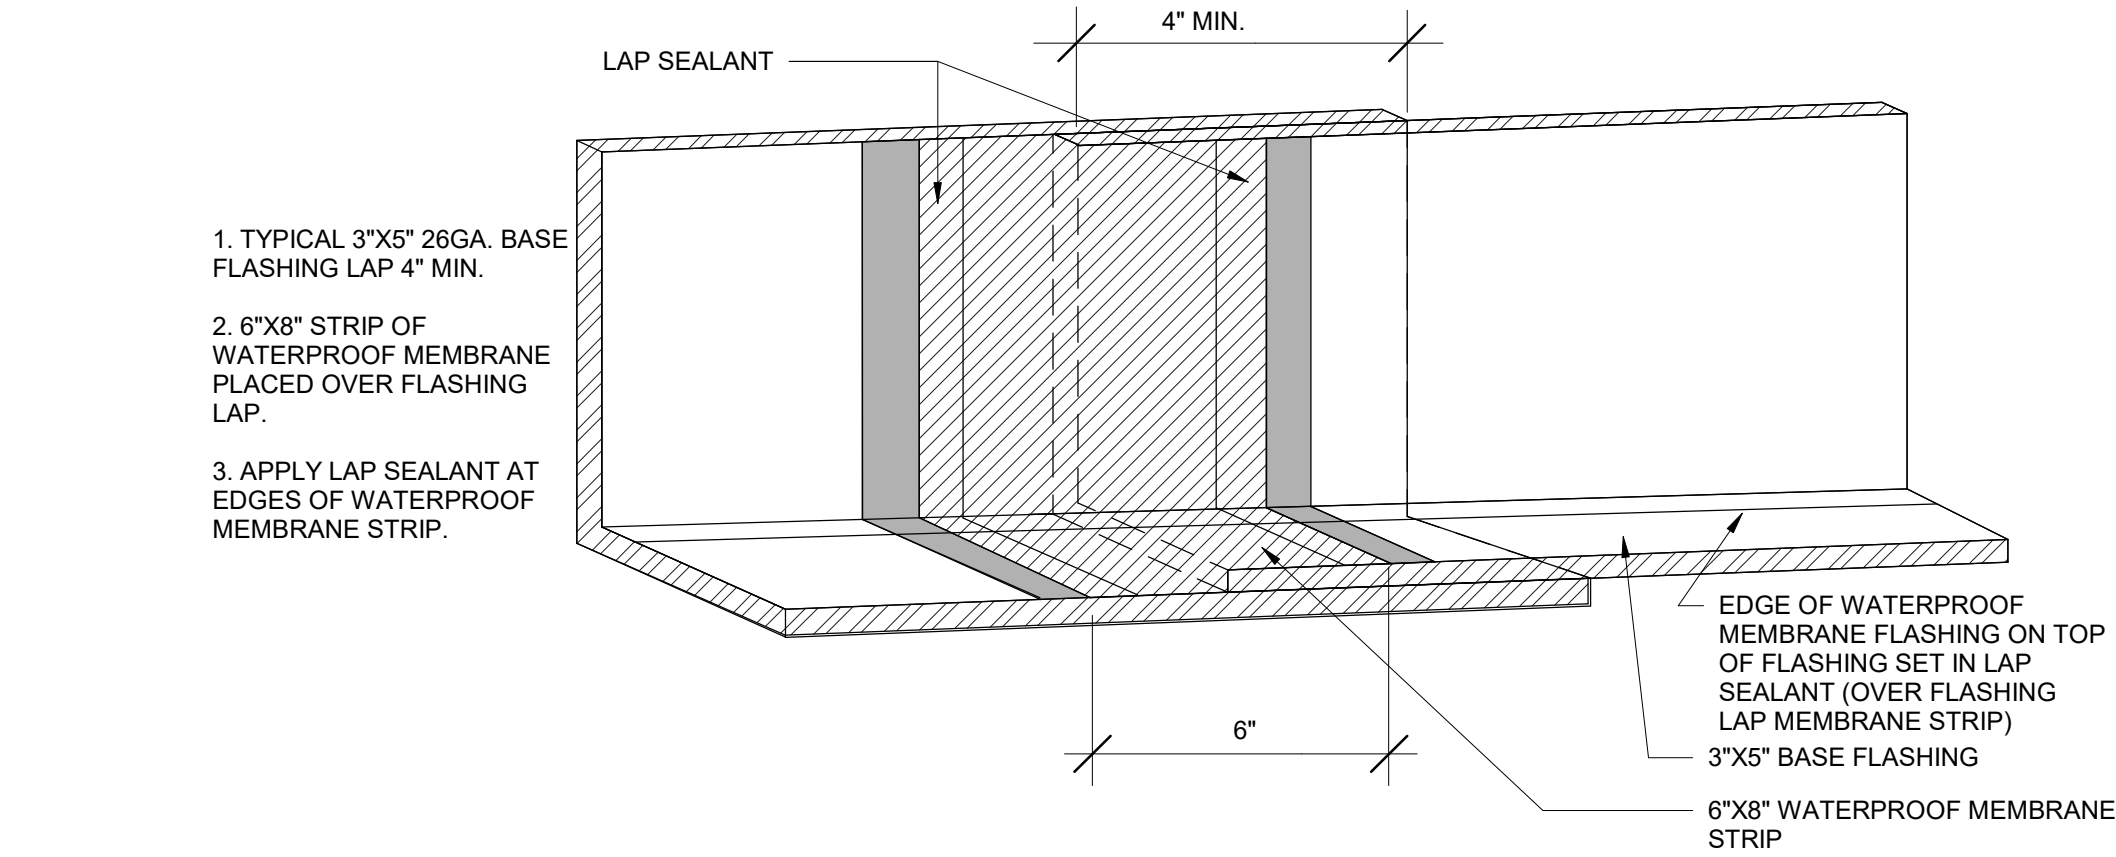


FLASHING LAP 2

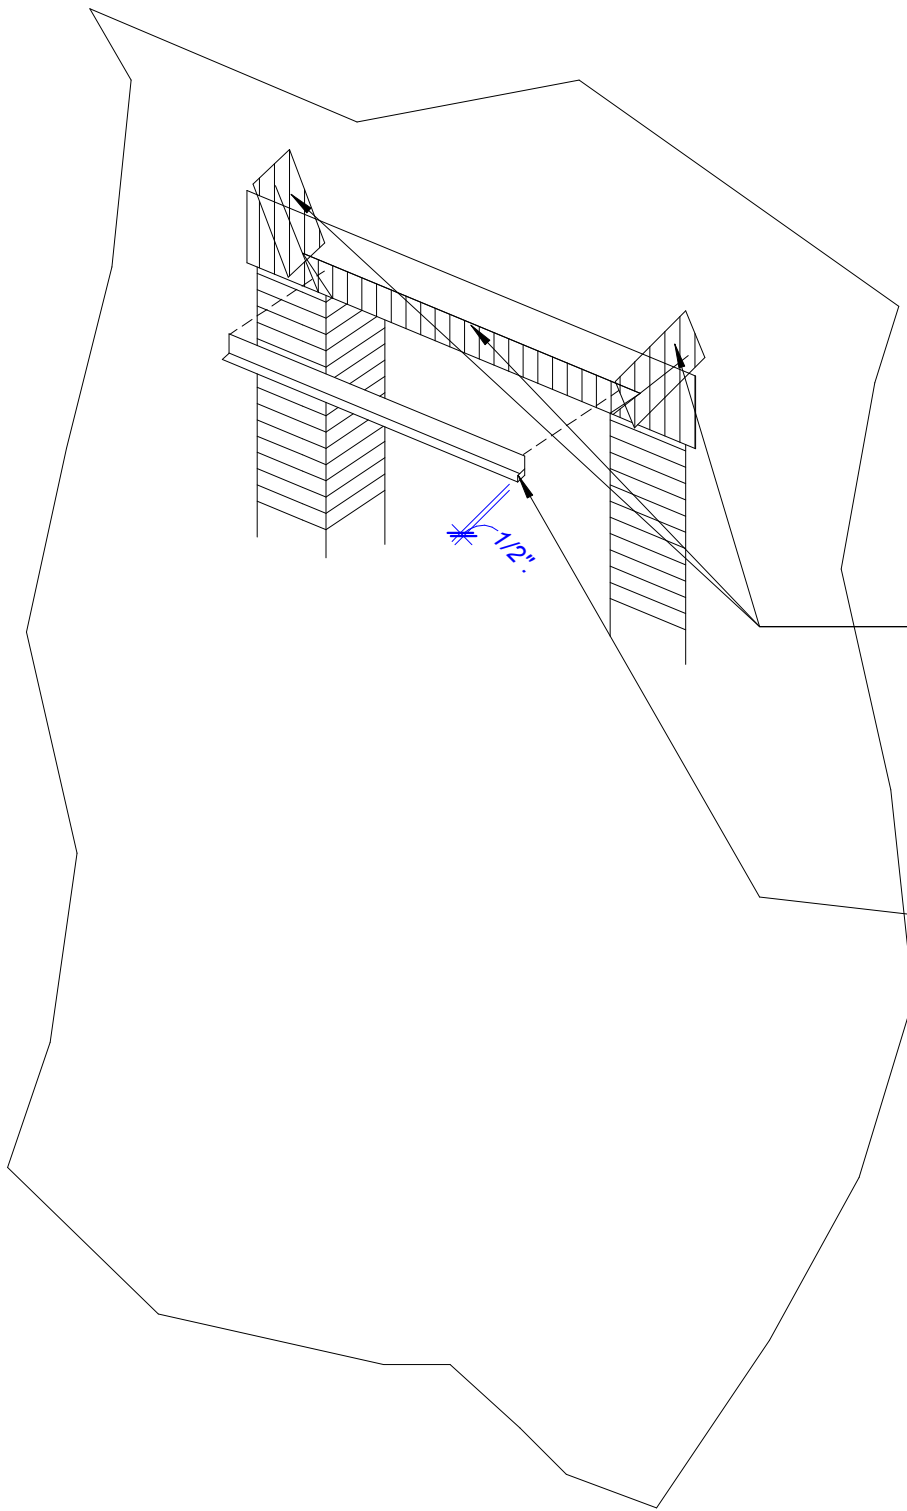

SEAL CUTS WITH ADDITIONAL
PIECES OF SELF ADHERING
FLASHING

METAL HEAD FLASHING OVER R.O.
SELF ADHERED MEMBRANE
FLASHING -OVERLAP ADDITIONAL
LAYER OF MEMBRANE FLASHING
OVER METAL FLASHING- FOLD
COMMERCIAL WRAP OVER MEMBRANE
FLASHING- LEAVE MIN. 3/8" GAP
BETWEEN METAL FLASHING &
CLADDING, INCLUDE END DAMS AT
METAL FLASHING-TYP.

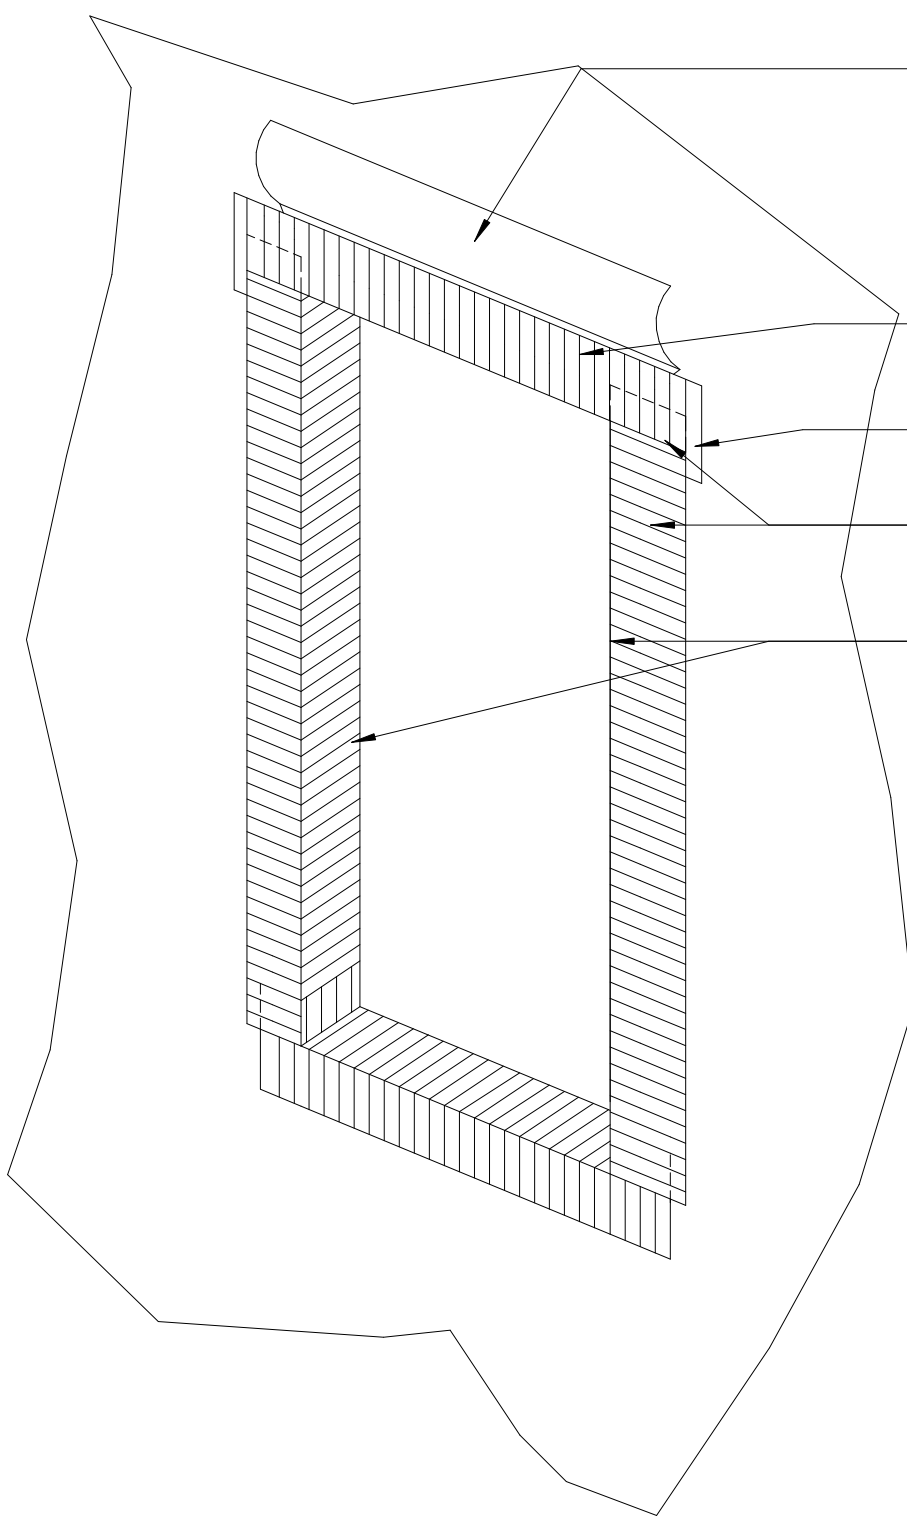


TEMPORARILY LIFT COMMERCIAL
WRAP AS SHOWN

INSTALL SELF ADHERED HEAD FLASHING


HEAD FLASHING TO FULLY
COVER EDGES OF JAMB
FLASHING
LAP JAMB & HEAD MEMBRANE TO
SEAL AT UPPER CORNERS

TURN MEMBRANE FLASHING
INTO SIDES OF ROUGH OPENING

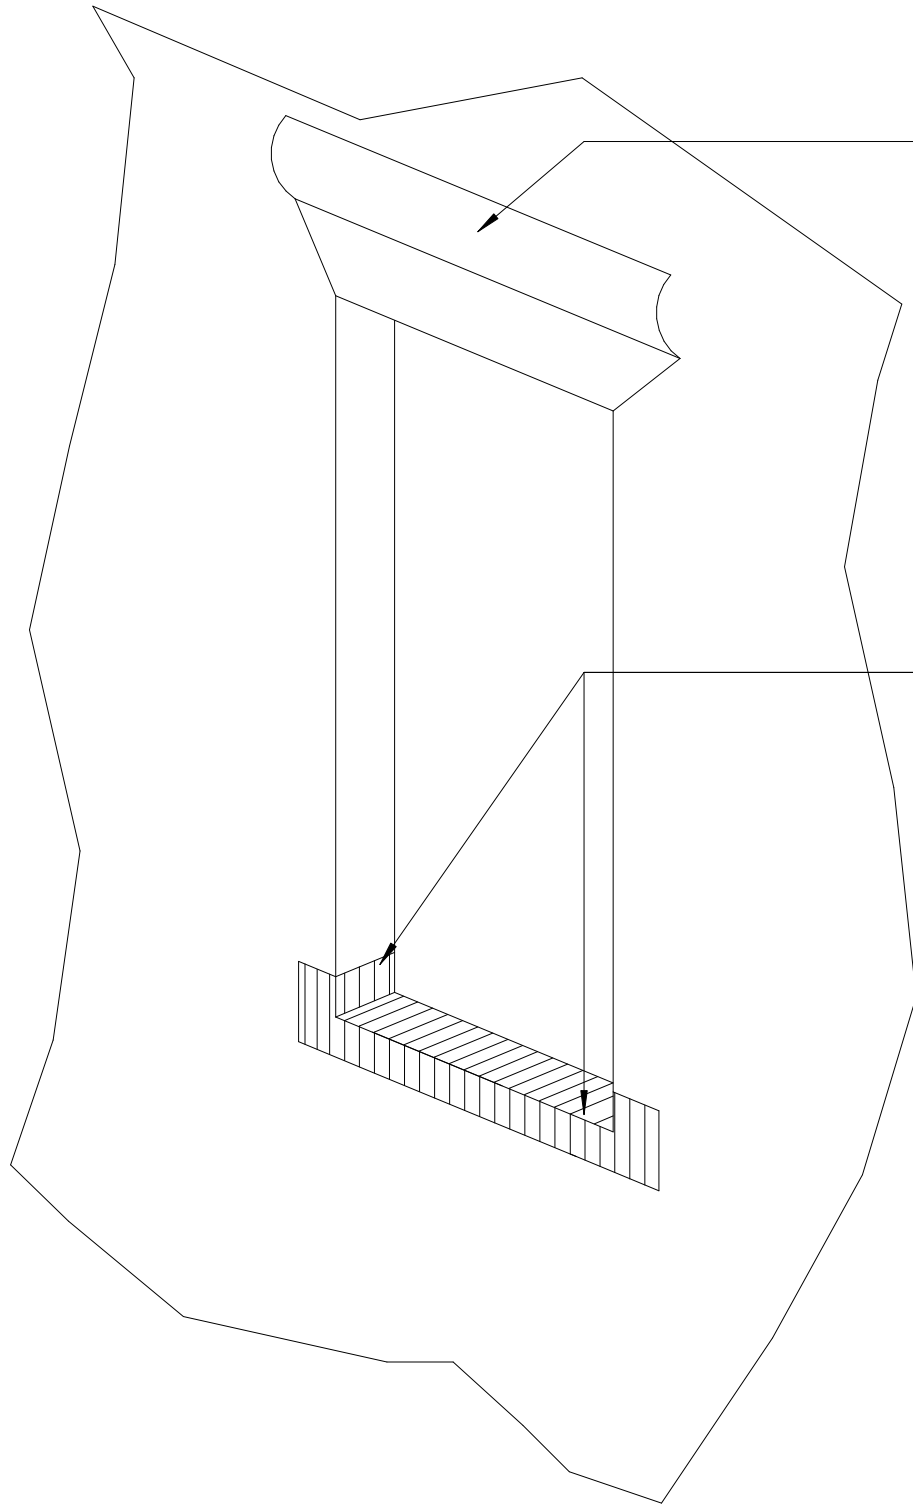

TEMPORARILY LIFT BUILDING
WRAP AS SHOWN

INSTALL 12" FLEXIBLE MEMBRANE
FLASHING AT SILL AND UP JAMBS MIN.
6"

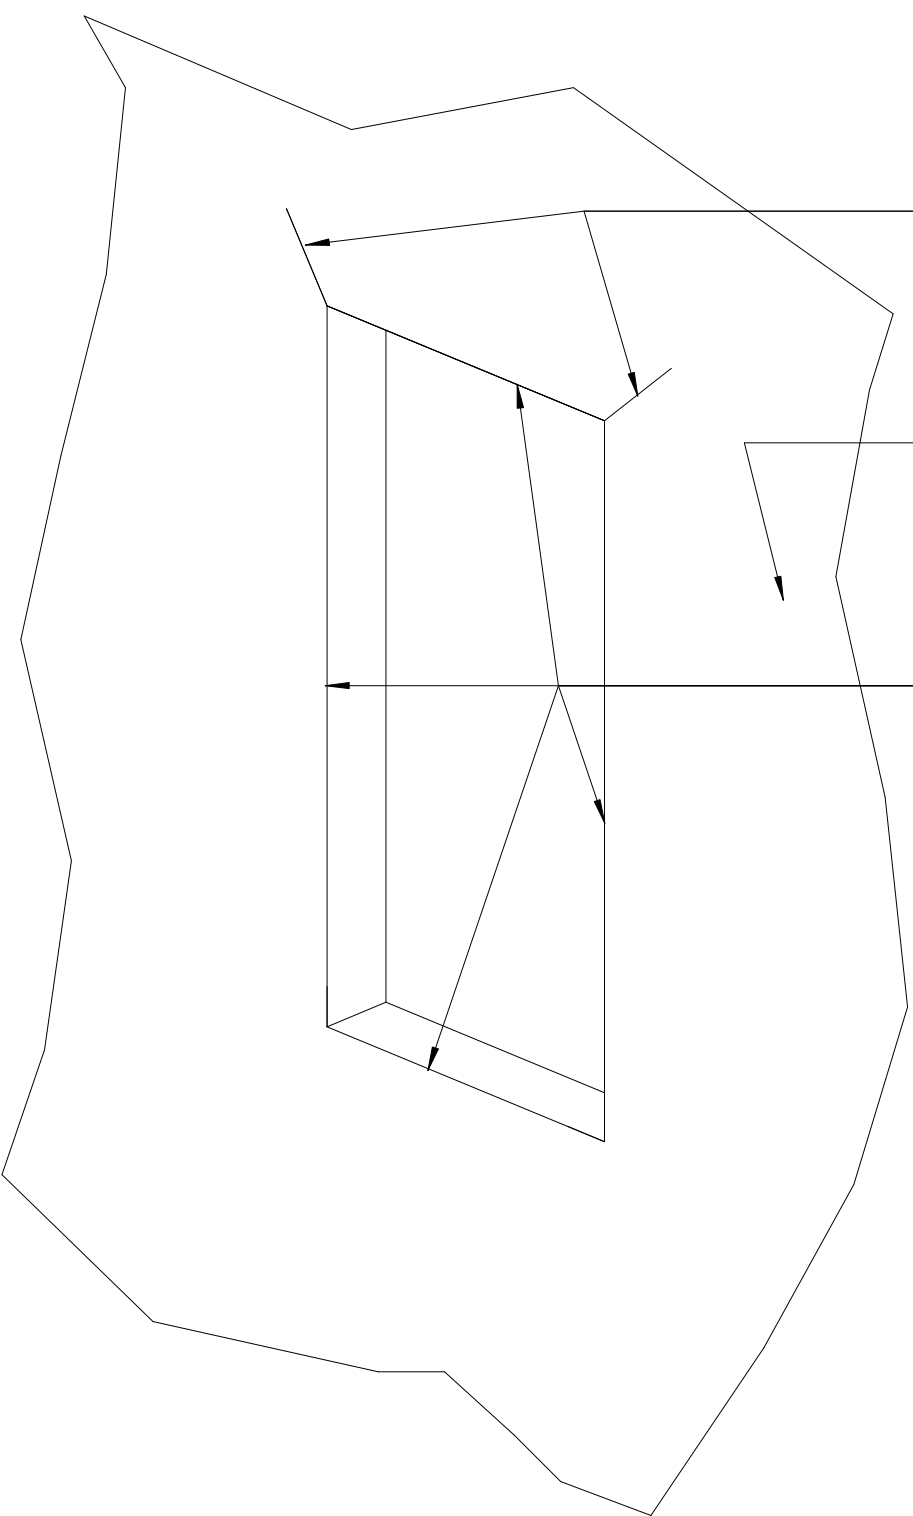


CUT COMMERCIAL WRAP
FROM CORNERS OF HEAD
OF ROUGH OPENING &
FOLD UP, TACK INTO
PLACE

COMMERCIAL WRAP
OVER SHEATHING, TYP.

CUT COMMERCIAL WRAP FLUSH
@ ALL SIDES OF ROUGH
OPENING ALLOWING SELF
ADHERED MEMBRANE TO
ADHERE DIRECTLY TO WALL
FRAMING AT SILL

TYPICAL STOREFRONT FLASHING SEQUENCE 1

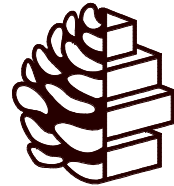


TURPENTINE
DESIGN

1007 Procure Street
Fuquay-Varina, NC 27526

919.412.9138
turpentine-design.com

REVISIONS

SEALS

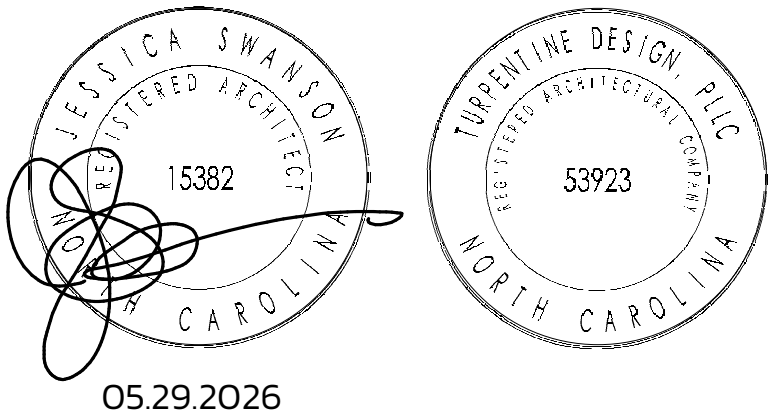

ARQ AVIATION

FLIGHT SCHOOL + FBO

Wilmington International Airport (ILM)
Wilmington, NC 28405

OWNER
ARQ Realty

COPYRIGHT 2025 - ALL RIGHTS RESERVED
PRINTED OR ELECTRONIC DRAWINGS & DOCUMENTATION MAY
NOT BE REPRODUCED OR REDISTRIBUTED IN ANY WAY WITHOUT
WRITTEN PERMISSION FROM TURPENTINE DESIGN

PHASE PERMIT SET
DATE 05.29.2026
TD PROJECT # 25-009





DRAWING TITLE

TYPICAL FLASHING

DETAILS

DRAWING NUMBER

A-614

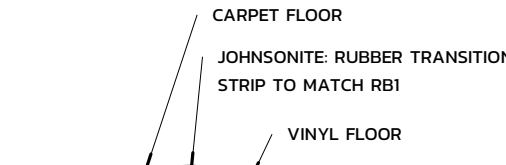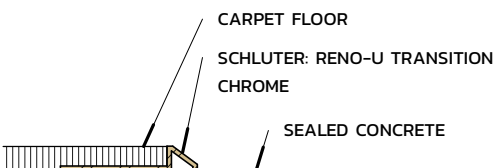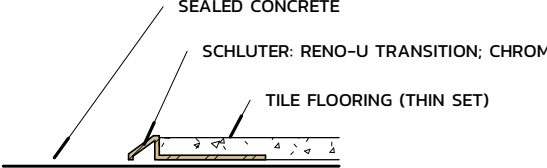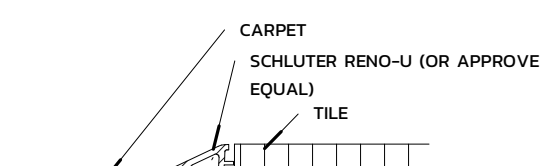TRANSITION DETAILS	EQUIPMENT LEGEND	TOILET ACCESSORIES LEGEND	FINISH SCHEDULE		
NOTE: ALL TRANSITIONS TO MEET ANSI & ADA REQUIREMENTS. GC TO PROVIDE FINISH SUBMITTAL  CARPET TO VINYL FLOOR  CARPET TO CONCRETE  CONCRETE TO TILE  CARPET TO TILE	EQ1 24" MICRO DRAWER MICROWAVE MD24BS FLUSH INSTALLATION NOTES: BREAK ROOM BUILT-IN EQ2 26 CU FT. REFRIGERATOR LRFXC2606 FLUSH INSTALLATION NOTES: BREAK ROOM BUILT-IN EQ3 24" BUILT IN DISH WASHER FDPH431LAF FLUSH INSTALLATION NOTES: BREAK ROOM BUILT-IN EQ4 MOTAK TWO-SECTION REACH-IN REFRIGERATOR MSD-2DR-BAL-54-G-X NOTES: LINE SERVICE AREA EQ5 CHEMICAL SANITIZING UNDER COUNTER DISH WASHING MACHINE LXnC SERIES UNDER COUNTER NOTES: GROUNDS AREA EQ6 ICE STORAGE BIN D570 NOTES: LINE SERVICE AREA EQ7 ICE CUBE MACHINE IT0750N (FOR D-570 BIN) NOTES: LINE SERVICE AREA EQ8 UNDER COUNTER MINI FRIDGE AL570 UNDER COUNTER NOTES: PILOT'S LOUNGE EQ9 IMPORT DOCKING STATIONS 72309 COUNTERTOP PLACEMENT NOTES: RECEPTION AREA	TP1 MULTI ROLL TOILET PAPER DISPENSER SURFACE MOUNTED BRADLEY ELVARI 5B2 SERIES, MODEL# 5B2-110000, BRUSHED NICKEL TP2 DUAL ROLL TOILET PAPER DISPENSER SURFACE MOUNTED BRAD EX MODEL# 5402 STAINLESS STEEL TRI MEDIUM TRASH RECEPTACLE - 14 GAL. SURFACE MOUNTED BRADLEY ELVARI MODEL# 3B1-110000BN, BRUSHED NICKEL PT1 PAPER TOWEL DISPENSER SURFACE MOUNTED BRADLEY ELVARI 2B1 SERIES MODEL# 2B1-110000-BN BRUSHED NICKEL PT2 PAPER TOWEL DISPENSER SURFACE MOUNTED BRAD EX MODEL# 250-15 STAINLESS STEEL SN1 SANITARY NAPKIN DISPOSAL SURFACE MOUNTED BRADLEY ELVARI 4B2-II SERIES MODEL# 4B2-II-BN BRUSHED NICKEL SN2 SANITARY NAPKIN DISPOSAL SURFACE MOUNTED BRAD EX MODEL# 4722-15 STAINLESS STEEL HS1 HARDWIRED SOAP DISPENSER SURFACE MOUNTED AC PLUG BRADLEY ELVARI MODEL# 6B1-119473T-BN BRUSHED NICKEL TW1 PAPER TOWEL AND WASTE COMBO UNIT, RECESSED BRADLEY ELVARI 2B5-00 SERIES MODEL# 2B5-0036-BN BRUSHED NICKEL TW2 PAPER TOWEL AND WASTE DISPENSER COMBO UNIT, RECESSED BRADLEY MODEL# 238 SATIN STAINLESS STEEL SSI PHENOLIC BARIATRIC SHOWER SEAT BRADLEY MODEL# 9591 SGB SHOWER GRAB BAR BRADLEY SERIES 832 RH1 COAT/ROBE HOOK SURFACE MOUNTED BRADLEY 9B1-1100-BN BRUSHED NICKEL RH2 COAT/ROBE HOOK SURFACE MOUNTED BRADLEY MODEL# 9119-18 SATIN CHROME FINISH GB1B 18" GRAB BAR BRADLEY 8B1-110180-BN BRUSHED NICKEL, SATIN FINISH GB1B* 18" GRAB BAR BRADLEY MODEL# 832-001-18" STAINLESS STEEL GB3B 36" GRAB BAR BRADLEY 8B1-10360-BN BRUSHED NICKEL, SATIN FINISH GB3B* 36" GRAB BAR BRADLEY MODEL# 832-001-36" STAINLESS STEEL GB4B 48" GRAB BAR BRADLEY 8B1-10480-BN BRUSHED NICKEL, SATIN FINISH GB4B* 48" GRAB BAR BRADLEY MODEL# 832-001-48" STAINLESS STEEL MIR FRAMELESS MIRROR BRADLEY ELVARI MODEL# 7B1-1030360 BRUSHED NICKEL	PL 1 MATERIAL: ALUMINUM SHEET METAL MANUFACTURER: FORMICA STYLE: DECOMETAL COLOR: BRUSHED ALUM. M605 NOTES: MAIN LOBBY WALL / TOE KICK IN BAR AREA PL 2 MATERIAL: WOOD VENEER MANUFACTURER: LAMINART COLOR: GOLDEN OAK 983 SIZE: 4X10 SHEET NOTES: MAIN LOBBY WALL PL 3 MATERIAL: WOOD VENEER MANUFACTURER: LAMINART STYLE: ACOUSTIC COLOR: GOLDEN OAK / L1002WG SIZE: 4X10 SHEET NOTES: MAIN LOBBY WALL PL 4 MATERIAL: PLASTIC LAMINATE MANUFACTURER: WILSONART STYLE: BRITE BRUSHED COLOR: STERLING L6411-00-40B NOTES: ALUMINUM TOE KICK IN LOBBY LOUNGE PL 5 MATERIAL: PLASTIC LAMINATE MANUFACTURER: FORMICA STYLE: COLORCORE2 COLOR: 92C-58 STORM MATTE NOTES: LOBBY LOUNGE / LOWER CABINETS IN OPENWORK AREA / LOWER CABINETS IN BREAK ROOM PL 6 MATERIAL: PLASTIC LAMINATE MANUFACTURER: WILSONART STYLE: PREMIUM LAMINATE COLOR: UPTOWN WALNUT 7971K-12 NOTES: PILOT'S LOUNGE MILLWORK / BACK WALL WHERE TV IS / PILOT'S LOUNGE DOOR / ISLAND VERTICAL IN BREAK ROOM / RECEPTION AREA TV WALL / BAR MILLWORK PL 7 MATERIAL: PLASTIC LAMINATE MANUFACTURER: WILSONART STYLE: STANDARD LAMINATE COLOR: NILE MIST D512-60 MATTE NOTES: TRAINING ROOM MILLWORK / RECEPTION DESK / LOWER CABINETS IN GROUNDS AREA / LOCKERS PL 8 MATERIAL: PLASTIC LAMINATE MANUFACTURER: WILSONART STYLE: STANDARD LAMINATE COLOR: DESIGNER WHITE D354-60 MATTE NOTES: UPPER CABINETS IN GROUNDS ROOM PL 9 MATERIAL: PLASTIC LAMINATE MANUFACTURER: WILSONART STYLE: STANDARD LAMINATE COLOR: CEMENT D503-60 NOTES: UPPER CABINETS IN OPENWORK AREA PL 10 MATERIAL: PLASTIC LAMINATE MANUFACTURER: WILSONART STYLE: STANDARD LAMINATE COLOR: BASALT SLATE 3690-34 NOTES: RECEPTION DESK/RAISED AREAS ON DESK SOLID SS 1 MATERIAL: SOLID SURFACE MANUFACTURER: MSI - Q STYLE: PREMIUM NATURAL QUARTZ COLOR: CALACATTA TRENTO NOTES: PILOT'S LOUNGE / TRAINING ROOM / RECEPTION / OPEN WORK AREA SS 2 MATERIAL: SOLID SURFACE MANUFACTURER: SILESTONE COLOR: PARISISN BLEU POLISHED NOTES: COUNTERTOP BAR SS 3 MATERIAL: SOLID SURFACE MANUFACTURER: VADARA COLOR: MEDINA V846 NOTES: BATHROOM COUNTERS SS 4 MATERIAL: SOLID SURFACE MANUFACTURER: WILSONART COLOR: DESIGNER WHITE D3545L NOTES: GROUNDS ROOM SS 5 MATERIAL: SOLID SURFACE MANUFACTURER: SILESTONE COLOR: PIETRA POLISHED NOTES: BREAK ROOM COUNTERS SS 6 MATERIAL: SOLID SURFACE MANUFACTURER: DEKTON STYLE: AMAZONIK COLOR: KEDAR THICKNESS: NOTES: AROUND FIREPLACE IN LOBBY LOUNGE WALL FINISHES - PAINT PT 3 MATERIAL: PAINT MANUFACTURER: BENJAMIN MOORE COLOR: STONE HARBOR 2111-50 FINISH: EGGSHELL NOTES: FIELD PAINT / CEILING IN PILOT'S LOUNGE / DOOR FRAME PAINT (TYP.) PT 4 MATERIAL: PAINT MANUFACTURER: BENJAMIN MOORE COLOR: SNOW WHITE OC-66 FINISH: DRY FALL NOTES: FIELD PAINT FOR GYP CEILING - UNO PT 5 MATERIAL: PAINT MANUFACTURER: BENJAMIN MOORE COLOR: ANCHOR GRAY 2126-30 FINISH: EGGSHELL NOTES: TRAINING ROOM WALL BEHIND PROJECTOR / OPEN WORK AREA PT 6 MATERIAL: PAINT MANUFACTURER: BENJAMIN MOORE COLOR: ANCHOR GRAY 2126-30 FINISH: EPOXY NOTES: 5FT AND ABOVE IN SINGLE BATHROOMS WALL FINISHES - WALL WC 1 MATERIAL: WALL COVERING MANUFACTURER: MOMENTUM STYLE: BAREGE TEXTURE COLOR: AVF14-885 GRANITE NOTES: WALL BEHIND MILLWORK	WC 2 MATERIAL: WALL COVERING MANUFACTURER: FLUTTO STYLE: FLEXIBLE TANBOUR WOOD PANEL COLOR: WALNUT RIDGE NOTES: FLUTED WOOD AROUND BAR WC 3 MATERIAL: WALL COVERING MANUFACTURER: KOROSEAL STYLE: ASTORIA ACCENT COLOR: GOSSAMER GREY 56-33-07 NOTES: SPECIFIED WALLS IN BATHROOMS WC 4 MATERIAL: WALL COVERING MANUFACTURER: PIONEER MILLWORKS STYLE: ENGINEERED PANELING COLOR: RAKED WALNUT / STANDARD UNFINISHED SIZE: 5/8" THICKNESS NOTES: OUTSIDE WALL OF DEBRIEF ROOM WC 5 MATERIAL: WALL COVERING MANUFACTURER: ARMSTRONG STYLE: WOODWORKS VENEER COLOR: WALNUT NOTES: SPEC. ON DRAWINGS WC 5 MATERIAL: WALL COVERING MANUFACTURER: THE WOOD VENEER HUB STYLE: LUXURY ACOUSTIC SLAT WOOD COLOR: AMERICAN WALNUT NOTES: TV WALL WV 1 MATERIAL: WALL VENEER MANUFACTURER: PORCELANOSA GROUP COLOR: WALNUT VENEER NOTES: UNDER FIREPLACE IN LOBBY LOUNGE CEILING FINISHES - BAFFLES BAF 1 MATERIAL: ACOUSTICAL BAFFLE MANUFACTURER: ARCHISONIC COLOR: LICHEN 160 NOTES: LOBBY LOUNGE BAF 2 MATERIAL: ACOUSTICAL BAFFLE MANUFACTURER: ARCHISONIC COLOR: MILK 404 NOTES: APPLY TO THE WALL IN PILOT'S LOUNGE BAF 3 MATERIAL: ACOUSTICAL BAFFLE MANUFACTURER: ARCHISONIC COLOR: TRUE NAVY 194 NOTES: APPLY TO THE WALL IN PILOT'S LOUNGE BAF 4 MATERIAL: ACOUSTICAL BAFFLE MANUFACTURER: ARCHISONIC COLOR: CHARCOAL 542 NOTES: APPLY TO THE WALL IN PILOT'S LOUNGE BAF 5 MATERIAL: ACOUSTICAL BAFFLE MANUFACTURER: TBD COLOR: TBD NOTES: PAINT PT-5 FOR TIME BEING / TRAINING ROOM BAF 6 MATERIAL: ACCOUSTICAL BAFFLE MANUFACTURER: SOUND PLY COLOR: PLAIN SLICE WALNUT NOTES: ABOVE CAFÉ AREA TILE GROUT G 1 MATERIAL: TILE GROUT MANUFACTURER: LATICRETE COLOR: 39 MUSHROOM NOTES: USE WITH T - 1 G 2 MATERIAL: TILE GROUT MANUFACTURER: LATICRETE COLOR: 93 FOSSIL NOTES: USE WITH T-2 AND T - 3 TILE T 1 MATERIAL: PORCELAIN TILE MANUFACTURER: BEST TILE STYLE: BOND JUTE COLOR: BEIGE GROUT: G - 1 SIZE: 12" X 24" NOTES: SPECIFIED RESTROOM WET WALLS T 2 MATERIAL: PORCELAIN TILE MANUFACTURER: BEST TILE STYLE: 3123 CEDAR PARK COLOR: SIMPLE MODERN CREME GLAZED GROUT: G - 2 SIZE: 12" X 24" NOTES: WASHROOM WALLS AND FLOOR AROUND SHOWER T 3 MATERIAL: PORCELAIN TILE MANUFACTURER: BEST TILE STYLE: 3123 CEDAR PARK COLOR: SIMPLE MODERN CREME GLAZED GROUT: G - 2 SIZE: 2 X 2 MOSAIC NOTES: SHOWER FLOOR REP: NANCY, BEST TILE, 919-986-6256 CEILING FINISHES - CEILING TILES ACT 1 MATERIAL: ACOUSTICAL CEILING TILE MANUFACTURER: ARMSTRONG STYLE: CALLA SQ. LAY IN, TEGULAR SIZE: 2" X 2" - 1" THICK COLOR: LIGHT GRAY NOTES: GRID ALSO LIGHT GRAY / PILOT'S LOUNGE ACT 2 MATERIAL: ACOUSTICAL CEILING TILE MANUFACTURER: ARMSTRONG STYLE: CALL SQ. LAY IN, TEGULAR SIZE: 2" X 2" - 1" THICK COLOR: WHITE NOTES: GRID ALSO WHITE / SPEC. ON DRAWINGS ACT 3 MATERIAL: ACOUSTICAL CEILING TILE MANUFACTURER: ARMSTRONG STYLE: METALWORKS COLOR: GUN METAL GRAY / PERFORATION M4 NOTES: SPEC. ON DRAWINGS STONE ST 1 MATERIAL: DEKTON WALL STONE MANUFACTURER: COSENTINO - DEKTON STYLE: X GLOSS COLOR: HELENA 22 / STONKA INSTALLATION: VERTICAL NOTES: LOBBY + BAR AREA	SEALED CONCRETE SC 1 MATERIAL: FLOORING MANUFACTURER: TBD COLOR: TBD NOTES: TBD SC 2 MATERIAL: FLOORING MANUFACTURER: TBD COLOR: TBD NOTES: TBD FLOORING CPT 1 MATERIAL: CARPET TILE MANUFACTURER: INTERFACE FLAT ROCK STYLE: FLAT ROCK COLOR: GRANITE MOUNTAIN SIZE: 50CM X 50CM NOTES: UNDER FIREPLACE IN LOBBY LOUNGE CPT 2 MATERIAL: CARPET TILE MANUFACTURER: SIENNA STYLE: ABSTRACT TILE COLOR: SPONTANEOUS 28C49 SIZE: 24" X 24" NOTES: RECEPTION DESK CPT 3 MATERIAL: CARPET TILE MANUFACTURER: MOHAWK STYLE: ARTISANAL BLENDED TWIST BT 413 COLOR: 7559 JEWEL NOTES: OPEN WORK AREA WO 1 MATERIAL: WALKOFF CARPET MANUFACTURER: VAN GELDER STYLE: CHAMPION SUPER NOP COLOR: TAUPE 2345 NOTES: VESTIBULE EPX 1 MATERIAL: FLOORING MANUFACTURER: TBD COLOR: TBD NOTES: — TERR 1 MATERIAL: FLOORING MANUFACTURER: TBD COLOR: TBD NOTES: TBD TERR 2 MATERIAL: FLOORING MANUFACTURER: TBD COLOR: TBD NOTES: TBD TOILET PARTITIONS TP 1 MATERIAL: TOILET PARTITIONS MANUFACTURER: BRADLEY STYLE: EURO PARTITIONS - LUCENT SERIES COLOR: ALABASTER NOTES: BATHROOM STALLS REP: KAREN AGNELLO, SMITH & STEVENSON, 704.796.3337 UPHOLSTERY UPH 1 MATERIAL: UPHOLSTERY MANUFACTURER: RICHLOOM STYLE: ROMEO COLOR: ADMIRAL SIZE: 53"W NOTES: BANQUET IN LOBBY LOUNGE UPH 2 MATERIAL: BLACK OUT CURTAIN MANUFACTURER: SNOWSOUND STYLE: FIBER 6 VELVET COLOR: COL. 611 NOTES: BLACK OUT CURTAINS NOTES: PILOT'S LOUNGE UPH 3 MATERIAL: UPHOLSTERY MANUFACTURER: MOMENTUM STYLE: SILICA LEATHER COLOR: INK NOTES: BREAKROOM WOODEN SHELVING WD 1 MATERIAL: WOODEN SHELVES MANUFACTURER: WALNUT WOOD WORKS COLOR: BLACK WALNUT NOTES: FLOATING SHELVES IN BREAKROOM



FINISH PLAN - AREA A

1/8" = 1'-0"

1


GENERAL FINISH PLAN NOTES

- ALL INTERIOR WALL AND CEILING FINISHES SHALL COMPLY WITH 803.11 OF THE NCBC. ALL FLOORING FINISHES SHALL COMPLY 804 OF THE 2018 NCBC.
- ALL FINISHES SPECIFIED ARE APPROVED BY THE TENANT. ANY NECESSARY SUBSTITUTIONS SHALL BE SUBMITTED TO THE ARCHITECT FOR APPROVAL.
- UNLESS NOTED OTHERWISE (UNO), PROVIDE FINISH TRANSITION STRIPS BY SCHLUTER OR EQUAL AT ALL FLOOR FINISH TRANSITIONS. FINISH: VARIES - SEE SPECS. VINYL AND MARBLE THRESHOLDS WILL NOT BE ACCEPTED. UNO, TRANSITION FINISHES AT CENTER OF DOOR, FLOAT OR FEATHER ALL FLOORING MATERIALS AS REQUIRED TO ENSURE A LEVEL TRANSITION BETWEEN MATERIALS OF VARYING THICKNESS. TRANSITIONS TO COMPLY WITH ACCESSIBILITY REQUIREMENTS ICC A117.1 SECTION 303.
- SUBMIT FINISH SUBMITTALS (INCLUDING TRANSITION STRIPS) TO TURPENTINE DESIGN FOR REVIEW AND APPROVAL PRIOR TO ORDERING AND INSTALLATION. SUBMIT ALL FINISHES TOGETHER IN ONE FINISH SUBMITTAL PACKAGE.
- REFER TO THE CONSTRUCTION PLAN DIMENSIONS FOR ALL PRELIMINARY FINISH MATERIAL TAKE-OFFS. FIELD VERIFY ALL DIMENSIONS PRIOR TO ORDER PLACEMENT.
- REFER TO INTERIOR ELEVATIONS FOR ALL MILLWORK FINISH DESIGNATIONS.
- UNO, ALL PTD. HOLLOW METAL FRAMES SHALL RECEIVE A WATER BASED ALKYD SEMI-GLOSS PAINT WITH LOW VOC'S. COLOR PT-3.
- FLOORING PATTERN HATCHING IS FOR MATERIAL INFORMATION AND DESIGN INTENT ONLY AND IS NOT TO SUGGEST LAYOUT OR WORK POINTS. CONTRACTOR SHALL SUBMIT FLOORING SEAMING / PATTERN LAYOUT DIAGRAM TO TURPENTINE DESIGN FOR REVIEW AND APPROVAL PRIOR TO ORDERING AND INSTALLATION. INDICATE ON CARPET SEAMING DIAGRAM THE DIRECTION OF PATTERN INSTALLATION. CUT TILES LESS THAN 1/3 OF A FULL SIZE PIECE WILL NOT BE ACCEPTED. COORDINATE WITH ARCHITECT AS REQUIRED TO AVOID TILE "SLIVERS".
- CONTINUE FLOORING MATERIAL AS SCHEDULED UNDER MILLWORK AND INTO ALL MILLWORK RECESSES.
- GC TO FINISH GWB TO FINISHED FLOOR SO THAT RESILIENT BASE IS APPLIED TO A SMOOTH SURFACE.
- PAINTING SUBCONTRACTOR SHALL PROVIDE LOW-VOC PRIMERS AND FINISH-COAT MATERIALS THAT ARE COMPATIBLE WITH ONE ANOTHER AND WITH THE SUBSTRATES INDICATED.
- UNO, ALL GWB CEILINGS SHALL RECEIVE PAINT (PT-4). FLAT FINISH.
- UNO, ALL GYPSON BOARD WALLS TO RECEIVE PAINT (PT-3). EGGSHELL FINISH WITH BASE (RB-1).
- ALL FABRICS AND TEXTILES SHALL COMPLY WITH SECTION 803.1.4 OF THE NCSCB.
- REFER TO DOOR SCHEDULE FOR ALL DOOR FINISH INFORMATION.
- REFER TO BUILDING DETAILS FOR TRANSITION STRIP DETAILS.
- CEMENT BOARD (CONFIRM CORRECT TERM) TO BE INSTALLED IN LIEU OF DRYWALL AT ALL WALLS RECEIVING WALL TILE.

- PREPARE ALL SURFACES FOR INSTALLATION OF NEW FLOORING MATERIALS. SUBCONTRACTORS SHALL PROVIDE FINISH-COAT MATERIALS THAT ARE COMPATIBLE WITH ONE ANOTHER AND WITH THE SUBSTRATES INDICATED. PROVIDE CURING COMPOUND AS NECESSARY. PROVIDE WATERPROOF AND CRACK ISOLATION MEMBRANE IN ALL AREAS RECEIVING PORCELAIN FLOOR TILE. PROVIDE APPROPRIATE EXPANSION AND CONTROL JOINTS PER CURRENT T.C.N.A. RECOMMENDATIONS AND COORDINATE FINAL LOCATIONS WITH ARCHITECT.
- GC AND ARCHITECT TO COORDINATE WITH TENANT/OWNER FOR ATTIC STOCK REQUIREMENTS, QUANTITIES AND STORAGE AVAILABILITY FOR FLOORING MATERIALS.
- UNO, ALL EXPOSED CEILINGS INCLUDING STRUCTURE, DUCTWORK, MECHANICAL UNITS, CONDUIT, PIPING, ETC. TO RECEIVE PAINT (PT-5). SEE REFLECTED CEILING PLAN FOR NOTED EXCEPTIONS.
- WHERE INTERIOR FINISHES ARE APPLIED ON WALLS, CEILINGS OR STRUCTURAL ELEMENTS REQUIRED TO HAVE A FIRE-RESISTANCE RATING OR TO BE OF NON-COMBUSTABLE CONSTRUCTION, THEY SHALL COMPLY WITH SECTION 803.11 OF THE NCSCB.
- WHERE INTERIOR FINISHES ARE APPLIED ON WALLS, CEILINGS OR STRUCTURAL ELEMENTS REQUIRED TO HAVE A FIRE-RESISTANCE RATING OR TO BE OF NON-COMBUSTABLE CONSTRUCTION, THEY SHALL COMPLY WITH SECTION 803.11 OF THE NCSCB.


FINISH MATERIAL LEGEND

- WALK-OFF MAT
- TERRAZZO 1
- TERRAZZO 2
- STAINED CONCRETE
- STAINED CONCRETE ANTISTATIC
- EPOXY
- TILE 2
- TILE 3
- CARPET 1
- CARPET 2
- CARPET 3
- CARPET 4

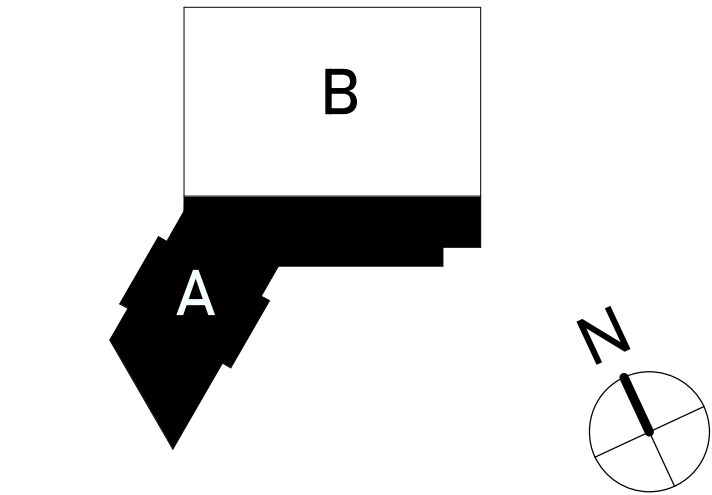

FINISH LEGEND

- FINISH FLOOR TRANSITION. SEE SHEET A701 FOR FLOORING TRANSITION DETAILS.
- FLOOR FINISH DIRECTION
- FLOOR FINISH, U.N.O.
- WALL FINISH, U.N.O.
- XX
- XX
- FLOOR BASE, U.N.O.
- CEILING FINISH, U.N.O.

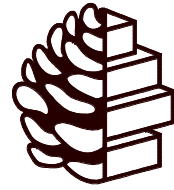


TURPENTINE
DESIGN

1007 Procure Street
Fuquay-Varina, NC 27526

919.412.9138
turpentine-design.com

REVISIONS

SEALS

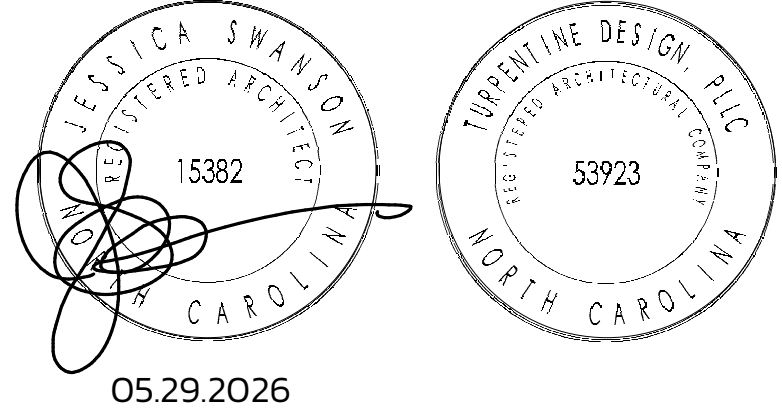

ARQ AVIATION
FLIGHT SCHOOL + FBO

Wilmington International Airport (ILM)
Wilmington, NC 28405


OWNER
ARQ Realty

COPYRIGHT 2025 - ALL RIGHTS RESERVED
PRINTED OR ELECTRONIC DRAWINGS & DOCUMENTATION MAY NOT BE REPRODUCED OR REDISTRIBUTED IN ANY WAY WITHOUT WRITTEN PERMISSION FROM TURPENTINE DESIGN

PHASE PERMIT SET
DATE 05.29.2026
TD PROJECT # 25-009

DRAWING TITLE
PARTIAL FINISH PLAN
- AREA A

DRAWING NUMBER
A-711A

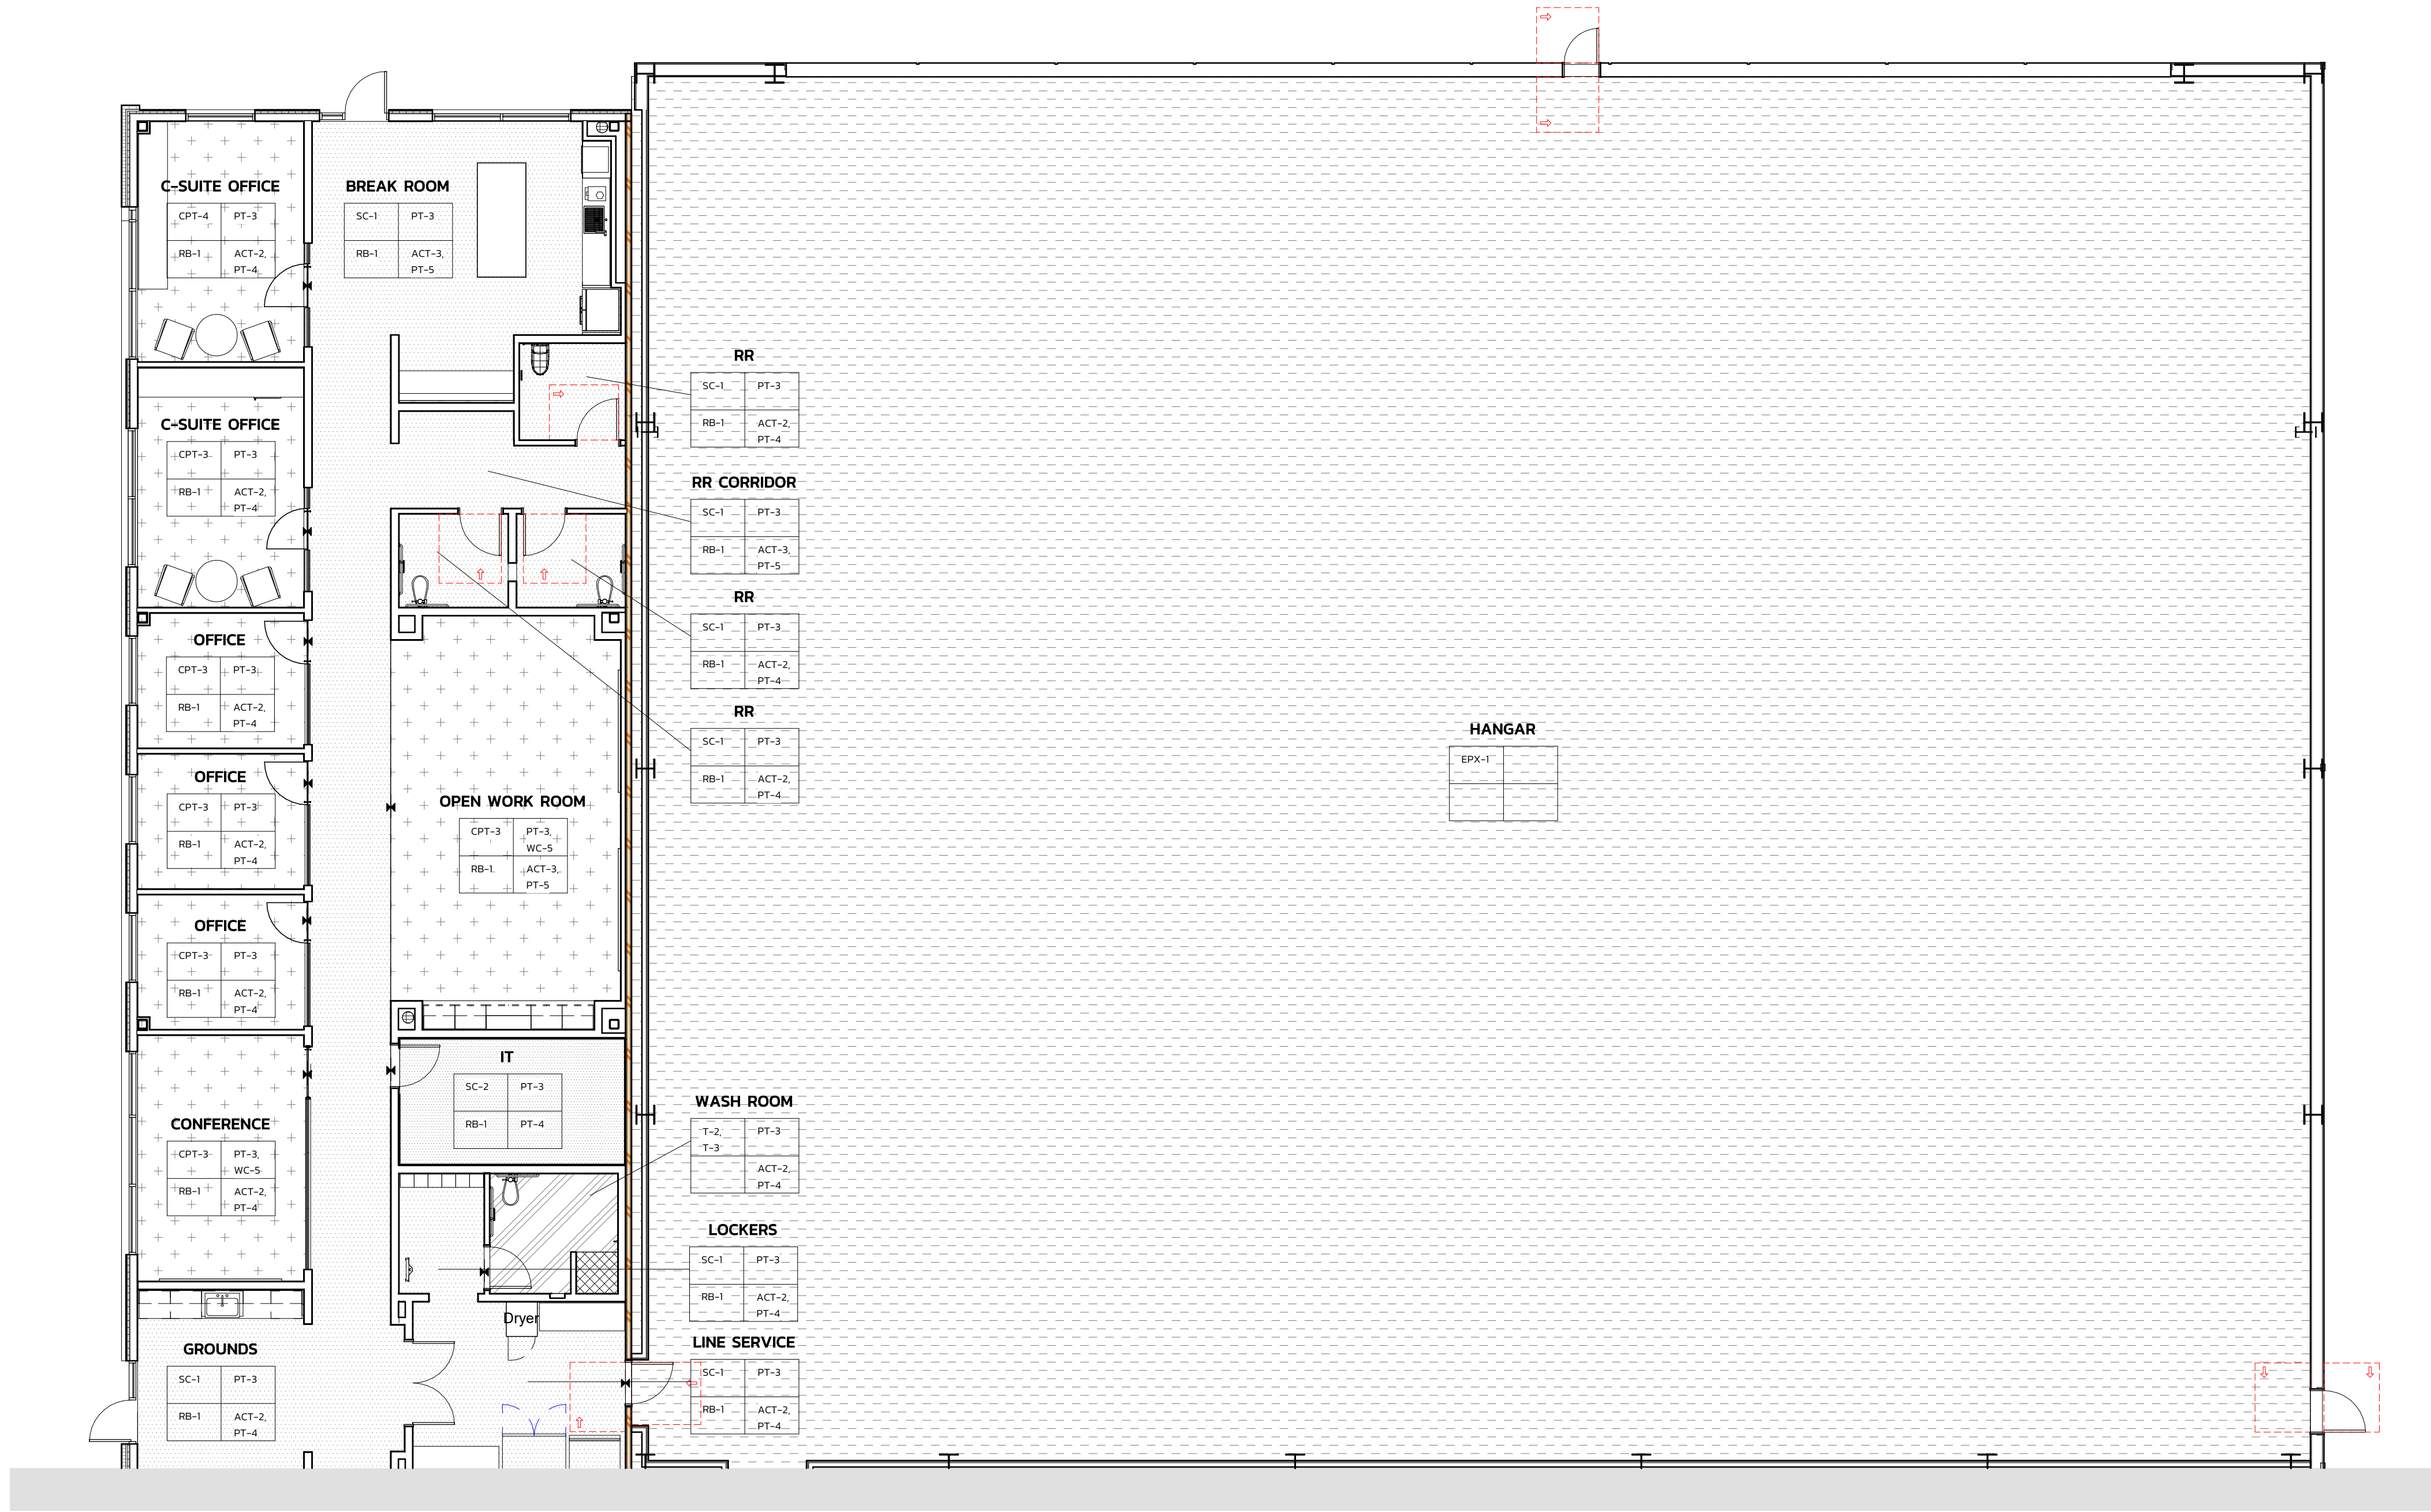

FINISH PLAN - AREA B

1/8" = 1'-0"

1



GENERAL FINISH PLAN NOTES

- ALL INTERIOR WALL AND CEILING FINISHES SHALL COMPLY WITH 803.11 OF THE NCBC. ALL FLOORING FINISHES SHALL COMPLY 804 OF THE 2018 NCBC.
- ALL FINISHES SPECIFIED ARE APPROVED BY THE TENANT. ANY NECESSARY SUBSTITUTIONS SHALL BE SUBMITTED TO THE ARCHITECT FOR APPROVAL.
- UNLESS NOTED OTHERWISE (UNO), PROVIDE FINISH TRANSITION STRIPS BY SCHLUTER OR EQUAL AT ALL FLOOR FINISH TRANSITIONS. FINISH: VARIES -SEE SPECS. VINYL AND MARBLE THRESHOLDS WILL NOT BE ACCEPTED. UNO, TRANSITION FINISHES AT CENTER OF DOOR. FLOAT OR FEATHER ALL FLOORING MATERIALS AS REQUIRED TO ENSURE A LEVEL TRANSITION BETWEEN MATERIALS OF VARYING THICKNESS. TRANSITIONS TO COMPLY WITH ACCESSIBILITY REQUIREMENTS ICC A117.1 SECTION 303.
- SUBMIT FINISH SUBMITTALS (INCLUDING TRANSITION STRIPS) TO TURPENTINE DESIGN FOR REVIEW AND APPROVAL PRIOR TO ORDERING AND INSTALLATION. SUBMIT ALL FINISHES TOGETHER IN ONE FINISH SUBMITTAL PACKAGE.
- REFER TO THE CONSTRUCTION PLAN DIMENSIONS FOR ALL PRELIMINARY FINISH MATERIAL TAKE-OFFS. FIELD VERIFY ALL DIMENSIONS PRIOR TO ORDER PLACEMENT.
- REFER TO INTERIOR ELEVATIONS FOR ALL MILLWORK FINISH DESIGNATIONS.
- UNO, ALL PTD. HOLLOW METAL FRAMES SHALL RECEIVE A WATER BASED ALKYD SEMI-GLOSS PAINT WITH LOW VOC'S. COLOR PT-3.
- FLOORING PATTERN HATCHING IS FOR MATERIAL INFORMATION AND DESIGN INTENT ONLY AND IS NOT TO SUGGEST LAYOUT OR WORK POINTS. CONTRACTOR SHALL SUBMIT FLOORING SEAMING / PATTERN LAYOUT DIAGRAM TO TURPENTINE DESIGN FOR REVIEW AND APPROVAL PRIOR TO ORDERING AND INSTALLATION. INDICATE ON CARPET SEAMING DIAGRAM THE DIRECTION OF PATTERN INSTALLATION. CUT TILES LESS THAN 1/3 OF A FULL SIZE PIECE WILL NOT BE ACCEPTED. COORDINATE WITH ARCHITECT AS REQUIRED TO AVOID TILE "SLIVERS".
- CONTINUE FLOORING MATERIAL AS SCHEDULED UNDER MILLWORK AND INTO ALL MILLWORK RECESSES. GC TO FINISH GWB TO FINISHED FLOOR SO THAT RESILIENT BASE IS APPLIED TO A SMOOTH SURFACE. PAINTING SUBCONTRACTOR SHALL PROVIDE LOW-VOC PRIMERS AND FINISH-COAT MATERIALS THAT ARE COMPATIBLE WITH ONE ANOTHER AND WITH THE SUBSTRATES INDICATED.
- UNO, ALL GWB CEILINGS SHALL RECEIVE PAINT (PT-4). FLAT FINISH.
- UNO, ALL GYPSUM BOARD WALLS TO RECEIVE PAINT (PT-3). EGGSHELL FINISH WITH BASE (RB-1).
- ALL FABRICS AND TEXTILES SHALL COMPLY WITH SECTION 803.1.4 OF THE NCBC.
- REFER TO DOOR SCHEDULE FOR ALL DOOR FINISH INFORMATION.
- REFER TO BUILDING DETAILS FOR TRANSITION STRIP DETAILS.
- CEMENT BOARD (CONFIRM CORRECT TERM) TO BE INSTALLED IN LIEU OF DRYWALL AT ALL WALLS RECEIVING WALL TILE.

- PREPARE ALL SURFACES FOR INSTALLATION OF NEW FLOORING MATERIALS. SUBCONTRACTORS SHALL PROVIDE FINISH-COAT MATERIALS THAT ARE COMPATIBLE WITH ONE ANOTHER AND WITH THE SUBSTRATES INDICATED. PROVIDE CURING COMPOUND AS NECESSARY. PROVIDE WATERPROOF AND CRACK ISOLATION MEMBRANE IN ALL AREAS RECEIVING PORCELAIN FLOOR TILE. PROVIDE APPROPRIATE EXPANSION AND CONTROL JOINTS PER CURRENT T.C.N.A. RECOMMENDATIONS AND COORDINATE FINAL LOCATIONS WITH ARCHITECT.
- GC AND ARCHITECT TO COORDINATE WITH TENANT/OWNER FOR ATTIC STOCK REQUIREMENTS, QUANTITIES AND STORAGE AVAILABILITY FOR FLOORING MATERIALS.
- CHECK FINISH PLAN FOR FLOOR DIRECTION. VARIES PER LOCATION.
- UNO, ALL EXPOSED CEILINGS INCLUDING STRUCTURE, DUCTWORK, MECHANICAL UNITS, CONDUIT, PIPING, ETC. TO RECEIVE PAINT (PT-5). SEE REFLECTED CEILING PLAN FOR NOTED EXCEPTIONS.
- WHERE INTERIOR FINISHES ARE APPLIED ON WALLS, CEILINGS OR STRUCTURAL ELEMENTS REQUIRED TO HAVE A FIRE-RESISTANCE RATING OR TO BE OF NON-COMBUSTABLE CONSTRUCTION, THEY SHALL COMPLY WITH SECTION 803.11 OF THE NCBC.
- WHERE INTERIOR FINISHES ARE APPLIED ON WALLS, CEILINGS OR STRUCTURAL ELEMENTS REQUIRED TO HAVE A FIRE-RESISTANCE RATING OR TO BE OF NON-COMBUSTABLE CONSTRUCTION, THEY SHALL COMPLY WITH SECTION 803.11 OF THE NCBC.

FINISH MATERIAL LEGEND



- WALK-OFF MAT
- TERRAZZO 1
- TERRAZZO 2
- STAINED CONCRETE
- STAINED CONCRETE ANTISTATIC
- EPOXY
- TILE 2
- TILE 3
- CARPET 1
- CARPET 2
- CARPET 3
- CARPET 4

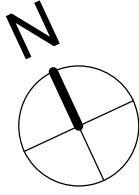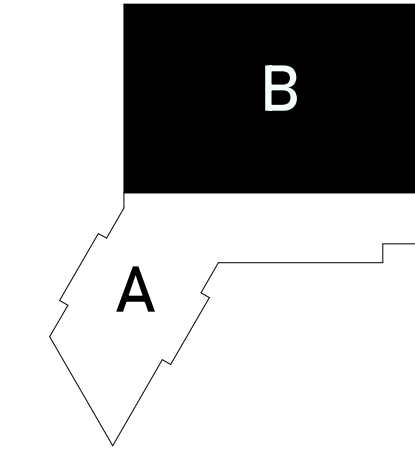

FINISH LEGEND

FINISH FLOOR TRANSITION. SEE SHEET A701 FOR FLOORING TRANSITION DETAILS.

FLOOR FINISH DIRECTION

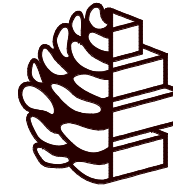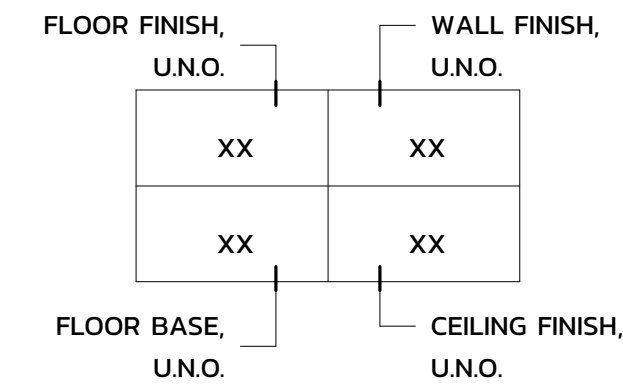


TURPENTINE
DESIGN

1007 Procure Street
Fuquay-Varina, NC 27526

919.412.9138
turpentine-design.com

REVISIONS

SEALS

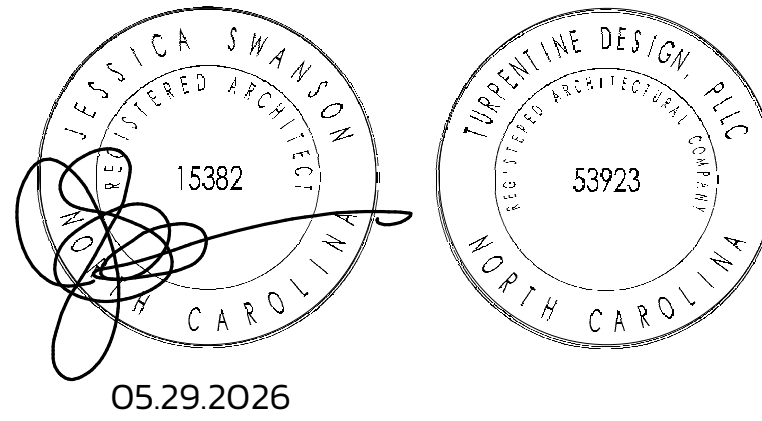

ARQ AVIATION

FLIGHT SCHOOL + FBO

Wilmington International Airport (ILM)
Wilmington, NC 28405

OWNER
ARQ Realty

COPYRIGHT 2025 - ALL RIGHTS RESERVED
PRINTED OR ELECTRONIC DRAWINGS & DOCUMENTATION MAY NOT BE REPRODUCED OR REDISTRIBUTED IN ANY WAY WITHOUT WRITTEN PERMISSION FROM TURPENTINE DESIGN

PHASE
DATE
TD PROJECT #

PERMIT SET
05.29.2026
25-009

DRAWING TITLE

PARTIAL FINISH PLAN

- AREA B

DRAWING NUMBER

A-711B





FIRST FLOOR FINISH PLAN - OVERALL

1/16" = 1'-0"

FINISH MATERIAL LEGEND

- WALK-OFF MAT
- TERRAZZO 1
- TERRAZZO 2
- STAINED CONCRETE
- STAINED CONCRETE ANTISTATIC
- EPOXY
- TILE 2
- TILE 3
- CARPET 1
- CARPET 2
- CARPET 3
- CARPET 4

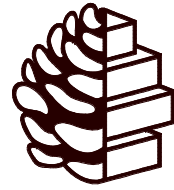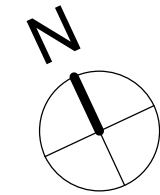


TURPENTINE
DESIGN

1007 Procure Street
Fuquay-Varina, NC 27526

919.412.9138
turpentine-design.com

REVISIONS

SEALS

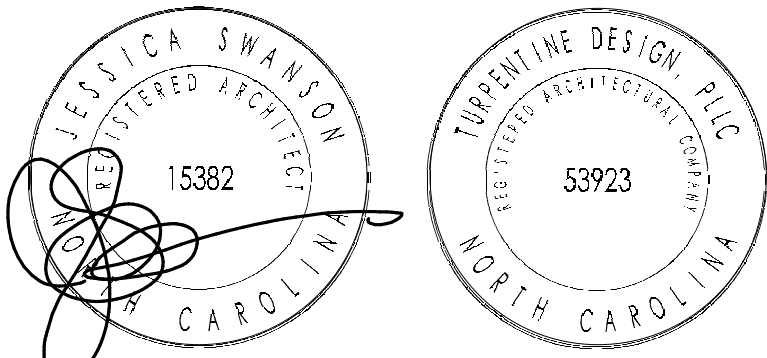

05.29.2026

ARQ AVIATION
FLIGHT SCHOOL + FBO

Wilmington International Airport (ILM)
Wilmington, NC 28405

OWNER
ARQ Realty

COPYRIGHT 2025 - ALL RIGHTS RESERVED
PRINTED OR ELECTRONIC DRAWINGS & DOCUMENTATION MAY
NOT BE REPRODUCED OR REDISTRIBUTED IN ANY WAY WITHOUT
WRITTEN PERMISSION FROM TURPENTINE DESIGN

PHASE PERMIT SET
DATE 05.29.2026
TD PROJECT # 25-009

GENERAL FINISH PLAN NOTES


- ALL INTERIOR WALL AND CEILING FINISHES SHALL COMPLY WITH 803 AND TABLE 803.11 OF THE NCBC. ALL FLOORING FINISHES SHALL COMPLY 804 OF THE 2018 NCBC.
- ALL FINISHES SPECIFIED ARE APPROVED BY THE TENANT. ANY NECESSARY SUBSTITUTIONS SHALL BE SUBMITTED TO THE ARCHITECT FOR APPROVAL.
- UNLESS NOTED OTHERWISE (UNO), PROVIDE FINISH TRANSITION STRIPS BY SCHLUTER OR EQUAL AT ALL FLOOR FINISH TRANSITIONS. FINISH: VARIES -SEE SPECS. VINYL AND MARBLE THRESHOLDS WILL NOT BE ACCEPTED. UNO, TRANSITION FINISHES AT CENTER OF DOOR. FLOAT OR FEATHER ALL FLOORING MATERIALS AS REQUIRED TO ENSURE A LEVEL TRANSITION BETWEEN MATERIALS OF VARYING THICKNESS. TRANSITIONS TO COMPLY WITH ACCESSIBILITY REQUIREMENTS ICC A117.1 SECTION 303.
- SUBMIT FINISH SUBMITTALS (INCLUDING TRANSITION STRIPS) TO TURPENTINE DESIGN FOR REVIEW AND APPROVAL PRIOR TO ORDERING AND INSTALLATION. SUBMIT ALL FINISHES TOGETHER IN ONE FINISH SUBMITTAL PACKAGE.
- REFER TO THE CONSTRUCTION PLAN DIMENSIONS FOR ALL PRELIMINARY FINISH MATERIAL TAKE-OFFS. FIELD VERIFY ALL DIMENSIONS PRIOR TO ORDER PLACEMENT.
- REFER TO INTERIOR ELEVATIONS FOR ALL MILLWORK FINISH DESIGNATIONS.
- UNO, ALL PTD, HOLLOW METAL FRAMES SHALL RECEIVE A WATER BASED ALKYD SEMI-GLOSS PAINT WITH LOW VOC'S. COLOR PT-3.
- FLOORING PATTERN HATCHING IS FOR MATERIAL INFORMATION AND DESIGN INTENT ONLY AND IS NOT TO SUGGEST LAYOUT OR WORK POINTS. CONTRACTOR SHALL SUBMIT FLOORING SEAMING / PATTERN LAYOUT DIAGRAM TO TURPENTINE DESIGN FOR REVIEW AND APPROVAL PRIOR TO ORDERING AND INSTALLATION. INDICATE ON CARPET SEAMING DIAGRAM THE DIRECTION OF PATTERN INSTALLATION. CUT TILES LESS THAN 1/3 OF A FULL SIZE PIECE WILL NOT BE ACCEPTED. COORDINATE WITH ARCHITECT AS REQUIRED TO AVOID TILE "SLIVERS".
- CONTINUE FLOORING MATERIAL AS SCHEDULED UNDER MILLWORK AND INTO ALL MILLWORK RECESSES. GC TO FINISH GWB TO FINISHED FLOOR SO THAT RESILIENT BASE IS APPLIED TO A SMOOTH SURFACE.
- PAINTING SUBCONTRACTOR SHALL PROVIDE LOW-VOC PRIMERS AND FINISH-COAT MATERIALS THAT ARE COMPATIBLE WITH ONE ANOTHER AND WITH THE SUBSTRATES INDICATED.
- UNO, ALL GWB CEILINGS SHALL RECEIVE PAINT (PT-4), FLAT FINISH.
- UNO, ALL GYP-SUM BOARD WALLS TO RECEIVE PAINT (PT-3), EGGSHELL FINISH WITH BASE (RB-1).
- ALL FABRICS AND TEXTILES SHALL COMPLY WITH SECTION 803.1.4 OF THE NCSCB.
- REFER TO DOOR SCHEDULE FOR ALL DOOR FINISH INFORMATION.
- REFER TO BUILDING DETAILS FOR TRANSITION STRIP DETAILS.
- CEMENT BOARD (CONFIRM CORRECT TERM) TO BE INSTALLED IN LIEU OF DRYWALL AT ALL WALLS RECEIVING WALL TILE.

- PREPARE ALL SURFACES FOR INSTALLATION OF NEW FLOORING MATERIALS. SUBCONTRACTORS SHALL PROVIDE FINISH-COAT MATERIALS THAT ARE COMPATIBLE WITH ONE ANOTHER AND WITH THE SUBSTRATES INDICATED. PROVIDE CURING COMPOUND AS NECESSARY. PROVIDE WATERPROOF AND CRACK ISOLATION MEMBRANE IN ALL AREAS RECEIVING PORCELAIN FLOOR TILE. PROVIDE APPROPRIATE EXPANSION AND CONTROL JOINTS PER CURRENT T.C.N.A. RECOMMENDATIONS AND COORDINATE FINAL LOCATIONS WITH ARCHITECT.
- GC AND ARCHITECT TO COORDINATE WITH TENANT/OWNER FOR ATTIC STOCK REQUIREMENTS, QUANTITIES AND STORAGE AVAILABILITY FOR FLOORING MATERIALS.
- UNO, ALL EXPOSED CEILINGS INCLUDING STRUCTURE, DUCTWORK, MECHANICAL UNITS, CONDUIT, PIPING, ETC. TO RECEIVE PAINT (PT-5). SEE REFLECTED CEILING PLAN FOR NOTED EXCEPTIONS.
- WHERE INTERIOR FINISHES ARE APPLIED ON WALLS, CEILINGS OR STRUCTURAL ELEMENTS REQUIRED TO HAVE A FIRE-RESISTANCE RATING OR TO BE OF NON-COMBUSTABLE CONSTRUCTION, THEY SHALL COMPLY WITH SECTION 803.11 OF THE NCSCB.
- WHERE INTERIOR FINISHES ARE APPLIED ON WALLS, CEILINGS OR STRUCTURAL ELEMENTS REQUIRED TO HAVE A FIRE-RESISTANCE RATING OR TO BE OF NON-COMBUSTABLE CONSTRUCTION, THEY SHALL COMPLY WITH SECTION 803.11 OF THE NCSCB.

FINISH LEGEND

FINISH FLOOR TRANSITION. SEE SHEET
A701 FOR FLOORING TRANSITION DETAILS.

FLOOR FINISH DIRECTION

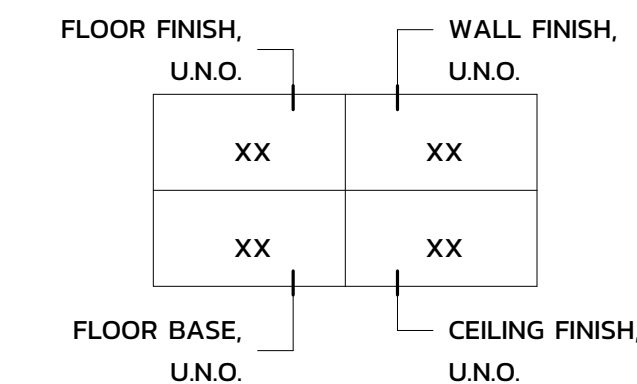


DRAWING TITLE

FINISH PLAN
OVERALL

DRAWING NUMBER


A-711

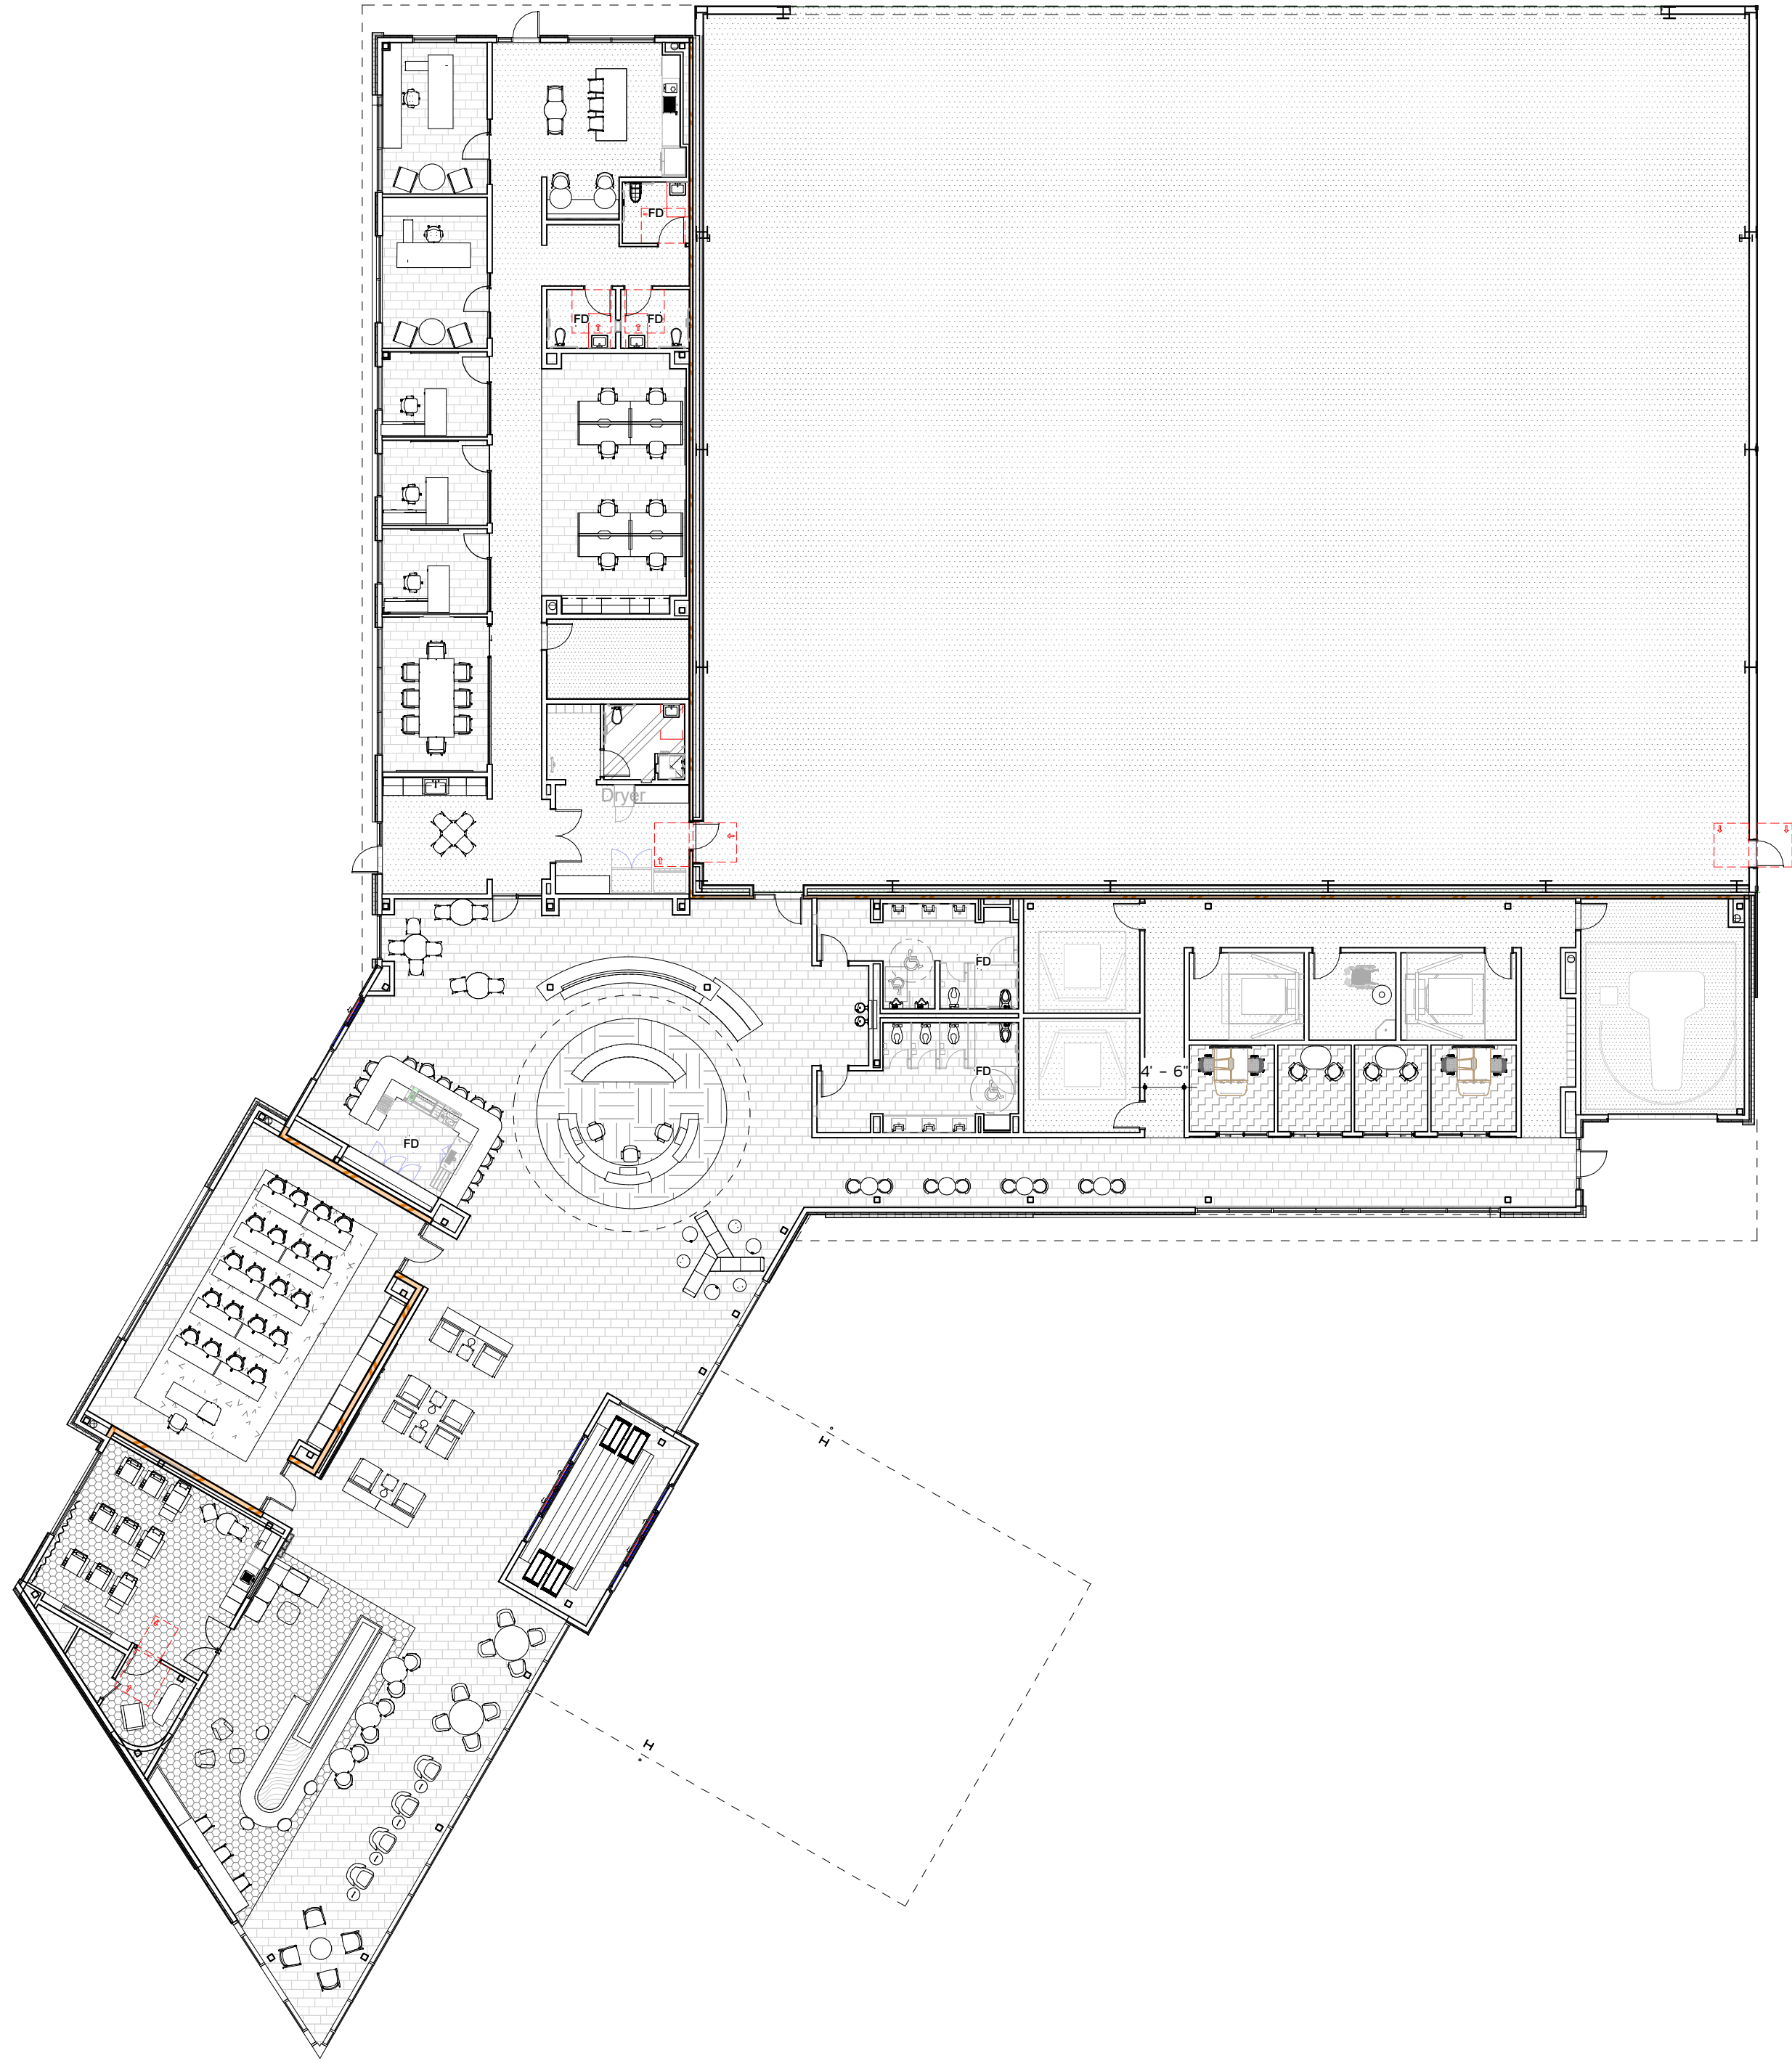

FIRST FLOOR FURNITURE PLAN – FOR REFERENCE ONLY

1/16" = 1'-0"

1

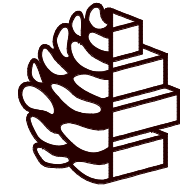


TURPENTINE
DESIGN

1007 Procure Street
Fuquay-Varina, NC 27526

919.412.9138
turpentine-design.com

REVISIONS

SEALS

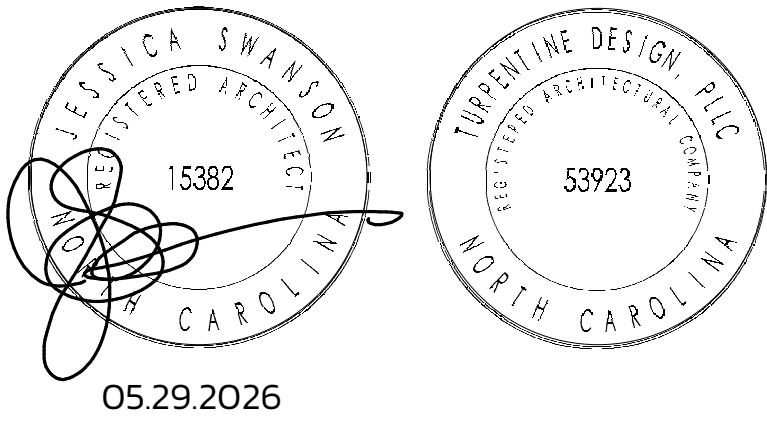

ARQ AVIATION
FLIGHT SCHOOL + FBO

Wilmington International Airport (ILM)
Wilmington, NC 28405

OWNER
ARQ Realty

COPYRIGHT 2025 - ALL RIGHTS RESERVED
PRINTED OR ELECTRONIC DRAWINGS & DOCUMENTATION MAY
NOT BE REPRODUCED OR REDISTRIBUTED IN ANY WAY WITHOUT
WRITTEN PERMISSION FROM TURPENTINE DESIGN

PHASE	PERMIT SET
DATE	05.29.2026
TD PROJECT #	25-009

DRAWING TITLE
FURNITURE PLAN –
FOR REFERENCE
ONLY

DRAWING NUMBER

A-721