

PROJECT MANUAL CONSTRUCTION DOCUMENTS

BRUNSWICK COMMUNITY COLLEGE ALLIED HEALTH ADDITIONS & RENOVATIONS

185 COLLEGE ROAD SOUTHEAST

BOLIVIA, NC 28422

STATE CONSTRUCTION OFFICE PROJECT NO: 16-15828-01A

OCTOBER 15, 2018



SAWYER SHERWOOD & ASSOCIATE, P.C.
124 MARKET STREET
WILMINGTON, NC 208401

ADVERTISEMENT FOR BIDS

Sealed proposals will be received until 3:00 P.M. on December 20, 2018, in Building "A" - Boardroom #A-238, for the construction of the Brunswick Community College Allied Health Additions & Renovations at which time and place bids will be opened and read.

Complete plans and specifications for this project can be obtained from: Sawyer Sherwood & Associate, P.C. during normal office hours after November 25, 2018.

Plan Deposit \$184

The state reserves the unqualified right to reject any and all proposals.

Signed: _____

The Trustees of Brunswick Community College

NOTICE TO BIDDERS

Sealed proposals will be received by the The Trustees of Brunswick Community College and/or Dr. Adams and/or Jack Luciano in Bolivia, NC, in the office of Jack Luciano, Executive Director of Facility Services; Brunswick Community College, 50 College Rd. NE, Bolivia, NC 28422; Bid opening location to held in Building A – Boardroom A-238 up to 3:00 pm on December 20, 2018 and immediately thereafter publicly opened and read for the furnishing of labor, material and equipment entering into the construction of

Brunswick Community College Allied Health Addition and Renovations SCO Project Number 16-15828-01A

The project consists of site work including building demolition, new parking lots, stormwater improvements, utility connections, and landscaping. Building construction includes partial renovations to 12,549 sf building constructed in 2008 and a new addition of 15,047 sf. The new addition includes a structural steel frame, brick veneer and metal siding, single ply membrane and standing seam metal roofing, aluminum storefront, interior gypsum walls, plumbing, mechanical, and electrical systems.

Bids will be received for Contract type – single prime. All proposals shall be lump sum.

Pre-Bid Meeting

An open pre-bid meeting will be held for all interested bidders on December 4, 2018 -- at 3:00 P.M. in Building J, 185 College Rd. NE, Bolivia, NC 28422. The meeting will address project specific questions, issues, bidding procedures and bid forms. The existing building will be made available this day for all contractors and sub-contractors.

In accordance with GS133-3 and SCO procedures the following preferred brand items are being considered as Alternates by the owner for this project:

A. Corbin Russwin B. Norton C. Dorma D. DDC by Hoffman Building Technologies

Justification of any approvals will be made available to the public in writing no later than seven (7) days prior to bid date.

Complete plans, specifications and contract documents will be open for inspection in the offices of Jack Luciano and Sawyer Sherwood & Associate, P.C. and in the plan rooms of the Associated General Contractors, Carolinas Branch, in the local North Carolina offices of McGraw-Hill Dodge Corporation, in the Construction Market Data (CMD) planroom (pspprojleads@cmdgroup.com, 800 424-3996) and in Minority Plan Rooms in:

Hispanic Contractors Association of the Carolinas (HCAC) – info@hcacarolinas.org, 704 583-4148

East Coast Digital – Minority Plan Room Provider – plans@speedyblue.com, 252-758-1616

or may be obtained by those qualified as prime bidders, upon deposit of One hundred eighty four dollars (\$184.00) in cash or certified check. The full plan deposit will be returned to those bidders provided all documents are returned in good, usable condition within ten (10) days after the bid date.

NOTE: The bidder shall include with the bid proposal the form *Identification of Minority Business Participation* identifying the minority business participation it will use on the project and shall include either *Affidavit A* or *Affidavit B* as applicable. Forms and instructions are included within the Proposal Form in the bid documents. Failure to complete these forms is grounds for rejection of the bid. (GS143-128.2c Effective 1/1/2002.)

All contractors are hereby notified that they must have proper license as required under the state laws governing their respective trades.

General contractors are notified that Chapter 87, Article 1, General Statutes of North Carolina, will be observed in receiving and awarding general contracts. General contractors submitting bids on this project must have license classification for Building Contractor.

NOTE--SINGLE PRIME CONTRACTS: Under GS 87-1, a contractor that superintends or manages construction of any building, highway, public utility, grading, structure or improvement shall be deemed a "general contractor" and shall be so licensed. Therefore a single prime project that involves other trades will require the single prime contractor to hold a proper General Contractors license. **EXCEPT:** On public buildings being bid single prime, where the total value of the general construction does not exceed 25% of the total construction value, contractors under GS87- Arts 2 and 4 (Plumbing, Mechanical & Electrical) may bid and contract directly with the Owner as the SINGLE PRIME CONTRACTOR and may subcontract to other properly licensed trades. [GS87-1.1- Rules .0210](#)

Each proposal shall be accompanied by a cash deposit or a certified check drawn on some bank or trust company, insured by the Federal Deposit Insurance Corporation, of an amount equal to not less than five percent (5%) of the proposal, or in lieu thereof a bidder may offer a bid bond of five percent (5%) of the bid executed by a surety company licensed under the laws of North Carolina to execute the contract in accordance with the bid bond. Said deposit shall be retained by the owner as liquidated damages in event of failure of the successful bidder to execute the contract within ten days after the award or to give satisfactory surety as required by law.

A performance bond and a payment bond will be required for one hundred percent (100%) of the contract price.

Payment will be made based on ninety-five percent (95%) of monthly estimates and final payment made upon completion and acceptance of work.

No bid may be withdrawn after the scheduled closing time for the receipt of bids for a period of 30 days.

The owner reserves the right to reject any or all bids and to waive informalities.

Designer:

Sawyer Sherwood & Associate, P.C.

124 Market Street, Wilmington, NC 28401

910-762-0892

Owner:

The Trustees of Brunswick Community College

50 College Road, Bolivia, NC 28422

910-755-7300

Table of Contents

Instructions to Bidders and General Conditions of the Contract
Supplementary General Conditions
Guidelines for MBE Participation
Subsurface Investigations report, hazardous materials surveys, etc.
Statement of Contractor's Responsibility
Form of Proposal
MBE Contractor List and Affidavits A through D
Form of Bid Bond
Form of Construction Contract
Form of Payment Bond
Sheet for attaching Power of Attorney
Sheet for attaching Insurance Certificates
Approval of the Attorney General
Office of State Budget and Management
State of NC County Sales and Use Tax Report
Seal Pages
Technical Specifications Table of Contents
Technical Specifications

**INSTRUCTIONS TO BIDDERS
AND
GENERAL CONDITIONS OF THE CONTRACT**

STANDARD FORM FOR CONSTRUCTION PROJECTS

**STATE CONSTRUCTION OFFICE
NORTH CAROLINA
DEPARTMENT OF ADMINISTRATION**

Form OC-15

This document is intended for use on State capital construction projects and shall not be used on any project that is not reviewed and approved by the State Construction Office. Extensive modification to the General Conditions by means of “Supplementary General Conditions” is strongly discouraged. State agencies and institutions may include special requirements in “Division 1 – General Requirements” of the specifications, where they do not conflict with the General Conditions.

Twenty Fourth Edition January 2013

INSTRUCTIONS TO BIDDERS

For a proposal to be considered it must be in accordance with the following instructions:

1. PROPOSALS

Proposals must be made in strict accordance with the Form of Proposal provided therefor, and all blank spaces for bids, alternates, and unit prices applicable to bidder's work shall be properly filled in. When requested alternates are not bid, the proposer shall so indicate by the words "No Bid". Any blanks shall also be interpreted as "No Bid". The bidder agrees that bid on Form of Proposal detached from specifications will be considered and will have the same force and effect as if attached thereto. Photocopied or faxed proposals will not be considered. Numbers shall be stated both in writing and in figures for the base bids and alternates. If figures and writing differ, the written number will supersede the figures.

Any modifications to the Form of Proposal (including alternates and/or unit prices) will disqualify the bid and may cause the bid to be rejected.

The bidder shall fill in the Form of Proposal as follows:

- a. If the documents are executed by a sole owner, that fact shall be evidenced by the word "Owner" appearing after the name of the person executing them.
- b. If the documents are executed by a partnership, that fact shall be evidenced by the word "Co-Partner" appearing after the name of the partner executing them.
- c. If the documents are executed on the part of a corporation, they shall be executed by either the president or the vice president and attested by the secretary or assistant secretary in either case, and the title of the office of such persons shall appear after their signatures. The seal of the corporation shall be impressed on each signature page of the documents.
- d. If the proposal is made by a joint venture, it shall be executed by each member of the joint venture in the above form for sole owner, partnership or corporation, whichever form is applicable.
- e. All signatures shall be properly witnessed.
- f. If the contractor's license of a bidder is held by a person other than an owner, partner or officer of a firm, then the licensee shall also sign and be a party to the proposal. The title "Licensee" shall appear under his/her signature.

Proposals should be addressed as indicated in the Advertisement for Bids and be delivered, enclosed in an opaque sealed envelope, marked "Proposal" and bearing the title of the work, name of the bidder, and the contractor's license number of the bidder. Bidders should clearly mark on the outside of the bid envelope which contract(s) they are bidding.

Bidder shall identify on the bid, the minority businesses that will be utilized on the project with corresponding total dollar value of the bid and affidavit listing good faith efforts or an affidavit indicating work under contract will be self-performed, as required by G.S. 143-128.2(c) and G.S. 143-128.2(f). Failure to comply with these requirements is grounds for rejection of the bid.

For projects bid in the single-prime alternative, the names and license numbers of major subcontractors shall be listed on the proposal form.

It shall be the specific responsibility of the bidder to deliver his bid to the proper official at the selected place and prior to the announced time for the opening of bids. Later delivery of a bid for any reason, including delivery by any delivery service, shall disqualify the bid.

Unit prices quoted in the proposal shall include overhead and profit and shall be the full compensation for the contractor's cost involved in the work. See General Conditions, Article 19c-1.

2. EXAMINATION OF CONDITIONS

It is understood and mutually agreed that by submitting a bid the bidder acknowledges that he has carefully examined all documents pertaining to the work, the location, accessibility and general character of the site of the work and all existing buildings and structures within and adjacent to the site, and has satisfied himself as to the nature of the work, the condition of existing buildings and structures, the conformation of the ground, the character, quality and quantity of the material to be encountered, the character of the equipment, machinery, plant and any other facilities needed preliminary to and during prosecution of the work, the general and local conditions, the construction hazards, and all other matters, including, but not limited to, the labor situation which can in any way affect the work under the contract, and including all safety measures required by the Occupational Safety and Health Act of 1970 and all rules and regulations issued pursuant thereto. It is further mutually agreed that by submitting a proposal the bidder acknowledges that he has satisfied himself as to the feasibility and meaning of the plans, drawings, specifications and other contract documents for the construction of the work and that he accepts all the terms, conditions and stipulations contained therein; and that he is prepared to work in cooperation with other contractors performing work on the site.

Reference is made to contract documents for the identification of those surveys and investigation reports of subsurface or latent physical conditions at the site or otherwise affecting performance of the work which have been relied upon by the designer in preparing the documents. The owner will make copies of all such surveys and reports available to the bidder upon request.

Each bidder may, at his own expense, make such additional surveys and investigations as he may deem necessary to determine his bid price for the performance of the work. Any on-site investigation shall be done at the convenience of the owner. Any reasonable request for access to the site will be honored by the owner.

3. BULLETINS AND ADDENDA

Any addenda to specifications issued during the time of bidding are to be considered covered in the proposal and in closing a contract they will become a part thereof. It shall be the bidder's responsibility to ascertain prior to bid time the addenda issued and to see that his bid includes any changes thereby required.

Should the bidder find discrepancies in, or omission from, the drawings or documents or should he be in doubt as to their meaning, he shall at once notify the designer who will send written instructions in the form of addenda to all bidders. Notification should be no later than seven (7) days prior to the date set for receipt of bids. Neither the owner nor the designer will be responsible for any oral instructions.

All addenda should be acknowledged by the bidder(s) on the Form of Proposal. However, even if not acknowledged, by submitting a bid, the bidder has certified that he has reviewed all issued addenda and has included all costs associated within his bid.

4. BID SECURITY

Each proposal shall be accompanied by a cash deposit or a certified check drawn on some bank or trust company insured by the Federal Deposit Insurance Corporation, or a bid bond in an amount equal to not less than five percent (5%) of the proposal, said deposit to be retained by the owner as liquidated damages in event of failure of the successful bidder to execute the contract within ten (10) days after the award or to give satisfactory surety as required by law (G.S. 143-129).

Bid bond shall be conditioned that the surety will, upon demand, forthwith make payment to the obligee upon said bond if the bidder fails to execute the contract. The owner may retain bid securities of any bidder(s) who may have a reasonable chance of award of contract for the full duration of time stated in the Notice to Bidders. Other bid securities may be released sooner, at the discretion of the owner. All bid securities (cash or certified checks) shall be returned to the bidders promptly after award of contracts, and no later than seven (7) days after expiration of the holding period stated in the Notice to Bidders. Standard Form of Bid Bond is included in these specifications and shall be used.

5. RECEIPT OF BIDS

Bids shall be received in strict accordance with requirements of the General Statutes of North Carolina. Bid security shall be required as prescribed by statute. Prior to the closing of the bid, the bidder will be permitted to change or withdraw his bid. Guidelines for opening of public construction bids are available from the State Construction Office.

6. OPENING OF BIDS

Upon opening, all bids shall be read aloud. Once bidding is closed, there shall not be any withdrawal of bids by any bidder and no bids may be returned by the designer to any bidder. After the opening of bids, no bid may be withdrawn, except under the provisions of General Statute 143-129.1, for a period of thirty days unless otherwise specified. Should the successful bidder default and fail to execute a contract, the contract may be awarded to the next lowest and responsible bidder. The owner reserves the unqualified right to reject any and all bids. Reasons for rejection may include, but shall not be limited to, the following:

- a. If the Form of Proposal furnished to the bidder is not used or is altered.
- b. If the bidder fails to insert a price for all bid items, alternate and unit prices requested.
- c. If the bidder adds any provisions reserving the right to accept or reject any award.
- d. If there are unauthorized additions or conditional bids, or irregularities of any kind which tend to make the proposal incomplete, indefinite or ambiguous as to its meaning.
- e. If the bidder fails to complete the proposal form where information is requested so the bid may be properly evaluated by the owner.
- f. If the unit prices contained in the bid schedule are unacceptable to the owner and the State Construction Office.
- g. If the bidder fails to comply with other instructions stated herein.

7. BID EVALUATION

The award of the contract will be made to the lowest responsible bidder as soon as practical. The owner may award on the basis of the base bid and any alternates the owner chooses.

Before awarding a contract, the owner may require the apparent low bidder to qualify himself to be a responsible bidder by furnishing any or all of the following data:

- a. The latest financial statement showing assets and liabilities of the company or other information satisfactory to the owner.
- b. A listing of completed projects of similar size.
- c. Permanent name and address of place of business.
- d. The number of regular employees of the organization and length of time the organization has been in business under present name.
- e. The name and home office address of the surety proposed and the name and address of the responsible local claim agent.
- f. The names of members of the firms who hold appropriate trade licenses, together with license numbers.
- g. If prequalified, contractor info will be reviewed and evaluated comparatively to submitted prequalification package.

Failure or refusal to furnish any of the above information, if requested, shall constitute a basis for disqualification of any bidder.

In determining the lowest responsible, responsive bidder, the owner shall take into consideration the bidder's compliance with the requirements of G.S. 143-128.2(c), the past performance of the bidder on construction contracts for the State with particular concern given to completion times, quality of work, cooperation with other contractors, and cooperation with the designer and owner. Failure of the low bidder to furnish affidavit and/or documentation as required by G.S. 143-128.2(c) shall constitute a basis for disqualification of the bid.

Should the owner adjudge that the apparent low bidder is not the lowest responsible, responsive bidder by virtue of the above information, said apparent low bidder will be so notified and his bid security shall be returned to him.

8. PERFORMANCE BOND

The successful bidder, upon award of contract, shall furnish a performance bond in an amount equal to 100 percent of the contract price. See Article 35, General Conditions.

9. PAYMENT BOND

The successful bidder, upon award of contract, shall furnish a payment bond in an amount equal to 100 percent of the contract price. See Article 35, General Conditions.

10. PAYMENTS

Payments to the successful bidders (contractors) will be made on the basis of monthly estimates. See Article 31, General Conditions.

11. PRE-BID CONFERENCE

Prior to the date set for receiving bids, the Designer may arrange and conduct a Pre-Bid Conference for all prospective bidders. The purpose of this conference is to review project requirements and to respond to questions from prospective bidders and their subcontractors or material suppliers related to the intent of bid documents. Attendance by prospective bidders shall be as required by the "Notice to Bidders".

12. SUBSTITUTIONS

In accordance with the provisions of G.S. 133-3, material, product, or equipment substitutions proposed by the bidders to those specified herein can only be considered during the bidding phase until ten (10) days prior to the receipt of bids when submitted to the Designer with sufficient data to confirm material, product, or equipment equality. Proposed substitutions submitted after this time will be considered only as potential change order.

Submittals for proposed substitutions shall include the following information:

- a. Name, address, and telephone number of manufacturer and supplier as appropriate.
- b. Trade name, model or catalog designation.
- c. Product data including performance and test data, reference standards, and technical descriptions of material, product, or equipment. Include color samples and samples of available finishes as appropriate.
- d. Detailed comparison with specified products including performance capabilities, warranties, and test results.
- e. Other pertinent data including data requested by the Designer to confirm product equality.

If a proposed material, product, or equipment substitution is deemed equal by the Designer to those specified, all bidders of record will be notified by Addendum.

GENERAL CONDITIONS OF THE CONTRACT

The use or reproduction of this document or any part thereof is authorized for and limited to use on projects of the State of North Carolina, and is distributed by, through and at the discretion of the State Construction Office, Raleigh, North Carolina, for that distinct and sole purpose.

TABLE OF CONTENTS

ARTICLE	TITLE	PAGE
1	Definitions	9
2	Intent and Execution of Documents	11
3	Clarifications and Detail Drawings	12
4	Copies of Drawings and Specifications	12
5	Shop Drawings, Submittals, Samples, Data	13
6	Working Drawings and Specifications at the Job Site	13
7	Ownership of Drawings and Specifications	14
8	Materials, Equipment, Employees	14
9	Royalties, Licenses and Patent	15
10	Permits, Inspections, Fees, Regulations	15
11	Protection of Work, Property and the Public	16
12	Sedimentation Pollution Control Act of 1973	17
13	Inspection of the Work	17
14	Construction Supervision and Schedule	18
15	Separate Contracts and Contractor Relationships	22
16	Subcontracts and Subcontractors	23
17	Contractor and Subcontractor Relationships	23
18	Designer's Status	24
19	Changes in the Work	25
20	Claims for Extra Cost	27
21	Minor Changes in the Work	29
22	Uncorrected Faulty Work	29
23	Time of Completion, Delays, Extension of Time	29
24	Partial Utilization: Beneficial Occupancy	30
25	Final Inspection, Acceptance, and Project Closeout	31
26	Correction of Work Before Final Payment	31
27	Correction of Work After Final Payment	32
28	Owner's Right to Do Work	32
29	Annulment of Contract	32
30	Contractor's Right to Stop Work or Terminate the Contract	33
31	Requests for Payments	33
32	Certificates of Payment and Final Payment	34
33	Payments Withheld	36
34	Minimum Insurance Requirements	36
35	Performance Bond and Payment Bond	37
36	Contractor's Affidavit	38
37	Assignments	38
38	Use of Premises	38
39	Cutting, Patching and Digging	38
40	Utilities, Structures, Signs	38
41	Cleaning Up	40
42	Guarantee	41

43	Codes and Standards	41
44	Indemnification	41
45	Taxes	41
46	Equal Opportunity Clause	42
47	Employment of the Handicapped	42
48	Asbestos-Containing Materials (ACM)	43
49	Minority Business Participation	43
50	Contractor Evaluation	43
51	Gifts.....	43
52	Auditing Access to Persons and Records	44
53	North Carolina False Claims Act.....	44
54	Termination for Convenience.....	45

ARTICLE 1 - DEFINITIONS

- a. The **contract documents** consist of the Notice to Bidders; Instructions to Bidders; General Conditions of the Contract; special conditions if applicable; Supplementary General Conditions; the drawing and specifications, including all bulletins, addenda or other modifications of the drawings and specifications incorporated into the documents prior to their execution; the proposal; the contract; the performance bond; the payment bond; insurance certificates; the approval of the attorney general; and the certificate of the Office of State Budget and Management. All of these items together form the contract.
- b. The **owner** is the State of North Carolina through the agency named in the contract.
- c. The **designer(s)** are those referred to within this contract, or their authorized representatives. The Designer(s), as referred to herein, shall mean architect and/or engineer. They will be referred to hereinafter as if each were of the singular number, masculine gender.
- d. The **contractor**, as referred to hereinafter, shall be deemed to be either of the several contracting parties called the "Party of the First Part" in either of the several contracts in connection with the total project. Where, in special instances hereinafter, a particular contractor is intended, an adjective precedes the word "contractor," as "general," "heating," etc. For the purposes of a single prime contract, the term Contractor shall be deemed to be the single contracting entity identified as the "Party of the First Part" in the single Construction Contract. Any references or adjectives that name or infer multiple prime contractors shall be interpreted to mean the single prime Contractor.
- e. A **subcontractor**, as the term is used herein, shall be understood to be one who has entered into a direct contract with a contractor, and includes one who furnishes materials worked to a special design in accordance with plans and specifications covered by the contract, but does not include one who only sells or furnishes materials not requiring work so described or detailed.
- f. **Written notice** shall be defined as notice in writing delivered in person to the contractor, or to a partner of the firm in the case of a partnership, or to a member of the contracting organization, or to an officer of the organization in the case of a corporation, or sent to the last known business address of the contracting organization by registered mail.
- g. **Work**, as used herein as a noun, is intended to include materials, labor, and workmanship of the appropriate contractor.
- h. The **project** is the total construction work to be performed under the contract documents by the several contractors.
- i. **Project Expediter**, as used herein, is an entity stated in the contract documents, designated to effectively facilitate scheduling and coordination of work activities. See Article 14(f) for responsibilities of a Project Expediter. **For the purposes of a single prime contract, the single prime contractor shall be designated as the Project Expediter.**
- j. **Change order**, as used herein, shall mean a written order to the contractor subsequent to the signing of the contract authorizing a change in the contract. The change order shall be signed by the contractor, designer and the owner, and approved by the State Construction Office, in that order (Article 19).

- k. **Field Order**, as used herein, shall mean a written approval for the contractor to proceed with the work requested by owner prior to issuance of a formal Change Order. The field order shall be signed by the contractor, designer, owner, and State Construction Office.
- l. **Time of completion**, as stated in the contract documents, is to be interpreted as consecutive calendar days measured from the date established in the written Notice to Proceed, or such other date as may be established herein (Article 23).
- m. **Liquidated damages**, as stated in the contract documents [, is an amount reasonably estimated in advance to cover the consequential damages associated with the Owner's economic loss in not being able to use the Project for its intended purposes at the end of the contract's completion date as amended by change order, if any, by reason of failure of the contractor(s) to complete the work within the time specified. Liquidated damages does not include the Owner's extended contract administration costs (including but not limited to additional fees for architectural and engineering services, testing services, inspection services, commissioning services, etc.), such other damages directly resulting from delays caused solely by the contractor, or consequential damages that the Owner identified in the bid documents that may be impacted by any delay caused solely by the Contractor (e.g., if a multi-phased project-subsequent phases, delays in start other projects that are dependent on the completion of this Project, extension of leases and/or maintenance agreements for other facilities).
- n. **Surety**, as used herein, shall mean the bonding company or corporate body which is bound with and for the contractor, and which engages to be responsible for the contractor and his acceptable performance of the work.
- o. **Routine written communications between the Designer and the Contractor** are any communication other than a "request for information" provided in letter, memo, or transmittal format, sent by mail, courier, electronic mail, or facsimile. Such communications can not be identified as "request for information".
- p. **Clarification or Request for information (RFI)** is a request from the Contractor seeking an interpretation or clarification by the Designer relative to the contract documents. The RFI, which shall be labeled (RFI), shall clearly and concisely set forth the issue or item requiring clarification or interpretation and why the response is needed. The RFI must set forth the Contractor's interpretation or understanding of the contract documents requirements in question, along with reasons for such an understanding.
- q. **Approval** means written or imprinted acknowledgement that materials, equipment or methods of construction are acceptable for use in the work.
- r. **Inspection** shall mean examination or observation of work completed or in progress to determine its compliance with contract documents.
- s. **"Equal to" or "approved equal"** shall mean materials, products, equipment, assemblies, or installation methods considered equal by the bidder in all characteristics (physical, functional, and aesthetic) to those specified in the contract documents. Acceptance of equal is subject to approval of Designer and owner.
- t. **"Substitution" or "substitute"** shall mean materials, products, equipment, assemblies, or installation methods deviating in at least one characteristic (physical, functional, or aesthetic) from those specified, but which in the opinion of the bidder would improve competition and/or enhance the finished installation. Acceptance of substitution is subject to the approval of the Designer and owner.

- u. **Provide** shall mean furnish and install complete in place, new, clean, operational, and ready for use.
- v. **Indicated and shown** shall mean provide as detailed, or called for, and reasonably implied in the contract documents.
- w. **Special inspector** is one who inspects materials, installation, fabrication, erection or placement of components and connections requiring special expertise to ensure compliance with the approved construction documents and referenced standards.
- x. **Commissioning** is a quality assurance process that verifies and documents that building components and systems operate in accordance to the owner's project requirements and the project design documents.
- y. **Designer Final Inspection** is the inspection performed by the design team to determine the completeness of the project in accordance with approved plans and specifications. This inspection occurs prior to SCO final inspection.
- z. **SCO Final Inspection** is the inspection performed by the State Construction Office to determine the completeness of the project in accordance with NC Building Codes and approved plans and specifications.
- aa. **Beneficial Occupancy** is requested by the owner and is occupancy or partial occupancy of the building after all life safety items have been completed as determined by the State Construction Office. Life safety items include but not limited to fire alarm, sprinkler, egress and exit lighting, fire rated walls, egress paths and security.
- bb. Final Acceptance is the date in which the State Construction Office accepts the construction as totally complete. This includes the SCO Final Inspection and certification by the designer that all punch lists are completed.

ARTICLE 2 - INTENT AND EXECUTION OF DOCUMENTS

- a. The drawings and specifications are complementary, one to the other, and that which is shown on the drawings or called for in the specifications shall be as binding as if it were both called for and shown. The intent of the drawings and specifications is to establish the scope of all labor, materials, transportation, equipment, and any and all other things necessary to provide a bid for a complete job. In case of discrepancy or disagreement in the contract documents, the order of precedence shall be: Form of Contract, specifications, large-scale detail drawings, small-scale drawings.
- b. The wording of the specifications shall be interpreted in accordance with common usage of the language except that words having a commonly used technical or trade meaning shall be so interpreted in preference to other meanings.
- c. The contractor shall execute each copy of the proposal, contract, performance bond and payment bond as follows:
 - 1. If the documents are executed by a sole owner, that fact shall be evidenced by the word "Owner" appearing after the name of the person executing them.
 - 2. If the documents are executed by a partnership, that fact shall be evidenced by the word "Co-Partner" appearing after the name of the partner executing them.

3. If the documents are executed on the part of a corporation, they shall be executed by either the president or the vice president and attested by the secretary or assistant secretary in either case, and the title of the office of such persons shall appear after their signatures. The seal of the corporation shall be impressed on each signature page of the documents.
4. If the documents are made by a joint venture, they shall be executed by each member of the joint venture in the above form for sole owner, partnership or corporation, whichever form is applicable to each particular member.
5. All signatures shall be properly witnessed.
6. If the contractor's license is held by a person other than an owner, partner or officer of a firm, then the licensee shall also sign and be a party to the contract. The title "Licensee" shall appear under his/her signature.
7. The bonds shall be executed by an attorney-in-fact. There shall be attached to each copy of the bond a certified copy of power of attorney properly executed and dated.
8. Each copy of the bonds shall be countersigned by an authorized individual agent of the bonding company licensed to do business in North Carolina. The title "Licensed Resident Agent" shall appear after the signature.
9. The seal of the bonding company shall be impressed on each signature page of the bonds.
10. The contractor's signature on the performance bond and the payment bond shall correspond with that on the contract. The date of performance and payment bond shall not be prior to the date of the contract.

ARTICLE 3 - CLARIFICATIONS AND DETAIL DRAWINGS

- a. In such cases where the nature of the work requires clarification by the designer, such clarification shall be furnished by the designer with reasonable promptness by means of written instructions or detail drawings, or both. Clarifications and drawings shall be consistent with the intent of contract documents, and shall become a part thereof.
- b. The contractor(s) and the designer shall prepare, if deemed necessary, a schedule fixing dates upon which foreseeable clarifications will be required. The schedule will be subject to addition or change in accordance with progress of the work. The designer shall furnish drawings or clarifications in accordance with that schedule. The contractor shall not proceed with the work without such detail drawings and/or written clarifications.

ARTICLE 4 - COPIES OF DRAWINGS AND SPECIFICATIONS

The designer or Owner shall furnish free of charge to the contractors electronic copies of plans and specifications. If requested by the contractor, paper copies of plans and specifications shall be furnished free of charge as follows:

- a. General contractor - Up to twelve (12) sets of general contractor drawings and specifications, up to six (6) sets of which shall include drawings and specifications of all other contracts, plus a clean set of black line prints on white paper of all appropriate drawings, upon which the contractor shall clearly and legibly record all work-in-place that is at variance with the contract documents.

- b. Each other contractor - Up to six (6) sets of the appropriate drawings and specifications, up to three (3) sets of which shall include drawings and specifications of all other contracts, plus a clean set of black line prints on white paper of all appropriate drawings, upon which the contractor shall clearly and legibly record all work-in-place that is at variance with the contract documents.
- c. Additional sets shall be furnished at cost, including mailing, to the contractor upon request by the contractor. This cost shall be stated in the bidding documents.
- d. For the purposes of a single-prime contract, the contractor shall receive up to 30 sets of drawings and specifications, plus a clean set of black line prints on white paper of all appropriate drawings, upon which the contractor shall clearly and legibly record all work-in-place that is at variance with the contract documents.

ARTICLE 5 - SHOP DRAWINGS, SUBMITTALS, SAMPLES, DATA

- a. Within 15 consecutive calendar days after the notice to proceed, each prime contractor shall submit a schedule for submission of all shop drawings, product data, samples, and similar submittals through the Project Expediter to the Designer. This schedule shall indicate the items, relevant specification sections, other related submittal, data, and the date when these items will be furnished to the designer.
- b. The Contractor(s) shall review, approve and submit to the Designer all Shop Drawings, Coordination Drawings, Product Data, Samples, Color Charts, and similar submittal data required or reasonably implied by the Contract Documents. Required Submittals shall bear the Contractor's stamp of approval, any exceptions to the Contract Documents shall be noted on the submittals, and copies of all submittals shall be of sufficient quantity for the Designer to retain up to three (3) copies of each submittal for his own use plus additional copies as may be required by the Contractor. Submittals shall be presented to the Designer in accordance with the schedule submitted in paragraph (a). so as to cause no delay in the activities of the Owner or of separate Contractors.
- c. The Designer shall review required submittals promptly, noting desired corrections if any, and retaining three (3) copies (1 for the Designer, 1 for the owner and 1 for SCO) for his use. The remaining copies of each submittal shall be returned to the Contractor not later than twenty (20) days from the date of receipt by the Designer, for the Contractor's use or for corrections and resubmittal as noted by the Designer. When resubmittals are required, the submittal procedure shall be the same as for the original submittals.
- d. Approval of shop drawings/submittals by the Designer shall not be construed as relieving the Contractor from responsibility for compliance with the design or terms of the contract documents nor from responsibility of errors of any sort in the shop drawings, unless such lack of compliance or errors first have been called in writing to the attention of the Designer by the Contractor.

ARTICLE 6 - WORKING DRAWINGS AND SPECIFICATIONS AT THE JOB SITE

- a. The contractor shall maintain, in readable condition at his job office, one complete set of working drawings and specifications for his work including all shop drawings. Such drawings and specifications shall be available for use by the designer, his authorized representative, owner or State Construction Office.

- b. The contractor shall maintain at the job office, a day-to-day record of work-in-place that is at variance with the contract documents. Such variations shall be fully noted on project drawings by the contractor and submitted to the designer upon project completion and no later than 30 days after final acceptance of the project.
- c. The contractor shall maintain at the job office a record of all required tests that have been performed, clearly indicating the scope of work inspected and the date of approval or rejection.

ARTICLE 7 - OWNERSHIP OF DRAWINGS AND SPECIFICATIONS

All drawings and specifications are instruments of service and remain the property of the owner. The use of these instruments on work other than this contract without permission of the owner is prohibited. All copies of drawings and specifications other than contract copies shall be returned to the owner upon request after completion of the work.

ARTICLE 8 - MATERIALS, EQUIPMENT, EMPLOYEES

- a. The contractor shall, unless otherwise specified, supply and pay for all labor, transportation, materials, tools, apparatus, lights, power, heat, sanitary facilities, water, scaffolding and incidentals necessary for the completion of his work, and shall install, maintain and remove all equipment of the construction, other utensils or things, and be responsible for the safe, proper and lawful construction, maintenance and use of same, and shall construct in the best and most workmanlike manner, a complete job and everything incidental thereto, as shown on the plans, stated in the specifications, or reasonably implied therefrom, all in accordance with the contract documents.
- b. All materials shall be new and of quality specified, except where reclaimed material is authorized herein and approved for use. Workmanship shall at all times be of a grade accepted as the best practice of the particular trade involved, and as stipulated in written standards of recognized organizations or institutes of the respective trades except as exceeded or qualified by the specifications.
- c. Upon notice, the contractor shall furnish evidence as to quality of materials.
- d. Products are generally specified by ASTM or other reference standard and/or by manufacturer's name and model number or trade name. When specified only by reference standard, the Contractor may select any product meeting this standard, by any manufacturer. When several products or manufacturers are specified as being equally acceptable, the Contractor has the option of using any product and manufacturer combination listed. However, the contractor shall be aware that the cited examples are used only to denote the quality standard of product desired and that they do not restrict bidders to a specific brand, make, manufacturer or specific name; that they are used only to set forth and convey to bidders the general style, type, character and quality of product desired; and that equivalent products will be acceptable. Request for substitution of materials, items, or equipment shall be submitted to the designer for approval or disapproval; such approval or disapproval shall be made by the designer prior to the opening of bids. Alternate materials may be requested after the award if it can clearly be demonstrated that it is an added benefit to the owner and the designer and owner approves.
- e. The designer is the judge of equality for proposed substitution of products, materials or equipment.

- g. If at any time during the construction and completion of the work covered by these contract documents, the language, conduct, or attire of any workman of the various crafts be adjudged a nuisance to the owner or designer, or if any workman be considered detrimental to the work, the contractor shall order such parties removed immediately from grounds.

ARTICLE 9 - ROYALTIES, LICENSES AND PATENTS

It is the intention of the contract documents that the work covered herein will not constitute in any way infringement of any patent whatsoever unless the fact of such patent is clearly evidenced herein. The contractor shall protect and save harmless the owner against suit on account of alleged or actual infringement. The contractor shall pay all royalties and/or license fees required on account of patented articles or processes, whether the patent rights are evidenced hereinafter.

ARTICLE 10 - PERMITS, INSPECTIONS, FEES, REGULATIONS

- a. The contractor shall give all notices and comply with all laws, ordinances, codes, rules and regulations bearing on the conduct of the work under this contract. If the contractor observes that the drawings and specifications are at variance therewith, he shall promptly notify the designer in writing. See Instructions to Bidders, Paragraph 3, Bulletins and Addenda. Any necessary changes required after contract award shall be made by change order in accordance with Article 19. If the contractor performs any work knowing it to be contrary to such laws, ordinances, codes, rules and regulations, and without such notice to the designer, he shall bear all cost arising therefrom. Additional requirements implemented after bidding will be subject to equitable negotiations.
- b. All work under this contract shall conform to the North Carolina State Building Code and other State, local and national codes as are applicable. The cost of all required inspections and permits shall be the responsibility of the contractor and included within the bid proposal. All water taps, meter barrels, vaults and impact fees shall be paid by the contractor unless otherwise noted.
- d. Projects constructed by the State of North Carolina or by any agency or institution of the State are not subject to inspection by any county or municipal authorities and are not subject to county or municipal building codes. The contractor shall, however, cooperate with the county or municipal authorities by obtaining building permits. Permits shall be obtained at no cost.
- e. Projects involving local funding (community colleges) are subject also to county and municipal building codes and inspection by local authorities. The contractor shall pay the cost of these permits and inspections.

ARTICLE 11 - PROTECTION OF WORK, PROPERTY AND THE PUBLIC

- a. The contractors shall be jointly responsible for the entire site and the building or construction of the same and provide all the necessary protections, as required by the owner or designer, and by laws or ordinances governing such conditions. They shall be responsible for any damage to the owner's property, or of that of others on the job, by them, their personnel, or their subcontractors, and shall make good such damages. They shall be responsible for and pay for any damages caused to the owner. All contractors shall have access to the project at all times.
- b. The contractor shall provide cover and protect all portions of the structure when the work is not in progress, provide and set all temporary roofs, covers for doorways, sash and windows, and all other materials necessary to protect all the work on the building, whether set by him, or any of the subcontractors. Any work damaged through the lack of proper protection or from any other cause, shall be repaired or replaced without extra cost to the owner.
- c. No fires of any kind will be allowed inside or around the operations during the course of construction without special permission from the designer and owner.
- d. The contractor shall protect all trees and shrubs designated to remain in the vicinity of the operations by building substantial boxes around same. He shall barricade all walks, roads, etc., as directed by the designer to keep the public away from the construction. All trenches, excavations or other hazards in the vicinity of the work shall be well barricaded and properly lighted at night.
- e. The contractor shall provide all necessary safety measures for the protection of all persons on the job, including the requirements of the A.G.C. *Accident Prevention Manual in Construction*, as amended, and shall fully comply with all state laws or regulations and North Carolina State Building Code requirements to prevent accident or injury to persons on or about the location of the work. He shall clearly mark or post signs warning of hazards existing, and shall barricade excavations, elevator shafts, stairwells and similar hazards. He shall protect against damage or injury resulting from falling materials and he shall maintain all protective devices and signs throughout the progress of the work.
- f. The contractor shall adhere to the rules, regulations and interpretations of the North Carolina Department of Labor relating to Occupational Safety and Health Standards for the Construction Industry (Title 29, Code of Federal Regulations, Part 1926, published in Volume 39, Number 122, Part II, June 24, 1974, *Federal Register*), and revisions thereto as adopted by General Statutes of North Carolina 95-126 through 155.
- g. The contractor shall designate a responsible person of his organization as safety officer/inspector to inspect the project site for unsafe health and safety hazards, to report these hazards to the contractor for correction, and whose duties also include accident prevention on the project, and to provide other safety and health measures on the project site as required by the terms and conditions of the contract. The name of the safety inspector shall be made known to the designer and owner at the time of the preconstruction conference and in all cases prior to any work starting on the project.
- h. In the event of emergency affecting the safety of life, the protection of work, or the safety of adjoining properties, the contractor is hereby authorized to act at his own discretion, without further authorization from anyone, to prevent such threatened injury or damage.

Any compensation claimed by the contractor on account of such action shall be determined as provided for under Article 19(b).

- i. Any and all costs associated with correcting damage caused to adjacent properties of the construction site or staging area shall be borne by the contractor. These costs shall include but not be limited to flooding, mud, sand, stone, debris, and discharging of waste products.

ARTICLE 12 - SEDIMENTATION POLLUTION CONTROL ACT OF 1973

- a. Any land-disturbing activity performed by the contractor(s) in connection with the project shall comply with all erosion control measures set forth in the contract documents and any additional measures which may be required in order to ensure that the project is in full compliance with the Sedimentation Pollution Control Act of 1973, as implemented by Title 15, North Carolina Administrative Code, Chapter 4, Sedimentation Control, Subchapters 4A, 4B and 4C, as amended (15 N.C.A.C. 4A, 4B and 4C).
- b. Upon receipt of notice that a land-disturbing activity is in violation of said act, the contractor(s) shall be responsible for ensuring that all steps or actions necessary to bring the project in compliance with said act are promptly taken.
- c. The contractor(s) shall be responsible for defending any legal actions instituted pursuant to N.C.G.S. 113A-64 against any party or persons described in this article.
- d. To the fullest extent permitted by law, the contractor(s) shall indemnify and hold harmless the owner, the designer and the agents, consultants and employees of the owner and designer, from and against all claims, damages, civil penalties, losses and expenses, including, but not limited to, attorneys' fees, arising out of or resulting from the performance of work or failure of performance of work, provided that any such claim, damage, civil penalty, loss or expense is attributable to a violation of the Sedimentation Pollution Control Act. Such obligation shall not be construed to negate, abridge or otherwise reduced any other right or obligation of indemnity which would otherwise exist as to any party or persons described in this article.

ARTICLE 13 - INSPECTION OF THE WORK

- a. It is a condition of this contract that the work shall be subject to inspection during normal working hours and during any time work is in preparation and progress by the designer, designated official representatives of the owner, State Construction Office and those persons required by state law to test special work for official approval. The contractor shall therefore provide safe access to the work at all times for such inspections.
- b. All instructions to the contractor will be made only by or through the designer or his designated project representative. Observations made by official representatives of the owner shall be conveyed to the designer for review and coordination prior to issuance to the contractor.
- c. All work shall be inspected by designer, special inspector and/or State Construction Office prior to being covered by the contractor. Contractor shall give a minimum two weeks notice unless otherwise agreed to by all parties. If inspection fails, after the first reinspection all costs associated with additional reinspections shall be borne by the contractor.

- d. Where special inspection or testing is required by virtue of any state laws, instructions of the designer, specifications or codes, the contractor shall give adequate notice to the designer of the time set for such inspection or test, if the inspection or test will be conducted by a party other than the designer. Such special tests or inspections will be made in the presence of the designer, or his authorized representative, and it shall be the contractor's responsibility to serve ample notice of such tests.
- e. All laboratory tests shall be paid by the owner unless provided otherwise in the contract documents except the general contractor shall pay for laboratory tests to establish design mix for concrete, and for additional tests to prove compliance with contract documents where materials have tested deficient except when the testing laboratory did not follow the appropriate ASTM testing procedures.
- f. Should any work be covered up or concealed prior to inspection and approval by the designer, special inspector, and/or State Construction Office such work shall be uncovered or exposed for inspection, if so requested by the designer in writing. Inspection of the work will be made upon notice from the contractor. All cost involved in uncovering, repairing, replacing, recovering and restoring to design condition, the work that has been covered or concealed will be paid by the contractor involved.

ARTICLE 14 - CONSTRUCTION SUPERVISION AND SCHEDULE

- a. Throughout the progress of the work, each contractor shall keep at the job site, a competent superintendent and supervisory staff satisfactory to the designer and the owner. The superintendent and supervisory staff shall not be changed without the consent of the designer and owner unless said superintendent ceases to be employed by the contractor or ceases to be competent as determined by the contractor, designer or owner. The superintendent and other staff designated by the contractor in writing shall have authority to act on behalf of the contractor, and instructions, directions or notices given to him shall be as binding as if given to the contractor. However, directions, instructions, and notices shall be confirmed in writing.
- b. The contractor shall examine and study the drawings and specifications and fully understand the project design, and shall provide constant and efficient supervision to the work. Should he discover any discrepancies of any sort in the drawings or specifications, he shall report them to the designer without delay. He will not be held responsible for discrepancies in the drawings and/or specifications, but shall be held responsible to report them should they become known to him.
- c. All contractors shall be required to cooperate and consult with each other during the construction of this project. Prior to installation of work, all contractors shall jointly prepare coordination drawings, showing locations of various ductworks, piping, motors, pumps, and other mechanical or electrical equipment, in relation to the structure, walls and ceilings. These drawings shall be submitted to the designer through the Project Expediter for information only. Each contractor shall lay out and execute his work to cause the least delay to other contractors. Each contractor shall be financially responsible for any damage to other contractor's work and for undue delay caused to other contractors on the project.
- d. The contractor is required to attend job site progress conferences as called by the designer. The contractor shall be represented at these job progress conferences by both home office and project personnel. These representatives shall have authority to act on behalf of the contractor. These meetings shall be open to subcontractors, material

suppliers and any others who can contribute toward maintaining required job progress. It shall be the principal purpose of these meetings, or conferences, to effect coordination, cooperation and assistance in every practical way toward the end of maintaining progress of the project on schedule and to complete the project within the specified contract time. Each contractor shall be prepared to assess progress of the work as required in his particular contract and to recommend remedial measures for correction of progress as may be appropriate. The designer or his authorized representative shall be the coordinator of the conferences and shall preside as chairman. The contractor shall turn over a copy of his daily reports to the Designer and Owner at the job site progress conference. Owner will determine daily report format.

- e. The contractor(s) shall, employ an engineer or a land surveyor licensed in the State of North Carolina to lay out the work and to establish a bench mark in a location where same will not be disturbed and where direct instruments sights may be taken.
- f. The designer shall designate a Project Expediter on projects involving two or more prime contracts. The Project Expediter shall be designated in the Supplementary General Conditions. The Project Expediter shall have at a minimum the following responsibilities.
 - 1. Prepare the project construction schedule and shall allow all prime contractors (multi-prime contract) and subcontractors (single-prime contract) performing general, plumbing, HVAC, and electrical work equal input into the preparation of the initial construction schedule.
 - 2. Maintain a project progress schedule for all contractors.
 - 3. Give adequate notice to all contractors to ensure efficient continuity of all phases of the work.
 - 4. Notify the designer of any changes in the project schedule.
 - 5. Recommend to the owner whether payment to a contractor shall be approved.
- g. It shall be the responsibility of the Project Expediter to cooperate with and obtain from several prime contractors and subcontractors on the job, their respective work activities and integrate these activities into a project construction schedule in form of a detailed bar chart or Critical Path Method (CPM), schedule. Each prime contractor shall provide work activities within fourteen (14) days of request by the Project Expediter. A “work activity”, for scheduling purposes, shall be any component or contractual requirement of the project requiring at least one (1) day, but not more than fourteen (14) days, to complete or fulfill. The project construction schedule shall graphically show all salient features of the work required to construct the project from start to finish and within the allotted time established in the contract. The time (in days) between the contractor’s early completion and contractual completion dates is part of the project total float time; and shall be used as such, unless amended by a change order. On a multi-prime project, each prime contractor shall review the proposed construction schedule and approve same in writing. The Project Expediter shall submit the proposed construction schedule to the designer for comments. The complete Project construction schedule shall be of the type set forth in the Supplementary General Condition or subparagraph (1) or (2) below, as appropriate:

1. For a project with total contracts of \$500,000 or less, a bar chart schedule will satisfy the above requirement. The schedule shall indicate the estimated starting and completion dates for each major element of the work.
2. For a project with total contracts over \$500,000, a Critical Path Method (CPM) schedule shall be utilized to control the planning and scheduling of the Work. The CPM schedule shall be the responsibility of the Project Expediter and shall be paid for by the Project Expediter.

Bar Chart Schedule: Where a bar chart schedule is required, it shall be time-scaled in weekly increments, shall indicate the estimated starting and completion dates for each major element of the work by trade and by area, level, or zone, and shall schedule dates for all salient features, including but not limited to the placing of orders for materials, submission of shop drawings and other Submittals for approval, approval of shop drawings by designers, the manufacture and delivery of material, the testing and the installation of materials, supplies and equipment, and all Work activities to be performed by the Contractor. The Contractor shall allow sufficient time in his schedule for all commissioning, required inspections and completion of final punchlist(s). Each Work activity will be assigned a time estimate by the Contractor. One day shall be the smallest time unit used.

CPM Schedule: Where a CPM schedule is required, it shall be in time-scaled precedence format using the Project Expediter's logic and time estimates. The CPM schedule shall be drawn or plotted with activities grouped or zoned by Work area or subcontract as opposed to a random (or scattered) format. The CPM schedule shall be time-scaled on a weekly basis and shall be drawn or plotted at a level of detail and logic which will schedule all salient features of the work to be performed by the Contractor. The Contractor shall allow sufficient time in his schedule for all commissioning, required inspections and completion of final punchlist(s).. Each Work activity will be assigned a time estimate by the Contractor. One day shall be the smallest time unit used.

The CPM schedule will identify and describe each activity, state the duration of each activity, the calendar dates for the early and late start and the early and late finish of each activity, and clearly highlight all activities on the critical path. "Total float" and "free float" shall be indicated for all activities. Float time shall not be considered for the exclusive use or benefit of either the Owner or the Contractor, but must be allocated in the best interest of completing the Work within the Contract time. Extensions to the Contract time, when granted by Change Order, will be granted only when equitable time adjustment exceeds the Total Float in the activity or path of activities affected by the change. On contracts with a price over \$2,500,000, the CPM schedule shall also show what part of the Contract Price is attributable to each activity on the schedule, the sum of which for all activities shall equal the total Contract Price.

Early Completion of Project: The Contractor may attempt to complete the project prior to the Contract Completion Date. However, such planned early completion shall be for the Contractor's convenience only and shall not create any additional rights of the Contractor or obligations of the Owner under this Contract, nor shall it change the Time

for Completion or the Contract Completion Date. The Contractor shall not be required to pay liquidated damages to the Owner because of its failure to complete by its planned earlier date. Likewise, the Owner shall not pay the Contractor any additional compensation for early completion nor will the Owner owe the Contractor any compensation should the Owner, its officers, employees, or agents cause the Contractor not to complete earlier than the date required by the Contract Documents.

- h. The proposed project construction schedule shall be presented to the designer no later than fifteen (15) days after written notice to proceed. No application for payment will be processed until this schedule is accepted by the designer and owner.
- i. The approved project construction schedule shall be distributed to all contractors and displayed at the job site by the Project Expediter.
- j. The several contractors shall be responsible for their work activities and shall notify the Project Expediter of any necessary changes or adjustments to their work. The Project Expediter shall maintain the project construction schedule, making biweekly adjustments, updates, corrections, etc., that are necessary to finish the project within the Contract time, keeping all contractors and the designer fully informed. Copy of a bar chart schedule annotated to show the current progress shall be submitted by the Contractor(s) to the designer, along with monthly request for payment. For project requiring CPM schedule, the Contractor shall submit a biweekly report of the status of all activities. The bar chart schedule or status report shall show the actual Work completed to date in comparison with the original Work scheduled for all activities. If any activities of the work of several contractors are behind schedule, the contractor must indicate in writing, what measures will be taken to bring each such activity back on schedule and to ensure that the Contract Completion Date is not exceeded. A plan of action and recovery schedule shall be developed and submitted to the designer by the Project Expediter, when (1) the contractor's report indicates delays, that are in the opinion of the designer or the owner, of sufficient magnitude that the contractor's ability to complete the work by the scheduled completion is brought into question; (2) the updated construction schedule is thirty (30) days behind the planned or baseline schedule and no legitimate time extensions, as determined by the Designer, are in process; and (3) the contractor desires to make changes in the logic (sequencing of work) or the planned duration of future activities of the CPM schedule which, in the opinion of the designer or the owner, are of a major nature. The plan of action, when required shall be submitted to the Owner for review within two (2) business days of the Contractor receiving the Owner's written demand. The recovery schedule, when required, shall be submitted to the Owner within five (5) calendar days of the Contractor's receiving the Owner's written demand. Failure to provide an updated construction schedule or a recovery schedule may be grounds for rejection of payment applications or withholding of funds as set forth in Article 33.
- k. The Project Expediter shall notify each contractor of such events or time frames that are critical to the progress of the job. Such notice shall be timely and reasonable. Should the progress be delayed due to the work of any of the several contractors, it shall be the duty of the Project Expediter to immediately notify the contractor(s) responsible for such delay, the designer, the State Construction Office and other prime contractors. The designer shall determine the contractor(s) who caused the delays and notify the bonding company of the responsible contractor(s) of the delays; and shall make a recommendation to the owner regarding further action.
- l. Designation as Project Expediter entails an additional project control responsibility and does not alter in any way the responsibility of the contractor so designated, nor the

responsibility of the other contractors involved in the project. The project expeditor's Superintendent(s) shall be in attendance at the Project site at all times when work is in progress unless conditions are beyond the control of the Contractor or until termination of the Contract in accordance with the Contract Documents. It is understood that such Superintendent shall be acceptable to the Owner and Designer and shall be the one who will be continued in that capacity for the duration of the project unless he ceases to be on the Contractor's payroll or the Owner otherwise agrees. The Superintendent shall not be employed on any other project for or by the Contractor or by any other entity during the course of the Work. If the Superintendent is employed by the Contractor on another project without the Owner's approval, then the Owner may deduct from the Contractor's monthly general condition costs and amount representing the Superintendent's cost and shall deduct that amount for each month thereafter until the Contractor has the Superintendent back on the Owner's Project full-time.

ARTICLE 15 - SEPARATE CONTRACTS AND CONTRACTOR RELATIONSHIPS

- a. Effective from January 1, 2002, Chapter 143, Article 8, was amended, to allow public contracts to be delivered by the following delivery methods: single-prime, dual (single-prime and separate-prime), construction manager at risk, and alternative contracting method as approved by the State Building Commission. The owner reserves the right to prepare separate specifications, receive separate bids, and award separate contracts for such other major items of work as may be in the best interest of the State. For the purposes of a single prime contract, refer to Article 1 – Definitions.
- b. All contractors shall cooperate with each other in the execution of their work, and shall plan their work in such manner as to avoid conflicting schedules or delay of the work. See Article 14, Construction Supervision.
- c. If any part of contractor's work depends upon the work of another contractor, defects which may affect that work shall be reported to the designer in order that prompt inspection may be made and the defects corrected. Commencement of work by a contractor where such condition exists will constitute acceptance of the other contractor's work as being satisfactory in all respects to receive the work commenced, except as to defects which may later develop. The designer shall be the judge as to the quality of work and shall settle all disputes on the matter between contractors.
- d. Any mechanical or electrical work such as sleeves, inserts, chases, openings, penetrations, etc., which is located in the work of the general contractor shall be built in by the general contractor. The respective mechanical and electrical contractors shall set all sleeves, inserts and other devices that are to be incorporated into the structure in cooperation and under the supervision of the general contractor. The responsibility for the exact location of such items shall be that of the mechanical and/or electrical contractor.
- e. The designer and the owner shall have access to the work whenever it is in preparation and progress and during normal working hours. The contractor shall provide facilities for such access so the designer may perform his functions under the contract documents.
- f. Should a contractor cause damage to the work or property of another contractor, he shall be directly responsible, and upon notice, shall promptly settle the claim or otherwise resolve the dispute.

ARTICLE 16 - SUBCONTRACTS AND SUBCONTRACTORS

- a. Within thirty (30) days after award of the contract, the contractor shall submit to the designer, owner and to the State Construction Office a list giving the names and addresses of subcontractors and equipment and material suppliers he proposes to use, together with the scope of their respective parts of the work. Should any subcontractor be disapproved by the designer or owner, the designer or owner shall submit his reasons for disapproval in writing to the State Construction Office for its consideration with a copy to the contractor. If the State Construction Office concurs with the designer's or owner's recommendation, the contractor shall submit a substitute for approval. The designer and owner shall act promptly in the approval of subcontractors, and when approval of the list is given, no changes of subcontractors will be permitted except for cause or reason considered justifiable by the designer or owner.
- b. The designer will furnish to any subcontractor, upon request, evidence regarding amounts of money paid to the contractor on account of the subcontractor's work.
- c. The contractor is and remains fully responsible for his own acts or omissions as well as those of any subcontractor or of any employee of either. The contractor agrees that no contractual relationship exists between the subcontractor and the owner in regard to the contract, and that the subcontractor acts on this work as an agent or employee of the contractor.
- d. The owner reserves the right to limit the amount of portions of work to be subcontracted as hereinafter specified.

ARTICLE 17 - CONTRACTOR AND SUBCONTRACTOR RELATIONSHIPS

The contractor agrees that the terms of these contract documents shall apply equally to each subcontractor as to the contractor, and the contractor agrees to take such action as may be necessary to bind each subcontractor to these terms. The contractor further agrees to conform to the Code of Ethical Conduct as adopted by the Associated General Contractors of America, Inc., with respect to contractor-subcontractor relationships, and that payments to subcontractors shall be made in accordance with the provisions of G.S. 143-134.1 titled Interest on final payments due to prime contractors: payments to subcontractors.

- a. On all public construction contracts which are let by a board or governing body of the state government or any political subdivision thereof, except contracts let by the Department of Transportation pursuant to G.S. 136-28.1, the balance due prime contractors shall be paid in full within 45 days after respective prime contracts of the project have been accepted by the owner, certified by the architect, engineer or designer to be completed in accordance with terms of the plans and specifications, or occupied by the owner and used for the purpose for which the project was constructed, whichever occurs first. Provided, however, that whenever the architect or consulting engineer in charge of the project determines that delay in completion of the project in accordance with terms of the plans and specifications is the fault of the contractor, the project may be occupied and used for the purposes for which it was constructed without payment of any interest on amounts withheld past the 45 day limit. No payment shall be delayed because of the failure of another prime contractor on such project to complete his contract. Should final payment to any prime contractor beyond the date such contracts have been certified to be completed by the designer or architect, accepted by the owner, or occupied by the owner and used for the purposes for which the project was constructed, be delayed by more than 45 days, said prime contractor shall be paid interest, beginning on the 46th day, at the rate of one percent (1%) per month or fraction thereof unless a lower rate is

agreed upon on such unpaid balance as may be due. In addition to the above final payment provisions, periodic payments due a prime contractor during construction shall be paid in accordance with the payment provisions of the contract documents or said prime contractor shall be paid interest on any such unpaid amount at the rate stipulated above for delayed final payments. Such interest shall begin on the date the payment is due and continue until the date on which payment is made. Such due date may be established by the terms of the contract. Funds for payment of such interest on state-owned projects shall be obtained from the current budget of the owning department, institution or agency. Where a conditional acceptance of a contract exists, and where the owner is retaining a reasonable sum pending correction of such conditions, interest on such reasonable sum shall not apply.

- b. Within seven days of receipt by the prime contractor of each periodic or final payment, the prime contractor shall pay the subcontractor based on work completed or service provided under the subcontract. Should any periodic or final payment to the subcontractor be delayed by more than seven days after receipt of periodic or final payment by the prime contractor, the prime contractor shall pay the subcontractor interest, beginning on the eighth day, at the rate of one percent (1%) per month or fraction thereof on such unpaid balance as may be due.
- c. The percentage of retainage on payments made by the prime contractor to the subcontractor shall not exceed the percentage of retainage on payments made by the owner to the prime contractor. Any percentage of retainage on payments made by the prime contractor to the subcontractor that exceeds the percentage of retainage on payments made by the owner to the prime contractor shall be subject to interest to be paid by the prime contractor to the subcontractor at the rate of one percent (1%) per month or fraction thereof.
- d. Nothing in this section shall prevent the prime contractor at the time of application and certification to the owner from withholding application and certification to the owner for payment to the subcontractor for unsatisfactory job progress; defective construction not remedied; disputed work; third-party claims filed or reasonable evidence that claim will be filed; failure of subcontractor to make timely payments for labor, equipment and materials; damage to prime contractor or another subcontractor; reasonable evidence that subcontract cannot be completed for the unpaid balance of the subcontract sum; or a reasonable amount for retainage not to exceed the initial percentage retained by owner.

ARTICLE 18 - DESIGNER'S STATUS

- a. The designer shall provide general administration of the performance of construction contracts, including liaison and necessary inspection of the work to ensure compliance with plans and specifications. He is the agent of the owner only for the purpose of constructing this work and to the extent stipulated in the contract documents. He has authority to direct work to be performed, to stop work, to order work removed, or to order corrections of faulty work, where any such action by the designer may be necessary to assure successful completion of the work.
- b. The designer is the impartial interpreter of the contract documents, and, as such, he shall exercise his powers under the contract to enforce faithful performance by both the owner and the contractor, taking sides with neither.
- c. Should the designer cease to be employed on the work for any reason whatsoever, then the owner shall employ a competent replacement who shall assume the status of the former designer.

- d. The designer and his consultants will make inspections of the project. He will inspect the progress, the quality and the quantity of the work.
- e. The designer and the owner shall have access to the work whenever it is in preparation and progress during normal working hours. The contractor shall provide facilities for such access so the designer and owner may perform their functions under the contract documents.
- f. Based on the designer's inspections and evaluations of the project, the designer shall issue interpretations, directives and decisions as may be necessary to administer the project. His decisions relating to artistic effect and technical matters shall be final, provided such decisions are within the limitations of the contract.

ARTICLE 19 - CHANGES IN THE WORK

- a. The owner may have changes made in the work covered by the contract. These changes will not invalidate and will not relieve or release the contractor from any guarantee given by him pertinent to the contract provisions. These changes will not affect the validity of the guarantee bond and will not relieve the surety or sureties of said bond. All extra work shall be executed under conditions of the original contract.
- b. Except in an emergency endangering life or property, no change shall be made by the contractor except upon receipt of approved change order or written field order from the designer, countersigned by the owner and the state construction office authorizing such change. No claim for adjustments of the contract price shall be valid unless this procedure is followed.

A field order, transmitted by fax, electronically, or hand delivered, may be used where the change involved impacts the critical path of the work. A formal change order shall be issued as expeditiously as possible.

In the event of emergency endangering life or property, the contractor may be directed to proceed on a time and material basis whereupon the contractor shall proceed and keep accurately on such form as specified by the designer or owner, a correct account of costs together with all proper invoices, payrolls and supporting data. Upon completion of the work the change order will be prepared as outlined under either Method "c(1)" or Method "c(2)" or both.

- c. In determining the values of changes, either additive or deductive, contractors are restricted to the use of the following methods:
 - 1. Where the extra work involved is covered by unit prices quoted in the proposal, or subsequently agreed to by the Contractor, Designer, Owner and State Construction Office the value of the change shall be computed by application of unit prices based on quantities, estimated or actual as agreed of the items involved, except in such cases where a quantity exceeds the estimated quantity allowance in the contract by one hundred percent (100%) or more. In such cases, either party may elect to proceed under subparagraph c2 herein. If neither party elects to proceed under c2, then unit prices shall apply.
 - 2. The contracting parties shall negotiate and agree upon the equitable value of the change prior to issuance of the change order, and the change order shall stipulate the corresponding lump sum adjustment to the contract price.

- d. Under Paragraph "b" and Methods "c(2)" above, the allowances for overhead and profit combined shall be as follows: all contractors (the single contracting entity (prime), his subcontractors (1st tier subs), or their sub-subcontractors (2nd tier subs, 3rd tier subs, etc)) shall be allowed a maximum of 10% on work they each self-perform; the prime contractor shall be allowed a maximum of 5% on contracted work of his 1st tier sub; 1st tier, 2nd tier, 3rd tier, etc contractors shall be allowed a maximum of 2.5% on the contracted work of their subs. ; Under Method "c(1)", no additional allowances shall be made for overhead and profit. In the case of deductible change orders, under Method "c(2)" and Paragraph (b) above, the contractor shall include no less than five percent (5%) profit, but no allowances for overhead.
- e. The term "net cost" as used herein shall mean the difference between all proper cost additions and deductions. The "cost" as used herein shall be limited to the following:
 - 1. The actual costs of materials and supplies incorporated or consumed as part of the work;
 - 2. The actual costs of labor expended on the project site; labor expended in coordination, change order negotiation, record document maintenance, shop drawing revision or other tasks necessary to the administration of the project are considered overhead whether they take place in an office or on the project site.
 - 3. The actual costs of labor burden, limited to the costs of social security (FICA) and Medicare/Medicaid taxes; unemployment insurance costs; health/dental/vision insurance premiums; paid employee leave for holidays, vacation, sick leave, and/or petty leave, not to exceed a total of 30 days per year; retirement contributions; worker's compensation insurance premiums; and the costs of general liability insurance when premiums are computed based on payroll amounts; the total of which shall not exceed thirty percent (30%) of the actual costs of labor;
 - 4. The actual costs of rental for tools, excluding hand tools; equipment; machinery; and temporary facilities required for the work;
 - 5. The actual costs of premiums for bonds, insurance, permit fees, and sales or use taxes related to the work.

Overtime and extra pay for holidays and weekends may be a cost item only to the extent approved by the owner.

- f. Should concealed conditions be encountered in the performance of the work below grade, or should concealed or unknown conditions in an existing structure be at variance with the conditions indicated by the contract documents, the contract sum and time for completion may be equitably adjusted by change order upon claim by either party made within thirty (30) days after the condition has been identified. The cost of such change shall be arrived at by one of the foregoing methods. All change orders shall be supported by a unit cost breakdown showing method of arriving at net cost as defined above.
- g. In all change orders, the procedure will be for the designer to request proposals for the change order work in writing. The contractor will provide such proposal and supporting data in suitable format. The designer shall verify correctness. Delay in the processing of the change order due to lack of proper submittal by the contractor of all required supporting data shall not constitute grounds for a time extension or basis of a claim. Within fourteen (14) days after receipt of the contractor's accepted proposal including all supporting documentation required by the designer, the designer shall prepare the change order and forward to the contractor for his signature or otherwise respond, in writing, to

the contractor's proposal. Within seven (7) days after receipt of the change order executed by the contractor, the designer shall, certify the change order by his signature, and forward the change order and all supporting data to the owner for the owner's signature. The owner shall execute the change order and forward to the State Construction Office for final approval, within seven (7) days of receipt. The State Construction Office shall act on the change order within seven (7) days. In case of emergency or extenuating circumstances, approval of changes may be obtained verbally by telephone or field orders approved by all parties, then shall be substantiated in writing as outlined under normal procedure.

- h. At the time of signing a change order, the contractor shall be required to certify as follows:

"I certify that my bonding company will be notified forthwith that my contract has been changed by the amount of this change order, and that a copy of the approved change order will be mailed upon receipt by me to my surety."

- i. A change order, when issued, shall be full compensation, or credit, for the work included, omitted or substituted. It shall show on its face the adjustment in time for completion of the project as a result of the change in the work.
- j. If, during the progress of the work, the owner requests a change order and the contractor's terms are unacceptable, the owner, with the approval of the State Construction Office, may require the contractor to perform such work on a time and material basis whereupon the contractor shall proceed and keep accurately on such form as specified by the Designer or owner, a correct account of cost together with all proper invoices, payrolls and supporting data. Upon completion of the work a change order will be prepared with allowances for overhead and profit per paragraph d. above and "net cost" and "cost" per paragraph e. above. Without prejudice, nothing in this paragraph shall preclude the owner from performing or to have performed that portion of the work requested in the change order.

ARTICLE 20 - CLAIMS FOR EXTRA COST

- a. Should the contractor consider that as a result of instructions given by the designer, he is entitled to extra cost above that stated in the contract, he shall give written notice thereof to the designer within seven (7) days without delay. The written notice shall clearly state that a claim for extra cost is being made and shall provide a detailed justification for the extra cost. The contractor shall not proceed with the work affected until further advised, except in emergency involving the safety of life or property, which condition is covered in Article 19(b) and Article 11(h). No claims for extra compensation shall be considered unless the claim is so made. The designer shall render a written decision within seven (7) days of receipt of claim.
- b. The contractor shall not act on instructions received by him from persons other than the designer, and any claims for extra compensation or extension of time on account of such instruction will not be honored. The designer shall not be responsible for misunderstandings claimed by the contractor of verbal instructions which have not been confirmed in writing, and in no case shall instructions be interpreted as permitting a departure from the contract documents unless such instruction is confirmed in writing and supported by a properly authorized change order.
- c. Should a claim for extra compensation that complies with the requirements of (a) above by the contractor and is denied by the designer or owner, and cannot be resolved by a

representative of the State Construction Office, the contractor may request a mediation in connection with GS 143-128(f1) in the dispute resolution rules adopted by the State Building Commission (1 N.C.A.C. 30H .0101 through .1001). If the contractor is unable to resolve its claim as a result of mediation, the contractor may pursue the claim in accordance with the provisions of G.S. 143-135.3, or G.S. 143-135.6 where Community Colleges are the owner, and the following:

1. A contractor who has not completed a contract with a board for construction or repair work and who has not received the amount he claims is due under the contract may submit a verified written claim to the director of the State Construction Office of the Department of Administration for the amount the contractor claims is due. The director may deny, allow or compromise the claim, in whole or in part. A claim under this subsection is not a contested case under Chapter 150B of the General Statutes.
2.
 - (a) A contractor who has completed a contract with a board for construction or repair work and who has not received the amount he claims is due under the contract may submit a verified written claim to the director of the State Construction Office of the Department of Administration for the amount the contractor claims is due. The claim shall be submitted within sixty (60) days after the contractor receives a final statement of the board's disposition of his claim and shall state the factual basis for the claim.
 - (b) The director shall investigate a submitted claim within ninety (90) days of receiving the claim, or within any longer time period upon which the director and the contractor agree. The contractor may appear before the director, either in person or through counsel, to present facts and arguments in support of his claim. The director may allow, deny or compromise the claim, in whole or in part. The director shall give the contractor a written statement of the director's decision on the contractor's claim.
 - (c) A contractor who is dissatisfied with the director's decision on a claim submitted under this subsection may commence a contested case on the claim under Chapter 150B of the General Statutes. The contested case shall be commenced within sixty (60) days of receiving the director's written statement of the decision.
 - (d) As to any portion of a claim that is denied by the director, the contractor may, in lieu of the procedures set forth in the preceding subsection of this section, within six (6) months of receipt of the director's final decision, institute a civil action for the sum he claims to be entitled to under the contract by filing a verified complaint and the issuance of a summons in the Superior Court of Wake County or in the superior court of any county where the work under the contract was performed. The procedure shall be the same as in all civil actions except that all issues shall be tried by the judge, without a jury.

ARTICLE 21 - MINOR CHANGES IN THE WORK

The designer will have the authority to order minor changes in the work not involving an adjustment in the contract sum or time for completion, and not inconsistent with the intent of the contract documents. Such changes shall be effected by written order, copied to the State Construction Office, and shall be binding on the owner and the contractor.

ARTICLE 22 - UNCORRECTED FAULTY WORK

Should the correction of faulty or damaged work be considered inadvisable or inexpedient by the owner and the designer, the owner shall be reimbursed by the contractor. A change order will be issued to reflect a reduction in the contract sum.

ARTICLE 23 - TIME OF COMPLETION, DELAYS, EXTENSION OF TIME

- a. The time of completion is stated in the Supplementary General Conditions and in the Form of Construction Contract. The Project Expediter, upon notice of award of contract, shall prepare a construction schedule to complete the project within the time of completion as required by Article 14.
- b. The contractors shall commence work to be performed under this agreement on a date to be specified in a written Notice to Proceed from the designer and shall fully complete all work hereunder within the time of completion stated. Time is of the essence and the contractor acknowledges the Owner will likely suffer financial damage for failure to complete the work within the time of completion. For each day in excess of the above number of days, the contractor(s) shall pay the owner the sum stated as liquidated damages reasonably estimated in advance to cover the losses to be incurred by the owner by reason of failure of said contractor(s) to complete the work within the time specified, such time being in the essence of this contract and a material consideration thereof.
- c. In the event of multiple prime contractors, the designer shall be the judge as to the division of responsibility between the contractor(s), based on the construction schedule, weekly reports and job records, and shall apportion the amount of liquidated damages to be paid by each of them, according to delay caused by any or all of them.
- d. If the contractor is delayed at any time in the progress of his work solely by any act or negligence of the owner, the designer, or by any employee of either; by any separate contractor employed by the owner; by changes ordered in the work; by labor disputes at the project site; by abnormal weather conditions not reasonably anticipated for the locality where the work is performed; by unavoidable casualties; by any causes beyond the contractor's control; or by any other causes which the designer and owner determine may justify the delay, then the contract time may be extended by change order only for the time which the designer and owner may determine is reasonable.

Time extensions will not be granted for rain, wind, snow or other natural phenomena of normal intensity for the locality where work is performed. For purpose of determining extent of delay attributable to unusual weather phenomena, a determination shall be made by comparing the weather for the contract period involved with the average of the preceding five (5) year climatic range during the same time interval based on the National Oceanic and Atmospheric Administration National Weather Service statistics for the locality where work is performed and on daily weather logs kept on the job site by the contractor reflecting the effect of the weather on progress of the work and initialed by the designer's representative. No weather delays shall be considered after the building is dried in unless work claimed to be delayed is on the critical path of the baseline schedule or approved updated schedule. Time extensions for weather delays, acts of God, labor disputes, fire, delays in transportation, unavoidable casualties or other delays which are beyond the control of the Owner do not entitle the Contractor to compensable damages for delays. Any contractor claim for compensable damages for delays is limited to delays caused solely by the owner or its agents. Contractor caused delays shall be accounted for before owner or designer caused delays in the case of concurrent delays.

- e. Request for extension of time shall be made in writing to the designer, copies to the owner and SCO, within twenty (20) days following cause of delay. In case of continuing cause for delay, the Contractor shall notify the Designer to the designer, copies to the owner and SCO, of the delay within 20 days of the beginning of the delay and only one claim is necessary.
- f. The contractor shall notify his surety in writing of extension of time granted.
- g. No claim for time extension shall be allowed on account of failure of the designer to furnish drawings or instructions until twenty (20) days after demand for such drawings and/or instructions. See Article 5c. Demand must be in written form clearly stating the potential for delay unless the drawings or instructions are provided. Any delay granted will begin after the twenty (20) day demand period is concluded.

ARTICLE 24 - PARTIAL UTILIZATION/BENEFICIAL OCCUPANCY

- a. The owner may desire to occupy or utilize all or a portion of the project prior to the completion of the project.
- b. Should the owner request a utilization of a building or portion thereof, the designer shall perform a designer final inspection of area after being notified by the contractor that the area is ready for such. After the contractor has completed designer final inspection punch list and the designer has verified, then the designer shall schedule a beneficial occupancy inspection at a time and date acceptable to the owner, contractor(s) and State Construction Office. If beneficial occupancy is granted by the State Construction Office, in such areas the following will be established:
 - 1. The beginning of guarantees and warranties period for the equipment necessary to support. in the area.
 - 2. The owner assumes all responsibilities for utility costs for entire building.
 - 2. Contractor will obtain consent of surety.
 - 3. Contractor will obtain endorsement from insurance company permitting beneficial occupancy.
- c. The owner shall have the right to exclude the contractor from any part of the project which the designer has so certified to be substantially complete, but the owner will allow the contractor reasonable access to complete or correct work to bring it into compliance with the contract.
- d. Occupancy by the owner under this article will in no way relieve the contractor from his contractual requirement to complete the project within the specified time. The contractor will not be relieved of liquidated damages because of beneficial occupancy. The designer may prorate liquidated damages based on the percentage of project occupied.

ARTICLE 25 - FINAL INSPECTION, ACCEPTANCE, AND PROJECT CLOSEOUT

- a. Upon notification from the contractor(s) that the project is complete and ready for inspection, the designer shall make a Designer final inspection to verify that the project is complete and ready for SCO final inspection. Prior to SCO final inspection, the contractor(s) shall complete all items requiring corrective measures noted at the Designer

final inspection. The designer shall schedule a SCO final inspection at a time and date acceptable to the owner, contractor(s) and State Construction Office.

- b. At the SCO final inspection, the designer and his consultants shall, if job conditions warrant, record a list of items that are found to be incomplete or not in accordance with the contract documents. At the conclusion of the SCO final inspection, the designer and State Construction Office representative shall make one of the following determinations:
 - 1. That the project is completed and accepted.
 - 2. That the project will be accepted subject to the correction of the list of discrepancies (punch list). All punch list items must be completed within thirty (30) days of SCO final inspection or the owner may invoke Article 28, Owner's Right to Do Work.
 - 4. That the project is not complete and another date for a SCO final inspection will be established.
- c. Within fourteen (14) days of final acceptance per Paragraph b1 or within fourteen (14) days after completion of punch list per Paragraph b2 above, the designer shall certify the work and issue applicable certificate(s) of compliance.
- d. Any discrepancies listed or discovered after the date of SCO final inspection and acceptance under Paragraphs b1 or b2 above shall be handled in accordance with Article 42, Guarantee.
- f. The final acceptance date will establish the following:
 - 1. The beginning of guarantees and warranties period.
 - 2. The date on which the contractor's insurance coverage for public liability, property damage and builder's risk may be terminated.
 - 3. That no liquidated damages (if applicable) shall be assessed after this date.
 - 4. The termination date of utility cost to the contractor.
- g. **Prior to issuance of final acceptance date, the contractor shall have his authorized representatives visit the project and give full instructions to the designated personnel regarding operating, maintenance, care, and adjustment of all equipment and special construction elements. In addition, the contractor shall provide to the owner a complete instructional video (media format acceptable to the owner) on the operation, maintenance, care and adjustment of all equipment and special construction elements.**

ARTICLE 26 - CORRECTION OF WORK BEFORE FINAL PAYMENT

- a. Any work, materials, fabricated items or other parts of the work which have been condemned or declared not in accordance with the contract by the designer shall be promptly removed from the work site by the contractor, and shall be immediately replaced by new work in accordance with the contract at no additional cost to the owner. Work or property of other contractors or the owner, damaged or destroyed by virtue of such faulty work, shall be made good at the expense of the contractor whose work is faulty.

- b. Correction of condemned work described above shall commence within twenty-four (24) hours after receipt of notice from the designer, and shall make satisfactory progress, as determined by the designer, until completed.
- c. Should the contractor fail to proceed with the required corrections, then the owner may complete the work in accordance with the provisions of Article 28.

ARTICLE 27 - CORRECTION OF WORK AFTER FINAL PAYMENT

See Article 35, Performance Bond and Payment Bond, and Article 42, Guarantee. Neither the final certificate, final payment, occupancy of the premises by the owner, nor any provision of the contract, nor any other act or instrument of the owner, nor the designer, shall relieve the contractor from responsibility for negligence, or faulty material or workmanship, or failure to comply with the drawings and specifications. Contractor shall correct or make good any defects due thereto and repair any damage resulting there from, which may appear during the guarantee period following final acceptance of the work except as stated otherwise under Article 42, Guarantee. The owner will report any defects as they may appear to the contractor and establish a time limit for completion of corrections by the contractor. The owner will be the judge as to the responsibility for correction of defects.

ARTICLE 28 - OWNER'S RIGHT TO DO WORK

If, during the progress of the work or during the period of guarantee, the contractor fails to prosecute the work properly or to perform any provision of the contract, the owner, after seven (7) days' written notice sent by certified mail, return receipt requested, to the contractor from the designer, may perform or have performed that portion of the work. The cost of the work may be deducted from any amounts due or to become due to the contractor, such action and cost of same having been first approved by the designer. Should the cost of such action of the owner exceed the amount due or to become due the contractor, then the contractor or his surety, or both, shall be liable for and shall pay to the owner the amount of said excess.

ARTICLE 29 - ANNULMENT OF CONTRACT

If the contractor fails to begin the work under the contract within the time specified, or the progress of the work is not maintained on schedule, or the work is not completed within the time above specified, or fails to perform the work with sufficient workmen and equipment or with sufficient materials to ensure the prompt completion of said work, or shall perform the work unsuitably or shall discontinue the prosecution of the work, or if the contractor shall become insolvent or be declared bankrupt or commit any act of bankruptcy or insolvency, or allow any final judgment to stand against him unsatisfied for a period of forty-eight (48) hours, or shall make an assignment for the benefit of creditors, or for any other cause whatsoever shall not carry on the work in an acceptable manner, the owner may give notice in writing, sent by certified mail, return receipt requested, to the contractor and his surety of such delay, neglect or default, specifying the same, and if the contractor within a period of seven (7) days after such notice shall not proceed in accordance therewith, then the owner shall, declare this contract in default, and, thereupon, the surety shall promptly take over the work and complete the performance of this contract in the manner and within the time frame specified. In the event the surety shall fail to take over the work to be done under this contract within seven (7) days after being so notified and notify the owner in writing, sent by certified mail, return receipt requested, that he is taking the same over and stating that he will diligently pursue and complete the same, the owner shall have full power and authority, without violating the contract, to take the prosecution of the work out of the hands of said contractor, to appropriate or use any or all contract materials and equipment on the grounds as may be suitable and acceptable and may enter into an agreement, either by public letting or negotiation, for the completion of said contract according to the terms and provisions thereof

or use such other methods as in his opinion shall be required for the completion of said contract in an acceptable manner. All costs and charges incurred by the owner, together with the costs of completing the work under contract, shall be deducted from any monies due or which may become due said contractor and surety. In case the expense so incurred by the owner shall be less than the sum which would have been payable under the contract, if it had been completed by said contractor, then the said contractor and surety shall be entitled to receive the difference, but in case such expense shall exceed the sum which would have been payable under the contract, then the contractor and the surety shall be liable and shall pay to the owner the amount of said excess.

ARTICLE 30 - CONTRACTOR'S RIGHT TO STOP WORK OR TERMINATE THE CONTRACT

- a. Should the work be stopped by order of a court having jurisdiction, or by order of any other public authority for a period of three months, due to cause beyond the fault or control of the contractor, or if the owner should fail or refuse to make payment on account of a certificate issued by the designer within forty-five (45) days after receipt of same, then the contractor, after fifteen (15) days' written notice sent by certified mail, return receipt requested, to the owner and the designer, may suspend operations on the work or terminate the contract.
- b. The owner shall be liable to the contractor for the cost of all materials delivered and work performed on this contract plus 10 percent overhead and profit and shall make such payment. The designer shall be the judge as to the correctness of such payment.

ARTICLE 31 - REQUEST FOR PAYMENT

- a. Not later than the fifth day of the month, the contractor shall submit to the designer a request for payment for work done during the previous month. The request shall be in the form agreed upon between the contractor and the designer, but shall show substantially the value of work done and materials delivered to the site during the period since the last payment, and shall sum up the financial status of the contract with the following information:
 - 1. Total of contract including change orders.
 - 2. Value of work completed to date.
 - 3. Less five percent (5%) retainage, provided however, that after fifty percent (50%) of the contractor's work has been satisfactorily completed on schedule, with approval of the owner and the State Construction Office and written consent of the surety, further requirements for retainage will be waived only so long as work continues to be completed satisfactorily and on schedule.
 - 4. Less previous payments.
 - 5. Current amount due.
- b. The contractor, upon request of the designer, shall substantiate the request with invoices of vouchers or payrolls or other evidence.
- c. Prior to submitting the first request, the contractor shall prepare for the designer a schedule showing a breakdown of the contract price into values of the various parts of the work, so arranged as to facilitate payments to subcontractors in accordance with Article 17, Contractor and Subcontractor Relationships. The contractor(s) shall list the

value of each subcontractor and supplier, identifying each minority business subcontractor and supplier as listed in Affidavit C, if applicable.

- d. When payment is made on account of stored materials and equipment, such materials must be stored on the owner's property, and the requests for payments shall be accompanied by invoices or bills of sale or other evidence to establish the owner's title to such materials and equipment. Such payments will be made only for materials that have been customized or fabricated specifically for this project. Raw materials or commodity products including but not limited to piping, conduit, CMU, metal studs and gypsum board may not be submitted. Responsibility for such stored materials and equipment shall remain with the contractor regardless of ownership title. Such stored materials and equipment shall not be removed from the owner's property. Should the space for storage on-site be limited, the contractor, at his option, shall be permitted to store such materials and/or equipment in a suitable space off-site. Should the contractor desire to include any such materials or equipment in his application for payment, they must be stored in the name of the owner in an independent, licensed, bonded warehouse approved by the designer, owner and the State Construction Office and located as close to the site as possible. The warehouse selected must be approved by the contractor's bonding and insurance companies; the material to be paid for shall be assigned to the owner and shall be inspected by the designer. Upon approval by the designer, owner and SCO of the storage facilities and materials and equipment, payment therefore will be certified. Responsibility for such stored materials and equipment shall remain with the contractor. Such stored materials and equipment shall not be moved except for transportation to the project site. Under certain conditions, the designer may approve storage of materials at the point of manufacture, which conditions shall be approved by the designer, the owner and the State Construction Office prior to approval for the storage and shall include an agreement by the storing party which unconditionally gives the State absolute right to possession of the materials at anytime. Bond, security and insurance protection shall continue to be the responsibility of the contractor(s).
- e. In the event of beneficial occupancy, retainage of funds due the contractor(s) may be reduced with the approval of the State Construction Office to an equitable amount to cover the list of items to be completed or corrected. Retainage may not be reduced to less than two and one-half (2 1/2) times the estimated value of the work to be completed or corrected. Reduction of retainage must be with the consent and approval of the contractor's bonding company.

ARTICLE 32 - CERTIFICATES OF PAYMENT AND FINAL PAYMENT

- a. Within five (5) days from receipt of request for payment from the contractor, the designer shall issue and forward to the owner a certificate for payment. This certificate shall indicate the amount requested or as approved by the designer. If the certificate is not approved by the designer, he shall state in writing to the contractor and the owner his reasons for withholding payment.
- b. No certificate issued or payment made shall constitute an acceptance of the work or any part thereof. The making and acceptance of final payment shall constitute a waiver of all claims by the owner except:
 - 1. Claims arising from unsettled liens or claims against the contractor.
 - 2. Faulty work or materials appearing after final payment.
 - 3. Failure of the contractor to perform the work in accordance with drawings and specifications, such failure appearing after payment.

4. As conditioned in the performance bond and payment bond.
- c. The making and acceptance of final payment shall constitute a waiver of all claims by the contractor except those claims previously made and remaining unsettled (Article 20(c)).
- d. Prior to submitting request for final payment to the designer for approval, the contractor shall fully comply with all requirements specified in the “project closeout” section of the specifications. These requirements include but not limited to the following:
 1. Submittal of Product and Operating Manuals, Warranties and Bonds, Guarantees, Maintenance Agreements, As-Built Drawings, Certificates of Inspection or Approval from agencies having jurisdiction. (The designer must approve the Manuals prior to delivery to the owner).
 2. Transfer of Required attic stock material and all keys in an organized manner.
 3. Record of Owner’s training.
 4. Resolution of any final inspection discrepancies.
 5. Granting access to Contractor’s records, if Owner’s internal auditors have made a request for such access pursuant to Article 52.
- e. The contractor shall forward to the designer, the final application for payment along with the following documents:
 1. List of minority business subcontractors and material suppliers showing breakdown of contract amounts and total actual payments to subs and material suppliers.
 2. Affidavit of Release of Liens.
 3. Affidavit of contractors of payment to material suppliers and subcontractors. (See Article 36).
 4. Consent of Surety to Final Payment.
 5. Certificates of state agencies required by state law.
- f. The designer will not authorize final payment until the work under contract has been certified by designer, certificates of compliance issued, and the contractor has complied with the closeout requirements. The designer shall forward the contractor’s final application for payment to the owner along with respective certificate(s) of compliance required by law.

ARTICLE 33 - PAYMENTS WITHHELD

- a. The designer with the approval of the State Construction Office may withhold payment for the following reasons:
 1. Faulty work not corrected.

2. The unpaid balance on the contract is insufficient to complete the work in the judgment of the designer.
 3. To provide for sufficient contract balance to cover liquidated damages that will be assessed.
- b. The secretary of the Department of Administration may authorize the withholding of payment for the following reasons:
 1. Claims filed against the contractor or evidence that a claim will be filed.
 2. Evidence that subcontractors have not been paid.
 - c. The Owner may withhold all or a portion of Contractor's general conditions costs set forth in the approved schedule of values, if Contractor has failed to comply with: (1) a request to access its records by Owner's internal auditors pursuant to Article 52; (2) a request for a plan of action and/or recovery schedule under Article 14.j or provide The Owner; (3) a request to provide an electronic copies of Contractor's baseline schedule, updates with all logic used to create the schedules in the original format of the scheduling software; and (4) Contractor's failure to have its Superintendent on the Project full-time; (
 - d. When grounds for withholding payments have been removed, payment will be released. Delay of payment due the contractor without cause will make owner liable for payment of interest to the contractor in accordance with G.S. 143-134.1. As provided in G.S.143-134.1(e) the owner shall not be liable for interest on payments withheld by the owner for unsatisfactory job progress, defective construction not remedied, disputed work, or third-party claims filed against the owner or reasonable evidence that a third-party claim will be filed.

ARTICLE 34 - MINIMUM INSURANCE REQUIREMENTS

The work under this contract shall not commence until the contractor has obtained all required insurance and verifying certificates of insurance have been approved in writing by the owner. These certificates shall document that coverages afforded under the policies will not be cancelled, reduced in amount or coverages eliminated until at least thirty (30) days after mailing written notice, by certified mail, return receipt requested, to the insured and the owner of such alteration or cancellation. If endorsements are needed to comply with the notification or other requirements of this article copies of the endorsements shall be submitted with the certificates.

a. Worker's Compensation and Employer's Liability

The contractor shall provide and maintain, until final acceptance, workmen's compensation insurance, as required by law, as well as employer's liability coverage with minimum limits of \$100,000.

b. Public Liability and Property Damage

The contractor shall provide and maintain, until final acceptance, comprehensive general liability insurance, including coverage for premises operations, independent contractors, completed operations, products and contractual exposures, as shall protect such contractors from claims arising out of any bodily injury, including accidental death, as well as from claims for property damages which may arise from operations under this contract, whether such operations be by the contractor or by any subcontractor, or by

anyone directly or indirectly employed by either of them and the minimum limits of such insurance shall be as follows:

Bodily Injury:	\$500,000 per occurrence
Property Damage:	\$100,000 per occurrence / \$300,000 aggregate

In lieu of limits listed above, a \$500,000 combined single limit shall satisfy both conditions.

Such coverage for completed operations must be maintained for at least two (2) years following final acceptance of the work performed under the contract.

c. Property Insurance (Builder's Risk/Installation Floater)

The contractor shall purchase and maintain property insurance until final acceptance, upon the entire work at the site to the full insurable value thereof. This insurance shall include the interests of the owner, the contractor, the subcontractors and sub-subcontractors in the work and shall insure against the perils of fire, wind, rain, flood, extended coverage, and vandalism and malicious mischief. If the owner is damaged by failure of the contractor to purchase or maintain such insurance, then the contractor shall bear all reasonable costs properly attributable thereto; the contractor shall effect and maintain similar property insurance on portions of the work stored off the site when request for payment per articles so includes such portions.

d. Deductible

Any deductible, if applicable to loss covered by insurance provided, is to be borne by the contractor.

e. Other Insurance

The contractor shall obtain such additional insurance as may be required by the owner or by the General Statutes of North Carolina including motor vehicle insurance, in amounts not less than the statutory limits.

f. Proof of Carriage

The contractor shall furnish the owner with satisfactory proof of carriage of the insurance required before written approval is granted by the owner.

ARTICLE 35 - PERFORMANCE BOND AND PAYMENT BOND

- a. Each contractor shall furnish a performance bond and payment bond executed by a surety company authorized to do business in North Carolina. The bonds shall be in the full contract amount. Bonds shall be executed in the form bound with these specifications.
- b. All bonds shall be countersigned by an authorized agent of the bonding company who is licensed to do business in North Carolina.

ARTICLE 36 - CONTRACTOR'S AFFIDAVIT

The final payment of retained amount due the contractor on account of the contract shall not become due until the contractor has furnished to the owner through the designer an affidavit signed, sworn and notarized to the effect that all payments for materials, services or subcontracted work in connection with his contract have been satisfied, and that no claims or

liens exist against the contractor in connection with this contract. In the event that the contractor cannot obtain similar affidavits from subcontractors to protect the contractor and the owner from possible liens or claims against the subcontractor, the contractor shall state in his affidavit that no claims or liens exist against any subcontractor to the best of his (the contractor's) knowledge, and if any appear afterward, the contractor shall save the owner harmless.

ARTICLE 37 - ASSIGNMENTS

The contractor shall not assign any portion of this contract nor subcontract in its entirety. Except as may be required under terms of the performance bond or payment bond, no funds or sums of money due or become due the contractor under the contract may be assigned.

ARTICLE 38 - USE OF PREMISES

- a. The contractor(s) shall confine his apparatus, the storage of materials and the operations of his workmen to limits indicated by law, ordinances, permits or directions of the designer and owner and shall not exceed those established limits in his operations.
- b. The contractor(s) shall not load or permit any part of the structure to be loaded with a weight that will endanger its safety.
- c. The contractor(s) shall enforce the designer's and owner's instructions regarding signs, advertisements, fires and smoking.
- d. No firearms, any type of alcoholic beverages, or drugs (other than those prescribed by a physician) will be permitted at the job site.

ARTICLE 39 - CUTTING, PATCHING AND DIGGING

- a. The contractor shall do all cutting, fitting or patching of his work that may be required to make its several parts come together properly and fit it to receive or be received by work of other contractors shown upon or reasonably implied by the drawings and specifications for the completed structure, as the designer may direct.
- b. Any cost brought about by defective or ill-timed work shall be borne by the party responsible therefor.
- c. No contractor shall endanger any work of another contractor by cutting, digging or other means. No contractor shall cut or alter the work of any other contractor without the consent of the designer and the affected contractor(s).

ARTICLE 40 - UTILITIES, STRUCTURES, SIGNS

- a. The contractor shall provide necessary and adequate facilities for water, electricity, gas, oil, sewer and other utility services which maybe necessary and required for completion of the project including all utilities required for testing, cleaning, balancing, and sterilization of designated plumbing, mechanical and electrical systems. Any permanent meters installed shall be listed in the contractor's name until work has a final acceptance. The contractor will be solely responsible for all utility costs prior to final acceptance. Contractor shall contact all affected utility companies prior to bid to determine their requirements to provide temporary and permanent service and include all costs associated with providing those services in their bid. Coordination of the work of the utility companies during construction is the sole responsibility of the contractor.

- b. Meters shall be relisted in the owner's name on the day following final acceptance of the Project Expediter's work, and the owner shall pay for services used after that date.
- c. The owner shall be reimbursed for all metered utility charges after the meter is relisted in the owner's name and prior to completion and acceptance of the work of **all** contractors. Reimbursement shall be made by the contractor whose work has not been completed and accepted. If the work of two or more contractors has not been completed and accepted, reimbursement to the owner shall be paid by the contractors involved on the basis of assessments by the designer.
- d. Prior to the operation of permanent systems, the Project Expediter will provide temporary power, lighting, water, and heat to maintain space temperature above freezing, as required for construction operations.
- e. All contractors shall have the permanent building systems in sufficient readiness for furnishing temporary climatic control at the time a building is enclosed and secured. The HVAC systems shall maintain climatic control throughout the enclosed portion of the building sufficient to allow completion of the interior finishes of the building. A building shall be considered enclosed and secured when windows, doorways (exterior, mechanical, and electrical equipment rooms), and hardware are installed; and other openings have protection which will provide reasonable climatic control. The appropriate time to start the mechanical systems and climatic condition shall be jointly determined by the contractor(s), the designer and owner. Use of the equipment in this manner shall be subject to the approval of the Designer and owner and shall in no way affect the warranty requirements of the contractor(s).
- f. The electrical contractor shall have the building's permanent power wiring distribution system in sufficient readiness to provide power as required by the HVAC contractor for temporary climatic control.
- g. The electrical contractor shall have the building's permanent lighting system ready at the time the general contractor begins interior painting and shall provide adequate lighting in those areas where interior painting and finishing is being performed.
- h. Each prime contractor shall be responsible for his permanently fixed service facilities and systems in use during progress of the work. The following procedures shall be strictly adhered to:
 - 1. Prior to final acceptance of work by the State Construction Office, each contractor shall remove and replace any parts of the permanent building systems damaged through use during construction.
 - 2. Temporary filters as recommended by the equipment manufacturer in order to keep the equipment and ductwork clean and free of dust and debris shall be installed in each of the heating and air conditioning units and at each return grille during construction. New filters shall be installed in each unit prior to the owner's acceptance of the work.
 - 3. Extra effort shall be maintained to keep the building and the site adjacent to the building clean and under no circumstances shall air systems be operated if finishing and site work operations are creating dust in excess of what would be considered normal if the building were occupied.
 - 4. It shall be understood that any warranty on equipment presented to the owner shall extend from the day of final acceptance by the owner. The cost of warranting the

equipment during operation in the finishing stages of construction shall be borne by the contractor whose system is utilized.

5. The electrical contractor shall have all lamps in proper working condition at the time of final project acceptance.
- i. The Project Expediter shall provide, if required and where directed, a shed for toilet facilities and shall furnish and install in this shed all water closets required for a complete and adequate sanitary arrangement. These facilities will be available to other contractors on the job and shall be kept in a neat and sanitary condition at all times. Chemical toilets are acceptable.
- j. The Project Expediter shall, if required by the Supplementary General Conditions and where directed, erect a temporary field office, complete with lights, telephone, heat and air conditioning. A portion of this office shall be partitioned off, of sufficient size, for the use of a resident inspector, should the designer so direct.
- k. On multi-story construction projects, the Project Expediter shall provide temporary elevators, lifts, or other special equipment for the general use of all contractors. The cost for such elevators, lifts or other special equipment and the operation thereof shall be included in the Project Expediter's bid.
- l. The Project Expediter will erect one sign on the project if required. The sign shall be of sound construction, and shall be neatly lettered with black letters on white background. The sign shall bear the name of the project, and the names of prime contractors on the project, and the name of the designer and consultants. Directional signs may be erected on the owner's property subject to approval of the owner with respect to size, style and location of such directional signs. Such signs may bear the name of the contractor and a directional symbol. No other signs will be permitted except by permission of the owner.

ARTICLE 41 - CLEANING UP

- a. The contractors shall keep the building and surrounding area reasonably free from rubbish at all times, and shall remove debris from the site on a timely basis or when directed to do so by the designer or Project Expediter. The Project Expediter shall provide an on site refuse container(s) for the use of all contractors. Each contractor shall remove their rubbish and debris from the building on a daily basis. The Project Expediter shall broom clean the building as required to minimize dust and dirt accumulation.
- b. The Project Expediter shall provide and maintain suitable all-weather access to the building.
- c. Before final inspection and acceptance of the building, each contractor shall clean his portion of the work, including glass, hardware, fixtures, masonry, tile and marble (using no acid), clean and wax all floors as specified, and completely prepare the building for use by the owner, with no cleaning required by the owner.

ARTICLE 42 - GUARANTEE

- a. The contractor shall unconditionally guarantee materials and workmanship against patent defects arising from faulty materials, faulty workmanship or negligence for a period of twelve (12) months following the date of final acceptance of the work or beneficial occupancy and shall replace such defective materials or workmanship without cost to the owner.

- b. Where items of equipment or material carry a manufacturer's warranty for any period in excess of twelve (12) months, then the manufacturer's warranty shall apply for that particular piece of equipment or material. The contractor shall replace such defective equipment or materials, without cost to the owner, within the manufacturer's warranty period.
- c. Additionally, the owner may bring an action for latent defects caused by the negligence of the contractor which is hidden or not readily apparent to the owner at the time of beneficial occupancy or final acceptance, whichever occurred first, in accordance with applicable law.
- d. Guarantees for roof, equipment, materials, and supplies shall be stipulated in the specifications sections governing such roof, equipment, materials, or supplies.

ARTICLE 43 - CODES AND STANDARDS

Wherever reference is given to codes, standard specifications or other data published by regulating agencies including, but not limited to, national electrical codes, North Carolina state building codes, federal specifications, ASTM specifications, various institute specifications, etc., it shall be understood that such reference is to the latest edition including addenda published prior to the date of the contract documents.

ARTICLE 44 - INDEMNIFICATION

To the fullest extent permitted by law, the contractor shall indemnify and hold harmless the owner, the designer and the agents, consultants and employees of the owner and designer, from and against all claims, damages, losses and expenses, including, but not limited to, attorneys' fees, arising out of or resulting from the performance or failure of performance of the work, provided that any such claim, damage, loss or expense (1) is attributable to bodily injury, sickness, disease or death, or to injury to or destruction of tangible property (other than the work itself) including the loss of use resulting there from, and (2) is caused in whole or in part by any negligent act or omission of the contractor, the contractor's subcontractor, or the agents of either the contractor or the contractor's subcontractor. Such obligation shall not be construed to negate, abridge or otherwise reduce any other right or obligation of indemnity which would otherwise exist as to any party or person described in this article.

ARTICLE 45 - TAXES

- a. Federal excise taxes do not apply to materials entering into state work (Internal Revenue Code, Section 3442(3)).
- b. Federal transportation taxes do not apply to materials entering into state work (Internal Revenue Code, Section 3475(b) as amended).
- c. North Carolina sales tax and use tax, as required by law, do apply to materials entering into state work and such costs shall be included in the bid proposal and contract sum.
- d. Local option sales and use taxes, as required by law, do apply to materials entering into state work as applicable and such costs shall be included in the bid proposal and contract sum.
- e. **Accounting Procedures for Refund of County Sales & Use Tax**

Amount of county sales and use tax paid per contractor's statements:

Contractors performing contracts for state agencies shall give the state agency for whose project the property was purchased a signed statement containing the information listed in G.S. 105-164.14(e).

The Department of Revenue has agreed that in lieu of obtaining copies of sales receipts from contractors, an agency may obtain a certified statement as of April 1, 1991 from the contractor setting forth the date, the type of property and the cost of the property purchased from each vendor, the county in which the vendor made the sale and the amount of local sales and use taxes paid thereon. If the property was purchased out-of-state, the county in which the property was delivered should be listed. The contractor should also be notified that the certified statement may be subject to audit.

In the event the contractors make several purchases from the same vendor, such certified statement must indicate the invoice numbers, the inclusive dates of the invoices, the total amount of the invoices, the counties, and the county sales and use taxes paid thereon.

Name of taxing county: The position of a sale is the retailer's place of business located within a taxing county where the vendor becomes contractually obligated to make the sale. Therefore, it is important that the county tax be reported for the county of sale rather than the county of use.

When property is purchased from out-of-state vendors and the county tax is charged, the county should be identified where delivery is made when reporting the county tax.

Such statement must also include the cost of any tangible personal property withdrawn from the contractor's warehouse stock and the amount of county sales or use tax paid thereon by the contractor.

Similar certified statements by his subcontractors must be obtained by the general contractor and furnished to the claimant.

Contractors are not to include any tax paid on supplies, tools and equipment which they use to perform their contracts and should include only those building materials, supplies, fixtures and equipment which actually become a part of or annexed to the building or structure.

ARTICLE 46 - EQUAL OPPORTUNITY CLAUSE

The non-discrimination clause contained in Section 202 (Federal) Executive Order 11246, as amended by Executive Order 11375, relative to equal employment opportunity for all persons without regard to race, color, religion, sex or national origin, and the implementing rules and regulations prescribed by the secretary of Labor, are incorporated herein.

ARTICLE 47 - EMPLOYMENT OF INDIVIDUALS WITH DISABILITIES

The contractor(s) agree not to discriminate against any employee or applicant for employment because of physical or mental disabilities in regard to any position for which the employee or applicant is qualified. The contractor agrees to take affirmative action to employ, advance in employment and otherwise treat qualified individuals with such disabilities without discrimination based upon their physical or mental disability in all employment practices.

ARTICLE 48 - ASBESTOS-CONTAINING MATERIALS (ACM)

The State of North Carolina has attempted to address all asbestos-containing materials that are to be disturbed in the project. However, there may be other asbestos-containing materials in the work areas that are not to be disturbed and do not create an exposure hazard.

Contractors are reminded of the requirements of instructions under Instructions to Bidders and General Conditions of the Contract, titled Examination of Conditions. Statute 130A, Article 19, amended August 3, 1989, established the Asbestos Hazard Management Program that controls asbestos abatement in North Carolina. The latest edition of *Guideline Criteria for Asbestos Abatement* from the State Construction Office is to be incorporated in all asbestos abatement projects for the Capital Improvement Program.

ARTICLE 49 - MINORITY BUSINESS PARTICIPATION

GS 143-128.2 establishes a ten percent (10%) goal for participation by minority businesses in total value of work for each State building project. The document, *Guidelines for Recruitment and Selection of Minority Businesses for Participation in State Construction Contracts* including Affidavits and Appendix E are hereby incorporated into and made a part of this contract.

ARTICLE 50 – CONTRACTOR EVALUATION

The contractor's overall work performance on the project shall be fairly evaluated in accordance with the State Building Commission policy and procedures, for determining qualifications to bid on future State capital improvement projects. In addition to final evaluation, interim evaluation may be prepared during the progress of project. The document, Contractor Evaluation Procedures, is hereby incorporated and made a part of this contract. The owner may request the contractor's comments to evaluate the designer.

ARTICLE 51 – GIFTS

Pursuant to N.C. Gen. Stat. § 133-32, it is unlawful for any vendor or contractor (i.e. architect, bidder, contractor, construction manager, design professional, engineer, subcontractor, supplier, vendor, etc.), to make gifts or to give favors to any State employee. This prohibition covers those vendors and contractors who: (1) have a contract with a governmental agency; or (2) have performed under such a contract within the past year; or (3) anticipate bidding on such a contract in the future. For additional information regarding the specific requirements and exemptions, vendors and contractors are encouraged to review G.S. Sec. 133-32.

During the construction of the Project, the Contractor is prohibited from making gifts to any of the Owner's employees, Owner's project representatives (architect, engineers, construction manager and their employees), employees of the State Construction Office and/or any other State employee that may have any involvement, influence, responsibilities, oversight, management and/or duties that pertain to and/or relate to the contract administration, financial administration and/or disposition of claims arising from and/or relating to the Contract and/or Project.

ARTICLE 52 – AUDITING-ACCESS TO PERSONS AND RECORDS

In accordance with N.C. General Statute 147-64.7, the State Auditor shall have access to Contractor's officers, employees, agents and/or other persons in control of and/or responsible for the Contractor's records that relate to this Contracts for purposes of conducting audits under the referenced statute. The Owner's internal auditors shall also have the right to access and copy the Contractor's records relating to the Contract and Project during the term of the Contract and within two years following the completion of the Project/close-out of the Contract to verify accounts, accuracy, information, calculations and/or data affecting and/or

relating to Contractor's requests for payment, requests for change orders, change orders, claims for extra work, requests for time extensions and related claims for delay/extended general conditions costs, claims for lost productivity, claims for loss efficiency, claims for idle equipment or labor, claims for price/cost escalation, pass-through claims of subcontractors and/or suppliers, and/or any other type of claim for payment or damages from Owner and/or its project representatives.

ARTICLE 53 – NORTH CAROLINA FALSE CLAIMS ACT

The North Carolina False Claims Act ("NCFCA"), N.C Gen. Stat. § 1-605 through 1-618, applies to this Contract. The Contractor should familiarize itself with the entire NCFCA and should seek the assistance of an attorney if it has any questions regarding the NCFCA and its applicability to any requests, demands and/or claims for payment its submits to the State through the contracting state agency, institution, university or community college.

The purpose of the NCFCA "is to deter persons from knowingly causing or assisting in causing the State to pay claims that are false or fraudulent and to provide remedies in the form of treble damages and civil penalties when money is obtained from the State by reason of a false or fraudulent claim." (Section 1-605(b).) A contractor's liability under the NCFCA may arise from, but is not limited to: requests for payment, invoices, billing, claims for extra work, requests for change orders, requests for time extensions, claims for delay damages/extended general conditions costs, claims for lost productivity, claims for loss efficiency, claims for idle equipment or labor, claims for price/cost escalation, pass-through claims of subcontractors and/or suppliers, documentation used to support any of the foregoing requests or claims, and/or any other request for payment from the State through the contracting state agency, institution, university or community college. The parts of the NCFCA that are most likely to be enforced with respect to this type of contract are as follows:

- A "claim" is "[a]ny request or demand, whether under a contract or otherwise, for money or property and whether or not the State has title to the money or property that (i) is presented to an officer, employee, or agent of the State or (ii) is made to a contractor ... if the money or property is to be spent or used on the State's behalf or to advance a State program or interest and if the State government: (a) provides or has provided any portion of the money or property that is requested or demanded; or (b) will reimburse such contractor ... for any portion of the money or property which is requested or demanded." (Section 1-606(2).)
- "Knowing" and "knowingly." – Whenever a person, with respect to information, does any of the following: (a) Has actual knowledge of the information; (b) Acts in deliberate ignorance of the truth or falsity of the information; and/or (c) Acts in reckless disregard of the truth or falsity of the information. (Section 1-606(4).) Proof of specific intent to defraud is not required. (Section 1-606(4).)
- "Material" means having a natural tendency to influence, or be capable of influencing, the payment or receipt of money or property. (Section 1-606(4).)
- Liability. – "Any person who commits any of the following acts shall be liable to the State for three times the amount of damages that the State sustains because of the act of that person[:]" ... (1) Knowingly presents or causes to be presented a false or fraudulent claim for payment or approval. (2) Knowingly makes, uses, or causes to be made or used, a false record or statement material to a false or fraudulent claim. (3) Conspires to commit a violation of subdivision (1), (2) ..." (Section 1-607(a)(1), (2).)

- The NCFCA shall be interpreted and construed so as to be consistent with the federal False Claims Act, 31 U.S.C. § 3729, et seq., and any subsequent amendments to that act. (Section 1-616(c).)

Finally, the contracting state agency, institution, university or community college may refer any suspected violation of the NCFCA by the Contractor to the Attorney General's Office for investigation. Under Section 1-608(a), the Attorney General is responsible for investigating any violation of NCFCA, and may bring a civil action against the Contractor under the NCFCA. The Attorney General's investigation and any civil action relating thereto are independent and not subject to any dispute resolution provision set forth in this Contract. (See Section 1-608(a).)

ARTICLE 54 – TERMINATION FOR CONVENIENCE

Owner may at any time and for any reason terminate Contractor's services and work at Owner's convenience. Upon receipt of such notice, Contractor shall, unless the notice directs otherwise, immediately discontinue the work and placing of orders for materials, facilities and supplies in connection with the performance of this Agreement.

Upon such termination, Contractor shall be entitled to payment only as follows: (1) the actual cost of the work completed in conformity with this Agreement; plus, (2) such other costs actually incurred by Contractor as are permitted by the prime contract and approved by Owner; (3) plus ten percent (10%) of the cost of the work referred to in subparagraph (1) above for overhead and profit. There shall be deducted from such sums as provided in this subparagraph the amount of any payments made to Contractor prior to the date of the termination of this Agreement. Contractor shall not be entitled to any claim or claim of lien against Owner for any additional compensation or damages in the event of such termination and payment.

SECTION 00 7300
SUPPLEMENTARY CONDITIONS

PART 1 GENERAL

1.01 SUMMARY

- A. These Supplementary Conditions amend and supplement the General Conditions and other provisions of the Contract Documents as indicated below. Provisions that are not so amended or supplemented remain in full force and effect.
- B. The terms used in these Supplementary Conditions that are defined in the General Conditions have the meanings assigned to them in the General Conditions.

1.02 MODIFICATIONS TO GENERAL CONDITIONS

General Conditions Article 1.b:

Replace with: The owner is the The Trustees of Brunswick Community College.

General Conditions Article 14.f:

This is a single prime construction contractor, therefore the contractor by default is the project expeditor. See General Conditions Article 1.i.

General Conditions Article 14.g and 14.j:

The construction contract is over \$500,000. Remove all languages pertaining to Bar Chart Schedule.

General Conditions Article 23.a:

Time for substantial completion is 360 consecutive calendar days from the notice to proceed.

Time for final completion is 30 consecutive calendar days from substantial completion.

General Conditions Article 23.b:

For each consecutive calendar day in excess of the allowed completion days, the contractor shall pay the owner \$1000.00 in liquidated damages.

General Conditions Article 38.d:

Contractor shall post a sign indicating Fire Arms are prohibited from the construction site.

General Conditions Article 40.a:

This is modified by Section 01 5000 Temporary Facilities and Controls. Temporary electrical power and water supply is provided by the owner through contractor's connection to the existing building.

General Conditions Article 40.c:

Delete section as the meter will remain in the owner's name throughout construction.

END OF SECTION

GUIDELINES FOR RECRUITMENT AND SELECTION OF MINORITY BUSINESSES FOR PARTICIPATION IN STATE CONSTRUCTION CONTRACTS

In accordance with G.S. 143-128.2 (effective January 1, 2002) these guidelines establish goals for minority participation in single-prime bidding, separate-prime bidding, construction manager at risk, and alternative contracting methods, on State construction projects in the amount of \$300,000 or more. The legislation provides that the State shall have a verifiable ten percent (10%) goal for participation by minority businesses in the total value of work for each project for which a contract or contracts are awarded. These requirements are published to accomplish that end.

SECTION A: INTENT

It is the intent of these guidelines that the State of North Carolina, as awarding authority for construction projects, and the contractors and subcontractors performing the construction contracts awarded shall cooperate and in good faith do all things legal, proper and reasonable to achieve the statutory goal of ten percent (10%) for participation by minority businesses in each construction project as mandated by GS 143-128.2. Nothing in these guidelines shall be construed to require contractors or awarding authorities to award contracts or subcontracts to or to make purchases of materials or equipment from minority-business contractors or minority-business subcontractors who do not submit the lowest responsible, responsive bid or bids.

SECTION B: DEFINITIONS

1. Minority - a person who is a citizen or lawful permanent resident of the United States and who is:
 - a. Black, that is, a person having origins in any of the black racial groups in Africa;
 - b. Hispanic, that is, a person of Spanish or Portuguese culture with origins in Mexico, South or Central America, or the Caribbean Islands, regardless of race;
 - c. Asian American, that is, a person having origins in any of the original peoples of the Far East, Southeast Asia and Asia, the Indian subcontinent, the Pacific Islands;
 - d. American Indian, that is, a person having origins in any of the original peoples of North America; or
 - e. Female
2. Minority Business - means a business:
 - a. In which at least fifty-one percent (51%) is owned by one or more minority persons, or in the case of a corporation, in which at least fifty-one percent (51%) of the stock is owned by one or more minority persons or socially and economically disadvantaged individuals; and
 - b. Of which the management and daily business operations are controlled by one or more of the minority persons or socially and economically disadvantaged individuals who own it.
3. Socially and economically disadvantaged individual - means the same as defined in 15 U.S.C. 637. "Socially disadvantaged individuals are those who have been subjected to racial or ethnic prejudice or cultural bias because of their identity as a member of a group without regard to their individual qualities". "Economically disadvantaged individuals are those socially disadvantaged individuals whose ability to compete in the free enterprise system has been impaired due to diminished capital and credit opportunities as compared to others in the same business area who are not socially disadvantaged".
4. Public Entity - means State and all public subdivisions and local governmental units.
5. Owner - The State of North Carolina, through the Agency/Institution named in the contract.
6. Designer - Any person, firm, partnership, or corporation, which has contracted with the State of North Carolina to perform architectural or engineering, work.
7. Bidder - Any person, firm, partnership, corporation, association, or joint venture seeking to be awarded a public contract or subcontract.

8. Contract - A mutually binding legal relationship or any modification thereof obligating the seller to furnish equipment, materials or services, including construction, and obligating the buyer to pay for them.
9. Contractor - Any person, firm, partnership, corporation, association, or joint venture which has contracted with the State of North Carolina to perform construction work or repair.
10. Subcontractor - A firm under contract with the prime contractor or construction manager at risk for supplying materials or labor and materials and/or installation. The subcontractor may or may not provide materials in his subcontract.

SECTION C: RESPONSIBILITIES

1. Office for Historically Underutilized Businesses, Department of Administration (hereinafter referred to as HUB Office).

The HUB Office has established a program, which allows interested persons or businesses qualifying as a minority business under G.S. 143-128.2, to obtain certification in the State of North Carolina procurement system. The information provided by the minority businesses will be used by the HUB Office to:

- a. Identify those areas of work for which there are minority businesses, as requested.
- b. Make available to interested parties a list of prospective minority business contractors and subcontractors.
- c. Assist in the determination of technical assistance needed by minority business contractors.

In addition to being responsible for the certification/verification of minority businesses that want to participate in the State construction program, the HUB Office will:

- (1) Maintain a current list of minority businesses. The list shall include the areas of work in which each minority business is interested.
- (2) Inform minority businesses on how to identify and obtain contracting and subcontracting opportunities through the State Construction Office and other public entities.
- (3) Inform minority businesses of the contracting and subcontracting process for public construction building projects.
- (4) Work with the North Carolina trade and professional organizations to improve the ability of minority businesses to compete in the State construction projects.
- (5) The HUB Office also oversees the minority business program by:
 - a. Monitoring compliance with the program requirements.
 - b. Assisting in the implementation of training and technical assistance programs.
 - c. Identifying and implementing outreach efforts to increase the utilization of minority businesses.
 - d. Reporting the results of minority business utilization to the Secretary of the Department of Administration, the Governor, and the General Assembly.

2. State Construction Office

The State Construction Office will be responsible for the following:

- a. Furnish to the HUB Office a minimum of twenty-one days prior to the bid opening the following:
 - (1) Project description and location;
 - (2) Locations where bidding documents may be reviewed;
 - (3) Name of a representative of the owner who can be contacted during the advertising period to advise who the prospective bidders are;
 - (4) Date, time and location of the bid opening.
 - (5) Date, time and location of prebid conference, if scheduled.
- b. Attending scheduled prebid conference, if necessary, to clarify requirements of the general statutes regarding minority-business participation, including the bidders' responsibilities.

- c. Reviewing the apparent low bidders' statutory compliance with the requirements listed in the proposal, that must be complied with, if the bid is to be considered as responsive, prior to award of contracts. The State reserves the right to reject any or all bids and to waive informalities.
- d. Reviewing of minority business requirements at Preconstruction conference.
- e. Monitoring of contractors' compliance with minority business requirements in the contract documents during construction.
- f. Provide statistical data and required reports to the HUB Office.
- g. Resolve any protest and disputes arising after implementation of the plan, in conjunction with the HUB Office.

3. Owner

Before awarding a contract, owner shall do the following:

- a. Develop and implement a minority business participation outreach plan to identify minority businesses that can perform public building projects and to implement outreach efforts to encourage minority business participation in these projects to include education, recruitment, and interaction between minority businesses and non-minority businesses.
- b. Attend the scheduled prebid conference.
- c. At least 10 days prior to the scheduled day of bid opening, notify minority businesses that have requested notices from the public entity for public construction or repair work and minority businesses that otherwise indicated to the Office for Historically Underutilized Businesses an interest in the type of work being bid or the potential contracting opportunities listed in the proposal. The notification shall include the following:
 - 1. A description of the work for which the bid is being solicited.
 - 2. The date, time, and location where bids are to be submitted.
 - 3. The name of the individual within the owner's organization who will be available to answer questions about the project.
 - 4. Where bid documents may be reviewed.
 - 5. Any special requirements that may exist.
- d. Utilize other media, as appropriate, likely to inform potential minority businesses of the bid being sought.
- e. Maintain documentation of any contacts, correspondence, or conversation with minority business firms made in an attempt to meet the goals.
- f. Review, jointly with the designer, all requirements of G.S. 143-128.2(c) and G.S. 143-128.2(f) – (i.e. bidders' proposals for identification of the minority businesses that will be utilized with corresponding total dollar value of the bid and affidavit listing good faith efforts, or affidavit of self-performance of work, if the contractor will perform work under contract by its own workforce) - prior to recommendation of award to the State Construction Office.
- g. Evaluate documentation to determine good faith effort has been achieved for minority business utilization prior to recommendation of award to State Construction Office.
- h. Review prime contractors' pay applications for compliance with minority business utilization commitments prior to payment.
- i. Make documentation showing evidence of implementation of Owner's responsibilities available for review by State Construction Office and HUB Office, upon request

4. Designer

Under the single-prime bidding, separate prime bidding, construction manager at risk, or alternative contracting method, the designer will:

- a. Attend the scheduled prebid conference to explain minority business requirements to the prospective bidders.
- b. Assist the owner to identify and notify prospective minority business prime and subcontractors of potential contracting opportunities.
- c. Maintain documentation of any contacts, correspondence, or conversation with minority business firms made in an attempt to meet the goals.
- d. Review jointly with the owner, all requirements of G.S. 143-128.2(c) and G.S.143-128.2(f) – (i.e. bidders' proposals for identification of the minority businesses that will be utilized with

corresponding total dollar value of the bid and affidavit listing Good Faith Efforts, or affidavit of self-performance of work, if the contractor will perform work under contract by its own workforce) - prior to recommendation of award.

- e. During construction phase of the project, review “MBE Documentation for Contract Payment” – (Appendix E) for compliance with minority business utilization commitments. Submit Appendix E form with monthly pay applications to the owner and forward copies to the State Construction Office.
- f. Make documentation showing evidence of implementation of Designer’s responsibilities available for review by State Construction Office and HUB Office, upon request.

5. Prime Contractor(s), CM at Risk, and Its First-Tier Subcontractors

Under the single-prime bidding, the separate-prime bidding, construction manager at risk and alternative contracting methods, contractor(s) will:

- a. Attend the scheduled prebid conference.
- b. Identify or determine those work areas of a subcontract where minority businesses may have an interest in performing subcontract work.
- c. At least ten (10) days prior to the scheduled day of bid opening, notify minority businesses of potential subcontracting opportunities listed in the proposal. The notification will include the following:
 - (1) A description of the work for which the subbid is being solicited.
 - (2) The date, time and location where subbids are to be submitted.
 - (3) The name of the individual within the company who will be available to answer questions about the project.
 - (4) Where bid documents may be reviewed.
 - (5) Any special requirements that may exist, such as insurance, licenses, bonds and financial arrangements.

If there are more than three (3) minority businesses in the general locality of the project who offer similar contracting or subcontracting services in the specific trade, the contractor(s) shall notify three (3), but may contact more, if the contractor(s) so desires.

- d. During the bidding process, comply with the contractor(s) requirements listed in the proposal for minority participation.
- e. Identify on the bid, the minority businesses that will be utilized on the project with corresponding total dollar value of the bid and affidavit listing good faith efforts as required by G.S. 143-128.2(c) and G.S. 143-128.2(f).
- f. Make documentation showing evidence of implementation of PM, CM-at-Risk and First-Tier Subcontractor responsibilities available for review by State Construction Office and HUB Office, upon request.
- g. Upon being named the apparent low bidder, the Bidder shall provide one of the following: (1) an affidavit (Affidavit C) that includes a description of the portion of work to be executed by minority businesses, expressed as a percentage of the total contract price, which is equal to or more than the applicable goal; (2) if the percentage is not equal to the applicable goal, then documentation of all good faith efforts taken to meet the goal. Failure to comply with these requirements is grounds for rejection of the bid and award to the next lowest responsible and responsive bidder.
- h. The contractor(s) shall identify the name(s) of minority business subcontractor(s) and corresponding dollar amount of work on the schedule of values. The schedule of values shall be provided as required in Article 31 of the General Conditions of the Contract to facilitate payments to the subcontractors.
- i. The contractor(s) shall submit with each monthly pay request(s) and final payment(s), “MBE Documentation for Contract Payment” – (Appendix E), for designer’s review.
- j. During the construction of a project, at any time, if it becomes necessary to replace a minority business subcontractor, immediately advise the owner, State Construction Office, and the Director of the HUB Office in writing, of the circumstances involved. The prime contractor shall make a good faith effort to replace a minority business subcontractor with another minority business subcontractor.

- k. If during the construction of a project additional subcontracting opportunities become available, make a good faith effort to solicit subbids from minority businesses.
- l. It is the intent of these requirements apply to all contractors performing as prime contractor and first tier subcontractor under construction manager at risk on state projects.

6. Minority Business Responsibilities

While minority businesses are not required to become certified in order to participate in the State construction projects, it is recommended that they become certified and should take advantage of the appropriate technical assistance that is made available. In addition, minority businesses who are contacted by owners or bidders must respond promptly whether or not they wish to submit a bid.

SECTION 4: DISPUTE PROCEDURES

It is the policy of this state that disputes that involves a person's rights, duties or privileges, should be settled through informal procedures. To that end, minority business disputes arising under these guidelines should be resolved as governed under G.S. 143-128(g).

SECTION 5: These guidelines shall apply upon promulgation on state construction projects. Copies of these guidelines may be obtained from the Department of Administration, State Construction Office, (physical address) 301 North Wilmington Street, Suite 450, NC Education Building, Raleigh, North Carolina, 27601-2827, (mail address) 1307 Mail Service Center, Raleigh, North Carolina, 27699-1307, phone (919) 807-4100, Website: www.nc-sco.com

SECTION 6: In addition to these guidelines, there will be issued with each construction bid package provisions for contractual compliance providing minority business participation in the state construction program.

MINORITY BUSINESS CONTRACT PROVISIONS (CONSTRUCTION)

APPLICATION:

The **Guidelines for Recruitment and Selection of Minority Businesses for Participation in State Construction Contracts** are hereby made a part of these contract documents. These guidelines shall apply to all contractors regardless of ownership. Copies of these guidelines may be obtained from the Department of Administration, State Construction Office, (physical address) 301 North Wilmington Street, Suite 450, NC Education Building, Raleigh, North Carolina, 27601-2827, (mail address) 1307 Mail Service Center, Raleigh, North Carolina, 27699-1307, phone (919) 807-4100, Website: <http://www.nc-sco.com>

MINORITY BUSINESS SUBCONTRACT GOALS:

The goals for participation by minority firms as subcontractors on this project have been set at 10%.

The bidder must identify on its bid, the minority businesses that will be utilized on the project with corresponding total dollar value of the bid and affidavit (Affidavit A) listing good faith efforts or affidavit (Affidavit B) of self-performance of work, if the bidder will perform work under contract by its own workforce, as required by G.S. 143-128.2(c) and G.S. 143-128.2(f).

The lowest responsible, responsive bidder must provide Affidavit C, that includes a description of the portion of work to be executed by minority businesses, expressed as a percentage of the total contract price, which is equal to or more than the applicable goal.

OR

Provide Affidavit D, that includes a description of the portion of work to be executed by minority businesses, expressed as a percentage of the total contract price, **with documentation of Good Faith Effort, if the percentage is not equal to the applicable goal.**

OR

Provide Affidavit B, which includes sufficient information for the State to determine that the bidder does not customarily subcontract work on this type project.

The above information must be provided as required. Failure to submit these documents is grounds for rejection of the bid.

MINIMUM COMPLIANCE REQUIREMENTS:

All written statements, affidavits or intentions made by the Bidder shall become a part of the agreement between the Contractor and the State for performance of this contract. Failure to comply with any of these statements, affidavits or intentions, or with the minority business Guidelines shall constitute a breach of the contract. A finding by the State that any information submitted either prior to award of the contract or during the performance of the contract is inaccurate, false or incomplete, shall also constitute a breach of the contract. Any such breach may result in termination of the contract in accordance with the termination provisions contained in the contract. It shall be solely at the option of the State whether to terminate the contract for breach.

In determining whether a contractor has made Good Faith Efforts, the State will evaluate all efforts made by the Contractor and will determine compliance in regard to quantity, intensity, and results of these efforts. Good Faith Efforts include:

- (1) Contacting minority businesses that reasonably could have been expected to submit a quote and that were known to the contractor or available on State or local government maintained lists at least 10 days before the bid or proposal date and notifying them of the nature and scope of the work to be performed.
- (2) Making the construction plans, specifications and requirements available for review by prospective minority businesses, or providing these documents to them at least 10 days before the bid or proposals are due.
- (3) Breaking down or combining elements of work into economically feasible units to facilitate minority participation.
- (4) Working with minority trade, community, or contractor organizations identified by the Office for Historically Underutilized Businesses and included in the bid documents that provide assistance in recruitment of minority businesses.
- (5) Attending any prebid meetings scheduled by the public owner.
- (6) Providing assistance in getting required bonding or insurance or providing alternatives to bonding or insurance for subcontractors.
- (7) Negotiating in good faith with interested minority businesses and not rejecting them as unqualified without sound reasons based on their capabilities. Any rejection of a minority business based on lack of qualification should have the reasons documented in writing.
- (8) Providing assistance to an otherwise qualified minority business in need of equipment, loan capital, lines of credit, or joint pay agreements to secure loans, supplies, or letters of credit, including waiving credit that is ordinarily required. Assisting minority businesses in obtaining the same unit pricing with the bidder's suppliers in order to help minority businesses in establishing credit.
- (9) Negotiating joint venture and partnership arrangements with minority businesses in order to increase opportunities for minority business participation on a public construction or repair project when possible.
- (10) Providing quick pay agreements and policies to enable minority contractors and suppliers to meet cash-flow demands.

APPENDIX E

MBE DOCUMENTATION FOR CONTRACT PAYMENTS

Prime Contractor/Architect: _____

Address & Phone: _____

Project Name: _____

Pay Application #: _____ Period: _____

The following is a list of payments made to Minority Business Enterprises on this project for the above-mentioned period.

MBE FIRM NAME	* INDICATE TYPE OF MBE	AMOUNT PAID THIS MONTH	TOTAL PAYMENTS TO DATE	TOTAL AMOUNT COMMITTED

*Minority categories: Black, African American (B), Hispanic (H), Asian American (A), American Indian (I), Female (F), Social and Economically Disadvantage (D)

Date: _____ Approved/Certified By: _____

Name

Title

Signature

SUBMIT WITH EACH PAY REQUEST & FINAL PAYMENT



ECS Southeast, LLP

Geotechnical Engineering Report

Brunswick Community College Addition

Bolivia, Brunswick County, North Carolina

ECS Project Number # 22:26512

April 6, 2018





ECS SOUTHEAST, LLP

Geotechnical • Construction Materials • Environmental • Facilities

"Setting the Standard for Service"

NC Registered Engineering Firm F-1078
NC Registered Geologists Firm C-406
SC Registered Engineering Firm 3252

April 6, 2018

Mr. Jack Luciano
Executive Director of Facility Services
Brunswick Community College
50 College Road NE
Bolivia, North Carolina 28422

ECS Project No. 22:26512

Reference: Geotechnical Engineering Report
Brunswick Community College Addition
Bolivia, Brunswick County, North Carolina

Dear Mr. Luciano:

ECS Southeast, LLP (ECS) has completed the subsurface exploration, laboratory testing, and geotechnical engineering analyses for the above-referenced project. Our services were performed in general accordance with our Proposal No. 22:22322, dated March 6, 2018. This report presents our understanding of the geotechnical aspects of the project, the results of the field exploration and laboratory testing conducted, and our design and construction recommendations.

It has been our pleasure to be of service to Brunswick Community College during the design phase of this project. We would appreciate the opportunity to remain involved during the continuation of the design phase, and we would like to provide our services during construction phase operations as well to verify the assumptions of subsurface conditions made for this report. Should you have any questions concerning the information contained in this report, or if we can be of further assistance to you, please contact us.

Respectfully submitted,

ECS Southeast, LLP

Annemarie Crumrine, E.I.
Assistant Project Manager
ACrumrine@ecslimited.com

Winslow Goins, PE
Principal Engineer
WGoins@ecslimited.com



TABLE OF CONTENTS

EXECUTIVE SUMMARY	1
1.0 INTRODUCTION	2
1.1 General.....	2
1.2 Scope of Services.....	2
1.3 Authorization.....	3
2.0 PROJECT INFORMATION	4
2.1 Project Location.....	4
2.2 Current Site Conditions	4
2.3 Proposed Construction.....	5
2.3.1 Site Civil Features.....	5
2.3.2 Structural Information/Loads	5
3.0 FIELD EXPLORATION	6
3.1 Field Exploration Program.....	6
3.1.1 Test Borings	6
3.1.2 Kessler Dynamic Cone Penetrometer Tests.....	6
3.2 Regional/Site Geology	6
3.3 Subsurface Characterization	8
3.4 Groundwater Observations.....	8
3.5 Seasonal High Water Table and Infiltration Testing.....	8
4.0 DESIGN RECOMMENDATIONS	9
4.1 Building Design.....	9
4.1.1 Foundations	9
4.1.2 Floor Slabs.....	9
4.1.3 Seismic Design Considerations	10
4.2 Site Design Considerations.....	11
4.2.1 Pavement Sections	11
5.0 SITE CONSTRUCTION RECOMMENDATIONS	13
5.1 Subgrade Preparation	13
5.1.1 Stripping and Grubbing.....	13
5.1.2 Proofrolling	13
5.1.3 Subgrade Stabilization	13
5.2 Earthwork Operations	14
5.2.1 Structural Fill Materials.....	14
5.2.2 Compaction.....	15
5.3 Foundation and Slab Observations	16
5.4 Utility Installations	17
5.5 General Construction Considerations	18
6.0 CLOSING.....	19

APPENDICES

Appendix A – Drawings & Reports

- Site Location Diagram
- Exploration Location Diagram

Appendix B – Field Operations

- Reference Notes for Boring Logs
- Boring Logs B-1 through B-3
- Subsurface Cross-Sections
- Hand Auger Boring Logs
- Kessler DCP Test Results

Appendix C – Seasonal High Water Table and Infiltration Testing Report

- Seasonal High Water Table and Infiltration Testing Results

Appendix D – Supplemental Report Documents

- ASFE Document

EXECUTIVE SUMMARY

The following summarizes the main findings of the exploration, particularly those that may have a cost impact on the planned development. Further, our principal foundation recommendations are summarized. Information gleaned from the executive summary should not be utilized in lieu of reading the entire geotechnical report.

- The geotechnical exploration performed for the planned development included three (3) soil test borings drilled to depths between 30 and 100 feet. Three (3) Kessler dynamic cone penetrometer (DCP) tests were performed in the proposed pavement areas.
- The borings generally encountered coastal plain soils which generally consisted of very loose to dense, Silty and Clean SAND (SM, SP) and very soft to very hard, Sandy SILT (ML), and Sandy Lean and Lean CLAY (CL) with shell and limestone fragments interbedded in the sand layers.
- The planned building can be supported by conventional shallow foundations consisting of column or strip footings with an allowable bearing pressure of 1,500 psf.
- Based on the results of the SPT borings and our evaluation of the site, the site is assigned a seismic class "F".
- If it is determined that significant advantage could be gained with an improved Site Class, additional site testing could be conducted by performing a Cone Penetration Test (CPT) sounding to measure shear wave velocity at three foot intervals down to 100 feet or refusal, whichever occurs first.
- Due to the near surface loose sands encountered in the borings HA-2 and HA-3, in-place densification in the vicinity of those borings should be anticipated prior to the construction of the proposed pavement. Undercutting to depths of approximately 1.5 feet, in the vicinity of HA-1 should be anticipated due to the presence of soft soils.

1.0 INTRODUCTION

1.1 GENERAL

The purpose of this study was to provide geotechnical information for the design of the proposed addition at Brunswick Community College in Bolivia, Brunswick County, North Carolina. The project consists of constructing a proposed approximately 14,000 square foot building addition with associated parking areas.

The recommendations developed for this report are based on project information supplied by Mr. Jack Luciano of Brunswick Community College. This report contains the results of our subsurface explorations and laboratory testing programs, site characterization, engineering analyses, and recommendations for the design and construction of the proposed development.

1.2 SCOPE OF SERVICES

To obtain the necessary geotechnical information required for design of the building and parking lot, three (3) soil test borings were performed to depths ranging from approximately 30 to 100 feet beneath the existing ground surface. A laboratory-testing program was also implemented to characterize the physical and engineering properties of the subsurface soils.

This report discusses our exploratory and testing procedures, presents our findings and evaluations and includes the following:

- A brief review and description of our field test procedures and the results of testing conducted;
- A review of surface topographical features and site conditions;
- A review of area and site geologic conditions;
- A review of subsurface soil stratigraphy with pertinent available physical properties;
- Preliminary foundation recommendations;
 - Allowable bearing pressure;
 - Settlement estimates (total and differential);
- Site development recommendations;
- Suitability of soils for use as fill material;
- Pavement design recommendations;
- Discussion of groundwater impact;
- Compaction recommendations;
- Special conditions encountered;
- Seismic site classification and liquefaction potential;
- Seasonal high water table and infiltration testing results;
- Site vicinity map;
- Exploration location plan; and
- SPT boring logs.

1.3 AUTHORIZATION

Our services were provided in accordance with our Proposal No. 22.22322, dated March 6, 2018, as authorized by Jack Luciano of Brunswick Community College on March 21, 2018, and includes the Terms and Conditions of Service outlined with our Proposal.

2.0 PROJECT INFORMATION

2.1 PROJECT LOCATION

The proposed site is located at Brunswick Community College in Bolivia, Brunswick County, North Carolina. The site is bordered by Old Ocean Highway on the south, existing educational buildings on the east and north, and woods on the west. Figure 2.1.1 below shows an image of where the site is located.



Figure 2.1.1 Site Location

2.2 CURRENT SITE CONDITIONS

The site currently is mostly clear with existing education buildings and paved parking lots and driveways. Based on our site visit and approximate elevations taken from Google Earth and provided plans, the site was relatively level with typical elevations on site ranging from around 40 to 45 feet.

2.3 PROPOSED CONSTRUCTION

The project consists of the construction of a single story steel framed building addition with approximately 14,000 square feet of heated space and exteriors consisting of brick clad and curtainwall glass. The addition project also consists of additional proposed drives and parking lots. A proposed stormwater feature is located on the western portion of the site.

2.3.1 Site Civil Features

- Grading for stormwater ponds, roadways and building pads
- Cuts and fills up to 3 feet (assumed)

2.3.2 Structural Information/Loads

At the time of this report, additional project information including structural loads and grading information was not available. The following information explains our assumed structural loads for the purpose of the recommendations made in this report:

Table 2.3.2.1 Design Values

SUBJECT	DESIGN INFORMATION / EXPECTATIONS
Usage	Educational
Column Loads	Up to 50 kips
Wall Loads	Up to 3 kips/ft
Finish Floor Elevation	±3 feet of existing grade (assumed)

3.0 FIELD EXPLORATION

3.1 FIELD EXPLORATION PROGRAM

The field exploration was planned with the objective of characterizing the project site in general geotechnical and geological terms and to evaluate subsequent field and laboratory data to assist in the determination of geotechnical recommendations.

3.1.1 Test Borings

The subsurface conditions were explored by drilling a three (3) soil test borings within the structural building addition pad. The borings were advanced with a trailer mounted drill rig utilizing various cutting bits and mud rotary drilling. Borings were advanced to depths of 30 to 100 feet below the current ground surface.

Boring locations were identified in the field by ECS personnel using handheld GPS and referencing existing features prior to mobilization of our drilling equipment. The approximate as-drilled boring locations are shown on the Boring Location Diagram in Appendix A.

Standard penetration tests (SPT) were conducted in the borings at regular intervals in general accordance with ASTM D 1586. Small representative samples were obtained during these tests and were used to classify the soils encountered. The standard penetration resistances obtained provide a general indication of soil shear strength and compressibility.

3.1.2 Kessler Dynamic Cone Penetrometer Tests

Three (3) Kessler Dynamic Cone Penetrometer (DCP) tests were performed in the location of the drive and parking lot areas. The Kessler DCP is used to estimate the strength characteristics of soils. The Kessler DCP was continuously driven approximately 2 feet below the existing ground surface. The Kessler DCP is driven into the soil by dropping a Dual-Mass 17.6 lb Hammer from a height of 22.6 inches. The depth of cone penetration is measured at selected penetration or hammer drop intervals and the soil shear strength is reported in terms of the Kessler DCP index. The Kessler DCP index is based on the average penetration depth resulting from one blow of the 17.6 lb hammer. The Kessler DCP index can be correlated to CBR and modulus of rigidity. The individual results of the Kessler DCP tests are presented in Appendix B.

3.2 REGIONAL/SITE GEOLOGY

It is important to note that the natural geology at the site has been modified in the past. Therefore, potential fill and unsuitable materials may be present at the site.

The site is located in the Coastal Plain Physiographic Province of North Carolina. The Coastal Plain is composed of seven terraces, each representing a former level of the Atlantic Ocean. Soils in this area generally consist of sedimentary materials transported from other areas by the ocean or rivers. These deposits vary in thickness from a thin veneer along the western edge of the region to more than 10,000 feet near the coast. The sedimentary deposits of the Coastal Plain rest upon consolidated rocks similar to those underlying the Piedmont and Mountain Physiographic Provinces. In general, shallow unconfined groundwater movement within the overlying soils is largely controlled by topographic gradients. Recharge occurs primarily by infiltration along higher elevations and typically discharges into streams or other surface water bodies. The elevation of the shallow water table is transient and can vary greatly with seasonal fluctuations in precipitation.

Based on the U.S. Geological Survey^{1,2} the site of the proposed construction lies within the Waccamaw Formation (TPyw). Soils in the Waccamaw Formation generally consist of blueish-gray to tan fossiliferous sand with silts and clays. The coastal plain soils generally consist of silty and clean sands, sandy silt, and sandy lean and lean clays. An overview of the general site geology is illustrated in Figure 3.2.1 below.

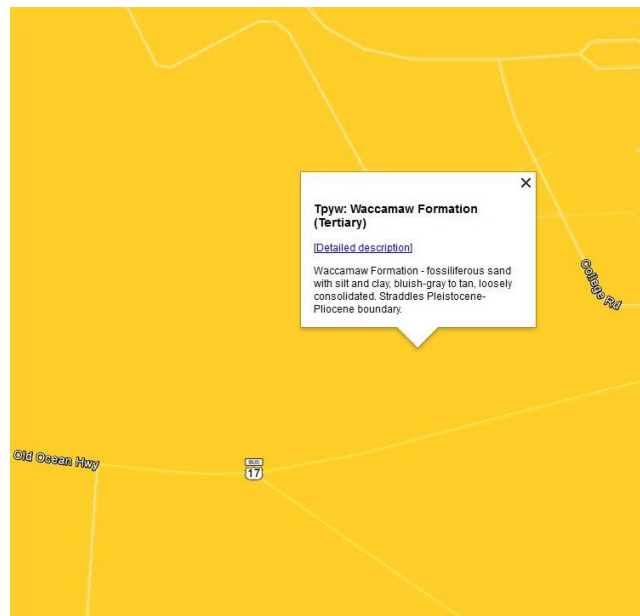


Figure 3.2.1

Geologic map for Figure 3.2.1 obtained from The North Carolina Dept. of Environment, Health, and Natural Resources, Division of Land Resources, NC Geological Survey, in cooperation with the NC Center for Geographic Information and Analysis, 1998, Geology - North Carolina (1:250,000), coverage data file geol250 and Google Earth.

¹ The North Carolina Dept. of Environment, Health, and Natural Resources, Division of Land Resources, NC Geological Survey, in cooperation with the NC Center for Geographic Information and Analysis, 1998, Geology - North Carolina (1:250,000), coverage data file geol250. The data represents the digital equivalent of the official State Geology map (1:500,000 scale), but was digitized from (1:250,000 scale) base maps.

² Rhodes, Thomas S., and Conrad, Stephen G., 1985, Geologic Map of North Carolina: Department of Natural Resources and Community Development, Division of Land Resources, and the NC Geological Survey, 1:500,000-scale, compiled by Brown, Philip M., et al, and Parker, John M. III, and in association with the State Geologic Map Advisory Committee.

3.3 SUBSURFACE CHARACTERIZATION

The subsurface conditions encountered were generally consistent with published geological mapping. The following sections provide generalized characterizations of the soil encountered during our subsurface exploration. For subsurface information at a specific location, refer to the Boring Logs in Appendix B.

Table 3.3.1 Subsurface Stratigraphy

Approximate Depth Range (ft)	Stratum	Description	Ranges of SPT ⁽¹⁾ N-values (bpf)
0-0.25	N/A	Borings performed throughout contained an observed thickness of approximately 3 inches of topsoil. Deeper topsoil or organic laden soils and root balls associated with trees are most likely present in wet, poorly drained areas and potentially unexplored areas of the site.	N/A
0.25-17.0	I	Loose to Medium Dense, Silty and Clean SAND (SM, SP) with clayey lenses interbedded in the sand layers and interbedded layers of soft to stiff Sandy Lean CLAY (CL), Moist to Saturated	3 to 21
17.0-52.0	II	Very Loose to Dense, Silty and Clean SAND (SM, SP) with shell and limestone fragments interbedded in sand layers and interbedded layers of very soft to firm Lean CLAY (CL), Saturated	W.O.H. to 35
52.0-82.0	III	Very Stiff, Sandy SILT (ML) with shell and limestone fragments interbedded in the silt layers and Very Hard, Sandy Lean CLAY (CL), Saturated	18 to in excess of 100
82.0-100.0	IV	Medium Dense to Dense, Clean SAND (SP), Saturated	28 to 45

Notes: (1) Standard Penetration Test

3.4 GROUNDWATER OBSERVATIONS

Water levels were measured in our borings as noted on the soil boring logs in Appendix B. Groundwater depths measured at the time of drilling ranged from around 5.5 to 6.0 feet below the ground surface. The groundwater measurements were affected by drilling fluids.

The highest groundwater observations are normally encountered in the late winter and early spring. Variations in the long-term water table may occur as a result of changes in precipitation, evaporation, surface water runoff, construction activities, and other factors not immediately apparent at the time of this exploration. If long term water levels are crucial to the development of this site, it would be prudent to verify water levels with the use of perforated pipes or piezometers.

3.5 SEASONAL HIGH WATER TABLE AND INFILTRATION TESTING

The results of the seasonal high water table and infiltration testing are shown in the report included in Appendix C of this report.

4.0 DESIGN RECOMMENDATIONS

4.1 BUILDING DESIGN

The following sections provide recommendations for foundation design, soil supported slabs, pavements, and seismic design parameters.

4.1.1 Foundations

Provided subgrades and structural fills are prepared as discussed herein, the proposed structure can be supported by conventional shallow foundations: individual column footings and continuous wall footings. The design of the foundation shall utilize the following parameters:

Table 4.1.1.1 Foundation Design

Design Parameter	Column Footing	Wall Footing
Net Allowable Bearing Pressure ¹	1,500 psf	1,500 psf
Acceptable Bearing Soil Material	Stratum I	Stratum I
Minimum Width	30 inches	18 inches
Minimum Footing Embedment Depth (below slab or finished grade)	12 inches	12 inches
Estimated Total Settlement	1 inch	1 inch
Estimated Differential Settlement	Less than 0.5 inches	Less than 0.5 inches

1. Net allowable bearing pressure is the applied pressure in excess of the surrounding overburden soils above the base of the foundation.

It will be important to have the geotechnical engineer of record observe the foundation subgrade prior to placing foundation concrete; to confirm the bearing soils are what was anticipated. If soft or unsuitable soils are observed at the footing bearing elevations, the unsuitable soils should be undercut and removed. Any undercut should be backfilled with approved structural fill up to the original design bottom of footing elevation; the original footing shall be constructed on top of the structural fill. The depth and lateral extent of the undercut should be determined in the field during undercutting operation. An ECS representative must be on site during the undercut and backfill of the areas in order to provide a report stating that the repairs were in accordance with our recommendations. In-place densification is anticipated across the site prior to construction of the building due to the presence of near surface loose sands encountered in the borings.

4.1.2 Floor Slabs

Assuming the lowest finished floor elevation is around the current elevation, it appears that the slabs for the structures will bear on Silty SAND (SM). Provided the subgrade recommendations of this report are followed, this material is likely suitable for the support of a slab-on-grade.

Subgrade Modulus: Provided the Subgrade Preparation and Earthwork Operations Sections of this report are followed, the slab may be designed assuming a modulus of subgrade reaction, k of 150 pci (lbs/cu. inch). The modulus of subgrade reaction value is based on a 1 ft by 1 ft plate load test basis.

Slab Isolation: Ground-supported slabs should be isolated from the foundations and foundation-supported elements of the structure so that differential movement between the foundations and slab will not induce excessive shear and bending stresses in the floor slab. Where the structural configuration prevents the use of a free-floating slab, the slab should be designed with suitable reinforcement and load transfer devices to preclude overstressing of the slab. Maximum differential settlement of soils supporting interior slabs is anticipated to be less than 0.5 inches in 50 feet.

4.1.3 Seismic Design Considerations

Seismic Site Classification: The International Building Code (IBC) 2009 requires site classification for seismic design based on the upper 100 feet of a soil profile. Three methods are utilized in classifying sites, namely the shear wave velocity (v_s) method; the unconfined compressive strength (s_u) method; and the Standard Penetration Resistance (N-value) method. The third method (Standard Penetration Resistance) was used in classifying this site.

The seismic site class definitions for the weighted average of shear wave velocity or SPT N-value in the upper 100 feet of the soil profile are shown in the following table:

Table 5.1.3.1: Seismic Site Classification

Site Class	Soil Profile Name	Shear Wave Velocity, V_s , (ft./s)	N value (bpf)
A	Hard Rock	$V_s > 5,000$ fps	N/A
B	Rock	$2,500 < V_s \leq 5,000$ fps	N/A
C	Very dense soil and soft rock	$1,200 < V_s \leq 2,500$ fps	>50
D	Stiff Soil Profile	$600 \leq V_s \leq 1,200$ fps	15 to 60
E	Soft Soil Profile	$V_s < 600$ fps	<15

The North Carolina Building Code (2009 International Building Code with North Carolina Amendments) requires that a seismic Site Class be assigned for new structures. The seismic Site Class for the site was determined by calculating a weighted average of the SPT N-values of the overburden to the depth of rock/refusal. The method for determining the weighted average value is presented in Section 1613.5.5 of the IBC 2009. The weighted average N-value to a depth of 100 feet was 12.9 bpf. However, liquefiable soils are present at the site that will cause liquefaction induced settlements and the IBC classifies sites with the potential for liquefaction as Seismic Site Class "F". If it is determined that significant advantage could be gained with an improved Site Class, additional site testing could be conducted by performing a Cone Penetration Test (CPT) sounding to measure shear wave velocity at three foot intervals down to 100 feet or refusal, whichever occurs first. ECS can provide additional consultation upon request.

The IBC 2009 allows the design spectral response accelerations for a site to be determined without regard to liquefaction provided buildings have a fundamental period of less than or equal to 0.5 seconds and the risks of liquefaction are considered in design. The buildings should meet this criterion; however, this must be confirmed by the Structural Engineer.

If a Site Class F must be used, a site specific seismic hazard analysis (which is beyond our proposed scope of work) is needed to determine the seismic design parameters. As such, additional seismic hazard analysis of the site could be needed to satisfy code requirements.

The Site Class definition should not be confused with the Seismic Design Category designation, which the Structural Engineer typically assesses. If a higher site classification is beneficial to the project, ECS would be pleased to discuss additional testing capabilities in this regard.

Liquefaction: When a saturated soil with little to no cohesion liquefies during a major earthquake, it experiences a temporary loss of shear strength as a result of a transient rise in excess pore water pressure generated by strong ground motion. Flow failure, lateral spreading, differential settlement, loss of bearing, ground fissures, and sand boils are evidence of excess pore pressure generation and liquefaction.

The potential for liquefaction at the site is considered low based upon the SPT results and the liquefaction index procedure developed by Iwasaki (1982). Based on our SPT results and our evaluation using a site peak ground acceleration of 0.2, an earthquake event with a magnitude of 7.3 and procedures developed by Seed & Idriss, the liquefaction induced settlement at the subject site is estimated to range from 2 to 4 inches.

If risks associated with liquefaction are not acceptable or the proposed structure cannot be designed to accommodate the anticipated settlement without suffering catastrophic failure, ground improvement techniques will be required. Ground improvement techniques such as vibro-replacement, rammed aggregate piers, and geo-composite drains could be designed to mitigate or reduce the site's susceptibility to liquefaction and allow support of the structure on conventional shallow foundations.

4.2 SITE DESIGN CONSIDERATIONS

4.2.1 Pavement Sections

Subgrade Characteristics: Based on the results of our soil test borings, it appears that the soils that will be exposed as pavement subgrades are Silty SAND (SM) or approved structural fill. The pavement design assumes subgrades consist of suitable materials evaluated by ECS and placed and compacted to at least 98 percent of the maximum dry density as determined by the standard Proctor test (ASTM D 698) in accordance with the project specifications. Due to the near surface loose sands encountered in the borings HA-2 and HA-3, in-place densification in the vicinity of those borings should be anticipated prior to the construction of the proposed pavement. Undercutting to depths of approximately 1.5 feet, in the vicinity of HA-1 should be anticipated due to the presence of soft soils.

Design Considerations: For the design and construction of exterior pavements, the subgrades should be prepared in strict accordance with the recommendations in the “Subgrade Preparation” and “Engineered Fill Placement” sections of this report. An important consideration with the design and construction of pavements is surface and subsurface drainage. Where standing water develops, either on the pavement surface or within the base course layer, softening of the subgrade and other problems related to the deterioration of the pavement can be expected. Furthermore, good drainage should minimize the possibility of the subgrade materials becoming saturated during the normal service period of the pavement.

Anticipated traffic conditions were not provided to ECS. However, based on our experience for light duty traffic for similar projects, a flexible pavement section may consist of at least 2 inches of surface mix asphalt overlying at least 6 inches of compacted crushed stone in the parking and roadway areas. Similarly, a heavy duty, flexible pavement section may consist of at least 3 inches of surface mix asphalt overlying at least 8 inches of compacted crushed stone in the roadway areas. For a rigid pavement section, we recommend 6 inches of 650 psi flexible strength concrete overlying at least 4 inches of compacted crushed stone in roadway areas.

At location HA-1, the ECS technician cored the existing asphalt. The measured thicknesses were 1.25 inches of asphalt underlain by 2.75 inches of ABC stone. The existing pavement and aggregate section were not observed to be structural sufficient at the cored location.

Aggregate base course materials beneath pavements should be compacted to at least 98 percent of their standard Proctor maximum dry density (ASTM D 1557).

Regardless of the section and type of construction utilized, saturation of the subgrade materials and asphalt pavement areas results in a softening of the subgrade material and shortened life span for the pavement. Therefore, we recommend that both the surface and subsurface materials for the pavement be properly graded to enhance surface and subgrade drainage. By quickly removing surface and subsurface water, softening of the subgrade can be reduced and the performance of the parking area can be improved. Site preparation for the parking areas should be similar to that for the building area including stripping, proofrolling, and the placement of compacted structural fill.

Please note that large, front-loading trash dumpsters frequently impose concentrated front-wheel loads on pavements during loading. This type of loading typically results in rutting of bituminous pavements and ultimately pavement failures and costly repairs. Consequently, we recommend the use of an 8 inch thick, mesh reinforced concrete slab that extends the entire length of the truck. Concrete pavements should be properly jointed and reinforced as needed to help reduce the potential for cracking and to permit proper load transfer.

Weather Restrictions: In this region, asphalt plants may close during the months of December, January, and/or February if particularly cold weather conditions prevail. However, this can change based on year to year temperature fluctuations. Daily temperatures from December to February will often stay below 40°F, limiting the days that asphalt placement can occur.

5.0 SITE CONSTRUCTION RECOMMENDATIONS

5.1 SUBGRADE PREPARATION

5.1.1 Stripping and Grubbing

The subgrade preparation should consist of stripping all vegetation, rootmat, topsoil, existing fill, and any other soft or unsuitable materials from the 10-foot expanded building and 5-foot expanded pavement limits and to 5 feet beyond the toe of structural fills. ECS should be called on to verify that topsoil and unsuitable surficial materials have been completely removed prior to the placement of Structural Fill or construction of the building and parking lot.

5.1.2 Proofrolling

It is important to note that the natural geology at the site may have been modified in the past. Therefore, potential fill and unsuitable materials may be present at the site. After removing all unsuitable surface materials, cutting to the proposed grade, and prior to the placement of any structural fill or other construction materials, the exposed subgrade should be examined by the Geotechnical Engineer or authorized representative. The exposed subgrade should be thoroughly proofrolled with previously approved construction equipment having a minimum axle load of 10 tons (e.g. fully loaded tandem-axle dump truck). The areas subject to proofrolling should be traversed by the equipment in two perpendicular (orthogonal) directions with overlapping passes of the vehicle under the observation of the Geotechnical Engineer or authorized representative. This procedure is intended to assist in identifying any localized yielding materials. In the event that unstable or “pumping” subgrade is identified by the proofrolling, those areas should be marked for repair prior to the placement of any subsequent structural fill or other construction materials. Methods of repair of unstable subgrade, such as undercutting or moisture conditioning or chemical stabilization, should be discussed with the Geotechnical Engineer to determine the appropriate procedure with regard to the existing conditions causing the instability. A test pit(s) may be excavated to explore the shallow subsurface materials in the area of the instability to help in determining the cause of the observed unstable materials and to assist in the evaluation of the appropriate remedial action to stabilize the subgrade. Due to the near surface loose sands encountered in the borings HA-2 and HA-3, in-place densification in the vicinity of the borings should be anticipated prior to the construction of the proposed building and pavement. Undercutting to depths of approximately 1.5 feet, in the vicinity of HA-1 should be anticipated prior to construction due to the presence of soft soils.

5.1.3 Subgrade Stabilization

Subgrade Compaction: Upon completion of subgrade documentation, the exposed subgrade within the 10-foot expanded building and 5-foot expanded pavement and embankment limits should be moisture conditioned to within -3 and +3 % of the soil’s optimum moisture content and be compacted with suitable equipment (minimum 10-ton roller) to a depth of 10 inches. Subgrade compaction within the expanded building, pavement, and embankment limits should be to a dry density of at least 98% of the standard Proctor maximum dry density (ASTM D698). Beyond these areas, compaction of at least 95% should be achieved. ECS should be called on to document that proper subgrade compaction has been achieved.

Subgrade Compaction Control: The expanded limits of the proposed construction areas should be well defined, including the limits for buildings, pavements, fills, and slopes, etc. Field density testing of subgrades will be performed at frequencies in Table 6.1.4.1

Table 6.1.4.1 Frequency of Compaction Testing In Fill Areas

Location	Frequency of Tests
Expanded Building Limits	1 test per 2,500 sq. ft.
Utility Trenches	1 test per 200 sq. ft.
Pavement Areas	1 test per 10,000 sq. ft.

5.2 EARTHWORK OPERATIONS

5.2.1 Structural Fill Materials

Product Submittals: Prior to placement of structural fill, representative bulk samples (about 50 pounds) of on-site and off-site borrow should be submitted to ECS for laboratory testing, which will include Atterberg limits, natural moisture content, grain-size distribution, and moisture-density relationships for compaction. Import materials should be tested prior to being hauled to the site to determine if they meet project specifications.

Satisfactory Structural Fill Materials: Materials satisfactory for use as Structural Fill should consist of inorganic soils classified as SM, SC, SW, SP, GW, GP, GM and GC, or a combination of these group symbols, per ASTM D 2487. Natural fine-grained soils classified as clays or silts (CL, ML) should generally not be considered for use as engineered fill, but may be evaluated by the geotechnical engineer to determine their suitability at the contractor's request. The materials should be free of organic matter, debris, and should contain no particle sizes greater than 4 inches in the largest dimension. Open graded materials, such as Gravels (GW and GP), which contain void space in their mass should not be used in structural fills unless properly encapsulated with filter fabric. Suitable Structural Fill material should have the index properties shown in Table 5.2.1.1

Table 5.2.1.1 Structural Fill Index Properties

Location with Respect to Final Grade	LL	PI
Building Areas	35 max	9 max
Pavement Areas	35 max	9 max

Unsatisfactory Materials: Materials that should not be used as engineered fill include topsoil, organic materials (OH, OL), and high plasticity clays and silts (CH, MH). Such materials removed during grading operations should be either stockpiled for later use in landscape fills, or placed in approved on or off-site disposal areas.

On-Site Borrow Suitability: The near surface SANDS (SM) present at the site with fines contents less than 20 percent should be suitable for re-use as structural fill. Moisture conditioning should be anticipated for the soils to achieve the optimum moisture content for fill placement.

5.2.2 Compaction

Structural Fill Compaction: Structural fill within the expanded building, pavement, and embankment limits should be placed in maximum 8-inch loose lifts, moisture conditioned as necessary to within -3 and +3 % of the soil's optimum moisture content, and be compacted with suitable equipment to a dry density of at least 98% of the standard Proctor maximum dry density (ASTM D698). Beyond these areas, compaction of at least 95% should be achieved. ECS should be called on to document that proper fill compaction has been achieved.

Fill Compaction Control: The expanded limits of the proposed construction areas should be well defined, including the limits of the fill zones for buildings, pavements, and slopes, etc., at the time of fill placement. Grade controls should be maintained throughout the filling operations. All filling operations should be observed on a full-time basis by a qualified representative of the construction testing laboratory to determine that the minimum compaction requirements are being achieved. Field density testing of fills will be performed at the frequencies shown in Table 5.2.2.1, but not less than 1 test per lift.

Table 5.2.2.1 Frequency of Compaction Tests in Fill Areas

Location	Frequency of Tests
Expanded Building Limits	1 test per 2,500 sq. ft. per lift
Pavement Areas	1 test per 10,000 sq. ft. per lift
Utility Trenches	1 test per 200 linear ft. per lift
Outparcels/SWM Facilities	1 test per 5,000 sq. ft. per lift
All Other Non-Critical Areas	1 test per 10,000 sq. ft. per lift

Compaction Equipment: Compaction equipment suitable to the soil type being compacted should be used to compact the subgrades and fill materials. A vibratory steel drum roller should be used for compaction of coarse-grained soils (Sands) as well as for sealing compacted surfaces.

Fill Placement Considerations: Fill materials should not be placed on frozen soils, on frost-heaved soils, and/or on excessively wet soils. Borrow fill materials should not contain frozen materials at the time of placement, and all frozen or frost-heaved soils should be removed prior to placement of structural fill or other fill soils and aggregates. Excessively wet soils or aggregates should be scarified, aerated, and moisture conditioned.

At the end of each work day, all fill areas should be graded to facilitate drainage of any precipitation and the surface should be sealed by use of a smooth-drum roller to limit infiltration of surface water. During placement and compaction of new fill at the beginning of each workday, the Contractor may need to scarify existing subgrades to a depth on the order of 4 inches so that a weak plane will not be formed between the new fill and the existing subgrade soils.

Drying and compaction of wet soils is typically difficult during the cold, winter months. Accordingly, earthwork should be performed during the warmer, drier times of the year, if practical. Proper drainage should be maintained during the earthwork phases of construction to prevent ponding of water which has a tendency to degrade subgrade soils.

Where fill materials will be placed to widen existing embankment fills, or placed up against sloping ground, the soil subgrade should be scarified and the new fill benched or keyed into the existing material. Fill material should be placed in horizontal lifts. In confined areas such as utility trenches, portable compaction equipment and thin lifts of 3 inches to 4 inches may be required to achieve specified degrees of compaction.

We recommend that the grading contractor have equipment on site during earthwork for both drying and wetting fill soils. We do not anticipate significant problems in controlling moisture within the fill during dry weather, but moisture control may be difficult during winter months or extended periods of rain. The control of moisture content of higher plasticity soils is difficult when these soils become wet. Further, such soils are easily degraded by construction traffic when the moisture content is elevated.

5.3 FOUNDATION AND SLAB OBSERVATIONS

Protection of Foundation Excavations: Exposure to the environment may weaken the soils at the footing bearing level if the foundation excavations remain open for too long a time. Therefore, foundation concrete should be placed the same day that excavations are made. If the bearing soils are softened by surface water intrusion or exposure, the softened soils must be removed from the foundation excavation bottom immediately prior to placement of concrete. If the excavation must remain open overnight, or if rainfall becomes imminent while the bearing soils are exposed, a 2 to 3-inch thick “mud mat” of “lean” concrete should be placed on the bearing soils before the placement of reinforcing steel.

Footing Subgrade Observations: It will be important to have the geotechnical engineer of record observe the foundation subgrade prior to placing foundation concrete, to confirm the bearing soils are what was anticipated. If soft or unsuitable soils are observed at the footing bearing elevations, the unsuitable soils should be undercut and removed.

Slab Subgrade Verification: A representative of ECS should be called on to observe exposed subgrades within the expanded building limits prior to structural fill placement to assure that adequate subgrade preparation has been achieved. Proofrolling using a drum roller or loaded dump truck should be performed in their presence at that time. Once subgrades have been prepared to the satisfaction of ECS, subgrades should be properly compacted and new structural fill can be placed. Existing subgrades to a depth of at least 10 inches and all structural fill should be moisture conditioned to within -3/+3 percentage points of optimum moisture content then be compacted to the required density. If there will be a significant time lag between the site grading work and final grading of concrete slab areas prior to the placement of the subbase stone and concrete, a representative of ECS should be called on to verify the condition of the prepared subgrade. Prior to final slab construction, the subgrade may require scarification, moisture conditioning, and re-compaction to restore stable conditions.

5.4 UTILITY INSTALLATIONS

Utility Subgrades: Some of the soils encountered in our exploration are expected to be suitable for support of utility pipes. The pipe subgrade should be observed and probed for stability by ECS to evaluate the suitability of the materials encountered. Any loose or unsuitable materials encountered at the utility pipe subgrade elevation should be removed and replaced with suitable compacted structural fill or pipe bedding material.

Utility Backfilling: The granular bedding material should be at least 4 inches thick, but not less than that specified by the project drawings and specifications. Fill placed for support of the utilities, as well as backfill over the utilities, should satisfy the requirements for structural fill given in this report. Compacted backfill should be free of topsoil, roots, ice, or any other material designated by ECS as unsuitable. The backfill should be moisture conditioned, placed, and compacted in accordance with the recommendations of this report.

Utility Excavation Dewatering: It is possible that ground water may be encountered by utility excavations which extend below existing grades. It is expected that removal of ground water which seeps into excavations could be accomplished by pumping from sumps excavated in the trench bottom and which are backfilled with DOT Size No. 57 Stone or open graded bedding material. Should water conditions beyond the capability of sump pumping be encountered, the contractor should submit a Dewatering Plan in accordance with project specifications.

Excavation Safety: All excavations and slopes should be made and maintained in accordance with OSHA excavation safety standards. The contractor is solely responsible for designing and constructing stable, temporary excavations and slopes and should shore, slope, or bench the sides of the excavations and slopes as required to maintain stability of both the excavation sides and bottom. The contractor's responsible person, as defined in 29 CFR Part 1926, should evaluate the soil exposed in the excavations as part of the contractor's safety procedures. In no case should slope height, slope inclination, or excavation depth, including utility trench excavation depth, exceed those specified in local, state, and federal safety regulations. ECS is providing this information solely as a service to our client. ECS is not assuming responsibility for construction site safety or the contractor's activities; such responsibility is not being implied and should not be inferred.

5.5 GENERAL CONSTRUCTION CONSIDERATIONS

Moisture Conditioning: During the cooler and wetter periods of the year, delays and additional costs should be anticipated. At these times, reduction of soil moisture may need to be accomplished by a combination of mechanical manipulation and the use of chemical additives, such as lime or cement, in order to lower moisture contents to levels appropriate for compaction. Alternatively, during the drier times of the year, such as the summer months, moisture may need to be added to the soil to provide adequate moisture for successful compaction according to the project requirements.

Subgrade Protection: Measures should also be taken to limit site disturbance, especially from rubber-tired heavy construction equipment, and to control and remove surface water from development areas, including structural and pavement areas. It would be advisable to designate a haul road and construction staging area to limit the areas of disturbance and to prevent construction traffic from excessively degrading sensitive subgrade soils and existing pavement areas. Haul roads and construction staging areas could be covered with excess depths of aggregate to protect those subgrades. The aggregate can later be removed and used in pavement areas.

Surface Drainage: Surface drainage conditions should be properly maintained. Surface water should be directed away from the construction area, and the work area should be sloped away from the construction area at a gradient of 1 percent or greater to reduce the potential of ponding water and the subsequent saturation of the surface soils. At the end of each work day, the subgrade soils should be sealed by rolling the surface with a smooth drum roller to minimize infiltration of surface water.

Excavation Safety: Cuts or excavations associated with utility excavations may require forming or bracing, slope flattening, or other physical measures to control sloughing and/or prevent slope failures. Contractors should be familiar with applicable OSHA codes to ensure that adequate protection of the excavations and trench walls is provided.

Excavation Considerations: Based on the results of the borings, we expect that the natural Coastal Plain soils encountered on this site can be excavated with conventional earth moving equipment such as loaders, bulldozers, rubber tired backhoes, etc.

The site soils are OSHA Type C soils for the purpose of temporary excavation support. Excavations should be constructed in compliance with current OSHA standards for excavation and trenching safety. Excavations should be observed by a "competent person," as defined by OSHA, who should evaluate the specific soil type and other conditions, which may control the excavation side slopes or the need for shoring or bracing. Regardless, site safety shall be the sole responsibility of the contractor and their subcontractors. Exposed earth slopes shall be protected during periods of inclement weather.

Erosion Control: The surface soils may be erodible. Therefore, the Contractor should provide and maintain good site drainage during earthwork operations to maintain the integrity of the surface soils. All erosion and sedimentation controls should be in accordance with sound engineering practices and local requirements.

6.0 CLOSING

ECS has prepared this report of findings, evaluations, and recommendations to guide geotechnical-related design and construction aspects of the project.

The description of the proposed project is based on information provided to ECS by Jack Luciano of Brunswick Community College. If any of this information is inaccurate, either due to our interpretation of the documents provided or site or design changes that may occur later, ECS should be contacted immediately so that we can review the report in light of the changes and provide additional or alternate recommendations as may be required to reflect the proposed construction.

We recommend that ECS be allowed to review the project's plans and specifications pertaining to our work so that we may ascertain consistency of those plans/specifications with the intent of the geotechnical report.

Field observations, monitoring, and quality assurance testing during earthwork and foundation installation are an extension of and integral to the geotechnical design recommendation. We recommend that the owner retain these quality assurance services and that ECS be allowed to continue our involvement throughout these critical phases of construction to provide general consultation as issues arise. ECS is not responsible for the conclusions, opinions, or recommendations of others based on the data in this report.

APPENDIX A – Drawings & Reports

Site Location Diagram
Exploration Location Diagram

Brunswick Community College
Addition

ENGINEER	DRAFTING
WEG	ACC


SCALE

NTS

PROJECT
NO. 22-26512

SHEET
2 of 2

DATE 4/3/2018

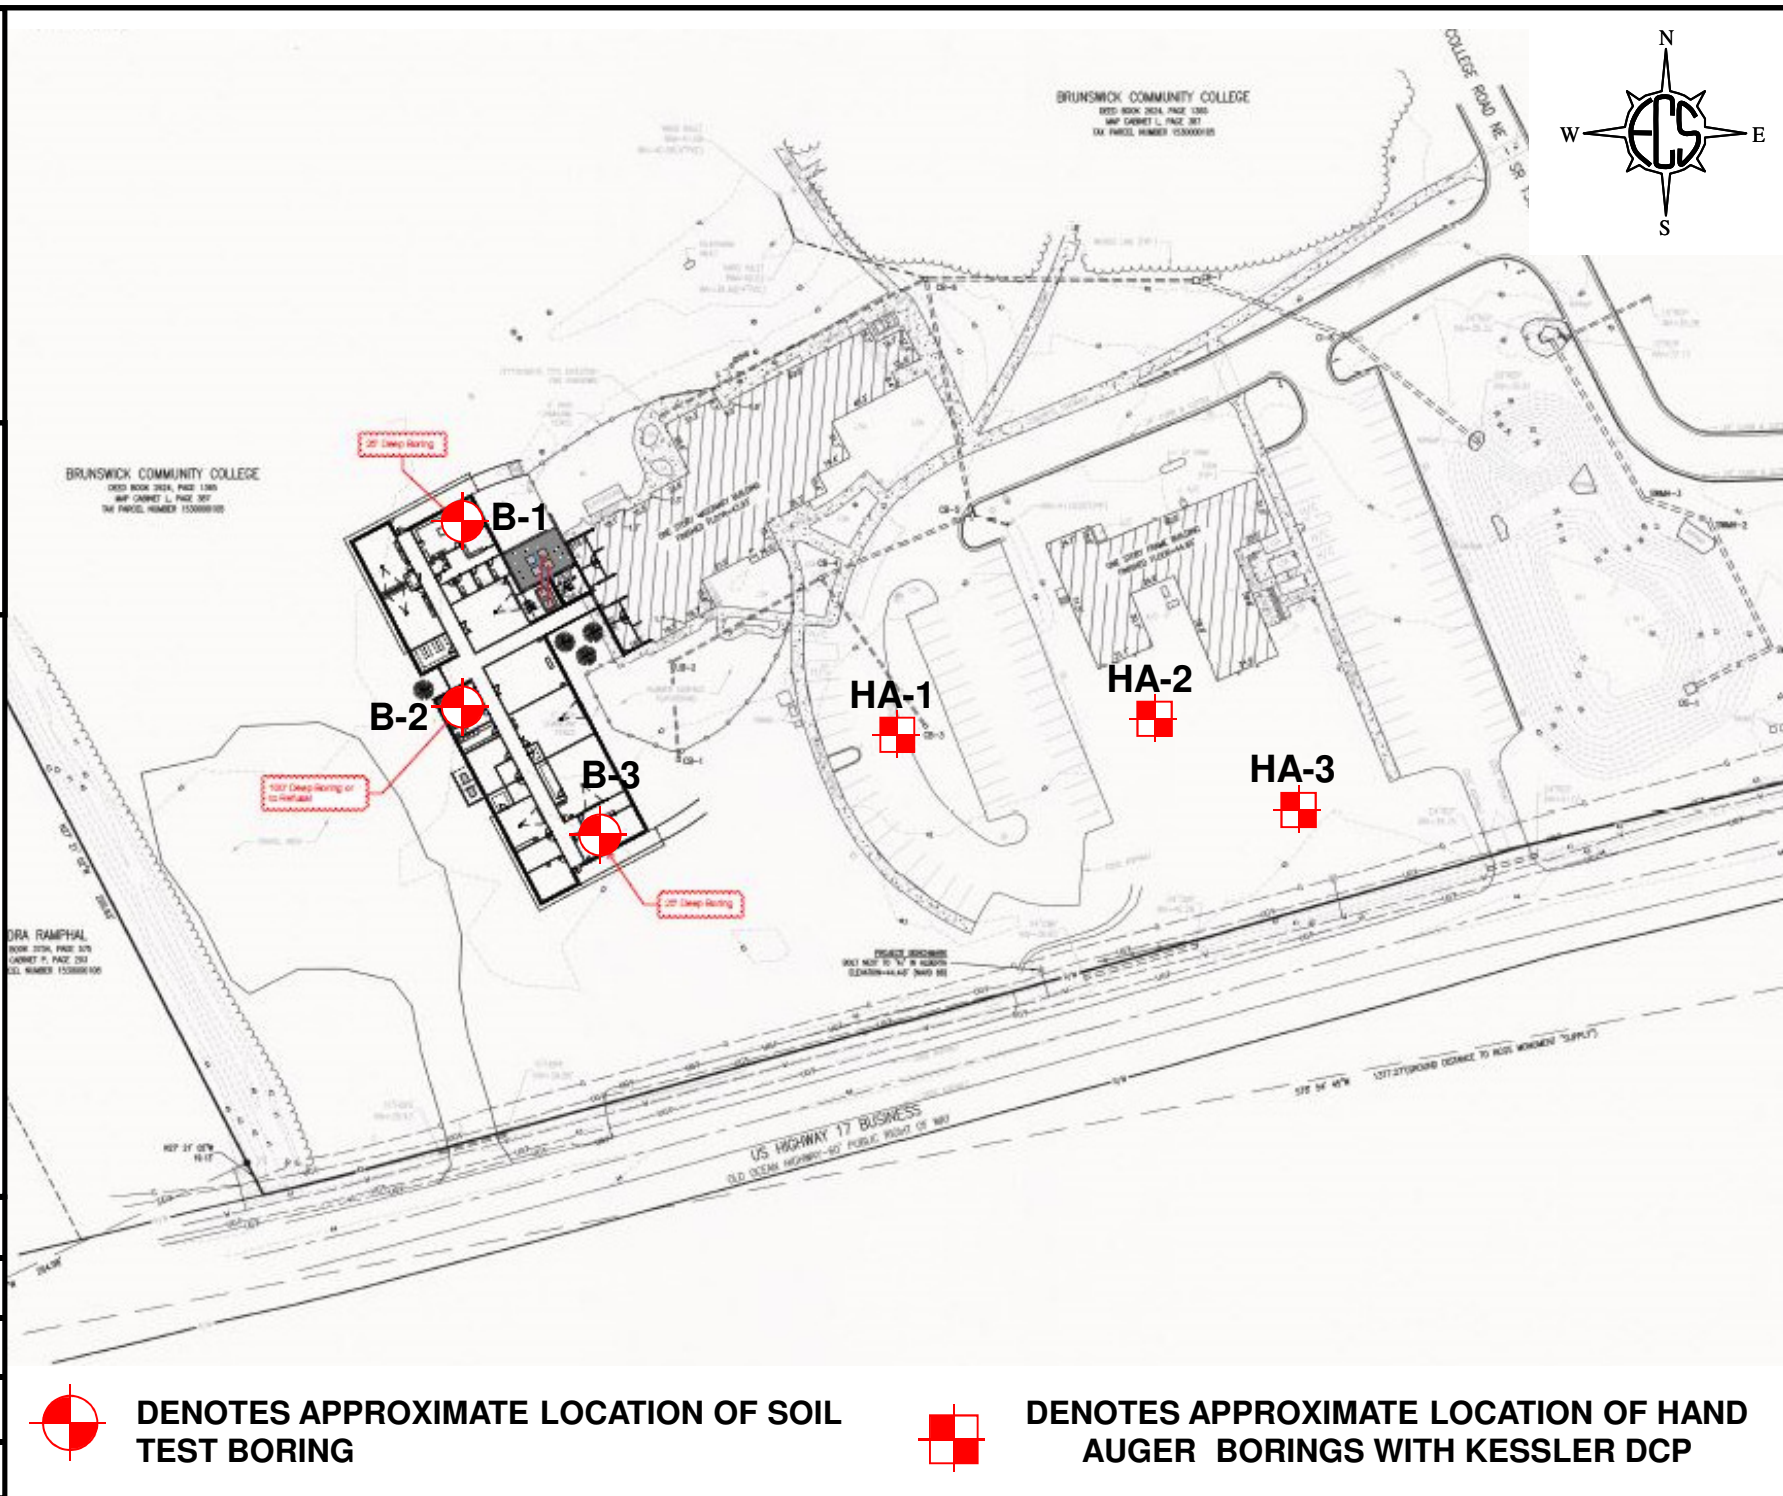

APPENDIX B – Field Operations

Reference Notes for Boring Logs

Boring Logs B-1 through B-3

Subsurface Cross-Sections

Hand Auger Boring Logs

Kessler DCP Test Results



REFERENCE NOTES FOR BORING LOGS

MATERIAL ^{1,2}	
	ASPHALT
	CONCRETE
	GRAVEL
	TOPSOIL
	VOID
	BRICK
	AGGREGATE BASE COURSE
	FILL³ MAN-PLACED SOILS
	GW WELL-GRADED GRAVEL gravel-sand mixtures, little or no fines
	GP POORLY-GRADED GRAVEL gravel-sand mixtures, little or no fines
	GM SILTY GRAVEL gravel-sand-silt mixtures
	GC CLAYEY GRAVEL gravel-sand-clay mixtures
	SW WELL-GRADED SAND gravelly sand, little or no fines
	SP POORLY-GRADED SAND gravelly sand, little or no fines
	SM SILTY SAND sand-silt mixtures
	SC CLAYEY SAND sand-clay mixtures
	ML SILT non-plastic to medium plasticity
	MH ELASTIC SILT high plasticity
	CL LEAN CLAY low to medium plasticity
	CH FAT CLAY high plasticity
	OL ORGANIC SILT or CLAY non-plastic to low plasticity
	OH ORGANIC SILT or CLAY high plasticity
	PT PEAT highly organic soils

DRILLING SAMPLING SYMBOLS & ABBREVIATIONS			
SS	Split Spoon Sampler	PM	Pressuremeter Test
ST	Shelby Tube Sampler	RD	Rock Bit Drilling
WS	Wash Sample	RC	Rock Core, NX, BX, AX
BS	Bulk Sample of Cuttings	REC	Rock Sample Recovery %
PA	Power Auger (no sample)	RQD	Rock Quality Designation %
HSA	Hollow Stem Auger		

PARTICLE SIZE IDENTIFICATION		
DESIGNATION	PARTICLE SIZES	
Boulders	12 inches (300 mm) or larger	
Cobbles	3 inches to 12 inches (75 mm to 300 mm)	
Gravel:	Coarse	¾ inch to 3 inches (19 mm to 75 mm)
	Fine	4.75 mm to 19 mm (No. 4 sieve to ¾ inch)
Sand:	Coarse	2.00 mm to 4.75 mm (No. 10 to No. 4 sieve)
	Medium	0.425 mm to 2.00 mm (No. 40 to No. 10 sieve)
	Fine	0.074 mm to 0.425 mm (No. 200 to No. 40 sieve)
Silt & Clay ("Fines")	<0.074 mm (smaller than a No. 200 sieve)	

COHESIVE SILTS & CLAYS		
UNCONFINED COMPRESSIVE STRENGTH, Q_p ⁴	SPT ⁵ (BPF)	CONSISTENCY ⁷ (COHESIVE)
<0.25	<3	Very Soft
0.25 - <0.50	3 - 4	Soft
0.50 - <1.00	5 - 8	Firm
1.00 - <2.00	9 - 15	Stiff
2.00 - <4.00	16 - 30	Very Stiff
4.00 - 8.00	31 - 50	Hard
>8.00	>50	Very Hard

RELATIVE AMOUNT ⁷	COARSE GRAINED (%) ⁸	FINE GRAINED (%) ⁸
Trace	≤5	≤5
Dual Symbol (ex: SW-SM)	10	10
With	15 - 20	15 - 25
Adjective (ex: "Silty")	≥25	≥30

GRAVELS, SANDS & NON-COHESIVE SILTS	
SPT ⁵	DENSITY
<5	Very Loose
5 - 10	Loose
11 - 30	Medium Dense
31 - 50	Dense
>50	Very Dense

WATER LEVELS ⁶		
	WL	Water Level (WS)(WD) (WS) While Sampling (WD) While Drilling
	SHW	Seasonal High WT
	ACR	After Casing Removal
	SWT	Stabilized Water Table
	DCI	Dry Cave-In
	WCI	Wet Cave-In

¹Classifications and symbols per ASTM D 2488-09 (Visual-Manual Procedure) unless noted otherwise.

²To be consistent with general practice, "POORLY GRADED" has been removed from GP, GP-GM, GP-GC, SP, SP-SM, SP-SC soil types on the boring logs.

³Non-ASTM designations are included in soil descriptions and symbols along with ASTM symbol [Ex: (SM-FILL)].

⁴Typically estimated via pocket penetrometer or Torvane shear test and expressed in tons per square foot (tsf).

⁵Standard Penetration Test (SPT) refers to the number of hammer blows (blow count) of a 140 lb. hammer falling 30 inches on a 2 inch OD split spoon sampler required to drive the sampler 12 inches (ASTM D 1586). "N-value" is another term for "blow count" and is expressed in blows per foot (bpf).

⁶The water levels are those levels actually measured in the borehole at the times indicated by the symbol. The measurements are relatively reliable when augering, without adding fluids, in granular soils. In clay and cohesive silts, the determination of water levels may require several days for the water level to stabilize. In such cases, additional methods of measurement are generally employed.

⁷Minor deviation from ASTM D 2488-09 Note 16.

⁸Percentages are estimated to the nearest 5% per ASTM D 2488-09.

CLIENT Brunswick Community College				Job #: 22:26512		BORING # B-1		SHEET 1 OF 1		
PROJECT NAME Brunswick Community College Addition				ARCHITECT-ENGINEER						
SITE LOCATION 50 College Road, Bolivia, Brunswick County, North Carolina										
NORTHING				EASTING		STATION		—○— CALIBRATED PENETROMETER TONS/FT ² ROCK QUALITY DESIGNATION & RECOVERY RQD% — — — REC% ———— PLASTIC LIMIT% WATER CONTENT% LIQUID LIMIT% ✕ ————— ● ————— △ ⊗ STANDARD PENETRATION BLOWS/FT		
DEPTH (FT)	SAMPLE NO.	SAMPLE TYPE	SAMPLE DIST. (IN)	RECOVERY (IN)	DESCRIPTION OF MATERIAL	ENGLISH UNITS	WATER LEVELS	ELEVATION (FT)	BLOWS/6"	
0					BOTTOM OF CASING LOSS OF CIRCULATION 100% SURFACE ELEVATION					
0					Topsoil Depth [3.0"] (SM) SILTY FINE SAND, brown, moist, loose, with clayey layers					
5	S-1	SS	18	18	(CL) SANDY LEAN CLAY, orange to gray, moist to saturated, stiff				4 5 5	10
5	S-2	SS	18	18	(CL) LEAN CLAY WITH SAND, orange to gray, saturated, stiff				3 5 5	10
10	S-3	SS	18	18	(SP) FINE TO MEDIUM SAND, orange to gray, saturated, loose, with clayey layers				6 6 7	13
10	S-4	SS	18	18	(CL) SANDY LEAN CLAY, gray, saturated, firm				1 2 3	5
15	S-5	SS	18	18	(SM) SILTY FINE SAND, gray, saturated, very loose, with clayey layers				1 2 3	5
20	S-6	SS	18	18						WOH WOH WOH
25	S-7	SS	18	18						WOH WOH WOH
30	S-8	SS	18	18	(SP) FINE TO MEDIUM SAND, gray, saturated, medium dense				6 7 4	11
END OF BORING @ 30'										
THE STRATIFICATION LINES REPRESENT THE APPROXIMATE BOUNDARY LINES BETWEEN SOIL TYPES. IN-SITU THE TRANSITION MAY BE GRADUAL.										
WL 5.5 WS ☐ WD ☒			BORING STARTED 03/28/18			CAVE IN DEPTH				
WL(SHW) WL(ACR)			BORING COMPLETED 03/28/18			HAMMER TYPE Auto				
WL			RIG 45C Trailer FOREMAN CR			DRILLING METHOD Mud Rotary				

CLIENT Brunswick Community College				Job #: 22:26512		BORING # B-2		SHEET 1 OF 4		
PROJECT NAME Brunswick Community College Addition				ARCHITECT-ENGINEER						
SITE LOCATION 50 College Road, Bolivia, Brunswick County, North Carolina										
NORTHING				EASTING		STATION		—○— CALIBRATED PENETROMETER TONS/FT ² ROCK QUALITY DESIGNATION & RECOVERY RQD% — — — REC% ———— PLASTIC LIMIT% WATER CONTENT% LIQUID LIMIT% X ————— ● ————— △ ⊗ STANDARD PENETRATION BLOWS/FT		
DEPTH (FT)	SAMPLE NO.	SAMPLE TYPE	SAMPLE DIST. (IN)	RECOVERY (IN)	DESCRIPTION OF MATERIAL	ENGLISH UNITS	WATER LEVELS	ELEVATION (FT)	BLOWS/6"	
0					BOTTOM OF CASING LOSS OF CIRCULATION 100% SURFACE ELEVATION					
0					Topsoil Depth [3.0"] (SM) SILTY FINE SAND, gray to brown, moist, loose, with clayey layers					
1	S-1	SS	18	18					3	9
2									4	
3									5	
4										
5	S-2	SS	18	18	(CL) SANDY LEAN CLAY, orange to gray, moist to saturated, soft to firm				1	3
6									2	
7									3	
8	S-3	SS	18	18					5	5
9									6	
10									7	
11	S-4	SS	18	18	(SM) SILTY FINE SAND, gray, saturated, medium dense					13
12										
13										
14										
15	S-5	SS	18	18	(SP) FINE TO MEDIUM SAND, gray, saturated, medium dense, very loose and loose				4	14
16									6	
17									8	
18										
19										
20	S-6	SS	18	18					1	3
21									1	
22									2	
23										
24										
25	S-7	SS	18	18					3	7
26									2	
27									5	
28										
29										
30	S-8	SS	18	18	(CL) LEAN CLAY WITH SAND, gray, saturated, soft				1	3
31									2	
32									1	

CONTINUED ON NEXT PAGE.

THE STRATIFICATION LINES REPRESENT THE APPROXIMATE BOUNDARY LINES BETWEEN SOIL TYPES. IN-SITU THE TRANSITION MAY BE GRADUAL.					
WL 5.5 WS ☐ WD ☒		BORING STARTED 03/28/18		CAVE IN DEPTH	
WL(SHW) WL(ACR)		BORING COMPLETED 03/28/18		HAMMER TYPE Auto	
WL		RIG 45C Trailer FOREMAN CR		DRILLING METHOD Mud Rotary	

CLIENT Brunswick Community College				Job #: 22:26512		BORING # B-2		SHEET 2 OF 4			
PROJECT NAME Brunswick Community College Addition				ARCHITECT-ENGINEER							
SITE LOCATION 50 College Road, Bolivia, Brunswick County, North Carolina											
NORTHING				EASTING		STATION		—○— CALIBRATED PENETROMETER TONS/FT ² ROCK QUALITY DESIGNATION & RECOVERY RQD% — — — REC% ———— PLASTIC LIMIT% WATER CONTENT% LIQUID LIMIT% ————— ● ————— △ STANDARD PENETRATION BLOWS/FT			
DEPTH (FT)	SAMPLE NO.	SAMPLE TYPE	SAMPLE DIST. (IN)	RECOVERY (IN)	DESCRIPTION OF MATERIAL	ENGLISH UNITS	WATER LEVELS	ELEVATION (FT)	BLOWS/6"		
					BOTTOM OF CASING	LOSS OF CIRCULATION					
					SURFACE ELEVATION						
35	S-9	SS	18	18	(CL) LEAN CLAY WITH SAND, gray, saturated, soft				12 11 13	24	
					(SP) FINE TO MEDIUM SAND, gray, saturated, medium dense						
40	S-10	SS	18	18	(CL) LEAN CLAY WITH SAND, gray, saturated, very soft, with shell fragments				1 1 1	2	
					(SP) FINE TO MEDIUM SAND, gray, saturated, loose, with limestone fragments				3 6 3	9	
45	S-11	SS	18	18	(SM) SILTY FINE TO MEDIUM SAND, gray, saturated, dense				14 18 17	35	
					(ML) SANDY SILT, gray, saturated, very stiff, with shell fragments				7 12 17	29	
50	S-12	SS	18	18					8 9 12	21	
55	S-13	SS	18	18							
60	S-14	SS	18	18							

CONTINUED ON NEXT PAGE.


THE STRATIFICATION LINES REPRESENT THE APPROXIMATE BOUNDARY LINES BETWEEN SOIL TYPES. IN-SITU THE TRANSITION MAY BE GRADUAL.					
WL 5.5 WS ☐ WD ☒		BORING STARTED 03/28/18		CAVE IN DEPTH	
WL(SHW) WL(ACR)		BORING COMPLETED 03/28/18		HAMMER TYPE Auto	
WL		RIG 45C Trailer FOREMAN CR		DRILLING METHOD Mud Rotary	

CLIENT		Job #:	BORING #	SHEET	
Brunswick Community College		22:26512	B-2	3 OF 4	
PROJECT NAME		ARCHITECT-ENGINEER	
Brunswick Community College Addition	
SITE LOCATION	
50 College Road, Bolivia, Brunswick County, North Carolina	
NORTHING		EASTING		STATION	
<table border="1"><thead><tr><th>DEPTH (FT)</th><th>SAMPLE NO.</th><th>SAMPLE TYPE</th><th>SAMPLE DIST. (IN)</th><th>RECOVERY (IN)</th><th>DESCRIPTION OF MATERIAL</th><th>ENGLISH UNITS</th><th>WATER LEVELS</th><th>ELEVATION (FT)</th><th>BLOWS/6"</th></tr></thead><tbody><tr><td rowspan="5">65</td><td rowspan="5">S-15</td><td rowspan="5">SS</td><td rowspan="5">18</td><td rowspan="5">18</td><td>(ML) SANDY SILT, gray, saturated, very stiff, with shell fragments</td><td></td><td></td><td></td><td></td></tr><tr><td></td><td></td><td></td><td></td><td></td></tr><tr><td></td><td></td><td></td><td></td><td></td></tr><tr><td></td><td></td><td></td><td></td><td></td></tr><tr><td></td><td></td><td></td><td></td><td></td></tr><tr><td rowspan="5">70</td><td rowspan="5">S-16</td><td rowspan="5">SS</td><td rowspan="5">18</td><td rowspan="5">18</td><td>(ML) SANDY SILT, gray, saturated, very stiff</td><td></td><td></td><td></td><td></td></tr><tr><td></td><td></td><td></td><td></td><td></td></tr><tr><td></td><td></td><td></td><td></td><td></td></tr><tr><td></td><td></td><td></td><td></td><td></td></tr><tr><td></td><td></td><td></td><td></td><td></td></tr><tr><td rowspan="5">75</td><td rowspan="5">S-17</td><td rowspan="5">SS</td><td rowspan="5">18</td><td rowspan="5">18</td><td></td><td></td><td></td><td></td><td></td></tr><tr><td></td><td></td><td></td><td></td><td></td></tr><tr><td></td><td></td><td></td><td></td><td></td></tr><tr><td></td><td></td><td></td><td></td><td></td></tr><tr><td></td><td></td><td></td><td></td><td></td></tr><tr><td rowspan="5">80</td><td rowspan="5">S-18</td><td rowspan="5">SS</td><td rowspan="5">3</td><td rowspan="5">3</td><td>(CL) SANDY LEAN CLAY, gray, saturated, very hard, with limestone fragments</td><td></td><td></td><td></td><td></td></tr><tr><td></td><td></td><td></td><td></td><td></td></tr><tr><td></td><td></td><td></td><td></td><td></td></tr><tr><td></td><td></td><td></td><td></td><td></td></tr><tr><td></td><td></td><td></td><td></td><td></td></tr><tr><td rowspan="5">85</td><td rowspan="5">S-19</td><td rowspan="5">SS</td><td rowspan="5">18</td><td rowspan="5">18</td><td>(SP) FINE TO MEDIUM SAND, gray, saturated, medium dense to dense</td><td></td><td></td><td></td><td></td></tr><tr><td></td><td></td><td></td><td></td><td></td></tr><tr><td></td><td></td><td></td><td></td><td></td></tr><tr><td></td><td></td><td></td><td></td><td></td></tr><tr><td></td><td></td><td></td><td></td><td></td></tr><tr><td rowspan="5">90</td><td rowspan="5">S-20</td><td rowspan="5">SS</td><td rowspan="5">18</td><td rowspan="5">18</td><td></td><td></td><td></td><td></td><td></td></tr><tr><td></td><td></td><td></td><td></td><td></td></tr><tr><td></td><td></td><td></td><td></td><td></td></tr><tr><td></td><td></td><td></td><td></td><td></td></tr><tr><td></td><td></td><td></td><td></td><td></td></tr></tbody></table>						DEPTH (FT)	SAMPLE NO.	SAMPLE TYPE	SAMPLE DIST. (IN)	RECOVERY (IN)	DESCRIPTION OF MATERIAL	ENGLISH UNITS	WATER LEVELS	ELEVATION (FT)	BLOWS/6"	65	S-15	SS	18	18	(ML) SANDY SILT, gray, saturated, very stiff, with shell fragments																									70	S-16	SS	18	18	(ML) SANDY SILT, gray, saturated, very stiff																									75	S-17	SS	18	18																										80	S-18	SS	3	3	(CL) SANDY LEAN CLAY, gray, saturated, very hard, with limestone fragments																									85	S-19	SS	18	18	(SP) FINE TO MEDIUM SAND, gray, saturated, medium dense to dense																									90	S-20	SS	18	18																									
DEPTH (FT)	SAMPLE NO.	SAMPLE TYPE	SAMPLE DIST. (IN)	RECOVERY (IN)	DESCRIPTION OF MATERIAL	ENGLISH UNITS	WATER LEVELS	ELEVATION (FT)	BLOWS/6"	
65	S-15	SS	18	18	(ML) SANDY SILT, gray, saturated, very stiff, with shell fragments	
70	S-16	SS	18	18	(ML) SANDY SILT, gray, saturated, very stiff	
75	S-17	SS	18	18	
80	S-18	SS	3	3	(CL) SANDY LEAN CLAY, gray, saturated, very hard, with limestone fragments	
85	S-19	SS	18	18	(SP) FINE TO MEDIUM SAND, gray, saturated, medium dense to dense	
90	S-20	SS	18	18	
—○— CALIBRATED PENETROMETER TONS/FT² ROCK QUALITY DESIGNATION & RECOVERY RQD% — — — REC% — — — PLASTIC LIMIT% — WATER CONTENT% — LIQUID LIMIT% ⊗ STANDARD PENETRATION BLOWS/FT	
CONTINUED ON NEXT PAGE.	
THE STRATIFICATION LINES REPRESENT THE APPROXIMATE BOUNDARY LINES BETWEEN SOIL TYPES. IN-SITU THE TRANSITION MAY BE GRADUAL.	
WL 5.5		WS ☐ WD ☒		BORING STARTED 03/28/18		CAVE IN DEPTH	
WL(SHW)		WL(ACR)		BORING COMPLETED 03/28/18		HAMMER TYPE Auto	
WL				RIG 45C Trailer FOREMAN CR		DRILLING METHOD Mud Rotary	

CLIENT Brunswick Community College		Job #: 22:26512	BORING # B-2	SHEET 4 OF 4					
PROJECT NAME Brunswick Community College Addition		ARCHITECT-ENGINEER							
SITE LOCATION 50 College Road, Bolivia, Brunswick County, North Carolina									
NORTHING		EASTING		STATION					
DEPTH (FT)	SAMPLE NO.	SAMPLE TYPE	SAMPLE DIST. (IN)	RECOVERY (IN)	DESCRIPTION OF MATERIAL	ENGLISH UNITS	WATER LEVELS	ELEVATION (FT)	BLOWS/6"
					BOTTOM OF CASING	LOSS OF CIRCULATION			
					SURFACE ELEVATION				
95	S-21	SS	18	18	(SP) FINE TO MEDIUM SAND, gray, saturated, medium dense to dense				
100	S-22	SS	18	18	END OF BORING @ 100'				
105									
110									
115									
120									
THE STRATIFICATION LINES REPRESENT THE APPROXIMATE BOUNDARY LINES BETWEEN SOIL TYPES. IN-SITU THE TRANSITION MAY BE GRADUAL.									
WL 5.5		WS	WD	BORING STARTED 03/28/18			CAVE IN DEPTH		
WL(SHW)		WL(ACR)		BORING COMPLETED 03/28/18			HAMMER TYPE Auto		
WL				RIG 45C Trailer FOREMAN CR			DRILLING METHOD Mud Rotary		

CLIENT Brunswick Community College				Job #: 22:26512		BORING # B-3		SHEET 1 OF 1		
PROJECT NAME Brunswick Community College Addition				ARCHITECT-ENGINEER						
SITE LOCATION 50 College Road, Bolivia, Brunswick County, North Carolina										
NORTHING				EASTING		STATION		—○— CALIBRATED PENETROMETER TONS/FT ² ROCK QUALITY DESIGNATION & RECOVERY RQD% — — — REC% ———— PLASTIC LIMIT% WATER CONTENT% LIQUID LIMIT% ✕ ————— ● ————— △ ⊗ STANDARD PENETRATION BLOWS/FT		
DEPTH (FT)	SAMPLE NO.	SAMPLE TYPE	SAMPLE DIST. (IN)	RECOVERY (IN)	DESCRIPTION OF MATERIAL	ENGLISH UNITS	WATER LEVELS	ELEVATION (FT)	BLOWS/6"	
0					BOTTOM OF CASING LOSS OF CIRCULATION 100% SURFACE ELEVATION					
					Topsoil Depth [3.0"] (SM) SILTY FINE SAND, gray, moist, loose					
	S-1	SS	18	18					1 2 5	7-⊗
					(CL) SANDY LEAN CLAY, orange to gray, moist to saturated, firm to soft				2 3 2	5-⊗
5	S-2	SS	18	18						
									1 2 2	⊗-4
	S-3	SS	18	18						
					(SM) SILTY FINE SAND, gray, saturated, medium dense				3 6 7	13-⊗
10	S-4	SS	18	18						
					(SM) SILTY FINE SAND, gray, saturated, medium dense to very loose, with clayey layers				4 6 15	21-⊗
15	S-5	SS	18	18						
									1 1 2	⊗-3
20	S-6	SS	18	18						
									1 1 1	⊗-2
25	S-7	SS	18	18						
					(CL) LEAN CLAY, gray, saturated, firm				1 2 3	5-⊗
30	S-8	SS	18	18						
					END OF BORING @ 30'					
THE STRATIFICATION LINES REPRESENT THE APPROXIMATE BOUNDARY LINES BETWEEN SOIL TYPES. IN-SITU THE TRANSITION MAY BE GRADUAL.										
WL 6.0 WS ☐ WD ☒		BORING STARTED 03/28/18				CAVE IN DEPTH				
WL(SHW) WL(ACR)		BORING COMPLETED 03/28/18				HAMMER TYPE Auto				
WL		RIG 45C Trailer FOREMAN CR				DRILLING METHOD Mud Rotary				



SOIL CLASSIFICATION LEGEND

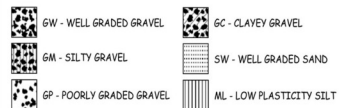


ST - SHELBY TUBE

RC - ROCK CORE


PM - PRESSURE METER

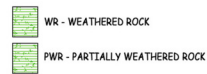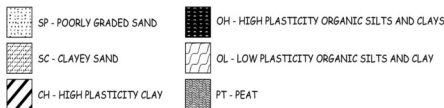


SURFACE MATERIALS

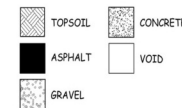

ROCK TYPES

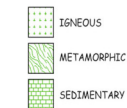


SYMBOL LEGEND

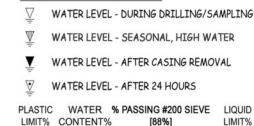

B-1

B-2

B-3

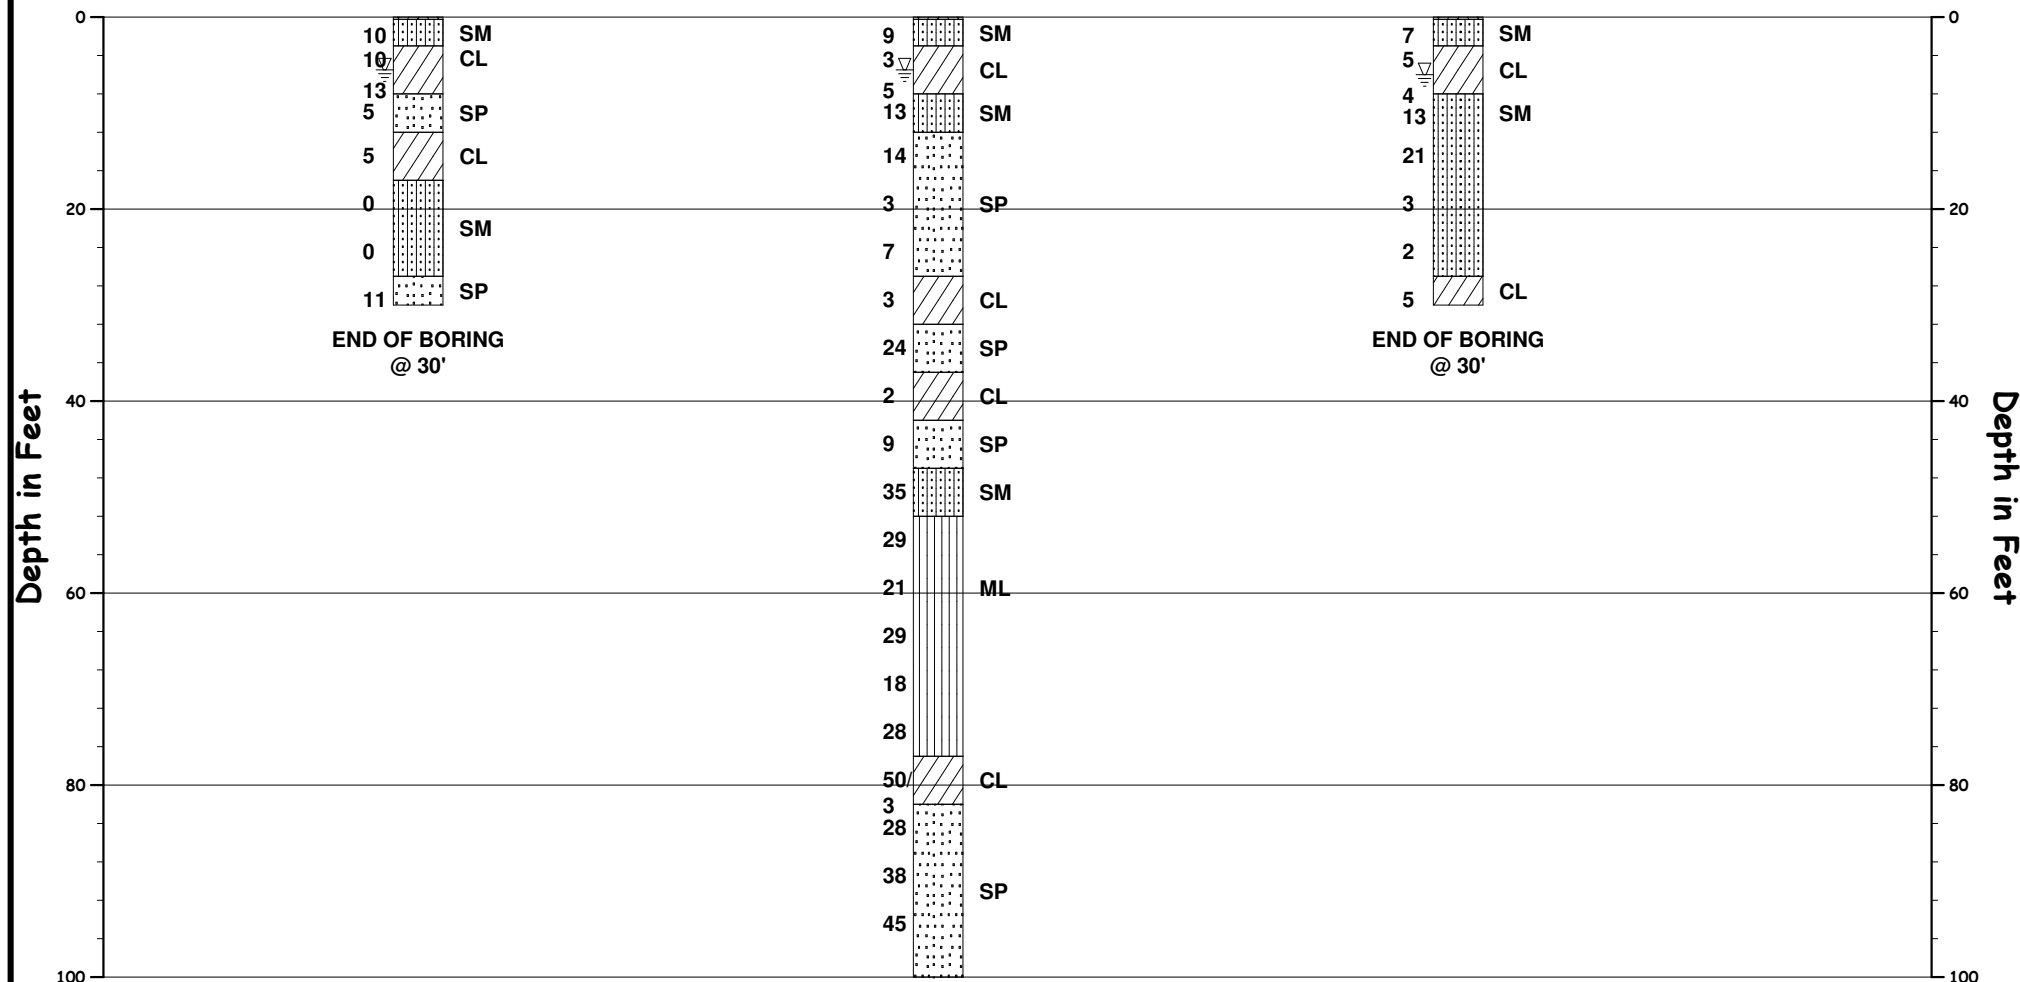

NOTES:

- 1 SEE INDIVIDUAL BORING LOG AND GEOTECHNICAL REPORT FOR ADDITIONAL INFORMATION.
- 2 PENETRATION TEST RESISTANCE IN BLOWS PER FOOT (ASTM D1586).
- 3 HORIZONTAL DISTANCES ARE NOT TO SCALE.





GENERALIZED SUBSURFACE PROFILE

Brunswick Community College Addition
Brunswick Community College
50 College Road, Bolivia, Brunswick County,
PROJECT NO 26512 | DATE: 4/2/2018 | VERTICAL SCALE: 1"=20'

CLIENT Brunswick Community College				Job #: 22:26512		BORING # HA-1		SHEET 1 OF 1		
PROJECT NAME Brunswick Community College Addition				ARCHITECT-ENGINEER						
SITE LOCATION 50 College Rd, Bolivia, Brunswick County, North Carolina										
NORTHING				EASTING		STATION		—○— CALIBRATED PENETROMETER TONS/FT ² ROCK QUALITY DESIGNATION & RECOVERY RQD% — — — REC% ———		
DEPTH (FT)	SAMPLE NO.	SAMPLE TYPE	SAMPLE DIST. (IN)	RECOVERY (IN)	DESCRIPTION OF MATERIAL		ENGLISH UNITS	WATER LEVELS ELEVATION (FT)	BLOWS/6"	PLASTIC LIMIT% ——— ● ——— LIQUID LIMIT% WATER CONTENT%
					BOTTOM OF CASING LOSS OF CIRCULATION 100% SURFACE ELEVATION					⊗ STANDARD PENETRATION BLOWS/FT
0					Asphalt [1 1/4"]					
					ABC STONE [2 3/4"]					
					(CL) SANDY LEAN CLAY, orange to gray, moist to saturated					
1										
2										
3										
4					END OF BORING @ 4.0'					
5										
6										
THE STRATIFICATION LINES REPRESENT THE APPROXIMATE BOUNDARY LINES BETWEEN SOIL TYPES. IN-SITU THE TRANSITION MAY BE GRADUAL.										
WL 2.3'		WS ☐ WD ☐		BORING STARTED 3/26/18			CAVE IN DEPTH			
WL(SHW)		WL(ACR)		BORING COMPLETED 3/26/18			HAMMER TYPE			
WL				RIG FOREMAN			DRILLING METHOD Hand Auger			

DCP TEST DATA			
Project:	<u>Brunswick Community College Addition</u>	Date:	<u>26-Mar-18</u>
Location:	<u>HA-1</u>	Soil Type(s):	<u>Sandy Clay</u>
	Hammer ☐ 10.1 lbs. ☒ 17.6 lbs. ☐ Both hammers used		Soil Type ☐ CH ☐ CL ☒ All other soils

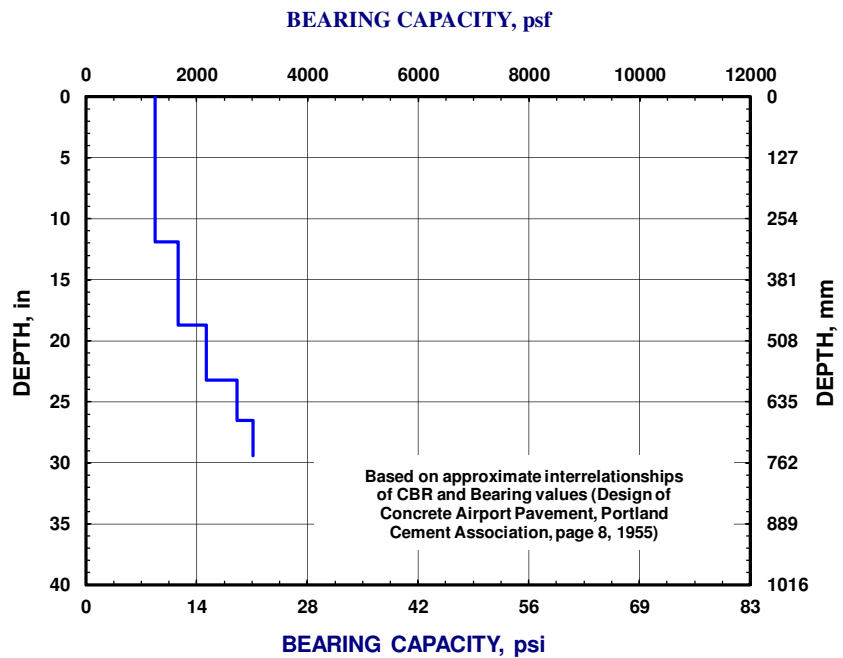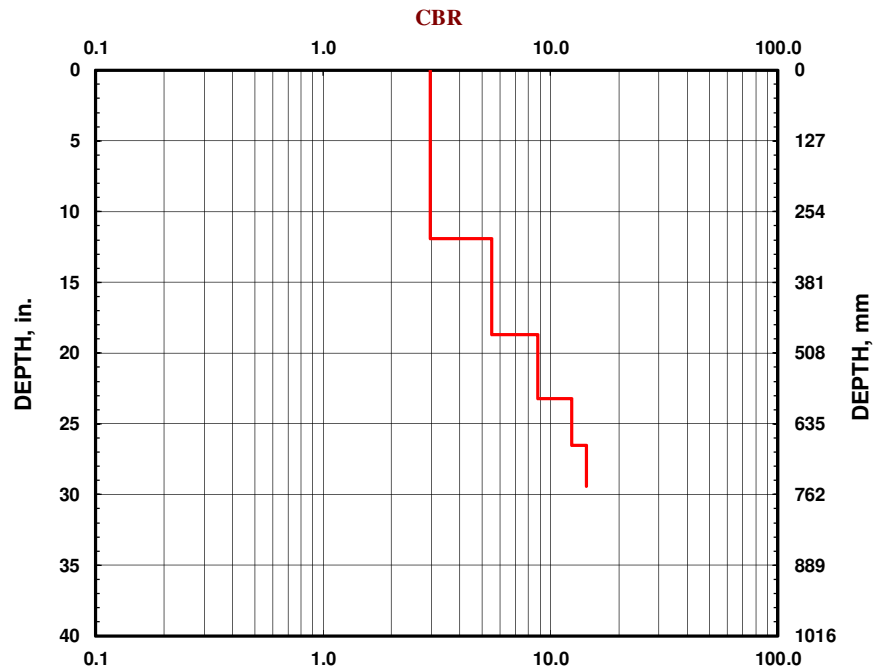[illegible]

CLIENT Brunswick Community College				Job #: 22:26512		BORING # HA-2		SHEET 1 OF 1					
PROJECT NAME Brunswick Community College Addition				ARCHITECT-ENGINEER									
SITE LOCATION 50 College Rd, Bolivia, Brunswick County, North Carolina													
NORTHING				EASTING		STATION				—○— CALIBRATED PENETROMETER TONS/FT ² ROCK QUALITY DESIGNATION & RECOVERY RQD% — — — REC% ———			
DEPTH (FT)	SAMPLE NO.	SAMPLE TYPE	SAMPLE DIST. (IN)	RECOVERY (IN)	DESCRIPTION OF MATERIAL		ENGLISH UNITS		WATER LEVELS	ELEVATION (FT)	BLOWS/6"	PLASTIC LIMIT% WATER CONTENT% LIQUID LIMIT% ✕ ————— ● ————— △ ⊗ STANDARD PENETRATION BLOWS/FT	
					BOTTOM OF CASING LOSS OF CIRCULATION								
					SURFACE ELEVATION								
0					Topsoil/Rootmat Depth [4"]								
					(SM) SILTY FINE SAND, tan to orange, moist								
1													
					(CL) SANDY LEAN CLAY, orange to gray, moist								
2													
3													
4					END OF BORING @ 4.0'								
5													
6													
THE STRATIFICATION LINES REPRESENT THE APPROXIMATE BOUNDARY LINES BETWEEN SOIL TYPES. IN-SITU THE TRANSITION MAY BE GRADUAL.													
WL		WS ☐		WD ☐		BORING STARTED 3/26/18			CAVE IN DEPTH				
WL(SHW)		WL(ACR)					BORING COMPLETED 3/26/18			HAMMER TYPE			
WL							RIG FOREMAN			DRILLING METHOD Hand Auger			

DCP TEST DATA

Project: *Brunswick Community College Addition*

Date: 26-Mar-18

Location: HA-2

Soil Type(s): Silty Sand and Sandy Clay

Hammer

Soil Type

○ 10.1 lbs.



 $\text{O} \text{ CH}$

● 17.6 lbs.

CL

☐ Both hammers used

● All other soils

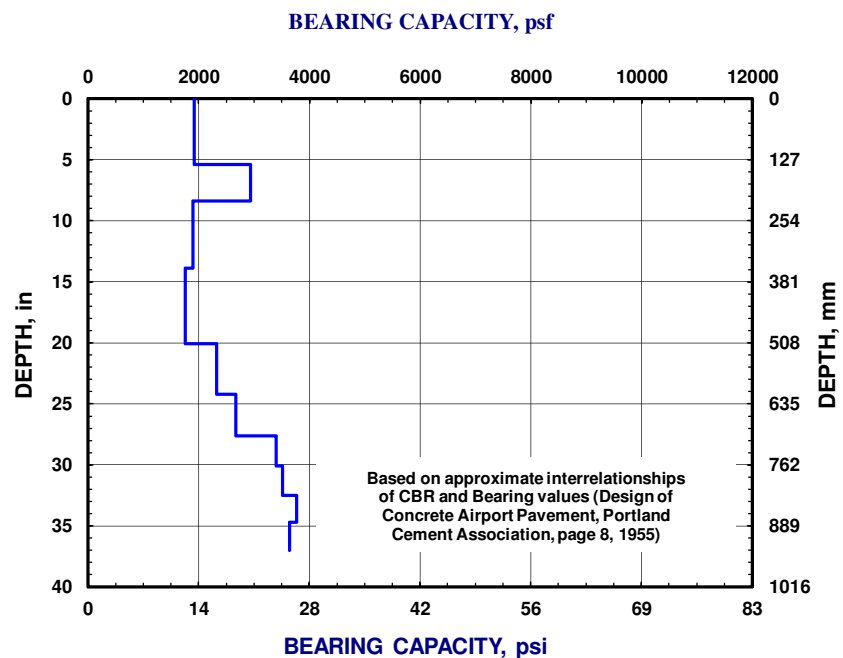
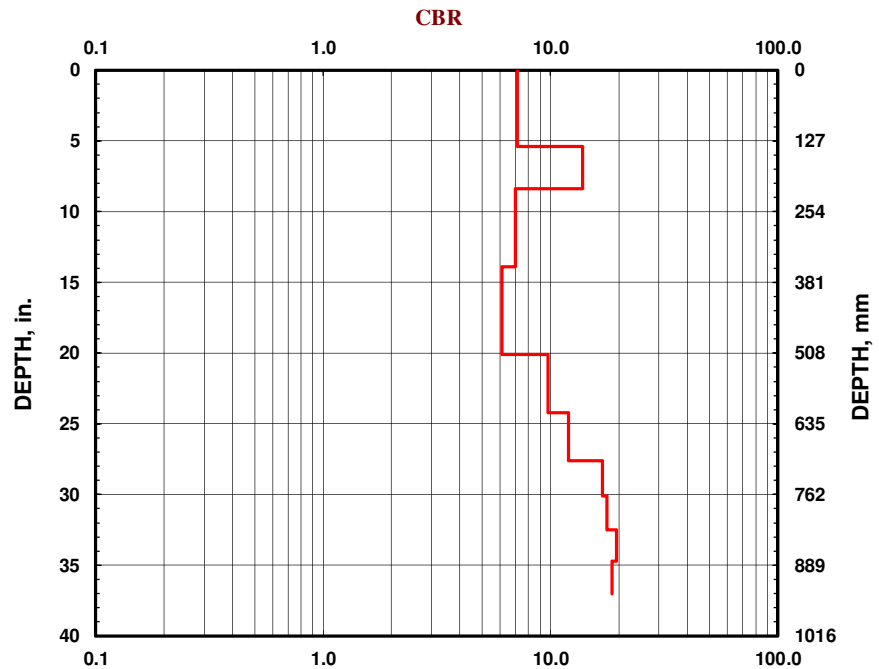
[illegible]

CLIENT Brunswick Community College				Job #: 22:26512		BORING # HA-3		SHEET 1 OF 1			
PROJECT NAME Brunswick Community College Addition				ARCHITECT-ENGINEER							
SITE LOCATION 50 College Rd, Bolivia, Brunswick County, North Carolina											
NORTHING				EASTING		STATION				—○— CALIBRATED PENETROMETER TONS/FT ² ROCK QUALITY DESIGNATION & RECOVERY RQD% — — — REC% ———	
DEPTH (FT)	SAMPLE NO.	SAMPLE TYPE	SAMPLE DIST. (IN)	RECOVERY (IN)	DESCRIPTION OF MATERIAL		ENGLISH UNITS		WATER LEVELS ELEVATION (FT)	BLOWS/6"	PLASTIC LIMIT% ——— ● ——— LIQUID LIMIT% WATER CONTENT%
					BOTTOM OF CASING LOSS OF CIRCULATION 100% SURFACE ELEVATION						⊗ STANDARD PENETRATION BLOWS/FT
0					Topsoil/Rootmat Depth [4"]						
					(SM) SILTY FINE SAND, tan to brown, moist						
2					(CL) SANDY LEAN CLAY, orange to gray, moist to saturated						
4					END OF BORING @ 4.0'						
6											

THE STRATIFICATION LINES REPRESENT THE APPROXIMATE BOUNDARY LINES BETWEEN SOIL TYPES. IN-SITU THE TRANSITION MAY BE GRADUAL.

WL 3.3' WS ☐ WD ☐	BORING STARTED 3/26/18	CAVE IN DEPTH
WL(SHW) WL(ACR)	BORING COMPLETED 3/26/18	HAMMER TYPE
WL	RIG FOREMAN	DRILLING METHOD Hand Auger

DCP TEST DATA			
Project:	<u>Brunswick Community College Addition</u>	Date:	<u>26-Mar-18</u>
Location:	<u>HA-3</u>	Soil Type(s):	<u>Silty Sand and Sandy Clay</u>
	Hammer ☐ 10.1 lbs. ☒ 17.6 lbs. ☐ Both hammers used		Soil Type ☐ CH ☐ CL ☒ All other soils

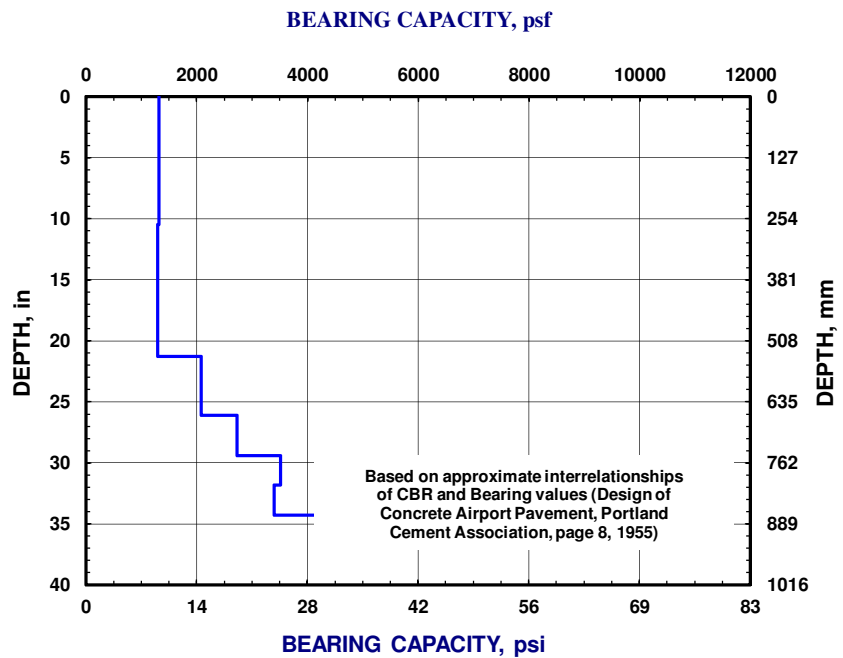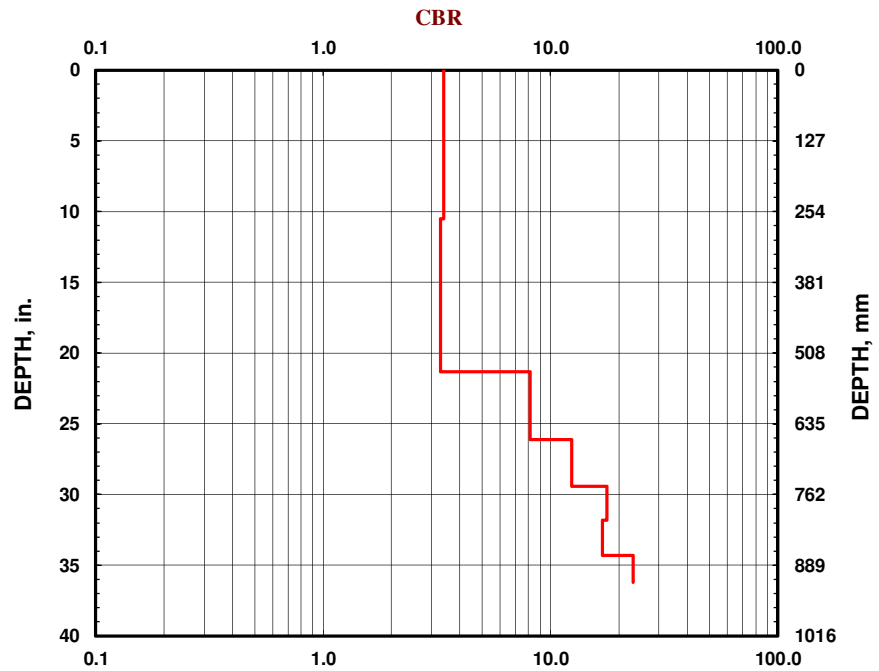[illegible]

APPENDIX C – Seasonal High Water Table and Infiltration Testing Report

Seasonal High Water Table and Infiltration Testing Results



March 28, 2018

Mr. Jack Luciano
Brunswick Community College
P.O. Box 30
Supply, North Carolina 28462

Reference: Report of Seasonal High Water Table Estimation and Infiltration Testing
Brunswick Community College Addition
Bolivia, Brunswick County, North Carolina
ECS Project No. 22.26512

Dear Mr. Luciano:

ECS Southeast, LLP (ECS) recently conducted a seasonal high water table (SHWT) estimation and infiltration testing within the stormwater control measure (SCM) area(s) at 50 College Road in Bolivia, Brunswick County, North Carolina. This letter, with attachments, is the report of our testing.

Field Testing

On March 27, 2018, ECS conducted an exploration of the subsurface soil conditions at two requested locations shown on the attached Boring Location Plan (Figure 1). ECS located the boring locations using GPS equipment. The purpose of this exploration was to obtain subsurface information of the in situ soils for the SCM area(s). ECS explored the subsurface soil and groundwater conditions by advancing one hand auger boring into the existing ground surface at each of the requested boring locations. ECS visually classified the subsurface soils and obtained representative samples of each soil type encountered. ECS also recorded the SHWT elevation observed at the time of the hand auger borings. The attached Infiltration Testing Form provides a summary of the subsurface conditions encountered at the hand auger boring locations.

The SHWT elevation was estimated at the boring locations below the existing grade elevation. A summary of the findings are as follows:

Location	SHWT
I-1	24 inches
I-2	36 inches

ECS has conducted one requested infiltration test utilizing a compact constant head permeameter near the hand auger borings in order to estimate the infiltration rate for the subsurface soils. Infiltration tests are typically conducted at two feet above the SHWT or in the most restrictive soil horizon. Tests in clayey conditions are conducted for durations of up to 30 minutes. If a more precise hydraulic conductivity value is desired for these locations, then ECS recommends collecting samples by advancing Shelby tubes and performing laboratory permeability testing.

Field Test Results

Below is a summary of the infiltration test results:

Location	Description	Depth	Inches/ hour
I-1	Tan/orange/gray CLAY	24 inches	<0.001

Infiltration rates and SHWT may vary within the proposed site due to changes in elevation and subsurface conditions.

Closure

ECS's analysis of the site has been based on our understanding of the site, the project information provided to us, and the data obtained during our exploration. If the project information provided to us is changed, please contact us so that our recommendations can be reviewed and appropriate revisions provided, if necessary. The discovery of any site or subsurface conditions during construction which deviate from the data outlined in this exploration should be reported to us for our review, analysis and revision of our recommendations, if necessary. The assessment of site environmental conditions for the presence of pollutants in the soil and groundwater of the site is beyond the scope of this geotechnical exploration.


ECS appreciates the opportunity to provide our services to you on this project. If you have any questions concerning this report or this project, please contact us.

Respectfully,

ECS SOUTHEAST, LLP



K. Brooks Wall
Project Manager
bwall@ecslimited.com
910-686-9114

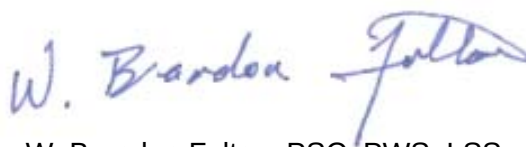


W. Brandon Fulton, PSC, PWS, LSS
Environmental Department Manager
bfulton@ecslimited.com
704-525-5152

Attachments: Figure 1 - Boring Location Plan
Infiltration Testing Form
ASF E Document



APPROXIMATE BORING LOCATIONS

SCALE SHOWN ABOVE

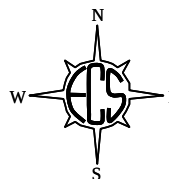

Brunswick Community College Add.
Bolivia, Brunswick County,
North Carolina

ECS Project # 22.26512
March 27, 2018
KBW



Figure 1– Boring Location Plan

Provided by: Google Earth

Infiltration Testing Form
Brunswick Community College Addition
Bolivia, Brunswick County, North Carolina
ECS Project No. 22.26512
March 27, 2018

<u>Location</u>	<u>Depth</u>	<u>USCS</u>	<u>Soil Description</u>
I-1	0-24"	SC	Tan/orange clayey SAND
	24"-60"	CL	Tan/orange/gray CLAY

Seasonal High Water Table was estimated to be at 130 inches below the existing grade elevation.

Test was conducted at 24 inches below existing grade elevation

Infiltration Rate: <0.001 inches per hour

<u>Location</u>	<u>Depth</u>	<u>USCS</u>	<u>Soil Description</u>
I-2	0-20"	SC	Tan/orange clayey SAND
	20"-36"	SM	Gray silty SAND w/ clay
	36"-60"	CL	Tan/orange/gray CLAY

Seasonal High Water Table was estimated to be at 36 inches below the existing grade elevation.

APPENDIX D – Supplemental Report Documents

ASFE Document

Important Information About Your Geotechnical Engineering Report

Subsurface problems are a principal cause of construction delays, cost overruns, claims, and disputes

The following information is provided to help you manage your risks.

Geotechnical Services Are Performed for Specific Purposes, Persons, and Projects

Geotechnical engineers structure their services to meet the specific needs of their clients. A geotechnical engineering study conducted for a civil engineer may not fulfill the needs of a construction contractor or even another civil engineer. Because each geotechnical engineering study is unique, each geotechnical engineering report is unique, prepared *solely* for the client. No one except you should rely on your geotechnical engineering report without first conferring with the geotechnical engineer who prepared it. *And no one - not even you -* should apply the report for any purpose or project except the one originally contemplated.

Read the Full Report

Serious problems have occurred because those relying on a geotechnical engineering report did not read it all. Do not rely on an executive summary. Do not read selected elements only.

A Geotechnical Engineering Report Is Based on A Unique Set of Project-Specific Factors

Geotechnical engineers consider a number of unique, project-specific factors when establishing the scope of a study. Typical factors include: the client's goals, objectives, and risk management preferences; the general nature of the structure involved, its size, and configuration; the location of the structure on the site; and other planned or existing site improvements, such as access roads, parking lots, and underground utilities. Unless the geotechnical engineer who conducted the study specifically indicates otherwise, do not rely on a geotechnical engineering report that was:

- not prepared for you,
- not prepared for your project,
- not prepared for the specific site explored, or
- completed before important project changes were made.

Typical changes that can erode the reliability of an existing geotechnical engineering report include those that affect:

- the function of the proposed structure, as when it's changed from a parking garage to an office building, or from a light industrial plant to a refrigerated warehouse,

- elevation, configuration, location, orientation, or weight of the proposed structure,
- composition of the design team, or
- project ownership.

As a general rule, *always* inform your geotechnical engineer of project changes - even minor ones - and request an assessment of their impact. *Geotechnical engineers cannot accept responsibility or liability for problems that occur because their reports do not consider developments of which they were not informed.*

Subsurface Conditions Can Change

A geotechnical engineering report is based on conditions that existed at the time the study was performed. *Do not rely on a geotechnical engineering report* whose adequacy may have been affected by: the passage of time; by man-made events, such as construction on or adjacent to the site; or by natural events, such as floods, earthquakes, or groundwater fluctuations. *Always* contact the geotechnical engineer before applying the report to determine if it is still reliable. A minor amount of additional testing or analysis could prevent major problems.

Most Geotechnical Findings Are Professional Opinions

Site exploration identifies subsurface conditions only at those points where subsurface tests are conducted or samples are taken. Geotechnical engineers review field and laboratory data and then apply their professional judgment to render an opinion about subsurface conditions throughout the site. Actual subsurface conditions may differ-sometimes significantly from those indicated in your report. Retaining the geotechnical engineer who developed your report to provide construction observation is the most effective method of managing the risks associated with unanticipated conditions.

A Report's Recommendations Are *Not* Final

Do not overrely on the construction recommendations included in your report. *Those recommendations are not final*, because geotechnical engineers develop them principally from judgment and opinion. Geotechnical engineers can finalize their recommendations only by observing actual

subsurface conditions revealed during construction. The geotechnical engineer who developed your report cannot assume responsibility or liability for the report's recommendations if that engineer does not perform construction observation.

A Geotechnical Engineering Report Is Subject to Misinterpretation

Other design team members' misinterpretation of geotechnical engineering reports has resulted in costly problems. Lower that risk by having your geotechnical engineer confer with appropriate members of the design team after submitting the report. Also retain your geotechnical engineer to review pertinent elements of the design team's plans and specifications. Contractors can also misinterpret a geotechnical engineering report. Reduce that risk by having your geotechnical engineer participate in prebid and preconstruction conferences, and by providing construction observation.

Do Not Redraw the Engineer's Logs

Geotechnical engineers prepare final boring and testing logs based upon their interpretation of field logs and laboratory data. To prevent errors or omissions, the logs included in a geotechnical engineering report should *never* be redrawn for inclusion in architectural or other design drawings. Only photographic or electronic reproduction is acceptable, *but recognize that separating logs from the report can elevate risk.*

Give Contractors a Complete Report and Guidance

Some owners and design professionals mistakenly believe they can make contractors liable for unanticipated subsurface conditions by limiting what they provide for bid preparation. To help prevent costly problems, give contractors the complete geotechnical engineering report, *but* preface it with a clearly written letter of transmittal. In that letter, advise contractors that the report was not prepared for purposes of bid development and that the report's accuracy is limited; encourage them to confer with the geotechnical engineer who prepared the report (a modest fee may be required) and/or to conduct additional study to obtain the specific types of information they need or prefer. A prebid conference can also be valuable. *Be sure contractors have sufficient time to perform additional study.* Only then might you be in a position to give contractors the best information available to you, while requiring them to at least share some of the financial responsibilities stemming from unanticipated conditions.

Read Responsibility Provisions Closely

Some clients, design professionals, and contractors do not recognize that geotechnical engineering is far less exact than other engineering disciplines. This lack of understanding has created unrealistic expectations that have led

to disappointments, claims, and disputes. To help reduce the risk of such outcomes, geotechnical engineers commonly include a variety of explanatory provisions in their reports. Sometimes labeled "limitations" many of these provisions indicate where geotechnical engineers' responsibilities begin and end, to help others recognize their own responsibilities and risks. *Read these provisions closely.* Ask questions. Your geotechnical engineer should respond fully and frankly.

Geoenvironmental Concerns Are Not Covered

The equipment, techniques, and personnel used to perform a *geoenvironmental* study differ significantly from those used to perform a *geotechnical* study. For that reason, a geotechnical engineering report does not usually relate any geoenvironmental findings, conclusions, or recommendations; e.g., about the likelihood of encountering underground storage tanks or regulated contaminants. *Unanticipated environmental problems have led to numerous project failures.* If you have not yet obtained your own geoenvironmental information, ask your geotechnical consultant for risk management guidance. *Do not rely on an environmental report prepared for someone else.*

Obtain Professional Assistance To Deal with Mold

Diverse strategies can be applied during building design, construction, operation, and maintenance to prevent significant amounts of mold from growing on indoor surfaces. To be effective, all such strategies should be devised for the express purpose of mold prevention, integrated into a comprehensive plan, and executed with diligent oversight by a professional mold prevention consultant. Because just a small amount of water or moisture can lead to the development of severe mold infestations, a number of mold prevention strategies focus on keeping building surfaces dry. While groundwater, water infiltration, and similar issues may have been addressed as part of the geotechnical engineering study whose findings are conveyed in this report, the geotechnical engineer in charge of this project is not a mold prevention consultant; ***none of the services performed in connection with the geotechnical engineer's study were designed or conducted for the purpose of mold prevention. Proper implementation of the recommendations conveyed in this report will not of itself be sufficient to prevent mold from growing in or on the structure involved.***

Rely on Your ASFE-Member Geotechnical Engineer For Additional Assistance

Membership in ASFE/The Best People on Earth exposes geotechnical engineers to a wide array of risk management techniques that can be of genuine benefit for everyone involved with a construction project. Confer with your ASFE-member geotechnical engineer for more information.



8811 Colesville Road/Suite G106, Silver Spring, MD 20910
Telephone: 301/565-2733 Facsimile: 301/589-2017
e-mail: info@asfe.org www.asfe.org

Copyright 2004 by ASFE, Inc. Duplication, reproduction, or copying of this document, in whole or in part, by any means whatsoever, is strictly prohibited, except with ASFE's specific written permission. Excerpting, quoting, or otherwise extracting wording from this document is permitted only with the express written permission of ASFE, and only for purposes of scholarly research or book review. Only members of ASFE may use this document as a complement to or as an element of a geotechnical engineering report. Any other firm, individual, or other entity that so uses this document without being an ASFE member could be committing negligent or intentional (fraudulent) misrepresentation.



April 16, 2018

Mr. Jack Luciano
Executive Director of Facility Services
Brunswick Community College
50 College Road NE
Bolivia, North Carolina 28422

ECS Project No. 22:26586

Reference: Geotechnical Engineering Report
Brunswick Community College Addition – Seismic Testing
Bolivia, Brunswick County, North Carolina

Dear Mr. Luciano:

ECS Southeast, LLP (ECS) was requested to perform one (1) Cone Penetration Test (CPT) sounding with seismic shear wave velocity testing to improve the seismic site classification for the site provided in ECS Project No. 22:26512 report dated April 6, 2018. The site is located at Brunswick Community College in Bolivia, Brunswick County, North Carolina. The project consists of construction a proposed approximately 14,000 square foot building addition with associated parking areas.

Seismic Site Classification: The International Building Code (IBC) 2009 requires site classification for seismic design based on the upper 100 feet of a soil profile. Three methods are utilized in classifying sites, namely the shear wave velocity (v_s) method; the unconfined compressive strength (s_u) method; and the Standard Penetration Resistance (N-value) method. The first method (shear wave velocity) was used in classifying this site.

The results of the shear wave velocity profiles are contained in Appendix B. The seismic site class definitions for the weighted average of shear wave velocity or SPT N-value in the upper 100 feet of the soil profile are shown in the following table:

Table 4.1.3.1: Seismic Site Classification

Site Class	Soil Profile Name	Shear Wave Velocity, V_s , (ft./s)	N value (bpf)
A	Hard Rock	$V_s > 5,000$ fps	N/A
B	Rock	$2,500 < V_s \leq 5,000$ fps	N/A
C	Very dense soil and soft rock	$1,200 < V_s \leq 2,500$ fps	>50
D	Stiff Soil Profile	$600 \leq V_s \leq 1,200$ fps	15 to 60
E	Soft Soil Profile	$V_s < 600$ fps	<15

The North Carolina Building Code (2009 International Building Code with North Carolina Amendments) requires that a seismic Site Class be assigned for new structures. The seismic Site Class for the site was determined by calculating a weighted average of the shear velocities of the overburden to the depth of rock/refusal. The CPT test data indicates that the existing natural, overburden soils at the site have shear velocities ranging from approximately 469 ft/sec to 1,444 ft/sec. The method for determining the weighted average value is presented in Section 1613.5.5 of the IBC 2009. The weighted average value for the site is 839 ft/sec. Based on the results of the CPT soundings, the site is assigned a seismic site class “D”.

Liquefaction: The potential for liquefaction at the site is considered low based upon the CPT results and the liquefaction index procedure developed by Iwasaki (1982). Based on our CPT results and our evaluation using a site peak ground acceleration of 0.14, an earthquake event with a magnitude of 7.3 and procedures developed by Robertson (2009) and Boulanger & Idriss (2014), the liquefaction induced settlement at the subject site is estimated to be approximately 2 inches.

Ground Motion Parameters: In addition to the seismic site classification noted above, ECS has determined the design spectral response acceleration parameters following the IBC 2009 methodology. The Mapped Responses were estimated from the free [Java Ground Motion Parameter Calculator](#) available from the USGS website. The design responses for the short (0.2 sec, S_{DS}) and 1-second period (S_{D1}) are noted in bold at the far right end of the following table.


Table 4.1.3.2: Ground Motion Parameters (IBC 2009 Method)

Period (sec)	Mapped Spectral Response Accelerations (g)		Values of Site Coefficient for Site Class		Maximum Spectral Response Acceleration Adjusted for Site Class (g)		Design Spectral Response Acceleration (g)	
Reference	Figures 1613.3.1 (1) & (2)		Tables 1613.3.3 (1) & (2)		Eqs. 16-37 & 16-38		Eqs. 16-39 & 16-40	
0.2	S_s	0.355	F_a	1.516	$S_{MS}=F_a S_s$	0.538	$S_{DS}=2/3 S_{MS}$	0.358
1.0	S_1	0.111	F_v	2.354	$S_{M1}=F_v S_1$	0.262	$S_{D1}=2/3 S_{M1}$	0.175

The Site Class definition should not be confused with the Seismic Design Category designation, which the Structural Engineer typically assesses.

It has been our pleasure to be of service to Brunswick Community College during the design phase of this project. We would appreciate the opportunity to remain involved during the continuation of the design phase, and we would like to provide our services during construction phase operations as well to verify the assumptions of subsurface conditions made for this report. Should you have any questions concerning the information contained in this report, or if we can be of further assistance to you, please contact us.

Respectfully submitted,
ECS Southeast, LLP

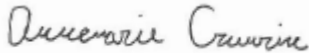

Annemarie Crumrine, E.I.
Assistant Project Manager
ACrumrine@ecslimited.com



Winslow Goins, PE
Principal Engineer
WGoins@ecslimited.com

APPENDICES

Appendix A – Drawings & Reports

- Site Location Diagram
- Exploration Location Diagram

Appendix B – Field Operations

- Reference Notes for CPT Sounding Logs
- Sounding Log S-1

Appendix C – Supplemental Report Documents

- ASFE Document



APPENDIX A – Drawings & Reports

Site Location Diagram

Exploration Location Diagram



SITE LOCATION DIAGRAM

BRUNSWICK COMMUNITY
COLLEGE



BRUNSWICK COMMUNITY COLLEGE ADDITION

BOLIVIA NC 28422

ENGINEER	WEG
SCALE	NTS
PROJECT NO.	22:26512
SHEET	1 OF 2
DATE	4/2/2018


EXPLORATION LOCATION DIAGRAM



Brunswick Community College
Addition – Seismic Testing

Bolivia, North Carolina

ENGINEER	DRAFTING
WEG	ACC
SCALE	NTS
PROJECT NO.	22-26586
SHEET	2 of 2
DATE	4/16/2018

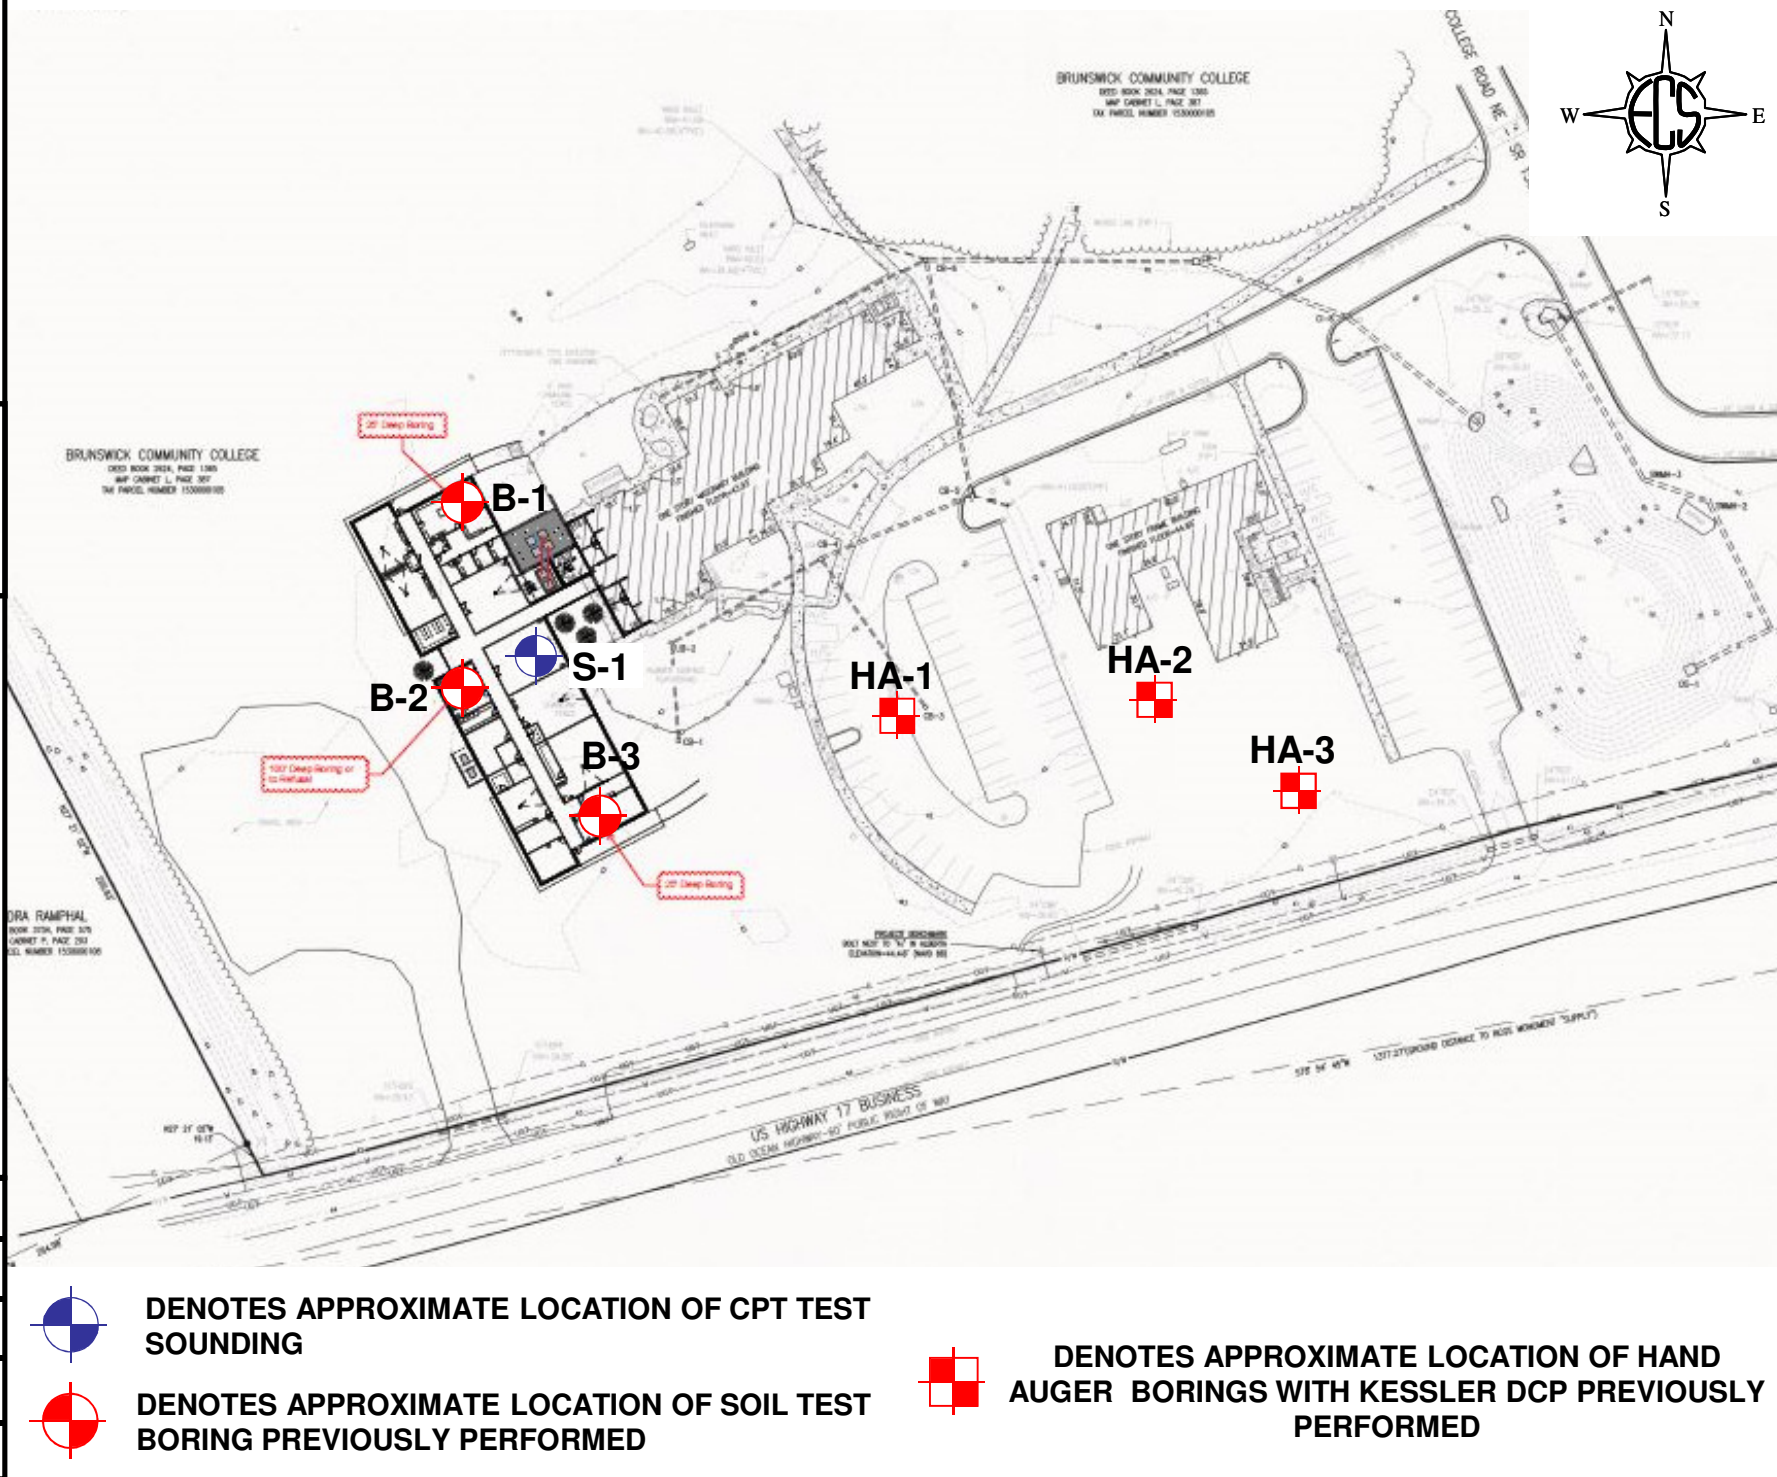

**DENOTES APPROXIMATE LOCATION OF CPT TEST
SOUNDING**



**DENOTES APPROXIMATE LOCATION OF SOIL TEST
BORING PREVIOUSLY PERFORMED**




**DENOTES APPROXIMATE LOCATION OF HAND
AUGER BORINGS WITH KESSLER DCP PREVIOUSLY
PERFORMED**

APPENDIX B – Field Operations

Reference Notes for CPT Sounding Logs
Sounding Log S-1

REFERENCE NOTES FOR CONE PENETRATION TEST (CPT) SOUNDINGS

In the CPT sounding procedure (ASTM-D-5778), an electronically instrumented cone penetrometer is hydraulically advanced through soil to measure point resistance (q_c), pore water pressure (u_2), and sleeve friction (f_s). These values are recorded continuously as the cone is pushed to the desired depth. CPT data is corrected for depth and used to estimate soil classifications and intrinsic soil parameters such as angle of internal friction, preconsolidation pressure, and undrained shear strength. The graphs below represent one of the accepted methods of CPT soil behavior classification (Robertson, 1990).

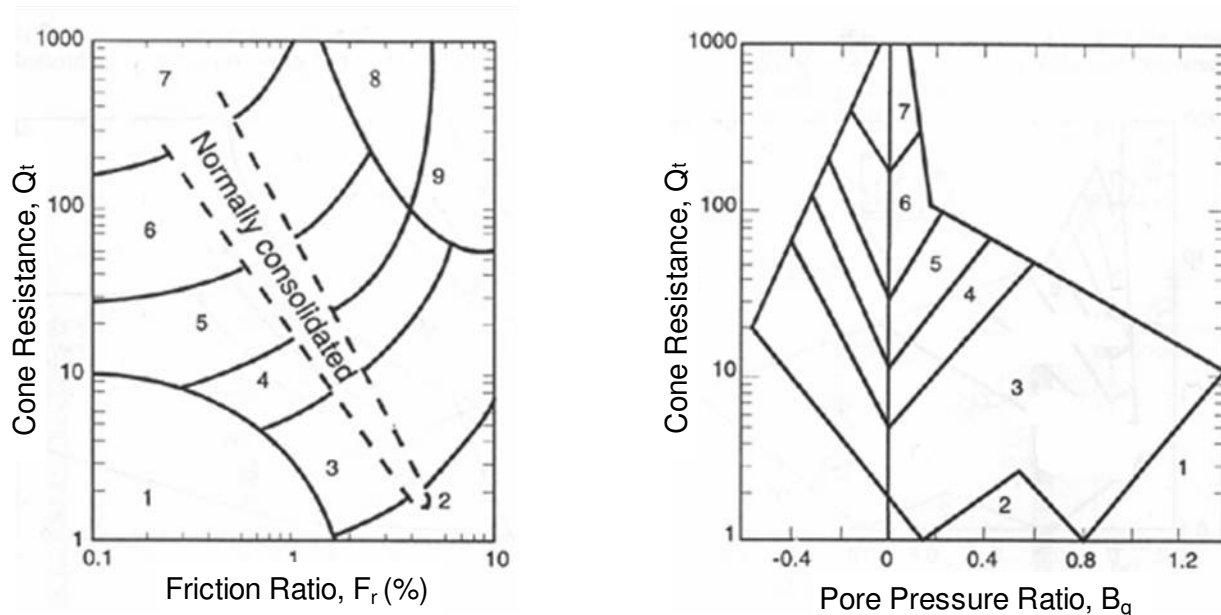

1. Sensitive, Fine Grained
2. Organic Soils-Peats
3. Clays; Clay to Silty Clay
4. Clayey Silt to Silty Clay
5. Silty Sand to Sandy Silt

6. Clean Sands to Silty Sands
7. Gravelly Sand to Sand
8. Very Stiff Sand to Clayey Sand
9. Very Stiff Fine Grained

The following table presents a correlation of corrected cone tip resistance (q_c) to soil consistency or relative density:

SAND		SILT/CLAY	
Corrected Cone Tip Resistance (q_c) (tsf)	Relative Density	Corrected Cone Tip Resistance (q_c) (tsf)	Relative Density
<20	Very Loose	<5	Very Soft
20-40	Loose	5-10	Soft
40-120	Medium Dense	10-15	Medium Stiff
120-200	Dense	15-30	Stiff
>200	Very Dense	30-45	Very Stiff
		45-60	Hard
		>60	Very Hard




ECS Southeast, LLP
6714 Netherlands Drive
Wilmington, NC 28405
ECS Project # 22-26586

Project: Brunswick Community College Addition - Seismic Testing
Location: Bolivia, Brunswick County, North Carolina

CPT: S-1

Total depth: 49.05 ft, Date: 4/11/2018

Cone Operator: Cory Robison

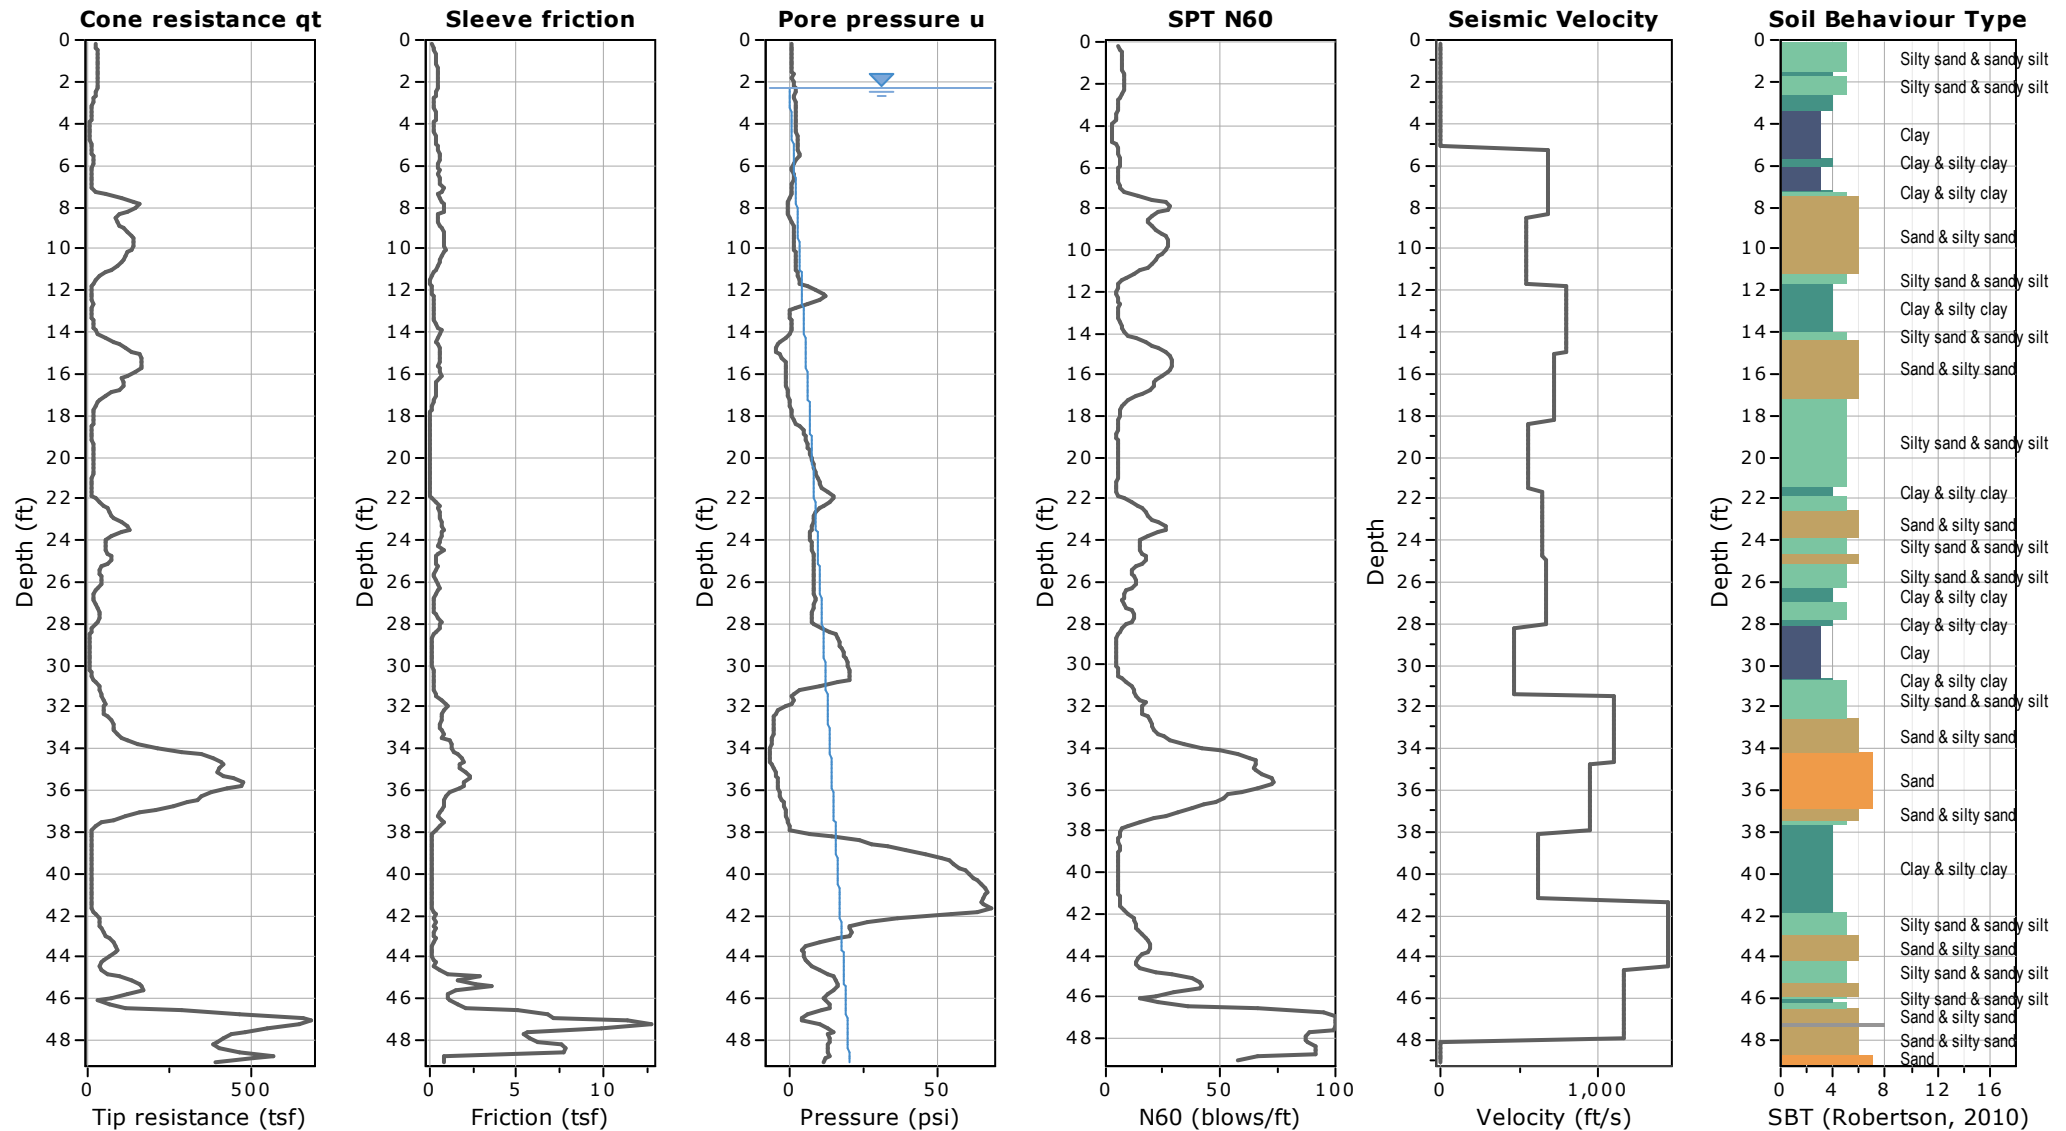

APPENDIX C – Supplemental Report Documents

ASFE Document

Important Information About Your Geotechnical Engineering Report

Subsurface problems are a principal cause of construction delays, cost overruns, claims, and disputes

The following information is provided to help you manage your risks.

Geotechnical Services Are Performed for Specific Purposes, Persons, and Projects

Geotechnical engineers structure their services to meet the specific needs of their clients. A geotechnical engineering study conducted for a civil engineer may not fulfill the needs of a construction contractor or even another civil engineer. Because each geotechnical engineering study is unique, each geotechnical engineering report is unique, prepared *solely* for the client. No one except you should rely on your geotechnical engineering report without first conferring with the geotechnical engineer who prepared it. *And no one - not even you -* should apply the report for any purpose or project except the one originally contemplated.

Read the Full Report

Serious problems have occurred because those relying on a geotechnical engineering report did not read it all. Do not rely on an executive summary. Do not read selected elements only.

A Geotechnical Engineering Report Is Based on A Unique Set of Project-Specific Factors

Geotechnical engineers consider a number of unique, project-specific factors when establishing the scope of a study. Typical factors include: the client's goals, objectives, and risk management preferences; the general nature of the structure involved, its size, and configuration; the location of the structure on the site; and other planned or existing site improvements, such as access roads, parking lots, and underground utilities. Unless the geotechnical engineer who conducted the study specifically indicates otherwise, do not rely on a geotechnical engineering report that was:

- not prepared for you,
- not prepared for your project,
- not prepared for the specific site explored, or
- completed before important project changes were made.

Typical changes that can erode the reliability of an existing geotechnical engineering report include those that affect:

- the function of the proposed structure, as when it's changed from a parking garage to an office building, or from a light industrial plant to a refrigerated warehouse,

- elevation, configuration, location, orientation, or weight of the proposed structure,
- composition of the design team, or
- project ownership.

As a general rule, *always* inform your geotechnical engineer of project changes - even minor ones - and request an assessment of their impact. *Geotechnical engineers cannot accept responsibility or liability for problems that occur because their reports do not consider developments of which they were not informed.*

Subsurface Conditions Can Change

A geotechnical engineering report is based on conditions that existed at the time the study was performed. *Do not rely on a geotechnical engineering report* whose adequacy may have been affected by: the passage of time; by man-made events, such as construction on or adjacent to the site; or by natural events, such as floods, earthquakes, or groundwater fluctuations. *Always* contact the geotechnical engineer before applying the report to determine if it is still reliable. A minor amount of additional testing or analysis could prevent major problems.

Most Geotechnical Findings Are Professional Opinions

Site exploration identifies subsurface conditions only at those points where subsurface tests are conducted or samples are taken. Geotechnical engineers review field and laboratory data and then apply their professional judgment to render an opinion about subsurface conditions throughout the site. Actual subsurface conditions may differ-sometimes significantly from those indicated in your report. Retaining the geotechnical engineer who developed your report to provide construction observation is the most effective method of managing the risks associated with unanticipated conditions.

A Report's Recommendations Are *Not* Final

Do not overrely on the construction recommendations included in your report. *Those recommendations are not final*, because geotechnical engineers develop them principally from judgment and opinion. Geotechnical engineers can finalize their recommendations only by observing actual

subsurface conditions revealed during construction. The geotechnical engineer who developed your report cannot assume responsibility or liability for the report's recommendations if that engineer does not perform construction observation.

A Geotechnical Engineering Report Is Subject to Misinterpretation

Other design team members' misinterpretation of geotechnical engineering reports has resulted in costly problems. Lower that risk by having your geotechnical engineer confer with appropriate members of the design team after submitting the report. Also retain your geotechnical engineer to review pertinent elements of the design team's plans and specifications. Contractors can also misinterpret a geotechnical engineering report. Reduce that risk by having your geotechnical engineer participate in prebid and preconstruction conferences, and by providing construction observation.

Do Not Redraw the Engineer's Logs

Geotechnical engineers prepare final boring and testing logs based upon their interpretation of field logs and laboratory data. To prevent errors or omissions, the logs included in a geotechnical engineering report should *never* be redrawn for inclusion in architectural or other design drawings. Only photographic or electronic reproduction is acceptable, *but recognize that separating logs from the report can elevate risk.*

Give Contractors a Complete Report and Guidance

Some owners and design professionals mistakenly believe they can make contractors liable for unanticipated subsurface conditions by limiting what they provide for bid preparation. To help prevent costly problems, give contractors the complete geotechnical engineering report, *but* preface it with a clearly written letter of transmittal. In that letter, advise contractors that the report was not prepared for purposes of bid development and that the report's accuracy is limited; encourage them to confer with the geotechnical engineer who prepared the report (a modest fee may be required) and/or to conduct additional study to obtain the specific types of information they need or prefer. A prebid conference can also be valuable. *Be sure contractors have sufficient time to perform additional study.* Only then might you be in a position to give contractors the best information available to you, while requiring them to at least share some of the financial responsibilities stemming from unanticipated conditions.

Read Responsibility Provisions Closely

Some clients, design professionals, and contractors do not recognize that geotechnical engineering is far less exact than other engineering disciplines. This lack of understanding has created unrealistic expectations that have led

to disappointments, claims, and disputes. To help reduce the risk of such outcomes, geotechnical engineers commonly include a variety of explanatory provisions in their reports. Sometimes labeled "limitations" many of these provisions indicate where geotechnical engineers' responsibilities begin and end, to help others recognize their own responsibilities and risks. *Read these provisions closely.* Ask questions. Your geotechnical engineer should respond fully and frankly.

Geoenvironmental Concerns Are Not Covered

The equipment, techniques, and personnel used to perform a *geoenvironmental* study differ significantly from those used to perform a *geotechnical* study. For that reason, a geotechnical engineering report does not usually relate any geoenvironmental findings, conclusions, or recommendations; e.g., about the likelihood of encountering underground storage tanks or regulated contaminants. *Unanticipated environmental problems have led to numerous project failures.* If you have not yet obtained your own geoenvironmental information, ask your geotechnical consultant for risk management guidance. *Do not rely on an environmental report prepared for someone else.*

Obtain Professional Assistance To Deal with Mold

Diverse strategies can be applied during building design, construction, operation, and maintenance to prevent significant amounts of mold from growing on indoor surfaces. To be effective, all such strategies should be devised for the express purpose of mold prevention, integrated into a comprehensive plan, and executed with diligent oversight by a professional mold prevention consultant. Because just a small amount of water or moisture can lead to the development of severe mold infestations, a number of mold prevention strategies focus on keeping building surfaces dry. While groundwater, water infiltration, and similar issues may have been addressed as part of the geotechnical engineering study whose findings are conveyed in this report, the geotechnical engineer in charge of this project is not a mold prevention consultant; ***none of the services performed in connection with the geotechnical engineer's study were designed or conducted for the purpose of mold prevention. Proper implementation of the recommendations conveyed in this report will not of itself be sufficient to prevent mold from growing in or on the structure involved.***

Rely on Your ASFE-Member Geotechnical Engineer For Additional Assistance

Membership in ASFE/The Best People on Earth exposes geotechnical engineers to a wide array of risk management techniques that can be of genuine benefit for everyone involved with a construction project. Confer with your ASFE-member geotechnical engineer for more information.



8811 Colesville Road/Suite G106, Silver Spring, MD 20910
Telephone: 301/565-2733 Facsimile: 301/589-2017
e-mail: info@asfe.org www.asfe.org

Copyright 2004 by ASFE, Inc. Duplication, reproduction, or copying of this document, in whole or in part, by any means whatsoever, is strictly prohibited, except with ASFE's specific written permission. Excerpting, quoting, or otherwise extracting wording from this document is permitted only with the express written permission of ASFE, and only for purposes of scholarly research or book review. Only members of ASFE may use this document as a complement to or as an element of a geotechnical engineering report. Any other firm, individual, or other entity that so uses this document without being an ASFE member could be committing negligent or intentional (fraudulent) misrepresentation.

CONTRACTOR'S STATEMENT OF RESPONSIBILITY

PROJECT: Brunswick Community College Allied Health Addition & Renovations

LOCATION: 185 College Road, NE, Bolivia, NC 28422

SCO ID#: 16-15828-01A

BUDGET CODE: _____ ITEM: _____ DATE: 00/00/00

OWNER: The Trustees of Brunswick Community College

DESIGNER: Sawyer Sherwood & Associate, P.C.

PRIME CONTRACTOR: _____

CONTRACTOR RESPONSIBLE: _____

SYSTEM/COMPONENT: Describe System Subject to QA Procedures

I (we) acknowledge the special requirements outlined in the quality assurance plan. I (we) also acknowledge that control will be exercised to obtain conformance with the construction documents as approved by the Office of State Construction.

The following procedures will be established and strictly followed to maintain control within our organization:

The following reporting will be submitted to the Special Inspector, Owner and Office of State Construction at the following frequency:

Reporting method: _____

Frequency: _____

The following individuals(s) will be responsible for monitoring the procedures as set forth above:

Name: _____

Title: _____

Qualifications: _____

Signed this _____ day of _____.

Name

Title

FORM OF PROPOSAL

Project: Brunswick Community College Allied Health Addition & Renovations

Contract: Single Prime

Institution: The Trustees of Brunswick Community College Bidder: _____

SCO-ID#: 16-15828-01A Date: _____

The undersigned, as bidder, hereby declares that the only person or persons interested in this proposal as principal or principals is or are named herein and that no other person than herein mentioned has any interest in this proposal or in the contract to be entered into; that this proposal is made without connection with any other person, company or parties making a bid or proposal; and that it is in all respects fair and in good faith without collusion or fraud. The bidder further declares that he has examined the site of the work and the contract documents relative thereto, and has read all special provisions furnished prior to the opening of bids; that he has satisfied himself relative to the work to be performed. The bidder further declares that he and his subcontractors have fully complied with NCGS 64, Article 2 in regards to E-Verification as required by Section 2.(c) of Session Law 2013-418, codified as N.C. Gen. Stat. § 143-129(j).

The Bidder proposes and agrees if this proposal is accepted to contract with the

The Trustees of Brunswick Community College

in the form of contract specified below, to furnish all necessary materials, equipment, machinery, tools, apparatus, means of transportation and labor necessary to complete the construction of

Brunswick Community College Allied Health Addition & Renovations

in full in complete accordance with the plans, specifications and contract documents, to the full and entire satisfaction of the State of North Carolina, and the

Brunswick Community College and Sawyer Sherwood & Associate, P.C.

with a definite understanding that no money will be allowed for extra work except as set forth in the General Conditions and the contract documents, for the sum of:

SINGLE PRIME CONTRACT:

Base Bid:

_____ Dollars(\$)

General Subcontractor:

_____ Lic _____

Plumbing Subcontractor:

_____ Lic _____

Mechanical Subcontractor:

_____ Lic _____

Electrical Subcontractor:

_____ Lic _____

GS143-128(d) requires all single prime bidders to identify their subcontractors for the above subdivisions of work. A contractor whose bid is accepted shall not substitute any person as subcontractor in the place of the subcontractor listed in the original bid, except (i) if the listed subcontractor's bid is later determined by the contractor to be non-responsible or non-responsive or the listed subcontractor refuses to enter into a contract for the complete performance of the bid work, or (ii) with the approval of the awarding authority for good cause shown by the contractor.

ALTERNATES:

Should any of the alternates as described in the contract documents be accepted, the amount written below shall be the amount to be "added to" or "deducted from" the base bid. (Strike out "Add" or "Deduct" as appropriate.)

GENERAL CONTRACT:

Alternate No. G-1 *(Work related to modernizing the existing front entrance.)*

(Add) _____ Dollars(\$)

Alternate No. G-2 *(Entrance mat & tile work at existing entrance, and new toilet room walls.)*

(Add) _____ Dollars(\$)

Alternate No. G-3 *(Exterior building signage.)*

(Add) _____ Dollars(\$)

Alternate No. G-4 *(Lockers and locker base.)*

(Add) _____ Dollars(\$)

Alternate No. G-5 *(Prefabricated shelving.)*

(Add) _____ Dollars(\$)

Alternate No. G-6 *(Prefabricated aluminum canopies.)*

(Add) _____ Dollars(\$)

Alternate No. G-7 *(Interior brick veneer.)*

(Add) _____ Dollars(\$)

Alternate No. G-8 *(Interior prefabricated light shelves.)*

(Add) _____ Dollars(\$)

Alternate No. G-9 *(Wood slat drop ceiling.)*

(Add) _____ Dollars(\$)

Alternate No. G-10 *(Single ply roofing walk treads.)*

(Add) _____ Dollars(\$)

Alternate No. G-11 *(Preferred Hardware.)*

(Add) _____ Dollars(\$)

HVAC CONTRACT:

Alternate No. H-1 *(HVAC DDC)*

(Add) _____ Dollars(\$)

UNIT PRICES

Unit prices quoted and accepted shall apply throughout the life of the contract, except as otherwise specifically noted. Unit prices shall be applied, as appropriate, to compute the total value of changes in the base bid quantity of the work all in accordance with the contract documents.

GENERAL CONTRACT:

No. 1	<u>(Remedial Flooring – Adhesive)</u>	<u>(sf)</u>	Unit Price (\$)	_____
No. 2	<u>(Remedial Flooring – Coating)</u>	<u>(sf)</u>	Unit Price (\$)	_____

ELECTRICAL CONTRACT:

No. 1	<u>(Electrical receptacle)</u>	<u>(ea)</u>	Unit Price (\$)	_____
No. 2	<u>(Data receptacle)</u>	<u>(ea)</u>	Unit Price (\$)	_____

The bidder further proposes and agrees hereby to commence work under this contract on a date to be specified in a written order of the designer and shall fully complete all work thereunder within the time specified in the Supplementary General Conditions Article 23. Applicable liquidated damages amount is also stated in the Supplementary General Conditions Article 23.

MINORITY BUSINESS PARTICIPATION REQUIREMENTS

Provide with the bid - Under GS 143-128.2(c) the undersigned bidder shall identify **on its bid** (Identification of Minority Business Participation Form) the minority businesses that it will use on the project with the total dollar value of the bids that will be performed by the minority businesses. **Also** list the good faith efforts (Affidavit **A**) made to solicit minority participation in the bid effort.

NOTE: A contractor that performs all of the work with its own workforce may submit an Affidavit (**B**) to that effect in lieu of Affidavit (**A**) required above. The MB Participation Form must still be submitted even if there is zero participation.

After the bid opening - The Owner will consider all bids and alternates and determine the lowest responsible, responsive bidder. Upon notification of being the apparent low bidder, the bidder shall then file within 72 hours of the notification of being the apparent lowest bidder, the following:

An Affidavit (**C**) that includes a description of the portion of work to be executed by minority businesses, expressed as a percentage of the total contract price, which is equal to or more than the 10% goal established. This affidavit shall give rise to the presumption that the bidder has made the required good faith effort and Affidavit **D** is not necessary;

*** OR ***

If less than the 10% goal, Affidavit (**D**) of its good faith effort to meet the goal shall be provided. The document must include evidence of all good faith efforts that were implemented, including any advertisements, solicitations and other specific actions demonstrating recruitment and selection of minority businesses for participation in the contract.

Note: Bidders must always submit **with their bid** the Identification of Minority Business Participation Form listing all MB contractors, vendors and suppliers that will be used. If there is no MB participation, then enter none or zero on the form. Affidavit A **or** Affidavit B, as applicable, also must be submitted with the bid. Failure to file a required affidavit or documentation with the bid or after being notified apparent low bidder is grounds for rejection of the bid.

Proposal Signature Page

The undersigned further agrees that in the case of failure on his part to execute the said contract and the bonds within ten (10) consecutive calendar days after being given written notice of the award of contract, the certified check, cash or bid bond accompanying this bid shall be paid into the funds of the owner's account set aside for the project, as liquidated damages for such failure; otherwise the certified check, cash or bid bond accompanying this proposal shall be returned to the undersigned.

Respectfully submitted this day of _____

(Name of firm or corporation making bid)

WITNESS:

(Proprietorship or Partnership)

By: _____
Signature

Name: _____
Print or type

Title _____
(Owner/Partner/Pres./V.Pres)

Address _____

ATTEST:

By: _____

Title: _____
(Corp. Sec. or Asst. Sec. only)

License No. _____

Federal I.D. No. _____

Email Address: _____

(CORPORATE SEAL)

Addendum received and used in computing bid:

Addendum No. 1 _____ Addendum No. 3 _____ Addendum No. 5 _____ Addendum No. 6 _____

Addendum No. 2 _____ Addendum No. 4 _____ Addendum No. 6 _____ Addendum No. 7 _____

State of North Carolina AFFIDAVIT A – Listing of Good Faith Efforts

County of _____

(Name of Bidder)

Affidavit of _____

I have made a good faith effort to comply under the following areas checked:

Bidders must earn at least 50 points from the good faith efforts listed for their bid to be considered responsive. (1 NC Administrative Code 30 I.0101)

- ☐ **1 – (10 pts)** Contacted minority businesses that reasonably could have been expected to submit a quote and that were known to the contractor, or available on State or local government maintained lists, at least 10 days before the bid date and notified them of the nature and scope of the work to be performed.
- ☐ **2 --(10 pts)** Made the construction plans, specifications and requirements available for review by prospective minority businesses, or providing these documents to them at least 10 days before the bids are due.
- ☐ **3 – (15 pts)** Broken down or combined elements of work into economically feasible units to facilitate minority participation.
- ☐ **4 – (10 pts)** Worked with minority trade, community, or contractor organizations identified by the Office of Historically Underutilized Businesses and included in the bid documents that provide assistance in recruitment of minority businesses.
- ☐ **5 – (10 pts)** Attended prebid meetings scheduled by the public owner.
- ☐ **6 – (20 pts)** Provided assistance in getting required bonding or insurance or provided alternatives to bonding or insurance for subcontractors.
- ☐ **7 – (15 pts)** Negotiated in good faith with interested minority businesses and did not reject them as unqualified without sound reasons based on their capabilities. Any rejection of a minority business based on lack of qualification should have the reasons documented in writing.
- ☐ **8 – (25 pts)** Provided assistance to an otherwise qualified minority business in need of equipment, loan capital, lines of credit, or joint pay agreements to secure loans, supplies, or letters of credit, including waiving credit that is ordinarily required. Assisted minority businesses in obtaining the same unit pricing with the bidder's suppliers in order to help minority businesses in establishing credit.
- ☐ **9 – (20 pts)** Negotiated joint venture and partnership arrangements with minority businesses in order to increase opportunities for minority business participation on a public construction or repair project when possible.
- ☐ **10 - (20 pts)** Provided quick pay agreements and policies to enable minority contractors and suppliers to meet cash-flow demands.


The undersigned, if apparent low bidder, will enter into a formal agreement with the firms listed in the Identification of Minority Business Participation schedule conditional upon scope of contract to be executed with the Owner. Substitution of contractors must be in accordance with GS143-128.2(d) Failure to abide by this statutory provision will constitute a breach of the contract.

The undersigned hereby certifies that he or she has read the terms of the minority business commitment and is authorized to bind the bidder to the commitment herein set forth.

Date: _____ Name of Authorized Officer: _____

Signature: _____

Title: _____

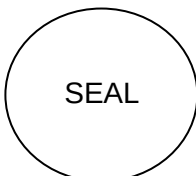

State of _____, County of _____

Subscribed and sworn to before me this _____ day of _____ 20____

Notary Public _____

My commission expires _____

**State of North Carolina --AFFIDAVIT B-- Intent to Perform Contract
with Own Workforce.**

County of _____

Affidavit of _____

(Name of Bidder)

I hereby certify that it is our intent to perform 100% of the work required for the _____

_____ contract.

(Name of Project)

In making this certification, the Bidder states that the Bidder does not customarily subcontract elements of this type project, and normally performs and has the capability to perform and will perform all elements of the work on this project with his/her own current work forces; and


The Bidder agrees to provide any additional information or documentation requested by the owner in support of the above statement. The Bidder agrees to make a Good Faith Effort to utilize minority suppliers where possible.

The undersigned hereby certifies that he or she has read this certification and is authorized to bind the Bidder to the commitments herein contained.

Date: _____ Name of Authorized Officer: _____

Signature: _____

Title: _____

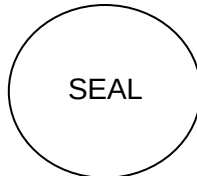

State of _____, County of _____

Subscribed and sworn to before me this _____ day of _____ 20____

Notary Public _____

My commission expires _____

State of North Carolina - AFFIDAVIT C - Portion of the Work to be Performed by HUB Certified/Minority Businesses

County of _____

(Note this form is to be submitted only by the apparent lowest responsible, responsive bidder.)

If the portion of the work to be executed by HUB certified/minority businesses as defined in GS143-128.2(g) and 128.4(a),(b),(e) is equal to or greater than 10% of the bidders total contract price, then the bidder must complete this affidavit.

This affidavit shall be provided by the apparent lowest responsible, responsive bidder within **72 hours** after notification of being low bidder.

Affidavit of _____ I do hereby certify that on the _____
(Name of Bidder)

(Project Name)
Project ID# _____ Amount of Bid \$ _____

I will expend a minimum of _____% of the total dollar amount of the contract with minority business enterprises. Minority businesses will be employed as construction subcontractors, vendors, suppliers or providers of professional services. Such work will be subcontracted to the following firms listed below. Attach additional sheets if required

Name and Phone Number	*Minority Category	**HUB Certified Y/N	Work Description	Dollar Value


*Minority categories: Black, African American (**B**), Hispanic (**H**), Asian American (**A**) American Indian (**I**), Female (**F**) Socially and Economically Disadvantaged (**D**)

**** HUB Certification with the state HUB Office required to be counted toward state participation goals.**

Pursuant to GS143-128.2(d), the undersigned will enter into a formal agreement with Minority Firms for work listed in this schedule conditional upon execution of a contract with the Owner. Failure to fulfill this commitment may constitute a breach of the contract.

The undersigned hereby certifies that he or she has read the terms of this commitment and is authorized to bind the bidder to the commitment herein set forth.

Date: _____ Name of Authorized Officer: _____

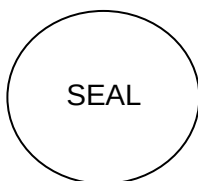

Signature: _____

Title: _____

State of _____, County of _____

Subscribed and sworn to before me this _____ day of _____ 20____

Notary Public _____

My commission expires _____

State of North Carolina AFFIDAVIT D – Good Faith Efforts

County of _____

(Note this form is to be submitted only by the apparent lowest responsible, responsive bidder.)

If the goal of 10% participation by HUB Certified/ minority business **is not** achieved, the Bidder shall provide the following documentation to the Owner of his good faith efforts:

Affidavit of _____ I do hereby certify that on the
(Name of Bidder)

Project ID# _____ (Project Name) Amount of Bid \$ _____

I will expend a minimum of _____% of the total dollar amount of the contract with HUB certified/ minority business enterprises. Minority businesses will be employed as construction subcontractors, vendors, suppliers or providers of professional services. Such work will be subcontracted to the following firms listed below. (Attach additional sheets if required)

Name and Phone Number	*Minority Category	**HUB Certified Y/N	Work Description	Dollar Value

*Minority categories: Black, African American (**B**), Hispanic (**H**), Asian American (**A**) American Indian (**I**), Female (**F**) Socially and Economically Disadvantaged (**D**)

**** HUB Certification with the state HUB Office required to be counted toward state participation goals.**

Examples of documentation that may be required to demonstrate the Bidder's good faith efforts to meet the goals set forth in these provisions include, but are not necessarily limited to, the following:

- Copies of solicitations for quotes to at least three (3) minority business firms from the source list provided by the State for each subcontract to be let under this contract (if 3 or more firms are shown on the source list). Each solicitation shall contain a specific description of the work to be subcontracted, location where bid documents can be reviewed, representative of the Prime Bidder to contact, and location, date and time when quotes must be received.
- Copies of quotes or responses received from each firm responding to the solicitation.
- A telephone log of follow-up calls to each firm sent a solicitation.
- For subcontracts where a minority business firm is not considered the lowest responsible sub-bidder, copies of quotes received from all firms submitting quotes for that particular subcontract.
- Documentation of any contacts or correspondence to minority business, community, or contractor organizations in an attempt to meet the goal.
- Copy of pre-bid roster
- Letter documenting efforts to provide assistance in obtaining required bonding or insurance for minority business.
- Letter detailing reasons for rejection of minority business due to lack of qualification.
- Letter documenting proposed assistance offered to minority business in need of equipment, loan capital, lines of credit, or joint pay agreements to secure loans, supplies, or letter of credit, including waiving credit that is ordinarily required.

Failure to provide the documentation as listed in these provisions may result in rejection of the bid and award to the next lowest responsible and responsive bidder.


Pursuant to GS143-128.2(d), the undersigned will enter into a formal agreement with Minority Firms for work listed in this schedule conditional upon execution of a contract with the Owner. Failure to fulfill this commitment may constitute a breach of the contract.

The undersigned hereby certifies that he or she has read the terms of this commitment and is authorized to bind the bidder to the commitment herein set forth.

Date: _____ Name of Authorized Officer: _____

Signature: _____

Title: _____

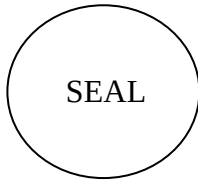

State of _____, County of _____

Subscribed and sworn to before me this _____ day of _____ 20____

Notary Public _____

My commission expires _____

FORM OF BID BOND

KNOW ALL MEN BY THESE PRESENTS THAT _____

_____ as
principal, and _____, as surety, who
is duly licensed to act as surety in North Carolina, are held and firmly bound unto the The
Trustees of Brunswick Community College, through
_____ as obligee, in the penal sum of
_____ DOLLARS, lawful money of the United States of
America, for the payment of which, well and truly to be made, we bind ourselves, our heirs,
executors, administrators, successors and assigns, jointly and severally, firmly by these
presents.

Signed, sealed and dated this ____ day of ____ 20__

WHEREAS, the said principal is herewith submitting proposal for
and the principal desires to file this bid bond in lieu of making
the cash deposit as required by G.S. 143-129.

NOW, THEREFORE, THE CONDITION OF THE ABOVE OBLIGATION is such, that
if the principal shall be awarded the contract for which the bid is submitted and shall
execute the contract and give bond for the faithful performance thereof within ten days
after the award of same to the principal, then this obligation shall be null and void; but if the
principal fails to so execute such contract and give performance bond as required by G.S.
143-129, the surety shall, upon demand, forthwith pay to the obligee the amount set forth
in the first paragraph hereof. Provided further, that the bid may be withdrawn as provided
by G.S. 143-129.1

_____(SEAL)

_____(SEAL)

_____(SEAL)

_____(SEAL)

_____(SEAL)

FORM OF CONSTRUCTION CONTRACT

(ALL PRIME CONTRACTS)

THIS AGREEMENT, made the _____ day of _____ in the year of
20__ by _____ and _____ between _____

hereinafter called the Party of the First Part and The Trustees of Brunswick Community
College,

the _____ hereinafter called
the Party of the Second Part.

WITNESSETH:

That the Party of the First Part and the Party of the Second Part for the
consideration herein named agree as follows:

1. Scope of Work: The Party of the First Part shall furnish and deliver all of the
materials, and perform all of the work in the manner and form as provided by the following
enumerated plans, specifications and documents, which are attached hereto and made a
part thereof as if fully contained herein: advertisement; Instructions to Bidders; General
Conditions; Supplementary General Conditions; specifications; accepted proposal;
contract; performance bond; payment bond; power of attorney; workmen's compensation;
public liability; property damage and builder's risk insurance certificates; approval of
attorney general; certificate by the Office of State Budget and Management, and drawings,
titled:

Consisting of the following sheets:

Dated: _____ and the following addenda:

Addendum No. _____ Dated: _____ Addendum No. _____ Dated: _____

Addendum No. _____ Dated: _____ Addendum No. _____ Dated: _____

Addendum No. _____ Dated: _____ Addendum No. _____ Dated: _____

Addendum No. _____ Dated: _____ Addendum No. _____ Dated: _____

2. That the Party of the First Part shall commence work to be performed under this
agreement on a date to be specified in a written order of the Party of the Second Part and

shall fully complete all work hereunder within 390 consecutive calendar days from said date. For each day in excess thereof, liquidated damages shall be as stated in Supplementary General Conditions. The Party of the First Part, as one of the considerations for the awarding of this contract, shall furnish to the Party of the Second Part a construction schedule setting forth planned progress of the project broken down by the various divisions or part of the work and by calendar days as outlined in Article 14 of the General Conditions of the Contract.

3. The Party of the Second Part hereby agrees to pay to the Party of the First Part for the faithful performance of this agreement, subject to additions and deductions as provided in the specifications or proposal, in lawful money of the United States as follows:

(\$ _____).

Summary of Contract Award:

4. In accordance with Article 31 and Article 32 of the General Conditions of the Contract, the Party of the Second Part shall review, and if approved, process the Party of the First Party's pay request within 30 days upon receipt from the Designer. The Party of the Second Part, after reviewing and approving said pay request, shall make payments to the Party of the First Part on the basis of a duly certified and approved estimate of work performed during the preceding calendar month by the First Party, less five percent (5%) of the amount of such estimate which is to be retained by the Second Party until all work has been performed strictly in accordance with this agreement and until such work has been accepted by the Second Party. The Second Party may elect to waive retainage requirements after 50 percent of the work has been satisfactorily completed on schedule as referred to in Article 31 of the General Conditions.

5. Upon submission by the First Party of evidence satisfactory to the Second Party that all payrolls, material bills and other costs incurred by the First Party in connection with the construction of the work have been paid in full, final payment on account of this agreement shall be made within thirty (30) days after the completion by the First Party of all work covered by this agreement and the acceptance of such work by the Second Party.

6. It is further mutually agreed between the parties hereto that if at any time after the execution of this agreement and the surety bonds hereto attached for its faithful performance, the Second Party shall deem the surety or sureties upon such bonds to be unsatisfactory, or if, for any reason, such bonds cease to be adequate to cover the performance of the work, the First Party shall, at its expense, within five (5) days after the receipt of notice from the Second Party so to do, furnish an additional bond or bonds in such form and amount, and with such surety or sureties as shall be satisfactory to the Second Party. In such event no further payment to the First Party shall be deemed to be due under this agreement until such new or additional security for the faithful performance of the work shall be furnished in manner and form satisfactory to the Second Party.

7. The Party of the First Part attest that it and all of its subcontractors have fully complied with all requirements of NCGS 64 Article 2 in regards to E-Verification as required by Section 2.(c) of Session Law 2013-418, codified as N.C. Gen. Stat. § 143-129(j).

IN WITNESS WHEREOF, the Parties hereto have executed this agreement on the day and date first above written in _____ counterparts, each of which shall without proof or accounting for other counterparts, be deemed an original contract.

Witness:

Contractor: (Trade or Corporate Name)

(Proprietorship or Partnership)

By: _____

Title: _____
(Owner, Partner, or Corp. Pres. or Vice Pres. only)

Attest: (Corporation)

By: _____

Title: _____
(Corp. Sec. or Asst. Sec. only)

The Trustees of Brunswick Community College

(CORPORATE SEAL)

(Agency, Department or Institution)

Witness:

By: _____

Title: _____

FORM OF PERFORMANCE BOND

Date of Contract: _____

Date of Execution: _____

Name of Principal
(Contractor) _____

Name of Surety: _____

Name of Contracting
Body: _____

Amount of Bond: _____

Project _____

KNOW ALL MEN BY THESE PRESENTS, that we, the principal and surety above named, are held and firmly bound unto the above named contracting body, hereinafter called the contracting body, in the penal sum of the amount stated above for the payment of which sum well and truly to be made, we bind, ourselves, our heirs, executors, administrators, and successors, jointly and severally, firmly by these presents.

THE CONDITION OF THIS OBLIGATION IS SUCH, that whereas the principal entered into a certain contract with the contracting body, identified as shown above and hereto attached:

NOW, THEREFORE, if the principal shall well and truly perform and fulfill all the undertakings, covenants, terms, conditions and agreements of said contract during the original term of said contract and any extensions thereof that may be granted by the contracting body, with or without notice to the surety, and during the life of any guaranty required under the contract, and shall also well and truly perform and fulfill all the undertakings, covenants, terms, conditions and agreements of any and all duly authorized modifications of said contract that may hereafter be made, notice of which modifications to the surety being hereby waived, then, this obligation to be void; otherwise to remain in full force and virtue.

IN WITNESS WHEREOF, the above-bounden parties have executed this instrument under their several seals on the date indicated above, the name and corporate seal of each corporate party being hereto affixed and these presents duly signed by its undersigned representative, pursuant to authority of its governing body.

Executed in _____ counterparts.

Witness:

(Proprietorship or Partnership)

Attest: (Corporation)

By: _____

Title: _____
(Corp. Sec. or Asst. Sec. only)

(Corporate Seal)

Witness:

Countersigned:

(N.C. Licensed Resident Agent)

Name and Address-Surety Agency

Surety Company Name and N.C.
Regional or Branch Office Address

Contractor: (Trade or Corporate Name)

By: _____

Title: _____
(Owner, Partner, or Corp. Pres. or Vice
Pres. only)

(Surety Company)

By: _____

Title: _____
(Attorney in Fact)

(Surety Corporate Seal)

FORM OF PAYMENT BOND

Date of Contract: _____

Date of Execution: _____

Name of Principal
(Contractor) _____

Name of Surety: _____

Name of Contracting
Body: _____

Amount of Bond: _____

Project _____

KNOW ALL MEN BY THESE PRESENTS, that we, the principal and surety above named, are held and firmly bound unto the above named contracting body, hereinafter called the contracting body, in the penal sum of the amount stated above for the payment of which sum well and truly to be made, we bind ourselves, our heirs, executors, administrators, and successors, jointly and severally, firmly by these presents.

THE CONDITION OF THIS OBLIGATION IS SUCH, that whereas the principal entered into a certain contract with the contracting body identified as shown above and hereto attached:

NOW, THEREFORE, if the principal shall promptly make payment to all persons supplying labor/material in the prosecution of the work provided for in said contract, and any and all duly authorized modifications of said contract that may hereafter be made, notice of which modifications to the surety being hereby waived, then this obligation to be void; otherwise to remain in full force and virtue.

IN WITNESS WHEREOF, the above-bounden parties have executed this instrument under their several seals on the date indicated above, the name and corporate seal of each corporate party being hereto affixed and these presents duly signed by its undersigned representative, pursuant to authority of its governing body.

Executed in _____ counterparts.

Witness:

(Proprietorship or Partnership)

Attest: (Corporation)

By: _____

Title: _____
(Corp. Sec. or Asst. Sec.. only)

(Corporate Seal)

Witness:

Countersigned:

(N.C. Licensed Resident Agent)

Name and Address-Surety Agency

Surety Company Name and N.C.
Regional or Branch Office Address

Contractor: (Trade or Corporate Name)

By: _____

Title _____
(Owner, Partner, or Corp. Pres. or Vice
Pres. only)

(Surety Company)

By: _____

Title: _____
(Attorney in Fact)

(Surety Corporate Seal)

Sheet for Attaching Power of Attorney

Sheet for Attaching Insurance Certificates

APPROVAL OF THE ATTORNEY GENERAL

**CERTIFICATION BY THE OFFICE OF STATE
BUDGET AND MANAGEMENT**

Provision for the payment of money to fall due and payable by the

under this agreement has been provided for by allocation made and is available for the purpose of carrying out this agreement.

This _____ day of _____ 20____.

Signed _____
Budget Officer

STATE OF NORTH CAROLINA
COUNTY SALES AND USE TAX REPORT
SUMMARY TOTALS AND CERTIFICATION

CONTRACTOR: _____

Page 1 of

PROJECT: _____

FOR PERIOD: _____

	TOTAL FOR COUNTY OF:	TOTAL FOR COUNTY OF:	TOTAL FOR COUNTY OF:	TOTAL FOR COUNTY OF:	TOTAL FOR COUNTY OF:	TOTAL FOR COUNTY OF:	TOTAL ALL COUNTIES
CONTRACTOR							
SUBCONTRACTOR(S)*							
COUNTY TOTAL							

* Attach subcontractor(s) report(s)

** Must balance with Detail Sheet(s)

I certify that the above figures do not include any tax paid on supplies, tools and equipment which were used to perform this contract and only includes those building materials, supplies, fixtures and equipment which actually became a part of or annexed to the building or structure. I certify that, to the best of my knowledge, the information provided here is true, correct, and complete.

Sworn to and subscribed before me,

This the _____ day of _____, 20____

Signed

Notary Public

My Commission Expires: _____

Print or Type Name of Above

Seal

NOTE:
This certified statement may be subject to audit.

STATE OF NORTH CAROLINA SALES AND USE TAX REPORT DETAIL

CONTRACTOR: _____

Page 2 of

SUBCONTRACTOR _____

FOR PERIOD: _____

PROJECT: _____

PURCHASE DATE	VENDOR NAME	INVOICE NUMBER	TYPE OF PROPERTY	INVOICE TOTAL	COUNTY TAX PAID	COUNTY OF SALE *
				\$	\$	
				TOTAL:	\$	

* If this is an out-of-state vendor, the County of Sale should be the county to which the merchandise was shipped.

**ARCHITECTURAL TECHNICAL SPECIFICATIONS
TABLE OF CONTENTS**

**BRUNSWICK COMMUNITY COLLEGE ALLIED HEALTH ADDITIONS & RENOVATIONS
STATE CONSTRUCTION PROJECT NO: 16-15828-01A**

SPECIFICATIONS

1.01 DIVISION 01 -- GENERAL REQUIREMENTS

- A. 01 1000 - Summary
- B. 01 2000 - Price and Payment Procedures
- C. 01 2200 - Unit Prices
- D. 01 2300 - Alternates
- E. 01 2500 - Substitution Procedures
- F. 01 3000 - Administrative Requirements
- G. 01 3216 - Construction Progress Schedule
- H. 01 4000 - Quality Requirements
- I. 01 5000 - Temporary Facilities and Controls
- J. 01 5813 - Temporary Project Signage
- K. 01 6000 - Product Requirements
- L. 01 7000 - Execution and Closeout Requirements
- M. 01 7800 - Closeout Submittals
- N. 01 7900 - Demonstration and Training

1.02 DIVISION 02 -- EXISTING CONDITIONS

- A. 02 4100 - Demolition

1.03 DIVISION 03 -- CONCRETE

- A. 03 0516 - Underslab Vapor Barrier

1.04 DIVISION 04 -- MASONRY

- 04 2001 - Masonry Veneer

1.05 DIVISION 05 -- METALS

- E. 05 5000 - Metal Fabrications
- F. 05 5150 - Ladders

1.06 DIVISION 06 -- WOOD, PLASTICS, AND COMPOSITES

- A. 06 1000 - Rough Carpentry
- B. 06 4100 - Architectural Wood Casework
- C. 06 8316 - Fiberglass Reinforced Paneling

1.07 DIVISION 07 -- THERMAL AND MOISTURE PROTECTION

- A. 07 2100 - Thermal Insulation
- B. 07 2500 - Weather Barriers
- C. 07 4113 - Metal Roof Panels
- D. 07 4213 - Metal Wall Panels

- E. 07 5400 - Thermoplastic Membrane Roofing
- F. 07 6200 - Sheet Metal Flashing and Trim
- G. 07 7100 - Roof Specialties
- H. 07 7200 - Roof Accessories
- I. 07 8400 - Firestopping
- J. 07 9200 - Joint Sealants

1.08 DIVISION 08 -- OPENINGS

- A. 08 1213 - Hollow Metal Frames
- B. 08 1416 - Flush Wood Doors
- C. 08 4313 - Aluminum-Framed Storefronts
- D. 08 7100 - Door Hardware
- E. 08 8000 - Glazing

1.09 DIVISION 09 -- FINISHES

- A. 09 0561 - Common Work Results for Flooring Preparation
- B. 09 2116 - Gypsum Board Assemblies
- C. 09 3000 - Tiling
- D. 09 5100 - Acoustical Ceilings
- E. 09 6500 - Resilient Flooring
- F. 09 6813 - Tile Carpeting
- G. 09 8430 - Sound-Absorbing Wall and Ceiling Units
- H. 09 9113 - Exterior Painting
- I. 09 9123 - Interior Painting
- J. 09 9600 - High-Performance Coatings

1.10 DIVISION 10 -- SPECIALTIES

- A. 10 1101 - Visual Display Boards
- B. 10 1400 - Signage
- C. 10 2113.19 - Plastic Toilet Compartments
- D. 10 2123 - Cubicle Curtains and Track
- E. 10 2600 - Wall and Door Protection
- F. 10 2800 - Toilet, Bath, and Laundry Accessories
- G. 10 4400 - Fire Protection Specialties
- H. 10 5129 - Phenolic Lockers
- I. 10 6000 - Wood Storage Shelving
- J. 10 7300 - Aluminum Walkway Covers

1.11 DIVISION 11 -- EQUIPMENT

- A. 11 5213 - Projection Screens

1.12 DIVISION 12 -- FURNISHINGS

- A. 12 2400 - Window Shades
- B. 12 3600 - Countertops
- C. 12 4813 - Entrance Floor Mats and Frames


END OF SECTION



**BRUNSWICK COMMUNITY COLLEGE
ALLIED HEALTH ADDITION & RENOVATION**

STRUCTURAL

Woods Engineering, P.A.
254 North Front Street, Suite 201
Wilmington, NC 28401
Tel: 910-343-8007

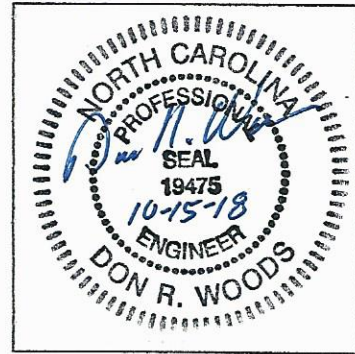

Don R. Woods
(Email: donwoods@woodseng.com)

DIVISION 03 CONCRETE
033000 Cast-In-Place Concrete

DIVISION 05 METALS
051200 Structural Steel Framing
052100 Steel Joist Framing
053100 Steel Decking
054000 Cold-Formed Metal Framing

**Mechanical, Electrical and Plumbing
Specifications Table of Contents
For
Brunswick Community College Allied Health Addition & Renovation
SCO Project No. 16-15828-01A
Construction Documents
October 15, 2018**

DIVISION 22 - PLUMBING

22 0000 Plumbing

DIVISION 23 – HEATING, VENTILATING AND AIR CONDITIONING

23 0000 Heating and Air Conditioning

DIVISION 26 - ELECTRICAL

26 0000 Electrical, Basics
26 0500 Basic Materials & Methods
26 0519 Conductors & Cables
26 0526 Grounding & Bonding
26 0533 Raceways & Boxes
26 0538 Wire Mesh Cable Tray
26 0548 Seismic Controls for Electrical Systems
26 0553 Electrical Identification
26 0923 Lighting Control Devices
26 2200 Dry-Type Transformers (600V & less)
26 2416 Panelboards
26 2726 Wiring Devices
26 2816 Enclosed Switches & Circuit Breakers
26 4313 Surge Protective Devices
26 5119 LED Interior Lighting

DIVISION 27 - COMMUNICATIONS

27 1100 Communications Equipment Room Fittings
Appendix A: STS-1000 Telecommunications Wiring
Guidelines
27 1300 Communications Backbone Cabling
27 1500 Communications Horizontal Cabling


DIVISION 28 - ELECTRONIC SAFETY AND SECURITY

28 1600 Intrusion Detection
28 3111 Digital, Addressable Fire-Alarm System
Appendix A: Fire Alarm Guidelines and Policies 2011
Appendix B: Fire Alarm System Checklist

Prepared By: **Cheatham and Associates, PA**
Consulting Engineers
3412 Enterprise Drive
Wilmington, NC 28405
910-452-4210 | Fax 910-452-4211
www.cheatham.com
NC License # C-1073



Casey D. Gilman, PE, LEED AP
Plumbing

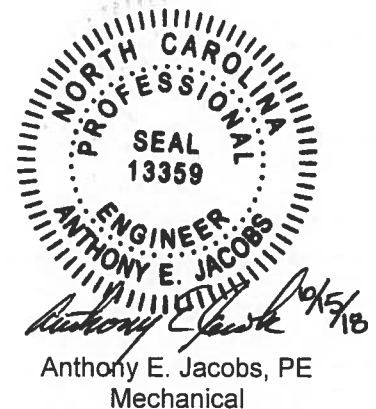

Anthony E. Jacobs, PE
Mechanical



Mark A. Ciarrocca, PE
Electrical

Site / Civil Technical Specifications

Table of Contents

Brunswick Community College Allied Health

Project # 16-15828-01A

<u>311000</u>	<u>Site Clearing</u>	<u>1-3</u>
<u>312000</u>	<u>Earth Moving</u>	<u>1-8</u>
<u>312319</u>	<u>Dewatering</u>	<u>1-2</u>
<u>321216</u>	<u>Asphalt Paving</u>	<u>1-5</u>
<u>321313</u>	<u>Concrete Paving</u>	<u>1-4</u>
<u>321723</u>	<u>Pavement Markings</u>	<u>1</u>
<u>334100</u>	<u>Storm Utility Drainage Piping</u>	<u>1-6</u>
<u>TS 020.01</u>	<u>Brunswick County Gravity Sewer Specifications</u>	<u>1-12</u>

10/15/18



Prepared by:



Coastal Land Design, PLLC

**Civil Engineering/Landscape Architecture
Land Planning/Construction Management**

P.O. Box 1172
Wilmington, NC 28402
www.cldeng.com

Phone: 910-254-9333
Fax: 910-254-0502
Firm License: P-0369

SECTION 00 0110
TABLE OF CONTENTS

SPECIFICATIONS

1.01 DIVISION 01 -- GENERAL REQUIREMENTS

- A. 01 1000 - Summary
- B. 01 2000 - Price and Payment Procedures
- C. 01 2200 - Unit Prices
- D. 01 2300 - Alternates
- E. 01 2500 - Substitution Procedures
- F. 01 3000 - Administrative Requirements
- G. 01 3216 - Construction Progress Schedule
- H. 01 4000 - Quality Requirements
- I. 01 5000 - Temporary Facilities and Controls
- J. 01 5813 - Temporary Project Signage
- K. 01 6000 - Product Requirements
- L. 01 7000 - Execution and Closeout Requirements
- M. 01 7800 - Closeout Submittals
- N. 01 7900 - Demonstration and Training

1.02 DIVISION 02 -- EXISTING CONDITIONS

- A. 02 4100 - Demolition

1.03 DIVISION 03 -- CONCRETE

- A. 03 0516 - Underslab Vapor Barrier
- B. 03 3000 - Cast-in-Place Concrete

1.04 DIVISION 04 -- MASONRY

- 04 2001 - Masonry Veneer

1.05 DIVISION 05 -- METALS

- A. 05 1200 - Structural Steel Framing
- B. 05 2100 - Steel Joist Framing
- C. 05 3100 - Steel Decking
- D. 05 4000 - Cold-Formed Metal Framing
- E. 05 5000 - Metal Fabrications
- F. 05 5150 - Ladders

1.06 DIVISION 06 -- WOOD, PLASTICS, AND COMPOSITES

- A. 06 1000 - Rough Carpentry
- B. 06 4100 - Architectural Wood Casework
- C. 06 8316 - Fiberglass Reinforced Paneling

1.07 DIVISION 07 -- THERMAL AND MOISTURE PROTECTION

- A. 07 2100 - Thermal Insulation
- B. 07 2500 - Weather Barriers
- C. 07 4113 - Metal Roof Panels
- D. 07 4213 - Metal Wall Panels
- E. 07 5400 - Thermoplastic Membrane Roofing

- F. 07 6200 - Sheet Metal Flashing and Trim
- G. 07 7100 - Roof Specialties
- H. 07 7200 - Roof Accessories
- I. 07 8400 - Firestopping
- J. 07 9200 - Joint Sealants

1.08 DIVISION 08 -- OPENINGS

- A. 08 1213 - Hollow Metal Frames
- B. 08 1416 - Flush Wood Doors
- C. 08 4313 - Aluminum-Framed Storefronts
- D. 08 7100 - Door Hardware
- E. 08 8000 - Glazing

1.09 DIVISION 09 -- FINISHES

- A. 09 0561 - Common Work Results for Flooring Preparation
- B. 09 2116 - Gypsum Board Assemblies
- C. 09 3000 - Tiling
- D. 09 5100 - Acoustical Ceilings
- E. 09 6500 - Resilient Flooring
- F. 09 6813 - Tile Carpeting
- G. 09 8430 - Sound-Absorbing Wall and Ceiling Units
- H. 09 9113 - Exterior Painting
- I. 09 9123 - Interior Painting
- J. 09 9600 - High-Performance Coatings

1.10 DIVISION 10 -- SPECIALTIES

- A. 10 1101 - Visual Display Boards
- B. 10 1400 - Signage
- C. 10 2113.19 - Plastic Toilet Compartments
- D. 10 2123 - Cubicle Curtains and Track
- E. 10 2600 - Wall and Door Protection
- F. 10 2800 - Toilet, Bath, and Laundry Accessories
- G. 10 4400 - Fire Protection Specialties
- H. 10 5129 - Phenolic Lockers
- I. 10 6000 - Wood Storage Shelving
- J. 10 7300 - Aluminum Walkway Covers

1.11 DIVISION 11 -- EQUIPMENT

- A. 11 5213 - Projection Screens

1.12 DIVISION 12 -- FURNISHINGS

- A. 12 2400 - Window Shades
- B. 12 3600 - Countertops
- C. 12 4813 - Entrance Floor Mats and Frames

1.13 DIVISION 21 -- FIRE SUPPRESSION

1.14 DIVISION 22 - PLUMBING

- A. 23 0000 - Plumbing
 - 1. 22 0001 - General
 - 2. 22 0002 - Scope of Work
 - 3. 22 0003 - List of Materials, Fixtures, and Equipment
 - 4. 22 0004 - Demolition
 - 5. 22 0005 - Workmanship
 - 6. 22 0006 - Cutting, Patching, and Chasing
 - 7. 22 0007 - Excavation , Trenching and Backfill
 - 8. 22 0008 - Seismic Restraints
 - 9. 22 0009 - Waste & Vent Systems
 - 10. 22 0010 - Condensate Drainage
 - 11. 22 0011 - Hot and Cold Water Systems
 - 12. 22 0012 - Hot Water Circulator
 - 13. 22 0013 - Cleanouts and Access Doors
 - 14. 22 0014 - Valves
 - 15. 22 0015 - Pipe Insulation
 - 16. 22 0016 - Hangers
 - 17. 22 0017 - Pipe Sleeves, Plates, Escutcheons, Etc...
 - 18. 22 0018 - Plumbing System (Identifications)
 - 19. 22 0019 - Protection of Work and Equipment
 - 20. 22 0020 - Testing
 - 21. 22 0021 - Sterilization
 - 22. 22 0022 - Placing in Service
 - 23. 22 0023 - Painting
 - 24. 22 0024 - Electrical Wiring
 - 25. 22 0025 - Controls
 - 26. 22 0026 - Operation and Maintenance Manual
 - 27. 22 0027 - As Built Drawings
 - 28. 22 0028 - Fixtures
 - 29. 22 0029 - Guarantee
 - 30. 22 0030 - Bidding Procedure

1.15 DIVISION 23 -- HEATING, VENTILATING, AND AIR-CONDITIONING (HVAC)

- A. 23 0000 Mechanical
 - 1. 23 0001 - General
 - 2. 23 0002 - Scope
 - 3. 23 0003 - Demolition
 - 4. 23 0004 - Shop Drawings and Submittal Data
 - 5. 23 0005 - Approved Equal Equipment
 - 6. 23 0006 - Split System Air Conditioning Systems
 - 7. 23 0007 - Variable Air Volume Room Terminal Boxes
 - 8. 23 0008 - Ductless Split Systems
 - 9. 23 0009 - Heaters
 - 10. 23 0010 - Power Ventilators
 - 11. 23 0011 - Diffusers, Grilles, Registers, Louvers, Louvered Penthouses
 - 12. 23 0012 - Direct Digital Controls
 - 13. 23 0013 - Electrical
 - 14. 23 0014 - Ductwork
 - 15. 23 0015 - Dampers
 - 16. 23 0016 - Access Doors
 - 17. 23 0017 - Piping
 - 18. 23 0018 - Insulation
 - 19. 23 0019 - Cutting and Patching
 - 20. 23 0020 - Labeling

- 21. 23 0021 - HVAC Testing and Balancing
- 22. 23 0022 - Instruction
- 23. 23 0023 - Operation and Maintenance Data
- 24. 23 0024 - As-Built Drawings
- 25. 23 0025 - Guarantee

1.16 DIVISION 26 -- ELECTRICAL

- A. 26 0000 - Electrical Basics
- B. 26 0500 - Basic Electrical Materials and Methods
- C. 290519 - Conductors and Cables
- D. 26 0526 - Grounding and Bonding
- E. 26 0533 - Raceways and Boxes
- F. 26 0538 - Wire Mesh Cable Trays
- G. 26 0548 - Seismic Controls for Electrical Systems
- H. 26 0553 - Electrical Identification
- I. 26 0923 - Lighting Control Devices
- J. 26 2200 - Dry-Type Transformers
- K. 26 2416 - Panelboards
- L. 26 2726 - Wiring Devices
- M. 16 2816 - Enclosed Switches and Circuit Breakers
- N. 26 4313 - Surge Protective Devices
- O. 26 5119 - LED Interior Lighting

1.17 DIVISION 27 -- COMMUNICATIONS

- A. 27 1100 - Communication Equipment Room Fittings
- B. 27 1100 z Appendix A
- C. 27 1100 z Appendix A NC STS 1000 Telecommunications Wiring Guidelines 2006-07-25
- D. 27 1300 - Communication Backbone Cabling
- E. 27 1500 - Communication Horizontal Cabling

1.18 DIVISION 28 -- ELECTRONIC SAFETY AND SECURITY

- A. 28 1600 - Intrusion Detection
- B. 28 3111 - Digital, Addressable Fire-Alarm System
- C. 28 3111 z Appendix A
- D. 28 3111 z Appendix B
- E. 28 3111 z Appendix A Fire Alarm Guidelines March 2011
- F. 28 3111 z Appendix B Fire Alarm System Checklist

1.19 DIVISION 31 -- EARTHWORK

- A. 31 1000 - Site Clearing
- B. 31 2000 - Earth Moving
- C. 31 2319 - Dewatering

1.20 DIVISION 32 -- EXTERIOR IMPROVEMENTS

- A. 32 1216 - Asphalt Paving
- B. 32 1313 - Concrete Paving
- C. 32 1723 - Pavement Markings

1.21 DIVISION 33 -- UTILITIES

- A. 33 4100 - Storm Utility Drainage Piping
- B. Brunswick County Gravity Sewer Specifications

1.22 DIVISION 46 -- WATER AND WASTEWATER EQUIPMENT

END OF SECTION

SECTION 01 1000

SUMMARY

PART 1 GENERAL

1.01 PROJECT

- A. Project Name: Brunswick Community College Allied Health Addition & Renovation
- B. Owner's Name: The Trustees of Brunswick Community College .
- C. Architect's Name: Sawyer Sherwood & Associate, P.C..
- D. The Project consist of construction of site work including building demolition, new parking lots, stormwater improvements, utility connections, and landscaping. Building construction includes partial renovations to 12,549 sf building constructed in 2008 and a new addition of 15,047 sf.

1.02 CONTRACT DESCRIPTION

- A. Contract Type: A single prime contract based on a Stipulated Price.

1.03 CONTRACTOR USE OF SITE AND PREMISES

- A. Provide access to and from site as required by law and by Owner:
 - 1. Emergency Building Exits During Construction: Keep all exits required by code open during construction period; provide temporary exit signs if exit routes are temporarily altered.
 - 2. Do not obstruct roadways, sidewalks, or other public ways without permit.

1.04 WORK SEQUENCE

- A. Construct Work in stages during the construction period:
 - 1. Phase 1: Renovations and addition, storm pond, utility connections.
 - 2. Phase 2: Demolition of existing building.
 - 3. Phase 3: Construction of parking lots.
 - 4. Phase 4: Landscaping.
- B. Coordinate demolition of existing building with Owner. This should be done as late in the project as feasible to allow class flexibility for the College. Anticipate start date for building demolition on August 1, 2019. Owner request 90 day notice.

END OF SECTION

SECTION 01 2000
PRICE AND PAYMENT PROCEDURES

PART 1 GENERAL

1.01 SECTION INCLUDES

- A. Procedures for preparation and submittal of applications for progress payments.
- B. Documentation of changes in Contract Sum and Contract Time.
- C. Change procedures.
- D. Correlation of Contractor submittals based on changes.
- E. Procedures for preparation and submittal of application for final payment.

1.02 RELATED REQUIREMENTS

- A. Section 00 7200 - General Conditions: Additional requirements for progress payments, final payment, changes in the Work.
- B. Section 01 2100 - Allowances: Payment procedures relating to allowances.
- C. Section 01 2200 - Unit Prices: Monetary values of unit prices; Payment and modification procedures relating to unit prices.

1.03 SCHEDULE OF VALUES

- A. Electronic media printout including equivalent information will be considered in lieu of standard form specified; submit draft to Architect for approval.
- B. Forms filled out by hand will not be accepted.
- C. Submit Schedule of Values in triplicate within 15 days after date of Owner-Contractor Agreement.
- D. Include in each line item, the amount of Allowances specified in this section. For unit cost Allowances, identify quantities taken from Contract Documents multiplied by the unit cost to achieve the total for the item.
- E. Revise schedule to list approved Change Orders, with each Application For Payment.

1.04 APPLICATIONS FOR PROGRESS PAYMENTS

- A. Payment Period: Submit at intervals stipulated in the Agreement.
- B. Electronic media printout including equivalent information will be considered in lieu of standard form specified; submit sample to Architect for approval.
- C. Forms filled out by hand will not be accepted.
- D. Execute certification by signature of authorized officer.
- E. Submit one electronic and three hard-copies of each Application for Payment.
- F. Include the following with the application:
 - 1. Transmittal letter as specified for submittals in Section 01 3000.
 - 2. Partial release of liens from major subcontractors and vendors.

1.05 MODIFICATION PROCEDURES

- A. For minor changes not involving an adjustment to the Contract Sum or Contract Time, Architect will issue instructions directly to Contractor.
- B. For other required changes, Architect will issue a document signed by Owner instructing Contractor to proceed with the change, for subsequent inclusion in a Change Order.
 - 1. The document will describe the required changes and will designate method of determining any change in Contract Sum or Contract Time.
 - 2. Promptly execute the change.
- C. For changes for which advance pricing is desired, Architect will issue a document that includes a detailed description of a proposed change with supplementary or revised drawings and specifications, a change in Contract Time for executing the change with a stipulation of any

overtime work required and the period of time during which the requested price will be considered valid. Contractor shall prepare and submit a fixed price quotation within ____ days.

- D. Contractor may propose a change by submitting a request for change to Architect, describing the proposed change and its full effect on the work, with a statement describing the reason for the change, and the effect on the Contract Sum and Contract Time with full documentation. Document any requested substitutions in accordance with Section 01 6000.
- E. Computation of Change in Contract Amount: As specified in the Agreement and Conditions of the Contract.
 - 1. For change requested by Architect for work falling under a fixed price contract, the amount will be based on Contractor's price quotation.
 - 2. For change requested by Contractor, the amount will be based on the Contractor's request for a Change Order as approved by Architect.
 - 3. For pre-determined unit prices and quantities, the amount will be based on the fixed unit prices.
- F. Substantiation of Costs: Provide full information required for evaluation.
 - 1. On request, provide the following data:
 - a. Quantities of products, labor, and equipment.
 - b. Taxes, insurance, and bonds.
 - c. Justification for any change in Contract Time.
 - d. Credit for deletions from Contract, similarly documented.
- G. Execution of Change Orders: Architect will issue Change Orders for signatures of parties as provided in the Conditions of the Contract.
- H. After execution of Change Order, promptly revise Schedule of Values and Application for Payment forms to record each authorized Change Order as a separate line item and adjust the Contract Sum.
- I. Promptly revise progress schedules to reflect any change in Contract Time, revise sub-schedules to adjust times for other items of work affected by the change, and resubmit.
- J. Promptly enter changes in Project Record Documents.

1.06 APPLICATION FOR FINAL PAYMENT

- A. Prepare Application for Final Payment as specified for progress payments, identifying total adjusted Contract Sum, previous payments, and sum remaining due.
- B. Application for Final Payment will not be considered until the following have been accomplished:
 - 1. All closeout procedures specified in Section 01 7000.

END OF SECTION

SECTION 01 2200

UNIT PRICES

PART 1 GENERAL

1.01 SECTION INCLUDES

- A. List of unit prices, for use in preparing Bids.
- B. Measurement and payment criteria applicable to Work performed under a unit price payment method.

1.02 COSTS INCLUDED

- A. Unit Prices included on the Bid Form shall include full compensation for all required labor, products, tools, equipment, plant, transportation, services and incidentals; erection, application or installation of an item of the Work; overhead and profit.

1.03 UNIT QUANTITIES SPECIFIED

- A. Quantities indicated in the Bid Form are for bidding and contract purposes only. Quantities and measurements of actual Work will determine the payment amount.

1.04 PAYMENT

- A. Payment for Work governed by unit prices will be made on the basis of the actual measurements and quantities of Work that is incorporated in or made necessary by the Work and accepted by the Architect, multiplied by the unit price.

1.05 SCHEDULE OF UNIT PRICES

- A. Item: Electrical Receptacle.
 - 1. Add for electrical receptacle: Include outlet box, receptacle, faceplate, 3/4" conduit with 1#12, 1#12N, #12G (up to 50LF)
- B. Item: Data Receptacle.
 - 1. Add for data receptacle: Include outlet box, 1" conduit stubbed above ceiling, data faceplate, Cat 6 connectors, Cat 6 cable to IT closet (up to 150 LF), terminations, labeling, and testing.
- C. Item: Flooring Adhesive.
 - 1. Add per square foot for alternate adhesive suitable for high moisture and pH conditions if present.
- D. Item: Remedial Floor Coating.
 - 1. Add per square foot for coating/overlay intended to resist water vapor transmission if high moisture or pH conditions are present.

PART 2 PRODUCTS - NOT USED

PART 3 EXECUTION - NOT USED

END OF SECTION

SECTION 01 2300

ALTERNATES

PART 1 GENERAL

1.01 SECTION INCLUDES

- A. Description of Alternates.
- B. Procedures for pricing Alternates.
- C. Documentation of changes to Contract Price and Contract Time.

1.02 RELATED REQUIREMENTS

1.03 ACCEPTANCE OF ALTERNATES

- A. Alternates quoted on Bid Forms will be reviewed and accepted or rejected at Owner's option. Accepted Alternates will be identified in the Owner-Contractor Agreement.
- B. Coordinate related work and modify surrounding work to integrate the Work of each Alternate.

1.04 SCHEDULE OF ALTERNATES

- A. Alternate No. G-1 - Work related to modernizing the existing front entrance:
 - 1. Base Bid Item: Drawing number 1-A2.0.
 - 2. Alternate Item: Drawing number 1-A1.4, 2-A2.0, 8-A3.3
- B. Alternate No. G-2 - Entrance mat & tile work at existing entrance and new toilet room walls:
 - 1. Base Bid Item: Drawing number 1-AD1.0 (Conditions as shown will remain)
 - 2. Alternate Item: Drawing number 1-AD1.0, 1-A1.0, 3-A4.0, 4-A4.0, A6.0, 4-A7.5.
- C. Alternate No. G-3 - Exterior Building Signage:
 - 1. Base Bid Item: None
 - 2. Alternate Item: Drawing number 7-A2.0.
- D. Alternate No. G-4 - Lockers and locker base:
 - 1. Base Bid Item: None
 - 2. Alternate Item: Section 10 5129 and Drawing number 5-A7.0, 3-A7.3.
- E. Alternate No. G-5 - Prefabricated Shelving.
 - 1. Base Bid Item: None
 - 2. Alternate Item: Seciton 10 6000 and Drawing number 6-A7.0, 9-A7.3.
- F. Alternate No. G-6 - Prefabricated Aluminum Canopies
 - 1. Base Bid Item: None
 - 2. Alterante Item: Section 10 7300 and Drawing number 1-A1.21, 1-A1.3, 1-A1.4, 2-A2.0, 4-A2.0, 6-A2.0, 7-A2.1, 8-A3.1, 9-A3.1.
- G. Alternate No. G-7 - Interior Brick Veneer
 - 1. Base Bid Item: Gypsum Wall Board
 - 2. Alternate Item: 1-A1.1, 8-A3.2, 9-A3.2, A6.0
- H. Alternate No. G-8 - Interior prefabricated light shelves.
 - 1. Base Bid Item: None
 - 2. Alternate Item: Seciton 08 4313 and Drawing number 7-A3.1.
- I. Alternate No. G-9 - Wood Slat Drop Ceiling
 - 1. Base Bid Item: None
 - 2. Alternate Item: Drawing 1-A1.2, 3-A2.1
- J. Alternate No. G-10 - Single Ply Roof Walk Treads
 - 1. Base Bid Item: None
 - 2. Alternate Item: Drawing 1-A1.4.
- K. Alternate No. G-11 - Preferred Hardware
 - 1. Base Bid Item: Any manufacturer listed in Specification 08 7100
 - 2. Alternate Item: Corbin Russwin (locksets), Norton (closers), Dorma (locks)

- L. Alternate No. H-1 - DDC
 - 1. Base Bid Item: Per Specification
 - 2. Alternate Item: Controls by Hoffman Building Technologies (Alerton/Compass).
 - a.

END OF SECTION

SECTION 01 2500
SUBSTITUTION PROCEDURES

PART 1 GENERAL

1.01 SECTION INCLUDES

- A. Procedural requirements for proposed substitutions.

1.02 DEFINITIONS

- A. Substitutions: Changes from Contract Documents requirements proposed by Contractor to materials, products, assemblies, and equipment.
 - 1. Substitutions for Cause: Proposed due to changed Project circumstances beyond Contractor's control.
 - a. Unavailability.
 - b. Regulatory changes.
 - 2. Substitutions for Convenience: Proposed due to possibility of offering substantial advantage to the Project.
 - a. Substitution requests offering advantages solely to the Contractor will not be considered.

1.03 REFERENCE STANDARDS

- A. CSI/CSC Form 1.5C - Substitution Request (During the Bidding/Negotiating Stage); Current Edition.
- B. CSI/CSC Form 13.1A - Substitution Request (After the Bidding/Negotiating Phase); Current Edition.

PART 2 PRODUCTS - NOT USED

PART 3 EXECUTION

3.01 GENERAL REQUIREMENTS

- A. A Substitution Request for products, assemblies, materials, and equipment constitutes a representation that the submitter:
 - 1. Has investigated proposed product and determined that it meets or exceeds the quality level of the specified product, equipment, assembly, or system.
 - 2. Agrees to provide the same warranty for the substitution as for the specified product.
 - 3. Agrees to provide same or equivalent maintenance service and source of replacement parts, as applicable.
 - 4. Agrees to coordinate installation and make changes to other work that may be required for the work to be complete, with no additional cost to Owner.
 - 5. Waives claims for additional costs or time extension that may subsequently become apparent.
 - 6. Agrees to reimburse Owner and Architect for review or redesign services associated with re-approval by authorities.
- B. A Substitution Request for specified installer constitutes a representation that the submitter:
 - 1. Has acted in good faith to obtain services of specified installer, but was unable to come to commercial, or other terms.
- C. Document each request with complete data substantiating compliance of proposed substitution with Contract Documents. Burden of proof is on proposer.
- D. Content: Include information necessary for tracking the status of each Substitution Request, and information necessary to provide an actionable response.
 - 1. Forms indicated in the Project Manual are adequate for this purpose, and must be used.
- E. Limit each request to a single proposed substitution item.
 - 1. Submit an electronic document, combining the request form with supporting data into single document.

3.02 SUBSTITUTION PROCEDURES DURING PROCUREMENT

- A. Instructions to Bidders specifies time restrictions for submitting requests for substitutions during the bidding period, and the documents required.
- B. Submittal Form (before award of contract):
 - 1. Submit substitution requests by completing CSI/CSC Form 1.5C - Substitution Request (During the Bidding/Negotiating Stage). See this form for additional information and instructions. Use only this form; other forms of submission are unacceptable.

3.03 SUBSTITUTION PROCEDURES DURING CONSTRUCTION

- A. Submittal Form (after award of contract):
 - 1. Submit substitution requests by completing CSI/CSC Form 13.1A - Substitution Request. See this form for additional information and instructions. Use only this form; other forms of submission are unacceptable.
- B. Submit request for Substitution for Cause within 14 days of discovery of need for substitution, but not later than 14 days prior to time required for review and approval by Architect, in order to stay on approved project schedule.
- C. Submit request for Substitution for Convenience immediately upon discovery of its potential advantage to the project, but not later than 14 days prior to time required for review and approval by Architect, in order to stay on approved project schedule.
 - 1. In addition to meeting general documentation requirements, document how the requested substitution benefits the Owner through cost savings, time savings, greater energy conservation, or in other specific ways.
 - 2. Document means of coordinating of substitution item with other portions of the work, including work by affected subcontractors.
 - 3. Bear the costs engendered by proposed substitution of:
 - a. Owner's compensation to the Architect for any required redesign, time spent processing and evaluating the request.
- D. Substitutions will not be considered under one or more of the following circumstances:
 - 1. When they are indicated or implied on shop drawing or product data submittals, without having received prior approval.
 - 2. Without a separate written request.
 - 3. When acceptance will require revisions to the Contract Documents.

3.04 RESOLUTION

- A. Architect may request additional information and documentation prior to rendering a decision. Provide this data in an expeditious manner.
- B. Architect will notify Contractor in writing of decision to accept or reject request.

3.05 CLOSEOUT ACTIVITIES

- A. See Section 01 7800 - Closeout Submittals, for closeout submittals.

END OF SECTION

SECTION 01 3000
ADMINISTRATIVE REQUIREMENTS

PART 1 GENERAL

1.01 SECTION INCLUDES

- A. General administrative requirements.
- B. Construction progress schedule.
- C. Progress photographs.
- D. Coordination drawings.
- E. Submittals for review, information, and project closeout.
- F. Number of copies of submittals.
- G. Requests for Interpretation (RFI) procedures.
- H. Submittal procedures.

1.02 RELATED REQUIREMENTS

1.03 REFERENCE STANDARDS

1.04 GENERAL ADMINISTRATIVE REQUIREMENTS

- A. Conform to requirements of Section 01 7000 - Execution and Closeout Requirements for coordination of execution of administrative tasks with timing of construction activities.

PART 2 PRODUCTS - NOT USED

PART 3 EXECUTION

3.01 CONSTRUCTION PROGRESS SCHEDULE

- A. If preliminary schedule requires revision after review, submit revised schedule within 10 days.
- B. Within 20 days after review of preliminary schedule, submit draft of proposed complete schedule for review.
 - 1. Include written certification that major contractors have reviewed and accepted proposed schedule.
- C. Within 10 days after joint review, submit complete schedule.
- D. Submit updated schedule with each Application for Payment.

3.02 PROGRESS PHOTOGRAPHS

- A. Submit photographs with each application for payment, taken not more than 3 days prior to submission of application for payment.
- B. Photography Type: Digital; electronic files.
- C. Provide photographs of site and construction throughout progress of work produced by staff photographer, acceptable to Architect.
- D. In addition to periodic, recurring views, take photographs of each of the following events:
 - 1. Foundations in progress and upon completion.
 - 2. Structural framing in progress and upon completion.
 - 3. Enclosure of building, upon completion.

3.03 COORDINATION DRAWINGS

3.04 REQUESTS FOR INTERPRETATION(RFI)

- A. Definition: A request seeking one of the following:
 - 1. An interpretation, amplification, or clarification of some requirement of Contract Documents arising from inability to determine from them the exact material, process, or system to be installed; or when the elements of construction are required to occupy the same space (interference); or when an item of work is described differently at more than one place in the Contract Documents.

2. A resolution to an issue which has arisen due to field conditions and affects design intent.
- B. Whenever possible, request clarifications at the next appropriate project progress meeting, with response entered into meeting minutes, rendering unnecessary the issuance of a formal RFI.
- C. Preparation: Prepare an RFI immediately upon discovery of a need for interpretation of the Contract Documents. Failure to submit a RFI in a timely manner is not a legitimate cause for claiming additional costs or delays in execution of the work.
 1. Prepare a separate RFI for each specific item.
- D. Reason for the RFI: Prior to initiation of an RFI, carefully study all Contract Documents to confirm that information sufficient for their interpretation is definitely not included.
 1. Include in each request Contractor's signature attesting to good faith effort to determine from the Contract Documents information requiring interpretation.
- E. Content: Include identifiers necessary for tracking the status of each RFI, and information necessary to provide an actionable response.
 1. Official Project name and number, and any additional required identifiers established in Contract Documents.
 2. Owner's, Architect's, and Contractor's names.
 3. Issue date, and requested reply date.
 4. Reference to particular Contract Document(s) requiring additional information/interpretation. Identify pertinent drawing and detail number and/or specification section number, title, and paragraph(s).
 5. Contractor's suggested resolution: A written and/or a graphic solution, to scale, is required in cases where clarification of coordination issues is involved, for example; routing, clearances, and/or specific locations of work shown diagrammatically in Contract Documents. If applicable, state the likely impact of the suggested resolution on Contract Time or the Contract Sum.
- F. Attachments: Include sketches, coordination drawings, descriptions, photos, submittals, and other information necessary to substantiate the reason for the request.
- G. RFI Log: Prepare and maintain a tabular log of RFIs for the duration of the project.
 1. Indicate current status of every RFI. Update log promptly and on a regular basis.
 2. Note dates of when each request is made, and when a response is received.
 3. Highlight items requiring priority or expedited response.
- H. Review Time: Architect will respond and return RFIs to Contractor within seven calendar days of receipt. For the purpose of establishing the start of the mandated response period, RFIs received after 12:00 noon will be considered as having been received on the following regular working day.
- I. Responses: Content of answered RFIs will not constitute in any manner a directive or authorization to perform extra work or delay the project. If in Contractor's belief it is likely to lead to a change to Contract Sum or Contract Time, promptly issue a notice to this effect, and follow up with an appropriate Change Order request to Owner.
 1. Response may include a request for additional information, in which case the original RFI will be deemed as having been answered, and an amended one is to be issued forthwith. Identify the amended RFI with an R suffix to the original number.
 2. Do not extend applicability of a response to specific item to encompass other similar conditions, unless specifically so noted in the response.
 3. Upon receipt of a response, promptly review and distribute it to all affected parties, and update the RFI Log.
 4. Notify Architect within seven calendar days if an additional or corrected response is required by submitting an amended version of the original RFI, identified as specified above.

3.05 SUBMITTAL SCHEDULE

- A. Submit to Architect for review a schedule for submittals in tabular format.

1. Submit at the same time as the preliminary schedule specified in Section - 01 3216 - Construction Progress Schedule.
2. Coordinate with Contractor's construction schedule and schedule of values.
3. Note that any and all submittals requiring color selections will be held by the architect until all submittals requiring color selections are received.
4. Format schedule to allow tracking of status of submittals throughout duration of construction.
5. Arrange information to include scheduled date for initial submittal, specification number and title, and description of item of work covered.

3.06 SUBMITTALS FOR REVIEW

- A. When the following are specified in individual sections, submit them for review:
 1. Product data.
 2. Shop drawings.
 3. Samples for selection.
 4. Samples for verification.
- B. Submit to Architect for review for the limited purpose of checking for conformance with information given and the design concept expressed in the contract documents.
- C. Samples will be reviewed for aesthetic, color, or finish selection.
- D. After review, provide copies and distribute in accordance with SUBMITTAL PROCEDURES article below and for record documents purposes described in Section 01 7800 - Closeout Submittals.

3.07 SUBMITTALS FOR INFORMATION

- A. When the following are specified in individual sections, submit them for information:
 1. Design data.
 2. Certificates.
 3. Test reports.
 4. Inspection reports.
 5. Manufacturer's instructions.
 6. Manufacturer's field reports.
 7. Other types indicated.
- B. Submit for Architect's knowledge as contract administrator or for Owner.

3.08 SUBMITTALS FOR PROJECT CLOSEOUT

- A. Submit Correction Punch List for Substantial Completion.
- B. Submit Final Correction Punch List for Substantial Completion.
- C. When the following are specified in individual sections, submit them at project closeout in conformance to requirements of Section 01 7800 - Closeout Submittals:
 1. Project record documents.
 2. Operation and maintenance data.
 3. Warranties.
 4. Bonds.
 5. Other types as indicated.
- D. Submit for Owner's benefit during and after project completion.

3.09 NUMBER OF COPIES OF SUBMITTALS

- A. Electronic Documents: Submit one electronic copy in PDF format; an electronically-marked up file will be returned. Create PDFs at native size and right-side up; illegible files will be rejected.
- B. Samples: Submit the number specified in individual specification sections; one of which will be retained by Architect.
 1. After review, produce duplicates.
 2. Retained samples will not be returned to Contractor unless specifically so stated.

3.10 SUBMITTAL PROCEDURES

- A. General Requirements:
 - 1. Use a single transmittal for related items.
 - 2. Submittal shall be made in their entirety, covering completely each specification section requiring a submittal.
 - 3. Sequentially identify each item. For revised submittals use original number and a sequential numerical suffix.
 - 4. Revised submittals shall be submitted in their entirety, identifying all changes made since the previous submission.
 - 5. Identify: Project; Contractor; subcontractor or supplier; pertinent drawing and detail number; and specification section number and article/paragraph, as appropriate on each copy.
 - 6. Apply Contractor's stamp, signed or initialed certifying that review, approval, verification of products required, field dimensions, adjacent construction work, and coordination of information is in accordance with the requirements of the work and Contract Documents.
 - a. Submittals from sources other than the Contractor, or without Contractor's stamp will not be acknowledged, reviewed, or returned.
 - 7. Distribute reviewed submittals. Instruct parties to promptly report inability to comply with requirements.
- B. Product Data Procedures:
 - 1. Submit only information required by individual specification sections.
 - 2. Collect required information into a single submittal.
 - 3. Do not submit (Material) Safety Data Sheets for materials or products.
- C. Shop Drawing Procedures:
 - 1. Prepare accurate, drawn-to-scale, original shop drawing documentation by interpreting the Contract Documents and coordinating related work.
 - 2. Generic, non-project-specific information submitted as shop drawings do not meet the requirements for shop drawings.
- D. Samples Procedures:
 - 1. Transmit related items together as single package.
 - 2. Identify each item to allow review for applicability in relation to shop drawings showing installation locations.

3.11 SUBMITTAL REVIEW

- A. Submittals for Review: Architect will review each submittal, and approve, or take other appropriate action.
- B. Submittals for Information: Architect will acknowledge receipt and review. See below for actions to be taken.
- C. Architect's actions will be reflected by marking each returned submittal using virtual stamp on electronic submittals.
 - 1. Notations may be made directly on submitted items and/or listed on appended Submittal Review cover sheet.
- D. Architect's and consultants' actions on items submitted for review:
 - 1. Authorizing purchasing, fabrication, delivery, and installation:
 - a. "Approved", or language with same legal meaning.
 - b. "Approved as Noted, Resubmission not required", or language with same legal meaning.
 - 1) At Contractor's option, submit corrected item, with review notations acknowledged and incorporated.
 - c. "Approved as Noted, Resubmit for Record", or language with same legal meaning.
 - 2. Not Authorizing fabrication, delivery, and installation:
 - a. "Revise and Resubmit".
 - 1) Resubmit revised item, with review notations acknowledged and incorporated.

- b. "Rejected".
 - 1) Submit item complying with requirements of Contract Documents.
- E. Architect's and consultants' actions on items submitted for information:
 - 1. Items for which no action was taken:
 - a. "Received" - to notify the Contractor that the submittal has been received for record only.
 - 2. Items for which action was taken:
 - a. "Reviewed" - no further action is required from Contractor.

END OF SECTION

SECTION 01 3216
CONSTRUCTION PROGRESS SCHEDULE

PART 1 GENERAL

1.01 SECTION INCLUDES

- A. Preliminary schedule.
- B. Construction progress schedule, bar chart type.

1.02 REFERENCE STANDARDS

1.03 SUBMITTALS

- A. Within 10 days after date of Agreement, submit preliminary schedule.
- B. Within 20 days after review of preliminary schedule, submit draft of proposed complete schedule for review.
 - 1. Include written certification that major contractors have reviewed and accepted proposed schedule.
- C. Within 10 days after joint review, submit complete schedule.
- D. Submit updated schedule with each Application for Payment.

1.04 QUALITY ASSURANCE

- A. Scheduler: Contractor's personnel or specialist Consultant specializing in CPM scheduling with one years minimum experience in scheduling construction work of a complexity comparable to this Project, and having use of computer facilities capable of delivering a detailed graphic printout within 48 hours of request.

PART 2 PRODUCTS - NOT USED

PART 3 EXECUTION

3.01 PRELIMINARY SCHEDULE

- A. Prepare preliminary schedule in the form of a horizontal bar chart.

3.02 CONTENT

- A. Show complete sequence of construction by activity, with dates for beginning and completion of each element of construction.
- B. Show accumulated percentage of completion of each item, and total percentage of Work completed, as of the first day of each month.
- C. Provide legend for symbols and abbreviations used.

3.03 BAR CHARTS

- A. Include a separate bar for each major portion of Work or operation.
- B. Identify the first work day of each week.

3.04 REVIEW AND EVALUATION OF SCHEDULE

- A. Participate in joint review and evaluation of schedule with Architect at each submittal.
- B. Evaluate project status to determine work behind schedule and work ahead of schedule.

3.05 UPDATING SCHEDULE

- A. Maintain schedules to record actual start and finish dates of completed activities.
- B. Indicate progress of each activity to date of revision, with projected completion date of each activity.
- C. Annotate diagrams to graphically depict current status of Work.
- D. Identify activities modified since previous submittal, major changes in Work, and other identifiable changes.
- E. Indicate changes required to maintain Date of Substantial Completion.

- F. Submit reports required to support recommended changes.

3.06 DISTRIBUTION OF SCHEDULE

- A. Distribute copies of updated schedules to Contractor's project site file, to subcontractors, suppliers, Architect, Owner, and other concerned parties.
- B. Instruct recipients to promptly report, in writing, problems anticipated by projections indicated in schedules.

END OF SECTION

SECTION 01 4000
QUALITY REQUIREMENTS

PART 1 GENERAL

1.01 SECTION INCLUDES

- A. Submittals.
- B. Quality assurance.
- C. References and standards.
- D. Testing and inspection agencies and services.
- E. Control of installation.
- F. Mock-ups.
- G. Tolerances.
- H. Manufacturers' field services.
- I. Defect Assessment.

1.02 RELATED REQUIREMENTS

1.03 REFERENCE STANDARDS

1.04 SUBMITTALS

- A. See Section 01 3000 - Administrative Requirements, for submittal procedures.
- B. Design Data: Submit for Architect's knowledge as contract administrator for the limited purpose of assessing conformance with information given and the design concept expressed in the contract documents, or for Owner's information.
- C. Test Reports: After each test/inspection, promptly submit two copies of report to Architect and to Contractor.
 - 1. Include:
 - a. Date issued.
 - b. Project title and number.
 - c. Name of inspector.
 - d. Date and time of sampling or inspection.
 - e. Identification of product and specifications section.
 - f. Location in the Project.
 - g. Type of test/inspection.
 - h. Date of test/inspection.
 - i. Results of test/inspection.
 - j. Conformance with Contract Documents.
 - k. When requested by Architect, provide interpretation of results.
 - 2. Test report submittals are for Architect's knowledge as contract administrator for the limited purpose of assessing conformance with information given and the design concept expressed in the contract documents, or for Owner's information.
- D. Certificates: When specified in individual specification sections, submit certification by the manufacturer and Contractor or installation/application subcontractor to Architect, in quantities specified for Product Data.
 - 1. Indicate material or product conforms to or exceeds specified requirements. Submit supporting reference data, affidavits, and certifications as appropriate.
 - 2. Certificates may be recent or previous test results on material or product, but must be acceptable to Architect.
- E. Manufacturer's Instructions: When specified in individual specification sections, submit printed instructions for delivery, storage, assembly, installation, start-up, adjusting, and finishing, for the Owner's information. Indicate special procedures, perimeter conditions requiring special attention, and special environmental criteria required for application or installation.

1.05 TESTING AND INSPECTION AGENCIES AND SERVICES

- A. Owner will employ and pay for services of an independent testing agency to perform other specified testing.
- B. Employment of agency in no way relieves Contractor of obligation to perform Work in accordance with requirements of Contract Documents.

PART 3 EXECUTION

2.01 CONTROL OF INSTALLATION

- A. Monitor quality control over suppliers, manufacturers, products, services, site conditions, and workmanship, to produce Work of specified quality.
- B. Comply with manufacturers' instructions, including each step in sequence.
- C. Should manufacturers' instructions conflict with Contract Documents, request clarification from Architect before proceeding.
- D. Comply with specified standards as minimum quality for the Work except where more stringent tolerances, codes, or specified requirements indicate higher standards or more precise workmanship.
- E. Have Work performed by persons qualified to produce required and specified quality.
- F. Verify that field measurements are as indicated on shop drawings or as instructed by the manufacturer.
- G. Secure products in place with positive anchorage devices designed and sized to withstand stresses, vibration, physical distortion, and disfigurement.

2.02 MOCK-UPS

- A. Before installing portions of the Work where mock-ups are required, for each form of construction and finish required to comply with the following requirements, using materials indicated for the completed Work. The purpose of mock-up is to demonstrate the proposed range of aesthetic effects and workmanship.
- B. Accepted mock-ups establish the standard of quality the Architect will use to judge the Work.
- C. Notify Architect fifteen (15) working days in advance of dates and times when mock-ups will be constructed.
- D. Provide supervisory personnel who will oversee mock-up construction. Provide workers that will be employed during the construction at Project.
- E. Tests shall be performed under provisions identified in this section and identified in the respective product specification sections.
- F. Assemble and erect specified items with specified attachment and anchorage devices, flashings, seals, and finishes.
- G. Obtain Architect's approval of mock-ups before starting work, fabrication, or construction.
 - 1. Make corrections as necessary until Architect's approval is issued.
- H. Accepted mock-ups shall be a comparison standard for the remaining Work.
- I. Where mock-up has been accepted by Architect and is specified in product specification sections to be removed, protect mock-up throughout construction, remove mock-up and clear area when directed to do so by Architect.

2.03 TOLERANCES

- A. Monitor fabrication and installation tolerance control of products to produce acceptable Work. Do not permit tolerances to accumulate.
- B. Comply with manufacturers' tolerances. Should manufacturers' tolerances conflict with Contract Documents, request clarification from Architect before proceeding.
- C. Adjust products to appropriate dimensions; position before securing products in place.

2.04 TESTING AND INSPECTION

- A. Testing Agency Duties:
 - 1. Provide qualified personnel at site. Cooperate with Architect and Contractor in performance of services.
 - 2. Perform specified sampling and testing of products in accordance with specified standards.
 - 3. Ascertain compliance of materials and mixes with requirements of Contract Documents.
 - 4. Promptly notify Architect and Contractor of observed irregularities or non-conformance of Work or products.
 - 5. Perform additional tests and inspections required by Architect.
 - 6. Submit reports of all tests/inspections specified.
- B. Limits on Testing/Inspection Agency Authority:
 - 1. Agency may not release, revoke, alter, or enlarge on requirements of Contract Documents.
 - 2. Agency may not approve or accept any portion of the Work.
 - 3. Agency may not assume any duties of Contractor.
 - 4. Agency has no authority to stop the Work.
- C. Contractor Responsibilities:
 - 1. Deliver to agency at designated location, adequate samples of materials proposed to be used that require testing, along with proposed mix designs.
 - 2. Cooperate with laboratory personnel, and provide access to the Work and to manufacturers' facilities.
 - 3. Provide incidental labor and facilities:
 - a. To provide access to Work to be tested/inspected.
 - b. To obtain and handle samples at the site or at source of Products to be tested/inspected.
 - c. To facilitate tests/inspections.
 - d. To provide storage and curing of test samples.
 - 4. Notify Architect and laboratory 24 hours prior to expected time for operations requiring testing/inspection services.
 - 5. Employ services of an independent qualified testing laboratory and pay for additional samples, tests, and inspections required by Contractor beyond specified requirements.
 - 6. Arrange with Owner's agency and pay for additional samples, tests, and inspections required by Contractor beyond specified requirements.
- D. Re-testing required because of non-conformance to specified requirements shall be performed by the same agency on instructions by Architect.
- E. Re-testing required because of non-conformance to specified requirements shall be paid for by Contractor.

2.05 MANUFACTURERS' FIELD SERVICES

- A. When specified in individual specification sections, require material or product suppliers or manufacturers to provide qualified staff personnel to observe site conditions, conditions of surfaces and installation, quality of workmanship, start-up of equipment, test, adjust, and balance equipment as applicable, and to initiate instructions when necessary.
- B. Report observations and site decisions or instructions given to applicators or installers that are supplemental or contrary to manufacturers' written instructions.

2.06 DEFECT ASSESSMENT

- A. Replace Work or portions of the Work not conforming to specified requirements.
- B. If, in the opinion of Architect, it is not practical to remove and replace the Work, Architect will direct an appropriate remedy or adjust payment.

END OF SECTION

SECTION 01 5000
TEMPORARY FACILITIES AND CONTROLS

PART 1 GENERAL

1.01 SECTION INCLUDES

- A. Temporary utilities.
- B. Temporary telecommunications services.
- C. Temporary sanitary facilities.
- D. Temporary Controls: Barriers, enclosures, and fencing.
- E. Security requirements.
- F. Vehicular access and parking.
- G. Waste removal facilities and services.
- H. Project identification sign.
- I. Field offices.

1.02 RELATED REQUIREMENTS

- A. Section 01 5813 - Temporary Project Signage.

1.03 TEMPORARY UTILITIES

- A. Owner will provide the following:
 - 1. Electrical power and metering, consisting of connection to existing facilities.
 - 2. Water supply, consisting of connection to existing facilities.
- B. Use trigger-operated nozzles for water hoses, to avoid waste of water.

1.04 TELECOMMUNICATIONS SERVICES

- A. Provide, maintain, and pay for telecommunications services to field office at time of project mobilization.
- B. Telecommunications services shall include:
 - 1. Windows-based personal computer dedicated to project telecommunications, with necessary software and laser printer.
 - 2. Email: Account/address reserved for project use.

1.05 TEMPORARY SANITARY FACILITIES

- A. Provide and maintain required facilities and enclosures. Provide at time of project mobilization.
- B. Use of existing facilities is permitted.
- C. Maintain daily in clean and sanitary condition.
- D. At end of construction, return facilities to same or better condition as originally found.

1.06 BARRIERS

- A. Provide barriers to prevent unauthorized entry to construction areas, to prevent access to areas that could be hazardous to workers or the public and to protect existing facilities and adjacent properties from damage from construction operations and demolition.
- B. Protect non-owned vehicular traffic, stored materials, site, and structures from damage.

1.07 FENCING

- A. Construction: Contractor's option.

1.08 EXTERIOR ENCLOSURES

- A. Provide temporary insulated weather tight closure of exterior openings to accommodate acceptable working conditions and protection for Products, to allow for temporary heating and maintenance of required ambient temperatures identified in individual specification sections, and to prevent entry of unauthorized persons. Provide access doors with self-closing hardware and locks.

- B. Provide temporary roofing as required during renovation work.

1.09 INTERIOR ENCLOSURES

- A. Provide temporary partitions and ceilings as indicated to separate work areas from Owner-occupied areas, to prevent penetration of dust and moisture into Owner-occupied areas, and to prevent damage to existing materials and equipment.
- B. Construction: Framing and reinforced polyethylene sheet materials with closed joints and sealed edges at intersections with existing surfaces:

1.10 VEHICULAR ACCESS AND PARKING

- A. Comply with regulations relating to use of streets and sidewalks, access to emergency facilities, and access for emergency vehicles.
- B. Coordinate access and haul routes with governing authorities and Owner.
- C. Provide and maintain access to fire hydrants, free of obstructions.
- D. Provide means of removing mud from vehicle wheels before entering streets.
- E. Designated existing on-site roads may be used for construction traffic.
- F. Existing parking areas located at project may be used for construction parking.

1.11 WASTE REMOVAL

- A. See Section 01 7419 - Construction Waste Management and Disposal, for additional requirements.
- B. Provide waste removal facilities and services as required to maintain the site in clean and orderly condition.
- C. Provide containers with lids. Remove trash from site periodically.
- D. If materials to be recycled or re-used on the project must be stored on-site, provide suitable non-combustible containers; locate containers holding flammable material outside the structure unless otherwise approved by the authorities having jurisdiction.

1.12 PROJECT SIGNS - SEE SECTION 01 5813

1.13 FIELD OFFICES

- A. Office: Contractor will have use of the existing building being renovated during this project. Contractors option to utilize a room within this existing building as a field office provided it is returned to its original condition plus any required renovations prior to completion of the project.
- B. Office: Weathertight, with lighting, electrical outlets, heating, cooling equipment, and equipped with sturdy furniture, drawing rack, and drawing display table.
- C. Provide space for Project meetings, with table and chairs to accommodate 6 persons.

1.14 REMOVAL OF UTILITIES, FACILITIES, AND CONTROLS

- A. Remove temporary utilities, equipment, facilities, materials, prior to Date of Substantial Completion inspection.
- B. Remove underground installations to a minimum depth of 2 feet (600 mm). Grade site as indicated.
- C. Clean and repair damage caused by installation or use of temporary work.
- D. Restore existing facilities used during construction to original condition.
- E. Restore new permanent facilities used during construction to specified condition.

PART 2 PRODUCTS - NOT USED

PART 3 EXECUTION - NOT USED

END OF SECTION

SECTION 01 5813
TEMPORARY PROJECT SIGNAGE

PART 1 GENERAL

1.01 SECTION INCLUDES

- A. Project identification sign.

1.02 SUBMITTALS

- A. See Section 01 3000 - Administrative Requirements for submittal procedures.
- B. Shop Drawing: Show content, layout, lettering, color, foundation, structure, sizes and grades of members.

PART 2 PRODUCTS

2.01 SIGN MATERIALS

- A. Structure and Framing: New, wood, structurally adequate.
- B. Sign Surfaces: Exterior grade plywood with medium density overlay, minimum 3/4 inch (19 mm) thick, standard large sizes to minimize joints.
- C. Rough Hardware: Galvanized.
- D. Paint and Primers: Exterior quality, two coats; sign background of color as selected.

2.02 PROJECT IDENTIFICATION SIGN

- A. One painted sign of construction, design, and content indicated on drawings, location designated.
- B. Content:
 - 1. Project number, title, logo and name of Owner as indicated on Contract Documents.
 - 2. Names and titles of Architect and Consultants.
 - 3. Name of Prime Contractor and major Subcontractors.
- C. Graphic Design, Colors, Style of Lettering: Designated by Architect.

PART 3 EXECUTION

3.01 INSTALLATION

- A. Install project identification sign within 30 days after date fixed by Notice to Proceed.
- B. Erect at designated location.
- C. Erect supports and framing on secure foundation, rigidly braced and framed to resist wind loadings.
- D. Install sign surface plumb and level, with butt joints. Anchor securely.
- E. Paint exposed surfaces of sign, supports, and framing.

3.02 MAINTENANCE

- A. Maintain signs and supports clean, repair deterioration and damage.

3.03 REMOVAL

- A. Remove signs, framing, supports, and foundations at completion of Project and restore the area.

END OF SECTION

SECTION 01 6000
PRODUCT REQUIREMENTS

PART 1 GENERAL

1.01 SECTION INCLUDES

- A. General product requirements.
- B. Re-use of existing products.
- C. Transportation, handling, storage and protection.
- D. Product option requirements.
- E. Substitution limitations.
- F. Procedures for Owner-supplied products.
- G. Maintenance materials, including extra materials, spare parts, tools, and software.

1.02 RELATED REQUIREMENTS

- A. Section 01 2500 - Substitution Procedures: Substitutions made during and after the Bidding/Negotiation Phase.
- B. Section 01 6116 - Volatile Organic Compound (VOC) Content Restrictions: Requirements for VOC-restricted product categories.

1.03 SUBMITTALS

- A. Product Data Submittals: Submit manufacturer's standard published data. Mark each copy to identify applicable products, models, options, and other data. Supplement manufacturers' standard data to provide information specific to this Project.
- B. Shop Drawing Submittals: Prepared specifically for this Project; indicate utility and electrical characteristics, utility connection requirements, and location of utility outlets for service for functional equipment and appliances.
- C. Sample Submittals: Illustrate functional and aesthetic characteristics of the product, with integral parts and attachment devices. Coordinate sample submittals for interfacing work.
 - 1. For selection from standard finishes, submit samples of the full range of the manufacturer's standard colors, textures, and patterns.

PART 2 PRODUCTS

2.01 EXISTING PRODUCTS

- A. Do not use materials and equipment removed from existing premises unless specifically required or permitted by the Contract Documents.
- B. Unforeseen historic items encountered remain the property of the Owner; notify Owner promptly upon discovery; protect, remove, handle, and store as directed by Owner.
- C. Existing materials and equipment indicated to be removed, but not to be re-used, relocated, reinstalled, delivered to the Owner, or otherwise indicated as to remain the property of the Owner, become the property of the Contractor; remove from site.

2.02 NEW PRODUCTS

- A. Provide new products unless specifically required or permitted by the Contract Documents.
- B. DO NOT USE products having any of the following characteristics:
 - 1. Containing lead, cadmium, asbestos.
- C. Where all other criteria are met, Contractor shall give preference to products that:
 - 1. If used on interior, have lower emissions, as defined in Section 01 6116.
 - 2. If wet-applied, have lower VOC content, as defined in Section 01 6116.
 - 3. Have a published GreenScreen Chemical Hazard Analysis.

2.03 PRODUCT OPTIONS

- A. Products Specified by Reference Standards or by Description Only: Use any product meeting those standards or description.
- B. Products Specified by Naming One or More Manufacturers: Use a product of one of the manufacturers named and meeting specifications, no options or substitutions allowed.
- C. Products Specified by Naming One or More Manufacturers with a Provision for Substitutions: Submit a request for substitution for any manufacturer not named.

2.04 MAINTENANCE MATERIALS

- A. Furnish extra materials, spare parts, tools, and software of types and in quantities specified in individual specification sections.
- B. Deliver to Project site; obtain receipt prior to final payment.

PART 3 EXECUTION

3.01 SUBSTITUTION LIMITATIONS

- A. See Section 01 2500 - Substitution Procedures.

3.02 OWNER-SUPPLIED PRODUCTS

- A. Owner's Responsibilities:
 - 1. Arrange for and deliver Owner reviewed shop drawings, product data, and samples, to Contractor.
 - 2. Arrange and pay for product delivery to site.
 - 3. On delivery, inspect products jointly with Contractor.
 - 4. Submit claims for transportation damage and replace damaged, defective, or deficient items.
 - 5. Arrange for manufacturers' warranties, inspections, and service.
- B. Contractor's Responsibilities:
 - 1. Review Owner reviewed shop drawings, product data, and samples.
 - 2. Receive and unload products at site; inspect for completeness or damage jointly with Owner.
 - 3. Handle, store, install and finish products.
 - 4. Repair or replace items damaged after receipt.

3.03 TRANSPORTATION AND HANDLING

- A. Package products for shipment in manner to prevent damage; for equipment, package to avoid loss of factory calibration.
- B. If special precautions are required, attach instructions prominently and legibly on outside of packaging.
- C. Coordinate schedule of product delivery to designated prepared areas in order to minimize site storage time and potential damage to stored materials.
- D. Transport and handle products in accordance with manufacturer's instructions.
- E. Transport materials in covered trucks to prevent contamination of product and littering of surrounding areas.
- F. Promptly inspect shipments to ensure that products comply with requirements, quantities are correct, and products are undamaged.
- G. Provide equipment and personnel to handle products by methods to prevent soiling, disfigurement, or damage, and to minimize handling.
- H. Arrange for the return of packing materials, such as wood pallets, where economically feasible.

3.04 STORAGE AND PROTECTION

- A. Designate receiving/storage areas for incoming products so that they are delivered according to installation schedule and placed convenient to work area in order to minimize waste due to excessive materials handling and misapplication.
- B. Store and protect products in accordance with manufacturers' instructions.
- C. Store with seals and labels intact and legible.
- D. Store sensitive products in weather tight, climate controlled, enclosures in an environment favorable to product.
- E. For exterior storage of fabricated products, place on sloped supports above ground.
- F. Protect products from damage or deterioration due to construction operations, weather, precipitation, humidity, temperature, sunlight and ultraviolet light, dirt, dust, and other contaminants.
- G. Comply with manufacturer's warranty conditions, if any.
- H. Cover products subject to deterioration with impervious sheet covering. Provide ventilation to prevent condensation and degradation of products.
- I. Prevent contact with material that may cause corrosion, discoloration, or staining.
- J. Provide equipment and personnel to store products by methods to prevent soiling, disfigurement, or damage.
- K. Arrange storage of products to permit access for inspection. Periodically inspect to verify products are undamaged and are maintained in acceptable condition.

END OF SECTION

SECTION 01 7000
EXECUTION AND CLOSEOUT REQUIREMENTS

PART 1 GENERAL

1.01 SECTION INCLUDES

- A. Examination, preparation, and general installation procedures.
- B. Requirements for alterations work, including selective demolition, _____.
- C. Pre-installation meetings.
- D. Cutting and patching.
- E. Surveying for laying out the work.
- F. Cleaning and protection.
- G. Starting of systems and equipment.
- H. Closeout procedures, including Contractor's Correction Punch List, except payment procedures.
- I. General requirements for maintenance service.

1.02 RELATED REQUIREMENTS

- A. Section 01 5000 - Temporary Facilities and Controls: Temporary exterior enclosures.
- B. Section 01 5000 - Temporary Facilities and Controls: Temporary interior partitions.
- C. Section 07 8400 - Firestopping.

1.03 REFERENCE STANDARDS

- A. NFPA 241 - Standard for Safeguarding Construction, Alteration, and Demolition Operations; 2013.

1.04 SUBMITTALS

- A. See Section 01 3000 - Administrative Requirements, for submittal procedures.
- B. Survey work: Submit name, address, and telephone number of Surveyor before starting survey work.
 - 1. On request, submit documentation verifying accuracy of survey work.
 - 2. Submit a copy of site drawing signed by the Land Surveyor, that the elevations and locations of the work are in conformance with Contract Documents.
 - 3. Submit surveys and survey logs for the project record.
- C. Cutting and Patching: Submit written request in advance of cutting or alteration that affects:
 - 1. Structural integrity of any element of Project.
 - 2. Integrity of weather exposed or moisture resistant element.
 - 3. Efficiency, maintenance, or safety of any operational element.
 - 4. Visual qualities of sight exposed elements.
 - 5. Work of Owner or separate Contractor.
- D. Project Record Documents: Accurately record actual locations of capped and active utilities.

1.05 QUALIFICATIONS

- A. For surveying work, employ a land surveyor registered in North Carolina and acceptable to Architect. Submit evidence of surveyor's Errors and Omissions insurance coverage in the form of an Insurance Certificate. Employ only individual(s) trained and experienced in collecting and recording accurate data relevant to ongoing construction activities,

1.06 PROJECT CONDITIONS

- A. Use of explosives is not permitted.
- B. Grade site to drain. Maintain excavations free of water. Provide, operate, and maintain pumping equipment.

- C. Protect site from puddling or running water. Provide water barriers as required to protect site from soil erosion.
- D. Ventilate enclosed areas to assist cure of materials, to dissipate humidity, and to prevent accumulation of dust, fumes, vapors, or gases.
- E. Dust Control: Execute work by methods to minimize raising dust from construction operations. Provide positive means to prevent air-borne dust from dispersing into atmosphere and over adjacent property.
 - 1. Provide dust-proof barriers between areas of major construction and areas that are to remain as is.
- F. Erosion and Sediment Control: Plan and execute work by methods to control surface drainage from cuts and fills, from borrow and waste disposal areas. Prevent erosion and sedimentation.

1.07 COORDINATION

- A. Coordinate scheduling, submittals, and work of the various sections of the Project Manual to ensure efficient and orderly sequence of installation of interdependent construction elements, with provisions for accommodating items installed later.
- B. Notify affected utility companies and comply with their requirements.
- C. Verify that utility requirements and characteristics of new operating equipment are compatible with building utilities. Coordinate work of various sections having interdependent responsibilities for installing, connecting to, and placing in service, such equipment.
- D. Coordinate space requirements, supports, and installation of mechanical and electrical work that are indicated diagrammatically on drawings. Follow routing indicated for pipes, ducts, and conduit, as closely as practicable; place runs parallel with lines of building. Utilize spaces efficiently to maximize accessibility for other installations, for maintenance, and for repairs.
- E. In finished areas except as otherwise indicated, conceal pipes, ducts, and wiring within the construction. Coordinate locations of fixtures and outlets with finish elements.
- F. Coordinate completion and clean-up of work of separate sections.
- G. After Owner occupancy of premises, coordinate access to site for correction of defective work and work not in accordance with Contract Documents, to minimize disruption of Owner's activities.

PART 2 PRODUCTS

2.01 PATCHING MATERIALS

- A. New Materials: As specified in product sections; match existing products and work for patching and extending work.
- B. Type and Quality of Existing Products: Determine by inspecting and testing products where necessary, referring to existing work as a standard.
- C. Product Substitution: For any proposed change in materials, submit request for substitution described in Section 01 6000 - Product Requirements.

PART 3 EXECUTION

3.01 EXAMINATION

- A. Verify that existing site conditions and substrate surfaces are acceptable for subsequent work. Start of work means acceptance of existing conditions.
- B. Verify that existing substrate is capable of structural support or attachment of new work being applied or attached.
- C. Examine and verify specific conditions described in individual specification sections.
- D. Take field measurements before confirming product orders or beginning fabrication, to minimize waste due to over-ordering or misfabrication.
- E. Verify that utility services are available, of the correct characteristics, and in the correct locations.

- F. Prior to Cutting: Examine existing conditions prior to commencing work, including elements subject to damage or movement during cutting and patching. After uncovering existing work, assess conditions affecting performance of work. Beginning of cutting or patching means acceptance of existing conditions.

3.02 PREPARATION

- A. Clean substrate surfaces prior to applying next material or substance.
- B. Seal cracks or openings of substrate prior to applying next material or substance.
- C. Apply manufacturer required or recommended substrate primer, sealer, or conditioner prior to applying any new material or substance in contact or bond.

3.03 PREINSTALLATION MEETINGS

- A. When required in individual specification sections, convene a preinstallation meeting at the site prior to commencing work of the section.
- B. Require attendance of parties directly affecting, or affected by, work of the specific section.
- C. Notify Architect four days in advance of meeting date.
- D. Prepare agenda and preside at meeting:
 - 1. Review conditions of examination, preparation and installation procedures.
 - 2. Review coordination with related work.
- E. Record minutes and distribute copies within two days after meeting to participants, with two copies to Architect, Owner, participants, and those affected by decisions made.

3.04 LAYING OUT THE WORK

- A. Verify locations of survey control points prior to starting work.
- B. Promptly notify Architect of any discrepancies discovered.
- C. Protect survey control points prior to starting site work; preserve permanent reference points during construction.
- D. Promptly report to Architect the loss or destruction of any reference point or relocation required because of changes in grades or other reasons.
- E. Replace dislocated survey control points based on original survey control. Make no changes without prior written notice to Architect.
- F. Utilize recognized engineering survey practices.
- G. Establish elevations, lines and levels. Locate and lay out by instrumentation and similar appropriate means:
 - 1. Site improvements including pavements; stakes for grading, fill and topsoil placement; utility locations, slopes, and invert elevations.
 - 2. Grid or axis for structures.
 - 3. Building foundation, column locations, ground floor elevations.
- H. Periodically verify layouts by same means.
- I. Maintain a complete and accurate log of control and survey work as it progresses.

3.05 GENERAL INSTALLATION REQUIREMENTS

- A. Install products as specified in individual sections, in accordance with manufacturer's instructions and recommendations, and so as to avoid waste due to necessity for replacement.
- B. Make vertical elements plumb and horizontal elements level, unless otherwise indicated.
- C. Install equipment and fittings plumb and level, neatly aligned with adjacent vertical and horizontal lines, unless otherwise indicated.
- D. Make consistent texture on surfaces, with seamless transitions, unless otherwise indicated.
- E. Make neat transitions between different surfaces, maintaining texture and appearance.

3.06 ALTERATIONS

- A. Drawings showing existing construction and utilities are based on casual field observation and existing record documents only.
 - 1. Verify that construction and utility arrangements are as indicated.
 - 2. Report discrepancies to Architect before disturbing existing installation.
 - 3. Beginning of alterations work constitutes acceptance of existing conditions.
- B. Keep areas in which alterations are being conducted separated from other areas that are to remain as is.
 - 1. Provide, erect, and maintain temporary dustproof partitions of construction as required .
- C. Maintain weatherproof exterior building enclosure except for interruptions required for replacement or modifications; take care to prevent water and humidity damage.
 - 1. Where openings in exterior enclosure exist, provide construction to make exterior enclosure weatherproof.
 - 2. Insulate existing ducts or pipes that are exposed to outdoor ambient temperatures by alterations work.
- D. Remove existing work as indicated and as required to accomplish new work.
 - 1. Remove items indicated on drawings.
 - 2. Where new surface finishes are to be applied to existing work, perform removals, patch, and prepare existing surfaces as required to receive new finish; remove existing finish if necessary for successful application of new finish.
 - 3. Where new surface finishes are not specified or indicated, patch holes and damaged surfaces to match adjacent finished surfaces as closely as possible.
- E. Services (Including but not limited to HVAC, Plumbing, Fire Protection, Electrical, and Telecommunications): Remove, relocate, and extend existing systems to accommodate new construction.
 - 1. Maintain existing active systems that are to remain in operation; maintain access to equipment and operational components; if necessary, modify installation to allow access or provide access panel.
 - 2. Where existing systems or equipment are not active and Contract Documents require reactivation, put back into operational condition; repair supply, distribution, and equipment as required.
 - 3. Verify that abandoned services serve only abandoned facilities.
 - 4. Remove abandoned pipe, ducts, conduits, and equipment, including those above accessible ceilings; remove back to source of supply where possible, otherwise cap stub and tag with identification; patch holes left by removal using materials specified for new construction.
- F. Protect existing work to remain.
 - 1. Prevent movement of structure; provide shoring and bracing if necessary.
 - 2. Perform cutting to accomplish removals neatly and as specified for cutting new work.
 - 3. Repair adjacent construction and finishes damaged during removal work.
- G. Adapt existing work to fit new work: Make as neat and smooth transition as possible.
- H. Patching: Where the existing surface is not indicated to be refinished, patch to match the surface finish that existed prior to cutting. Where the surface is indicated to be refinished, patch so that the substrate is ready for the new finish.
- I. Refinish existing surfaces as indicated:
 - 1. Where rooms or spaces are indicated to be refinished, refinish all visible existing surfaces to remain to the specified condition for each material, with a neat transition to adjacent finishes.
 - 2. If mechanical or electrical work is exposed accidentally during the work, re-cover and refinish to match.
- J. Clean existing systems and equipment.

- K. Remove demolition debris and abandoned items from alterations areas and dispose of off-site; do not burn or bury.
- L. Do not begin new construction in alterations areas before demolition is complete.
- M. Comply with all other applicable requirements of this section.

3.07 CUTTING AND PATCHING

- A. Whenever possible, execute the work by methods that avoid cutting or patching.
- B. See Alterations article above for additional requirements.
- C. Perform whatever cutting and patching is necessary to:
 - 1. Complete the work.
 - 2. Fit products together to integrate with other work.
 - 3. Provide openings for penetration of mechanical, electrical, and other services.
 - 4. Match work that has been cut to adjacent work.
 - 5. Repair areas adjacent to cuts to required condition.
 - 6. Repair new work damaged by subsequent work.
 - 7. Remove samples of installed work for testing when requested.
 - 8. Remove and replace defective and non-conforming work.
- D. Execute work by methods that avoid damage to other work and that will provide appropriate surfaces to receive patching and finishing. In existing work, minimize damage and restore to original condition.
- E. Employ original installer to perform cutting for weather exposed and moisture resistant elements, and sight exposed surfaces.
- F. Cut rigid materials using masonry saw or core drill. Pneumatic tools not allowed without prior approval.
- G. Restore work with new products in accordance with requirements of Contract Documents.
- H. Fit work air tight to pipes, sleeves, ducts, conduit, and other penetrations through surfaces.
- I. At penetrations of fire rated walls, partitions, ceiling, or floor construction, completely seal voids with fire rated material in accordance with Section 07 8400, to full thickness of the penetrated element.
- J. Patching:
 - 1. Finish patched surfaces to match finish that existed prior to patching. On continuous surfaces, refinish to nearest intersection or natural break. For an assembly, refinish entire unit.
 - 2. Match color, texture, and appearance.
 - 3. Repair patched surfaces that are damaged, lifted, discolored, or showing other imperfections due to patching work. If defects are due to condition of substrate, repair substrate prior to repairing finish.

3.08 PROGRESS CLEANING

- A. Maintain areas free of waste materials, debris, and rubbish. Maintain site in a clean and orderly condition.
- B. Remove debris and rubbish from pipe chases, plenums, attics, crawl spaces, and other closed or remote spaces, prior to enclosing the space.
- C. Broom and vacuum clean interior areas prior to start of surface finishing, and continue cleaning to eliminate dust.
- D. Collect and remove waste materials, debris, and trash/rubbish from site periodically and dispose off-site; do not burn or bury.

3.09 PROTECTION OF INSTALLED WORK

- A. Protect installed work from damage by construction operations.
- B. Provide special protection where specified in individual specification sections.

- C. Provide temporary and removable protection for installed products. Control activity in immediate work area to prevent damage.
- D. Provide protective coverings at walls, projections, jambs, sills, and soffits of openings.
- E. Protect finished floors, stairs, and other surfaces from traffic, dirt, wear, damage, or movement of heavy objects, by protecting with durable sheet materials.
- F. Prohibit traffic or storage upon waterproofed or roofed surfaces. If traffic or activity is necessary, obtain recommendations for protection from waterproofing or roofing material manufacturer.
- G. Remove protective coverings when no longer needed; reuse or recycle coverings if possible.

3.10 SYSTEM STARTUP

- A. Coordinate schedule for start-up of various equipment and systems.
- B. Notify Architect and Owner seven days prior to start-up of each item.
- C. Verify that each piece of equipment or system has been checked for proper lubrication, drive rotation, belt tension, control sequence, and for conditions that may cause damage.
- D. Verify tests, meter readings, and specified electrical characteristics agree with those required by the equipment or system manufacturer.
- E. Verify that wiring and support components for equipment are complete and tested.
- F. Execute start-up under supervision of applicable Contractor personnel and manufacturer's representative in accordance with manufacturers' instructions.
- G. When specified in individual specification Sections, require manufacturer to provide authorized representative to be present at site to inspect, check, and approve equipment or system installation prior to start-up, and to supervise placing equipment or system in operation.
- H. Submit a written report that equipment or system has been properly installed and is functioning correctly.

3.11 ADJUSTING

- A. Adjust operating products and equipment to ensure smooth and unhindered operation.

3.12 FINAL CLEANING

- A. Use cleaning materials that are nonhazardous.
- B. Clean interior and exterior glass, surfaces exposed to view; remove temporary labels, stains and foreign substances, polish transparent and glossy surfaces, vacuum carpeted and soft surfaces.
- C. Remove all labels that are not permanent. Do not paint or otherwise cover fire test labels or nameplates on mechanical and electrical equipment.
- D. Clean equipment and fixtures to a sanitary condition with cleaning materials appropriate to the surface and material being cleaned.
- E. Replace filters of operating equipment.
- F. Clean debris from roofs, gutters, downspouts, scuppers, overflow drains, area drains, and drainage systems.
- G. Clean site; sweep paved areas, rake clean landscaped surfaces.
- H. Remove waste, surplus materials, trash/rubbish, and construction facilities from the site; dispose of in legal manner; do not burn or bury.

3.13 CLOSEOUT PROCEDURES

- A. Make submittals that are required by governing or other authorities.
- B. Accompany Project Coordinator on preliminary inspection to determine items to be listed for completion or correction in the Contractor's Correction Punch List for Contractor's Notice of Substantial Completion.

- C. Notify Architect when work is considered ready for Architect's Substantial Completion inspection.
- D. Submit written certification containing Contractor's Correction Punch List, that Contract Documents have been reviewed, work has been inspected, and that work is complete in accordance with Contract Documents and ready for Architect's Substantial Completion inspection.
- E. Conduct Substantial Completion inspection and create Final Correction Punch List containing Architect's and Contractor's comprehensive list of items identified to be completed or corrected and submit to Architect.
- F. Correct items of work listed in Final Correction Punch List and comply with requirements for access to Owner-occupied areas.
- G. Notify Architect when work is considered finally complete and ready for Architect's Substantial Completion final inspection.
- H. Complete items of work determined by Architect listed in executed Certificate of Substantial Completion.

3.14 MAINTENANCE

- A. Provide service and maintenance of components indicated in specification sections.
- B. Maintenance Period: As indicated in specification sections or, if not indicated, not less than one year from the Date of Substantial Completion or the length of the specified warranty, whichever is longer.
- C. Examine system components at a frequency consistent with reliable operation. Clean, adjust, and lubricate as required.
- D. Include systematic examination, adjustment, and lubrication of components. Repair or replace parts whenever required. Use parts produced by the manufacturer of the original component.
- E. Maintenance service shall not be assigned or transferred to any agent or subcontractor without prior written consent of the Owner.

END OF SECTION

SECTION 01 7800
CLOSEOUT SUBMITTALS

PART 1 GENERAL

1.01 SECTION INCLUDES

- A. Project Record Documents.
- B. Operation and Maintenance Data.
- C. Warranties and bonds.

1.02 RELATED REQUIREMENTS

- A. Section 01 3000 - Administrative Requirements: Submittals procedures, shop drawings, product data, and samples.
- B. Section 01 7000 - Execution and Closeout Requirements: Contract closeout procedures.
- C. Individual Product Sections: Specific requirements for operation and maintenance data.
- D. Individual Product Sections: Warranties required for specific products or Work.

1.03 SUBMITTALS

- A. Project Record Documents: Submit documents to Architect with claim for final Application for Payment.
- B. Operation and Maintenance Data:
 - 1. Submit two copies of preliminary draft or proposed formats and outlines of contents before start of Work. Architect will review draft and return one copy with comments.
 - 2. For equipment, or component parts of equipment put into service during construction and operated by Owner, submit completed documents within ten days after acceptance.
 - 3. Submit one copy of completed documents 15 days prior to final inspection. This copy will be reviewed and returned after final inspection, with Architect comments. Revise content of all document sets as required prior to final submission.
 - 4. Submit two sets of revised final documents in final form within 10 days after final inspection.
- C. Warranties and Bonds:
 - 1. Submit within 10 days after date of Substantial Completion, prior to final Application for Payment, leaving date of beginning of time of warranty until date of Final Completion is determined.
 - 2. For items of Work for which acceptance is delayed beyond date of Substantial Completion, submit within 10 days after acceptance, leaving date of beginning of time of warranty until date of Final Completion is determined.

PART 2 PRODUCTS - NOT USED

PART 3 EXECUTION

3.01 PROJECT RECORD DOCUMENTS

- A. Maintain on site one set of the following record documents; record actual revisions to the Work:
 - 1. Drawings.
 - 2. Addenda.
 - 3. Change Orders and other modifications to the Contract.
- B. Ensure entries are complete and accurate, enabling future reference by Owner.
- C. Store record documents separate from documents used for construction.
- D. Record information concurrent with construction progress.
- E. Record Drawings: Legibly mark each item to record actual construction including:
 - 1. Measured horizontal and vertical locations of underground utilities and appurtenances, referenced to permanent surface improvements.

2. Measured locations of internal utilities and appurtenances concealed in construction, referenced to visible and accessible features of the Work.
3. Field changes of dimension and detail.
4. Details not on original Contract drawings.

3.02 OPERATION AND MAINTENANCE DATA

- A. Source Data: For each product or system, list names, addresses and telephone numbers of Subcontractors and suppliers, including local source of supplies and replacement parts.
- B. Product Data: Mark each sheet to clearly identify specific products and component parts, and data applicable to installation. Delete inapplicable information.
- C. Drawings: Supplement product data to illustrate relations of component parts of equipment and systems, to show control and flow diagrams. Do not use Project Record Documents as maintenance drawings.
- D. Typed Text: As required to supplement product data. Provide logical sequence of instructions for each procedure, incorporating manufacturer's instructions.

3.03 OPERATION AND MAINTENANCE DATA FOR MATERIALS AND FINISHES

- A. For Each Product, Applied Material, and Finish:
- B. Instructions for Care and Maintenance: Manufacturer's recommendations for cleaning agents and methods, precautions against detrimental cleaning agents and methods, and recommended schedule for cleaning and maintenance.
- C. Where additional instructions are required, beyond the manufacturer's standard printed instructions, have instructions prepared by personnel experienced in the operation and maintenance of the specific products.

3.04 OPERATION AND MAINTENANCE DATA FOR EQUIPMENT AND SYSTEMS

- A. For Each Item of Equipment and Each System:
 1. Description of unit or system, and component parts.
 2. Identify function, normal operating characteristics, and limiting conditions.
 3. Include performance curves, with engineering data and tests.
 4. Complete nomenclature and model number of replaceable parts.
- B. Where additional instructions are required, beyond the manufacturer's standard printed instructions, have instructions prepared by personnel experienced in the operation and maintenance of the specific products.
- C. Panelboard Circuit Directories: Provide electrical service characteristics, controls, and communications; typed.
- D. Operating Procedures: Include start-up, break-in, and routine normal operating instructions and sequences. Include regulation, control, stopping, shut-down, and emergency instructions. Include summer, winter, and any special operating instructions.
- E. Maintenance Requirements: Include routine procedures and guide for preventative maintenance and trouble shooting; disassembly, repair, and reassembly instructions; and alignment, adjusting, balancing, and checking instructions.
- F. Provide servicing and lubrication schedule, and list of lubricants required.
- G. Include manufacturer's printed operation and maintenance instructions.
- H. Include sequence of operation by controls manufacturer.
- I. Provide original manufacturer's parts list, illustrations, assembly drawings, and diagrams required for maintenance.
- J. Include test and balancing reports.
- K. Additional Requirements: As specified in individual product specification sections.

3.05 ASSEMBLY OF OPERATION AND MAINTENANCE MANUALS

- A. Assemble operation and maintenance data into durable manuals for Owner's personnel use, with data arranged in the same sequence as, and identified by, the specification sections.
- B. Where systems involve more than one specification section, provide separate tabbed divider for each system.
- C. Binders: Commercial quality, 8-1/2 by 11 inch (216 by 280 mm) three D side ring binders with durable plastic covers; 2 inch (50 mm) maximum ring size. When multiple binders are used, correlate data into related consistent groupings.
- D. Cover: Identify each binder with typed or printed title OPERATION AND MAINTENANCE INSTRUCTIONS; identify title of Project; identify subject matter of contents.
- E. Project Directory: Title and address of Project; names, addresses, and telephone numbers of Architect, Consultants, Contractor and subcontractors, with names of responsible parties.
- F. Tables of Contents: List every item separated by a divider, using the same identification as on the divider tab; where multiple volumes are required, include all volumes Tables of Contents in each volume, with the current volume clearly identified.
- G. Dividers: Provide tabbed dividers for each separate product and system; identify the contents on the divider tab; immediately following the divider tab include a description of product and major component parts of equipment.
- H. Text: Manufacturer's printed data, or typewritten data on 20 pound paper.
- I. Drawings: Provide with reinforced punched binder tab. Bind in with text; fold larger drawings to size of text pages.
- J. Arrangement of Contents: Organize each volume in parts as follows:
 - 1. Project Directory.
 - 2. Table of Contents, of all volumes, and of this volume.
 - 3. Operation and Maintenance Data: Arranged by system, then by product category.
 - a. Source data.
 - b. Operation and maintenance data.
 - c. Field quality control data.
 - d. Photocopies of warranties and bonds.

3.06 WARRANTIES AND BONDS

- A. Obtain warranties and bonds, executed in duplicate by responsible Subcontractors, suppliers, and manufacturers, within 10 days after completion of the applicable item of work. Leave date of beginning of time of warranty until date of Final Completion is determined.
- B. Verify that documents are in proper form, contain full information, and are notarized.
- C. Co-execute submittals when required.
- D. Retain warranties and bonds until time specified for submittal.
- E. Include originals of each in operation and maintenance manuals, indexed separately on Table of Contents.

END OF SECTION

SECTION 01 7900
DEMONSTRATION AND TRAINING

PART 1 GENERAL

1.01 SUMMARY

- A. Demonstration of products and systems where indicated in specific specification sections.
- B. Training of Owner personnel in operation and maintenance is required for:
 - 1. All software-operated systems.
 - 2. HVAC systems and equipment.
 - 3. Plumbing equipment.
 - 4. Electrical systems and equipment.
 - 5. Items specified in individual product Sections.
- C. Training of Owner personnel in care, cleaning, maintenance, and repair is required for:
 - 1. Roofing, waterproofing, and other weather-exposed or moisture protection products.
 - 2. Finishes, including flooring, wall finishes, ceiling finishes.
 - 3. Fixtures and fittings.
 - 4. Items specified in individual product Sections.

1.02 RELATED REQUIREMENTS

- A. Section 01 7800 - Closeout Submittals: Operation and maintenance manuals.

1.03 SUBMITTALS

- A. See Section 01 3000 - Administrative Requirements, for submittal procedures.
- B. Training Plan: Owner will designate personnel to be trained; tailor training to needs and skill-level of attendees.
 - 1. Submit to Architect for transmittal to Owner.
 - 2. Submit not less than four weeks prior to start of training.
 - 3. Revise and resubmit until acceptable.
 - 4. Provide an overall schedule showing all training sessions.
 - 5. Include at least the following for each training session:
 - a. Identification, date, time, and duration.
 - b. Description of products and/or systems to be covered.
 - c. Name of firm and person conducting training; include qualifications.
 - d. Intended audience, such as job description.
 - e. Objectives of training and suggested methods of ensuring adequate training.
 - f. Methods to be used, such as classroom lecture, live demonstrations, hands-on, etc.
 - g. Media to be used, such as slides, hand-outs, etc.
 - h. Training equipment required, such as projector, projection screen, etc., to be provided by Contractor.
- C. Training Manuals: Provide training manual for each attendee; allow for minimum of two attendees per training session.
 - 1. Include applicable portion of O&M manuals.
 - 2. Include copies of all hand-outs, slides, overheads, video presentations, etc., that are not included in O&M manuals.
 - 3. Provide one extra copy of each training manual to be included with operation and maintenance data.
- D. Training Reports:
 - 1. Identification of each training session, date, time, and duration.
 - 2. Sign-in sheet showing names and job titles of attendees.
 - 3. List of attendee questions and written answers given, including copies of and references to supporting documentation required for clarification; include answers to questions that could not be answered in original training session.

1.04 QUALITY ASSURANCE

- A. Instructor Qualifications: Familiar with design, operation, maintenance and troubleshooting of the relevant products and systems.
 - 1. Provide as instructors the most qualified trainer of those contractors and/or installers who actually supplied and installed the systems and equipment.
 - 2. Where a single person is not familiar with all aspects, provide specialists with necessary qualifications.

PART 2 PRODUCTS - NOT USED

PART 3 EXECUTION

3.01 DEMONSTRATION - GENERAL

- A. Demonstrations conducted during system start-up do not qualify as demonstrations for the purposes of this section, unless approved in advance by Owner.
- B. Demonstration may be combined with Owner personnel training if applicable.
- C. Operating Equipment and Systems: Demonstrate operation in all modes, including start-up, shut-down, seasonal changeover, emergency conditions, and troubleshooting, and maintenance procedures, including scheduled and preventive maintenance.
 - 1. Perform demonstrations not less than two weeks prior to Substantial Completion.
 - 2. For equipment or systems requiring seasonal operation, perform demonstration for other season within six months.
- D. Non-Operating Products: Demonstrate cleaning, scheduled and preventive maintenance, and repair procedures.
 - 1. Perform demonstrations not less than two weeks prior to Substantial Completion.

3.02 TRAINING - GENERAL

- A. Conduct training on-site unless otherwise indicated.
- B. Owner will provide classroom and seating at no cost to Contractor.
- C. Provide training in minimum two hour segments.
- D. Training schedule will be subject to availability of Owner's personnel to be trained; re-schedule training sessions as required by Owner; once schedule has been approved by Owner failure to conduct sessions according to schedule will be cause for Owner to charge Contractor for personnel "show-up" time.
- E. Review of Facility Policy on Operation and Maintenance Data: During training discuss:
 - 1. The location of the O&M manuals and procedures for use and preservation; backup copies.
 - 2. Typical contents and organization of all manuals, including explanatory information, system narratives, and product specific information.
 - 3. Typical uses of the O&M manuals.
- F. Product- and System-Specific Training:
 - 1. Review the applicable O&M manuals.
 - 2. For systems, provide an overview of system operation, design parameters and constraints, and operational strategies.
 - 3. Review instructions for proper operation in all modes, including start-up, shut-down, seasonal changeover and emergency procedures, and for maintenance, including preventative maintenance.
 - 4. Provide hands-on training on all operational modes possible and preventive maintenance.
 - 5. Emphasize safe and proper operating requirements; discuss relevant health and safety issues and emergency procedures.
 - 6. Discuss common troubleshooting problems and solutions.
 - 7. Discuss any peculiarities of equipment installation or operation.
 - 8. Discuss warranties and guarantees, including procedures necessary to avoid voiding coverage.

9. Review recommended tools and spare parts inventory suggestions of manufacturers.
 10. Review spare parts and tools required to be furnished by Contractor.
 11. Review spare parts suppliers and sources and procurement procedures.
- G. Be prepared to answer questions raised by training attendees; if unable to answer during training session, provide written response within three days.

END OF SECTION

SECTION 02 4100
DEMOLITION

PART 1 GENERAL

1.01 SECTION INCLUDES

- A. Building demolition .
- B. Selective demolition of built site elements.
- C. Selective demolition of building elements for alteration purposes.
- D. Abandonment and removal of existing utilities and utility structures.

1.02 RELATED REQUIREMENTS

- A. Section 01 1000 - Summary: Limitations on Contractor's use of site and premises.
- B. Section 01 1000 - Summary: Description of items to be salvaged or removed for re-use by Contractor.
- C. Section 01 5000 - Temporary Facilities and Controls: Site fences, security, protective barriers, and waste removal.
- D. Section 01 6000 - Product Requirements: Handling and storage of items removed for salvage and relocation.
- E. Section 01 7000 - Execution and Closeout Requirements: Project conditions; protection of bench marks, survey control points, and existing construction to remain; reinstallation of removed products; temporary bracing and shoring.
- F. Section 01 7419 - Construction Waste Management and Disposal: Limitations on disposal of removed materials; requirements for recycling.
- G. Section 31 2323 - Fill: Fill material for filling holes, pits, and excavations generated as a result of removal operations.

1.03 REFERENCE STANDARDS

- A. 29 CFR 1926 - U.S. Occupational Safety and Health Standards; current edition.
- B. NFPA 241 - Standard for Safeguarding Construction, Alteration, and Demolition Operations; 2013.

1.04 SUBMITTALS

- A. See Section 01 3000 - Administrative Requirements, for submittal procedures.
- B. Site Plan: Showing:
 - 1. Areas for temporary construction and field offices.
- C. Project Record Documents: Accurately record actual locations of capped and active utilities and subsurface construction.

1.05 QUALITY ASSURANCE

- A. Demolition Firm Qualifications: Company specializing in the type of work required.
 - 1. Minimum of 5 years of documented experience.

PART 2 PRODUCTS

2.01 MATERIALS

- A. Fill Material: As specified in Section 31 2323 - Fill.

PART 3 EXECUTION

3.01 SCOPE

- A. Remove the entire building designated Building - .
- B. Remove paving and curbs as required to accomplish new work.
- C. Remove all other paving and curbs as indicated on drawings.

- D. Remove fences and gates.
- E. Remove other items indicated, for salvage, relocation, recycling, and _____.
- F. Fill excavations, open pits, and holes in ground areas generated as result of removals, using specified fill; compact fill as specified in Section 31 2200.

3.02 GENERAL PROCEDURES AND PROJECT CONDITIONS

- A. Comply with other requirements specified in Section 01 7000.
- B. Comply with applicable codes and regulations for demolition operations and safety of adjacent structures and the public.
 - 1. Obtain required permits.
 - 2. Comply with applicable requirements of NFPA 241.
 - 3. Use of explosives is not permitted.
 - 4. Take precautions to prevent catastrophic or uncontrolled collapse of structures to be removed; do not allow worker or public access within range of potential collapse of unstable structures.
 - 5. Provide, erect, and maintain temporary barriers and security devices.
 - 6. Use physical barriers to prevent access to areas that could be hazardous to workers or the public.
 - 7. Conduct operations to minimize effects on and interference with adjacent structures and occupants.
 - 8. Do not close or obstruct roadways or sidewalks without permit.
 - 9. Conduct operations to minimize obstruction of public and private entrances and exits; do not obstruct required exits at any time; protect persons using entrances and exits from removal operations.
 - 10. Obtain written permission from owners of adjacent properties when demolition equipment will traverse, infringe upon or limit access to their property.
- C. Do not begin removal until receipt of notification to proceed from Owner.
- D. Protect existing structures and other elements that are not to be removed.
 - 1. Provide bracing and shoring.
 - 2. Prevent movement or settlement of adjacent structures.
 - 3. Stop work immediately if adjacent structures appear to be in danger.
- E. Hazardous Materials: Comply with 29 CFR 1926 and state and local regulations.
- F. Partial Removal of Paving and Curbs: Neatly saw cut at right angle to surface.

3.03 EXISTING UTILITIES

- A. Coordinate work with utility companies; notify before starting work and comply with their requirements; obtain required permits.
- B. Protect existing utilities to remain from damage.
- C. Do not disrupt public utilities without permit from authority having jurisdiction.
- D. Do not close, shut off, or disrupt existing life safety systems that are in use without at least 7 days prior written notification to Owner.
- E. Do not close, shut off, or disrupt existing utility branches or take-offs that are in use without at least 3 days prior written notification to Owner.
- F. Locate and mark utilities to remain; mark using highly visible tags or flags, with identification of utility type; protect from damage due to subsequent construction, using substantial barricades if necessary.
- G. Remove exposed piping, valves, meters, equipment, supports, and foundations of disconnected and abandoned utilities.
- H. Prepare building demolition areas by disconnecting and capping utilities outside the demolition zone; identify and mark utilities to be subsequently reconnected, in same manner as other utilities to remain.

3.04 SELECTIVE DEMOLITION FOR ALTERATIONS

- A. Drawings showing existing construction and utilities are based on casual field observation and existing record documents only.
 - 1. Verify that construction and utility arrangements are as indicated.
 - 2. Report discrepancies to Architect before disturbing existing installation.
 - 3. Beginning of demolition work constitutes acceptance of existing conditions that would be apparent upon examination prior to starting demolition.
- B. Maintain weatherproof exterior building enclosure except for interruptions required for replacement or modifications; take care to prevent water and humidity damage.
- C. Remove existing work as indicated and as required to accomplish new work.
 - 1. Remove items indicated on drawings.
- D. Services (Including but not limited to HVAC, Plumbing, Fire Protection, Electrical, and Telecommunications): Remove existing systems and equipment as indicated.
 - 1. Maintain existing active systems that are to remain in operation; maintain access to equipment and operational components.
 - 2. Where existing active systems serve occupied facilities but are to be replaced with new services, maintain existing systems in service until new systems are complete and ready for service.
 - 3. Verify that abandoned services serve only abandoned facilities before removal.
 - 4. Remove abandoned pipe, ducts, conduits, and equipment, including those above accessible ceilings; remove back to source of supply where possible, otherwise cap stub and tag with identification.
- E. Protect existing work to remain.
 - 1. Prevent movement of structure; provide shoring and bracing if necessary.
 - 2. Perform cutting to accomplish removals neatly and as specified for cutting new work.
 - 3. Repair adjacent construction and finishes damaged during removal work.
 - 4. Patch as specified for patching new work.

3.05 DEBRIS AND WASTE REMOVAL

- A. Remove debris, junk, and trash from site.
- B. Remove from site all materials not to be reused on site; comply with requirements of Section 01 7419 - Waste Management.
- C. Leave site in clean condition, ready for subsequent work.
- D. Clean up spillage and wind-blown debris from public and private lands.

END OF SECTION

SECTION 03 0516
UNDERSLAB VAPOR BARRIER

PART 1 GENERAL

1.01 SECTION INCLUDES

- A. Sheet vapor barrier under concrete slabs on grade.

1.02 REFERENCE STANDARDS

- A. ASTM E1643 - Standard Practice for Selection, Design, Installation and Inspection of Water Vapor Retarders Used in Contact with Earth or Granular Fill Under Concrete Slabs; 2011 (Reapproved 2017).
- B. ASTM E1745 - Standard Specification for Plastic Water Vapor Retarders Used in Contact with Soil or Granular Fill under Concrete Slabs; 2017.

1.03 SUBMITTALS

- A. See Section 01 3000 - Administrative Requirements, for submittal procedures.
- B. Product Data: Submit manufacturers' data on manufactured products.
- C. Samples: Submit samples of underslab vapor barrier to be used.
- D. Manufacturer's Installation Instructions: Indicate installation procedures and interface required with adjacent construction.

PART 2 PRODUCTS

2.01 MATERIALS

- A. Underslab Vapor Barrier:
 - 1. Water Vapor Permeance: Not more than 0.010 perms (0.6 ng/(s m² Pa)), maximum.
 - 2. Thickness: 15 mils (0.4 mm).
 - 3. Manufacturers:
 - a. Stego Industries LLC; Stego Wrap Vapor Barrier (15-mil): www.stegoindustries.com.
 - b. Fortifiber Building Systems Group; Moistop Ultra 15.
 - c. Meadows, W.R., Inc.; Perminator 15mil.
- B. Accessory Products: Vapor barrier manufacturer's recommended tape, adhesive, mastic, etc., for sealing seams and penetrations in vapor barrier.

PART 3 EXECUTION

3.01 EXAMINATION

- A. Verify that surface over which vapor barrier is to be installed is complete and ready before proceeding with installation of vapor barrier.

3.02 INSTALLATION

- A. Install vapor barrier in accordance with manufacturer's instructions and ASTM E1643.
- B. Install vapor barrier under interior slabs on grade; lap sheet over footings and seal to foundation walls.
- C. Lap joints minimum 6 inches (150 mm).
- D. Seal joints, seams and penetrations watertight with manufacturer's recommended products and follow manufacturer's written instructions.
- E. No penetration of vapor barrier is allowed except for reinforcing steel and permanent utilities.
- F. Repair damaged vapor retarder before covering with other materials.

END OF SECTION

SECTION 03 3000 - CAST-IN-PLACE CONCRETE

PART 1 - GENERAL

1.1 RELATED DOCUMENTS

- A. Drawings and general provisions of the Contract, including General and Supplementary Conditions and Division 01 Specification Sections, apply to this Section.

1.2 SUMMARY

- A. Section includes cast-in-place concrete, including formwork, reinforcement, concrete materials, mixture design, placement procedures, and finishes, for the following:
 - 1. Footings.
 - 2. Foundation walls.
 - 3. Slabs-on-grade.
- B. Related Sections:
 - 1. Division 32 for concrete pavement and walks.

1.3 DEFINITIONS

- A. Cementitious Materials: Portland cement alone or in combination with one or more of the following: blended hydraulic cement, fly ash and other pozzolans, ground granulated blast-furnace slag, and silica fume; subject to compliance with requirements.

1.4 ACTION SUBMITTALS

- A. Product Data: For each type of product indicated.
- B. Design Mixtures: For each concrete mixture. Submit alternate design mixtures when characteristics of materials, Project conditions, weather, test results, or other circumstances warrant adjustments.
 - 1. Indicate amounts of mixing water to be withheld for later addition at Project site.
- C. Steel Reinforcement Shop Drawings: Placing drawings that detail fabrication, bending, and placement. Include bar sizes, lengths, material, grade, bar schedules, stirrup spacing, bent bar diagrams, bar arrangement, splices and laps, mechanical connections, tie spacing, hoop spacing, and supports for concrete reinforcement.
- D. Construction Joint Layout: Indicate proposed construction joints required to construct the structure.
 - 1. Location of construction joints is subject to approval of the Architect.
- E. Samples: For vapor retarder.

1.5 INFORMATIONAL SUBMITTALS

- A. Qualification Data: For Installer and manufacturer.
- B. Welding certificates.
- C. Material Certificates: For each of the following, signed by manufacturers:

1. Cementitious materials.
2. Admixtures.
3. Steel reinforcement and accessories.
4. Curing compounds.
5. Bonding agents.
6. Adhesives.
7. Vapor retarders.
8. Semirigid joint filler.
9. Joint-filler strips.
10. Repair materials.

- D. Material Test Reports: For the following, from a qualified testing agency, indicating compliance with requirements:
1. Aggregates. Include service record data indicating absence of deleterious expansion of concrete due to alkali aggregate reactivity.
- E. Floor surface flatness and levelness measurements indicating compliance with specified tolerances.
- F. Field quality-control reports.
- G. Minutes of preinstallation conference.

1.6 QUALITY ASSURANCE

- A. Installer Qualifications: A qualified installer who employs on Project personnel qualified as ACI-certified Flatwork Technician and Finisher and a supervisor who is an ACI-certified Concrete Flatwork Technician.
- B. Manufacturer Qualifications: A firm experienced in manufacturing ready-mixed concrete products and that complies with ASTM C 94/C 94M requirements for production facilities and equipment.
1. Manufacturer certified according to NRMCA's "Certification of Ready Mixed Concrete Production Facilities."
- C. Source Limitations: Obtain each type or class of cementitious material of the same brand from the same manufacturer's plant, obtain aggregate from single source, and obtain admixtures from single source from single manufacturer.
- D. Welding Qualifications: Qualify procedures and personnel according to AWS D1.4/D 1.4M, "Structural Welding Code - Reinforcing Steel."
- E. ACI Publications: Comply with the following unless modified by requirements in the Contract Documents:
1. ACI 301, "Specifications for Structural Concrete," Sections 1 through 5."
 2. ACI 117, "Specifications for Tolerances for Concrete Construction and Materials."
- F. Concrete Testing Service: Engage a qualified independent testing agency to perform material evaluation tests and to design concrete mixtures.
1. Testing Agency Qualifications: An independent agency, acceptable to authorities having jurisdiction, qualified according to ASTM C 1077 and ASTM E 329 for testing indicated.
 - a. Personnel conducting field tests shall be qualified as ACI Concrete Field Testing Technician, Grade 1, according to ACI CP-1 or an equivalent certification program.
 - b. Personnel performing laboratory tests shall be ACI-certified Concrete Strength Testing Technician and Concrete Laboratory Testing Technician - Grade I. Testing Agency

laboratory supervisor shall be an ACI-certified Concrete Laboratory Testing Technician - Grade II.

- G. Preinstallation Conference: Conduct conference at Project site.
1. Before submitting design mixtures, review concrete design mixture and examine procedures for ensuring quality of concrete materials. Require representatives of each entity directly concerned with cast-in-place concrete to attend, including the following:
 - a. Contractor's superintendent.
 - b. Independent testing agency responsible for concrete design mixtures.
 - c. Ready-mix concrete manufacturer.
 - d. Concrete subcontractor.
 - e. Special concrete finish subcontractor.
 2. Review testing and inspecting agency procedures for field quality control, concrete finishes and finishing, cold- and hot-weather concreting procedures, curing procedures, construction contraction and isolation joints, and joint-filler strips, vapor-retarder installation, anchor rod and anchorage device installation tolerances, steel reinforcement installation, floor and slab flatness and levelness measurement, concrete repair procedures, and concrete protection.
 3. Review floor finishes to be installed and coordinate with curing methods to be used.

1.7 DELIVERY, STORAGE, AND HANDLING

- A. Steel Reinforcement: Deliver, store, and handle steel reinforcement to prevent bending and damage.

PART 2 - PRODUCTS

2.1 FORM-FACING MATERIALS

- A. Rough-Formed Finished Concrete: Plywood, lumber, metal, or another approved material. Provide lumber dressed on at least two edges and one side for tight fit.
- B. Chamfer Strips: Wood, metal, PVC, or rubber strips, 3/4 by 3/4 inch, minimum.
- C. Rustication Strips: Wood, metal, PVC, or rubber strips, kerfed for ease of form removal.

2.2 STEEL REINFORCEMENT

- A. Reinforcing Bars: ASTM A 615/A 615M, Grade 60, deformed.
- B. Plain-Steel Welded Wire Reinforcement: ASTM A 185/A 185M, plain, fabricated from as-drawn steel wire into flat sheets.

2.3 REINFORCEMENT ACCESSORIES

- A. Bar Supports: Bolsters, chairs, spacers, and other devices for spacing, supporting, and fastening reinforcing bars and welded wire reinforcement in place. Manufacture bar supports from steel wire, plastic, or precast concrete according to CRSI's "Manual of Standard Practice," of greater compressive strength than concrete and as follows:
1. For concrete surfaces exposed to view where legs of wire bar supports contact forms, use CRSI Class 1 plastic-protected steel wire or CRSI Class 2 stainless-steel bar supports.

2.4 CONCRETE MATERIALS

- A. Cementitious Material: Use the following cementitious materials, of the same type, brand, and source, throughout Project:
 - 1. Portland Cement: ASTM C 150, Type I/II. Supplement with the following:
 - a. Fly Ash: ASTM C 618, Class F.
- B. Normal-Weight Aggregates: ASTM C 33, Class 3S coarse aggregate or better, graded. Provide aggregates from a single source with documented service record data of at least 10 years' satisfactory service in similar applications and service conditions using similar aggregates and cementitious materials.
 - 1. Maximum Coarse-Aggregate Size: 3/4 inch nominal.
 - 2. Fine Aggregate: Free of materials with deleterious reactivity to alkali in cement.
- C. Water: ASTM C 94/C 94M and potable.

2.5 ADMIXTURES

- A. Air-Entraining Admixture: ASTM C 260.
- B. Chemical Admixtures: Provide admixtures certified by manufacturer to be compatible with other admixtures and that will not contribute water-soluble chloride ions exceeding those permitted in hardened concrete. Do not use calcium chloride or admixtures containing calcium chloride.
 - 1. Water-Reducing Admixture: ASTM C 494/C 494M, Type A.
 - 2. Retarding Admixture: ASTM C 494/C 494M, Type B.
 - 3. Water-Reducing and Retarding Admixture: ASTM C 494/C 494M, Type D.
 - 4. High-Range, Water-Reducing Admixture: ASTM C 494/C 494M, Type F.
 - 5. High-Range, Water-Reducing and Retarding Admixture: ASTM C 494/C 494M, Type G.
 - 6. Plasticizing and Retarding Admixture: ASTM C 1017/C 1017M, Type II.
- C. Set-Accelerating Corrosion-Inhibiting Admixture: Commercially formulated, anodic inhibitor or mixed cathodic and anodic inhibitor; capable of forming a protective barrier and minimizing chloride reactions with steel reinforcement in concrete and complying with ASTM C 494/C 494M, Type C.
 - 1. Products: Subject to compliance with requirements, products that may be incorporated into the Work include the following:
 - a. Axim Italcementi Group, Inc.; CATEXOL CN-CI
 - b. BASF Construction Chemicals - Building Systems; Rheocrete CNI
 - c. Euclid Chemical Company (The), an RPM company; ARRMATECT, EUCON BCN, or EUCON CIA
 - d. Grace Construction Products, W. R. Grace & Co.; DCI
 - e. Sika Corporation; Sika CNI
- D. Synthetic Macro-Fiber: Polyolefin macro-fibers engineered and designed for use in concrete, complying with ASTM C 1116/C 1116M, Type III, 1 to 2-1/4 inches (25 to 57 mm) long.
 - 1. Products: Subject to compliance with requirements, provide one of the following:
 - a. Euclid Chemical Company (The), an RPM company; Tuf-Strand SF.
 - b. FORTA Corporation; FORTA FERRO.
 - c. Grace Construction Products, W. R. Grace & Co.; Strux 90/40.
 - d. Nycon, Inc.; XL.
 - e. Propex Concrete Systems Corp.; Fibermesh 650.
 - f. Sika Corporation; Sika Fiber MS.

2.6 VAPOR RETARDERS

- A. Sheet Vapor Retarder: ASTM E 1745, Class A. Include manufacturer's recommended adhesive or pressure-sensitive tape. Maximum perm rating of 0.01.
 - 1. Products: Subject to compliance with requirements, available products that may be incorporated into the Work include the following:
 - a. Fortifiber Building Systems Group; Moistop Ultra 15
 - b. Grace Construction Products, W. R. Grace & Co.; Florprufe 120
 - c. Insulation Solutions, Inc.; Viper VaporCheck II
 - d. Meadows, W. R., Inc.; Perminator 15 mil
 - e. Raven Industries Inc.; Vapor Block 15
 - f. Reef Industries, Inc.; Griffolyn 15 mil Green
 - g. Stego Industries, LLC; Stego Wrap 15 mil Class A
 - h. Tex-Trude; Xtreme 15 mil
 - 2. Provide manufacturer's compatible sealer system for penetrations.
- B. Granular Fill: Provide one of the following:
 - a. Clean mixture of crushed stone or crushed or uncrushed gravel; ASTM D 448, Size 57, with 100 percent passing a 1-1/2-inch sieve and 0 to 5 percent passing a No. 8 sieve.
 - b. Clean sands with less than 3 percent fines. Materials to be verified by a qualified Geotechnical Engineer.

2.7 CURING MATERIALS

- A. Evaporation Retarder: Waterborne, monomolecular film forming, manufactured for application to fresh concrete.
 - 1. Products: Subject to compliance with requirements, available products that may be incorporated into the Work include the following:
 - a. BASF Construction Chemicals - Building Systems; Confilm
 - b. ChemMasters; SprayFilm
 - c. Conspec by Dayton Superior; Aquafilm
 - d. Dayton Superior Corporation; Sure Film (J-74)
 - e. Euclid Chemical Company (The), an RPM company; Eucobar
 - f. L&M Construction Chemicals, Inc.; E-CON
 - g. Meadows, W. R., Inc.; EVAPRE
 - h. Sika Corporation; SikaFilm
 - i. Symons by Dayton Superior; Finishing Aid
 - j. Unitex; PRO-FILM
- B. Absorptive Cover: AASHTO M 182, Class 2, burlap cloth made from jute or kenaf, weighing approximately 9 oz./sq. yd. when dry.
- C. Moisture-Retaining Cover: ASTM C 171, polyethylene film or white burlap-polyethylene sheet.
- D. Water: Potable.
- E. Clear, Waterborne, Membrane-Forming Curing Compound: ASTM C 309, Type 1, Class B, nondissipating, certified by curing compound manufacturer to not interfere with bonding of floor covering.

1. Products: Subject to compliance with requirements, available products that may be incorporated into the Work include the following:
 - a. Anti-Hydro International, Inc.; AH Clear Cure WB
 - b. BASF Construction Chemicals - Building Systems; Kure-N-Seal WB
 - c. ChemMasters; Safe-Cure & Seal 20
 - d. Conspec by Dayton Superior; Cure and Seal WB
 - e. Cresset Chemical Company; Crete-Trete 309-VOC Cure & Seal
 - f. Dayton Superior Corporation; Safe Cure and Seal (J-18)
 - g. Euclid Chemical Company (The), an RPM company; Aqua Cure VOX; Clearseal WB 150
 - h. L&M Construction Chemicals, Inc.; Dress & Seal WB
 - i. Meadows, W. R., Inc.; Vocomp-20
 - j. Symons by Dayton Superior; Cure & Seal 18 Percent E

2.8 RELATED MATERIALS

- A. Expansion- and Isolation-Joint-Filler Strips: ASTM D 1751, asphalt-saturated cellulosic fiber.
- B. Semirigid Joint Filler: Two-component, semirigid, 100 percent solids, epoxy resin with a Type A shore durometer hardness of 80 per ASTM D 2240.
- C. Bonding Agent: ASTM C 1059/C 1059M, Type II, non-redispersible, acrylic emulsion or styrene butadiene.
- D. Epoxy Bonding Adhesive: ASTM C 881, two-component epoxy resin, capable of humid curing and bonding to damp surfaces, of class suitable for application temperature and of grade to suit requirements, and as follows:
 1. Types IV and V, load bearing, for bonding hardened or freshly mixed concrete to hardened concrete.

2.9 REPAIR MATERIALS

- A. Repair Underlayment: Cement-based, polymer-modified, self-leveling product that can be applied in thicknesses from 1/8 inch and that can be feathered at edges to match adjacent floor elevations.
 1. Cement Binder: ASTM C 150, portland cement or hydraulic or blended hydraulic cement as defined in ASTM C 219.
 2. Primer: Product of underlayment manufacturer recommended for substrate, conditions, and application.
 3. Aggregate: Well-graded, washed gravel, 1/8 to 1/4 inch or coarse sand as recommended by underlayment manufacturer.
 4. Compressive Strength: Not less than 4100 psi at 28 days when tested according to ASTM C 109/C 109M.
- B. Repair Overlayment: Cement-based, polymer-modified, self-leveling product that can be applied in thicknesses from 1/4 inch and that can be filled in over a scarified surface to match adjacent floor elevations.
 1. Cement Binder: ASTM C 150, portland cement or hydraulic or blended hydraulic cement as defined in ASTM C 219.
 2. Primer: Product of topping manufacturer recommended for substrate, conditions, and application.
 3. Aggregate: Well-graded, washed gravel, 1/8 to 1/4 inch or coarse sand as recommended by topping manufacturer.
 4. Compressive Strength: Not less than 5000 psi at 28 days when tested according to ASTM C 109/C 109M.

2.10 CONCRETE MIXTURES, GENERAL

- A. Prepare design mixtures for each type and strength of concrete, proportioned on the basis of laboratory trial mixture or field test data, or both, according to ACI 301.
 - 1. Use a qualified independent testing agency for preparing and reporting proposed mixture designs based on laboratory trial mixtures.
- B. Cementitious Materials: Limit percentage, by weight, of cementitious materials other than portland cement in concrete as follows:
 - 1. Fly Ash: 25 percent.
 - 2. Combined Fly Ash and Pozzolan: 25 percent.
- C. Limit water-soluble, chloride-ion content in hardened concrete to 0.06 percent by weight of cement.
- D. Admixtures: Use admixtures according to manufacturer's written instructions.
 - 1. Use water-reducing, high-range water-reducing or plasticizing admixture in concrete, as required, for placement and workability.
 - 2. Use water-reducing and retarding admixture when required by high temperatures, low humidity, or other adverse placement conditions.
 - 3. Use water-reducing admixture in pumped concrete, concrete for heavy-use industrial slabs and parking structure slabs, concrete required to be watertight, and concrete with a water-cementitious materials ratio below 0.50.
 - 4. Use corrosion-inhibiting admixture in concrete mixtures where indicated.

2.11 CONCRETE MIXTURES FOR BUILDING ELEMENTS

- A. Footings: Proportion normal-weight concrete mixture as follows:
 - 1. Minimum Compressive Strength: 3000 psi at 28 days.
 - 2. Slump Limit: 4 inches before adding high-range water-reducing admixture or plasticizing admixture, plus or minus 1 inch.
- B. Slabs-on-Grade: Proportion normal-weight concrete mixture as follows:
 - 1. Minimum Compressive Strength – typical interior slab: 3000 psi at 28 days.
 - 2. Minimum Compressive Strength – typical exterior slab: 4000 psi (27.6 MPa) at 28 days.
 - 3. Slump Limit: 4 inches, plus or minus 1 inch.
 - 4. Air Content: For exterior broom finished concrete only; 6 percent, plus or minus 1.5 percent at point of delivery for 3/4-inch nominal maximum aggregate size.
 - 5. Air Content: Do not allow air content of trowel-finished floors to exceed 3 percent.
 - 6. Synthetic Macro-Fiber: Uniformly disperse in concrete mixture at manufacturer's recommended rate, but not less than 3.0 lb/cu. yd. (1.5 kg/cu. m).

2.12 FABRICATING REINFORCEMENT

- A. Fabricate steel reinforcement according to CRSI's "Manual of Standard Practice."

2.13 CONCRETE MIXING

- A. Ready-Mixed Concrete: Measure, batch, mix, and deliver concrete according to ASTM C 94/C 94M, and furnish batch ticket information.

1. When air temperature is between 85 and 90 deg F, reduce mixing and delivery time from 1-1/2 hours to 75 minutes; when air temperature is above 90 deg F, reduce mixing and delivery time to 60 minutes.

PART 3 - EXECUTION

3.1 FORMWORK

- A. Construct formwork so concrete members and structures are of size, shape, alignment, elevation, and position indicated, within tolerance limits of ACI 117.
- B. Limit concrete surface irregularities, designated by ACI 347 as abrupt or gradual, as follows:
 1. Class A, 1/8 inch (3.2 mm) for smooth-formed finished surfaces.
- C. Construct forms tight enough to prevent loss of concrete mortar.
- D. Fabricate forms for easy removal without hammering or prying against concrete surfaces. Provide crush or wrecking plates where stripping may damage cast concrete surfaces. Provide top forms for inclined surfaces steeper than 1.5 horizontal to 1 vertical.
 1. Install keyways, reglets, recesses, and the like, for easy removal.
 2. Do not use rust-stained steel form-facing material.
- E. Set edge forms, bulkheads, and intermediate screed strips for slabs to achieve required elevations and slopes in finished concrete surfaces. Provide and secure units to support screed strips; use strike-off templates or compacting-type screeds.
- F. Provide temporary openings for cleanouts and inspection ports where interior area of formwork is inaccessible. Close openings with panels tightly fitted to forms and securely braced to prevent loss of concrete mortar. Locate temporary openings in forms at inconspicuous locations.
- G. Chamfer exterior corners and edges of permanently exposed concrete.
- H. Form openings, chases, offsets, sinkages, keyways, reglets, blocking, screeds, and bulkheads required in the Work. Determine sizes and locations from trades providing such items.
- I. Clean forms and adjacent surfaces to receive concrete. Remove chips, wood, sawdust, dirt, and other debris just before placing concrete.
- J. Retighten forms and bracing before placing concrete, as required, to prevent mortar leaks and maintain proper alignment.
- K. Coat contact surfaces of forms with form-release agent, according to manufacturer's written instructions, before placing reinforcement.

3.2 EMBEDDED ITEMS

- A. Place and secure anchorage devices and other embedded items required for adjoining work that is attached to or supported by cast-in-place concrete. Use setting drawings, templates, diagrams, instructions, and directions furnished with items to be embedded.
 1. Install anchor rods, accurately located, to elevations required and complying with tolerances in Section 7.5 of AISC's "Code of Standard Practice for Steel Buildings and Bridges."

3.3 VAPOR RETARDERS

- A. Sheet Vapor Retarders: Place, protect, and repair sheet vapor retarder according to ASTM E 1643 and manufacturer's written instructions.
 - 1. Following leveling and tamping of granular base for slabs on grade, place vapor barrier sheeting with longest dimension parallel with direction of pour and face laps away from the expected direction of the placement whenever possible.
 - 2. Extend vapor barrier to the perimeter of the slab. If practicable, terminate it at the top of the slab, otherwise (a) at a point acceptable to the structural engineer or (b) where obstructed by impediments, such as dowels, waterstops, or any other site condition requiring early termination of the vapor barrier. At the point of termination, seal vapor barrier to the foundation wall, grade beam or slab itself.
 - 3. Lap joints 6 inches and seal with manufacturer's recommended tape.
 - 4. Apply seam tape to a clean and dry vapor barrier.
 - 5. Seal all penetrations (including pipes) per manufacturer's instructions.
 - 6. Avoid the use of non-permanent stakes driven through vapor retarder.
 - 7. If non-permanent stakes are driven through vapor retarder, repair as recommended by vapor retarder manufacturer.
 - 8. Repair damaged areas with vapor barrier material of similar (or better) permeance, puncture and tensile.

3.4 STEEL REINFORCEMENT

- A. General: Comply with CRSI's "Manual of Standard Practice" for placing reinforcement.
 - 1. Do not cut or puncture vapor retarder. Repair damage and reseal vapor retarder before placing concrete.
- B. Clean reinforcement of loose rust and mill scale, earth, ice, and other foreign materials that would reduce bond to concrete.
- C. Accurately position, support, and secure reinforcement against displacement. Locate and support reinforcement with bar supports to maintain minimum concrete cover. Do not tack weld crossing reinforcing bars.
 - 1. Weld reinforcing bars according to AWS D1.4/D 1.4M, where indicated.
- D. Set wire ties with ends directed into concrete, not toward exposed concrete surfaces.
- E. Install welded wire reinforcement in longest practicable lengths on bar supports spaced to minimize sagging. Lap edges and ends of adjoining sheets at least one mesh spacing. Offset laps of adjoining sheet widths to prevent continuous laps in either direction. Lace overlaps with wire.

3.5 JOINTS

- A. General: Construct joints true to line with faces perpendicular to surface plane of concrete.
- B. Construction Joints: Install so strength and appearance of concrete are not impaired, at locations indicated or as approved by Architect.
 - 1. Place joints perpendicular to main reinforcement. Continue reinforcement across construction joints unless otherwise indicated. Do not continue reinforcement through sides of strip placements of floors and slabs.
 - 2. Form keyed joints as indicated. Embed keys at least 1-1/2 inches into concrete.
 - 3. Use a bonding agent at locations where fresh concrete is placed against hardened or partially hardened concrete surfaces.

- C. Contraction Joints in Slabs-on-Grade: Form weakened-plane contraction joints, sectioning concrete into areas as indicated. Construct contraction joints for a depth equal to at least one-fourth of concrete thickness as follows:
 - 1. Grooved Joints: Form contraction joints after initial floating by grooving and finishing each edge of joint to a radius of 1/8 inch. Repeat grooving of contraction joints after applying surface finishes. Eliminate groover tool marks on concrete surfaces.
 - 2. Sawed Joints: Form contraction joints with power saws equipped with shatterproof abrasive or diamond-rimmed blades. Cut 1/8-inch- wide joints into concrete when cutting action will not tear, abrade, or otherwise damage surface and before concrete develops random contraction cracks.
- D. Isolation Joints in Slabs-on-Grade: After removing formwork, install joint-filler strips at slab junctions with vertical surfaces, such as column pedestals, foundation walls, grade beams, and other locations, as indicated.
 - 1. Extend joint-filler strips full width and depth of joint, terminating flush with finished concrete surface unless otherwise indicated.
 - 2. Terminate full-width joint-filler strips not less than 1/2 inch or more than 1 inch below finished concrete surface where joint sealants, specified in Section 079200 "Joint Sealants," are indicated.
 - 3. Install joint-filler strips in lengths as long as practicable. Where more than one length is required, lace or clip sections together.

3.6 CONCRETE PLACEMENT

- A. Before placing concrete, verify that installation of formwork, reinforcement, and embedded items is complete and that required inspections have been performed.
- B. Do not add water to concrete during delivery, at Project site, or during placement unless approved by Architect.
- C. Before test sampling and placing concrete, water may be added at Project site, subject to limitations of ACI 301.
 - 1. Do not add water to concrete after adding high-range water-reducing admixtures to mixture.
- D. Deposit concrete continuously in one layer or in horizontal layers of such thickness that no new concrete will be placed on concrete that has hardened enough to cause seams or planes of weakness. If a section cannot be placed continuously, provide construction joints as indicated. Deposit concrete to avoid segregation.
 - 1. Deposit concrete in horizontal layers of depth to not exceed formwork design pressures and in a manner to avoid inclined construction joints.
 - 2. Consolidate placed concrete with mechanical vibrating equipment according to ACI 301.
 - 3. Do not use vibrators to transport concrete inside forms. Insert and withdraw vibrators vertically at uniformly spaced locations to rapidly penetrate placed layer and at least 6 inches into preceding layer. Do not insert vibrators into lower layers of concrete that have begun to lose plasticity. At each insertion, limit duration of vibration to time necessary to consolidate concrete and complete embedment of reinforcement and other embedded items without causing mixture constituents to segregate.
- E. Deposit and consolidate concrete for floors and slabs in a continuous operation, within limits of construction joints, until placement of a panel or section is complete.
 - 1. Consolidate concrete during placement operations so concrete is thoroughly worked around reinforcement and other embedded items and into corners.
 - 2. Maintain reinforcement in position on chairs during concrete placement.
 - 3. Screed slab surfaces with a straightedge and strike off to correct elevations.

4. Slope surfaces uniformly to drains where required.
 5. Begin initial floating using bull floats or darbies to form a uniform and open-textured surface plane, before excess bleedwater appears on the surface. Do not further disturb slab surfaces before starting finishing operations.
- F. Cold-Weather Placement: Comply with ACI 306.1 and as follows. Protect concrete work from physical damage or reduced strength that could be caused by frost, freezing actions, or low temperatures.
1. When average high and low temperature is expected to fall below 40 deg F for three successive days, maintain delivered concrete mixture temperature within the temperature range required by ACI 301.
 2. Do not use frozen materials or materials containing ice or snow. Do not place concrete on frozen subgrade or on subgrade containing frozen materials.
 3. Do not use calcium chloride, salt, or other materials containing antifreeze agents or chemical accelerators unless otherwise specified and approved in mixture designs.
- G. Hot-Weather Placement: Comply with ACI 301 and as follows:
1. Maintain concrete temperature below 90 deg F at time of placement. Chilled mixing water or chopped ice may be used to control temperature, provided water equivalent of ice is calculated to total amount of mixing water. Using liquid nitrogen to cool concrete is Contractor's option.
 2. Fog-spray forms, steel reinforcement, and subgrade just before placing concrete. Keep subgrade uniformly moist without standing water, soft spots, or dry areas.
- 3.7 FINISHING FORMED SURFACES
- A. Rough-Formed Finish: As-cast concrete texture imparted by form-facing material with tie holes and defects repaired and patched. Remove fins and other projections that exceed specified limits on formed-surface irregularities.
1. Apply to concrete surfaces not exposed to public view.
- B. Smooth-Formed Finish: As-cast concrete texture imparted by form-facing material, arranged in an orderly and symmetrical manner with a minimum of seams. Repair and patch tie holes and defects. Remove fins and other projections that exceed specified limits on formed-surface irregularities.
1. Apply to concrete surfaces exposed to public view or to be covered with a coating or covering material applied directly to concrete.
- C. Related Unformed Surfaces: At tops of walls, horizontal offsets, and similar unformed surfaces adjacent to formed surfaces, strike off smooth and finish with a texture matching adjacent formed surfaces. Continue final surface treatment of formed surfaces uniformly across adjacent unformed surfaces unless otherwise indicated.
- 3.8 FINISHING FLOORS AND SLABS
- A. General: Comply with ACI 302.1R recommendations for screeding, restraightening, and finishing operations for concrete surfaces. Do not wet concrete surfaces.
- B. Scratch Finish: While still plastic, texture concrete surface that has been screeded and bull-floated or darbied. Use stiff brushes, brooms, or rakes to produce a profile amplitude of 1/4 inch in one direction.
1. Apply scratch finish to surfaces indicated and to receive mortar setting beds for bonded cementitious floor finishes.

- C. Float Finish: Consolidate surface with power-driven floats or by hand floating if area is small or inaccessible to power driven floats. Restraighten, cut down high spots, and fill low spots. Repeat float passes and restraightening until surface is left with a uniform, smooth, granular texture.
 - 1. Apply float finish to surfaces indicated to receive trowel finish.
- D. Trowel Finish: After applying float finish, apply first troweling and consolidate concrete by hand or power-driven trowel. Continue troweling passes and restraighten until surface is free of trowel marks and uniform in texture and appearance. Grind smooth any surface defects that would telegraph through applied coatings or floor coverings.
 - 1. Apply a trowel finish to surfaces exposed to view or to be covered with resilient flooring, carpet, ceramic or quarry tile set over a cleavage membrane, paint, or another thin-film-finish coating system.
 - 2. Finish surfaces to the following tolerances, according to ASTM E 1155, for a randomly trafficked floor surface:
 - a. Specified overall values of flatness, F(F) 25; and of levelness, F(L) 20; with minimum local values of flatness, F(F) 17; and of levelness, F(L) 15.
- E. Trowel and Fine-Broom Finish: Apply a first trowel finish to surfaces where ceramic or quarry tile is to be installed by either thickset or thin-set method. While concrete is still plastic, slightly scarify surface with a fine broom.
 - 1. Comply with flatness and levelness tolerances for trowel-finished floor surfaces.
- F. Broom Finish: Apply a broom finish to exterior concrete platforms, steps, ramps, and elsewhere as indicated.
 - 1. Immediately after float finishing, slightly roughen trafficked surface by brooming with fiber-bristle broom perpendicular to main traffic route. Coordinate required final finish with Architect before application.

3.9 MISCELLANEOUS CONCRETE ITEMS

- A. Filling In: Fill in holes and openings left in concrete structures after work of other trades is in place unless otherwise indicated. Mix, place, and cure concrete, as specified, to blend with in-place construction. Provide other miscellaneous concrete filling indicated or required to complete the Work.
- B. Curbs: Provide monolithic finish to interior curbs by stripping forms while concrete is still green and by steel-troweling surfaces to a hard, dense finish with corners, intersections, and terminations slightly rounded.
- C. Equipment Bases and Foundations: Provide machine and equipment bases and foundations as shown on Drawings. Set anchor bolts for machines and equipment at correct elevations, complying with diagrams or templates from manufacturer furnishing machines and equipment.
- D. Steel Pan Stairs: Provide concrete fill for steel pan stair treads, landings, and associated items. Cast-in inserts and accessories as shown on Drawings. Screed, tamp, and trowel finish concrete surfaces.

3.10 CONCRETE PROTECTING AND CURING

- A. General: Protect freshly placed concrete from premature drying and excessive cold or hot temperatures. Comply with ACI 306.1 for cold-weather protection and ACI 301 for hot-weather protection during curing.

- B. Evaporation Retarder: Apply evaporation retarder to unformed concrete surfaces if hot, dry, or windy conditions cause moisture loss approaching 0.2 lb/sq. ft. x h before and during finishing operations. Apply according to manufacturer's written instructions after placing, screeding, and bull floating or darbying concrete, but before float finishing.
- C. Formed Surfaces: Cure formed concrete surfaces, including underside of beams, supported slabs, and other similar surfaces. If forms remain during curing period, moist cure after loosening forms. If removing forms before end of curing period, continue curing for the remainder of the curing period.
- D. Unformed Surfaces: Begin curing immediately after finishing concrete. Cure unformed surfaces, including floors and slabs, concrete floor toppings, and other surfaces.
- E. Cure concrete according to ACI 308.1, by one or a combination of the following methods:
 - 1. Moisture Curing: Keep surfaces continuously moist for not less than seven days with the following materials:
 - a. Water.
 - b. Continuous water-fog spray.
 - c. Absorptive cover, water saturated, and kept continuously wet. Cover concrete surfaces and edges with 12-inch lap over adjacent absorptive covers.
 - 2. Moisture-Retaining-Cover Curing: Cover concrete surfaces with moisture-retaining cover for curing concrete, placed in widest practicable width, with sides and ends lapped at least 12 inches, and sealed by waterproof tape or adhesive. Cure for not less than seven days. Immediately repair any holes or tears during curing period using cover material and waterproof tape.
 - a. Moisture cure or use moisture-retaining covers to cure concrete surfaces to receive floor coverings.
 - b. Moisture cure or use moisture-retaining covers to cure concrete surfaces to receive penetrating liquid floor treatments.
 - c. Cure concrete surfaces to receive floor coverings with either a moisture-retaining cover or a curing compound that the manufacturer certifies will not interfere with bonding of floor covering used on Project.
 - 3. Curing Compound: Apply uniformly in continuous operation by power spray or roller according to manufacturer's written instructions. Recoat areas subjected to heavy rainfall within three hours after initial application. Maintain continuity of coating and repair damage during curing period.
 - a. Removal: After curing period has elapsed, remove curing compound without damaging concrete surfaces by method recommended by curing compound manufacturer unless manufacturer certifies curing compound will not interfere with bonding of floor covering used on Project.

3.11 JOINT FILLING

- A. Prepare, clean, and install joint filler according to manufacturer's written instructions.
 - 1. Defer joint filling until concrete has aged at least one month. Do not fill joints until construction traffic has permanently ceased.
- B. Remove dirt, debris, saw cuttings, curing compounds, and sealers from joints; leave contact faces of joint clean and dry.
- C. Install semirigid joint filler full depth in saw-cut joints and at least 2 inches deep in formed joints. Overfill joint and trim joint filler flush with top of joint after hardening.

3.12 CONCRETE SURFACE REPAIRS

- A. Defective Concrete: Repair and patch defective areas when approved by Architect. Remove and replace concrete that cannot be repaired and patched to Architect's approval.
- B. Patching Mortar: Mix dry-pack patching mortar, consisting of one part portland cement to two and one-half parts fine aggregate passing a No. 16 sieve, using only enough water for handling and placing.
- C. Repairing Formed Surfaces: Surface defects include color and texture irregularities, cracks, spalls, air bubbles, honeycombs, rock pockets, fins and other projections on the surface, and stains and other discolorations that cannot be removed by cleaning.
 - 1. Immediately after form removal, cut out honeycombs, rock pockets, and voids more than 1/2 inch in any dimension to solid concrete. Limit cut depth to 3/4 inch. Make edges of cuts perpendicular to concrete surface. Clean, dampen with water, and brush-coat holes and voids with bonding agent. Fill and compact with patching mortar before bonding agent has dried. Fill form-tie voids with patching mortar or cone plugs secured in place with bonding agent.
 - 2. Repair defects on surfaces exposed to view by blending white portland cement and standard portland cement so that, when dry, patching mortar will match surrounding color. Patch a test area at inconspicuous locations to verify mixture and color match before proceeding with patching. Compact mortar in place and strike off slightly higher than surrounding surface.
 - 3. Repair defects on concealed formed surfaces that affect concrete's durability and structural performance as determined by Architect.
- D. Repairing Unformed Surfaces: Test unformed surfaces, such as floors and slabs, for finish and verify surface tolerances specified for each surface. Correct low and high areas. Test surfaces sloped to drain for trueness of slope and smoothness; use a sloped template.
 - 1. Repair finished surfaces containing defects. Surface defects include spalls, popouts, honeycombs, rock pockets, crazing and cracks in excess of 0.01 inch wide or that penetrate to reinforcement or completely through unreinforced sections regardless of width, and other objectionable conditions.
 - 2. After concrete has cured at least 14 days, correct high areas by grinding.
 - 3. Correct localized low areas during or immediately after completing surface finishing operations by cutting out low areas and replacing with patching mortar. Finish repaired areas to blend into adjacent concrete.
 - 4. Correct other low areas scheduled to receive floor coverings with a repair underlayment. Prepare, mix, and apply repair underlayment and primer according to manufacturer's written instructions to produce a smooth, uniform, plane, and level surface. Feather edges to match adjacent floor elevations.
 - 5. Correct other low areas scheduled to remain exposed with a repair topping. Cut out low areas to ensure a minimum repair topping depth of 1/4 inch to match adjacent floor elevations. Prepare, mix, and apply repair topping and primer according to manufacturer's written instructions to produce a smooth, uniform, plane, and level surface.
 - 6. Repair defective areas, except random cracks and single holes 1 inch or less in diameter, by cutting out and replacing with fresh concrete. Remove defective areas with clean, square cuts and expose steel reinforcement with at least a 3/4-inch clearance all around. Dampen concrete surfaces in contact with patching concrete and apply bonding agent. Mix patching concrete of same materials and mixture as original concrete except without coarse aggregate. Place, compact, and finish to blend with adjacent finished concrete. Cure in same manner as adjacent concrete.
 - 7. Repair random cracks and single holes 1 inch or less in diameter with patching mortar. Groove top of cracks and cut out holes to sound concrete and clean off dust, dirt, and loose particles. Dampen cleaned concrete surfaces and apply bonding agent. Place patching mortar before bonding agent has dried. Compact patching mortar and finish to match adjacent concrete. Keep patched area continuously moist for at least 72 hours.
- E. Perform structural repairs of concrete, subject to Architect's approval, using epoxy adhesive and patching mortar.

- F. Repair materials and installation not specified above may be used, subject to Architect's approval.

3.13 FIELD QUALITY CONTROL

- A. Testing and Inspecting: Owner will engage a qualified testing and inspecting agency to perform field tests and inspections and prepare test reports.
- B. Testing and Inspecting: Engage a qualified testing and inspecting agency to perform tests and inspections and to submit reports.
- C. Inspections:
1. Steel reinforcement placement.
 2. Steel reinforcement welding.
 3. Headed bolts and studs.
 4. Verification of use of required design mixture.
 5. Concrete placement, including conveying and depositing.
 6. Curing procedures and maintenance of curing temperature.
 7. Verification of concrete strength before removal of shores and forms from beams and slabs.
- D. Concrete Tests: Testing of composite samples of fresh concrete obtained according to ASTM C 172 shall be performed according to the following requirements:
1. Testing Frequency: Samples for strength tests of each class of concrete placed each day shall be taken not less than once a day, nor less than once for each 150 cu. yd. (114 cu. m) of concrete, nor less than once for each 5,000 sq. ft. of surface area for slabs or walls.
 2. Slump: ASTM C 143/C 143M; one test at point of placement for each composite sample, but not less than one test for each day's pour of each concrete mixture. Perform additional tests when concrete consistency appears to change.
 3. Air Content: ASTM C 231, pressure method, for normal-weight concrete; one test for each composite sample, but not less than one test for each day's pour of each concrete mixture.
 4. Concrete Temperature: ASTM C 1064/C 1064M; one test hourly when air temperature is 40 deg F and below and when 80 deg F and above, and one test for each composite sample.
 5. Unit Weight: ASTM C 567, fresh unit weight of structural lightweight concrete; one test for each composite sample, but not less than one test for each day's pour of each concrete mixture.
 6. Compression Test Specimens: ASTM C 31/C 31M.
 - a. Cast and laboratory cure two sets of two standard cylinder specimens for each composite sample.
 7. Strength of each concrete mixture will be satisfactory if every average of any three consecutive compressive-strength tests equals or exceeds specified compressive strength and no compressive-strength test value falls below specified compressive strength by more than 500 psi.
 8. Test results shall be reported in writing to Architect, concrete manufacturer, and Contractor within 48 hours of testing. Reports of compressive-strength tests shall contain Project identification name and number, date of concrete placement, name of concrete testing and inspecting agency, location of concrete batch in Work, design compressive strength at 28 days, concrete mixture proportions and materials, compressive breaking strength, and type of break for both 7- and 28-day tests.
 9. Nondestructive Testing: Impact hammer, sonoscope, or other nondestructive device may be permitted by Architect but will not be used as sole basis for approval or rejection of concrete.
 10. Additional Tests: Testing and inspecting agency shall make additional tests of concrete when test results indicate that slump, air entrainment, compressive strengths, or other requirements have not been met, as directed by Architect. Testing and inspecting agency may conduct tests to determine adequacy of concrete by cored cylinders complying with ASTM C 42/C 42M or by other methods as directed by Architect.

11. Additional testing and inspecting, at Contractor's expense, will be performed to determine compliance of replaced or additional work with specified requirements.
 12. Correct deficiencies in the Work that test reports and inspections indicate do not comply with the Contract Documents.
- E. Measure floor and slab flatness and levelness according to ASTM E 1155 within 48 hours of finishing.

END OF SECTION 033000

SECTION 04 2001
MASONRY VENEER

PART 1 GENERAL

1.01 SECTION INCLUDES

- A. Concrete Block.
- B. Clay Facing Brick.
- C. Mortar and Grout.
- D. Reinforcement and Anchorage.
- E. Flashings.
- F. Accessories.

1.02 RELATED REQUIREMENTS

- A. Section 07 9200 - Joint Sealants: Sealing control and expansion joints.

1.03 REFERENCE STANDARDS

- A. TMS 402/602 - Building Code Requirements and Specification for Masonry Structures; 2016.
- B. ASTM A615/A615M - Standard Specification for Deformed and Plain Carbon-Steel Bars for Concrete Reinforcement; 2016.
- C. ASTM A1064/A1064M - Standard Specification for Carbon-Steel Wire and Welded Wire Reinforcement, Plain and Deformed, for Concrete; 2017.
- D. ASTM C90 - Standard Specification for Loadbearing Concrete Masonry Units; 2016a.
- E. ASTM C150/C150M - Standard Specification for Portland Cement; 2017.
- F. ASTM C216 - Standard Specification for Facing Brick (Solid Masonry Units Made From Clay or Shale); 2017a.
- G. ASTM C404 - Standard Specification for Aggregates for Masonry Grout; 2011.
- H. ASTM C979/C979M - Standard Specification for Pigments for Integrally Colored Concrete; 2016.
- I. BIA Technical Notes No. 7 - Water Penetration Resistance – Design and Detailing; 2005.
- J. BIA Technical Notes No. 28B - Brick Veneer/Steel Stud Walls; 2005.
- K. BIA Technical Notes No. 46 - Maintenance of Brick Masonry; 2005.

1.04 ADMINISTRATIVE REQUIREMENTS

- A. Preinstallation Meeting: Convene one week before starting work of this section.

1.05 SUBMITTALS

- A. See Section 01 3000 - Administrative Requirements, for submittal procedures.
- B. Product Data: Provide data for masonry units, fabricated wire reinforcement, and mortar.
- C. Samples: Submit four samples of decorative block units to illustrate color, texture, and extremes of color range.
- D. Manufacturer's Certificate: Certify that masonry units meet or exceed specified requirements.

1.06 QUALITY ASSURANCE

- A. Comply with provisions of TMS 402/602, except where exceeded by requirements of the contract documents.
- B. Manufacturer Qualifications: Company specializing in manufacturing the type of products specified in this section with minimum three years of documented experience.
- C. Installer Qualifications: Company specializing in performing work of the type specified and with at least three years of documented experience and approved by manufacturer.

1.07 MOCK-UP

- A. Construct a masonry wall as a mock-up panel sized 8 feet (2.4 m) long by 6 feet (1.8 m) high; include mortar and accessories, structural backup, wall openings, flashings, wall insulation, and weather barrier in mock-up.
- B. Locate where directed.

1.08 DELIVERY, STORAGE, AND HANDLING

- A. Deliver, handle, and store masonry units by means that will prevent mechanical damage and contamination by other materials.

1.09 FIELD CONDITIONS

- A. Maintain materials and surrounding air temperature to minimum 40 degrees F (5 degrees C) prior to, during, and 48 hours after completion of masonry work.
- B. Maintain materials and surrounding air temperature to maximum 90 degrees F (32 degrees C) prior to, during, and 48 hours after completion of masonry work.

PART 2 PRODUCTS

2.01 CONCRETE MASONRY UNITS

- A. Concrete Block: Comply with referenced standards and as follows:
 - 1. Size: Standard units with nominal face dimensions of 16 by 8 inches (400 by 200 mm) and nominal depth of 8 inches (200 mm).
 - 2. Load-Bearing Units: ASTM C90, light weight.
 - a. Hollow block.
 - b. Exposed Faces: Manufacturer's standard color and texture.

2.02 BRICK UNITS

- A. Manufacturers:
 - 1. Meridian Brick; Light grey wirecut, 761 Modular, Columbia 4 Architectural Series (Brick 1)
 - 2. Hanson; Carolina Collection, Chocolate Wire Cut, Modular - Columbia 4 (Brick 2)
- B. Facing Brick: ASTM C216, Type FBS Smooth, Grade SW.
 - 1. Nominal Size: Modular.
 - 2. Special Shapes: Molded units as required by conditions indicated, unless standard units can be sawn to produce equivalent effect.

2.03 MORTAR AND GROUT MATERIALS

- A. Portland Cement: ASTM C150/C150M, Type I; color as required to produce approved color sample.
- B. Grout Aggregate: ASTM C404.
- C. Pigments for Colored Mortar: Pure, concentrated mineral pigments specifically intended for mixing into mortar and complying with ASTM C979/C979M.
 - 1. Color(s): As selected by Architect from manufacturer's full range.
- D. Water: Clean and potable.

2.04 REINFORCEMENT AND ANCHORAGE

- A. Reinforcing Steel: ASTM A615/A615M, Grade 60 (60,000 psi) (420 MPa) yield strength, deformed billet bars; uncoated.
- B. Joint Reinforcement for Brick Veneer over CMU: Truss type; ASTM A1064/A1064M steel wire, hot dip galvanized after fabrication to ASTM A153/A153M, Class B; 0.1483 inch (3.8 mm) side rods with 0.1483 inch (3.8 mm) cross rods; width as required to provide not more than 1 inch (25 mm) and not less than 1/2 inch (13 mm) of mortar coverage on each exposure.
 - 1. Manufacturers:
 - a. Blok-Lok Limited; 180 Truss Reinforcement w/Byna-Lok Wire Tie: www.blok-lok.com.
 - b. Hohmann & Barnard, Inc; Truss Mighty Lok 170-ML: www.h-b.com/sle.
 - c. WIRE-BOND; Truss Hook & Eye: www.wirebond.com.

- d. Substitutions: See Section 01 6000 - Product Requirements.
- C. Masonry Veneer Anchors for Brick Veneer over Metal Studs: 2-piece anchors that permit differential movement between masonry veneer and structural backup, Stainless Steel.
 - 1. Wire ties: Manufacturer's standard shape, 0.1875 inch (4.75 mm) thick.
 - 2. Manufacturers:
 - a. Block-Lok; 2-Seal Tie: www.blok-lok.com
 - b. Hohmann & Barnard, Inc; 2-Seal Thermal Wing Nut Anchor: www.h-b.com/sle.
 - c. WIRE-BOND; Sure Tie Anchor System: www.wirebond.com

2.05 FLASHINGS

- A. Metal Flashing Materials: Aluminum, as specified in Section 07 6200.
- B. Copper/Rubberized Asphalt Flashing: 5 oz/sq ft (1.52 kg/sq m) copper sheet bonded between 2 layers asphalt saturated glass fabric.

2.06 ACCESSORIES

- A. Cavity Vents: Clear polymer grid, 3/8 x 3-5/8 x 2-1/2 inch..
- B. Cavity Mortar Control: Semi-rigid polyethylene or polyester mesh panels, sized to thickness of wall cavity, and designed to prevent mortar droppings from clogging weeps and cavity vents and allow proper cavity drainage.
- C. Cleaning Solution: Non-acidic, not harmful to masonry work or adjacent materials.

PART 3 EXECUTION

3.01 EXAMINATION

- A. Verify that field conditions are acceptable and are ready to receive masonry.
- B. Verify that related items provided under other sections are properly sized and located.
- C. Verify that built-in items are in proper location, and ready for roughing into masonry work.

3.02 COURSING

- A. Establish lines, levels, and coursing indicated. Protect from displacement.
- B. Maintain masonry courses to uniform dimension. Form vertical and horizontal joints of uniform thickness.
- C. Concrete Masonry Units:
- D. Brick Units:
 - 1. Bond: Running.
 - 2. Coursing: Three units and three mortar joints to equal 8 inches (200 mm).
 - 3. Mortar Joints: Concave.

3.03 PLACING AND BONDING

- A. Lay solid masonry units in full bed of mortar, with full head joints, uniformly jointed with other work.
- B. Lay hollow masonry units with face shell bedding on head and bed joints.
- C. Remove excess mortar as work progresses.
- D. Interlock intersections and external corners.
- E. Do not shift or tap masonry units after mortar has achieved initial set. Where adjustment must be made, remove mortar and replace.
- F. Perform job site cutting of masonry units with proper tools to provide straight, clean, unchipped edges. Prevent broken masonry unit corners or edges.
- G. Isolate top joint of masonry veneer from horizontal structural framing members or support angles with compressible joint filler.

3.04 WEEPS/CAVITY VENTS

- A. Install weeps in veneer walls at 24 inches (600 mm) on center horizontally above through-wall flashing, above shelf angles and lintels, and at bottom of walls.

3.05 CAVITY MORTAR CONTROL

- A. Do not permit mortar to drop or accumulate into cavity air space or to plug weep/cavity vents.
- B. For cavity walls, build inner wythe ahead of outer wythe to accommodate accessories.
- C. Install cavity mortar diverter at base of cavity and at other flashing locations as recommended by manufacturer to prevent mortar droppings from blocking weep/cavity vents.

3.06 REINFORCEMENT AND ANCHORAGE - MASONRY VENEER

- A. Install horizontal joint reinforcement 16 inches (400 mm) on center.
- B. Stud Back-Up: Secure veneer anchors to stud framed back-up and embed into masonry veneer at maximum 16 inches (400 mm) on center vertically and 16 inches (400 mm) on center horizontally. Place additional anchors at perimeter of openings and ends of panels, so maximum spacing of anchors is 8 inches (200 mm) on center.

3.07 MASONRY FLASHINGS

- A. Whether or not specifically indicated, install masonry flashing to divert water to exterior at all locations where downward flow of water will be interrupted.
 - 1. Extend flashings full width at such interruptions and at least 8 inches (203.2 mm), minimum, into adjacent masonry or turn up at least 8 inches (203 mm), minimum, to form watertight pan at non-masonry construction.
 - 2. Remove or cover protrusions or sharp edges that could puncture flashings.
 - 3. Seal lapped ends and penetrations of flashing before covering with mortar.
- B. Extend metal flashings to within 1/4 inch (6 mm) of exterior face of masonry.
- C. Lap end joints of flashings at least 6 inches (152 mm), minimum, and seal watertight with flashing sealant/adhesive.

3.08 CONTROL AND EXPANSION JOINTS

- A. Do not continue horizontal joint reinforcement through control or expansion joints.
- B. Size control joints as indicated on drawings; if not indicated, 3/4 inch (19 mm) wide and deep.

3.09 TOLERANCES

- A. Maximum Variation From Unit to Adjacent Unit: 1/16 inch (1.6 mm).
- B. Maximum Variation from Plane of Wall: 1/4 inch in 10 ft (6 mm in 3 m) and 1/2 inch in 20 ft (13 mm in 6 m) or more.
- C. Maximum Variation from Plumb: 1/4 inch (6 mm) per story non-cumulative; 1/2 inch (13 mm) in two stories or more.
- D. Maximum Variation from Level Coursing: 1/8 inch in 3 ft (3 mm in 1 m) and 1/4 inch in 10 ft (6 mm in 3 m); 1/2 inch in 30 ft (13 mm in 9 m).
- E. Maximum Variation of Mortar Joint Thickness: Head joint, minus 1/4 inch, plus 3/8 inch (minus 6.4 mm, plus 9.5 mm).

3.10 CUTTING AND FITTING

- A. Cut and fit for pipes and conduit. Coordinate with other sections of work to provide correct size, shape, and location.

3.11 CLEANING

- A. Remove excess mortar and mortar smears as work progresses.
- B. Replace defective mortar. Match adjacent work.
- C. Clean soiled surfaces with cleaning solution.

3.12 PROTECTION

- A. Without damaging completed work, provide protective boards at exposed external corners that are subject to damage by construction activities.

END OF SECTION

SECTION 05 1200 - STRUCTURAL STEEL FRAMING

PART 1 - GENERAL

1.1 RELATED DOCUMENTS

- A. Drawings and general provisions of the Contract, including General and Supplementary Conditions and Division 01 Specification Sections, apply to this Section.

1.2 SUMMARY

- A. Section Includes:
 - 1. Structural steel.
 - 2. Grout.
- B. Related Sections:
 - 1. Section 014000 "Quality Requirements" for independent testing agency procedures and administrative requirements.
 - 2. Section 053100 "Steel Decking".
 - 3. Section 055000 "Metal Fabrications" for miscellaneous steel fabrications not defined as structural steel.
 - 4. Section 055100 "Metal Stairs."
 - 5. Section 099113 "Exterior Painting" and Section 099123 "Interior Painting" for surface-preparation and priming requirements.

1.3 DEFINITIONS

- A. Structural Steel: Elements of structural-steel frame, as classified by AISC 303, "Code of Standard Practice for Steel Buildings and Bridges."

1.4 PERFORMANCE REQUIREMENTS

- A. Connections: Provide details of simple shear connections required by the Contract Documents to be selected or completed by structural-steel fabricator, including comprehensive engineering analysis by a qualified professional engineer, to withstand loads indicated and comply with other information and restrictions indicated.
 - 1. Select and complete connections using schematic details indicated and AISC 360.
 - 2. Use LFRD; data are given at service-load level.
- B. Construction: Braced Frames (steel not specifically detailed for seismic resistance).

1.5 ACTION SUBMITTALS

- A. Product Data: For each type of product indicated.
- B. Shop Drawings: Show fabrication of structural-steel components.
 - 1. Include details of cuts, connections, splices, camber, holes, and other pertinent data.
 - 2. Include embedment drawings.

3. Indicate welds by standard AWS symbols, distinguishing between shop and field welds, and show size, length, and type of each weld. Show backing bars that are to be removed and supplemental fillet welds where backing bars are to remain.
 4. Indicate type, size, and length of bolts, distinguishing between shop and field bolts.
 5. Identify demand critical welds.
 6. For structural-steel connections indicated to comply with design loads, include structural analysis data signed and sealed by the qualified professional engineer responsible for their preparation.
- C. Welding Procedure Specifications (WPSs) and Procedure Qualification Records (PQRs): Provide according to AWS D1.1/D1.1M, "Structural Welding Code - Steel," for each welded joint whether prequalified or qualified by testing, including the following:
1. Power source (constant current or constant voltage).
 2. Electrode manufacturer and trade name, for demand critical welds.

1.6 INFORMATIONAL SUBMITTALS

- A. Qualification Data: For qualified Installer, fabricator, professional engineer and testing agency.
- B. Welding certificates.
- C. Paint Compatibility Certificates: From manufacturers of topcoats applied over shop primers, certifying that shop primers are compatible with topcoats.
- D. Mill test reports for structural steel, including chemical and physical properties.
- E. Product Test Reports: For the following:
1. Bolts, nuts, and washers including mechanical properties and chemical analysis.
 2. Shop primers.
 3. Nonshrink grout.
- F. Source quality-control reports.

1.7 QUALITY ASSURANCE

- A. Fabricator Qualifications: A qualified fabricator that participates in the AISC Quality Certification Program and is designated an AISC-Certified Plant, Category STD. Fabricators without AISC Certification may bid the work, however the fabricator at their expense shall engage an independent testing and inspecting agency to perform shop tests and inspections and prepare test reports, this expense shall be added to the Non-Certified Fabricator's bid.
- B. Installer Qualifications: A qualified installer with a minimum of five years of experience in erecting steel buildings similar in design and complexity to those indicated for this project. Installer shall submit qualifications for approval.
- C. Shop-Painting Applicators: Qualified according to AISC's Sophisticated Paint Endorsement P1 or SSPC-QP 3, "Standard Procedure for Evaluating Qualifications of Shop Painting Applicators."
- D. Welding Qualifications: Qualify procedures and personnel according to AWS D1.1/D1.1M, "Structural Welding Code - Steel."
1. Welders and welding operators performing work on bottom-flange, demand-critical welds shall pass the supplemental welder qualification testing, as required by AWS D1.8. FCAW-S and FCAW-G shall be considered separate processes for welding personnel qualification.

- E. Comply with applicable provisions of the following specifications and documents:
 - 1. AISC 303.
 - 2. AISC 341 and AISC 341s1.
 - 3. AISC 360.
 - 4. RCSC's "Specification for Structural Joints Using ASTM A 325 or A 490 Bolts."
- F. Preinstallation Conference: Conduct conference at Project site.

1.8 DELIVERY, STORAGE, AND HANDLING

- A. Store materials to permit easy access for inspection and identification. Keep steel members off ground and spaced by using pallets, dunnage, or other supports and spacers. Protect steel members and packaged materials from corrosion and deterioration.
 - 1. Do not store materials on structure in a manner that might cause distortion, damage, or overload to members or supporting structures. Repair or replace damaged materials or structures as directed.
- B. Store fasteners in a protected place in sealed containers with manufacturer's labels intact.
 - 1. Fasteners may be repackaged provided Owner's testing and inspecting agency observes repackaging and seals containers.
 - 2. Clean and relubricate bolts and nuts that become dry or rusty before use.
 - 3. Comply with manufacturers' written recommendations for cleaning and lubricating ASTM F 1852 fasteners and for retesting fasteners after lubrication.

1.9 COORDINATION

- A. Coordinate selection of shop primers with topcoats to be applied over them. Comply with paint and coating manufacturers' recommendations to ensure that shop primers and topcoats are compatible with one another.
- B. Coordinate installation of anchorage items to be embedded in or attached to other construction without delaying the Work. Provide setting diagrams, sheet metal templates, instructions, and directions for installation.

PART 2 - PRODUCTS

2.1 STRUCTURAL-STEEL MATERIALS

- A. Recycled Content of Steel Products: Postconsumer recycled content plus one-half of preconsumer recycled content not less than 25 percent.
- B. W-Shapes: ASTM A 992/A 992M.
- C. Channels and Angles: ASTM A 36/A 36M.
- D. Plate and Bar: ASTM A 36/A 36M.
- E. Corrosion-Resisting Structural-Steel Shapes, Plates, and Bars: ASTM A 588/A 588M, Grade 50 (345).
- F. Cold-Formed Hollow Structural Sections: ASTM A 500, Grade B, structural tubing.
- G. Steel Pipe: ASTM A 53/A 53M, Type E or S, Grade B.
 - 1. Weight Class: Standard unless noted otherwise.
 - 2. Finish: Black except where indicated to be galvanized.

- H. Steel Castings: ASTM A 216/A 216M, Grade WCB with supplementary requirement S11.
- I. Steel Forgings: ASTM A 668/A 668M.
- J. Welding Electrodes: Comply with AWS requirements.

2.2 BOLTS, CONNECTORS, AND ANCHORS

- A. High-Strength Bolts, Nuts, and Washers: ASTM A 325 (ASTM A 325M), Type 1, heavy-hex steel structural bolts; ASTM A 563, Grade C, (ASTM A 563M, Class 8S) heavy-hex carbon-steel nuts; and ASTM F 436 (ASTM F 436M), Type 1, hardened carbon-steel washers; all with plain finish.
- B. High-Strength Bolts, Nuts, and Washers: ASTM A 490 (ASTM A 490M), Type 1, heavy-hex steel structural bolts; ASTM A 563, Grade DH, (ASTM A 563M, Class 10S) heavy-hex carbon-steel nuts; and ASTM F 436 (ASTM F 436M), Type 1, hardened carbon-steel washers with plain finish.
- C. Unheaded Anchor Rods: ASTM F 1554, Grade 36.
 - 1. Configuration: Straight.
 - 2. Nuts: ASTM A 563 (ASTM A 563M) heavy-hex carbon steel.
 - 3. Plate Washers: ASTM A 36/A 36M carbon steel.
 - 4. Washers: ASTM F 436 (ASTM F 436M), Type 1, hardened carbon steel.
 - 5. Finish: Plain.
- D. Headed Anchor Rods: ASTM F 1554, Grade 36, straight.
 - 1. Nuts: ASTM A 563 (ASTM A 563M) heavy-hex carbon steel.
 - 2. Plate Washers: ASTM A 36/A 36M carbon steel.
 - 3. Washers: ASTM F 436 (ASTM F 436M), Type 1, hardened carbon steel.
 - 4. Finish: Plain.
- E. Threaded Rods: ASTM A 36/A 36M.
 - 1. Nuts: ASTM A 563 (ASTM A 563M) heavy-hex carbon steel.
 - 2. Washers: ASTM F 436 (ASTM F 436M), Type 1, hardened carbon steel.
 - 3. Finish: Plain.

2.3 PRIMER

- A. Primer: Fabricator's standard lead- and chromate-free, nonasphaltic, rust-inhibiting primer complying with MPI#79 and compatible with topcoat.

2.4 BITUMINOUS COATING

- A. Bituminous Paint: Cold-applied asphalt emulsion complying with ASTM D 1187/D 1187M.
 - 1. Coat below-grade surfaces of columns that are not encapsulated in concrete.

2.5 GROUT

- A. Nonmetallic, Shrinkage-Resistant Grout: ASTM C 1107, factory-packaged, nonmetallic aggregate grout, noncorrosive and nonstaining, mixed with water to consistency suitable for application and a 30-minute working time.

2.6 FABRICATION

- A. Structural Steel: Fabricate and assemble in shop to greatest extent possible. Fabricate according to AISC's "Code of Standard Practice for Steel Buildings and Bridges" and AISC 360.
 - 1. Camber structural-steel members where indicated.
 - 2. Fabricate beams with rolling camber up.
 - 3. Identify high-strength structural steel according to ASTM A 6/A 6M and maintain markings until structural steel has been erected.
 - 4. Mark and match-mark materials for field assembly.
 - 5. Complete structural-steel assemblies, including welding of units, before starting shop-priming operations.
- B. Thermal Cutting: Perform thermal cutting by machine to greatest extent possible.
 - 1. Plane thermally cut edges to be welded to comply with requirements in AWS D1.1/D1.1M.
- C. Bolt Holes: Cut, drill or punch standard bolt holes perpendicular to metal surfaces.
- D. Finishing: Accurately finish ends of columns and other members transmitting bearing loads.
- E. Cleaning: Clean and prepare steel surfaces that are to remain unpainted according to SSPC-SP 1, "Solvent Cleaning."
- F. Welded Door Frames: Build up welded door frames attached to structural steel. Weld exposed joints continuously and grind smooth. Plug-weld fixed steel bar stops to frames. Secure removable stops to frames with countersunk machine screws, uniformly spaced not more than 10 inches (250 mm) o.c. unless otherwise indicated.
- G. Holes: Provide holes required for securing other work to structural steel and for other work to pass through steel framing members.
 - 1. Cut, drill, or punch holes perpendicular to steel surfaces. Do not thermally cut bolt holes or enlarge holes by burning.
 - 2. Baseplate Holes: Cut, drill, mechanically thermal cut, or punch holes perpendicular to steel surfaces.
 - 3. Weld threaded nuts to framing and other specialty items indicated to receive other work.

2.7 SHOP CONNECTIONS

- A. High-Strength Bolts: Shop install high-strength bolts according to RCSC's "Specification for Structural Joints Using ASTM A 325 or A 490 Bolts" for type of bolt and type of joint specified.
 - 1. Joint Type: Snug tightened.
- B. Weld Connections: Comply with AWS D1.1/D1.1M for tolerances, appearances, welding procedure specifications, weld quality, and methods used in correcting welding work.
 - 1. Assemble and weld built-up sections by methods that will maintain true alignment of axes without exceeding tolerances in AISC 303 for mill material.

2.8 SHOP PRIMING

- A. Shop prime steel surfaces except the following:
 - 1. Surfaces embedded in concrete or mortar. Extend priming of partially embedded members to a depth of 2 inches (50 mm).
 - 2. Surfaces to be field welded.

- B. Surface Preparation: Clean surfaces to be painted. Remove loose rust and mill scale and spatter, slag, or flux deposits. Prepare surfaces according to the following specifications and standards:
 - 1. SSPC-SP 2, "Hand Tool Cleaning."
 - 2. SSPC-SP 3, "Power Tool Cleaning."
- C. Priming: Immediately after surface preparation, apply primer according to manufacturer's written instructions and at rate recommended by SSPC to provide a minimum dry film thickness of 1.5 mils (0.038 mm). Use priming methods that result in full coverage of joints, corners, edges, and exposed surfaces.
 - 1. Stripe paint corners, crevices, bolts, welds, and sharp edges.
 - 2. Apply two coats of shop paint to surfaces that are inaccessible after assembly or erection. Change color of second coat to distinguish it from first.

2.9 SOURCE QUALITY CONTROL

- A. Fabricator Qualifications: A qualified fabricator that participates in the AISC Quality Certification Program and is designated an AISC-Certified Plant, Category STD.
- B. The Fabricator shall be a designated AISC-Certified Plant, Category STD or the Fabricator at their expense shall engage an independent testing and inspecting agency to perform shop tests and inspections and prepare test reports, this expense shall be added to the Non-Certified Fabricator's bid.
 - 1. Provide testing agency with access to places where structural-steel work is being fabricated or produced to perform tests and inspections.
- C. Correct deficiencies in Work that test reports and inspections indicate does not comply with the Contract Documents.
- D. Bolted Connections: Shop-bolted connections will be inspected according to RCSC's "Specification for Structural Joints Using ASTM A 325 or A 490 Bolts."
- E. Welded Connections: In addition to visual inspection, shop-welded connections will be tested and inspected according to AWS D1.1/D1.1M and the following inspection procedures, at testing agency's option:
 - 1. Liquid Penetrant Inspection: ASTM E 165.
 - 2. Magnetic Particle Inspection: ASTM E 709; performed on root pass and on finished weld. Cracks or zones of incomplete fusion or penetration will not be accepted.
 - 3. Ultrasonic Inspection: ASTM E 164.
 - 4. Radiographic Inspection: ASTM E 94.

PART 3 - EXECUTION

3.1 EXAMINATION

- A. Verify, with steel Erector present, elevations of concrete- and masonry-bearing surfaces and locations of anchor rods, bearing plates, and other embedments for compliance with requirements.
 - 1. Prepare a certified survey of bearing surfaces, anchor rods, bearing plates, and other embedments showing dimensions, locations, angles, and elevations.
- B. Proceed with installation only after unsatisfactory conditions have been corrected.

3.2 PREPARATION

- A. Provide temporary shores, guys, braces, and other supports during erection to keep structural steel secure, plumb, and in alignment against temporary construction loads and loads equal in intensity to design loads. Remove temporary supports when permanent structural steel, connections, and bracing are in place unless otherwise indicated.

3.3 ERECTION

- A. Set structural steel accurately in locations and to elevations indicated and according to AISC 303 and AISC 360.
- B. Base Bearing Plates: Clean concrete- and masonry-bearing surfaces of bond-reducing materials, and roughen surfaces prior to setting plates. Clean bottom surface of plates.
 - 1. Set plates for structural members on wedges, shims, or setting nuts as required.
 - 2. Weld plate washers to top of baseplate, where indicated.
 - 3. Snug-tighten anchor rods after supported members have been positioned and plumbed. Do not remove wedges or shims but, if protruding, cut off flush with edge of plate before packing with grout.
 - 4. Promptly pack grout solidly between bearing surfaces and plates so no voids remain. Neatly finish exposed surfaces; protect grout and allow to cure. Comply with manufacturer's written installation instructions for shrinkage-resistant grouts.
- C. Maintain erection tolerances of structural steel within AISC's "Code of Standard Practice for Steel Buildings and Bridges."
- D. Align and adjust various members that form part of complete frame or structure before permanently fastening. Before assembly, clean bearing surfaces and other surfaces that will be in permanent contact with members. Perform necessary adjustments to compensate for discrepancies in elevations and alignment.
 - 1. Level and plumb individual members of structure.
 - 2. Make allowances for difference between temperature at time of erection and mean temperature when structure is completed and in service.
- E. Splice members only where indicated.
- F. Do not use thermal cutting during erection.
- G. Do not enlarge unfair holes in members by burning or using drift pins. Ream holes that must be enlarged to admit bolts.
- H. Shear Connectors: Prepare steel surfaces as recommended by manufacturer of shear connectors. Use automatic end welding of headed-stud shear connectors according to AWS D1.1/D1.1M and manufacturer's written instructions.

3.4 FIELD CONNECTIONS

- A. High-Strength Bolts: Install high-strength bolts according to RCSC's "Specification for Structural Joints Using ASTM A 325 or A 490 Bolts" for type of bolt and type of joint specified.
 - 1. Joint Type: Snug tightened unless otherwise indicated.
- B. Weld Connections: Comply with AWS D1.1/D1.1M for tolerances, appearances, welding procedure specifications, weld quality, and methods used in correcting welding work.

1. Comply with AISC 303 and AISC 360 for bearing, alignment, adequacy of temporary connections, and removal of paint on surfaces adjacent to field welds.
2. Remove backing bars or runoff tabs where indicated, back gouge, and grind steel smooth.
3. Assemble and weld built-up sections by methods that will maintain true alignment of axes without exceeding tolerances in AISC's "Code of Standard Practice for Steel Buildings and Bridges" for mill material.

3.5 FIELD QUALITY CONTROL

- A. Testing Agency: Owner will engage a qualified independent testing and inspecting agency to inspect field welds and high-strength bolted connections.
- B. Bolted Connections: Bolted connections will be inspected according to RCSC's "Specification for Structural Joints Using ASTM A 325 or A 490 Bolts."
- C. Welded Connections: Field welds will be visually inspected according to AWS D1.1/D1.1M.
 1. In addition to visual inspection, field welds will be tested and inspected according to AWS D1.1/D1.1M and the following inspection procedures, at testing agency's option:
 - a. Liquid Penetrant Inspection: ASTM E 165.
 - b. Magnetic Particle Inspection: ASTM E 709; performed on root pass and on finished weld. Cracks or zones of incomplete fusion or penetration will not be accepted.
 - c. Ultrasonic Inspection: ASTM E 164.
 - d. Radiographic Inspection: ASTM E 94.
- D. In addition to visual inspection, test and inspect field-welded shear connectors according to requirements in AWS D1.1/D1.1M for stud welding and as follows:
 1. Perform bend tests if visual inspections reveal either a less-than-continuous 360-degree flash or welding repairs to any shear connector.
 2. Conduct tests on additional shear connectors if weld fracture occurs on shear connectors already tested, according to requirements in AWS D1.1/D1.1M.
- E. Correct deficiencies in Work that test reports and inspections indicate does not comply with the Contract Documents.

3.6 REPAIRS AND PROTECTION

- A. Touchup Painting: Cleaning and touchup painting are specified in Section 099113 "Exterior Painting" Section 099123 "Interior Painting."

END OF SECTION 051200

SECTION 05 2100 - STEEL JOIST FRAMING

PART 1 - GENERAL

1.1 RELATED DOCUMENTS

- A. Drawings and general provisions of the Contract, including General and Supplementary Conditions and Division 01 Specification Sections, apply to this Section.

1.2 SUMMARY

- A. Section Includes:
 - 1. K-series steel joists.
 - 2. KCS-type K-series steel joists.
 - 3. K-series steel joist substitutes.
 - 4. Joist accessories.

1.3 DEFINITIONS

- A. SJI's "Specifications": Steel Joist Institute's "Standard Specifications, Load Tables and Weight Tables for Steel Joists and Joist Girders."
- B. Special Joists: Steel joists or joist girders requiring modification by manufacturer to support nonuniform, unequal, or special loading conditions that invalidate load tables in SJI's "Specifications."

1.4 ACTION SUBMITTALS

- A. Product Data: For each type of joist, accessory, and product.
- B. Shop Drawings:
 - 1. Include layout, designation, number, type, location, and spacing of joists.
 - 2. Include joining and anchorage details, bracing, bridging, and joist accessories; splice and connection locations and details; and attachments to other construction.
 - 3. Indicate locations and details of bearing plates to be embedded in other construction.

1.5 INFORMATIONAL SUBMITTALS

- A. Qualification Data: For manufacturer and professional engineer.
- B. Comprehensive engineering analysis of special joists signed and sealed by the qualified professional engineer responsible for its preparation.

1.6 QUALITY ASSURANCE

- A. Manufacturer Qualifications: A manufacturer certified by SJI to manufacture joists complying with applicable standard specifications and load tables in SJI's "Specifications."
 - 1. Manufacturer's responsibilities include providing professional engineering services for designing special joists to comply with performance requirements.
- B. Welding Qualifications: Qualify field-welding procedures and personnel according to AWS D1.1/D1.1M, "Structural Welding Code - Steel."

1.7 DELIVERY, STORAGE, AND HANDLING

- A. Deliver, store, and handle joists as recommended in SJI's "Specifications."
- B. Protect joists from corrosion, deformation, and other damage during delivery, storage, and handling.

PART 2 - PRODUCTS

2.1 PERFORMANCE REQUIREMENTS

- A. Structural Performance: Provide special joists and connections capable of withstanding design loads indicated.
 - 1. Use ASD; data are given at service-load level.
 - 2. Design special joists to withstand design loads with live-load deflections no greater than the following:
 - a. Roof Joists: Vertical deflection of 1/240 of the span.

2.2 K-SERIES STEEL JOISTS

- A. Manufacture steel joists of type indicated according to "Standard Specifications for Open Web Steel Joists, K-Series" in SJI's "Specifications," with steel-angle top- and bottom-chord members, underslung ends, and parallel top chord.
 - 1. Joist Type: K-series steel joists and KCS-type K-series steel joists.
- B. Steel Joist Substitutes: Manufacture according to "Standard Specifications for Open Web Steel Joists, K-Series" in SJI's "Specifications," with steel-angle or -channel members.
- C. Provide holes in chord members for connecting and securing other construction to joists.
- D. Extended Ends: Extend bearing ends of joists with SJI's Type R or S extended ends where indicated, complying with SJI's "Specifications."
- E. Camber joists according to SJI's "Specifications."

- F. Equip bearing ends of joists with manufacturer's standard beveled ends or sloped shoes if joist slope exceeds 1/4 inch per 12 inches (1:48).

2.3 LONG-SPAN AND SPECIAL STEEL JOISTS

- A. Manufacture steel joists according to "Standard Specifications for Longspan Steel Joists, LH-Series and Deep Longspan Steel Joists, DLH-Series" in SJI's "Specifications," with steel-angle top- and bottom-chord members; of joist type and end and top-chord arrangements as indicated.
- B. Provide holes in chord members for connecting and securing other construction to joists.
- C. Extended Ends: Extend bearing ends of joists with SJI's Type S extended ends complying with SJI's "Specifications."
- D. Camber joists according to SJI's "Specifications."
- E. Equip bearing ends of joists with manufacturer's standard beveled ends or sloped shoes if joist slope exceeds 1/4 inch per 12 inches (1:48).

2.4 PRIMERS

- A. Primer: SSPC-Paint 15, or manufacturer's standard shop primer complying with performance requirements in SSPC-Paint 15.

2.5 JOIST ACCESSORIES

- A. Bridging: Provide bridging anchors and number of rows of horizontal or diagonal bridging of material, size, and type required by SJI's "Specifications for type of joist, chord size, spacing, and span. Furnish additional erection bridging if required for stability.
- B. Fabricate steel bearing plates from ASTM A 36/A 36M steel with integral anchorages of sizes and thicknesses indicated. Shop prime paint.
- C. Carbon-Steel Bolts and Threaded Fasteners: ASTM A 307, Grade A (ASTM F 568M, Property Class 4.6), carbon-steel, hex-head bolts and threaded fasteners; carbon-steel nuts; and flat, unhardened steel washers.
 - 1. Finish: Plain, uncoated.
- D. High-Strength Bolts, Nuts, and Washers: ASTM A 325 (ASTM A 325M), Type 1, heavy hex steel structural bolts; ASTM A 563 (ASTM A 563M) heavy hex carbon-steel nuts; and ASTM F 436 (ASTM F 436M) hardened carbon-steel washers.
 - 1. Finish: Plain.
- E. Welding Electrodes: Comply with AWS standards.
- F. Furnish miscellaneous accessories including splice plates and bolts required by joist manufacturer to complete joist assembly.

2.6 CLEANING AND SHOP PAINTING

- A. Clean and remove loose scale, heavy rust, and other foreign materials from fabricated joists and accessories by hand-tool cleaning, SSPC-SP 2 or power-tool cleaning, SSPC-SP 3.
- B. Apply one coat of shop primer to joists and joist accessories to be primed to provide a continuous, dry paint film not less than 1 mil (0.025 mm) thick.

PART 3 - EXECUTION

3.1 EXAMINATION

- A. Examine supporting substrates, embedded bearing plates, and abutting structural framing for compliance with requirements for installation tolerances and other conditions affecting performance.
- B. Proceed with installation only after unsatisfactory conditions have been corrected.

3.2 INSTALLATION

- A. Do not install joists until supporting construction is in place and secured.
- B. Install joists and accessories plumb, square, and true to line; securely fasten to supporting construction according to SJI's "Specifications," joist manufacturer's written recommendations, and requirements in this Section.
 - 1. Before installation, splice joists delivered to Project site in more than one piece.
 - 2. Space, adjust, and align joists accurately in location before permanently fastening.
 - 3. Install temporary bracing and erection bridging, connections, and anchors to ensure that joists are stabilized during construction.
- C. Field weld joists to supporting steel framework. Coordinate welding sequence and procedure with placement of joists. Comply with AWS requirements and procedures for welding, appearance and quality of welds, and methods used in correcting welding work.
- D. Bolt joists to supporting steel framework using carbon-steel bolts.
- E. Bolt joists to supporting steel framework using high-strength structural bolts. Comply with Research Council on Structural Connection's "Specification for Structural Joints Using ASTM A 325 or ASTM A 490 Bolts" for high-strength structural bolt installation and tightening requirements.
- F. Install and connect bridging concurrently with joist erection, before construction loads are applied. Anchor ends of bridging lines at top and bottom chords if terminating at walls or beams.

3.3 FIELD QUALITY CONTROL

- A. Testing Agency: Owner will engage a qualified independent testing and inspecting agency to inspect field welds and bolted connections and to perform field tests and inspections and prepare test and inspection reports.
- B. Visually inspect field welds according to AWS D1.1/D1.1M.
- C. Visually inspect bolted connections.
- D. Correct deficiencies in Work that test and inspection reports have indicated are not in compliance with specified requirements.
- E. Perform additional testing to determine compliance of corrected Work with specified requirements.

3.4 PROTECTION

- A. Touchup Painting: After installation, promptly clean, prepare, and prime or reprime field connections, rust spots, and abraded surfaces of prime-painted joists, bearing plates, abutting structural steel, and accessories.
 - 1. Clean and prepare surfaces by hand-tool cleaning according to SSPC-SP 2, or power-tool cleaning according to SSPC-SP 3.
 - 2. Apply a compatible primer of same type as primer used on adjacent surfaces.

END OF SECTION

SECTION 05 3100 - STEEL DECKING

PART 1 - GENERAL

1.1 RELATED DOCUMENTS

- A. Drawings and general provisions of the Contract, including General and Supplementary Conditions and Division 01 Specification Sections, apply to this Section.

1.2 SUMMARY

- A. Section Includes:
 - 1. Roof deck.
 - 2. Acoustical roof deck.

1.3 ACTION SUBMITTALS

- A. Product Data: For each type of deck, accessory, and product indicated.
- B. Shop Drawings:
 - 1. Include layout and types of deck panels, anchorage details, reinforcing channels, pans, cut deck openings, special jointing, accessories, and attachments to other construction.

1.4 INFORMATIONAL SUBMITTALS

- A. Product Certificates: For each type of steel deck.
- B. Product Test Reports: Based on evaluation of comprehensive tests performed by a qualified testing agency, indicating that each of the following complies with requirements:
 - 1. Power-actuated mechanical fasteners.
 - 2. Acoustical roof deck.
- C. Evaluation Reports: For steel deck.
- D. Field quality-control reports.

1.5 QUALITY ASSURANCE

- A. Testing Agency Qualifications: Qualified according to ASTM E 329 for testing indicated.
- B. Welding Qualifications: Qualify procedures and personnel according to AWS D1.3, "Structural Welding Code - Sheet Steel."

- C. FM Global Listing: Provide steel roof deck evaluated by FM Global and listed in its "Approval Guide, Building Materials" for Class 1 fire rating and Class 1-90 windstorm ratings.

1.6 DELIVERY, STORAGE, AND HANDLING

- A. Protect steel deck from corrosion, deformation, and other damage during delivery, storage, and handling.
- B. Stack steel deck on platforms or pallets and slope to provide drainage. Protect with a waterproof covering and ventilate to avoid condensation.

PART 2 - PRODUCTS

2.1 PERFORMANCE REQUIREMENTS

- A. AISI Specifications: Comply with calculated structural characteristics of steel deck according to AISI's "North American Specification for the Design of Cold-Formed Steel Structural Members."
- B. Fire-Resistance Ratings: Comply with ASTM E 119; testing by a qualified testing agency. Identify products with appropriate markings of applicable testing agency.
 - 1. Indicate design designations from UL's "Fire Resistance Directory" or from the listings of another qualified testing agency.
- C. Recycled Content of Steel Products: Postconsumer recycled content plus one-half of preconsumer recycled content not less than 25 percent.

2.2 ROOF DECK

- A. Manufacturers: Subject to compliance with requirements, available manufacturers offering products that may be incorporated into the Work include, but are not limited to, the following:
 - 1. ASC Profiles, Inc.; a Blue Scope Steel company.
 - 2. Canam United States; Canam Group Inc.
 - 3. CMC Joist & Deck.
 - 4. Consolidated Systems, Inc.; Metal Dek Group.
 - 5. Cordeck.
 - 6. DACS, Inc.
 - 7. Epic Metals Corporation.
 - 8. Marlyn Steel Decks, Inc.
 - 9. New Millennium Building Systems, LLC.
 - 10. Nucor Corp.; Vulcraft Group.
 - 11. Roof Deck, Inc.
 - 12. Valley Joist; Subsidiary of EBSCO Industries, Inc.
 - 13. Verco Manufacturing Co.
 - 14. Wheeling Corrugating Company; Div. of Wheeling-Pittsburgh Steel Corporation.

- B. Roof Deck: Fabricate panels, without top-flange stiffening grooves, to comply with "SDI Specifications and Commentary for Steel Roof Deck," in SDI Publication No. 31, and with the following:
1. Galvanized-Steel Sheet: ASTM A 653/A 653M, Structural Steel (SS), Grade 33 (230), G60 (Z180) zinc coating.
 2. Deck Profile: Type WR, wide rib.
 3. Profile Depth: 1-1/2 inches (38 mm).
 4. Design Uncoated-Steel Thickness: 0.0358 inches (20 gauge).
 5. Span Condition: Triple span or more.
 6. Side Laps: Overlapped or interlocking seam at Contractor's option.

2.3 ACOUSTICAL ROOF DECK

- A. Manufacturers: Subject to compliance with requirements, available manufacturers offering products that may be incorporated into the Work include, but are not limited to, the following:
1. ASC Profiles, Inc.; a Blue Scope Steel company.
 2. Canam United States; Canam Group Inc.
 3. CMC Joist & Deck.
 4. Consolidated Systems, Inc.; Metal Dek Group.
 5. Cordeck.
 6. DACS, Inc.
 7. Epic Metals Corporation.
 8. Marlyn Steel Decks, Inc.
 9. New Millennium Building Systems, LLC.
 10. Nucor Corp.; Vulcraft Group.
 11. Roof Deck, Inc.
 12. Wheeling Corrugating Company; Div. of Wheeling-Pittsburgh Steel Corporation.
- B. Acoustical Roof Deck: Fabricate panels, without top-flange stiffening grooves, to comply with "SDI Specifications and Commentary for Steel Roof Deck," in SDI Publication No. 31, and with the following:
1. Galvanized-Steel Sheet: ASTM A 653/A 653M, Structural Steel (SS), Grade 33 (230) G60 (Z180) zinc coating.
 2. Deck Profile: Type WR, wide rib.
 3. Profile Depth: 1-1/2 inches (38 mm).
 4. Design Uncoated-Steel Thickness: 0.0358 inch (20 gauge).
 5. Span Condition: Triple span or more.
 6. Side Laps: Overlapped or interlocking seam at Contractor's option.
 7. Acoustical Perforations: Deck units with manufacturer's standard perforated vertical webs.
 8. Sound-Absorbing Insulation: Manufacturer's standard premolded roll or strip of glass or mineral fiber. Weight: 7.0 pounds-per-cubic-foot per ASTM C303; Flame Spread: 25; Smoke Developed: 50; Thickness: 1-1/2 inches.
 - a. Installation of sound-absorbing insulation is specified in Division 07 Section "2216 – Roof Insulation."
 9. Acoustical Performance: NRC 0.80, tested according to ASTM C 423.

2.4 ACCESSORIES

- A. General: Provide manufacturer's standard accessory materials for deck that comply with requirements indicated.
- B. Mechanical Fasteners: Corrosion-resistant, low-velocity, power-actuated or pneumatically driven carbon-steel fasteners; or self-drilling, self-threading screws.
- C. Side-Lap Fasteners: Corrosion-resistant, hexagonal washer head; self-drilling, carbon-steel screws, No. 10 (4.8-mm) minimum diameter.
- D. Flexible Closure Strips: Vulcanized, closed-cell, synthetic rubber.
- E. Miscellaneous Sheet Metal Deck Accessories: Steel sheet, minimum yield strength of 33,000 psi (230 MPa), not less than 0.0359-inch (0.91-mm) design uncoated thickness, of same material and finish as deck; of profile indicated or required for application.
- F. Column Closures, End Closures, Z-Closures, and Cover Plates: Steel sheet, of same material, finish, and thickness as deck unless otherwise indicated.
- G. Recessed Sump Pans: Single-piece steel sheet, 0.0747 inch (1.90 mm) thick, of same material and finish as deck, with 3-inch- (76-mm-) wide flanges and level recessed pans of 1-1/2-inch (38-mm) minimum depth. For drains, cut holes in the field.
- H. Galvanizing Repair Paint: ASTM A 780.

PART 3 - EXECUTION

3.1 EXAMINATION

- A. Examine supporting frame and field conditions for compliance with requirements for installation tolerances and other conditions affecting performance.
- B. Proceed with installation only after unsatisfactory conditions have been corrected.

3.2 INSTALLATION, GENERAL

- A. Install deck panels and accessories according to applicable specifications and commentary in SDI Publication No. 31, manufacturer's written instructions, and requirements in this Section.
- B. Install temporary shoring before placing deck panels if required to meet deflection limitations.
- C. Locate deck bundles to prevent overloading of supporting members.
- D. Place deck panels on supporting frame and adjust to final position with ends accurately aligned and bearing on supporting frame before being permanently fastened. Do not stretch or contract side-lap interlocks.
- E. Place deck panels flat and square and fasten to supporting frame without warp or deflection.

- F. Cut and neatly fit deck panels and accessories around openings and other work projecting through or adjacent to deck.
- G. Provide additional reinforcement and closure pieces at openings as required for strength, continuity of deck, and support of other work.
- H. Comply with AWS requirements and procedures for manual shielded metal arc welding, appearance and quality of welds, and methods used for correcting welding work.
- I. Mechanical fasteners may be used in lieu of welding to fasten deck. Locate mechanical fasteners and install according to deck manufacturer's written instructions.

3.3 ROOF-DECK INSTALLATION

- A. Fasten roof-deck panels to steel supporting members by arc spot (puddle) welds of the surface diameter indicated or arc seam welds with an equal perimeter that is not less than 1-1/2 inches (38 mm) long, and as follows:
 - 1. Weld Diameter: 5/8 inch (16 mm) nominal.
 - 2. Weld Spacing: Weld edge and interior ribs of deck units with a minimum of two welds per deck unit at each support. Space welds 12 inches (305 mm) apart in the field of roof and 6 inches (150 mm) apart in roof corners and perimeter, based on roof-area definitions in FMG Loss Prevention Data Sheet 1-28.
- B. Side-Lap and Perimeter Edge Fastening: Fasten side laps and perimeter edges of panels between supports, at intervals not exceeding the lesser of 1/2 of the span or 36 inches (914 mm), or as noted on plans and as follows:
 - 1. Mechanically fasten with self-drilling, No. 10 (4.8-mm-) diameter or larger, carbon-steel screws.
- C. End Bearing: Install deck ends over supporting frame with a minimum end bearing of 1-1/2 inches (38 mm), with end joints as follows:
 - 1. End Joints: Lapped 2 inches (51 mm) minimum or butted at Contractor's option.
- D. Roof Sump Pans and Sump Plates: Install over openings provided in roof deck and mechanically fasten flanges to top of deck. Space mechanical fasteners not more than 12 inches (305 mm) apart with at least one fastener at each corner.
 - 1. Install reinforcing channels or zees in ribs to span between supports and mechanically fasten.
- E. Miscellaneous Roof-Deck Accessories: Install ridge and valley plates, finish strips, end closures, and reinforcing channels according to deck manufacturer's written instructions. Weld or mechanically fasten to substrate to provide a complete deck installation.
 - 1. Weld cover plates at changes in direction of roof-deck panels unless otherwise indicated.

- F. Flexible Closure Strips: Install flexible closure strips over partitions, walls, and where indicated. Install with adhesive according to manufacturer's written instructions to ensure complete closure.

3.4 FIELD QUALITY CONTROL

- A. Testing Agency: Owner will engage a qualified testing agency to perform tests and inspections.
- B. Field welds will be subject to inspection.
- C. Testing agency will report inspection results promptly and in writing to Contractor and Architect.
- D. Remove and replace work that does not comply with specified requirements.
- E. Additional inspecting, at Contractor's expense, will be performed to determine compliance of corrected work with specified requirements.

3.5 PROTECTION

- A. Galvanizing Repairs: Prepare and repair damaged galvanized coatings on both surfaces of deck with galvanized repair paint according to ASTM A 780 and manufacturer's written instructions.
- B. Provide final protection and maintain conditions to ensure that steel deck is without damage or deterioration at time of Substantial Completion.

END OF SECTION

SECTION 05 4000 - COLD-FORMED METAL FRAMING

PART 1 - GENERAL

1.1 RELATED DOCUMENTS

- A. Drawings and general provisions of the Contract, including General and Supplementary Conditions and Division 01 Specification Sections, apply to this Section.

1.2 SUMMARY

- A. Section Includes:
 - 1. Exterior non-load-bearing wall framing.
 - 2. Soffit framing.
- B. Related Requirements:
 - 1. Section 055000 "Metal Fabrications" for masonry shelf angles and connections.
 - 2. Section 092216 "Non-Structural Metal Framing" for interior non-load-bearing, metal-stud framing and ceiling-suspension assemblies.

1.3 PERFORMANCE REQUIREMENTS

- A. Structural Performance: Provide cold-formed metal framing capable of withstanding design loads within limits and under conditions indicated.
 - 1. Design Loads: As indicated.
 - 2. Deflection Limits: Design framing systems to withstand design loads without deflections greater than the following:
 - a. Exterior Non-Load-Bearing Framing: Horizontal deflection of 1/360 of the wall height.
 - b. Ceiling Joist Framing: Vertical deflection of 1/360 of the span.
 - 3. Design framing systems to provide for movement of framing members without damage or overstressing, sheathing failure, connection failure, undue strain on fasteners and anchors, or other detrimental effects when subject to a maximum ambient temperature change of 120 deg F.
 - 4. Design framing system to maintain clearances at openings, to allow for construction tolerances, and to accommodate live load deflection of primary building structure as follows:
 - a. Upward and downward movement of 3/4 inch (19 mm).
- B. Cold-Formed Steel Framing, General: Design according to AISI's "Standard for Cold-Formed Steel Framing - General Provisions."
 - 1. Headers: Design according to AISI's "Standard for Cold-Formed Steel Framing - Header Design."
 - 2. Design exterior non-load-bearing wall framing to accommodate horizontal deflection without regard for contribution of sheathing materials.

1.4 ACTION SUBMITTALS

- A. Product Data: For each type of cold-formed steel framing product and accessory.
- B. Shop Drawings:
 - 1. Include layout, spacings, sizes, thicknesses, and types of cold-formed steel framing; fabrication; and fastening and anchorage details, including mechanical fasteners.

2. Indicate reinforcing channels, opening framing, supplemental framing, strapping, bracing, bridging, splices, accessories, connection details, and attachment to adjoining work.

C. Delegated-Design Submittal: For cold-formed steel framing.

1.5 INFORMATIONAL SUBMITTALS

A. Qualification Data: For testing agency.

B. Welding certificates.

C. Product Test Reports: For each listed product, for tests performed by manufacturer and witnessed by a qualified testing agency.

1. Steel sheet.
2. Expansion anchors.
3. Power-actuated anchors.
4. Mechanical fasteners.
5. Vertical deflection clips.
6. Horizontal drift deflection clips
7. Miscellaneous structural clips and accessories.

D. Research Reports: For non-standard cold-formed steel framing, from ICC-ES.

1.6 QUALITY ASSURANCE

A. Engineering Responsibility: Preparation of Shop Drawings, design calculations, and other structural data by a qualified professional engineer.

B. Professional Engineer Qualifications: A professional engineer who is legally qualified to practice in jurisdiction where Project is located and who is experienced in providing engineering services of the kind indicated. Engineering services are defined as those performed for installations of cold-formed metal framing that are similar to those indicated for this Project in material, design, and extent.

C. Testing Agency Qualifications: Qualified according to ASTM E 329 for testing indicated.

D. Product Tests: Mill certificates or data from a qualified independent testing agency indicating steel sheet complies with requirements, including base-metal thickness, yield strength, tensile strength, total elongation, chemical requirements, and metallic-coating thickness.

E. Welding Qualifications: Qualify procedures and personnel according to the following:

1. AWS D1.1/D1.1M, "Structural Welding Code - Steel."
2. AWS D1.3/D1.3M, "Structural Welding Code - Sheet Steel."

F. Fire-Test-Response Characteristics: Where indicated, provide cold-formed metal framing identical to that of assemblies tested for fire resistance per ASTM E 119 by a testing and inspecting agency acceptable to authorities having jurisdiction.

G. AISI Specifications and Standards: Comply with AISI's "North American Specification for the Design of Cold-Formed Steel Structural Members" and its "Standard for Cold-Formed Steel Framing - General Provisions."

1. Comply with AISI's "Standard for Cold-Formed Steel Framing - Truss Design."
2. Comply with AISI's "Standard for Cold-Formed Steel Framing - Header Design."

- H. Preinstallation Conference: Conduct conference at Project site.

1.7 DELIVERY, STORAGE, AND HANDLING

- A. Protect cold-formed steel framing from corrosion, moisture staining, deformation, and other damage during delivery, storage, and handling.

PART 2 - PRODUCTS

2.1 MANUFACTURERS

- A. Manufacturers: Subject to compliance with requirements, manufacturers offering products that may be incorporated into the Work include the following:
 - 1. AllSteel & Gypsum Products, Inc.
 - 2. California Expanded Metal Products Company.
 - 3. ClarkWestern Building Systems, Inc.
 - 4. Consolidated Fabricators Corp.; Building Products Division.
 - 5. Craco Mfg., Inc.
 - 6. Custom Stud Inc.
 - 7. Design Shapes in Steel.
 - 8. Dietrich Metal Framing; a Worthington Industries Company.
 - 9. Formetal Co. Inc. (The).
 - 10. MarinoWARE.
 - 11. Nuconsteel; a Nucor Company.
 - 12. Olmar Supply, Inc.
 - 13. Quail Run Building Materials, Inc.
 - 14. SCAFCO Corporation.
 - 15. Southeastern Stud & Components, Inc.
 - 16. State Building Products, Inc.
 - 17. Steel Construction Systems.
 - 18. Steel Network, Inc. (The).
 - 19. Steel Structural Systems.
 - 20. Steeler, Inc.
 - 21. Super Stud Building Products, Inc.
 - 22. Telling Industries, LLC.
 - 23. United Metal Products, Inc.
 - 24. United Steel Manufacturing.
- B. Cold-Formed Steel Framing Design Standards:
 - 1. Wall Studs: AISI S211.
 - 2. Headers: AISI S212.
 - 3. Lateral Design: AISI S213.
- C. AISI Specifications and Standards: Unless more stringent requirements are indicated, comply with AISI S100 and AISI S200.
- D. Fire-Resistance Ratings: Comply with ASTM E 119; testing by a qualified testing agency. Identify products with appropriate markings of applicable testing agency.
 - 1. Indicate design designations from UL's "Fire Resistance Directory" or from the listings of another qualified testing agency.

2.2 MATERIALS

- A. Recycled Content of Steel Products: Postconsumer recycled content plus one-half of preconsumer recycled content not less than 25 percent.
- B. Steel Sheet: ASTM A 1003/A 1003M, Structural Grade, Type H, metallic coated, of grade and coating weight as follows:
 - 1. Grade: As required by structural performance.
 - 2. Coating: G60 (Z180).
- C. Steel Sheet for Vertical Deflection Clips: ASTM A 653/A 653M, structural steel, zinc coated, of grade and coating as follows:
 - 1. Grade: As required by structural performance.
 - 2. Coating: G60 (Z180).

2.3 EXTERIOR NON-LOAD-BEARING WALL FRAMING

- A. Steel Studs: Manufacturer's standard C-shaped steel studs, of web depths indicated, punched, with stiffened flanges, and as follows:
 - 1. Minimum Base-Metal Thickness: 0.0428 inch (1.09 mm).
 - 2. Flange Width: 1-5/8 inches (41 mm).
 - 3. Section Properties: As required by design.
- B. Steel Track: Manufacturer's standard U-shaped steel track, of web depths indicated, unpunched, with unstiffened flanges, and as follows:
 - 1. Minimum Base-Metal Thickness: Matching steel studs.
 - 2. Flange Width: 1-1/4 inches (32 mm).
- C. Vertical Deflection Clips: Manufacturer's standard head clips, capable of accommodating upward and downward vertical displacement of primary structure through positive mechanical attachment to stud web.
 - 1. Manufacturers: Subject to compliance with requirements, manufacturers offering products that may be incorporated into the Work include the following:
 - a. AllSteel & Gypsum Products, Inc.
 - b. ClarkWestern Building Systems, Inc.
 - c. Dietrich Metal Framing; a Worthington Industries company.
 - d. MarinoWARE.
 - e. SCAFCO Corporation.
 - f. Steel Network, Inc. (The).
 - g. Steeler, Inc.
- D. Double Deflection Tracks: Manufacturer's double, deep-leg, U-shaped steel tracks, consisting of nested inner and outer tracks; unpunched, with unstiffened flanges.
 - 1. Outer Track: Of web depth to allow free vertical movement of inner track, with flanges designed to support horizontal loads and transfer them to the primary structure, and as follows:
 - a. Minimum Base-Metal Thickness: 0.0428 inch (1.09 mm).
 - b. Flange Width: 1 inch (25 mm) plus the design gap of 3/4 inch.
 - 2. Inner Track: Of web depth indicated, and as follows:
 - a. Minimum Base-Metal Thickness: 0.0428 inch (1.09 mm).
 - b. Flange Width: 2 3/4 inches.

2.4 SOFFIT FRAMING

- A. Exterior Soffit Frame: Manufacturer's standard C-shaped steel sections, of web depths indicated, with stiffened flanges, and as follows:
 - 1. Minimum Base-Metal Thickness: 0.0428 inch (1.09 mm).
 - 2. Flange Width: 1-5/8 inches (41 mm), minimum.
 - 3. Section Properties: Minimum allowable calculated section modulus = 0.380 in³, moment of inertia = 0.697 in⁴, and allowable moment = 7502 in-lbs.

2.5 FRAMING ACCESSORIES

- A. Fabricate steel-framing accessories from steel sheet, ASTM A 1003/A 1003M, Structural Grade, Type H, metallic coated, of same grade and coating weight used for framing members.
- B. Provide accessories of manufacturer's standard thickness and configuration, unless otherwise indicated, as follows:
 - 1. Supplementary framing.
 - 2. Bracing, bridging, and solid blocking.
 - 3. Web stiffeners.
 - 4. Anchor clips.
 - 5. End clips.
 - 6. Foundation clips.
 - 7. Gusset plates.
 - 8. Stud kickers and knee braces.
 - 9. Joist hangers and end closures.
 - 10. Hole reinforcing plates.
 - 11. Backer plates.

2.6 ANCHORS, CLIPS, AND FASTENERS

- A. Steel Shapes and Clips: ASTM A 36/A 36M, zinc coated by hot-dip process according to ASTM A 123/A 123M.
- B. Anchor Bolts: ASTM F 1554, Grade 36, threaded carbon-steel hex-headed bolts and carbon-steel nuts; and flat, hardened-steel washers; zinc coated by hot-dip process according to ASTM A 153/A 153M, Class C.
- C. Expansion Anchors: Fabricated from corrosion-resistant materials, with allowable load or strength design capacities calculated according to ICC-ES AC193 and ACI 318 greater than or equal to the design load, as determined by testing per ASTM E 488 conducted by a qualified testing agency.
- D. Power-Actuated Anchors: Fastener system of type suitable for application indicated, fabricated from corrosion-resistant materials, with allowable load capacities calculated according to ICC-ES AC70, greater than or equal to the design load, as determined by testing per ASTM E 1190 conducted by a qualified testing agency.
- E. Mechanical Fasteners: ASTM C 1513, corrosion-resistant-coated, self-drilling, self-tapping, steel drill screws.
 - 1. Head Type: Low-profile head beneath sheathing, manufacturer's standard elsewhere.
- F. Welding Electrodes: Comply with AWS standards.

2.7 MISCELLANEOUS MATERIALS

- A. Galvanizing Repair Paint: SSPC-Paint 20 or MIL-P-21035B.
- B. Cement Grout: Portland cement, ASTM C 150, Type I; and clean, natural sand, ASTM C 404. Mix at ratio of 1 part cement to 2-1/2 parts sand, by volume, with minimum water required for placement and hydration.
- C. Nonmetallic, Nonshrink Grout: Premixed, nonmetallic, noncorrosive, nonstaining grout containing selected silica sands, portland cement, shrinkage-compensating agents, and plasticizing and water-reducing agents, complying with ASTM C 1107/C 1107M, with fluid consistency and 30-minute working time.
- D. Shims: Load bearing, high-density multimonomer plastic, and nonleaching; or of cold-formed steel of same grade and coating as framing members supported by shims.
- E. Sealer Gaskets: Closed-cell neoprene foam, 1/4 inch (6.4 mm) thick, selected from manufacturer's standard widths to match width of bottom track or rim track members.

2.8 FABRICATION

- A. Fabricate cold-formed steel framing and accessories plumb, square, and true to line, and with connections securely fastened, according to referenced AISI's specifications and standards, manufacturer's written instructions, and requirements in this Section.
 - 1. Fabricate framing assemblies using jigs or templates.
 - 2. Cut framing members by sawing or shearing; do not torch cut.
 - 3. Fasten cold-formed steel framing members by welding, screw fastening, clinch fastening, pneumatic pin fastening, or riveting as standard with fabricator. Wire tying of framing members is not permitted.
 - a. Comply with AWS D1.3/D1.3M requirements and procedures for welding, appearance and quality of welds, and methods used in correcting welding work.
 - b. Locate mechanical fasteners and install according to Shop Drawings, with screw penetrating joined members by no fewer than three exposed screw threads.
 - 4. Fasten other materials to cold-formed steel framing by welding, bolting, pneumatic pin fastening, or screw fastening, according to Shop Drawings.
- B. Reinforce, stiffen, and brace framing assemblies to withstand handling, delivery, and erection stresses. Lift fabricated assemblies to prevent damage or permanent distortion.
- C. Fabrication Tolerances: Fabricate assemblies level, plumb, and true to line to a maximum allowable tolerance variation of 1/8 inch in 10 feet (1:960) and as follows:
 - 1. Spacing: Space individual framing members no more than plus or minus 1/8 inch (3 mm) from plan location. Cumulative error shall not exceed minimum fastening requirements of sheathing or other finishing materials.
 - 2. Squareness: Fabricate each cold-formed steel framing assembly to a maximum out-of-square tolerance of 1/8 inch (3 mm).

PART 3 - EXECUTION

3.1 EXAMINATION

- A. Examine supporting substrates and abutting structural framing for compliance with requirements for installation tolerances and other conditions affecting performance of the Work.
- B. Proceed with installation only after unsatisfactory conditions have been corrected.

3.2 INSTALLATION, GENERAL

- A. Cold-formed steel framing may be shop or field fabricated for installation, or it may be field assembled.
- B. Install cold-formed steel framing according to AISI S200 and to manufacturer's written instructions unless more stringent requirements are indicated.
- C. Install shop- or field-fabricated, cold-formed framing and securely anchor to supporting structure.
 - 1. Screw, bolt, or weld wall panels at horizontal and vertical junctures to produce flush, even, true-to-line joints with maximum variation in plane and true position between fabricated panels not exceeding 1/16 inch (1.6 mm).
- D. Install cold-formed steel framing and accessories plumb, square, and true to line, and with connections securely fastened.
 - 1. Cut framing members by sawing or shearing; do not torch cut.
 - 2. Fasten cold-formed steel framing members by welding, screw fastening, clinch fastening, or riveting. Wire tying of framing members is not permitted.
 - a. Comply with AWS D1.3/D1.3M requirements and procedures for welding, appearance and quality of welds, and methods used in correcting welding work.
 - b. Locate mechanical fasteners and install according to Shop Drawings, and complying with requirements for spacing, edge distances, and screw penetration.
- E. Install framing members in one-piece lengths unless splice connections are indicated for track or tension members.
- F. Install temporary bracing and supports to secure framing and support loads comparable in intensity to those for which structure was designed. Maintain braces and supports in place, undisturbed, until entire integrated supporting structure has been completed and permanent connections to framing are secured.
- G. Do not bridge building expansion joints with cold-formed steel framing. Independently frame both sides of joints.
- H. Install insulation, specified in Section 072100 "Thermal Insulation," in built-up exterior framing members, such as headers, sills, boxed joists, and multiple studs at openings, that are inaccessible on completion of framing work.
- I. Fasten hole reinforcing plate over web penetrations that exceed size of manufacturer's approved or standard punched openings.
- J. Erection Tolerances: Install cold-formed steel framing level, plumb, and true to line to a maximum allowable tolerance variation of 1/8 inch in 10 feet (1:960) and as follows:

1. Space individual framing members no more than plus or minus 1/8 inch (3 mm) from plan location. Cumulative error shall not exceed minimum fastening requirements of sheathing or other finishing materials.

3.3 EXTERIOR NON-LOAD-BEARING WALL INSTALLATION

- A. Install continuous tracks sized to match studs. Align tracks accurately and securely anchor to supporting structure as indicated.
- B. Fasten both flanges of studs to top and bottom track unless otherwise indicated. Space studs as follows:
 1. Stud Spacing: As indicated.
- C. Set studs plumb, except as needed for diagonal bracing or required for nonplumb walls or warped surfaces and similar requirements.
- D. Isolate non-load-bearing steel framing from building structure to prevent transfer of vertical loads while providing lateral support.
 1. Install double deep-leg deflection tracks and anchor outer track to building structure.
 2. Connect vertical deflection clips to infill studs and anchor to building structure.
- E. Install horizontal bridging in wall studs, spaced vertically in rows indicated on Shop Drawings but not more than 48 inches (1220 mm) apart. Fasten at each stud intersection.
 1. Bridging: Cold-rolled steel channel, welded or mechanically fastened to webs of punched studs.
- F. Install miscellaneous framing and connections, including stud kickers, web stiffeners, clip angles, continuous angles, anchors, and fasteners, to provide a complete and stable wall-framing system.

3.4 FIELD QUALITY CONTROL

- A. Testing: Owner will engage a qualified independent testing and inspecting agency to perform field tests and inspections and prepare test reports.
- B. Field and shop welds will be subject to testing and inspecting.
- C. Testing agency will report test results promptly and in writing to Contractor and Architect.
- D. Remove and replace work where test results indicate that it does not comply with specified requirements.
- E. Additional testing and inspecting, at Contractor's expense, will be performed to determine compliance of replaced or additional work with specified requirements.

3.5 REPAIRS AND PROTECTION

- A. Galvanizing Repairs: Prepare and repair damaged galvanized coatings on fabricated and installed cold-formed steel framing with galvanized repair paint according to ASTM A 780 and manufacturer's written instructions.
- B. Provide final protection and maintain conditions, in a manner acceptable to manufacturer and Installer, that ensure that cold-formed steel framing is without damage or deterioration at time of Substantial Completion.

END OF SECTION 05 4000

SECTION 05 5150

LADDERS

PART 1 GENERAL

1.01 SECTION INCLUDES

- A. Prefabricated ladders and ship ladders.

1.02 RELATED REQUIREMENTS

- A. Section 07 7200 - Roof Accessories: Roof access hatches.

1.03 REFERENCE STANDARDS

- A. ANSI A14.3 - American National Standard for Ladders -- Fixed -- Safety Requirements; 2008.
- B. ASTM B209 - Standard Specification for Aluminum and Aluminum-Alloy Sheet and Plate; 2014.
- C. ASTM B210 - Standard Specification for Aluminum and Aluminum-Alloy Drawn Seamless Tubes; 2012.
- D. ASTM B211 - Standard Specification for Aluminum and Aluminum-Alloy Rolled or Cold Finished Bar, Rod, and Wire; 2012e1.
- E. ASTM B211M - Standard Specification for Aluminum and Aluminum-Alloy Rolled or Cold-Finished Bar, Rod, and Wire (Metric); 2012e1.
- F. ASTM B221 - Standard Specification for Aluminum and Aluminum-Alloy Extruded Bars, Rods, Wire, Profiles, and Tubes; 2014.

1.04 SUBMITTALS

- A. See Section 01 3000 - Administrative Requirements, for submittal procedures.
- B. Shop Drawings: Indicate profiles, sizes, connection attachments, reinforcing, anchorage, size and type of fasteners, and accessories. Include erection drawings, elevations, and details where applicable.

PART 2 PRODUCTS

2.01 MATERIALS - ALUMINUM

- A. Extruded Aluminum: ASTM B221 (ASTM B221M), 6063 alloy, T6 temper.
- B. Aluminum-Alloy Bars: ASTM B211 (ASTM B211M), 6061 alloy, T6 temper.
- C. Bolts, Nuts, and Washers: Stainless steel.

2.02 PREFABRICATED LADDERS

- A. Prefabricated Ladder: Welded metal unit complying with ANSI A14.3; factory fabricated to greatest degree practical and in the largest components possible.
 - 1. Components: Manufacturer's standard rails, rungs, treads, handrails, returns, platforms and safety devices complying with the requirements of the MATERIALS article of this section.
 - 2. Materials: Aluminum; ASTM B221 (ASTM B221M), 6063 alloy, T52 temper.
 - 3. Finish: Manufacturer's standard clear anodized coating, comply with AAMA 611, Class 1.
 - 4. Products - Fixed Roof Hatch Access Ladder:
 - a. Alaco Ladder Company; Model 560: www.alacoladder.com.
 - b. O'Keeffe's Inc; Model 501: www.okeeffes.com.
 - c. Precision Ladders, LLC; FL-02 Series: www.precisionladders.com.
 - d. Substitutions: See Section 01 6000 - Product Requirements.
 - 5. Products - Fixed Roof Access Ladder:
 - a. Alaco Ladder Company; Model 561: www.alacoladder.com.
 - b. O'Keeffe's Inc; Model 502: www.okeeffes.com.
 - c. Precision Ladders, LLC; FL-05 Series with walk-thru: www.precisionladders.com.
 - d. Substitutions: See Section 01 6000 - Product Requirements.
 - 6. Products - Ladder Safety Post at Roof Hatch:

- a. Alaco Ladder Company; Safety Post: www.alacoladder.com.
- b. O'Keeffe's Inc; Safety Post: www.okeeffes.com.
- c. Precision Ladders, LLC; Extend-A-Rail Ladder Safety Post: www.precisionladders.com.
- d. Substitutions: See Section 01 6000 - Product Requirements.

PART 3 EXECUTION

3.01 EXAMINATION

- A. Verify that field conditions are acceptable and are ready to receive work.

3.02 INSTALLATION

- A. Install items plumb and level, accurately fitted, free from distortion or defects.
- B. Provide for erection loads, and for sufficient temporary bracing to maintain true alignment until completion of erection and installation of permanent attachments.
- C. Obtain approval prior to site cutting or making adjustments not scheduled.
- D. Obtain roofing installer's approval before making any connections or penetrations into roof.

END OF SECTION

**SECTION 06 1000
ROUGH CARPENTRY**

PART 1 GENERAL

1.01 SECTION INCLUDES

- A. Rough opening framing for roof openings.
- B. Roof-mounted curbs.
- C. Roofing nailers.
- D. Preservative treated wood materials.
- E. Communications and electrical room mounting boards.
- F. Concealed wood blocking, nailers, and supports.

1.02 REFERENCE STANDARDS

- A. ASTM E84 - Standard Test Method for Surface Burning Characteristics of Building Materials; 2017.
- B. AWPA U1 - Use Category System: User Specification for Treated Wood; 2017.
- C. PS 1 - Structural Plywood; 2009.
- D. PS 20 - American Softwood Lumber Standard; 2015.

1.03 QUALITY ASSURANCE

- A. Contractor shall inspect wood to be installed for damage, warping, splits, and moisture content as defined by the applicable wood products industry standards. Materials that do not comply shall be rejected prior to installation.
- B. Rough carpentry installation shall present smooth, consistent substrate for roof system and flashing installation.

1.04 DELIVERY, STORAGE, AND HANDLING

- A. General: Cover wood products to protect against moisture. Support stacked products to prevent deformation and to allow air circulation.

PART 2 PRODUCTS

2.01 GENERAL REQUIREMENTS

- A. Dimension Lumber: Comply with PS 20 and requirements of specified grading agencies.
 - 1. Species: spruce or southern yellow pine, unless otherwise indicated.
 - 2. Grading Agency: Any grading agency whose rules are approved by the Board of Review, American Lumber Standard Committee (www.alsc.org) and who provides grading service for the species and grade specified; provide lumber stamped with grade mark unless otherwise indicated.
- B. Lumber fabricated from old growth timber is not permitted.

2.02 DIMENSION LUMBER FOR CONCEALED APPLICATIONS

- A. Sizes: Nominal sizes as indicated on drawings, S4S.
- B. Moisture Content: S-dry or MC19.
- C. Miscellaneous Framing, Blocking, Nailers, Grounds, and Furring:
 - 1. Lumber: S4S, No. 2 or Standard Grade.
 - 2. Boards: Standard or No. 3.

2.03 CONSTRUCTION PANELS

- A. Structural Plywood at Coping.
 - 1. Structural 1 rated.
 - 2. APA rated grade C or better.
 - 3. Manufactured with exterior glue.

4. Minimum thickness indicated on drawings.
- B. Communications and Electrical Room Mounting Boards: PS 1 A-D plywood, 3/4 inch (19 mm) thick; flame spread index of 25 or less, smoke developed index of 450 or less, when tested in accordance with ASTM E84.

2.04 ACCESSORIES

- A. Fasteners and Anchors:
 1. Metal and Finish: Stainless steel for high humidity and preservative-treated wood locations, unfinished steel elsewhere.
 2. Fasteners securing pressure treated lumber shall be manufactured for corrosino resistance and exposures associated with pressure treated wood applications.
 3. Nails shall not be used at roof edges to fasten rough carpentry, lumber, plywood, etc. Screws, anchors, and/or machine bolts shall be used to secure rought carpentry at roof perimeter edges.

2.05 FACTORY WOOD TREATMENT

- A. Treated Lumber and Plywood: Comply with requirements of AWP A U1 - Use Category System for wood treatments determined by use categories, expected service conditions, and specific applications.
 1. Preservative-Treated Wood: Provide lumber and plywood marked or stamped by an ALSC-accredited testing agency, certifying level and type of treatment in accordance with AWP A standards.
- B. Preservative Treatment:
 1. Preservative Pressure Treatment of Lumber Above Grade: AWP A U1, Use Category UC3B, Commodity Specification A using waterborne preservative.
 - a. Kiln dry lumber after treatment to maximum moisture content of 19 percent.
 - b. Treat lumber in contact with roofing, flashing, or waterproofing.
 - c. Treat lumber in contact with masonry or concrete.

PART 3 EXECUTION

3.01 INSTALLATION - GENERAL

- A. Select material sizes to minimize waste.
- B. Reuse scrap to the greatest extent possible; clearly separate scrap for use on site as accessory components, including: shims, bracing, and blocking.
- C. Where treated wood is used on interior, provide temporary ventilation during and immediately after installation sufficient to remove indoor air contaminants.

3.02 BLOCKING, NAILERS, AND SUPPORTS

- A. Provide framing and blocking members as indicated or as required to support finishes, fixtures, specialty items, and trim.
- B. In walls, provide blocking attached to studs as backing and support for wall-mounted items, unless item can be securely fastened to two or more studs or other method of support is explicitly indicated.
- C. Provide the following specific non-structural framing and blocking:
 1. Cabinets and shelf supports.
 2. Wall brackets.
 3. Towel and bath accessories.
 4. Wall-mounted door stops.
 5. Chalkboards and marker boards.

3.03 ROOF-RELATED CARPENTRY

- A. Coordinate installation of roofing carpentry with deck construction, framing of roof openings, and roofing assembly installation.

- B. Provide wood curb at all roof openings except where specifically indicated otherwise. Form corners by alternating lapping side members.

3.04 INSTALLATION OF CONSTRUCTION PANELS

- A. Communications and Electrical Room Mounting Boards: Secure with screws to studs with edges over firm bearing; space fasteners at maximum 24 inches (610 mm) on center on all edges and into studs in field of board.
 - 1. Where boards are indicated as full floor-to-ceiling height, install with long edge of board parallel to studs.
 - 2. Install adjacent boards without gaps.

3.05 CLEANING

- A. Waste Disposal: Comply with the requirements of Section 01 7419 - Construction Waste Management and Disposal.
 - 1. Comply with applicable regulations.
 - 2. Do not burn scrap on project site.
 - 3. Do not burn scraps that have been pressure treated.
 - 4. Do not send materials treated with pentachlorophenol, CCA, or ACA to co-generation facilities or "waste-to-energy" facilities.
- B. Do not leave any wood, shavings, sawdust, etc. on the ground or buried in fill.
- C. Prevent sawdust and wood shavings from entering the storm drainage system.

END OF SECTION

SECTION 06 4100
ARCHITECTURAL WOOD CASEWORK

PART 1 GENERAL

1.01 SECTION INCLUDES

- A. Specially fabricated cabinet units.
- B. Cabinet hardware.

1.02 RELATED REQUIREMENTS

- A. Section 12 3600 - Countertops.

1.03 REFERENCE STANDARDS

- A. AWI/AWMAC/WI (AWS) - Architectural Woodwork Standards; 2014, with Errata (2016).
- B. AWMAC/WI (NAAWS) - North American Architectural Woodwork Standards, U.S. Version 3.1; 2016, with Errata (2017).
- C. NEMA LD 3 - High-Pressure Decorative Laminates; 2005.

1.04 SUBMITTALS

- A. See Section 01 3000 - Administrative Requirements, for submittal procedures.
- B. Shop Drawings: Indicate materials, component profiles, fastening methods, jointing details, and accessories.
 - 1. Scale of Drawings: 1-1/2 inch to 1 foot (125 mm to 1 m), minimum.
 - 2. Provide the information required by AWI/AWMAC/WI (AWS) or AWMAC/WI (NAAWS).
- C. Product Data: Provide data for hardware accessories.
- D. Samples: Submit samples of manufacturer's full line of edge banding and decorative laminate colors, patterns and textures. Samples of other materials or hardware shall be made available if requested. Architect may request representative full size samples for evaluation prior to approval.

1.05 QUALITY ASSURANCE

- A. Fabricator Qualifications: Company specializing in fabricating the products specified in this section with minimum five years of documented experience.
 - 1. Accredited participant in the specified certification program prior to the commencement of fabrication and throughout the duration of the project.
- B. Quality Certification:
 - 1. Work in this section shall be performed by a manufacturer certified by the AWI Quality Certification Program.

1.06 DELIVERY, STORAGE, AND HANDLING

- A. Protect units from moisture damage.

1.07 FIELD CONDITIONS

- A. During and after installation of custom cabinets, maintain temperature and humidity conditions in building spaces at same levels planned for occupancy.

PART 2 PRODUCTS

2.01 CABINETS

- A. Quality Standard: Custom Grade, in accordance with AWI/AWMAC/WI (AWS) or AWMAC/WI (NAAWS), unless noted otherwise.
- B. Plastic Laminate Faced Cabinets: Custom grade.
- C. Cabinets:
 - 1. Finish - Exposed Exterior Surfaces: Decorative laminate.
 - 2. Finish - Exposed Interior Surfaces: Decorative laminate.
 - 3. Finish - Semi-Exposed Surfaces: Decorative laminate

4. Finish - Concealed Surfaces: melamine.
5. Door and Drawer Front Edge Profiles: Square edge with thick applied band.
6. Casework Construction Type: Type A - Frameless.
7. Interface Style for Cabinet and Door: Style 1 - Overlay; reveal overlay.
8. Cabinet Design Series: As indicated on drawings.
9. Adjustable Shelf Loading: 50 lbs. per sq. ft.
10. Cabinet Style: Flush overlay.
11. Cabinet Doors and Drawer Fronts: Flush style.
12. Drawer Construction Technique: Maple wood with Dovetail joints.

2.02 WOOD-BASED COMPONENTS

- A. Wood fabricated from old growth timber is not permitted.

2.03 LAMINATE MATERIALS

- A. Manufacturers:
 1. Formica Corporation: www.formica.com.
 2. Panolam Industries International, Inc; Nevamar: www.nevamar.com.
 3. Wilsonart LLC: www.wilsonart.com/#sle.
 4. Substitutions: See Section 01 6000 - Product Requirements.
- B. High Pressure Decorative Laminate (HPDL): NEMA LD 3, types as recommended for specific applications.
- C. Provide specific types as indicated.
 1. Horizontal Surfaces: HGS, 0.048 inch (1.22 mm) nominal thickness, through color, color as selected, finish as selected.
 2. Vertical Surfaces: VGS, 0.028 inch (0.71 mm) nominal thickness, through color, color as selected, finish as selected.
 3. Cabinet Liner: CLS, 0.020 inch (0.51 mm) nominal thickness, through color, color as selected, finish as selected.
 4. Laminate Backer: BKL, 0.020 inch (0.51 mm) nominal thickness, undecorated; for application to concealed backside of panels faced with high pressure decorative laminate.

2.04 COUNTERTOPS

- A. Countertops are specified in Section 12 3600.

2.05 ACCESSORIES

- A. Adhesive: Type recommended by fabricator to suit application.
- B. Plastic Edge Banding: Extruded PVC, flat shaped; smooth finish; self locking serrated tongue; of width to match component thickness.
 1. Color: As selected by Architect from manufacturer's full range of colors, textures & patterns. If Architect does not find an edge banding that is an acceptable match for the selected HPL, provide HPL edge banding at not additional cost to the Owner.
 2. Use at all exposed plywood edges.
 3. Use at all exposed shelf edges.
- C. Grommets: Standard plastic grommets for cut-outs, in color to blend with adjacent surface.

2.06 HARDWARE

- A. Counter Support Brackets: Wall mounted system, nominal 24" x 24" using a 3/4" thick x 1-1/2" wide flat back and 2" deep "T" top with welded corner, no diagonal support. Brackets to be installed over gypsum wall board and screwed through to metal studs.
- B. Adjustable Shelf Supports: Standard side-mounted system using multiple holes for pin supports and coordinated self rests, satin chrome finish, for nominal 1 inch (25 mm) spacing adjustments.
- C. Drawer and Door Pulls: "U" shaped wire pull, aluminum with satin finish, 4 inch centers ("U" shaped wire pull, aluminum with satin finish, 100 mm centers).

- D. Cabinet Locks: Keyed cylinder, two keys per lock, master keyed, steel with satin finish.
- E. Drawer Slides:
 - 1. Type: Full extension with overtravel.
 - 2. Static Load Capacity: Heavy Duty grade.
 - 3. Mounting: Side mounted.
 - 4. Features: Provide self closing/stay closed type.
 - 5. Manufacturers:
 - a. Accuride International, Inc: www accuride.com.
 - b. Grass America Inc: www.grassusa.com/#sle.
 - c. Hettich America, LP: www.hettich.com/#sle.
 - d. Knap & Vogt Manufacturing Company: www.knapandvogt.com.
 - e. Substitutions: See Section 01 6000 - Product Requirements.
- F. Hinges: European style concealed self-closing type, steel with satin finish.
 - 1. Manufacturers:
 - a. Grass America Inc: www.grassusa.com/#sle.
 - b. Hettich America, LP: www.hettich.com/#sle.
 - c. Blum, Inc: www.blum.com.
 - d. Substitutions: See Section 01 6000 - Product Requirements.

2.07 FABRICATION

- A. Assembly: Shop assemble cabinets for delivery to site in units easily handled and to permit passage through building openings.
- B. Edging: Fit shelves, doors, and exposed edges with specified edging. Do not use more than one piece for any single length.
- C. Fitting: When necessary to cut and fit on site, provide materials with ample allowance for cutting. Provide matching trim for scribing and site cutting.
- D. Plastic Laminate: Apply plastic laminate finish in full uninterrupted sheets consistent with manufactured sizes. Fit corners and joints hairline; secure with concealed fasteners. Slightly bevel arises. Locate counter butt joints minimum 2 feet (600 mm) from sink cut-outs.
- E. Provide cutouts for plumbing fixtures. Verify locations of cutouts from on-site dimensions. Prime paint cut edges.

PART 3 EXECUTION

3.01 EXAMINATION

- A. Verify adequacy of backing and support framing.
- B. Verify location and sizes of utility rough-in associated with work of this section.

3.02 INSTALLATION

- A. Install work in accordance with AWI/AWMAC/WI (AWS) or AWMAC/WI (NAAWS) requirements for grade indicated.
- B. Set and secure custom cabinets in place, assuring that they are rigid, plumb, and level.
- C. Use concealed joint fasteners to align and secure adjoining cabinet units.
- D. Carefully scribe casework abutting other components, with maximum gaps of 1/32 inch (0.79 mm). Do not use additional overlay trim for this purpose.
- E. Secure cabinets to floor using appropriate angles and anchorages.

3.03 ADJUSTING

- A. Test installed work for rigidity and ability to support loads.
- B. Adjust moving or operating parts to function smoothly and correctly.

3.04 CLEANING

- A. Clean casework, counters, shelves, hardware, fittings, and fixtures.

END OF SECTION

SECTION 06 8316
FIBERGLASS REINFORCED PANELING

PART 1 GENERAL

1.01 SECTION INCLUDES

- A. Fiberglass reinforced plastic panels.
- B. Trim.

1.02 REFERENCE STANDARDS

- A. ASTM D5319 - Standard Specification for Glass-Fiber Reinforced Polyester Wall and Ceiling Panels; 2017.
- B. ASTM E84 - Standard Test Method for Surface Burning Characteristics of Building Materials; 2017.

1.03 SUBMITTALS

- A. See Section 01 3000 - Administrative Requirements, for submittal procedures.
- B. Product Data: Provide data on specified products, describing physical and performance characteristics; including sizes, patterns and colors available; and installation instructions.

1.04 DELIVERY, STORAGE, AND HANDLING

- A. Store panels flat, indoors, on a clean, dry surface. Remove packaging and allow panels to acclimate to room temperature for 48 hours prior to installation.

PART 2 PRODUCTS

2.01 PANEL SYSTEMS

- A. Wall Panels:
 - 1. Panel Size: 4 by 8 feet (1.2 by 2.4 m).
 - 2. Panel Thickness: 0.10 inch (2.5 mm).
 - 3. Surface Design: Embossed.
 - 4. Color: White.
 - 5. Attachment Method: Adhesive only, with trim and sealant in joints.

2.02 MATERIALS

- A. Panels: Fiberglass reinforced plastic (FRP), complying with ASTM D5319.
 - 1. Surface Burning Characteristics: Maximum flame spread index of 25 and smoke developed index of 450; when system tested in accordance with ASTM E84.
- B. Trim: Vinyl; color coordinating with panel.
- C. Sealant: Type recommended by panel manufacturer; white.

PART 3 EXECUTION

3.01 INSTALLATION - WALLS

- A. Install panels in accordance with manufacturer's instructions.
- B. Cut and drill panels with carbide tipped saw blades, drill bits, or snips.
- C. Apply adhesive to the back side of the panel using trowel as recommended by adhesive manufacturer.
- D. Apply panels to wall with seams plumb and pattern aligned with adjoining panels.
- E. Install panels with manufacturer's recommended gap for panel field and corner joints.
- F. Place trim on panel before fastening edges, as required.
- G. Fill channels in trim with sealant before attaching to panel.
- H. Install trim with adhesive and screws or nails, as required.
- I. Seal gaps at floor, ceiling, and between panels with applicable sealant to prevent moisture intrusion.

J. Remove excess sealant after paneling is installed and prior to curing.

END OF SECTION

SECTION 07 2100
THERMAL INSULATION

PART 1 GENERAL

1.01 SECTION INCLUDES

- A. Board insulation at cavity wall construction, perimeter foundation wall, exterior wall behind metal panel wall finish, and over roof deck at standing seam metal roofing . For insulation over roof deck at single ply membrane roof see Section 07 5400.
- B. Batt insulation in exterior wall construction.

1.02 RELATED REQUIREMENTS

1.03 REFERENCE STANDARDS

- A. ASTM C518 - Standard Test Method for Steady-State Thermal Transmission Properties by Means of the Heat Flow Meter Apparatus; 2017.
- B. ASTM C553 - Standard Specification for Mineral Fiber Blanket Thermal Insulation for Commercial and Industrial Applications; 2013.
- C. ASTM C578 - Standard Specification for Rigid, Cellular Polystyrene Thermal Insulation; 2017a.
- D. ASTM C612 - Standard Specification for Mineral Fiber Block and Board Thermal Insulation; 2014.
- E. ASTM C665 - Standard Specification for Mineral-Fiber Blanket Thermal Insulation for Light Frame Construction and Manufactured Housing; 2017.
- F. ASTM C1289 - Standard Specification for Faced Rigid Cellular Polyisocyanurate Thermal Insulation Board; 2017.
- G. ASTM E84 - Standard Test Method for Surface Burning Characteristics of Building Materials; 2017.
- H. ASTM E136 - Standard Test Method for Behavior of Materials in a Vertical Tube Furnace At 750 Degrees C; 2016a.

1.04 SUBMITTALS

- A. See Section 01 3000 - Administrative Requirements, for submittal procedures.
- B. Product Data: Provide data on product characteristics, performance criteria, and product limitations.

1.05 FIELD CONDITIONS

- A. Do not install insulation adhesives when temperature or weather conditions are detrimental to successful installation.

PART 2 PRODUCTS

2.01 MANUFACTURERS

- A. Thermal Insulation:

2.02 APPLICATIONS

- A. Insulation at Perimeter of Foundation: Extruded polystyrene (XPS) board.
- B. Insulation Inside Masonry Cavity Walls: Extruded polystyrene (XPS) board.
- C. Insulation Over Metal Stud Framed Walls behind metal wall panels, Continuous: mineral wool board.
- D. Insulation in Metal Framed Walls: Batt insulation with no vapor retarder.
- E. Insulation Over Roof Deck: Polyisocyanurate board.

2.03 FOAM BOARD INSULATION MATERIALS

- A. Extruded Polystyrene (XPS) Board Insulation: Complies with ASTM C578 with either natural skin or cut cell surfaces.

1. Type and Compressive Resistance: Type IV, 25 psi (173 kPa), minimum.
 2. Flame Spread Index (FSI): Class A - 0 to 25, when tested in accordance with ASTM E84.
 3. Smoke Developed Index (SDI): 450 or less, when tested in accordance with ASTM E84.
 4. Type and Thermal Resistance, R-value (RSI-value): Type IV, 5.0 (0.88) per 1 inch (25.4 mm) thickness at 75 degrees F (24 degrees C) mean temperature.
 5. Board Edges: Square.
 6. Manufacturers:
 - a. Dow Chemical Company; STYROFOAM Cavity Mate Plus: www.dow.com/#sle.
 - b. Kingspan Insulation LLC; GreenGuard XPS TYPE IV 25 PSI: www.trustgreenguard.com/#sle.
 - c. Owens Corning Corporation; Foamular CW25: www.ocbuildingspec.com/#sle.
- B. Polyisocyanurate Board Insulation with Facers Both Sides: Rigid cellular foam, complying with ASTM C1289; Type II, Class 1, cellulose felt or glass fiber mat both faces; Grade 1.
1. Classifications:
 - a. Type II:
 - 1) Class 1 - Faced with glass fiber reinforced cellulosic felt facers on both major surfaces of core foam.
 - 2) Compressive Strength: Classes 1-2-3, Grade 1 - 16 psi (110 kPa), minimum.
 - 3) Thermal Resistance, R-value (RSI-value): At 1-1/2 inch (38.1 mm) thick; Class 1, Grades 1-2-3 - 8.4 (1.48) at 75 degrees F (24 degrees C).
 2. Flame Spread Index (FSI): Class A - 0 to 25, when tested in accordance with ASTM E84.
 3. Smoke Developed Index (SDI): 450 or less, when tested in accordance with ASTM E84.
 4. Board Thickness: Two boards with combined thickness equal to 4 1/2" total.
 5. Board Edges: Square.
 6. Manufacturers:
 - a. Carlisle, Inc; SecurShield Insulation: www.carlisle.com.
 - b. Firestone Building Products, LLC; ISO 95+ GL PlyIso Insulation: www.firestonebpco.com
 - c. GAF; EnergyGuard Ultra Polyiso Insulation: www.gaf.com/#sle.
 - d. Substitutions: See Section 01 6000 - Product Requirements.

2.04 FIBERBOARD INSULATION MATERIALS

- A. Mineral Fiberboard Insulation: Rigid or semi-rigid mineral fiber, ASTM C612 or ASTM C553; unfaced flame spread index of 0 (zero) when tested in accordance with ASTM E84.
1. Smoke Developed Index: 450 or less, when tested in accordance with ASTM E84.
 2. Board Thickness: 2 inches (50 mm).
 3. Thermal Resistance: R-value (RSI-value) of 4.2 degrees F hr sq ft/Btu (0.74 K sq m/W) per inch at 75 degrees F (24 C), minimum, when tested according to ASTM C518.
 4. Compressive Strength: 10% 1220psf (58.5 kPa) when tested according to ASTM C165.
 5. Manufacturers:
 - a. Basis of Design: Rockwool (Roxul, Inc); Comfortboard 110: www.rockwool.com
 - 1) Johns Manville: www.jm.com/#sle.
 - 2) Thermafiber, Inc: www.thermafiber.com/#sle.
 - 3) Substitutions: See Section 01 6000 - Product Requirements.

2.05 BATT INSULATION MATERIALS

- A. Where batt insulation is indicated, either glass fiber or mineral fiber batt insulation may be used, at Contractor's option.
- B. Glass Fiber Batt Insulation: Flexible preformed batt or blanket, complying with ASTM C665; friction fit.
1. Flame Spread Index: 25 or less, when tested in accordance with ASTM E84.
 2. Smoke Developed Index: 450 or less, when tested in accordance with ASTM E84.
 3. Combustibility: Non-combustible, when tested in accordance with ASTM E136.
 4. Formaldehyde Content: Zero.
 5. Facing: Aluminum foil, flame spread 25 rated; one side.

6. Thickness: Full depth of stud.
7. Manufacturers:
 - a. CertainTeed Corporation: www.certainteed.com.
 - b. Johns Manville: www.jm.com.
 - c. Owens Corning Corporation: www.ocbuildingspec.com/#sle.
 - d. Substitutions: See Section 01 6000 - Product Requirements.
- C. Mineral Fiber Batt Insulation: Flexible or semi-rigid preformed batt or blanket, complying with ASTM C665; friction fit; unfaced flame spread index of 0 (zero) when tested in accordance with ASTM E84.
 1. Smoke Developed Index: 0 (zero), when tested in accordance with ASTM E84.
 2. Thickness: Full depth of stud.
 3. Manufacturers:
 - a. Johns Manville; MinWool Sound Attenuation Fire Batts: www.jm.com/#sle.
 - b. Thermafiber, Inc; SAFB: www.thermafiber.com/#sle.
 - c. ROCKWOOL (ROXUL, Inc); COMFORTBATT: www.rockwool.com/#sle.
 - d. Substitutions: See Section 01 6000 - Product Requirements.

2.06 ACCESSORIES

- A. Insulation Fasteners: Appropriate for purpose intended.
- B. Adhesive: Type recommended by insulation manufacturer for application.

PART 3 EXECUTION

3.01 EXAMINATION

- A. Verify that substrate, adjacent materials, and insulation materials are dry and that substrates are ready to receive insulation.
- B. Verify substrate surfaces are flat, free of honeycomb, fins, irregularities, or materials or substances that may impede adhesive bond.

3.02 BOARD INSTALLATION AT FOUNDATION PERIMETER

- A. Install boards horizontally on foundation perimeter.
 1. Install in running bond pattern.
 2. Butt edges and ends tightly to adjacent boards and to protrusions.
- B. Cut and fit insulation tightly to protrusions or interruptions to the insulation plane.

3.03 BOARD INSTALLATION AT EXTERIOR WALLS

- A. Install boards horizontally on walls.
 1. Install in running bond pattern.
 2. Butt edges and ends tightly to adjacent boards and to protrusions.
- B. Cut and fit insulation tightly to protrusions or interruptions to the insulation plane.

3.04 BOARD INSTALLATION AT CAVITY WALLS

- A. Install boards to fit snugly between wall ties.
- B. Install boards horizontally on walls.
 1. Install in running bond pattern.
 2. Butt edges and ends tightly to adjacent boards and to protrusions.
- C. Cut and fit insulation tightly to protrusions or interruptions to the insulation plane.

3.05 BATT INSTALLATION

- A. Install insulation in accordance with manufacturer's instructions.
- B. Install in exterior wall and interior wall spaces without gaps or voids. Do not compress insulation.
- C. Trim insulation neatly to fit spaces. Insulate miscellaneous gaps and voids.

- D. Fit insulation tightly in cavities and tightly to exterior side of mechanical and electrical services within the plane of the insulation.

3.06 PROTECTION

- A. Do not permit installed insulation to be damaged prior to its concealment.

END OF SECTION

SECTION 07 2500
WEATHER BARRIERS

PART 1 GENERAL

1.01 SECTION INCLUDES

- A. Air Barriers: Materials that form a system to stop passage of air through exterior walls, joints between exterior walls and roof, and joints around frames of openings in exterior walls.

1.02 RELATED REQUIREMENTS

- A. Section 03 3000 - Cast-in-Place Concrete: Vapor retarder under concrete slabs on grade.
- B. Section 07 6200 - Sheet Metal Flashing and Trim: Metal flashings installed in conjunction with weather barriers.
- C. Section 07 9200 - Joint Sealants: Sealing building expansion joints.
- D. Section 09 2116 - Gypsum Board Assemblies: Water-resistive barrier under exterior cladding.

1.03 DEFINITIONS

- A. Weather Barrier: Assemblies that form either water-resistive barriers, air barriers, or vapor retarders.
- B. Air Barrier: Air tight barrier made of material that is relatively air impermeable but water vapor permeable, both to the degree specified, with sealed seams and with sealed joints to adjacent surfaces. Note: For the purposes of this specification, vapor impermeable air barriers are classified as vapor retarders.

1.04 REFERENCE STANDARDS

- A. ASTM E84 - Standard Test Method for Surface Burning Characteristics of Building Materials; 2017.
- B. ICC-ES AC148 - Acceptance Criteria for Flexible Flashing Materials; ICC Evaluation Service, Inc; 2011.
- C. ICC-ES AC212 - Acceptance Criteria for Water-Resistive Coatings Used as Water-Resistive Barriers over Exterior Sheathing; ICC Evaluation Service, Inc; 2015.

1.05 SUBMITTALS

- A. See Section 01 3000 - Administrative Requirements, for submittal procedures.
- B. Product Data: Provide data on material characteristics, performance criteria, and limitations.
- C. Shop Drawings: Provide drawings of special joint conditions.
- D. Testing Agency Qualification Statement.

1.06 MOCK-UP

- A. Install air barrier materials in mock-up specified in Section 04 2001.

1.07 FIELD CONDITIONS

- A. Maintain temperature and humidity recommended by the materials manufacturers before, during and after installation.

PART 2 PRODUCTS

2.01 WEATHER BARRIER ASSEMBLIES

- A. Air Barrier:
 - 1. On outside surface of sheathing of exterior walls use air barrier coating.

2.02 AIR BARRIER MATERIALS (WATER VAPOR PERMEABLE AND WATER-RESISTIVE)

- A. Air Barrier, Fluid Applied: Vapor permeable, elastomeric waterproofing.
 - 1. Air Barrier Coating:
 - a. Surface Burning Characteristics: Flame spread index of 25 or less, smoke developed index of 450 or less, when tested in accordance with ASTM E84.

- b. Code Acceptance: Comply with applicable requirements of ICC-ES AC212.
- c. Sealants, Tapes and Accessories: As recommended by coating manufacturer.
- d. Manufacturers:
 - 1) DuPont Building Innovations; Tyvek Fluid Applied WB with Tyvek Fluid Applied Flashing and Joint Compound, Sealant for Tyvek Fluid Applied System and StraightFlash: www.dupont.com/#sle.
 - 2) Master Wall, Inc; Rollershield LAB System: www.masterwall.com/#sle.
 - 3) Parex USA, Inc; Parex USA WeatherSeal Spray & Roll-on: www.parexusa.com/#sle.
 - 4) Substitutions: See Section 01 6000 - Product Requirements.

2.03 ACCESSORIES

- A. Sealants, Tapes, and Accessories for Sealing Weather Barrier and Sealing Weather Barrier to Adjacent Substrates: As specified or as recommended by weather barrier manufacturer.
- B. Flexible Flashing: Sheathing fabric saturated with air barrier coating and complying with the applicable requirements of ICC-ES AC148.
- C. Liquid Flashing: One part, fast curing, non-sag, elastomeric, gun grade, trowelable liquid flashing.
- D. Thinners and Cleaners: As recommended by material manufacturer.

PART 3 EXECUTION

3.01 EXAMINATION

- A. Verify that surfaces and conditions are ready to accept the work of this section.

3.02 PREPARATION

- A. Remove projections, protruding fasteners, and loose or foreign matter that might interfere with proper installation.
- B. Clean and prime substrate surfaces to receive adhesives in accordance with manufacturer's instructions.

3.03 INSTALLATION

- A. Install materials in accordance with manufacturer's instructions.
- B. Air Barriers: Install continuous air tight barrier over surfaces indicated, with sealed seams and with sealed joints to adjacent surfaces.
- C. Apply sealants and adhesives within recommended application temperature ranges. Consult manufacturer if temperature is out of this range.
- D. Coatings:
 - 1. Prepare substrate in manner recommended by coating manufacturer; treat joints in substrate and between dissimilar materials as recommended by manufacturer.
 - 2. Mastic Coating: Install by trowel or roller to minimum thickness of 1/4 inch (6 mm); use sheet seal to join to adjacent construction, seal air tight with sealant.
 - 3. Use flashing to seal to adjacent construction and to bridge joints.
- E. Openings and Penetrations in Exterior Weather Barriers:
 - 1. Install flashing over sills, covering entire sill frame member, extending at least 5 inches (125 mm) onto weather barrier and at least 6 inches (150 mm) up jambs; mechanically fasten stretched edges.
 - 2. At openings to be filled with non-flanged frames, seal weather barrier to each side of opening framing, using flashing at least 9 inches (230 mm) wide, covering entire depth of framing.
 - 3. At head of openings, install flashing under weather barrier extending at least 2 inches (50 mm) beyond face of jambs; seal weather barrier to flashing.
 - 4. At interior face of openings, seal gap between window/door frame and rough framing, using joint sealant over backer rod.

5. Service and Other Penetrations: Form flashing around penetrating item and seal to weather barrier surface.

3.04 FIELD QUALITY CONTROL

- A. See Section 01 4000 - Quality Requirements, for additional requirements.
- B. Do not cover installed weather barriers until required inspections have been completed.
- C. Take digital photographs of each portion of the installation prior to covering up.

3.05 PROTECTION

- A. Do not leave materials exposed to weather longer than recommended by manufacturer.

END OF SECTION

SECTION 07 4113
METAL ROOF PANELS

PART 1 GENERAL

1.01 SECTION INCLUDES

- A. Structural roofing system of preformed steel panels.
- B. Architectural roofing system of preformed steel panels.
- C. Attachment system.
- D. Finishes.
- E. Accessories.

1.02 RELATED REQUIREMENTS

- A. Section 07 2100 - Thermal Insulation: Rigid roof insulation.

1.03 REFERENCE STANDARDS

- A. ASCE 7 - Minimum Design Loads and Associated Criteria for Buildings and Other Structures; 2016.
- B. ASTM A792/A792M - Standard Specification for Steel Sheet, 55% Aluminum-Zinc Alloy-Coated by the Hot-Dip Process; 2010 (Reapproved 2015).
- C. ASTM D1970/D1970M - Standard Specification for Self-Adhering Polymer Modified Bituminous Sheet Materials Used as Steep Roofing Underlayment for Ice Dam Protection; 2017.
- D. ASTM E1592 - Standard Test Method for Structural Performance of Sheet Metal Roof and Siding Systems by Uniform Static Air Pressure Difference; 2005 (Reapproved 2017).
- E. ASTM E1646 - Standard Test Method for Water Penetration of Exterior Metal Roof Panel Systems by Uniform Static Air Pressure Difference; 1995 (Reapproved 2011).
- F. ASTM E1680 - Standard Test Method for Rate of Air Leakage Through Exterior Metal Roof Panel Systems; 2016.

1.04 SUBMITTALS

- A. See Section 01 3000 - Administrative Requirements, for submittal procedures.
- B. Product Data: Manufacturer's data sheets on each product to be used, including:
 - 1. Summary of test results, indicating compliance with specified requirements.
 - 2. Storage and handling requirements and recommendations.
 - 3. Installation methods.
 - 4. Specimen warranty.
- C. Shop Drawings: Include layouts of roof panels, details of edge and penetration conditions, spacing and type of connections, flashings, underlayments, and special conditions.
 - 1. Show work to be field-fabricated or field-assembled.
 - 2. Include structural analysis signed and sealed by qualified structural engineer, indicating conformance of roofing system to specified loading conditions.
- D. Selection Samples: For each roofing system specified, submit metal color chips representing manufacturer's full range of available colors and patterns.
- E. Verification Samples: For each roofing system specified, submit samples of minimum size 12 inches (305 mm) square, representing actual roofing metal, thickness, profile, color, and texture.
 - 1. Include typical panel joint in sample.
 - 2. Include typical fastening detail.
- F. Test Reports: Indicate compliance of metal roofing system to specified requirements.
- G. Warranty: Submit specified manufacturer's warranty and ensure that forms have been completed in Owner's name and are registered with manufacturer.

1.05 QUALITY ASSURANCE

- A. Manufacturer Qualifications: Company specializing in manufacturing products specified in this section, with not less than five years of documented experience.
- B. Installer Qualifications: Company specializing in performing work of the type specified and with at least five years of documented experience and approved by manufacturer.

1.06 DELIVERY, STORAGE, AND HANDLING

- A. Provide strippable plastic protection on prefinished roofing panels for removal after installation.
- B. Store roofing panels on project site as recommended by manufacturer to minimize damage to panels prior to installation.

1.07 WARRANTY

- A. See Section 01 7800 - Closeout Submittals, for additional warranty requirements.
- B. Finish Warranty: Provide manufacturer's special warranty covering failure of factory-applied exterior finish on metal roof panels and agreeing to repair or replace panels that show evidence of finish degradation, including significant fading, chalking, cracking, or peeling within specified warranty period of twenty years from Date of Final Completion.
- C. Waterproofing Warranty: Provide manufacturer's warranty for weathertightness of roofing system, including agreement to repair or replace roofing that fails to keep out water within specified warranty period of twenty years from Date of Final Completion.

PART 2 PRODUCTS

2.01 MANUFACTURERS

- A. Metal Roof Panels:
 - 1. ATAS International, Inc; Field-Lok 2" Field-Lok Double-locked: www.atas.com/#sle.
 - 2. Petersen Aluminum Corporation; Tite-Loc Plus Panel: www.pac-clad.com/#sle.
 - 3. Fabral; Stand 'N Seam: www.fabral.com.
 - 4. Pac-Clad; PAC-150 180° Double Lock: www.pac-clad.com
 - 5. MBCI; Curved BattonLok: www.mbc.com

2.02 STRUCTURAL METAL ROOF PANELS

- A. Structural Metal Roofing: Provide complete roofing assemblies, including roof panels, clips, fasteners, connectors, and miscellaneous accessories, tested for conformance to the following minimum standards:
 - 1. Structural Design Criteria: Provide panel assemblies designed to safely support design loads at support spacing indicated, with deflection not to exceed $L/180$ of span length(L) when tested in accordance with ASTM E1592.
 - a. Dead Loads: Weight of roofing system.
 - b. Live Loads: As required by ASCE 7.
 - 2. Overall: Complete weathertight system tested and approved in accordance with ASTM E1592.
 - 3. Wind Uplift: Meet requirements of the location as listed on Sheet S1.01 of the structural drawings.
 - 4. Air Infiltration: Maximum 0.06 cfm/sq ft (1.1 cubic meters/hr/sq m) at air pressure differential of 6.24 lbf/sq ft (300 Pa), when tested according to ASTM E1680.
 - 5. Water Penetration: No water penetration when tested according to procedures and recommended test pressures of ASTM E1646. Perform test immediately following air infiltration test.
 - 6. Thermal Movement: Design system to accommodate without deformation anticipated thermal movement over ambient temperature range of 100 degrees F (56 degrees C).
- B. Metal Panels: Factory-formed panels with factory-applied finish.
 - 1. Type: Single skin, uninsulated.
 - 2. Steel Panels:

- a. Aluminum-zinc alloy-coated SS (structural steel) sheet conforming to ASTM A792/A792M; minimum AZ50 (AZM150) coating.
 - b. Steel Thickness: Minimum 22 gage (0.03 inch) (0.76 mm).
- 3. Profile: Standing seam, with minimum 1.5 inch (38 mm) seam height; concealed fastener system for field seaming with special tool.
- 4. Texture: Smooth, with intermediate ribs for added stiffness.
- 5. Length: Maximum possible length to minimize lapped joints.
- 6. Width: Maximum panel coverage of 16 inches (406 mm).

2.03 ATTACHMENT SYSTEM

- A. Concealed System: Provide manufacturer's two piece stainless steel concealed anchor clips designed for specific roofing system and engineered to meet performance requirements, including anticipated thermal movement.

2.04 FABRICATION

- A. Panels: Provide factory fabricated panels with applied finish and accessory items, using manufacturer's standard processes as required to achieve specified appearance and performance requirements.
- B. Joints: Provide captive gaskets, sealants, or separator strips at panel joints to ensure weathertight seals, eliminate metal-to-metal contact, and minimize noise from panel movements.

2.05 FINISHES

- A. Fluoropolymer Coating System: Manufacturer's standard multi-coat thermocured coating system, including minimum 70 percent fluoropolymer color topcoat with minimum total dry film thickness of 0.9 mil (0.023 mm); color and gloss to match sample.

2.06 ACCESSORIES

- A. Miscellaneous Sheet Metal Items: Provide flashings, trim, moldings, closure strips, and caps of the same material, thickness, and finish as used for the roofing panels. Items completely concealed after installation may optionally be made of stainless steel.
- B. Rib and Ridge Closures: Provide prefabricated, close-fitting components of closed-cell synthetic rubber, neoprene, or PVC.
- C. Sealants:
 - 1. Exposed Sealant: Elastomeric; silicone, polyurethane, or silyl-terminated polyether/polyurethane.
 - 2. Concealed Sealant: Non-curing butyl sealant or tape sealant.
 - 3. Seam Sealant: Factory-applied, non-skinning, non-drying type.
- D. Underlayment: Self-adhering rubber-modified asphalt sheet complying with ASTM D1970/D1970M; 22 mil (0.55 mm) total thickness; with strippable release film and woven polypropylene sheet top surface.
 - 1. Self Sealability: Passing nail sealability test specified in ASTM D1970/D1970M.

PART 3 EXECUTION

3.01 EXAMINATION

- A. Do not begin installation of preformed metal roof panels until substrates have been properly prepared.
- B. If substrate preparation is the responsibility of another installer, notify Architect of unsatisfactory preparation before proceeding.

3.02 PREPARATION

- A. Coordinate roofing work with provisions for roof drainage, flashing, trim, penetrations, and other adjoining work to assure that the completed roof will be free of leaks.
- B. Remove protective film from surface of roof panels immediately prior to installation. Strip film carefully, to avoid damage to prefinished surfaces.

- C. Separate dissimilar metals by applying a bituminous coating, self-adhering rubberized asphalt sheet, or other permanent method approved by roof panel manufacturer.
- D. Where metal will be in contact with wood or other absorbent material subject to wetting, seal joints with sealing compound and apply one coat of heavy-bodied bituminous paint.

3.03 INSTALLATION

- A. Overall: Install roofing system in accordance with approved shop drawings and panel manufacturer's instructions and recommendations, as applicable to specific project conditions. Anchor all components of roofing system securely in place while allowing for thermal and structural movement.
 - 1. Install roofing system with concealed clips and fasteners.
 - 2. Minimize field cutting of panels. Where field cutting is absolutely required, use methods that will not distort panel profiles. Use of torches for field cutting is absolutely prohibited.
- B. Accessories: Install all components required for a complete roofing assembly, including flashings, trim, moldings, closure strips, caps, rib closures, ridge closures, and similar roof accessory items.
- C. Roof Panels: Install panels in strict accordance with manufacturer's instructions, minimizing transverse joints except at junction with penetrations.
 - 1. Form weathertight standing seams incorporating concealed clips, using an automatic mechanical seaming device approved by the panel manufacturer.
 - 2. Install sealant or sealant tape, as recommended by panel manufacturer, at end laps and side joints.

3.04 CLEANING

- A. Clean exposed sheet metal work at completion of installation. Remove grease and oil films, excess joint sealer, handling marks, and debris from installation, leaving the work clean and unmarked, free from dents, creases, waves, scratch marks, or other damage to the finish.

3.05 PROTECTION

- A. Do not permit storage of materials or roof traffic on installed roof panels. Provide temporary walkways or planks as necessary to avoid damage to completed work. Protect roofing until completion of project.
- B. Touch-up, repair, or replace damaged roof panels or accessories before Date of Substantial Completion.

END OF SECTION

SECTION 07 4213
METAL WALL PANELS

PART 1 GENERAL

1.01 SECTION INCLUDES

- A. Manufactured metal panels for walls and soffits, with related flashings and accessory components.

1.02 RELATED REQUIREMENTS

- A. Section 05 4000 - Cold-Formed Metal Framing: Wall panel substrate.
- B. Section 07 2500 - Weather Barriers: Weather barrier under wall panels.
- C. Section 09 2116 - Gypsum Board Assemblies: Wall panel substrate.
- D. Section 09 2116 - Gypsum Board Assemblies: Water-resistive barrier under wall panels.

1.03 REFERENCE STANDARDS

- A. ASCE 7 - Minimum Design Loads and Associated Criteria for Buildings and Other Structures; 2016.
- B. ASTM A792/A792M - Standard Specification for Steel Sheet, 55% Aluminum-Zinc Alloy-Coated by the Hot-Dip Process; 2010 (Reapproved 2015).
- C. ASTM B209 - Standard Specification for Aluminum and Aluminum-Alloy Sheet and Plate; 2014.
- D. ASTM B209M - Standard Specification for Aluminum and Aluminum-Alloy Sheet and Plate (Metric); 2014.

1.04 SUBMITTALS

- A. See Section 01 3000 - Administrative Requirements, for submittal procedures.
- B. Shop Drawings: Indicate dimensions, layout, joints, construction details, and methods of anchorage.
- C. Samples: Submit two samples of wall panel and soffit panel, 12 inch by 12 inch (305 mm by 305 mm) in size illustrating finish color, sheen, and texture.

1.05 QUALITY ASSURANCE

- A. Manufacturer Qualifications: Company specializing in manufacturing the products specified in this section with minimum five years of documented experience.
- B. Installer Qualifications: Company specializing in installing products of the type specified in this section with minimum five years of documented experience.

1.06 DELIVERY, STORAGE, AND HANDLING

- A. Protect panels from accelerated weathering by removing or venting sheet plastic shipping wrap.
- B. Store prefinished material off the ground and protected from weather; prevent twisting, bending, or abrasion; provide ventilation; slope metal sheets to ensure proper drainage.
- C. Prevent contact with materials that may cause discoloration or staining of products.

1.07 WARRANTY

- A. See Section 01 7800 - Closeout Submittals, for additional warranty requirements.
- B. Correct defective work within a twenty year period after Date of Final Completion for degradation of panel finish, including color fading caused by exposure to weather.

PART 2 PRODUCTS

2.01 MANUFACTURERS

- A. Metal Wall Panels - Concealed Fasteners:
 - 1. ATAS International, Inc; Design Wall DSF: www.atas.com/#sle.
 - 2. Fabral; Select Series 12-R2: www.fabral.com
 - 3. Pac-Clad; Flush Wal Panel w/two stiffener beads: www.pac-clad.com

4. MBCI; FW-120-2 w/two beads: www.mbc.com
- B. Metal Soffit Panels:
 1. ATAS International, Inc; Design Wall DSF, both solid and vented (4" Center Venting): www.atas.com/#sle.
 2. Fabral; Select Series 12-R2, both solid and vented panels : www.fabral.com
 3. Pac-Clad; Flush Soffit Panel w/two stiffener beads, both solid and vented panels: www.pac-clad.com

2.02 MANUFACTURED METAL PANELS

- A. Wall Panel System: Factory fabricated prefinished metal panel system, site assembled.
 1. Provide exterior panels, soffit panels, and subgirt framing assembly.
 2. Design and size components to support assembly dead loads, and to withstand live loads caused by positive and negative wind pressure acting normal to plane of wall.
 3. Design Pressure: In accordance with ASCE 7.
 4. Maximum Allowable Deflection of Panel: $L/180$ for length(L) of span.
 5. Movement: Accommodate movement within system without damage to components or deterioration of seals, movement between system and perimeter components when subject to seasonal temperature cycling; dynamic loading and release of loads; and deflection of structural support framing.
 6. Drainage: Provide positive drainage to exterior for moisture entering or condensation occurring within panel system.
 7. Fabrication: Formed true to shape, accurate in size, square, and free from distortion or defects; pieces of longest practical lengths.
 8. Corners: Factory-fabricated in one continuous piece with minimum 2 inch (51 mm) returns.
- B. Exterior Panels:
 1. Profile: Vertical; style as indicated.
 2. Side Seams: Double-interlocked, tight-fitting, sealed with continuous gaskets.
 3. Material: Precoated steel sheet, 20 gage, 0.0359 inch (0.91 mm) minimum thickness.
 4. Panel Width: 12 inches (304.8 mm).
 5. Color: As selected by Architect from manufacturer's standard line.
- C. Soffit Panels:
 1. Profile: Style as indicated.
 2. Material: Precoated aluminum sheet, .040 aluminum minimum thickness.
 3. Panels: Both flush solid and flush vent.
 4. Color: As selected by Architect from manufacturer's standard line.
- D. Subgirts:
 1. 16 gage, 0.0598 inch (1.52 mm) thick formed non-precoated steel sheet.
- E. Internal and External Corners: Same material, thickness, and finish as exterior sheets; profile to suit system; shop cut and factory mitered to required angles.
- F. Trim: Same material, thickness and finish as exterior sheets; brake formed to required profiles.
- G. Anchors: Stainless steel.

2.03 MATERIALS

- A. Precoated Steel Sheet: Aluminum-zinc alloy-coated steel sheet, ASTM A792/A792M, Commercial Steel (CS)) or Forming Steel (FS), with AZ50/AZM150 coating; continuous-coil-coated on exposed surfaces with specified finish coating and on panel back with specified panel back coating.
- B. Precoated Aluminum Sheet: ASTM B209 (ASTM B209M), 3105 alloy, O temper, smooth surface texture; continuous-coil-coated on exposed surfaces with specified finish coating and on panel back with specified panel back coating.
- C. Select materials with surface flatness, smoothness, and lack of surface blemishes where exposed to view in finished system.

2.04 FINISHES

- A. Exposed Surface Finish: Panel manufacturer's standard polyvinylidene fluoride (PVDF) coating, top coat over epoxy primer.
- B. Panel Backside Finish: Panel manufacturer's standard siliconized polyester wash coat.

PART 3 EXECUTION

3.01 EXAMINATION

- A. Verify that building framing members are ready to receive panels.
- B. Verify that weather barrier has been installed over substrate completely and correctly.
- C. Verify that mineral wool insulation has been installed over substrate completely and correctly.

3.02 PREPARATION

- A. Install subgirts perpendicular to panel length, securely fastened to substrates and shimmed and leveled to uniform plane. Space at intervals indicated.

3.03 INSTALLATION

- A. Install panels on walls and soffits in accordance with manufacturer's instructions.
- B. Fasten panels to structural supports; aligned, level, and plumb.
- C. Locate joints over supports.
- D. Use concealed fasteners unless otherwise approved by Architect.
- E. Seal and place gaskets to prevent weather penetration. Maintain neat appearance.

3.04 TOLERANCES

- A. Maximum Offset From True Alignment Between Adjacent Members Butting or In Line: 1/16 inch (1.6 mm).

3.05 CLEANING

- A. Remove site cuttings from finish surfaces.
- B. Remove protective material from wall panel surfaces.
- C. See Section 01 7419 - Construction Waste Management and Disposal, for additional requirements.
- D. Clean and wash prefinished surfaces with mild soap and water; rinse with clean water.

END OF SECTION

SECTION 07 5400
THERMOPLASTIC MEMBRANE ROOFING

PART 1 GENERAL

1.01 SECTION INCLUDES

- A. Adhered system with thermoplastic roofing membrane.
- B. Insulation, flat and tapered.
- C. Flashings.
- D. Roofing stack boots and walkway pads.

1.02 RELATED REQUIREMENTS

- A. Section 06 1000 - Rough Carpentry: Wood nailers and curbs.
- B. Section 07 6200 - Sheet Metal Flashing and Trim: Counterflashings.
- C. Section 07 7100 - Roof Specialties: Prefabricated copings.
- D. Section 07 7200 - Roof Accessories: Roof hatches.
- E. Division 22 - Roof drains.
- F. Division 23 - Curbs for HVAC equipment.

1.03 REFERENCE STANDARDS

- A. ASTM C1177/C1177M - Standard Specification for Glass Mat Gypsum Substrate for Use as Sheathing; 2013.
- B. ASTM C1289 - Standard Specification for Faced Rigid Cellular Polyisocyanurate Thermal Insulation Board; 2017.
- C. ASTM D6878/D6878M - Standard Specification for Thermoplastic Polyolefin Based Sheet Roofing; 2017.
- D. NRCA (RM) - The NRCA Roofing Manual; 2017.
- E. NRCA (WM) - The NRCA Waterproofing Manual; 2005.

1.04 ADMINISTRATIVE REQUIREMENTS

- A. Preinstallation Meeting: Convene one week before starting work of this section.
 - 1. Review preparation and installation procedures and coordinating and scheduling required with related work.

1.05 SUBMITTALS

- A. See Section 01 3000 - Administrative Requirements, for submittal procedures.
- B. Product Data: Provide data indicating membrane materials, flashing materials, insulation, and fasteners.
- C. Shop Drawings: Submit drawings that indicate joint or termination detail conditions, conditions of interface with other materials, and paver layout.
- D. Samples for Verification: Submit two samples 3 by 3 inches (76 by 76 mm) in size illustrating insulation and colored coating.
- E. Samples of Walk Treads: Submit one sample 3 by 3 inches in size illustrating texture and color.
- F. Manufacturer's Certificate: Certify that products meet or exceed specified requirements.
- G. Manufacturer's Installation Instructions: Indicate membrane seaming precautions, special procedures, and perimeter conditions requiring special attention.
- H. Warranty Documentation:
 - 1. Submit manufacturer warranty and ensure that forms have been completed in Owner's name and registered with manufacturer.
 - 2. Submit installer's certification that installation complies with warranty conditions for waterproof membrane.

1.06 QUALITY ASSURANCE

- A. Manufacturer Qualifications: Company specializing in manufacturing the products specified in this section with minimum five years of documented experience.
- B. Installer Qualifications: Company specializing in performing the work of this section with at least five years of documented experience.
 - 1. Approved, authorized, and licensed by membrane manufacturer.

1.07 DELIVERY, STORAGE, AND HANDLING

- A. Deliver products in manufacturer's original containers, dry, undamaged, with seals and labels intact.
- B. Store products in weather protected environment, clear of ground and moisture.
- C. Protect foam insulation from direct exposure to sunlight.

1.08 FIELD CONDITIONS

- A. Do not apply roofing membrane during unsuitable weather or temperatures.
- B. Do not apply roofing membrane to damp or frozen deck surface or when precipitation is expected or occurring.
- C. Do not expose materials vulnerable to water or sun damage in quantities greater than can be weatherproofed the same day.

1.09 WARRANTY

- A. See Section 01 7800 - Closeout Submittals, for additional warranty requirements.
- B. System Warranty: Provide manufacturer's system warranty agreeing to repair or replace roofing that leaks or is damaged due to wind or other natural causes.
 - 1. Warranty Term: 20 years after date of Final Completion.
 - 2. For repair and replacement include costs of both material and labor in warranty.
 - 3. Exceptions are NOT Permitted for the following:
 - a. Damage due to wind of speed greater than 56 mph (90 km/h) but less than 120 mph (193 km/h) shall not void the roofing warranty

PART 2 PRODUCTS

2.01 MANUFACTURERS

- A. Thermoplastic Polyolefin (TPO) Membrane Materials; fleece backed at low-slope surfaces, standard backed at vertical surfaces:
 - 1. Carlisle Roofing Systems, Inc; FleeceBACK Fully Adhered TPO: www.carlisle-syntec.com/sle.
 - 2. Firestone Building Products, LLC; UltraPly TPO XR: www.firestonebpco.com.
 - 3. GAF; EverGuard Fleece Back TPO 45 mil: www.gaf.com/sle.
 - 4. Versico, a division of Carlisle Construction Materials Inc; VersiFleece TPO: www.versico.com/sle.
 - 5. Substitutions: See Instructions to Bidders , Article 13
- B. Insulation, Flat and Tapered:
 - 1. Carlisle SynTec; SecurShield Insulation: www.carlisle-syntec.com/#sle.
 - 2. Firestone Building Products, LLC; ISO 95+ GL PolyIso Insulation: www.firestonebpco.com.
 - 3. GAF; EnergyGuard Ultra: www.gaf.com/sle.
 - 4. Versico, a division of Carlisle Construction Materials Inc; SecurShield Insulation: www.versico.com/#sle.

2.02 ROOFING - UNBALLASTED APPLICATIONS

- A. Thermoplastic Membrane Roofing: One ply membrane, fully adhered, over insulation.
- B. Acceptable Insulation Types - Constant Thickness Application:
 - 1. Minimum 2 layers of polyisocyanurate board on low-slope roof surfaces, single layer on vertical surfaces.

2.03 MEMBRANE ROOFING AND ASSOCIATED MATERIALS

- A. Membrane Roofing Materials:
 - 1. TPO: Thermoplastic polyolefin (TPO) conforming to ASTM D6878/D6878M, sheet contains reinforcing fabrics or scrim.
 - a. Thickness: 45 mil, 0.045 inch (1.1 mm), minimum.
 - 2. Reinforcing: Both internal fabric and backing.
 - 3. Thickness: 0.060 inch (1.5 mm), minimum.
 - 4. Sheet Width: Factory fabricated into largest sheets possible.
 - 5. Color: Gray.
 - 6. Backing: Nonwoven fabric backing at low-slope surfaces, standard backing at vertical surfaces.
- B. Seaming Materials: As recommended by membrane manufacturer.
- C. Membrane Fasteners: As recommended and approved by membrane manufacturer.
- D. Flexible Flashing Material: Same material as membrane.

2.04 COVER BOARDS

- A. Cover Board: Glass mat faced gypsum panels, ASTM C1177/C1177M, fire resistant type, 5/8 inch (16 mm) thick.
 - 1. Manufacturers:
 - a. Georgia-Pacific; DensDeck Prime: www.densdeck.com.
 - b. USG; Securock Gypsum-Fiber Roof Board: www.usg.com.
 - c. National Gypsum Company; DEXcell FA Glass Mat Roof Board: www.nationalgypsum.com/#sle.
 - d. Substitutions: See Section 01 6000 - Product Requirements.

2.05 INSULATION

- A. Polyisocyanurate Board Insulation: Rigid cellular foam, complying with ASTM C1289, and with the following characteristics:
 - 1. Compressive Strength: As recommended by manufacturer to meet project requirements.
 - 2. Board Size: 48 by 96 inch (1220 by 2440 mm).
 - 3. Board Thickness: total thickness as indicated in project drawings.
 - 4. Thermal Resistance: R-value of R-25 on low slope roof surfaces and, where indicated on drawings, R-11 on vertical surfaces.
 - 5. Board Edges: Square.

2.06 ACCESSORIES

- A. Stack Boots: Prefabricated flexible boot and collar for pipe stacks through membrane; same material as membrane.
- B. Pre-Cut Tapered Insulation:
 - 1. Provide at crickets and roof drains, slope for positive drainage.
- C. Insulation Fasteners: Appropriate for purpose intended and approved by roofing manufacturer.
 - 1. Length as required for thickness of insulation material and penetration of deck substrate. Provide large diameter washers as required by wind uplift design. .
- D. Membrane Adhesive: As recommended by membrane manufacturer.
- E. Thinners and Cleaners: As recommended by adhesive manufacturer, compatible with membrane.
- F. Insulation Adhesive: As recommended by insulation manufacturer.
- G. Sealants: As recommended by membrane manufacturer.
- H. Walkway Pads: Suitable for maintenance traffic, matching color due to being utilized for high roof splash protection.
 - 1. Composition: Roofing membrane manufacturer's standard.
 - 2. Size: Standard size of roofing manufacturer used in project

- I. Termination bars.

PART 3 EXECUTION

3.01 EXAMINATION

- A. Verify that surfaces and site conditions are ready to receive work.
- B. Verify deck is supported and secure.
- C. Verify deck is clean and smooth, flat, free of depressions, waves, or projections, properly sloped and suitable for installation of roof system.
- D. Verify deck surfaces are dry and free of snow or ice.
- E. Verify that roof openings, curbs, and penetrations through roof are solidly set, and nailing strips are in place.
- F. Verify that preformed sound absorbing glass fiber insulation strips required by Section 05 3100 Metal Decking in acoustic deck flutes has been installed in accordance with manufacturer's instructions.
- G. Verify that wall and parapet wall framing and sheathing is complete.

3.02 METAL DECK PREPARATION

- A. Confirm with special inspection service that roof deck attachment to framing has been inspected and that any reported issue has been resolved.

3.03 INSTALLATION - GENERAL

- A. Perform work in accordance with manufacturer's instructions, NRCA (RM), and NRCA (WM) applicable requirements.
- B. Do not apply roofing membrane during unsuitable weather.
- C. Do not apply roofing membrane when ambient temperature is outside the temperature range recommended by manufacturer.
- D. Do not apply roofing membrane to damp or frozen deck surface or when precipitation is expected or occurring.
- E. Do not expose materials vulnerable to water or sun damage in quantities greater than can be weatherproofed the same day.

3.04 MEMBRANE APPLICATION

- A. Roll out membrane, free from wrinkles or tears. Place sheet into place without stretching.
- B. Shingle joints on sloped substrate in direction of drainage.
- C. Fully Adhered Application: Apply adhesive to substrate at rate required by manufacturer. Fully embed membrane in adhesive. Fully adhere one roll before proceeding to adjacent rolls.
- D. Mechanical Attachment: Provide mechanical attachment devices in accordance with manufacturer's approved wind uplift design for the project as shown in the approved submittal documents.
- E. At intersections with vertical surfaces:
 - 1. Extend membrane up a minimum of 8 inches (200 mm) onto vertical surfaces.
 - 2. Fully adhere flexible flashing over membrane and up walls to nailing strips.
 - 3. Extend adhered flashing over parapet cap blocking and secure on outer face of blocking.
- F. Around roof penetrations, seal flanges and flashings with flexible flashing.
- G. Coordinate installation of roof drains, sumps, and curbs and related flashings.

3.05 FIELD QUALITY CONTROL

- A. See Section 01 4000 - Quality Requirements, for general requirements for field quality control and inspection.
- B. Require site inspection by roofing and insulation manufacturers during installation of the Work and at completion of the roofing system.

- C. Provide a copy of the roofing and insulation system manufacturers inspection report as well as the reinspection reports confirming completion of corrective work.

3.06 CLEANING

- A. See Section 01 7419 - Construction Waste Management and Disposal, for additional requirements.
- B. In areas where finished surfaces are soiled by work of this section, consult manufacturer of surfaces for cleaning advice and conform to their documented instructions.
- C. Repair or replace defaced or damaged finishes caused by work of this section.

3.07 PROTECTION

- A. Protect installed roofing and flashings from construction operations.
- B. Where traffic must continue over finished roof membrane, protect surfaces using durable materials.

END OF SECTION

SECTION 07 6200
SHEET METAL FLASHING AND TRIM

PART 1 GENERAL

1.01 SECTION INCLUDES

- A. Fabricated sheet metal items, including flashings, counterflashings, gutters, and downspouts.
- B. Sealants for joints within sheet metal fabrications.

1.02 RELATED REQUIREMENTS

- A. Section 07 7100 - Roof Specialties: Manufactured copings, flashings, and expansion joint covers.

1.03 REFERENCE STANDARDS

- A. AAMA 2603 - Voluntary Specification, Performance Requirements and Test Procedures for Pigmented Organic Coatings on Aluminum Extrusions and Panels (with Coil Coating Appendix); 2017a.
- B. AAMA 2605 - Voluntary Specification, Performance Requirements and Test Procedures for Superior Performing Organic Coatings on Aluminum Extrusions and Panels (with Coil Coating Appendix); 2017a.
- C. ASTM A653/A653M - Standard Specification for Steel Sheet, Zinc-Coated (Galvanized) or Zinc-Iron Alloy-Coated (Galvannealed) by the Hot-Dip Process; 2015, with Editorial Revision (2016).
- D. ASTM B209 - Standard Specification for Aluminum and Aluminum-Alloy Sheet and Plate; 2014.
- E. ASTM B209M - Standard Specification for Aluminum and Aluminum-Alloy Sheet and Plate (Metric); 2014.
- F. ASTM C920 - Standard Specification for Elastomeric Joint Sealants; 2014a.
- G. CDA A4050 - Copper in Architecture - Handbook; current edition.

1.04 ADMINISTRATIVE REQUIREMENTS

- A. Preinstallation Meeting: Convene one week before starting work of this section.

1.05 SUBMITTALS

- A. See Section 01 3000 - Administrative Requirements, for submittal procedures.
- B. Shop Drawings: Indicate material profile, jointing pattern, jointing details, fastening methods, flashings, terminations, and installation details.

1.06 QUALITY ASSURANCE

- A. Perform work in accordance with SMACNA (ASMM) and CDA A4050 requirements and standard details, except as otherwise indicated.
- B. Fabricator and Installer Qualifications: Company specializing in sheet metal work with five years of documented experience.

1.07 DELIVERY, STORAGE, AND HANDLING

- A. Stack material to prevent twisting, bending, and abrasion, and to provide ventilation. Slope metal sheets to ensure drainage.
- B. Prevent contact with materials that could cause discoloration or staining.

PART 2 PRODUCTS

2.01 SHEET MATERIALS

- A. Pre-Finished Galvanized Steel: ASTM A653/A653M, with G90/Z275 zinc coating; minimum 24 gage, (0.0239) inch (0.61 mm) thick base metal, shop pre-coated with PVDF coating.
 - 1. PVDF (Polyvinylidene Fluoride) Coating: Superior Performance Organic Finish, AAMA 2605; multiple coat, thermally cured fluoropolymer finish system.
 - 2. Color: As selected by Architect from manufacturer's standard colors.

- B. Aluminum: ASTM B209 (ASTM B209M); 18 gage, 0.040 inch (1.016 mm) thick; anodized finish to match storefront finish.
- C. Pre-Finished Aluminum: ASTM B209 (ASTM B209M); 18 gage, 0.040 inch (1.016 mm) thick; plain finish shop pre-coated with modified silicone coating.
 - 1. Modified Silicone Polyester Coating: Pigmented Organic Coating System, AAMA 2603; baked enamel finish system.
 - 2. Color: As selected by Architect from manufacturer's standard colors.

2.02 FABRICATION

- A. Form sections true to shape, accurate in size, square, and free from distortion or defects.
- B. Form pieces in longest possible lengths.
- C. Hem exposed edges on underside 1/2 inch (13 mm); miter and seam corners.
- D. Form material with flat lock seams, except where otherwise indicated; at moving joints, use sealed lapped, bayonet-type or interlocking hooked seams.
- E. Fabricate corners from one piece with minimum 18 inch (450 mm) long legs; seam for rigidity, seal with sealant.

2.03 GUTTER AND DOWNSPOUT FABRICATION

- A. Gutters: SMACNA (ASMM), Rectangular profile.
- B. Gutters and Downspouts: Size indicated.
- C. Accessories: Profiled per drawings.
 - 1. Anchorage Devices: In accordance with SMACNA (ASMM) requirements.
 - 2. Gutter Supports: Brackets.
- D. Seal metal joints.
- E. Provide rain chain on each end of gutter, 2 typical.

2.04 ACCESSORIES

- A. Fasteners: Stainless steel, with soft neoprene washers.
- B. Primer: Zinc chromate type.
- C. Concealed Sealants: Non-curing butyl sealant.
- D. Exposed Sealants: ASTM C920; elastomeric sealant, with minimum movement capability as recommended by manufacturer for substrates to be sealed; color to match adjacent material.

PART 3 EXECUTION

3.01 EXAMINATION

- A. Verify roof openings, curbs, pipes, sleeves, ducts, and vents through roof are solidly set, reglets in place, and nailing strips located.
- B. Verify roofing termination and base flashings are in place, sealed, and secure.

3.02 INSTALLATION

- A. Secure flashings in place using concealed fasteners, and use exposed fasteners only where permitted.
- B. Fit flashings tight in place; make corners square, surfaces true and straight in planes, and lines accurate to profiles.
- C. Seal metal joints watertight.
- D. Secure gutters and downspouts in place with concealed fasteners.

3.03 FIELD QUALITY CONTROL

- A. See Section 01 4000 - Quality Requirements, for field inspection requirements.

- B. Inspection will involve surveillance of work during installation to ascertain compliance with specified requirements.

END OF SECTION

SECTION 07 7100
ROOF SPECIALTIES

PART 1 GENERAL

1.01 SECTION INCLUDES

- A. Manufactured roof specialties, including copings and fascias.

1.02 RELATED REQUIREMENTS

- A. Section 07 7200 - Roof Accessories: Manufactured curbs, roof hatches, and snow guards.

1.03 REFERENCE STANDARDS

- A. AAMA 2604 - Voluntary Specification, Performance Requirements and Test Procedures for High Performance Organic Coatings on Aluminum Extrusions and Panels (with Coil Coating Appendix); 2017a.
- B. AAMA 2605 - Voluntary Specification, Performance Requirements and Test Procedures for Superior Performing Organic Coatings on Aluminum Extrusions and Panels (with Coil Coating Appendix); 2017a.
- C. NRCA (RM) - The NRCA Roofing Manual; 2017.

1.04 SUBMITTALS

- A. See Section 01 3000 - Administrative Requirements, for submittal procedures.
- B. Product Data: Provide data on shape of components, materials and finishes, anchor types and locations.
- C. Shop Drawings: Indicate configuration and dimension of components, adjacent construction, required clearances and tolerances, and other affected work.

PART 2 PRODUCTS

2.01 MANUFACTURERS

- A. Roof Edge Flashings and Fascia for Parapet Walls:
 - 1. ATAS International, Inc; Rapid-Lok Fascia: www.atas.com/#sle.
 - 2. Metal-Era Inc; Anchor-Tite Standard Fascia: www.metalera.com.
 - 3. OMG Roofing Products; TerminEdge EX Fascia with Extruder Retainer: www.omgroofing.com/#sle.

2.02 COMPONENTS

- A. Roof Edge Flashings and Fascia for Parapet Walls: Factory fabricated to sizes required; concealed fasteners.
 - 1. Configuration: Fascia, and edge securement for roof membrane.
 - 2. Material: Formed aluminum sheet, 0.050 inch (1.3 mm) thick, minimum.
 - 3. Material: Extruded aluminum, 0.08 inch (2.0 mm) thick, minimum.
 - 4. Finish: 70 percent polyvinylidene fluoride.
 - 5. Color: To be selected by Architect from manufacturer's standard range.

2.03 FINISHES

- A. Fluoropolymer Coating: High Performance Organic Finish, AAMA 2604; multiple coat, thermally cured fluoropolymer finish system; color as indicated.
- B. PVDF (Polyvinylidene Fluoride) Coating: Superior Performance Organic Finish, AAMA 2605; multiple coat, thermally cured fluoropolymer finish system; color as indicated.

PART 3 EXECUTION

3.01 EXAMINATION

- A. Verify that deck, curbs, roof membrane, base flashing, and other items affecting work of this Section are in place and positioned correctly.

3.02 INSTALLATION

- A. Install components in accordance with manufacturer's instructions and NRCA (RM) applicable requirements.
- B. Anchor components securely.

END OF SECTION

SECTION 07 7200
ROOF ACCESSORIES

PART 1 GENERAL

1.01 SECTION INCLUDES

- A. Roof hatches.

1.02 RELATED REQUIREMENTS

- A. Section 07 6200 - Sheet Metal Flashing and Trim: Roof accessory items fabricated from sheet metal.

1.03 REFERENCE STANDARDS

1.04 SUBMITTALS

- A. See Section 01 3000 - Administrative Requirements, for submittal procedures.
- B. Product Data: Manufacturer's data sheets on each product to be used.
 - 1. Preparation instructions and recommendations.
 - 2. Storage and handling requirements and recommendations.
 - 3. Installation methods.
 - 4. Maintenance requirements.
- C. Shop Drawings: Submit detailed layout developed for this project and provide dimensioned location and number for each type of roof accessory.
- D. Warranty Documentation:
 - 1. Submit manufacturer warranty.
 - 2. Ensure that forms have been completed in Owner's name and registered with manufacturer.
 - 3. Submit documentation that roof accessories are acceptable to roofing manufacturer, and do not limit the roofing warranty.

1.05 DELIVERY, STORAGE, AND HANDLING

- A. Store products in manufacturer's unopened packaging until ready for installation.
- B. Store products under cover and elevated above grade.

1.06 WARRANTY

- A. See Section 01 7800 - Closeout Submittals, for additional warranty requirements.

PART 2 PRODUCTS

2.01 ROOF HATCHES AND VENTS

- A. Roof Hatch Manufacturers:
 - 1. Acudor Products Inc; RHG, G3844 (Ladder): www.acudor.com/#sle.
 - 2. Babcock-Davis; Personnel II (Ladder Access) BG3630: www.babcockdavis.com/#sle.
 - 3. Milcor, Inc; M-1 (Ladder) 36x30: www.milcorinc.com.
 - 4. Substitutions: See Section 01 6000 - Product Requirements.
- B. Roof Hatches and Smoke Vents: Factory-assembled galvanized steel frame and cover, complete with operating and release hardware.
 - 1. Style: Provide flat metal covers unless otherwise indicated.
 - 2. Mounting: Provide frames and curbs suitable for mounting conditions as indicated on drawings.
 - 3. For Ladder Access: Single leaf; 30 by 36 inches (762 by 914 mm).
- C. Frames and Curbs: One-piece curb and frame with integral cap flashing to receive roof flashings; extended bottom flange to suit mounting.
 - 1. Material: Galvanized steel, 14 gage, 0.0747 inch (1.90 mm) thick.
 - 2. Finish: Factory prime paint.

3. Insulation: Manufacturer's standard; 1 inch (25 mm) rigid glass fiber, located on outside face of curb.
4. Curb Height: 12 inches (305 mm) from surface of roof deck, minimum.
- D. Metal Covers: Flush, insulated, hollow metal construction.
 1. Capable of supporting 40 psf (1.92 kPa) live load.
 2. Material: Galvanized steel; outer cover 14 gage, 0.0747 inch (1.90 mm) thick, liner 22 gage, 0.03 inch (0.76 mm) thick.
 3. Finish: Factory prime paint.
 4. Insulation: Manufacturer's standard 1 inch (25 mm) rigid glass fiber.
 5. Gasket: Neoprene, continuous around cover perimeter.
- E. Hardware: Steel, zinc coated and chromate sealed, unless otherwise indicated or required by manufacturer.
 1. Lifting Mechanisms: Compression or torsion spring operator with shock absorbers that automatically opens upon release of latch; capable of lifting covers despite 10 psf (475 kPa) load.
 2. Hinges: Manufacturer's standard type.
 3. Hold open arm with manual release.
 4. Latch: Upon closing, engage latch automatically and reset manual release.
 5. Manual Release: Pull handle on interior.
 6. Locking: Padlock hasp on interior.

PART 3 EXECUTION

3.01 EXAMINATION

- A. Do not begin installation until substrates have been properly prepared.
- B. If substrate preparation is the responsibility of another installer, notify Architect of unsatisfactory preparation before proceeding.

3.02 PREPARATION

- A. Clean surfaces thoroughly prior to installation.
- B. Prepare surfaces using methods recommended by manufacturer for achieving acceptable results for applicable substrate under project conditions.

3.03 INSTALLATION

- A. Install in accordance with manufacturer's instructions, in manner that maintains roofing system weather-tight integrity.

3.04 CLEANING

- A. Clean installed work to like-new condition.

3.05 PROTECTION

- A. Protect installed products until completion of project.
- B. Touch-up, repair or replace damaged products before Date of Substantial Completion.

END OF SECTION

SECTION 07 8400
FIRESTOPPING

PART 1 GENERAL

1.01 SECTION INCLUDES

- A. Firestopping systems.
- B. Firestopping of all joints and penetrations in fire resistance rated and smoke resistant assemblies, whether indicated on drawings or not, and other openings indicated.

1.02 RELATED REQUIREMENTS

1.03 REFERENCE STANDARDS

1.04 SUBMITTALS

- A. See Section 01 3000 - Administrative Requirements, for submittal procedures.
- B. Schedule of Firestopping: List each type of penetration, fire rating of the penetrated assembly, and firestopping test or design number.
- C. Product Data: Provide data on product characteristics, performance ratings, and limitations.
- D. Manufacturer's Installation Instructions: Indicate preparation and installation instructions.
- E. Manufacturer's Certificate: Certify that products meet or exceed specified requirements.

1.05 QUALITY ASSURANCE

- A. Manufacturer Qualifications: Company specializing in manufacturing the products specified in this section with minimum three years documented experience.
- B. Installer Qualifications: Company specializing in performing the work of this section and:
 - 1. Trained by manufacturer.

PART 2 PRODUCTS

2.01 MANUFACTURERS

- A. Firestopping Manufacturers:
 - 1. 3M Fire Protection Products: www.3m.com/firestop.
 - 2. A/D Fire Protection Systems Inc: www.adfire.com.
 - 3. Hilti, Inc: www.us.hilti.com/#sle.
 - 4. Nelson FireStop Products: www.nelsonfirestop.com.
 - 5. Tremco Commercial Sealants & Waterproofing: www.tremcosealants.com/#sle.
 - 6. Substitutions: See Section 01 6000 - Product Requirements.

2.02 MATERIALS

- A. Primers, Sleeves, Forms, Insulation, Packing, Stuffing, and Accessories: Provide type of materials as required for tested firestopping assembly.
- B. Fire Ratings: Refer to drawings for required systems and ratings.

PART 3 EXECUTION

3.01 EXAMINATION

- A. Verify openings are ready to receive the work of this section.

3.02 PREPARATION

- A. Clean substrate surfaces of dirt, dust, grease, oil, loose material, or other matter that could adversely affect bond of firestopping material.
- B. Remove incompatible materials that could adversely affect bond.

3.03 INSTALLATION

- A. Install materials in manner described in fire test report and in accordance with manufacturer's instructions, completely closing openings.

3.04 FIELD QUALITY CONTROL

- A. Repair or replace penetration firestopping and joints at locations where inspection results indicate firestopping or joints do not meet specified requirements.

3.05 CLEANING

- A. Clean adjacent surfaces of firestopping materials.

3.06 PROTECTION

- A. Protect adjacent surfaces from damage by material installation.

END OF SECTION

SECTION 07 9200 JOINT SEALANTS

PART 1 GENERAL

1.01 SECTION INCLUDES

- A. Nonsag gunnable joint sealants.
- B. Self-leveling pourable joint sealants.

1.02 RELATED REQUIREMENTS

- A. Section 07 2500 - Weather Barriers: Sealants required in conjunction with air barriers and vapor retarders.
- B. Section 08 8000 - Glazing: Glazing sealants and accessories.
- C. Section 09 2116 - Gypsum Board Assemblies: Sealing acoustical and sound-rated walls and ceilings.
- D. Section 09 3000 - Tiling: Sealant between tile and plumbing fixtures and at junctions with other materials and changes in plane.
- E. Division 23: Duct sealants.

1.03 REFERENCE STANDARDS

- A. ASTM C834 - Standard Specification for Latex Sealants; 2017.
- B. ASTM C920 - Standard Specification for Elastomeric Joint Sealants; 2014a.
- C. ASTM C1193 - Standard Guide for Use of Joint Sealants; 2016.
- D. ASTM C1311 - Standard Specification for Solvent Release Sealants; 2014.

1.04 SUBMITTALS

- A. See Section 01 3000 - Administrative Requirements, for submittal procedures.
- B. Product Data for Sealants: Submit manufacturer's technical data sheets for each product to be used, that includes the following.
 - 1. Physical characteristics, including movement capability, VOC content, hardness, cure time, and color availability.
 - 2. List of backing materials approved for use with the specific product.
 - 3. Substrates that product is known to satisfactorily adhere to and with which it is compatible.
 - 4. Substrates the product should not be used on.
 - 5. Substrates for which use of primer is required.
 - 6. Schedule listing typical sealant joint types, including description of sealant joint substrates, and which sealant products and accessories will be used for each joint type.
 - 7. Sample product warranty.
- C. Product Data for Accessory Products: Submit manufacturer's technical data sheet for each product to be used, including physical characteristics, installation instructions, and recommended tools.
- D. Color Cards for Selection: Where sealant color is not specified, submit manufacturer's color cards showing standard colors available for selection.
- E. Preinstallation Field Sample: Install up to 3 colors (selected by architect) of sealant 12" long in locations to receive sealant for color verification. Request on site selection at least two weeks prior to start of installation.

1.05 WARRANTY

- A. See Section 01 7800 - Closeout Submittals, for additional warranty requirements.
- B. Correct defective work within a five year period after Date of Final Completion.
- C. Warranty: Include coverage for installed sealants and accessories that fail to achieve watertight seal, exhibit loss of adhesion or cohesion, or do not cure.

PART 2 PRODUCTS

2.01 JOINT SEALANT APPLICATIONS

- A. Scope:
 - 1. Exterior Joints: Seal open joints, whether or not the joint is indicated on the drawings, unless specifically indicated not to be sealed. Exterior joints to be sealed include, but are not limited to, the following items.
 - a. Wall expansion and control joints.
 - b. Joints between door, window, and other frames and adjacent construction.
 - c. Joints between different exposed materials.
 - d. Openings below ledge angles in masonry.
 - e. Other joints indicated below.
 - 2. Interior Joints: Do not seal interior joints unless specifically indicated to be sealed. Interior joints to be sealed include, but are not limited to, the following items.
 - a. Joints between door, window, and other frames and adjacent construction.
 - b. Joints between walls and casework.
 - c. Joints between trim and structural steel.
 - d. Other joints indicated below and on drawings.
 - 3. Do not seal the following types of joints.
 - a. Intentional weepholes in masonry.
 - b. Joints indicated to be treated with manufactured expansion joint cover or some other type of sealing device.
 - c. Joints where sealant is specified to be provided by manufacturer of product to be sealed.
 - d. Joints where installation of sealant is specified in another section.
 - e. Joints between suspended panel ceilings/grid and walls.
- B. Exterior Joints: Use non-sag polyurethane sealant, unless otherwise indicated.
 - 1. Lap Joints in Sheet Metal Fabrications: Butyl rubber, non-curing.
- C. Interior Joints: Use non-sag polyurethane sealant, unless otherwise indicated.
 - 1. Wall and Ceiling Joints in Non-Wet Areas: Acrylic emulsion latex sealant.
 - 2. Joints between Fixtures in Wet Areas and Floors, Walls, and Ceilings: Mildew-resistant silicone sealant; color to coordinate with adjacent materials.
- D. Interior Wet Areas: restrooms and kitchens; fixtures in wet areas include plumbing fixtures, countertops, cabinets, and other similar items.

2.02 JOINT SEALANTS - GENERAL

- A. Colors: To match or coordinate with adjacent materials, Architect to verify color selections prior to installation. Provide mockups where requested by Architect.

2.03 NONSAG JOINT SEALANTS

- A. Mildew-Resistant Silicone Sealant: ASTM C920, Grade NS, Uses M and A; single component, mildew resistant; not expected to withstand continuous water immersion or traffic.
 - 1. Color: Color to be selected by Architect.
- B. Polyurethane Sealant: ASTM C920, Grade NS, Uses M and A; single or multi-component; not expected to withstand continuous water immersion or traffic.
 - 1. Movement Capability: Plus and minus 35 percent, minimum.
 - 2. Color: To be selected by Architect from manufacturer's full range.
 - 3. Manufacturers:
 - a. BASF; MasterSeal NP-1: www.basf.com.
 - b. Sika Corporation; Sikaflex-1a: www.usa-sika.com/#sle.
 - c. W. R. Meadows, Inc; POURTHANE NS: www.wrmeadows.com/#sle.
- C. Acrylic Emulsion Latex: Water-based; ASTM C834, single component, non-staining, non-bleeding, non-sagging; not intended for exterior use.
 - 1. Color: To be selected by Architect from manufacturer's full range.

- D. Non-Curing Butyl Sealant: Solvent-based; ASTM C1311; single component, non-sag, non-skinning, non-hardening, non-bleeding; vapor-impermeable; intended for fully concealed applications.

PART 3 EXECUTION

3.01 EXAMINATION

- A. Verify that joints are ready to receive work.
- B. Verify that backing materials are compatible with sealants.

3.02 PREPARATION

- A. Remove loose materials and foreign matter that could impair adhesion of sealant.
- B. Clean joints, and prime as necessary, in accordance with manufacturer's instructions.
- C. Perform preparation in accordance with manufacturer's instructions and ASTM C1193.
- D. Mask elements and surfaces adjacent to joints from damage and disfigurement due to sealant work; be aware that sealant drips and smears may not be completely removable.
- E. Concrete Floor Joints That Will Be Exposed in Completed Work: Test joint filler in inconspicuous area to verify that it does not stain or discolor slab.

3.03 INSTALLATION

- A. Perform work in accordance with sealant manufacturer's requirements for preparation of surfaces and material installation instructions.
- B. Perform installation in accordance with ASTM C1193.
- C. Measure joint dimensions and size joint backers to achieve width-to-depth ratio, neck dimension, and surface bond area as recommended by manufacturer.
- D. Install bond breaker backing tape where backer rod cannot be used.
- E. Install sealant free of air pockets, foreign embedded matter, ridges, and sags, and without getting sealant on adjacent surfaces.
- F. Do not install sealant when ambient temperature is outside manufacturer's recommended temperature range, or will be outside that range during the entire curing period, unless manufacturer's approval is obtained and instructions are followed.
- G. Nonsag Sealants: Tool surface concave, unless otherwise indicated; remove masking tape immediately after tooling sealant surface.
- H. Concrete Floor Joint Filler: After full cure, shave joint filler flush with top of concrete slab.

3.04 POST-OCCUPANCY

- A. Post-Occupancy Inspection: Perform visual inspection of entire length of project sealant joints at a time that joints have opened to their greatest width; i.e. at low temperature in thermal cycle. Report failures immediately and repair.

END OF SECTION

SECTION 08 1213
HOLLOW METAL FRAMES

PART 1 GENERAL

1.01 SECTION INCLUDES

- A. Non-fire-rated hollow metal frames for non-hollow metal doors.
- B. Fire-rated hollow metal frames for non-hollow metal doors.

1.02 RELATED REQUIREMENTS

- A. Section 08 7100 - Door Hardware: Hardware, silencers, and weatherstripping.

1.03 REFERENCE STANDARDS

- A. ADA Standards - Americans with Disabilities Act (ADA) Standards for Accessible Design; 2010.
- B. ANSI/SDI A250.4 - Test Procedure and Acceptance Criteria for Physical Endurance for Steel Doors, Frames and Frame Anchors; 2011.
- C. ANSI/SDI A250.8 - Specifications for Standard Steel Doors and Frames (SDI-100); 2014.
- D. ANSI/SDI A250.10 - Test Procedure and Acceptance Criteria for Prime Painted Steel Surfaces for Steel Doors and Frames; 2011.
- E. ASTM A653/A653M - Standard Specification for Steel Sheet, Zinc-Coated (Galvanized) or Zinc-Iron Alloy-Coated (Galvannealed) by the Hot-Dip Process; 2015, with Editorial Revision (2016).
- F. ASTM A1008/A1008M - Standard Specification for Steel, Sheet, Cold-Rolled, Carbon, Structural, High-Strength Low-Alloy, High-Strength Low-Alloy with Improved Formability, Solution Hardened, and Bake Hardenable; 2016.
- G. ASTM A1011/A1011M - Standard Specification for Steel, Sheet and Strip, Hot-Rolled, Carbon, Structural, High-Strength Low-Alloy, High-Strength Low-Alloy with Improved Formability, and Ultra-High Strength; 2017.
- H. BHMA A156.115 - American National Standard for Hardware Preparation in Steel Doors and Steel Frames; 2014.
- I. ICC A117.1 - Accessible and Usable Buildings and Facilities; 2017.
- J. ITS (DIR) - Directory of Listed Products; current edition.
- K. NAAMM HMMA 830 - Hardware Selection for Hollow Metal Doors and Frames; 2002.
- L. NAAMM HMMA 831 - Hardware Locations for Hollow Metal Doors and Frames; 2011.
- M. NAAMM HMMA 861 - Guide Specifications for Commercial Hollow Metal Doors and Frames; 2006.
- N. NFPA 80 - Standard for Fire Doors and Other Opening Protectives; 2016.
- O. SDI 117 - Manufacturing Tolerances for Standard Steel Doors and Frames; 2013.
- P. UL (DIR) - Online Certifications Directory; current listings at database.ul.com.
- Q. UL 10C - Standard for Positive Pressure Fire Tests of Door Assemblies; Current Edition, Including All Revisions.

1.04 SUBMITTALS

- A. See Section 01 3000 - Administrative Requirements for submittal procedures.
- B. Product Data: Materials and details of design and construction, hardware locations, reinforcement type and locations, anchorage and fastening methods, and finishes.
- C. Shop Drawings: Details of each opening, showing elevations, glazing, frame profiles, and identifying location of different finishes, if any.
- D. Manufacturer's Qualification Statement.
- E. Installer's Qualification Statement.

1.05 QUALITY ASSURANCE

- A. Manufacturer Qualifications: Company specializing in manufacturing products specified in this section, with not less than three years of documented experience.
- B. Installer Qualifications: Company specializing in performing work of the type specified and with at least three years of documented experience.

1.06 DELIVERY, STORAGE, AND HANDLING

- A. Protect with resilient packaging; avoid humidity build-up under coverings; prevent corrosion.

PART 2 PRODUCTS

2.01 MANUFACTURERS

- A. Hollow Metal Frames with Integral Casings:
 - 1. Ceco Door, an Assa Abloy Group company; Series DU & SU Frames: www.assaabloydss.com.
 - 2. Curries, an Assa Abloy Group company; CM-Series Frames: www.assaabloydss.com.
 - 3. Steelcraft, an Allegion brand; F-Series: www.allegion.com/#sle.
 - 4. Substitutions: See Section 01 6000 - Product Requirements.

2.02 DESIGN CRITERIA

- A. Refer to Door and Frame Schedule on the drawings for frame sizes, fire ratings, sound ratings, finishing, door hardware to be installed, and other variations, if any.
- B. Door Frame Type: Provide hollow metal door frames with integral casings.
- C. Steel used for fabrication of frames shall conform to one or more of the following requirements; galvanized steel conforming to ASTM A653/A653M, cold-rolled steel conforming to ASTM A1008/A1008M, or hot-rolled pickled and oiled (HRPO) steel conforming to ASTM A1011/A1011M, Commercial Steel (CS) Type B for each.
- D. Accessibility: Conform to ICC A117.1 and ADA Standards.
- E. Glazed Lights: Non-removable stops on non-secure side; sizes and configurations as indicated on drawings. Style: Manufacturers standard.
- F. Combined Requirements: If a particular door and frame unit is indicated to conform to more than one type of requirement, conform to the specified requirements for each type; for instance, an exterior frame that is also indicated as being sound-rated must conform to the requirements specified for exterior frames and for sound-rated frames; where two requirements conflict, conform to the most stringent.
- G. Hardware Preparations, Selections and Locations: Comply with BHMA A156.115, NAAMM HMMA 830, NAAMM HMMA 831 or ANSI/SDI A250.8 (SDI-100) in accordance with specified requirements.
- H. Zinc Coating for Units Subject to Corrosive Conditions: Components zinc-coated (galvanized) and/or zinc-iron alloy-coated (galvanized) by the hot-dip process in accordance with ASTM A653/A653M, with manufacturer's standard coating thickness, unless noted otherwise.

2.03 HOLLOW METAL DOOR FRAMES WITH INTEGRAL CASINGS

- A. Frame Finish: Factory primed and field finished.
- B. Interior Door Frames, Non-Fire Rated: Face welded type.
 - 1. Based on SDI Standards: ANSI/SDI A250.8 (SDI-100).
 - a. Level 3 - Extra Heavy-duty.
 - b. Physical Performance Level A, 1,000,000 cycles; in accordance with ANSI/SDI A250.4.
 - c. Frame Metal Thickness: 16 gage, 0.053 inch (1.3 mm), minimum.
- C. Fire-Rated Door Frames: Face welded type.
 - 1. Based on SDI Standards: ANSI/SDI A250.8 (SDI-100).
 - a. Level 3 - Extra Heavy-duty.

- b. Physical Performance Level A, 1,000,000 cycles; in accordance with ANSI/SDI A250.4.
 - c. Frame Metal Thickness: 16 gage, 0.053 inch (1.3 mm), minimum.
- 2. Fire Rating: As indicated on Door and Frame Schedule, tested in accordance with UL 10C or NFPA 252 ("positive pressure fire tests").
- 3. Provide units listed and labeled by ITS (DIR) or UL (DIR).
 - a. Attach fire rating label to each fire rated unit.

2.04 FINISHES

- A. Primer: Rust-inhibiting, complying with ANSI/SDI A250.10, door manufacturer's standard.

2.05 ACCESSORIES

- A. Silencers: Resilient rubber, fitted into drilled hole; 3 on strike side of single door, 3 on center mullion of pairs, and 2 on head of pairs without center mullions.

PART 3 EXECUTION

3.01 EXAMINATION

- A. Verify existing conditions before starting work.
- B. Verify that opening sizes and tolerances are acceptable.
- C. Verify that finished walls are in plane to ensure proper door alignment.

3.02 INSTALLATION

- A. Install frames in accordance with manufacturer's instructions and related requirements of specified frame standards or custom guidelines indicated.
- B. Install fire rated units in accordance with NFPA 80.
- C. Coordinate frame anchor placement with wall construction.
- D. Install door hardware as specified in Section 08 7100 and as shown on the drawings.

3.03 TOLERANCES

- A. Clearances Between Door and Frame: Conform to related requirements of specified frame standards or custom guidelines indicated in accordance with SDI 117 or NAAMM HMMA 861.
- B. Maximum Diagonal Distortion: 1/16 inch (1.6 mm) measured with straight edges, crossed corner to corner.

3.04 SCHEDULE

- A. Refer to Door and Frame Schedule on the drawings.

END OF SECTION

SECTION 08 1416
FLUSH WOOD DOORS

PART 1 GENERAL

1.01 SECTION INCLUDES

- A. Flush wood doors; flush configuration; fire-rated and non-rated.

1.02 RELATED REQUIREMENTS

- A. Section 08 1213 - Hollow Metal Frames.
- B. Section 08 7100 - Door Hardware.
- C. Section 08 8000 - Glazing.

1.03 REFERENCE STANDARDS

- A. 16 CFR 1201 - Safety Standard for Architectural Glazing Materials; current edition.
- B. ASTM C1048 - Standard Specification for Heat-Strengthened and Fully Tempered Flat Glass; 2012.
- C. AWI (QCP) - Quality Certification Program; current edition at www.awiqcp.org.
- D. AWI/AWMAC/WI (AWS) - Architectural Woodwork Standards; 2014, with Errata (2016).
- E. AWMAC/WI (NAAWS) - North American Architectural Woodwork Standards, U.S. Version 3.1; 2016, with Errata (2017).
- F. NFPA 80 - Standard for Fire Doors and Other Opening Protectives; 2016.
- G. WDMA I.S. 1A - Interior Architectural Wood Flush Doors; 2013.

1.04 SUBMITTALS

- A. See Section 01 3000 - Administrative Requirements, for submittal procedures.
- B. Product Data: Indicate door core materials and construction; veneer species, type and characteristics.
- C. Shop Drawings: Show doors and frames, elevations, sizes, types, swings, undercuts, beveling, blocking for hardware, factory machining, factory finishing, cutouts for glazing and other details.
 - 1. Provide information as required by AWI/AWMAC/WI (AWS) or AWMAC/WI (NAAWS).
- D. Samples: Submit one samples of door veneer, 4 by 4 inch (106.5 by 106.5 mm) in size illustrating wood grain, stain color, and sheen.
- E. Manufacturer's Installation Instructions: Indicate special installation instructions.
- F. Warranty, executed in Owner's name.

1.05 QUALITY ASSURANCE

- A. Manufacturer Qualifications: Company specializing in manufacturing the products specified in this section, with not less than five years of documented experience.
 - 1. Accredited participant in the specified certification program prior to the commencement of fabrication and throughout the duration of the project.
- B. Quality Certification:
 - 1. Comply with AWI (QCP) woodwork association quality certification service/program in accordance with requirements for work specified in this section: www.awiqcp.org/#sle.

1.06 DELIVERY, STORAGE, AND HANDLING

- A. Package, deliver and store doors in accordance with specified quality standard.
- B. Accept doors on site in manufacturer's packaging. Inspect for damage.
- C. Protect doors with resilient packaging sealed with heat shrunk plastic. Do not store in damp or wet areas; or in areas where sunlight might bleach veneer. Seal top and bottom edges with tinted sealer if stored more than one week. Break seal on site to permit ventilation.

1.07 WARRANTY

- A. See Section 01 7800 - Closeout Submittals, for additional warranty requirements.
- B. Interior Doors: Provide manufacturer's warranty for the life of the installation.
- C. Include coverage for delamination of veneer, warping beyond specified installation tolerances, defective materials, and telegraphing core construction.

PART 2 PRODUCTS

2.01 MANUFACTURERS

- A. Wood Veneer Faced Doors:
 - 1. Algoma HArDwoods, Inc; Architecural Series: www.algomahardwoods.com
 - 2. Eggers Industries; Flush Wood Doors: www.eggersindustries.com.
 - 3. Graham Wood Doors; Graham Custom Door: www.grahamdoors.com.
 - 4. Marshfield DoorSystems, Inc; Signature Series: www.marshfielddoors.com.
 - 5. Substitutions: See Section 01 6000 - Product Requirements.

2.02 DOORS

- A. Doors: Refer to drawings for locations and additional requirements.
 - 1. Quality Standard: Custom Grade, Extra Heavy Duty performance, in accordance with AWI/AWMAC/WI (AWS) or AWMAC/WI (NAAWS), unless noted otherwise.
 - 2. Wood Veneer Faced Doors: 5-ply or 7-ply unless otherwise indicated.
- B. Interior Doors: 1-3/4 inches (44 mm) thick unless otherwise indicated; flush construction.
 - 1. Provide solid core doors at each location.

2.03 DOOR AND PANEL CORES

- A. Non-Rated Solid Core and 20 Minute Rated Doors: Type particleboard core (PC), plies and faces as indicated.
- B. Fire-Rated Doors: Mineral core type, with fire resistant composite core (FD), plies and faces as indicated above; with core blocking as required to provide adequate anchorage of hardware without through-bolting.

2.04 DOOR FACINGS

- A. Veneer Facing for Transparent Finish: Red oak, HPVA Grade A, rift cut (only red and white oak), with slip match between leaves of veneer, running match of spliced veneer leaves assembled on door or panel face.
 - 1. Vertical Edges: Same species as face veneer.
 - 2. "Pair Match" each pair of doors; "Set Match" pairs of doors within 10 feet (3 m) of each other when doors are closed.

2.05 DOOR CONSTRUCTION

- A. Fabricate doors in accordance with door quality standard specified.
- B. Cores Constructed with stiles and rails:
 - 1. Provide solid blocks at lock edge for hardware reinforcement.
 - 2. Provide solid blocking for other throughbolted hardware.
- C. Glazed Openings: Non-removable stops on non-secure side; sizes and configurations as indicated on drawings.
- D. Factory machine doors for hardware other than surface-mounted hardware, in accordance with hardware requirements and dimensions.
- E. Factory fit doors for frame opening dimensions identified on shop drawings, with edge clearances in accordance with specified quality standard.
- F. Provide edge clearances in accordance with the quality standard specified.

2.06 FACTORY FINISHING - WOOD VENEER DOORS

- A. Finish work in accordance with AWI/AWMAC/WI (AWS) or AWMAC/WI (NAAWS), Section 5 - Finishing for grade specified and as follows:
- B. Finish work in accordance with WDMA I.S. 1A for grade specified and as follows:
 - 1. Transparent:
 - a. System - TR-6, Catalyzed Polyurethane.
 - b. Stain: As selected by Architect.
 - c. Sheen: Satin.
- C. Factory finish doors in accordance with approved sample.

2.07 ACCESSORIES

- A. Hollow Metal Door Frames: As specified in Section 08 1213.
- B. Glazed Openings:
 - 1. Non-Fire-Rated Openings - Heat-Strengthened and Fully Tempered Glass: ASTM C1048.
 - 2. Fire-Rated Openings - Fire-Protection-Rated Glass: Safety Certification, 16 CFR 1201, Category II.
 - 3. Tint: Clear.
- C. Glazing Stops, Non-Fire-Rated Openings: Wood, of same species as door facing, mitered corners; prepared for countersink style tamper proof screws.
- D. Glazing Stops, Fire-Rated Openings: Steel, painted, with tamper proof fasteners. Architect to select paint color from manufacturer's full range.
- E. Door Hardware: As specified in Section 08 7100.

PART 3 EXECUTION

3.01 EXAMINATION

- A. Verify existing conditions before starting work.
- B. Verify that opening sizes and tolerances are acceptable.
- C. Do not install doors in frame openings that are not plumb or are out-of-tolerance for size or alignment.

3.02 INSTALLATION

- A. Install doors in accordance with manufacturer's instructions and specified quality standard.
 - 1. Install fire-rated doors in accordance with NFPA 80 requirements.
- B. Factory-Finished Doors: Do not field cut or trim; if fit or clearance is not correct, replace door.
- C. Use machine tools to cut or drill for hardware.
- D. Coordinate installation of doors with installation of frames and hardware.
- E. Coordinate installation of glazing.

3.03 TOLERANCES

- A. Conform to specified quality standard for fit and clearance tolerances.
- B. Conform to specified quality standard for telegraphing, warp, and squareness.

3.04 ADJUSTING

- A. Adjust doors for smooth and balanced door movement.
- B. Adjust closers for full closure.

3.05 SCHEDULE

- A. Refer to Door and Frame Scheduel on drawings.

END OF SECTION

SECTION 08 4313
ALUMINUM-FRAMED STOREFRONTS

PART 1 GENERAL

1.01 SECTION INCLUDES

- A. Aluminum-framed storefront, with vision glass, monolithic and insulating glazing.
- B. Aluminum doors and frames.
- C. Interior Light Shelf Devices
- D. Weatherstripping.
- E. Door hardware.

1.02 RELATED REQUIREMENTS

- A. Section 07 9200 - Joint Sealants: Sealing joints between frames and adjacent construction.
- B. Section 08 7100 - Door Hardware: Hardware items other than specified in this section.
- C. Section 08 8000 - Glazing: Glass and glazing accessories.

1.03 REFERENCE STANDARDS

- A. AAMA CW-10 - Care and Handling of Architectural Aluminum From Shop to Site; 2015.
- B. AAMA 611 - Voluntary Specification for Anodized Architectural Aluminum; 2014 (2015 Errata).
- C. ASTM B221 - Standard Specification for Aluminum and Aluminum-Alloy Extruded Bars, Rods, Wire, Profiles, and Tubes; 2014.

1.04 ADMINISTRATIVE REQUIREMENTS

- A. Coordinate with installation of other components that comprise the exterior enclosure.
- B. Preinstallation Meeting: Conduct a preinstallation meeting one week before starting work of this section; require attendance by all affected installers.

1.05 SUBMITTALS

- A. See Section 01 3000 - Administrative Requirements, for submittal procedures.
- B. Product Data: Provide component dimensions, describe components within assembly, anchorage and fasteners, door hardware, internal drainage details.
- C. Shop Drawings: Indicate system dimensions, framed opening requirements and tolerances, affected related Work, reinforcing, and field welding required.
- D. Design Data: Provide framing member structural and physical characteristics, engineering calculations sealed by a professional licensed to practice in North Carolina, and dimensional limitations. Indicate fastener type, size and spacing.
- E. Hardware Schedule: Complete itemization of each item of hardware to be provided for each door, cross-referenced to door identification numbers in Contract Documents.
- F. Warranty: Submit manufacturer warranty and ensure forms have been completed in Owner's name and registered with manufacturer.

1.06 QUALITY ASSURANCE

- A. Designer Qualifications: Design structural support framing components under direct supervision of a Professional Structural Engineer experienced in design of this Work and licensed in North Carolina .
- B. Manufacturer Qualifications: Company specializing in performing work of type specified and with at least five years of documented experience.
- C. Installer Qualifications: Company specializing in performing work of type specified and with at least five years of documented experience.

1.07 DELIVERY, STORAGE, AND HANDLING

- A. Handle products of this section in accordance with AAMA CW-10.

- B. Protect finished aluminum surfaces using manufacturer's recommended method. Do not use adhesive papers or sprayed coatings that bond to aluminum when exposed to sunlight or weather.

1.08 FIELD CONDITIONS

- A. Do not install sealants when ambient temperature is outside of range required by manufacturer.

1.09 WARRANTY

- A. See Section 01 7800 - Closeout Submittals, for additional warranty requirements.
- B. Correct defective Work within a five year period after Date of Final Completion.
- C. Provide 10 year manufacturer warranty against failure of glass seal on insulating glass units, including interpane dusting or misting. Include provision for replacement of failed units.
- D. Provide 20 year manufacturer warranty against excessive degradation of exterior finish. Include provision for replacement of units with excessive fading, chalking, or flaking.

PART 2 PRODUCTS

2.01 BASIS OF DESIGN -- FRAMING FOR INSULATING GLAZING

- A. Center-Set Style, Thermally-Broken:
 - 1. Basis of Design: Kawneer Trifab 451T.
 - 2. Vertical Mullion Dimensions: 2 inches wide by 4-1/2 inches deep (50 mm wide by 114 mm deep).
- B. Other Manufacturers: Provide either the product identified as "Basis of Design" or an equivalent product of one of the manufacturers listed below:
 - 1. EFCO, a Pella Company; : www.efcocorp.com/sle.
 - 2. YKK AP America Inc; : www.ykkap.com.
- C. Substitutions: See Instructions to Bidders , Article 13
 - 1. For any product not identified as "Basis of Design", submit information as specified for substitutions.

2.02 BASIS OF DESIGN -- FRAMING FOR MONOLITHIC GLAZING

- A. Center-Set Style:
 - 1. Basis of Design: Kawneer Trifab 400.
 - 2. Vertical Mullion Dimensions: 1-3/4 inches wide by 4 inches deep (44 mm wide by 102 mm deep).
- B. Other Manufacturers: Provide either the product identified as "Basis of Design" or an equivalent product of one of the manufacturers listed below:
 - 1. EFCO, a Pella Company; : www.efcocorp.com/sle.
 - 2. YKK AP America Inc; : www.ykkap.com.
- C. Substitutions: See Section 01 6000 - Product Requirements.

2.03 BASIS OF DESIGN -- SWINGING DOORS

- A. Wide Stile, Insulating Glazing (Exterior), Not Thermally-Broken:
 - 1. Basis of Design: [Kawneer 500 Standard Entrance].
 - 2. Thickness: 1-3/4 inches (44.5 mm).
- B. Flush, aluminum skinned, not thermally broken:
 - 1. Basis of Design: Kawneer Flushline Series, embossed aluminum face sheets.
 - 2. Thickness: 1-3/4 inches (43 mm).
- C. Other Manufacturers: Provide either the product identified as "Basis of Design" or an equivalent product of one of the manufacturers listed below:
 - 1. EFCO, a Pella Company; : www.efcocorp.com/sle.
 - 2. YKK AP America Inc; : www.ykkap.com.
- D. Substitutions: See Section 01 6000 - Product Requirements.

1. For any product not identified as "Basis of Design", submit information as specified for substitutions.

2.04 STOREFRONT

- A. Aluminum-Framed Storefront: Factory fabricated, factory finished aluminum framing members, and related flashings, anchorage and attachment devices.
 1. Glazing Rabbet: For 1 inch (25 mm) insulating glazing.
 2. Glazing Rabbet: For 1/4 inch (6 mm) monolithic glazing.
 3. Glazing Position: Centered (front to back).
 4. Finish: Class I natural anodized at exterior doors and framing, Class II natural anodized at interior doors and framing.
 - a. Factory finish all surfaces that will be exposed in completed assemblies.
 - b. Coat concealed metal surfaces that will be in contact with cementitious materials or dissimilar metals with bituminous paint.
 5. Fabrication: Joints and corners flush, hairline, and weatherproof, accurately fitted and secured; prepared to receive anchors and hardware; fasteners and attachments concealed from view; reinforced as required for imposed loads.
 6. Construction: Eliminate noises caused by wind and thermal movement, prevent vibration harmonics, and prevent "stack effect" in internal spaces.
 7. System Internal Drainage: Drain to the exterior by means of a weep drainage network any water entering joints, condensation occurring in glazing channel, and migrating moisture occurring within system.
 8. Expansion/Contraction: Provide for expansion and contraction within system components caused by cycling temperature range of 170 degrees F (95 degrees C) over a 12 hour period without causing detrimental effect to system components, anchorages, and other building elements.
 9. Movement: Allow for movement between storefront and adjacent construction, without damage to components or deterioration of seals.
 10. Perimeter Clearance: Unless noted otherwise, maintain nominal 3/8" wide perimeter clearance between storefront framing members and adjacent construction while allowing expected movement.
- B. Performance Requirements:
 1. Wind Loads: Design and size components to withstand the specified load requirements without damage or permanent set, when tested in accordance with ASTM E330/E330M, using loads 1.5 times the design wind loads and 10 second duration of maximum load.
 - a. Positive and Negative Design Wind Loads: As indicated on structural drawings.
 - b. Member Deflection: Limit member deflection to flexure limit of glass in any direction, with full recovery of glazing materials.
 2. Water Penetration Resistance on Manufactured Assembly: No uncontrolled water on interior face, when tested in accordance with ASTM E331 at pressure differential of 8 psf (390 Pa).
 3. Air Leakage Laboratory Test: Maximum of 0.06 cu ft/min sq ft (0.3 L/sec sq m) of wall area, when tested in accordance with ASTM E283 at 6.27 psf (300 Pa) pressure differential across assembly.

2.05 COMPONENTS

- A. Aluminum Framing Members: Tubular aluminum sections, drainage holes and internal weep drainage system.
 1. Framing members for interior applications need not be thermally broken.
 2. Glazing Stops: Flush.
- B. Glazing: As specified in Section 08 8000.
- C. Swing Doors: Glazed aluminum.
 1. Thickness: 1-3/4 inches (43 mm).
 2. Top Rail: 5 inches (127 mm) wide.
 3. Vertical Stiles: 5 inches (127 mm) wide.

4. Bottom Rail: 10 inches (254 mm) wide.
 5. Glazing Stops: Square.
 6. Finish: Same as storefront.
- D. Light Shelf: Shop fabricated, shop finished, extruded aluminum outriggers, louvers, and fascia, free of defects impairing strength, durability or appearance.
1. Configuration: Square fascia
 2. Size: 24" Deep
 3. Finish: Anodized aluminum
- E. Manufacturers: Provide same as manufacturer for storefront system: Products listed below.
1. Kawneer: InLighten (with translucent polycarbonate panels): www.kawneer.com
 2. EFCO, a Pella Company; E-Lite: www.efcocrp.com/sle.
 3. YKK AP America Inc; Luminance: www.ykkap.com.

2.06 MATERIALS

- A. Extruded Aluminum: ASTM B221 (ASTM B221M).
- B. Fasteners: Stainless steel.
- C. Exposed Flashings: Aluminum sheet, 18 gage, 0.040 inch (1.0 mm) minimum thickness; finish to match framing members.
- D. Concealed Flashings: Sheet aluminum, 26 gage, 0.017 inch (0.43 mm) minimum thickness.
- E. Sealant for Setting Thresholds: Non-curing butyl type.
- F. Glazing Gaskets: Type to suit application to achieve weather, moisture, and air infiltration requirements.
- G. Glazing Accessories: As specified in Section 08 8000.

2.07 FINISHES

- A. Class I Natural Anodized Finish, Exterior Framing: AAMA 611 AA-M12C22A41 Clear anodic coating not less than 0.7 mils (0.018 mm) thick.
- B. Class II Natural Anodized Finish, Interior Framing: AAMA 611 AA-M12C22A31 Clear anodic coating not less than 0.4 mils (0.01 mm) thick.

2.08 HARDWARE

- A. For each door, include weatherstripping.
- B. Other Door Hardware: As specified in Section 08 7100.
- C. Weatherstripping: Wool pile, continuous and replaceable; provide on all exterior doors.

PART 3 EXECUTION

3.01 EXAMINATION

- A. Field verify dimensions, fabricate assemblies to provide required clearances within openings. Verify tolerances, and method of attachment with other work.
- B. Verify that wall openings and adjoining weather barrier materials are ready to receive work of this section.

3.02 INSTALLATION

- A. Install systems in accordance with manufacturer's instructions.
- B. Attach to structure to permit sufficient adjustment to accommodate construction tolerances and other irregularities.
- C. Provide alignment attachments and shims to permanently fasten system to building structure.
- D. Align assembly plumb and level, free of warp or twist. Maintain assembly dimensional tolerances, aligning with adjacent work.
- E. Provide thermal isolation where components penetrate or disrupt building insulation.
- F. Install sill flashings. Turn up ends and edges; seal to adjacent work to form water tight dam.

- G. Where fasteners penetrate sill flashings, make watertight by seating and sealing fastener heads to sill flashing.
- H. Pack fibrous insulation in shim spaces at perimeter of assembly to maintain continuity of thermal barrier.
- I. Set thresholds in bed of sealant and secure.
- J. Install glass in accordance with Section 08 8000, using glazing method required to achieve performance criteria.
- K. Touch-up minor damage to factory applied finish; replace components that cannot be satisfactorily repaired.

3.03 ADJUSTING

- A. Adjust operating hardware for smooth operation.

3.04 CLEANING

- A. Remove protective material from pre-finished aluminum surfaces.
- B. Wash down surfaces with a solution of mild detergent in warm water, applied with soft, clean wiping cloths, and take care to remove dirt from corners and to wipe surfaces clean.

3.05 PROTECTION

- A. Protect installed products from damage and exposure to masonry cleaning chemicals until Date of Substantial Completion.

END OF SECTION

SECTION 08 7100 DOOR HARDWARE

PART 1 – GENERAL

1.01 SUMMARY

- A. Section includes furnishing and installation of mechanical door hardware for doors specified in “Hardware Sets” and required by actual conditions: including screws, bolts, and expansion shields, for proper application of hardware.
- B. Drawings and general provisions of the Contract, including General and Supplementary Conditions and Division 01 Specification Sections, apply to this Section.
- C. Related Divisions:
 - 1. Division 08 Openings

1.02 REFERENCES

- A. American National Standards Institute/Builders Hardware Manufacturers Association (ANSI):
 - 1. ANSI/BHMA A156.1 Butts & Hinges (2016)
 - 2. ANSI/BHMA A156.3 Exit Devices (2014)
 - 3. ANSI/BHMA A156.4 Door Controls – Closers (2013)
 - 4. ANSI/BHMA A156.5 Cylinders and Input Devices for Locks (2014)
 - 5. ANSI/BHMA A156.6 Architectural Door Trim (2015)
 - 6. ANSI/BHMA A156.7 Template Hinge Dimensions (2016)
 - 7. ANSI/BHMA A156.8 Door Controls – Overhead Stops and Holders (2015)
 - 8. ANSI/BHMA A156.13 Mortise Locks & Latches (2012)
 - 9. ANSI/BHMA A156.16 Auxiliary Hardware (2013)
 - 10. ANSI/BHMA A156.18 Materials & Finishes (2016)
 - 11. ANSI/BHMA A156.21 Thresholds (2014)
 - 12. ANSI/BHMA A156.22 Door Gasketing Systems (2012)
 - 13. ANSI/BHMA A156.26 Continuous Hinges (2012)
 - 14. ANSI/BHMA A156.28 Keying Systems (2013)
 - 15. ANSI/BHMA A156.115 Hardware Preparation in Steel Doors and Steel Frames (2014)
 - 16. ANSI/BHMA A156.115W Hardware Preparation in Wood Doors with Wood or Steel Frames (2016)
- B. International Code Council/American National Standards Institute (ICC/ANSI)/ADA:
 - 1. ICC/ANSI A117.1 Standards for Accessible and Usable Buildings and Facilities 2009.
- C. Underwriters Laboratories, Inc. (UL):
 - 1. UL 10C Positive Pressure Fire Test of Door Assemblies.
 - 2. UL 1784 Air Leakage Test of Door Assemblies.
 - 3. UL 294 Access Control System Units
- D. Door and Hardware Institute (DHI):

SECTION 08 7100 DOOR HARDWARE

1. DHI Publications – Keying Systems and Nomenclature (1989).
 2. DHI Publication – Abbreviations and Symbols.
 3. DHI Publication – Installation Guide for Doors and Hardware.
 4. DHI Publication – Sequence and Format of Hardware Schedule (1996).
- E. National Fire Protection Agency (NFPA):
1. NFPA 70 National Electrical Code 2011.
 2. NFPA 80 Standard for Fire Doors and Other Opening Protectives 2010.
 3. NFPA 101 Life Safety Code 2012.
 4. NFPA 105 Standard for the Installation of Smoke Door Assemblies 2010.

1.03 SUBMITTALS

- A. Submit in accordance with Conditions of the Contract and Division 1 Administrative Requirements and Submittal Procedures Section.
- B. Shop Drawings:
1. Organize hardware schedule in vertical format as illustrated in DHI Publications Sequence and Formatting for the Hardware Schedule. Include abbreviations and symbols page according to DHI Publications Abbreviations and Symbols. Complete nomenclature of items required for each door opening as indicated.
 2. Coordinate final Door Hardware Schedule with doors, frames, and related work to ensure proper size, thickness, hand, function, and finish of hardware.
 3. Architectural Hardware Consultant (AHC), as certified by DHI, who will affix seal attesting to completeness and correctness, including the review of the hardware schedule prior to submittal.
- C. Submit manufacturer's catalog sheet on design, grade, and function of items listed in hardware schedule. Identify specific hardware item per sheet, provide an index, and cover sheet.
- D. Coordination:
1. Upon final approval of the architectural hardware schedules, submit one set of complete templates for each hardware item to the door manufacturers, frame manufacturers, and the installers. Date and index these 8-1/2 inch x 11 inch papers in a three ring binder, including detailed lists of the hardware location requirements for mortised and surface applied hardware within fourteen days of receiving approved door hardware submittals.
- E. Closeout Submittals: Submit to Owner in a three-ring binder or CD if requested.
1. Warranties.
 2. Maintenance and operating manual.
 3. Maintenance service agreement.
 4. Record documents.
 5. Copy of approved hardware schedule.
 6. Copy of approved keying schedule with bitting list.
 7. Door hardware supplier name, phone number, and fax number.

1.04 QUALITY ASSURANCE

SECTION 08 7100 DOOR HARDWARE

- A. Listed and Labeled electrified door hardware as defined in NFPA 70, Article 100, by a testing agency acceptable to authority having jurisdiction.
- B. Hardware supplier will employ an Architectural Hardware Consultant (AHC) as certified by DHI and a member of the seal program who will be available at reasonable times during course of work for Project hardware consultation.
- C. Door hardware conforming to ICC/ANSI A117.1: Handles pulls, latches locks and operating devices: Shape that is easy to grasp with one hand and does not require tight grasping, tight pinching, or twisting of the wrist.
- D. Fired Rated Door Assemblies: Where fire-rated door assemblies are indicated, provide door hardware rated for use in assemblies complying with NFPA 80 that are listed and/or labeled by a qualified testing agency, for fire-protection ratings indicated, based on testing at positive pressure according to UL 10C, unless otherwise indicated.
- E. Fire Door Inspection: Prior to receiving certificate of occupancy have fire rated doors inspected by an independent Certified Fire and Egress Door Assembly Inspector (FDAI), as certified by Intertek (ITS), a written report be submitted to Owner and Contractor. Doors failing inspection must be adjusted, replaced or modified to be within appropriate code requirements.
- F. Smoke and Draft Control Door Assemblies: Where smoke and draft control door assemblies are required, provide door hardware that meets requirements of assemblies tested according to UL 1784 and installed in compliance with NFPA 105.
- G. Door hardware certified to ANSI/BHMA standards as noted, participate and be listed in BHMA Certified Products Directory.
- H. Substitution request:
 - 1. Create a comparison chart that includes the testing information as well as the warranty for both the specified product and the proposed substitution. Include the reason for requesting the substitution, clear catalog copy highlighting the proposed product and options, compliance statement, technical data, product warranty and lead time, to show how the proposed can meet or exceed established level of design, function, and quality. Approval of request is at the discretion of the owner, architect, and their designated consultants and will be addressed via addendum prior to bid date.
- I. Meetings: Comply with requirements in Division 1 Section "Project Meetings."
 - 1. Keying Meeting
 - a. Within fourteen days of receipt of approved door hardware submittals, contact Owner with representative from hardware supplier to establish a keying conference. Verify keyway, visual key identification, number of master keys and keys per lock. Provide keying system per Owner's instructions.
- J. Installer Qualifications: Specialized in performing installation of this Section and have five years minimum documented experience.
- K. Hardware listed in 3.07 – Hardware Schedule is intended to establish minimum level of design, type, function and grade.

SECTION 08 7100 DOOR HARDWARE

1.05 DELIVERY, STORAGE, AND HANDLING

- A. Provide clean, dry and secure room for hardware delivered to Project but not yet installed. Shelf hardware off of the floor. Large items of hardware shall be stored on wooden pallets. Arrange locksets and keyed cylinders by opening number. Organize the balance of hardware by brand, model of hardware, and hardware set number. Leave the door markings of the hardware visible for installers.
- B. Furnish hardware with each unit marked and numbered in accordance with approved finish hardware schedule. Include architect's opening number, hardware set number, and item number for each type of hardware. Include keyset symbols and corresponding hardware component for keyed products.
- C. Pack each item complete with necessary parts and fasteners in manufacturer's original packaging.
- D. Deliver architectural hardware to the job site according to the phasing agreed upon in the pre-installation meeting. Inventory the delivery with the supplier's assistance. Immediately note shortages and damages on the shipping receipts and bill of lading. Coordinate replacement or repair with the supplier.
- E. Deliver permanent keys, cores, access control credentials, software, and related accessories directly to Owner via registered mail or overnight package service. Establish the instructions for delivery to Owner at "Keying Conference."
- F. Waste Management and Disposal: Separate waste materials for use or recycling in accordance with Division 1.

1.06 WARRANTY

- A. General Warranty: Owner may have under provisions of the Contract Documents and be an addition and run concurrently with other warranties made by Contractor under requirements of the Contract documents.
- B. Special Warranty: Warranties specified in this article will not deprive Owner of other rights.
 - 1. Ten years for manual door closers.
 - 2. Five years for mortise, auxiliary and bored locks.
 - 3. Five years for exit devices.
- C. Replace or repair defective products during warranty period in accordance with manufacturer's warranty at no cost to Owner. There is no warranty against defects due to improper installation, abuse, and failure to exercise normal maintenance.
- D. Maintenance Tool and Instructions: Furnish a complete set of specialized tools and maintenance instructions for Owner's continued adjustment, maintenance, removal and replacement of door hardware.

PART 2 – PRODUCTS

2.01 HINGES

SECTION 08 7100 DOOR HARDWARE

- A. Hinges, electric hinges, and self-closing hinges of one manufacturer as listed for continuity of design and consideration of warranty.
- B. Standards: Products to be certified and listed by the following:
1. Butts and Hinges: ANSI/BHMA A156.1.
 2. Template Hinge Dimensions: ANSI/BHMA A156.7.
 3. Self-Closing Hinges: ANSI/BHMA A156.17.
- C. Butt Hinges:
1. Hinge weight and size unless otherwise indicated in hardware sets:
 - a. Doors up to 36" wide and up to 1-3/4" thick provide hinges with a minimum thickness of .134" and a minimum of 4-1/2" in height.
 - b. Doors from 36" wide up to 42" wide and up to 1-3/4" thick provide hinges with a minimum thickness of .145" and a minimum of 4-1/2" in height.
 - c. For doors from 42" wide up to 48" wide and up to 1-3/4" thick provide hinges with a minimum thickness of .180" and a minimum of 5" in height.
 - d. Doors greater than 1-3/4" thick provide hinges with a minimum thickness of .180" and a minimum of 5" in height.
 - e. Width of hinge is to be minimum required to clear surrounding trim.
 2. Base material unless otherwise indicated in hardware sets:
 - a. Exterior Doors: 304 Stainless Steel, Brass or Bronze material.
 - b. Interior Doors: Steel material.
 - c. Fire Rated Doors: Steel or 304 Stainless Steel materials.
 - d. Stainless Steel ball bearing hinges to have stainless steel ball bearings. Steel ball bearings are unacceptable.
 3. Quantity of hinges per door unless otherwise stated in hardware sets:
 - a. Doors up to 60" in height provide 2 hinges.
 - b. Doors 60" up to 90" in height provide 3 hinges.
 - c. Doors 90" up to 120" in height provide 4 hinges.
 - d. Doors over 120" in height add 1 additional hinge per each additional 30" in height.
 - e. Dutch doors provide 4 hinges.
 4. Hinge design and options unless otherwise indicated in hardware sets:
 - a. Hinges are to be of a square corner five-knuckle design, flat button tips and have ball bearings unless otherwise indicated in hardware sets.
 - b. Out-swinging exterior and out-swinging access controlled doors are required to have Non-Removable Pins (NRP) to prevent removal of pin while door is in closed position.
 - c. When full width of opening is required, use hinges that are designed to swing door completely from opening when door is opened to 95 degrees.
 - d. When shims are necessary to correct frame or door irregularities, provide metal shims only.

D. Acceptable Manufacturers:

	Standard Weight	Heavy Weight	Swing Clear
Hager	BB1279/BB1191	BB1168/BB1199	BB1262/BB1263
Bommer	BB5000/BB5002	BB5004/BB5006	BB5024SQ/BB5024BEV
McKinney	TA2714/TA2314	T4A3786/T4A3386	T4A3795/T4A4795

SECTION 08 7100 DOOR HARDWARE

2.02 CONTINUOUS HINGES

- A. Continuous hinges of one manufacturer as listed for continuity of design and consideration of warranty.
- B. Standards: Products to be certified and listed by the following: Continuous Hinges: ANSI/BHMA A156.26 Grade 1.
- C. Continuous Geared Hinges:
 - 1. Determine model number by door and frame application, door thickness, frequency of use, and fire rating requirements according to manufacturer's recommendations.
 - a. Size length of hinge to be 1" less than nominal door height unless otherwise stated in hardware sets.
- D. Material and Design:
 - 1. Base material: Anodized aluminum manufactured from 6063-T6 material, unexposed working metal surfaces be coated with TFE dry lubricant.
 - 2. Bearings:
 - a. Vertical loads be carried on Lubriloy RL bearings for non-fire rated doors.
 - b. Continuous hinges are to have a minimum spacing between bearings of 2-9/16". Typical door from 80" to 84" in height to have a minimum of 32 bearings.
 - 3. Options:
 - a. When full width of opening is required, use hinges that are designed to swing door completely from opening when door is opened to 95 degrees.
 - b. At fire rated openings provide hinges that carry a UL certification, up to and including 90-minute applications for wood doors and up to 3-hour applications for metal doors.
- E. Acceptable Manufacturers:

	Heavy Duty
Hager	780-112HD
Bommer	FMSLFHD
Zero	910A

2.03 FLUSH BOLTS AND COORDINATORS

- A. Flush bolts of one manufacturer as listed for continuity of design and consideration of warranty.
- B. Standards: Manufacturer to be listed by the following: Auxiliary Hardware: ANSI/BHMI A156.16.

SECTION 08 7100 DOOR HARDWARE

- C. Labeled openings: Provide automatic or constant latching flush bolts per hardware schedule for inactive leaf of pairs of doors. Provide dust proof strikes for bottom bolt.
- D. Non-Labeled openings: Provide two flush bolts for inactive leaf of pairs of doors per hardware schedule. Provide extension rods so that the center line of the top flush bolt is not more than 78" above the finish floor. Provide dust proof strike from bottom bolt.

E. Acceptable Manufacturers:

	Manual Flush Bolt	Auto Flush Bolt	Dust Proof Strike
Hager	282D	291D/294D	280X
Rockwood	555	2942/2945	570
Trimco	3917	3815L/3825L	3911

- F. Coordinators: Provide for labeled pairs of doors with automatic flush bolts or with vertical rod exit device with a mortise-locking device per hardware schedule. Provide filler piece to extend full width of stop on frame. Provide mounting brackets for closers and special preparation for latches where applicable.

G. Acceptable Manufacturers:

	Coordinator	Bracket	Bracket for stops greater than 2-1/4."
Hager	297	297M	297N
Rockwood	1600	1601AB	1601C
Trimco	3094	3095	3096

2.04 LOCKS AND LATCHES

- A. Locks and latches of one manufacturer as listed for continuity of design and consideration of warranty.
- B. Standards: Product to be certified and listed by following:
1. ANSI/BHMA A156.13 Series 1000 Certified to Grade 1 for Operational and Security.
 2. UL/cUL Labeled and listed up to 3 hours for single doors up to 48" in width and up to 96" in height.
 3. UL10C/UBC 7-2 Positive Pressure Rated.
 4. ICC/ANSI A117.1.
- C. Lock and latch function numbers and descriptions of manufacturer's series as listed in hardware sets.
- D. Material and Design:
1. Lock cases from fully wrapped, 12 gauge steel, zinc dichromate for corrosion resistance.
 2. Non-handed, field reversible without opening lock case.
 3. Break-away spindles to prevent unlocking during forced entry or vandalism.
 4. Levers, zinc cast, forged brass or stainless steel and plated to match finish designation in hardware sets.
 5. Sectional Roses, solid brass or stainless steel material and have a minimum diameter of 2-7/16".
 6. Armor fronts, self-adjusting to accommodate a square edge door or a standard 1/8" beveled edge door.

SECTION 08 7100 DOOR HARDWARE

E. Latch and Strike:

1. Stainless steel latch bolt with minimum of 3/4" throw and deadlocking for keyed and exterior functions.
2. Strike is to fit a standard ANSI A115 prep measuring 1-1/4" x 4-7/8" with proper lip length to protect surrounding trim.
3. Deadbolts to be 1-3/4" total length with a minimum of a 1" throw and 3/4" internal engagement when fully extended and made of stainless steel material.

F. Acceptable Manufacturers:

Hager	3800 Series
Best	45H Series
Corbin Russwin	ML2000 Series

2.05 EXIT DEVICES

A. Exit Devices of one manufacturer as listed for continuity of design and consideration of warranty. Touchpad type, finish to match balance of door hardware.

B. Standards: Manufacturer to be certified and/or listed by the following:

1. BHMA Certified ANSI A156.3 Grade 1.
2. UL/cUL Listed for up to 3 hours for "A" labeled doors.
3. UL10C/UBC 7-2 Positive Pressure Rated.
4. UL10B Neutral Pressure Rated.
5. UL 305 Listed for Panic Hardware.
6. 2007 Florida Building Code Certification Number: FL9481.1.
7. ANSI/BHMA A250.13 Severe Windstorm Resistant Component.

C. Material and Design:

1. Provide exit devices with actuators that extend a minimum of one-half of door width.
2. Where trim is indicated in hardware sets provide the lever design to match design of lock levers.
3. Exit device to mount flush with door.
4. Latchbolts:
 - a. Rim device – 3/4" throw, Pullman type with automatic dead-latching, stainless steel
 - b. Surface vertical rod device – Top 1/2" throw, Pullman type with automatic dead-latching, stainless steel.
Bottom 1/2" throw, Pullman type, held retracted during door swing, stainless steel.
5. Fasteners: Wood screws, machine screws, and thru-bolts.

D. Lock and Latch Functions: Function numbers and descriptions of manufacturer's series and lever styles indicated in door hardware sets.

E. Acceptable Manufactures:

Hager	4500 Series
Von Duprin	98 Series
Corbin Russwin	ED5000 Series

2.06 CYLINDERS AND KEYING

A. Cylinders of one manufacturer as listed for continuity of design and consideration of warranty.

SECTION 08 7100 DOOR HARDWARE

- B. Products to be certified and listed by the following:
1. Auxiliary Locks: ANSI/BHMA A156.5
 2. DHI Handbook "Keying systems and nomenclature" (1989)
- C. Cylinders:
1. Manufacturer's standard tumbler type. Match owner's existing cylinders, housings, cores, security level.
 2. Furnish with cams/tailpieces as required for locking device that is being furnished for project.
 3. Provide regular cylinders or IC core cylinders as needed to match existing system.
- D. Keying:
1. Copy of Owners approved keying schedule submitted to Owner and Architect with documentation of which keying conference was held and Owner's sign-off.
 2. Provide a bitting list to Owner of combinations as established, and expand to twenty-five percent for future use or as directed by Owner.
 3. Key into Owner's existing keying system.
 4. Keys to be shipped to Owner's Representative, individually tag per keying conference.
 5. Provide visual key control identification on keys.

E. Acceptable Manufacturers:

Hager
Schlage
Sargent
Corbin Russwin
Approved Equal

2.07 PUSH PLATES & DOOR PULLS

- A. Push plates and door pulls of one manufacturer as listed for continuity of design and consideration of warranty.
- B. Standards: Manufacturer to be certified by the following:
1. Architectural Door Trim: ANSI/BHMA A156.6.
 2. Americans with Disabilities Act Accessibility Guidelines (ADAAG).
- C. Push plates: .050" thick, square corner and beveled edges with countersunk screw holes. Width and height as stated in hardware sets.

D. Acceptable Manufacturers:

Hager	30S
Rockwood	
Trimco	

- E. Pull Plates: .050" thick, square corner and beveled edges. Width and height as stated in hardware sets, 3/4" diameter pull, with clearance of 2-1/2" from face of door.

F. Acceptable Manufacturers:

**SECTION 08 7100
DOOR HARDWARE**

Hager	H33J
Rockwood	
Trimco	

2.08 CLOSERS

- A. Closers of one manufacturer as listed for continuity of design and consideration of warranty, unless otherwise indicated on hardware schedule, comply with manufacturer's recommendations for size of closer, depending on width of door, frequency of use, atmospheric pressure, ADAAG requirement, and fire rating.
- B. Standards: Manufacturer to be certified and or listed by the following:
1. BHMA Certified ANSI A156.4 Grade 1.
 2. ADA Complaint ANSI A117.1.
 3. UL/cUL Listed up to 3 hours.
 4. UL10C Positive Pressure Rated.
 5. UL10B Neutral Pressure Rated.
- C. Material and Design:
1. Provide cast iron non-handed bodies with full plastic covers.
 2. Closers will have separated staked adjustable valve screws for latch speed, sweep speed, and backcheck.
 3. Provide Tri-Pack arms and brackets for regular arm, top jamb, and parallel arm mounting.
 4. One-piece seamless steel spring tube sealed in hydraulic fluid.
 5. Double heat-treated steel tempered springs.
 6. Precision-machined heat-treated steel piston.
 7. Triple heat-treated steel spindle.
 8. Full rack and pinion operation.
- D. Mounting:
1. Out-swing doors use surface parallel arm mount closers except where noted on hardware schedule.
 2. In-swing doors use surface regular arm mount closers except where noted on hardware schedule.
 3. Provide brackets and shoe supports for aluminum doors and frames to mount fifth screw.
 4. Furnish drop plates where top rail conditions on door do not allow for mounting of closer and where backside of closer is exposed through glass.
- E. Size closers in compliance with requirements for accessibility (ADAAG). Comply with following maximum opening force requirements.
1. Interior hinged openings: 5.0 lbs.
 2. Fire-rated and exterior openings use minimum opening force allowable by authority having jurisdiction.
- F. Fasteners: Provide self-reaming, self-tapping wood and machine screws, and sex nuts and bolts for each closer.

G. Acceptable manufacturers:

Assa Abloy Norton	6960/6970
Hager	5100 Series
LCN	4040XP Series
Sargent	281 Series

SECTION 08 7100 DOOR HARDWARE

2.09 PROTECTIVE TRIM

- A. Protective trim of one manufacturer as listed for continuity of design and consideration of warranty.
- B. Size of protection plate: single doors, size two inches less door width (LDW) on push side of door, and one inch less door width on pull side of door. For pairs of doors, size one inch less door width (LDW) on push side of door, and 1/2 inch on pull side of door. Adjust sizes to accommodate accompanying hardware, such as, edge guards, astragals and others.
 - 1. Kick Plates 10" high or sized to door bottom rail height.
 - 2. Mop Plates 4" high.
 - 3. Armor Plates 36" high.
- C. Products to be certified and listed by the following:
 - 1. Architectural Door Trim: ANSI/BHMA A156.6.
 - 2. UL.
- D. Material and Design:
 - 1. 0.050" gage stainless steel.
 - 2. Corners square, polishing lines or dominant direction of surface pattern so they run across door width of plate.
 - 3. Bevel top, bottom, and sides uniformly leaving no sharp edges.
 - 4. Countersink holes for screws. Space screw holes so they are no more than eight inches CTC, along a centerline not over 1/2" in from edge around plate. End screws maximum of 0.53" from corners.
- E. UL label stamp required on protection plates when top of plate is more than 16 inches above bottom of door on fire rated openings. Verify door manufacturer's UL listing for maximum height and width of protection plate to be used.
- F. Acceptable Manufacturers:

Hager	190S
Trimco	
Burns	

2.10 NON-MORTISE DOOR EDGING

- A. Door edging of one manufacturer as listed for continuity of design and consideration of warranty.
- B. Standards: Manufacturer shall meet requirements for:
 - 1. Architectural Door Trim: ANSI/BHMA A156.6. Door edging Type J201 through J212.
 - 2. UL
- C. Material and Design:
 - 1. 0.050" gage stainless steel
 - 2. US32D finish.
 - 3. Fasteners: #6 x 3/4" FPH tapping screws.

SECTION 08 7100 DOOR HARDWARE

- D. Options:
1. UL rated edging available.
 2. Hinge Cutouts available.
 3. Latch Cutouts available.
- E. Acceptable Manufacturers:
1. Hager Companies: 182K
 2. Trimco:
 3. Burns:

2.11 STOPS AND HOLDERS

- A. Stops and holders of one manufacturer as listed for continuity of design and consideration of warranty.
- B. Wall Stops: Provide door stops wherever necessary to prevent door or hardware from striking an adjacent partition or obstruction. Provide wall stops when possible. Door stops and holders mounted in concrete floor or masonry walls have stainless steel machine screws and lead expansion shields.
- C. Products to be certified and listed by the following:
1. Auxiliary Hardware: ANSI/BHMA A156.16.
- D. Acceptable Manufacturers:

	Convex
Hager	232W
Rockwood	
Burns	

- E. Overhead Stops and Holders: Provide overhead stops and holders for doors that open against equipment, casework sidelights and other objects that would make wall stops/holders and floor stops/holders inappropriate. Provide sex bolt attachments for mineral core wood door applications.
- F. Products to be certified and listed by the following:
1. Overhead Stops and Holders: ANSI/BHMA A156.8 Grade 1.
- G. Acceptable Manufacturers:

	Heavy Duty Surface	Heavy Duty Concealed
Hager	7000 SRF Series	7000 CON Series
Glynn Johnson	90 SRF Series	100 Series
Sargent	590 Series	690 Series

2.12 COAT HOOKS

- A. Coat hooks of one manufacturer as listed for continuity of design and consideration of warranty.
- B. Standards: Manufacturer to be listed by the following: Auxiliary Hardware: ANSI/BHMA A156.16

SECTION 08 7100 DOOR HARDWARE

C. Design:

1. Brass material.
2. 5-11/16" overall height.
3. 3-23/32" Projection.
4. Concealed mounting.

D. Acceptable Manufacturers:

1. Hager Companies: 956P
2. Rockwood:
3. Trimco:

2.13 THRESHOLDS

A. Thresholds of one manufacturer as listed for continuity of design and consideration of warranty.

B. Set thresholds for exterior and acoustical openings in full bed of sealant with lead expansion shields and stainless steel machine screws complying with requirements specified in Division 7 Section "Joint Sealants: Notched in field to fit frame by hardware installer. Refer to Drawings for special details.

C. Standards: Manufacturer to be certified by the following:

1. Thresholds: ANSI/BHMA A156.21.
2. American with Disabilities Act Accessibility Guidelines (ADAAG).

D. Acceptable Manufacturers:

Hager	520SS
K.N. Crowder	
Reese	

2.14 DOOR GASKETING AND WEATHERSTRIP

A. Door gasketing and weatherstrip of one manufacturer as listed for continuity of design and consideration of warranty.

B. Provide continuous weatherstrip gasketing on exterior doors and provide smoke, light, or sound gasketing where indicated on hardware schedule. Provide noncorrosive fasteners for exterior applications.

1. Perimeter gasketing: Apply to head and jamb, forming seal between door and frame.
2. Meeting stile gasketing: Fasten to meeting stiles, forming seal when doors are in closed position.
3. Door buttons: Apply to bottom of door, forming seal with threshold or floor when door is in closed position.
4. Sound Gasketing: Cutting or notching for stop mounted hardware not permitted.
5. Drip Guard: Apply to exterior face of frame header. Lip length to extend 4" beyond width of door.

C. Products to be certified and listed by the following:

1. Door Gasketing and Edge Seal Systems: ANSI/BHMA A156.22.
2. BHMA certified for door sweeps, automatic door bottoms, and adhesive applied gasketing.

D. Smoke-Labeled Gasketing: Comply with NFPA 105 listed, labeled, and acceptable to Authorities Having Jurisdiction, for smoke control indicated.

SECTION 08 7100 DOOR HARDWARE

1. Provide smoke-labeled gasketing on 20 minute rated doors and on smoke rated doors.
- E. Fire-Rated Gasketing: Comply with NFPA 80 listed, labeled, and acceptable to Authorities Having Jurisdiction, for fire ratings indicated.
- F. Refer to Section 08 1416 Wood Doors for Category A or Category B. Comply with UBC 7-2 and UL10C positive pressure where frame applied intumescent seals are required.

G. Acceptable Manufacturers:

1. Perimeter Gasketing:

	Stop Applied	Adhesive Applied
Hager	881SS	726
K.N. Crowder		
Reese		

2. Meeting Stile Weatherstrip:

Hager	802SB
K.N. Crowder	
Reese	

3. Overlapping Astragal:

Hager	835S / 837SS
K.N. Crowder	
Reese	

4. Door Bottom Sweeps:

Hager	750SS
K.N. Crowder	
Reese	

5. Overhead Drip Guard

Hager	810S
K.N. Crowder	
Reese	

2.15 SILENCERS

- A. Where smoke, light, or weather seal are not required, provide three silencers per single door frame, two per double door frame and four per Dutch door frame.
- B. Products to be certified and listed by the following:
 1. Auxiliary Hardware: ANSI/BHMA A156.16

C. Acceptable Manufacturers:

	Hollow Metal Frame

SECTION 08 7100 DOOR HARDWARE

Hager	307D
Rockwood	
Trimco	

2.16 KEY CABINET

- A. Provide key cabinet; surface mounted to wall.
- B. Key control system:
 - 1. Include two sets of key tags, hooks, labels, and envelopes.
 - 2. Contain system in metal cabinet with baked enamel finish.
 - 3. Capacity will be able to hold actual quantities of keys, plus 50 percent.
 - 4. Provide tools, instruction sheets, and accessories required to complete installation.

- C. Acceptable Manufacturers:

Lund Equipment
Telkee Incorporated
Key Control

2.18 FINISHES

- A. Appearance of Finished Work: Variations in appearance of abutting or adjacent pieces are acceptable if within range of approved samples. Noticeable variations in the same piece are not acceptable. Variations in appearance of other components are acceptable if they are within range of approved samples.
- B. Comply with base material and finish requirements indicated by ANSI/BHMA A156.18 designations in hardware schedule.

PART 3 – EXECUTION

3.01 EXAMINATION

- A. Examine doors and frames, with Installers present, for compliance with requirements for installation tolerances, labeled fire-rated door assembly construction, wall and floor construction, and other conditions affecting performance.

3.02 INSTALLATION

- A. Install hardware using manufactures recommended fasteners and installation instructions, at height locations and clearance tolerances that comply with:
 - 1. NFPA 80
 - 2. NFPA 105
 - 3. ICC/ANSI A117.1
 - 4. ANSI/BHMA A156.115 Hardware Preparation in Steel Doors and Steel Frames
 - 5. ANSI/BHMA A156.115W hardware Preparation in Wood Doors with Wood or Steel Frames
 - 6. DHI Publication – Installation Guide for Doors and Hardware
 - 7. Approved shop drawings

SECTION 08 7100 DOOR HARDWARE

8. Approved finish hardware schedule
- B. Install soffit mounted gaskets prior other soffit mounted hardware to provide a continuous seal around the perimeter of the opening without cutting or notching.
- C. Install door closers so they are on the interior of the room side of the door. Stairwell doors will have closers mounted on the stair side and exterior doors will be mounted on the interior side of the building.
- D. In drywall applications provide blocking material of sufficient type and size for hardware items that mount directly to the wall.
- E. Locate wall mounted bumper to contact the trim of the operating trim.
- F. Mount mop and kick plates flush with the bottom of the door and centered horizontally on the door.
- G. Set thresholds for exterior, and acoustical doors at sound control openings in full bed of sealant complying with requirements specified in Division 07 Section "Joint Sealants" forming a tight seal between threshold and surface to which set.
- H. Anchor all components firmly into position and use anchoring devices furnished with the hardware item, unless otherwise specified.
- I. Do not install surface mounted items until finishes have been completed on substrates involved. Set unit level, plumb and true to line location. Adjust and reinforce attachment substrate as necessary for proper installation and operation.

3.03 FIELD QUALITY CONTROL

- A. Material supplier to schedule final walk through to inspect hardware installation ten (10) business days before final acceptance of Owner. Material supplier will provide a written report detailing discrepancies of each opening to General Contractor within seven (7) calendar days of walk through.

3.04 ADJUSTMENT, CLEANING, AND DEMONSTRATING

- A. Adjustment: Adjust and check each opening to ensure proper operation of each item of finish hardware. Replace items that cannot be adjusted to operate freely and smoothly or as intended for application at no cost to Owner.
- B. Cleaning: Clean adjacent surfaces soiled by hardware installation. Clean finish hardware per manufacturer's instructions after final adjustments have been made. Replace items that cannot be cleaned to manufacturer's level of finish quality at no cost to Owner.
- C. Conduct a training class for building maintenance personnel demonstrating the adjustment, operation of mechanical and electrical hardware. Special tools for finish hardware to be turned over and explained usage at the meeting.

SECTION 08 7100 DOOR HARDWARE

3.05 PROTECTION

- A. Leave manufacturer's protective film intact and provide proper protection for all other finish hardware items that do not have protective material from the manufacture until Owner accepts project as complete.

3.06 HARDWARE SET SCHEDULE

- A. Intent of Hardware Groups
1. Should items of hardware not specified be required for completion of the Work, furnish such items of type and quality comparable to adjacent hardware and appropriate for service required.
 2. Where items of hardware aren't correctly specified and are required for completion of the Work, a written statement of such omission, error, or other discrepancy is required to be submitted to Architect, prior to date specified for receipt of bids for clarification by addendum; or, furnish such items in the type and quality established by this specification, and appropriate to the service intended.
- B. Guide: Door hardware items have been placed in sets which are intended to be a guide of design, grade, quality, function, operation, performance, exposure, and like characteristics of door hardware, and may not be complete. Provide door hardware required to make each set complete and operational.
- C. Hardware schedule does not reflect handing, backset, method of fastening, and like characteristics of door hardware and door operation.
- D. Review door hardware sets with door types, frames, sizes and details on drawings. Verify suitability and adaptability of items specified in relation to details and surrounding conditions.

3.07 HARDWARE SCHEDULE

SET #01

Doors: 108A, 156A

3 Hinges	BB1279 4 1/2 X 4 1/2	US26D	HA
1 Storeroom Lock	ML2057 LSA	626	CR
1 Wall Stop	232W	US32D	HA
3 Door Silencers	307D	GREY	HA

SET #02

Doors: 111A

3 Hinges	BB1279 4 1/2 X 4 1/2	US26D	HA
1 Lockset	ML2075 LSA	626	CR
1 Wall Stop	232W	US32D	HA
3 Door Silencers	307D	GREY	HA

SECTION 08 7100 DOOR HARDWARE

SET #03

Doors: 164A

3 Hinges	BB1191 4 1/2 X 4 1/2	US32D	HA
1 Privacy Set with Indicator	ML2030 LSA M19V	626C	CR
1 Closer	5100	ALM	HA
1 Mop Plate	190S 4" x 1" LDW CSK	US32D	HA
1 Wall Stop	232W	US32D	HA
3 Door Silencers	307D	GREY	HA
1 Coat Hook	956P	US26D	HA

NOTE: Install coat hooks max. 48" above finished floor.

SET #04

Doors: 161A

3 Hinges	BB1279 4 1/2 X 4 1/2	US26D	HA
1 Storeroom Lock	ML2057 LSA	626	CR
1 Closer	5100	ALM	HA
1 Wall Stop	232W	US32D	HA
1 Set Smoke Seal	726 x LAR	CHA	HA

SET #05

Doors: 128A, 129A, 130A, 131A, 132A, 133A, 134A, 135A, 136A, 137A, 138A, 139A, 140A, 141A

3 Hinges	BB1279 4 1/2 X 4 1/2	US26D	HA
1 Lockset	ML2075 LSA	626	CR
1 Wall Stop	232W	US32D	HA
3 Door Silencers	307D	GREY	HA

SECTION 08 7100 DOOR HARDWARE

SET #06 - Unequal Pair (3'0" Active, 1'8" Inactive)

Doors: 145A, 155A, 168A, 169A, 172A, 175A, 179A

6 Swing Clear Hinges	BB1262/BB1263 4 1/2	US26D	HA
1 Set Auto Flush Bolt	294D	US32D	HA
1 Dust Proof Strike	280X	US26D	HA
1 Lockset	ML2075 LSA	630C	CR
1 Coordinator	297D x LAR	BLACK	HA
2 Closers	5100	ALM	HA
2 Drop Plates	5114	ALM	HA
2 Armor Plates	190S 36" x 1" LDW CSK UL	US32D	HA
2 Door Edgings	182K 36" HINGE CUTOOT(S) UL	US32D	HA
2 Overhead Stops	7016 CON	US32D	HA
1 Set Smoke Seal	726 x LAR	CHA	HA
1 Overlapping Astragal	835S x LAR	MIL	HA

NOTE: Provide BB1262 for square-edge doors, BB1263 for beveled-edge doors.
 Rotate 5114 mounting plates 180 degrees.
 Provide special templating for overhead stops.
 Provide hinge cutouts as needed.

SET #07

Doors: 163A

3 Hinges	BB1279 4 1/2 x 4 1/2 NRP	US26D	HA
1 Exit Device	ED5200A	626	CR
1 Exit Device Trim	L957	626	CR
1 Rim Cylinder	3000-058-6	626	CR
1 Closer	5100 HDCS	ALM	HA
1 Set Smoke Seal	726 x LAR	CHA	HA

SET #08

Doors: 114A, 114C

3 Hinges	BB1279 4 1/2 x 4 1/2 NRP	US26D	HA
1 Exit Device	ED5200A	626	CR
1 Exit Device Trim	L955	626	CR
1 Rim Cylinder	3000-058-6	626	CR
1 Closer	5100 HD	ALM	HA
1 Wall Stop	232W	US32D	HA
1 Set Smoke Seal	726 x LAR	CHA	HA

SECTION 08 7100 DOOR HARDWARE

SET #09

Doors: 146A, 157A

2	Continuous Hinges	780-112HD x LAR	CLR	HA
2	Flush Bolts	282D x 282R-25"	US26D	HA
1	Dust Proof Strike	280X	US26D	HA
1	Storeroom Lock	ML2057 LSA	626	CR
2	Overhead Stops	7016 SRF	US32D	HA
1	Threshold	520SS x LAR	MIL	HA
2	Door Bottom Sweeps	750SS x LAR	CLR	HA
1	Drip Cap	810S x LAR	MIL	HA

NOTE: Weatherstripping by Frame Supplier.
Meeting Stile Astragals by Door Supplier.

SET #10

Doors: 147A, 151A

3	Hinges	BB1199 4 1/2 X 4 1/2	US32D	HA
1	Door Pull	H33J 4" x 16" MV3	US32D	HA
1	Push Plate	30S 8" x 16" MV3	US32D	HA
1	Closer	5100	ALM	HA
1	Mop Plate	190S 4" x 1" LDW CSK	US32D	HA
1	Kick Plate	190S 10" x 2" LDW CSK	US32D	HA
1	Wall Stop	232W	US32D	HA
3	Door Silencers	307D	GREY	HA

SET #11

Doors: 149A

3	Hinges	BB1191 4 1/2 X 4 1/2	US32D	HA
1	Classroom Lock	ML2055 LSA	630C	CR
1	Kick Plate	190S 10" x 2" LDW CSK	US32D	HA
1	Wall Stop	232W	US32D	HA
3	Door Silencers	307D	GREY	HA

SET #12

Doors: 150A

6	Hinges	BB1279 4 1/2 x 4 1/2 NRP	US26D	HA
2	Flush Bolts	282D	US26D	HA
1	Dust Proof Strike	280X	US26D	HA
1	Storeroom Lock	ML2057 LSA	626	CR
2	Wall Stops	232W	US32D	HA
2	Door Silencers	307D	GREY	HA

SECTION 08 7100 DOOR HARDWARE

SET #13

Doors: 152A

6 Hinges	BB1279 4 1/2 X 4 1/2	US26D	HA
1 Set Auto Flush Bolts	291D	US32D	HA
1 Dust Proof Strike	280X	US26D	HA
1 Lockset	ML2075 LSA	630C	CR
1 Coordinator	297D x LAR	BLACK	HA
2 Closers	5100	ALM	HA
2 Drop Plates	5114	ALM	HA
2 Overhead Stops	7016 CON	US32D	HA
1 Set Smoke Seal	726 x LAR	CHA	HA
1 Overlapping Astragal	835S x LAR	MIL	HA

NOTE: Rotate 5114 mounting plates 180 degrees.

SET #14

Doors: 153A

3 Hinges	BB1199 4 1/2 X 4 1/2	US32D	HA
1 Classroom Lock	ML2055 LSA	630C	CR
1 Closer	5100	ALM	HA
1 Armor Plate	190S 36" x 2" LDW CSK UL	US32D	HA
1 Wall Stop	232W	US32D	HA
1 Set Smoke Seal	726 x LAR	CHA	HA

SET #15

Doors: 154A, 159A

3 Hinges	BB1168 4 1/2 X 4 1/2	US26D	HA
1 Storeroom Lock	ML2057 LSA	626	CR
1 Closer	5100	ALM	HA
1 Drop Plate	5114	ALM	HA
1 Overhead Stop	7016 CON	US32D	HA
1 Set Smoke Seal	726 x LAR	CHA	HA

NOTE: Rotate 5114 mounting plate 180 degrees.

SET #16

Doors: 158A, 160A, 162A

3 Hinges	BB1279 4 1/2 X 4 1/2	US26D	HA
1 Lockset	ML2075 LSA	630C	CR
1 Wall Stop	232W	US32D	HA
1 Coat Hook	956P	US26D	HA
3 Door Silencers	307D	GREY	HA

NOTE: Mount coat hooks max. 48" above finished floor.

SECTION 08 7100 DOOR HARDWARE

SET #17

Doors: 165A

3 Hinges	BB1168 4 1/2 X 4 1/2	US26D	HA
1 Storeroom Lock	ML2057 LSA	630C	CR
1 Overhead Stop	7016 CON	US32D	HA
3 Door Silencers	307D	GREY	HA

SET #18

Doors: 166A

3 Hinges	BB1279 4 1/2 X 4 1/2	US26D	HA
1 Lockset	ML2075 LSA	630C	CR
1 Closer	5100	ALM	HA
1 Wall Stop	232W	US32D	HA
1 Set Smoke Seal	726 x LAR	CHA	HA

SET #19

Doors: 167A

3 Hinges	BB1279 4 1/2 X 4 1/2	US26D	HA
1 Lockset	ML2075 LSA	630C	CR
1 Closer	5100	ALM	HA
1 Drop Plate	5114	ALM	HA
1 Overhead Stop	7016 CON	US32D	HA
1 Set Smoke Seal	726 x LAR	CHA	HA

NOTE: Rotate 5114 mounting plate 180 degrees.

SET #20

Doors: 170A

3 Hinges	BB1279 4 1/2 x 4 1/2 NRP	US26D	HA
1 Storeroom Lock	ML2057 LSA	630C	CR
1 Closer	5100 HDCS	ALM	HA
1 Set Smoke Seal	726 x LAR	CHA	HA

SET #21

Doors: 171A

3 Hinges	BB1279 4 1/2 X 4 1/2	US26D	HA
1 Storeroom Lock	ML2057 LSA	630C	CR
1 Wall Stop	232W	US32D	HA
3 Door Silencers	307D	GREY	HA

**SECTION 08 7100
DOOR HARDWARE**

SET #22

Doors: 173A

3 Hinges	BB1279 4 1/2 X 4 1/2	US26D	HA
1 Lockset	ML2075 LSA	626	CR
1 Closer	5100	ALM	HA
1 Drop Plate	5114	ALM	HA
1 Overhead Stop	7016 CON	US32D	HA
1 Set Smoke Seal	726 x LAR	CHA	HA

NOTE: Rotate 5114 mounting plate 180 degrees.

SET #23

Doors: 174A

3 Hinges	BB1191 4 1/2 X 4 1/2	US32D	HA
1 Lockset	ML2075 LSA	630C	CR
1 Closer	5100	ALM	HA
1 Drop Plate	5114	ALM	HA
1 Overhead Stop	7016 CON	US32D	HA
1 Set Smoke Seal	726 x LAR	CHA	HA

NOTE: Rotate 5114 mounting plate 180 degrees.

SET #24

Doors: 174B, 174C

3 Hinges	BB1191 4 1/2 X 4 1/2	US32D	HA
1 Classroom Lock	ML2055 LSA	630C	CR
1 Closer	5100 HDHOS	ALM	HA
3 Door Silencers	307D	GREY	HA

SET #25

Doors: 122A, 125A, 177A, H4A, H4B, H5A, H5B

3 Hinges	BB1279 4 1/2 X 4 1/2	US26D	HA
1 Lockset	ML2075 LSA	626	CR
1 Closer	5100	ALM	HA
1 Wall Stop	232W	US32D	HA
1 Set Smoke Seal	726 x LAR	CHA	HA

SECTION 08 7100 DOOR HARDWARE

SET #26

Doors: 124A

3 Hinges	BB1279 4 1/2 X 4 1/2 NRP	US26D	HA
1 Lockset	ML2075 LSA	626	CR
1 Closer	5100 HD	ALM	HA
1 Wall Stop	232W	US32D	HA
1 Set Smoke Seal	726 x LAR	CHA	HA

SET #27

Doors: H8A, H8B

1 Continuous Hinge	780-112HD x LAR	CLR	HA
1 Exit Device	ED5200	626	CR
1 Exit Device Trim	L957	626	CR
1 Rim Cylinder	3000-058-6	626	CR
1 Closer	5100 HDHOCS	ALM	HA
1 Drop Plate	5110	ALM	HA
1 Blade Stop Spacer	5113	ALM	HA
1 Heavy Duty Arm Bracket	5111	ALM	HA
1 Threshold	520SS x LAR	MIL	HA
1 Door Bottom Sweep	750SS x LAR	CLR	HA

NOTE: Weatherstripping by Frame Supplier.

END OF SECTION

SECTION 08 8000

GLAZING

PART 1 GENERAL

1.01 SECTION INCLUDES

- A. Insulating glass units.
- B. Glazing units.
- C. Glazing compounds and accessories.

1.02 RELATED REQUIREMENTS

1.03 REFERENCE STANDARDS

- A. 16 CFR 1201 - Safety Standard for Architectural Glazing Materials; current edition.
- B. ANSI Z97.1 - American National Standard for Safety Glazing Materials Used in Buildings - Safety Performance Specifications and Methods of Test; 2015.
- C. ASTM C864 - Standard Specification for Dense Elastomeric Compression Seal Gaskets, Setting Blocks, and Spacers; 2005 (Reapproved 2015).
- D. ASTM C920 - Standard Specification for Elastomeric Joint Sealants; 2014a.
- E. ASTM C1036 - Standard Specification for Flat Glass; 2016.
- F. ASTM C1048 - Standard Specification for Heat-Strengthened and Fully Tempered Flat Glass; 2012.
- G. ASTM C1193 - Standard Guide for Use of Joint Sealants; 2016.
- H. ASTM C1376 - Standard Specification for Pyrolytic and Vacuum Deposition Coatings on Flat Glass; 2015.
- I. ASTM E1300 - Standard Practice for Determining Load Resistance of Glass in Buildings; 2016.
- J. ASTM E2190 - Standard Specification for Insulating Glass Unit Performance and Evaluation; 2010.
- K. GANA (SM) - GANA Sealant Manual; 2008.
- L. ITS (DIR) - Directory of Listed Products; current edition.
- M. NFRC 100 - Procedure for Determining Fenestration Product U-factors; 2014.
- N. NFRC 200 - Procedure for Determining Fenestration Product Solar Heat Gain Coefficient and Visible Transmittance at Normal Incidence; 2014.
- O. NFRC 300 - Test Method for Determining the Solar Optical Properties of Glazing Materials and Systems; 2014.
- P. UL (DIR) - Online Certifications Directory; current listings at database.ul.com.

1.04 ADMINISTRATIVE REQUIREMENTS

- A. Preinstallation Meeting: Convene a preinstallation meeting one week before starting work of this section; require attendance by each of the affected installers.

1.05 SUBMITTALS

- A. See Section 01 3000 - Administrative Requirements, for submittal procedures.
- B. Product Data on Insulating Glass Unit and Glazing Unit Glazing Types: Provide structural, physical and environmental characteristics, size limitations, special handling and installation requirements.
- C. Product Data on Glazing Compounds and Accessories: Provide chemical, functional, and environmental characteristics, limitations, special application requirements. Identify available colors.
- D. Samples: Submit two samples 12 by 12 inch (304.8 by 304.8 mm) in size of glass units.

- E. Warranty Documentation: Submit manufacturer warranty and ensure that forms have been completed in Owner's name and registered with manufacturer.

1.06 QUALITY ASSURANCE

- A. Manufacturer Qualifications: Company specializing in manufacturing the products specified in this section with minimum three years of documented experience.
- B. Installer Qualifications: Company specializing in performing work of the type specified and with at least three years documented experience.

1.07 WARRANTY

- A. See Section 01 7800 - Closeout Submittals, for additional warranty requirements.
- B. Insulating Glass Units: Provide a five (5) year manufacturer warranty to include coverage for seal failure, interpane dusting or misting, including providing products to replace failed units.

PART 2 PRODUCTS

2.01 MANUFACTURERS

- A. Float Glass Manufacturers:
 - 1. Guardian Glass, LLC: www.guardianglass.com.
 - 2. Pilkington North America Inc: www.pilkington.com/na/#sle.
 - 3. Vitro Architectural Glass (formerly PPG Glass): www.vitroglazings.com/#sle.
 - 4. Substitutions: Refer to Section 01 6000 - Product Requirements.

2.02 PERFORMANCE REQUIREMENTS - EXTERIOR GLAZING ASSEMBLIES

- A. Provide type and thickness of exterior glazing assemblies to support assembly dead loads, and to withstand live loads caused by positive and negative wind pressure acting normal to plane of glass.
 - 1. Comply with ASTM E1300 for design load resistance of glass type, thickness, dimensions, and maximum lateral deflection of supported glass.
 - 2. Provide glass edge support system sufficiently stiff to limit the lateral deflection of supported glass edges to less than 1/175 of their lengths under specified design load.
 - 3. Glass thicknesses listed are minimum.
- B. Vapor Retarder and Air Barrier Seals: Provide completed assemblies that maintain continuity of building enclosure vapor retarder and air barrier.
 - 1. In conjunction with vapor retarder and joint sealer materials described in other sections.
- C. Thermal and Optical Performance: Provide exterior glazing products with performance properties as indicated. Performance properties are in accordance with manufacturer's published data as determined with the following procedures and/or test methods:
 - 1. Center of Glass U-Value: Comply with NFRC 100 using Lawrence Berkeley National Laboratory (LBNL) WINDOW 6.3 computer program.
 - 2. Center of Glass Solar Heat Gain Coefficient (SHGC): Comply with NFRC 200 using Lawrence Berkeley National Laboratory (LBNL) WINDOW 6.3 computer program.
 - 3. Solar Optical Properties: Comply with NFRC 300 test method.

2.03 GLASS MATERIALS

- A. Float Glass: Provide float glass based glazing unless noted otherwise.
 - 1. Annealed Type: ASTM C1036, Type I - Transparent Flat, Class 1 - Clear, Quality-Q3.
 - 2. Heat-Strengthened and Fully Tempered Types: ASTM C1048, Kind HS and FT.
 - 3. Fully Tempered Safety Glass: Complies with ANSI Z97.1 and 16 CFR 1201 criteria.
 - 4. Tinted Type: ASTM C1036, Class 2 - Tinted, Quality-Q3, color and performance characteristics as indicated.
 - 5. Thicknesses: As indicated; provide greater thickness as required for exterior glazing wind load design.

2.04 INSULATING GLASS UNITS

- A. Insulating Glass Units: Types as indicated.

1. Durability: Certified by an independent testing agency to comply with ASTM E2190.
 2. Coated Glass: Comply with requirements of ASTM C1376 for pyrolytic (hard-coat) or magnetic sputter vapor deposition (soft-coat) type coatings on flat glass; coated vision glass, Kind CV; coated overhead glass, Kind CO; or coated spandrel glass, Kind CS.
 3. Metal Edge Spacers: Aluminum, bent and soldered corners.
 4. Spacer Color: Black.
 5. Edge Seal:
 - a. Single-Sealed System: Provide silicone, polysulfide, or polyurethane sealant as seal applied around perimeter.
 6. Color: Black.
 7. Purge interpane space with dry air, hermetically sealed.
- B. Type IG-1 - Insulating Glass Units: Vision glass, double glazed.
1. Applications: Exterior glazing unless otherwise indicated.
 2. Space between lites filled with air.
 3. Outboard Lite: Fully tempered float glass, 1/4 inch (6.4 mm) thick, minimum.
 - a. Tint: Green.
 4. Inboard Lite: Fully tempered float glass, 1/4 inch (6.4 mm) thick, minimum.
 - a. Tint: Clear.
 - b. Coating: Low-E, on #3 surface.
 5. Total Thickness: 1 inch (25.4 mm).
 6. Thermal Transmittance (U-Value), Winter - Center of Glass: 0.28, nominal.
 7. Visible Light Transmittance (VLT): 56 percent, nominal.
 8. Solar Heat Gain Coefficient (SHGC): 0.32, nominal.
 9. Visible Light Reflectance, Outside: 11 percent, nominal.

2.05 GLAZING UNITS

- A. Type G-2 - Monolithic Interior Vision Glazing:
1. Applications: Interior glazing unless otherwise indicated.
 2. Glass Type: Fully tempered float glass.
 3. Tint: Clear.
 4. Thickness: 1/4 inch (6.4 mm), nominal.
- B. Type G-4 - Fire-Protection-Rated Glazing: Type, thickness, and configuration of glazing that contains flame, smoke, and does not block radiant heat, as required to achieve fire-doors indicated fire-rating period as indicated on drawings.
1. Applications:
 - a. Glazing in fire-rated door assembly.
 2. Provide products listed by ITS (DIR) or UL (DIR) and approved by authorities having jurisdiction.
 3. Safety Glazing Certification: 16 CFR 1201 Category II.
 4. Fire-Rating Period: As indicated on drawings.

2.06 GLAZING COMPOUNDS

- A. Type GC-2 - Butyl Sealant: Single component; ASTM C920, Grade NS, Class 12-1/2, Uses M and A, Shore A hardness of 10 to 20; black color.

2.07 ACCESSORIES

- A. Setting Blocks: Silicone, with 80 to 90 Shore A durometer hardness; ASTM C864 Option II. Length of 0.1 inch for each square foot (25 mm for each square meter) of glazing or minimum 4 inch (100 mm) x width of glazing rabbet space minus 1/16 inch (1.5 mm) x height to suit glazing method and pane weight and area.
- B. Glazing Splines: Resilient silicone extruded shape to suit glazing channel retaining slot; ASTM C864 Option II; color black.

PART 3 EXECUTION

3.01 VERIFICATION OF CONDITIONS

- A. Verify that openings for glazing are correctly sized and within tolerances, including those for size, squareness, and offsets at corners.
- B. Verify that the minimum required face and edge clearances are being provided.
- C. Verify that surfaces of glazing channels or recesses are clean, free of obstructions that may impede moisture movement, weeps are clear, and support framing is ready to receive glazing system.
- D. Verify that sealing between joints of glass framing members has been completed effectively.
- E. Proceed with glazing system installation only after unsatisfactory conditions have been corrected.

3.02 PREPARATION

- A. Clean contact surfaces with appropriate solvent and wipe dry within maximum of 24 hours before glazing. Remove coatings that are not tightly bonded to substrates.
- B. Seal porous glazing channels or recesses with substrate compatible primer or sealer.
- C. Prime surfaces scheduled to receive sealant where required for proper sealant adhesion.

3.03 INSTALLATION, GENERAL

- A. Install glazing in compliance with written instructions of glass, gaskets, and other glazing material manufacturers, unless more stringent requirements are indicated, including those in glazing referenced standards.
- B. Install glazing sealants in accordance with ASTM C1193, GANA (SM), and manufacturer's instructions.
- C. Do not exceed edge pressures around perimeter of glass lites as stipulated by glass manufacturer.
- D. Set glass lites of system with uniform pattern, draw, bow, and similar characteristics.
- E. Set glass lites in proper orientation so that coatings face exterior or interior as indicated.
- F. Prevent glass from contact with any contaminating substances that may be the result of construction operations such as, and not limited to the following; weld splatter, fire-safing, plastering, mortar droppings, etc.

3.04 INSTALLATION - DRY GLAZING METHOD (TAPE AND GASKET SPLINE GLAZING)

- A. Application - Exterior Glazed: Set glazing infills from the exterior of the building.
- B. Cut glazing tape to length; install on glazing pane. Seal corners by butting tape and sealing junctions with butyl sealant.
- C. Place setting blocks at 1/4 points with edge block no more than 6 inch (152 mm) from corners.
- D. Rest glazing on setting blocks and push against fixed stop with sufficient pressure to attain full contact.
- E. Install removable stops without displacing glazing spline. Exert pressure for full continuous contact.
- F. Carefully trim protruding tape with knife.

3.05 CLEANING

- A. Remove excess glazing materials from finish surfaces immediately after application using solvents or cleaners recommended by manufacturers.
- B. Remove non-permanent labels immediately after glazing installation is complete.
- C. Clean glass and adjacent surfaces after sealants are fully cured.
- D. Clean glass on both exposed surfaces not more than 4 days prior to Date of Substantial Completion in accordance with glass manufacturer's written recommendations.

3.06 PROTECTION

- A. Remove and replace glass that is damaged during construction period prior to Date of Substantial Completion.

END OF SECTION

SECTION 09 0561

COMMON WORK RESULTS FOR FLOORING PREPARATION

PART 1 GENERAL

1.01 SECTION INCLUDES

- A. This section applies to floors identified in contract documents that are receiving the following types of floor coverings:
 - 1. Resilient tile and sheet.
 - 2. Carpet tile.
- B. Removal of existing floor coverings.
- C. Preparation of new and existing concrete floor slabs for installation of floor coverings.
- D. Testing of concrete floor slabs for moisture and alkalinity (pH).
- E. Remediation of concrete floor slabs due to unsatisfactory moisture or alkalinity (pH) conditions.
 - 1. Contractor shall perform all specified remediation of concrete floor slabs. If such remediation is indicated by testing agency's report and is due to a condition not under Contractor's control or could not have been predicted by examination prior to entering into the contract, a contract modification will be issued.
- F. Patching compound.
- G. Remedial floor coatings.

1.02 RELATED REQUIREMENTS

- A. Section 01 2200 - Unit Prices: Bid pricing for remediation treatments if required.
- B. Section 01 7419 - Construction Waste Management and Disposal: Handling of existing floor coverings removed.
- C. Section 03 3000 - Cast-in-Place Concrete: Limitations on curing requirements for new concrete floor slabs.

1.03 PRICE AND PAYMENT PROCEDURES

- A. Unit Prices: See Section 01 2200 - Unit Prices.
- B. Unit Price for Alternate Flooring Adhesive: Do not include the cost of the alternate adhesive in the base bid; state on the bid form the unit price per square foot (square meter) for using the alternate adhesive, in the event such remediation is required.
- C. Unit Price for Remedial Floor Coating or Sheet Membrane: Do not include the cost of the floor coating or underlayment in the base bid; state on the bid form the unit price per square foot (square meter) for the floor coating or underlayment, installed, in the event such remediation is required.

1.04 REFERENCE STANDARDS

- A. ASTM C109/C109M - Standard Test Method for Compressive Strength of Hydraulic Cement Mortars (Using 2-in. or (50-mm) Cube Specimens); 2016a.
- B. ASTM C472 - Standard Test Methods for Physical Testing of Gypsum, Gypsum Plasters and Gypsum Concrete; 1999 (Reapproved 2014).
- C. ASTM F710 - Standard Practice for Preparing Concrete Floors to Receive Resilient Flooring; 2017.
- D. ASTM F1869 - Standard Test Method for Measuring Moisture Vapor Emission Rate of Concrete Subfloor Using Anhydrous Calcium Chloride; 2016a.
- E. RFCI (RWP) - Recommended Work Practices for Removal of Resilient Floor Coverings; Resilient Floor Covering Institute; October 2011.

1.05 ADMINISTRATIVE REQUIREMENTS

- A. Coordinate scheduling of cleaning and testing, so that preliminary cleaning has been completed for at least 24 hours prior to testing.

1.06 SUBMITTALS

- A. Visual Observation Report: For existing floor coverings to be removed.
- B. Floor Covering and Adhesive Manufacturers' Product Literature: For each specific combination of substrate, floor covering, and adhesive to be used; showing:
 - 1. Moisture and alkalinity (pH) limits and test methods.
 - 2. Manufacturer's required bond/compatibility test procedure.
- C. Testing Agency's Report:
 - 1. Description of areas tested; include floor plans and photographs if helpful.
 - 2. Summary of conditions encountered.
 - 3. Moisture and alkalinity (pH) test reports.
 - 4. Copies of specified test methods.
 - 5. Recommendations for remediation of unsatisfactory surfaces.
 - 6. Product data for recommended remedial coating.
 - 7. Submit report to Architect.
 - 8. Submit report not more than two business days after conclusion of testing.
- D. Adhesive Bond and Compatibility Test Report.
- E. Copy of RFCI (RWP).
- F. Remedial Materials Product Data: Manufacturer's published data on each product to be used for remediation.
 - 1. Manufacturer's qualification statement.
 - 2. Manufacturer's statement of compatibility with types of flooring applied over remedial product.
 - 3. Test reports indicating compliance with specified performance requirements, performed by nationally recognized independent testing agency.
 - 4. Manufacturer's installation instructions.
 - 5. Specimen Warranty: Copy of warranty to be issued by coating manufacturer and certificate of underwriter's coverage of warranty.

1.07 QUALITY ASSURANCE

- A. Moisture and alkalinity (pH) testing shall be performed by an independent testing agency employed and paid by Contractor.
- B. Testing Agency Qualifications: Independent testing agency experienced in the types of testing specified.
 - 1. Submit evidence of experience consisting of at least 3 test reports of the type required, with project Owner's project contact information.
- C. Contractor's Responsibility Relating to Independent Agency Testing:
 - 1. Provide access for and cooperate with testing agency.
 - 2. Confirm date of start of testing at least 10 days prior to actual start.
 - 3. Allow at least 4 business days on site for testing agency activities.
 - 4. Achieve and maintain specified ambient conditions.
 - 5. Notify Architect when specified ambient conditions have been achieved and when testing will start.
- D. Remedial Coating Installer Qualifications: Company specializing in performing work of the type specified in this section, trained by or employed by coating manufacturer, and able to provide at least 3 project references showing at least 3 years' experience installing moisture emission coatings.

1.08 DELIVERY, STORAGE, AND HANDLING

- A. Deliver, store, handle, and protect products in accordance with manufacturer's instructions and recommendations.
- B. Deliver materials in manufacturer's packaging; include installation instructions.
- C. Keep materials from freezing.

1.09 FIELD CONDITIONS

- A. Maintain ambient temperature in spaces where concrete testing is being performed, and for at least 48 hours prior to testing, at not less than 65 degrees F (18 degrees C) or more than 85 degrees F (30 degrees C).
- B. Maintain relative humidity in spaces where concrete testing is being performed, and for at least 48 hours prior to testing, at not less than 40 percent and not more than 60 percent.

PART 2 PRODUCTS

2.01 MATERIALS

- A. Patching Compound: Floor covering manufacturer's recommended product, suitable for conditions, and compatible with adhesive and floor covering. In the absence of any recommendation from flooring manufacturer, provide a product with the following characteristics:
 - 1. Cementitious moisture-, mildew-, and alkali-resistant compound, compatible with floor, floor covering, and floor covering adhesive, and capable of being feathered to nothing at edges.
 - 2. Latex or polyvinyl acetate additions are permitted; gypsum content is prohibited.
 - 3. Compressive Strength: 3000 psi, minimum, after 28 days, when tested in accordance with ASTM C109/C109M or ASTM C472, whichever is appropriate.
- B. Alternate Flooring Adhesive: Floor covering manufacturer's recommended product, suitable for the moisture and pH conditions present; low-VOC. In the absence of any recommendation from flooring manufacturer, provide a product recommended by adhesive manufacturer as suitable for substrate and floor covering and for conditions present.
- C. Remedial Floor Coating: Single- or multi-layer coating or coating/overlay combination intended by its manufacturer to resist water vapor transmission to degree sufficient to meet flooring manufacturer's emission limits, resistant to the level of alkalinity (pH) found, and suitable for adhesion of flooring without further treatment.
 - 1. Thickness: As required for application and in accordance with manufacturer's installation instructions.
 - 2. Use product recommended by testing agency.

PART 3 EXECUTION

3.01 CONCRETE SLAB PREPARATION

- A. Perform following operations in the order indicated:
 - 1. Existing concrete slabs (on-grade and elevated) with existing floor coverings:
 - a. Visual observation of existing floor covering, for adhesion, water damage, alkaline deposits, and other defects.
 - b. Removal of existing floor covering.
 - 2. Existing concrete slabs with coatings or penetrating sealers/hardeners/dustproofers:
 - a. Do not attempt to remove coating or penetrating material.
 - b. Do not abrade surface.
 - 3. Preliminary cleaning.
 - 4. Moisture vapor emission tests; 3 tests in the first 1000 square feet (100 square meters) and one test in each additional 1000 square feet (100 square meters), unless otherwise indicated or required by flooring manufacturer.
 - 5. Internal relative humidity tests; in same locations as moisture vapor emission tests, unless otherwise indicated.
 - 6. Alkalinity (pH) tests; in same locations as moisture vapor emission tests, unless otherwise indicated.
 - 7. Specified remediation, if required.
 - 8. Patching, smoothing, and leveling, as required.
 - 9. Other preparation specified.
 - 10. Adhesive bond and compatibility test.

11. Protection.
- B. Remediations:
 1. Active Water Leaks or Continuing Moisture Migration to Surface of Slab: Correct this condition before doing any other remediation; re-test after correction.
 2. Excessive Moisture Emission or Relative Humidity: If an adhesive that is resistant to the level of moisture present is available and acceptable to flooring manufacturer, use that adhesive for installation of the flooring; if not, apply remedial floor coating or remedial sheet membrane over entire suspect floor area.
 3. Excessive Alkalinity (pH): If remedial floor coating is necessary to address excessive moisture, no additional remediation is required; if not, if an adhesive that is resistant to the level present is available and acceptable to the flooring manufacturer, use that adhesive for installation of the flooring; otherwise, apply a skim coat of specified patching compound over entire suspect floor area.

3.02 REMOVAL OF EXISTING FLOOR COVERINGS

- A. Comply with local, State, and federal regulations and recommendations of RFCI Recommended Work Practices for Removal of Resilient Floor Coverings, as applicable to floor covering being removed.
- B. Dispose of removed materials in accordance with local, State, and federal regulations and as specified.

3.03 PRELIMINARY CLEANING

- A. Clean floors of dust, solvents, paint, wax, oil, grease, asphalt, residual adhesive, adhesive removers, film-forming curing compounds, sealing compounds, alkaline salts, excessive laitance, mold, mildew, and other materials that might prevent adhesive bond.
- B. Do not use solvents or other chemicals for cleaning.

3.04 MOISTURE VAPOR EMISSION TESTING

- A. Where the floor covering manufacturer's requirements conflict with either the referenced test method or this specification, comply with the manufacturer's requirements.
- B. Where this specification conflicts with the referenced test method, comply with the requirements of this section.
- C. Test in accordance with ASTM F1869 and as follows.
- D. Plastic sheet test and mat bond test may not be substituted for the specified ASTM test method, as those methods do not quantify the moisture content sufficiently.
- E. In the event that test values exceed floor covering manufacturer's limits, perform remediation as indicated. In the absence of manufacturer limits, perform remediation if test values exceed 3 pounds per 1000 square feet (1.4 kg per 93 square meters) per 24 hours.
- F. Report: Report the information required by the test method.

3.05 ALKALINITY TESTING

- A. Where the floor covering manufacturer's requirements conflict with either the referenced test method or this specification, comply with the manufacturer's requirements.
- B. The following procedure is the equivalent of that described in ASTM F710, repeated here for the Contractor's convenience.
- C. Use a wide range alkalinity (pH) test paper, its associated chart, and distilled or deionized water.
- D. Place several drops of water on a clean surface of concrete, forming a puddle approximately 1 inch (25 mm) in diameter. Allow the puddle to set for approximately 60 seconds, then dip the alkalinity (pH) test paper into the water, remove it, and compare immediately to chart to determine alkalinity (pH) reading.
- E. In the event that test values exceed floor covering manufacturer's limits, perform remediation as indicated. In the absence of manufacturer limits, perform remediation if alkalinity (pH) test value is over 10.

3.06 PREPARATION

- A. See individual floor covering section(s) for additional requirements.
- B. Comply with requirements and recommendations of floor covering manufacturer.
- C. Fill and smooth surface cracks, grooves, depressions, control joints and other non-moving joints, and other irregularities with patching compound.
- D. Do not fill expansion joints, isolation joints, or other moving joints.

3.07 ADHESIVE BOND AND COMPATIBILITY TESTING

- A. Comply with requirements and recommendations of floor covering manufacturer.

3.08 APPLICATION OF REMEDIAL FLOOR COATING

- A. Comply with requirements and recommendations of coating manufacturer.

3.09 PROTECTION

- A. Cover prepared floors with building paper or other durable covering.

END OF SECTION

SECTION 09 2116
GYPSUM BOARD ASSEMBLIES

PART 1 GENERAL

1.01 SECTION INCLUDES

- A. Performance criteria for gypsum board assemblies.
- B. Metal stud wall framing.
- C. Metal channel ceiling framing.
- D. Gypsum sheathing.
- E. Cementitious backing board.
- F. Gypsum wallboard.
- G. Joint treatment and accessories.
- H. Water-resistive barrier over exterior wall sheathing.

1.02 RELATED REQUIREMENTS

- A. Section 05 4000 - Cold-Formed Metal Framing: Exterior wind-load-bearing metal stud framing.
- B. Section 07 2100 - Thermal Insulation: Acoustic insulation.
- C. Section 07 8400 - Firestopping: Top-of-wall assemblies at fire rated walls.

1.03 REFERENCE STANDARDS

- A. AISI S100-12 - North American Specification for the Design of Cold-Formed Steel Structural Members; American Iron and Steel Institute; 2012.
- B. ANSI A108.11 - American National Standard Specifications for Interior Installation of Cementitious Backer Units; 2010 (Reaffirmed 2016).
- C. ANSI A118.9 - American National Standard Specifications for Test Methods and Specifications for Cementitious Backer Units; 1999 (Reaffirmed 2016).
- D. ASTM A653/A653M - Standard Specification for Steel Sheet, Zinc-Coated (Galvanized) or Zinc-Iron Alloy-Coated (Galvannealed) by the Hot-Dip Process; 2015, with Editorial Revision (2016).
- E. ASTM C475/C475M - Standard Specification for Joint Compound and Joint Tape for Finishing Gypsum Board; 2015.
- F. ASTM C645 - Standard Specification for Nonstructural Steel Framing Members; 2014, with Editorial Revision (2015).
- G. ASTM C754 - Standard Specification for Installation of Steel Framing Members to Receive Screw-Attached Gypsum Panel Products; 2017.
- H. ASTM C840 - Standard Specification for Application and Finishing of Gypsum Board; 2017a.
- I. ASTM C954 - Standard Specification for Steel Drill Screws for the Application of Gypsum Panel Products or Metal Plaster Bases to Steel Studs From 0.033 in. (0.84 mm) to 0.112 in. (2.84 mm) in Thickness; 2015.
- J. ASTM C1002 - Standard Specification for Steel Self-Piercing Tapping Screws for Application of Gypsum Panel Products or Metal Plaster Bases to Wood Studs or Steel Studs; 2016.
- K. ASTM C1047 - Standard Specification for Accessories For Gypsum Wallboard and Gypsum Veneer Base; 2014a.
- L. ASTM C1177/C1177M - Standard Specification for Glass Mat Gypsum Substrate for Use as Sheathing; 2013.
- M. ASTM C1280 - Standard Specification for Application of Exterior Gypsum Panel Products for Use as Sheathing; 2013a.
- N. ASTM C1325 - Standard Specification for Non-Asbestos Fiber-Mat Reinforced Cementitious Backer Units; 2017a.

- O. ASTM C1396/C1396M - Standard Specification for Gypsum Board; 2017.
- P. ASTM D3273 - Standard Test Method for Resistance to Growth of Mold on the Surface of Interior Coatings in an Environmental Chamber; 2016.
- Q. ASTM E90 - Standard Test Method for Laboratory Measurement of Airborne Sound Transmission Loss of Building Partitions and Elements; 2009 (Reapproved 2016).
- R. ASTM E413 - Classification for Rating Sound Insulation; 2016.
- S. GA-216 - Application and Finishing of Gypsum Board; 2016.

1.04 SUBMITTALS

- A. See Section 01 3000 - Administrative Requirements, for submittal procedures.
- B. Shop Drawings: Indicate special details associated with fireproofing and acoustic seals.
- C. Product Data: Provide data on metal framing, gypsum board, accessories, and joint finishing system.
- D. Product Data: Provide manufacturer's data on partition head to structure connectors, showing compliance with requirements.

PART 2 PRODUCTS

2.01 GYPSUM BOARD ASSEMBLIES

- A. Provide completed assemblies complying with ASTM C840 and GA-216.
- B. Interior Partitions: Provide completed assemblies with the following characteristics:
 - 1. Acoustic Attenuation: STC of 45-49 calculated in accordance with ASTM E413, based on tests conducted in accordance with ASTM E90.
- C. Fire Rated Assemblies: Provide completed assemblies with the following characteristics:
 - 1. Fire Rated Partitions: as identified on the drawings; 1 hour rating.

2.02 METAL FRAMING MATERIALS

- A. Non-Loadbearing Framing System Components: ASTM C645; galvanized sheet steel, of size and properties necessary to comply with ASTM C754 for the spacing indicated, with maximum deflection of wall framing of L/120 at 5 psf (L/120 at 240 Pa).
 - 1. Studs: "C" shaped with flat or formed webs.
 - 2. Runners: U shaped, sized to match studs.
 - 3. Ceiling Channels: C-shaped.
 - 4. Furring: Hat-shaped sections, minimum depth of 7/8 inch (22 mm).
- B. Loadbearing Studs for Application of Gypsum Board: As specified in Section 05 4000.
- C. Ceiling Hangers: Type and size as specified in ASTM C754 for spacing required.
- D. Partition Head to Structure Connections: Provide mechanical anchorage devices that accommodate deflection using slotted holes, screws and anti-friction bushings, preventing rotation of studs while maintaining structural performance of partition.
 - 1. Structural Performance: Maintain lateral load resistance and vertical movement capacity required by applicable code, when evaluated in accordance with AISI S100-12.
 - 2. Material: ASTM A653/A653M steel sheet, SS Grade 50/340, with G60/Z180 hot dipped galvanized coating.
 - 3. Provide components UL-listed for use in UL-listed fire-rated head of partition joint systems indicated on drawings.
 - 4. Deflection and Firestop Track:
 - a. Provide mechanical anchorage devices as described above that accommodate deflection while maintaining the fire-rating of the wall assembly.

2.03 BOARD MATERIALS

- A. Manufacturers - Gypsum-Based Board:
 - 1. American Gypsum Company: www.americangypsum.com.
 - 2. CertainTeed Corporation: www.certainteed.com.

3. Georgia-Pacific Gypsum: www.gpgypsum.com.
 4. National Gypsum Company: www.nationalgypsum.com/#sle.
 5. USG Corporation: www.usg.com.
- B. Gypsum Wallboard: Paper-faced gypsum panels as defined in ASTM C1396/C1396M; sizes to minimize joints in place; ends square cut.
1. Application: Use for vertical surfaces and ceilings, unless otherwise indicated.
 2. Mold Resistance: Score of 10, when tested in accordance with ASTM D3273.
 - a. Mold resistant board is required at all locations.
 3. At Assemblies Indicated with Fire-Rating: Use type required by indicated tested assembly; if no tested assembly is indicated, use Type X board, UL or WH listed.
 4. Thickness:
 - a. Vertical Surfaces: 5/8 inch (16 mm).
 - b. Ceilings: 5/8 inch (16 mm).
- C. Backing Board For Wet Areas: One of the following products:
1. Application: Surfaces behind tile in wet areas including Toilet Rooms.
 2. Mold Resistance: Score of 10, when tested in accordance with ASTM D3273.
 3. ANSI Cement-Based Board: Non-gypsum-based; aggregated Portland cement panels with glass fiber mesh embedded in front and back surfaces complying with ANSI A118.9 or ASTM C1325.
 - a. Thickness: 5/8 inch (15.875 mm).
 - b. Products:
 - 1) Custom Building Products: www.custombuildingproducts.com.
 - 2) National Gypsum Company; PermaBase Cement Board: www.nationalgypsum.com/#sle.
 - 3) USG Corporation: www.usg.com.
- D. Exterior Sheathing Board: Sizes to minimize joints in place; ends square cut.
1. Application: Exterior sheathing, unless otherwise indicated.
 2. Mold Resistance: Score of 10, when tested in accordance with ASTM D3273.
 3. Glass Mat Faced Sheathing: Glass mat faced gypsum substrate as defined in ASTM C1177/C1177M.
 4. Core Type: Regular.
 5. Regular Board Thickness: 5/8 inch (16 mm).
 6. Edges: Square.
 7. Glass Mat Faced Products:
 - a. American Gypsum Company; M-Glass Exterior Sheathing.
 - b. Georgia-Pacific Gypsum; DensGlass Sheathing.
 - c. National Gypsum Company; Gold Bond eXP Sheathing.

2.04 ACCESSORIES

- A. Acoustic Insulation: As specified in Section 07 2100.
- B. Acoustic Sealant: Acrylic emulsion latex or water-based elastomeric sealant; do not use solvent-based non-curing butyl sealant.
- C. Water-Resistive Barrier: .
- D. Beads, Joint Accessories, and Other Trim: ASTM C1047, rigid plastic, unless noted otherwise.
 1. Expansion Joints:
 - a. Type: V-shaped PVC with tear away fins.
- E. Joint Materials: ASTM C475/C475M and as recommended by gypsum board manufacturer for project conditions.
- F. High Build Drywall Surfer: Vinyl acrylic latex-based coating for spray application, designed to take the place of skim coating and separate paint primer in achieving Level 5 finish.

- G. Screws for Fastening of Gypsum Panel Products to Cold-Formed Steel Studs Less than 0.033 inch (0.84 mm) in Thickness and Wood Members: ASTM C1002; self-piercing tapping screws, corrosion resistant.
- H. Screws for Fastening of Gypsum Panel Products to Steel Members from 0.033 to 0.112 inch (0.84 to 2.84 mm) in Thickness: ASTM C954; steel drill screws, corrosion resistant.

PART 3 EXECUTION

3.01 EXAMINATION

- A. Verify that project conditions are appropriate for work of this section to commence.

3.02 FRAMING INSTALLATION

- A. Metal Framing: Install in accordance with ASTM C754 and manufacturer's instructions.
- B. Suspended Ceilings and Soffits: Space framing and furring members as indicated.
- C. Studs: Space studs at 16 inches on center (at 406 mm on center).
 - 1. Extend partition framing to structure unless shown to a specific height on drawings.
 - 2. Partitions Terminating at Structure: Attach top runner to structure, maintain clearance between top of studs and structure, and connect studs to track using specified mechanical devices in accordance with manufacturer's instructions; verify free movement of top of stud connections; do not leave studs unattached to track.
- D. Openings: Reinforce openings as required for weight of doors or operable panels, using not less than double studs at jambs.
- E. Blocking: Install mechanically fastened steel channel blocking for support of:
 - 1. Wall mounted cabinets.
 - 2. Plumbing fixtures.
 - 3. Toilet partitions.
 - 4. Toilet accessories.
 - 5. Wall mounted door hardware.

3.03 ACOUSTIC ACCESSORIES INSTALLATION

- A. Acoustic Insulation: Place tightly within spaces, around cut openings, behind and around electrical and mechanical items within partitions, and tight to items passing through partitions.
- B. Acoustic Sealant: Install in accordance with manufacturer's instructions.
 - 1. Seal around all penetrations by conduit, pipe, and ducts, except where firestopping is provided.

3.04 BOARD INSTALLATION

- A. Comply with ASTM C840, GA-216, and manufacturer's instructions. Install to minimize butt end joints, especially in highly visible locations.
- B. Fire-Rated Construction: Install gypsum board in strict compliance with requirements of assembly listing.
- C. Exterior Sheathing: Comply with ASTM C1280. Install sheathing vertically, with edges butted tight and ends occurring over firm bearing.
- D. Cementitious Backing Board: Install over steel framing members where indicated, in accordance with ANSI A108.11 and manufacturer's instructions.

3.05 INSTALLATION OF TRIM AND ACCESSORIES

- A. Control Joints: Place control joints consistent with lines of building spaces and as indicated.
 - 1. Not more than 30 feet (10 meters) apart on walls and ceilings over 50 feet (16 meters) long.
- B. Corner Beads: Install at external corners, using longest practical lengths.
- C. Edge Trim: Install at locations where gypsum board abuts dissimilar materials.

3.06 JOINT TREATMENT

- A. Finish gypsum board in accordance with levels defined in ASTM C840, as follows:
 - 1. Level 5: Walls and ceilings to receive semi-gloss or gloss paint finish and other areas specifically indicated.
 - a. Halls 7 & 8 in thier entirety.
 - 2. Level 4: Walls and ceilings to receive paint finish or wall coverings, unless otherwise indicated.
 - 3. Level 1: Fire rated wall areas above finished ceilings, whether or not accessible in the completed construction.
- B. Tape, fill, and sand exposed joints, edges, and corners to produce smooth surface ready to receive finishes.
 - 1. Feather coats of joint compound so that camber is maximum 1/32 inch (0.8 mm).
- C. Where Level 5 finish is indicated, spray apply high build drywall surfacer over entire surface after joints have been properly treated; achieve a flat and tool mark-free finish.

3.07 TOLERANCES

- A. Maximum Variation of Finished Gypsum Board Surface from True Flatness: 1/8 inch in 10 feet (3 mm in 3 m) in any direction.

END OF SECTION

SECTION 09 3000

TILING

PART 1 GENERAL

1.01 SECTION INCLUDES

- A. Tile for floor applications.
- B. Tile for wall applications.
- C. Cementitious backer board as tile substrate.
- D. Stone thresholds.
- E. Stone Window Stools
- F. Non-ceramic trim.

1.02 RELATED REQUIREMENTS

- A. Section 09 2116 - Gypsum Board Assemblies: Tile backer board.

1.03 REFERENCE STANDARDS

- A. ANSI A108/A118/A136.1 - American National Standard Specifications for the Installation of Ceramic Tile (Compendium); 2017.
- B. ANSI A108.1a - American National Standard Specifications for Installation of Ceramic Tile in the Wet-Set Method, with Portland Cement Mortar; 2014.
- C. ANSI A108.1b - American National Standard Specifications for Installation of Ceramic Tile on a Cured Portland Cement Mortar Setting Bed with Dry-Set or Latex-Portland Cement Mortar; 1999 (Reaffirmed 2010).
- D. ANSI A108.1c - Specifications for Contractors Option: Installation of Ceramic Tile in the Wet-Set Method with Portland Cement Mortar or Installation of Ceramic Tile on a Cured Portland Cement Mortar Bed with Dry-Set or Latex-Portland Cement; 1999 (Reaffirmed 2010).
- E. ANSI A108.4 - American National Standard Specifications for Installation of Ceramic Tile with Organic Adhesives or Water Cleanable Tile-Setting Epoxy Adhesive; 2009 (Revised).
- F. ANSI A108.5 - American National Standard Specifications for Installation of Ceramic Tile with Dry-Set Portland Cement Mortar or Latex-Portland Cement Mortar; 1999 (Reaffirmed 2010).
- G. ANSI A108.6 - American National Standard Specifications for Installation of Ceramic Tile with Chemical Resistant, Water Cleanable Tile-Setting and -Grouting Epoxy; 1999 (Reaffirmed 2010).
- H. ANSI A108.8 - American National Standard Specifications for Installation of Ceramic Tile with Chemical Resistant Furan Resin Mortar and Grout; 1999 (Reaffirmed 2010).
- I. ANSI A108.9 - American National Standard Specifications for Installation of Ceramic Tile with Modified Epoxy Emulsion Mortar/Grout; 1999 (Reaffirmed 2010).
- J. ANSI A108.10 - American National Standard Specifications for Installation of Grout in Tilework; 1999 (Reaffirmed 2010).
- K. ANSI A108.11 - American National Standard Specifications for Interior Installation of Cementitious Backer Units; 2010 (Reaffirmed 2016).
- L. ANSI A108.12 - American National Standard for Installation of Ceramic Tile with EGP (Exterior Glue Plywood) Latex-Portland Cement Mortar; 1999 (Reaffirmed 2010).
- M. ANSI A108.13 - American National Standard for Installation of Load Bearing, Bonded, Waterproof Membranes for Thin-Set Ceramic Tile and Dimension Stone; 2005 (Reaffirmed 2010).
- N. ANSI A118.4 - American National Standard Specifications for Modified Dry-Set Cement Mortar; 2012 (Revised).
- O. ANSI A118.7 - American National Standard Specifications for High Performance Cement Grouts for Tile Installation; 2010 (Reaffirmed 2016).

- P. ANSI A118.9 - American National Standard Specifications for Test Methods and Specifications for Cementitious Backer Units; 1999 (Reaffirmed 2016).
- Q. ANSI A118.12 - American National Standard Specifications for Crack Isolation Membranes for Thin-Set Ceramic Tile and Dimension Stone Installation; 2014.
- R. ANSI A137.1 - American National Standard Specifications for Ceramic Tile; 2012.
- S. ASTM C373 - Standard Test Methods for Determination of Water Absorption and Associated Properties by Vacuum Method for Pressed Ceramic Tiles and Glass Tiles and Boil Method for Extruded Ceramic Tiles and Non-tile Fired Ceramic Whiteware Products; 2017.
- T. TCNA (HB) - Handbook for Ceramic, Glass, and Stone Tile Installation; 2016.

1.04 ADMINISTRATIVE REQUIREMENTS

- A. Preinstallation Meeting: Convene a preinstallation meeting one week before starting work of this section; require attendance by all affected installers.

1.05 SUBMITTALS

- A. See Section 01 3000 - Administrative Requirements, for submittal procedures.
- B. Product Data: Provide manufacturers' data sheets on tile, mortar, grout, and accessories. Include instructions for using grouts and adhesives.
- C. Shop Drawings: Indicate tile layout, patterns, perimeter conditions, junctions with dissimilar materials, and thresholds.
- D. Maintenance Materials: Furnish the following for Owner's use in maintenance of project.
 - 1. See Section 01 6000 - Product Requirements, for additional provisions.
 - 2. Extra Tile: 10 square feet (1 square meters) of each size, color, and surface finish combination.

1.06 QUALITY ASSURANCE

- A. Maintain one copy of and ANSI A108/A118/A136.1 and TCNA (HB) on site.
- B. Manufacturer Qualifications: Company specializing in manufacturing the types of products specified in this section, with minimum five years of documented experience.
- C. Installer Qualifications: Company specializing in performing tile installation, with minimum of five years of documented experience.

1.07 DELIVERY, STORAGE, AND HANDLING

- A. Protect adhesives from freezing or overheating in accordance with manufacturer's instructions.

1.08 FIELD CONDITIONS

- A. Do not install solvent-based products in an unventilated environment.
- B. Maintain ambient and substrate temperature of 50 degrees F (10 degrees C) during installation of mortar materials.

PART 2 PRODUCTS

2.01 TILE

- A. Manufacturers: All products by the same manufacturer.
 - 1. American Olean Corporation: www.americanolean.com.
 - 2. Dal-Tile Corporation: www.daltile.com.
 - 3. Emser Tile, LLC: www.emser.com.
- B. Porcelain Tile, Type PT-1: ANSI A137.1, standard grade.
 - 1. Moisture Absorption: 0 to 0.3 percent as tested in accordance with ASTM C373.
 - 2. Size: 2 by 2 inch (50.8 by 50.8 mm), nominal.
 - 3. Thickness: 1/4 inch (6.3 mm).
 - 4. Edges: Square.
 - 5. Color(s): To be selected by Architect from manufacturer's standard range.
 - 6. Products:

- a. Basis of Design. Daltile Portfolio Colorbody Porcelain.
- C. Porcelain Tile, Type PT-2: ANSI A137.1, standard grade.
 - 1. Moisture Absorption: 0 to 0.5 percent as tested in accordance with ASTM C373.
 - 2. Size: 24 by 24 inch (609.6 by 609.6 mm), nominal.
 - 3. Thickness: 3/8 inch (9.5 mm).
 - 4. Edges: Square.
 - 5. Color(s): To be selected by Architect from manufacturer's standard range.
 - 6. Products:
 - a. Basis of Design. Daltile Fabric Art Colorbody Porcelain with Reveal Imaging.
- D. Porcelain Tile PT-3: ANSI A137.1, standard grade.
 - 1. Moisture Absorption: 0 to 0.5 percent as tested in accordance with ASTM C373.
 - 2. Size: 12 by 24 inch (304.8 by 609.6 mm), nominal for field.
 - 3. Size: 1 by 3 inch, nominal for wall behind mirrors.
 - 4. Thickness: 3/8 inch (9.5 mm).
 - 5. Edges: Square.
 - 6. Color(s): To be selected by Architect from manufacturer's standard range.
 - 7. Pattern: Landscape.
 - 8. Products:
 - a. Basis of Design. Daltile Fabric Art Colorbody Porcelain with Reveal Imaging.

2.02 TRIM AND ACCESSORIES

- A. Non-Ceramic Trim: Brushed stainless steel, style and dimensions to suit application, for setting using tile mortar or adhesive.
 - 1. Applications:
 - a. Open edges of wall tile.
 - b. Wall corners, outside and inside.
 - c. Expansion and control joints, floor and wall.
 - 2. Manufacturers:
 - a. Schluter-Systems: www.schluter.com.
 - b. Genesis APS International: www.genesis-aps.com.
 - c. Substitutions: See Section 01 6000 - Product Requirements.
- B. Thresholds: Marble, white or gray, honed finish; 2 inches (51 mm) wide by full width of wall or frame opening; 1/2 inch thick (12.7 mm thick); beveled one long edge with radiused corners on top side; without holes, cracks, or open seams.
 - 1. Applications:
 - a. At doorways where tile terminates.

2.03 STONE

- A. Slate: Window stools; complying with ASTM C629, Classification II - Interior.
 - 1. Face and exposed edges: Honed with corners slightly eased.
 - 2. Color: blue, black or dark gray
 - a. Acceptable Producers:
 - 1) Burlington Natstone, Inc: www.burlingtonstone.co.uk.
 - 2) Hilltop Slate, Inc: www.hilltopslate.com.
 - 3) Structural Slate Company: www.structuralslate.com
 - 4) Substitutions: See Section 01 0600 - Product Requirements.

2.04 SETTING MATERIALS

- A. Manufacturers:
 - 1. ARDEX Engineered Cements: www.ardexamericas.com/#sle.
 - 2. Custom Building Products: www.custombuildingproducts.com.
 - 3. LATICRETE International, Inc: www.laticrete.com/sle.
 - 4. Merkrete, by Parex USA, Inc: www.merkrete.com/sle.
 - 5. TEC, an H.B. Fuller Construction Products Brand: www.tecspecialty.com/#sle.

6. Substitutions: See Section 01 6000 - Product Requirements.
- B. Latex-Portland Cement Mortar Bond Coat: ANSI A118.4.
 1. Applications: Use this type of bond coat where indicated and where no other type of bond coat is indicated.
 2. Products:
 - a. ARDEX Engineered Cements; ARDEX N 23 MICROTEC: www.ardexamericas.com/#sle.
 - b. Custom Building Products; ProLite Premium Rapid Setting Large Format Tile Mortar, with Multi-Surface Bonding Primer: www.custombuildingproducts.com.
 - c. Merkrete, by Parex USA, Inc; Merkrete 735 Premium Flex: www.merkrete.com/sle.
 - d. TEC, an H.B. Fuller Construction Products Brand; TEC Ultimate Large Tile Mortar: www.tecspecialty.com/#sle.
 - e. Substitutions: See Section 01 6000 - Product Requirements.
- C. Mortar Bed Materials: Pre-packaged mix of Portland cement, sand, latex additive, and water.
 1. Products:
 - a. ARDEX Engineered Cements; A 38: www.ardexamericas.com/#sle.
 - b. LATICRETE International, Inc; LATICRETE 3701 Fortified Mortar Bed: www.laticrete.com/#sle.
 - c. Merkrete, by Parex USA, Inc; Merkrete Underlay C: www.merkrete.com/sle.
 - d. Proflex Products, Inc; MSI - Mud Set Installation: www.proflex.us.
 - e. Substitutions: See Section 01 6000 - Product Requirements.

2.05 GROUTS

- A. High Performance Polymer Modified Grout: ANSI A118.7 polymer modified cement grout.
 1. Applications: Use this type of grout where indicated and where no other type of grout is indicated.
 2. Use sanded grout for joints 1/8 inch (3.2 mm) wide and larger; use unsanded grout for joints less than 1/8 inch (3.2 mm) wide.
 3. Color(s): As selected by Architect from manufacturer's full line.
 4. Products:
 - a. ARDEX Engineered Cements; ARDEX FL: www.ardexamericas.com/#sle.
 - b. Custom Building Products; Fusion Pro Single Component Grout: www.custombuildingproducts.com.
 - c. LATICRETE International, Inc; LATICRETE PERMACOLOR Grout: www.laticrete.com/#sle.
 - d. Merkrete, by Parex USA, Inc; Merkrete Pro Grout: www.merkrete.com/sle.
 - e. TEC, an H.B. Fuller Construction Products Brand; TEC AccuColor Plus Grout: www.tecspecialty.com/#sle.
 - f. Substitutions: See Section 01 6000 - Product Requirements.

2.06 MAINTENANCE MATERIALS

- A. Tile Sealant: Gunnable, silicone, siliconized acrylic, or urethane sealant; moisture and mildew resistant type.
 1. Applications: Between tile and plumbing fixtures.
 2. Color(s): As indicated on drawings.
 3. Products:
 - a. ARDEX Engineered Cements; ARDEX SX: www.ardexamericas.com/#sle.
 - b. Custom Building Products; Commercial 100% Silicone Caulk: www.custombuildingproducts.com.
 - c. LATICRETE International, Inc; LATICRETE LATASIL: www.laticrete.com/#sle.
 - d. Merkrete, by Parex USA, Inc; Merkrete Colored Caulking: www.merkrete.com/sle.
- B. Grout Release: Temporary, water-soluble pre-grout coating.
 1. Where recommended by tile manufacturer.

2.07 ACCESSORY MATERIALS

- A. Concrete Floor Slab Crack Isolation Membrane: Material complying with ANSI A118.12; not intended as waterproofing.
 - 1. Type: Fluid-applied.
 - 2. Thickness: 20 mils (0.5 mm), maximum.
 - 3. Crack Resistance: No failure at 1/16 inch (1.6 mm) gap, minimum.
- B. Backer Board: Cementitious type complying with ANSI A118.9; high density, glass fiber reinforced, 1/2 inch (12.7 mm) thick; 2 inch (51 mm) wide coated glass fiber tape for joints and corners.

PART 3 EXECUTION

3.01 EXAMINATION

- A. Verify that sub-floor surfaces are smooth and flat within the tolerances specified for that type of work and are ready to receive tile.
- B. Verify that wall surfaces are smooth and flat within the tolerances specified for that type of work, are dust-free, and are ready to receive tile.
- C. Verify that sub-floor surfaces are dust-free and free of substances that could impair bonding of setting materials to sub-floor surfaces.
- D. Verify that required floor-mounted utilities are in correct location.

3.02 PREPARATION

- A. Protect surrounding work from damage.
- B. Vacuum clean surfaces and damp clean.
- C. Seal substrate surface cracks with filler. Level existing substrate surfaces to acceptable flatness tolerances.
- D. Install backer board in accordance with ANSI A108.11 and board manufacturer's instructions. Tape joints and corners, cover with skim coat of setting material to a feather edge.
- E. Prepare substrate surfaces for adhesive installation in accordance with adhesive manufacturer's instructions.

3.03 INSTALLATION - GENERAL

- A. Install tile and thresholds and grout in accordance with applicable requirements of ANSI A108.1a through ANSI A108.13, manufacturer's instructions, and TCNA (HB) recommendations.
- B. Lay tile to pattern indicated. Do not interrupt tile pattern through openings.
- C. Cut and fit tile to penetrations through tile, leaving sealant joint space. Form corners and bases neatly. Align floor joints.
- D. Place tile joints uniform in width, subject to variance in tolerance allowed in tile size. Make grout joints without voids, cracks, excess mortar or excess grout, or too little grout.
- E. Form internal angles square and external angles square.
- F. Install non-ceramic trim in accordance with manufacturer's instructions.
- G. Install thresholds where indicated.
- H. Sound tile after setting. Replace hollow sounding units.
- I. Keep control and expansion joints free of mortar, grout, and adhesive.
- J. Prior to grouting, allow installation to completely cure; minimum of 48 hours.
- K. Grout tile joints unless otherwise indicated. Use standard grout unless otherwise indicated.
- L. At changes in plane and tile-to-tile control joints, use tile sealant instead of grout, with either bond breaker tape or backer rod as appropriate to prevent three-sided bonding.

3.04 INSTALLATION - FLOORS - THIN-SET METHODS

- A. Over interior concrete substrates, install in accordance with TCNA (HB) Method F113, dry-set or latex-Portland cement bond coat, with standard grout, unless otherwise indicated.

3.05 INSTALLATION - FLOORS - MORTAR BED METHODS

- A. Over interior concrete substrates, install in accordance with TCNA (HB) Method F111, with cleavage membrane, unless otherwise indicated.
- B. Mortar Bed Thickness: 2 inch (50.8 mm), unless otherwise indicated.

3.06 INSTALLATION - WALL TILE

- A. Over cementitious backer units on studs, install in accordance with TCNA (HB) Method W244, using membrane at toilet rooms.

3.07 INSTALLATION - WINDOW STOOLS

- A. Over metal studs without backer install in accordance with The Tile Council of North America Handbook Method WS610, with membrane where indicated.

3.08 CLEANING

- A. Clean tile and grout surfaces.

3.09 PROTECTION

- A. Do not permit traffic over finished floor surface for 4 days after installation.

3.10 SCHEDULE

- A. Group Restroom, Single Restroom & Custodial Floor:
 - 1. PT-1
- B. Entry Lobby Floors:
 - 1. PT-2
- C. Restroom Walls:
 - 1. PT-3

END OF SECTION

SECTION 09 5100
ACOUSTICAL CEILINGS

PART 1 GENERAL

1.01 SECTION INCLUDES

- A. Suspended metal grid ceiling system.
- B. Acoustical units.

1.02 RELATED REQUIREMENTS

1.03 REFERENCE STANDARDS

- A. ASTM C635/C635M - Standard Specification for the Manufacture, Performance, and Testing of Metal Suspension Systems for Acoustical Tile and Lay-in Panel Ceilings; 2017.
- B. ASTM C636/C636M - Standard Practice for Installation of Metal Ceiling Suspension Systems for Acoustical Tile and Lay-In Panels; 2013.
- C. ASTM E580/E580M - Standard Practice for Installation of Ceiling Suspension Systems for Acoustical Tile and Lay-in Panels in Areas Subject to Earthquake Ground Motions; 2017.
- D. ASTM E1264 - Standard Classification for Acoustical Ceiling Products; 2014.

1.04 ADMINISTRATIVE REQUIREMENTS

- A. Sequence work to ensure acoustical ceilings are not installed until building is enclosed, sufficient heat is provided, dust generating activities have terminated, and overhead work is completed, tested, and approved.
- B. Do not install acoustical units until after interior wet work is dry.

1.05 SUBMITTALS

- A. See Section 01 3000 - Administrative Requirements, for submittal procedures.
- B. Product Data: Provide data on suspension system components.
- C. Samples: Submit two samples 4 by 4 inch (101.6 by 101.6 mm) in size illustrating material and finish of acoustical units.
- D. Maintenance Materials: Furnish the following for Owner's use in maintenance of project.
 - 1. See Section 01 6000 - Product Requirements, for additional provisions.
 - 2. Extra Acoustical Units: Quantity equal to 5 percent of total installed.

1.06 QUALITY ASSURANCE

- A. Suspension System Manufacturer Qualifications: Company specializing in manufacturing the products specified in this section with minimum three years documented experience.
- B. Acoustical Unit Manufacturer Qualifications: Company specializing in manufacturing the products specified in this section with minimum three years documented experience.

1.07 FIELD CONDITIONS

- A. Maintain uniform temperature of minimum 60 degrees F (16 degrees C), and maximum humidity of 40 percent prior to, during, and after acoustical unit installation.

PART 2 PRODUCTS

2.01 MANUFACTURERS

- A. Acoustic Tiles/Panels:
 - 1. Armstrong World Industries, Inc; Ultima: www.armstrong.com.
 - 2. CertainTeed Corporation; Symphony: www.certainteed.com.
 - 3. USG; Mars Clima Plus: www.usg.com.
 - 4. Substitutions: See Section 01 6000 - Product Requirements.
- B. Suspension Systems:
 - 1. Same as for acoustical units.

2.02 ACOUSTICAL UNITS

- A. Acoustical Units - General: ASTM E1264, Class A.
- B. Acoustical Tile: Painted mineral fiber, ASTM E1264 Type IV, with the following characteristics:
 - 1. Size: 12 by 12 inches (300 by 300 mm).
 - 2. Thickness: 3/4 inches (19.05 mm).
 - 3. Composition: Water felted.
 - 4. Light Reflectance: .90 percent, determined in accordance with ASTM E1264.
 - 5. NRC Range: .70 to .75, determined in accordance with ASTM E1264.
 - 6. Ceiling Attenuation Class (CAC): 35, determined in accordance with ASTM E1264.
 - 7. Joint: Kerfed and rabbeted.
 - 8. Surface Color: White.
 - 9. Surface Pattern: Non-directional fissured.

2.03 SUSPENSION SYSTEM(S)

- A. Metal Suspension Systems - General: Complying with ASTM C635/C635M; die cut and interlocking components, with clips, splices, and perimeter moldings as required.
- B. Exposed Steel Suspension System Type 1: Formed steel, commercial quality cold rolled; heavy-duty.
 - 1. Profile: Tee; 15/16 inch (24 mm) wide face.
 - 2. Construction: Double web.
 - 3. Finish: White painted.

2.04 ACCESSORIES

- A. Support Channels and Hangers: Galvanized steel; size and type to suit application and ceiling system flatness requirement specified.
- B. Perimeter Moldings: Same material and finish as grid.
 - 1. At Exposed Grid: Provide L-shaped molding for mounting at same elevation as face of grid.
- C. Touch-up Paint: Type and color to match acoustical and grid units.

PART 3 EXECUTION

3.01 EXAMINATION

- A. Verify existing conditions before starting work.
- B. Verify that layout of hangers will not interfere with other work.

3.02 INSTALLATION - SUSPENSION SYSTEM

- A. Install suspension system in accordance with ASTM C636/C636M, ASTM E580/E580M, and manufacturer's instructions and as supplemented in this section.
- B. Rigidly secure system, including integral mechanical and electrical components, for maximum deflection of 1:360.
- C. Locate system on room axis according to reflected plan.
- D. Install after major above-ceiling work is complete. Coordinate the location of hangers with other work.
- E. Hang suspension system independent of walls, columns, ducts, pipes and conduit. Where carrying members are spliced, avoid visible displacement of face plane of adjacent members.
- F. Where ducts or other equipment prevent the regular spacing of hangers, reinforce the nearest affected hangers and related carrying channels to span the extra distance.
- G. Do not support components on main runners or cross runners if weight causes total dead load to exceed deflection capability.
- H. Support fixture loads using supplementary hangers located within 6 inches (150 mm) of each corner, or support components independently.

- I. Do not eccentrically load system or induce rotation of runners.
- J. Perimeter Molding: Install at intersection of ceiling and vertical surfaces and at junctions with other interruptions.
 - 1. Use longest practical lengths.
 - 2. Overlap and rivet corners.

3.03 INSTALLATION - ACOUSTICAL UNITS

- A. Install acoustical units in accordance with manufacturer's instructions.
- B. Fit acoustical units in place, free from damaged edges or other defects detrimental to appearance and function.
- C. Fit border trim neatly against abutting surfaces.
- D. Install units after above-ceiling work is complete.
- E. Install acoustical units level, in uniform plane, and free from twist, warp, and dents.
- F. Cutting Acoustical Units:
 - 1. Make field cut edges of same profile as factory edges.
 - 2. Double cut and field paint exposed reveal edges.

3.04 TOLERANCES

- A. Maximum Variation from Flat and Level Surface: 1/8 inch in 10 feet (3 mm in 3 m).
- B. Maximum Variation from Plumb of Grid Members Caused by Eccentric Loads: 2 degrees.

END OF SECTION

SECTION 09 6500
RESILIENT FLOORING

PART 1 GENERAL

1.01 SECTION INCLUDES

- A. Resilient tile flooring.
- B. Resilient base.
- C. Installation accessories.

1.02 RELATED REQUIREMENTS

- A. Section 09 0561 - Common Work Results for Flooring Preparation: Independent agency testing of concrete slabs, removal of existing floor coverings, cleaning, and preparation.

1.03 REFERENCE STANDARDS

- A. ASTM F710 - Standard Practice for Preparing Concrete Floors to Receive Resilient Flooring; 2017.
- B. ASTM F1066 - Standard Specification for Vinyl Composition Floor Tile; 2004, with Editorial Revision (2014).
- C. ASTM F1861 - Standard Specification for Resilient Wall Base; 2016.

1.04 SUBMITTALS

- A. See Section 01 3000 - Administrative Requirements, for submittal procedures.
- B. Product Data: Provide data on specified products, describing physical and performance characteristics; including sizes, patterns and colors available; and installation instructions.
- C. Verification Samples: Submit two samples, 12 by 12 inch (304.8 by 304.8 mm) in size illustrating color and pattern for each resilient flooring product specified.
- D. Certification: Prior to installation of flooring, submit written certification by flooring manufacturer and adhesive manufacturer that condition of sub-floor is acceptable.
- E. Maintenance Data: Include maintenance procedures, recommended maintenance materials, and suggested schedule for cleaning, stripping, and re-waxing.
- F. Maintenance Materials: Furnish the following for Owner's use in maintenance of project.
 - 1. See Section 01 6000 - Product Requirements, for additional provisions.
 - 2. Extra Flooring and Base Materials: Quantity equivalent to 2 percent of each type and color.

1.05 DELIVERY, STORAGE, AND HANDLING

- A. Upon receipt, immediately remove any shrink-wrap and check materials for damage and the correct style, color, quantity and run numbers.
- B. Store all materials off of the floor in an acclimatized, weather-tight space.
- C. Do not double stack pallets.

1.06 FIELD CONDITIONS

- A. Store materials for not less than 48 hours prior to installation in area of installation at a temperature of 70 degrees F (21 degrees C) to achieve temperature stability. Thereafter, maintain conditions above 55 degrees F (13 degrees C).

PART 2 PRODUCTS

2.01 TILE FLOORING

- A. Vinyl Composition Tile: Homogeneous, with color extending throughout thickness.
 - 1. Minimum Requirements: Comply with ASTM F1066, of Class corresponding to type specified.
 - 2. Size: 12 by 12 inch (305 by 305 mm).
 - 3. Thickness: 0.125 inch (3.2 mm).

4. Pattern: Marbleized.
5. Manufacturers:
 - a. Armstrong World Industries, Inc; Standard Excelon Imperial Texture: www.armstrong.com.
 - b. Johnsonite, a Tarkett Company; Azrock: www.johnsonite.com.
 - c. Mannington Mills, Inc; Essentials: www.mannington.com.
 - d. Substitutions: See Section 01 6000 - Product Requirements.

2.02 RESILIENT BASE

- A. Resilient Base: ASTM F1861, Type TV, vinyl, thermoplastic; top set Style B, Cove.
 1. Height: 4 inch (100 mm).
 2. Thickness: 0.125 inch (3.2 mm) thick.
 3. Finish: Satin.
 4. Length: Roll.
 5. Color: Color as selected from manufacturer's standards.
 6. Manufacturers:
 - a. Armstrong World Industries, Inc; Rubber Wall Base: www.armstrong.com.
 - b. Johnsonite, a Tarkett Company; Baseworks: www.johnsonite.com.
 - c. Mannington Mills, Inc.; Optimum Edge : www.mannington.com.
 - d. Roppe Corporation; Pinnacle: www.roppe.com.
 - e. Substitutions: See Section 01 6000 - Product Requirements.

2.03 ACCESSORIES

- A. Subfloor Filler: White premix latex; type recommended by adhesive material manufacturer.
- B. Primers, Adhesives, and Seam Sealer: Waterproof; types recommended by flooring manufacturer.
- C. Moldings, Transition and Edge Strips: Metal.
- D. Sealer and Wax: Types to match those of the school system.

PART 3 EXECUTION

3.01 EXAMINATION

- A. Verify that surfaces are flat to tolerances acceptable to flooring manufacturer, free of cracks that might telegraph through flooring, clean, dry, and free of curing compounds, surface hardeners, and other chemicals that might interfere with bonding of flooring to substrate.
- B. Verify that wall surfaces are smooth and flat within the tolerances specified for that type of work, are dust-free, and are ready to receive resilient base.
- C. Cementitious Sub-floor Surfaces: Verify that substrates are dry enough and ready for resilient flooring installation by testing for moisture and pH.
 1. Test in accordance with Section 09 0561.
 2. Obtain instructions if test results are not within limits recommended by resilient flooring manufacturer and adhesive materials manufacturer.
- D. Verify that required floor-mounted utilities are in correct location.

3.02 PREPARATION

- A. Prepare floor substrates for installation of flooring in accordance with Section 09 0561.

3.03 INSTALLATION

- A. Starting installation constitutes acceptance of sub-floor conditions.
- B. Install in accordance with manufacturer's written instructions.
- C. Spread only enough adhesive to permit installation of materials before initial set.
- D. Fit joints and butt seams tightly.
- E. Set flooring in place, press with heavy roller to attain full adhesion.

- F. Where type of floor finish, pattern, or color are different on opposite sides of door, terminate flooring under centerline of door.
- G. Install edge strips at unprotected or exposed edges, where flooring terminates, and where indicated.
 - 1. Metal Strips: Attach to substrate before installation of flooring using stainless steel screws.
- H. Scribe flooring to walls, columns, cabinets, floor outlets, and other appurtenances to produce tight joints.

3.04 TILE FLOORING

- A. Mix tile from container to ensure shade variations are consistent when tile is placed, unless otherwise indicated in manufacturer's installation instructions.
- B. Lay flooring with joints and seams parallel to building lines to produce symmetrical tile pattern.
- C. Install tile to basket weave pattern. Allow minimum 1/2 full size tile width at room or area perimeter.

3.05 RESILIENT BASE

- A. Fit joints tightly and make vertical. Maintain minimum dimension of 18 inches (45 mm) between joints.
- B. Miter internal corners. At external corners, 'V' cut back of base strip to 2/3 of its thickness and fold. At exposed ends, use premolded units.
- C. Install base on solid backing. Bond tightly to wall and floor surfaces.
- D. Scribe and fit to door frames and other interruptions.

3.06 CLEANING

- A. Remove excess adhesive from floor, base, and wall surfaces without damage.
- B. Clean, seal, and wax in accordance with manufacturer's instructions.

3.07 PROTECTION

- A. Prohibit traffic on resilient flooring for 48 hours after installation.

END OF SECTION

SECTION 09 6813
TILE CARPETING

PART 1 GENERAL

1.01 SECTION INCLUDES

- A. Carpet tile, fully adhered.

1.02 RELATED REQUIREMENTS

- A. Section 03 3000 - Cast-in-Place Concrete: Restrictions on curing compounds for concrete slabs and floors.
- B. Section 09 0561 - Common Work Results for Flooring Preparation: Independent agency testing of concrete slabs, removal of existing floor coverings, cleaning, and preparation.

1.03 REFERENCE STANDARDS

- A. ASTM E648 - Standard Test Method for Critical Radiant Flux of Floor-Covering Systems Using a Radiant Heat Energy Source; 2017.
- B. NFPA 253 - Standard Method of Test for Critical Radiant Flux of Floor Covering Systems Using a Radiant Heat Energy Source; 2015.

1.04 SUBMITTALS

- A. See Section 01 3000 - Administrative Requirements, for submittal procedures.
- B. Product Data: Provide data on specified products, describing physical and performance characteristics; sizes, patterns, colors available, and method of installation.
- C. Shop Drawings: Indicate layout of joints and location of edge moldings.
- D. Samples: Submit two carpet tiles illustrating color and pattern design for each carpet color selected.
- E. Submit two, 3 inch (76 mm) long samples of edge strip.
- F. Manufacturer's Installation Instructions: Indicate special procedures and perimeter conditions requiring special attention.
- G. Maintenance Data: Include maintenance procedures, recommended maintenance materials, and suggested schedule for cleaning.
- H. Maintenance Materials: Furnish the following for Owner's use in maintenance of project.
 - 1. Extra Carpet Tiles: Quantity equal to 5 percent of total installed of each color and pattern installed.

1.05 QUALITY ASSURANCE

- A. Installer Qualifications: Company specializing in installing carpet tile with minimum three years documented experience and approved by carpet tile manufacturer.

1.06 FIELD CONDITIONS

- A. Store materials in area of installation for minimum period of 24 hours prior to installation.

PART 2 PRODUCTS

2.01 MANUFACTURERS

- A. Tile Carpeting:
 - 1. Tandus; Candor, Flex-Aire Cushion Modular: www.tandus.com.
 - 2. Milliken & Company; Journal, Underscore ES Cushion Modular: www.milliken.com.
 - 3. Mohawk Group; Lees, Into It Tile, Ecoflex NXT Aire backing: www.mohawkgroup.com.
 - 4. Substitutions: See Section 01 6000 - Product Requirements.

2.02 MATERIALS

- A. Tile Carpeting: Tufted, Textured Loop Pile, manufactured in one color dye lot.
 - 1. Tile Size: 24 by 24 inch (610 by 610 mm), nominal.
 - 2. Backing: Manufacturer's cushion backing

3. Color: As selected from manufacturer's full range.
4. Critical Radiant Flux: Minimum of 0.45 watts/sq cm, when tested in accordance with ASTM E648 or NFPA 253.
5. Maximum Electrostatic Charge: 3.5 Kv. at 20 percent relative humidity.
6. Stitches: Minimum 9 per inch (3 per cm).
7. Pile Weight: Minimum 15 oz/sq yd (508 gm/sq m).

2.03 ACCESSORIES

- A. Sub-Floor Filler: White premix latex; type recommended by flooring material manufacturer.
- B. Edge Strips: Vinyl, color as selected by Architect.
- C. Carpet Tile Adhesive: Recommended by carpet tile manufacturer; releasable type.

PART 3 EXECUTION

3.01 EXAMINATION

- A. Verify that sub-floor surfaces are dust-free and free of substances that could impair bonding of adhesive materials to sub-floor surfaces.
- B. Cementitious Sub-floor Surfaces: Verify that substrates are dry enough and ready for flooring installation by testing for moisture and pH.
 1. Test in accordance with Section 09 0561.
 2. Obtain instructions if test results are not within limits recommended by flooring material manufacturer and adhesive materials manufacturer.
- C. Verify that required floor-mounted utilities are in correct location.

3.02 PREPARATION

- A. Prepare floor substrates as recommended by flooring and adhesive manufacturers.
- B. Remove sub-floor ridges and bumps. Fill minor or local low spots, cracks, joints, holes, and other defects with sub-floor filler.
- C. Apply, trowel, and float filler to achieve smooth, flat, hard surface. Prohibit traffic until filler is cured.
- D. Vacuum clean substrate.

3.03 INSTALLATION

- A. Starting installation constitutes acceptance of sub-floor conditions.
- B. Install carpet tile in accordance with manufacturer's instructions.
- C. Blend carpet from different cartons to ensure minimal variation in color match.
- D. Cut carpet tile clean. Fit carpet tight to intersection with vertical surfaces without gaps.
- E. Lay carpet tile in square pattern, with pile direction alternating to next unit, set parallel to building lines.
- F. Fully adhere carpet tile to substrate.
- G. Trim carpet tile neatly at walls and around interruptions.
- H. Complete installation of edge strips, concealing exposed edges.

3.04 CLEANING

- A. Remove excess adhesive without damage, from floor, base, and wall surfaces.
- B. Clean and vacuum carpet surfaces.

END OF SECTION

SECTION 09 8430
SOUND-ABSORBING WALL AND CEILING UNITS

PART 1 GENERAL

1.01 SECTION INCLUDES

- A. Sound-absorbing panels.
- B. Mounting accessories.

1.02 REFERENCE STANDARDS

- A. ASTM E84 - Standard Test Method for Surface Burning Characteristics of Building Materials; 2017.

1.03 SUBMITTALS

- A. See Section 01 3000 - Administrative Requirements, for submittal procedures.
- B. Product Data: Manufacturer's printed data sheets for products specified.
- C. Shop Drawings: Fabrication and installation details, panel layout, and fabric orientation.
- D. Selection Samples: Manufacturer's color charts for fabric covering, indicating full range of fabrics, colors, and patterns available.
- E. Verification Samples: Fabricated samples of each type of panel specified; 12 by 12 inch (305 by 305 mm), showing construction, edge details, and fabric covering.

1.04 QUALITY ASSURANCE

- A. Manufacturer Qualifications: Company with not less than five years of experience in manufacturing acoustical products similar to those specified.

1.05 DELIVERY, STORAGE, AND HANDLING

- A. Protect acoustical units from moisture during shipment, storage, and handling. Deliver in factory-wrapped bundles; do not open bundles until units are needed for installation.
- B. Store units flat, in dry, well-ventilated space; do not stand on end.
- C. Protect edges from damage.

PART 2 PRODUCTS

2.01 FABRIC-COVERED SOUND-ABSORBING UNITS

- A. Manufacturers:
 - 1. Essi Acoustical Products Company; Sound Absorbing Wall Units: www.essiacoustical.com.
 - 2. LAMVIN; Sonic Standard Panel: www.lamvin.com/#sle.
 - 3. Acoustical Solutions: Alphasorb: www.acousticalsolutions.com
 - 4. Substitutions: See Section 01 6000 - Product Requirements.
- B. Sound Absorbing Units: Prefinished, factory assembled fabric-covered panels.
 - 1. Surface Burning Characteristics: Flame spread index of 25 or less and smoke developed index of 450 or less, when tested in accordance with ASTM E84.
- C. Fabric-Covered Acoustical Panels for Walls:
 - 1. Panel Core: Manufacturer's standard rigid or semi-rigid fiberglass core.
 - 2. Core Density: 6 to 7 lb/cu ft (___ to ___ kg/cu m).
 - 3. Panel Size: 24 inches by 48 inches (610 mm by 1220 mm).
 - 4. Panel Thickness: 2 inches (25.4 mm).
 - 5. Edges: Perimeter edges reinforced by a formulated resin hardener.
 - 6. Corners: Square.
 - 7. Fabric: Woven polyester.
 - 8. Color: As selected by Architect from manufacturer's full range.
 - 9. Patterns: Where fabric with directional or repeating patterns or fabric with directional weave is used, mark for installation in same direction.

10. Mounting Method: Back-mounted with mechanical fasteners.

2.02 FABRICATION

- A. Fabric Wrapped, General: Fabricate panels to sizes and configurations as indicated, with fabric facing installed without sagging, wrinkles, blisters, or visible seams.
- B. Tolerances: Fabricate to finished tolerance of plus or minus 1/16 inch (1.6 mm) for thickness, overall length and width, and squareness from corner to corner.

2.03 ACCESSORIES

- A. Back-Mounting Accessories: Manufacturer's standard accessories for concealed support, designed to allow panel removal, and as follows:
 - 1. Metal impaling clips designed to support full weight of panels, mechanically attached to substrate and adhesively bonded to back of panels.

PART 3 EXECUTION

3.01 EXAMINATION

- A. Examine substrates for conditions detrimental to installation of acoustical units. Proceed with installation only after unsatisfactory conditions have been corrected.

3.02 INSTALLATION

- A. Install acoustical units in locations as indicated, following manufacturer's installation instructions.
- B. Align panels accurately, with edges plumb and top edges level. Scribe to fit accurately at adjoining work and penetrations.
- C. Install acoustical units to construction tolerances of plus or minus 1/16 inch (1.6 mm) for the following:
 - 1. Plumb and level.
 - 2. Flatness.

3.03 CLEANING

- A. Clean fabric facing upon completion of installation from dust and other foreign materials, following manufacturer's instructions.

3.04 PROTECTION

- A. Provide protection of installed acoustical panels until Date of Substantial Completion.
- B. Replace panels that cannot be cleaned and repaired to satisfaction of the Architect.

END OF SECTION

SECTION 09 9113
EXTERIOR PAINTING

PART 1 GENERAL

1.01 SECTION INCLUDES

- A. Surface preparation.
- B. Field application of paints.
- C. Scope: Finish exterior surfaces exposed to view, unless fully factory-finished and unless otherwise indicated, including the following:
 - 1. Exposed surfaces of steel lintels and ledge angles.
 - 2. Hollow metal doors and frames.
 - 3. Steel beams and columns.
 - 4. Steel roof deck.
- D. Do Not Paint or Finish the Following Items:
 - 1. Items factory-finished unless otherwise indicated; materials and products having factory-applied primers are not considered factory finished.
 - 2. Items indicated to receive other finishes.
 - 3. Items indicated to remain unfinished.
 - 4. Fire rating labels, equipment serial number and capacity labels, and operating parts of equipment.
 - 5. Stainless steel, anodized aluminum and bronze.
 - 6. Brick masonry.
 - 7. Glass.
 - 8. Concealed pipes, ducts, and conduits.

1.02 RELATED REQUIREMENTS

- A. Section 09 9123 - Interior Painting.
- B. Section 09 9600 - High-Performance Coatings.

1.03 REFERENCE STANDARDS

- A. MPI (APL) - Master Painters Institute Approved Products List; Master Painters and Decorators Association; current edition, www.paintinfo.com.
- B. MPI (APSM) - Master Painters Institute Architectural Painting Specification Manual; Current Edition, www.paintinfo.com.
- C. SSPC-SP 1 - Solvent Cleaning; 2015.
- D. SSPC-SP 2 - Hand Tool Cleaning; 1982 (Ed. 2004).
- E. SSPC-SP 6 - Commercial Blast Cleaning; 2007.

1.04 SUBMITTALS

- A. See Section 01 3000 - Administrative Requirements, for submittal procedures.
- B. Product Data: Provide complete list of products to be used, with the following information for each:
 - 1. Manufacturer's name, product name and/or catalog number, and general product category (e.g. "alkyd enamel").
 - 2. MPI product number (e.g. MPI #47).
 - 3. Cross-reference to specified paint system(s) product is to be used in; include description of each system.
- C. Manufacturer's Instructions: Indicate special surface preparation procedures.
- D. Maintenance Materials: Furnish the following for Owner's use in maintenance of project.
 - 1. See Section 01 6000 - Product Requirements, for additional provisions.
 - 2. Extra Paint and Finish Materials: 1 gallon (4 L) of each color; from the same product run, store where directed.

3. Label each container with color in addition to the manufacturer's label.

1.05 DELIVERY, STORAGE, AND HANDLING

- A. Deliver products to site in sealed and labeled containers; inspect to verify acceptability.
- B. Container Label: Include manufacturer's name, type of paint, brand name, lot number, brand code, coverage, surface preparation, drying time, cleanup requirements, color designation, and instructions for mixing and reducing.
- C. Paint Materials: Store at minimum ambient temperature of 45 degrees F (7 degrees C) and a maximum of 90 degrees F (32 degrees C), in ventilated area, and as required by manufacturer's instructions.

1.06 FIELD CONDITIONS

- A. Do not apply materials when surface and ambient temperatures are outside the temperature ranges required by the paint product manufacturer.
- B. Follow manufacturer's recommended procedures for producing best results, including testing of substrates, moisture in substrates, and humidity and temperature limitations.
- C. Do not apply exterior paint and finishes during rain or snow, or when relative humidity is outside the humidity ranges required by the paint product manufacturer.

PART 2 PRODUCTS

2.01 MANUFACTURERS

- A. Provide paints and finishes used in any individual system from the same manufacturer; no exceptions.
- B. Paints:
 1. Behr Process Corporation: www.behr.com.
 2. Benjamin Moore & Company: www.benjaminmoore.com.
 3. PPG Paints: www.ppgpaints.com/sle.
 4. Sherwin-Williams Company: www.sherwin-williams.com.
 5. Valspar Corporation: www.valsparpaint.com.

2.02 PAINTS AND FINISHES - GENERAL

- A. Paints and Finishes: Ready mixed, unless required to be a field-catalyzed paint.
 1. Where MPI paint numbers are specified, provide products listed in Master Painters Institute Approved Product List, current edition available at www.paintinfo.com, for specified MPI categories, except as otherwise indicated.
 2. Provide paints and finishes of a soft paste consistency, capable of being readily and uniformly dispersed to a homogeneous coating, with good flow and brushing properties, and capable of drying or curing free of streaks or sags.
 3. Provide materials that are compatible with one another and the substrates indicated under conditions of service and application, as demonstrated by manufacturer based on testing and field experience.
 4. Supply each paint material in quantity required to complete entire project's work from a single production run.
 5. Do not reduce, thin, or dilute paint or finishes or add materials unless such procedure is specifically described in manufacturer's product instructions.
- B. Sheens: Provide the sheens specified; where sheen is not specified, sheen will be selected later by Architect from the manufacturer's full line.
- C. Colors: To be selected from manufacturer's full range of available colors.
 1. Selection to be made by Architect after award of contract.
 2. Allow for minimum of three colors for each system, unless otherwise indicated, without additional cost to Owner.
 3. Extend colors to surface edges; colors may change at any edge as directed by Architect.

2.03 PAINT SYSTEMS - EXTERIOR

- A. Paint E-OP - Exterior Surfaces to be Painted, Unless Otherwise Indicated: Including primed metal.
 - 1. Two top coats and one coat primer.
 - 2. Top Coat(s): Exterior Light Industrial Coating, Water Based; MPI # 164.
 - 3. Primer: As recommended by top coat manufacturer for specific substrate.

2.04 ACCESSORY MATERIALS

- A. Accessory Materials: Provide primers, sealers, cleaning agents, cleaning cloths, sanding materials, and clean-up materials as required for final completion of painted surfaces.

PART 3 EXECUTION

3.01 EXAMINATION

- A. Do not begin application of paints and finishes until substrates have been properly prepared.
- B. Verify that surfaces are ready to receive work as instructed by the product manufacturer.
- C. Examine surfaces scheduled to be finished prior to commencement of work. Report any condition that may potentially effect proper application.
- D. Test shop-applied primer for compatibility with subsequent cover materials.

3.02 PREPARATION

- A. Clean surfaces thoroughly and correct defects prior to application.
- B. Prepare surfaces using the methods recommended by the manufacturer for achieving the best result for the substrate under the project conditions.
- C. Remove surface appurtenances, including electrical plates, hardware, light fixture trim, escutcheons, and fittings, prior to preparing surfaces for finishing.
- D. Galvanized Surfaces:
 - 1. Remove surface contamination and oils and wash with solvent according to SSPC-SP 1.
 - 2. Prepare surface according to SSPC-SP 2 or SSPC-SP3.
- E. Ferrous Metal:
 - 1. Solvent clean according to SSPC-SP 1.
 - 2. Shop-Primed Surfaces: Sand and scrape to remove loose primer and rust. Feather edges to make touch-up patches inconspicuous. Clean surfaces with solvent. Prime bare steel surfaces. Re-prime entire shop-primed item. if required by paint manufacturer's instructions.
 - 3. Remove rust, loose mill scale, and other foreign substances using methods recommended in writing by paint manufacturer and blast cleaning according to SSPC-SP 6 "Commercial Blast Cleaning". Protect from corrosion until coated.
- F. Metal Doors to be Painted: Prime metal door top and bottom edge surfaces.

3.03 APPLICATION

- A. Apply products in accordance with manufacturer's written instructions and recommendations in "MPI Architectural Painting Specification Manual".
- B. Do not apply finishes to surfaces that are not dry. Allow applied coats to dry before next coat is applied.
- C. Apply each coat to uniform appearance.
- D. Vacuum clean surfaces of loose particles. Use tack cloth to remove dust and particles just prior to applying next coat.
- E. Reinstall electrical cover plates, hardware, light fixture trim, escutcheons, and fittings removed prior to finishing.

END OF SECTION

SECTION 09 9123
INTERIOR PAINTING

PART 1 GENERAL

1.01 SECTION INCLUDES

- A. Surface preparation.
- B. Field application of paints.
- C. Scope: Finish interior surfaces exposed to view, unless fully factory-finished and unless otherwise indicated, including the following:
 - 1. Both sides and edges of plywood backboards for electrical and telecom equipment before installing equipment.
 - 2. Roof access ladders.
 - 3. Fire Suppression, Mechanical and Electrical:
 - a. In finished areas, paint insulated and exposed pipes, conduit, boxes, insulated and exposed ducts, hangers, brackets, collars and supports, mechanical equipment, and electrical equipment, unless otherwise indicated.
- D. Do Not Paint or Finish the Following Items:
 - 1. Items factory-finished unless otherwise indicated; materials and products having factory-applied primers are not considered factory finished.
 - 2. Items indicated to receive other finishes.
 - 3. Items indicated to remain unfinished.
 - 4. Fire rating labels, equipment serial number and capacity labels, bar code labels, and operating parts of equipment.
 - 5. Floors, unless specifically indicated.
 - 6. Glass.
 - 7. Concealed pipes, ducts, and conduits.

1.02 RELATED REQUIREMENTS

- A. Section 09 9113 - Exterior Painting.
- B. Section 09 9600 - High-Performance Coatings.

1.03 REFERENCE STANDARDS

- A. MPI (APSM) - Master Painters Institute Architectural Painting Specification Manual; Current Edition, www.paintinfo.com.
- B. SSPC-SP 1 - Solvent Cleaning; 2015.
- C. SSPC-SP 2 - Hand Tool Cleaning; 1982 (Ed. 2004).

1.04 SUBMITTALS

- A. See Section 01 3000 - Administrative Requirements, for submittal procedures.
- B. Product Data: Provide complete list of products to be used, with the following information for each:
 - 1. Manufacturer's name, product name and/or catalog number, and general product category (e.g. "alkyd enamel").
 - 2. MPI product number (e.g. MPI #47).
 - 3. Cross-reference to specified paint system(s) product is to be used in; include description of each system.
- C. Manufacturer's Instructions: Submit product technical data sheets, and indicate special surface preparation procedures and substrate conditions requiring special attention.
- D. Maintenance Materials: Furnish the following for Owner's use in maintenance of project.
 - 1. See Section 01 6000 - Product Requirements, for additional provisions.
 - 2. Extra Paint and Finish Materials: 1 gallon (4 L) of each color; from the same product run, store where directed.
 - 3. Label each container with color, type, and texture in addition to the manufacturer's label.

1.05 DELIVERY, STORAGE, AND HANDLING

- A. Deliver products to site in sealed and labeled containers; inspect to verify acceptability.
- B. Container Label: Include manufacturer's name, type of paint, brand name, lot number, brand code, coverage, surface preparation, drying time, cleanup requirements, color designation, and instructions for mixing and reducing.
- C. Paint Materials: Store at minimum ambient temperature of 45 degrees F (7 degrees C) and a maximum of 90 degrees F (32 degrees C), in ventilated area, and as required by manufacturer's instructions.

1.06 FIELD CONDITIONS

- A. Do not apply materials when surface and ambient temperatures are outside the temperature ranges required by the paint product manufacturer.
- B. Follow manufacturer's recommended procedures for producing best results, including testing of substrates, moisture in substrates, and humidity and temperature limitations.
- C. Provide lighting level of 80 ft candles (860 lx) measured mid-height at substrate surface.

PART 2 PRODUCTS

2.01 MANUFACTURERS

- A. Provide paints and finishes used in any individual system from the same manufacturer; no exceptions.
- B. Paints:
 - 1. Behr Process Corporation: www.behr.com.
 - 2. Benjamin Moore & Company: www.benjaminmoore.com.
 - 3. PPG Paints: www.ppgpaints.com/sle.
 - 4. Sherwin-Williams Company: www.sherwin-williams.com.
 - 5. Valspar Corporation: www.valsparpaint.com.
- C. Primer Sealers: Same manufacturer as top coats.
- D. Substitutions: See Section 01 6000 - Product Requirements.

2.02 PAINTS AND FINISHES - GENERAL

- A. Paints and Finishes: Ready mixed, unless intended to be a field-catalyzed paint.
 - 1. Provide paints and finishes of a soft paste consistency, capable of being readily and uniformly dispersed to a homogeneous coating, with good flow and brushing properties, and capable of drying or curing free of streaks or sags.
 - 2. Provide materials that are compatible with one another and the substrates indicated under conditions of service and application, as demonstrated by manufacturer based on testing and field experience.
 - 3. Supply each paint material in quantity required to complete entire project's work from a single production run.
 - 4. Do not reduce, thin, or dilute paint or finishes or add materials unless such procedure is specifically described in manufacturer's product instructions.
- B. Sheens: Provide the sheens specified; where sheen is not specified, sheen will be selected later by Architect from the manufacturer's full line.
- C. Colors: As indicated on drawings.
 - 1. Allow for minimum of three colors for each system, unless otherwise indicated, without additional cost to Owner.
 - 2. Extend colors to surface edges; colors may change at any edge as directed by Architect.
 - 3. In finished areas, finish pipes, ducts, conduit, and equipment the same color as the wall/ceiling they are mounted on/under.

2.03 PAINT SYSTEMS - INTERIOR

- A. Paint I-OP - Interior Surfaces to be Painted, Unless Otherwise Indicated: Including gypsum board, uncoated steel, shop primed steel, galvanized steel, and aluminum.

1. Two top coats and one coat primer.
 2. Top Coat(s): Interior Latex, flat; MPI #44.
 - a. Products:
 3. Primer: As recommended by top coat manufacturer for specific substrate.
- B. Paint I-OP-MD-DT - Medium Duty Door/Trim: For surfaces subject to frequent contact by occupants, including metals:
1. Medium duty applications include doors, door frames, and structural steel to above ceiling or 14 feet 7 inches above finished floor.
 2. Two top coats and one coat primer.
 3. Top Coat(s): Interior Light Industrial Coating, Water Based; MPI 153.
 4. Primer: As recommended by top coat manufacturer for specific substrate.
- C. Paint I-OP-DF - Dry Fall: Metals; exposed structure unless noted otherwise and overhead-mounted services, including shop primed steel deck, structural steel, metal fabrications, galvanized ducts, galvanized conduit, and galvanized piping.
1. One top coat colors to be selected by Architect.
 2. Top Coat: Latex Dry Fall; MPI #118.
 3. Primer: As recommended by top coat manufacturer for specific substrate.

2.04 ACCESSORY MATERIALS

- A. Accessory Materials: Provide primers, sealers, cleaning agents, cleaning cloths, sanding materials, and clean-up materials as required for final completion of painted surfaces.
- B. Patching Material: Latex filler.
- C. Fastener Head Cover Material: Latex filler.

PART 3 EXECUTION

3.01 EXAMINATION

- A. Do not begin application of paints and finishes until substrates have been properly prepared.
- B. Verify that surfaces are ready to receive work as instructed by the product manufacturer.
- C. Examine surfaces scheduled to be finished prior to commencement of work. Report any condition that may potentially effect proper application.
- D. Test shop-applied primer for compatibility with subsequent cover materials.

3.02 PREPARATION

- A. Clean surfaces thoroughly and correct defects prior to application.
- B. Prepare surfaces using the methods recommended by the manufacturer for achieving the best result for the substrate under the project conditions.
- C. Remove surface appurtenances, including electrical plates, hardware, light fixture trim, escutcheons, and fittings, prior to preparing surfaces or finishing.
- D. Seal surfaces that might cause bleed through or staining of topcoat.
- E. Gypsum Board: Fill minor defects with filler compound. Spot prime defects after repair.
- F. Aluminum: Remove surface contamination and oils and wash with solvent according to SSPC-SP 1.
- G. Galvanized Surfaces:
 1. Remove surface contamination and oils and wash with solvent according to SSPC-SP 1.
 2. Prepare surface according to SSPC-SP 2.
- H. Ferrous Metal:
 1. Solvent clean according to SSPC-SP 1.
 2. Shop-Primed Surfaces: Sand and scrape to remove loose primer and rust. Feather edges to make touch-up patches inconspicuous. Clean surfaces with solvent. Prime bare steel surfaces. Re-prime entire shop-primed item.

3. Remove rust, loose mill scale, and other foreign substances using methods recommended in writing by paint manufacturer and SSPC-SP3. Protect from corrosion until coated.

I. Metal Doors to be Painted: Prime metal door top and bottom edge surfaces.

3.03 APPLICATION

- A. Apply products in accordance with manufacturer's written instructions and recommendations in "MPI Architectural Painting Specification Manual".
- B. Where adjacent sealant is to be painted, do not apply finish coats until sealant is applied.
- C. Do not apply finishes to surfaces that are not dry. Allow applied coats to dry before next coat is applied.
- D. Apply each coat to uniform appearance in thicknesses specified by manufacturer.
- E. Dark Colors and Deep Clear Colors: Regardless of number of coats specified, apply as many coats as necessary for complete hide.
- F. Sand wood and metal surfaces lightly between coats to achieve required finish.
- G. Vacuum clean surfaces of loose particles. Use tack cloth to remove dust and particles just prior to applying next coat.
- H. Reinstall electrical cover plates, hardware, light fixture trim, escutcheons, and fittings removed prior to finishing.

END OF SECTION

SECTION 09 9600
HIGH-PERFORMANCE COATINGS

PART 1 GENERAL

1.01 SECTION INCLUDES

- A. High performance coatings.
- B. Surface preparation.

1.02 RELATED REQUIREMENTS

- A. Section 09 9123 - Interior Painting.

1.03 REFERENCE STANDARDS

- A. MPI (APL) - Master Painters Institute Approved Products List; Master Painters and Decorators Association; current edition, www.paintinfo.com.
- B. MPI (APSM) - Master Painters Institute Architectural Painting Specification Manual; Current Edition, www.paintinfo.com.

1.04 SUBMITTALS

- A. See Section 01 3000 - Administrative Requirements for submittal procedures.
- B. Product Data: Provide complete list of all products to be used, with the following information for each:
 - 1. Manufacturer's name, product name and/or catalog number, and general product category (e.g. "alkyd enamel").
 - 2. MPI product number (e.g. MPI #47).
 - 3. Cross-reference to specified coating system(s) product is to be used in; include description of each system.
- C. Product Data: Provide data indicating coating materials.
- D. Manufacturer's Installation Instructions: Submit product technical data sheets, and indicate special procedures and perimeter conditions requiring special attention.
- E. Maintenance Data: Include cleaning procedures and repair and patching techniques.
- F. Maintenance Materials: Furnish the following for Owner's use in maintenance of project.
 - 1. Extra Coating Materials: 1 gallon (4 liters) of each type and color.
 - 2. Label each container with manufacturer's name, product number, color number, and room names and numbers where used.

1.05 DELIVERY, STORAGE, AND HANDLING

- A. Deliver products to site in sealed and labeled containers; inspect to verify acceptability.
- B. Container Label: Include manufacturer's name, type of coating, brand name, lot number, brand code, coverage, surface preparation, drying time, cleanup requirements, color designation, and instructions for mixing and reducing.
- C. Coating Materials: Store at minimum ambient temperature of 45 degrees F (7 degrees C) and a maximum of 90 degrees F (32 degrees C), in ventilated area, and as required by manufacturer's instructions.

1.06 FIELD CONDITIONS

- A. Follow manufacturer's recommended procedures for producing best results, including testing of substrates, moisture in substrates, and humidity and temperature limitations.

PART 2 PRODUCTS

2.01 MANUFACTURERS

- A. Provide high performance coating products from the same manufacturer.
- B. High-Performance Coatings:
 - 1. Benjamin Moore & Company; Corotech Coatings: www.corotechcoatings.com.

2. PPG Paints: www.ppgpaints.com/sle.
3. Sherwin-Williams Company: www.protective.sherwin-williams.com/industries.
4. Substitutions: See Instructions to Bidders, Article 13

2.02 HIGH-PERFORMANCE COATINGS

- A. MPI Standards: Provide products that comply with MPI standards indicated and are listed in "MPI Approved Products List."

2.03 TOP COAT MATERIALS

- A. Coatings - General: Provide complete multi-coat systems formulated and recommended by manufacturer for the applications indicated, in the thicknesses indicated; number of coats specified does not include primer or filler coat.
 1. Colors: Selected from manufacturer's standard colors.
- B. Epoxy Coating:
 1. Top Coat(s): Light Industrial Coating, Interior, Water Based; MPI #151.
 2. Primer: As recommended by coating manufacturer for specific substrate.

PART 3 EXECUTION

3.01 EXAMINATION

- A. Verify existing conditions before starting work.
- B. Do not begin application of coatings until substrates have been properly prepared.
- C. Verify that substrate surfaces are ready to receive work as instructed by the coating manufacturer. Obtain and follow manufacturer's instructions for examination and testing of substrates.
- D. Examine surfaces scheduled to be finished prior to commencement of work. Report any condition that may potentially affect proper application.

3.02 PREPARATION

- A. Clean surfaces of loose foreign matter.
- B. Remove substances that would bleed through finished coatings. If unremovable, seal surface with shellac.
- C. Remove finish hardware, fixture covers, and accessories and store.
- D. Galvanized Surfaces:
 1. Repair galvanized surface, welds, field produce holes, etc. with zinc rich primer.
- E. Protect adjacent surfaces and materials not receiving coating from spatter and overspray; mask if necessary to provide adequate protection. Repair damage.

3.03 PRIMING

- A. Apply primer to all surfaces to receive high performance coating, unless specifically not required by coating manufacturer. Apply in accordance with coating manufacturer's instructions.

3.04 COATING APPLICATION

- A. Apply coatings in accordance with manufacturer's written instructions, to thicknesses specified and recommendations in "MPI Architectural Painting and Specification Manual".
- B. Apply in uniform thickness coats, without runs, drips, pinholes, brush marks, or variations in color, texture, or finish. Finish edges, crevices, corners, and other changes in dimension with full coating thickness.

3.05 CLEANING

- A. Clean surfaces immediately of overspray, splatter, and excess material.
- B. After coating has cured, clean and replace finish hardware, fixtures, and fittings previously removed.

3.06 PROTECTION

- A. Protect finished work from damage.

END OF SECTION

SECTION 10 1101
VISUAL DISPLAY BOARDS

PART 1 GENERAL

1.01 SECTION INCLUDES

- A. Markerboards and Tackboards.

1.02 RELATED REQUIREMENTS

1.03 REFERENCE STANDARDS

- A. ASTM E84 - Standard Test Method for Surface Burning Characteristics of Building Materials; 2017.

1.04 SUBMITTALS

- A. See Section 01 3000 - Administrative Requirements, for submittal procedures.
- B. Product Data: Provide manufacturer's data on markerboard, tackboard, tackboard surface covering, trim, and accessories.
- C. Shop Drawings: Indicate wall elevations, dimensions, joint locations, special anchor details.
- D. Samples: Submit color charts for selection of color and texture of markerboard, tackboard, tackboard surface covering, and trim.
- E. Maintenance Data: Include data on regular cleaning, stain removal.

1.05 QUALITY ASSURANCE

- A. Manufacturer Qualifications: Company specializing in manufacturing the products specified in this section with minimum three years documented experience.

1.06 WARRANTY

- A. See Section 01 7800 - Closeout Submittals, for additional warranty requirements.
- B. Provide five year warranty for markerboard to include warranty against discoloration due to cleaning, crazing or cracking, and staining.

PART 2 PRODUCTS

2.01 MANUFACTURERS

- A. Visual Display Boards:
 - 1. Claridge Products and Equipment, Inc: www.claridgeproducts.com.
 - 2. MooreCo, Inc: www.moorecoinc.com.
 - 3. Polyvision Corporation (Nelson Adams): www.polyvision.com.
 - 4. Substitutions: See Section 01 6000 - Product Requirements.

2.02 VISUAL DISPLAY BOARDS

- A. Markerboards: Porcelain enamel on steel, laminated to core, surface finish suitable for markers and projection.
 - 1. Color: White.
 - 2. Steel Face Sheet Thickness: 24 gage, 0.0239 inch (0.61 mm).
 - 3. Core: Fiberboard, 1/2 inch (13 mm) thick, laminated to face sheet.
 - 4. Backing: Aluminum foil, laminated to core.
 - 5. Height: 48 inches (1220 mm).
 - 6. Length: 8 feet (2440 mm), in one piece.
 - 7. Frame: Extruded aluminum, with concealed fasteners.
 - 8. Frame Finish: Anodized, natural.
 - 9. Accessories: Provide chalk tray and map rail.
- B. Tackboards: Composition cork.
 - 1. Cork Thickness: 1/4 inch (6 mm).
 - 2. Color: As selected from manufacturer's full range.
 - 3. Backing: Hardboard, 1/4 inch (6 mm) thick, laminated to tack surface.

4. Surface Burning Characteristics: Flame spread index of 25, maximum, and smoke developed index of 450, maximum, when tested in accordance with ASTM E84.
5. Height: 48 inches (1220 mm).
6. Length: 48 inches (1220 mm), in one piece.
7. Frame: Extruded aluminum, with concealed fasteners.
8. Frame Finish: Anodized, natural.
9. Accessories: Provide map rail.

2.03 ACCESSORIES

- A. Map Rail: Extruded aluminum, manufacturer's standard profile, with cork insert and runners for accessories; 1 inch (25 mm) wide overall, full width of frame.
- B. Map Supports: Formed aluminum sliding hooks and roller brackets to fit map rail.
- C. Temporary Protective Cover: Sheet polyethylene, 8 mil (0.2 mm) thick.
- D. Chalk Tray: Aluminum, manufacturer's standard profile, one piece full length of chalkboard, molded ends, concealed fasteners, same finish as frame.
- E. Mounting Brackets: Concealed.

PART 3 EXECUTION

3.01 EXAMINATION

- A. Verify that field measurements are as indicated.
- B. Verify that internal wall blocking is ready to receive work and positioning dimensions are as indicated on shop drawings.

3.02 INSTALLATION

- A. Install boards in accordance with manufacturer's instructions.
- B. Secure units level and plumb.

3.03 CLEANING

- A. Clean board surfaces in accordance with manufacturer's instructions.
- B. Cover with protective cover, taped to frame.
- C. Remove temporary protective cover at Date of Substantial Completion.

END OF SECTION

SECTION 10 1400

SIGNAGE

PART 1 GENERAL

1.01 SECTION INCLUDES

- A. Room and door signs.
- B. Emergency evacuation maps.
- C. Building identification signs.
- D. Plaque.

1.02 RELATED REQUIREMENTS

1.03 REFERENCE STANDARDS

- A. 36 CFR 1191 - Americans with Disabilities Act (ADA) Accessibility Guidelines for Buildings and Facilities; Architectural Barriers Act (ABA) Accessibility Guidelines; current edition.
- B. ADA Standards - Americans with Disabilities Act (ADA) Standards for Accessible Design; 2010.
- C. ICC A117.1 - Accessible and Usable Buildings and Facilities; 2017.

1.04 SUBMITTALS

- A. See Section 01 3000 - Administrative Requirements, for submittal procedures.
- B. Product Data: Manufacturer's printed product literature for each type of sign, indicating sign styles, font, foreground and background colors, locations, overall dimensions of each sign.
- C. Signage Schedule: Provide information sufficient to completely define each sign for fabrication, including room number, room name, other text to be applied, sign and letter sizes, fonts, and colors.
 - 1. When room numbers to appear on signs differ from those on drawings, include the drawing room number on schedule.
 - 2. When content of signs is indicated to be determined later, request such information from Owner through Architect at least 2 months prior to start of fabrication; upon request, submit preliminary schedule.
 - 3. Submit for approval by Owner through Architect prior to fabrication.
- D. Selection Samples: Where colors are not specified, submit two sets of color selection charts or chips.

1.05 QUALITY ASSURANCE

- A. Manufacturer Qualifications: Company specializing in manufacturing the products specified in this section with minimum three years of documented experience.

1.06 DELIVERY, STORAGE, AND HANDLING

- A. Package signs as required to prevent damage before installation.
- B. Package room and door signs in sequential order of installation, labeled by floor or building.
- C. Store tape adhesive at normal room temperature.

1.07 FIELD CONDITIONS

- A. Do not install tape adhesive when ambient temperature is lower than recommended by manufacturer.
- B. Maintain this minimum temperature during and after installation of signs.

PART 2 PRODUCTS

2.01 MANUFACTURERS

- A. Flat Signs:
 - 1. Best Sign Systems, Inc: www.bestsigns.com.
 - 2. Cosco Industries (ADA signs); ADA Series 1: www.coscoarchitecturalsigns.com.

3. Inpro: www.inprocorp.com/#sle.
 4. Mohawk Sign Systems, Inc: www.mohawksign.com.
 5. Seton Identification Products: www.seton.com/aec.
 6. Substitutions: See Section 01 6000 - Product Requirements.
- B. Dimensional Letter Signs:
1. Cosco Industries: www.coscoarchitecturalsigns.com.
 2. Inpro: www.inprocorp.com/#sle.
 3. Gemini Sign Letters: www.geminisignletters.com
 4. Substitutions: See Section 01 6000 - Product Requirements.
- C. Plaques:
1. Cosco Industries; Cast Aluminum: www.coscoarchitecturalsigns.com.
 2. Gemini Plaques; Case Aluminum: www.geminiplaques.com.
 3. Impact Sigs; Cast Aluminum: www.impactsigns.com
 4. Mathews Architectural Products; Cast Aluminum: www.mathewsid.com
 5. Substitutions: See Section 01 6000 - Product Requirements.

2.02 SIGNAGE APPLICATIONS

- A. Accessibility Compliance: Signs are required to comply with ADA Standards and ICC A117.1, unless otherwise indicated; in the event of conflicting requirements, comply with the most comprehensive and specific requirements.
- B. Room and Door Signs: Provide a sign for every doorway, whether it has a door or not, not including corridors, lobbies, and similar open areas.
1. Sign Type: Flat signs with engraved panel media as specified.
 2. Provide "tactile" signage, with letters raised minimum 1/32 inch (0.8 mm) and Grade II braille.
 3. Character Height: 1 inch (25 mm).
 4. Sign Height: 4 to 6 inches ((100-150mm mm), unless otherwise indicated.
 5. Office Doors: Identify with the room numbers indicated on drawings; in addition, provide "window" section for replaceable occupant name.
 6. Conference and Meeting Rooms: Identify with the room names and numbers indicated on drawings; in addition, provide "window" section with sliding "In Use/Vacant" indicator.
 7. Service Rooms: Identify with the room names and numbers indicated on drawings.
 8. Rest Rooms: Identify with pictograms, the names "MEN" and "WOMEN", room numbers indicated on the drawings,.
- C. Emergency Evacuation Maps:
1. Allow for 3 maps.
 2. Map content to be provided by Owner.
 3. Use clear plastic panel silk-screened on reverse, in brushed aluminum frame, screw-mounted.
- D. Building Identification Signs:
1. Use individual metal letters as shown on the drawings.
 2. Mount on outside wall in location indicated on drawings.
- E. Plaque: One cast aluminum building sign identifying the name of the facility and the names of all members involved.

2.03 SIGN TYPES

- A. Flat Signs: Signage media without frame.
1. Edges: Square.
 2. Corners: Radiused.
 3. Wall Mounting of One-Sided Signs: Tape adhesive.
- B. Color and Font: Unless otherwise indicated:
1. Character Font: Helvetica, Arial, or other sans serif font.
 2. Character Case: Upper case only.

3. Background Color: As selected from manufacturer's full range. .
4. Character Color: Contrasting color, as selected from manufacturer's full range.

2.04 TACTILE SIGNAGE MEDIA

- A. Engraved Panels: Laminated colored plastic; engraved through face to expose core as background color:
 1. Total Thickness: 1/8 inch (3 mm).

2.05 NON-TACTILE SIGNAGE MEDIA

- A. Silk Screened Plastic Panels: Letters and graphics silk screened onto reverse side of plastic surface:
 1. Sign Color: Clear.
 2. Total Thickness: 1/8 inch (3 mm).

2.06 PLAQUES

- A. Metal Plaques:
 1. Metal: Aluminum casting.
 2. Single line boarder profile, brushed aluminum finish.
 3. Textured background, matte painted, color selected by architect.
 4. Plaque size: 30" x 20" (762 x 508)
 5. Mounting: Basis of design; Invisibule Edge by Mathews Architetural Products.
 6. Text: Provided by architect.

2.07 DIMENSIONAL LETTERS

- A. Metal Letters:
 1. Metal: Stainless steel sheet, flat.
 2. Finish: Brushed, satin.
 3. Thickness 3/8"
 4. Letter Size: As shown on the drawings
 5. Font: To be slected by architect from manufacturer's full range.
 6. Text and layout: As indicated on the drawings.
 7. Mounting: Concealed Studs.

2.08 ACCESSORIES

- A. Concealed Screws & Studs: Stainless steel.
- B. Tape Adhesive: Double sided tape, permanent adhesive.

PART 3 EXECUTION

3.01 EXAMINATION

- A. Verify that substrate surfaces are ready to receive work.

3.02 INSTALLATION

- A. Install in accordance with manufacturer's instructions.
- B. Install neatly, with horizontal edges level.
- C. Locate signs and mount at heights indicated on drawings and in accordance with ADA Standards and ICC A117.1.
- D. Protect from damage until Substantial Completion; repair or replace damaged items.

END OF SECTION

SECTION 10 2113.19
PLASTIC TOILET COMPARTMENTS

PART 1 GENERAL

1.01 SECTION INCLUDES

- A. Phenolic toilet compartments.

1.02 RELATED REQUIREMENTS

1.03 REFERENCE STANDARDS

- A. ASTM A666 - Standard Specification for Annealed or Cold-Worked Austenitic Stainless Steel Sheet, Strip, Plate, and Flat Bar; 2015.

1.04 ADMINISTRATIVE REQUIREMENTS

- A. Coordination: Coordinate the work with placement of support framing and anchors in walls and ceilings.

1.05 SUBMITTALS

- A. See Section 01 3000 - Administrative Requirements, for submittal procedures.
- B. Product Data: Provide data on panel construction, hardware, and accessories.
- C. Shop Drawings: Indicate partition plan, elevation views, dimensions, details of wall supports, door swings.
- D. Samples: Submit two samples of partition panels, 4 by 4 inch (101.6 by 101.6 mm) in size illustrating panel finish, color, and sheen.
- E. Manufacturer's Installation Instructions: Indicate special procedures.

PART 2 PRODUCTS

2.01 MANUFACTURERS

- A. Phenolic Toilet Compartments:
 - 1. All American Metal Corp - AAMCO: www.allamericanmetal.com/#sle.
 - 2. Partition Systems International of South Carolina; Phenolic Toilet Partitions: www.psisc.com/#sle.
 - 3. Bradley. www.bradleycorp.com
 - 4. Substitutions: Section 01 6000 - Product Requirements.

2.02 PHENOLIC TOILET COMPARTMENTS

- A. Toilet Compartments: Factory fabricated doors, pilasters, and divider panels made of solid phenolic core panels with integral melamine finish, floor-mounted headrail-braced.
 - 1. Color: Single color as selected.
- B. Doors:
 - 1. Thickness: 3/4 inch (19 mm).
 - 2. Width: 24 inch (610 mm).
 - 3. Width for Handicapped Use: 36 inch (915 mm), out-swinging.
 - 4. Height: 58 inch (1473 mm).
- C. Panels:
 - 1. Thickness: 1/2 inch (13 mm).
 - 2. Height: 58 inch (1473 mm).
 - 3. Depth: As indicated on drawings.
- D. Pilasters:
 - 1. Thickness: 3/4 inch (19 mm).
 - 2. Width: As required to fit space; minimum 3 inch (76 mm).

2.03 ACCESSORIES

- A. Pilaster Shoes: Formed ASTM A666, Type 304 stainless steel with No. 4 finish, 3 inch (76 mm) high, concealing floor fastenings.
- B. Head Rails: Hollow stainless steel, 1 inch by 1-1/2 inch (25 mm by 38 mm) size, with anti-grip profile and cast socket wall brackets.
- C. Pilaster Brackets: Polished stainless steel.
- D. Wall Brackets: Continuous type, polished stainless steel.
- E. Attachments, Screws, and Bolts: Stainless steel, tamper proof type.
- F. Hardware: Polished stainless steel:
 - 1. Pivot hinges, gravity type, adjustable for door close positioning; two per door.
 - 2. Door Latch: Slide type with exterior emergency access feature.
 - 3. Door strike and keeper with rubber bumper; mounted on pilaster in alignment with door latch.
 - 4. Coat hook with rubber bumper; one per compartment, mounted on door.
 - 5. Provide door pull for outswinging doors.

PART 3 EXECUTION

3.01 EXAMINATION

- A. Verify that field measurements are as indicated.
- B. Verify correct spacing of and between plumbing fixtures.
- C. Verify correct location of built-in framing, anchorage, and bracing.

3.02 INSTALLATION

- A. Install partitions secure, rigid, plumb, and level in accordance with manufacturer's instructions.
- B. Maintain 3/8 inch to 1/2 inch (9 mm to 13 mm) space between wall and panels and between wall and end pilasters.
- C. Attach panel brackets securely to walls using anchor devices.
- D. Attach panels and pilasters to brackets. Locate head rail joints at pilaster center lines.
- E. Field touch-up of scratches or damaged finish will not be permitted. Replace damaged or scratched materials with new materials.

3.03 ADJUSTING

- A. Adjust and align hardware to uniform clearance at vertical edge of doors, not exceeding 3/16 inch (5 mm).
- B. Adjust hinges to position doors in partial opening position when unlatched. Return out-swinging doors to closed position.
- C. Adjust adjacent components for consistency of line or plane.

END OF SECTION

SECTION 10 2123
CUBICLE CURTAINS AND TRACK

PART 1 GENERAL

1.01 SECTION INCLUDES

- A. Suspended overhead metal curtain track and guides.
- B. Curtains.

1.02 RELATED REQUIREMENTS

- A. Section 09 5100 - Acoustical Ceilings: Suspended ceiling system to support track.

1.03 REFERENCE STANDARDS

- A. ASTM E84 - Standard Test Method for Surface Burning Characteristics of Building Materials; 2017.

1.04 SUBMITTALS

- A. See Section 01 3000 - Administrative Requirements, for submittal procedures.
- B. Product Data: Provide data for curtain fabric characteristics.
- C. Shop Drawings: Indicate a reflected ceiling plan view of curtain track, hangers and suspension points, attachment details, schedule of curtain sizes.
- D. Samples: Submit 12 by 12 inch (300 by 300 mm) sample patch of curtain cloth with representative top, bottom, and edge hem stitch detail, heading with reinforcement, bottom weight, and carrier attachment to curtain header.
- E. Samples: Submit 12 inch (300 mm) sample length of curtain track including typical splice, wall and ceiling hanger, and escutcheon.
- F. Manufacturer's Installation Instructions: Indicate special procedures, perimeter conditions requiring special attention.
- G. Maintenance Data: Include recommended cleaning methods and materials and stain removal methods.
- H. Maintenance Materials: Furnish the following for Owner's use in maintenance of project.
 - 1. See Section 01 6000 - Product Requirements, for additional provisions.
 - 2. Extra Curtains: one of each type and size.
 - 3. Extra Carriers: Ten.

1.05 DELIVERY, STORAGE, AND HANDLING

- A. Accept curtain materials on site and inspect for damage.
- B. Store curtain materials on site and deliver to Owner for installation when requested.

PART 2 PRODUCTS

2.01 MANUFACTURERS

- A. Cubicle Track and Curtains:
 - 1. A. R. Nelson Co: www.arnelson.com.
 - 2. C/S General Cubicle: www.c-sgroup.com/cubicle-track-curtains.
 - 3. Imperial Fastener Co., Inc: www.imperialfastener.com.
 - 4. Inpro: www.inprocorp.com/#sle.
 - 5. Substitutions: See Section 01 6000 - Product Requirements.

2.02 TRACKS AND TRACK COMPONENTS

- A. Track: Extruded aluminum sections; one piece per cubicle track run; dual channel profile.
 - 1. Structural Performance: Capable of supporting vertical test load of 50 lbs (23 kg) without visible deflection of track or damage to supports, safely supporting moving loads, and sufficiently rigid to resist visible deflection and without permanent set.
 - 2. Track End Stop, Tees, and Y's: To fit track section.

3. Track Bends: Minimum 12 inch (300 mm) radius; fabricated without deformation of track section or impeding movement of carriers.
 4. Suspension Rods: Tubular Aluminum sections, sized to support design loads and designed to receive attachment from track and ceiling support.
 5. Escutcheons to Suspension Rods: Aluminum.
 6. Finish on Exposed Surfaces: Clear anodized finish.
- B. Curtain Carriers: Nylon slider to accurately fit track; designed to eliminate bind when curtain is pulled; fitted to curtain to prevent accidental curtain removal; 2 carriers per foot (6 per meter) of track length.
- C. Wand: Aluminum hollow section, attached to lead carrier, for pull-to-close action.

2.03 CURTAINS

- A. Curtain Materials:
1. Flame spread index of 25, maximum; smoke developed index of 450, maximum; when tested in accordance with ASTM E84.
 2. Curtain: Close weave polyester; anti-bacterial, self deodorizing, sanitized, and preshrunk.
 3. Curtain: Color and pattern selected by architect from manufacturer's full line.
 4. Open Mesh Cloth: Open weave to permit air circulation; flameproof material, same color as curtain.
- B. Curtain Fabrication:
1. Manufacture curtains of one piece, sized 10 percent wider than track length. Terminate curtain 12 inches (304.8 mm) from floor.
 2. Tracks to be set at 9'-4" above floor.
 3. Include open mesh cloth at top 12 inches (304.8 mm) of curtain for room air circulation.
 4. Curtain Heading: Triple thickness 2 inches (50 mm) wide, with stitched button holes for carriers 6 inches (150 mm) on center, double fold bottom hem 2 inches (50 mm) wide with lead weights included. Lock stitch seams in two rows. Turn seam edges and lock stitch.

PART 3 EXECUTION

3.01 EXAMINATION

- A. Verify that surfaces and supports above ceiling are ready to receive work of this Section.
- B. Verify that field measurements are as indicated.

3.02 INSTALLATION

- A. Install curtain track to be secure, rigid, and true to ceiling line.
- B. Install end cap and stop device.
- C. Suspend track from ceiling system and/or structure above.
- D. Install curtains on carriers ensuring smooth operation.

3.03 SCHEDULES

- A. Treatment Rooms: Nylon type, track suspended from open structure above. Each bed receives its own curtain, see plans for locations.

END OF SECTION

SECTION 10 2600
WALL AND DOOR PROTECTION

PART 1 GENERAL

1.01 SECTION INCLUDES

- A. Corner guards.
- B. Protective wall covering.

1.02 RELATED REQUIREMENTS

1.03 REFERENCE STANDARDS

- A. ASTM D256 - Standard Test Methods for Determining the Izod Pendulum Impact Resistance of Plastics; 2010, with Editorial Revision (2015).
- B. ASTM F476 - Standard Test Methods for Security of Swinging Door Assemblies; 2014.
- C. ASTM G21 - Standard Practice for Determining Resistance of Synthetic Polymeric Materials to Fungi; 2015.

1.04 SUBMITTALS

- A. See Section 01 3000 - Administrative Requirements, for submittal procedures.
- B. Product Data: Indicate physical dimensions, features, and anchorage details.
- C. Shop Drawings: Include plans, elevation, sections, and attachment details.
- D. Samples: Submit samples illustrating component design, configurations, joinery, color and finish.
 - 1. Submit two sections of corner guards, 24 inches (610 mm) long.
 - 2. Submit two samples of protective wall covering, 6 by 6 inches (152 by 152 mm) square.
- E. Maintenance Materials: Furnish the following for Owner's use in maintenance of project:
 - 1. See Section 01 6000 - Product Requirements, for additional provisions.
- F. Maintenance Data: For each type of product. Include information regarding recommended and potentially detrimental cleaning materials and methods.

1.05 DELIVERY, STORAGE, AND HANDLING

- A. Deliver wall and door protection items in original, undamaged protective packaging. Label items to designate installation locations.
- B. Protect work from moisture damage.
- C. Protect work from UV light damage.
- D. Do not deliver products to project site until areas for storage and installation are fully enclosed, and interior temperature and humidity are in conformance with manufacturer's recommendations for each type of item.
- E. Store products in either horizontal or vertical position, in conformance with manufacturer's instructions.

1.06 WARRANTY

- A. See Section 01 7800 - Closeout Submittals, for additional warranty requirements.

PART 2 PRODUCTS

2.01 MANUFACTURERS

- A. Corner Guards:
 - 1. Babcock-Davis: www.babcockdavis.com/#SLE.
 - 2. Inpro: www.inprocorp.com.
 - 3. Nystrom, Inc: www.nystrom.com/#SLE.
 - 4. Substitutions: See Section 01 6000 - Product Requirements.
- B. Protective Wall Covering:

1. Construction Specialties, Inc: www.c-sgroup.com.
2. Lumior: www.lumicor.com
3. Koroseal: www.koroseal.com
4. Substitutions: See Section 01 6000 - Product Requirements.

2.02 PERFORMANCE CRITERIA

- A. Impact Strength: Unless otherwise noted, provide protection products and assemblies that have been successfully tested for conformance to applicable provisions of ASTM D256 and/or ASTM F476.
- B. Fungal Resistance: Unless otherwise noted, provide protection products and assemblies which pass ASTM G21 testing.

2.03 PRODUCT TYPES

- A. Corner Guards - Flush Mounted:
 1. Material: Type 304 stainless steel, No. 4 finish, 16 gage, 36 inch (915 mm) long.
 2. Performance: Resist lateral impact force of 100 lbs (445 N) at any point without damage or permanent set.
 3. Width of Wings: 2 inches (51 mm).
 4. Corner: Square.
 5. Length: One piece.
- B. Protective Wall Covering:
 1. Material: High-impact acrylic-modified vinyl.
 2. Material: Polyethylene terephthalate (PET or PETG); PVC and PBTs-free.
 3. Thickness: 0.040 inch (1.02 mm).
 4. Color: As selected from manufacturer's standard colors.
 5. Pattern: Decorative pattern.
 6. Texture: Suede.
 7. Accessories: Provide manufacturer's standard color-matched trim and moldings.
 8. Mounting: Adhesive.

2.04 FABRICATION

- A. Fabricate components with tight joints, corners and seams.
- B. Form end trim closure by capping and finishing smooth.

PART 3 EXECUTION

3.01 EXAMINATION

- A. Verify that field measurements are as indicated on drawings.
- B. Verify that substrate surfaces for adhered items are clean and smooth.
- C. Start of installation constitutes acceptance of project conditions.

3.02 INSTALLATION

- A. Install components in accordance with manufacturer's instructions, level and plumb, secured rigidly in position to supporting construction.
- B. Position corner guard 6 inch (152.4 mm) above finished floor to 3'-6" inches high (1066.8 mm high).
- C. Position protective wall covering where identified on plans.
 1. Counter Installation: Set on top of backsplash and continue to bottom of wall cabinets above.
 2. Hand Wash Sink Installation: Set 4" from floor and continue up the wall 7'-0".
 3. Apply adhesive with 1/8 inch (3.2 mm) V-notch trowel to an area of wall surface that can be completed within cure time of the adhesive.
 4. Install trim pieces as required for a complete installation. Allow tolerance for thermal movement.
 5. Use a roller to ensure maximum contact with adhesive.

6. At inside and outside corners cut covering sheets to facilitate installation of trim pieces or corner guards.

3.03 CLEANING

- A. Clean wall and door protection items of excess adhesive, dust, dirt, and other contaminants.

3.04 SCHEDULE

- A. Corner Guards: Hall H1-H3 & H6-H8, Install corner guards at all outside corners.
- B. Protective Wall Covering: Where indicated on plans.

END OF SECTION

SECTION 10 2800
TOILET, BATH, AND LAUNDRY ACCESSORIES

PART 1 GENERAL

1.01 SECTION INCLUDES

- A. Commercial toilet accessories.
- B. Under-lavatory pipe supply covers.
- C. Utility room accessories.

1.02 RELATED REQUIREMENTS

1.03 REFERENCE STANDARDS

- A. ADA Standards - Americans with Disabilities Act (ADA) Standards for Accessible Design; 2010.
- B. ASTM C1036 - Standard Specification for Flat Glass; 2016.
- C. ASTM C1503 - Standard Specification for Silvered Flat Glass Mirror; 2008 (Reapproved 2013).
- D. ASTM E84 - Standard Test Method for Surface Burning Characteristics of Building Materials; 2017.
- E. ASTM G21 - Standard Practice for Determining Resistance of Synthetic Polymeric Materials to Fungi; 2015.
- F. ICC A117.1 - Accessible and Usable Buildings and Facilities; 2017.

1.04 ADMINISTRATIVE REQUIREMENTS

- A. Coordinate the work with the placement of internal wall reinforcement, concealed ceiling supports, and reinforcement of toilet partitions to receive anchor attachments.

1.05 SUBMITTALS

- A. See Section 01 3000 - Administrative Requirements, for submittal procedures.
- B. Product Data: Submit data on accessories describing size, finish, details of function, and attachment methods.

PART 2 PRODUCTS

2.01 MANUFACTURERS

- A. Commercial Toilet, Shower, and Bath Accessories:
 - 1. AJW Architectural Products: www.ajw.com.
 - 2. American Specialties, Inc: www.americanspecialties.com.
 - 3. Bradley Corporation: www.bradleycorp.com.
 - 4. Georgia-Pacific Professional: www.blue-connect.com.
 - 5. Substitutions: Section 01 6000 - Product Requirements.

2.02 MATERIALS

- A. Accessories - General: Shop assembled, free of dents and scratches and packaged complete with anchors and fittings, steel anchor plates, adapters, and anchor components for installation.
 - 1. Grind welded joints smooth.
 - 2. Fabricate units made of metal sheet or seamless sheets, with flat surfaces.
- B. Mirror Glass: Annealed float glass, ASTM C1036 Type I, Class 1, Quality Q2, with silvering, protective and physical characteristics complying with ASTM C1503.

2.03 FINISHES

- A. Stainless Steel: Satin finish, unless otherwise noted.

2.04 COMMERCIAL TOILET ACCESSORIES

- A. Mirrors: Stainless steel framed, 1/4 inch (6 mm) thick annealed float glass; ASTM C1036.
 - 1. Size: 24x36.

2. Frame: 0.05 inch (1.3 mm) angle shapes, with mitered and welded and ground corners, and tamperproof hanging system; satin finish.
- B. Specimen Pass-Through Cabinet: Stainless steel
 1. Cabinet: 18 gauge stainless steel with exposed surfaces in architectural satin finish. Welded Construction.
 2. Flanges: 22 gauge stainless steel with exposed surfaces in architectural satin finish. 1" wide with 1/4" return.
 3. Doors: 20 gauge stainless steel with exposed surfaces in architectural satin finish. Full length stainless steel piano hinge and chrome plated brass pull handle. Doors to be self closing.
 4. Inter-lock Mechanism: prevents both doors from being open at the same time.
 5. Spill Tray: heavy duty, one piece, 22 gauge drawn tray designated to prevent leakage.
 6. Size: 13 3/8"W x 12 5/8"H x 6"D.
- C. Grab Bars: Stainless steel, textured surface.
 1. Standard Duty Grab Bars:
 - a. Push/Pull Point Load: 250 pound-force (1112 N), minimum.
 - b. Dimensions: 1-1/2 inch (38 mm) outside diameter, minimum 0.05 inch (1.3 mm) wall thickness, concealed flange mounting, 1-1/2 inch (38 mm) clearance between wall and inside of grab bar.
 - c. Finish: Satin.
 - d. Length and Configuration: As indicated on drawings.

2.05 UNDER-LAVATORY PIPE AND SUPPLY COVERS

- A. Under-Lavatory Pipe and Supply Covers:
 1. Insulate exposed drainage piping including hot, cold, and tempered water supplies under lavatories or sinks to comply with ADA Standards.
 2. Exterior Surfaces: Smooth non-absorbent, non-abrasive surfaces.
 3. Construction: 1/8 inch (3.2 mm) flexible PVC.
 - a. Surface Burning Characteristics: Flame spread index of 25 or less and smoke developed index of 450 or less, when tested in accordance with ASTM E84.
 - b. Comply with ICC A117.1.
 - c. Microbial and Fungal Resistance: Comply with ASTM G21.
 4. Color: White.
 5. Fasteners: Reusable, snap-locking fasteners with no sharp or abrasive external surfaces.

2.06 UTILITY ROOM ACCESSORIES

- A. Combination Utility Shelf/Mop and Broom Holder: 0.05 inch (1.3 mm) thick stainless steel, Type 304, with 1/2 inch (12 mm) returned edges, 0.06 inch (1.6 mm) steel wall brackets.
 1. Hooks: Two, 0.06 inch (1.6 mm) stainless steel rag hooks at shelf front.
 2. Mop/broom holders: Three spring-loaded rubber cam holders at shelf front.
 3. Length: 36 inches (900 mm).

PART 3 EXECUTION

3.01 EXAMINATION

- A. Verify existing conditions before starting work.
- B. Verify exact location of accessories for installation.

3.02 INSTALLATION

- A. Install plumb and level, securely and rigidly anchored to substrate.
- B. Mounting Heights: As required by accessibility regulations, unless otherwise indicated.
 1. Grab Bars: As indicated on drawings.
 2. Mirrors: As indicated on drawings.

3.03 PROTECTION

- A. Protect installed accessories from damage due to subsequent construction operations.

END OF SECTION

SECTION 10 4400
FIRE PROTECTION SPECIALTIES

PART 1 GENERAL

1.01 SECTION INCLUDES

- A. Fire extinguishers.
- B. Fire extinguisher cabinets.
- C. Accessories.

1.02 RELATED REQUIREMENTS

1.03 REFERENCE STANDARDS

- A. ASTM E814 - Standard Test Method for Fire Tests of Penetration Firestop Systems; 2013a (Reapproved 2017).
- B. NFPA 10 - Standard for Portable Fire Extinguishers; 2013.

1.04 SUBMITTALS

- A. See Section 01 3000 - Administrative Requirements, for submittal procedures.
- B. Product Data: Provide extinguisher operational features, color and finish, anchorage details, and installation instructions.
- C. Shop Drawings: Indicate cabinet physical dimensions and accessories required for complete installation.

PART 2 PRODUCTS

2.01 MANUFACTURERS

- A. Fire Extinguishers:
 - 1. Ansul, a Tyco Business: www.ansul.com.
 - 2. Kidde, a unit of United Technologies Corp: www.kidde.com.
 - 3. Nystrom, Inc: www.nystrom.com/sle.
 - 4. Substitutions: See Section 01 6000 - Product Requirements.
- B. Fire Extinguisher Cabinets and Accessories:
 - 1. Activar Construction Products Group: www.activarcpg.com/#sle.
 - 2. Larsen's Manufacturing Co: www.larsensmfg.com.
 - 3. Nystrom, Inc: www.nystrom.com/sle.
 - 4. Substitutions: See Section 01 6000 - Product Requirements.

2.02 FIRE EXTINGUISHERS

- A. Fire Extinguishers - General: Comply with product requirements of NFPA 10 and applicable codes, whichever is more stringent.
- B. Multipurpose Dry Chemical Type Fire Extinguishers: Carbon steel tank, with pressure gage.
 - 1. Class: A:B:C type.
 - 2. Size: 5 pound (2.27 kg).
 - 3. Temperature range: Minus 40 degrees F (Minus 40 degrees C) to 120 degrees F (49 degrees C).

2.03 FIRE EXTINGUISHER CABINETS

- A. Fire Rating: Listed and labeled in accordance with ASTM E814 requirements for fire resistance rating of walls where being installed.
- B. Fire Rated Cabinet Construction: One-hour fire rated.
- C. Cabinet Configuration: Recessed type.
 - 1. Size to accommodate accessories.
 - 2. Trim: Flat square edge, with 1.25 inch (31.75 mm) wide face.

- D. Door: 0.036 inch (0.9 mm) metal thickness, reinforced for flatness and rigidity with nylon catch. Hinge doors for 180 degree opening with continuous piano hinge.
- E. Door Glazing: Acrylic plastic, clear, 1/8 inch (3 mm) thick, flat shape and set in resilient channel glazing gasket.
- F. Cabinet Mounting Hardware: Appropriate to cabinet, with pre-drilled holes for placement of anchors.
- G. Finish of Cabinet Exterior Trim and Door: Anodized to clear color.

2.04 ACCESSORIES

- A. Cabinet Signage: Fire Extinguisher.

PART 3 EXECUTION

3.01 EXAMINATION

- A. Verify existing conditions before starting work.
- B. Verify rough openings for cabinet are correctly sized and located.

3.02 INSTALLATION

- A. Install in accordance with manufacturer's instructions.
- B. Install cabinets plumb and level in wall openings, with height to cabinet handle and extinguisher handle not to exceed 48". If cabinet extends more than 4" from face of wall, mount with bottom edge of bubble at 26" AFF.
- C. Secure rigidly in place.
- D. Place extinguishers in cabinets and on wall brackets.

END OF SECTION

SECTION 10 5129
PHENOLIC LOCKERS

PART 1 GENERAL

1.01 SECTION INCLUDES

- A. Phenolic lockers.

1.02 REFERENCE STANDARDS

- A. ASTM E84 - Standard Test Method for Surface Burning Characteristics of Building Materials; 2017.

1.03 SUBMITTALS

- A. See Section 01 3000 - Administrative Requirements, for submittal procedures.
- B. Product Data: Manufacturer's published data on locker construction, sizes and accessories.
- C. Shop Drawings: Indicate locker plan layout, numbering plan.
- D. Samples: Submit two samples 4 by 4 inches (101.6 by 101.6 mm) in size, of each color scheduled.
- E. Manufacturer's Installation Instructions: Indicate component installation assembly.

1.04 DELIVERY, STORAGE, AND HANDLING

- A. Protect locker finish and adjacent surfaces from damage.

PART 2 PRODUCTS

2.01 MANUFACTURERS

- A. Phenolic Lockers:
 - 1. Columbia Lockers, a division of PSiSC; Phenolic Lockers: www.psis.com/#sle.
 - 2. ASI Storage Solutions. www.asistorage.com
 - 3. Hollman. www.hollman.com
 - 4. Substitutions: See Section 01 6000 - Product Requirements.

2.02 LOCKER APPLICATIONS

- A. Student Lockers: Two tier lockers, wall mounted for base indicated on drawings.
 - 1. Width: 18 inches (450 mm).
 - 2. Depth: 18 inches (450 mm).
 - 3. Height: 72 inches (1,830 mm).
 - 4. Fittings: 2 coat hooks.
 - 5. Locking: Padlock hasps, for padlocks provided by Owner.

2.03 PHENOLIC LOCKERS

- A. Lockers: Factory assembled, made of phenolic core panels with mortise and tenon joints and stainless steel mechanical joint fasteners; fully finished inside and out; each locker capable of standing alone.
 - 1. Doors: Full overlay, covering full width and height of locker body; square edges.
 - 2. Panel Core Exposed at Edges: Machine polished, without chips or tool marks; square edge unless otherwise indicated.
 - 3. Where locker ends or sides are exposed, finish the same as fronts or provide extra panels to match fronts.
 - 4. Ventilation: By holes drilled in tops, bottoms, and intermediate shelves, and by open space between the back of door and locker body.
 - 5. Door Color: As selected by Architect; from manufacturer's full line.
 - 6. Body Color: As selected by Architect from manufacturer's full line.
 - 7. Fasteners for Accessories and Locking Mechanisms: Tamperproof type.
- B. Component Thicknesses:
 - 1. Doors: 1/2 inch (13 mm) minimum thickness.

2. Locker Body: One of the following combinations:
 - a. Tops, bottoms, and shelves 1/2 inch (13 mm); sides 3/8 inch (10 mm); backs 1/4 inch (6 mm); minimum.
- C. Phenolic Core Panels: Nonporous phenolic resin and paper core formed under high pressure, with natural colored finished edges, integral melamine surface, matte finish, and uniform surface appearance; glued laminated panels not acceptable.
 1. Surface Burning Characteristics: Flame spread index of 75 or less, and smoke developed index of 450 or less; when tested in accordance with ASTM E84.
- D. Hinges: Stainless steel, satin finish; minimum of 90 degree opening; either exposed barrel 5-knuckle hinge attached to back of door and inside of body with tamperproof screws, or completely concealed cabinet style hinge attached with tamperproof screws.
- E. Coat Hooks: Stainless steel or reinforced nylon; attached with tamperproof screws.
- F. Number Plates: Manufacturer's standard, minimum 4-digit, permanently attached with adhesive; may be field installed.

PART 3 EXECUTION

3.01 EXAMINATION

- A. Verify that prepared bases are in correct position and configuration.

3.02 INSTALLATION

- A. Install in accordance with manufacturer's instructions.
- B. Install lockers plumb and square.
- C. Place and secure on prepared base.
- D. Secure lockers with anchor devices to suit substrate materials. Minimum Pullout Force: 100 lb (445 N).
- E. Bolt adjoining locker units together to provide rigid installation.
- F. Install end panels and filler panels.
- G. Install accessories.
- H. Replace components that do not operate smoothly.

3.03 CLEANING

- A. Clean locker interiors and exterior surfaces.

END OF SECTION

SECTION 10 6000
WOOD STORAGE SHELVING

PART 1.0 GENERAL

1.01 DESCRIPTION

- A. Work Included: Install pre-manufactured wood storage shelving and other items not specifically described as being installed under other Sections of these Specifications.

1.02 SUBMITTALS

- A. Shop Drawings:
 - 1. Submit shop drawings for storage units, identified with location, materials and finishes.
 - 2. Indicate materials, methods of assembly and jointing, thickness of parts, location and type of hardware.
 - 3. Take measurements at the site for space where each item is to be placed.
- B. Product Data: Submit manufacturer's detailed product description. Indicate unit construction including finishes.

1.03 DELIVERY, STORAGE AND HANDLING

- A. Deliver storage units only after building is enclosed and wet operations in building are completed.
- B. Protect finished surfaces from soiling and damage during handling and installation.

PART 2.0 PRODUCTS

2.01 ACCEPTABLE MANUFACTURERS

- A. Excalibur Shelving Systems; Standard Pine: www.excaliburshelvingsystems.com.
- B. Lundia USA; Stockroom Shelving: www.lundiausa.com.
- C. Newood Manufacturing Inc; Stockroom Shelving: www.newood.com.
- D. Substitutions: See Section 01 6000 - Product Requirements.

2.02 MATERIALS AND COMPONENTS

- A. Uprights: Hemlock or Douglas Fir (1-5/8" x 1-5/8")
 - 1. 3/8" x 5/8" deep plow entire length of stiles to receive shelf end channels with 3/16" drilled holes on 1" centers. Uprights to be sufficient height for shelving to be 7'-0" high
 - 2. Stiles are to be locked together with three or more cross members mortised glued and pinned into the stiles

2.03 ALL COMPONENTS ARE TO BE MACHINED SMOOTH WITH ALL OUTSIDE CORNERS EASED

2.04 SHELVES: 3/4" PINE SHELF MATERIALS ARE TO BE MACHINED TO ACCEPT ROLL FORMED STEEL END CHANNELS SHAPED TO FIT OVER EACH END OF THE SHELF AND TO REST ON THE SHELF SUPPORT PINS. FINGER JOINTS ARE NOT ACCEPTABLE.

- A. Seven (7) shelves per section unless otherwise specified.
- B. Shelf Support Pins: Non rusting alloy, 3/16" diameter x 1-14" long, 5/16" diameter head.
- C. "X" Braces: Two 18 gauge galvanized 3/4" steel straps with holes punched at each end. Rivet straps at centers. One "X" brace required every three (3) sections.
- D. Kickboard: Provide a 4" pine kickboard for each unit.
- E. Finish: Factory seal & lacquer (site finish is not acceptable)

2.05 FABRICATION

- A. Manufacture shelving in sizes as necessary to fit wall-to-wall as indicated on the drawings. Gaps in excess of 2" are not acceptable.
 - 1. Where dead corners are indicated on drawings, solid end panels will be required.

2. Shelves shall not exceed 42" in length in general storage areas. Shelves with inset end supports and/or less than 3/4" thick must be pre-approved (sample required) and may not exceed 30" in length.
3. Modifications for shelves with inset end supports must be performed by the manufacturer. Field modifications will not be accepted.

PART 3.0 EXECUTION

3.01 SURFACE CONDITIONS

- A. Examine the areas and conditions under which work of this Section will be performed. Correct conditions detrimental to timely and proper completion of the work. Do not proceed until unsatisfactory conditions are corrected.

3.02 INSTALLATION

- A. Install in strict accordance with manufacturer's current instructions and approved shop drawings.
- B. Anchor all wall units.

END OF SECTION

SECTION 10 7300
10 7300 - ALUMINUM WALKWAY COVERS

PART 1 GENERAL

1.01 SUMMARY

- A. Section Includes: Design, fabrication, and installation of welded extruded aluminum walkway cover systems and cantilevered entrance canopies.
- B. Products Furnished but not Installed Under this Section: Column sleeves (styrofoam blockouts) or anchor bolts (if required)

1.02 REFERENCES

- A. The Aluminum Association (AA):
 - 1. The Aluminum Design Manual 2000, Specifications & Guidelines for Aluminum Structures.
- B. American Architectural Manufacturers Association (AAMA):
 - 1. AAMA 611, Voluntary Specification for Anodized Architectural Aluminum.
 - 2. AAMA 2603, Voluntary Specification, Performance Requirements and Test Procedures for Pigmented Organic Coatings on Aluminum Extrusions and Panels.
 - 3. AAMA 2605, Voluntary Specification, Performance Requirements and Test Procedures for Superior Performing Organic Coatings on Aluminum Extrusions and Panels.
- C. American Society of Civil Engineers (ASCE):
 - 1. ASCE 7, Minimum Design Loads for Buildings and Other Structures.
- D. American Society for Testing and Materials (ASTM):
 - 1. ASTM B 209, Specification for Aluminum and Aluminum- Alloy Sheet and Plate.
 - 2. ASTM B 221, Specification for Aluminum and Aluminum- Alloy Extruded Bars, Rods, Wire, Profiles, and Tubes.
 - 3. ASTM C 150, Specification for Portland Cement.
 - 4. ASTM C 404, Specification for Aggregates for Masonry Grout.
- E. American Welding Society (AWS):
 - 1. ANSI/AWS D1.2, Structural Welding Code - Aluminum.

1.03 SYSTEM DESCRIPTION

- A. Design Requirements:
 - 1. Design Walkways in accordance with The Aluminum Design Manual 2000.
 - 2. Comply with the wind requirements described on structural drawings.
 - 3. Provide an all welded extruded aluminum system complete with internal drainage. Non-welded systems are not acceptable.
 - 4. Provide expansion joints to accommodate temperature changes of 120 degrees F. Provide expansion joints with no metal to metal contact.
- B. Performance Requirements:
 - 1. Grout: Compressive strength of 2000 psi, minimum.

1.04 SUBMITTALS

- A. Product Data: Manufacturer's product information, specifications, and installation instructions for walkway cover components and accessories.
- B. Shop Drawings: Include plan dimensions, elevations, and details.
- C. Samples:
 - 1. Selection: Manufacturer's standard range of colors for the finishes selected.
- D. Warranty: Provide 5 year warranty for aluminum finishes.
- E. Design Data: Design calculations bearing the seal of a Registered Professional Engineer, licensed in the state where the project is located. Design calculations shall state that the walkway cover system design complies with the wind requirements of ASCE 7, the stability criteria of applicable building code, and all other governing criteria.

1.05 QUALITY ASSURANCE

- A. Manufacturer Qualifications: At least ten years experience in the design, fabrication, and erection of extruded aluminum walkway cover systems.
- B. Installer Qualifications: Have walkway covers installed by manufacturer, third party installation is not acceptable.

PART 2 PRODUCT

2.01 MANUFACTURERS

- A. Basis of Design: Peachtree Protective Covers, Inc.; www.peachtreecovers.com.
 - 1. Comparable products by the following manufacturers also will be acceptable:
 - a. Dittmer Architectural Aluminum: www.dittdeck.com.
 - b. Avadek Walkway Cover Systems: www.avadek.com.
 - c. East Coast TVM, LLC: www.ectmv.com

2.02 MATERIALS

- A. Aluminum Members: Extruded aluminum, ASTM B 221, 6063 alloy, T6 temper.
- B. Fasteners: Aluminum, 18-8 stainless steel, or 300 series stainless steel.
- C. Protective Coating for Aluminum Columns Embedded in Concrete: Clear acrylic.
- D. Grout:
 - 1. Portland Cement: ASTM C 150, Type I.
 - 2. Sand: ASTM C 404.
 - 3. Water: Potable.
- E. Gaskets: Dry seal santoprene pressure type.
- F. Aluminum Flashing: ASTM B 209, Type 3003 H14, 0.040 inch, minimum.

2.03 MIXES

- A. Grout: 1 part portland cement to 3 parts sand, add water to produce a pouring consistency.

2.04 FABRICATION

- A. General:
 - 1. Shop Assembly: Assemble components in shop to greatest extent possible to minimize field assembly.
 - 2. Welding: In accordance with ANSI/AWS D1.2.
 - 3. Bent Construction: Factory assemble beams to columns to form one-piece rigid bents. Where used make welds smooth and uniform using an inert gas shielded arc. Perform suitable edge preparation to assure 100% penetration. Grind welds only where interfering with adjoining structure to allow for flush connection. Field welding is not permitted. Rigid mechanical joints can be used if supported by engineering calculations and/or testing.
 - 4. Deck Construction: Fabricate from extruded modules that interlock in a self-flashing manner. Positively fasten interlocking joints creating a monolithic structural unit capable of developing the full strength of the sections. The fastenings must have minimum shear strength of 350 pounds each. Assemble deck with sufficient camber to offset dead load deflection.
- B. Columns: Provide radius-cornered tubular extrusions with cutout and internal diverter for drainage where indicated. Circular downspout opening in column not acceptable.
- C. Beams: Provide open-top tubular extrusion, top edges thickened for strength and designed to receive deck members in self-flashing manner.
- D. Deck: Extruded self-flashing sections interlocking into a composite unit. Provide welded plate closures at deck ends.
- E. Fascia: Manufacturer's standard shape. Provide fascia splices where continuous runs of fascia are jointed. Locate splices to be in line with bents and fasten in place on hidden or non-vertical surfaces.

- F. Factory Finishing: Finish designations prefixed by AA comply with system established by the AAMA for designating aluminum finishes.
 - 1. Class I, Clear Anodic Finish: AA-M12C22A41 (Mechanical Finish: nonspecular as fabricated; Chemical Finish: etched, medium matted, Anodic Coating: Architectural Class I, clear coating 0.7 mils or thicker), complying with AAMA 611. (Similar to ALCOA 215 R1)

PART 3 EXECUTION

3.01 EXAMINATION

- A. Verification of Conditions: Verify that all concrete, masonry, and roofing work in the vicinity is complete and cleaned.

3.02 ERECTION

- A. Erect protective cover true to line, level, and plumb. Protect aluminum columns embedded in concrete with clear acrylic. Fill downspout columns with grout to the discharge level to prevent standing water. Install weep holes at top of concrete in non-draining columns to remove condensation.
- B. Provide hairline miters and fitted joints.

3.03 CLEANING

- A. Clean all protective cover components promptly after installation.

3.04 PROTECTION

- A. Protect materials during and after installation.

END OF SECTION

SECTION 11 5213
PROJECTION SCREENS

PART 1 GENERAL

1.01 SECTION INCLUDES

- A. Front projection screen assemblies.

1.02 RELATED REQUIREMENTS

1.03 SUBMITTALS

- A. See Section 01 3000 - Administrative Requirements, for submittal procedures.
- B. Product Data: Manufacturer's catalog cuts and descriptive information on each product to be used, including:
 - 1. Preparation instructions and recommendations.
 - 2. Storage and handling requirements and recommendations.
 - 3. Installation methods.
- C. Shop Drawings: For custom installations, indicate dimensions, verified field measurements, mounting details, and interface with adjacent construction.
- D. Samples: For screen fabrics, submit two samples 6 x 6 inch (152 x 152 mm) in size.
- E. Operation and Maintenance Data: Provide manufacturer's operation and maintenance instructions.
- F. Warranty: Submit manufacturer warranty and ensure that forms have been completed in Owner's name and registered with manufacturer.

1.04 QUALITY ASSURANCE

- A. Manufacturer Qualifications: Company specializing in manufacturing products specified in this section, with not less than five years of documented experience.
- B. Installer Qualifications: Company specializing in performing work of the type specified and with at least three years of documented experience.

1.05 DELIVERY, STORAGE, AND HANDLING

- A. Deliver projection screens to project site in manufacturer's original unopened packaging, and inspect for damage and proper size before accepting delivery.
- B. Store in a protected, clean, dry area with temperature maintained above 50 degrees F (10 degrees C), and stack in accordance with manufacturer's recommendations.
- C. Acclimate screens to building temperatures for 24 hours prior to installation, in accordance with manufacturer's recommendations.

1.06 FIELD CONDITIONS

- A. Maintain interior of building between 60 degrees F (15 degrees C) and ___ degrees F (___ degrees C) during and after installation of projection screens.

1.07 WARRANTY

- A. See Section 01 7800 - Closeout Submittals, for additional warranty requirements.
- B. Provide 5 year manufacturer warranty for projection screen assembly.

PART 2 PRODUCTS

2.01 FRONT PROJECTION SCREENS

- A. Manufacturers:
 - 1. Da-Lite Screen Company: www.da-lite.com.
 - 2. Draper, Inc (Manual): www.draperinc.com/#sle.
 - 3. Elite Screens: www.elitescreens.com
 - 4. Substitutions: See Section 01 6000 - Product Requirements.
- B. Front Projection Screens: Factory assembled unless otherwise indicated.

1. In Rooms 145, 155, 169: Manual, matte light diffusing fabric screen, wall mounted.
 - a. Screen Viewing Area: 72.5 inch high x 116 inch wide (1841 mm high x 2946 mm wide).
 - b. Extra Drops: Black; 36" at bottom, 36" at top. Used to completely cover windows behind screen.
2. In Room 152: Manual, matte light diffusing fabric screen, wall mounted.
 - a. Screen Viewing Area: 72.5 inch high x 116 inch wide (1841 mm high x 2946 mm wide).
 - b. Extra Drops: Black; 24" at bottom.
3. In Rooms 106, 110, 111, 167, 168, 172: Manual, matte light diffusing fabric screen, ceiling recessed.
 - a. Screen Viewing Area: 65 inch high x 104 inch wide (2641 mm high x 2946 mm wide).
- C. Matte Light Diffusing Fabric: Light diffusing screen fabric; washable, flame retardant and mildew resistant.
 1. Material: Matte white vinyl on fiberglass backing, with nominal gain of 1.0 over viewing angle not less than 70 degrees from axis, horizontally and vertically.
 2. Seams: No seams permitted in fabric up to 72.5 inch (116 mm) high by 116 inch (2946 mm) wide.
- D. Masking Borders: Black, on four sides.
- E. Exposed Screen Cases: steel or aluminum, with integral roller brackets.
 1. Finish: Baked enamel or powder coat, color to be selected by architect from manufacturer's full range.
 2. End Caps: steel or aluminum; finished to match case.
 3. Mounting: Wall.
- F. Concealed-in-Ceiling Screen Cases: Steel or aluminum, with integral roller brackets.
 1. Door Slat: Finished to match ceiling; self-closing and -opening.
 2. Finish: [Baked enamel or powder coat, color to be selected by architect from manufacturer's full range.
 3. End Caps: [steel or aluminum]; finished to match case.
- G. Manually-Operated Screens:
 1. Roller: 1-3/4 inch (44 mm) aluminum; spring loaded with locking device.
 2. Screen Pull: Ring on bottom bar.
 3. Vertical Tensioning: Screen fabric weighted at bottom with aluminum bar and plastic end caps.
 4. Horizontal Tensioning: Tensioning bar.
- H. Provide mounting hardware, brackets, supports, fasteners, and other mounting accessories required for a complete installation, in accordance with manufacturer's recommendations for specified substrates and mountings.
- I. Provide 6' operating pole for screens.

PART 3 EXECUTION

3.01 EXAMINATION

- A. Verify that substrate is finished and ready to accept screen installation.
- B. If substrate preparation is the responsibility of another installer, notify Architect of unsatisfactory preparation before proceeding.
- C. Verify that openings for recessed screens are correctly sized.
- D. Do not install projection screens until climate control systems are in place and interior painting and other finishes are completed.

3.02 PREPARATION

- A. Coordinate screen installation with installation of projection systems.

- B. Coordinate installation with adjacent construction and fixtures, including ceilings, walls, lighting, fire suppression, and registers and grilles.

3.03 INSTALLATION

- A. Install in accordance with manufacturer's instructions, using manufacturer's recommended hardware for relevant substrates.
- B. Do not field cut screens.
- C. Install screens in mountings as specified and as indicated on drawings.
- D. Install plumb and level.
- E. Adjust projection screens and related hardware in accordance with manufacturer's instructions for proper placement and operation.

3.04 PROTECTION

- A. Protect installed products until completion of project.
- B. Touch up, repair, or replace damaged products before Date of Substantial Completion.

END OF SECTION

SECTION 12 2400 WINDOW SHADES

PART 1 GENERAL

1.01 SECTION INCLUDES

- A. Window shades and accessories.
- B. Electric motor operators.
- C. Motor controls.

1.02 RELATED REQUIREMENTS

- A. Section 26 2726 - Wiring Devices: Finish requirements for wall controls specified in this section.

1.03 REFERENCE STANDARDS

- A. ASTM D4674 - Standard Practice for Accelerated Testing for Color Stability of Plastics Exposed to Indoor Office Environments; 2002a (Reapproved 2010).
- B. NFPA 701 - Standard Methods of Fire Tests for Flame Propagation of Textiles and Films; 2015.
- C. UL 325 - Standard for Door, Drapery, Gate, Louver, and Window Operators and Systems; Current Edition, Including All Revisions.

1.04 ADMINISTRATIVE REQUIREMENTS

- A. Coordination:
 - 1. Where motorized shades are to be controlled by control systems provided under other sections, coordinate the work with other trades to provide compatible products.
 - 2. Coordinate the work with other trades to provide rough-in of electrical wiring as required for installation of hardwired motorized shades.
- B. Sequencing:
 - 1. Do not fabricate shades until field dimensions for each opening have been taken.
 - 2. Do not install shades until final surface finishes and painting are complete.

1.05 SUBMITTALS

- A. See Section 01 3000 - Administrative Requirements, for submittal procedures.
- B. Product Data: Provide manufacturer's standard catalog pages and data sheets including materials, finishes, fabrication details, dimensions, profiles, mounting requirements, and accessories.
 - 1. Motorized Shades: Include power requirements and standard wiring diagrams.
- C. Shop Drawings: Include shade schedule indicating size, location and keys to details.
- D. Shop Drawings - Motorized Shades: Provide schematic system riser diagram indicating component interconnections. Include requirements for interface with other systems.
- E. Certificates: Manufacturer's documentation that line voltage components are UL listed or UL recognized.
- F. Selection Samples: Include fabric samples in full range of available colors and patterns.
- G. Verification Samples: Minimum size 6 inches (150 mm) square, representing actual materials, color and pattern.
- H. Manufacturer's Instructions: Include instructions for storage, handling, protection, examination, preparation, and installation of product.
- I. Warranty: Submit sample of manufacturer's warranty and documentation of final executed warranty completed in Owner's name and registered with manufacturer.

1.06 QUALITY ASSURANCE

- A. Manufacturer Qualifications: Company specializing in manufacturing products specified in this section, with not less than five years of documented experience.

- B. Installer Qualifications: Company specializing in performing work of this type with minimum five years of documented experience.

1.07 DELIVERY, STORAGE, AND HANDLING

- A. Deliver shades in manufacturer's unopened packaging, labeled to identify each shade for each opening.
- B. Handle and store shades in accordance with manufacturer's recommendations.

1.08 FIELD CONDITIONS

- A. Do not install products under environmental conditions outside manufacturer's absolute limits.

1.09 WARRANTY

- A. See Section 01 7800 - Closeout Submittals, for additional warranty requirements.

PART 2 PRODUCTS

2.01 MANUFACTURERS

- A. Manually Operated Roller Shades:
 - 1. Draper, Inc; Clutch Operated FlexShade: www.draperinc.com/#sle.
 - 2. Hunter Douglas Architectural; RB500 Manual Roller Shades: www.hunterdouglasarchitectural.com/#sle.
 - 3. TimberBlindMetroShade; SolarVue Manual Roller Shade: www.timberblinds.com/commercial-division.
 - 4. Substitutions: See Section 01 6000 - Product Requirements.
- B. Motorized Roller Shades, Motors and Motor Controls:
 - 1. Draper, Inc; Motorized FlexShade: www.draperinc.com/#sle.
 - 2. Hunter Douglas Architectural; RB500 Motorized Roller Shades: www.hunterdouglasarchitectural.com/#sle.
 - 3. TimberBlindMetroShade; SolarVue Motorized Roller Shade: www.timberblinds.com/commercial-division.
 - 4. Substitutions: See Section 01 6000 - Product Requirements.
- C. Source Limitations: Furnish products produced by a single manufacturer and obtained from a single supplier.

2.02 WINDOW SHADE APPLICATIONS

- A. Interior Roller Shades: Privacy shades.
 - 1. Type: Roll down, closed position is at window sill.
 - 2. Color: As selected by Architect from manufacturer's full range of colors.
 - 3. Mounting: Inside (between jambs).
 - 4. Operation: Manual.
- B. Interior Roller Shades: Blackout shades.
 - 1. Type: Roll down, closed position is at window sill.
 - 2. Color: As selected by Architect from manufacturer's full range of colors.
 - 3. Mounting: Outside (face of jambs).
 - 4. Operation: Motorized.

2.03 ROLLER SHADES

- A. Roller Shades: Fabric roller shades complete with mounting brackets, roller tubes, hembars, hardware and accessories.
 - 1. Size: As indicated on drawings.
- B. Fabric: Non-flammable, color-fast, impervious to heat and moisture, and able to retain its shape under normal operation.
 - 1. Privacy Shades: Soften the light yet still reveal some details to the outside; moderate privacy; Openness Factor approximately equal to 1 percent.
 - 2. Blackout Shades: Block virtually all the light; Openness Factor equal to zero (0).
 - 3. Flammability: Pass NFPA 701 large and small tests.

- C. Roller Tubes: As required for type of operation.
- D. Hembars: Designed for weight requirements and adaptation to uneven surfaces, to maintain bottom of shade straight and flat.
- E. Manual Operation for Interior Shades: Clutch operated continuous loop; beaded ball chain.
- F. Motor Operation: Motor system housed inside roller tube, controlling shade movement via motor controls indicated; listed to UL 325.
 - 1. Audible Noise: Maximum 39 dBA measured 3 feet from the motor unit; no audible clicks when motor starts and stops.
 - 2. Motors: Size and configuration as recommended by manufacturer for the type, size, and arrangement of shades to be operated; integrated into shade operating components and concealed from view.
 - 3. Motor Type: Both AC and DC motors are acceptable; provide required transformers for DC motors.
 - 4. Coupling of Multiple Shades: Where possible, minimize number of motors by coupling adjacent shades.
 - 5. Control Compatibility: Fully compatible with the controls to be installed.

2.04 MOTOR CONTROLS

- A. Motorized shades to be controlled by wall-mounted controls as specified below.
- B. Wall-Mounted Controls: UV stabilized visible parts meeting ASTM D4674; provided by shade manufacturer.
 - 1. Control Functions:
 - a. Open: Automatically open controlled shade(s) to fully open position when button is pressed.
 - b. Close: Automatically close controlled shade(s) to fully closed position when button is pressed.
 - c. Raise: Raise controlled shade(s) only while button is pressed.
 - d. Lower: Lower controlled shade(s) only while button is pressed.
 - e. Stop shade(s) in motion by tap on any button.
 - 2. Finish: As specified in Section 26 2726.
 - 3. Button Engraving: Manufacturer's standard engraving, unless otherwise indicated.

2.05 ACCESSORIES

- A. Fascias: Size as required to conceal shade mounting.
 - 1. Style: As selected by Architect from shade manufacturer's full selection.
 - 2. Material and Color: As selected by architect from manufacturer's full range.
- B. Brackets and Mounting Hardware: As recommended by manufacturer for mounting configuration and span indicated.
- C. Number Plates: Stamp number on opening and coordinate with marked packaging.
- D. Fasteners: Non-corrosive, and as recommended by shade manufacturer.

2.06 FABRICATION

- A. Fabricate shades to fit openings within specified tolerances.
 - 1. Vertical Dimensions: Fill openings from head to sill with 1/2 inch (13 mm) space between bottom bar and window stool.
 - 2. Horizontal Dimensions - Inside Mounting: Fill openings from jamb to jamb.
 - 3. Horizontal Dimensions - Outside Mounting: Cover window frames, trim, and casings completely.
- B. At openings requiring continuous multiple shade units with separate rollers, locate roller joints at window mullion centers; butt rollers end-to-end.

PART 3 EXECUTION

3.01 EXAMINATION

- A. Examine finished openings for deficiencies that may preclude satisfactory installation.
- B. If substrate preparation is the responsibility of another installer, notify Architect of unsatisfactory preparation before proceeding.
- C. Start of installation shall be considered acceptance of substrates.

3.02 PREPARATION

- A. Prepare surfaces using methods recommended by manufacturer for achieving best result for substrate under the project conditions.
- B. Coordinate with window installation and placement of concealed blocking to support shades.

3.03 INSTALLATION

- A. Install in accordance with manufacturer's instructions and approved shop drawings, using mounting devices as indicated.
- B. Installation Tolerances:
 - 1. Maximum Offset From Level: 1/16 inch (1.5 mm).
- C. Adjust level, projection and shade centering from mounting bracket. Verify there is no telescoping of shade fabric. Ensure smooth shade operation.

3.04 SYSTEM STARTUP

- A. Motorized Shade System: Provide services of a manufacturer's authorized representative to perform system startup.

3.05 CLOSEOUT ACTIVITIES

- A. See Section 01 7800 - Closeout Submittals, for closeout submittals.
- B. Demonstration: Demonstrate operation and maintenance of window shade system to Owner's personnel.

3.06 PROTECTION

- A. Protect installed products from subsequent construction operations.

3.07 MAINTENANCE

- A. See Section 01 7000 - Execution and Closeout Requirements, for additional requirements relating to maintenance service.

END OF SECTION

SECTION 12 3600 COUNTERTOPS

PART 1 GENERAL

1.01 SECTION INCLUDES

- A. Countertops for architectural cabinet work.
- B. Wall-hung counters and vanity tops.

1.02 RELATED REQUIREMENTS

- A. Section 06 4100 - Architectural Wood Casework.

1.03 REFERENCE STANDARDS

- A. ASTM E84 - Standard Test Method for Surface Burning Characteristics of Building Materials; 2017.
- B. AWI/AWMAC/WI (AWS) - Architectural Woodwork Standards; 2014, with Errata (2016).
- C. AWMAC/WI (NAAWS) - North American Architectural Woodwork Standards, U.S. Version 3.1; 2016, with Errata (2017).
- D. ISFA 2-01 - Classification and Standards for Solid Surfacing Material; 2013.
- E. NEMA LD 3 - High-Pressure Decorative Laminates; 2005.
- F. PS 1 - Structural Plywood; 2009.

1.04 SUBMITTALS

- A. See Section 01 3000 - Administrative Requirements, for submittal procedures.
- B. Product Data: Manufacturer's data sheets on each product to be used, including:
 - 1. Preparation instructions and recommendations.
 - 2. Storage and handling requirements and recommendations.
 - 3. Specimen warranty.
- C. Shop Drawings: Complete details of materials and installation; combine with shop drawings of cabinets and casework specified in other sections.
- D. Selection Samples: For each finish product specified, color chips representing manufacturer's full range of available colors and patterns.
- E. Test Reports: Chemical resistance testing, showing compliance with specified requirements.
- F. Maintenance Data: Manufacturer's instructions and recommendations for maintenance and repair of countertop surfaces.

1.05 QUALITY ASSURANCE

- A. Installer Qualifications: Company specializing in performing work of the type specified in this section, with not less than three years of documented experience.

1.06 DELIVERY, STORAGE, AND HANDLING

- A. Store products in manufacturer's unopened packaging until ready for installation.
- B. Store and dispose of solvent-based materials, and materials used with solvent-based materials, in accordance with requirements of local authorities having jurisdiction.

1.07 FIELD CONDITIONS

- A. Maintain environmental conditions (temperature, humidity, and ventilation) within limits recommended by manufacturer for optimum results. Do not install products under environmental conditions outside manufacturer's absolute limits.

PART 2 PRODUCTS

2.01 COUNTERTOPS

- A. Quality Standard: Custom Grade, in accordance with AWI/AWMAC/WI (AWS) or AWMAC/WI (NAAWS), unless noted otherwise.

- B. Solid Surfacing Countertops: Solid surfacing sheet or plastic resin casting over continuous substrate.
 - 1. Flat Sheet Thickness: 1/2 inch (12 mm), minimum.
 - 2. Solid Surfacing Sheet and Plastic Resin Castings: Complying with ISFA 2-01 and NEMA LD 3; acrylic or polyester resin, mineral filler, and pigments; homogenous, non-porous and capable of being worked and repaired using standard woodworking tools; no surface coating; color and pattern consistent throughout thickness.
 - a. Manufacturers:
 - 1) Avonite Surfaces; Avonite Acrylic Solid Surface: www.avonitesurfaces.com.
 - 2) Dupont; Corian Solid Surface: www.corian.com.
 - 3) Formica Corporation; Formica Solid Surfacing: www.formica.com.
 - 4) Wilsonart; Wilsonart Solid Surfacing: www.wilsonart.com/#sle.
 - 5) Substitutions: See Section 01 6000 - Product Requirements.
 - b. Surface Burning Characteristics: Flame spread index of 25, maximum; smoke developed index of 450, maximum; when tested in accordance with ASTM E84.
 - c. Finish on Exposed Surfaces: Matte, gloss rating of 5 to 20.
 - d. Color and Pattern: As selected by Architect from manufacturer's full line. Minimum of 2 colors/patterns.
 - 3. Other Components Thickness: 1/2 inch (12 mm), minimum.
 - 4. Exposed Edge Treatment: Built up to minimum 1-1/4 inch (32 mm) thick; square edge; use marine edge at sinks.
 - 5. Back and End Splashes: Same sheet material, square top; minimum 4 inches (102 mm) high.
 - 6. Fabricate in accordance with manufacturer's standard requirements.

2.02 MATERIALS

- A. Plywood for Supporting Substrate: PS 1 Exterior Grade, A-C veneer grade, minimum 5-ply; minimum 3/4 inch (19 mm) thick; join lengths using metal splines.
- B. Adhesives: Chemical resistant waterproof adhesive as recommended by manufacturer of materials being joined.

2.03 FABRICATION

- A. Fabricate tops and splashes in the largest sections practicable, with top surface of joints flush.
 - 1. Join lengths of tops using best method recommended by manufacturer.
 - 2. Fabricate to overhang fronts and ends of cabinets 1 inch (25 mm) except where top butts against cabinet or wall.
 - 3. Prepare all cutouts accurately to size; replace tops having improperly dimensioned or unnecessary cutouts or fixture holes.
- B. Provide back/end splash wherever counter edge abuts vertical surface unless otherwise indicated.
 - 1. Secure to countertop with concealed fasteners and with contact surfaces set in waterproof glue.
 - 2. Height: 4 inches (102 mm), unless otherwise indicated.
- C. Solid Surfacing: Fabricate tops up to 144 inches (3657 mm) long in one piece; join pieces with adhesive sealant in accordance with manufacturer's recommendations and instructions.

PART 3 EXECUTION

3.01 EXAMINATION

- A. Do not begin installation until substrates have been properly prepared.
- B. If substrate preparation is the responsibility of another installer, notify Architect of unsatisfactory preparation before proceeding.
- C. Verify that wall surfaces have been finished and mechanical and electrical services and outlets are installed in proper locations.

3.02 PREPARATION

- A. Clean surfaces thoroughly prior to installation.
- B. Prepare surfaces using the methods recommended by the manufacturer for achieving the best result for the substrate under the project conditions.

3.03 INSTALLATION

- A. Securely attach countertops to cabinets using concealed fasteners. Make flat surfaces level; shim where required.
- B. Seal joint between back/end splashes and vertical surfaces.

3.04 TOLERANCES

- A. Variation From Horizontal: 1/8 inch in 10 feet (3 mm in 3 m), maximum.
- B. Offset From Wall, Countertops: 1/8 inch (3 mm) maximum; 1/16 inch (1.5 mm) minimum.
- C. Field Joints: 1/8 inch (3 mm) wide, maximum.

3.05 CLEANING

3.06 PROTECTION

- A. Protect installed products until completion of project.
- B. Touch-up, repair or replace damaged products before Date of Substantial Completion.

END OF SECTION

SECTION 12 4813
ENTRANCE FLOOR MATS AND FRAMES

PART 1 GENERAL

1.01 SECTION INCLUDES

- A. Extruded aluminum entrance floor grilles.
- B. Recessed mat frames.

1.02 SUBMITTALS

- A. See Section 01 3000 - Administrative Requirements, for submittal procedures.
- B. Product Data: Provide data indicating properties of walk-off surface, component dimensions and recessed frame characteristics.
- C. Shop Drawings: Indicate dimensions and details for recessed frame.
- D. Maintenance Data: Include cleaning instructions, stain removal procedures.

PART 2 PRODUCTS

2.01 MANUFACTURERS

- A. Entrance Floor Grilles and Gratings:
 - 1. Activar Construction Products Group - JL Industries; JL-700 Aluminum Roll-Up Mat: www.activarcpg.com/#sle.
 - 2. Babcock-Davis; QuietFLEX BMQ38R: www.babcockdavis.com/sle.
 - 3. Pawling Corporation; Rol-Dek EM-650-BF: www.pawling.com.
 - 4. Reese Enterprises, Inc; PERFEC MATT: www.reeseusa.com.
 - 5. Substitutions: See Section 01 6000 - Product Requirements.
- B. Floor Mats:
 - 1. Substitutions: See Section 01 6000 - Product Requirements.

2.02 ENTRANCE FLOOR GRILLES AND GRATINGS

- A. Entrance Floor Grilles: Recessed extruded aluminum grille assembly with nominal 1 inch (25 mm) wide tread strips running perpendicular to traffic flow, slots between treads, and perimeter frame forming sides of recess; grille rubber hinged for access to recess.
 - 1. Recess Depth: 3/8 inches (9 mm).
 - 2. Tread Surfaces: polypropylene brush.
 - 3. Colors: To be selected by Architect from manufacturer's standard selection.
 - 4. Length in Direction of Traffic Flow: 4'-3" inches (1295 mm).
 - 5. Width Perpendicular to Traffic Flow: Full width of entrance door opening.
 - 6. Frame: Anodized aluminum for embedding in concrete; minimal exposed trim; stud or hook concrete anchors.
- B. Mounting: Top of non-resilient members level with adjacent finished floor.
- C. Structural Capacity: Capable of supporting a rolling load of 350 pounds (160 kg) without permanent deformation or noticeable deflection.

2.03 FABRICATION

- A. Construct recessed mat frames square, tight joints at corners, rigid. Coat surfaces with protective coating where in contact with cementitious materials.
- B. Fabricate mats in single unit sizes; fabricate multiple mats where indicated.

PART 3 EXECUTION

3.01 EXAMINATION

- A. Verify that floor opening for mats are ready to receive work.

3.02 PREPARATION

- A. Mats: Verify size of floor recess before fabricating mats.

- B. Vacuum clean floor recess.
- C. Provide self-leveling underlayment in thickness to allow installation of top of entrance mat flush with surrounding flooring.

3.03 INSTALLATION

- A. Install frames to achieve flush plane with finished floor surface.
- B. Install walk-off surface in floor recess flush with finish floor after cleaning of finish flooring.

3.04 TOLERANCES

- A. Maximum Gap Formed at Recessed Frame From Mat Size: 1/4 inch (6 mm).

END OF SECTION

SECTION 22 0000

PLUMBING

220001 GENERAL

- A. Drawings and general provisions of the Contract, including General and Supplementary Conditions and Division 1 Specification Sections, apply to this section.
- B. Contractor shall provide coordination drawings for Division 1.
- C. Plumbing work shall be performed as outlined in "Information for Bidders".
- D. These specifications and the accompanying plumbing drawings are intended to provide for all labor, materials and equipment necessary for the installation complete of all
 - 1. Plumbing Fixtures
 - 2. Equipment
 - 3. Rough-Ins
 - 4. Waste And Vent System
 - 5. Condensate Drainage System
 - 6. Cold Water System
 - 7. Hot Water Systemand accessories including necessary apparatus, valves and fittings hereinafter described or called for on the plumbing drawings accompanying these specifications.
- E. All plumbing work shall be installed in accordance with the following Codes and all Local Ordinances. Materials, equipment and workmanship shall be as hereinafter specified.
 - 1. North Carolina State Plumbing Code
 - 2. North Carolina State Fire Prevention Code
 - 3. North Carolina Electrical Code
 - 4. North Carolina Accessibility Code
 - 5. NSF Standard # 61
- F. This contractor shall secure all required permits and inspection fees necessary for this work. Permits may be secured from the Building Inspections Department.
- G. The accompanying drawings are schematic only and are not intended to show all fittings, bolts, connections, offsets, etc., unless specifically dimensioned. Follow drawings as closely as possible, provide all adjustments as necessary to conform to the structural conditions, machinery, equipment, work of other contractors and the intent of the drawings, without additional cost to the Owner. Plumbing drawings should not be scaled. Secure dimensions from Architectural drawings. Refer to drawings of other trades and coordinate with other contractors. All items of equipment shall be installed in accordance with the manufacture published installation instructions and diagrams.
- H. The Contractor shall coordinate water and sewer taps and pay all fees in conjunction to provide services as required, for this project.

220002 SCOPE OF WORK

- A. The Contractor shall be required to perform all the following work, in general and provide a complete plumbing system as shown on the plans. The items in general are to be as follows:
 - 1. Furnish and install complete waste and vent system with connections to services as shown on the plumbing drawings and here-in specified.
 - 2. Furnish and install cold water system complete with connections to point as shown on the plumbing drawings and here-in specified.
 - 3. Furnish and install hot water system complete with connections to equipment as shown on the plumbing drawings and here-in specified.
 - 4. Furnish and install condensate drainage system as shown on the plumbing drawings and here-in specified.
 - 5. Provide connections to equipment furnished and installed by General Contractor or Owner as shown on the plumbing drawings and here-in specified.

220003 LIST OF MATERIALS, FIXTURES AND EQUIPMENT

- A. The Plumbing Contractor shall obtain written approval from the Engineer/Architect for the use of substitute materials claimed as equal to those specified. Such approvals must be obtained as soon after contract awards as possible and before any materials are ordered. Applications for approvals shall be made by the Plumbing Contractor and not by subcontractors or manufacturer representative. The Plumbing Contractor shall submit within ten days following award of contract and written notice to begin the work a complete list of materials proposed for the job. All like items shall be by the same manufacturer. When this list is approved, no further substitutions will be permitted except in unusual or extenuating circumstances. If no list is submitted, the Contractor shall supply materials specified. *Contractor should note that all items specified in section 220000 shall be submitted independently of other 220000 series sections.* The Plumbing Contractor shall review and stamp the submittals as being in accordance with his bid and these specifications. **Private labeled materials are not acceptable.**
- B. The Plumbing Contractor shall submit shop drawings to the Architect within 20 days after award of the contract, and before any materials, fixtures, and equipment to be incorporated in the work has been ordered. Shop drawings shall include the name and address of the manufacturer and their catalog numbers and trade names clearly marked. All items shall be referenced to the plans and specifications by **fixture designation or specification paragraph number on an index tab**. One complete set of submittal data shall be manufacturer's original published material. **FAXED COPIES WILL NOT BE ACCEPTABLE.** Approval of materials will be based upon the manufacturer's published ratings. Submit shop drawings and/or catalog data for the following material and equipment:
1. Waste Piping, Fittings and Couplings
 2. Condensate Piping, Fittings and Couplings
 3. Water Piping, Fittings and Equipment
 4. Circulator Pumps
 5. Cleanouts and Access Doors
 6. Valves
 7. Insulation
 8. Hangers
 9. U. L. penetration systems
 10. Pipe Markers
 11. Fixtures
 12. Coordination Drawings per Division 1.
- C. Approval of shop drawings and/or submittal data shall not relieve the Plumbing Contractor of the responsibility to comply with the requirements and intent of the plans and specifications with regard to dimensions, capacities, quality, quantity, performance characteristics, etc. If data submitted deviates from the contract documents, the Plumbing Contractor shall point out such deviations in writing and also state reasons for same. All similar items shall insofar as possible be one make and manufacturer.
- D. Where any special make, fixture or materials are specified by plate number, trademark or name, deliver to the building with original labels or other identification marks placed thereon by the manufacturer and do not remove until inspected and approved by the Architect. Similar and equal materials and equipment by other manufacturers will be acceptable, subject to approval.
- E. Failure to submit materials, equipment, fixtures, etc., in the time period specified above, the Architect shall assume that all items shall be installed as specified.

220004 DEMOLITION

- A. General Requirements: The work includes the demolition or removal of all construction indicated, specified or necessary to accomplish the work under this contract. The drawings define the scope of work but it is not intended that all items of demolition work be specifically indicated. After carefully reviewing the drawings and specifications to determine intent, the Contractor shall visit the site and determine the extent of demolition work required to properly complete the work under his contract.

- B. Protection of Materials and Work: Before beginning any cutting or demolition work, the Contractor shall carefully survey the existing work and examine the drawings and specifications to determine the extent of work required. The Contractor shall take all necessary precautions to insure against damage to existing work to remain in place, to be reused, or to remain the property of the Owner and any damage to such work shall be repaired or replaced at no additional cost to the Owner.

220005 WORKMANSHIP

- A. Layout:
1. Drawings indicate general locations of fixtures. Secure exact location from Architectural plans before proceeding with work.
 2. Furnish and install all necessary sleeves, inserts, bolts, etc., for concrete floor slabs, roof, walls, and partitions. Failure to install such items in time to avoid delaying the general contractor shall result in the Contractor doing all cutting and repairing at his own expense.
 3. Sleeves as here-in-after specified shall be installed on all through the floor piping above slab on grade except water closet rough-ins. Water closet rough-ins shall be cast in place. Core drilling of slabs shall be sealed with approved fire retardant caulking and sealed watertight.
 4. All equipment shall be installed in accordance with manufactures installation written instructions.
- B. Drainage, Waste and Vent Piping:
1. Grade all sanitary waste lines 2" and smaller 1/4" per foot.
 2. Grade all sanitary waste lines 3" and larger 1/4" per foot, where possible, 1/8" per foot minimum and where indicated on the Contract Drawings.
 3. Grade all condensate drain lines 1/8" per foot.
 4. All underground piping shall be graded by the use of a laser beam alignment system.
 5. All floor drains shall be set 1/2 inch below the room finished floor perimeter and the entire floor sloped to the floor drain.
 6. Run all piping as directly as possible, avoiding unnecessary bends and turns so as not to interfere with proper installation of work of other contractors.
 7. All PVC-DWV piping shall be protected by a cast iron sleeve under the following condition with a sleeve as follows:
 - a. Piping passing thru foundation walls: Sleeve shall extend 6 inches beyond wall footing on both sides.
 - b. Piping passing within 3 foot below a footing: A sleeve extending 12" beyond the footing on both sides.
 8. Provide removable caps for cleanouts with at least six threads engaged. Provide cleanouts at foot of waste and drainage stacks, all changes in direction of horizontal lines more than 45 degrees, in straight lines at intervals not exceeding 70-feet and anywhere additionally noted on the drawings.
 9. Run all horizontal and vertical piping true and plumb to building structure and connect all piping with 'Y' branches and 1/8 or 1/16 bends.
 10. Tapped tees and crosses will not be permitted. Tapped sanitary tees and crosses shall be used.
 11. No soil, waste, or vent piping shall be covered or concealed, until tested and approved by the Architect.
 12. Conceal all soil and vent piping. Vents shall be tied together as shown with minimum number of vents extending through roof. All vents extended through the roof shall be a minimum of 12" above roof level.
 13. All PVC-DWV and PVC drainage lines shall be bedded per the manufactures recommendations and shall be maintained under a continuous head of 10-feet until after all concrete slabs are poured and/or all heavy equipment has been removed from the site. Contractor shall be responsible for the protection of the piping system at all times including freezing weather.

- C. Water System:
1. Conceal water supply piping in walls, below floor or above ceiling except where exposed for connections to fixtures. Install and secure all piping as walls are built. Wedging of piping will not be permitted. All piping shall be isolated from mortar.
 2. All water piping shall be routed with a minimum clearance of ten (10) feet from any electrical switchboards, panel boards or telephone backboards.
 3. Arrange all pipes to freely drain through a ball valve when water is cut off. All branch valves shall be installed adjacent to the water piping main.
 4. All supplies to fixtures shall have individual stop valves.
 5. Provide water hammer shock arrestors as required to prevent water hammer. Arresters shall be A.S.S.E. Standards Number 1010 certified. Arresters shall be installed in accordance with manufactures published recommendations. Air chambers are not acceptable. Water hammer shock arrestors shall be as manufactured by Precision Plumbing Products, Inc. or approved equal by Zurn, Josam, J.R. Smith. 12" x 12" access door shall be provided for all shock arrestors.
 6. All exposed piping to fixtures shall be chrome plated installed true and plumb.
 7. Insulate all water piping inside the building as hereinafter specified.
 8. All tees shall be installed such that the flow shall be straight thru the tee and/or out the side. Tees **shall not** be installed where the flow is into the side and out of both ends of the tee (bullhead tee). Bullhead tees installations are not acceptable and shall not be used.
 9. Extend water lines to water mains where shown on the plans.
- D. Insulation:
1. All pipe insulation joints shall be sealed to maintain integrity of the vapor jacket and shall pass thru all sleeves unbroken except for fire stops.
 2. Pipe insulation at all fire separations shall be butted tightly to the firewall or to the floor after fire stop material has been installed.

220006 CUTTING, PATCHING AND CHASING

- A. All cutting and patching shall be in accordance with the "General Conditions" of these specifications.

220007 EXCAVATION, TRENCHING AND BACKFILLING

- A. All excavation, trenching and backfilling shall be in accordance with Division 31 of these specifications.

220008 WASTE & VENT SYSTEMS

- A. Piping:
1. Waste and vent piping shall be schedule 40 PVC-DWV solid wall conforming to ASTM D-2665.
- B. Fittings:
1. Fittings for PVC-DWV piping shall be PVC-DWV fittings conforming to piping specifications.
- C. Joints:
1. Joints for PVC-DWV piping shall be made using the piping manufacturers approved solvent cement.
 2. Flashing of plumbing vents will be provided by the General Contractor.
- D. Lint Filter:
1. Lint filter shall be steel construction with acid resistant coated on interior and exterior, non-skid gasketed cover, stainless steel lint intercepting screen assembly, 3" inlet and outlet, permanent primary straining baffle and extensions as necessary to mount flush with the finished floor. Lint filter shall be Zurn Z1185-E, Size 7, or approved equal by Josam or J. R. Smith.

220009 CONDENSATE DRAINAGE

- A. Piping:
 - 1. Condensate piping shall be Schedule 40 PVC-DWV solid wall, conforming to ASTM D-2665 and C.S. 272.
- B. Fittings:
 - 1. Fittings for PVC-DWV piping shall be PVC-DWV fittings conforming to piping specifications.
- C. Joints:
 - 1. Joints for PVC-DWV piping shall be made using manufactures approved solvent cement.

220010 HOT AND COLD WATER SYSTEMS

- A. Water Piping:
 - 1. Water piping 4" and smaller above grade inside the building shall be Type 'L' hard copper conforming to ASTM B-88.
- B. Fittings:
 - 1. Fittings for copper piping shall be wrought copper, solder joint fittings conforming to ANSI B 16.22.
- C. Joints:
 - 1. All copper piping joints, 1-1/4" and smaller shall be made using lead free solder with a minimum melting point of 410 degrees Fahrenheit.
 - 2. All copper piping joints, 1-1/2" and larger shall be made using Phos-copper silver alloy material with a minimum melting point of 1000 degrees Fahrenheit.
- D. Backflow Preventer:
 - 1. Backflow preventer shall be lead-free double check valve design, high hazard, with strainer, test valves, gate valve on inlet and discharge, inlet and outlet pressure gauges, designed to meet AWWA C-510, ASSE 1015, and IAMPO performance specifications. Unit shall be size as shown on the drawings and be manufactured by Watts LF007S or approved equal by Wilkins, Febco, or Conbraco.
- E. Expansion Tank:
 - 1. Expansion tank shall be diaphragm design constructed of welded steel and shall bear the ASME and National Board Stamp for 150 pounds working pressure and 200° F. operating temperature. Fittings shall include test cocks, hose bibb drain and air control fitting. Tank and fittings shall be as manufactured by Amtrol, Bell and Gossett, Thrush or Taco.
- F. Thermometers and Gauges:
 - 1. Thermometers shall be metallic element type with 3" dial, Type 304 stainless steel case, accuracy range of 1%, black markings on white face, and designed for variable angle mounting. Thermometers range shall be such that the operating temperature shall be in the middle range for the dial. Thermometers shall be installed in a thermometer well and shall be Weiss Model 3VBM Series or approved equal by Omega or Tel-Tru Mfg. Co.
 - 2. Pressure gauges shall be non-filled with 3-1/2" face, 1/4" NPT lower connection with operating range in middle portion of the dial, accuracy range of 1%, and black markings on white face. Pressure gauges shall be installed with lever handle gauge cocks. Pressure gauges shall be Weiss Model 3PG1 or approve equal by Omega or Tel-Tru Mfg. Co.

220011 HOT WATER CIRCULATOR

- A. Circulator shall have capacity as shown on drawings and shall be specifically designed for hot water service.
- B. Circulator shall have lead-free bronze body and flanges with lead-free impeller; circulator motor shall be rubber mounted and shall be equipped with overload protection. Circulator shall be direct connected to motor. Circulator shall be Taco, B&G, Grundfos, or approved equal with capacity as noted on the drawings.

- C. Circulator shall be supported by appropriate hangers to avoid piping strain. Circulators shall be mounted horizontally.

220012 CLEANOUTS AND ACCESS DOORS

- A. Cleanouts shall be the same diameter as the pipe they are connected to. If the pipe is greater than 4" in diameter, the cleanout shall be 4".
- B. Cleanouts installed in walls or pipe chases shall be installed using PVC-DWV cleanout tee with slotted plug, stainless steel cover with vandalproof securing screw. Cleanouts shall be Zurn ZS-1468, Josam 58600-PLG, or J. R. Smith 4472.
- C. Cleanouts installed in floors and walks shall have adjustable cast iron body with cast brass plug, lead seal and round nickel bronze top with watertight gasketed cover. Cleanouts shall be Zurn ZN-1400, or approved equal by Josam or J. R. Smith.
- D. Cleanouts installed outside the building and flush with grade shall be installed flush with 24" x 24" x 6" thick concrete pad. Cleanouts plugs shall be brass with recessed head. Cleanouts shall be Josam 57000-X-LT, Zurn Z-1403-BP-NL, or J. R. Smith 4293 Series.
- E. The Contractor shall provide access doors in accordance with Division 8 of these specifications. Access doors shall be provided for all valves and shock arrestors located behind hard ceilings and in walls to provide access to valves and/or equipment. Ceiling access doors shall be stainless steel and a minimum of 24 inches square.

220013 VALVES

- A. Valves shall be installed at all points noted on the plans by standard symbols or as required by best general practice for proper control and operation of the system. All valves shall be identified with 1" diameter, 19 gauge, polished brass identification tags with a number and valve service indicated. Provide a valve chart listing all valves with size and service framed and mounted under glass in the main mechanical room. Provide 3/4" diameter metal ceiling tacks with color-coded heads in ceiling tiles at all valve locations. Red for domestic hot water supply and return, Blue for cold water.
- B. Check valves 2 inches and small shall be Class 125, lead free design cast bronze body with threaded ends.
- C. Domestic cold and hot water system valves 1-1/4 inch and smaller shall be lead free design cast bronze body, full ported, soldered end ball valves rated for Class 150, 200 WOG service.
- D. Domestic cold and hot water system valves 1-1/2 inch and 2 inch shall be lead free design cast bronze body, full ported, threaded end ball valves rated for Class 150, 200 WOG service. Valves shall be provided with stem extensions for insulation thickness specified.
- E. Balancing valves indicated to be installed on domestic hot water return systems shall be lead free design cast bronze body equipped with indicating dial and memory stop. Balancing valves shall B&G, Taco or approved equal.

220014 PIPE INSULATION

- A. All plumbing pipe insulation systems shall be installed as a subcontract to the Plumbing contract. All plumbing pipe insulation systems, including jacketing, coverings, adhesives when used, shall have a flame spread rating not exceeding twenty-five (25) and a smoke development rating not exceeding fifty (50) when the insulation assembly is tested as a composite. Fibrous glass pipe insulation shall be pre-molded with a thermal conductivity of 0.24BTU/in/hr/ft² at 100°F.
 - 1. Insulate all cold water piping above grade with 1" thick pre-molded fibrous glass pipe insulation with self-sealing fire retardant vapor barrier jacket.
 - 2. Insulate all hot water piping, 1-1/2" and smaller, above grade with 1" thick pre-molded fibrous glass pipe insulation with self-sealing fire retardant jacket.
 - 3. Insulate all hot water return piping with 1" thick fibrous pre-molded glass pipe insulation with self-sealing fire retardant jacket.
 - 4. Rigid pipe insulation inserts shall be provided for all insulated piping 2" and larger.

- B. Exposed pre-molded pipe insulation in finished areas and mechanical rooms shall be finished with factory jacket neatly pasted in place and left ready for painting as specified hereinafter.
- C. All pipe insulation for pipe fittings shall be pre-molded to fit fittings and shall be enclosed under pre-molded PVC fitting jacket.
- D. Contractor **may request** that closed cellular foam insulation be used on insulated piping when the building structure is not "dried in" to protect fibrous glass insulation from getting wet. Foam insulation thermal properties shall match or exceed the specified thermal insulation properties for the intended usage. Insulation shall be secured with 16 gauge copper wire at 16 inch centers.

220015 HANGERS

- A. Hangers for vertical piping shall be the Riser Clamp design and shall be Modern Fig. 500, Grinnell/Anvil Fig. 261, or approved equal by Elite Components.
- B. Hangers for horizontal piping shall be the Clevis type and shall be Modern Fig. 590, Grinnell/Anvil Fig. 260 or approved equal by Elite Components.
- C. **Hangers for insulated piping shall extend around the insulation.** Provide 16 gage galvanized steel insulation protection saddles 12" long at each hanger on all insulated lines. At the contractor's option, hangers for insulated piping may be Michigan Hangers Model 4031 or 4041. Insulation Shields shall cover lower 180 degrees of pipe in the case of clevis hangers, and entire circumference of pipe in the case of trapeze hangers or clamps.
- D. Hangers shall be spaced per the NC State Plumbing Code in accordance with the piping material.
- E. A hanger shall be provided within one (1) foot of each bend in horizontal piping. Vertical piping shall be supported at each floor or at intervals not exceeding ten (10) feet.
- F. Hangers shall be fastened by means of threaded rods to steel beam clamps, center of bar joist, center of trusses, etc. All hangers shall permit adequate adjustment after erection while still supporting the load. All hanger rods attached to bar joist and trusses shall be install between bottom or top cords of the structural member. Structural members to span from building structure to structure shall be provided by the Contractor.
- G. Hangers SHALL NOT be fastened to joist bridging or roof deck.
- H. Hangers shall only be hung with drilling into the slab with "drop-in" hangers with the approval of the Structural Engineer of record and the Mechanical Engineer of record with complete dead and operating load information provided for each location. Loading information shall be provided by the Plumbing Contractor.
- I. Piping supported on a trapeze hanger shall be secured to the trapeze hanger by means of a pipe clamp around the pipe insulation and insulation saddle. Bare piping shall be secured by a pipe clamp and isolated by an isolation cushion.
- J. Piping supported from the floor shall be supported using a base plate securely anchored to the floor and be equipped with a pipe riser. Riser shall be a minimum size of one inch. Horizontal piping above the floor shall be anchored and rest on a manufactured saddle. Piping shall be secured to each saddle as approved by the Engineer.

220016 PIPE SLEEVES, PLATES, ESCUTCHEONS, ETC.

- A. Pipe sleeves shall be standard weight schedule 40 black steel above slab on grade or cast iron below slab on grade. All sleeves shall be equal to construction thickness except that pipe sleeves passing through floors, other than slab on grade, shall extend 3/4" above the finished floor. Pipe sleeve sizes shall be sized two pipe sizes larger than piping passing thru the sleeve.
- B. Piping thru non-fire rated walls, floors above slab on grade or ceilings, piping passing through foundation walls, and piping installed below structural footings shall have sleeves installed concentric and centered on pipe. Ream all sleeves to prevent cutting of piping. The Contractor shall furnish shop drawings to the general contractor and the Architect showing location, dimensions, and sizes of holes required. Sleeves on piping passing through foundation walls

shall extend 6" beyond wall footing on both sides. Sleeves on piping installed below structural footings shall extend beyond footing as indicated on contract drawings.

- C. Install escutcheons snug against room finish on all exposed pipe passing through walls, floors above slab on grade or ceilings. Use cup type escutcheons at floors where sleeves extend above finished floors. Escutcheons shall be chrome plated steel with spring clip as by Keeny, Connecticut Stamping and Bending Company of Dearborne.
- D. Sleeves for insulated piping shall be large enough to allow the insulation to pass thru sleeve unbroken.
- E. Core drill openings for all floor openings may be utilized in lieu of sleeved openings. All openings shall be sized two pipe sizes larger than pipe passing thru the opening. All cored openings shall be fireproofed as required and shall be made water tight.
- F. All penetrations in rated floors, firewalls and any other rated separations shall be protected using a through-penetration firestopping method with an "F" rating equivalent to the rating of the membrane being penetrated for particular piping materials used and membrane construction type. Floor penetrations shall additionally have a "T" rating equivalent to the rating of the floor being penetrated. Through-penetration firestop systems shall be installed and tested in accordance with ASTM E814 or UL 1479 with a minimum positive pressure differential 0.01 inch w.g. All openings through horizontal fire separations shall be protected by Metacaulk U.L. Systems or approved U.L. listed system by other manufacturers.
- G. All openings through floors and vertical fire separations shall be protected by combination water seal and fire stops as manufactured by HoldRite, or approved equal by Proset, or approved equal by Metacaulk or 3M.

220017 PLUMBING SYSTEM IDENTIFICATION

- A. All piping in the building shall be identified by snap-on pipe markers or secured with two zip ties. Markers shall have ANSI colored letters at ANSI height on ANSI colored background with flow arrows and shall be located at 10' on center along pipeline, at each tee branch and at each floor/wall penetration, both sides. A pipe marker shall be located adjacent to each valve. Pipe identification markers shall comply with ANSI A13.1 and be Custom MS-790 as manufactured by Marketing Service Incorporated or approved equal Steton, Emed or DuraLabel. Stenciling of piping and/or insulation is not acceptable. Wording on markers shall be as follows where more stringent than ANSI Standards:
 - 1. Cold Water
 - 2. Hot Water
 - 3. Hot Water Return
- B. Engraved plastic laminate signs for listed plumbing equipment shall be 1/16 inch thick and be secured with self-tapping stainless steel screws. Plastic laminate face color shall be red for all emergency applications and black for all other uses. Background color shall be white. Signage for all equipment, etc., shall show equipment or service identification, capacity, final date of acceptance for equipment item and warranty information. Signage shall be provided for the following items:
 - 1. Water Heaters
 - 2. Circulator pumps

220018 PROTECTION OF WORK AND EQUIPMENT

- A. It is imperative that waste and vent lines not be filled with concrete, concrete grindings, sand, gravel, or other foreign matter. Under no circumstances shall any line be left open while the Contractor's workers are not on the job site.
- B. Plug each opening of waste and vent lines the same day it is installed with test plug securely held in place.
- C. All floor drains and hub drains shall be covered immediately after installation.
- D. The Contractor shall be responsible for all work damaged by him/her. Any plumbing work damaged by any other contractor shall be replaced by the Contractor and placed in perfect

working condition without extra cost to the Owner. All fixtures and fittings shall be adequately protected before, during and after installation.

- E. The Contractor shall be responsible for all plumbing fixtures at time of final inspection. Any broken fixtures will be replaced by the Contractor at no cost to the owner regardless of by whom the fixture was broken.

220019 TESTING

- A. The Contractor shall notify the Engineer forty-eight (48) hours in advance of all tests. The Contractor shall make all necessary preliminary tests to insure a tight system. Any joint found to leak under test shall be broken, cleaned and remade.
- B. All tests shall be applied before any work is concealed or covered in any manner.
- C. All sanitary waste, vent and condensate drainage piping shall be tested in the following manner: Plug all openings and fill entire waste and vent system to overflow with water and sustain a constant level for a minimum period of three hours. All portions of the floor system shall be tested under a minimum of a 10-foot head including roof vent terminal.
- D. All water piping, hot and cold shall be made tight under a hydrostatic test pressure of 150-lbs. per square inch and maintained without pressure loss for a minimum of four (4) hours. No caulking of joints will be permitted. Any joint found to leak under this test shall be broken, remade and a new test applied.
- E. All backflow preventers shall be tested and certified by an approved and licensed backflow prevention company.
- F. Contractor shall verify that new underground sanitary waste main will flow properly by flushing a ping pong ball down the most remote water closet, and flushing until ping pong ball can be seen in the nearest manhole on site.
- G. The Contractor shall furnish all necessary equipment, materials and labor to perform the above-specified tests.

220020 STERILIZATION

- A. All new water piping shall be charged with a chlorine solution containing not less than 50-ppm available chlorine. The solution shall remain in the piping for a minimum period of 6 hours, during which time valves shall be opened and closed to permit a small flow of the solution. At the end of the six (6) hours, the solution shall be tested and must contain a residual of at least 5 to 10 ppm chlorine. The system shall then be drained and flushed to provide satisfactory potable water before final connection is made to the existing distribution system.
- B. The Contractor shall contract with an independent Testing Laboratory for a certification letter that the system sterilization meets or exceeds standards for potable water.

220021 PLACING IN SERVICE

- A. Upon completion of the entire system installation, the entire system and all equipment shall be tested by actual operation to provide that it will function as intended.
- B. The Contractor shall flush all waste piping prior to final connection to existing system, to ensure that no foreign materials are in these lines, and that a continuous flow of water and waste can be affected.
- C. The Contractor shall flush all water piping prior to the connection of flush valves, mixing valves, and faucet aerators to provide a clean and operational water system.
- D. The Contractor shall place the entire system in a satisfactory operating condition and shall furnish all assistance and instructions required by the Owner's representative during initial operating period. The Contractor shall acquaint the Owner's representative with the special parts required for the operation of the flush valves furnished and installed on the project.
- E. It is the Contractor's responsibility to turn over to the owner all fixtures and floor drains in a clean condition.

220022 PAINTING

- A. The Contractor should note that plumbing piping may be exposed in various areas. The contractor should specifically note that all exposed cast iron piping be uncoated.
- B. All exposed plumbing pipe and plumbing pipe insulation in areas other than mechanical rooms shall be left clean and free from oil ready for painting by the General Contractor. All finished painting will be by the General Contractor with colors to match the surrounding areas.
- C. The Plumbing Contractor shall paint all plumbing insulation, exposed plumbing piping, etc., in Mechanical Equipment Rooms. Insulation to be painted with two (2) coats of glue sizing and two coats lead free enamel paint. Exposed piping and pipe hangers shall be painted flat black. Paint colors shall be as follows:

<u>SERVICE</u>	<u>Benjamin Moore</u>		<u>Sherwin Williams</u>	<u>Devoe</u>
	<u>Number</u>	<u>Color</u>		
Cold water		Blue	Blue	Blue
Hot water	1315	Poppy	SW1602	5W1-6
Hot water return	1303	Smashing Pink	SW1596	5W5-3

- D. All plumbing equipment pads shall be painted yellow.

220023 ELECTRICAL WIRING

- A. Electrical wiring of plumbing equipment shall be performed as detailed on the Contract Drawings.
- B. Fused disconnect switches shall be heavy-duty industrial type. Switches shall be Siemens, General Electric Company, Square D or Cutler/Hammer fusible type mounted so handle is approximately 4 feet 0 inches above floor or grade. Switches shall have a factory applied standard finish and the usage or designation shall be indicated on cover with engraved plastic laminated labels with 1/2" high contrasting letters. Each switch for motor circuits shall have a complete set of Bussman "Fusetron" or equal time delay fuses.
- C. Motor Starters and Fused Disconnect Switches shall be neatly arranged, and securely fastened to walls with expansion bolts, lead shields, etc. Each starter or switch shall have its usage or letter designation indicated on its cover with engraved plastic laminated labels with 1/2" high contrasting letters. Where connections are made to motors not near walls or columns, a vertical conduit attached to floor and ceiling shall be installed and the wiring carried in and out of this conduit by means of condulets. An 18-inch length of flexible metallic conduit shall be installed in the circuit to each connection to a motor. Liquid tight shall be used in all wet locations. Grounding wire shall run inside of flexible conduit.

220024 CONTROLS

- A. General:
 - 1. Furnish and install an electric control system to fulfill the intent of the drawings and specifications. The system shall include all necessary labor, materials, electrical wiring and devices for a complete installed control system.
 - 2. The Plumbing Contractor shall provide a 120-volt, 24-hour, 7-day programmable time clock, and wire the time clock to the hot water circulation pump. Time clock shall be located in the same room as the circulation pump.
 - 3. All electric wiring in connection with the temperature controls and all interlock wiring shall be furnished under this section of the specifications. The wiring shall be installed by licensed electricians employed by Contractor in strict accordance with all local, State, and National Codes. All control and interlock wiring whether line or low voltage shall be run in EMT conduit or as specified under the electrical section of these specifications. Installation of all concealed conduit shall be coordinated with contractor for general construction so it may be installed before slabs are poured or walls are erected.
 - 4. The control diagrams indicated on the drawings and specified herein show the intended sequences of operation of the various control systems and shall be followed as closely as practicable.

- B. Temperature Sensing Devices:
 1. Strap-on Aquastat shall have an adjustable range and be mounted directly on the building hot water recirculating line. Aquastat shall be set to 105°F.
 2. Each water heater shall be equipped with an integral adjustable thermostat.
- C. Sequence of Operation:
 1. The programmable time clock shall energize the power circuit to the circulator pump wiring circuit.
- D. Instructions and Diagrams:
 1. The Contractor shall provide to the owner a complete instruction manual covering the function and operation of all control components. The manual shall also contain a schematic drawing of each control system properly marked and keyed with the equipment list to identify each item of control equipment.
 2. The Contractor shall also provide a complete schematic control diagram framed under glass and mounted on the wall in the equipment room.

220025 OPERATING AND MAINTENANCE MANUAL

- A. Four (4) complete sets of all operation and maintenance manuals **shall** be delivered by the Contractor to the Owner thru the Architect two (2) weeks before the pre-final inspection is held. The manuals **shall** be installed in 3-ring hard cover heavy duty notebooks with the name of the project and the words "**Operation and Maintenance Manual**" permanently affixed to the cover and spine. All items for the project shall be separated by identification tabs correlated to the index. The manuals **shall** contain the following items as a minimum:
 1. Index and page number.
 2. Certificate of substantial completion.
 3. A summary sheet of warranties with dates noted and a copy of all warranties.
 4. List of subcontractors and suppliers with names, addresses, and phone numbers.
 5. Water Line test data for sterilization.
 6. Backflow preventer certificate of operation.
 7. Complete start-up, operation, and shutdown procedures for each system including sequence of events, locations of switches, emergency procedures, and any other critical items
 8. Lubrication schedules and types of lubricants.
 9. Complete set of current shop drawings and equipment description showing all capacities and other operation conditions.
 10. Equipment summary showing all capacities and ratings (HP, KW, etc.).
 11. Operation manuals, installation manuals, and parts list for all installed equipment.
 12. All submittal data indexed with tabs and shop drawings.
- B. One copy shall be manufacturer's original published literature with manufacturers name on all items. **FAXED COPIES WILL NOT BE ACCEPTABLE.**

220026 AS BUILT DRAWINGS

- A. The General Contractor and Plumbing Contractor, shall maintain "during the course of the work" a set of drawings marked up to show the work as installed, including dimensions to and elevations of buried work. Both Contractors shall initial and date all changes to the contract drawings. The Architectural Observer may check this set of documents monthly for compliance. Upon completion of the work, return this set of drawings to the Architect.

220027 FIXTURES

- A. All exposed piping and metal parts shall be chrome plated. Slip joints will not be permitted except on fixture side of trap. Rigid supplies are specified for fixtures and it is intended that they be installed true and plumb from fixture to wall rough in. Connections for water closets shall be made by use of flanges compatible to waste piping materials and verminproofed wax gaskets.
- B. **MANUFACTURERS MODEL NUMBERS ARE PROVIDED FOR GENERAL INFORMATION ONLY.** Description of product shall take precedence over model numbers.

- C. All water closets shall flush properly when flushing with 25 PSIG at the flush valve.
 - D. All floors drains, floor sinks, and mop receptors shall have a 3" deep seal P-trap installed below floor as a separate item. Joint connection shall be compatible to piping system.
 - E. All floor-mounted water closets shall be set and grouted with white grout between floor and closet base.
 - F. All wall-hung fixtures shall be sealed between wall and fixture with white "G.E. Silicone Seal" caulking.
 - G. All counter mounted fixture rims shall be sealed with clear "G.E. Silicone Seal" caulking.
- P-1 WATER CLOSET: (Standard) Floor mounted, 15" high vitreous china, elongated siphon jet water saver 1.28 GPF bowl with 1-1/2" top spud, china caps, American Standard No. 3451.128, approved equal by Zurn, Sloan, or Kohler. Flush valve with 1" screwdriver angle check stop, vandal resistant stop cap, ADA flush handle, vacuum breaker, 1" chrome plated wall supply cover pipe, chrome plated cast brass escutcheon with set screw, 1-1/2" chrome plated flush pipe, Sloan No. 111-1.28YK, or approved equal by Zurn or American Standard. White moltex open front seat with concealed stainless steel check hinge, less cover, American Standard 5901.100, Church No. 9500CT, Centoco 1500CCSS, Bemis 1955SSCT, or Benekee 527. Contractor should note flush valve rough-in height as shown on the drawings.
- P-2 WATER CLOSET: (ADA) 16-1/2" high, floor mounted, vitreous china, elongated siphon jet water saver 1.28 GPF bowl with 1-1/2" top spud, china caps, American Standard No. 3461.001, or approved equal by Kohler, or Zurn. Flush valve with 1" screwdriver angle check stop, vandal resistant stop cap, ADA flush handle, vacuum breaker, 1" chrome plated wall supply cover pipe, chrome plated cast brass escutcheon with set screw, 1-1/2" chrome plated flush pipe, Sloan No. 111-1.28YK, or approved equal by Zurn or American Standard. White moltex open front seat with concealed stainless steel check hinge, less cover, American Standard 5901.100, Church No. 9500CT, Centoco 1500CCSS Bemis 1955SSCT, or Benekee 527. Contractor should note flush valve rough-in height as shown on the drawings. Flush valve handle shall be roughed in and mounted to the wide side of the toilet stall.
- P-3 LAVATORY: (ADA) 20" by 18" acid resistant enameled cast iron with 4" center set punching, back ledge, wall hanger, front overflow shall be Commercial Enameling 553 or approved equal by Zurn or Kohler. Chrome plated, lead free, metering faucet with dual push buttons and 0.5 GPM vandal resistant aerator shall be Zurn Z86500-XL-3M, or approved equal by Delta, or Moen. Thermostatic lead free mixing valve with locking set point, 3/8" inlet check stops, 3/8" outlet, shall be installed under the lavatory to supply 110 F tempered water to the faucet. Mixing valve shall be ASSE 1016 approved and conform to ASSE 1070 or CSA B125.3 and shall be Watts Model LFUSG-B or approved equal by Combraco or Heatguard. Chrome plated lead free angle stops with loose key handle and 1/2" chrome plated nipple to wall and escutcheon with set screw shall be McGuire Model LFBV175-F or approved equal by Zurn or Brasscraft. Stainless steel braided flexible supplies shall be as manufactured by McGuire SSLAV12050038 or approved equal by Brass Craft, Watts. Chrome plated cast brass strainer with open grid, overflow openings, cast brass locknut and 1-1/4" 17 gauge tailpiece shall be McGuire Model 155A, Zurn Model Z-8743, or Engineered Brass Company Model SG7L05. 1-1/4" by 1-1/2" chrome plated adjustable cast brass P-trap with 1-1/4" slip in inlet, cleanout, ground joint, 1-1/2" I.P.S. outlet, shall be McGuire "Professional Line" Model 8090, Zurn Model Z-8711-B-S or Engineered Brass Company Model TS140. 1-1/2" chrome plated nipple to wall with escutcheon and setscrew shall be McGuire Model N150060, Zurn Model Z-8919-6 w/Z-8909, or Engineered Brass Company Model NF9.06. Chair carrier with floor anchor plate, upright supports, and bearing plate shall be Zurn Model Z-1224, J. R. Smith Model 0800, or approved equal by Watts. Lavatory shall be mounted at height as shown on the drawings. Lavatory supplies and trap shall be protected by A.D.A. approved premolded insulation assembly as manufactured by Truebro, McGuire or Mainline.

- P-4 COUNTERTOP LAVATORY: Nominal 17" by 14" vitreous china undermount bowl with front overflow and unglazed rim with mounting hardware and 4" center set punching shall be American Standard No. 0495.221 or approved equal by Kohler, Crane or Commercial Enameling. Chrome plated, lead free, metering faucet with dual push buttons and 0.5 GPM vandal resistant aerator shall be Zurn Z86500-XL-3M, or approved equal by Delta, or Moen. Thermostatic lead free mixing valve with locking set point, 3/8" inlet check stops, 3/8" outlet, shall be installed under the lavatory to supply 110 F tempered water to the faucet. Mixing valve shall be ASSE 1016 approved and conform to ASSE 1070 or CSA B125.3 and shall be Watts Model LFUSG-B or approved equal by Combraco or Heatguard. Chrome plated lead free angle stops with loose key handle and 1/2" chrome plated nipple to wall and escutcheon with set screw shall be McGuire Model LFBV175-F or approved equal by Zurn or Brasscraft. Stainless steel braided flexible supplies shall be as manufactured by McGuire SSLAV12050038 or approved equal by Brass Craft, Watts. Chrome plated cast brass strainer with open grid, overflow openings, cast brass locknut and 1-1/4" 17 gauge tailpiece shall be McGuire Model 155A, Zurn Model Z-8743, or Engineered Brass Company Model SG7L05. 1-1/4" by 1-1/2" chrome plated adjustable cast brass P-trap with 1-1/4" slip in inlet, cleanout, ground joint, 1-1/2" I.P.S. outlet, shall be McGuire "Professional Line" Model 8090, Zurn Model Z-8711-B-S or Engineered Brass Company Model TS140. 1-1/2" chrome plated nipple to wall with escutcheon and setscrew shall be McGuire Model N150060, Zurn Model Z-8919-6 w/Z-8909, or Engineered Brass Company Model NF9.06.
- P-5 HANDWASH SINK: (ADA) 20" by 18" acid resistant enameled cast iron with 4" center set punching, back ledge, wall hanger, front overflow shall be Commercial Enameling 553 or approved equal by Zurn or Kohler. Dual ADA-compliant vandal proof lever handles, chrome plated, lead free supply faucet with 5-1/4" gooseneck spout, 0.5 GPM aerator shall be Chicago Faucets 895-GN2AE72ABCP or approved equal by Sloan or Zurn. Thermostatic lead free mixing valve with locking set point, 3/8" inlet check stops, 3/8" outlet, shall be installed under the lavatory to supply 110 F tempered water to the faucet. Mixing valve shall be ASSE 1016 approved and conform to ASSE 1070 or CSA B125.3 and shall be Watts Model LFUSG-B or approved equal by Combraco or Heatguard. Chrome plated lead free angle stops with loose key handle and 1/2" chrome plated nipple to wall and escutcheon with set screw shall be McGuire Model LFBV175-F or approved equal by Zurn or Brasscraft. Stainless steel braided flexible supplies shall be as manufactured by McGuire SSLAV12050038 or approved equal by Brass Craft, Watts. Chrome plated cast brass strainer with open grid, overflow openings, cast brass locknut and 1-1/4" 17 gauge tailpiece shall be McGuire Model 155A, Zurn Model Z-8743, or Engineered Brass Company Model SG7L05. 1-1/4" by 1-1/2" chrome plated adjustable cast brass P-trap with 1-1/4" slip in inlet, cleanout, ground joint, 1-1/2" I.P.S. outlet, shall be McGuire "Professional Line" Model 8090, Zurn Model Z-8711-B-S or Engineered Brass Company Model TS140. 1-1/2" chrome plated nipple to wall with escutcheon and setscrew shall be McGuire Model N150060, Zurn Model Z-8919-6 w/Z-8909, or Engineered Brass Company Model NF9.06. Chair carrier with floor anchor plate, upright supports, and bearing plate shall be Zurn Model Z-1224, J. R. Smith Model 0800, or approved equal by Watts. Lavatory shall be mounted at height as shown on the drawings. Lavatory supplies and trap shall be protected by A.D.A. approved premolded insulation assembly as manufactured by Truebro, McGuire or Mainline.
- P-6 LOUNGE SINK: (ADA) 14" x 14" x 4-3/8" deep bowl single compartment (16-1/2" x 16-1/2" overall), 18-gauge, type 304 (18-8) nickel bearing stainless steel undermount sink with sound deadening applied to under side shall be Elkay ELUHAD141445 customized with front overflow or approved equal by Just or Advance Tabco. Stainless steel crumbcup strainer with 1-1/2" offset tailpiece shall be Elkay LKAD35 or Just J-ADA-35 GR or approved equal by Advance Tabco. Hot and cold water supply faucet with replaceable ceramic disk cartridge, 9-1/2" restricted swing L type spout, 1.5 GPM vandal resistant laminar flow aerator, 4" vandal resistant wristblade handles, lead content equal to 0.25% by weighted average, Chicago No. 786-LR9E35V317XKAB, or approved equal

by Delta or Zurn. Thermostatic lead free mixing valve with locking set point, 1/2" inlet check stops, 1/2" outlet, shall be installed under the sink to supply 110 F tempered water to the faucet. Mixing valve shall be ASSE 1017 approved and shall be Watts Model LF1170-US-M2 or approved equal by Combraco or Heatguard. 1/2" sweat x 3/8" compression sink supply stops shall be equipped with 5" extension, wheel handle ball valve angle stops shall be McGuire LFBV170, or approved equal by Zurn, or Brasscraft. 1-1/2" x 1-1/2" chrome plated adjustable cast brass P-trap with 1-1/2" slip joint inlet, cleanout, and 1-1/2" 17-gauge tube outlet shall be McGuire No. 8912C, Zurn Z-8702-9LC-PC-B-CE or Kohler K-9000. Install cast brass escutcheons with setscrew on all piping entering base cabinet.

- P-7 COUNTER SINK: (ADA) 14" x 14" x 4-3/8" deep bowl single compartment (16-1/2" x 16-1/2" overall), 18-gauge, type 304 (18-8) nickel bearing stainless steel undermount sink with sound deadening applied to under side shall be Elkay ELUHAD141445 customized with front overflow or approved equal by Just or Advance Tabco. Stainless steel crumbcup strainer with 1-1/2" offset tailpiece shall be Elkay LKAD35 or Just J-ADA-35 GR or approved equal by Advance Tabco. Lead-free hot and cold water supply faucet with renewable cartridge, swivel 5-1/4" gooseneck spout, 4" vandal proof wristblade handles, 1.5 GPM, shall be Chicago Faucets No. 895-317GN2AE35ABCP or approved equal by T&S Brass or Zurn. Thermostatic lead free mixing valve with locking set point, 1/2" inlet check stops, 1/2" outlet, shall be installed under the sink to supply 110 F tempered water to the faucet. Mixing valve shall be ASSE 1017 approved and shall be Watts Model LF1170-US-M2 or approved equal by Combraco or Heatguard. 1/2" sweat x 3/8" compression sink supply stops shall be equipped with 5" extension, wheel handle ball valve angle stops shall be McGuire LFBV170, or approved equal by Zurn, or Brasscraft. 1-1/2" x 1-1/2" chrome plated adjustable cast brass P-trap with 1-1/2" slip joint inlet, cleanout, and 1-1/2" 17-gauge tube outlet shall be McGuire No. 8912C, Zurn Z-8702-9LC-PC-B-CE or Kohler K-9000. Install cast brass escutcheons with setscrew on all piping entering base cabinet.
- P-8 COUNTER SINK: (ADA) Double compartment sink with 14" x 14" x 4-3/8" deep bowls (31-1/2" x 16-1/2" overall), 18-gauge, type 304 (18-8) nickel bearing stainless steel undermount sink with sound deadening applied to under side shall be Elkay ELUHAD321645 customized with front overflows or approved equal by Just or Advance Tabco. Stainless steel crumbcup strainer with 1-1/2" offset tailpiece shall be Elkay LKAD35 or Just J-ADA-35 GR or approved equal by Advance Tabco. Lead-free hot and cold water supply faucet with renewable cartridge, swivel 5-1/4" gooseneck spout, 4" vandal proof wristblade handles, 1.5 GPM, shall be Chicago Faucets No. 895-317GN2AE35ABCP or approved equal by T&S Brass or Zurn. Thermostatic lead free mixing valve with locking set point, 1/2" inlet check stops, 1/2" outlet, shall be installed under the sink to supply 110 F tempered water to the faucet. Mixing valve shall be ASSE 1017 approved and shall be Watts Model LF1170-US-M2 or approved equal by Combraco or Heatguard. 1/2" sweat x 3/8" compression sink supply stops shall be equipped with 5" extension, wheel handle ball valve angle stops shall be McGuire LFBV170, or approved equal by Zurn, or Brasscraft. 1-1/2" x 1-1/2" chrome plated adjustable cast brass P-trap with 1-1/2" slip joint inlet, cleanout, and 1-1/2" 17-gauge tube outlet shall be McGuire No. 8912C, Zurn Z-8702-9LC-PC-B-CE or Kohler K-9000. Install cast brass escutcheons with setscrew on all piping entering base cabinet.
- P-9 HOSE BIBB IN BOX: Rough brass hose bibb with wheel handle, 3/4" vacuum breaker outlet, 1/2" inlet, cast brass or 304 stainless steel wall box, hinged door, loose key door lock, chrome plated or stainless steel exposed finish, Woodford Model B26-1/2-CH, Mifab MHY-95-49 or Metcraft Model 182.
- P-10 HOSE BIBB: Wall mounted, polished chrome plated brass with 3/4" vacuum breaker hose end, locking shield, tee handle, 1/2" inlet wall flange, Woodford Model 26P-1/2, Mifab MHY-9240, T & S Brass B-0702/B-972 or Preir C-257CP.75.

- P-11 WALL HYDRANT: Non-freeze type with 3/4" copper inlet, 3/4" vacuum breaker hose end, removable key handle, self draining, for required wall thickness, Woodford Model 67, Zurn Model Z-1310 or Josam Model 71050-12.
- P-12 FLOOR DRAIN: Cast iron body drain with 2" outlet to match piping system, 6" square nickel bronze heelproof top, vandal resistant securing screws with flashing device, Zurn ZN415S-VP, or approved equal by Josam, J. R. Smith, or Watts Plumbing Contractor shall install deep seal P-trap below floor as a separate item.
- P-13 FLOOR DRAIN: Cast iron body drain with 4" outlet to match piping system, 6" square nickel bronze heelproof top, vandal resistant securing screws with flashing device, Zurn ZN415S-VP, or approved equal by Josam, J. R. Smith, or Watts Plumbing Contractor shall install deep seal P-trap below floor as a separate item.
- P-14 HUB DRAIN: Provide 3" I.D. hub drain for condensate collection from HVAC equipment. Hub drain shall have p-trap below slab and shall extend to 1" above finished floor. Pipe material shall be per condensate drainage section of these specifications.
- P-15 WATER HEATER: Factory assembled electric 66-gallon storage type heater shall be equipped with glass lined steel tanks, ASME pressure temperature relief valve, magnesium anode rod, tank drain with hose connection, ASHRAE/IESNA 90.1 insulated factory applied baked enamel finish jacket, two bolt-in, 5,000-watt immersion elements set to run simultaneously (10 kw total) and control box. Heater shall be controlled by immersed bulb thermostat and be equipped with high limit temperature control, control box, transformer, contactors and junction box. Control circuits shall be a maximum of 120-volts. Heaters shall be ASME constructed and labeled. Heaters shall be U.L. approved and shall carry 3-year factory warranty. Heater shall be factory wired for 480-volt, three-phase electrical service as shown on the plans and shall be A.O. Smith DEN-66, or approved equal by State, or Bradford White. Water heater shall be started by the manufacturer's factory representative.
- P-16 MOP RECEPTOR: 24" x 24" x 10" deep molded stone receptor with 3" inside caulked drain, stainless steel strainer, Fiat Model MSB-2424, Williams Model MTB 2424 or Mustee Model 63. Wall mounted, polished chrome plated supply faucet with top brace, vacuum breaker, integral screwdriver shank check stops, 3/4" hose end, Chicago No. 445-897SRCXKCP, T&S B-0665-BSTP or approved equal by Moen. Heavy duty, cloth reinforced rubber hose and hose hook, Fiat Model 832-AA, Williams Model T-35, or Mustee Model 65.700. Wall mounted, 24" long, 3 mop spring clip hanger, Fiat Model 889-CC, Williams Model T-40, or Mustee Model 65.600. Stainless steel wall guards with corner bracket shall be Fiat Model MSG 2424 or approved equal Williams, or Mustee 67.2424. Plumbing Contractor shall install deep seal P-trap below floor as a separate item. Supply faucet outlet shall be mounted as indicated on Contract Drawings. Contractor should note that joint between receptor, wall and floor should be sealed with clear silicone sealant.
- P-17 WASHER CONNECTION BOX: Fully recessed fire-rated washing machine outlet box with hot and cold water hose connections, 2" drain outlet and overflow guard. Unit shall be ProSet Fire Guard Washer Box.
- P-18 FLOOR SINK: 12" x 12" x 8" deep cast iron body floor sink with 3" outlet to match piping system, anchor flange, white acid resistant enameled interior, white acid resistant dome strainer, half nickel bronze grate, Zurn Z-1901-K-2-33 or approved equal by Josam, J. R. Smith, or Watts. Plumbing Contractor shall install deep seal P-trap below floor as a separate item.
- P-19 COLD WATER CONNECTION BOX: Fully recessed unit with lead free cold water shut-off valve, compression nut and ferrule as shall be LSP Products Group model OB-801-LL, IPS Corporation model AB9700 or approved equal Oatey Company.
- P-20 ELECTRIC WATER COOLER: (Dual Height) Wall mounted, dual height, vandal resistant, air cooled type cooler with stainless steel anti-splash receptor, stainless steel

cabinet, in line 'Y' strainer, anti-squirt dual stream bubbler, automatic stream regulator, push controls on front, hands free bottle water filler, wall hanger, sealed hermetic compressor with capacity of 8-GPH of 50°F drinking water at 90°F room temperature and 80° F inlet water temperature, Elkay LVRGRNTL8WSK, Halsey Taylor HTHB-HAC8BLWF, or Oasis PF8SBFSL, factory wired for 115 volt, single phase electrical service. Chair carrier with steel upright support legs, backing plates shall be Zurn Z-1225, or approved equal by J.R. Smith or Watts. The Plumbing Contractor shall furnish the electrical receptacle rough-in dimensions to the Electrical Contractor to provide for a concealed electrical service to the unit. Plumbing Contractor shall provide PVC P-trap the same size as the electric water cooler drain. Wheel handle lead free stop valve shall be McGuire LF175 or approved equal. Plumbing Contractor should note that spout should be set at height as shown on the drawings.

220028 WARRANTY

- A. The Contractor shall warranty the entire plumbing system, subject to the General Conditions of these specifications, for one year starting at the date of Final Acceptance.

220029 BIDDING PROCEDURE

- A. The Contractor shall provide bidding for Alternate Bids in accordance with Division 1. Contractor shall refer to Division 1 for any required unit prices and allowances.

END OF SECTION

SECTION 23 0000

MECHANICAL

230001 GENERAL

- A. General and Supplementary Conditions, Division 1 General Requirements, Alternates, Drawings, and these specifications constitute the necessary Documents for the Heating and Air Conditioning Work. See Division 1 Specifications for description of alternates that directly or indirectly affect the scope of this work. See Division 1 Specifications for the description and requirements of the Heating and Air Conditioning Contractor for the provision of temporary heat, cooling, equipment, etc., if required.
- B. The Heating and Air Conditioning Contractor shall co-operate with the contractors of other trades and shall install his work as fast as the progress of the balance of the work will permit. The Heating and Air Conditioning Contractor shall coordinate his work with the work of other trades, prior to demolition or installation and prior to demolition or installation of work by other trades. As part of this coordination, the Contractor shall ensure that proper maintenance access and clearances are available and maintained for all newly installed mechanical equipment.
- C. The Heating and Air Conditioning Contractor shall install all fired and unfired pressure vessels and their safety devices in accordance with the requirements of the latest edition of the North Carolina State Boiler Inspection Law Rules and Regulations and the North Carolina State Building Code. Codes to be a part of these specifications: North Carolina State Building Code, National Fire Protection Association Codes Section 54, 70, 90A, 91, 96, and other applicable sections.
- D. Permits and Inspection Fees: The Heating and Air Conditioning Contractor shall secure all necessary required permits and inspections for this work. Charges for permits shall be included in the Contractor's bid. Inspection by local authorities will be required.
- E. The drawings accompanying these specifications indicate diagrammatically the general location of the ducts, piping, and equipment and do not show all offsets, fittings, bolts, connections, etc., required for a complete system. While the drawings are to be followed as closely as possible, if it is found necessary to change the location of same to accommodate the conditions at the site, such changes shall be made without additional cost to the Owner, and as directed by the Engineer. Any detail which is omitted, and which is necessary for the proper operation of any system included under the contract, shall be supplied and installed by the Heating and Air Conditioning Contractor without extra cost to the Owner. All pipes and ducts shall be run as high as possible to maintain ceiling and head clearance. All equipment shall be installed in such a manner as to allow proper maintenance access.
- F. Equipment and Materials shall be delivered to the site and stored in original containers, suitably sheltered from the elements, but readily accessible for inspection by the Engineer until installed. All items subject to moisture damage shall be stored in dry spaces.
- G. Conditions shall be checked at the site before fabricating or placing orders for apparatus and such apparatus shall be of such dimensions as to fit the spaces allotted. The Heating and Air Conditioning Contractor shall not scale mechanical plans, but rather refer to architectural plans for dimensions.
- H. All debris resulting from heating and air conditioning work shall be removed from the premises daily or as directed by the Construction Administrator. Trash and rubbish shall not be allowed to accumulate either within or outside the site. Materials and debris that cannot practicably be removed from the site the same day may be temporarily stacked or stored in a designated location on the site as directed by the Construction Administrator.
- I. Guards shall be provided for all moving equipment, motor couplings, pump shafts, belt drives and similar exposed reciprocating or rotating components.
- J. All HVAC and refrigeration equipment shall be labeled in accordance with the North Carolina State Building Code and as required by the Authority having jurisdiction. Labeling shall be a

permanent factory-applied nameplate affixed to the equipment on which shall appear in legible lettering, the manufacturer's name or trademark, the model, serial number, and the seal or mark of the testing agency.

- K. All materials and equipment used on this project shall be asbestos free.
- L. **Start date for equipment warranties shall commence of the date of Final Acceptance, not from start-up date of equipment.**
- M. Equipment and/or systems indicated on the drawings or specified here-in may not be completely described in the Design Documents. The Contractor shall be responsible for understanding and providing the scope of supply of equipment and related items to ensure a complete and operating system is installed. Contractor is responsible for reviewing equipment quotations from vendors to determine the extent of related items and/or system components required for a complete and operating system. Any omission from either the drawings or the specifications is unintentional, and it shall be the responsibility of the Contractor to call to the attention of the Engineer any pertinent omissions before submitting a bid. Complete and operating systems are required, whether every small item, system component, etc. is shown/specified or not.
- N. **All equipment shall be provided with factory start-up initial operation by factory trained and authorized technicians.** Costs for factory start-up shall be included in the Mechanical Contractor's bid. Start-up test reports shall be filled out by the start-up technician and shall be included in the operations and maintenance manuals.
- O. All HVAC equipment utilizing three phase power shall be provided with phase monitoring on all three phases of incoming power to prevent equipment operation upon phase imbalance, phase loss, phase reversal, under-voltage, and over-voltage conditions. Phase monitoring protection shall be automatic reset type when condition is rectified following user programmable time delay.

230002 SCOPE

The Heating and Air Conditioning Contractor shall provide labor and materials required for demolition of systems or portions of systems, and installation of new or modified systems ready for operation as shown on the drawings and hereinafter specified. This includes all equipment, ductwork, piping, insulation, and all other services necessary whether they are specifically mentioned herein or not. The entire installation shall be installed in a first-class, neat, professional manner to the satisfaction of the Engineer and shall conform to all applicable codes and laws. The Contractor shall provide testing of mechanical systems sub-systems, and equipment/components, to demonstrate integrity, operability, functionality, and conformance with the design intent. The contractor shall document all testing.

230003 DEMOLITION

- A. General Requirements: The work includes the demolition or removal of all construction indicated, specified, or necessary to accomplish the work under this contract. Unless indicated otherwise, all items not to be reused shall become the property of the Heating and Air Conditioning Contractor. The drawings define the scope of work but it is not intended that all items of demolition work be specifically indicated. After carefully reviewing the drawings and specifications to determine intent, and prior to bidding, the Heating and Air Conditioning Contractor shall visit the site and determine the extent of demolition work required to properly complete the work under his contract.
- B. Protection of Materials and Work: Before beginning any cutting or demolition work, the Heating and Air Conditioning Contractor shall carefully survey the existing work and examine the drawings and specifications to determine the extent of work required. The Heating and Air Conditioning Contractor shall take all necessary precautions to insure against damage to existing work to remain in place, to be reused, or to remain the property of the Owner, and any damage to such work shall be repaired or replaced at no additional cost to the Owner.
- C. The Contractor shall notify the Owner immediately in the event that any asbestos is encountered during demolition.

230004 SHOP DRAWINGS AND SUBMITTAL DATA

The Heating and Air Conditioning Contractor shall submit within thirty (30) days after award of the contract at least five copies of submittal data in written form for the Engineer's use in approving materials and equipment. One copy will be retained by the Engineer. It is requested that all submittal data be submitted at one time. Where called for, the Heating and Air Conditioning Contractor shall submit five sets of shop drawings showing the detailed arrangement of connections that are shown schematically on the drawings. Data certified for the specified project and indicated manufacturer, type, or size, capacity, etc., shall be submitted for the following:

- A. Split System Air Conditioning Systems
- B. Variable Air Volume Room Terminal Boxes
- C. Ductless Split Systems
- D. Power Ventilators
- E. Diffusers, Registers, Grilles, Louvers, Louvered Penthouses
- F. Controls
- G. Fire Dampers
- H. Spiral Seam Ductwork
- I. Duct Access Doors
- J. Insulation
- K. HVAC Testing, Adjusting, and Balancing

230005 APPROVED EQUAL EQUIPMENT

Manufacturers listed are to establish a standard of quality and not intended to limit the selection to these manufacturers. All materials and equipment which are essential and have not been specified or shown shall be new and of the highest grade and quality, free from defect or other imperfections. It should be understood that where the word provide is used, it is intended that the Heating and Air Conditioning Contractor shall purchase and install all materials required. Approval of equipment will not relieve the Contractor of compliance with the specifications even if such approval is made in writing, unless the attention of the Engineer is called to the non-complying features by letter accompanying the submittal data. Approval of submittal data by the Engineer shall not be construed as a complete check or approval of detailed dimensions, weights, gauges, and similar details with the proposed articles. The conformance with the necessary coordination between the various other contractors and suppliers shall be solely the responsibility of the Heating and Air Conditioning Contractor.

230006 SPLIT SYSTEM AIR CONDITIONING SYSTEMS

- A. Air handling units shall be draw through built-up central station and shall have their fan and coil performance certified in accordance with ARI Standard 430-89 for fans and 410-87 for coils. The unit shall be 2-inch thick double wall with solid inner panels. Wall panel system shall feature rigid foam insulation with minimum R value equal to 13.0. All insulation in the unit shall meet NFPA-90A flame spread and smoke generation requirements. Units shall be listed and labeled by a nationally recognized independent testing agency. The units shall be Trane, McQuay, York, or approved equal.
 - 1. Unit shall be modular constructed of sections made of frame with removable panels. All sections shall be bolted and gasketed together. Entire assembled unit shall be on 6" base rails.
 - 2. Access doors shall be of same construction as casing panels with full perimeter gasketing, thermal break construction, surface-mounted interchangeable hinges and camlock style handles. Access doors shall be 60 inches in height or maximum allowed by unit casing height.
 - 3. Condensate drain pan shall be positively sloped insulated double wall construction. Drain pan shall be piped to an external pipe connection on the side of the unit.

4. Refrigerant coils shall be air tested under water at 300 PSIG, cartridge type, removable from coil connection side of casing and supported in tracks over the entire length of the coil. After testing, the inside of the coils shall be dehydrated, all connections shall be sealed, and the coils shall be shipped with a charge of dry nitrogen. Fins shall be ripple-corrugated aluminum mechanically bonded to staggered copper tubes. Coil connections shall be extended to exterior of unit casing. Coils shall have equalizing distributors for proper refrigerant flow distribution.
 5. Fan section shall have double width, double inlet type fans with forward curved or airfoil blades and internally mounted open drip proof motor. Fan shall be selected such that operating point is on the right side of the fan curve. Motor shall be non-overloading high efficiency squirrel cage 1800 RPM, drip proof with 1.15 service factor and shall be Model J ball bearing with minimum NEMA design "B" for 40°C ambient. Motors for use with variable frequency drives shall be "inverter duty" type. Motor shall be internally mounted on slide rails. Access to the motor and drive shall be provided by a hinged access door with cam lock latches located on the drive side of the unit and of adequate size to permit removal of the fan wheel, motor and drive. Bearings shall be self-aligning, pillow block regreasable ball types with grease line extending to a common point adjacent to access door. Fan wheels and shafts shall be statically and dynamically balanced as an assembly. After final assembly, the entire unit shall be given final vibration test. All fan drives shall be adjustable variable pitch selected at a minimum service factor of 1.5x the motor nameplate horsepower.
 6. Filter section for all air-handling units shall be flat or angled combination filter mixing box as indicated in the schedules with internally mounted Ruskin CD60 type double skin dampers on unit outside and return air duct connections and frame to house 2" thick filters. Filter section shall have hinged access doors with cam lock latches on both sides for filter replacement. No tools shall be required for access or filter removal. Air filters shall be UL Class 1 medium efficiency pleated panels with Minimum Efficiency Reporting Value of MERV 8 per ASHRAE Standard 52.2-1999. Filters shall have average dust spot efficiency of 25-30% per ASHRAE Standard 52.1-1992. Filters shall be Farr 30/30 or approved equal. Contractor shall supply complete sets of filters to protect his equipment during construction, (filter change once every four weeks until project completion) another change of filters at completion, and leave an additional complete set of filters at the school for the next change. Dampers shall be double-skin airfoil with metal compressible jamb seals and extruded vinyl blade edge seals with a maximum leakage rate of 1/2 of 1 percent of normal airflow at 4-inch w.g.
 7. Units shall have internal fan/motor spring vibration isolation and internal flexible supply air duct connection.
 8. Heating and Air Conditioning Contractor shall provide a spare drive belt for each air handling unit. Belt shall be secured to each unit.
 9. Provide minimum size inspection section with access door with cam lock latches between all coil sections.
- B. Variable Frequency Drives (VFDs):
1. Variable frequency drives shall be provided, mounted and wired by the AHU manufacturer as indicated on the schedule and drawings. All standard and optional features shall be included within the VFD enclosure, unless otherwise specified. The VFDs shall be UL listed. The listing shall allow mounting in plenum or other air handling compartments.
 2. The VFD shall convert incoming fixed frequency three-phase AC power into a variable frequency and voltage for controlling the speed of three-phase AC motors. The motor current shall closely approximate a sine wave. Motor voltage shall be varied with frequency to maintain desired motor magnetization current suitable for centrifugal pump and fan control and to eliminate the need for motor derating.
 3. With the motor's rated voltage applied to the VFD input, the VFD shall allow the motor to produce full rated power at rated amps, RMS fundamental volts, and speed without using the motor's service factor. VFDs utilizing sine weighted/coded modulation (with or without

- 3rd harmonic injection) must provide data verifying that the motors will not draw more than full load current during full load and full speed operation.
4. The VFD shall include an input full-wave bridge rectifier and maintain a fundamental power factor near unity regardless of speed or load.
 5. The VFD and options shall be tested to ANSI/UL Standard 508. The complete VFD, including all specified options, shall be assembled by the manufacturer, which shall be UL 508 certified for the building and assembly of option panels. Assembly of separate panels with options by a third-party is not acceptable. The appropriate UL stickers shall be applied to both the VFD and option panel, in the case where these are not contained in one panel.
 6. The VFD shall have DC link reactors on both the positive and negative rails of the DC bus to minimize power line harmonics. VFDs without DC link reactors shall provide a minimum 3% impedance line reactor.
 7. The VFDs full load amp rating shall meet or exceed NEC Table 430-150. The VFD shall be able to provide full rated output current continuously, 110% of rated current for 60 seconds and 160% of rated current for up to 0.5 second while starting.
 8. The VFD shall be able to provide full torque at any selected frequency from 28 Hz to base speed to allow driving direct drive fans without derating.
 9. An automatic energy optimization selection feature shall be provided standard in the VFD. This feature shall automatically and continually monitor the motor's speed and load and adjust the applied voltage to maximize energy savings and provide up to an additional 3% to 10% energy savings.
 10. Input and output power circuit switching shall be able to be accomplished without interlocks or damage to the VFD. Switching rate may be up to 1 time per minute on the input and unlimited on the output.
 11. An automatic motor adaptation test algorithm shall measure motor stator resistance and reactance to optimize performance and efficiency. It shall not be necessary to run the motor or de-couple the motor from the load to run the test.
 12. Galvanic and/or optical isolation shall be provided between the VFDs power circuitry and control circuitry to ensure operator safety and to protect connected electronic control equipment from damage caused by voltage spikes, current surges, and ground loop currents. VFDs not including either galvanic or optical isolation on both analog I/O and discrete I/O shall include additional isolation modules.
 13. The VFD shall minimize the audible motor noise through the use of an adjustable carrier frequency. The carrier frequency shall be automatically adjusted to optimize motor and VFD efficiencies while reducing motor noise.
 14. Protective Features:
 - a. Protection shall be provided against input transients, loss of AC line phase, output short circuit, output ground fault, overvoltage, undervoltage, VFD overtemperature and motor overtemperature. The VFD shall display all faults as words. Codes are not acceptable.
 - b. The VFD shall be protected from sustained power or phase loss. The VFD shall provide full rated output with an input voltage as low as 90% of the nominal. The VFD shall continue to operate with reduced output with an input voltage as low as 164 V AC for 208/230 volt units, 313 V AC for 460 volt units, and 394 volts for 600 volts units.
 - c. The VFD shall incorporate a motor preheat circuit to keep the motor warm and prevent condensation build up in the stator.
 - d. The VFD package shall include semi-conductor rated input fuses to protect power components.
 - e. To prevent breakdown of the motor winding insulation, the VFD shall be designed to comply with IEC Part 34-17. Otherwise the AHU manufacturer shall ensure that inverter rated motors are supplied.

- f. The VFD shall include a "signal loss detection" circuit to sense the loss of an analog input signal such as 4 to 20 mA or 2 to 10 V DC, and shall be programmable to react as desired in such an instance.
 - g. The VFD shall function normally when the keypad is removed while the VFD is running and continue to follow remote commands. No warnings or alarms shall be issued as a result of removing the keypad.
 - h. The VFD shall catch a rotating motor operating forward or reverse up to full speed.
 - i. The VFD shall be rated for 100,000 amp interrupting capacity (AIC).
 - j. The VFD shall include current sensors on all three output phases to detect and report phase loss to the motor. The VFD shall identify which of the output phases is low or lost.
 - k. The VFD shall continue to operate without faulting until input voltage reaches 300 V AC on 208/230 volt units, 539 V AC on 460 volt units, and 690 volts on 600 volt units.
15. Interface Features:
- a. Hand/Start, Off/Stop and Auto/Start selector switches shall be provided to start and stop the VFD and determine the speed reference. On units with bypass, a VFD/Off/Bypass selector switch shall be provided.
 - b. The VFD shall be able to be programmed to provide a 24 V DC output signal to indicate that the VFD is in Auto/Remote mode.
 - c. The VFD shall provide digital manual speed control. Potentiometers are not acceptable.
 - d. A lockable, alphanumeric backlit display keypad shall be provided. The keypad shall be remotely mountable up to 10 feet away using standard 9-pin cable.
 - e. The keypads for all sizes of VFDs shall be identical and interchangeable.
 - f. To set up multiple VFDs, it shall be possible to upload all setup parameters to the VFDs keypad, place that keypad on all other VFDs in turn and download the setup parameters to each VFD. To facilitate setting up VFDs of various sizes, it shall be possible to download from the keypad only size independent parameters.
 - g. The display shall be programmable to display in English, Spanish and French at a minimum.
 - h. A red FAULT light, a yellow WARNING light and a green POWER-ON light shall be provided. These indications shall be visible both on the keypad and on the VFD when the keypad is removed.
 - i. A quick setup menu with factory preset typical HVAC parameters shall be provided on the VFD eliminating the need for macros.
 - j. The VFD shall include a standard EIA-485 with BACNET MS/TP Communications Port.
 - k. At a minimum, the following points shall be controlled and/or accessible:
 - 1) VFD Start/Stop
 - 2) Speed reference
 - 3) Fault diagnostics
 - 4) Meter points:
 - a) Motor power in HP
 - b) Motor power in kW
 - c) Motor kW-hr
 - d) Motor current
 - e) Motor voltage
 - f) Hours run
 - g) 2 feedback signals
 - h) DC link voltage
 - i) Thermal load on motor
 - j) Thermal load on VFD
 - k) Heatsink temperature

- l. Four additional Form C 230 volt programmable relays shall be available for field installation within the VFD
 - m. Two set-point control interfaces (PID control) shall be standard in the unit. The VFD shall be able to look at two feedback signals, compare with two set-points and make various process control decisions.
 - n. Floating point control interface shall be provided to increase/decrease speed in response to contact closures.
 - o. Four simultaneous displays shall be available. They shall include frequency or speed, run time, output amps and output power. VFDs unable to show these four displays simultaneously shall provide panel meters.
 - p. Sleep mode shall be provided to automatically stop the VFD when its speed drops below set ¿sleep¿ level for a specified time. The VFD shall automatically restart when the speed command exceeds the set ¿wake¿ level.
 - q. The sleep mode shall be functional in both follower mode and PID mode.
 - r. A run permissive circuit shall be provided to accept a ¿system ready¿ signal to ensure that the VFD does not start until dampers or other auxiliary equipment are in the proper state for VFD operation. The run permissive circuit shall also be capable of sending an output signal as a start command to actuate external equipment before allowing the VFD to start.
 - s. The following displays shall be accessible from the control panel in actual units: Reference Signal Value, Output Frequency in Hz or percent, Output Amps, Motor HP, Motor kW, kWhr, Output Voltage, DC Bus Voltage, VFD Temperature in degrees, and unit CFM.
 - t. The display shall be programmed to read in inches of water column (in-wg).
 - u. The VFD shall be able to be programmed to sense the loss of load and signal a no load/broken belt warning or fault.
 - v. If the temperature of the VFDs heat sink rises to 80°C, the VFD shall automatically reduce its carrier frequency to reduce the heat sink temperature. If the temperature of the heat sink continues to rise the VFD shall automatically reduce its output frequency to the motor. As the VFDs heat sink temperature returns to normal, the VFD shall automatically increase the output frequency to the motor and return the carrier frequency to its normal switching speed.
 - w. The VFD shall have temperature controlled cooling fans for quiet operation and minimized losses.
 - x. The VFD shall store in memory the last 10 faults and related operational data.
 - y. Eight programmable digital inputs shall be provided for interfacing with the systems control and safety interlock circuitry.
 - z. Two programmable relay outputs, one Form C 240 V AC, one Form A 30 V AC, shall be provided for remote indication of VFD status.
 - aa. Three programmable analog inputs shall be provided and shall accept a direct-or-reverse acting signal. Analog reference inputs accepted shall include two voltage (0 to 10 V DC, 2 to 10 V DC) and one current (0 to 20 mA, 4 to 20 mA) input.
 - bb. Two programmable 0 to 20 mA analog outputs shall be provided for indication of VFD status. These outputs shall be programmable for output speed, frequency, current and power. They shall also be programmable to provide a selected 24V DC status indication.
 - cc. Under fire mode conditions, the VFD shall be able to be programmed to automatically default to a preset speed.
16. Adjustments:
- a. The VFD shall have an adjustable carrier frequency in steps of not less than 0.1 kHz to allow tuning the VFD to the motor.
 - b. A minimum of sixteen preset speeds shall be provided.
 - c. Four acceleration and four deceleration ramps shall be provided. Accel and decel time shall be adjustable over the range from 0 to 3,600 seconds to base speed. The

- shape of these curves shall be automatically contoured to ensure no-trip acceleration and deceleration.
 - d. Four current limit settings shall be provided.
 - e. If the VFD trips on one of the following conditions, the VFD shall be programmable for automatic or manual reset: undervoltage, overvoltage, current limit and inverter overload.
 - f. The number of restart attempts shall be selectable from 0 through 20 or infinitely and the time between attempts shall be adjustable from 0 through 600 seconds.
 - g. An automatic $\downarrow$ on delay $\downarrow$ shall be selectable from 0 to 120 seconds.
 - 17. Service Conditions:
 - a. VFDs shall provide full output in an ambient temperature from -10 to 50°C (14 to 104°F).
 - b. VFDs shall provide full output in a relative humidity from 0 to 95%, non-condensing.
 - c. VFDs shall provide full output up to 3,300 feet elevation without derating.
 - d. VFDs shall provide full output with an AC line voltage variation from -10 to +10% of nominal voltage.
 - e. No side clearance shall be required for cooling of any units. All power and control wiring shall be done from the bottom.
 - 18. Warranty:
 - a. The VFD shall be warranted by the manufacturer for a period of 42 months from date of shipment, or 36 months from start-up, whichever occurs first. The warranty shall include parts, labor, travel costs and living expenses incurred by the manufacturer to provide factory-authorized on-site service.
- C. Outdoor section shall be factory fabricated, UL labeled, ARI rated, and bear the ARI seal.
 - 1. The fans shall be permanently lubricated, direct drive, vertical discharge propeller type.
 - 2. The compressor shall be hermetic direct drive scroll type with suction and discharge stop valves, crankcase heaters, automatically reversible oil pump, oil filter, internal thermostat, and controls for low ambient (0°F) temperature operation. Units 6 tons and larger shall be equipped with dual compressors. Motors shall be suction gas cooled with internal temperature and current sensitive motor overload protection.
 - 3. The unit controls shall be factory wired low voltage with internal fusing, control power transformer, single point power connection and shall include a high and low pressure cutout devices of the automatic reset type, a positive acting five minute timer to prevent short cycling and electronic adiabatic proportional regulator (APR) installed on lead circuit for variable capacity control. The electronic APR valve shall be capable of accepting an analog control signal from the DDC system for control purposes.
 - 4. Units shall be furnished with coil guards. The units shall be by same manufacturer as air handling unit. See GUARANTEE for description of compressor warranty requirements.
- D. Refrigerant piping systems shall be sized, pitched, and furnished with all specialties as recommended by the Unit manufacturer to accommodate refrigerate piping lengths. Specialties shall include suction line accumulators, liquid line solenoid valves, thermal expansion valves, and any other item deemed necessary or recommended by the unit manufacturer.
- E. Condenser coils shall be coated with a non-metallic, non-bridging corrosion barrier material by a factory trained and authorized applicator. Coating shall meet ASTM B117 3000-hour accelerated salt spray test and shall have negligible (less than 1%) impact on equipment capacity.
- F. Units shall be furnished with control interfaces as necessary for connection to DDC control system.
- G. Provide incoming power phase monitoring for indoor and outdoor units as specified here-in before.

230007 VARIABLE AIR VOLUME ROOM TERMINAL BOXES

- A. The units shall be factory manufactured UL listed pressure independent variable air volume type with VAV cold duct complete with electric factory mounted DDC volume regulators, heavy

gauge casing, control dampers, and electric heating coils. The boxes shall be Trane, Metal Aire, Enviro-Tec, Price, JCI/York, Krueger, or approved equal.

- B. The unit casings shall be constructed of 22-gauge galvanized steel with removable bottom access panel. Casings shall be provided with four hanger brackets for threaded rod support.
- C. Insulation of terminal units shall be 1" thick, 1.5 lbs. density, R-4.1 fiberglass with foil face and no exposed or raw edges. The surface of the insulation shall be treated to prevent erosion and shall conform to UL Test 181 for erosion and mold growth. The insulation shall be UL approved and meet NFPA 90A requirements.
- D. DDC actuator for damper shall be installed by the terminal unit's manufacturer, but furnished by the control manufacturer and shall be specifically designed for use with the unit. The actuators shall be field serviceable with replaceable internal parts.
- E. The control dampers shall be low leakage type specifically designed to provide linear control characteristics throughout its operating range. An external indication of the damper blade position shall be provided. Total leakage of casing and dampers shall not exceed 5% at 3" inlet static pressure. Damper assembly shall be complete with integral flow sensor regardless of control type. Flow sensor shall be a multi-point, averaging, ring or cross type to be furnished and mounted by terminal unit manufacturer. Bar or single point sensing type is not acceptable. Flow sensing device shall be capable of maintaining airflow to within +/- 5% of rated unit airflow setpoint. Sensor shall communicate terminal box inlet cfm to BAS system.
- F. Units shall be provided with open coil electric resistance heater installed at cabinet discharge. Units shall feature single point power connection. Control cabinet with automatic reset thermal cut-outs, air flow switch, door interlocked fused disconnect switch with fuses, overcurrent protection, control power transformer. For SCR-fired heaters, provide integral SCR power controller featuring heat sink, electronic controls, status LED, and capable of accepting a 0-10 VDC or 4-20 mA control signal from the DDC control system.
- G. Fan powered units shall feature direct drive centrifugal fan with permanent split capacitor type motor with thermal overload protection. Motors shall be capable of infinite variable speed control via a mounted speed control device. Units shall include a 1-inch plenum filter.
- H. Terminals shall have a maximum NC level of 25 in the space when using modeling assumptions for room and duct effect based on ARI 885-90. The NC level shall be based on a static pressure of two inches at the entrance of the box.

230008 DUCTLESS SPLIT SYSTEMS

- A. Systems shall be factory manufactured cooling only type. Indoor section shall be vertical wall, ceiling cassette, or ceiling mounted ductless type split heat pump unit. Unit cabinet shall be 20 gauge-galvanized steel with rounded corners and finished with an undercoat and topcoat of hard finish polyurethane paint. Unit shall be internally insulated and be furnished with auxiliary heater and 1" thick pre-cut washable polyester filter media. Contractor shall supply sets of filters to protect equipment during construction, another change of filters at final completion, and leave an additional complete set of pre-cut filters at the building for the next change. Unit fan shall be dual tangential blower type. Unit shall have hardwired wall-mount temperature controller with high-medium-low fan control and pan mounted condensate pump. High condensate limit switch shall deenergize unit if condensate pump fails to function.
- B. Outdoor section shall be by the same manufacturer as the indoor section. Units shall be compact low profile type with inverter driven compressor, R410A refrigerant, crankcase heaters, and controls for low ambient temperature operation in cooling mode down to 0°F. The fans shall be permanently lubricated, direct drive, side discharge type. Safety controls shall include loss of charge and low and high pressure switch. See GUARANTEE for description of compressor warranty requirements.
- C. Refrigerant piping systems shall be sized, pitched, and furnished with all specialties as recommended by the unit manufacturer to accommodate refrigerant piping lengths. Specialties shall include suction line accumulators, liquid line solenoid valves, thermal expansion valves,

refrigerant sight glass, removable core filter drier, and any other item deemed necessary or recommended by the unit manufacturer.

- D. Units shall be UL or ETL labeled and shall be Daikin, Mitsubishi, Trane, Sanyo, Friedrich, LG, or approved equal.

230009 HEATERS

- A. Electric unit heaters shall be listed by Underwriters Laboratories, Inc., and shall bear the appropriate UL label. Heaters shall be furnished and installed in accordance with the manufacturers' published recommendations. The elements shall be metal sheath fintube type. Heaters shall be complete with adjustable discharge louvers, ceiling mounts, built-in contactors with 24 volt control circuit, built-in fuses, 18 gauge steel cabinet, built-in thermal overload protection, combination fan guard and motor mount, continuous duty motor, unit mounted thermostat, and separate field installed-unit mounted power disconnect switch. Unit heaters shall be Markel Series 5100, Raywall, Indeeco, or approved equal.

230010 POWER VENTILATORS

- A. Power ventilators shall be tested and rated in accordance with the standards of AMCA 210 and shall carry the AMCA seal. All fans shall be UL labeled. Fans shall be Cook, Greenheck, Carnes or approved equal. Provide a spare set of drive belts for belt-driven fans.
- B. Power Roof Ventilators: Power roof ventilators shall be centrifugal, direct or belt driven as indicated on the drawings. All units shall be provided with bird screen, back draft dampers, and disconnect switches. Power roof ventilators shall have spun aluminum hood. Belt drive units shall have adjustable V-drive. Direct drive units shall have solid state motor speed controllers with an "OFF" position.
 - 1. For units on non-metal roof, roof curbs for roof mounted equipment shall be by the Heating and Air Conditioning Contractor and factory painted with color selected by Architect. Roof openings shall be by the General Contractor. It shall be the responsibility of the Heating and Air Conditioning Contractor to provide the General Contractor with the proper locations and sizes required for all roof openings. See architectural drawings for roofing type locations.
 - 2. For units on standing seam metal roof, roof curbs for roof mounted equipment shall be by the General Contractor. It shall be the responsibility of the Heating and Air Conditioning Contractor to give the General Contractor the proper locations and sizes required for all roof openings. Opening will be by the General Contractor. See architectural drawings for roofing type locations.
- C. In-line fans shall be centrifugal in-line ventilator with variable pitch belt drive or direct drive as indicated on the drawings. Housing shall be constructed of steel with removable drive door and access panel. Wheel shall be dynamically and statically balanced. All steel components shall be phosphatized and coated with baked enamel finish. Motor base shall be adjustable and have locking screws and guides to provide positive belt tension and correct alignment. Ball bearings shall be heavy-duty self-aligning, relubricable flange type with locking collars. Bearings must be selected for 125,000 hours average service life at maximum cataloged operating speed. Drives shall be cast iron and have a minimum of 1.25 service factor. Drives shall be isolated from the airstream. Motors shall be standard NEMA frame, open drip-proof motors for use with variable frequency drives shall be "inverter duty" type. All units shall be provided with backdraft dampers, hanging vibration isolators, and disconnect switches. Direct drive units shall have solid-state motor speed controllers with an "OFF" position. Belt drive units shall be provided with variable frequency drives as directed for air handling units. See Section 230006.

230011 DIFFUSERS, GRILLES, REGISTERS, LOUVERS, LOUVERED PENTHOUSES

Diffusers, Grilles and Registers shall be heavy gauge sheet metal construction, factory fabricated, rattle free, with published performance data including airflow, throw, noise level, and pressure drop per A.S.H.R.A.E. Standard 70. All diffusers and registers shall be provided with face-accessible opposed blade dampers and factory off-white baked enamel finish, unless otherwise noted in the mechanical

schedule or specifications. All grilles shall be provided as specified for diffusers and registers as above and as follows less opposed blade dampers.

- A. Lay in Supply Air Diffusers: Shall be aluminum construction, fixed square louvered face, 4 way blow, panel border to drop in 24" x 24" "T" bar ceiling grid, with individual adjustable vertical pattern and opposed blade dampers. Vertical air adjustment shall be made by adjusting four perimeter blades to force air down in the vertical position.
- B. Regular Ceiling Supply Air Diffusers: Shall be aluminum construction, fixed square louvered face design, flat frame, 4 way blow, adjustable vertical pattern and opposed blade dampers. Vertical air adjustment shall be the same as for lay in supply air diffusers.
- C. Sidewall Supply Air Registers: Shall be double deflection type of aluminum construction with individually adjustable front vertical and back horizontal air foil vanes on 2/3" centers and opposed blade dampers.
- D. Lay in Ceiling and Duct Mounted Return Exhaust/Air Registers: Shall be aluminum 1/2" x 1/2" x 1" egg crate with panel border, and designed to lay in an inverted "T" bar ceiling grid. Registers shall be full flow across the entire face with plenum or tapered transition up to neck size.
- E. Regular Ceiling Return Exhaust/Air Registers: Shall be aluminum 1/2" x 1/2" x 1" egg crate with steel enclosure and flat frame. Registers shall be full flow across the entire face with plenum or tapered transition up to neck size.
- F. Round Supply Air Diffuser: Shall be aluminum high induction, high capacity type with one (1) fixed flush outer cone and three (3) concentric, adjustable inner cones. Pattern adjustment shall be made by vertical spacing adjustment of inner cones.
- G. Louvers shall be 6" deep drainable blade type with 37 1/2 degree blade angle on 5 29/32" centers with a minimum of 55% free area. Beginning point of water penetration at 0.01 oz. per square foot is 1000 fpm minimum. Blades and frame shall be 0.081 inch thick extruded aluminum with baked enamel finish as selected by the Architect. Louvers shall have mitered corners with extended sill and 1/4" galvanized insect screen. Louvers shall be Ruskin ELF6375DXD or approved equal.
- H. Louvered penthouses shall be of aluminum construction with corner posts, insulated hinged top with galvanized steel 1/4" wire mesh screen on inside surface of louvers. Louvers shall be 6-inch deep drainable blade type with 37-1/2 degree blade angle on 5-29/32" centers with a minimum of 55% free area. Blades shall be 0.081 inch thick extruded aluminum, shall be 0.125 inch thick extruded aluminum. Unit mounting arrangement and structural integrity (hurricane wind load) shall be suitable for installation without cable tie-downs. Louvered penthouse assembly shall be provided with a factory-applied Kynar finish (color selection by Architect). Louvered penthouses shall be Ruskin PHB637HDXD or approved equal. Mechanical Contractor to provide heavy gauge galvanized steel sheet metal blankoff with sized connecting duct opening in throat of louvered penthouse.
 - 1. For units on non-metal roof curbs for roof mounted equipment shall be by the Heating and Air Conditioning Contractor and factory painted with color selected by Architect. Roof openings shall be by the General Contractor. It shall be the responsibility of the Heating and Air Conditioning Contractor to provide the General Contractor with the proper locations and sizes required for all roof openings. See architectural drawings for roofing type locations.
 - 2. For units on standing seam metal roof, roof curbs for roof mounted equipment shall be by the General Contractor. It shall be the responsibility of the Heating and Air Conditioning Contractor to give the General Contractor the proper locations and sizes required for all roof openings. Opening will be by the General Contractor. See architectural drawings for roofing type locations.

230012 DIRECT DIGITAL CONTROLS

- A. General:
 - 1. Work Included:

- a. This system shall be an extension of the existing BMS system and shall be incorporated seamlessly into the existing graphics package and shall match all standards. This project shall be a direct extension of the existing controls and control system installed and located in the building and shall be incorporated seamlessly into the existing system. All system functions shall be the same as the existing system including all graphics, schedules trends and alarms. All system must match existing including design philosophy, programming language, software tools, and specific function blocks and programming process. Failure to comply with the existing standards are not acceptable and shall be corrected by any means necessary up to and including replacing any and all systems and components at the expense of the Mechanical Contractor.
 - b. Provide all necessary BACnet-compliant hardware and software to meet the system's functional specifications. Provide Protocol Implementation Conformance Statement (PICS) for Windows-based control software and every controller in system, including unitary controllers.
 - c. Prepare individual hardware layouts, interconnection drawings, and software configuration from project design data.
 - d. Implement the detailed design for all analog and binary objects, system databases, graphic displays, logs, and management reports based on control descriptions, logic drawings, configuration data, and bid documents.
 - e. Design, provide, and install all equipment cabinets, panels, data communication network cables needed, and all associated hardware.
 - f. Provide and install all interconnecting cables between supplied cabinets, application controllers, and input/output devices.
 - g. Provide and install all interconnecting cables between all operator's terminals and peripheral devices (such as printers, etc.) supplied under this section.
 - h. Provide complete manufacturer's specifications for all items that are supplied. Include vendor name of every item supplied.
 - i. Provide supervisory specialists and technicians at the job site to assist in all phases of system installation, startup, and commissioning.
 - j. Provide a comprehensive operator and technician training program as described herein.
 - k. Provide as-built documentation, operator's terminal software, diagrams, and all other associated project operational documentation (such as technical manuals) on approved media, the sum total of which accurately represents the final system.
 - l. Provide new sensors, dampers, valves, and install only new electronic actuators. No used components shall be used as any part or piece of installed system.
2. System Description:
- a. A distributed logic control system complete with all software and hardware functions shall be provided and installed. System shall be completely based on ANSI/ASHRAE Standard 135-2008, BACnet and achieved listing under the BACnet Testing Laboratories BACnet - Advanced Workstation Software (B-AWS). This system is to control all mechanical equipment, including all unitary equipment such as VAV boxes, heat pumps, fan-coils, AC units, etc., and all air handlers, boilers, chillers, and any other listed equipment using native BACnet-compliant components. Non-BACnet-compliant or proprietary equipment or systems (including gateways) shall not be acceptable and are specifically prohibited.
 - b. The existing Operator's workstation software shall be used. The following is listed only as a reference document. The Energy Management and Control System (EMCS) application program shall be written to communicate specifically utilizing BACnet protocols. Software functions delivered on this project shall include password protection, scheduling (including optimum start), alarming, logging of historical data, full graphics including animation, after-hours billing program, demand limiting, and a full suite of field engineering tools including graphical programming and applications. Systems using operating systems other than that described above

are strictly prohibited. All software required to program application specific controllers and all field level devices and controllers will be left with the owner. All software passwords required to program and make future changes to the system will also become the property of the owner. All software required to make any program changes anywhere in the system, along with scheduling and trending applications, will be left with the owner. All software passwords required to program and make future changes to schedules, trends and related program changes will also become the property of the owner. All software required for all field engineering tools including graphical programming and applications will be left with the owner. All software passwords required to program and make future changes to field engineering tools, including graphical programming and applications will be left with the owner.

- c. Building controllers shall include complete energy management software, including scheduling building control strategies with optimum start and logging routines. All energy management software and firmware shall be resident in field hardware and shall not be dependent on the operator's terminal. Operator's terminal software is to be used for access to field-based energy management functions only. Provide zone-by-zone direct digital logic control of space temperature, scheduling, runtime accumulation, equipment alarm reporting, and override timers for after-hours usage.
 - d. Room sensors shall be provided with digital readout that allow the user to view room temperature, view outside air temperature, adjust the room setpoint within preset limits and set desired override time. User shall also be able to start and stop unit from the digital sensor. Include all necessary wiring and firmware such that room sensor includes field service mode. Field service mode shall allow a technician to balance VAV zones and access any parameter in zone controller directly from the room sensor. Field service mode shall have the ability to be locked out.
 - e. All application controllers for every terminal unit (VAV, HP, UV, etc.) air handler, all central plant equipment, and any other piece of controlled equipment shall be fully programmable. Application controllers shall be mounted next to controlled equipment and communicate with building controller through BACnet LAN.
 - f. All control equipment used to perform any or all of the specified smoke control sequences shall be UL-864 UUKL listed. This includes all field controllers and global control devices. Non-UUKL rated equipment shall not be networked to any devices on the network performing smoke control sequences unless isolated by a UUKL-rated device. See drawings for actual sequence of operations.
3. Quality Assurance:
- a. The Building Automation System (BAS) system shall be designed, installed, commissioned, and serviced by manufacturer authorized and trained personnel. System provider shall have an in-place support facility within 2 hours response time of the site with technical staff, spare parts inventory, and necessary test and diagnostic equipment.
The contractor shall provide full-time, on-site, experienced project manager for this work, responsible for direct supervision of the design, installation, start-up and commissioning of the BAS system.
The Bidder shall be regularly engaged in the design, installation and maintenance of BAS systems and shall have demonstrated technical expertise and experience in the design, installation and maintenance of BAS systems similar in size and complexity to this project. Bidders shall provide a list of at least 10 projects, similar in size and scope to this project completed within the past 3 years.
 - b. Materials and equipment shall be manufacturer's latest standard design that complies with the specification requirements.
 - c. All BAS peer-to-peer network controllers, central system controllers and local user displays shall be UL Listed under Standard UL 916, category PAZX.
 - d. All electronic equipment shall conform to the requirements of FCC Regulation, Part 15, Governing Radio Frequency Electromagnetic Interference and be so labeled.

- e. Control system shall be engineered, programmed and supported completely by representative's local office that must be within 60 miles of project site and have service technicians located within 60 miles of the job site.
- 4. Reference Standards:
 - a. The latest edition of the following standards and codes in effect and amended as of supplier's proposal date, and any applicable subsections thereof, shall govern design and selection of equipment and material supplied:
 - 1) American Society of Heating, Refrigerating and Air Conditioning Engineers (ASHRAE).
 - 2) ANSI/ASHRAE Standard 135-2008, BACnet.
 - 3) Uniform Building Code (UBC), including local amendments.
 - 4) UL 916 Underwriters Laboratories Standard for Energy Management Equipment. Canada and the US.
 - 5) National Electrical Code (NEC).
 - 6) FCC Part 15, Subpart J, Class A.
 - 7) EMC Directive 89/336/EEC (European CE Mark).
 - 8) UL-864 UUKL listing for Smoke Controls for any equipment used in smoke control sequences.
 - b. City, county, state, and federal regulations and codes in effect as of contract date.
 - c. Except as otherwise indicated, the system supplier shall secure and pay for all permits, inspections, and certifications required for his work, and arrange for necessary approvals by the governing authorities.
- 5. Submittals:
 - a. Drawings:
 - 1) The system supplier shall submit engineered drawings, control sequence, and bill of materials for approval.
 - 2) Drawings shall be submitted in the following standard sizes: 8.5" x 11"
 - 3) Eight (8) complete sets (copies) of submittal drawings shall be provided.
 - 4) Drawings shall be available on digital media.
 - b. System Documentation - Include the following in submittal package:
 - 1) System configuration diagrams in simplified block format.
 - 2) All input/output object listings and an alarm point summary listing.
 - 3) Electrical drawings that show all system internal and external connection points, terminal block layouts, and terminal identification.
 - 4) Complete bill of materials, valve schedule and damper schedule.
 - 5) Manufacturer's instructions and drawings for installation, maintenance, and operation of all purchased items.
 - 6) Overall system operation and maintenance instructions—including preventive maintenance and troubleshooting instructions.
 - 7) For all system elements—operator's workstation(s), building controller(s), application controllers, routers, and repeaters—provide BACnet Protocol Implementation Conformance Statements (PICS) as per ANSI/ASHRAE Standard 135-2001.
 - 8) Provide complete description and documentation of any proprietary (non-BACnet) services and/or objects used in the system.
 - 9) A list of all functions available and a sample of function block programming that shall be part of delivered system.
 - c. Project Management:
 - 1) The vendor shall provide a detailed project design and installation schedule with time markings and details for hardware items and software development phases. Schedule shall show all the target dates for transmission of project information and documents, and shall indicate timing and dates for system installation, debugging, and commissioning.
 - d. BACnet Device Object Naming Conventions:

- 1) The BAS manufacturer's representative shall submit a BACnet Device Object Naming Convention Plan (DONCP) to the owner and consulting engineer during the submittal process. The plan must be approved by the owner and consulting engineer prior to implementation. It is the responsibility of the BAS contractor to coordinate the DONCP with the owner and consulting engineer.
- 2) The DONCP shall be designed to eliminate any confusion between individual points in a facility/campus wide EMCS system. It will also be designed to allow for future expansion and consistency. Each device on a BACnet internetwork (including other manufacturer's devices) must have a unique device instance. This is a major consideration when adding to an existing system or interconnecting networks. Thorough and accessible site documentation is critical.
- 3) A consistent object (point) naming convention shall be used to facilitate familiarity and operational ease across an eventual large campus or inventory of facilities. The following section is designed as recommendations only. It is the responsibility of the BAS contractor to coordinate the DONCP with the owner and consulting engineer.

BACnet Addressing: Three types of addresses are important in any BACnet system: network numbers, media access control (MAC) addresses, and device instances. Each BACnet device has these addresses associated with it. Though all three can be thought of as addresses, they are all very different both in how they function and how they are assigned.

Network Numbers: Identifies the network to which a BACnet device belongs. Every network on a BACnet LAN has a unique numerical identifier—a network number. This network number is used by BACnet devices only; it does not rely on nor does it affect any other network protocols. LANs connected by a router must have different network numbers. No interconnected BACnet networks can have the same network number. Network number range is 1–65,534, for a maximum of 65,534 interconnected BACnet networks.

IMPORTANT: BACnet reserves network numbers 0 and 65,535 for special purposes. Don't use network 0 or 65,535.

MAC Addresses Hardware-Oriented. The MAC address uniquely identifies a device on its particular network. Each network type—Ethernet and MS/TP—has its own MAC addressing scheme. A device that exists on two or more networks will have a MAC address for each one. Devices can have the same MAC addresses as long as they are on networks with different network numbers.

Note: It's helpful to think of the MAC address as a house number and the network number as the street number. Two houses can have the same house number (MAC address) as long as they are on different streets (networks).

Ethernet Devices: For Ethernet LANs, the IEEE assigns a certain range of MAC addresses to manufacturers of Ethernet products. The manufacturer then assigns a unique MAC address to each of its Ethernet devices.

MS/TP Devices: For devices on an MS/TP LAN, you assign the MAC address for each controller. For BACtalk VLCs, these are assigned with DIP switches. Devices on an MS/TP LAN are designated as either masters or slaves, which affects how they can be addressed. This is a requirement of the BACnet specification. All BACtalk MS/TP devices are masters.

IMPORTANT: BACnet reserves MS/TP MAC address 255 for special purposes. Don't use MS/TP MAC 255.

Device Instances Software-Oriented. The device instance identifies the device to the BACnet software and is the address most often encountered. The device instance is a shortcut to having to specify a MAC address and network number each time an operation is performed. Device instances range from 0–4194302.

Note: BACnet reserves device instance 4194303 for special purposes. Don't use device instance 4194303.

6. Warranty:
 - a. Warranty shall cover all costs for parts, labor, associated travel, and expenses for a period of one (1) year from completion of system acceptance.
 - b. Hardware and software personnel supporting this warranty agreement shall provide on-site or off-site service in a timely manner after failure notification to the vendor. The maximum acceptable response time to provide this service at the site shall be 24 hours, Monday through Friday, and 48 hours on Saturday and Sunday.
 - c. This warranty shall apply equally to both hardware and software.

B. Products:

1. Operator's Workstation:
 - a. **Existing server shall be used.** Tie new controls into the existing BCC operator workstation.
 - b. Displays:
 - 1) Operator's workstation shall display all data associated with project as called out on drawings and/or object type list supplied. Graphic files shall be created using digital, full color photographs of system installation, AutoCAD or Visio drawing files of field installation drawings and wiring diagrams from as-built drawings. Operator's workstation shall display all data using three-dimensional graphic representations of all mechanical equipment. System shall be capable of displaying graphic file, text, and dynamic object data together on each display and shall include animation. Information shall be labeled with descriptors and shall be shown with the appropriate engineering units. All information on any display shall be dynamically updated without any action by the user. Workstation shall allow user to change all field-resident EMCS functions associated with the project, such as setpoints, weekly schedules, exception schedules, etc., from any screen, no matter if that screen shows all text or a complete graphic display. This shall be done without any reference to object addresses or other numeric/mnemonic indications.
 - 2) All displays and programming shall be generated and customized by the local EMCS supplier and installer. Systems requiring factory development of graphics or programming of DDC logic are specifically prohibited.
 - 3) Binary objects shall be displayed as ACTIVE/INACTIVE/NULL or with customized text such as Hand-Off-Auto. Text shall be justified left, right or center as selected by the user. Also, allow binary objects to be displayed as individual change-of-state graphic objects on the display screen such that they overlay the system graphic. Each binary object displayed in this manner shall be assigned up to three (3) graphic files for display when the point is ON, OFF or in alarm. For binary outputs, toggle the object's commanded status when the graphic item is selected with the system mouse. Similarly, allow the workstation operator to toggle the binary object's status by selecting with the mouse, for example, a graphic of a switch or light, which then displays a different graphic (such as an "ON" switch or lighted lamp. Additionally, allow binary objects to be displayed as an animated graphic. Animated graphic objects shall be displayed as a sequence of multiple graphics to simulate motion. For example, when a pump is in the OFF condition, display a stationary graphic of the pump. When the operator selects the pump graphic with the mouse, the represented object's status is toggled and the graphic of the pump's impeller rotates in a time-based animation. The operator shall be able to click an animated graphical object or switch it from the OFF position to ON, or ON to OFF. Allow operator to change graphic file assignment and also create new and original graphics online. System shall be supplied with a library of standard graphics, which may be used unaltered or modified by the operator. Systems that do not allow

- customization or creation of new graphic objects by the operator (or with third-party software) shall not be allowed.
- 4) Analog objects shall be displayed with operator modifiable units. Analog input objects may also be displayed as individual graphic items on the display screen as an overlay to the system graphic. Each analog input object may be assigned a minimum of five (5) graphic files, each with high/low limits for automatic selection and display of these graphics. As an example, a graphic representation of a thermometer would rise and fall in response to either the room temperature or its deviation from the controlling setpoint. Analog output objects, when selected with the mouse, shall be displayed as a prompted dialog (text only) box. Selection for display type shall be individual for each object. Analog object values may be changed by selecting either the "increase" or "decrease" arrow in the analog object spinner box without using the keypad. Pressing the button on the right side of the analog object spinner box allows direct entry of an analog value and accesses various menus where the analog value may be used, such as trendlogs.
 - 5) Analog objects may also be assigned to a system graphic, where the color of the defined object changes based on the analog object's value. For example, graphical thermostat device served by a single control zone would change color with respect to the temperature of the zone or its deviation from setpoint. All editing and area assignment shall be created or modified online using simple icon tools.
 - 6) A customized menu label (pushbutton) shall be used for display selection. Menu items on a display shall allow penetration to lower level displays or additional menus. Dynamic point information and menu label pushbuttons may be mixed on the same display to allow sub-displays to exist for each item. Each display may be protected from viewing unless operator has appropriate security level. A security level may be assigned to each display and system object. The menu label shall not appear on the graphic if the operator does not have the appropriate security level.
 - 7) The BAS displays shall have the ability to link to content outside of the BAS system. Such content shall include but is not limited to: Launching external files in their native applications (for example, a Microsoft Word document) and launching a web browser resolving to a specified web address.
 - 8) The BAS system shall have the ability to run multiple, concurrent displays windows showing continuously updated data.
- c. Password Protection:
- 1) Provide security system that prevents unauthorized use unless operator is logged on. Access shall be limited to operator's assigned functions when user is logged on. This includes displays as outlined above.
 - 2) Each operator's terminal shall provide security for a minimum of 200 users. Each user shall have an individual User ID, User Name, and Password. Entries are alphanumeric characters only and are case sensitive (except for User ID). User ID shall be 0–8 characters, User Name shall be 0–29 characters, and Password shall be 4–8 characters long. Each system user shall be allowed individual assignment of only those control functions, menu items, and user specific system start display, as well restricted access to discrete BACnet devices to which that user requires access. All passwords, user names, and access assignments shall be adjustable online at the operator's terminal. Users should have the capability to be assigned to specific user type "groups" that can share the same access levels to speed setup. Users who are members of multiple "groups" shall have the ability to activate/deactivate membership to those groups while using the BAS (without logout). Users shall also have a set security level, which defines access to displays and individual objects the user

- may control. System shall include 10 separate and distinct security levels for assignment to users.
- 3) System shall include an Auto Logout Feature that shall automatically logout user when there has been no keyboard or mouse activity for a set period of time. Time period shall be adjustable by system administrator. Auto Logout may be enabled and disabled by system administrator. Operator terminal shall display message on screen that user is logged out after Auto Logout occurs.
 - 4) The system shall permit the assignment of an effective date range, as well as an effective time of day, that the User IDs are permitted to authenticate.
- d. Operator Activity Log:
- 1) Operator Activity Log that tracks all operator changes and activities shall be included with system. System shall track what is changed in the system, who performed this change, date and time of system activity, and value of the change before and after operator activity. Operator shall be able to display all activity, sort the changes by user and also by operation. Operator shall be able to print the Operator Activity log display.
 - 2) Log shall be gathered and archived to hard drive on operator's workstation as needed. Operator shall be able to export data for display and sorting in a spreadsheet.
 - 3) Any displayed data that is changeable by the operator may be selected using the right mouse button and the operator activity log shall then be selectable on the screen. Selection of the operator activity log using this method shall show all operator changes of just that displayed data.
- e. Scheduling:
- 1) Operator's workstation shall show all information in easy-to-read daily format including calendar of this month and next. All schedules shall show actual ON/OFF times for day based on scheduling priority. Priority for scheduling shall be events, holidays and daily, with events being the highest.
 - 2) Holiday and special event schedules shall display data in calendar format. Operator shall be able to schedule holidays and special events directly from these calendars.
 - 3) Operator shall be able to change all information for a given weekly or exception schedule if logged on with the appropriate security access.
 - 4) System shall include a Schedule Wizard for set up of schedules. Wizard shall walk user through all steps necessary for schedule generation. Wizard shall have its own pull-down selection for startup or may be started by right-clicking on value displayed on graphic and then selecting Schedule.
 - 5) Scheduling shall include optimum start based on outside air temperature, current heating/cooling setpoints, indoor temperature and history of previous starts. Each and every individual zone shall have optimum start time independently calculated based on all parameters listed. User shall input schedules to set time that occupied setpoint is to be attained. Optimum start feature shall calculate the startup time needed to match zone temperature to setpoint. User shall be able to set a limit for the maximum startup time allowed.
 - 6) Any displayed data that is changeable by the operator may be selected using the right mouse button and the schedule shall then be selectable on the screen. Selection of the schedule using this method shall allow the viewing of the assigned schedule or launch the Schedule Wizard to allow the point to be scheduled.
- f. Alarm Indication and Handling:
- 1) Operator's workstation shall provide audible, visual, printed, and email means of alarm indication. The alarm dialog box shall always become the top dialog box regardless of the application(s) currently running. Printout of alarms shall be sent to the assigned terminal and port. Alarm notification can be filtered based on the User ID's authorization level.

- 2) System shall provide log of alarm messages. Alarm log shall be archived to the hard disk of the system operator's terminal. Each entry shall include a description of the event-initiating object generating the alarm. Description shall be an alarm message of at least 256 characters in length. Entry shall include time and date of alarm occurrence, time and date of object state return to normal, time and date of alarm acknowledgment, and identification of operator acknowledging alarm.
 - 3) Alarm messages shall be in user-definable text (English or other specified language) and shall be delivered either to the operator's terminal, client or through remote communication using email (Authenticated SMTP supported).
 - 4) System shall include an Alarm Wizard for set up of alarms. Wizard shall walk user through all steps necessary for alarm generation. Wizard shall have its own pull-down selection for startup or may be started by right-clicking on value displayed on graphic and then selecting alarm setup.
 - 5) Any displayed data that is changeable by the operator may be selected using the right mouse button and the alarm shall then be selectable on the screen. Selection of the alarm using this method shall allow the viewing of the alarm history or launch the Alarm Wizard to allow the creation of a new alarm.
- g. Trendlog Information:
- 1) System server shall periodically gather historically recorded data stored in the building controllers and store the information in the system database. Stored records shall be appended with new sample data, allowing records to be accumulated. Systems that write over stored records shall not be allowed unless limited file size is specified. System database shall be capable of storing up to 50 million records before needing to archive data. Samples may be viewed at the operator's workstation. Operator shall be able to view all trended records, both stored and archived. All trendlog records shall be displayed in standard engineering units.
 - 2) Software that is capable of graphing the trend logged object data shall be included. Software shall be capable of creating two-axis (X, Y) graphs that display up to 10 object types at the same time in different colors. Graphs shall show object values relative to time. Each trendlog shall support a custom scale setting for the graph view that is to be stored continuously. System shall be capable of trending on an interval determined by a polling rate, or change-of-value.
 - 3) Operator shall be able to change trendlog setup information. This includes the information to be logged as well as the interval at which it is to be logged. All input, output, and value object types in the system may be logged. All operations shall be password protected. Setup and viewing may be accessed directly from any and all graphics on which object is displayed.
 - 4) System shall include a Trend Wizard for setup of logs. Wizard shall walk user through all necessary steps. Wizard shall have its own pull-down selection for startup, or may be started by right-clicking on value displayed on graphic, and then selecting Trendlogs from the displayed menu.
 - 5) System shall be capable of using Microsoft SQL as the system database.
 - 6) Any displayed data that is changeable by the operator may be selected using the right mouse button and the trendlog shall then be selectable on the screen. Selection of the trendlog using this method shall allow the viewing of the trendlog view or launch the Trendlog wizard to allow the creation of a new trend.
- h. Energy Log Information:
- 1) System server shall be capable of periodically gathering energy log data stored in the field equipment and archive the information. Archive files shall be appended with new data, allowing data to be accumulated. Systems that write

- over archived data shall not be allowed unless limited file size is specified. Display all energy log information in standard engineering units.
- 2) All data shall be stored in database file format for direct use by third-party programs. Operation of system shall stay completely online during all graphing operations.
 - 3) Operator shall be able to change the energy log setup information as well. This includes the meters to be logged, meter pulse value, and the type of energy units to be logged. All meters monitored by the system may be logged. System shall support using flow and temperature sensors for BTU monitoring.
 - 4) System shall display archived data in tabular format form for both consumption and peak values. Data shall be shown in hourly, daily, weekly, monthly and yearly formats. In each format, the user shall be able to select a specific period of data to view.
- i. Demand Limiting:
- 1) System shall include demand limiting program that includes two types of load shedding. One type of load shedding shall shed/restore equipment in binary fashion based on energy usage when compared to shed and restore settings. The other type of shedding shall adjust operator selected control setpoints in an analog fashion based on energy usage when compared to shed and restore settings. Shedding may be implemented independently on each and every zone or piece of equipment connected to system.
 - 2) Binary shedding shall include minimum of five (5) priority levels of equipment shedding. All loads in a given priority level shall be shed before any loads in a higher priority level are shed. Load shedding within a given priority level shall include two methods. In one, the loads shall be shed/restored in a "first off-first on" mode, and in the other the loads are just shed/restored in a "first off-last on" (linear) fashion.
 - 3) Analog shed program shall generate a ramp that is independently used by each individual zone or individual control algorithm to raise the appropriate cooling setting and lower appropriate heating setting to reduce energy usage.
 - 4) Status of each and every load shed program shall be capable of being displayed on every operator terminal connected to system. Status of each load assigned to an individual shed program shall be displayed along with English description of each load.
- j. Reports:
- 1) System server shall be capable of periodically producing reports of trendlogs, alarm history, tenant activities, device summary, energy logs and override points. The frequency, content and delivery are to be user adjustable.
 - 2) All reports shall be capable of being delivered in multiple formats including text- and comma-separated value (CSV) files. The files can be printed, emailed or saved to a folder, either on the server hard drive or on any network drive location.
- k. Configuration/Setup:
- 1) Provide means for operator to display and change system configuration. This shall include, but not be limited to, system time, day of the week, date of daylight savings set forward/set back, printer termination, port addresses, modem port and speed, etc. Items shall be modified using understandable terminology with simple mouse/cursor key movements.
- l. Field Engineering Tools:
- 1) If a system other than Hoffman Building Technologies is used, then provide (2) portable operator field engineering tools. This shall include Core i5 based laptops, backpack style cases and all software / hardware needed for programing and troubleshooting field controllers. All controllers shall be programmed using graphical tools that allow the user to connect function blocks on screen that provide sequencing of all control logic. Function blocks

- shall be represented by graphical displays that are easily identified and distinct from other types of blocks. Graphical programming that uses simple rectangles and squares is not acceptable.
- 2) User shall be able to select a graphical function block from menu and place on screen. Provide zoom in and zoom out capabilities. Function blocks shall be downloaded to controller without any reentry of data.
 - 3) Programming tools shall include a real-time operation mode. Function blocks shall display real-time data and be animated to show status of data inputs and outputs when in real-time operation. Animation shall show change of status on logic devices and countdown of timer devices in graphical format.
 - 4) Field engineering tools shall also include a database manager of applications that include logic files for controllers and associated graphics. Operator shall be able to select unit type, input/output configuration and other items that define unit to be controlled. Supply minimum of 250 applications as part of workstation software.
 - 5) Field engineering tool shall include Device Manager for detection of devices connected anywhere on the BACnet network by scanning of the entire network. This function shall display device instance, network identification, model number, and description of connected devices. It shall record and display software file loaded into each controller. A copy of each file shall be stored on the computer's hard drive. If needed, this file shall be downloaded to the appropriate controller using the mouse.
 - 6) System shall automatically notify the user when a device that is not in the database is added to the network.
 - 7) System shall include backup/restore function that will back up entire system to selected medium and then restore system from that media. The system shall be capable of creating a backup for the purpose of instantiating a new client PC.
 - 8) The system shall provide a means to scan, detect, interrogate, and edit third-party BACnet devices and BACnet objects within those devices.
- m. Software:
- 1) At the conclusion of project, contractor shall leave with owner a digital media copy that includes the complete software operation system and project graphics, setpoints, system parameters, etc. This backup shall allow the owner how to completely restore the system in the case of a computer malfunction.
2. Web Interface:
- a. General: The system shall utilize the existing web interface platform and be integrated 100% for cohesiveness both visually and functionally
 - b. Browser Technology: Browser shall be Internet Explorer v10.0 or later, Firefox v3.6 or later, Safari v2.0 or later (on Mac OS X). WEBtalk browsers: Internet Explorer 8.0, Firefox, Safari on Mac. WEBtalk mobile client support: Microsoft Mobile WAP browser, Blackberry. No special vendor-supplied software shall be needed on computers running browser. All displays shall be viewable and the webpage host shall directly access real-time data from the BAS BACnet network. Data shall be displayed in real-time and update automatically without user interaction. User shall be able to change data on displays if logged in with the appropriate user name and password.
 - c. Communications:
 - 1) Webpage host shall include two (2) Ethernet network connections. One (1) network connection shall be dedicated to BAS BACnet network and shall be used to gather real-time data from all the BACnet devices that form the BAS. This network shall communicate using BACnet, allowing the webpage host to gather data directly from units on the local LAN or from other projects

- connected over a WAN. This network shall also provide the connection to the BAS server for webpage generation.
- 2) The second Ethernet connection shall provide the physical connection to the Internet or an IP-based WAN. It shall be the port that is used for the browser to receive web pages and data from the webpage host. The webpage host shall act as a physical barrier between the BAS network and the WAN or Internet connection that allows the browser to receive webpages and data. The two separate network connections provide for a physical barrier to prevent raw BACnet traffic being exposed on the IP network.
 - 3) The webpage host shall provide for complete isolation of the IP and BACnet networks by not routing networking packets between the two networks.
 - 4) BAS BACnet Ethernet network shall be provided and installed by the BAS supplier. Owner shall provide and incur any monthly charges of WAN/Internet connection.
- d. Display of Data:
- 1) Webpage graphics shown on browser shall be replicas of the BAS displays. User shall need no additional training to understand information presented on webpages when compared to what is shown on BAS displays. Webpage displays shall include animation just as BAS displays. Fans shall turn, pilot lights shall blink, coils shall change colors, and so on.
 - 2) Real-time data shall be shown on all browser webpages. This data must be directly gathered using the BACnet network and automatically updated on browser webpage displays without any user action. Data on the browser shall automatically refresh as changes are detected without re-drawing the complete display.
 - 3) It shall be possible for user from browser webpage to change data if the user is logged on with the appropriate password. Clicking on a button or typing in a new value shall change digital data. Using pull-down menus or typing in a new value shall change analog data.
 - 4) Data displays shall be navigated using pushbuttons on the displays that are simply clicked on with the mouse to select a new display. Alternatively, the standard back and forward buttons of the browser can be used for display navigation.
- e. Time Schedule Adjustment:
- 1) Web access shall allow user to view and edit all schedules in the system. This includes standard, holiday and event schedules as described in BAS specification. Display of schedules shall show interaction of all schedules on a single display so user sees an overview of how all work together. User shall be able to edit schedules from this display.
 - 2) Display of all three schedules must show all ON times for standard, holiday and event schedules in different colors on a given day. In addition, OFF times for each must also be shown in additional colors. User shall be able to select from standard calendar what days are to be scheduled and same display shall show all points and zones affected. User shall be able to set time for one day and select all days of the week that shall be affected as a recurrence of that same schedule for that given day.
 - 3) Schedule list shall show all schedules currently defined. This list shall include all standard, holiday and event schedules. In addition, user shall be able to select a list that shows all scheduled points and zones.
- f. Logging of Information: User shall use standard browser technology to view all trendlogs in system. User shall be able to view logged data in tabular form or graphical format. User shall be able to adjust time interval of logged data viewed and shall be able to adjust Y axis of data viewed in graphical format. User shall also be able to download data through the web interface to local computer. Data shall be in CSV format.

- g. Alarm Handling: Web interface shall display alarms as they occur. User shall be able to acknowledge alarms using browser technology. In addition, user shall be able to view history of alarm occurrence over a user-selected time frame. In addition, those alarms may be filtered for viewing per user-selected options. A single selection shall display all alarms that have not been acknowledged.
 - h. Webpage Generation: Webpages shall be automatically generated from the BAS displays that reside on the BAS server. User shall access webpage host through the network and shall initiate a webpage generation utility that automatically takes the BAS displays and turns them into webpages. The webpages generated are automatically installed on the webpage host for access using any computer's standard browser. Any system that requires use of an HTML editor for generation of webpages shall not be considered.
 - i. Password Security and Activity Log: Access through web browser shall utilize the same hierarchical security scheme as BAS system. User shall be asked to log on once the browser makes connection to webpage host. Once the user logs in, any and all changes that are made shall be tracked by the BAS system. The user shall be able to change only those items he or she has authority to change. A user activity report shall show any and all activity of the users who have logged in to the system, regardless of whether those changes were made using a browser or through the BAS workstation.
 - j. BACnet Communication: Web server shall directly communicate to all devices on the BAS network using BACnet protocol. No intermediate devices shall be necessary for BACnet communication.
3. Building Controller:
- a. General Requirements:
 - 1) BACnet Conformance:
 - a) Building Controller shall be approved by the BTL as meeting the BACnet Building Controller requirements.
 - b) Please refer to section 22.2, BACnet Functional Groups, in the BACnet standard, for a complete list of the services that must be directly supported to provide each of the functional groups listed above. All proprietary services, if used in the system, shall be thoroughly documented and provided as part of the submittal data. All necessary tools shall be supplied for working with proprietary information.
 - 2) Existing building shall be extended for all new controls.
 - 3) Building controller shall be of modular construction such that various modules may be selected to fit the specific requirements of a given project. At a minimum, modules shall consist of a power supply module, a BACnet Ethernet-MS/TP (master slave token passing) module, a BACnet MS/TP-only module, and a modem module for telephone communication. Those projects that require special interfaces may use Modbus modules as needed. However, all Ethernet communications and all controllers—including central plant controllers, advanced application controllers and unitary controllers—supplied by BAS manufacturer shall utilize the BACnet protocol standard.
 - 4) Modules shall be selected to fit the particular project application. Up to seven (7) modules shall be powered by a single power supply module. All modules shall be panel-mounted on DIN rail for ease of addition and shall be interconnected using a simple plug-in cable. A module in the middle shall be replaceable without removing any other modules.
 - 5) All modules shall be capable of providing global control strategies for the system based on information from any objects in the system, regardless if the object is directly monitored by the building controller module or by another controller. The software program implementing these strategies shall be completely flexible and user-definable. All software tools necessary for programming shall be provided as part of project software. Any systems

utilizing factory pre-programmed global strategies that cannot be modified by field personnel on-site, using a WAN or downloaded through remote communications are not acceptable. Changing global strategies using firmware changes is also unacceptable.

- 6) Programming shall be object-oriented using control function blocks, and support DDC functions, 1000 Analog Values and 1000 Binary Values. All flowcharts shall be generated and automatically downloaded to controller. Programming tool shall be supplied and be resident on workstation. The same tool shall be used for all controllers.
- 7) Provide means to graphically view inputs and outputs to each program block in real-time as program is executing. This function may be performed using the operator's workstation or field computer.
- 8) Controller shall have sufficient memory to ensure high performance and data reliability. Battery shall provide power for orderly shutdown of controller and storage of data in nonvolatile flash memory. Battery backup shall maintain real-time clock functions for a minimum of 20 days.
- 9) Global control algorithms and automated control functions shall execute using 32-bit processor.
- 10) Schedules:
 - a) Each building controller module shall support a minimum of 80 BACnet Schedule Objects and 80 BACnet Calendar Objects.
 - b) Building controller modules shall provide normal 7-day scheduling, holiday scheduling and event scheduling.
- 11) Logging Capabilities:
 - a) Each building controller shall log as minimum 320 values. Any object in the system (real or calculated) may be logged. Sample time interval shall be adjustable at the operator's workstation.
 - b) Logs may be viewed both on-site or off-site using WAN or remote communication.
 - c) Building controller shall periodically upload trended data to networked operator's workstation for long-term archiving if desired.
 - d) Archived data stored in database format shall be available for use in third-party spreadsheet or database programs.
- 12) Alarm Generation:
 - a) Alarms may be generated within the system for any object change of value or state (either real or calculated). This includes things such as analog object value changes, binary object state changes, and various controller communication failures.
 - b) Each alarm may be dialed out as noted elsewhere.
 - c) Alarm log shall be provided for alarm viewing. Log may be viewed on-site at the operator's terminal or off-site using remote communications.
 - d) Controller must be able to handle up to 320 alarm setups stored as BACnet event enrollment objects, with system destination and actions individually configurable.
- 13) Demand Limiting:
 - a) Demand limiting of energy shall be a built-in, user-configurable function. Each controller module shall support shedding of up to 200 loads using a minimum of two types of shed programs.
 - b) Load shedding programs in building controller modules shall operate as defined in section 2.1.J of this specification.
- 14) Tenant Activity Logging:
 - a) Tenant Activity logging shall be supported by building controller module. Each independent module shall support a minimum of 80 zones.
 - b) Tenant Activity logging shall function as defined in section 2.1.K of this specification.

- b. Ethernet – MS/TP Module:
 - 1) Ethernet – MS/TP Module shall support every function as listed under paragraph A, General Requirements, of this section and the following.
 - 2) All communication with operator's workstation and all application controllers shall be through BACnet. Building controller Ethernet – MS/TP module shall incorporate as a minimum, the functions of a 2-way BACnet router. Controller shall route BACnet messages between the high-speed LAN (Ethernet 10/100MHz) and MS/TP LAN. Ethernet – MS/TP module shall also route messages from all other building controller modules onto the BACnet Ethernet network.
 - a) MS/TP LAN must be software-configurable from 9.6 to 76.8Kbps.
 - b) The RJ-45 Ethernet connection must accept either 10Base-T or 100Base-TX BACnet over twisted pair cable (UTP).
 - 3) BACnet Conformance:
 - a) Ethernet – MS/TP module shall, as a minimum, support MS/TP and Ethernet BACnet LAN types. It shall communicate directly using these BACnet LANs as a native BACnet device and shall support simultaneous routing functions between all supported LAN types. Global controller shall be approved by the BACnet Testing Laboratory (BTL) as meeting the BACnet Building Controller requirements.
 - b) All proprietary object types, if used in the system, shall be thoroughly documented and provided as part of the submittal data. All necessary tools shall be supplied for working with proprietary information.
 - c) The building controller shall comply with Annex J of the BACnet specification for IP connections. This device shall use Ethernet to connect to the IP internetwork, while using the same Ethernet LAN for non-IP communications to other BACnet devices on the LAN. Must support interoperability on WANs and CANs and function as a BACnet Broadcast Management Device (BBMD).
- c. MS/TP Module:
 - 1) MS/TP module shall support every function as listed under paragraph A, General Requirements, of this section and the following.
 - 2) Building controller MS/TP module communications shall be through BACnet MS/TP LAN to all advanced application and application-specific controllers. MS/TP module shall also route messages to Ethernet – MS/TP module for communication over WAN.
 - a) MS/TP LAN must be software configurable from 9.6 to 76.8Kbps
 - b) Configuration shall be through RS-232 connection.
 - 3) BACnet Conformance:
 - a) MS/TP module shall be approved by the BTL (BACnet Testing Laboratory) as meeting the BACnet Building Controller requirements. MS/TP module shall as a minimum support MS/TP BACnet LAN type. It shall communicate directly using this BACnet LAN as a native BACnet device and shall support simultaneous routing functions between all supported LAN types.
 - b) Standard BACnet object types supported shall include, as a minimum, Analog Value, Binary Value, Calendar, Device, File, Group, Notification Class, Program, and Schedule object types. All proprietary object types, if used in the system, shall be thoroughly documented and provided as part of the submittal data. All necessary tools shall be supplied for working with proprietary information.
- d. Power Supply Module:
 - 1) Power supply module shall power up to seven (7) building controller modules. Input for power shall accept between 17~30VAC, 47~65Hz.

- 2) Power supply module shall include rechargeable battery for orderly shutdown of controller modules including storage of all data in flash memory and for continuous operation of real-time clocks for minimum of 20 days.
- e. Modbus Module:
 - 1) Modbus Module shall support every function as listed under paragraph A, General Requirements, of this section and the following.
 - 2) Building Controller Modbus module communications shall be via one of three types of ports: EIA-485, EIA-422 or RS-232 connection. Modbus module shall convert Modbus data into BACnet objects. Modbus module shall also route messages to Ethernet-MS/TP module for BACnet Ethernet communication over WAN.
 - a) Modbus Module shall support ASCII or RTU Modbus communication at 9600 or 4800 baud.
 - b) EIA-422 and EIA-232 connection shall support one connection of Modbus unit.
 - c) EIA-485 connection shall support connection of up to 247 Modbus units.
 - d) Configuration shall be via RS-232 connection.
 - 3) BACnet Translation:
 - a) All Modbus data shall be translated into BACnet objects by the Modbus module. All configuration tools shall be supplied to assure data is translated as necessary to the correct format and value.
 - b) Standard BACnet object types supported shall include as a minimum: Analog Value, Binary Value, Calendar, Device, File, Group, Notification Class, Program and Schedule object types. All proprietary object types, if used in the system, shall be thoroughly documented and provided as part of the submittal data. All necessary tools shall be supplied for working with proprietary information.
4. Central Plant and Air Handler Application Controllers:
 - a. Provide one or more native BACnet application controllers for each air handler and provide native BACnet application controllers as needed for central plant control that adequately cover all objects listed in object list. All controllers shall interface to building controller through either MS/TP LAN using BACnet protocol, or Ethernet LAN using BACnet over Ethernet or BACnet TCP/IP. No gateways shall be used. Controllers shall include input, output and self-contained logic program as needed for complete control of units. Controllers shall be fully programmable using graphical programming blocks. Programming tool shall be resident on operator workstation and be the same tool as used for the building controller. No auxiliary or non-BACnet controllers shall be used.
 - b. BACnet Conformance:
 - 1) Application controllers shall be approved by the BTL as meeting the BACnet Advanced Application Controller requirements.
 - 2) Please refer to section 22.2, BACnet Functional Groups, in the BACnet standard, for a complete list of the services that must be directly supported to provide each of the functional groups listed above. All proprietary services, if used in the system, shall be thoroughly documented and provided as part of the submittal data. All necessary tools shall be supplied for working with proprietary information.
 - 3) Standard BACnet object types supported shall include, as a minimum, Analog Input, Analog Output, Analog Value, Binary Input, Binary Output, Binary Value, Multi-state Values, Device, File, and Program object types. All proprietary object types, if used in the system, shall be thoroughly documented and provided as part of the submittal data. All necessary tools shall be supplied for working with proprietary information.

- c. Application controllers shall include universal inputs with 12-bit resolution that accept 3K and 10K thermistors, 0–10VDC, Platinum 1000 Ohm RTD, 0–5VDC, 4–20mA and dry contact signals. Any input on a controller may be either analog or digital with a minimum of three (3) inputs that accept pulses. Controller shall also include support and modifiable programming for interface to intelligent room sensor with digital display. Controller shall include binary and analog outputs on board. Analog outputs with 12-bit resolution shall support either 0–10VDC or 0–20mA. Binary outputs shall have LED indication of status. Software shall include scaling features for analog outputs. Application controller shall include 20VDC voltage supply for use as power supply to external sensors.
 - 1) All outputs must have on-board Hand-Off-Auto (HOA) switches and a status indicator light. HOA switch position shall be monitored. Each analog output shall include a potentiometer for manually adjusting the output when the HOA switch is in the Hand position. The position of each and every HOA switch shall be available system wide as a BACnet object property.
- d. All program sequences shall be stored on board application controller in EEPROM. No batteries shall be needed to retain logic program. All program sequences shall be executed by controller up to 20 times per second (minimum of 10 times per second) and capable of multiple PID loops for control of multiple devices. All calculations shall be completed using floating-point math and system shall support display of all information in floating-point nomenclature at operator's terminal.
 - 1) The following control blocks shall be supported:
 - a) Natural Log
 - b) Exponential
 - c) Log base 10
 - d) X to the power of Y
 - e) Nth square root of X
 - f) 5th Order Polynomial Equations
 - g) Astronomical Clock (sunrise/sunset calculation)
 - h) Time-based schedules
- e. Programming of application controller shall be completely modifiable in the field over installed BACnet LANs or remotely using modem interface. Operator shall program logic sequences by graphically moving function blocks on screen and tying blocks together on screen. Application controller shall be programmed using programming tools as described in operator's terminal section.
- f. Application controller shall include support for intelligent room sensor. Display on intelligent room sensor shall be programmable at application controller and include an operating mode and a field service mode. All button functions and display data shall be programmable to show specific controller data in each mode, based on which button is pressed on the sensor. See sequence of operation for specific display requirements at intelligent room sensor.
- g. Schedules:
 - 1) The controller shall support a minimum of three (3) BACnet Schedule Objects and have a real-time clock on board with battery backup to maintain time through a power loss.
- h. Logging Capabilities:
 - 1) Controller shall support a minimum of 50 trendlogs. Any object in the controller (real or calculated) may be logged. Sample time interval shall be adjustable at the operator's workstation.
 - 2) Controller shall periodically upload trended data to system server for long-term archiving if desired. Archived data stored in (MS Jet Database or SQL) database form and shall be available for use in third-party spreadsheet or database programs.
- i. Alarm Generation:

- 1) Alarms may be generated within the controller for any object change of value or state (either real or calculated). This includes things such as analog object value changes, and binary object state changes.
- 2) Alarm log shall be provided for alarm viewing. Log may be viewed on-site at the operator's terminal or off-site using remote communications.
- 3) Controller must be able to handle up to 25 alarm setups stored as BACnet event enrollment objects, with system destination and actions individually configurable.
- j. The controller processor shall be a 32-bit processor.
- k. The packaging of the controller shall provide operable doors to cover the terminals once installation is complete. The housing of the controller shall provide for DIN rail mounting and also fully enclose circuit board.
5. Terminal Unit Application Controllers:
 - a. Provide one (1) native BACnet application controller for each piece of unitary mechanical equipment that adequately covers all objects listed in object list for unit. All controllers shall interface to building controller through MS/TP LAN using BACnet protocol. No gateways shall be used. Controllers shall include input, output and self-contained logic program as needed for complete control of unit.
 - b. BACnet Conformance:
 - 1) Application controllers shall, as a minimum, support MS/TP BACnet LAN types. They shall communicate directly using this BACnet LAN at 9.6, 19.2, 38.4 and 76.8 Kbps, as a native BACnet device. Application controllers shall be approved by the BTL as meeting the BACnet Application Specific Controller requirements and support all BACnet services necessary to provide the following BACnet functional groups:
 - a) Files Functional Group
 - b) Reinitialize Functional Group
 - c) Device Communications Functional Group
 - 2) Please refer to Section 22.2, BACnet Functional Groups in the BACnet standard, for a complete list of the services that must be directly supported to provide each of the functional groups listed above. All proprietary services, if used in the system, shall be thoroughly documented and provided as part of the submittal data. All necessary tools shall be supplied for working with proprietary information.
 - 3) Standard BACnet object types supported shall include, as a minimum, Analog Input, Analog Output, Analog Value, Binary Input, Binary Output, Binary Value, Device, File, and Program Object Types. All proprietary object types, if used in the system, shall be thoroughly documented and provided as part of the submittal data. All necessary tools shall be supplied for working with proprietary information.
 - c. Application controllers shall include universal inputs with 10-bit resolution that can accept 3K and 10K thermistors, 0–5VDC, 4–20mA, dry contact signals and a minimum of three (3) pulse inputs. Any input on controller may be either analog or digital. Controller shall also include support and modifiable programming for interface to intelligent room sensor. Controller shall include binary outputs on board with analog outputs as needed.
 - d. All program sequences shall be stored on board controller in EEPROM. No batteries shall be needed to retain logic program. All program sequences shall be executed by controller 10 times per second and shall be capable of multiple PID loops for control of multiple devices. Programming of application controller shall be completely modifiable in the field over installed BACnet LANs or remotely through modem interface. Operator shall program logic sequences by graphically moving function blocks on screen and tying blocks together on screen. Application controller shall be programmed using same programming tools as building

controller and as described in operator workstation section. All programming tools shall be provided and installed as part of system.

- e. Application controller shall include support for intelligent room sensor. Display on room sensor shall be programmable at controller and include an operating mode and a field service mode. All button functions and display data shall be programmable to show specific controller data in each mode based on which button is pressed on the sensor. See sequence of operation for specific display requirements at intelligent room sensor.
6. Auxiliary Control Devices:
- a. Temperature Sensors:
 - 1) All temperature sensors to be solid-state electronic, interchangeable with housing appropriate for application. Wall sensors to be installed as indicated on drawings. Mount 48 inches above finished floor. Duct sensors to be installed such that the sensing element is in the main air stream. Immersion sensors to be installed in wells provided by control contractor, but installed by mechanical contractor. Immersion wells shall be filled with thermal compound before installation of immersion sensors. Outside air sensors shall be installed exterior to the building away from exhaust or relief vents, not in an outside air intake, and shall be provided with a sun shade.
 - b. Intelligent Room Sensor with LCD Readout:
 - 1) Sensor shall contain a backlit LCD digital display and user function keys along with temperature sensor. Controller shall function as room control unit and allow occupant to raise and lower setpoint, and activate terminal unit for override use—all within limits as programmed by building operator. Sensor shall also allow service technician access to hidden functions as described in sequence of operation.
 - 2) The intelligent room sensor shall directly sense room temperature and room humidity and simultaneously display room setpoint, room temperature, outside temperature, and fan status (if applicable) at each controller. This unit shall be programmable, allowing site developers the flexibility to configure the display to match their application. The site developer should be able to program the unit to display time-of-day, room humidity and outdoor humidity. Unit must have the capability to show temperatures in degrees Fahrenheit or Centigrade.
 - 3) Override time may be set and viewed in half-hour increments. Override time countdown shall be automatic, but may be reset to zero by occupant from the sensor. Time remaining shall be displayed. Display shall show the word "OFF" in unoccupied mode unless a function button is pressed.
 - 4) See sequence of operation for specific operation of LCD displays and function keys in field service mode and in normal occupant mode. Provide intelligent room sensors as specified in point list.
 - 5) Field service mode shall be customizable to fit different applications. If intelligent room sensor is connected to VAV controller, VAV box shall be balanced and all air flow parameters shall be viewed and set from the intelligent room sensor with no computer or other field service tool needed.
 - c. Wall Sensor:
 - 1) Standard wall sensor shall use solid-state sensor identical to intelligent room sensor and shall be packaged in aesthetically pleasing enclosure. Sensor shall provide override function, warmer/cooler lever for set point adjustment and port for plug-in of Field Service Tool for field adjustments. Override time shall be stored in controller and be adjustable on a zone-by-zone basis. Adjustment range for warmer/cooler lever shall also be stored in EEPROM on controller. All programmable variables shall be available to field service tool through wall sensor port.

7. Air Flow Monitoring Station:

- a. Monitoring station shall include airflow traverse probes and electronic flow indicating transmitter. Air monitor Fan-E with Velotron DPT 2500-Plus or approved equal.
 - b. Device shall be vortex shedding type capable of continuous monitoring airflow volume.
 - c. Device shall be an insertion type with a range of 350 FPM to 4000 FPM.
 - d. Airflow Sensor:
 - 1) Sensors shall be heavy duty and not require special handling.
 - 2) Sensors shall have no active parts in the air stream and shall not be affected by dust, temperature, pressure or humidity.
 - 3) Sensors shall electronically transmit a signal linear to airflow volume and sense airflow in one direction only.
 - 4) Sensors shall not require calibration.
 - 5) Multiple sensors shall be provided on support bars to provide an equal traverse. Support bars over one foot in length shall be supported on both ends.
 - 6) Device shall employ air straightening vanes on upstream side of sensors as necessary and recommended for the installed arrangement.
 - e. Electronic Flow Indicating Transmitter:
 - 1) The flow indicating transmitter shall be capable of receiving signals of total and static pressures from a flow element, of amplifying, extracting the square root, and scaling to produce a dual 4-20 MADC output signal linear and scaled to air volume or velocity. The flow indicating transmitter shall contain an integral digital display capable of continuous indication of air volume or velocity percent-of-span, electronic signal units within the following performance application criteria:
 - a) Calibrated spans: 0 to 400 fpm (0.01 IN. wc) up to 8010 fpm (4.0 IN. wc); 10 adjustable spans.
 - b) Accuracy: 0.25% of natural span.
 - c) Stability: plus or minus 0.5% for six months
 - d) Indicating means:
 - e) Integral 4-digit, 0.5" high LED display in engineering units.
 - f) Response time: 0.5 second for 98% span step.
 - g) Analog outputs: 0-5 VDC, 0 to 10 VDC and 4 to 20 MADC configurable via jumpers.
 - h) Power supply: 24 VAC or 20 to 40 VDC or 120 VAC, with automatic selection; 4 wire. * VA at 24 VAC Note: Power to transmitter shall be by this Section.
 - 2) The indicating transmitter output shall not be affected by over pressurization up to 200 times greater than span, and shall be furnished with a factory calibrated span and automatic zeroing circuit. The transmitter shall be housed in a NEMA 1 enclosure with RFI shielding, integral terminal box with power and output signal conduit connection ports, and separate access plate.
8. Electronic Actuators and Valves:
- a. Quality Assurance for Actuators and Valves:
 - 1) UL Listed Standard 873 and C.S.A. Class 4813 02 certified.
 - 2) NEMA 2 rated enclosures for inside mounting, provide with weather shield for outside mounting.
 - 3) Five-year manufacturer's warranty. Two-year unconditional and three-year product defect from date of installation.
 - b. Execution Details for Actuators and Valves:
 - 1) Furnish a Freeze-stat and install "Hard Wire" interlock to disconnect the mechanical spring return actuator power circuit for fail-safe operation. Use of the control signal to drive the actuators closed is not acceptable.

- 2) Each DDC analog output point shall have an actuator feedback signal, independent of control signal, wired and terminated in the control panel for true position information and troubleshooting. Or the actuator feedback signal may be wired to the DDC as an analog input for true actuator position status.
- 3) VAV box damper actuation shall be floating type or analog (2–10 VDC, 4–20 mA).
- 4) Booster-heat valve actuation shall be floating type or analog (2–10 VDC, 4–20 mA).
- 5) Primary valve control shall be analog (2–10 VDC, 4–20 mA).
- c. Actuators for damper and control valves 0.5–6 inches shall be electric unless otherwise specified, provide actuators as follows:
 - 1) UL Listed Standard 873 and Canadian Standards Association Class 481302 shall certify actuators.
 - 2) NEMA 2 rated actuator enclosures for inside mounting. Use additional weather shield to protect actuator when mounted outside.
 - 3) Five-year manufacturer's warranty. Two-year unconditional and three-year product defect from date of installation.
 - 4) Mechanical spring shall be provided when specified. Capacitors or other non-mechanical forms of fail-safe are not acceptable.
 - 5) Position indicator device shall be installed and made visible to the exposed side of the actuator. For damper short shaft mounting, a separate indicator shall be provided to the exposed side of the actuator.
 - 6) Overload Protection: Actuators shall provide protection against actuator burnout by using an internal current limiting circuit or digital motor rotation sensing circuit. Circuit shall insure that actuators cannot burn out due to stalled damper or mechanical and electrical paralleling. End switches to deactivate the actuator at the end of rotation are acceptable only for butterfly valve actuators.
 - 7) A pushbutton gearbox release shall be provided for all non-spring actuators.
 - 8) Modulating actuators shall be 24 VAC and consume 10 VA power or less.
 - 9) Conduit connectors are required when specified and when code requires it.
- d. Damper Actuators:
 - 1) Outside air and exhaust air damper actuators shall be mechanical spring return. capacitors or other non-mechanical forms of fail-safe are not acceptable. The actuator mounting arrangement and spring return feature shall permit normally open or normally closed positions of the damper as required.
 - 2) Economizer actuators shall utilize analog control 2–10 VDC; floating control is not acceptable.
 - 3) Electric damper actuators (including VAV box actuators) shall be direct shaft-mounted and use a V-bolt and toothed V-clamp causing a cold weld effect for positive gripping. Single bolt or set-screw type fasteners are not acceptable.
 - 4) One (1) electronic actuator shall be direct shaft-mounted per damper section. No connecting rods or jackshafts shall be needed. Small outside air and return air economizer dampers may be mechanically linked together if one (1) actuator has sufficient torque to drive both and damper drive shafts are both horizontal installed.
 - 5) Multi-section dampers with electric actuators shall be arranged so that each damper section operates individually. One (1) electronic actuator shall be direct shaft-mounted per damper section. (See below execution section for more installation details.)
- e. Valve Actuators 0.5–6 inches:
 - 1) Mechanical spring shall be provided on all actuators for pre-heat coil and actuators for AHU heating or cooling coil when units are mounted outside.

- See plans for fail-safe flow function: Normal Open or Normal Closed.
Capacitors or other non-mechanical forms of fail-safe are not acceptable.
- 2) All zone service actuators shall be non-spring return unless otherwise specified.
 - 3) The valve actuator shall be capable of providing the minimum torque required for proper valve close-off for the required application.
 - 4) All control valves actuators shall have an attached 3-foot cable for easy installation to a junction box.
 - 5) Override handle and gearbox release shall be provided for all non-spring return valve actuators.
- f. Control Dampers:
- 1) The BAS contractor shall furnish and size all automatic control dampers unless provided with packaged equipment. The sheet metal contractor shall install all dampers unless provided with packaged equipment.
 - 2) All dampers used for modulating service shall be opposed blade type and arranged for normally open or normally closed operation as required. The damper is to be sized so that, when wide open, the pressure drop is a sufficient amount of its close-off pressure drop for effective throttling.
 - 3) All dampers used for two-position or open-close control shall be parallel blade type arranged for normally open or closed operation as required.
 - 4) Damper linkage hardware shall be constructed of aluminum or corrosion-resistant zinc and nickel-plated steel and furnished as follows:
 - a) Bearing support bracket and drive blade pin extension shall be provided for each damper section. Sheet metal contractor shall install bearing support bracket and drive blade pin extension. Sheet metal contractor shall provide permanent indication of blade position by scratching or marking the visible end of the drive blade pin extension.
 - b) Drive pin may be round only if V-bolt and toothed V-clamp is used to cause a cold weld effect for positive gripping. For single bolt or set-screw type actuator fasteners, round damper pin shafts must be milled with at least one side flat to avoid slippage.
 - 5) Damper manufacturer shall supply alignment plates for all multi-section dampers.
- g. Control Valves 0.5–6 inches:
- 1) The BAS contractor shall furnish all specified motorized control valves and actuators. BAS contractor shall furnish all control wiring to actuators. The plumbing contractor shall install all valves. Equal percentage control characteristic shall be provided for all water coil control valves. Linear valve characteristic is acceptable for 3-way valves that are 2.5 inches and above.
 - 2) Characterized control valves shall be used for hydronic heating or cooling applications and small to medium AHU water-coil applications to 100GPM. Actuators are non-spring return for terminal unit coil control unless otherwise noted. If the coil is exposed to the outside air stream, see plans for spring return requirement.
 - a) Leakage is 0% (zero percent), close-off is 200psi, maximum differential is 30psi; rangeability is 500:1.
 - b) Valves 0.5–2 inches shall be nickel-plated forged brass body, NPT screw type connections.
 - c) Valves 0.5–1.25 inches shall be rated for ANSI Class 600 working pressure. Valves 1.5 and 2 inches shall be rated for ANSI Class 400 working pressure.
 - d) The operating temperature range shall be 0–250 degrees F.
 - e) Stainless steel ball and stem shall be furnished on all modulating valves.
 - f) Seats shall be fiberglass reinforced Teflon.

- g) Two-way and three-way valves shall have an equal percentage control port. Full stem rotation is required for maximum flow to insure stable BTU control of the coil.
 - h) Three-way valve shall be applicable for both mixing and diverting.
 - i) The characterizing disc is made of TEFZEL and shall be keyed and held secure by a retaining ring.
 - j) The valves shall have a blow-out proof stem design.
 - k) The stem packing shall consist of two (2) lubricated O-rings designed for on-off or modulating service and require no maintenance.
 - l) The valves shall have an ISO type, 4-bolt flange for mounting actuator in any orientation parallel or perpendicular to the pipe.
 - m) A non-metallic thermal isolation adapter shall separate valve flange from actuator.
 - n) One (1) fastening screw shall secure the direct coupling of the thermal isolation adapter between the actuator and the valve. This will prevent all lateral or rotational forces from affecting the stem and its packing O-rings.
- 3) Globe valves 0.5–2 inches shall be used for steam control applications.
- a) Valves shall be bronze body, stainless steel seats, NPT screw type, and shall be rated for ANSI Class 250 working pressure.
 - b) Valves 0.5 inches (DN15) through 2 inches (DN50) with spring return actuators shall close off against 50 psi pressure differential with Class III leakage (0.1%).
 - c) The operating temperature range shall be 20–280 degrees F.
 - d) Spring loaded TFE packing shall protect against leakage at the stem.
 - e) Two-way valves shall have an equal percentage control port.
 - f) Three-way valves shall have a linear control and bypass port.
 - g) Mixing and diverting valves must be installed specific to the valve design.
- 4) Globe Valves 2.5–6 inches:
- a) Valves 2.5 inches (DN65) through 6 inches (DN150) shall be iron body, 125 lb. flanged with Class III (0.1%) close-off leakage at 50 psi differential.
 - b) Valves with spring return actuators shall close off against 50 psi pressure differential with Class III leakage (0.1%).
 - c) Flow type for two-way valves shall be equal percentage. Flow type for three-way valves shall be linear.
 - d) Mixing and diverting valves must be installed specific to the valve design.
- h. Butterfly Valves:
- 1) Butterfly valves shall be sized for modulating service at 60–70 degree stem rotation. Isolation valves shall be line-size. Design velocity shall be less than 12 feet per second when used with standard EPDM seats.
 - a) Body is cast iron.
 - b) Disc is aluminum bronze standard.
 - c) Seat is EPDM standard.
 - d) Body Pressure is 200 psi, -30–275 degrees F.
 - e) Flange is ANSI 125/250.
 - f) Media Temperature Range is -22–240 degree F.
 - g) Maximum Differential Pressure is 200 psi for 2- to 6- inch size.
- i. Butterfly Valve Industrial Actuators:
- 1) Actuators shall be approved under Canadian Standards Association or other Nationally Recognized Testing Laboratory to UL standards. CSA Class 4813 02 or equal. Enclosure shall be NEMA 4 (weatherproof) enclosure and will have an industrial quality coating.

- a) Actuator shall have a motor rated for continuous duty. The motor shall be fractional horsepower; permanent split capacitor type designed to operate on a 120 VAC, 1pH, 60 Hz supply. Two (2) adjustable cam-actuated end travel limit switches shall be provided to control direction of travel. A self-resetting thermal switch shall be imbedded in the motor for overload protection.
 - b) Reduction gearing shall be designed to withstand the actual motor stall torque. Gears shall be hardened alloy steel, permanently lubricated. A self-locking gear assembly or a brake shall be supplied.
 - c) Actuator shall have a 6-foot wiring harness provided for ease in field wiring (above 1500 in-lbs). Two (2) adjustable SPDT cam-actuated auxiliary switches, rated at 250 VAC shall be provided for indication of open and closed position. Actuator shall have heater and thermostat to minimize condensation within the actuator housing.
 - d) Actuator shall be equipped with a hand wheel for manual override to permit operation of the valve in the event of electrical power failure or system malfunction. Hand wheel must be permanently attached to the actuator and when in manual operation electrical power to the actuator will be permanently interrupted. The hand wheel will not rotate while the actuator is electrically driven.
 - e) The actuator shall be analog, floating, or two position as called out in the control sequence of operation. All Analog valves shall be positive positioning, and respond to a 2–10 VDC, 4-20 mA, or adjustable signal as required. Analog actuators shall have a digital control card allowing any voltage input for control and any DC voltage feedback signal for position indication.
- 2) Performance Verification Test:
- a) Control loops shall cause productive actuation with each movement of the actuator and actuators shall modulate at a rate that is stable and responsive. Actuator movement shall not occur before the effects of previous movement have affected the sensor.
 - b) Actuator shall have capability of signaling a trouble alarm when the actuator Stop-Go Ratio exceeds 30%.
- 3) Actuator mounting for damper and valve arrangements shall comply with the following:
- a) Damper actuators: Shall not be installed in the air stream.
 - b) A weather shield shall be used if actuators are located outside. For damper actuators, use clear plastic enclosure.
 - c) Damper or valve actuator ambient temperature shall not exceed 122 degrees F through any combination of medium temperature or surrounding air. Appropriate air gaps, thermal isolation washers or spacers, standoff legs, or insulation shall be provided as necessary.
 - d) Actuator cords or conduit shall incorporate a drip leg if condensation is possible. Water shall not be allowed to contact actuator or internal parts. Location of conduits in temperatures dropping below dew point shall be avoided to prevent water from condensing in conduit and running into actuator.
 - e) Damper mounting arrangements shall comply to the following:
 - i. The ventilation subcontractor shall furnish and install damper channel supports and sheet metal collars.
 - ii. No jack shafting of damper sections shall be allowed.
 - iii. Multi-section dampers shall be arranged so that each damper section operates individually. One (1) electronic actuator shall be direct shaft mounted per section.

- f) Size damper sections based on actuator manufacturer's specific recommendations for face velocity, differential pressure and damper type. In general:
 - i. Damper section shall not exceed 24 ft-sq. with face velocity >1500 FPM.
 - ii. Damper section shall not exceed 18 ft-sq. with face velocity > 2500 FPM.
 - iii. Damper section shall not exceed 13 ft-sq. with face velocity > 3000 FPM.
- g) Multiple section dampers of two or more shall be arranged to allow actuators to be direct shaft mounted on the outside of the duct.
- h) Multiple section dampers of three or more sections wide shall be arranged with a 3-sided vertical channel (8 inches wide by 6 inches deep) within the duct or fan housing and between adjacent damper sections. Vertical channel shall be anchored at the top and bottom to the fan housing or building structure for support. The sides of each damper frame shall be connected to the channels. Holes in the channel shall allow damper drive blade shafts to pass through channel for direct shaft-mounting of actuators. Open side of channel shall be faced downstream of the airflow, except for exhaust air dampers.
- i) Multiple section dampers to be mounted flush within a wall or housing opening shall receive either vertical channel supports as described above or sheet metal standout collars. Sheet metal collars (12-inch minimum) shall bring each damper section out of the wall to allow direct shaft-mounting of the actuator on the side of the collar.
- 4) Valve Sizing for Water Coil:
 - a) On/Off control valves shall be line-size.
 - b) Modulating control valve body size may be reduced, at most, two (2) pipe sizes from the line size or not less than half the pipe size. The BAS contractor shall size all water coil control valves for the application as follows:
 - i. Booster-heat valves shall be sized not to exceed 4–9psi differential pressure. Size valve for 50% valve authority. Valve design pressure drop is equal to the sum of coil drop plus the balance valve drop.
 - ii. Primary valves shall be sized not to exceed 5–15psi differential pressure. Size valve for 50% valve authority. Valve design pressure drop is equal to the sum of coil drop plus the balance valve drop.
 - iii. Butterfly valves shall be sized for modulating service at 60–70 degree rotation. Design velocity shall be 12 feet per second or less when used with standard EPDM seats.
 - c) Valve mounting arrangements shall comply with the following:
 - i. Unions shall be provided on all ports of two-way and three-way valves.
 - ii. Install three-way equal percentage characterized control valves in a mixing configuration with the "A" port piped to the coil.
 - iii. Install 2.5 inches and above, three-way globe valves, as manufactured for mixing or diverting service to the coil.

9. Enclosures:

- a. All controllers, power supplies and relays shall be mounted in enclosures.
- b. Enclosures may be NEMA 1 when located in a clean, dry, indoor environment. Indoor enclosures shall be NEMA 12 when installed in other than a clean environment.
- c. Enclosures shall have hinged, locking doors.

- d. Provide laminated plastic nameplates for all enclosures in any mechanical room or electrical room. Include location and unit served on nameplate. Laminated plastic shall be 0.125 inches thick and appropriately sized to make label easy to read.
- C. Execution:
- 1. Examination:
 - a. Prior to starting work, carefully inspect installed work of other trades and verify that such work is complete to the point where work of this section may properly commence.
 - b. Notify the owner's representative in writing of conditions detrimental to the proper and timely completion of the work.
 - c. Do not begin work until all unsatisfactory conditions are resolved.
 - 2. Installation (General):
 - a. Install in accordance with manufacturer's instructions.
 - b. Provide all miscellaneous devices, hardware, software, interconnections, installation, and programming required to ensure a complete operating system in accordance with the sequences of operation and point schedules.
 - 3. Location and Installation of Components:
 - a. Locate and install components for easy accessibility; in general, mount 48 inches above floor with minimum three (3) feet of clear access space in front of units. Obtain approval on locations from owner's representative prior to installation.
 - b. All instruments, switches, transmitters, etc., shall be suitably wired and mounted to protect them from vibration, moisture, and high or low temperatures.
 - c. Identify all equipment and panels. Provide permanently mounted tags for all panels.
 - d. Provide stainless steel or brass thermowells suitable for respective application and for installation under other sections, and sized to suit pipe diameter without restricting flow.
 - 4. Interlocking and Control Wiring:
 - a. Provide all interlock and control wiring. All wiring shall be installed neatly and professionally, in accordance with Specification Division 16 and all national, state and local electrical codes.
 - b. Provide wiring as required by functions as specified and as recommended by equipment manufacturers, to serve specified control functions. Provide shielded low capacitance wire for all communications trunks.
 - c. Control wiring shall not be installed in power circuit raceways. Magnetic starters and disconnect switches shall not be used as junction boxes. Provide auxiliary junction boxes as required. Coordinate location and arrangement of all control equipment with the owner's representative prior to rough-in.
 - d. Provide auxiliary pilot duty relays on motor starters as required for control function.
 - e. Provide power for all control components from nearest electrical control panel or as indicated on the electrical drawings; coordinate with electrical contractor.
 - f. All control wiring in the mechanical, electrical, telephone and boiler rooms to be installed in raceways. All other wiring to be installed neatly and inconspicuously per local code requirements. If local code allows, control wiring above accessible ceiling spaces may be run with plenum-rated cable (without conduit).
 - 5. DDC Object Type Summary:
 - a. Provide all database generation.
 - b. Displays: System displays shall show all analog and binary object types within the system. They shall be logically laid out for easy use by the owner. Provide outside air temperature indication on all system displays associated with economizer cycles.
 - c. Run Time Totalization: At a minimum, run time totalization shall be incorporated for each monitored supply fan, return fan, exhaust fan, hot water and chilled water pumps. Warning limits for each point shall be entered for alarm and or maintenance purposes.

- d. Trendlog: All binary and analog object types (including zones) shall have the capability to be automatically trended.
 - e. Alarm: All analog inputs (High/Low Limits) and selected binary input alarm points shall be prioritized and routed (locally or remotely) with alarm message per owner's requirements.
 - f. Database Save: Provide backup database for all standalone application controllers on disk.
- 6. Field Services:
 - a. Prepare and start logic control system under provisions of this section.
 - b. Start up and commission systems. Allow sufficient time for startup and commissioning prior to placing control systems in permanent operation.
 - c. Provide the capability for off-site monitoring at control contractor's local or main office. At a minimum, off-site facility shall be capable of system diagnostics and software download. Owner shall provide phone line for this service for one (1) year or as specified.
 - d. Provide owner's representative with spare parts list. Identify equipment critical to maintaining the integrity of the operating system.
- 7. Project Training:
 - a. Provide application engineer to instruct owner in operation of systems and equipment.
 - b. Provide system operator's training to include (but not be limited to) such items as the following: modification of data displays, alarm and status descriptors, requesting data, execution of commands and request of logs. Provide this training to a minimum of three persons.
 - c. Provide on-site training above as required, up to 16 hours as part of this contract.
 - d. If system is other than Hoffman Building Technologies comply with all addition training listed previously in the specification. (1.3E)
- 8. Demonstration:
 - a. Demonstrate complete operating system to owner's representative.
 - b. Provide certificate stating that control system has been tested and adjusted for proper operation.
- D. HVAC Sequences of Operation:
 - 1. Split System Air Handling Units:
 - a. Each air handling unit may be individually assigned as a control zone or grouped with other air handling units into control zones as defined by the Owner. Control zones shall have defined operating schedules for unoccupied, morning warm-up (cool down), and occupied conditions. Each air handling unit shall have its own separate controls, adjustable setpoints, control devices, etc. Setpoint adjustments shall be available via the DDC control system graphic user interface.
 - b. "Hand/Off/Auto" switch (or functionality via VFD) at air handling unit supply fan shall control start/stop functions. With switch in "Off" position, the fan shall be de-energized. With switch in "Hand" position, the fan shall be energized and operate continuously via VFD interface manual speed control. With switch in "Auto" position, fan start/stop shall be enabled by a control relay by the DDC system.
 - c. Unoccupied Mode Control: Shall be manually commanded or scheduled at the operator workstation. In the unoccupied mode, the air handling unit supply fan shall normally be shut down and the outside air damper shall be closed. Zone temperature shall be monitored and compared to night low limit and night high limit setpoints. Zone humidity shall be monitored and compared to setpoint. Upon a fall in any zone temperature below low limit setpoint, a rise in any zone temperature above high limit setpoint, or a rise in any zone humidity above setpoint, the supply fan shall be energized to operate and zone controls shall initially operate at maximum airflows. The supply fan speed shall be ramped up at a slow preprogrammed rate. The air handling unit outside air damper shall remain in the closed position. The fan shall remain in operation until zone temperature is 5°F

(adjustable) above the night low limit setpoint, 5°F (adjustable) below the night high limit setpoint, or 3% RH (adjustable) below humidity setpoint. When the zone temperature high limit setpoint differential, low limit setpoint differential, or the humidity setpoint differential is satisfied, the air handling unit supply fan shall be de-energized.

- d. Morning Warm-Up (Cool Down) Mode: Each AHU shall have a morning warm-up (cool down) operating mode to bring the space/zone environmental conditions from Unoccupied setpoints to the Occupied Setpoints. The AHU shall be energized and operate in the occupied mode with the exception that the AHU outside air damper shall remain closed. When the occupied mode space temperature/humidity setpoint is satisfied, this operating mode shall be terminated and the AHU shall operate in the Occupied Mode.
- e. Occupied Mode Control: Shall be manually commanded or scheduled at the operator workstation. In the occupied mode, the air handling unit supply fan shall be energized and operate continuously and shall be controlled as described herein after. The outside air damper shall open and shall be controlled as described herein after. For variable air volume air handling units, the supply fan speed shall be ramped up by the respective variable frequency drive at a slow pre-programmed rate.
- f. Cooling Coil Discharge Air Temperature Control: Setpoints and temperature control shall be as follows:
 - 1) If AHU return air temperature is 70°F and less AND return air humidity is 50% and less, coil discharge temperature setpoint shall be 58°F. VAV room terminal boxes shall individually operate in HEATING mode as first priority or COOLING mode as second priority if needed.
 - 2) If AHU return air temperature is 75°F and greater OR return air humidity is greater than 50%, coil discharge air temperature setpoint shall be 52°F. VAV boxes shall operate in COOLING mode.
 - 3) If AHU return air temperature is greater than 70°F and less than 75°F, cooling coil discharge temperature setpoint shall be proportionally reset between 58°F and 52°F.
 - 4) For undercooling avoidance, DDC system shall continuously monitor AHU system space temperatures and VAV terminal box damper positions. If 75% (adjustable) or more of the terminal box dampers are more than 90% (adjustable) open, decrease AHU cooling coil discharge air temperature setpoint incrementally over a pre-determined time period until the quantity of VAV terminal boxes with damper positions that are more than 90% open decreases to 50%(adjustable) or less. Temperature increment changes and time period durations shall be adjustable in software via the DDC controls graphic user interface.
 - 5) DDC system shall continuously monitor space humidity. If any space humidity level exceeds setpoint, decrease the AHU cooling coil discharge air temperature setpoint incrementally over a pre-determined time period until space humidity condition setpoints are satisfied. Temperature increment changes and time period durations shall be adjustable in software via the DDC controls graphic user interface.
- g. Supply Fan Airflow Control: Duct static pressure sensor shall monitor duct static pressure continuously and input a signal to the DDC system. The DDC system shall output a fan speed modulation control signal to the fan VFD to maintain static pressure setpoint. Airflow shall be optimized by dynamic static pressure setpoint reset by the DDC system. The DDC system shall continuously monitor all VAV room terminal box airflow control dampers associated with the air handling unit. The duct static pressure sensor setpoint shall be reset by the DDC system such that at least one (definable in software DDC controls graphic interface) VAV room terminal box damper(s) is at the full open position. The DDC system shall limit the

- supply fan airflow to a minimum value equal to the sum of the VAV box minimum airflows or the air handling unit design outside air airflow, whichever is greater. For dehumidification operation, when any space humidity sensor setpoint is exceeded, reset control shall limit all VAV box airflows to their minimum values or to the air handling unit design (non-Economizer) outside airflow, whichever is greater.
- h. Outside Air Damper Control (non-Economizer): The DDC system shall monitor the air handling unit return air temperature, mixed air temperature, cooling coil discharge air temperature, and the outside air temperature continuously. When the outside air temperature is greater than the return air temperature setpoint, the DDC system shall open the return air damper to the full open position. The relief air damper shall remain in the closed position and the relief (exhaust) air fan shall be de-energized. Outside air airflow station shall continuously monitor outside air flow and input a signal to the DDC system. The DDC system shall output a modulation control signal to the outside air damper to maintain the design outside airflow setpoint.
 - i. Airside Economizer Control: The DDC system monitor the air handling unit return air temperature, mixed air temperature, cooling coil discharge air temperature, and outside air temperature continuously and shall provide airflow control as follows:
 - 1) When the outside air temperature is equal to or less than the cooling coil discharge air temperature setpoint, the DDC system shall output modulation control signals to the outside air damper and the return air damper to maintain the cooling coil discharge air temperature setpoint. The associated relief (exhaust) air fan isolation damper shall open and the relief fan shall be energized and operate as described below.
 - 2) When the outside air temperature is greater than the cooling coil discharge air temperature setpoint and less than the return air temperature setpoint, the DDC system shall open the outside air damper to the full open position, and close the return air damper to the full closed position. The associated relief (exhaust) air fan isolation damper shall open and the relief fan shall be energized and operate as described below.
 - 3) The relief (exhaust) air fan, when energized, shall flow-track the air handling unit outside air flow. The relief (exhaust) fan airflow setpoint shall equal the measured outside airflow **minus** the air handling unit design outside airflow (see Mechanical Schedule). The relief (exhaust) air fan minimum airflow shall be limited to 25% of the relief (exhaust) fan design airflow. When the minimum airflow setpoint is reached, the fan shall be de-energized and the associated fan isolation damper shall close. Duct-mounted airflow monitoring stations shall continuously measure airflow velocities and input a flow signal to the DDC system. The DDC system shall output a modulation control signal to the fan variable frequency drive to maintain the airflow setpoint.
- 2. Split System Condensing Units:
 - a. Units shall operate to maintain air handling unit cooling coil discharge air temperature setpoint. DDC system shall continuously monitor cooling coil discharge air temperature and shall stage compressors as needed. DDC system shall output an analog modulation control signal to the condensing unit electronic APR valve to vary refrigeration capacity in the lead circuit in order to maintain the setpoint. Current switch on compressor power wiring shall indicate operating status to the DDC system.
 - 3. Variable Air Volume (VAV) Room Terminal Boxes:
 - a. Units shall operate with a dual maximum airflow settings along with a common minimum airflow setting. Occupied space comfort range (deadband) shall be 70°F - 75°F (adjustable) with VAV boxes operating in HEATING mode when space temperature falls below 70°F, and, in COOLING mode when space temperature rises above 75°F. Unoccupied space comfort range shall be 65°F - 80°F (adjustable) with VAV boxes operating in HEATING mode when space temperature

falls below 65°F, and, in COOLING mode when space temperature rises above 80°F. VAV box airflow monitoring device shall continuously monitor airflow and input a signal to the DDC system. DDC system shall provide control signal(s) to the VAV boxes as described below.

- b. If space temperature rises above the maximum comfort range temperature setpoint, the DDC system shall modulate the VAV box airflow damper between the minimum airflow setpoint and the maximum COOLING airflow setpoint as needed to maintain the space comfort range maximum temperature setpoint.
 - c. If space temperature falls below the minimum comfort range temperature setpoint, the DDC system shall modulate the VAV box airflow damper to the minimum airflow setpoint, and, shall output an analog modulation control signal to the VAV box SCR-controlled electric heat to maintain the VAV box discharge air temperature setpoint. The VAV box discharge air temperature setpoint shall be dynamically reset by the DDC system as needed to maintain the space temperature setpoint. When the VAV box electric heat is at full output and the space temperature continues to fall, the DDC system shall modulate the VAV box airflow damper between the minimum airflow setting and the maximum HEATING airflow setting in order to maintain the space temperature setpoint.
 - d. When the majority (75% or more, adjustable) of VAV boxes are not operating in the HEATING mode, and, when any space humidity level rises above 50% (adjustable), DDC system shall modulate all VAV boxes to minimum airflow settings. DDC system shall modulate VAV box SCR-fired electric heat as required to maintain discharge air temperature setpoint. The DDC system shall dynamically reset the discharge air temperature setpoint as required in order to maintain the space maximum comfort range temperature setpoint.
4. The following shall be monitored and reported to the DDC system for information and control purposes:
- a. AHU cooling coil discharge air temperature
 - b. AHU discharge air temperature
 - c. Supply air duct static pressure
 - d. AHU return air temperature
 - e. AHU return air humidity
 - f. Economizer Relief (Exhaust) Fan airflow
 - g. AHU return airflow
 - h. AHU outside air flow
 - i. AHU outside air temperature
 - j. AHU outside air humidity
 - k. AHU mixed air temperature
 - l. VFD status (alarm, start/stop, speed setpoint, speed signal)
 - m. VAV Room Terminal Box airflow
 - n. VAV Room Terminal Box discharge air temperature
 - o. Space temperature
 - p. Space Humidity
 - q. Condensing unit compressor operating status
 - r. Data Room space temperature
 - s. Electrical Room space temperature
 - t. AHU Fire Alarm Shutdown
5. Safeties: (Wired in to AHU safety circuit to automatically shutdown the AHU) Fire Alarm Shutdown Relay Module, Return Air smoke detector shutdown via Fire Alarm Shutdown Relay Module
6. DDC-Controlled Restroom/Toilet Exhaust Fans:
- a. Each exhaust fan may be individually assigned as a control zone or grouped with other air handling units and/or exhaust fans into control zones as defined by the Owner. Control zones shall have defined operating schedules for occupied and

unoccupied conditions. Each exhaust fan shall have its own separate controls, adjustable setpoints, control devices, etc.

- b. "Hand/Off/Auto" switch at exhaust fan shall control start/stop functions. With switch in "Off" position, the fan shall be de-energized. With switch in "Hand" position, the fan shall be energized. With switch in "Auto" position, fan shall be energized/de-energized by a control relay by the DDC system. For occupied mode, fan shall be energized. For unoccupied mode, fan shall be de-energized. Current switch shall report fan operating status to the DDC system.

230013 ELECTRICAL

- A. Electrical circuit sizes are based on capacities of the drawings and it shall be the responsibility of Heating and Air Conditioning Contractor to change any and all electrical work in order to fit mechanical equipment. Heating and Air Conditioning Contractor shall coordinate with Electrical Contractor to assure that all units are properly connected and shall check wiring prior to starting units. Any damage to units resulting from improper wiring or connections shall be the responsibility of Heating and Air Conditioning Contractor. Flexible electrical conduits shall be 18 inches in length maximum. All electrical work shall be installed in accordance with codes having jurisdiction and the Electrical Division, Division 26, of these specifications. Termination of electrical power wiring to mechanical equipment shall be as detailed on the drawings and per Division 26.
- B. Starters shall have integral 120V Control power transformer. Starters shall have holding coil for 120V control with hand-off-auto switch. The starters shall be inoperative if the thermal unit is removed. All magnetic starters shall be NEMA sized with applicable melting alloy overload relays and applicable enclosure. Starters shall be G.E. or approved equals by Allen-Bradley, Square D, Siemens or Cutler-Hammer.
- C. All three phase motors shall be provided with phase loss protection.
- D. Fused disconnect switches shall be heavy duty industrial type. Switches shall be Siemens, General Electric Company, Square D or Cutler-Hammer fusible type mounted so handle is approximately 4 feet 0 inches above floor or grade. Switches shall have a factory applied standard finish and the usage or designation shall be indicated on cover with engraved plastic laminated labels with 1/2" high contrasting letters. Each switch for motor circuits shall have a complete set of time delay fuses.
- E. Motor Starters and Fused Disconnect Switches shall be neatly arranged, and securely fastened to walls with expansion bolts, lead shields, etc. Each starter or switch shall have its usage or letter designation indicated on its cover with engraved plastic laminated labels with 1/2" high contrasting letters. Where connections are made to motors not near walls or columns, a vertical conduit attached to floor and ceiling shall be installed and the wiring carried in and out of this conduit by means of condulets. An 18-inch length of flexible metallic conduit shall be installed in the circuit to each connection to a motor. Liquid tight shall be used in all wet locations. Grounding wire shall run inside of flexible conduit.

230014 DUCTWORK

- A. Mechanical drawings are schematic only and do not show all offsets, connections, bolting, hangers, etc., required. Mechanical Contractor shall familiarize himself with the complete contract documents and site conditions before fabricating ductwork. Any changes to ductwork found necessary to accommodate the conditions at the building shall be made without additional cost to the Owner, and as directed by the Engineer. Duct systems including ductwork, hangers, HVAC equipment, etc., shall be installed in a workmanlike manner with mains run true horizontal, vertical, parallel, and perpendicular to building lines unless indicated otherwise. Duct systems shall be installed without sag, twist, bending, bowing, or other similar deformation, whether considered in regard to the entire system or to the individual duct system components such as fittings, branches, transitions, HVAC equipment, etc. Where round duct is contemplated for use in lieu of rectangular duct indicated, it shall be pre-approved by the

Engineer. Round duct sizes to be used in lieu of rectangular sizes shall be based on ASHRAE size equivalency tables.

- B. Ductwork shall be of G-60 galvanized steel construction with gauges, reinforcement, construction details, etc., in accordance with SMACNA duct construction standards. Turning vanes shall be used in all rectangular 90-degree elbows. Ductwork shall be beaded at 1'-0" intervals. Reinforcement and joint bracing must be continuous with intersecting corners securely fastened. **Snap lock type joints and seams are prohibited.**
- C. All duct joints, seams, and fasteners shall be sealed airtight using 3M EC-800 sealant, United McGill duct sealer, or approved equal before insulation is applied. All sealants shall meet the provisions of UL181. All ductwork shall meet seal Class "A" requirements of SMACNA.
- D. Unless specified or indicated otherwise, all ductwork shall be **low-pressure** classification.
 - 1. Duct construction shall meet the requirements of SMACNA low pressure duct construction standards for 2" water column static positive or negative pressure. Duct wall thickness shall be 24-gauge minimum.
 - 2. Branch ducts connecting to main ducts shall be made with factory or field fabricated low loss branch fittings utilizing 45° lead-in throat and separate manual balancing damper with infinitely adjustable locking operator. Insulated ductwork shall be provided with standoff bracket for operator.
 - 3. Register, grille, or diffuser duct runouts shall be rigid and may utilize spin-in type branch fitting with separate manual balancing damper, locking manual operator and insulation stand-off bracket. **Flexible ductwork shall be limited to the last five (5) feet of runout to the air inlet or outlet (register, grille, etc.).** The flexible duct shall comply with NFPA Standard 90A and UL 181 and be air tight for factory test when bent to full recommended radius and under not less than 15" water gage internal pressure, and shall be supported at intervals not exceeding 4' 0". The Contractor may provide factory fabricated preinsulated flexible ducts or the flexible ducts shall be insulated as specified in the insulation section of the specifications.
- E. Exposed round and flat oval ductwork shall be 18-gauge galvanized steel spiral lockseam with paintable finish, double wall and internally insulated with 1" thick fiberglass at the factory. Inner wall shall be perforated. Centering clips shall be utilized to position inner wall concentrically with the outer wall. **In no case shall the inner and outer walls come into direct contact; 1" spacing with insulation shall be maintained at all times.** Duct shall be fastened using sheetmetal screws only and no duct tape. Dents in ductwork will not be acceptable and ductwork shall be replaced by the Heating and Air Conditioning Contractor. Duct shall be United McGill K-27 or approved equal. Branch ducts shall utilize factory double wall insulated low loss fittings utilizing 45° lead-in throat for connection to main ducts.
- F. Dryer ductwork shall be round 30-gauge-galvanized steel with substantially airtight joints and shall connect to box outlet. Sheetmetal screws shall not be used at joint connections. Joints shall run in direction of airflow. Outlet shall be 4" diameter non-screened aluminum with back draft damper or gooseneck of size as indicated on the drawings.
- G. The Mechanical Contractor shall provide duct hangers and supports of galvanized steel construction to prevent sag, vibration, oversteering, etc. Rectangular duct hangers shall be trapeze type with threaded rod hangers and turnbuckles for vertical adjustment. Trapeze member shall be 1-1/2" x 1/8" angle minimum, sized by the Mechanical Contractor for the imposed load. Round duct hangers may be 1-1/2"x18 gauge galvanized steel strap type in accordance with SMACNA requirements. See design drawings for specific requirements for exposed round duct hangers. **In no case shall hanger fasteners penetrate the duct wall.** Hangers shall be installed with hanger rods or straps in the true vertical position. Hanger rods or straps shall not be bent.
- H. Supplementary steel shall be provided by the Mechanical Contractor in common structural shapes to accommodate the location of hangers, supports, etc. The supplementary steel shall be pre-approved by the Engineer prior to installation. Supplementary steel shall only be connected to major building structural elements including steel columns, steel framing beams,

structural masonry walls, roof joists, and structural concrete floors. **Connections to roof decking, bar joist bridging, stud framed walls, and other non-structural elements is prohibited.** Connections shall be made by welding per AWS D1.1 requirements, structural bolting, or suitable anchoring to concrete floors.

- I. Prior to system start-up, Engineer will perform a visual observation of interior duct system surfaces to verify cleanliness. Where contaminants are observed, Contractor will be required to clean out systems. Costs for cleaning shall be the Contractor's responsibility.

230015 DAMPERS

Dampers shall be factory made, tested, and U.L. listed and labeled (as appropriate to the application) as specified hereinafter. Unless otherwise noted in the drawings or specifications, dampers shall be of reinforced galvanized steel construction per NFPA 90A. **Provide duct access doors adjacent to all manual, motorized, fire, and smoke dampers.**

- A. Manual and motorized control/isolation dampers shall be low leakage multi-blade type with blade edge and jamb seals. Unless noted otherwise, dampers shall feature opposed blade action with linkage out of airstream. Dampers shall be tested and rated per AMCA publication 500 for airflow, pressure drop, and leakage. Dampers shall bear the AMCA Certified Ratings Seal. Dampers shall feature infinitely adjustable locking lever operator with insulation standoff bracket.
 1. Low pressure rectangular dampers shall be opposed blade type rated for 2.5" water column and 2000 feet per minute air velocity. Acceptable manufacturers: Ruskin CD36 or approved equal.
 2. Low pressure round dampers shall be single blade butterfly type with 20 gauge frame, 3/8" diameter axle, less seals, and intended for manual balancing only. Acceptable manufacturers: Ruskin MDRS25 or approved equal.
 3. Round dampers for round double wall insulated duct shall be of similar construction with locking lever operator. Acceptable manufacturers: Air Balance Argo-DW or approved equal.
- B. Fire dampers shall be **dynamic** rated multi-leaf style with fusible link and spring closure mechanism suitable for vertical or horizontal mounting. Dampers shall be U.L. 555 listed and labeled as 1-1/2 hour for installation in assemblies rated at less than three (3) hours, and as 3-hour for installation in assemblies rated at three (3) hours or more (up to four [4] hours). Fire dampers shall be installed in accordance with their U.L. listing/labeling instructions.
- C. Motorized dampers shall have 120V gear driven electric operators with position indication, manual override, and shall be spring return to normally de-energized position. Wiring to operators shall be by the Heating and Air Conditioning Contractor. Dampers shall be installed according to the manufacturer's recommendations.
- D. Manufacturer's installation instructions for all dampers shall be furnished at time of final inspection. Installation instructions shall be affixed to damper access doors.

230016 ACCESS DOORS

- A. Access doors shall be provided for access to all fire and motorized dampers, duct mounted smoke detectors, and duct systems.
- B. Duct mounted access doors shall be constructed of No. 22 US gauge zinc coated sheet steel and shall be gasketed, air tight and provided with not less than two (2) cam type latches. Rectangular duct doors shall be square and shall be 12" x 12" or two inches less than the height of the duct. Round duct doors shall be oval type conforming to curvature of the duct. Doors shall be two-piece with 1" rigid insulation between the metal sides. Doors shall have engraved plastic laminated labels with 1/2" tall letters indicating item accessed through door.
- C. Provide 3/4" diameter red dot on ceiling grid below all duct access doors.

230017 PIPING

Drawings are schematic only and do not show all offsets, fittings, bends, connections, hangers, etc., required. Mechanical Contractor shall familiarize himself with the complete contract documents and

site conditions before fabricating and installing piping systems. Any changes to piping systems found necessary to accommodate conditions at the site shall be made without additional cost to the Owner and as directed by the Engineer. Piping systems shall be installed in a workmanlike manner with mains run true horizontal, vertical, parallel, and perpendicular to building lines unless indicated or required otherwise. Piping systems shall be installed without sag, twist, bending, bowing, or other similar deformation whether considered in regard to the entire system or to individual piping system components.

- A. Refrigerant piping shall be capped and dehydrated type "L" hard copper per ASTM B88 with wrought fittings. Joints shall be brazed with inert gas purge per manufacturer's recommendations. System shall utilize custom refrigerant distribution fittings supplied by the equipment manufacturer as recommended for proper operation. Piping system shall be evacuated/dried per manufacturer's recommendations with a written test report of satisfactory testing submitted to the Owner.
- B. Refrigerant piping shall be installed in individual runs. Piping shall not be bundled or ganged. Control system wiring shall not be bundled with any refrigerant piping run.
- C. Gravity drain and pumped condensate piping shall be type "L" hard copper per ASTM B88 with wrought fittings. Joints shall be soldered with 95-5 tin/antimony solder. Install piping with 1/8" per foot slope minimum in direction of flow. Provide unions on inlet and outlet side of condensate traps. Provide dielectric unions where piping system material changes. Provide cleanouts as indicated consisting of branch fitting with female adapter and threaded plug.
- D. Welding/brazing material and labor shall be in accordance with welding/brazing procedures of the American Standards Code for Pressure Piping ASA B31.9. Welders and brazers shall be fully qualified in the procedure, tested, and so certified by an approved Testing Authority. Brazing shall comply with the AWS Brazing Handbook using copper-phosphorus filler metal per AWS A5.8.
- E. Pipe supports and hangers shall be provided by the Mechanical Contractor using commercially available materials. All materials shall be corrosion resistant paint grip galvanized steel or primed and painted mild steel. The Mechanical Contractor shall provide supplementary steel in common structural shapes secured to structure by approved means and sized appropriately for the imposed load. The preferred method of securing support/hanger components to the structure is by qualified welding. Where welding is not practical, Contractor shall propose alternative means of attachment and shall obtain written approval from the Engineer prior to fabrication and installation. Dissimilar metals contact is prohibited; where dissimilar metals conditions exist; suitable cathodic protection shall be provided while maintaining the load capacity of the installation.
- F. Pressure Testing: The Mechanical Contractor shall notify the Engineer of pressure testing a minimum of forty eight (48) hours in advance of testing.
 - 1. Refrigerant piping systems shall be pressure tested by the Mechanical Contractor as required by the NCBC Mechanical Code. Piping systems shall be pressurized for a minimum hold time of eight (8) hours and shall demonstrate no loss of pressure. Mechanical Contractor shall record time, date, system tested, test pressure, shall sign and certify completion of acceptable pressure testing, and shall submit final pressure test reports part of project closeout.
 - 2. Condensate piping systems shall be pressure tested by the Mechanical Contractor by filling the system with water and placing the system under a static head of 7' of water at the highest point in the system. The piping system shall be maintained in this condition for a minimum hold time of eight (8) hours and shall demonstrate no loss of water via leakage. Mechanical Contractor shall record time, date, system tested, test pressure, shall sign and certify completion of acceptable pressure testing, and shall submit final pressure test report as part of project closeout.

230018 INSULATION

- A. General: All piping shall be inspected and tested before insulation is applied. All insulation shall be UL approved and shall meet NFPA 90 flame spread and smoke generation requirements of 25/50 per ASTM E84 and shall comply with the latest edition of the NC Building Code.
- B. All air conditioning supply and outside air ducts concealed above a ceiling and the back of all diffusers and grilles shall be externally insulated with 2" thick 1 lb. density foil scrim kraft vapor barrier jacketed insulation. Adhere insulation to duct with fire retardant adhesive in sufficient quantities to prevent sagging. Ducts with a width over 30" shall be further secured on the underside with mechanical fasteners on 18" maximum centers. Insulation shall be butted with facing overlapping all joints at least 2" and sealed with fire retardant vapor barrier adhesive. Tape all joints, breaks, punctures, and any penetrations with SMACNA foil faced kraft duct tape.
- C. Condensate and refrigerate pipe/tube insulation shall be flexible closed cell elastomeric type in tubular form for piping and/or tubing. Insulation shall have a maximum thermal conductivity of 0.27 Btu-in/hr-ft²-°F at mean temperature of 75°F. Adhesives, coatings, and mastics shall be by insulation manufacturer. Insulation installation shall be per manufacturer's recommendations with all seams butted tightly and fully adhered.
- D. Condensate piping insulation thickness shall be 1". Refrigerant piping insulation thickness shall be as recommended by the equipment manufacturer for operating refrigerant temperatures anticipated and surrounding environmental conditions of 90°F and 80% relative humidity. Insulated refrigerant piping in exterior applications exposed to weather shall be coated with manufacturer recommended ultraviolet resistant brush applied coating.
- E. Do not insulate duct access doors or maintenance items such as site glass, service valves, etc.

230019 CUTTING AND PATCHING

- A. Unless required otherwise elsewhere in the Contract Documents, the Heating and Air Conditioning Contractor shall do all cutting and patching necessary to install all systems or equipment as required under his contract in accordance with the General Conditions of these specifications and shall re-establish all finishes to their original condition where cutting and patching occur. The Heating and Air Conditioning Contractor shall coordinate any cutting and patching work with the General Contractor prior to performing the work. All cutting of the structure, where unavoidable, must be approved by the engineer and be done by the General Contractor, but shall be paid for by the Heating and Air Conditioning Contractor.
- B. Do not cut and patch building elements that would result in reducing their capacity to perform as intended. Where unavoidable, appropriate alternate means shall be provided to restore intended functionality or capacity.
- C. Do not cut and patch any materials or equipment that would result in increased maintenance requirements or decreased operational life or safety.
- D. Do not cut and patch any exposed items, whether exterior to building or in occupied spaces that would reduce aesthetic qualities. Remove and replace any cutting and patching construction that does not match adjacent construction, is visually unsatisfactory, and does not meet industry workmanship standards.
- E. Replace, patch, and repair material and surfaces cut or damaged by methods and with materials in such a manner as not to void any warranties required or existing.
- F. Provide temporary supports and bracing, protect existing construction to remain, avoid interferences, and use cutting methods least likely to damage adjacent construction for cutting and patching work. In general, use hand or small power tools for sawing or grinding in lieu of hammering or chopping.
- G. For cutting through concrete or masonry, use a cutting or boring machine specifically designed for this purpose with carborundum or diamond tipped cutting blades.

- H. Patching shall result in restored exposed finishes equivalent to adjacent construction in a manner that eliminates evidence of cutting, patching, and refinishing work.

230020 LABELING

All HVAC equipment, including but not limited to, air handlers, condensing units, power ventilators, etc. shall be furnished with engraved plastic laminated labels permanently attached to the equipment. Label shall include equipment number, area served, Final Acceptance date, number and size of filters, and capacities. Final Acceptance date may be on a separate label so as to allow equipment nameplates to be installed prior to Final Acceptance. **The equipment label identification symbol shall correspond to the symbol used on the design drawings.** The following are examples of labeling to be used:

Air Handling Units:	AHU #1 F.A.: 11/16/94 Filters: 2 @ 24 in. x 24 in. x 1 in. Capacity: 2000 CFM @ 0.5" ESP
Condensing Units:	CU #1 F.A.: 11/16/94 (5 Year Warranty) Capacity: 5 Tons
Fans:	EF #1 (Toilets 110 & 112) F.A.: 11/16/94 Capacity: 500 CFM @ 0.3" ESP
Valve Boxes:	VAV 1-1 F.A.: 11/16/94 Cooling CFM: 500 Heating CFM: 350

230021 HVAC TESTING AND BALANCING

- A. General:
1. The Heating and Air Conditioning Contractor shall provide all testing and balancing of heating, ventilating, and air conditioning systems. All instruments used shall be accurately calibrated and in good working order. Testing, adjusting, and balancing (T.A.B.) shall be completed by an independent company certified by AABC or NEBB. The T.A.B. Contractor shall be a sub-contractor to the Heating and Air Conditioning Contractor. The T.A.B. Contractor shall test in strict accordance to the Standards of AABC or NEBB.
 2. Air balance and testing shall not begin until the systems have been installed in full working order and shown to be operating satisfactory on both heating and cooling. The Contractor shall place all heating, ventilating, and air conditioning systems into full operation and shall continue the operation until balancing is completed. All operational cost shall be borne by the Heating and Air Conditioning Contractor. The Architect and Engineer shall be given advance notice of when time tests are to be made.
 3. Upon completion of the heating, ventilating, and air conditioning systems, the Heating and Air Conditioning Contractor shall compile the test data and submit three copies of the completed test data to the Engineer for evaluation and approval. At final inspection, Heating and Air Conditioning Contractor shall have a copy of test and balance report and all necessary personnel and equipment to facilitate spot checking of test and balance data. Final payment to the Contractor shall be withheld until the test and balance data has been approved.
 4. T.A.B. Contractor shall provide sheave changes for fans and pump impeller changes as required to obtain air and water flow requirements without undue pressure drop. For pumps with motors 10 Hp and greater, balance valve throttling shall equate to no greater than 5% of the nameplate horsepower, or 3 Hp, whichever is greater, above that required if the impeller was trimmed.

- B. Testing Procedure (Air):
1. Test and adjust air handling unit fan's RPM and CFM to design requirements. Perform a static pressure profile across all air handling unit components. Record all data.
 2. Test and record motor full load amperes on all motors.
 3. Adjust all main supply, exhaust, return, and outside air ducts to proper design CFM using duct traverse. Record exhaust and outside air data.
 4. Test and adjust each diffuser, grille and register for supply, exhaust, or return systems to within 10% of design requirements. Record all data.
 5. All adjustments to air diffusing devices where possible shall be made in trunk or run out dampers, not at diffuser volume control.
 6. Exhaust fans shall be tested and balanced for the requirement as shown on the plans. Provide a static pressure profile across the fan and set exhaust CFM using duct traverse. Record all data.
 7. The Heating and Air Conditioning Contractor shall make any changes in the pulleys, belts, filters, dampers, or valves necessary or as recommended by the Engineer for correct balance at no additional cost to the Owner.
- C. Testing Procedure (Water):
1. All air systems shall be balanced prior to water balance.
 2. Open all valves to full open position.
 3. Clean all strainers.
 4. Set mixing valves to full coil flow.
 5. Check expansion/compression tanks to determine that they are not air bound.
 6. Check all air vents at high points of water systems to insure their installation and operation.
 7. Set water pumps to proper gallons per minute delivery. Record all data.
 8. Check and record motor full load amperes.
 9. Check and record coil inlet water temperature for both full heating and full cooling.
 10. Record all temperature drops or rises across coils during full cooling and full heating.
 11. Test and adjust each water balancing item to within 5% of design requirements. Record all data.

230022 INSTRUCTIONS

The Heating and Air Conditioning Contractor shall provide instruction in the operation and maintenance of the HVAC systems and equipment to the persons who will be in charge of the system. Contractor shall document instructions and training provided with attendance sign-in sheets, date of training, and duration of training, as a minimum. Submit documentation at project closeout.

- A. The Heating and Air Conditioning Contractor and the respective equipment manufacturers shall provide instruction on the operation/maintenance of HVAC equipment.

230023 OPERATION AND MAINTENANCE DATA

For all items requiring maintenance, the Heating and Air Conditioning Contractor shall furnish two weeks prior to pre-final inspection and deliver to the Owner's representative on the job (4) copies of complete data as prepared by the manufacturer covering the details of operation and maintenance and complete parts list for all equipment specified. Each copy of the maintenance data shall be assembled into a 3-ring hardback binder with indexing and label on cover and spine. Data shall have equipment model numbers, etc. indicated and referenced with the same mark as shown on equipment on the drawings. Provide filter schedules for all equipment requiring filters. Manuals shall have index with page numbers, Contractor's certificate of Final Acceptance, copy of all warranties, list of all subcontractors and suppliers with names, addresses, and phone numbers, certified test and balance report, complete start-up, operation, and shut-down procedures for each system, equipment factory start-up test reports, lubrication schedules and types of lubricates, equipment summary showing all capacities and ratings, and all submittal data and shop drawings.

230024 AS-BUILT DRAWINGS

The Heating and Air Conditioning Contractor shall maintain "during the course of the work" a set of drawings marked up to show the work as installed. Upon completion of the work, return this set of drawings to the Architect.

230025 GUARANTEE

The Heating and Air Conditioning Contractor shall guarantee the entire heating and air conditioning system subject to the General Conditions of these specifications, except refrigeration compressors, shall have a four year minimum extended warranty for the compressors only. Labor, freight, refrigerant and other required parts shall be provided or paid for by the Owner. At project closeout, Contractor shall install a replacement clean set of filters in air handling equipment installed under this project. Contractor shall submit a letter certifying filter replacement. Replacement filter costs and installation costs shall be the Contractor's responsibility.

END OF SECTION

SECTION 26 0000
ELECTRICAL, BASICS

1.1 RELATED DOCUMENTS

- A. Drawings and general provisions of the Contract, including General and Supplementary Conditions and other Specification Sections, apply to this Section.

1.2 GENERAL

- A. Applicable requirements of the Instructions to Bidders and General Conditions of the Contract shall be a part of the Electrical Specifications. The electrical contractor shall examine the general and special conditions before submitting a proposal.
- B. The electrical work shall be performed by a licensed electrical contractor.
- C. The electrical contractor shall assume total responsibility for any portion of the work provided by his subcontractors.

1.3 CODES AND STANDARDS

- A. Building Codes:
 - 1. National Fire Protection Association No. 70, National Electrical Code
 - 2. North Carolina State Building Code, Latest Edition and Revisions (NCSBC)
 - 3. National Electrical Safety Code (NESC)
 - 4. National Bureau of Standards (NBS)
 - 5. Local Codes where applicable
- B. Industry Standards:
 - 1. Underwriter's Laboratories, Inc. Standards and approved listings (UL)
 - 2. Electrical Testing Laboratories Standards (ETL)
 - 3. National Electrical Manufacturers Association Standards (NEMA)
 - 4. Insulated Power Cable Engineers Association Standards (IPCEA)
 - 5. American National Standards Institute (ANSI)
 - 6. American Society for Testing Materials Standards (ASTM)
 - 7. Canadian Standards Association (CSA)

1.4 SCOPE OF WORK

- A. It is the intent and meaning of the drawings and specifications to call for finished work that has been tested and is ready for operation. The electrical contractor shall take this into consideration and include in his proposal allowance for contingencies that will allow him to provide minor pieces of materials and labor not specifically indicated but required for the job to operate properly. This paragraph is intended to insure a complete job will be provided without requests for minor extras.

1.5 ELECTRICAL SERVICE

- A. The electrical contractor shall be totally responsible for coordination with the Owner and Utility Company for rework of electrical service for the structure. Any installation, connection, underground service or special fees charged by the Utility Company for the new service shall be paid by the OWNER. Construction and testing power shall be paid for as described in the General Conditions of the project manual.
- B. Electrical service to the structure shall be 277/480 volts, 3 phase, 4 wire.

1.6 RECORD DRAWINGS

- A. A set of drawings covering the electrical contract will be provided to the electrical contractor to mark all changes, modifications, or revisions effected during construction. These field mark-up drawings are to be turned over to the electrical designer.
- B. The electrical contractor shall provide photographs of switchboards and panelboards. Photographs shall clearly show equipment designations, manufacturer nameplates, breaker positions, breaker ratings, and directory descriptions.

1.7 APPROVAL OF MATERIALS

- A. See project manual contract documents for pre-bid substitution requirements.
- B. Construction phase: The CONTRACTOR shall submit his proposal on the specified materials and equipment, or their equivalent, provided the words "or equal" or "or approved equal" follow the named manufacturers. If the above phrases do not appear, the specified manufacturers shall be furnished without substitution. Equivalent shall be interpreted to mean an item of material or equipment, similar to that named and which is suitable for the same use and capable of performing the same functions as that named, the ARCHITECT and/or ENGINEER (A/E) being the judge of equality.
- C. Where no specific material or equipment type is mentioned, any first-class product of a reputable manufacturer may be used provided it conforms to the requirements of the specifications. These materials shall be listed and labeled by a third party agency that is accredited by the NCBC (North Carolina Building Code Council) to label electrical & mechanical equipment.

1.8 SHOP DRAWINGS AND SUBMITTAL DATA PROCEDURES

- A. Unless directed otherwise in the Architectural Specifications, Civil Specifications, or General Provisions and/or Conditions of the Contract, the CONTRACTOR shall submit PDF files of shop drawings, certified prints, literature, and cuts to the A/E for all major items of equipment and materials for review and approval. It is preferred that all electrical submittals for the project shall be submitted at one and the same time.
- B. Product data cut sheets with multiple components, part numbers, etc. shall be clearly marked to identify what is proposed for this project.
- C. The CONTRACTOR shall analyze all shop drawings and submittal data and certify that they meet requirements of Contract Drawings and Specifications, prior to delivery to the A/E. CONTRACTOR Certification shall be in the form of suitable approval stamp placed on each shop drawing submitted for approval.
- D. If the A/E deems submittal data is either incomplete or incorrect, a resubmittal submittal will be required.
- E. At least one set of all "approved" shop drawings, certified prints, etc., shall be maintained at the job site and available to representative of the A/E.
- F. Approval by the A/E of shop drawings for any materials, apparatus, devices, and layouts shall not relieve the CONTRACTOR from the responsibility of furnishing same of proper dimensions, size, quantity, quality and all performance characteristics to efficiently perform the requirements and intent of the contract documents. Such approval shall not relieve the CONTRACTOR from responsibility for errors of any sort on the shop drawings. If the shop drawings deviate from the Contract Documents, the CONTRACTOR shall advise the A/E of the deviations in writing, accompanying the shop drawings, including the reason for the deviations.
- G. Physical sizes of equipment used in the design layout are those of reputable equipment manufacturers. The CONTRACTOR is responsible for providing equipment that will fit the space available. If the CONTRACTOR elects to use equipment that results in conflicts with space clearance or codes, it shall be the responsibility of the CONTRACTOR to correct at his expense. The CONTRACTOR shall assume responsibility for providing code clearances. Where equipment is designated for existing space, the CONTRACTOR shall make necessary field measurements to ascertain space requirements, including those for connections; and shall furnish and install such sizes and shapes of equipment that the final installation shall suit the intent and meaning of the drawings and specifications.
- H. Catalog Data for OWNER
 - 1. The CONTRACTOR shall provide compilations of catalog data, bound in suitable loose-leaf binders, for each manufactured item of equipment used in the electrical work. These shall be presented to the A/E for transmittal to the OWNER before the final inspection is made. Data shall include printed installation, operation, and maintenance instructions for

each item, indexed by product with heavy sheet dividers and tabs. All warranties shall be included with each item. Each manufacturer's name, address, and telephone number shall be clearly indicated. Generally, shop drawings and submittal data alone are not adequate for catalog data.

- I. Record Documents for OWNER
 - 1. Conductor and cable megger test results.
 - 2. Grounding electrode system test results.
 - 3. Transformer tap settings and output voltages.
 - 4. Circuit breaker trip settings.
 - 5. Communications backbone cable:
 - a. Test results.
 - b. Cable schedule.
 - c. Cable administration drawings.
 - 6. Communications horizontal cable:
 - a. Test results.
 - b. Cable schedule.
 - c. Cable administration drawings.
 - 7. Fire alarm system:
 - a. NFPA 72 Fire Alarm System Record of Completion.
 - b. System Status and Programming Report.
 - c. System operational matrix.
 - d. Digital copy of system software on USB flash drive.

1.9 DRAWINGS AND SPECIFICATIONS

- A. The Electrical drawings and specifications are complementary each to the other, and what may be called for by one shall be as binding as if called for by both. The drawings are diagrammatic and indicate generally the location of outlets, devices, equipment wiring, etc and show the general arrangement of raceways, fixtures, and equipment. Drawings shall be followed as closely as actual building construction and the work of other trades will permit; however, all work shall suit the finished surroundings and/or trim.
- B. It shall be understood that where the words "furnish," "provide," and/or "install" are used, it is intended that this CONTRACTOR shall purchase and install completely all material necessary and required for this particular item, system, equipment, etc.
- C. Any omission from either the drawings or the specifications are unintentional, and it shall be the responsibility of the CONTRACTOR to call to the attention of the A/E any pertinent omissions before submitting a proposal. Complete and working systems are required, whether every small item of material is shown and specified or not.
- D. The electrical work shall conform to the requirements shown on all of the drawings. General and Structural drawings shall take precedence over Electrical Drawings. Because of small scale of the electrical drawings, it is not practical to indicate offsets, fittings and accessories that may be required. The CONTRACTOR shall investigate the structural and finish conditions affecting the work and shall arrange his work accordingly, providing such fittings and accessories as may be required to meet such conditions, without additional cost to the OWNER and as directed by the A/E.
- E. Load circuits shall be installed as indicated on the drawings. Circuit number revisions will not be accepted unless approved in writing by the Engineer.

1.10 COORDINATION OF WORK

- A. It is understood and agreed that by submitting a bid, the CONTRACTOR has, by careful examination, satisfied himself as to the nature and location of the work, the conformation of the ground, the character, quality and quantity of the materials to be encountered, the general and local conditions and all other matters which can and may affect the work under this contract. The CONTRACTOR shall be held responsible for visiting the site and thoroughly familiarizing himself with the existing conditions and also any contractual requirements as may be set forth in

the other divisions of these specifications. No extras will be considered because of additional work necessitated by obvious job conditions that are not indicated on the drawings.

- B. The CONTRACTOR shall compare the electrical drawings and specifications with the drawings and specifications for other trades and shall report any discrepancies between them to the A/E and obtain from him written instructions for changes necessary in the electrical work. The electrical work shall be installed in cooperation with other trades installing interrelated work. Before installation, the CONTRACTOR shall make proper provisions to avoid interferences in a manner approved by the A/E. All changes required in the work of the CONTRACTOR caused by his neglect to do so shall be made by him at his expense.
- C. Location of electrical raceways, switches, panels, equipment, fixtures, etc., shall be adjusted to accommodate the work to interferences anticipated and encountered. The CONTRACTOR shall determine the exact route and location of each electrical raceway prior to make up and assembly.
- D. Right-of-Way: Lines which pitch shall have the right-of-way over those which do not pitch. For example, steam, condensate and plumbing drains shall normally have right of way. Lines whose elevations cannot be changed shall have the right of way over lines whose elevations can be changed.
- E. Offsets and changes in direction of electrical raceways shall be made as required to maintain proper headroom and to clear pitched lines whether or not indicated on the drawings. The CONTRACTOR shall furnish and install elbows, pull boxes, etc., as required to affect these offsets, transitions, and changes in directions. Conflicts between electrical raceways, fixtures, etc., and ductwork which cannot be resolved otherwise, will be resolved by the A/E.
- F. The CONTRACTOR shall install all electrical work to permit removal (without damage to other parts) of any equipment requiring periodic replacement or maintenance. The CONTRACTOR shall arrange electrical raceways and equipment to permit ready access to valves, cocks, traps, starters, motors, control components, etc., and to clear the opening of swinging and overhead doors and of access panels.
- G. Electrical Work Coordinated with Other Disciplines:
 - 1. Heating, Ventilating and Air Conditioning Equipment:
 - a. The electrical contractor shall provide a source of power for all mechanical equipment. "Source" shall include conductors, raceways, circuit breakers, junction boxes, panelboards and/or wiring troughs as required by conditions and codes and/or as shown on the contract drawings.
 - b. In general, individual disconnecting means for each mechanical equipment unit will be furnished and installed by the Mechanical Contractor. Line side connections shall be made by the electrical contractor. All load side wiring will be accomplished by the Mechanical Contractor.
 - c. If a rooftop unit is not provided with an integral disconnect switch, the individual disconnecting means for the unit will be furnished and installed by the electrical contractor.
 - d. See Mechanical Specifications for further explanation of CONTRACTOR responsibility.
 - 2. Plumbing Equipment:
 - a. Hot Water Circulating Pump: The electrical contractor shall provide power supply to a junction box adjacent to each hot water circulating pump and shall consult the Plumbing Contractor to determine the exact power supply location before roughing in. Circuitry and equipment between the junction box and the pump, including final connections, shall be provided by the contractor providing the equipment.
 - b. Water Heaters: The electrical contractor shall provide a junction box adjacent to the water heater as a source of power. Circuitry and equipment between the junction box and the water heater, including final connections, shall be provided by the contractor providing the equipment.

- c. Electric Water Coolers: As indicated on the drawings, the electrical contractor shall provide either a grounding type 120V, GFCI receptacle for power supply at each electric water cooler, or the branch breaker supplying a grounding type 120V receptacle shall be GFCI type. The electrical contractor shall consult the Plumbing Contractor to determine the exact outlet location required before roughing in. All outlets and cords shall be concealed within the cabinet.
 - 3. Civil / Site Equipment:
 - a. The electrical contractor shall provide a source of power for all civil / site equipment. "Source" shall include feeder and branch circuit breakers, raceways, conductors, receptacles, junction boxes, and/or wiring troughs as required by conditions and codes and/or as shown on the contract drawings. See Civil / Control Specifications for controls, controller, control panel responsibility.
 - b. Final power connections to equipment shall be provided by the contractor providing the equipment.
- H. Equipment and Materials (General):
 - 1. Materials shall be new and shall bear the manufacturer's name, trade name, and listing label in every case where a standard has been established for the particular material. The equipment to be furnished under this specification shall be essentially the standard product of manufacturers regularly engaged in the production of the required type of equipment and shall be the manufacturer's latest approved design.
 - 2. Delivery and Storage:
 - a. Store products to allow for inspection and measurement of quantity or counting of units.
 - b. Store products that are subject to damage by the elements, under cover in a weathertight enclosure above ground, with ventilation adequate to prevent condensation.
 - 1) Electrical equipment shall be delivered to the site and stored in original containers. Store inside dry, heated spaces, but readily accessible for inspection by the A/E until installed.
 - 2) Rusty and/or corroded materials and equipment will be replaced at the direction of the A/E.
 - c. Comply with product manufacturer's written instructions for temperature, humidity, ventilation, and weather-protection requirements for storage.
 - d. Protect stored products from damage.
 - 3. Equipment and materials of the same general type shall be of the same make throughout the work to provide uniform appearance, operation and maintenance.
 - 4. At the completion of the work; fixtures, equipment, and materials shall be cleaned and polished thoroughly and turned over to the OWNER in a condition satisfactory to the A/E. Damage or defects, developing before acceptance of the work shall be corrected at the CONTRACTOR's expense.
 - 5. Manufacturer's directions shall be followed completely in the delivery, storage, protection, and installation of all equipment and materials. The CONTRACTOR shall promptly notify the A/E, in writing, of any conflicts between any requirements of the Contract Documents and the manufacturer's directions and shall obtain the A/E's written instructions before proceeding with the work. Should the CONTRACTOR perform any work that does not comply with the manufacturer's instructions, recommendations, or requirements; it shall be corrected at the direction of the A/E at no additional cost to the Owner.
- I. Sleeves, Inserts, Openings, Etc.:
 - 1. Anchor bolts, sleeves, inserts, supports, etc., that may be required for electrical work shall be furnished, located, and installed by the electrical contractor. Where working under a subcontract for a General Contractor, the electrical contractor shall give sufficient information (marked and located) to the General Contractor in time for proper placement in the construction schedule. Should the electrical contractor delay or fail to provide sufficient information in time, the electrical contractor shall cut and patch construction as

necessary and required to install electrical work, with finishes completed to the satisfaction of the A/E.

- J. Cutting And Patching:
 - 1. The electrical contractor shall do all rough cutting and patching as required for the proper installation of work under this contract. Cutting shall be kept to a minimum, and finishes shall be restored to the satisfaction of the A/E.
- K. Locations and Measurements:
 - 1. Outlets, equipment, and appliances are shown and located on the drawings as accurately as possible. All measurements shall be verified on the project and coordinated with the drawings of other disciplines. In all cases, the work shall suit the surrounding trim and/or decoration and construction. The locations of outlets for special appliances shall be installed so that when extended, they are flush with the finished wall, floor, or ceiling and permit the proper installation of fixtures, devices, equipment, appliances, etc. Heights of all outlets shown on the drawings are approximate only. Slight relocations of outlets, devices, and equipment shall be made by the electrical contractor as required or as directed by the A/E at no additional cost to the OWNER.
- L. Workmanship:
 - 1. Work shall be executed as required by the specifications and the accompanying drawings and shall be done in a workmanlike manner by skilled mechanics, and shall present a neat, trim, and mechanical appearance when completed. All work shall be performed as required by the progress of the job.
- M. Final Inspections and Equipment Demonstrations:
 - 1. The CONTRACTOR shall acquire permits for construction & coordinate all required inspections with the office of the local electrical inspector and/or local authority having jurisdiction, if required. For community college projects, it is the responsibility of the electrical contractor to notify the local authority having jurisdiction to schedule required inspections including rough-in, above ceiling, and final inspections. The CONTRACTOR shall provide the Owner two (2) copies of Electrical Inspectors' written reports.
 - 2. The CONTRACTOR shall furnish ladders, required tools, and men to open fixtures, boxes, panels, or any other equipment to enable the A/E representatives to see into any parts of the installation he may request.
 - 3. The CONTRACTOR shall furnish meters for observation of readings as directed by the A/E representative. Meters to be furnished include: clamp-on type ammeter, voltmeter, megger, and clamp-on type ground resistance tester.
- N. Operating Instructions:
 - 1. At the completion of the entire installation, the CONTRACTOR shall arrange to operate each component of systems and then systems as a whole. When all the requirements of the plans and specifications have been met, the CONTRACTOR shall then arrange to instruct the OWNER's operating and maintenance personnel in the correct and proper procedures for the operation and maintenance of the systems

END OF SECTION

SECTION 26 0500

BASIC ELECTRICAL MATERIALS AND METHODS

PART 1 - GENERAL

1.1 RELATED DOCUMENTS

- A. Drawings and general provisions of the Contract, including General and Supplementary Conditions and other Specification Sections, apply to this Section.

1.2 SUMMARY

- A. This Section includes the following:
 - 1. Supporting devices for electrical components.
 - 2. Cutting and patching for electrical construction.
 - 3. Touchup painting.
 - 4. Firestopping
 - 5. Concrete equipment bases.
 - 6. Electrical demolition.

1.3 SUBMITTALS

- A. Product Data:
 - 1. For materials to firestop cable and raceway penetrations of fire-rated floor and wall assemblies.
- B. Shop Drawings: UL details for firestopping cable and raceway penetrations of fire-rated floor and wall assemblies.

1.4 QUALITY ASSURANCE

- A. Electrical Components, Devices, and Accessories: Listed and labeled by a third party agency that is accredited by the NCBCC (North Carolina Building Code Council) to label electrical & mechanical equipment.
- B. Comply with NFPA 70.

PART 2 - PRODUCTS

2.1 SUPPORTING DEVICES

- A. Material: Cold-formed steel, with corrosion-resistant coating acceptable to authorities having jurisdiction.
- B. Metal Items for Use Outdoors or in Damp Locations: Stainless steel.
- C. Slotted-Steel Channel Supports: Flange edges turned toward web, and 9/16-inch diameter slotted holes at a maximum of 2 inches o.c., in webs.
 - 1. Channel Thickness: Selected to suit structural loading.
 - 2. Fittings and Accessories: Products of the same manufacturer as channel supports.
- D. Raceway and Cable Supports: Manufactured clevis hangers, riser clamps, straps, threaded C-clamps with retainers, ceiling trapeze hangers, wall brackets, and spring-steel clamps or click-type hangers.
- E. Expansion Anchors:
 - 1. Inside: Carbon-steel wedge or sleeve type.
 - 2. Outside: Stainless-steel wedge or sleeve type.
- F. Toggle Bolts:
 - 1. Inside: All steel wedge or sleeve type.
 - 2. Outside: Stainless-steel wedge or sleeve type.

2.2 TOUCHUP PAINT

- A. For Equipment: Equipment manufacturer's paint selected to match installed equipment finish.
- B. Galvanized Surfaces: Zinc-rich paint recommended by item manufacturer.

2.3 FIRESTOPPING

- A. Penetration Firestopping Systems: Systems that resist spread of fire, passage of smoke and other gases, and maintain original fire-resistance rating of construction penetrated. Penetration firestopping systems shall be compatible with one another, with the substrates forming openings, and with penetrating items if any.

2.4 CONCRETE BASES

- A. Concrete: 3000-psi (20.7-MPa), 28-day compressive strength with welded wire fabric reinforcement.

PART 3 - EXECUTION

3.1 COORDINATION

- A. Coordinate chases, slots, inserts, sleeves, and openings with general construction work and arrange during progress of construction to facilitate the electrical installations that follow.
 - 1. Set inserts and sleeves in poured-in-place concrete, masonry work, and other structural components as they are constructed.
- B. Sequence, coordinate, and integrate installing electrical materials and equipment for efficient flow of the Work. Coordinate installing large equipment requiring positioning before closing in the building.
- C. Coordinate location of access panels and doors for electrical items that are concealed by finished surfaces.

3.2 ELECTRICAL EQUIPMENT INSTALLATION

- A. Headroom Maintenance: If mounting heights or other location criteria are not indicated, arrange and install components and equipment to provide the maximum possible headroom.
- B. Materials and Components: Install level, plumb, and parallel and perpendicular to other building systems and components, unless otherwise indicated.
- C. Equipment: Install to facilitate service, maintenance, and repair or replacement of components. Connect for ease of disconnecting, with minimum interference with other installations.
- D. Right of Way: Give to raceways and piping systems installed at a required slope.

3.3 ELECTRICAL SUPPORTING DEVICE APPLICATION

- A. Damp Locations and Outdoors: Stainless steel materials, U-channel system components.
- B. Dry Locations: Steel materials.
- C. Selection of Supports: Comply with manufacturer's written instructions.
- D. Strength of Supports: Adequate to carry present and future loads, times a safety factor of at least four; minimum of 200-lb (90-kg) design load.

3.4 SUPPORT INSTALLATION

- A. Install support devices to securely and permanently fasten and support electrical components.
- B. Install individual and multiple raceway hangers and riser clamps to support raceways. Provide U-bolts, clamps, attachments, and other hardware necessary for hanger assemblies and for securing hanger rods and conduits.
- C. Support parallel runs of horizontal raceways together on trapeze- or bracket-type hangers.
- D. Size supports for multiple raceway installations so capacity can be increased by a 25 percent minimum in the future.
- E. Support individual horizontal raceways with separate pipe hangers or clamps.
- F. Install 1/4-inch- diameter or larger threaded hanger rods, unless otherwise indicated.
- G. Spring-steel fasteners specifically designed for supporting single conduits or tubing may be used instead of hangers for 1-1/2-inch and smaller raceways serving lighting and receptacle

branch circuits above suspended ceilings and for fastening raceways to slotted channel and angle supports.

- H. Separately support cast boxes that are threaded to raceways and used for fixture support. Support sheet-metal boxes directly from the building structure or by bar hangers. If bar hangers are used, attach bar to raceways on opposite sides of the box and support the raceway with an approved fastener not more than 24 inches from the box.
- I. Install metal channel racks for mounting cabinets, panelboards, disconnect switches, control enclosures, pull and junction boxes, transformers, and other devices unless components are mounted directly to structural elements of adequate strength.
- J. Install sleeves for cable and raceway penetrations of concrete slabs and walls unless core-drilled holes are used. Install sleeves for cable and raceway penetrations of masonry and fire-rated gypsum walls and of all other fire-rated floor and wall assemblies. Install sleeves during erection of concrete and masonry walls.
- K. Securely fasten electrical items and their supports to the building structure, unless otherwise indicated. Perform fastening according to the following unless other fastening methods are indicated:
 - 1. Wood: Fasten with wood screws or screw-type nails.
 - 2. Masonry: Toggle bolts on hollow masonry units and expansion bolts on solid masonry units.
 - 3. New Concrete: Concrete inserts with machine screws and bolts.
 - 4. Existing Concrete: Expansion bolts.
 - 5. Steel: Spring-tension clamps on steel.
 - 6. Light Steel: Sheet-metal screws.
 - 7. Fasteners: Select so the load applied to each fastener does not exceed 25 percent of its proof-test load.

3.5 FIRESTOPPING

- A. Apply firestopping to cable and raceway penetrations of fire-rated floor and wall assemblies to achieve fire-resistance rating of the assembly.

3.6 CONCRETE BASES

- A. Construct concrete bases of dimensions indicated, but not less than 4 inches larger, in both directions, than supported unit. Follow supported equipment manufacturer's anchorage recommendations and setting templates for anchor-bolt and tie locations, unless otherwise indicated.

3.7 DEMOLITION

- A. Protect existing electrical equipment and installations indicated to remain. If damaged or disturbed in the course of the Work, remove damaged portions and install new products of equal capacity, quality, and functionality.
- B. Accessible Work: Remove exposed electrical equipment and installations, indicated to be demolished, in their entirety.
- C. Abandoned Work: Cut and remove buried raceway and wiring, indicated to be abandoned in place, 2 inches (50 mm) below the surface of adjacent construction. Cap raceways and patch surface to match existing finish.
- D. Remove demolished material from Project site after coordination with the Owner's representative. Equipment and/or materials that the Owner desires to retain shall be moved to a location designated by the Owner's representative.
- E. Remove, store, clean, reinstall, reconnect, and make operational components indicated for relocation.

3.8 CUTTING AND PATCHING

- A. Cut, channel, chase, and drill floors, walls, partitions, ceilings, and other surfaces required to permit electrical installations. Perform cutting by skilled mechanics of trades involved.
- B. Repair and refinish disturbed finish materials and other surfaces to match adjacent undisturbed surfaces. Install new fireproofing where existing firestopping has been disturbed. Repair and refinish materials and other surfaces by skilled mechanics of trades involved.

3.9 FIELD QUALITY CONTROL

- A. Inspect installed components for damage and faulty work.

3.10 REFINISHING AND TOUCHUP PAINTING

- A. Refinish and touch up paint.
 - 1. Clean damaged and disturbed areas and apply primer, intermediate, and finish coats to suit the degree of damage at each location.
 - 2. Follow paint manufacturer's written instructions for surface preparation and for timing and application of successive coats.
 - 3. Repair damage to galvanized finishes with zinc-rich paint recommended by manufacturer.
 - 4. Repair damage to PVC or paint finishes with matching touchup coating recommended by manufacturer.

3.11 CLEANING AND PROTECTION

- A. On completion of installation, including outlets, fittings, and devices, inspect exposed finish. Remove burrs, dirt, paint spots, and construction debris.
- B. Protect equipment and installations and maintain conditions to ensure that coatings, finishes, and cabinets are without damage or deterioration at time of Final Acceptance.

END OF SECTION

SECTION 26 0519
CONDUCTORS AND CABLES

PART 1 - GENERAL

1.1 RELATED DOCUMENTS

- A. Drawings and general provisions of the Contract, including General and Supplementary Conditions and other Specification Sections, apply to this Section.

1.2 SUMMARY

- A. This Section includes building wires and cables and associated connectors, splices, and terminations for wiring systems rated 600 V and less.

1.3 SUBMITTALS

- A. Product Data: For each type of product indicated.
- B. Field Quality-Control Test Reports: From Contractor.

1.4 QUALITY ASSURANCE

- A. Electrical Components, Devices, and Accessories: Listed and labeled by a third party agency that is accredited by the NCBCC (North Carolina Building Code Council) to label electrical & mechanical equipment.
- B. Comply with NFPA 70.

PART 2 - PRODUCTS

2.1 MANUFACTURERS

- A. Manufacturers: Subject to compliance with requirements, provide products by the manufacturers specified.

2.2 POWER CONDUCTORS AND CABLES

- A. Manufacturers:
 - 1. Cerro Wire LLC.
 - 2. Colonial Wire and Cable.
 - 3. Encore Wire Corporation.
 - 4. General Cable Corporation.
 - 5. Okonite.
 - 6. Prysmian Group.
 - 7. Republic Wire, Inc.
 - 8. Southwire.
 - 9. Or approved equal.
- B. Refer to Part 3 "Conductor and Insulation Applications" Article for insulation type, cable construction, and ratings.
- C. Conductor Material:
 - 1. Copper complying with NEMA WC70 / ICEA S-95-658 solid conductor for No. 10 AWG and smaller, stranded for No. 8 AWG and larger.
 - 2. Power and lighting circuitry: Minimum conductor size shall be #12, and maximum conductor size shall be #500 kcmil.
- D. Conductor Insulation Types: Type THHN/THWN-2 complying with NEMA WC70 / ICEA S-95-658.

2.3 CONTROL CONDUCTORS AND CABLE

- A. Discrete control conductors: Copper, stranded, type THHN/THWN-2.
 - 1. Manufacturers:
 - a. Cerro Wire LLC.
 - b. Colonial Wire and Cable.
 - c. Encore Wire Corporation.

- d. General Cable Corporation.
- e. Okonite.
- f. Prysmian Group.
- g. Republic Wire, Inc.
- h. Southwire.
- i. Or approved equal.

2.4 CONNECTORS AND SPLICES

- A. Manufacturers:
 - 1. AFC Cable Systems.
 - 2. AMP Incorporated/Tyco International.
 - 3. FCI.
 - 4. Greaves Polaris.
 - 5. Hubbell/Anderson.
 - 6. ILSCO.
 - 7. NSI.
 - 8. O-Z/Gedney; EGS Electrical Group LLC.
 - 9. Penn Union.
 - 10. 3M Company; Electrical Products Division.
 - 11. Or approved equal.
- B. Description: Factory-fabricated connectors and splices of size, ampacity rating, material, type, and class for application and service indicated.
 - 1. For conductors #8 & smaller, use wirenut type twist connectors.
 - 2. For conductors #6 & larger, use pre-insulated solderless connectors with one spare port(s) for future cable connection.

PART 3 - EXECUTION

3.1 CONDUCTOR AND INSULATION APPLICATIONS

- A. Service Entrance, Feeders: Type THHN/THWN-2, single conductors in raceway.
- B. Branch Circuits:
 - 1. Concealed in Ceilings: Type THHN/THWN-2, single conductors in raceway.
 - 2. Concealed in Walls and Partitions: Type THHN/THWN-2, single conductors in raceway.
 - 3. Exposed: Type THHN/THWN-2, single conductors in raceway, with the exception of exposed locations in electrical rooms where MC cable may be dropped out of cable trays to panelboards.
 - 4. Branch Circuits Concealed in Concrete, below Slabs-on-Grade, and Underground: Type THHN/THWN-2, single conductors in raceway.
- C. Discrete Control Circuits: Type THHN/THWN-2, in raceway.
- D. Class 1 Control Circuits: Type THHN/THWN-2, in raceway.

3.2 INSTALLATION

- A. Use manufacturer-approved pulling compound or lubricant where necessary; compound used must not deteriorate conductor or insulation. Do not exceed manufacturer's recommended maximum pulling tensions and sidewall pressure values.
- B. Use pulling means, including fish tape, cable, rope, and basket-weave wire/cable grips, that will not damage cables, conductors, or raceway.
- C. Identify and color-code conductors and cables according to Section "Electrical Identification."
- D. Shared neutral conductors shall not be used unless specifically indicated so on homerun circuitry designations on the drawings.

3.3 CONNECTIONS

- A. Connect outlet and component connections to wiring systems and to ground. Tighten electrical connectors and terminals according to manufacturer's published torque-tightening values. If manufacturer's torque values are not indicated, use those specified in UL 486A and UL 486B.
- B. Make splices and taps that are compatible with conductor material and that possess equivalent or better mechanical strength and insulation ratings than unspliced conductors.
- C. Wiring at Outlets: Install conductor at each outlet, with at least 12 inches (300 mm) of slack.

3.4 FIELD QUALITY CONTROL

- A. Testing: Perform the following field quality-control testing:
 - 1. After installing conductors and cables and before electrical circuitry has been energized, test for compliance with requirements.
 - 2. Inspect for physical damage; test conductors and cable for continuity and shorts.
 - 3. Megger testing for building wire and cable:
 - a. All current carrying phase conductors and neutrals shall be tested as installed, and before connections are made, for insulation resistance and accidental grounds. This shall be done with a 500 volt megger. Megger testers shall not be electronic type. Megger testers shall be hand crank or power driven crank type. Minimum readings between conductors and between conductor and the grounded metal raceway shall be: 25 mega-ohms for #6 wire and smaller; 50 mega-ohms for #4 wire or larger.
 - b. The CONTRACTOR shall correct malfunctioning conductors and cables, including replacement if necessary, and retest to demonstrate compliance.
 - c. Certify compliance with test parameters.
 - 4. Control / Signal Transmission Media Tests:
 - a. Test cable segments for faulty connectors, splices, terminations, and the integrity of the cable and its component parts.
 - b. Correct malfunctioning conductors and cables at Project site, where possible, and retest to demonstrate compliance; otherwise, remove and replace with new units and retest.
- B. Test Reports: Prepare a written report to record the following:
 - 1. Test procedures used.
 - 2. Test results that comply with requirements.
 - 3. Test results that do not comply with requirements and corrective action taken to achieve compliance with requirements.
 - 4. Provide tabulated megger readings for each panel circuit.
- C. Witness Tests:
 - 1. The CONTRACTOR shall furnish a megger and show A/E representative and/or Owner that the conductors and panels comply with the above requirements.

END OF SECTION

SECTION 26 0526
GROUNDING AND BONDING

PART 1 - GENERAL

1.1 RELATED DOCUMENTS

- A. Drawings and general provisions of the Contract, including General and Supplementary Conditions and other Specification Sections, apply to this Section.

1.2 SUMMARY

- A. This Section includes grounding of electrical systems and equipment. Grounding requirements specified in this Section may be supplemented by special requirements of systems described in other Sections.

1.3 SUBMITTALS

- A. Product Data: For the following:
 - 1. Ground rods.
 - 2. Connection / test / inspection wells.
- B. Field Test Reports: Submit written test reports to include the following:
 - 1. Test procedures used.
 - 2. Test results that comply with requirements.
 - 3. Results of failed tests and corrective action taken to achieve test results that comply with requirements.

1.4 QUALITY ASSURANCE

- A. Electrical Components, Devices, and Accessories: Listed and labeled by a third party agency that is accredited by the NCBCC (North Carolina Building Code Council) to label electrical & mechanical equipment.
- B. Comply with UL 467.

PART 2 - PRODUCTS

2.1 MANUFACTURERS

- A. Manufacturers: Subject to compliance with requirements, provide products by one of the following:
 - 1. Grounding Conductors, Cables, Connectors, and Rods:
 - a. Chance/Hubbell.
 - b. Copperweld.
 - c. Erico Inc.; Electrical Products Group.
 - d. Framatome Connectors/Burndy Electrical.
 - e. Galvan Industries.
 - f. Harger.
 - g. Heary Brothers Lightning Protection Co.
 - h. Ideal Industries.
 - i. ILSCO.
 - j. Kearney/Cooper Power Systems.
 - k. Lyncole XIT Grounding.
 - l. O-Z/Gedney Co.
 - m. Raco, Inc.
 - n. Salisbury: W. H. Salisbury & Co.
 - o. Southern Grounding / South Atlantic LLC.
 - p. Thomas & Betts.
 - q. Thompson Lightning Protection.
 - r. Or approved equal.
 - 2. Connection Test / Inspection Wells:
 - a. ALT Fabrication.
 - b. Charles Industries.

- c. Harger Lightning Protection, Inc.
- d. Heary Brothers Lightning Protection Co.
- e. Quazite / Strongewell.
- f. PVC piping manufacturers.
- g. Or approved equal.

2.2 GROUNDING CONDUCTORS

- A. For insulated conductors, comply with Section "Conductors and Cables."
- B. Grounding Electrode Conductors: Stranded cable.
- C. Underground Conductors: Bare, tinned, stranded, unless otherwise indicated.
- D. Bare Copper Conductors: Comply with the following:
 - 1. Solid Conductors: ASTM B 3.
 - 2. Assembly of Stranded Conductors: ASTM B 8.
 - 3. Tinned Conductors: ASTM B 33.
- E. Grounding Bus:
 - 1. Bare, annealed copper bars of rectangular cross section
 - 2. 1/4" thick, 4" wide, length as required
 - 3. Stand-off insulator mounting brackets.

2.3 CONNECTOR PRODUCTS

- A. Comply with IEEE 837 and UL 467; listed for use for specific types, sizes, and combinations of conductors and connected items.
- B. Bolted Connectors: Bolted-pressure-type connectors, or compression type.
- C. Welded Connectors: Exothermic-welded type, in kit form, and selected per manufacturer's written instructions.

2.4 GROUNDING ELECTRODES

- A. Ground Rods: Sectional type; copper-clad steel, 3/4" diameter by 120 inches in length.
- B. Connection / Test / Inspection Wells: Provide handholes as specified below:
 - 1. Cylinder, minimum dimensions of 12" diameter x 19" deep, PVC, with cover.
 - 2. Box, minimum dimensions of 12" x 12" x 12" deep with cover, green PVC or polyethylene.

PART 3 - EXECUTION

3.1 APPLICATION

- A. In raceways, use insulated equipment grounding conductors.
- B. Exothermic-Welded Connections: Use for connections to ground rods, structural steel and for underground connections.
- C. Equipment Grounding Conductor Terminations: Use bolted pressure clamps.
- D. Grounding Bus: Install in electrical and telephone equipment rooms, in rooms housing service equipment, and elsewhere as indicated.
 - 1. Use insulated spacers; space 1 inch minimum from wall and support 12 inches above finished floor, unless otherwise indicated.
- E. Underground Grounding Conductors: Use tinned- copper conductor. Bury at least 24 inches below grade or bury 12 inches above duct bank when installed as part of the duct bank.

3.2 EQUIPMENT GROUNDING CONDUCTORS

- A. Comply with NFPA 70, Article 250, for types, sizes, and quantities of equipment grounding conductors, unless specific types, larger sizes, or more conductors than required by NFPA 70 are indicated.
- B. Install equipment grounding conductors in all feeders and circuits.

3.3 INSTALLATION

- A. Ground Rods: For service entrance, install a minimum of two rods spaced at least twenty feet from each other and located at least the same distance from other grounding electrodes.
 - 1. Drive ground rods until tops are 2 inches below finished floor or final grade, unless otherwise indicated.
 - 2. Interconnect ground rods with grounding electrode conductors. Use exothermic welds for connections. Make connections without exposing steel or damaging copper coating.
- B. Grounding Conductors: Route along shortest and straightest paths possible, unless otherwise indicated. Avoid obstructing access or placing conductors where they may be subjected to strain, impact, or damage.
- C. Building Steel: Provide insulated copper grounding conductors, in conduit, from building's main service equipment, or grounding bus, to building steel. Connect grounding conductors to building steel by exothermic weld.
- D. Metal Water Service Pipe: Provide insulated copper grounding conductors, in conduit, from building's main service equipment, or grounding bus, to main metal water service entrances to building. Connect grounding conductors to main metal water service pipes by grounding clamp connectors. Connection shall be made within the first five feet of where the water service line enters the building. Where a dielectric main water fitting is installed, connect grounding conductor to street side of fitting. Bond metal grounding conductor conduit or sleeve to conductor at each end.
- E. Water Meter Piping: Use braided-type bonding jumpers to electrically bypass water meters. Connect to pipe with grounding clamp connectors.
- F. Ufer Ground (Concrete-Encased Grounding Electrode): Fabricate according to NFPA 70, Paragraph 250.52(A)(3), using a minimum of 20 feet of bare copper conductor not smaller than No. 4 AWG. If concrete foundation is less than 20 feet long, coil excess conductor within the base of the foundation. Bond grounding conductor to reinforcing steel in at least four locations and to anchor bolts. Extend grounding conductor below grade and connect to building grounding grid or to a grounding electrode external to concrete.

3.4 CONNECTIONS

- A. General: Make connections so galvanic action or electrolysis possibility is minimized. Select connectors, connection hardware, conductors, and connection methods so metals in direct contact will be galvanically compatible.
 - 1. Use electroplated or hot-tin-coated materials to ensure high conductivity and to make contact points closer to order of galvanic series.
 - 2. Make connections with clean, bare metal at points of contact.
 - 3. Coat and seal connections having dissimilar metals with inert material to prevent future penetration of moisture to contact surfaces.
- B. Exothermic-Welded Connections: Comply with manufacturer's written instructions. Welds that are puffed up or that show convex surfaces indicating improper cleaning are not acceptable.
- C. Equipment Grounding Conductor Terminations: For No. 8 AWG and larger, use pressure-type grounding lugs. No. 10 AWG and smaller grounding conductors may be terminated with winged pressure-type connectors.
- D. Tighten screws and bolts for grounding and bonding connectors and terminals according to manufacturer's published torque-tightening values. If manufacturer's torque values are not indicated, use those specified in UL 486A.
- E. Moisture Protection: If insulated grounding conductors are connected to ground rods or grounding buses, insulate entire area of connection and seal against moisture penetration of insulation and cable.

3.5 FIELD QUALITY CONTROL

- A. Testing: Perform the following field quality-control testing:

1. After installing grounding system but before permanent electrical circuitry has been energized, test for compliance with requirements.
2. Test completed grounding system at each location where a maximum ground-resistance level is specified, at service disconnect enclosure grounding terminal, and at ground test wells. Measure ground resistance not less than two full days after the last trace of precipitation, and without the soil being moistened by any means other than natural drainage or seepage and without chemical treatment or other artificial means of reducing natural ground resistance.
 - a. Perform tests by the fall-of-potential method according to IEEE 81; or
 - b. Perform tests with a clamp-on ground tester.
3. Provide drawings locating each ground rod and ground rod assembly and other grounding electrodes, identify each by letter in alphabetical order, and key to the record of tests and observations. Include the number of rods driven and their depth at each location and include observations of weather and other phenomena that may affect test results. Describe measures taken to improve test results.
 - a. Equipment Rated 500 kVA and Less: 10 ohms.
 - b. Equipment Rated 500 to 1000 kVA: 5 ohms.
 - c. Equipment Rated More Than 1000 kVA: 3 ohms.
 - d. Substations and Pad-Mounted Switching Equipment: 5 ohms.
 - e. Manhole Grounds: 10 ohms.
4. Excessive Ground Resistance: If resistance to ground exceeds specified values, notify Architect and/or Engineer promptly and take corrective action to reduce ground resistance to comply with specified values. Demonstrate compliance by retesting.

END OF SECTION

SECTION 26 0533
RACEWAYS AND BOXES

PART 1 - GENERAL

1.1 RELATED DOCUMENTS

- A. Drawings and general provisions of the Contract, including General and Supplementary Conditions and other Specification Sections, apply to this Section.

1.2 SUMMARY

- A. This Section includes raceways, fittings, boxes, enclosures, and cabinets for electrical wiring.
- B. Related Sections include the following:
 - 1. Section "Basic Electrical Materials and Methods" for supports, anchors, and identification products.
 - 2. Section "Wiring Devices" for devices installed in boxes and for floor-box service fittings.
 - 3. Section "Seismic Controls for Electrical Work" for seismic restraints and bracing of raceways, boxes, enclosures, and cabinets.

1.3 DEFINITIONS

- A. EMT: Electrical metallic tubing.
- B. FMC: Flexible metal conduit.
- C. IMC: Intermediate metal conduit.
- D. LFMC: Liquidtight flexible metal conduit.
- E. RNC: Rigid nonmetallic conduit.

1.4 SUBMITTALS

- A. Product Data: For raceways, fittings, wireways, floor boxes, hinged-cover enclosures, and cabinets.
- B. Shop Drawings: Signed and sealed by a qualified professional engineer.
 - 1. Design Calculations: Calculate requirements for selecting seismic restraints.
 - 2. Detail assemblies and indicate dimensions, weights, loads, required clearances, method of field assembly, components, and location and size of each field connection.
- C. Manufacturer Seismic Qualification Certification: Submit certification that enclosures, cabinets, accessories, and components will withstand seismic forces defined in Section "Seismic Controls for Electrical Work." Include the following:
 - 1. Basis for Certification: Indicate whether withstand certification is based on actual test of assembled components or on calculation.
 - a. The term "withstand" means "the unit will remain in place without separation of any parts from the device when subjected to the seismic forces specified and the unit will be fully operational after the seismic event."
 - 2. Dimensioned Outline Drawings of Equipment Unit: Identify center of gravity and locate and describe mounting and anchorage provisions.
 - 3. Detailed description of equipment anchorage devices on which the certification is based and their installation requirements.

1.5 QUALITY ASSURANCE

- A. Electrical Components, Devices, and Accessories: Listed and labeled by a third party agency that is accredited by the NCBCC (North Carolina Building Code Council) to label electrical & mechanical equipment.
- B. Comply with NFPA 70.

1.6 COORDINATION

- A. Coordinate layout and installation of raceways, boxes, enclosures, cabinets, and suspension system with other construction that penetrates ceilings or is supported by them, including light fixtures, HVAC equipment, fire-suppression system, and partition assemblies.

1.7 FIELD CONDITIONS

- A. Ground Water: Assume ground-water level is at grade level unless a lower water table is noted on Drawings.

PART 2 - PRODUCTS

2.1 MANUFACTURERS

- A. Manufacturers: Subject to compliance with requirements, provide products by the manufacturers specified.

2.2 METAL CONDUIT AND TUBING

- A. Manufacturers:
 - 1. Alfex Inc.
 - 2. Allied Tube and Conduit.
 - 3. Anamet Electrical, Inc.; Anaconda Metal Hose.
 - 4. Atkore International / Calbrite.
 - 5. Conduit Pipe Products Company.
 - 6. Electri-Flex Co.
 - 7. Gibson Stainless.
 - 8. Grinnell Co./Tyco International; Allied Tube and Conduit Div.
 - 9. Manhattan/CDT/Cole-Flex.
 - 10. Maverick Tube.
 - 11. O-Z Gedney; Unit of General Signal.
 - 12. Patriot Aluminum Products.
 - 13. Republic Conduit.
 - 14. Shaw Stainless and Alloy.
 - 15. Wheatland Tube Co.
 - 16. Or approved equal.
- B. Rigid Aluminum Conduit: Produced to ANSI C80.5; listed to UL 6A.
- C. Rigid Steel Conduit: Produced to ANSI C80.1; listed to UL 6.
- D. IMC: Produced to ANSI C80.6; listed to UL 1242.
- E. EMT and Fittings: Produced to ANSI C80.3; listed to UL 797.
 - 1. Fittings: Plated-steel, hexagonal, compression type.
- F. FMC: Listed to UL 1.
- G. LFMC: Listed to UL 360.
- H. Fittings: NEMA FB 1; compatible with conduit and tubing materials.

2.3 NONMETALLIC CONDUIT AND TUBING

- A. Manufacturers:
 - 1. American International.
 - 2. Anamet Electrical, Inc.; Anaconda Metal Hose.
 - 3. Arnco.
 - 4. Blue Diamond Industries.
 - 5. Cantex.
 - 6. Certainteed.
 - 7. Condux International.
 - 8. ElecSYS.
 - 9. Electri-Flex.
 - 10. Heritage Plastics / Atkore International.

11. Lamson & Sessions; Carlon Electrical Products.
 12. Manhattan/CDT/Cole-Flex.
 13. Queen City Plastics.
 14. RACO.
 15. Southern Pipe, Inc.
 16. Spiralduct, Inc./AFC Cable Systems, Inc.
 17. Thomas & Betts.
 18. Or approved equal.
- B. RNC: Produced to NEMA TC 2; listed to UL 651.
1. Schedule 40 and Schedule 80 PVC.
- C. RNC Fittings: Produced to NEMA TC 3; listed to UL 514B; match to conduit or tubing type and material.

2.4 METAL WIREWAYS

- A. Listed to UL 870.
- B. Manufacturers:
1. Austin.
 2. B-Line.
 3. Hammond/
 4. Hoffman.
 5. Milbank.
 6. Square D.
 7. Thomas & Betts.
 8. Unity Manufacturing.
 9. Or approved equal.
- C. Material and Construction: Sheet metal sized and shaped as indicated.
1. Indoors: NEMA 1.
 2. Outdoors: NEMA 3R.
- D. Fittings and Accessories: Include couplings, offsets, elbows, expansion joints, adapters, hold-down straps, end caps, and other fittings to match and mate with wireways as required for complete system.
- E. Select features, unless otherwise indicated, as required to complete wiring system and to comply with NFPA 70.
- F. Wireway Covers:
1. Indoors: Hinged type.
 2. Outdoors: Flanged-and-gasketed type.
- G. Finish: Manufacturer's standard enamel finish.

2.5 BOXES, ENCLOSURES, AND CABINETS

- A. Manufacturers:
1. Arlington.
 2. Austin.
 3. B-Line.
 4. Cooper Crouse-Hinds.
 5. Emerson/General Signal; Appleton Electric Company.
 6. Erickson.
 7. FSR.
 8. Hammond.
 9. Hoffman.
 10. Hubbell.
 11. Milbank.
 12. O-Z/Gedney.
 13. Peerless.

14. RACO.
 15. Robroy Industries.
 16. Rose + Bopla.
 17. Scott Fetzer Co.; Adalet-PLM Division.
 18. Spring City Electrical.
 19. Strong.
 20. Thomas & Betts.
 21. Vynckier.
 22. Walker Systems.
 23. Woodhead Industries.
 24. Or approved equal.
- B. Sheet Metal Outlet and Device Boxes: NEMA OS 1.
- C. Cast-Metal Outlet and Device Boxes: NEMA FB 1, Type FD, with gasketed cover.
- D. Floor Boxes: Cast metal, fully adjustable, rectangular.
- E. Small Sheet Metal Pull and Junction Boxes: NEMA OS 1.
- F. Cast-Metal Pull and Junction Boxes: NEMA FB 1, cast aluminum with gasketed cover.
- G. Hinged-Cover Enclosures: NEMA 250, Type 1, with continuous hinge cover and flush latch.
1. Metal Enclosures: Steel, finished inside and out with manufacturer's standard enamel.
- H. Cabinets: NEMA 250, Type 1, galvanized steel box with removable interior panel and removable front, finished inside and out with manufacturer's standard enamel. Hinged door in front cover with flush latch and concealed hinge. Key latch to match panelboards. Include metal barriers to separate wiring of different systems and voltage and include accessory feet where required for freestanding equipment.
- I. Recessed steel TV box:
1. Power and low voltage applications for flat screen TV's.
 2. Recessed space to keep plugs, connectors, and cords inside the box.
 3. Non-metallic, paintable white trim plate.
 4. Design Basis: Arlington #TVBS Series.
- J. Suspended Ceiling Panels for Projector Mount:
1. 2' x 2', painted white metal.
 2. Maximum weight supported: 50 lbs.
 3. Independently supported at four corners by wire to building structure. Turnbuckles on each wire for adjustment.
 4. 1.5" NPT extension column for projector attachment.
 5. Two outlet cutouts.
 6. Design Basis: Chief #CMA-455. Equivalents by: Peerless, Strong.
- K. Handholes and Boxes for Exterior Underground Wiring:
1. General Requirements for Handholes and Boxes:
 - a. Boxes and handholes for use in underground systems shall be designed and identified as defined in NFPA 70, for intended location and application.
 - b. Boxes installed in wet areas shall be listed and labeled as defined in NFPA 70, by a qualified testing agency, and marked for intended location and application.
 2. Polymer-Concrete Handholes and Boxes with Polymer-Concrete Cover: Molded of sand and aggregate, bound together with polymer resin, and reinforced with steel, fiberglass, or a combination of the two.
 - a. Manufacturers:
 - 1) Quazite.
 - 2) Or preapproved equal.
 - b. Configuration: Designed for flush burial with open bottom unless otherwise indicated.
 - c. Cover:
 - 1) Weatherproof, secured by tamper-resistant locking devices.

- 2) Structural load rating consistent with enclosure and handhole location. See drawing details for additional requirements.
 - 3) Nonskid finish.
 - 4) Cover legend text as detailed.
- d. Conduit Entrance Provisions: Conduit-terminating fittings shall mate with entering ducts for secure, fixed installation in enclosure wall.

PART 3 - EXECUTION

3.1 RACEWAY APPLICATION

- A. Outdoors:
1. Exposed: Rigid metal or IMC.
 2. Concealed: Rigid metal or IMC.
 3. Underground, Single Run: RNC.
 4. Underground, Grouped: RNC.
 5. Connection to Vibrating Equipment (Including Transformers and Hydraulic, Pneumatic, Electric Solenoid, or Motor-Driven Equipment): LFMC.
 6. For grounding electrode conductors: RNC Schedule 80.
 7. Boxes and Enclosures: NEMA 250, Type 3R.
- B. Indoors:
1. Exposed, Higher than 10' AFF: EMT.
 2. Exposed, Lower than 10' AFF:
 - a. In Electrical Rooms: EMT.
 - b. Elsewhere: Rigid metal or IMC.
 3. Concealed: EMT.
 4. Connection to Vibrating Equipment (Including Transformers and Hydraulic, Pneumatic, Electric Solenoid, or Motor-Driven Equipment): FMC; except use LFMC in damp or wet locations.
 5. Damp or Wet Locations: Rigid metal conduit.
 6. For grounding electrode conductors: RNC Schedule 80.
 7. Boxes and Enclosures: NEMA 250, Type 1, except as follows:
 - a. Damp or Wet Locations: NEMA 250, Type 4.
- C. Minimum Raceway Size: 3/4-inch trade size (DN 21).
- D. Raceway Fittings: Compatible with raceways and suitable for use and location.
1. Intermediate Steel Conduit: Use threaded rigid metal conduit fittings, unless otherwise indicated.
- E. Do not install aluminum conduits embedded in or in contact with earth or concrete. For direct burial or concrete encasement or penetrations, coat conduit with asphaltum or bitumastic type coating.
- F. EMT shall not be installed where raceway or fittings would be in direct contact with the earth, underground, in/below concrete, exposed to the elements, exposed to severe physical damage, or exposed to severe corrosive influence.

3.2 INSTALLATION

- A. Keep raceways a minimum of 6 inches away from runs of flues and steam or hot-water pipes. Install horizontal raceway runs above water and steam piping.
- B. Complete raceway installation before starting conductor installation.
- C. Support raceways as specified in Section "Basic Electrical Materials and Methods."
- D. Install temporary closures to prevent foreign matter from entering raceways.
- E. Protect stub-ups from damage where conduits rise through floor slabs. Arrange so curved portions of bends are not visible above the finished slab.
- F. Make bends and offsets so ID is not reduced. Keep legs of bends in the same plane and keep straight legs of offsets parallel, unless otherwise indicated.

- G. Conceal raceways within finished walls, ceilings, and floors, unless otherwise indicated.
 - 1. Install concealed raceways with a minimum of bends in the shortest practical distance, considering type of building construction and obstructions, unless otherwise indicated.
- H. Conduits installed on the inside face of exterior building walls shall be spaced off the wall surface a minimum of ¼" using strut-type channel or "clamp-backs".
- I. Install exposed raceways parallel or at right angles to nearby surfaces or structural members and follow surface contours as much as possible.
 - 1. Run parallel or banked raceways together on common supports.
 - 2. Make parallel bends in parallel or banked runs. Use factory elbows only where elbows can be installed parallel; otherwise, provide field bends for parallel raceways.
- J. Join raceways with fittings designed and approved for that purpose and make joints tight.
- K. Use insulating bushings to protect conductors.
- L. Expansion joints: Where raceways of any type pass a building or structure expansion joint, a standard expansion joint fitting, compatible with the type of raceway being used, shall be provided and installed. Review architectural and structural drawings for locations of expansion joints.
- M. Raceways Embedded in Slabs: Install in middle 1/3 of slab thickness where practical and leave at least 2 inches (50 mm) of concrete cover.
 - 1. Secure raceways to reinforcing rods to prevent sagging or shifting during concrete placement.
 - 2. Space raceways laterally to prevent voids in concrete.
 - 3. Run conduit larger than 1-inch trade size (DN 27) parallel or at right angles to main reinforcement. Where at right angles to reinforcement, place conduit close to slab support.
 - 4. Where turning up into cabinets, equipment, poles, etc.; transition from PVC to rigid steel elbows & raceway stub-ups.
- N. Underground raceways:
 - 1. Where turning up to cabinets, equipment, poles, etc.; transition from horizontal underground PVC to rigid metal for elbows & raceway stub-ups.
 - 2. Stub-up Connections to Equipment:
 - a. Extend conduits through concrete floor/slab for connection to equipment. Install with threaded coupling for installation of plugs set flush.
 - b. Extend conductors to equipment with rigid metal conduit; FMC or LFMC may be used 6 inches above the floor to equipment subject to vibration or movement.
 - c. Install screwdriver-operated, threaded plugs flush with floor for future equipment connections.
 - 3. With the exception of branch circuits, raceways run external to building foundation walls, shall be encased with a minimum of three (3") inches of concrete on all sides.
 - 4. Encased raceways containing circuits with voltages 600 Volts and less shall have a minimum cover of eighteen (18") inches.
- O. Terminations:
 - 1. Where raceways are terminated with locknuts and bushings, align raceways to enter squarely and install locknuts with dished part against box. Use two locknuts, one inside and one outside box.
 - 2. Where raceways are terminated with threaded hubs, screw raceways or fittings tightly into hub so end bears against wire protection shoulder. Where chase nipples are used, align raceways so coupling is square to box; tighten chase nipple so no threads are exposed.
 - 3. Where using boxes with concentric, eccentric, or over-sized knockouts; provide bonding bushings and jumpers. Size bonding jumpers in accordance with NEC Table 250-122, connecting to the box with ground lugs.

- P. Install pull wires in empty raceways. Use polypropylene or monofilament plastic line with not less than 200-lb tensile strength. Leave at least 12 inches of slack at each end of pull wire. Label each end of pull wires with location of opposite end.
- Q. Telephone and Signal System Raceways, 2-Inch Trade Size and Smaller: In addition to above requirements, install raceways in maximum lengths of 150 feet and with a maximum of two 90-degree bends or equivalent. Separate lengths with pull or junction boxes where necessary to comply with these requirements.
- R. Install raceway sealing fittings at suitable, approved, and accessible locations and fill them with UL-listed sealing compound.
 - 1. Install raceway sealing fittings at the following points:
 - a. Where conduits pass from warm to cold locations, such as boundaries of refrigerated spaces.
 - b. Where otherwise required by NFPA 70.
 - 2. For concealed raceways, install each fitting in a flush steel box with a blank cover plate having a finish similar to that of adjacent plates or surfaces.
- S. Flexible Connections:
 - 1. Use maximum of 72 inches of flexible conduit for recessed and semi-recessed lighting fixtures.
 - 2. Use maximum of 24 inches of flexible conduit for equipment subject to vibration, noise transmission, or movement; and for all motors.
 - 3. Use LFMC in damp or wet locations.
- T. Set floor boxes level and flush with finished floor surface.
- U. Install hinged-cover enclosures and cabinets plumb. Support at each corner.

3.3 PROTECTION

- A. Provide final protection and maintain conditions that ensure coatings, finishes, and cabinets are without damage or deterioration at time of Final Acceptance.
 - 1. Repair damage to galvanized finishes with zinc-rich paint recommended by manufacturer.
 - 2. Repair damage to PVC or paint finishes with matching touchup coating recommended by manufacturer.

3.4 CLEANING

- A. After completing installation of exposed, factory-finished raceways and boxes, inspect exposed finishes and repair damaged finishes.
 - 1. Exposed threads on galvanized conduits and fittings, installed outdoors, shall be coated with galvanizing paint or equivalent protective coating.

END OF SECTION

SECTION 26 0538
WIRE MESH CABLE TRAYS

PART 1 - GENERAL

1.1 RELATED DOCUMENTS

- A. Drawings and general provisions of the Contract, including General and Supplementary Conditions and other Specification Sections, apply to this Section.

1.2 SECTION INCLUDES

- A. Continuous, rigid, welded steel wire mesh cable management system.
- B. Cable tray systems are defined to include, but are not limited to, straight sections, supports and accessories.

1.3 SUMMARY

- A. References:
 - 1. IEC 61537– Cable Tray Systems and Cable Ladder Systems for Cable Management.
 - 2. NEMA VE 1-2002/CSA C22.2 No. 126.1-02 – Metal Cable Tray Systems.
 - 3. ANSI/NFPA 70– National Electrical Code (NEC).
 - 4. TIA 569-A– Commercial Building Standard for Telecommunications Pathways & Spaces.
 - 5. ASTM A 510 - Specification for General Requirements for Wire Rods and Coarse Round Wire, Carbon Steel.
 - 6. ASTM A 123 – Specification for Zinc (Hot-Dip Galvanized) Coatings on Iron and Steel Products.

1.4 SUBMITTALS

- A. Comply with requirements of Section– Submittal Procedures.
- B. Product Data: Submit manufacturer's product data sheets for cable tray indicating dimensions, materials, and finishes, including UL Classification and NEMA/CSA Certification.
- C. Shop Drawings: Submit shop drawings indicating materials, finish, dimensions, accessories, layout, supports, splices, and installation details.

1.5 QUALITY ASSURANCE

- A. Source Limitations: Obtain cable tray components through one source from a single manufacturer.
- B. Electrical Components, Devices, and Accessories: Listed and labeled by a third party agency that is accredited by the NCBCC (North Carolina Building Code Council) to label electrical & mechanical equipment.
- C. Comply with NFPA 70, National Electrical Code, Article 392: Cable Trays; provide UL Classification and labels.
- D. Comply with IEC 61537, Cable Tray Systems and Cable Ladder Systems for Cable Management.
- E. Comply with NEMA VE 1/CSA C22.2 No. 126.1, Metal Cable Tray Systems, for materials, sizes, and configurations; provide cCSAus Certificate and labels.

1.6 COORDINATION

- A. Coordinate layout and installation of cable tray with other installations.
 - 1. Revise locations and elevations from those indicated as required to suit field conditions and as approved by the Architect.
 - 2. Storage and Handling: Avoid breakage, denting and scoring finishes. Damaged products shall not be installed. Store cable trays and accessories in original cartons and in clean dry space; protect from weather and construction traffic. Wet materials shall be unpacked and dried before storage.

PART 2 - PRODUCTS

2.1 MANUFACTURERS

Subject to compliance with requirements, provide products by the following:

- A. B-Line.
- B. Cablofil, Inc.
- C. Chalfant.
- D. Code Electric.
- E. Hoffmann.
- F. MonoSystems.
- G. MP Husky.
- H. Thomas and Betts.

2.2 MATERIALS AND FINISHES

- A. Cable Tray Materials: select one of the following:
 - 1. Carbon steel wire, ASTM A 510, Grade 1008. Wire welded, bent, and surface treated after manufacture.
- B. Cable Tray Finishes:
 - 1. Finish for Carbon Steel Wire after welding and bending of mesh:
 - a. Electrodeposited Chromium-zinc Plating.
 - 2. Hardware shall match the carbon steel wire cable tray finish.
- C. Cable tray will consist of continuous, rigid, welded steel wire mesh cable management system, to allow continuous ventilation of cables and maximum dissipation of heat.
- D. Provide splices, supports, and other fittings necessary for a complete, continuously grounded system.
 - 1. Mesh: 2 x 4 inches.
 - 2. Straight Section Lengths: 10 feet.
- E. Cable Tray Size: As indicated on the drawings.

2.3 CABLE TRAY SUPPORTS & ACCESSORIES

- A. Fittings/Supports: Wire mesh cable tray fittings shall be field-fabricated from straight tray sections, in accordance with manufacturer's instructions. Supports shall include manufacturer recommended hardware. Place supports so that support span does not exceed manufacturer recommendations or code limitations.
 - 1. Suspended-mounting; from building structure with 3/8" or 1/2" threaded rod. Tray shall be supported from both sides. Center mounted supports are not acceptable. Wall mounted supports as the sole support method are not acceptable. If a wall mounted supports are used, support of the opposite side of the cable tray shall be by suspension from the building structure.
 - 2. Threaded rod shall be covered by smooth metal conduit to a minimum of 12" above the top of the cable tray.
 - 3. Splices as recommended by cable tray manufacturer.
 - 4. Accessories: As required to protect, support, and install a cable tray system. Select from the following accessories, if applicable:
 - a. Divider Strips, of same material and finish as cable tray, 6 inch
 - b. Cable Routing Accessories:
 - 1) Dropout: Bolt to tray; slotted design.
 - 2) Cable exit.
 - c. Support Accessories:
 - 1) J-Bolt kit to mount tray to 19" or 23" racks.
 - 2) Beam Supports:
 - a) Beam Clamp: To clamp threaded rod to beam.
 - 3) Supports for Cables:

- a) ½" x 15' Velcro Roll to bundle cables.
- d. Grounding Clamp to ground cable tray.
- e. Roller: Cable Pulling Kit.

PART 3 - EXECUTION

3.1 EXAMINATION

- A. Examine substrates for compliance with requirements for installation tolerances and other conditions affecting performance of cable trays. Do not proceed with installation until unsatisfactory conditions have been corrected.

3.2 COORDINATION

- A. Coordinate layout and installation of cable tray with other installations.
 - 1. Storage and Handling: Avoid breakage, denting and scoring finishes. Damaged products shall not be installed. Store cable trays and accessories in original cartons and in clean dry space; protect from weather and construction traffic. Wet materials shall be unpacked and dried before storage.
 - 2. Revise locations and elevations from those indicated as required to suit field conditions and as approved by the Architect/Engineer/Owner.

3.3 INSTALLATION

- A. Install cable tray level and plumb according to manufacturer's written instructions, coordination drawings, original design, and referenced standards.
 - 1. Cutting: Field-fabricate changes in direction & elevation by cutting & bending cable tray.
 - a. Cut cable tray wires in accordance with manufacturer's instructions.
 - b. Cable tray wires must be cut with side-action bolt cutters with offset head to ensure integrity of protective galvanic layer.
 - c. Remove burrs and sharp edges from cable trays.
- B. Install cable tray, so that the tray is accessible for cable installation and all splices are accessible for inspection and adjustment.
- C. Install cable tray, so that the tray is accessible for cable installation and all splices are accessible for inspection and adjustment.
- D. Fasten cable tray supports to building structure .
- E. Design fasteners and supports to carry cable tray, cables, and a concentrated load of 200 lb.
- F. Make connections to equipment with flanged fittings fastened to cable trays and to equipment. Support cable trays independent of fittings. Do not carry weight of cable trays on equipment enclosure.
- G. Install expansion connectors where cable trays cross building expansion joints and in cable tray runs that exceed recommended dimensions. Space connectors and set gaps according to applicable standard.
- H. Seal penetrations through fire and smoke barriers.
- I. Install cable trays with enough workspace to permit access for installing cables.

3.4 CABLE TRAY GROUNDING

- A. Ground cable trays according to NFPA 70 unless additional grounding is specified.
- B. Cable trays with communications cable shall be bonded together with splice plates listed for grounding purposes or with listed bonding jumpers.

3.5 FIELD QUALITY CONTROL

- A. Perform the following tests and inspections:
 - 1. After installing cable trays and after electrical circuitry has been energized, survey for compliance with requirements.

2. Visually inspect cable insulation for damage. Correct sharp corners, protuberances in cable trays, vibrations, and thermal expansion and contraction conditions, which may cause or have caused damage.
3. Verify that the number, size, and voltage of cables in cable trays do not exceed that permitted by NFPA 70. Verify that communications are separated from power circuits by installation in separate cable trays.
4. Verify that there are no intruding items such as pipes, hangers, or other equipment in the cable tray.
5. Remove dust deposits, industrial process materials, trash of any description, and any blockage of tray ventilation.
6. Visually inspect each cable tray joint and each ground connection for mechanical continuity. Check bolted connections between sections for corrosion. Clean and retorquing in suspect areas.
7. Check for improperly sized or installed bonding jumpers.
8. Check for missing, incorrect, or damaged bolts, bolt heads, or nuts. When found, replace with specified hardware.

3.6 PROTECTION

- A. Protect installed cable trays and cables.
 1. Install temporary protection for cables in open trays to safeguard exposed cables against falling objects or debris during construction. Temporary protection for cables and cable tray can be constructed of wood or metal materials and shall remain in place until the risk of damage is over.
 2. Repair damage to galvanized finishes with zinc-rich paint recommended by cable tray manufacturer.

END OF SECTION

SECTION 26 0548

SEISMIC CONTROLS FOR ELECTRICAL SYSTEMS

PART 1 - GENERAL

1.1 RELATED DOCUMENTS

- A. Drawings and general provisions of the Contract, including General and Supplementary Conditions and other Specification Sections, apply to this Section.

1.2 SUMMARY

- A. Section Includes:
 - 1. Restraint channel bracings.
 - 2. Restraint cables.
 - 3. Seismic-restraint accessories.
 - 4. Mechanical anchor bolts.
 - 5. Adhesive anchor bolts.

1.3 ACTION SUBMITTALS

- A. Product Data: For each type of product.
 - 1. Illustrate and indicate style, material, strength, fastening provision, and finish for each type and size of seismic-restraint component used.
 - a. Tabulate types and sizes of seismic restraints, complete with report numbers and rated strength in tension and shear as evaluated by an agency acceptable to authorities having jurisdiction.
 - b. Annotate to indicate application of each product submitted and compliance with requirements.
- B. Delegated-Design Submittal: For each seismic-restraint device.
 - 1. Include design calculations and details for selecting seismic restraints complying with performance requirements, design criteria, and analysis data signed and sealed by the qualified professional engineer responsible for their preparation.
 - 2. Design Calculations: Calculate static and dynamic loading caused by equipment weight, operation, and seismic and wind forces required to select seismic and wind restraints and for designing vibration isolation bases.
 - a. Coordinate design calculations with wind load calculations required for equipment mounted outdoors. Comply with requirements in other Sections for equipment mounted outdoors.
 - 3. Seismic- and Wind-Restraint Details:
 - a. Design Analysis: To support selection and arrangement of seismic and wind restraints. Include calculations of combined tensile and shear loads.
 - b. Details: Indicate fabrication and arrangement. Detail attachments of restraints to the restrained items and to the structure. Show attachment locations, methods, and spacings. Identify components, list their strengths, and indicate directions and values of forces transmitted to the structure during seismic events. Indicate association with vibration isolation devices.
 - c. Coordinate seismic-restraint and vibration isolation details with wind-restraint details required for equipment mounted outdoors. Comply with requirements in other Sections for equipment mounted outdoors.
 - d. Preapproval and Evaluation Documentation: By an agency acceptable to authorities having jurisdiction, showing maximum ratings of restraint items and the basis for approval (tests or calculations).
- C. Product Certificates: Signed by manufacturers of seismic restraints certifying that products furnished comply with requirements, including the testing requirements of the 2012 North Carolina Building Code, Section 1708.4.

1.4 INFORMATIONAL SUBMITTALS

- A. Qualification Data: For professional engineer.

- B. Field quality-control reports.

1.5 QUALITY ASSURANCE

- A. Comply with seismic restraint requirements in 2012 North Carolina Building Code, Section 1613, unless requirements in this Section are more stringent.
- B. Professional Engineer Qualifications: A professional engineer who is legally qualified to practice in jurisdiction where Project is located and who is experienced in providing seismic engineering services, including the design of seismic restraints, that are similar to those indicated for this Project.
- C. Seismic-restraint devices shall have horizontal and vertical load testing and analysis. They shall bear anchorage preapproval from OSHPD in addition to preapproval, showing maximum seismic-restraint ratings, by ICC-ES or another agency acceptable to authorities having jurisdiction. Ratings based on independent testing are preferred to ratings based on calculations. If preapproved ratings are not available, submittals based on independent testing are preferred. Calculations (including combining shear and tensile loads) that support seismic-restraint designs must be signed and sealed by a qualified professional engineer.
- D. Comply with NFPA 70.

1.6 PROJECT CONDITIONS

- A. Seismic Design Category: See the project Code Summary drawing and structural drawings.
- B. See the project Code Summary drawing and structural drawings for additional building construction criteria.

PART 2 - PRODUCTS

2.1 PERFORMANCE REQUIREMENTS

- A. Wind-Restraint Loading:
 - 1. Basic Wind Speed: Obtain value from Figure 1609, North Carolina Basic Wind Map, in the 2012 North Carolina Building Code.
 - 2. Building Classification Category: See the project Code Summary drawing and structural drawings.
 - 3. Minimum 10 lb/sq. ft. (48.8 kg/sq.m) multiplied by maximum area of equipment component projected on vertical plane normal to wind direction and 45 degrees either side of normal.
- B. Seismic-Restraint Loading:
 - 1. Seismic Design Category: See the project Code Summary drawing and structural drawings.

2.2 RESTRAINT CHANNEL BRACINGS

- A. Manufacturers: Subject to compliance with requirements, available manufacturers offering products that may be incorporated into the Work include, but are not limited to, the following:
 - 1. Cooper B-Line, Inc.; a Division of Cooper Industries.
 - 2. Hilti, Inc.
 - 3. Mason Industries, Inc.
 - 4. Unistrut; Atkore International.
- B. Description: MFMA-4, shop- or field-fabricated bracing assembly made of slotted steel channels with accessories for attachment to braced component at one end and to building structure at the other end, with other matching components, and with corrosion-resistant coating; rated in tension, compression, and torsion forces.

2.3 RESTRAINT CABLES

- A. Manufacturers: Subject to compliance with requirements, available manufacturers offering products that may be incorporated into the Work include, but are not limited to, the following:
 - 1. Kinetics Noise Control, Inc.
 - 2. Loos & Co., Inc.

3. Vibration Mountings & Controls, Inc.
- B. Restraint Cables: ASTM A 492 stainless-steel cables. End connections made of steel assemblies with thimbles, brackets, swivel, and bolts designed for restraining cable service; with a minimum of two clamping bolts for cable engagement.

2.4 SEISMIC-RESTRAINT ACCESSORIES

- A. Manufacturers: Subject to compliance with requirements, available manufacturers offering products that may be incorporated into the Work include, but are not limited to, the following:
 1. Cooper B-Line, Inc.; a Division of Cooper Industries.
 2. Kinetics Noise Control, Inc.
 3. Mason Industries, Inc.
 4. TOLCO; a brand of NIBCO INC.
- B. Hanger-Rod Stiffener: Steel tube or steel slotted-support-system sleeve with internally bolted connections or reinforcing steel angle clamped to hanger rod.
- C. Hinged and Swivel Brace Attachments: Multifunctional steel connectors for attaching hangers to rigid channel bracings and restraint cables.
- D. Bushings for Floor-Mounted Equipment Anchor Bolts: Neoprene bushings designed for rigid equipment mountings and matched to type and size of anchor bolts and studs.
- E. Bushing Assemblies for Wall-Mounted Equipment Anchorage: Assemblies of neoprene elements and steel sleeves designed for rigid equipment mountings and matched to type and size of attachment devices used.
- F. Resilient Isolation Washers and Bushings: One-piece, molded, oil- and water-resistant neoprene, with a flat washer face.

2.5 MECHANICAL ANCHOR BOLTS

- A. Manufacturers: Subject to compliance with requirements, available manufacturers offering products that may be incorporated into the Work include, but are not limited to, the following:
 1. Cooper B-Line, Inc.; a Division of Cooper Industries.
 2. Hilti, Inc.
 3. Kinetics Noise Control, Inc.
 4. Mason Industries, Inc.
- B. Mechanical Anchor Bolts: Drilled-in and stud-wedge or female-wedge type in zinc-coated steel for interior applications and stainless steel for exterior applications. Select anchor bolts with strength required for anchor and as tested according to ASTM E 488. Note: Expansion-type anchor bolts are not permitted by ASCE/SEI 7 for nonisolated equipment in excess of 10 hp (7.46 kW).

2.6 ADHESIVE ANCHOR BOLTS

- A. Manufacturers: Subject to compliance with requirements, available manufacturers offering products that may be incorporated into the Work include, but are not limited to, the following:
 1. Hilti, Inc.
 2. Kinetics Noise Control, Inc.
 3. Mason Industries, Inc.
- B. Adhesive Anchor Bolts: Drilled-in and capsule anchor system containing PVC or urethane methacrylate-based resin and accelerator, or injected polymer or hybrid mortar adhesive. Provide anchor bolts and hardware with zinc-coated steel for interior applications and stainless steel for exterior applications. Select anchor bolts with strength required for anchor and as tested according to ASTM E 488.

PART 3 - EXECUTION

3.1 EXAMINATION

- A. Examine areas and equipment to receive vibration isolation and seismic-control devices for compliance with requirements for installation tolerances and other conditions affecting performance of the Work.
- B. Examine roughing-in for reinforcement and cast-in-place anchors to verify actual locations before installation.
- C. Proceed with installation only after unsatisfactory conditions have been corrected.

3.2 COORDINATION

- A. Coordinate layout and installation of seismic bracing with building structural system and architectural features, and with mechanical, fire-protection, electrical, and other building features in the vicinity.
- B. Coordinate concrete bases with building structural system.

3.3 APPLICATIONS

- A. Multiple Raceways or Cables: Secure raceways and cables to trapeze member with clamps approved for application by an agency acceptable to authorities having jurisdiction.
- B. Hanger-Rod Stiffeners: Install hanger-rod stiffeners where required to prevent buckling of hanger rods caused by seismic forces.
- C. Strength of Support and Seismic-Restraint Assemblies: Select sizes of components so strength will be adequate to carry present and future static and seismic loads within specified loading limits.

3.4 SEISMIC-RESTRAINT DEVICE INSTALLATION

- A. Coordinate the location of embedded connection hardware with supported equipment attachment and mounting points and with requirements for concrete reinforcement and formwork."
- B. Equipment and Hanger Restraints:
 - 1. Install resilient, bolt-isolation washers on equipment anchor bolts where clearance between anchor and adjacent surface exceeds 0.125 inch (3.2 mm).
 - 2. Install seismic-restraint devices using methods approved by an agency acceptable to authorities having jurisdiction providing required submittals for component.
- C. Install cables so they do not bend across edges of adjacent equipment or building structure.
- D. Install bushing assemblies for mounting bolts for wall-mounted equipment, arranged to provide resilient media where equipment or equipment-mounting channels are attached to wall.
- E. Attachment to Structure: If specific attachment is not indicated, anchor bracing to structure at flanges of beams, at upper truss chords of bar joists, or at concrete members.
- F. Drilled-in Anchors:
 - 1. Identify position of reinforcing steel and other embedded items prior to drilling holes for anchors. Do not damage existing reinforcing or embedded items during coring or drilling. Notify the structural engineer if reinforcing steel or other embedded items are encountered during drilling. Locate and avoid prestressed tendons, electrical and telecommunications conduit, and gas lines.
 - 2. Do not drill holes in concrete or masonry until concrete, mortar, or grout has achieved full design strength.
 - 3. Wedge Anchors: Protect threads from damage during anchor installation. Heavy-duty sleeve anchors shall be installed with sleeve fully engaged in the structural element to which anchor is to be fastened.
 - 4. Adhesive Anchors: Clean holes to remove loose material and drilling dust prior to installation of adhesive. Place adhesive in holes proceeding from the bottom of the hole

and progressing toward the surface in such a manner as to avoid introduction of air pockets in the adhesive.

5. Set anchors to manufacturer's recommended torque using a torque wrench.
6. Install zinc-coated steel anchors for interior and stainless-steel anchors for exterior applications.

3.5 ACCOMMODATION OF DIFFERENTIAL SEISMIC MOTION

- A. Install flexible connections in runs of raceways, cables, wireways, cable trays, and busways where they cross seismic joints, where adjacent sections or branches are supported by different structural elements, and where connection is terminated to equipment that is anchored to a different structural element from the one supporting them as they approach equipment.

3.6 FIELD QUALITY CONTROL

- A. The Professional Engineer retained for seismic restraint calculations shall visit the job site as necessary to comply with the Special Inspections requirement of the North Carolina Building Code, Section 1707. This engineer shall provide in writing verification of compliance of the installation with the approved seismic submittal. This verification shall be submitted as a Special Inspections Report and shall bear the Engineer's professional seal. Job site inspections by other than this engineer are not acceptable.
- B. Perform the following tests and inspections with the assistance of a factory-authorized service representative (if required):
 1. Provide evidence of recent calibration of test equipment by a testing agency acceptable to authorities having jurisdiction.
 2. Schedule test with Owner, through Architect / Engineer, before connecting anchorage device to restrained component (unless post-connection testing has been approved), and with at least seven days' advance notice.
 3. Obtain Architect / Engineer's approval before transmitting test loads to structure. Provide temporary load-spreading members.
 4. Test at least four of each type and size of installed anchors and fasteners selected by Architect / Engineer.
 5. Test to 90 percent of rated proof load of device.
- C. Seismic controls will be considered defective if they do not pass tests and inspections.
- D. Prepare test and inspection reports.

3.7 ADJUSTING

- A. Adjust restraints to permit free movement of equipment within normal mode of operation.

END OF SECTION

SECTION 26 0553
ELECTRICAL IDENTIFICATION

PART 1 - GENERAL

1.1 RELATED DOCUMENTS

- A. Drawings and general provisions of the Contract, including General and Supplementary Conditions and other Specification Sections, apply to this Section.

1.2 SUMMARY

- A. This Section includes electrical identification materials and devices intended to comply with NFPA 70, OSHA standards, and authorities having jurisdiction.

1.3 SUBMITTALS

- A. Product Data:
 - 1. For each electrical identification product indicated.

1.4 QUALITY ASSURANCE

- A. Comply with NFPA 70.
- B. Comply with NFPA 70 for color-coding.

PART 2 - PRODUCTS

2.1 CABLE LABELS

- A. Colored Adhesive Tape: Self-adhesive vinyl tape not less than 3 mils thick by 1 to 2 inches.
- B. Underground-Line Warning Tape: Permanent, bright-colored, continuous-printed, vinyl tape.
 - 1. Not less than 6 inches wide by 4 mils thick.
 - 2. Compounded for permanent direct-burial service.
 - 3. Embedded continuous metallic strip or core.
 - 4. Printed legend indicating type of underground line.

2.2 NAMEPLATES AND SIGNS

- A. Engraved Plastic Nameplates and Signs: Engraving stock, plastic laminate, minimum 1/16" thick for signs up to 20 sq. in. and 1/8" thick for larger sizes.
- B. Fasteners for Nameplates and Signs:
 - 1. Outdoor Locations: Two-part epoxy adhesive suitable for location where installed.
 - 2. Indoor locations: Two-part epoxy adhesive that is weatherproof and sunlight resistant.

PART 3 - EXECUTION

3.1 INSTALLATION

- A. Identification Materials and Devices: Install at locations for most convenient viewing without interference with operation and maintenance of equipment.
- B. Lettering, Colors, and Graphics: Coordinate names, abbreviations, colors, and other designations with corresponding designations in the Contract Documents or with those required by codes and standards. Use consistent designations throughout Project.
- C. Sequence of Work: If identification is applied to surfaces that require finish, install identification after completing finish work.
- D. Self-Adhesive Identification Products: Clean surfaces before applying.
- E. Circuit Identification Labels on Boxes: Panel and circuit number.
 - 1. All outlet boxes, junction boxes, and pull boxes shall have covers and exterior visible surfaces painted with colors to match the surface color scheme outlined in "Equipment Identification Labels" below.
 - 2. Interior Boxes:
 - a. Exposed: Pressure-sensitive, self-adhesive plastic label on cover.
 - b. Concealed:

- 1) Pressure-sensitive, self-adhesive plastic label on cover; or
 - 2) Permanent marker on cover, legible by Architect, Engineer, and Owner.
3. Exterior Boxes:
- a. Engraved plastic label on cover; and
 - b. Pressure-sensitive, self-adhesive plastic label inside cover.
- F. Paths of Underground Electrical Lines: During trench backfilling, for exterior underground power, control, signal, and communication lines, install continuous underground-line warning tape located directly above line at 6 to 8 inches below finished grade. Where width of multiple lines installed in a common trench or concrete envelope does not exceed 16 inches overall, use a single line marker. Install line marker for underground wiring, both direct-buried cables and cables in raceway.
- G. Color-Coding of Phase, Neutral, and Ground Conductors: Use the following colors for service, feeder, and branch-circuit phase conductors:
1.

Configuration	Phase A	Phase B	Phase C	Neutral	Ground
120/240-V, 1 Ph, 3W	Black	Red	N/A	White	Green
120/240-V, 3 Ph, 4W	Black	Orange	Blue	White	Green
120/208-V, 3 Ph, 4W	Black	Red	Blue	White	Green
277/480-V, 3 Ph, 4W	Brown	Orange	Yellow	Gray	Green
 2. For conductors #6 AWG and smaller, factory apply color the entire length of conductors.
 3. For conductors #4 AWG and larger, field apply colored, pressure-sensitive plastic tape in half-lapped turns for a distance of 6 inches from terminal points and in boxes where splices or taps are made. Apply last two turns of tape with no tension to prevent possible unwinding. Use 1-inch- wide tape in colors specified. Adjust tape bands to avoid obscuring cable identification markings.
 4. At each panelboard, a color code legend shall be permanently posted corresponding to the conductors and voltage in that panelboard.
- H. Apply identification to conductors as follows:
1. Conductors to Be Extended in the Future: Indicate source and circuit numbers.
 2. Multiple Power or Lighting Circuits in the Same Enclosure: Identify each conductor with source, voltage, circuit number, and phase. Use color-coding to identify circuits' voltage and phase.
 3. Multiple Control and Communication Circuits in the Same Enclosure: Identify each conductor by its system and circuit designation. Use a consistent system of tags, color-coding, or cable marking tape.
- I. Apply warning, caution, and instruction signs as follows:
1. Warnings, Cautions, and Instructions: Where instructions are needed for system or equipment operation, install engraved plastic-laminated instruction signs. Install to ensure safe operation and maintenance of electrical systems and of items to which they connect.
 2. Emergency Operation: Install engraved laminated signs with white legend on red background with minimum 3/8-inch- high lettering for emergency instructions on power transfer, load shedding, and other emergency operations.
- J. Equipment Identification Labels: Engraved plastic laminate. Install on each unit of equipment unless units are delivered with their own self-explanatory identification. Attached engraved labels with two-part epoxy adhesive. Apply labels for each unit of the following categories of equipment:
1. Switchgear, switchboards, panelboards, electrical cabinets, and enclosures.
 2. Access doors and panels for concealed electrical items.
 3. Disconnect switches and enclosed circuit breakers.
 4. Transformers.
 5. Inverters.
 6. Contactors.
 7. Time clocks.
 8. Remote-controlled switches.
 9. Control devices and push-button stations.

10. Fire alarm control panels, master stations, control panels, local operator consoles, and power supplies.
11. Security-monitoring master stations and control panels.

Nameplate colors shall be:

1. Blue surface with white core for 208/120-V or 120/240-V equipment.
2. Black surface with white core for 480/277-V equipment.
3. Red surface with white core for fire alarm system equipment.
4. Burgundy surface with white core for security system equipment.
5. Green surface with white core for "emergency" system equipment.
6. Orange surface with white core for telephone system equipment.
7. Brown surface with white core for data system equipment.
8. White surface with black core for paging system equipment.
9. Purple surface with white core for TV system equipment.

END OF SECTION

SECTION 26 0923
LIGHTING CONTROL DEVICES

PART 1 - GENERAL

1.1 RELATED DOCUMENTS

- A. Drawings and general provisions of the Contract, including General and Supplementary Conditions and other Specification Sections, apply to this Section.

1.2 SUMMARY

- A. This Section includes the following lighting control devices:
 - 1. Outdoor photoelectric switches
 - 2. Switchbox-mounted occupancy and vacancy sensors.
 - 3. Indoor occupancy and vacancy sensors.
 - 4. Multipole contactors.

1.3 DEFINITIONS

- A. PIR: Passive infrared.

1.4 SUBMITTALS

- A. Product Data: For each type of product indicated.
- B. Shop Drawings: Show installation details for occupancy and light-level sensors.
 - 1. Lighting plan showing location, orientation, and coverage area of each sensor.
 - 2. Interconnection diagrams showing field-installed wiring.
- C. Operation and Maintenance Data: For each type of product to include in emergency, operation, and maintenance manuals.

1.5 QUALITY ASSURANCE

- A. Electrical Components, Devices, and Accessories: Listed and labeled by a third party agency that is accredited by the NCBC (North Carolina Building Code Council) to label electrical & mechanical equipment.

1.6 COORDINATION

- A. Coordinate layout and installation of ceiling-mounted devices with other construction that penetrates ceilings or is supported by them, including light fixtures, HVAC equipment, fire-suppression system, and partition assemblies.

PART 2 - PRODUCTS

2.1 MANUFACTURERS

- A. Manufacturers: Subject to compliance with requirements, provide products by one of the manufacturers specified.

2.2 GENERAL LIGHTING CONTROL DEVICE REQUIREMENTS

- A. Line-Voltage Surge Protection: An integral part of the devices for 120- and 277-V solid-state equipment. For devices without integral line-voltage surge protection, field-mounting surge protection shall comply with IEEE C62.41 and with UL 1449.

2.3 OUTDOOR PHOTOELECTRIC SWITCHES

- A. Manufacturers:
 - 1. Area Lighting Research, Inc.
 - 2. Fisher Pierce.
 - 3. Grasslin Controls Corporation.
 - 4. Intermatic, Inc.
 - 5. Paragon Electric Co.
 - 6. TORK.
 - 7. Touchplate Technologies, Inc.

8. Watt Stopper (The).
- B. Description: Solid state, with DPST dry contacts rated for 1800-VA tungsten or 1000-VA inductive, to operate connected relay, contactor coils, microprocessor input, and complying with UL 773A.
 1. Light-Level Monitoring Range: 1.5 to 10 fc (16 to 108 lx), with an adjustment for turn-on and turn-off levels within that range, and a directional lens in front of photocell to prevent fixed light sources from causing turn-off.
 2. Time Delay: 15-second minimum, to prevent false operation.
 3. Surge Protection: Metal-oxide varistor type, complying with IEEE C62.41 for Category A1 locations.
 4. Mounting: Twist lock complying with IEEE C136.10, with base-and-stem mounting or stem-and-swivel mounting accessories as required to direct sensor to the North sky exposure.

2.4 SWITCHBOX-MOUNTED OCCUPANCY AND VACANCY SENSORS

- A. Manufacturers:
 1. Cooper Controls.
 2. Hubbell Lighting Inc.
 3. Leviton Mfg. Company Inc.
 4. Watt Stopper (The).
- B. Description: Dual technology, ultrasonic and PIR type, with integral power-switching contacts rated for 800 W at 120-V ac and 1200 W at 277-V ac, minimum; suitable for electronic ballasts, LED drivers, or 1/6-hp motors.
 1. Configurable occupancy sensing or vacancy sensing operating modes. Operation:
 - a. Occupancy Sensor: Unless otherwise indicated, turn lights on when coverage area is occupied, and turn them off when unoccupied; with a time delay for turning lights off, adjustable over a minimum range of 1 to 15 minutes.
 - b. Vacancy Sensor: Unless otherwise indicated, lights are manually turned on and sensor turns lights off when the room is unoccupied; with a time delay for turning lights off, adjustable over a minimum range of 1 to 15 minutes.
 2. Include ground wire.
- C. Single Relay Unit: Device contains one relay for controlling load circuit.
 1. Design Basis: Hubbell # LHMTS1.
 2. One On-Off button for manual control.
- D. Dual Relay Unit: Device contains two relays for controlling independent lighting loads or circuits.
 1. Design Basis: Hubbell # LHMTD2.
 2. Two On-Off buttons for manual control.
- E. Dimmer Unit:
 1. Design Basis: Legrand / WattStopper #DW-311.
 2. Dimming Control Signal: 0-10 VDC.
 3. Suitable for multi-way control from up to four locations.

2.5 INDOOR OCCUPANCY AND VACANCY SENSORS

- A. Manufacturers:
 1. Cooper Controls.
 2. Hubbell Lighting Inc.
 3. Leviton Mfg. Company Inc.
 4. Watt Stopper (The).
- B. General Description: Wall- or ceiling-mounting, as indicated on the drawings; solid-state units with a separate relay unit.
 1. Configurable occupancy sensing or vacancy sensing operating modes. Operation:
 - a. Occupancy Sensor: Unless otherwise indicated, turn lights on when coverage area is occupied, and turn them off when unoccupied; with a time delay for turning lights off, adjustable over a minimum range of 1 to 15 minutes.

- b. Vacancy Sensor: Unless otherwise indicated, lights are manually turned on and sensor turns lights off when the room is unoccupied; with a time delay for turning lights off, adjustable over a minimum range of 1 to 15 minutes.
 - 2. Sensor Output: Contacts rated to operate the connected relay, complying with UL 773A. Sensor shall be powered from the relay unit.
 - 3. Relay Units: Dry contacts rated for 20-A ballast load at 120- and 277-V ac, for 13-A tungsten at 120-V ac, and for 1 hp at 120-V ac. Power supply to sensor shall be 24-V dc, 150-mA, Class 2 power source as defined by NFPA 70.
 - a. Where indicated for 277-V ac lighting systems, provide additional relay units where required for simultaneous control of 120-V ac exhaust fans.
 - 4. Mounting:
 - a. Sensor: Suitable for mounting in any position on a standard outlet box.
 - b. Relay: Externally mounted through a 1/2-inch (13-mm) knockout in a standard electrical enclosure.
 - c. Time-Delay and Sensitivity Adjustments: Recessed and concealed behind hinged door.
 - 5. Indicator: LED, to show when motion is being detected during testing and normal operation of the sensor.
 - 6. Bypass Switch: Override the on function in case of sensor failure.
 - 7. Automatic Light-Level Sensor: Adjustable from 2 to 200 fc (215 to 2150 lx); keeps lighting off when selected lighting level is present.
- C. Dual-Technology Type: Ceiling mounting; detect occupancy by using a combination of PIR and ultrasonic detection methods in area of coverage. Particular technology or combination of technologies that controls on and off functions shall be selectable in the field by operating controls on unit.
 - 1. Sensitivity Adjustment: Separate for each sensing technology.
 - 2. Detector Sensitivity: Detect occurrences of 6-inch (150-mm) minimum movement of any portion of a human body that presents a target of at least 36 sq. in. (232 sq. cm), and detect a person of average size and weight moving at least 12 inches (305 mm) in either a horizontal or a vertical manner at an approximate speed of 12 inches/s (305 mm/s).
 - 3. Detection Coverage (Standard Room): Detect occupancy anywhere within a circular area of 2000 sq. ft. when mounted on a 96-inch- (2440-mm-) high ceiling.
- D. Design Basis: Hubbell # OMNIDT2000. If room size is significantly smaller than 2000 sq. ft., evaluate the use of a unit with applicably sized reduced range.

2.6 MULTIPOLE CONTACTORS

- A. Manufacturers:
 - 1. Allen-Bradley/Rockwell Automation.
 - 2. Cutler-Hammer; Eaton Corporation.
 - 3. GE Industrial Systems.
 - 4. Siemens.
 - 5. Square D.
- B. Description: Electrically operated and mechanically held, complying with NEMA ICS 2 and UL 508.
 - 1. Current Rating for Switching: Listing or rating consistent with type of load served, including tungsten filament, inductive, and high-inrush ballast (ballast with 15 percent or less total harmonic distortion of normal load current).
 - 2. Control-Coil Voltage: Match control power source.

PART 3 - EXECUTION

3.1 SENSOR INSTALLATION

- A. Install and aim sensors in locations to achieve at least 90 percent coverage of areas indicated. Do not exceed coverage limits specified in manufacturer's written instructions.

3.2 WIRING INSTALLATION

- A. Wiring Method: Comply with Section "Conductors and Cables."
- B. Wiring within Enclosures: Bundle, lace, and train conductors to terminal points. Separate power-limited and nonpower-limited conductors according to conductor manufacturer's written instructions.
- C. Size conductors according to lighting control device manufacturer's written instructions, unless otherwise indicated.
- D. Splices, Taps, and Terminations: Make connections only on numbered terminal strips in junction, pull, and outlet boxes; terminal cabinets; and equipment enclosures.
- E. Tighten electrical connectors and terminals according to manufacturer's published torque-tightening values. If manufacturer's torque values are not indicated, use those specified in UL 486A and UL 486B.

3.3 IDENTIFICATION

- A. Identify components and power and control wiring according to Section "Electrical Identification."
- B. Label time switches and contactors with a unique designation.

3.4 FIELD QUALITY CONTROL

- A. Perform the following field tests and inspections and prepare test reports:
 - 1. After installing time switches and sensors, and after electrical circuitry has been energized, adjust and test for compliance with requirements.
 - 2. Operational Test: Verify actuation of each sensor and adjust time delays.
- B. Remove and replace lighting control devices where test results indicate that they do not comply with specified requirements.
- C. Additional testing and inspecting, at Contractor's expense, will be performed to determine compliance of replaced or additional work with specified requirements.

3.5 ADJUSTING

- A. Occupancy Adjustments: When requested within 6 months from date of Final Completion, provide on-site assistance in adjusting lighting control devices to suit actual occupied conditions. Provide up to two visits to Project during other-than-normal occupancy hours for this purpose.
 - 1. For occupancy and motion sensors, verify operation at outer limits of detector range. Set time delay to suit Owner's operations.

END OF SECTION

SECTION 26 2200
DRY-TYPE TRANSFORMERS (600 V AND LESS)

PART 1 - GENERAL

1.1 RELATED DOCUMENTS

- A. Drawings and general provisions of the Contract, including General and Supplementary Conditions and other Specification Sections, apply to this Section.

1.2 SUMMARY

- A. This Section includes the following types of dry-type transformers rated 600 V and less, with capacities up to 1000 kVA:
 - 1. Distribution transformers.

1.3 SUBMITTALS

- A. Product Data Include rated nameplate data, capacities, weights, dimensions, minimum clearances, installed devices and features, and performance for each type and size of transformer indicated.
- B. Shop Drawings: Wiring and connection diagrams.
- C. Manufacturer Seismic Qualification Certification: Submit certification that transformer assembly and components will withstand seismic forces defined in Section "Seismic Controls for Electrical Work." Include the following:
 - 1. Basis for Certification: Indicate whether withstand certification is based on actual test of assembled components or on calculation.
 - a. The term "withstand" means "the unit will remain in place without separation of any parts from the device when subjected to the seismic forces specified."
 - b. The term "withstand" means "the unit will remain in place without separation of any parts from the device when subjected to the seismic forces specified and the unit will be fully operational after the seismic event."
 - 2. Dimensioned Outline Drawings of Equipment Unit: Identify center of gravity and locate and describe mounting and anchorage provisions.
 - 3. Detailed description of equipment anchorage devices on which the certification is based and their installation requirements.
- D. Output Settings Reports: Record of tap adjustments specified in Part 3.

1.4 QUALITY ASSURANCE

- A. Electrical Components, Devices, and Accessories: Listed and labeled by a third party agency that is accredited by the NCBCC (North Carolina Building Code Council) to label electrical & mechanical equipment.
- B. Comply with IEEE C 57.12.91, "Standard Test Code for Dry-Type Distribution and Power Transformers".
- C. Comply with IEEE C 57.96, "Guide for Loading Dry-Type Distribution and Power Transformers".
- D. Comply with IEEE C 57.110, "Recommended Practice for Establishing Transformer Capability When Supplying Nonsinusoidal Load Currents".
- E. Energy-Efficient Transformers Rated 15 kVA and Larger: Certified as meeting NEMA TP 1, Class 1 efficiency levels when tested according to NEMA TP 2.

1.5 DELIVERY, STORAGE, AND HANDLING

- A. Temporary Heating: Apply temporary heat according to manufacturer's written instructions within the enclosure of each ventilated-type unit, throughout periods during which equipment is not energized and when transformer is not in a space that is continuously under normal control of temperature and humidity.

1.6 COORDINATION

- A. Coordinate size and location of concrete bases. Cast anchor-bolt inserts into bases. Concrete, reinforcement, and formwork requirements are specified in Division 3.
- B. Coordinate installation of wall-mounting and structure-hanging supports.

PART 2 - PRODUCTS

2.1 MANUFACTURERS

- A. Manufacturers: Subject to compliance with requirements, provide products by one of the following:
 - 1. Acme Electric Corporation; Power Distribution Products Division.
 - 2. Eaton / Cutler-Hammer.
 - 3. GE Electrical Distribution & Control.
 - 4. Hammond Power Solutions.
 - 5. Siemens Energy & Automation, Inc.
 - 6. Sola/Hevi-Duty Electric.

2.2 MATERIALS

- A. Description: Factory-assembled and -tested, air-cooled units for 60-Hz service.
- B. Cores: Grain-oriented, non-aging silicon steel.
- C. Coils: Continuous windings without splices, except for taps.
 - 1. Internal Coil Connections: Brazed or pressure type.
 - 2. Coil Material: Aluminum or copper.

2.3 DISTRIBUTION TRANSFORMERS

- A. Comply with NEMA ST 20, and list and label as complying with UL 1561.
- B. Provide transformers that are internally braced to withstand seismic forces specified in Section "Seismic Controls for Electrical Work."
- C. Cores: One leg per phase.
- D. Enclosure:
 - 1. Indoors: Ventilated, NEMA 250, Type 2.
 - 2. Core and coil shall be encapsulated within resin compound, sealing out moisture and air.
- E. Indoor Transformer Enclosure Finish: Comply with NEMA 250 for "Indoor Corrosion Protection"; Finish Color: Gray.
- F. Outdoor Transformer Enclosure Finish: Comply with NEMA 250 for "Outdoor Corrosion Protection"; Finish Color: Gray.
- G. Efficiency: Meet or exceed DOE 2016 efficiency standards.

TRANSFORMER ENERGY EFFICIENCY			
Single-Phase		Three-Phase	
kVA	Efficiency	kVA	Efficiency
15	97.7	15	97.89
25	98.0	30	98.23
37.5	98.2	45	98.40
50	98.3	75	98.60
75	98.5	112.5	98.74
100	98.6	150	98.83

167	98.7	225	98.94
250	98.8	300	99.02
333	98.9	500	99.14
---	---	750	99.23
---	---	1000	99.28

- H. Insulation Class 220: 220 deg C, UL-component-recognized insulation system with a maximum of 115 deg C rise.
- I. Taps for Transformers 7.5 to 24 kVA: One 5 percent tap above and one 5 percent tap below normal full capacity.
- J. Taps for Transformers 25 kVA and Larger: Two 2.5 percent taps above and two 2.5 percent taps below normal full capacity.
- K. Wall Brackets: Manufacturer's standard brackets.

2.4 SOURCE QUALITY CONTROL

- A. Test and inspect transformers according to IEEE C57.12.91.

PART 3 - EXECUTION

3.1 EXAMINATION

- A. Examine conditions for compliance with enclosure- and ambient-temperature requirements for each transformer.
- B. Verify that field measurements are as needed to maintain working clearances required by NFPA 70 and manufacturer's written instructions.
- C. Examine walls and floors for suitable mounting conditions where transformers will be installed.
- D. Proceed with installation only after unsatisfactory conditions have been corrected.

3.2 INSTALLATION

- A. Install wall-mounting transformers level and plumb with wall brackets fabricated by transformer manufacturer.
 - 1. Brace wall-mounting transformers as specified in Section "Seismic Controls for Electrical Work."
- B. Install floor-mounting transformers level on concrete bases. Construct concrete bases of dimensions indicated, but not less than 4 inches larger in both directions than supported unit and 4 inches high. Reinforce concrete bases with welded wire fabric.
 - 1. Anchor transformers to concrete bases according to manufacturer's written instructions, seismic codes at Project, and requirements in Section "Seismic Controls for Electrical Work."

3.3 CONNECTIONS

- A. Ground equipment according to Section "Grounding and Bonding."
- B. Connect wiring according to Section "Conductors and Cables."
- C. Tighten electrical connectors and terminals according to manufacturer's published torque-tightening values. If manufacturer's torque values are not indicated, use those specified in UL 486A and UL 486B.

3.4 ADJUSTING

- A. Adjust transformer taps to provide optimum voltage conditions at secondary terminals. Optimum is defined as not exceeding nameplate voltage plus 10 percent and not being lower than nameplate voltage minus 5 percent.

- B. Output Settings Report: Prepare a written report recording output voltages and tap settings.

END OF SECTION

SECTION 26 2416
PANELBOARDS

PART 1 - GENERAL

1.1 RELATED DOCUMENTS

- A. Drawings and general provisions of the Contract, including General and Supplementary Conditions and other Specification Sections, apply to this Section.

1.2 SUMMARY

- A. This Section includes the following:
 - 1. Distribution panelboards.
 - 2. Lighting and appliance branch-circuit panelboards.

1.3 DEFINITIONS

- A. GFCI: Ground-fault circuit interrupter.
- B. RMS: Root mean square.

1.4 SUBMITTALS

- A. Product Data: For each type of panelboard, overcurrent protective device, accessory, and component indicated. Include dimensions and manufacturers' technical data on features, performance, electrical characteristics, ratings, and finishes.
- B. Shop Drawings: For each panelboard and related equipment.
 - 1. Dimensioned plans, elevations, sections, and details. Show tabulations of installed devices, equipment features, and ratings. Include the following:
 - a. Enclosure types and details for types other than NEMA 250, Type 1.
 - b. Trim types and details.
 - c. Bus configuration, current, and voltage ratings.
 - d. Short-circuit current rating of panelboards and overcurrent protective devices.
 - e. Features, characteristics, ratings, and factory settings of individual overcurrent protective devices and auxiliary components.
- C. Manufacturer Seismic Qualification Certification: Submit certification that panelboards, overcurrent protective devices, accessories, and components will withstand seismic forces defined in Section "Seismic Controls for Electrical Work." Include the following:
 - 1. Basis of Certification: Indicate whether withstand certification is based on actual test of assembled components or on calculation.
 - a. The term "withstand" means "the unit will remain in place without separation of any parts from the device when subjected to the seismic forces specified and the unit will be fully operational after the seismic event."
 - 2. Dimensioned Outline Drawings of Equipment Unit: Identify center of gravity and locate and describe mounting and anchorage provisions.
 - 3. Detailed description of equipment anchorage devices on which the certification is based and their installation requirements.
- D. Panelboard Schedules: For installation in panelboards.
- E. Operation and Maintenance Data: For panelboards and components to include in emergency, operation, and maintenance manuals. If Section "Operation and Maintenance Data" is included in the project manual, in addition to items there, include the following:
 - 1. Manufacturer's written instructions for testing and adjusting overcurrent protective devices.
 - 2. Time-current curves, including selectable ranges for each type of overcurrent protective device.
 - 3. Circuit breaker trip settings.

1.5 QUALITY ASSURANCE

- A. Source Limitations: Obtain panelboards, overcurrent protective devices, components, and accessories through one source from a single manufacturer.
- B. Product Options: Drawings indicate size, profiles, and dimensional requirements of panelboards and are typically based on Square D products. Products of other manufacturers are acceptable if they can be installed in the space indicated.
- C. Electrical Components, Devices, and Accessories: Listed and labeled by a third party agency that is accredited by the NCBCC (North Carolina Building Code Council) to label electrical & mechanical equipment.
- D. Comply with NEMA PB 1.
- E. Comply with NFPA 70.

1.6 PROJECT CONDITIONS

- A. Interruption of Existing Electric Service: Do not interrupt electric service to facilities occupied by Owner or others unless permitted under the following conditions and then only after arranging to provide temporary electric service according to requirements indicated:
 - 1. Notify Architect/Engineer/Owner no fewer than two weeks in advance of proposed interruption of electrical service.
 - 2. Do not proceed with interruption of electrical service without Owner's written permission.

1.7 COORDINATION

- A. Coordinate layout and installation of panelboards and components with other construction that penetrates walls or is supported by them, including electrical and other types of equipment, raceways, piping, and encumbrances to workspace clearance requirements.

1.8 EXTRA MATERIALS

- A. Furnish extra materials described below that match products installed and that are packaged with protective covering for storage and identified with labels describing contents.
 - 1. Keys: Six spares for each type of panelboard cabinet lock.

PART 2 - PRODUCTS

2.1 MANUFACTURERS

- A. Manufacturers: Subject to compliance with requirements, provide products by one of the following:
 - 1. Panelboards, Overcurrent Protective Devices, and Accessories:
 - a. Eaton Corporation; Cutler-Hammer Products.
 - b. General Electric Co.; Electrical Distribution & Protection Div.
 - c. Siemens Energy & Automation, Inc.
 - d. Square D.

2.2 MANUFACTURED UNITS

- A. Enclosures: Flush- and surface-mounted cabinets, as scheduled in the drawings. NEMA PB 1, Type 1.
 - 1. Rated for environmental conditions at installed location.
 - a. Outdoor Locations: NEMA 250, Type 3R.
 - b. Kitchen Areas: NEMA 250, Type 4X, stainless steel.
 - c. Other Wet or Damp Indoor Locations: NEMA 250, Type 4.
 - 2. Front Hinged Trim: Entire front trim hinged to box with full-length piano hinge, and with standard door within hinged trim cover.
 - 3. Finish: Manufacturer's standard enamel finish over corrosion-resistant treatment or primer coat.
 - 4. Directory Card: With transparent protective cover, mounted in metal frame, inside panelboard door.
- B. Phase and Ground Buses:

1. Material: Hard-drawn copper, 98 percent conductivity.
 2. Equipment Ground Bus: Adequate for feeder and branch-circuit equipment ground conductors; bonded to box.
- C. Conductor Connectors: Suitable for use with conductor material.
1. Main and Neutral Lugs: Mechanical type.
 2. Ground Lugs and Bus Configured Terminators: Compression type.
- D. Service Equipment Label: UL labeled for use as service equipment for panelboards with main service disconnect switches.
- E. Future Devices: Mounting brackets, bus connections, and necessary appurtenances required for future installation of devices. These locations will be indicated as SPACE on the panel schedules in the drawings.
- F. Fabricate and test panelboards to withstand seismic forces defined in Section "Seismic Controls for Electrical Work."

2.3 PANELBOARD SHORT-CIRCUIT RATING

- A. Fully rated to interrupt symmetrical short-circuit current available at terminals.

2.4 DISTRIBUTION PANELBOARDS

- A. Doors: Concealed hinges; secured with flush latch with tumbler lock; keyed alike.
- B. Main Overcurrent Protective Devices: Circuit breaker.
- C. Branch Overcurrent Protective Devices: Bolt-on circuit breakers, replaceable without disturbing adjacent units.

2.5 LIGHTING AND APPLIANCE BRANCH-CIRCUIT PANELBOARDS

- A. Doors: Concealed hinges; secured with flush latch with tumbler lock; keyed alike.
- B. Main Overcurrent Protective Devices: Circuit breaker, where scheduled.
- C. Branch Overcurrent Protective Devices: Bolt-on circuit breakers, replaceable without disturbing adjacent units.

2.6 OVERCURRENT PROTECTIVE DEVICES

- A. Molded-Case Circuit Breaker: UL 489, with interrupting capacity to meet available fault currents.
1. Thermal-Magnetic Circuit Breakers: Inverse time-current element for low-level overloads, and instantaneous magnetic trip element for short circuits. Adjustable magnetic trip setting for circuit-breaker frame sizes 250 A and larger.
 2. Adjustable Instantaneous-Trip Circuit Breakers: Magnetic trip element with front-mounted, field-adjustable trip setting.
 3. Electronic trip-unit circuit breakers shall have RMS sensing; field-replaceable rating plug; and with the following field-adjustable settings:
 - a. Instantaneous trip.
 - b. Long- and short-time pickup levels.
 - c. Long- and short-time time adjustments.
 - d. Ground-fault pickup level, time delay, and I^2t response.
 4. GFCI Circuit Breakers: Single- and two-pole configurations
 - a. 5-mA trip sensitivity for personnel protection.
 - b. 30-mA trip sensitivity for equipment protection.
- B. Molded-Case Circuit-Breaker Features and Accessories: Standard frame sizes, trip ratings, and number of poles.
1. Lugs: Mechanical style, suitable for number, size, trip ratings, and conductor materials.
 2. Multipole units enclosed in a single housing or factory-assembled to operate as a single unit.

3. Application Listing: Appropriate for application; Type SWD for switching fluorescent lighting loads; Type HACR for heating, air-conditioning, and refrigerating equipment.
4. Ground-Fault Protection: Integrally mounted relay and trip unit with adjustable pickup and time-delay settings, push-to-test feature, and ground-fault indicator.
5. Shunt Trip: Where required or indicated, 120-V trip coil energized from separate circuit.

2.7 INSTRUMENTATION

- A. Instrument Transformers: NEMA EI 21.1, IEEE C57.13, and the following:
 1. Potential Transformers: Secondary voltage rating of 120 V and NEMA accuracy class of 0.3 with burdens of W, X, and Y.
 2. Current Transformers: Ratios shall be as indicated with accuracy class and burden suitable for connected relays, meters, and instruments.
 3. Control-Power Transformers: Dry type, mounted in separate compartments for units larger than 3 kV.
- B. Multifunction Digital-Metering Monitor for Main Distribution Panelboard: Microprocessor-based unit suitable for three- or four-wire systems and with the following features:
 1. Switch-selectable digital display of the following values with maximum accuracy tolerances as indicated:
 - a. Phase Currents, Each Phase: Plus or minus 1 percent.
 - b. Phase-to-Phase Voltages, Three Phase: Plus or minus 1 percent.
 - c. Phase-to-Neutral Voltages, Three Phase: Plus or minus 1 percent.
 - d. Megawatts: Plus or minus 2 percent.
 - e. Megavars: Plus or minus 2 percent.
 - f. Power Factor: Plus or minus 2 percent.
 - g. Frequency: Plus or minus 0.5 percent.
 - h. Megawatt Demand: Plus or minus 2 percent; demand interval programmable from 5 to 60 minutes.
 - i. Accumulated Energy, Megawatt Hours: Plus or minus 2 percent. Accumulated values unaffected by power outages up to 72 hours.
 2. Mounting: Display and control unit flush or semiflush mounted in instrument compartment door.

PART 3 - EXECUTION

3.1 INSTALLATION

- A. Install panelboards and accessories according to NEMA PB 1.1.
- B. Mount top of trim 74 inches above finished floor, unless otherwise indicated.
- C. Mount plumb and rigid without distortion of box. Mount recessed panelboards with fronts uniformly flush with wall finish.
- D. Install overcurrent protective devices and controllers. Set field-adjustable circuit-breaker trip ranges.
- E. Panel breaker configurations shall be installed as indicated on the panel schedules or as noted. Breaker position revisions will not be accepted unless approved in writing by the Engineer.
- F. Arrange conductors in gutters into groups and bundle and wrap with wire ties.
- G. Install filler plates in unused spaces.
- H. For flush mounted panelboards and unless noted otherwise, stub four 1-inch empty conduits from panelboard into accessible ceiling space or space designated to be ceiling space in the future.
- I. Install overcurrent protective devices and instrumentation.
 1. Set field-adjustable switches and circuit-breaker trip ranges.
 2. Prepare documentation of circuit breaker trip settings for Owner record documents.

- J. Comply with mounting and anchoring requirements specified in Section "Seismic Controls for Electrical Work."

3.2 IDENTIFICATION

- A. Identify field-installed conductors, interconnecting wiring, and components; provide warning signs as specified in Section "Electrical Identification".
- B. Create a directory to indicate installed circuit loads.
 - 1. Use a computer or typewriter to create directory; handwritten directories are not acceptable.
 - 2. Indicate final room names and numbers on panelboard schedules. Design room names and numbers are typically not final.
- C. Panelboard Nameplates: Label each panelboard with laminated-plastic nameplate mounted as specified in Section "Electrical Identification".

3.3 CONNECTIONS

- A. Ground equipment according to Section "Grounding and Bonding."
- B. Connect wiring according to Section "Conductors and Cables."

3.4 FIELD QUALITY CONTROL

- A. Prepare for acceptance tests as follows:
 - 1. Test insulation resistance for each panelboard bus, component, connecting supply, feeder, and control circuit.
 - 2. Test continuity of each circuit. .
 - 3. Neutral-ground bond testing: After all fixtures, devices and equipment are installed and all connections completed to each panel, the CONTRACTOR shall disconnect the neutral feeder conductor from the neutral bar and take a megger reading between the neutral bar and grounded enclosure. If this reading is less than 25 mega-ohms, the CONTRACTOR shall disconnect the branch circuit neutral wires from the neutral bar. The CONTRACTOR shall then test each one separately to the panel until the low reading ones are found. The CONTRACTOR shall correct troubles, re-connect, and re-test until at least 25 mega-ohms from the neutral bar to the grounded panel can be achieved with only the neutral feeder disconnected.
- B. Perform the following field tests and inspections and prepare test reports:
 - 1. Perform each electrical test and visual and mechanical inspection stated in manufacturer's installation instructions for molded-case circuit breakers. Certify compliance with test parameters.
 - 2. Correct malfunctioning units on-site, where possible, and retest to demonstrate compliance; otherwise, replace with new units and retest.

3.5 CLEANING

- A. On completion of installation, inspect interior and exterior of panelboards. Remove paint splatters and other spots. Vacuum dirt and debris; do not use compressed air to assist in cleaning. Repair exposed surfaces to match original finish.

END OF SECTION

SECTION 26 2726

WIRING DEVICES

PART 1 - GENERAL

1.1 RELATED DOCUMENTS

- A. Drawings and general provisions of the Contract, including General and Supplementary Conditions and other Specification Sections, apply to this Section.

1.2 SUMMARY

- A. This Section includes the following:
 - 1. Single and duplex receptacles and ground-fault circuit interrupter receptacles.
 - 2. Single- and double-pole snap switches and dimmer switches.
 - 3. Device wall plates.
 - 4. Floor service outlets.

1.3 DEFINITIONS

- A. GFCI: Ground-fault circuit interrupter.

1.4 SUBMITTALS

- A. Product Data: For each type of product indicated.
- B. Field quality-control test reports.

1.5 QUALITY ASSURANCE

- A. Source Limitations: Obtain each type of wiring device through one source from a single manufacturer.
- B. Electrical Components, Devices, and Accessories: Listed and labeled by a third party agency that is accredited by the NCBCC (North Carolina Building Code Council) to label electrical & mechanical equipment.
- C. Comply with NFPA 70.

PART 2 - PRODUCTS

2.1 MANUFACTURERS

- A. Manufacturers: Subject to compliance with requirements, provide products by one of the following:
 - 1. Wiring Devices:
 - a. Bryant Electric, Inc./Hubbell Subsidiary.
 - b. Eagle Electric Manufacturing Co., Inc.
 - c. Hubbell Incorporated; Wiring Device-Kellems.
 - d. Leviton Mfg. Company Inc.
 - e. Lutron.
 - f. Pass & Seymour/Legrand; Wiring Devices Div.
 - 2. Floor Service Outlets:
 - a. Hubbell Incorporated; Wiring Device-Kellems.
 - b. Pass & Seymour/Legrand; Wiring Devices Div.
 - c. Square D/Groupe Schneider NA.
 - d. Thomas & Betts Corporation.
 - e. Wiremold Company (The).

2.2 RECEPTACLES

- A. Straight-Blade-Type Receptacles: Comply with NEMA WD 1, NEMA WD 6, DSCC W-C-596G, and UL 498.
- B. Straight-Blade and Locking Receptacles:
 - 1. Heavy-Duty grade.
 - 2. Arranged for back and side wiring with brass screws.

3. Grounding type with hex head ground screw terminal.
 4. 15-amp and 20-amp, 125-Volt and 250-Volt receptacles in damp or wet locations shall be listed weather-resistant type.
 5. Receptacles shall accommodate back and side wiring and shall be grounding type with separate single or double grounding screw terminals.
- C. Tamper-Resistant Convenience Receptacles, 125 V, 15 & 20 A: Comply with NEMA WD 1, NEMA WD 6 Configuration 5-20R, UL 498 Supplement sd, and FS W-C-596.
- D. GFCI Receptacles:
1. Straight blade, feed-through type, Heavy-Duty grade, with integral NEMA WD 6, Configuration 5-20R duplex receptacle.
 2. Comply with UL 498 and UL 943.
 3. Design units for installation in a 2-3/4-inch- (70-mm-) deep outlet box without an adapter.
 4. For devices indicated, provide units with integral audible unit that sounds an alarm to indicate that the device is tripped.

2.3 SWITCHES

- A. Single- and Double-Pole Switches: Comply with DSCC W-C-896F and UL 20.
- B. Snap Switches:
1. Heavy-Duty grade, quiet type without the use of mercury switches.
 2. Arranged for back and side wiring with brass screws.
 3. Grounding type with hex head ground screw terminal.
- C. Dimmer Switches: Modular, full-wave, solid-state units with integral, quiet on/off switches and audible frequency and EMI/RFI filters.
1. Control: Continuously adjustable slider; with single-pole or three-way switching to suit connections.
 2. Fluorescent Lamp Dimmer Switches: Modular; compatible with dimmer ballasts; trim potentiometer to adjust low-end dimming; dimmer-ballast combination capable of consistent dimming with low end not greater than 10 percent of full brightness.

2.4 WALL PLATES

- A. Single and combination types to match corresponding wiring devices.
1. Plate-Securing Screws: Metal with head color to match plate finish.
 2. Material for Finished Spaces: 0.035-inch- (1-mm-) thick, satin-finished stainless steel.
 3. Material for Unfinished Spaces: Galvanized steel.
 4. Material for Wet Locations: Cast aluminum, weatherproof, "in-use" type. Receptacle box covers shall be weatherproof whether or not a cord & plug are inserted or not.
 5. Toggle Switch Serving as a Disconnect: Wallplate shall be configured with brackets on both sides of the switch to accommodate a padlock to secure the switch in the Off position.

2.5 FLOOR SERVICE FITTINGS

- A. Type: Modular, flush-type, dual-service units suitable for wiring method used.
- B. Compartments: Barrier separates power from voice and data communication cabling.
- C. Service Plate: Rectangular, solid brass with satin finish.
- D. Power Receptacle: NEMA WD 6, Configuration 5-20R, unless otherwise indicated.
- E. Voice and Data Communication Outlet: Modular, keyed, color-coded, RJ-45 jacks for data cable, unless otherwise indicated.

2.6 FINISHES

- A. Color:
1. Wiring Devices Connected to Normal Power System: White, unless otherwise indicated or required by NFPA 70.

PART 3 - EXECUTION

3.1 INSTALLATION

- A. Install devices and assemblies level, plumb, and square with building lines.
- B. Install tamper-resistant receptacles at locations as required by the NEC and/or the local authority having jurisdiction.
- C. Install wall dimmers to achieve indicated rating after derating for ganging according to manufacturer's written instructions.
- D. Install unshared neutral conductors on line and load side of dimmers according to manufacturers' written instructions.
- E. Arrangement of Devices: Mount flush unless noted otherwise:
 - 1. Receptacles over counters, backsplashes, etc. shall be mounted with long dimension horizontal.
 - 2. Otherwise, unless noted differently, mount with long dimension vertical, and with grounding terminal of receptacles on top.
 - 3. Group adjacent switches under single, multigang wall plates.
- F. Remove wall plates and protect devices and assemblies during painting.
- G. Adjust locations of floor service outlets to suit arrangement of partitions and furnishings. Coordinate final placement with Architect and Owner.

3.2 IDENTIFICATION

- A. Comply with Section "Electrical Identification."
 - 1. Receptacles: Identify panelboard and circuit number from which served. Use hot, stamped / thermal printing with black-filled lettering on face of plate, and durable wire markers inside outlet boxes.

3.3 CONNECTIONS

- A. Ground equipment according to Section "Grounding and Bonding."
- B. Connect wiring according to Section "Conductors and Cables."
- C. Tighten electrical connectors and terminals according to manufacturer's published torque-tightening values. If manufacturer's torque values are not indicated, use those specified in UL 486A and UL 486B.

3.4 FIELD QUALITY CONTROL

- A. Perform the following field tests and inspections and prepare test reports:
 - 1. After installing wiring devices and after electrical circuitry has been energized, test for proper polarity, ground continuity, and compliance with requirements.
 - 2. Test GFCI operation with both local and remote fault simulations according to manufacturer's written instructions.
- B. Remove malfunctioning units, replace with new units, and retest as specified above.

END OF SECTION

SECTION 26 2816

ENCLOSED SWITCHES AND CIRCUIT BREAKERS

PART 1 - GENERAL

1.1 RELATED DOCUMENTS

- A. Drawings and general provisions of the Contract, including General and Supplementary Conditions and other Specification Sections, apply to this Section.

1.2 SUMMARY

- A. This Section includes the following individually mounted, enclosed switches and circuit breakers:
 - 1. Fusible switches.
 - 2. Nonfusible switches.
 - 3. Molded-case circuit breakers.
 - 4. Enclosures.

1.3 DEFINITIONS

- A. GFCI: Ground-fault circuit interrupter.
- B. HD: Heavy duty.
- C. RMS: Root mean square.

1.4 SUBMITTALS

- A. Product Data: For each type of enclosed switch, circuit breaker, accessory, and component indicated. Include dimensioned elevations, sections, weights, and manufacturers' technical data on features, performance, electrical characteristics, ratings, and finishes.
 - 1. Enclosure types and details for types other than NEMA 250, Type 1.
 - 2. Current and voltage ratings.
 - 3. Short-circuit current rating.
 - 4. Features, characteristics, ratings, and factory settings of individual overcurrent protective devices and auxiliary components.
 - 5. Arc energy reduction method for breakers rated 1200A or higher for compliance with NEC 240.87.
- B. Field quality-control test reports including the following:
 - 1. Test procedures used.
 - 2. Test results that comply with requirements.
 - 3. Results of failed tests and corrective action taken to achieve test results that comply with requirements.
- C. Operation and Maintenance Data: For enclosed switches and circuit breakers to include in emergency, operation, and maintenance manuals. If Section "Operation and Maintenance Data" is included in the project manual, in addition to items there, include the following:
 - 1. Manufacturer's written instructions for testing and adjusting enclosed switches and circuit breakers.
 - 2. Time-current curves, including selectable ranges for each type of circuit breaker.
 - 3. Circuit breaker trip settings.

1.5 QUALITY ASSURANCE

- A. Electrical Components, Devices, and Accessories: Listed and labeled by a third party agency that is accredited by the NCBC (North Carolina Building Code Council) to label electrical & mechanical equipment.
- B. Comply with NFPA 70.

1.6 COORDINATION

- A. Coordinate layout and installation of switches, circuit breakers, and components with other construction, including conduit, piping, equipment, and adjacent surfaces. Maintain required workspace clearances and required clearances for equipment access doors and panels.

PART 2 - PRODUCTS

2.1 MANUFACTURERS

- A. Manufacturers: Subject to compliance with requirements, provide products by one of the manufacturers specified.

2.2 FUSIBLE AND NONFUSIBLE SWITCHES

- A. Manufacturers:
 - 1. Eaton Corporation; Cutler-Hammer Products.
 - 2. General Electric Co.; Electrical Distribution & Control Division.
 - 3. Hubbell.
 - 4. Legrand.
 - 5. Siemens Energy & Automation, Inc.
 - 6. Square D/Group Schneider.
- B. Fusible Switch, 1200 A and Smaller: NEMA KS 1, Type HD, with clips or bolt pads to accommodate specified fuses, lockable handle with capability to accept two padlocks, and defeatable door interlocks when the operating handle is in the "ON" position. Short-circuit withstand ratings of 100kA or 200kA require Class R or Class J rejection fuse block feature.
- C. Nonfusible Switch, 1200 A and Smaller: NEMA KS 1, Type HD, lockable handle with capability to accept two padlocks, and defeatable door interlocks when the operating handle is in the "ON" position.
- D. Accessories:
 - 1. Equipment Ground Kit: Internally mounted and labeled for copper and aluminum ground conductors.
 - 2. Neutral Kit: Internally mounted; insulated, capable of being grounded, and bonded; and labeled for copper and aluminum neutral conductors.

2.3 MOLDED-CASE CIRCUIT BREAKERS AND SWITCHES

- A. Manufacturers:
 - 1. Eaton Corporation; Cutler-Hammer Products.
 - 2. General Electric Co.; Electrical Distribution & Control Division.
 - 3. Siemens Energy & Automation, Inc.
 - 4. Square D/Group Schneider.
- B. Molded-Case Circuit Breaker: NEMA AB 1, with interrupting capacity to meet available fault currents.
 - 1. Thermal-Magnetic Circuit Breakers: Inverse time-current element for low-level overloads and instantaneous magnetic trip element for short circuits. Adjustable magnetic trip setting for circuit-breaker frame sizes 250 A and larger.
 - 2. Adjustable Instantaneous-Trip Circuit Breakers: Magnetic trip element with front-mounted, field-adjustable trip setting.
 - 3. Electronic Trip-Unit Circuit Breakers: RMS sensing; field-replaceable rating plug; with the following field-adjustable settings:
 - a. Instantaneous trip.
 - b. Long- and short-time pickup levels.
 - c. Long- and short-time time adjustments.
 - d. Ground-fault pickup level, time delay, and I^2t response.
 - 4. GFCI Circuit Breakers: Single- and two-pole configurations.
 - a. 5-mA trip sensitivity for personnel protection.
 - b. 30-mA trip sensitivity for equipment protection.
- C. Molded-Case Circuit-Breaker Features and Accessories:

1. Standard frame sizes, trip ratings, and number of poles.
2. Lugs: Mechanical style suitable for number, size, trip ratings, and conductor material.
3. Application Listing: Type SWD for switching fluorescent lighting loads; Type HACR for heating, air-conditioning, and refrigerating equipment.
4. For breakers rated 1200A or higher, provide arc energy reduction to comply with NEC 240.87.
5. Ground-Fault Protection: Integrally mounted relay and trip unit with adjustable pickup and time-delay settings, push-to-test feature, and ground-fault indicator.
6. Shunt Trip: Where indicated, 120-V trip coil energized from separate circuit.

2.4 DOUBLE THROW SWITCHES

- A. Manufacturers:
 1. ABB.
 2. Eaton Corporation; Cutler-Hammer Products.
 3. ESL Power Systems.
 4. General Electric Co.; Electrical Distribution & Control Division.
 5. Siemens Energy & Automation, Inc.
 6. Square D/Group Schneider
- B. Lockable handle(s) with capability to accept padlocks and interlocked with cover in closed position.
- C. Accessories:
 1. Equipment Ground Kit: Internally mounted and labeled for copper and aluminum ground conductors.
 2. Neutral Kit: Internally mounted; insulated, capable of being grounded, and bonded; and labeled for copper and aluminum neutral conductors.
 3. Lugs: Mechanical type, suitable for number, size, and conductor material.

2.5 ENCLOSURES

- A. NEMA AB 1 and NEMA KS 1 to meet environmental conditions of installed location.
 1. Outdoor Locations: NEMA 250, Type 3R.
 2. Other Wet or Damp Indoor Locations: NEMA 250, Type 4.

PART 3 - EXECUTION

3.1 EXAMINATION

- A. Examine elements and surfaces to receive enclosed switches and circuit breakers for compliance with installation tolerances and other conditions affecting performance.
- B. Proceed with installation only after unsatisfactory conditions have been corrected.

3.2 INSTALLATION

- A. Comply with applicable portions of NECA 1, NEMA PB 1.1, and NEMA PB 2.1 for installation of enclosed switches and circuit breakers.
- B. Mount individual wall-mounting switches and circuit breakers with tops at uniform height, unless otherwise indicated. Anchor floor-mounting switches to concrete base.
- C. Temporary Lifting Provisions: Remove temporary lifting eyes, channels, and brackets and temporary blocking of moving parts from enclosures and components.

3.3 IDENTIFICATION

- A. Identify field-installed conductors, interconnecting wiring, and components; provide warning signs as specified in Section "Electrical Identification."
- B. Enclosure Nameplates: Label each enclosure with engraved metal or laminated-plastic nameplate as specified in Section "Electrical Identification."

3.4 FIELD QUALITY CONTROL

- A. Prepare for acceptance testing as follows:

1. Inspect mechanical and electrical connections.
 2. Verify switch type and labeling verification.
 3. Verify rating of installed fuses.
 4. Inspect proper installation of type, size, quantity, and arrangement of mounting or anchorage devices complying with manufacturer's certification.
- B. Perform the following field tests and inspections and prepare test reports:
1. Perform each electrical test and visual and mechanical inspection stated in manufacturer's installation instructions for switches and molded-case circuit breakers. Certify compliance with test parameters.
 2. Correct malfunctioning units on-site, where possible, and retest to demonstrate compliance; otherwise, replace with new units and retest.

3.5 ADJUSTING

- A. Set field-adjustable switches and circuit-breaker trip ranges.
- B. Prepare documentation of circuit breaker trip settings for Owner record documents.

3.6 CLEANING

- A. On completion of installation, vacuum dirt and debris from interiors; do not use compressed air to assist in cleaning.
- B. Inspect exposed surfaces and repair damaged finishes.

END OF SECTION

SECTION 26 4313
SURGE PROTECTIVE DEVICES

PART 1 - GENERAL

1.1 RELATED DOCUMENTS

- A. Drawings and general provisions of the Contract, including General and Supplementary Conditions and other Specification Sections, apply to this Section.

1.2 SUMMARY

- A. This Section includes UL 1449 Type 2 surge protective devices for low-voltage power.

1.3 SUBMITTALS

- A. Product Data: For each type of product indicated. Include rated capacities; shipping, installed, and operating weights; furnished specialties; and accessories.
- B. Product Certificates: Signed by manufacturers of surge protective devices, certifying that products furnished comply with the following testing and labeling requirements:
 - 1. UL 1283 certification.
 - 2. UL 1449 listing and classification.
- C. Field Test Reports: Written reports of tests specified in Part 3 of this Section. Include the following:
 - 1. Test procedures used.
 - 2. Test results that comply with requirements.
 - 3. Failed test results and corrective action taken to achieve requirements.
- D. Maintenance Data: For surge protection devices to include in maintenance manuals.
- E. Warranties: Special warranties specified in this Section.

1.4 QUALITY ASSURANCE

- A. Source Limitations: Obtain suppression devices and accessories through one source from a single manufacturer.
- B. Product Options: Drawings indicate size and dimensional requirements.
- C. Electrical Components, Devices, and Accessories: Listed and labeled by a third party agency that is accredited by the NCBCC (North Carolina Building Code Council) to label electrical & mechanical equipment.
- D. IEEE Compliance: Comply with:
 - 1. IEEE C62.41.1, "Guide on the Surge Environment in Low-Voltage (1000V and less) AC Power Circuits".
 - 2. IEEE C62.41.2, "Recommended Practice on Characterization of Surges in Low-Voltage (1000V and less) AC Power Circuits".
 - 3. IEEE C62.45, "Recommended Practice on Surge Testing for Equipment Connected to Low-Voltage (1000V and less) AC Power Circuits".
 - 4. IEEE C62.72, "Guide for the Application of Surge Protective Devices for Low-Voltage (1000V and less) AC Power Circuits".
 - 5. IEEE C62.45, "Standard Test Specifications for Surge Protective Devices for Low-Voltage (1000V and less) AC Power Circuits".
- E. NEC Compliance: Comply with NEC 285, "Surge Protective Devices".
- F. UL Compliance: Comply with:
 - 1. UL 96A, "Installation Requirements for Lightning Protection Systems": Where UL Master Label Certification is required for a lightning protection system.
 - 2. UL 1283, "Electromagnetic Interference Filters".
 - 3. UL 1449, "Transient Voltage Surge Suppressors": latest edition.

1.5 PROJECT CONDITIONS

- A. Placing into Service: Do not energize or connect service entrance equipment and panelboards to their sources until the surge protective devices are installed and connected.
- B. Existing Utilities: Do not interrupt utilities serving facilities occupied by Owner or others unless permitted under the following conditions and then only after arranging to provide temporary utility services according to requirements indicated:
 - 1. Notify Architect/Engineer/Owner not less than two weeks in advance of proposed utility interruptions.
 - 2. Do not proceed with utility interruptions without Owner's written permission.

1.6 COORDINATION

- A. Verify voltage rating of system to be protected by surge protective device.
- B. Coordinate location of field-mounted surge suppressors to allow adequate clearances for maintenance.

1.7 WARRANTY

- A. General Warranty: Special warranties specified in this Article shall not deprive Owner of other rights Owner may have under other provisions of the Contract Documents and shall be in addition to, and run concurrent with, other warranties made by Contractor under requirements of the Contract Documents.
- B. Special Warranty: Written warranty, executed by manufacturer agreeing to repair or replace components of surge suppressors that fail in materials or workmanship within five years from date of Final Acceptance.

PART 2 - PRODUCTS

2.1 MANUFACTURERS

- A. Manufacturers: Subject to compliance with requirements, provide products by one of the following:
 - 1. Current Technology, Inc.
 - 2. ASCO.
 - 3. Thor Systems, Inc.

2.2 SERVICE ENTRANCE SUPPRESSORS

- A. Manufacturer Series:
 - 1. Current Technology #TG3 Series.
 - 2. ASCO #460 Series.
 - 3. Thor Systems #TSri Series.
- B. Include the following features and accessories:
 - 1. LED indicator lights for power and protection status.
 - 2. Surge Rating: 100kA per mode / 200KA per phase.
 - 3. ANSI / UL 1449 VPR:
 - a. 120/208V: 800V maximum (L-N, L-G, N-G), 1200V maximum (L-L).
 - b. 277/480V: 1200V maximum (L-N, L-G, N-G), 2000V maximum (L-L).
 - 4. Enclosures: NEMA 1.
 - 5. Surge-event operations counter.
- C. Connection Means: Permanently wired.
- D. Protection modes:
 - 1. Line to Neutral.
 - 2. Line to Ground.
 - 3. Neutral to Ground.

2.3 PANELBOARD SUPPRESSORS

- A. Manufacturer Series:
 - 1. Current Technology #CGP Series.

2. ASCO #440 Series.
 3. Thor Systems #TSni Series.
- B. Include the following features and accessories:
1. LED indicator lights for power and protection status.
 2. Surge Rating: 50kA per mode.
 3. ANSI / UL 1449 VPR:
 - a. 120/208V: 800V maximum (L-N, L-G, N-G), 1200V maximum (L-L).
 - b. 277/480V: 1200V maximum (L-N, L-G, N-G), 2000V maximum (L-L).
 4. Enclosures: NEMA 1.
 5. Surge-event operations counter.
- C. Connection Means: Permanently wired.
- D. Protection modes:
1. Line to Neutral.
 2. Line to Ground.
 3. Neutral to Ground.

2.4 ENCLOSURES

- A. NEMA 250, with type matching the enclosure of panel or device being protected.

PART 3 - EXECUTION

3.1 INSTALLATION OF SURGE PROTECTIVE DEVICES

- A. Install devices at service entrance on load side, with ground lead bonded to service entrance ground. Use conductors between suppressor and points of attachment as short and straight as possible. Do not exceed manufacturer's recommended lead length.
1. Provide multipole, 60-A circuit breaker as a dedicated disconnect for the suppressor, unless otherwise indicated.
- B. Install devices for panelboards with conductors between suppressor and points of attachment as short and straight as possible. Do not exceed manufacturer's recommended lead length. Do not bond neutral and ground.
1. Provide multipole, 30-A circuit breaker as a dedicated disconnect for the suppressor, unless otherwise indicated.

3.2 CONNECTIONS

- A. Tighten electrical connectors and terminals according to manufacturer's published torque-tightening values. If manufacturer's torque values are not indicated, use those specified in UL 486A and UL 486B.

3.3 FIELD QUALITY CONTROL

- A. Testing: Perform the following field quality-control testing:
1. After installing surge protective devices, but before electrical circuitry has been energized, test for compliance with requirements.
 2. Complete startup checks according to manufacturer's written instructions.
- B. Repair or replace malfunctioning units. Retest after repairs or replacements are made.

END OF SECTION

SECTION 26 5119
LED INTERIOR LIGHTING

PART 1 - GENERAL

1.1 RELATED DOCUMENTS

- A. Drawings and general provisions of the Contract, including General and Supplementary Conditions and other Specification Sections, apply to this Section.
- B. *Energy Efficient Lighting Guidance Document for New Construction and Retrofits*, North Carolina State Construction Office. <https://files.nc.gov/ncdoa/documents/files/State-of-NC-SSL-Guidance-Document.pdf>

1.2 SUMMARY

- A. Section includes LED luminaires, materials, finishes, supports.
- B. Related Requirements:
 - 1. Section "Lighting Control Devices" for automatic control of lighting, including time switches, photoelectric relays, occupancy sensors, and multipole lighting contactors.

1.3 DEFINITIONS

- A. CCT: Correlated color temperature.
- B. CRI: Color Rendering Index.
- C. Fixture: See "Luminaire."
- D. IP: International Protection or Ingress Protection Rating.
- E. LED: Light-emitting diode.
- F. Lumen: Measured output of lamp and luminaire, or both.
- G. Luminaire: Complete lighting unit, including lamp, reflector, and housing.

1.4 ACTION SUBMITTALS

- A. Product Data: For each type of product.
 - 1. Arrange in order of luminaire designation.
 - 2. Include data on features, accessories, and finishes.
 - 3. Include physical description and dimensions of luminaires.
 - 4. Include emergency lighting units diagrams showing maximum spacing to meet egress code requirements..
 - 5. Include life, output (lumens, CCT, and CRI), and energy efficiency data.

1.5 INFORMATIONAL SUBMITTALS

- A. Sample warranty.

1.6 CLOSEOUT SUBMITTALS

- A. Operation and Maintenance Data: For luminaires and lighting systems to include in operation and maintenance manuals.

1.7 MAINTENANCE MATERIAL SUBMITTALS

- A. Furnish extra materials that match products installed and that are packaged with protective covering for storage and identified with labels describing contents.
 - 1. Lamps: Ten for every 100 of each type and rating installed. Furnish at least one of each type.
 - 2. Diffusers and Lenses: One for every 100 of each type and rating installed. Furnish at least one of each type.
 - 3. Globes and Guards: One for every 20 of each type and rating installed. Furnish at least one of each type.

1.8 QUALITY ASSURANCE

- A. Electrical Components, Devices, and Accessories: Listed and labeled by a third party agency that is accredited by the NCBC (North Carolina Building Code Council) to label electrical & mechanical equipment.
- B. Provide luminaires from a single manufacturer for each luminaire type.
- C. Each luminaire type shall be binned within a three-step MacAdam Ellipse to ensure color consistency among luminaires.

1.9 DELIVERY, STORAGE, AND HANDLING

- A. Protect finishes of exposed surfaces by applying a strippable, temporary protective covering before shipping.

1.10 WARRANTY

- A. Warranty: Manufacturer and Installer agree to repair or replace components of luminaires that fail in materials or workmanship within specified warranty period.
- B. Warranty Period: Ten years from date of Final Completion.

PART 2 - PRODUCTS

2.1 LUMINAIRE REQUIREMENTS

- A. Standards:
 - 1. Design Lights Consortium (DLC) qualified products list or ENERGY STAR certified.
 - 2. UL 1598, Standard for Luminaires.
 - 3. Recessed luminaires shall comply with NEMA LE 4.
 - 4. UL Listing: Listed for damp or wet location as applicable.
- B. CRI minimum of 80 CCT at 4000 K.
- C. Rated lamp life of 50,000 hours minimum to L70.
- D. Lamps dimmable from 100 percent to 0 percent of maximum light output.
- E. Internal driver.
- F. Power factor greater than 90%.
- G. Total harmonic distortion is less than 20%.
- H. Drivers shall have integral surge suppression.

2.2 RECESSED CAN DOWNLIGHT

- A. Universal mounting bracket.
- B. Integral junction box with conduit fittings.

2.3 EMERGENCY LIGHTING UNITS

- A. General: Self-contained units complying with UL 924.
 - 1. LED lamp heads.
 - 2. Battery: Sealed, maintenance-free, nickel-cadmium or nickel-metal hydride type with minimum 10-year nominal life and special warranty. Battery sized to provide emergency illumination for not less than 90 minutes.
 - 3. Charger: Fully automatic, solid-state type with sealed transfer relay.
 - 4. Operation: Relay automatically turns lamp on when power supply circuit voltage drops to 80 percent of nominal voltage or below. Lamp automatically disconnects from battery when voltage approaches deep-discharge level. When normal voltage is restored, relay disconnects lamps from battery, and battery is automatically recharged and floated on charger.
 - 5. Integral Time-Delay Relay: Holds unit on for fixed interval when power is restored after an outage; time delay permits high-intensity-discharge lamps to restrike and develop adequate output.

2.4 EXIT SIGNS

- A. General: Comply with UL 924; for sign colors and lettering size, comply with authorities having jurisdiction.
- B. Internally Lighted Signs:
 - 1. Lamps for AC Operation: Light-emitting diodes, 70,000 hours minimum of rated lamp life.
- C. Self-Powered Exit Signs (Battery Type): Integral automatic charger in a self-contained power pack.
 - 1. Battery: Sealed, maintenance-free, nickel-cadmium or nickel-metal hydride type with special warranty. Battery sized to provide emergency illumination for not less than 90 minutes.
 - 2. Charger: Fully automatic, solid-state type with sealed transfer relay.
 - 3. Operation: Relay automatically energizes lamp from battery when circuit voltage drops to 80 percent of nominal voltage or below. When normal voltage is restored, relay disconnects lamps from battery, and battery is automatically recharged and floated on charger.

2.5 MATERIALS

- A. Metal Parts:
 - 1. Free of burrs and sharp corners and edges.
 - 2. Sheet metal components shall be steel unless otherwise indicated.
 - 3. Form and support to prevent warping and sagging.
- B. Doors, Frames, and Other Internal Access: Smooth operating, free of light leakage under operating conditions, and designed to permit relamping without use of tools. Designed to prevent doors, frames, lenses, diffusers, and other components from falling accidentally during relamping and when secured in operating position.
- C. Factory-Applied Labels: Comply with UL 1598. Include recommended lamps. Locate labels where they will be readily visible to service personnel, but not seen from normal viewing angles when lamps are in place. Label shall include the following lamp characteristics:
 - 1. "USE ONLY" and include specific lamp type.
 - 2. Lamp diameter, shape, size, wattage, and coating.
 - 3. CCT and CRI for all luminaires.

2.6 METAL FINISHES

- A. Variations in finishes are unacceptable in the same piece. Variations in finishes of adjoining components are acceptable if they are within the range of approved Samples and if they can be and are assembled or installed to minimize contrast.

2.7 LUMINAIRE SUPPORT

- A. Comply with requirements in Section "Basic Materials and Methods" for channel and angle iron supports.
- B. Single-Stem Hangers: 1/2-inch steel tubing with swivel ball fittings and ceiling canopy. Finish same as luminaire.
- C. Twin-Stem Hangers: Two, 1/2-inch steel tubes with single canopy designed to mount a single fixture. Finish same as luminaire.
- D. Wires: ASTM A 641/A 641 M, Class 3, soft temper, zinc-coated steel, 12 gauge.
- E. Rod Hangers: 3/16-inch minimum diameter, cadmium-plated, threaded steel rod.
- F. Aircraft Cable Support: Use cable, anchorages, and intermediate supports recommended by fixture manufacturer.

PART 3 - EXECUTION

3.1 EXAMINATION

- A. Examine substrates, areas, and conditions, for compliance with requirements for installation tolerances and other conditions affecting performance of the Work.

- B. Examine roughing-in for luminaire to verify actual locations of luminaire and electrical connections before luminaire installation. Proceed with installation only after unsatisfactory conditions have been corrected.

3.2 INSTALLATION

- A. Comply with NECA 1.
- B. Install luminaires level, plumb, and square with ceilings and walls unless otherwise indicated.
- C. Install lamps in each luminaire.
- D. Supports:
 - 1. Sized and rated for luminaire weight.
 - 2. Able to maintain luminaire position after cleaning and relamping.
 - 3. Provide support for luminaire without causing deflection of ceiling or wall.
 - 4. Luminaire mounting devices shall be capable of supporting a horizontal force of 100 percent of luminaire weight and vertical force of 400 percent of luminaire weight.
- E. Flush-Mounted Luminaire Support:
 - 1. Secured to outlet box.
 - 2. Attached to ceiling structural members at four points equally spaced around circumference of luminaire.
 - 3. Trim ring flush with finished surface.
- F. Wall-Mounted Luminaire Support:
 - 1. Attached to structural members in walls or a minimum 20 gauge backing plate attached to structure.
- G. Suspended Luminaire Support:
 - 1. Pendants and Rods: Where longer than 48 inches, brace to limit swinging.
 - 2. Stem-Mounted, Single-Unit Luminaires: Suspend with twin-stem hangers. Support with approved outlet box and accessories that hold stem and provide damping of luminaire oscillations. Support outlet box vertically to building structure using approved devices.
 - 3. Continuous Rows of Luminaires: Use tubing or stem for wiring at one point and tubing for suspension for each unit length of luminaire chassis, including one at each end.
 - 4. Do not use ceiling grid as support for pendant luminaires. Connect support wires or rods to building structure.
- H. Ceiling-Grid-Mounted Luminaires:
 - 1. Fixture is to be supported at two (2) opposite ends to the steel frame of the building using the same type of wire as used to support the lay-in ceiling track.
 - 2. Support Clips:
 - a. Fasten fixtures to ceiling grid main runner members at or near four (4) fixture corners with sheet metal screws.
 - 3. Fixtures of Sizes Less Than Ceiling Grid Pattern:
 - a. Install as indicated on reflected ceiling plans or center in acoustical panel.
 - b. Support fixtures independently with at least two 3/4-inch (metal channels spanning and secured to ceiling tees.
 - c. Fixture is to be supported at two (2) opposite ends to the steel frame of the building using the same type of wire as used to support the lay-in ceiling track.

3.3 FIELD QUALITY CONTROL

- A. Perform the following tests and inspections:
 - 1. Operational Test: After installing luminaires, switches, and accessories; and after electrical circuitry has been energized, test units to confirm proper operation.
 - 2. Test for Emergency Lighting: Interrupt power supply to demonstrate proper operation. Verify normal transfer to battery power source and retransfer to normal. Perform a test on each unit after it is permanently installed and charged for a minimum of 24 hours. Battery shall be tested for 90 minutes. The battery test shall demonstrate compliance with the requirements of NEC 700.12(F). Repair and/or replace any units that fail the test, then

retest. The battery test shall be performed 10 days prior to the final test by the State Construction Office. Provide a copy of test reports to the State Construction Office.

- B. Luminaire will be considered defective if it does not pass operation tests and inspections.
- C. Corroded Fixtures: During warranty period, replace fixtures that show any signs of corrosion.

END OF SECTION

SECTION 27 1100

COMMUNICATIONS EQUIPMENT ROOM FITTINGS

PART 1 - GENERAL

1.1 RELATED DOCUMENTS

- A. Drawings and general provisions of the Contract, including General and Supplementary Conditions and other Specification Sections, apply to this Section.
- B. *STS-1000 Telecommunications Wiring Guidelines* for the State of North Carolina, State Telecommunications Services.

1.2 SUMMARY

- A. Section Includes:
 - 1. Telecommunications mounting elements.
 - 2. Backboards.
 - 3. Telecommunications equipment racks and cabinets.
 - 4. Telecommunications service entrance pathways.
 - 5. Grounding.
- B. Related Sections:
 - 1. Section "Communications Backbone Cabling" for voice and data cabling associated with system panels and devices.
 - 2. Section "Communications Horizontal Cabling" for voice and data cabling associated with system panels and devices.
- C. Basket Cable Tray: A fabricated structure consisting of wire mesh bottom and side rails.
- D. BICSI: Building Industry Consulting Service International.
- E. Channel Cable Tray: A fabricated structure consisting of a one-piece, ventilated-bottom or solid-bottom channel not exceeding 6 inches (152 mm) in width.
- F. Ladder Cable Tray: A fabricated structure consisting of two longitudinal side rails connected by individual transverse members (rungs).
- G. LAN: Local area network.
- H. RCDD: Registered Communications Distribution Designer.

1.3 PERFORMANCE REQUIREMENTS

- A. Seismic Performance: Floor-mounted cabinets and cable pathways shall withstand the effects of earthquake motions determined according to ASCE 7.
 - 1. The term "withstand" means "the unit will remain in place without separation of any parts from the device when subjected to the seismic forces specified."

1.4 SUBMITTALS

- A. Product Data: For each type of product indicated. Include construction details, material descriptions, dimensions of individual components and profiles, and finishes for equipment racks and cabinets. Include rated capacities, operating characteristics, electrical characteristics, and furnished specialties and accessories.
- B. Qualification Data: For Installer, qualified layout technician, installation supervisor, and field inspector.

1.5 QUALITY ASSURANCE

- A. Installer Qualifications: Cabling Installer must have personnel certified by BICSI on staff.
 - 1. Layout Responsibility: Preparation of Shop Drawings shall be under the direct supervision of RCDD.
 - 2. Installation Supervision: Installation shall be under the direct supervision of Registered Technician, who shall be present at all times when Work of this Section is performed at Project site.

- B. Electrical Components, Devices, and Accessories: Listed and labeled by a third party agency that is accredited by the NCBCC (North Carolina Building Code Council) to label electrical & mechanical equipment.
- C. Telecommunications Pathways and Spaces: Comply with TIA/EIA-569-A.
- D. Grounding: Comply with ANSI-J-STD-607-A.

1.6 PROJECT CONDITIONS

- A. Environmental Limitations: Do not deliver or install equipment frames and cable trays until spaces are enclosed and weathertight, wet work in spaces is complete and dry, and work above ceilings is complete.

1.7 COORDINATION

- A. Coordinate layout and installation of communications equipment with Owner's telecommunications and LAN equipment and service suppliers. Coordinate service entrance arrangement with local exchange carrier.
 - 1. Meet jointly with telecommunications and LAN equipment suppliers, local exchange carrier representatives, and Owner to exchange information and agree on details of equipment arrangements and installation interfaces.
 - 2. Record agreements reached in meetings and distribute them to other participants.
 - 3. Adjust arrangements and locations of distribution frames, cross-connects, and patch panels in equipment rooms to accommodate and optimize arrangement and space requirements of telephone switch and LAN equipment.
 - 4. Adjust arrangements and locations of equipment with distribution frames, cross-connects, and patch panels of cabling systems of other communications, electronic safety and security, and related systems that share space in the equipment room.
- B. Coordinate location of power raceways and receptacles with locations of communications equipment requiring electrical power to operate.

PART 2 - PRODUCTS

2.1 PATHWAYS

- A. General Requirements: Comply with TIA/EIA-569-A.
- B. Cable Support: NRTL labeled. Cable support brackets shall be designed to prevent degradation of cable performance and pinch points that could damage cable. Cable tie slots fasten cable ties to brackets.
 - 1. Comply with NFPA 70 and UL 2043 for fire-resistant and low-smoke-producing characteristics.
 - 2. Support brackets with cable tie slots for fastening cable ties to brackets.
 - 3. Lacing bars, spools, J-hooks, and D-rings.
 - 4. Straps and other devices.
- C. Cable Trays:
 - 1. Manufacturers: Subject to compliance with requirements, available manufacturers offering products that may be incorporated into the Work include, but are not limited to, the following:
 - a. Cable Management Solutions, Inc.
 - b. Cablofil Inc.
 - c. Cooper B-Line, Inc.
 - d. Cope - Tyco/Allied Tube & Conduit.
 - e. GS Metals Corp.
 - 2. Cable Tray Materials: Metal, suitable for indoors and protected against corrosion by electroplated zinc galvanizing, complying with ASTM B 633, Type 1, not less than 0.000472 inch (0.012 mm) thick or hot-dip galvanizing, complying with ASTM A 123/A 123M, Grade 0.55, not less than 0.002165 inch (0.055 mm) thick.
 - a. Basket Cable Trays: Dimensions as indicated on the drawings, and 4" deep. Wire mesh spacing shall not exceed 2 by 4 inches (50 by 100 mm).

- b. Ladder Cable Trays: Nominal dimensions as indicated on the drawings, and a rung spacing of 9 inches (305 mm).
- D. Conduit and Boxes: Comply with requirements in Section "Raceway and Boxes for Electrical Systems."
 - 1. Outlet boxes shall be no smaller than 2 inches (50 mm) wide, 3 inches (75 mm) high, and 2-1/2 inches (64 mm) deep.

2.2 BACKBOARDS

- A. Backboards: Plywood, fire-retardant treated, 3/4 by 48 by 96 inches (19 by 1220 by 2440 mm).

2.3 EQUIPMENT FRAMES

- A. Manufacturers: Subject to compliance with requirements, available manufacturers offering products that may be incorporated into the Work include, but are not limited to, the following:
 - 1. ADC.
 - 2. Aim Electronics; a brand of Emerson Electric Co.
 - 3. AMP; a Tyco International Ltd. company.
 - 4. Cooper B-Line, Inc.
 - 5. Hubbell Premise Wiring.
 - 6. KRONE Incorporated.
 - 7. Leviton Voice & Data Division.
 - 8. Middle Atlantic Products, Inc.
 - 9. Nordex/CDT; a subsidiary of Cable Design Technologies.
 - 10. Ortronics, Inc.
 - 11. Panduit Corp.
 - 12. Siemon Co. (The).
- B. General Frame Requirements:
 - 1. Distribution Frames: Freestanding and wall-mounting, modular-steel units designed for telecommunications terminal support and coordinated with dimensions of units to be supported.
 - 2. Module Dimension: Width compatible with EIA 310 standard, 19-inch (480-mm) panel mounting.
 - 3. Finish: Manufacturer's standard, baked-polyester powder coat.
- C. Floor-Mounted Racks: Modular-type, steel or aluminum construction.
 - 1. Vertical and horizontal cable management channels, top and bottom cable troughs, grounding lug, and a power strip.
 - 2. Baked-polyester powder coat finish.
- D. Cable Management for Equipment Frames:
 - 1. Metal, with integral wire retaining fingers.
 - 2. Baked-polyester powder coat finish.
 - 3. Vertical cable management panels shall have front and rear channels, with covers.
 - 4. Provide horizontal crossover cable manager at the top of each relay rack, with a minimum height of two rack units each.

2.4 POWER STRIPS

- A. Power Strips: Comply with UL 1363.
 - 1. Rack mounting.
 - 2. Six, 20-A, 120-V ac, NEMA WD 6, Configuration 5-20R receptacles.
 - 3. LED indicator lights for power and protection status.
 - 4. LED indicator lights for reverse polarity and open outlet ground.
 - 5. Circuit Breaker and Thermal Fusing: Unit continues to supply power if protection is lost.
 - 6. Cord connected with 15-foot (4.5-m) line cord.
 - 7. Rocker-type on-off switch, illuminated when in on position.
 - 8. Peak Single-Impulse Surge Current Rating: 26 kA per phase.
 - 9. Protection modes shall be line to neutral, line to ground, and neutral to ground. UL 1449 clamping voltage for all 3 modes shall be not more than 330 V.

2.5 GROUNDING

- A. Comply with requirements in Section "Grounding and Bonding for Electrical Systems." for grounding conductors and connectors.
- B. Telecommunications Main Bus Bar:
 - 1. Connectors: Mechanical type, cast silicon bronze, solderless compression-type wire terminals, and long-barrel, two-bolt connection to ground bus bar.
 - 2. Ground Bus Bar: Copper, minimum 1/4 inch thick by 4 inches wide (6 mm thick by 100 mm wide) with 9/32-inch (7.14-mm) holes spaced 1-1/8 inches (28 mm) apart.
 - 3. Stand-Off Insulators: Comply with UL 891 for use in switchboards, 600 V. Lexan or PVC, impulse tested at 5000 V.
- C. Comply with ANSI-J-STD-607-A.

2.6 LABELING

- A. Comply with TIA/EIA-606-A and UL 969 for a system of labeling materials, including label stocks, laminating adhesives, and inks used by label printers.

PART 3 - EXECUTION

3.1 ENTRANCE FACILITIES

- A. Install underground pathways complying with recommendations in TIA/EIA-569-A, "Entrance Facilities" Article.
- B. Install underground entrance pathway complying with Section "Raceway and Boxes ."

3.2 INSTALLATION

- A. Comply with NECA 1.
- B. Comply with BICSI TDMM for layout and installation of communications equipment rooms.
- C. Cable Trays: Comply with NEMA VE 2 and TIA/EIA-569-A-7.
- D. Backboards:
 - 1. Install backboards with 96-inch (2440-mm) dimension vertical.
 - 2. Butt adjacent sheets tightly, and form smooth gap-free corners and joints.
 - 3. Paint white. Leave one fire rating stamp unpainted on each sheet.
- E. Bundle, lace, and train conductors and cables to terminal points without exceeding manufacturer's limitations on bending radii. Install lacing bars and distribution spools.

3.3 FIRESTOPPING

- A. Comply with requirements in Section "Firestopping."
- B. Comply with TIA/EIA-569-A, Annex A, "Firestopping."
- C. Comply with BICSI TDMM, "Firestopping Systems" Article.

3.4 GROUNDING

- A. Install grounding according to BICSI TDMM, "Grounding, Bonding, and Electrical Protection" Chapter.
- B. Comply with ANSI-J-STD-607-A.
- C. Locate grounding bus bar to minimize the length of bonding conductors. Fasten to wall allowing at least 2-inch (50-mm) clearance behind the grounding bus bar. Connect grounding bus bar with a minimum No. 4 AWG grounding electrode conductor from grounding bus bar to suitable electrical building ground.
- D. Bond metallic equipment to the grounding bus bar, using not smaller than No. 6 AWG equipment grounding conductor.
 - 1. Bond the shield of shielded cable to the grounding bus bar in communications rooms and spaces.

3.5 IDENTIFICATION

- A. Identify system components, wiring, and cabling complying with TIA/EIA-606-A. Comply with requirements in Section "Electrical Identification."
- B. Comply with requirements in Section "Interior Painting" for painting backboards. For fire-resistant plywood, do not paint over manufacturer's label.
- C. See Section "Communications Horizontal Cabling" for additional identification requirements. See Evaluations for discussion of TIA/EIA standard as it applies to this Section.
- D. Labels shall be preprinted or computer-printed type.

END OF SECTION

SECTION 27 1100


APPENDIX A

PART 1 - GENERAL

1.1 CONTENTS

- A. State of North Carolina, State Telecommunications Services document:
 - 1. *STS-1000 Telecommunications Wiring Guidelines.*

STS-1000 TELECOMMUNICATIONS WIRING GUIDELINES

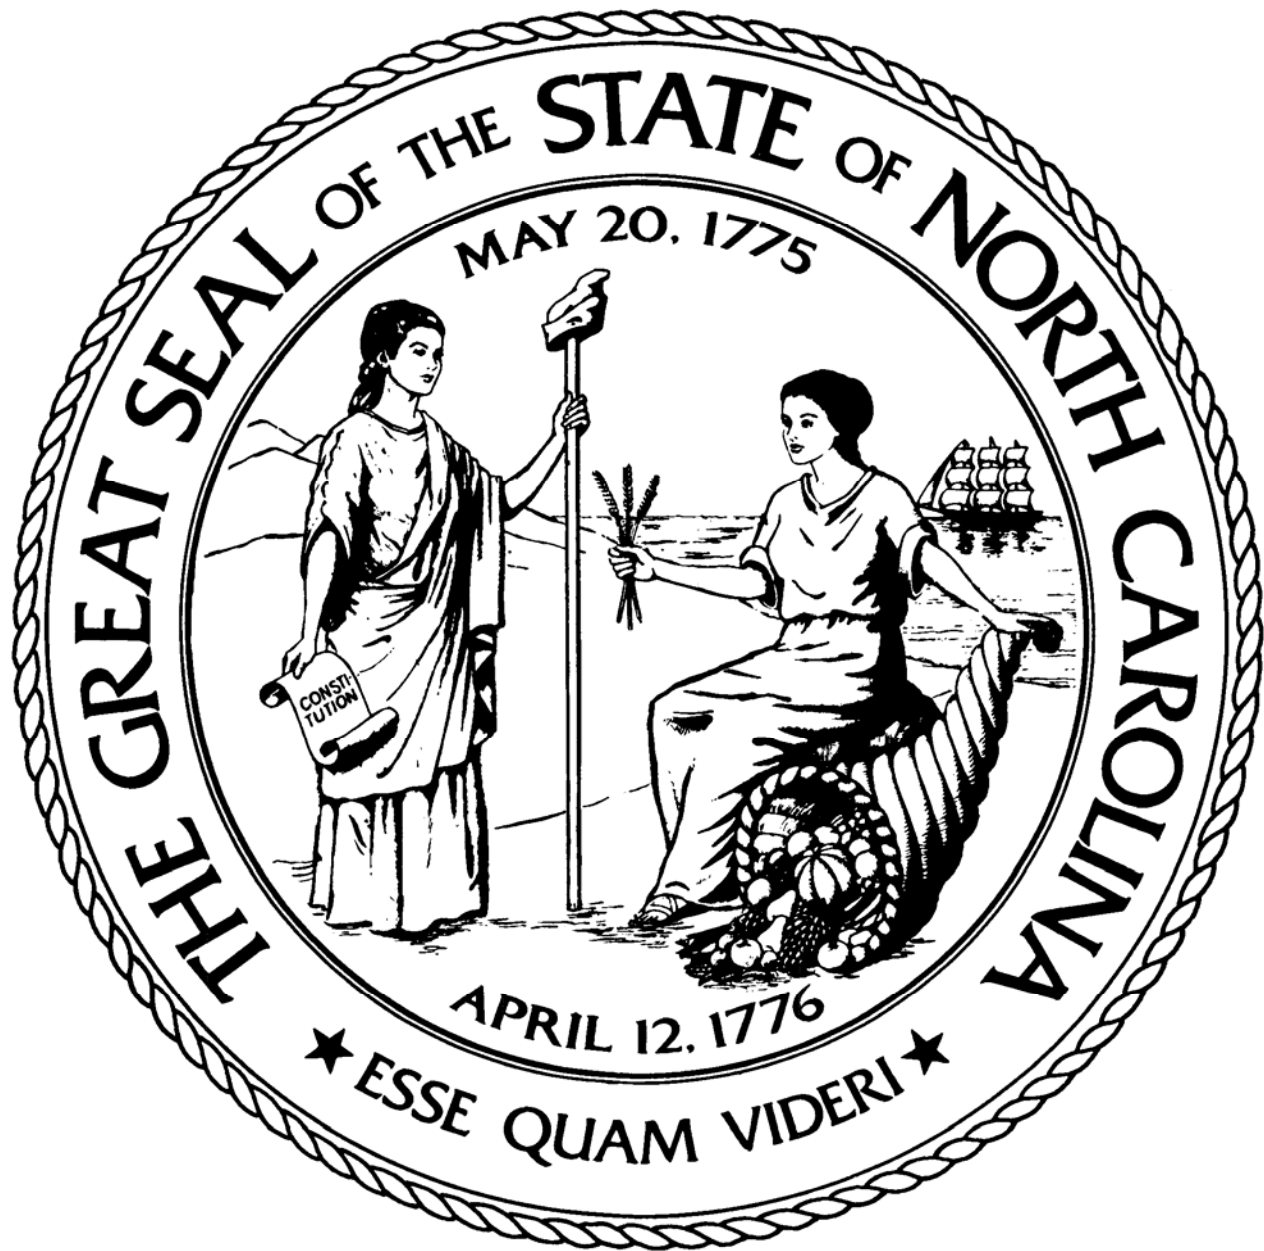

**STATE TELECOMMUNICATIONS SERVICES
919-981-5555**

TABLE OF CONTENTS

1.0	INTRODUCTION	5
1.1	Subject:	5
1.2	Intent:	5
1.3	Authority:	5
1.4	Scope:	5
1.5	Hazardous Material Handling:.....	6
1.6	Purpose:	6
2.0	APPROACH	7
3.0	WIRING SYSTEM ELEMENTS	7
3.1	Horizontal cabling / wiring:	7
3.2	Telecommunications rooms:	7
3.3	Backbone wiring:	8
3.4	Entrance facility:	8
3.5	Campus distribution:.....	8
4.0	HORIZONTAL WIRING	8
4.1	Structure:	8
4.2	Major items:	9
4.2.1	Conduit Cable Capacity:	9
4.3	Outlets and Jacks:.....	13
4.3.1	Cable and Jack Specifications:	13
4.3.2	Location and Spacing:	14
4.3.3	Acceptable cables:	14
4.3.4	Electrical Service:.....	14
5.0	TELECOMMUNICATIONS ROOMS	15
5.1	Riser Rooms:	15
5.2	Size:	15

5.3	A C Power Outlets:	16
5.4	Wall Space and Layout:	16
5.4.1	Equipment Layout within Rack:	17
5.5	Cross Connect Field:	17
6.0	BACKBONE CABLING.....	19
6.1	Riser Design:	19
6.2	Acceptable cables:	19
7.0	ENTRANCE FACILITY	19
7.1	National Electrical Code Adherence:	20
7.3	Grounding:	20
7.4	Surge Protectors:	21
7.5	Sneak Current Fuses:	21
7.6	Entrance Conduit:	21
7.7	Innerduct:	21
8.0	CAMPUS DESIGN	22
9.0	HANDICAP AND OTHER SPECIAL REQUIREMENTS	24
9.1	Handicap Requirements:	24
9.2	Elevator Requirements:	25
9.2.1	Elevator Telephone:	26
9.2.2	Elevator Wiring:	26
9.2.3	Dial Tone:	26
9.2.4	Elevator Conduit:	26
9.2.5	Backboard:	26
9.3	Code Compliance:	26
10.0	ADMINISTRATION.....	27
10.2	Labeling:	27
10.3	Cable Tracking:	28
10.4	Color Coding:	28
10.5	Records:	29
11.0	TESTING:	34
11.1	Multipair UTP Feeder Testing:	34

11.2 UTP Category 5e and Category 6 Testing Parameters	34
11.3 Fiber Optic Testing:	34
GLOSSARY	37
APPENDIX A:	40
Recommended Cable Specifications.....	40
APPENDIX B:	42
Recommended Connector Specifications.....	42
REFERENCES – THE STATE OF NORTH CAROLINA EXPECTS AND ENFORCES STRICT ADHERENCE TO THE LATEST PUBLISHED VERSIONS OF THE CODES AND STANDARDS REFERENCED ON PAGE 45.	45

1.0 INTRODUCTION

1.1 Subject:

Telecommunications wiring guidelines apply to the State of North Carolina Executive Branch Agencies. Notwithstanding any other provision of law, North Carolina universities, community colleges, public school systems and local governmental entities may use the information technology programs, services, or contracts offered by the Office of Information Technology Services, including information technology procurement, in accordance with the statutes, policies, and rules of the Office of Information Technology Services. "Local governmental entities" includes local school administrative units, as defined in G.S. 115-C5, and community colleges. Local governmental entities are not required to comply with otherwise applicable competitive bidding requirements when using contracts established by the Office of Information Technology Services. Any other State entities may also use the information technology programs, services, or contracts established by the Office of Information Technology Services, including information technology procurement, in accordance with the statutes, policies, and rules of the Office of Information Technology Services.

1.2 Intent:

It is desired to have a uniform wiring plan for voice, data, image, and video to allow flexibility for personnel changes, office renovations and equipment migration and updates. This cabling system is based on a structured cabling system that is not vendor proprietary and conforms to the TIA / EIA-568-B Commercial Building Wiring Standards. **This document is meant to be dynamic and will change as official standards change.**

1.3 Authority:

N.C.G.S. 147-33.91 States the Powers and Duties of the Office of Information Technology Services. N.C.G.S. 147-33.82 States the Power of the State of NC Chief Information Officer (CIO).

1.4 Scope:

These guidelines are intended to provide advisory information for all new state buildings and major renovations. For retrofitting and telecommunications recabling, these guidelines should be used unless there is a strong business case for not doing so. Specifically these guidelines are for wiring in:

- * Newly constructed buildings
- * Buildings undergoing major renovations
- * New long-term leased occupancy
- * New multi-building networks with state owned fiber or wire cable

1.5 Hazardous Material Handling:

ANY CONTRACTOR WORKING UNDER CONTRACTUAL AGREEMENT WITH ANY STATE AGENCY, PUBLIC SCHOOL SYSTEM, COMMUNITY COLLEGE, UNIVERSITY, COUNTY, CITY OR LOCAL GOVERNMENTAL AGENCY WITHIN THE STATE OF NORTH CAROLINA SHALL BE RESPONSIBLE FOR CONTACTING THE OWNER OF ANY BUILDING (S) IN WHICH THE DESCRIBED WORK UNDER CONTRACT IS TO BE PERFORMED TO DETERMINE WHETHER ASBESTOS CONTAINING MATERIALS (ACM) AND/OR PRESUMED ASBESTOS CONTAINING MATERIALS (PACM) ARE LOCATED IN SAID BUILDING (S). ONCE THE EXISTENCE OF ACM OR PACM HAS BEEN IDENTIFIED, IT SHALL BE THE CONTRACTOR'S SOLE RESPONSIBILITY TO TAKE NECESSARY SPECIAL PRECAUTIONS AND ACTIONS TO PROTECT ITS EMPLOYEES, SUBCONTRACTORS, THE GENERAL PUBLIC, AND THE BUILDING AND STRUCTURE FROM EXPOSURE TO ASBESTOS WHILE PERFORMING ANY WORK UNDER CONTRACT. THE CONTRACTOR SHALL COMPLY WITH ALL RULES AND GUIDELINES SPECIFIED BY OSHA, EPA, AND THE CLEAN AIR ACT, AND ALL OTHER APPLICABLE LAWS RELATING TO THE EXISTENCE OF OR EXPOSURE TO ACM OR PACM.

These guidelines are based on TIA / EIA-568-B Commercial Building Telecommunications Wiring Standard and the latest published version of Building Industry Consulting Service International's (BICSI) Telecommunications Distribution Methods Manual and Customer Owned Outside Plant Manual. The BICSI manuals are a good source for detailed planning of telecommunications distribution systems.

These guidelines do not recommend a particular method of horizontal distribution (under floor, ceiling, under carpet, etc.) because of the wide disparity of buildings and designers used in this state. The BICSI manual cited above and the TIA / EIA - 569 are excellent references and should be followed for more detail on horizontal pathways and spaces.

The National Electrical Code (**NEC**) adopted by the State of NC, the National Electrical Safety Code (**NESC**) and other national, state and local building codes are recognized as having jurisdiction over related parts of these guidelines.

1.6 Purpose:

These guidelines are intended to give recommended minimum requirements for telecommunications service in general and administrative office space. This guideline addresses the physical pathways, media, and cable administration practices.

The purpose is threefold:

- To provide direction.
- To enable the planning of telecommunications facilities with little knowledge of the specific products that will be installed.

- To define a generic telecommunications wiring system that will support most state agency wiring needs in a multi-vendor and multi-product environment.

2.0 APPROACH

These guidelines follow the general cabling industry practice of using a "structured cabling system" (SCS). An SCS attempts to wire a building for information needs without knowing specifically what equipment will be utilized. An SCS is geared for long-term stability and flexibility and is based on the idea of wiring the building once. Figure 1 is an abbreviated pictorial of such a system. The structured cabling system approach allows the wire and outlets to remain unchanged while the connections and services vary. The main components of a structured cabling system are:

- * Common Media - Unshielded twisted pair (UTP) and fiber optic cables are capable of supporting voice, image and data communications. Services can change without affecting the media used to connect the services.
- * Star Topology - Media is distributed only from designated distribution points (rooms) within the system. The signal quality improves because the number of connections is limited.
- * Cross-connects – Cross-connects and patch panels provide the system with the flexibility to make changes to the service quickly and easily using jumper wires or modular jacks. Agency personnel with little training can make changes to the service in the work area, thereby reducing the amount of time, effort, and cost in making changes.
- * Universal outlet - Common universal outlets provide a standard interface that permits connectivity of devices to any service by changing the connection to the outlet and not the outlet itself. Connection to the outlet can be done directly or by using adapters when necessary.
- * Administration - An administrative system is used to record installations and should be maintained on a continuing basis.

3.0 WIRING SYSTEM ELEMENTS

3.1 Horizontal cabling / wiring:

Horizontal cable and connecting hardware provide the means of transporting telecommunications signals between the telecommunications outlet / connector in the work area and the horizontal cross-connect in the telecommunications room. These components are the "contents" of the horizontal pathways and spaces. **It is the State of NC minimum standard that the cabling shall be UTP Category 5e with pathway planning for fiber and or copper growth. The State of NC highly recommends researching costs vs. benefits of installing higher Categories (Category 6 & Category 6 Augmented) of Cabling in all new and renovated locations that do not presently have horizontal cabling installed.**

3.2 Telecommunications rooms:

The telecommunications room on each floor is a transition point between the backbone and horizontal distribution pathways. The telecommunications room shall be able to

contain telecommunications equipment, cable terminations, and associated cross-connection wiring. It is here that the logical topology wiring is accomplished. The physical star workstations may be connected in ring or bus topologies in addition to star.

3.3 Backbone wiring:

Backbone wiring is the riser wiring and / or telecommunications room/s interconnecting wiring in multi-story buildings or the main distribution system in a campus environment. It should be fiber optic cable, unless a strong business case can be made for UTP Category 5e or Category 6 for data and UTP Category 3 minimum for analog voice feeder cable.

3.4 Entrance facility:

This is the pathway where a service enters a property or building including the entrance point at the building wall and continuing to the entrance room or space. The demarcation point between the service provider and the user is typically located in the entrance room.

3.5 Campus distribution:

This is the interbuilding connectivity and campus backbone in a complex or multi-building environment.

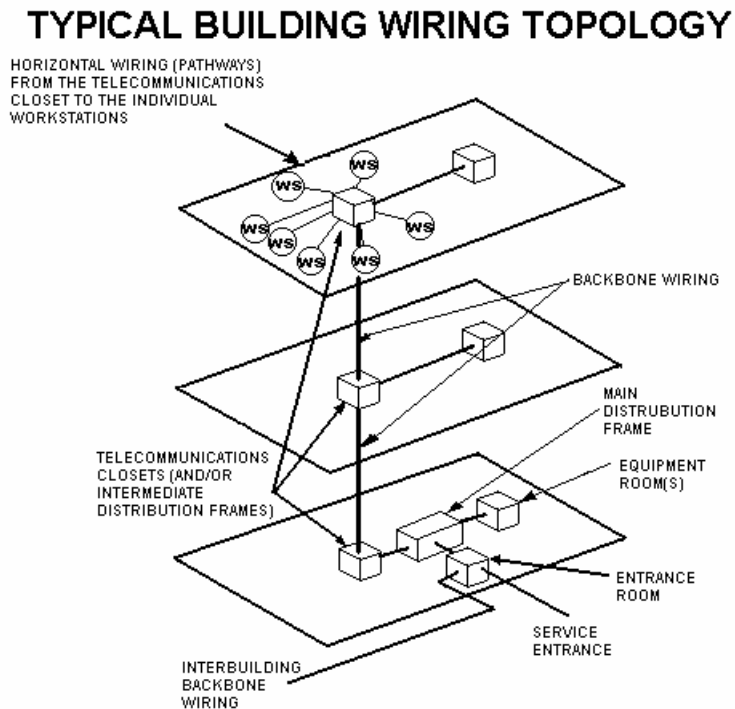


Figure 1 Structured Wiring Diagram

4.0 HORIZONTAL WIRING

4.1 Structure:

The horizontal wiring structure extends from the telecommunications room to the telecommunications outlet. It includes the outlet / connector, the horizontal distribution system cables, the cross-connect in the room and Horizontal Pathways and Spaces. Pathways and spaces are used to distribute and support horizontal cable and

connecting hardware between the work area outlet and the telecommunications room. These pathways are the “container” for the horizontal cabling.

Note: Horizontal cables do not include work area (patch) cables or equipment room (patch) cables. However, the length and type of cable required for connecting telecommunications equipment to the horizontal cabling will significantly affect end-to-end system performance and should be taken into consideration when planning any system.

4.2 Major items:

The major points of the horizontal system are:

- * Horizontal pathways and spaces are generally referred to as “horizontal distribution systems” and consist of structures that conceal, protect, and support horizontal cables between the telecommunications outlet / connector used to connect work area equipment (voice, data, and video) at the work area and horizontal cross-connect in the serving telecommunications room.

Select and design the type and layout of the horizontal distribution systems carefully. After a building is constructed, it may be more difficult to gain access to horizontal cabling. Therefore the skill, effort, and time required to make horizontal cabling changes can be very high. When selecting and designing horizontal distribution systems, it is important to consider the design’s ability to accommodate cabling changes and minimize occupant disruption when horizontal pathways and spaces are accessed.

In addition to providing for current occupant needs, the horizontal distribution system design must facilitate ongoing maintenance of horizontal cabling and accommodate future additions to and changes in cabling, equipment and services.

The pathway design should allow for a minimum of three cables run per individual work area. Although minimally, only two cables are required, the additional pathway capacity is needed to facilitate future additions and changes as the user’s needs evolve.

4.2.1 Conduit Cable Capacity:

The following table provides guidelines used by ANSI / TIA / EIA – 569 for cable fill capacity for conduits ranging from ½-inch trade size to 4-inch trade size that have no more than two 90 degree bends (180 degrees total) and are no longer than 100 feet. The number of cables that can be installed is actually limited by the allowed maximum pulling tensions of the cables.

IMPORTANT: Flexible conduit is not recommended for use in buildings because it tends to creep, shift and damage cable sheaths. Use only in situations where it is the only practical alternative and increase the conduit size by one trade size.

Conduit Inside Diameter (Inches)	Conduit Trade Size (Inches)	Cable Outside Diameter (Inches)									
		0.13	0.18	0.22	0.24*	0.29	0.31	0.37	0.53	0.62	0.70
.629	1/2	1	1	0	0	0	0	0	0	0	0
.826	3/4	6	5	4	3	2	2	1	0	0	0
1.06	1	8	8	7	6	3	3	2	1	0	0
1.37	1-1/4	16	14	12	10	6	4	3	1	1	1
1.61	1-1/2	20	18	16	15	7	6	4	2	1	1
2.08	2	30	26	22	20	14	12	7	4	3	2
2.48	2-1/2	45	40	36	30	17	14	12	6	3	3
3.07	3	70	60	50	40	20	20	17	7	6	6
3.58	3-1/2							12	12	7	6
4.05	4							30	14	12	7

Table of Conduit Capacities for Various Sized UTP Cabling used by ANSI / TIA / EIA-569-A

*** Typical sizes for Cat 5e - UTP Cables**

NOTE: New requirements were added to the National Electrical Code in 2002 for removal of abandoned cables:

645.5 (D) (6)	Information technology equipment rooms
760.3 (A)	Fire alarm systems
770.3 and 770.54 (B)	Fiber optics
800.52 (B)	Communications circuits
820.3 (A) and 820.53 (B) (1)	CATV and radio distribution systems

Avoiding potential sources of electromagnetic interference (e.g., motors and transformers that share distribution space & copiers used in work areas) must be a primary consideration when designing horizontal pathways.

All horizontal pathways that penetrate fire-rated barriers shall be fire stopped in accordance with applicable codes.

When telecommunications horizontal pathways or cabling are placed in a hazardous location, such as an explosive or combustible atmosphere, observe all requirements of the applicable electrical code.

The main types of horizontal pathways are:

Conduit. Cable Tray. Ladder Rack. Under Floor ducts.
Access (raised) floors. J-Hooks. Cellular floors.
Ceiling Zones. Mechanically Fastened Raceways.

Many buildings require a combination of two or more of these systems to meet all distribution needs. For example, an office area in a building may require an under floor or overhead system, while an isolated telecommunications outlet location may best be served by an individual conduit.

Overhead cabling above ceiling tiles shall be attached to an appropriate support system connected to the building structure rather than the ceiling tile grid or hangers. Special consideration shall be given to length of cable span between supports and maximum number of cables in a support for cable Category Compliance. [The maximum unsupported cable span when using Category Compliant hangers (often referred to as J-hooks) for open wire cable systems shall be no more than 5 ft. and the typical number of .25 in. diameter cables supported by either shall not exceed the hanger manufacturer's specifications for Category Compliance. A dual run shall be counted as 2 cables but one dual drop.] For large quantities of cables (50 to 75) that convene at the telecommunications room and other areas, provide sufficient support that is specifically designed to support the required cable weight and volume while maintaining Category Compliance (no more than 12 inches of cable sag between supports). There shall be a minimum of three inches of clearance between the cable support system and the ceiling tile support grid. Plenum rated cable shall be used if the space above the ceiling tile system is an environmental air space.

- * In the "ceiling zones" method of ceiling distribution, divide the usable floor area into zones of 365 square ft. to 900 square ft. each. When convenient, it is preferable that zones be divided by building support columns. Cabling to each zone may be placed within the ceiling plenum area (where permitted by applicable codes) or installed in enclosed conduits or raceways. The pathways should extend from the telecommunications room to the mid-point of the zone. From that point,

the cables (or pathway) should be extended to the top of the utility columns or wall, then down to work area outlet boxes.

- * Horizontal cabling must be designed to accommodate diverse user applications including:
 - Voice Communications
 - Data Communications
 - Local area networks (LANs)

The designer should also consider incorporating other building information systems (e.g., CATV, alarms, security, audio, video, automated building systems and other telecommunications systems) when selecting and designing horizontal cabling. In addition to accommodating existing telecommunications needs, consider accommodating a diversity of applications in order to reduce or even eliminate the need for horizontal cabling changes as user requirements evolve.

- * Star topology - each work area outlet shall be cabled directly to a horizontal cross-connect in the telecommunications room. This does not preclude physical bus and ring topology; this is done in the telecommunications room.

Splices are not permitted for twisted-pair horizontal cabling. Bridged taps (multiple appearances of the same cable pairs at several distribution points) are not permitted in horizontal cabling.

- * Advanced planning considers the use of fiber optic cabling to all training rooms, conference rooms and computer rooms. On a business case basis, pathways of innerduct, raceways and conduit are to be provided to support the use of fiber optic cabling.

- * Cable length maximums are specific to the media itself - e.g. 90 meters (295 feet) for UTP cabling from the horizontal cross-connect to the outlet / connector and 6 meters (20 feet) for patch cords and cross-connect jumpers in the horizontal cross-connect.

In establishing limits on horizontal cable lengths, a 10m (33 ft.) allowance was made for combined length of patch cables and cables used to connect equipment in the work area and telecommunications room. All equipment cables should meet or exceed the same performance requirements as the patch cords.

The 6m (20 ft.) maximum length specified for patch cables does not include additional cable lengths needed to connect to active equipment. For example, if 3m (10 ft.) of cable are used for each work area connection, the 10 m (33 ft.) total allowance provides for up to 7m (23 ft.) of combined length per channel for patch cables and equipment cables in the telecommunications room.

4.3 Outlets and Jacks:

4.3.1 Cable and Jack Specifications:

This suggested configuration would serve most needs. It consists of four pairs (8 wires) of unshielded twisted pair (UTP) for voice and another four pairs for data applications. These cables shall be Category 5e UTP cables as **a minimum standard. The State of NC highly recommends researching costs vs. benefits of installing higher Categories (Category 6 & Category 6 Augmented) of Cabling in all new and renovated locations that do not presently have horizontal cabling installed.** The performance for these cables shall be defined by TIA / EIA 568-B.

All voice and data pairs are terminated in RJ45 wiring configuration. The outlet looks like a regular telephone jack to the casual observer. This jack shall be Category 5e compliant or higher as defined by TIA / EIA-568-B. These jacks shall be wired with the T568A pinout configuration. A faceplate shall be provided.

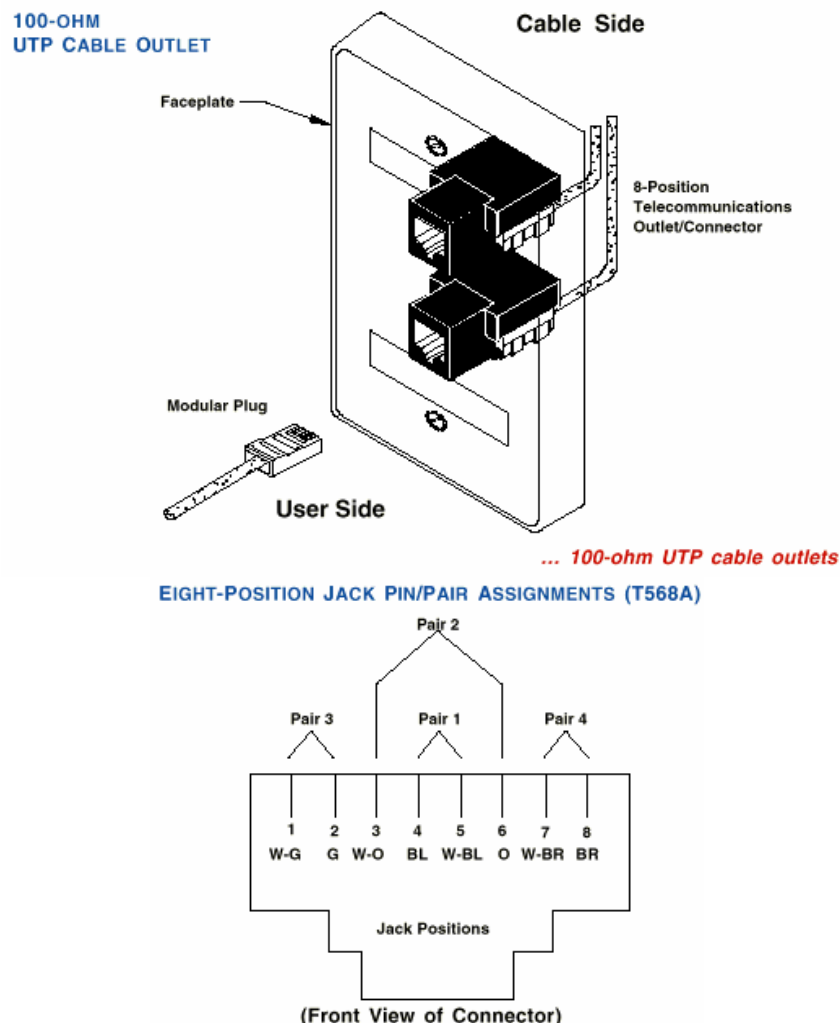


Figure 2 T568A Jack Pinout

HORIZONTAL CABLING SCHEMATIC

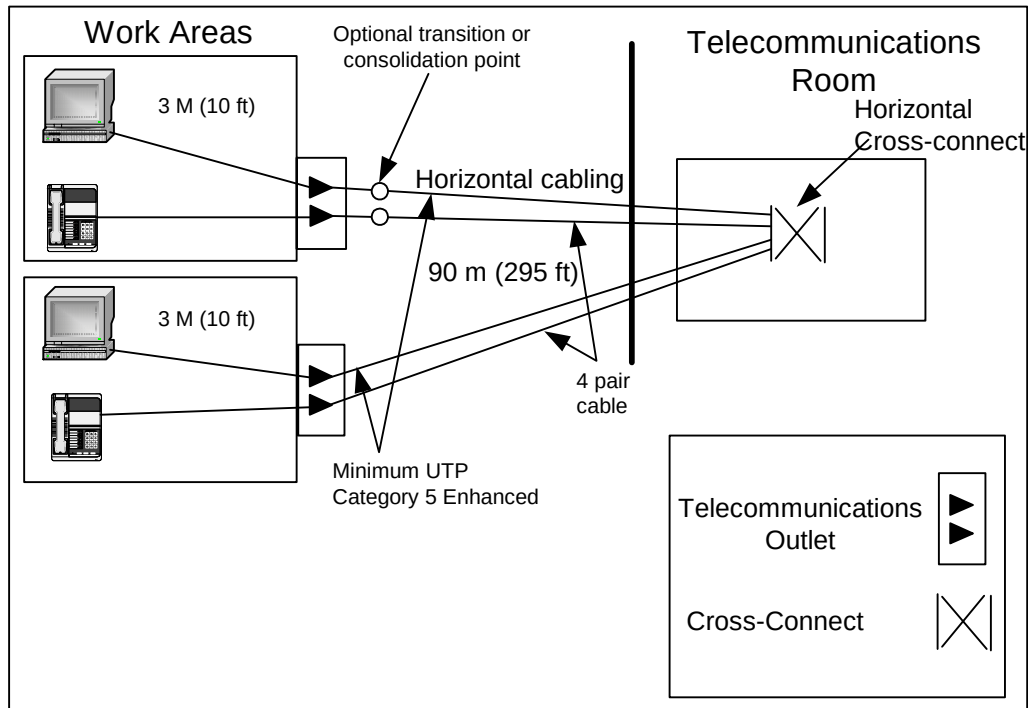


Figure 3 Horizontal Cabling Schematic

4.3.2 Location and Spacing:

Outlets should be located to provide connectivity to every workspace location. If workspace locations have not been determined, then outlets should be provided for every 100 square feet of usable workspace. Each conference room should be provided with at least one outlet. A power failure telephone outlet shall be placed at the location of the main answering position. Consideration should be given to spaces that may be eventually used as work spaces and outlets provided accordingly. Outlets shall be mounted 18" above the finished floor.

4.3.3 Acceptable cables:

Unshielded Twisted Pair - Category 5e, Category 6 (TIA / EIA-568-B) or higher
Unshielded Twisted Pair - TIA / EIA 568-B, -CMR or CMP NEC Rating.

50/125 Micrometers Laser Optimized Class 1a Graded Index - OFNR or OFNP
NEC Rating (Fiber
Distributed Data Interface - FDDI compatible).

62.5/125 Micrometers Class 1a Graded Index - OFNR or OFNP NEC Rating
(Fiber Distributed Data Interface - FDDI compatible).

4.3.4 Electrical Service:

A minimum of three duplex 120 Volt AC power outlets shall be provided for each workspace location or private office and fused at 20 amperes.

5.0 TELECOMMUNICATIONS ROOMS

The telecommunications room shall be located as close as practicable to the center of the area served and preferably in the core area. The telecommunications room space shall be dedicated to the telecommunications function and related support facilities. Telecommunications closet space should not be shared with electrical installations other than those for telecommunications equipment. This document assumes the shared use of the telecommunications needs of all occupants of the area served.

NOTE: All telecommunications backboards shall be void free and fire-retardant or treated on all six sides with at least two coats of fire retardant paint. **If fire retardant paint is used, plywood shall be repainted on all 6 sides at manufacturer specified intervals.**

5.1 Riser Rooms:

In multi-story buildings, rooms shall be centrally located and stacked, when practicable. Rooms are placed directly above each other with riser pathways between them.

5.2 Size:

Equipment rooms and telecommunications rooms must be large enough to house equipment, controllers, equipment racks, fiber optic equipment, and Service Provider lines.

Even if the customer does not anticipate any growth, the equipment room should include adequate space to support equipment changes with minimal disruption. There are likely to be many equipment changes during the useful life of any equipment room.


In addition to space for telecommunications equipment and cabling, an equipment room must include space for any environmental control equipment, power conditioners, and Uninterruptible Power Supply (UPS) systems that will be installed there.

Special consideration to space should be given in the event a Local Area Network (LAN) now exists or will exist in the future. The minimum ceiling height is 8 ft 6 in. There shall be a minimum of one telecommunications room per floor. Additional rooms (one for each area up to 10,000 square feet) should be provided when:

- (1) The floor area to be served exceeds 10,000 square feet, or
- (2) The horizontal distribution distance to the workstation exceeds 90 meters (295 feet).

Based on square footage served, telecommunications rooms shall be minimally sized according to the table below:

<u>Serving Area</u>	<u>Room Size</u>
Square Feet	
10,000	10' x 11'
8,000	9' x 10'
5,000	7' x 10'

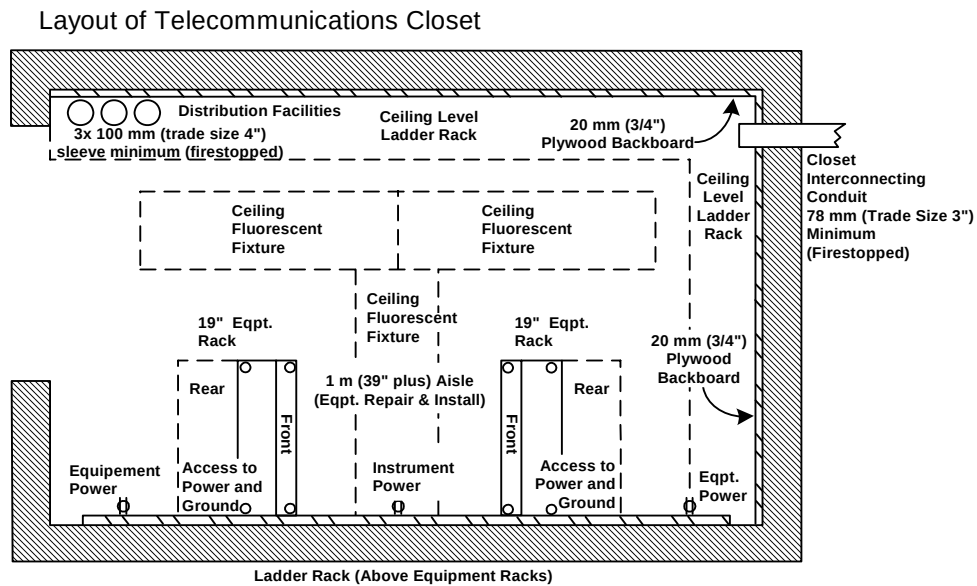

Telecommunications room doors should always swing to the outside!

Figure 4 Typical Telecommunications Room

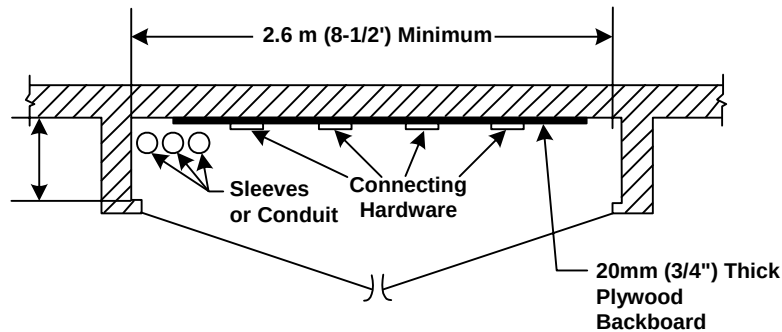


Figure 5 Typical Shallow Telecommunications Closet

5.3 A C Power Outlets:

A minimum of two dedicated 20 A, 120 V AC duplex electrical outlets, each on separate circuits, shall be provided for equipment power. In addition, convenience duplex outlets shall be placed at 6 feet intervals around the perimeter walls, at a height of 6 inches above the floor. If emergency power is available, consideration shall be given to automatic switchover of power. Specific outlets for equipment and convenience along with their locations shall be coordinated with the telecommunications system designer/s.

5.4 Wall Space and Layout:

Wall space should be provided that is adequate for termination of cables and equipment including equipment racks with access to the complete riser cable. Figure 4 and Figure 5 show typical telecommunications room layouts. The preferred equipment rack will be a floor mounted 7' high rack with horizontal supports connected to the wall at the upper 1/3 of the rack with clearance of 36" on all sides unless multiple racks are mounted side by side with cable management adjacent. A single wall mounted equipment rack is acceptable for a small installation where growth is not anticipated.

5.4.1 Equipment Layout within Rack:

Passive equipment (e.g., patch panels) shall be located in top of equipment rack with active equipment (e.g., switches, concentrators, hubs, multiplexers, routers) located in lower section. Any rack-mounted ac power bars should be located in the very bottom of the equipment rack. Equipment racks shall be fitted in front, sides and rear with cable management components such as wireminders of sufficient quantity for a neat and clean installation. Patch cables shall be arranged in a manner that will cause minimal disruption when changes are necessary. Equipment racks shall be mounted so as to leave 36 inches of clearance to wall from any piece of equipment protruding from the front or back of rack.

5.5 Cross Connect Field:

Non IP termination blocks shall be mounted on 4' X 8' sheets of 3/4" fire retardant plywood. The intermediate voice distribution frames located in the telecommunications rooms consist of plywood-mounted, quiet-front Krone type IDC blocks or 110 type cross connect blocks that terminate the interframe backbone and the horizontal distribution system.

Intermediate distribution frame blocks installed in racks should be divided into sections with the top section for fiber and copper patch panels and the bottom section for active electronics. Interframe backbone blocks will always appear closest to the backbone cable. Station blocks that terminate the horizontal distribution system wires should appear farthest from the backbone. All in-use blocks should be clearly labeled. Regardless of the block type used, the number of twists must be maintained all the way to the punch down.

110 type IDC connecting clips should be installed for every installed cable pair.

Patch cable type #110P connecting blocks may be used at some locations and punch down type #110A connecting blocks at other locations depending on frequency of change and expertise of personnel that perform cross connectivity. Access clearance for front and sides of equipment racks or backboard shall be 3 feet beyond any mounted items.

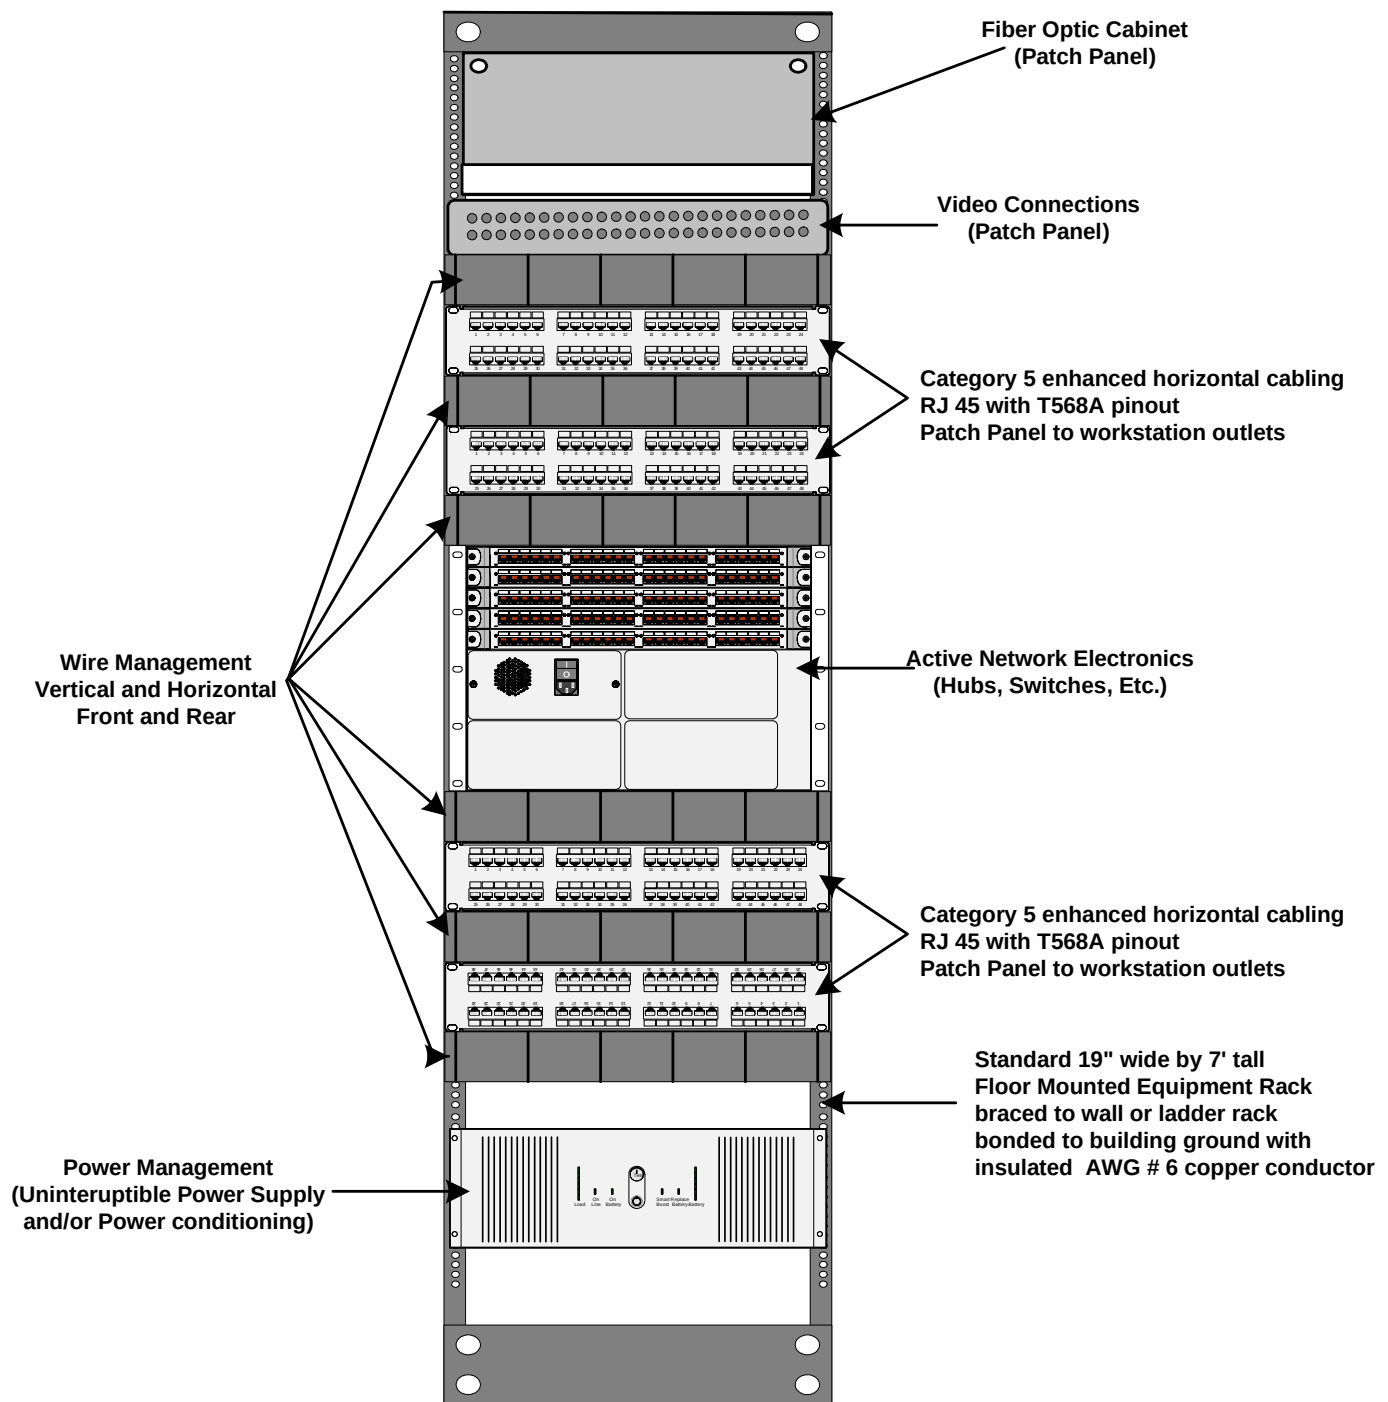


Figure 6 Data Distribution Frame Layouts

6.0 BACKBONE CABLING

6.1 Riser Design:

The riser connects telecommunications rooms with the common equipment providing a high capacity riser cable. Fiber should be used in data backbone and specific voice and video application backbone unless there is a strong business case for not doing so. Risers consist of a minimum of 6-strand multimode fiber optic cable in high-rise buildings and in any other buildings where the distance is greater than 295 feet.

For locations that do not anticipate the use of optical fiber, Unshielded Twisted Pair (UTP) riser cable should be sized to accommodate 50 percent growth over the number of initially installed dual 4 pair workstations. Even if no fiber is installed initially, the pathways of conduit and duct should allow room for the later addition of fiber.

6.2 Acceptable cables:

All Categories of cabling shall meet the TIA / EIA 568-B and 598 standard.

Inside plant fiber cable shall comply with ANSI / ICEA S-83-596.

Outside Plant fiber cable shall comply with ANSI / ICEA S-87-640.

Voice & Data:

Unshielded Twisted Pair – 100 ohm Category 5e Data Grade with transmission characteristics specified to a minimum of 100 MHz, CMR or CMP NEC Rating.

Unshielded Twisted Pair – 100 ohm Category 6 Data Grade with transmission characteristics specified to a minimum of 250 MHz, CMR or CMP NEC Rating.

50/125 μ m Class Ia Graded Index Multimode Optical Fiber, OFNR, OFNP, Outdoor or Indoor / Outdoor (I/O) NEC Rating.

62.5/125 μ m Class Ia Graded Index Multimode Optical Fiber, OFNR, OFNP, Outdoor or Indoor / Outdoor (I/O) NEC Rating.

8.3/125 μ m Class IVa Dispersion-Unshifted Single-mode Optical Fiber, OFNR, OFNP, Outdoor or Indoor / Outdoor (I/O) NEC Rating.

Video:

* RG-11 and RG-6 broadband (75 ohm) Coaxial Cable, CL2 or CL2P NEC Rating

* UTP has proven to be capable of transmitting high quality video signals for certain applications by use of a commercially available video adapter. Products supporting true broadband (multiple channels) color signals on UTP are available. Coaxial Cables and Singlemode Fiber Optic Cables remain the media of choice for long distance video transmission and for backbone video feeder systems.

Note: ITS only recommends the use of polyethylene sheathed or interlocking armored cable for all “Outside Plant” applications.

7.0 ENTRANCE FACILITY

7.1 National Electrical Code Adherence:

All telephone communications circuits shall be installed in accordance with the latest published version of Article 800 of the National Electrical Code.

Exception: The "Protective Devices" requirements of paragraph 800-2 are to apply to all outside circuits of any length whether aerial or underground. All arrestors shall be solid-state type, tested and listed per ANSI/UL 497 1995 or later. They shall be installed on each telephone circuit entering a building as close as practicable to the point of entry.

7.2 Protectors:

All protectors shall be grounded using AWG 12 (minimum) copper wire for single line or double line, AWG 10 for three through six lines, and AWG 6 for seven or more lines. This conductor shall be connected to the building's Grounding Electrode System described by NEC 250-81 in accordance with NEC 800-31 (b) 5. The primary protector shall be 189B1 with AT&T 3C1SC equivalent protector units (solid state type).

7.3 Grounding:

TIA / EIA 607 covers requirements for telecommunications grounding and bonding as a system. The major guidelines are as follows:

- A permanent infrastructure for telecommunications grounding and bonding is specified to be independent of telecommunications cabling.
- Telecommunications bonding connections are always implemented in accessible locations with approved components.
- Minimum #6 AWG insulated copper bonding conductors (Telecommunications Bonding Backbone [TBB]) are installed through every major telecommunications pathway (backbone pathway) and directly bonded to a telecommunications grounding busbar (TGB) in each telecommunications equipment location.
- A Telecommunications Main Grounding Busbar (TMGB) is directly bonded to the electrical service ground. All TBBs end on this busbar.
- Generally, each TBB should be a continuous conductor from the TMGB to the farthest TGB. Intermediate TGBs should be bond connected to the TBB with a short bonding conductor.

The increasing need for the reliable transfer of massive amounts of information creates an environment where electrical protection takes highest priority. The main consideration in developing requirements for grounding, bonding, and electrical protection is safeguarding of personnel, property and equipment from the potential harm created by foreign electrical voltages and currents.

The protection of telecommunications facilities is an essential part of any distribution system. The National Electrical Code defines grounding and bonding parameters for telecommunications from the aspect of human safety. NEC Articles 250 and 800 cover the general requirements for grounding, bonding, and protecting electrical and

telecommunications circuits. NEC requirements are considered the minimum for safeguarding personnel and equipment.

It is the state standard that telecommunications systems be isolated to the building ground. Neutral ground current problems are so severe in some modern buildings that telecommunications systems fail to work. Equipment manufacturers' grounding and bonding instructions shall be closely adhered to.

Multi-line cable with separate shield is to be grounded per "7.2" above, where it enters any building, but by separate conductor. The cable shield is to be removed for a length of at least 12 inches on the equipment side of this ground connection, or non-shielded cable used from this point to the equipment.

The telecommunications equipment is to be Single Point Grounded (SPG). This single point ground consists of bonding together, at one point, the station equipment grounding connection, the green power wire, the inside cable shield (if any), and the station protector grounding conductors.

7.4 Surge Protectors:

The AC power circuit that feeds telecommunications equipment (cabinets, key switches, PCs, any and all peripheral equipment including digital announcers and music on hold devices) shall be provided with a surge protector. No equipment other than related peripherals shall be connected to this circuit.

7.5 Sneak Current Fuses:

Certain station equipment (usually with circuits of 100 OHM or less impedance to ground) may require secondary protection also referred to as "Sneak Current Fuses" to prevent equipment failure, line hazard, and danger to personnel. The vendor providing the devices that require secondary protection shall install secondary protection.

7.6 Entrance Conduit:

Sizes: Entrance conduit size will vary with number of cable pairs entering building, but the absolute minimum shall be two 2-inch conduits. Buildings larger than 10,000 square feet shall have at least three 4-inch conduits. Riser sleeves or conduit shall be at least three inches. (Provisions may be made for non-continuous sleeves for riser rather than conduit). Conduit for horizontal service from floor equipment rooms to jack locations shall be 3/4 inch or greater depending upon expected number of cables and planned growth. Planned capacity should be for 100% redundancy.

Entrance conduit shall extend from entrance (termination) room beyond any paved areas. All exposed portions of "Outside Plant" conduit shall be minimum schedule 80 PVC or rigid steel to a depth of not less than 24-inches below final finished grade.

Location: Elevator shafts shall be excluded for possible locations of any conduit.

7.7 Innerduct:

A sleeved physical channel shall be provided for fiber optic cable unless interlocking armored cable is deployed. This is to be within the conduit system, unless the "innerduct" is plenum rated. Above ceiling innerduct not encased in a conduit must be

UL Approved and bear designations stating so. Innerduct shall contain a pull string if no fiber is pulled at the time of the installation of innerduct.

8.0 CAMPUS DESIGN

This section is intended as a typical campus distribution structure. This type of distribution occurs primarily on state governmental, university and community college campuses, but can be used to interconnect buildings anywhere a number of buildings are functionally collocated with property rights of way.

Figure 7 shows a four building campus. The Service Provider (local telephone company) enters the property and continues cabling to Building A. The SP terminates connections on plywood-mounted 110-type cross connect blocks in the Entrance Facility. This is the demarcation point and the owner / agency is responsible for wiring beyond this point. It is the responsibility of the property owner to provide the pathway from the property line to the entrance facility.

The Main Cross-connect is the focal point for interbuilding communications. There is one Main Cross-connect where the Service Provider and outside facility cabling is terminated. Cables are then distributed to other floors and to other buildings. The Main Cross-connect should be centrally located.

A campus distribution system can be viewed as a common communications network, but each building should be treated individually for basic wiring considerations of:

- Bonding
- Grounding
- Electrical Protection
- Building codes and regulations
- Fire stopping.

Interbuilding cables should consist of optical glass fiber of not less than twelve (12) multimode fibers plus six (6) single mode fibers. Fiber cables should be in innerduct inside conduit.

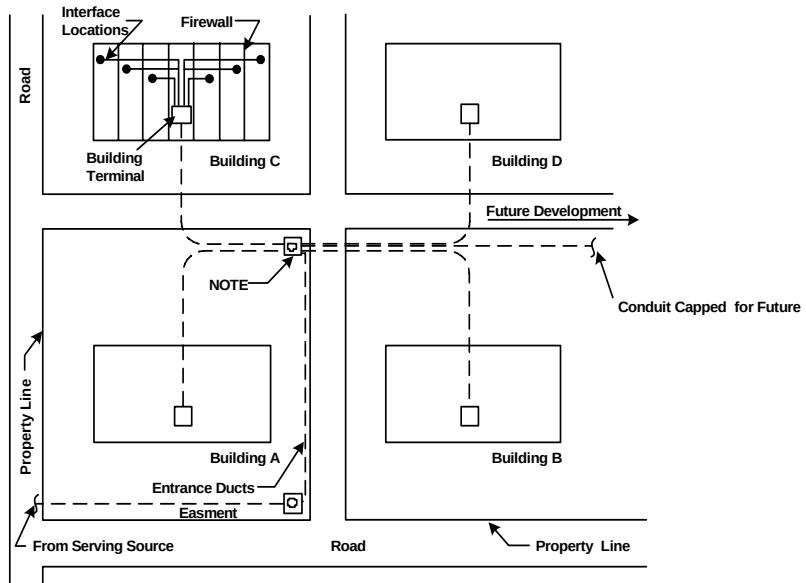



Figure 7 Typical Campus Wiring System

9.0 HANDICAP AND OTHER SPECIAL REQUIREMENTS

9.1 Handicap Requirements:

Compliance with The Americans With Disabilities Act (ADA) (36CFR Part 1191) shall be maintained at all times. This act specifies text control telephones and volume control telephones be provided along with signage wherever banks of pay phones are installed. It also details mounting heights and clearances for telephones.

Allowed Dimensions for Side Reach Telephones

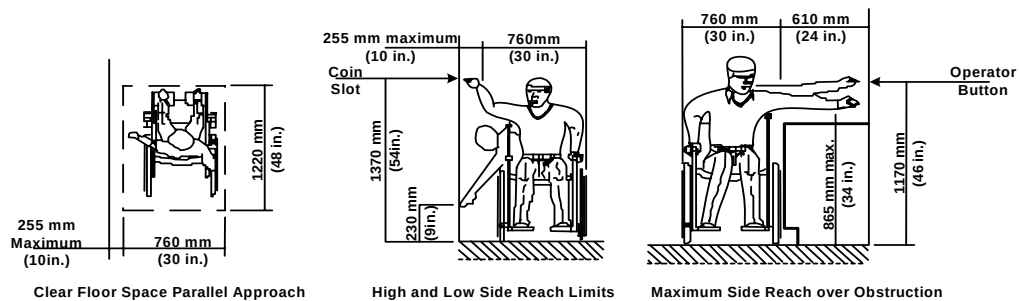

NOTE:

The minimum height for all electrical and communications systems receptacles on walls (i.e., outlets, and jacks) must be 380 mm (15 in.) above finished floor.

Figure 8 ADA Mounting Heights & Clearances For Side Reach

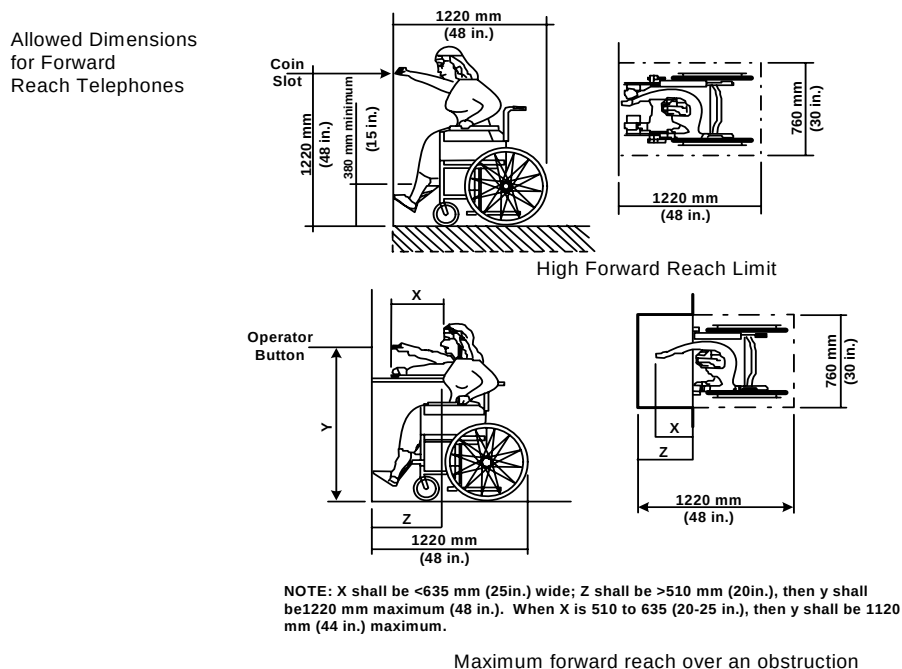


Figure 9 ADA Mounting Heights & Clearances For Forward Reach

All "banks" of public telephones shall have at least one telephone, which can be used by physically disabled, including those in wheel chairs and those with hearing and sight disabilities. The following are minimum requirements:

A clear floor or ground space at least 30" by 48" that allows either a forward or parallel approach by a person using a wheelchair shall be provided at telephones. Bases, enclosures, and fixed seats shall not impede approaches to telephones by people who use wheelchairs. The highest operable mechanism shall be placed no more than 48 inches above the floor for forward reach telephones and 54 inches above the floor for side reach telephones. If side reach occurs over an obstruction 24 inches wide and 34 inches high, the maximum height allowed is 46 inches.

The telephone shall be hearing aid compatible with volume control capable of a minimum of 12dbA and a maximum of 18dbA above normal for the handset with instructions for use. If an automatic reset is provided then 18dbA may be exceeded.

Text telephones used with a pay telephone shall be permanently affixed within, or adjacent to, the telephone enclosure. If an acoustic coupler is used, the telephone cord shall be sufficiently long to allow connection of the text telephone and the telephone receiver.

Pay telephones designed to accommodate a portable text telephone shall be equipped with a shelf and an electrical outlet within or adjacent to the telephone enclosure. The telephone handset shall be capable of being placed flush on the surface of the shelf. The shelf shall be capable of accommodating a text telephone and shall have 6" minimum vertical clearance in the area where the text telephone is to be placed.

The telephone shall be equipped for those with sight disabilities with visual and tactile instructions for use. Large tactile letters shall be used for instructions. On every floor where telephones are installed, at least one should be placed so that the dial and handset are no more than 4 feet above the floor, equipped for those with hearing and sight disabilities and so identified with visual and tactile instructions for use.

Controls and operating mechanisms shall be operable by a force of five pounds or less; operation shall not require the use of a fine grasp, tight pinching motion or a turning, wrist-twisting motion for activation.

9.2 Elevator Requirements:

Emergency two-way communication systems between the elevator and a point outside the hoist way shall be provided. The highest operable part of a two-way communication system shall be a maximum of 48" from the floor of the car. If the system uses a handset then the length of the cord from the panel to the handset shall be at least 29". The emergency intercommunication system shall not require voice communication (e.g., autodial to enunciator with location identification).

9.2.1 Elevator Telephone:

A single line wall telephone set shall be installed in each elevator in a telephone box supplied by the company installing the elevator.

9.2.2 Elevator Wiring:

The telephone for each elevator shall be wired so it is independent of the telephone system in the rest of the building. A separate line is required for each elevator.

9.2.3 Dial Tone:

The telephone system in each elevator shall have dial tone in order to pass inspection.

9.2.4 Elevator Conduit:

A three-quarter-inch conduit should be placed between the elevator control room and the nearest telecommunications room.

9.2.5 Backboard:

A one-half inch backboard should be glued to the inside rear wall of the telephone box in the elevator.

9.3 Code Compliance:

All wiring shall comply with Article 800 of the National Electrical Code, the American National Standards Institute and the National Electric Safety Code (NESC) and shall be subject to acceptance tests as described in FCC Rules and Regulations, Title 47, Section 28.215, Chapter 1, Part 68. The primary application of these guidelines for communications is directed to (a) protective devices and methods for "exposed" cable and wiring, (b) separation of power circuits, and (c) fire stopping and special fire resistant and low-smoke producing cable in specified environments. All new cable and wire installed in air plenums and ducts shall be flame resistant and have low smoke properties in accordance with Article 800-3 (d) of the *latest published version of the National Electrical Code and shall be so classified by Underwriters Laboratories, Inc. All cable installed in steam tunnels must be able to withstand temperatures of 125 degrees centigrade.

* The NEC is revised every three years.

10.0 ADMINISTRATION

- TIA / EIA 606 Administration Standard for the Telecommunications Infrastructure of Commercial Buildings is incorporated by reference. Compliance shall be maintained.
- Each pathway (conduit, tray, raceway, etc.) that conveys telecommunications media from space to space shall be given a unique identifier and labeled at each end-point.
- Each telecommunications space (equipment room, telecommunications room, work area, entrance facility, manhole and handhole) shall be uniquely identified and labeled.
- Each cable shall be uniquely identified and labeled at each end.
- Each cable record must indicate the cable type by manufacturer and manufacturer's designation, and document every pair/conductor in the cable. Cable identifier must be linked to all pathways in which it runs.
- Each piece of termination hardware such as a patch panel or wiring block shall be uniquely named and labeled.
- Termination position on cross-connect shall be identified by type, the pair / conductor terminated and a user code.

10.2 Labeling:

Each work area shall be labeled with a unique identifying number. A consistent labeling and numbering scheme shall be used. The labeling shall be clearly legible on the outlet face and the termination end. The numbering plan shall identify the source and destination of the cable for horizontal runs.

A sample numbering plan is: 208A-A1/241B

Where 208 is the telecommunications room #:

"A" is the patch panel identification,

"A1" is the "A" Block and the first position,

"241" is the workstation room #,

And "B" is the workspace of the user in room 241.

Horizontal cable shall be labeled at the workstation end and the cross-connect end. Backbone cables (whether riser or horizontal) shall have an identifying number that is labeled at each end. Labels shall be the same color on each end. Performance documentation must use the same labeling scheme.

10.3 Cable Tracking:

To support future expansion, reconfiguration and maintenance, complete records of all system characteristics should be developed and maintained. On each element in the route, identification labels should be completed and attached. Labels should meet the requirements of UL 969 Standard for Marking and Labeling Systems. A Final Report should record system configuration, unique identifier, fiber labels, pathways and "as built" details. The mandatory elements of Figure 10 must all be included. Loss measurements and OTDR traces should also be included with the records.

As a part of any cable installation, records of the connections are required. Changes to wiring should be maintained and accurate records made available at all times. A physical inventory should be performed on a periodic basis.

Tracking can be done manually, with a computer-based system or both. It is recommended that any installation having 200 or more devices (telephones, PCs, terminals, printers, LAN devices, plotters, etc.) pursue a computer-based system. There are reasonably priced systems available that can be implemented compliant to the TIA / EIA-606 standard this document references.

For major renovations or extensive additions, records are required. Existing buildings shall have records modified as moves, adds and changes (MACs) are done in the building. Work orders for wiring changes should be retained with other records for backup and research reasons.

10.4 Color Coding:

<u>TERMINATION TYPE</u>	<u>COLOR</u>	<u>COMMENTS</u>
Demarcation Point	Orange	Central Office Terminations
Network Connections	Green	Network connections or auxiliary circuits
Common Equipment, PBX, host, LANs, Muxes	Purple	Used for all major switching & data terminations
1st Level Backbone	White	Main cross-connect to
2nd Level Backbone	Gray	Intermediate cross-connect Intermediate cross-connect to telecommunications room
Station	Blue	Horizontal cable terminations
Interbuilding	Brown	Campus cable terminations
Key systems	Red	Key Telephone Systems
Miscellaneous	Yellow	Auxiliary, maintenance alarms, security

10.5 Records:

Figure 10 shows a summary of required records and linkages. Figures 11 - 14 are examples of what results from these requirements. Following these guidelines will provide detailed information that can save many labor hours in trouble shooting and planning.

	RECORD	REQUIRED INFORMATION	REQUIRED LINKAGES
PATHWAYS & SPACES	PATHWAY	Pathway identifier Pathway type Pathway fill Pathway loading	Cable records Space records Pathway records Grounding records
	SPACE	Space identifier Space type	Pathway records Cable records Grounding records
WIRING	CABLE	Cable identifier Cable type Unterminated. Pair / conductor numbers. Damaged pair / conductor numbers. Available pair/cond. numbers.	Termination position records Splice records Pathway records Grounding records
	TERMINATION HARDWARE	Term. hardware identifier Term. hardware type Damaged position nos.	Termination position records Space Records Grounding records
	TERMINATION POSITION	Term. hardware identifier Term. position type User code Cable pair/cond. nos.	Cable records Other term. position records Termination hardware records Space records
	SPLICE	Splice identifier Splice type	Cable records Space records
GROUNDING BONDING	TMGB	TMGB identifier Busbar type Grounding conductor identifier Resistance to earth Date measurement taken	Bonding conductor records Space records
	BONDING CONDUCTOR	Bonding conductor identifier Conductor type Busbar identifier	Grounding busbar records pathway records
	Telecommunications Grounding Bar	Busbar identifier Busbar type	Bonding conductor records Space records

Figure 10 Summary of Record Elements

	SAMPLE DATA
REQUIRED INFORMATION	
Pathway identifier	CD34
Pathway type	2 in. EMT
Pathway fill	20%
Pathway loading	n/a
REQUIRED LINKAGES	
Cable records	C0001, C0002
Space record (end 1)	D306
Space record (end 2)	3A
Space records (access)	
Pathway records (other)	n/a
Grounding record	n/a
OPTIONAL INFORMATION	
Pathway length	132 ft
Pathway max. fill	40%
Pathway max. load	n/a
Pathway condition	ok
Pathway usage	horizontal distribution
Number of bends	2
Drawing number	C3
UPC	n/a
Misc. information	
OTHER LINKAGES	
Other record 1	B35
Other record 2	

Figure 11 Example of a Single Pathway Record for a conduit

	SAMPLE DATA
REQUIRED INFORMATION	
Space Identifier	3A
Space type	TC
REQUIRED LINKAGES	
Pathway Records	CD34, CT64, SL02-05, CD02
Cable records	C0001, C0011, CB02
Grounding record	TGB35
OPTIONAL INFORMATION	
Space size	10 ft x 11 ft
Space locations	3-A4
Area serviced	Q-4
Door lock key number	1425
Misc. Information	
OTHER LINKAGES	
Other record 1	E34
Other record 2	AC304
Other record 3	AU1
Other record 4	

Figure 12 Example of a Single Space Record for a telecommunications closet

	SAMPLE DATA
REQUIRED INFORMATION	
Space identifier	D306
Space type	W A
REQUIRED LINKAGES	
Pathway records	CD34
Cable records	C0001
Grounding record	n/a
OPTIONAL INFORMATION	
Space size	10 ft x 12 ft
Space location	n/a
Area served	n/a
Door lock key number	n/a
Misc. Information	
OTHER LINKAGES	
Other record 1	PC569
Other record 2	TR3
Other record 3	Smith, John
Other record 4	

Figure 13 Example of a Space Record for a work area

	SAMPLE DATA	
REQUIRED INFORMATION		
Cable identifier	C0011	
Cable type	4-pr. UTP, EIA-568A spec.	
Unterminated pair conductor numbers	0	
REQUIRED LINKAGES		
	End 1	End 2
Pr 1-4, Term. pos. record	J00011	3A-C17-005
Splice records	n/a	
Pathway records	CT64	
Grounding record	n/a	
OPTIONAL INFORMATION		
Cable length	165 ft	
UPC	n/a	
Ownership	n/a	
Misc. information		
OTHER LINKAGES		
Other record 1		

Figure 14 Example of a Cable Record for a horizontal UTP cable

11.0 TESTING:

All test data shall be documented and provided to the purchasing agency at the time of acceptance.

11.1 Multipair UTP Feeder Testing:

All cable pairs shall be tested for the following conditions:

1. Polarity
2. Reversal of pairs
3. Wire transpositions
4. Continuity
5. Opens
6. Shorts

11.2 UTP Category 5e and Category 6 Testing Parameters

The current field acceptance test parameters for twisted-pair cabling are:

- Wire Map (continuity)
- Insertion Loss
- Length
- NEXT loss, pair-to-pair, measured from local end
- NEXT loss, pair-to-pair, measured from far-end
- NEXT loss, power sum, measured from local end
- NEXT loss, power sum, measured from far-end
- ELFEXT, pair-to-pair
- ELFEXT, power sum
- Return loss, measured from local end
- Return loss, measured from far-end
- Propagation delay
- Delay skew
- ACR
- Power Sum (PSACR).

NOTE: The above parameters will also apply to Class D and higher as specified in ISO / IEC 11801.

11.3 Fiber Optic Testing:

SYSTEM TESTING

Optical fiber splices, fusion or mechanical, shall not exceed a maximum optical attenuation of 0.3 dB when measured in accordance with ANSI / EIA / TIA- 455-34, Method A (factory testing) or ANSI / EIA / TIA-455-59 (field testing).

Optical fiber splices, fusion or mechanical, shall have a minimum return loss of 20 dB for multimode, 26 dB for singlemode, when measured in accordance with ANSI / EIA / TIA-455-107. The minimum singlemode return loss for broadband analog video (CATV) applications is 55dB.

Upon completion of the passive optical cable system, the system must be tested to ensure compliance with the design and link loss specifications.

The single most important test is end-to-end attenuation test that measures the optical power loss between cable termination points. The attenuation of a system at one wavelength is not necessarily related to the attenuation at the other, except for short links such as horizontal cabling. The best way to verify the cabling meets the loss limit is to measure each segment between patch panels. Because of the stress and bending that cables undergo during installation, measurement of the attenuation of each link with connectors in place is required after installation.

The tests include:

Power meter tests - For building risers, power meter tests are required. Disregard OTDR testing for runs less than 2 km.

Testing of End-to-End Attenuation on each fiber span at both operational wavelengths:

- 850 / 1310 nm for multimode fiber
- 1550 nm for single mode fiber

Testing in one direction is required. Test results shall be retained for inclusion into the documentation package. Link attenuation does not include any active devices or passive devices other than cable, connectors and splices (e.g., link attenuation does not include such devices as optical bypass switches, couplers, repeaters, or optical amplifiers.

Connector loss readings of each mated connector should be recorded using an OTDR at 850 nm and 1310 nm in one direction.

Optical Time Domain Reflectometer (OTDR) Signature Traces of each terminated fiber should be recorded at 850 nm and 1310 nm for fiber continuity purposes. OTDR testing is mandatory for runs longer than 2 KM.


A Final Report shall be compiled that records system configuration, fiber labels, cable routes and "as built" details. Loss measurements with calibrated light source and power meter shall be included. OTDR traces shall also be included when requested in advance.

Leave the jumpers attached to the optical source and optical power meter.

Disconnect the two jumpers at the adapter.

Attach the optical source/Test Jumper 1 to one end of the system fiber to be tested.

Attach the optical power meter/Test Jumper 2 to the other end of the system fiber.

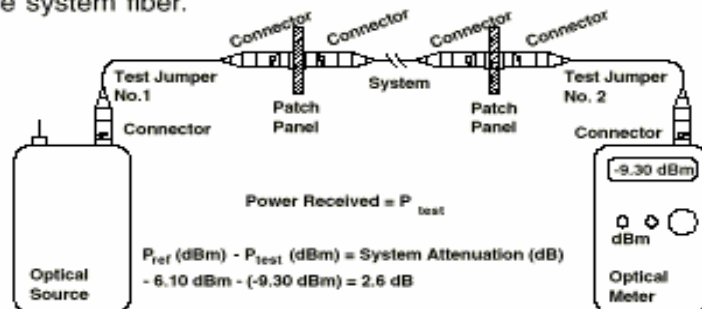

Record the test power (P_{test}).

Subtract the test power (P_{test}) from the reference power (P_{ref}) recorded in Stage 1 to determine the end-to-end attenuation:

$$\text{Attenuation (dB)} = P_{ref} - P_{test}$$

Figure 15 Fiber Link Test Setup

GLOSSARY

ADMINISTRATION - The process of documenting the initial wiring and management of the wiring system after the initial installation. It includes two major components: a standard labeling system and a records system.

AMERICAN WIRE GAGE (AWG) - An American industrial standard for measuring the diameter of copper, aluminum and other conductors; e.g. AWG #22 is a 0.64 millimeter (0.0253 inches) diameter solid conductor and AWG #24 is a 0.5 millimeter (0.0201 inches) diameter solid conductor.

ANSI - American National Standards Institute.

BUILDING MAIN DISTRIBUTION FRAME (MDF) – Old term removed from standards language but left in this document for reference. The interface between the public network and/or the interbuilding backbone, and the interframe backbone.

The MDF is usually in the Entrance Room (ER) or Main Telecommunications Room (MTR).

EIA - Electronics Industries Alliance.

ENTRANCE FACILITY (EF) - Facility where outside circuits/wiring enter a building through weatherproof sleeves and are terminated on blocks providing electronic protection to guard against damage from electrical disturbances such as lightning. In a single building, this is the point of demarcation between the serving telephone utility and the user.

EQUIPMENT ROOM - An area within a building where major components of large telecommunications systems (PBX's, data switches and communications processors) are housed. Equipment rooms are often distinct from telecommunications closets due to the size and quantity of the equipment they contain.

HORIZONTAL DISTRIBUTION SYSTEM (HDS) - The wiring that connects the intermediate distribution frame in the telecommunications closet to the telecommunications outlet. Horizontal distribution cabling is commonly run through the space provided by drop-tile ceilings or routed through ducts in floors and walls.

IEEE – The Institute of Electrical and Electronics Engineers, Inc.

IEEE 10 Gb/s Ethernet over copper – Category 6e / Class e Cabling – Only ratified by IEEE at the time of publication of this document. Category 6e / class e standards describe a new performance range for unshielded and screened twisted-pair cabling. Category 6 / class e is intended to specify the best performance that UTP and STP cabling solutions can be designed to deliver. Category 6 / class e is specified in the frequency range of at least 1 - 500 MHz. For Category 6 / class e, the 8-position modular jack interface will be mandatory at the work area. Category 6 / class e will be backward compatible which means that applications running on lower categories / classes will also be supported. If different category / class components are to be mixed with Category 6 / class E components, the combination shall meet the transmission requirements of the lowest performing category / class component. TIA, CENELEC, ISO, and others have collaborated closely on the development of these standards and their requirements are very much in harmony.

INTERBUILDING BACKBONE - The transmission facilities that connect the campus/complex main distribution frame to the building main distribution frames of each building in the complex. Includes multi-agency metropolitan areas with state right of way.

INTERFRAME BACKBONE - The transmission facilities that originate from the building main distribution frame and are vertically or horizontally distributed to each intermediate distribution frame in the building.

INTERMEDIATE CROSS CONNECT - Typically the equipment used to link the backbone and horizontal wiring systems. The intermediate cross connect is usually located in a telecommunications closet.

LINKAGE - A connection between a record and an identifier or between records.

INTERMEDIATE DISTRIBUTION FRAME (IDF) – Old term removed from standards language left in this document for reference. Replaced by Auxiliary Telecommunications Room. The cross connect between the interframe backbone (IFB) and the horizontal distribution system (HDS). The IDF may also serve as a connection point for per-floor Local Area Networking equipment. The IDF is normally in the Auxiliary Telecommunications Room (ATR).

MAIN CROSS CONNECT - Typically the equipment used to link the interbuilding and intrabuilding wiring systems. The main cross connect is usually located in the building entrance facility.

NETWORK INTERFACE (NI) - Contains the demarcation point between outside provider networks and the campus/complex or building distribution. Includes carrier test, loop back, and disconnect capability.

MEGAHERTZ (MHz) - Unit of frequency equal to one million cycles per second.

NEC - National Electrical Code.

NEXT - Near End Cross Talk - Signal distortion caused by the coupling of an outgoing signal at the originating end of a circuit with the incoming signal being received from the other end of the circuit

NFPA - National Fire Protection Association.

OSHA - Occupational Safety and Health Administration.

PATCH CORD - A length of wire, or fiber cable, with connectors on each end used to join telecommunications circuits.

PATHWAY - A raceway, sleeve, or exposed location for the placing of telecommunications cable.

TELECOMMUNICATIONS ROOM (TR) - The space in a building designed to provide a secure, suitable environment for the installation of cable, telecommunications equipment, and termination and administration systems. Telecommunications rooms are the points where the backbone and horizontal distribution facilities intersect. They are floor-serving rooms whose function is to terminate and connect the backbone cable system to the horizontal cable system and to house electronics that assist in the distribution of information to that floor.

TELECOMMUNICATIONS INFRASTRUCTURE - The components (telecommunications spaces, cable pathways, grounding, wiring and termination hardware) that together provide the basic support for the distribution of all telecommunications information.

TELECOMMUNICATIONS MAIN GROUNDING BUSBAR (TMGB) - Primary grounding for the entire telecommunications in a building or structure.

TELECOMMUNICATIONS GROUNDING BUSBAR (TGB) - Auxiliary grounding for the telecommunications in a satellite telecommunications closet and tying into the telecommunications bonding backbone.

TELECOMMUNICATIONS BONDING BACKBONE (TBB) - A #6 AWG or larger insulated bonding conductor that provides direct bonding between different locations in a building.

TIA - Telecommunications Industries Association.

UNSHIELDED TWISTED PAIR - (UTP) wiring consisting of two insulated wires twisted around each other to reduce induction, thus interference, from one wire to the other. Twisted pair wire comes in bundles with varying numbers of pairs of wires, from two pair (four wires) to many thousands of pairs. UTP wiring is used to wire voice and data networks within buildings because it is relatively easy to install.

STAR - A network topology in which each telecommunications outlet is connected only to a distribution frame by a point-to-point link and connections between distributions frames are by point-to-point links.

TELECOMMUNICATIONS OUTLET (TO) - The interface between the building network (horizontal distribution system) and the work area connection to the user's equipment (phone and/or terminal device).

WORK AREA CONNECTION - The interface between the outlet and the user/terminal equipment. Includes media converters and media adapters, such as baluns and / or patch cords.

APPENDIX A:

Recommended Cable Specifications

This guideline recognizes the following type cables:

Fiber optic Multimode - Riser, Inter-building applications, and horizontal pathways

Fiber optic Singlemode - Inter-building applications, video applications

Unshielded Twisted Pair (UTP) - Category 5e, Category 6 and above (TIA / EIA 568-B)
-Horizontal Distribution

Copper Data Cable Specification

The standards recognizing the data handling characteristics of all twisted pair cable and connectors are the ANSI / TIA / EIA-568-B. Although other levels are specified in these standards, this specific guidelines document standardizes on a minimum standard of Category 5e for all voice and data telecommunications UTP horizontal wiring. Category 5e cable is intended for LAN speeds at 100 Megabits per second at a frequency up to 100 MHz. Category 6 cable is intended for LAN speeds at 1000 Megabits (1 Gigabit) per second at a frequency up to 250 MHz. Category 6 augmented cable is intended for LAN speeds at 10 Gigabits per second at a frequency up to 625 MHz.

Note: ITS only recommends the use of polyethylene sheathed or interlocking armored cable for all “Outside Plant” applications.

Multimode Fiber Specification

Fiber type: 50/125 micron Laser Optimized Class 1a Graded Index Multimode, FDDI Compliant

Cladding Diameter:	125 Microns
Core Eccentricity:	7.5% maximum (1.5% typical)
Numerical aperture:	.275 plus or minus .015
Attenuation:	3.50 dB/km @ 850 NM 1.50 dB/km @ 1300 NM
Bandwidth:	500 MHz at 850 NM 500 MHz @ 1300 NM
Fiber connectors: SC type	.75 dB maximum insertion loss
Cable bend radius:	10 times diameter during installation

Fiber type: 62.5/125 micron Class 1a Graded Index Multimode, FDDI Compliant

Cladding Diameter:	125 Microns
Core Eccentricity:	7.5% maximum (1.5% typical)
Numerical aperture:	.275 plus or minus .015
Attenuation:	3.50 dB/km @ 850 NM 1.50 dB/km @ 1300 NM
Bandwidth:	160 MHz at 850 NM 500 MHz @ 1300 NM
Fiber connectors: SC type	.75 dB maximum insertion loss
Cable bend radius:	10 times diameter during installation

Single Mode Fiber Specifications

Fiber type: 8.3 Micron Class 1a Dispersion-Unshifted Singlemode Optical Fibers

Cladding diameter:	125 Microns
Attenuation:	0.5 dB/km @ 1310 NM 0.5 dB/km @ 1550 NM

Zero dispersion wavelength 1300 -1320 NM


UL Ratings:	OFNR for riser usage OFNP for Plenum usage
Cable bend radius:	10 times diameter during installation

APPENDIX B:


Recommended Connector Specifications

Using Standard Connectors	The 568SC connector is recommended throughout the optical fiber network. If the optoelectronics require other connectors, jumpers can act as a transition between connectors in a system and connectors in the electronics.
Migration Path for ST Compatible Users	Because of the large number of users with an installed base of ST-compatible connectors, the ANSI / TIA / EIA-568-A specification previously recognized a number of viable options for these users. The options are: • Remain with ST-compatible simplex connectors for both future and existing networks. • Switch to a duplex ST-compatible interface which will allow the user to re-use existing connectors and adapters (see the illustrations below). • Retrofit existing networks by using a hybrid adapter of 568SC to ST compatible. • Switch to the 568SC interface for both future and/or existing networks.

THE 568SC INTERFACE

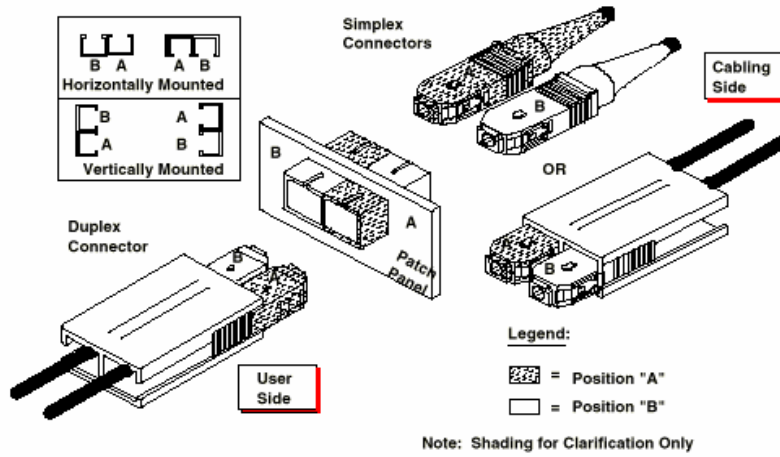

DUPLEX ST-COMPATIBLE INTERFACE

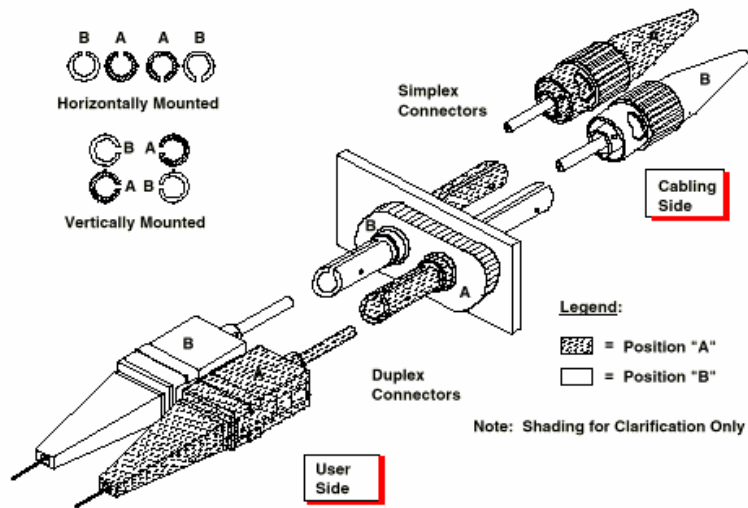

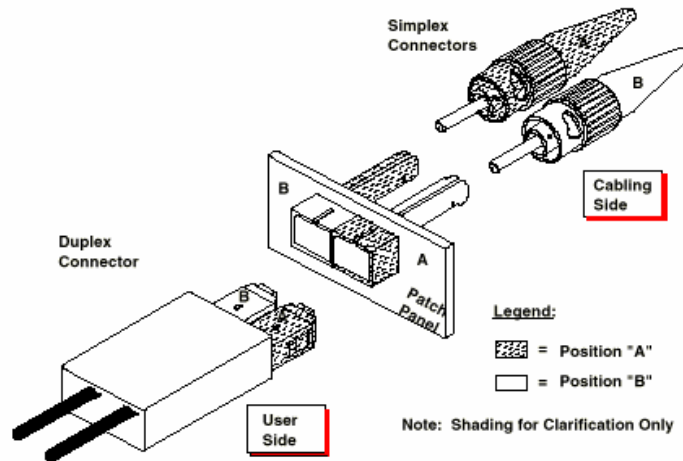


Figure 17 Fiber Connector Types

REFERENCES – The State of North Carolina expects and enforces strict adherence to the latest published versions of the codes and standards referenced on page 45.

Americans with Disabilities Act (ADA) Accessibility Guidelines for Buildings and Facilities; Final Guidelines (July 1991) – 36 CFR Part 1191

Measurement of Optical Power Loss of Installed Single-Mode Fiber Cable Plant – TIA / EIA-526 -7 (OFSTP-7)

Optical Power Loss Measurements of Installed Multimode Fiber Cable Plant – TIA / EIA-526 -14 (OFSTP-14A)

Commercial Building Telecommunications Wiring Standard – TIA / EIA-568 - B.1

Commercial Building Telecommunications Wiring Standard – TIA / EIA-568 - B.2

Commercial Building Telecommunications Wiring Standard – TIA / EIA-568 - B.3

Telecommunications Pathways and Spaces – TIA / EIA - 569

Residential Telecommunications Cabling Standard – TIA / EIA - 570

Optical Fiber Cable Color Coding – TIA / EIA - 598

Administration Standard for the Telecommunications Infrastructure of Commercial Buildings – ANSI / TIA / EIA-606

Commercial Building Grounding and Bonding Requirements for Telecommunications – TIA / EIA - 607

Customer-Owned Outside Plant Telecommunications Standard – TIA / EIA -758

Detail Specification for 62.5- μ m Core Diameter / 125- μ m Class 1a Multimode Graded Index Optical Waveguide Fibers – TIA / EIA - 492AAAA

Generic Requirements for Optical Fiber and Optical Fiber Cable – Bellcore TR-TSY-000020

National Electrical Code (NEC) Articles 600, 700 & 800

National Fire Protection Association (NFPA) NFPA - 71, - 72, - 75, - 780.

BICSI - Telecommunications Distribution Methods Manual (Newest Edition)
Building Industry Consulting Service International

BICSI - Customer-Owned Outside Plant Design Manual (Newest Edition)
Building Industry Consulting Service International

Customer –Owned Outside Plant Telecommunications Cabling Standard TIA / EIA –758 - 1

SECTION 27 1300
COMMUNICATIONS BACKBONE CABLING

PART 1 - GENERAL

1.1 RELATED DOCUMENTS

- A. Drawings and general provisions of the Contract, including General and Supplementary Conditions and other Specification Sections, apply to this Section.

1.2 SUMMARY

- A. Section Includes:
 - 1. Pathways.
 - 2. UTP cable.
 - 3. 62.5/125-micrometer, optical fiber cabling.
 - 4. Cable connecting hardware, patch panels, and cross-connects.
 - 5. Cabling identification products.

1.3 DEFINITIONS

- A. BICSI: Building Industry Consulting Service International.
- B. Cross-Connect: A facility enabling the termination of cable elements and their interconnection or cross-connection.
- C. EMI: Electromagnetic interference.
- D. IDC: Insulation displacement connector.
- E. LAN: Local area network.
- F. RCDD: Registered Communications Distribution Designer.
- G. UTP: Unshielded twisted pair.

1.4 BACKBONE CABLING DESCRIPTION

- A. Backbone cabling system shall provide interconnections between communications equipment rooms, main terminal space, and entrance facilities in the telecommunications cabling system structure. Cabling system consists of backbone cables, intermediate and main cross-connects, mechanical terminations, and patch cords or jumpers used for backbone-to-backbone cross-connection.
- B. Backbone cabling cross-connects may be located in communications equipment rooms or at entrance facilities. Bridged taps and splitters shall not be used as part of backbone cabling.

1.5 PERFORMANCE REQUIREMENTS

- A. General Performance: Backbone cabling system shall comply with transmission standards in TIA/EIA-568-B.1, when tested according to test procedures of this standard.

1.6 SUBMITTALS

- A. Product Data: For each type of product indicated.
- B. Qualification Data: For Installer, qualified layout technician, installation supervisor, and field inspector.
- C. Source quality-control reports.
- D. Field quality-control reports.
- E. Maintenance Data: For splices and connectors to include in maintenance manuals.

1.7 QUALITY ASSURANCE

- A. Installer Qualifications: Cabling Installer must have personnel certified by BICSI on staff.
 - 1. Layout Responsibility: Preparation of Shop Drawings, Cabling Administration Drawings, and field testing program development by an RCDD.

2. Installation Supervision: Installation shall be under the direct supervision of Registered Technician, who shall be present at all times when Work of this Section is performed at Project site.

- B. Electrical Components, Devices, and Accessories: Listed and labeled as defined in NFPA 70, by a qualified testing agency, and marked for intended location and application.
- C. Telecommunications Pathways and Spaces: Comply with TIA/EIA-569-A.
- D. Grounding: Comply with ANSI-J-STD-607-A.

1.8 DELIVERY, STORAGE, AND HANDLING

- A. Test cables upon receipt at Project site.
 1. Test optical fiber cable to determine the continuity of the strand end to end. Use optical fiber flashlight or optical loss test set.
 2. Test optical fiber cable while on reels. Use an optical time domain reflectometer to verify the cable length and locate cable defects, splices, and connector, including the loss value of each. Retain test data and include the record in maintenance data.
 3. Test each pair of UTP cable for open and short circuits.

1.9 PROJECT CONDITIONS

- A. Environmental Limitations: Do not deliver or install cables and connecting materials until wet work in spaces is complete and dry, and temporary HVAC system is operating and maintaining ambient temperature and humidity conditions at occupancy levels during the remainder of the construction period.

1.10 COORDINATION

- A. Coordinate layout and installation of telecommunications pathways and cabling with Owner's telecommunications and LAN equipment and service suppliers.

1.11 EXTRA MATERIALS

- A. Furnish extra materials that match products installed and that are packaged with protective covering for storage and identified with labels describing contents.
 1. Patch-Panel Units: One of each type.
 2. Connecting Blocks: One of each type.

PART 2 - PRODUCTS

2.1 PATHWAYS

- A. General Requirements: Comply with TIA/EIA-569-A.
- B. Cable Support: NRTL labeled for support of Category 6 cabling, designed to prevent degradation of cable performance and pinch points that could damage cable.
 1. Support brackets with cable tie slots for fastening cable ties to brackets.
 2. Lacing bars, spools, J-hooks, and D-rings.
 3. Straps and other devices.
- C. Conduit and Boxes: Comply with requirements in Section "Raceway and Boxes for Electrical Systems."
 1. Outlet boxes shall be no smaller than 2 inches (50 mm) wide, 3 inches (75 mm) high, and 2-1/2 inches (64 mm) deep.

2.2 UTP CABLE

- A. Manufacturers: Subject to compliance with requirements, provide products by one of the following:
 1. Belden CDT Inc.; Electronics Division.
 2. Berk-Tek; a Nexans company.
 3. CommScope, Inc.
 4. Draka USA.
 5. Genesis Cable Products; Honeywell International, Inc.
 6. KRONE Incorporated.

7. Mohawk; a division of Belden CDT.
 8. Molex Premise Networks; a division of Molex, Inc.
 9. Nordex/CDT; a subsidiary of Cable Design Technologies.
 10. Superior Essex Inc.
 11. SYSTIMAX Solutions; a CommScope Inc. brand.
 12. 3M.
 13. Tyco Electronics/AMP Netconnect; Tyco International Ltd.
- B. Description: 100-ohm, 25-pair UTP, with a gray thermoplastic jacket.
1. Comply with ICEA S-90-661 for mechanical properties.
 2. Comply with TIA/EIA-568-B.1 for performance specifications.
 3. Comply with TIA/EIA-568-B.2, Category 6.
 4. Listed and labeled by an NRTL acceptable to authorities having jurisdiction as complying with UL 444 and NFPA 70 for the following types:
 - a. Communications, General Purpose: Type CM or CMG.
 - b. Communications, Plenum Rated: Type CMP complying with NFPA 262.
 - c. Communications, Riser Rated: Type CMR, complying with UL 1666.
 - d. Communications, Limited Purpose: Type CMX.
 - e. Multipurpose: Type MP or MPG.
 - f. Multipurpose, Plenum Rated: Type MPP, complying with NFPA 262.
 - g. Multipurpose, Riser Rated: Type MPR, complying with UL 1666.

2.3 UTP CABLE HARDWARE

- A. Manufacturers: Subject to compliance with requirements, provide products by one of the following:
1. American Technology Systems Industries, Inc.
 2. Dynacom Corporation.
 3. Hubbell Premise Wiring.
 4. KRONE Incorporated.
 5. Leviton Voice & Data Division.
 6. Molex Premise Networks; a division of Molex, Inc.
 7. Nordex/CDT; a subsidiary of Cable Design Technologies.
 8. Panduit Corp.
 9. Siemon Co. (The).
 10. Tyco Electronics/AMP Netconnect; Tyco International Ltd.
- B. General Requirements for Cable Connecting Hardware: Comply with TIA/EIA-568-B.2, IDC type, with modules designed for punch-down caps or tools. Cables shall be terminated with connecting hardware of same category or higher.
- C. Connecting Blocks: 110-style IDC for Category 6. Provide blocks for the number of cables terminated on the block, plus 25 percent spare. Integral with connector bodies, including plugs and jacks where indicated.
- D. Patch Panel: Modular panels housing multiple-numbered jack units with IDC-type connectors at each jack for permanent termination of pair groups of installed cables.
1. Number of Jacks per Field: One for each four-pair UTP cable, plus spares and blank positions adequate to suit specified expansion criteria.
- E. Jacks and Jack Assemblies: Modular, color-coded, eight-position modular receptacle units with integral IDC-type terminals.
- F. Patch Cords: Factory-made, 4-pair cables in 48-inch (1200-mm) lengths; terminated with 8-position modular plug at each end.
1. Patch cords shall have bend-relief-compliant boots and color-coded icons to ensure Category 6 performance. Patch cords shall have latch guards to protect against snagging.

2.4 OPTICAL FIBER CABLE

- A. Manufacturers: Subject to compliance with requirements, provide products by one of the following:
 - 1. Berk-Tek; a Nexans company.
 - 2. CommScope, Inc.
 - 3. Corning Cable Systems.
 - 4. General Cable Technologies Corporation.
 - 5. Mohawk; a division of Belden CDT.
 - 6. Nordex/CDT; a subsidiary of Cable Design Technologies.
 - 7. Optical Connectivity Solutions Division; Emerson Network Power.
 - 8. Superior Essex Inc.
 - 9. SYSTIMAX Solutions; a CommScope Inc. brand.
 - 10. 3M.
 - 11. Tyco Electronics/AMP Netconnect; Tyco International Ltd.
- B. Description: Multimode, 62.5/125-micrometer, 24-strand, nonconductive, tight buffer, optical fiber cable.
 - 1. Indoor Cable: Comply with ICEA S-83-596 for mechanical properties.
 - 2. Outside Plant Cable: Comply with ICEA S-87-640 for mechanical properties.
 - 3. Comply with TIA/EIA-568-B.3 for performance specifications.
 - 4. Listed and labeled by an NRTL acceptable to authorities having jurisdiction as complying with UL 444, UL 1651, and NFPA 70 for the following types:
 - a. General Purpose, Nonconductive: Type OFN or OFNG.
 - b. Plenum Rated, Nonconductive: Type OFNP, complying with NFPA 262.
 - c. Riser Rated, Nonconductive: Type OFNR, complying with UL 1666.
 - d. General Purpose, Conductive: Type OFC or OFCG.
 - e. Plenum Rated, Conductive: Type OFCP, complying with NFPA 262.
 - f. Riser Rated, Conductive: Type OFCR, complying with UL 1666.
 - 5. Maximum Attenuation: 3.50 dB/km at 850 nm; 1.5 dB/km at 1300 nm.
 - 6. Minimum Modal Bandwidth: 160 MHz-km at 850 nm; 500 MHz-km at 1300 nm.
- C. Jacket:
 - 1. Jacket Color: Orange for 62.5/125-micrometer cable.
 - 2. Cable cordage jacket, fiber, unit, and group color shall be according to TIA/EIA-598-B.
 - 3. Imprinted with fiber count, fiber type, and aggregate length at regular intervals not to exceed 40 inches (1000 mm).

2.5 OPTICAL FIBER CABLE HARDWARE

- A. Manufacturers: Subject to compliance with requirements, provide products by one of the following:
 - 1. ADC.
 - 2. American Technology Systems Industries, Inc.
 - 3. Berk-Tek; a Nexans company.
 - 4. Corning Cable Systems.
 - 5. Dynacom Corporation.
 - 6. Hubbell Premise Wiring.
 - 7. Molex Premise Networks; a division of Molex, Inc.
 - 8. Nordex/CDT; a subsidiary of Cable Design Technologies.
 - 9. Optical Connectivity Solutions Division; Emerson Network Power.
 - 10. Siemon Co. (The).
- B. Cross-Connects and Patch Panels: Modular panels housing multiple-numbered, duplex cable connectors.
 - 1. Number of Connectors per Field: One for each fiber of cable or cables assigned to field, plus spares and blank positions adequate to suit specified expansion criteria.
- C. Patch Cords: Factory-made, dual-fiber cables in 36-inch (900-mm) lengths.
- D. Cable Connecting Hardware:

1. Comply with Optical Fiber Connector Intermateability Standards (FOCIS) specifications of TIA/EIA-604-2, TIA/EIA-604-3-A, and TIA/EIA-604-12. Comply with TIA/EIA-568-B.3.
2. Quick-connect, simplex and duplex, Type SC. connectors. Insertion loss not more than 0.75 dB.
3. Type SFF connectors may be used in termination racks, panels, and equipment packages.

2.6 GROUNDING

- A. Comply with requirements in Section "Grounding and Bonding for Electrical Systems." for grounding conductors and connectors.
- B. Comply with ANSI-J-STD-607-A.

2.7 IDENTIFICATION PRODUCTS

- A. Comply with TIA/EIA-606-A and UL 969 for a system of labeling materials, including label stocks, laminating adhesives, and inks used by label printers.

2.8 SOURCE QUALITY CONTROL

- A. Factory test cables on reels according to TIA/EIA-568-B.1.
- B. Factory test UTP cables according to TIA/EIA-568-B.2.
- C. Factory test multimode optical fiber cables according to TIA/EIA-526-14-A and TIA/EIA-568-B.3.
- D. Cable will be considered defective if it does not pass tests and inspections.
- E. Prepare test and inspection reports.

PART 3 - EXECUTION

3.1 WIRING METHODS

- A. Wiring Method: Install cables in raceways and cable trays.
 1. Comply with requirements for raceways and boxes specified in Section "Raceway and Boxes."
- B. Wiring Method: Conceal conductors and cables in accessible ceilings, walls, and floors where possible.
- C. Wiring within Enclosures: Bundle, lace, and train cables within enclosures. Connect to terminal points with no excess and without exceeding manufacturer's limitations on bending radii. Provide and use lacing bars and distribution spools.

3.2 INSTALLATION OF PATHWAYS

- A. Comply with TIA/EIA-569-A for pull-box sizing and length of conduit and number of bends between pull points.
- B. Comply with requirements in Section "Raceway and Boxes " for installation of conduits and wireways.
- C. Install manufactured conduit sweeps and long-radius elbows whenever possible.
- D. Pathway Installation in Communications Equipment Rooms:
 1. Position conduit ends adjacent to a corner on backboard where a single piece of plywood is installed, or in the corner of room where multiple sheets of plywood are installed around perimeter walls of room.
 2. Install cable trays to route cables if conduits cannot be located in these positions.
 3. Secure conduits to backboard when entering room from overhead.
 4. Extend conduits 6 inches (152 mm) above finished floor.
 5. Install metal conduits with grounding bushings and connect with grounding conductor to grounding system.

3.3 INSTALLATION OF CABLES

- A. Comply with NECA 1.
- B. General Requirements for Cabling:

1. Comply with TIA/EIA-568-B.1.
 2. Comply with BICSI ITSIM, Ch. 6, "Cable Termination Practices."
 3. Install 110-style IDC termination hardware unless otherwise indicated.
 4. Terminate all conductors; no cable shall contain unterminated elements. Make terminations only at indicated outlets, terminals, cross-connects, and patch panels.
 5. Cables may not be spliced. Secure and support cables at intervals not exceeding 30 inches (760 mm) and not more than 6 inches (150 mm) from cabinets, boxes, fittings, outlets, racks, frames, and terminals.
 6. Install lacing bars to restrain cables, to prevent straining connections, and to prevent bending cables to smaller radii than minimums recommended by manufacturer.
 7. Bundle, lace, and train conductors to terminal points without exceeding manufacturer's limitations on bending radii, but not less than radii specified in BICSI ITSIM, "Cabling Termination Practices" Chapter. Use lacing bars and distribution spools.
 8. Do not install bruised, kinked, scored, deformed, or abraded cable. Do not splice cable between termination, tap, or junction points. Remove and discard cable if damaged during installation and replace it with new cable.
 9. Cold-Weather Installation: Bring cable to room temperature before dereeling. Heat lamps shall not be used for heating.
 10. In the communications equipment room, install a 10-foot- (3-m-) long service loop on each end of cable.
 11. Pulling Cable: Comply with BICSI ITSIM, Ch. 4, "Pulling Cable." Monitor cable pull tensions.
- C. UTP Cable Installation:
1. Comply with TIA/EIA-568-B.2.
 2. Do not untwist UTP cables more than 1/2 inch (12 mm) from the point of termination to maintain cable geometry.
- D. Optical Fiber Cable Installation:
1. Comply with TIA/EIA-568-B.3.
 2. Cable may be terminated on connecting hardware that is rack or cabinet mounted.
- E. Open-Cable Installation:
1. Install cabling with horizontal and vertical cable guides in telecommunications spaces with terminating hardware and interconnection equipment.
- F. Group connecting hardware for cables into separate logical fields.
- G. Separation from EMI Sources:
1. Comply with BICSI TDMM and TIA/EIA-569-A recommendations for separating unshielded copper voice and data communication cable from potential EMI sources, including electrical power lines and equipment.
 2. Separation between communications cables in grounded metallic raceways and power lines and electrical equipment located in grounded metallic conduits or enclosures shall be as follows:
 - a. Electrical Equipment Rating Less Than 2 kVA: No requirement.
 - b. Electrical Equipment Rating between 2 and 5 kVA: A minimum of 3 inches (76 mm).
 - c. Electrical Equipment Rating More Than 5 kVA: A minimum of 6 inches (150 mm).
 3. Separation between Communications Cables and Electrical Motors and Transformers, 5 kVA or HP and Larger: A minimum of 48 inches (1200 mm).
 4. Separation between Communications Cables and Fluorescent Fixtures: A minimum of 5 inches (127 mm).

3.4 FIRESTOPPING

- A. Comply with requirements in Section "Firestopping."
- B. Comply with TIA/EIA-569-A, Annex A, "Firestopping."
- C. Comply with BICSI TDMM, "Firestopping Systems" Article.

3.5 GROUNDING

- A. Install grounding according to BICSI TDMM, "Grounding, Bonding, and Electrical Protection" Chapter.
- B. Comply with ANSI-J-STD-607-A.
- C. Locate grounding bus bar to minimize the length of bonding conductors. Fasten to wall allowing at least 2-inch (50-mm) clearance behind the grounding bus bar. Connect grounding bus bar with a minimum No. 4 AWG grounding electrode conductor from grounding bus bar to suitable electrical building ground.
- D. Bond metallic equipment to the grounding bus bar, using not smaller than No. 6 AWG equipment grounding conductor.

3.6 IDENTIFICATION

- A. Identify system components, wiring, and cabling complying with TIA/EIA-606-A.
- B. Comply with requirements in Section "Interior Painting" for painting backboards. For fire-resistant plywood, do not paint over manufacturer's label.
- C. See Section "Communications Horizontal Cabling" for additional identification requirements. See Evaluations for discussion about TIA/EIA standard as it applies to this Section.
- D. Cable Schedule: Install in a prominent location in each equipment room and wiring closet. List incoming and outgoing cables and their designations, origins, and destinations. Protect with rigid frame and clear plastic cover. Furnish an electronic copy of final comprehensive schedules for Project.
- E. Cabling Administration Drawings: Show building floor plans with cabling administration-point labeling. Identify labeling convention and show labels for telecommunications closets, backbone pathways and cables, entrance pathways and cables, terminal hardware and positions, horizontal cables, work areas and workstation terminal positions, grounding buses and pathways, and equipment grounding conductors.
- F. Cable and Wire Identification:
 - 1. Label each cable within 4 inches (100 mm) of each termination and tap, where it is accessible in a cabinet or junction or outlet box, and elsewhere as indicated.
 - 2. Each wire connected to building-mounted devices is not required to be numbered at device if color of wire is consistent with associated wire connected and numbered within panel or cabinet.
 - 3. Exposed Cables and Cables in Cable Trays and Wire Troughs: Label each cable at intervals not exceeding 15 feet (4.5 m).
 - 4. Label each terminal strip and screw terminal in each cabinet, rack, or panel.
 - a. Individually number wiring conductors connected to terminal strips and identify each cable or wiring group being extended from a panel or cabinet to a building-mounted device with name and number of particular device as shown.
 - b. Label each unit and field within distribution racks and frames.
 - 5. Identification within Connector Fields in Equipment Rooms and Wiring Closets: Label each connector and each discrete unit of cable-terminating and connecting hardware. Where similar jacks and plugs are used for both voice and data communication cabling, use a different color for jacks and plugs of each service.
- G. Labels shall be preprinted or computer-printed type with printing area and font color that contrasts with cable jacket color but still complies with requirements in TIA/EIA 606-A, for the following:
 - 1. Cables use flexible vinyl or polyester that flexes as cables are bent.

3.7 FIELD QUALITY CONTROL

- A. Perform tests and inspections.
- B. Tests and Inspections:

1. Visually inspect UTP and optical fiber jacket materials for NRTL certification markings. Inspect cabling terminations in communications equipment rooms for compliance with color-coding for pin assignments, and inspect cabling connections for compliance with TIA/EIA-568-B.1.
2. Visually inspect cable placement, cable termination, grounding and bonding, equipment and patch cords, and labeling of all components.
Test UTP copper cabling for DC loop resistance, shorts, opens, intermittent faults, and polarity between conductors. Test operation of shorting bars in connection blocks. Test cables after termination but not cross-connection.
 - a. Test instruments shall meet or exceed applicable requirements in TIA/EIA-568-B.2. Perform tests with a tester that complies with performance requirements in "Test Instruments (Normative)" Annex, complying with measurement accuracy specified in "Measurement Accuracy (Informative)" Annex. Use only test cords and adapters that are qualified by test equipment manufacturer for channel or link test configuration.
3. Optical Fiber Cable Tests:
 - a. Test instruments shall meet or exceed applicable requirements in TIA/EIA-568-B.1. Use only test cords and adapters that are qualified by test equipment manufacturer for channel or link test configuration.
 - b. Link End-to-End Attenuation Tests:
 - 1) Horizontal and multimode backbone link measurements: Test at 850 or 1300 nm in 1 direction according to TIA/EIA-526-14-A, Method B, One Reference Jumper.
 - 2) Attenuation test results for backbone links shall be less than 2.0 dB. Attenuation test results shall be less than that calculated according to equation in TIA/EIA-568-B.1.
- C. Data for each measurement shall be documented. Data for submittals shall be printed in a summary report that is formatted similar to Table 10.1 in BICSI TDM, or transferred from the instrument to the computer, saved as text files, and printed and submitted.
- D. Remove and replace cabling where test results indicate that they do not comply with specified requirements.
- E. End-to-end cabling will be considered defective if it does not pass tests and inspections.
- F. Prepare test and inspection reports.

END OF SECTION

SECTION 27 1500
COMMUNICATIONS HORIZONTAL CABLING

PART 1 - GENERAL

1.1 RELATED DOCUMENTS

- A. Drawings and general provisions of the Contract, including General and Supplementary Conditions and other Specification Sections, apply to this Section.

1.2 SUMMARY

- A. Section Includes:
 - 1. Pathways.
 - 2. UTP cabling.
 - 3. Cable connecting hardware, patch panels, and cross-connects.
 - 4. Telecommunications outlet/connectors.
 - 5. Cabling system identification products.
 - 6. Cable management system.
- B. Related Sections:
 - 1. Section "Communications Backbone Cabling" for voice and data cabling associated with system panels and devices.

1.3 DEFINITIONS

- A. BICSI: Building Industry Consulting Service International.
- B. Cross-Connect: A facility enabling the termination of cable elements and their interconnection or cross-connection.
- C. EMI: Electromagnetic interference.
- D. IDC: Insulation displacement connector.
- E. LAN: Local area network.
- F. Outlet/Connectors: A connecting device in the work area on which horizontal cable or outlet cable terminates.
- G. RCDD: Registered Communications Distribution Designer.
- H. UTP: Unshielded twisted pair.

1.4 HORIZONTAL CABLING DESCRIPTION

- A. Horizontal cable and its connecting hardware provide the means of transporting signals between the telecommunications outlet/connector and the horizontal cross-connect located in the communications equipment room. This cabling and its connecting hardware are called "permanent link," a term that is used in the testing protocols.
 - 1. TIA/EIA-568-B.1 requires that a minimum of two telecommunications outlet/connectors be installed for each work area.
 - 2. Horizontal cabling shall contain no more than one transition point or consolidation point between the horizontal cross-connect and the telecommunications outlet/connector. Where allowed, transition points or consolidation points will be indicated on the drawings.
 - 3. Bridged taps and splices shall not be installed in the horizontal cabling.
- B. A work area is approximately 100 sq. ft. (9.3 sq. m), and includes the components that extend from the telecommunications outlet/connectors to the station equipment.
- C. The maximum allowable horizontal cable length is 295 feet (90 m). This maximum allowable length does not include an allowance for the length of 16 feet (4.9 m) to the workstation equipment. The maximum allowable length does not include an allowance for the length of 16 feet (4.9 m) in the horizontal cross-connect.

1.5 PERFORMANCE REQUIREMENTS

- A. General Performance: Horizontal cabling system shall comply with transmission standards in TIA/EIA-568-B.1, when tested according to test procedures of this standard.

1.6 SUBMITTALS

- A. Product Data: For each type of product indicated.
 - 1. For coaxial cable, include the following installation data for each type used:
 - a. Nominal OD.
 - b. Minimum bending radius.
 - c. Maximum pulling tension.
- B. Shop Drawings:
 - 1. System Labeling Schedules: Electronic copy of labeling schedules.
 - 2. Cabling administration drawings and printouts.
 - 3. Cross-connects and patch panels. Detail mounting assemblies, and show elevations and physical relationship between the installed components.
- C. Qualification Data: For Installer, qualified layout technician, installation supervisor, and field inspector.
- D. Field quality-control reports.
- E. Maintenance Data: For splices and connectors to include in maintenance manuals.

1.7 QUALITY ASSURANCE

- A. Installer Qualifications: Cabling Installer must have personnel certified by BICSI on staff.
 - 1. Layout Responsibility: Preparation of Shop Drawings, Cabling Administration Drawings, and field testing program development by an RCDD.
 - 2. Installation Supervision: Installation shall be under the direct supervision of Registered Technician, who shall be present at all times when Work of this Section is performed at Project site.
- B. Electrical Components, Devices, and Accessories: Listed and labeled as defined in NFPA 70, by a qualified testing agency, and marked for intended location and application.
- C. Telecommunications Pathways and Spaces: Comply with TIA/EIA-569-A.
- D. Grounding: Comply with ANSI-J-STD-607-A.

1.8 DELIVERY, STORAGE, AND HANDLING

- A. Test cables upon receipt at Project site.
 - 1. Test each pair of UTP cable for open and short circuits.

1.9 PROJECT CONDITIONS

- A. Environmental Limitations: Do not deliver or install cables and connecting materials until wet work in spaces is complete and dry, and temporary HVAC system is operating and maintaining ambient temperature and humidity conditions at occupancy levels during the remainder of the construction period.

1.10 COORDINATION

- A. Coordinate layout and installation of telecommunications pathways and cabling with Owner's telecommunications and LAN equipment and service suppliers.
- B. Coordinate telecommunications outlet/connector locations with location of power receptacles at each work area.

1.11 EXTRA MATERIALS

- A. Furnish extra materials that match products installed and that are packaged with protective covering for storage and identified with labels describing contents.
 - 1. Patch-Panel Units: One of each type.
 - 2. Connecting Blocks: One of each type.

PART 2 - PRODUCTS

2.1 PATHWAYS

- A. General Requirements: Comply with TIA/EIA-569-A.
- B. Cable Support: NRTL labeled for support of Category 6 cabling, designed to prevent degradation of cable performance and pinch points that could damage cable.
 - 1. Support brackets with cable tie slots for fastening cable ties to brackets.
 - 2. Lacing bars, spools, J-hooks, and D-rings.
 - 3. Straps and other devices.
- C. Conduit and Boxes: Comply with requirements in Section "Raceway and Boxes for Electrical Systems."
 - 1. Outlet boxes shall be no smaller than 2 inches (50 mm) wide, 3 inches (75 mm) high, and 2-1/2 inches (64 mm) deep.

2.2 UTP CABLE

- A. Manufacturers: Subject to compliance with requirements, provide products by one of the following:
 - 1. Belden CDT Inc.; Electronics Division.
 - 2. Berk-Tek; a Nexans company.
 - 3. CommScope, Inc.
 - 4. Draka USA.
 - 5. Genesis Cable Products; Honeywell International, Inc.
 - 6. KRONE Incorporated.
 - 7. Mohawk; a division of Belden CDT.
 - 8. Molex Premise Networks; a division of Molex, Inc.
 - 9. Nordex/CDT; a subsidiary of Cable Design Technologies.
 - 10. Superior Essex Inc.
 - 11. SYSTIMAX Solutions; a CommScope, Inc. brand.
 - 12. 3M.
 - 13. Tyco Electronics/AMP Netconnect; Tyco International Ltd.
- B. Description: 100-ohm, 4-pair UTP, covered with a blue thermoplastic jacket.
 - 1. Comply with ICEA S-90-661 for mechanical properties.
 - 2. Comply with TIA/EIA-568-B.1 for performance specifications.
 - 3. Comply with TIA/EIA-568-B.2, Category 6.
 - 4. Listed and labeled by an NRTL acceptable to authorities having jurisdiction as complying with UL 444 and NFPA 70 for the following types:
 - a. Communications, General Purpose: Type CM or CMG.
 - b. Communications, Plenum Rated: Type CMP, complying with NFPA 262.
 - c. Communications, Riser Rated: Type CMR, complying with UL 1666.
 - d. Communications, Limited Purpose: Type CMX.
 - e. Multipurpose: Type MP or MPG.
 - f. Multipurpose, Plenum Rated: Type MPP, complying with NFPA 262.
 - g. Multipurpose, Riser Rated: Type MPR, complying with UL 1666.

2.3 UTP CABLE HARDWARE

- A. Manufacturers: Subject to compliance with requirements, provide products by one of the following:
 - 1. American Technology Systems Industries, Inc.
 - 2. Dynacom Corporation.
 - 3. Hubbell Premise Wiring.
 - 4. KRONE Incorporated.
 - 5. Leviton Voice & Data Division.
 - 6. Molex Premise Networks; a division of Molex, Inc.
 - 7. Nordex/CDT; a subsidiary of Cable Design Technologies.
 - 8. Panduit Corp.

9. Siemon Co. (The).
 10. Tyco Electronics/AMP Netconnect; Tyco International Ltd.
- B. General Requirements for Cable Connecting Hardware: Comply with TIA/EIA-568-B.2, IDC type, with modules designed for punch-down caps or tools. Cables shall be terminated with connecting hardware of same category or higher.
 - C. Connecting Blocks: 110-style IDC for Category 6. Provide blocks for the number of cables terminated on the block, plus 25 percent spare. Integral with connector bodies, including plugs and jacks where indicated.
 - D. Patch Panel: Modular panels housing multiple-numbered jack units with IDC-type connectors at each jack for permanent termination of pair groups of installed cables.
 1. Number of Jacks per Field: One for each four-pair conductor group of cables, plus spares and blank positions adequate to suit specified expansion criteria.
 - E. Jacks and Jack Assemblies: Modular, color-coded, eight-position modular receptacle units with integral IDC-type terminals.
 - F. Patch Cords: Factory-made, four-pair cables in 48-inch (1200-mm) lengths; terminated with eight-position modular plug at each end.
 1. Patch cords shall have bend-relief-compliant boots and color-coded icons to ensure Category 6 performance. Patch cords shall have latch guards to protect against snagging.

2.4 TELECOMMUNICATIONS OUTLET/CONNECTORS

- A. Jacks: 100-ohm, balanced, twisted-pair connector; four-pair, eight-position modular. Comply with TIA/EIA-568-B.1.
- B. Workstation Outlets:
 1. Two-port-connector assemblies mounted in single faceplate.
 2. Four-port-connector assemblies mounted in multigang faceplate.
 3. See drawings for other outlet quantities for number of ports. Mount assemblies in multigang faceplate.
 4. Metal Faceplate: Stainless steel, complying with requirements in Section "Wiring Devices."
 5. For use with snap-in jacks accommodating any combination of UTP, optical fiber, and coaxial work area cords.
 - a. Flush mounting jacks.
 6. Legend: Machine printed, in the field, using adhesive-tape label.
 7. Legend: Snap-in, clear-label covers and machine-printed paper inserts.

2.5 GROUNDING

- A. Comply with requirements in Section "Grounding and Bonding for Electrical Systems" for grounding conductors and connectors.
- B. Comply with ANSI-J-STD-607-A.

2.6 IDENTIFICATION PRODUCTS

- A. Comply with TIA/EIA-606-A and UL 969 for labeling materials, including label stocks, laminating adhesives, and inks used by label printers.
- B. Comply with requirements in Section "Identification for Electrical Systems."

2.7 SOURCE QUALITY CONTROL

- A. Factory test UTP and optical fiber cables on reels according to TIA/EIA-568-B.1.
- B. Factory test UTP cables according to TIA/EIA-568-B.2.
- C. Cable will be considered defective if it does not pass tests and inspections.
- D. Prepare test and inspection reports.

PART 3 - EXECUTION

3.1 WIRING METHODS

- A. Wiring Method: Install cables in raceways and cable trays except within consoles, cabinets, desks, and counters and except in accessible ceiling spaces and attics, where unenclosed wiring method may be used. Conceal raceway except in unfinished spaces.
 - 1. Install plenum cable in environmental air spaces, including plenum ceilings.
 - 2. Comply with requirements for raceways and boxes specified in Section "Raceway and Boxes for Electrical Systems."
- B. Wiring within Enclosures: Bundle, lace, and train cables to terminal points with no excess and without exceeding manufacturer's limitations on bending radii. Provide and use lacing bars and distribution spools.

3.2 INSTALLATION OF PATHWAYS

- A. Cable Trays: Comply with NEMA VE 2 and TIA/EIA-569-A-7.
- B. Comply with requirements for demarcation point, pathways, cabinets, and racks specified in Section "Communications Equipment Room Fittings." Drawings indicate general arrangement of pathways and fittings.
- C. Comply with TIA/EIA-569-A for pull-box sizing and length of conduit and number of bends between pull points.
- D. Comply with requirements in Section "Raceway and Boxes " for installation of conduits and wireways.
- E. Install manufactured conduit sweeps and long-radius elbows whenever possible.
- F. Pathway Installation in Communications Equipment Rooms:
 - 1. Position conduit ends adjacent to a corner on backboard where a single piece of plywood is installed, or in the corner of room where multiple sheets of plywood are installed around perimeter walls of room.
 - 2. Install cable trays to route cables if conduits cannot be located in these positions.
 - 3. Secure conduits to backboard when entering room from overhead.
 - 4. Extend conduits 6 inches (152 mm) above finished floor.
 - 5. Install metal conduits with grounding bushings and connect with grounding conductor to grounding system.

3.3 INSTALLATION OF CABLES

- A. Comply with NECA 1.
- B. General Requirements for Cabling:
 - 1. Comply with TIA/EIA-568-B.1.
 - 2. Comply with BICSI ITSM, Ch. 6, "Cable Termination Practices."
 - 3. Install 110-style IDC termination hardware unless otherwise indicated.
 - 4. Consolidation points may be installed only where indicated on the drawings and may be used only for making a direct connection to telecommunications outlet/connectors:
 - a. Do not use consolidation point as a cross-connect point, as a patch connection, or for direct connection to workstation equipment.
 - b. Locate consolidation points for UTP at least 49 feet (15 m) from communications equipment room.
 - 5. Terminate conductors; no cable shall contain unterminated elements. Make terminations only at indicated outlets, terminals, cross-connects, and patch panels.
 - 6. Cables may not be spliced. Secure and support cables at intervals not exceeding 30 inches (760 mm) and not more than 6 inches (150 mm) from cabinets, boxes, fittings, outlets, racks, frames, and terminals.
 - 7. Install lacing bars to restrain cables, to prevent straining connections, and to prevent bending cables to smaller radii than minimums recommended by manufacturer.

8. Bundle, lace, and train conductors to terminal points without exceeding manufacturer's limitations on bending radii, but not less than radii specified in BICSI ITSIM, "Cabling Termination Practices" Chapter. Install lacing bars and distribution spools.
 9. Do not install bruised, kinked, scored, deformed, or abraded cable. Do not splice cable between termination, tap, or junction points. Remove and discard cable if damaged during installation and replace it with new cable.
 10. Cold-Weather Installation: Bring cable to room temperature before dereeling. Heat lamps shall not be used for heating.
 11. In the communications equipment room, install a 10-foot- (3-m-) long service loop on each end of cable.
 12. Pulling Cable: Comply with BICSI ITSIM, Ch. 4, "Pulling Cable." Monitor cable pull tensions.
- C. UTP Cable Installation:
1. Comply with TIA/EIA-568-B.2.
 2. Do not untwist UTP cables more than 1/2 inch (12 mm) from the point of termination to maintain cable geometry.
- D. Open-Cable Installation:
1. Install cabling with horizontal and vertical cable guides in telecommunications spaces with terminating hardware and interconnection equipment.
 2. Suspend UTP cable not in a wireway or pathway a minimum of 8 inches (200 mm) above ceilings by cable supports not more than 60 inches (1524 mm) apart.
 3. Cable shall not be run through structural members or in contact with pipes, ducts, or other potentially damaging items.
- E. Group connecting hardware for cables into separate logical fields.
- F. Separation from EMI Sources:
1. Comply with BICSI TDMM and TIA/EIA-569-A for separating unshielded copper voice and data communication cable from potential EMI sources, including electrical power lines and equipment.
 2. Separation between communications cables in grounded metallic raceways and power lines and electrical equipment located in grounded metallic conduits or enclosures shall be as follows:
 - a. Electrical Equipment Rating Less Than 2 kVA: No requirement.
 - b. Electrical Equipment Rating between 2 and 5 kVA: A minimum of 3 inches (76 mm).
 - c. Electrical Equipment Rating More Than 5 kVA: A minimum of 6 inches (150 mm).
 3. Separation between Communications Cables and Electrical Motors and Transformers, 5 kVA or HP and Larger: A minimum of 48 inches (1200 mm).
 4. Separation between Communications Cables and Fluorescent Fixtures: A minimum of 5 inches (127 mm).

3.4 FIRESTOPPING

- A. Comply with requirements in Section "Firestopping."
- B. Comply with TIA/EIA-569-A, Annex A, "Firestopping."
- C. Comply with BICSI TDMM, "Firestopping Systems" Article.

3.5 GROUNDING

- A. Install grounding according to BICSI TDMM, "Grounding, Bonding, and Electrical Protection" Chapter.
- B. Comply with ANSI-J-STD-607-A.
- C. Locate grounding bus bar to minimize the length of bonding conductors. Fasten to wall allowing at least 2-inch (50-mm) clearance behind the grounding bus bar. Connect grounding bus bar with a minimum No. 4 AWG grounding electrode conductor from grounding bus bar to suitable electrical building ground.

- D. Bond metallic equipment to the grounding bus bar, using not smaller than No. 6 AWG equipment grounding conductor.

3.6 IDENTIFICATION

- A. Identify system components, wiring, and cabling complying with TIA/EIA-606-A. Comply with requirements for identification specified in Section "Identification for Electrical Systems."
- B. Comply with requirements in Section "Interior Painting" for painting backboards. For fire-resistant plywood, do not paint over manufacturer's label.
- C. Cable Schedule: Post in prominent location in each equipment room and wiring closet. List incoming and outgoing cables and their designations, origins, and destinations. Protect with rigid frame and clear plastic cover. Furnish an electronic copy of final comprehensive schedules for Project.
- D. Cabling Administration Drawings: Show building floor plans with cabling administration-point labeling. Identify labeling convention and show labels for telecommunications closets, backbone pathways and cables, entrance pathways and cables, terminal hardware and positions, horizontal cables, work areas and workstation terminal positions, grounding buses and pathways, and equipment grounding conductors. Follow convention of TIA/EIA-606-A. Furnish electronic record of all drawings, in software and format selected by Owner.
- E. Cable and Wire Identification:
 - 1. Label each cable within 4 inches (100 mm) of each termination, where it is accessible in a cabinet or junction or outlet box, and elsewhere as indicated.
 - 2. Each wire connected to building-mounted devices is not required to be numbered at device if color of wire is consistent with associated wire connected and numbered within panel or cabinet.
 - 3. Exposed Cables and Cables in Cable Trays and Wire Troughs: Label each cable at intervals not exceeding 30 feet (9 m).
 - 4. Label each terminal strip and screw terminal in each cabinet, rack, or panel.
 - a. Individually number wiring conductors connected to terminal strips, and identify each cable or wiring group being extended from a panel or cabinet to a building-mounted device shall be identified with name and number of particular device as shown.
 - b. Label each unit and field within distribution racks and frames.
 - 5. Identification within Connector Fields in Equipment Rooms and Wiring Closets: Label each connector and each discrete unit of cable-terminating and connecting hardware. Where similar jacks and plugs are used for both voice and data communication cabling, use a different color for jacks and plugs of each service.
- F. Labels shall be preprinted or computer-printed type with printing area and font color that contrasts with cable jacket color but still complies with requirements in TIA/EIA-606-A.
 - 1. Cables use flexible vinyl or polyester that flex as cables are bent.

3.7 FIELD QUALITY CONTROL

- A. Perform tests and inspections.
- B. Tests and Inspections:
 - 1. Visually inspect UTP cable jacket materials for NRTL certification markings. Inspect cabling terminations in communications equipment rooms for compliance with color-coding for pin assignments, and inspect cabling connections for compliance with TIA/EIA-568-B.1.
 - 2. Visually confirm Category 6, marking of outlets, cover plates, outlet/connectors, and patch panels.
 - 3. Visually inspect cable placement, cable termination, grounding and bonding, equipment and patch cords, and labeling of all components.
 - 4. Test UTP backbone copper cabling for DC loop resistance, shorts, opens, intermittent faults, and polarity between conductors. Test operation of shorting bars in connection blocks. Test cables after termination but not cross-connection.

- a. Test instruments shall meet or exceed applicable requirements in TIA/EIA-568-B.2. Perform tests with a tester that complies with performance requirements in "Test Instruments (Normative)" Annex, complying with measurement accuracy specified in "Measurement Accuracy (Informative)" Annex. Use only test cords and adapters that are qualified by test equipment manufacturer for channel or link test configuration.
 - 5. UTP Performance Tests:
 - a. Test for each outlet and MUTOA. Perform the following tests according to TIA/EIA-568-B.1 and TIA/EIA-568-B.2:
 - 1) Wire map.
 - 2) Length (physical vs. electrical, and length requirements).
 - 3) Insertion loss.
 - 4) Near-end crosstalk (NEXT) loss.
 - 5) Power sum near-end crosstalk (PSNEXT) loss.
 - 6) Equal-level far-end crosstalk (ELFEXT).
 - 7) Power sum equal-level far-end crosstalk (PSELFEXT).
 - 8) Return loss.
 - 9) Propagation delay.
 - 10) Delay skew.
 - C. Document data for each measurement. Data for submittals shall be printed in a summary report that is formatted similar to Table 10.1 in BICSI TDMM, or transferred from the instrument to the computer, saved as text files, and printed and submitted.
 - D. End-to-end cabling will be considered defective if it does not pass tests and inspections.
 - E. Prepare test and inspection reports.
- 3.8 DEMONSTRATION**
- A. Train Owner's maintenance personnel in cable-plant management operations, including changing signal pathways for different workstations, rerouting signals in failed cables, and keeping records of cabling assignments and revisions when extending wiring to establish new workstation outlets.

END OF SECTION

SECTION 28 1600
INTRUSION DETECTION

PART 1 - GENERAL

1.1 RELATED DOCUMENTS

- A. Drawings and general provisions of the Contract, including General and Supplementary Conditions and other Specification Sections, apply to this Section.

1.2 SUMMARY

- A. Section Includes:
 - 1. Intrusion detection systems with communication links to perform monitoring, alarm, and control functions.

1.3 DEFINITIONS

- A. PIR: Passive infrared.
- B. Control Unit: System component that monitors inputs and controls outputs through various circuits.
- C. Protected Zone: A protected premises or an area within a protected premises that is provided with means to prevent an unwanted event.
- D. Standard Intruder: A person who weighs 100 lb or less and whose height is 60 inches or less; dressed in a long-sleeved shirt, slacks, and shoes.
- E. Standard-Intruder Movement: Any movement, such as walking, running, crawling, rolling, or jumping, of a "standard intruder" in a protected zone.
- F. Zone. A defined area within a protected premises. It is a space or area for which an intrusion must be detected and uniquely identified. The sensor or group of sensors must then be assigned to perform the detection, and any interface equipment between sensors and communication must link to master control unit.

1.4 ACTION SUBMITTALS

- A. Product Data: Components for sensing, detecting, and control, including dimensions and data on features, performance, electrical characteristics, ratings, and finishes.
- B. Shop Drawings: Detail assemblies of standard components that are custom assembled for specific application on this Project.
 - 1. Functional Block Diagram: Show single-line interconnections between components including interconnections between components specified in this Section and those furnished under other Sections. Indicate methods used to achieve systems integration. Indicate control, signal, and data communication paths and identify control interface devices and media to be used. Describe characteristics of network and other data communication lines.
 - a. Describe methods used to protect against power outages and transient voltages including types and ratings of isolation and surge suppression devices used in data, communication, signal, control, and ac and dc power circuits.
 - 2. Device Address List: Coordinate with final system programming.
 - 3. System Wiring Diagrams: Include system diagrams unique to Project. Show connections for all devices, components, and auxiliary equipment. Include diagrams for equipment and for system with all terminals and interconnections identified.
 - 4. Details of surge-protection devices and their installation.
 - 5. Sensor detection patterns and adjustment ranges.
- C. Equipment and System Operation Description: Include method of operation and supervision of each component and each type of circuit. Show sequence of operations for manually and automatically initiated system or equipment inputs. Description must cover this specific Project; manufacturer's standard descriptions for generic systems are unacceptable.

1.5 INFORMATIONAL SUBMITTALS

- A. Qualification Data: For Contractor.
- B. Qualification Data: For Installer.
- C. Field quality-control reports.
- D. Warranty: Sample of special warranty.

1.6 CLOSEOUT SUBMITTALS

- A. Operation and Maintenance Data: For intrusion detection system to include in emergency, operation, and maintenance manuals. In addition to items specified in Section "Operation and Maintenance Data," include the following:
 - 1. Data for each type of product, including features and operating sequences, both automatic and manual.
 - 2. Control-unit hardware and software data.

1.7 MAINTENANCE MATERIAL SUBMITTALS

- A. Furnish extra materials that match products installed and that are packaged with protective covering for storage and identified with labels describing contents.
 - 1. Intrusion Detection Devices: Furnish quantity equal to five percent of the number of units of each type installed, but no fewer than two of each type.
 - 2. Fuses: Three of each kind and size.
 - 3. Tool Kit: Provide three sets of tools for use with security fasteners, each packaged in a compartmented kit configured for easy handling and storage.

1.8 QUALITY ASSURANCE

- A. Contractor Qualifications: Licensed as a Burglar Alarm Business with an Alarm Systems Business License by the North Carolina Alarm Systems Licensing Board.
- B. Installer Qualifications:
 - 1. Holds a North Carolina Electrical Contractors License in one of the following categories: Unlimited, Limited, Intermediate or SP-Low Voltage.
 - 2. Manufacturer's authorized representative who is trained and approved for installation of units required for this Project.
 - 3. Registered with a Burglar Alarm Business with an Alarm Systems Business License by the North Carolina Alarm Systems Licensing Board.
- C. Electrical Components, Devices, and Accessories: Listed and labeled as defined in NFPA 70, by a qualified testing agency, and marked for intended location and application.
- D. Control Units, Devices, and Communications with Monitoring Station: Listed and labeled by a
- E. Comply with NFPA 70.

1.9 WARRANTY

- A. Special Warranty: Manufacturer's standard form in which manufacturer and Installer agree to repair or replace components of intrusion detection devices and equipment that fail in materials or workmanship within specified warranty period.
 - 1. Warranty Period: Two years from date of Final Completion.

PART 2 - PRODUCTS

2.1 MANUFACTURERS

- A. An existing security system panel is in existing data room 118. All new components shall be compatible with the existing system.

2.2 FUNCTIONAL DESCRIPTION OF SYSTEMS

- A. Description: Hard-wired, modular, microprocessor-based controls, intrusion sensors and detection devices, and communication links to perform monitoring, alarm, and control functions.
- B. Supervision: System components shall be continuously monitored for normal, alarm, and trouble conditions. Indicate deviations from normal conditions at any location in system.

Indication includes identification of device or circuit in which deviation has occurred and whether deviation is an alarm or malfunction.

1. Alarm Signal: Display at master control unit and actuate audible and visual alarm devices.
 2. Trouble Condition Signal: Distinct from other signals, indicating that system is not fully functional. Trouble signal shall indicate system problems such as battery failure, open or shorted transmission line conductors, or control-unit failure.
- C. System Control: Control units shall directly monitor intrusion detection units and connecting wiring.
- D. System shall automatically reboot program without error or loss of status or alarm data after any system disturbance.
- E. Response Time: Two seconds between actuation of any alarm and its indication at master control unit.
- F. Circuit Supervision: Supervise all signal and data transmission lines, links with other systems, and sensors from master control unit. Indicate circuit and detection device faults with both protected zone and trouble signals, sound a distinctive audible tone, and illuminate an LED. Maximum permissible elapsed time between occurrence of a trouble condition and indication at master control unit is 20 seconds. Initiate an alarm in response to opening, closing, shorting, or grounding of a signal or data transmission line.
- G. Manual Secure-Access Control: Coded entries at manual stations shall change status of associated protected zone between secure and access conditions.

2.3 SYSTEM COMPONENT REQUIREMENTS

- A. Compatibility: Detection devices and their communication features, connecting wiring, and master control unit shall be selected and configured with accessories for full compatibility with the following equipment:
1. Door hardware specified in Section "Door Hardware."
- B. Surge Protection: Protect components from voltage surges originating external to equipment housing and entering through power, communication, signal, control, or sensing leads. Include surge protection for external wiring of each conductor entry connection to components.
1. Minimum Protection for Communication, Signal, Control, and Low-Voltage Power Lines: Listed and labeled by a qualified testing agency for compliance with NFPA 731.
- C. Intrusion Detection Units: Listed and labeled by a qualified testing agency for compliance with UL 639.
- D. Interference Protection: Components shall be unaffected by radiated RFI and electrical induction of 15 V/m over a frequency range of 10 to 10,000 MHz and conducted interference signals up to 0.25-V rms injected into power supply lines at 10 to 10,000 MHz.

2.4 ENCLOSURES

- A. Interior Sensors: Enclosures that protect against dust, falling dirt, and dripping noncorrosive liquids.
- B. Interior Electronics: NEMA 250, Type 12.
- C. Screw Covers: Where enclosures are readily accessible, secure with security fasteners of type appropriate for enclosure.

2.5 DOOR SWITCHES

- A. Description: Balanced-magnetic switch, complying with UL 634, installed on frame with integral overcurrent device to limit current to 80 percent of switch capacity. Bias magnet and minimum of two encapsulated reed switches shall resist compromise from introduction of foreign magnetic fields.
- B. Flush-Mounted Switches: Unobtrusive and flush with surface of door and window frame. Metal doors shall employ contacts and magnets designed for use with metal doors.

2.6 PIR SENSORS

- A. Listed and labeled by a qualified testing agency for compliance with SIA PIR-01.
- B. Description: Sensors detect intrusion by monitoring infrared wavelengths emitted from a human body within their protected zone and by being insensitive to general thermal variations.
 - 1. Ceiling/Wall-Mounted Unit Directional Pattern, wide range use, 89 degree x 50' detection range minimum.
 - 2. Ceiling/Wall-Mounted Unit Directional Pattern, 200' long range corridor use.
- C. Device Performance:
 - 1. Sensitivity: Adjustable pattern coverage to detect a change in temperature of 2 deg F (1 deg C) or less, and standard-intruder movement within sensor's detection patterns at any speed between 0.3 to 7.5 fps (0.09 to 2.3 m/s) across two adjacent segments of detector's field of view.
 - 2. Test Indicator: LED test indicator that is not visible during normal operation. When visible, indicator shall light when sensor detects an intruder. Locate test enabling switch under sensor housing cover.

2.7 SECURITY FASTENERS

- A. Operable only by tools produced for use on specific type of fastener by fastener manufacturer or other licensed fabricator. Drive system type, head style, material, and protective coating as required for assembly, installation, and strength.
- B. Drive System Types: Pinned Torx-Plus, pinned Torx, or pinned hex (Allen).

PART 3 - EXECUTION

3.1 EXAMINATION

- A. Examine substrates, areas, and conditions, with Installer present, for compliance with requirements for installation tolerances and other conditions affecting performance of intrusion detection.
- B. Examine roughing-in for embedded and built-in anchors to verify actual locations of intrusion detection connections before intrusion detection installation.
- C. Prepare written report, endorsed by Installer, listing conditions detrimental to performance of intrusion detection.
- D. Inspect built-in and cast-in anchor installations, before installing intrusion detection, to verify that anchor installations comply with requirements. Prepare inspection reports.
 - 1. Remove and replace anchors where inspections indicate that they do not comply with requirements. Reinspect after repairs or replacements are made.
 - 2. Perform additional inspections to determine compliance of replaced or additional anchor installations. Prepare inspection reports.
- E. For material whose orientation is critical for its performance as a ballistic barrier, verify installation orientation.
- F. Proceed with installation only after unsatisfactory conditions have been corrected.

3.2 SYSTEM INSTALLATION

- A. Comply with UL 681 and NFPA 731.
- B. Install wall-mounted equipment, with tops of cabinets not more than 72 inches (1830 mm) above the finished floor.

3.3 WIRING INSTALLATION

- A. Wiring Method: Install wiring in metal raceways according to Section "Raceways and Boxes," except in accessible indoor ceiling spaces. Conceal raceways and wiring except in unfinished spaces and as indicated. Minimum conduit size shall be 3/4 inch. Control and data transmission wiring shall not share conduit with other building wiring systems.

- B. Wiring within Enclosures: Bundle, lace, and train conductors to terminal points. Use lacing bars and distribution spools. Separate power-limited and non-power-limited conductors as recommended in writing by manufacturer. Install conductors parallel with or at right angles to sides and back of enclosure. Connect conductors that are terminated, spliced, or interrupted in any enclosure associated with intrusion system to terminal blocks. Mark each terminal according to system's wiring diagrams. Make all connections with approved crimp-on terminal spade lugs, pressure-type terminal blocks, or plug connectors.
- C. Wires and Cables:
 - 1. Conductors: Size as recommended in writing by system manufacturer unless otherwise indicated.
 - 2. Control and Signal Transmission Conductors: Install unshielded, twisted-pair cable unless otherwise indicated or if manufacturer recommends shielded cable.
- D. Splices, Taps, and Terminations: Make connections only on numbered terminal strips in junction, pull, and outlet boxes; terminal cabinets; and equipment enclosures.
- E. Install power supplies and other auxiliary components for detection devices at control units unless otherwise indicated or required by manufacturer. Do not install such items near devices they serve.
- F. Identify components with engraved, laminated-plastic or metal nameplate for master control unit and each terminal cabinet, mounted with corrosion-resistant screws. Nameplates and label products are specified in Section "Electrical Identification."

3.4 IDENTIFICATION

- A. Identify system components, wiring, cabling, and terminals. Comply with identification requirements in Section "Electrical Identification."
- B. Install instructions frame in a location visible from master control unit.

3.5 GROUNDING

- A. Ground the master control unit and associated circuits; comply with IEEE 1100. Install a ground wire from main service ground to master control unit.
- B. Ground system components and conductor and cable shields to eliminate shock hazard and to minimize ground loops, common-mode returns, noise pickup, cross talk, and other impairments.

3.6 FIELD QUALITY CONTROL

- A. Pretesting: After installation, align, adjust, and balance system and perform complete pretesting to determine compliance of system with requirements in the Contract Documents. Correct deficiencies observed in pretesting. Replace malfunctioning or damaged items with new ones and retest until satisfactory performance and conditions are achieved. Prepare forms for systematic recording of acceptance test results.
 - 1. Report of Pretesting: After pretesting is complete, provide a letter certifying that installation is complete and fully operable; include names and titles of witnesses to preliminary tests.
- B. Perform tests and inspections.
- C. Tests and Inspections: Comply with provisions in NFPA 731, Ch. 9, "Testing and Inspections."
 - 1. Inspection: Verify that units and controls are properly labeled and interconnecting wires and terminals are identified.
 - 2. Test Methods: Intrusion detection systems and other systems and equipment that are associated with detection and accessory equipment shall be tested according to Table "Test Methods" and Table "Test Methods of Initiating Devices."
- D. Documentation: Comply with provisions in NFPA 731, Ch. 4, "Documentation."
- E. Tag all equipment, stations, and other components for which tests have been satisfactorily completed.

3.7 ADJUSTING

- A. Occupancy Adjustments: When requested within 12 months of date of Final Completion, provide on-site assistance in adjusting system to suit actual occupied conditions. Provide up to three visits to Project during other-than-normal occupancy hours for this purpose. Visits for this purpose shall be in addition to any required by warranty.

3.8 DEMONSTRATION

- A. Train Owner's maintenance personnel to adjust, operate, and maintain the intrusion detection systems and panic alarm system. Comply with documentation provisions in NFPA 731, Ch. 4, "Documentation and User Training."

END OF SECTION

SECTION 28 3111
DIGITAL, ADDRESSABLE FIRE-ALARM SYSTEM

PART 1 - GENERAL

1.1 RELATED DOCUMENTS

- A. Drawings and general provisions of the Contract, including General and Supplementary Conditions and other Specification Sections, apply to this Section.
- B. North Carolina, Department of Administration, State Construction Office, *Fire Alarm GUIDELINES AND POLICIES 2011* document.
- C. North Carolina, Department of Administration, State Construction Office, *FIRE ALARM SYSTEM CHECKLIST*.

1.2 SYSTEM DESCRIPTION

- A. Microprocessor controlled, intelligent reporting fire detection and alarm system.

1.3 SUMMARY

- A. Section Includes:
 - 1. Fire-alarm control unit.
 - 2. Manual fire-alarm boxes.
 - 3. System smoke detectors.
 - 4. Heat detectors.
 - 5. Notification appliances.
 - 6. Magnetic door holders.
 - 7. Remote annunciator.
 - 8. Addressable interface device.
 - 9. Power supplies.
 - 10. Digital alarm communicator transmitter.

1.4 DEFINITIONS

- A. AHJ: Authority Having Jurisdiction.
- B. AHU: Air Handler Unit.
- C. IR: Infrared.
- D. LED: Light-emitting diode.
- E. NICET: National Institute for Certification in Engineering Technologies.
- F. NRTL: Nationally Recognized Testing Laboratory.
- G. UV: Ultraviolet.

1.5 PERFORMANCE REQUIREMENTS

- A. Comply with applicable provisions of the North Carolina State Building Code.
- B. Comply with applicable provisions of NFPA 70, National Electrical Code.
- C. Comply with applicable provisions of NFPA 72, National Fire Alarm Code.
- D. Comply with applicable provisions of the North Carolina, Department of Administration, State Construction Office, *Fire Alarm GUIDELINES AND POLICIES 2011* document, included as Appendix A after this specification section.
- E. Comply with the applicable sections of the North Carolina, Department of Administration, State Construction Office, *FIRE ALARM SYSTEM CHECKLIST*, included as Appendix B after this specification section.
- F. Equipment supplied shall be specifically listed for its intended use and shall be installed in accordance with the manufacturer's instructions.

1.6 QUALITY ASSURANCE

- A. Manufacturer's Qualifications:
 - 1. Firms shall be regularly engaged in the manufacture of fire alarm systems of the types, sizes, and electrical characteristics required for this project.
 - 2. The system shall comply with provisions of UL safety standards pertaining to fire detection and alarm systems. Products and components shall be Listed and Labeled.
 - 3. Fire detection and alarm systems and accessories shall be FM approved.
 - 4. Firms shall maintain factory authorized service organization. Firms shall maintain spare parts stock.
- B. Designer for Preparation of Shop Drawings and Calculations Qualifications:
 - 1. Personnel shall be trained and certified by manufacturer for system design required for this Project.
 - 2. Personnel shall be certified by NICET as fire-alarm Level III (minimum) technician.
- C. Installer Qualifications:
 - 1. Personnel shall be trained and certified by manufacturer for installation of units required for this Project.
 - 2. Supervisor of installation shall be certified by NICET as fire-alarm Level II (minimum) technician.
 - 3. Supervisor of installation shall be certified as an authorized representative of the equipment manufacturer.
 - 4. Minimum of 5 years of experience installing fire detection and alarm systems similar in size and scope to this project.
- D. Manufacturer's Field Service Technician Qualifications:
 - 1. Personnel shall be trained and certified by manufacturer for installation of units specifically required for this Project within the most recent 36 months.
 - 2. Personnel shall be certified by NICET as fire-alarm Level II (minimum) technician.
 - 3. If not trained by the manufacturer within 36 months (as noted in 1 above), but within 48 months, NICET fire alarm Level III (minimum) technician certification is required.
- E. Source Limitations for Fire-Alarm System and Components:
 - 1. Obtain fire-alarm system equipment and components from a single source.
 - 2. For facilities with existing functional systems in place, new components shall be compatible and listed for use with, and operate as, an extension of existing system.
- F. Electrical Components, Devices, and Accessories: Listed and labeled by a third party agency that is accredited by the NCBCC (North Carolina Building Code Council) to label electrical & mechanical equipment.

1.7 SUBMITTALS

- A. Qualification Data:
 - 1. Designer:
 - a. Manufacturer training certification.
 - b. NICET certification
 - 2. Installer:
 - a. Manufacturer training certification.
 - b. NICET certification.
 - c. Authorized representative of equipment manufacturer certification.
 - d. Experience documentation; 5 years of similar size & scope projects.
 - 3. Manufacturer Field Service Technician:
 - a. Manufacturer training certification.
 - b. NICET certification.
- B. Product Data:
 - 1. Manufacturer data for each type of product, equipment, device, etc. proposed.
 - 2. For devices, include milliamp (mA) draw and listed minimum voltage required to operate for each type of device.

3. For panels and power supplies, include voltage drop allowed for the panel and power supplies.
 4. For panels and power supplies, include voltage drop for individual Notification Appliance Circuits (NAC).
- C. Shop Drawings: For fire-alarm system to demonstrate compliance with project drawings and specifications. Include plans, elevations, sections, details, and attachments to other work.
1. Comply with recommendations in the "Documentation" Section of the "Fundamentals of Fire Alarm Systems" Chapter in NFPA 72.
 2. Provide floor plans with:
 - a. Final equipment and device locations, including address of each addressable device and notification appliance.
 - b. Wiring diagrams with proposed conduit routing and conductors/cables in each conduit section.
 - c. Distances for NAC circuitry sections.
 3. Provide riser diagrams showing consecutive connections of all devices. Include device addresses. Include candela ratings for strobes.
 4. Provide voltage drop calculations for notification appliance circuits. Voltage drop at EOL device shall not exceed 14% of the battery voltage. Worst case voltage at each notification appliance shall be no less than the minimum listed operating voltage.
 5. Provide battery calculations.
 6. System Response Matrix: Indicate fire alarm system's actions (outputs) required for each type of alarm, supervisory, and trouble signal.
 7. Duct detectors: Provide performance parameters and installation details for detectors, verifying that each detector is listed for complete range of air velocity, temperature, and humidity possible when air-handling system is operating.
- D. Installation Instructions: Manufacturer's detailed installation instructions for Fire Alarm Control Unit, duct mounted smoke detectors, flow switches, tamper switches, supervisory switches, and similar items which require mechanical installation.
- E. Field quality-control reports.
- F. Operation and Maintenance Data: For fire-alarm systems and components to include in emergency, operation, and maintenance manuals. In addition to items specified in Section "Operation and Maintenance Data," include the following:
1. Comply with the "Records" Section of the "Inspection, Testing and Maintenance" Chapter in NFPA 72.
 2. Provide "Record of Completion Documents" according to NFPA 72 article "Permanent Records" in the "Records" Section of the "Inspection, Testing and Maintenance" Chapter.
 3. System Status and Programming Report.
 4. Record copy of site-specific software on CD and USB flash drive (thumb drive).
 5. As-built documents.
 - a. Provide duplicates of the shop drawing plans, wiring diagrams, and riser diagrams showing comprehensive and clear field revisions. Include loop numbers, device addresses, terminal numbers where connected to equipment, and wire color codes.
 - b. Provide a drawing with submitted battery and voltage drop calculations. Include a field for entering actual metered values during system testing.
 6. Technical literature for all control equipment, devices, isolation modules, relays, power supplies, alarm/supervisory signal initiating devices, etc. Include maintenance data and parts lists. Include circuit diagrams of all control panels, modules, annunciators, communications panels, etc.
 7. Provide "Maintenance, Inspection and Testing Records" according to NFPA 72 article of the same name and include the following:
 - a. Frequency of testing of installed components.
 - b. Frequency of inspection of installed components.
 - c. Requirements and recommendations related to results of maintenance.

- d. Manufacturer's user training manuals.
- 8. Manufacturer's required maintenance related to system warranty requirements.
- 9. Abbreviated operating instructions, framed and mounted at fire-alarm control unit.

1.8 PROJECT CONDITIONS

- A. An existing EST Quickstart fire alarm panel is operating and functional in the existing building. This model is no longer supported by the manufacturer. This project will include replacement of the existing panel.
 - 1. Perform a full test of the existing system prior to starting work. Document any equipment or components not functioning as designed. Report deficiencies to the Owner and Architect.
 - 2. Field verify existing device quantities, power supplies, circuitry configurations, etc. in order to gather sufficient information to provide accurate submittal information for new voltage drop and battery calculations.
 - 3. To utilize existing detectors, modules, and notification appliances; EST recommends replacement with an iO Series fire alarm panel. Otherwise, replacement of all existing detectors, modules, and notification appliances will be necessary.
 - 4. If replacement of the existing fire alarm panel with something other than an EST iO Series panel is planned, the Contractor is responsible for field investigation to determine the quantities and locations of all existing connected components.
 - 5. For replacement with an EST iO Series panel, verify existing remote annunciator type to determine if replacement is necessary. If the existing remote annunciator is not compatible with the proposed new panel, replace as necessary.
- B. Interruption of Existing Fire-Alarm Service: Do not interrupt fire-alarm service to facilities occupied by Owner or others unless permitted under the following conditions and then only after arranging to provide 24-hour fire watch personnel:
 - 1. Notify Architect/Engineer/Owner no fewer than two weeks in advance of proposed interruption of fire-alarm service.
 - 2. Do not proceed with interruption of fire-alarm service without Owner's written permission.

1.9 SOFTWARE SERVICE AGREEMENT

- A. Comply with UL 864.
- B. Technical Support: Beginning with Final Acceptance, provide software support for one year.
- C. Upgrade Service:
 - 1. Update software to latest version at Project completion.
 - 2. The manufacturer and authorized distributor of the system installed shall maintain software records on the system installed.
 - 3. At no charge, install and program software upgrades that become available within one year from date of Final Acceptance and for the life of the warranty period. Upgrading software shall include operating system. Upgrade shall include new or revised licenses for use of software.
 - 4. For new software versions that correct operating problems or bugs, free upgrades shall be provided during the life of the system.
 - 5. Provide 30 days notice to Owner to allow scheduling and access to system and to allow Owner to upgrade computer equipment if necessary.

1.10 EXTRA MATERIALS

- A. Furnish extra materials that match products installed and that are packaged with protective covering for storage and identified with labels describing contents.
 - 1. Manual Fire Alarm Boxes: 2% of installed quantity, but no fewer than 1 unit of each type.
 - 2. Addressable Control Relays: 4% of installed quantity, but no fewer than 1 unit of each type.
 - 3. Indoors Horn/Strobes: 4% of installed quantity, but no fewer than 1 unit of each type.
 - 4. Indoor Strobes: 4% of installed quantity, but no fewer than 1 unit of each type.

5. Monitor Modules (Addressable Interface): 4% of installed quantity, but no fewer than 1 unit of each type.
6. Isolation Modules: 4% of installed quantity, but no fewer than 1 unit of each type.
7. Addressable Heat Detectors: 4% of installed quantity, but no fewer than 1 unit of each type.
8. Smoke Detectors, Fire Detectors: 6% of installed quantity, but no fewer than 1 unit of each type.
9. Detector Bases: Quantity equal to 2 percent of amount of each type installed, but no fewer than 1 unit of each type.
10. Lamps for Remote Indicating Lamp Units: Quantity equal to 10 percent of amount installed, but no fewer than 1 unit.
11. Keys and Tools: One extra set for access to locked and tamper-proofed components.
12. Fuses: Two of each type and rating installed in the system.
13. Interconnection cable, where required, for connecting the FACU to a personal computer.

1.11 WARRANTY

- A. Provide parts and labor warranty of one year from the date of final inspection and/or acceptance by the Owner.

PART 2 - PRODUCTS

2.1 MANUFACTURERS

- A. Manufacturers: Subject to compliance with requirements, provide products by one of the following:
 1. EST. The existing panel requiring replacement was manufactured by EST.
 2. Fire Lite Alarms.
 3. Notifier.
 4. Siemens Building Technologies, Inc.; Fire Safety Division.
 5. Silent Knight.

2.2 SYSTEMS OPERATIONAL DESCRIPTION

- A. Fire-alarm signal initiation shall be by one or more of the following devices and systems:
 1. Manual stations.
 2. Heat detectors.
 3. Smoke detectors.
 4. Duct smoke detectors.
- B. Fire-alarm signal shall initiate the following actions:
 1. Record events in the system memory.
 2. Continuously operate alarm notification appliances until initiating device and control unit have been reset.
 3. Identify alarm at fire-alarm control unit with flashing LED, audible piezo-electric signal, and LCD display of alarm point and location.
 4. Identify alarm at fire-alarm remote annunciator with flashing LED, audible piezo-electric signal, and LCD display of alarm point and location.
 5. Transmit an alarm signal to the remote alarm receiving station.
 6. Unlock electric door locks in designated egress paths.
 7. Release fire and smoke doors held open by magnetic door holders.
 8. Switch heating, ventilating, and air-conditioning equipment controls to fire-alarm mode. Typically, shutdown of all HVAC equipment will be initiated.
- C. System trouble signal initiation shall be by one or more of the following devices and actions:
 1. Open circuits, shorts, and grounds in designated circuits.
 2. Opening, tampering with, or removing alarm-initiating and supervisory signal-initiating devices.
 3. Ground or a single break in fire-alarm control unit internal circuits.
 4. Break in standby battery circuitry.
 5. Failure of battery charging.

6. Abnormal position of any switch at fire-alarm control unit or annunciator.
 7. Loss of primary power or abnormal ac voltage at fire-alarm control unit.
 8. HVAC bypass defeat switch in bypass position.
- D. System Trouble and Supervisory Signal Actions:
1. Initiate annunciation at fire-alarm control unit and remote annunciators.
 2. Provide adjustable time delay capability of 0 to 60 minutes to delay transmission of the trouble signals. The delay for loss of primary power or abnormal ac voltage shall be 1 to 3 hours.

2.3 FIRE-ALARM CONTROL UNIT

- A. General Requirements for Fire-Alarm Control Unit (FACU):
1. Field-programmable, microprocessor-based, modular, power-limited design with electronic modules, complying with UL 864 and listed and labeled by an NRTL.
 - a. System software and programs shall be held in flash electrically erasable programmable read-only memory (EEPROM), retaining the information through failure of primary and secondary power supplies.
 - b. Include a real-time clock for time annotation of events on the event recorder. Time of day and date shall be retained upon loss of system primary and secondary power.
 - c. The system shall have multiple access levels for Owner authorized personnel to disable individual alarm inputs or normal system responses for alarms, without changing the system's programming.
 - d. Programming and editing of the existing program shall be possible without special equipment and without interrupting alarm monitoring functions.
 2. Enclosure:
 - a. 3rd party listed cabinet suitable for surface, flush, or semi-flush mounting.
 - b. Finish: Rust resistant primer and manufacturer standard finish.
 - c. Door hinged on either right or left side (field selectable).
 - d. Door with key lock and glass opening for viewing all indicators.
 - e. Manufacturer's trim kit for flush or semi-flush mounting.
 3. Addressable initiation devices that communicate device identity and status (normal, trouble, and alarm conditions).
 - a. Smoke sensors shall additionally communicate sensitivity setting and allow for adjustment of sensitivity at fire-alarm control unit.
 - b. Temperature sensors shall additionally test for and communicate the sensitivity range of the device.
 - c. Alarm Verification: The system shall provide, as a feature, an alternate signal processing algorithm to verify the presence of smoke. The algorithm shall be selectable when programming. The total effective delay created by the algorithm shall not exceed 60 seconds.
 4. Addressable control circuits for shutdown of mechanical equipment.
 5. Annunciation points: 2048 minimum.
 6. Signaling Line Circuits (SLC) Interface Boards:
 - a. Integral microprocessor with capability of operating locally in the event of FACU main microprocessor.
 - b. Provides power and communication with devices on SLC circuit loop.
 - c. 198 intelligent/addressable devices minimum per circuit; 99 analog detectors and 99 monitor or control modules.
 - d. Receives and processes analog information from all detectors with software to automatically maintain detectors' desired sensitivity levels
 - e. Automatic detector testing and determination of detector maintenance requirements.
 7. The system shall retain historical data and device parameters including device sensitivity measurement testing results. The system shall have the capability to display and print device data, parameters, and sensitivity test results. Trouble indication shall be initiated

when any smoke detector approaches 80% of its alarm threshold due to gradual contamination.

- B. Alphanumeric Display and System Controls: Arranged for interface between human operator at fire-alarm control unit and addressable system components including annunciation and supervision. Display alarm, supervisory, and component status messages and the programming and control menu.
1. Annunciator and Display: Liquid-crystal type, backlit, 3 lines (minimum) of 80 characters, minimum.
 2. Individual, color-coded system status LEDs for AC POWER, SYSTEM ALARM, SYSTEM TROUBLE, and SIGNAL SILENCE.
 3. Keypad: Alphanumeric; arranged to permit entry and execution of field programming, display, and control commands.
 4. Operator interface functions:
 - a. Acknowledge Switch.
 - b. Alarm Silence Switch with a Subsequent Alarm resound feature.
 - c. System Reset Switch.
 - d. System Test Switch.
 - e. Lamp Test Switch.
- C. Circuits:
1. Notification Appliance Circuits (NAC):
 - a. NFPA 72 Class B.
 - b. End of line (EOL) resistors shall be installed for FACU supervision of circuit integrity. Locate EOL resistors as follows:
 - 1) Where accessible to fire alarm system maintenance personnel.
 - 2) Where maintenance or testing at the EOL resistor location will not be disruptive to the normal use of the facility.
 - 3) Where not easily accessible to the normal building occupants.
 - 4) Where no higher than 9' AFF or lower than 7' AFF.
 - 5) Not in stairwells or restrooms.
 - c. NAC circuits shall not exceed 75% of maximum load current allowed.
 2. Signaling Line Circuits (SLC): NFPA 72 Class A, no "T" taps, and a minimum of 20% spare addresses.
 3. Initiating Device Circuits (IDC): NFPA 72 Class A.
 4. Digital electronic signals shall utilize check digits or multiple polling to prevent a single ground or open on any NAC, SLC, or IDC from causing system malfunction, loss of operating power, or the ability to report an alarm.
 5. Isolation Modules:
 - a. Isolation modules shall automatically isolate wire-to-wire shorts on an SLC circuit.
 - b. Install isolation modules at the following locations:
 - 1) In or adjacent to the FACU at each end of addressable loops.
 - 2) After each 20 initiating devices and control points on an addressable loop.
 - 3) For addressable loops with less than 20 devices and control points, install isolators at the middle of the loop in addition to those at the FACU.
 - 4) At the point where an addressable loop extends outside of the building.
 - 5) In terminal cabinets on each floor where addressable loops cover more than one floor level.
 - c. Isolation modules shall be readily accessible, not located above ceilings, and clearly labeled. Record drawings shall indicate isolator module locations.
 - d. Provide an LED that flashes to indicate the isolation module is operational and that burns steady to indicate that a short circuit condition has been detected and isolated.
 6. Serial Interfaces: One RS-232 ports.
 7. Wiring Methods:
 - a. All fire alarm circuitry shall be in ¾" minimum metal conduit. Use surface metal raceway where exposed. Junction boxes and covers not in finished areas shall be

- painted red. PVC conduit may be used underground, in concrete, or in locations subject to severe corrosion.
- b. SLC addressable loop circuits shall be wired with type FPL/FLLR/FPLP fire alarm cable, 18 AWG minimum, low capacitance, copper, twisted pair. Cable jacket shall have a red jacket with red and black conductor insulation. For underground circuits, use type TC or PLTC cable (PE insulated).
 - c. All other circuits shall be wired with 14 AWG minimum, stranded copper, type THHN/THWN conductors. Color codes follow:
 - 1) Initiating Circuits, General: Red(+) / White(-).
 - 2) Initiating Circuits, Smoke Only: Violet(+) / Gray(-).
 - 3) Notification Appliance / alarm initiating circuits: Blue(+) / Black(-).
 - 4) AHU Shutdown Circuits: Yellow(+) / Brown(-).
 - 5) Door Control Circuits (magnet power): Orange(+) / Orange(-).
 - 6) Elevator Capture Circuits: Brown.
 - 7) Separate 24 VDC operating power (for equipment): Yellow(+) / Brown(-).
 - 8) Circuits from zone adapter modules (ZAMs) to monitored devices: Violet(+) / Gray(-).
 - d. Conduits that penetrate exterior walls shall be sealed with non-hardening electrical putty to prevent condensation infiltration.
 - e. Splices are allowed only at device terminals or on terminal blocks in cabinets.
 - f. For multistory buildings, circuits shall be routed through terminal cabinets at each floor. Cabinets shall be hinged cover enclosures with terminal blocks for circuitry connections. Cabinets shall typically be accessible at floor level. If the building layout prevents installation for floor level access; with approval of the Owner and Engineer, a terminal cabinet may be located above a suspended ceiling. Its location shall be clearly and permanently identified with a placard legible from the floor.
 - g. Terminal block screws shall have pressure wire connectors of the self-lifting or box lug type.
 - h. Permanent wire markers shall be used to label connections at the FACU, other control equipment, power supplies, and in terminal cabinets.
 - i. Branch circuit breakers supplying 120 VAC to system equipment and notification appliance circuit (NAC) expander power supplies shall be physically protected with a breaker handle lock secured in the "ON" position and identified with a 1/4" permanent red dot applied to the breaker handle or exposed body area.
- D. Remote Smoke-Detector Sensitivity Adjustment: Controls shall select specific addressable smoke detectors for adjustment, display their current status and sensitivity settings, and change those settings. Allow controls to be used to program repetitive, time-scheduled, and automated changes in sensitivity of specific detector groups. Record sensitivity adjustments and sensitivity-adjustment schedule changes in system memory.
 - E. AHU Shutdown Defeat Toggle Switch: A supervised toggle switch shall be provided in/adjacent to the Fire Alarm Control Unit, or as a key operated function in a Remote Annunciator. If installed at the Remote Annunciator, provide an engraved label at the FACU with AHU Shutdown Defeat Switch location. When placed in the Shutdown Defeat position, a system "trouble" signal shall be initiated.
 - F. Transmission to Remote Alarm Receiving Station: Automatically transmit alarm, supervisory, and trouble signals to a remote alarm station.
 - G. Primary Power: 24-V dc obtained from 120-V ac service and a power-supply module. Initiating devices, notification appliances, signaling lines, trouble signals, supervisory signals supervisory and digital alarm communicator transmitters shall be powered by 24-V dc source.
 - 1. Alarm current draw of entire fire-alarm system shall not exceed 80 percent of the power-supply module rating.
 - 2. 120V power supply entry point to the FACU enclosure shall be where designated by the manufacturer.

3. 120V branch breaker shall be physically protected with a handle lock and identified with a 1/4" diameter permanent red dot applied to the breaker handle or exposed body area.
- H. Secondary Power: 24-V dc supply system with batteries, automatic battery charger, and automatic transfer switch.
 1. Batteries:
 - a. Gel-cell, sealed, plate nickel cadmium, maintenance free.
 - b. Minimum of 60 hours standby capacity plus:
 - 1) 5 minutes of horn/strobe full alarm load.
 2. Charger: Dual-rate charging techniques for fast battery recharge.
- I. Instructions: Computer printout or typewritten instruction card mounted behind a plastic or glass cover in a stainless-steel or aluminum frame. Include interpretation and describe appropriate response for displays and signals. Briefly describe the functional operation of the system under normal, alarm, and trouble conditions.

2.4 MANUAL FIRE-ALARM BOXES

- A. General Requirements for Manual Fire-Alarm Boxes:
 1. Comply with UL 38.
 2. Single-action mechanism, pull-lever type; with integral addressable module arranged to communicate manual-station status (normal, alarm, or trouble) to fire-alarm control unit.
 3. Positive, visual indication of operation.
 4. Station Test and Reset: Key-operated switch.
 5. Boxes shall be finished in red with molded, raised-letter operating instructions in contrasting color; shall show visible indication of operation; and shall be mounted on recessed outlet box. If indicated as surface mounted, provide manufacturer's surface back box.
 6. Where new devices are shown utilizing existing device conduit and/or back box locations, temporarily hang or support existing devices in a manner that allows full functionality of the existing device while the new device is installed and brought online.
 7. Pull Station Cover with Horn: Provide cover for all manual pull stations.
 - a. Clear, tamperproof, polycarbonate cover hinged at the top to permit lifting for access to initiate an alarm. Lifting the cover actuates an integral battery-powered audible horn intended to discourage false-alarm operation.
 - b. Listed for outdoor use for outdoor pull stations.
 - c. Flush mount cover for recessed boxes. Surface mount cover with conduit spacer for applications requiring surface mounted conduit.

2.5 SMOKE DETECTORS

- A. General Requirements for System Smoke Detectors:
 1. Comply with UL 268; operating at 24-V dc, nominal.
 2. Detectors shall typically be two-wire type for connection to an SLC. Four-wire type detectors may be required if connecting to an existing four-wire system.
 3. Integral Addressable Module: Arranged to communicate detector status (normal, alarm, or trouble) to fire-alarm control unit. Detector address shall be accessible from fire-alarm control unit and shall be able to identify the detector's location within the system and its sensitivity setting.
 4. Integral Visual-Indicating Lights: Provide both alarm and power LEDs, flashing under normal conditions. LEDs shall burn steady, controlled by the FACU, to indicate an alarm condition.
 5. Base Mounting: Detector and associated electronic components shall be mounted in a twist-lock module that connects to a fixed base. Provide terminals in the fixed base for connection to building wiring. Provide terminals in the fixed base for connection of a remote alarm LED.
 6. Self-Restoring: Detectors shall not require resetting or readjustment after actuation to restore them to normal operation.

7. Remote Control: Unless otherwise indicated, detectors shall be analog-addressable type, individually monitored at fire-alarm control unit for calibration, sensitivity, and alarm condition and individually adjustable for sensitivity by fire-alarm control unit.
 8. Test Means: Provide a means to simulate an alarm condition and report to the FACU. Test shall be initiated at the detector (activation of a magnetic switch) or initiated remotely on command from the FACU when in "test" condition.
 9. Detectors shall store an identifying device type code for FACU identification of devices as either ION, PHOTO, or THERMAL.
- B. Photoelectric Smoke Detectors:
1. Use photoelectric / light scattering principal to measure smoke density and send data to the FACU representing analog level of smoke density.
 2. An operator at fire-alarm control unit, having the designated access level, shall be able to manually access the following for each detector:
 - a. Primary status.
 - b. Device type.
 - c. Present average value.
 - d. Present sensitivity selected.
 - e. Sensor range (normal, dirty, etc.).
- C. Duct Smoke Detectors: Photoelectric type complying with UL 268A.
1. An operator at fire-alarm control unit, having the designated access level, shall be able to manually access the following for each detector:
 - a. Primary status.
 - b. Device type.
 - c. Present average value.
 - d. Present sensitivity selected.
 - e. Sensor range (normal, dirty, etc.).
 2. Each sensor shall have multiple levels of detection sensitivity.
 3. Sampling Tubes: Design and dimensions as recommended by manufacturer for specific duct size, air velocity, and installation conditions where applied. Extend the full width of the duct and provide end support for those over 36" long.
 4. Provide a Remote Alarm Indicating Light (RAIL) with test switch for each duct detector, installed in the nearest corridor or public area.
 5. Provide a hinged duct access panel, 12"x12" minimum, for sampling tube inspection and cleaning.
 6. Weatherproof Duct Housing Enclosure: Where installed outside or in damp or wet locations, provide NEMA 250, Type 4X; NRTL listed for use with the supplied detector.

2.6 HEAT DETECTORS

- A. General Requirements for Heat Detectors:
1. Comply with UL 521.
 2. Integral Addressable Module: Arranged to communicate detector status (normal, alarm, or trouble) to fire-alarm control unit. Detector address shall be accessible from fire-alarm control unit and shall be able to identify the detector's location within the system and its sensitivity setting.
 3. Integral Visual-Indicating Lights: Provide both alarm and power LEDs, flashing under normal conditions. LEDs shall burn steady, controlled by the FACU, to indicate an alarm condition.
 4. Base Mounting: Detector and associated electronic components shall be mounted in a twist-lock module that connects to a fixed base. Provide terminals in the fixed base for connection to building wiring. Provide terminals in the fixed base for connection of a remote alarm LED.
 5. Use electronic sensor to measure thermal conditions caused by fire and send data to the FACU representing analog level of such thermal conditions.
- B. Heat Detector, Combination Type:

1. Actuated by either a fixed temperature of 135 deg F or a rate of rise that exceeds 15 deg F per minute unless otherwise indicated.
 2. Fixed-temperature sensing shall be independent of rate-of-rise sensing.
 3. Mounting: Twist-lock base interchangeable with smoke-detector bases.
 4. Integral Addressable Module: Arranged to communicate detector status (normal, alarm, or trouble) to fire-alarm control unit.
- C. Heat Detector, Fixed-Temperature Type: Actuated by temperature that exceeds a fixed temperature of 194 deg F.
1. Mounting: Twist-lock base interchangeable with smoke-detector bases.

2.7 NOTIFICATION APPLIANCES

- A. General Requirements for Notification Appliances: Connected to notification appliance signal circuits, equipped for mounting as indicated and with screw terminals for system connections.
1. Combination Devices: Factory-integrated audible and visible devices in a single-mounting assembly, equipped for mounting as indicated and with screw terminals for system connections. Comply with requirements for both visual and audible notification appliances.
- B. Visible Notification Appliances (Strobes):
1. Xenon strobe lights complying with UL 1971, 24-V dc nominal.
 2. Rated Light Output: 15/30/75/110 cd, selectable in the field.
 3. Flashing shall be in a temporal pattern, synchronized with other units. Maximum pulse duration: 0.2 seconds.
 4. Clear or nominal white polycarbonate lens mounted on an aluminum faceplate.
 5. For units with guards to prevent physical damage, light output ratings shall be determined with guards in place.
 6. Strobe Leads: Factory connected to screw terminals.
 7. Mounting Faceplate: Factory finished, to match the color of existing building appliances.
- C. Audible Notification Appliances (Horns / Sounders):
1. Electric-vibrating-polarized type, 24-V dc nominal; with provision for housing the operating mechanism behind a grille.
 2. Provide an ANSI S3.41 three-pulse temporal pattern audible signal, synchronized.
 3. Horns shall produce a sound-pressure level of 90 dB, measured 10 feet from the horn, using the coded signal prescribed in UL 464 test protocol. Output sound level shall be 120 dB maximum.
 4. Devices located outdoors shall be listed for use in wet locations.
 5. Field programmable without the use of special tools.
- D. Bells: 10" diameter vibrating type, 24V dc nominal. Bells located outdoors shall be listed for use in wet locations.

2.8 ADDRESSABLE INTERFACE DEVICES

- A. Monitor Modules:
1. For use in providing a system address for alarm-initiating devices for wired applications with normally open dry contacts.
 2. Provide an LED that flashes under normal conditions, indicating that the monitor module is operational and in regular communication with the FACU.
 3. Modules installed in non-conditioned spaces shall be tested, listed, and marked for continuous duty across the range of temperatures and humidity expected at their installed locations.
- B. Control Modules:
1. For use in auxiliary control functions, operating as a dry contact relay.
 2. Typical equipment control functions would include direct signals to: an elevator controller to initiate elevator recall, to a circuit-breaker shunt trip for power shutdown, or to a lighting control system for lighting control scenario under fire alarm conditions.
 3. For use in supervising and controlling the operation of one NAC.

4. Provide an LED that flashes under normal conditions, indicating that the monitor module is operational and in regular communication with the FACU.

2.9 MAGNETIC DOOR HOLDERS

- A. Description: Units are equipped for wall or floor mounting as indicated and are complete with matching doorplate.
 1. Electromagnet: Requires no more than 3 W to develop 25-lbf (111-N) holding force. Holding force of the magnet shall be appropriate for the door to be held open.
 2. Provide associated hardware such as keepers, door chains, and other accessories required to properly hold doors open.
 3. Operation in a fail safe manner to release doors upon failure of voltage to the device. Doors shall close after a power loss of 60 seconds.
 4. Wall-Mounted Units: Flush mounted in a single gang electrical device box unless otherwise indicated.
 5. Rating: 24-V dc, supplied from FACU or supervised system power supply.
 6. Control from the FACU, not local smoke detector contacts.
- B. Material and Finish: Match door hardware.

2.10 REMOTE ANNUNCIATOR / INDICATOR LIGHTS (RAIL)

- A. Provide 24V dc RAILS with an associated key-type switch for testing of the annunciated device.

2.11 AUXILIARY POWER SUPPLIES

- A. Primary Power: 24-V dc obtained from 120-V ac service and a power-supply module.
 1. Alarm current draw of entire supplied circuitry loads shall not exceed 80 percent of the power-supply module rating.
 2. 120V branch breaker shall be physically protected with a handle lock and identified with a 1/4" diameter permanent red dot applied to the breaker handle or exposed body area.
- B. Secondary Power: 24-V dc supply system with batteries, automatic battery charger, and automatic transfer switch.
 1. Batteries:
 - a. Gel-cell, sealed, plate nickel cadmium, maintenance free.
 - b. Minimum of 60 hours standby capacity plus:
 - 1) 5 minutes of horn/strobe full alarm load.
 - c. Add battery capacity for a 25% safety factor.
 2. Charger: Dual-rate charging techniques for fast battery recharge.
 3. Battery cabinet enclosures shall be twice the size of the batteries contained.
- C. Auxiliary power supplies shall be individually monitored by the FACU and protected by a smoke detector.
- D. Coordinate installation location with the Owner and Engineer. Do not install above ceilings or in non-conditioned spaces.

2.12 DIGITAL ALARM COMMUNICATOR TRANSMITTER (DACT)

- A. Digital alarm communicator transmitter, 4-channel minimum, shall be compatible with and acceptable to the remote central station and shall comply with UL 632 and be listed and labeled by an NRTL.
- B. Functional Performance:
 1. Unit shall receive an alarm, supervisory, or trouble signal from fire-alarm control unit and automatically capture two telephone line(s) and dial a preset number for a central station, remote supervising station, or proprietary supervising station.
 2. When contact is made with central station(s), signals shall be transmitted. If service on either line is interrupted for longer than 45 seconds, transmitter shall initiate a local trouble signal and transmit the signal indicating loss of telephone line to the remote alarm receiving station over the remaining line.
 3. Transmitter shall automatically report telephone service restoration to the central station. If service is lost on both telephone lines, transmitter shall initiate the local trouble signal.

4. Precedence of signals transmitted to the supervising station shall be: (1) Fire Alarm, (2) Supervisory Signal, (3) Trouble Signal, (4) Security Alarm.
- C. Local functions and display at the digital alarm communicator transmitter shall include the following:
1. Verification that both telephone lines are available.
 2. Programming device.
 3. LED display.
 4. Manual test report function and manual transmission clear indication.
 5. Communications failure with the central station or fire-alarm control unit.
- D. Digital data transmission shall include the following:
1. Address of the alarm-initiating device.
 2. Address of the supervisory signal.
 3. Address of the trouble-initiating device.
 4. Loss of ac supply or loss of power.
 5. Low battery.
 6. Abnormal test signal.
 7. Communication bus failure.
- E. Secondary Power: Integral rechargeable battery and automatic charger.
- F. Self-Test: Conducted automatically every 24 hours with report transmitted to central station.
- G. In lieu of a DACT, an addressable network is acceptable for signal transmission. If other means of signal transmission may be necessary, coordinate suitability with the AHJ.

2.13 SURGE PROTECTION

- A. AC Input:
1. Mount in listed enclosure adjacent to branch circuit panelboard. Wind small coil (5 to 10 turns) (1" diameter) and securely nylon tie-wrap the ungrounded branch circuit conductor just downstream of the suppressor connection.
 2. Install feed through branch circuit transient suppressor (Ditek #DTK-120S20A, Leviton #51020-WM/DIN, or approved equivalent that is UL 1449 2nd Edition Listed).
- B. DC Circuits Extending Outside Building:
1. Mount inside the building, near the point of entry to or exit from each building in a labeled enclosure.
 2. Provide "pi"-type filter on each conductor, consisting of primary arrestor, series impedance, and fast-acting secondary arrestor that clamps at 30-40V.
 3. A minimum of 36" of conductor length shall be provided between the "pi"-type filter and the first system device in the building.
 4. Acceptable models: Citel America #B280-24V, Ditek #DTK-2MHLP24B, Northern Technologies #DLP-42, Simplex #2081-9027/9028, Transtector #TSP8601.

2.14 REMOTE ANNUNCIATOR

- A. Description: Annunciator functions utilizing an alphanumeric display and LED indicating lights shall match those of fire-alarm control unit for alarm, supervisory, and trouble indications. Manual control functions shall match those of fire-alarm control unit; including acknowledge, silence, reset, and test for alarm supervisory, and trouble signals.
1. Mounting: Flush cabinet, NEMA 250, Type 1.
 2. Alarm signal with alarm resound feature.
 3. Communication via two-wire EIA-485 interface.
 4. The fire alarm system shall be capable of supporting a minimum of four remote annunciators.

2.15 SNAP EDGE FRAMES

- A. Description: Mountable Front Load Easy Open Snap Frame
1. Outside edges flip open for quick document changes.
 2. Non-glare plastic cover.

3. Design Basis: U-Line #S-2132 Series.
4. For use with operator's instructions and device map.

PART 3 - EXECUTION

3.1 EQUIPMENT INSTALLATION

- A. Comply with NFPA 72 for installation of fire-alarm equipment.
- B. Equipment and Device Mounting:
 1. Install fire-alarm control unit with tops of cabinets not more than 72 inches above the finished floor.
 2. Install equipment and devices securely attached to walls, ceilings, floors, building structure. Hardware and supports shall be suitable for the load supported. Ceiling mounted devices shall not be supported solely by suspended ceilings.
- C. Smoke- or Heat-Detector Spacing:
 1. Comply with NFPA 72, "Smoke-Sensing Fire Detectors" Section in the "Initiating Devices" Chapter, for smoke-detector spacing.
 2. Comply with NFPA 72, "Heat-Sensing Fire Detectors" Section in the "Initiating Devices" Chapter, for heat-detector spacing.
 3. HVAC: Locate detectors not closer than 3 feet (1 m) from air-supply diffuser or return-air opening.
 4. When installed in a room, orient so that the alarm LED is visible from the nearest door to the corridor.
- D. Duct Smoke Detectors:
 1. Comply with NFPA 72 and NFPA 90A.
 2. Install sampling tubes so they extend the full width of duct, and install detectors and sampling tubes in a manner that provides convenient access for periodic cleaning and calibration. Sampling tubes over 36" long shall be supported at both ends.
 3. Each installation shall have a hinged or latched duct access panel (12"x12" minimum) for sampling tube inspection and cleaning. Provide a permanent decal on duct indicating air flow direction.
 4. Each duct detector shall have a RAIL installed in the nearest corridor or public area, identified with an engraved label affixed to the wall or ceiling.
 5. Proper installation of duct detectors and access doors shall be coordinated between the Electrical Contractor subcontractor, Mechanical Contractor subcontractor, Fire Alarm subcontractor, and approved by the Engineer prior to equipment installation.
- E. Detector Protection:
 1. Unless suitably protected from dust, paint, etc.; detectors shall not be installed until final construction clean-up is complete. If contaminated, detectors shall be replaced.
 2. Where accidental damage or deliberate abuse is anticipated, provide a protective guard that is listed for use with the detector and is acceptable to the AHJ.
- F. Audible Alarm-Indicating Devices: Unless ceiling mounted, install not less than 6 inches below the ceiling. Install horns on flush-mounted back boxes with the device-operating mechanism concealed behind a grille.
- G. Visible Alarm-Indicating Devices: Install adjacent to each alarm bell or alarm horn; and unless ceiling mounted, install at least 6 inches below the ceiling.
- H. Device Location-Indicating Lights: Locate in public space near the device they monitor.
- I. Annunciator: Install with top of panel not more than 72 inches above the finished floor.
- J. Control Selector Switches:
 1. Toggle switches with LED status indicator lights.
 2. Hand in "up" position with amber LED. Auto in "center" position with green LED. Off in "down" position with red LED.

3.2 CONNECTIONS

- A. Fire and Life Safety Doors:
 - 1. Where any exit or exit access doors are locked to delay egress, they must immediately unlock upon any fire alarm signal or loss of 24V-dc fire alarm system power.
 - 2. Power failure to smoke and fire doors shall cause their mechanisms to default to egress mode with normal mechanical latching.
 - 3. Smoke or fire doors shall drop the door hold open magnet within 60 seconds of AC power loss, or their load shall be included in standby battery calculations.
 - 4. Rolling steel fire doors shall automatically reset when returned to their normal / raised position. Program the fire alarm system to limit which initiation devices release these doors; typically, the smoke detector and/or waterflow alarms in adjacent spaces. Label the FACU appropriately with an information placard regarding rolling steel fire door operation.

3.3 REMOTE ALARM TRANSMISSION

- A. The Contractor shall program the DACT, connect telephone lines, coordinate signal transmission with the supervising station, and verify proper signal receipt by the supervising station.

3.4 IDENTIFICATION

- A. Identify system components, wiring, cabling, and terminals. Comply with requirements for identification specified in Section "Identification for Electrical Systems."
- B. Detectors, appliances, and modules shall be labeled with unique numbers that are indicated on as-built drawings and permanently mounted on device bases. Labels shall be legible from floor level. Detectors shall be labeled uniquely and sequentially starting at the FACU with both SLC and device designations. Labels shall be printed black lettering on clear background and attached to the device base.
- C. Junction and pull box covers shall be labeled to indicate the circuits or function of the conductors contained in the boxes. Labels shall be neatly applied with black lettering on clear background.
- D. Conductors shall be labeled with permanent wire markers at connections at the FACU, other control equipment, power supplies, and terminal cabinets.
- E. Install framed basic operating instructions in a location visible from fire-alarm control unit. Optionally, with Owner concurrence, the instructions may be affixed to the inside of the FACU door.
- F. Floor plans of the fire alarm system installation shall be provided at the FACU.
 - 1. Provide a locked box adjacent to the FACU for plan book storage. Key to match FACU. Label lock box.
 - 2. Floor plans shall include device locations and addresses. Indicate equipment, module, and EOL locations.
 - 3. Provide a legend for symbols used.
 - 4. A separate page shall be provided for each floor. Laminate individual pages and bind all pages in a book form.
- G. NFPA 72 Record of Completion documentation shall be kept inside the FACU, or its kept location shall be permanently indicated inside the FACU on an engraved label.
- H. At all equipment with a 120 VAC power source, provide an engraved label indicating panelboard ID, branch circuit number, and panelboard location. At the FACU, provide an additional engraved label inside the FACU.

3.5 GROUNDING

- A. Ground fire-alarm control unit and associated circuits; comply with IEEE 1100. Install a ground wire from main service ground to fire-alarm control unit.

3.6 FIELD QUALITY CONTROL

- A. Final field tests shall be witnessed by Engineer and authorities having jurisdiction.
- B. Manufacturer's Field Service: Engage a factory-authorized service technician to make connections to the FACU; to program the system; to inspect, test, and adjust components, assemblies, and equipment installations, including connections.
- C. Tests and Inspections:
 - 1. Visual Inspection: Conduct visual inspection prior to testing.
 - a. Inspection shall be based on completed Record Drawings and system documentation that is required by NFPA 72 in its "Completion Documents, Preparation" Table in the "Documentation" Section of the "Fundamentals of Fire Alarm Systems" Chapter.
 - b. Comply with "Visual Inspection Frequencies" Table in the "Inspection" Section of the "Inspection, Testing and Maintenance" Chapter in NFPA 72; retain the "Initial/Reacceptance" column and list only the installed components.
 - 2. Conductor Testing: All conductors shall be tested for grounds, opens and shorts prior to termination at panels and installation of detector heads. Conductors shall be megger tested for a minimum of 10 megohms from conductor to ground and conductor to conductor. Provide record of test results to Engineer in advance of acceptance inspection.
 - 3. System Testing: Comply with "Test Methods" Table in the "Testing" Section of the "Inspection, Testing and Maintenance" Chapter in NFPA 72.
 - 4. Test 100% of alarm initiating devices, all software functions, all other system functions including DACT communication, and verify system operational matrix. Notify Owner and Engineer 2 weeks in advance of this test to permit witness observation.
 - 5. Print a System Status and Programming Report with settings for each alarm indicating device, the current sensitivity of each analog addressable smoke detector, and detailed system operational matrix.
 - 6. Factory-authorized service representative shall prepare the "Fire Alarm System Record of Completion", NFPA 72-, Figure 1-6.2.1 in the "Documentation" Section of the "Fundamentals of Fire Alarm Systems" Chapter in NFPA 72 and the "Inspection and Testing Form" in the "Records" Section of the "Inspection, Testing and Maintenance" Chapter in NFPA 72. Submit "Fire Alarm System Record of Completion" to Engineer for delivery to Owner.
 - 7. After 100% system test and submission of "Fire Alarm System Record of Completion", request Engineer to schedule an AHJ acceptance inspection, a minimum of 2 days after completion of system testing.
 - 8. For AHJ acceptance inspection, perform sampling testing as directed by AHJ for detectors and functional tests. Provide 2-way radios, ladders, smoke source, and other materials needed for testing the system.
- D. Reacceptance Testing: Perform reacceptance testing to verify the proper operation of added or replaced devices and appliances.
- E. Fire-alarm system will be considered defective if it does not pass tests and inspections.
- F. Prepare test and inspection reports.

3.7 TRAINING / DEMONSTRATION

- A. Engage a factory-authorized service representative to train Owner's maintenance personnel for a minimum of 8 hours to adjust, operate, and maintain fire-alarm system. Training schedule must be coordinated to meet the Owner's schedule. Training location will be provided by the Owner.
- B. As a minimum, training shall cover:
 - 1. System software multiple access levels via password protection for accommodating Owner capability for disabling individual alarm inputs or normal outputs for alarms without modifying the system programming or affecting operation of the remainder of the system.

2. Overall system concepts, capabilities, and functions. Training shall be of sufficient detail so that the Owner shall be able to remove any device from service and return to service without the need for the Manufacturer's approval or assistance.
 3. Methods and means of troubleshooting and replacement of all field wiring devices.
 4. Methods and means of troubleshooting the main FACU and field devices for programming, bussing systems, internal panel and unit wiring, circuitry, and interconnections.
 5. Preventative maintenance service techniques and schedules, including historical data trending of alarm and trouble records.
 6. Training documentation and actual system software used for training shall be provided in digital form and left with the Owner at the completion of training.
- C. Provide two bound copies of training information.

END OF SECTION

SECTION 28 3111


APPENDIX A

PART 1 - GENERAL

1.1 CONTENTS

- A. North Carolina, Department of Administration, State Construction Office document:
 - 1. *Fire Alarm GUIDELINES AND POLICIES 2011.*

STATE OF NORTH CAROLINA
DEPARTMENT OF ADMINISTRATION
STATE CONSTRUCTION OFFICE

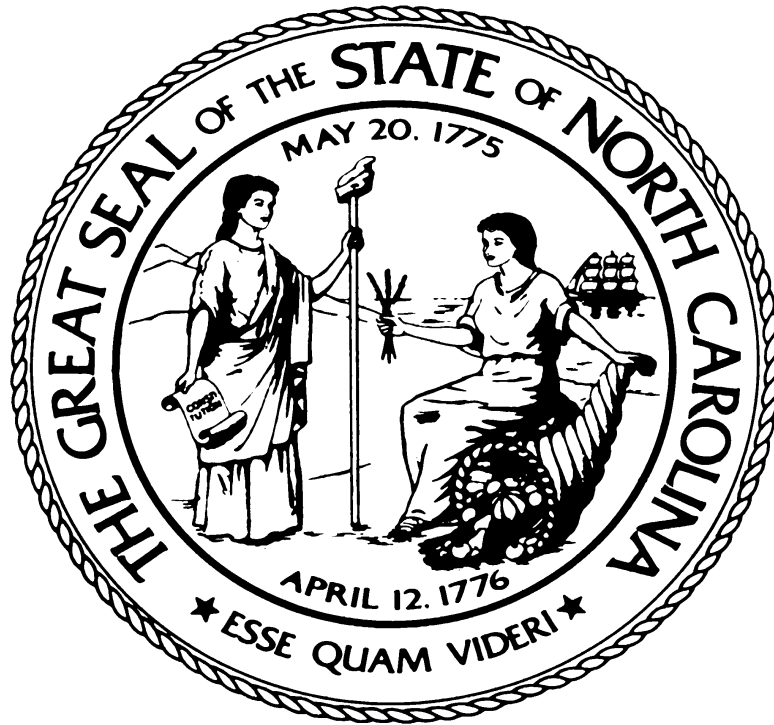

Fire Alarm
GUIDELINES AND POLICIES
2011

Instruction to Designers:

1. Designers for State projects involving fire alarm systems shall use and follow the Department of Administration document "Fire Alarm Guidelines and Policies" only for the purpose of preparing the designer's plans and specifications for the specific project in their contract. The document is not written in contractual language for bidding purposes and/or contract enforcement. Therefore the designer is not to insert the document as is into the specifications. (The Designers can copy from the Guidelines applicable sections and paste to project written specifications.)
2. It is the Engineer's responsibility to read and comply with all relevant criteria in **the SCO Fire Alarm Guidelines and Policies**. These Guidelines and others are available at the State Construction Office web site <http://www.nc-sco.com/> Any design noncompliance with the Fire Alarm Guidelines and Policies resulting in a change order shall be the responsibility of the designer.
3. Clarification: When expressions are shown between two forward slanted lines, the Designer is to select the most appropriate expression. Example: //Provide photoelectric smoke detection, ionization smoke detection and rate of rise thermal detection.//

TABLE OF CONTENTS

A. General

1.	Fire Alarm System in State Owned Facilities	5
2.	Document Specific	5
3.	Furnishing, Installation & Connection of the System	5
4.	Applicable Codes	5
5.	Fire Alarm Control Panel	5
6.	Secondary Power	5
7.	Quality Assurance	6
8.	Code and Standards	6
9.	Definition	6
10.	Submittals	7

B. Part 2- Products

1.	Fire Alarm Control Panel	9
2.	Alarm Appliances	14
3.	Initiating <i>Devices</i>	15
4.	Miscellaneous System items	17
5.	Wiring	20

C. Part 3- Execution

1.	Fire Alarm System	21
2.	Fire Alarm Control Equipment Installation	22
3.	Addressable Interface Modules (control and monitor Modules)	22
4.	Surge Protection	23
5.	Riser Design	23
6.	AC Power	23
7.	Conduit and Wiring	24

Fire Alarm Guidelines

8.	Notification devices	-----	25
9.	Detectors	-----	26
10.	Duct Mounted Smoke Detectors	-----	28
11.	Linear Beam Smoke Detectors	-----	28
12.	Printer	-----	28
13.	Air Handler Unit (AHU) Shutdown	-----	28
14.	Annunciator	-----	29
15.	Alarm Verification for Smoke Detectors	-----	29
16.	Emergency Voice/Alarm Communication	-----	29
17.	Remote Alarm Transmission Requirements	-----	31
18.	Automatic Smoke door and Automatic Lock Requirements	-----	32
19.	Sprinkler System Monitoring	-----	33
20.	Kitchen Exhaust Hood Extinguishing Systems	-----	33
21.	Fire Alarm System Installation and Configuration	-----	33
22.	Fire and Life Safety Criteria for Doors Controlled by Fire Alarm System	-----	34
23.	System Documentation, Training, and Maintenance	-----	35
24.	Spare Parts	-----	37
25.	System Testing & Certification	-----	38
26.	Pre-Final Inspection	-----	39
27.	Final Inspection	-----	39

APPENDIX

<u>Table 1</u> Applications Matrix for Selection Detection Devices	-----	42
Fire Alarm System Symbols	-----	FA- 01
Fire Alarm Riser (Example)	-----	FA-02
Fire Alarm Riser Notes (Example)	-----	FA-03
Fire Alarm Matrix (Example)	-----	FA-04
Transient Arrestor Installation Detail	-----	FA-05

Part 1- General *

1. This document is to help assure that the fire detection and alarm systems installed in State Owned buildings are reliable, maintainable, and have a long service life.
2. This document does not constitute a complete design specification and must be edited and supplemented with project-specific requirements written by the design professional.
3. This document includes the furnishing, installation, and connection of the microprocessor controlled, intelligent reporting fire alarm equipment required to form a complete coordinated system ready for operation. It shall include, but not be limited to, alarm initiating devices, alarm notification appliances, control panels, auxiliary control devices, annunciators, power supplies, and wiring.
4. The fire alarm system shall comply with applicable provisions of the NC Building Code, NFPA 70 - National Electrical Code (NEC) and NFPA 72 -National Fire Alarm Code. The Contractor shall furnish all parts, materials, and labor customarily required or provided for a complete and operating system, in accordance with all requirements applicable, even if each needed item is not specifically shown or described in the project plans or specifications
5. The Fire Alarm Control Panel (FACP) shall be located for convenient, rapid access. When not located in a public or normally occupied area, a Remote Annunciator (FAA) with audible-visible trouble indication is required. Consult with facility manager and the local fire official, prior to locating the FACP, FAA or printer. If there is no constantly attended station, the FACP or FAA shall be located in a lobby or a corridor adjacent to the entrance used by responding personnel.
6. Systems are to be provided with a separate and independent source of secondary power. The State does not contract for full Central Station Service (with runners), so all systems that report to a Central or Remote Supervising Station shall have a minimum of 60 hours battery power capacity, plus 5/15 minutes of full alarm load. Proprietary and other systems require 24 hours capacity plus 5/15 minutes alarm load.
 - a) When automatic starting generator is provided, use 24 hours for battery endurance, plus the appropriate (5 or 15 minutes) alarm load. See NFPA 72.
 - b) Most campus alarm supervising stations are normally classified as "Proprietary" systems.
 - c) Most Facilities can use the State Capitol Police located in Raleigh "Remote Supervising Station"

* If system is being installed to replace an existing system verify that the Drawings detail the scope of any demolition that may be required. Pay particular attention to items that may be reused in the new system.

7. QUALITY ASSURANCE

- a) Manufacturer's Qualifications: Firms regularly engaged in manufacture of fire alarm systems of types, sizes, and electrical characteristics required, and whose products are

Fire Alarm Guidelines

Listed and Labeled. Products of firms that do not maintain factory authorized service organization and spare parts stock are not acceptable for use on State Owned Buildings.

- b) Acceptable Manufacturers: Designers shall list minimum of three manufacturers.
- c) Installer's Qualifications:
- d) Company specializing in performing the work and making the final terminations and connections. Minimum of 5 years documented experience installing fire detection and alarm systems similar in size and scope to the project. Only the Installer may make program changes and must be present for the 100% test, Designer's pre-final review and Owner inspections.
- e) All connections to the FACP and the system's programming shall be done only by the manufacturer, or by an authorized distributor that stocks a full compliment of spare parts for the system. The technicians are required to be trained and individually certified by the manufacturer, for the FACP model/series being installed. This training and certification must have occurred within the most recent 24 months, except that a NICET Level III certification will extend this to 36 months. Copies of the certifications must be part of the Shop Drawing submittal to the Designers, prior to installation. The submittal cannot be approved without this information.

8. **Codes and Standards:**

- a) NFPA Compliance: Comply with applicable requirements of NFPA-72, National Fire Alarm Code.
- b) NEC Compliance: Comply with applicable requirements of NFPA-70, National Electrical Code (NEC) standards pertaining to fire alarm systems.
- c) Testing Laboratory Compliance: Comply with provisions of UL safety standards pertaining to fire alarm systems. Provide products and components which are Listed and Labeled.
- d) FM Compliance: Provide fire alarm systems and accessories which are FM approved.

9. **Definitions:**

- a) For State-owned facilities in North Carolina the AHJ for Code compliance is the NC Department of Administration – State Construction Office. The AHJ for construction administration and inspection purposes is the entity that contracted for the design services, either the State Construction Office or the owning Agency, as applicable. (Fire alarm system inspection or acceptance testing may be delegated to the design engineer by contract.)
- b) For Community College or local government projects the AHJ is the local government entity that approves project plans, issues building permits, and inspects construction.
- c) Building Permits:
 - (1) No building permit is required for construction or renovation of facilities that are funded by the State of North Carolina and located on State-owned land. However, privately-funded projects on land leased from the State (e.g., student housing) must still be submitted to local building officials for approval, permits, and inspections. Written NCDOA/SCO

approval of the plans and specifications submitted for review is considered the equivalent of a building permit for State projects but that alone does not give authorization to proceed with construction. Such authorization requires written clearance from the entity that administers the contract.

- (2) Fire Alarm Control Panel (FACP) - Also called a Fire Alarm Control Unit (FACU) by some entities. See requirements in Part 2
- (3) Remote Anunciator (FAA) – Provides LCD display with a text statement of the panel status and/or LED lamps to indicate the status of the fire alarm system. It is provided to assist fire fighters who respond to a call and to assist technicians who respond to a trouble condition.
- (4) Graphic Anunciator (GA) – Used to provide information regarding the status of detection, sprinkler and supervisor devices by zone and or floor of the building.

10. SUBMITTALS:

- a) General: Submittals shall demonstrate compliance with technical requirements by reference to each subsection of the Engineer's written specification.
- b) Product Data: Submittals shall provide mA draw for each device submitted and the listed minimum voltage required to operate. Panel submittal shall list voltage drop allowed for panel and for individual NAC circuits.
- c) Shop Drawings:
 - (1) The fire alarm contractor shall submit complete Shop Drawings to the engineer for review, prior to performing any work. They shall clearly demonstrate compliance with the engineer's plans and specifications, which have a System Response Matrix showing the fire alarm system's actions (outputs) required for each type of alarm, supervisory, and trouble signal. Any non-compliant features must be fully described.
 - (2) The submitted shop drawings shall show equipment, device identification numbers and locations, and connecting wiring of entire fire alarm system. Include wiring and riser diagrams. Wiring diagrams shall be based on the project floor plans, with devices and proposed conduit routing. The conductor composition for each conduit section shall be provided. The distance and route for each NAC (Notification Appliance Circuit) shall be shown. Riser diagrams shall show consecutive connections for all devices with addresses and candela and Candela ratings.
 - (3) Engineer's approval (with or without corrections) of contractor's Shop Drawings, samples, cut sheets, etc., is for general conformance with the contract documents and design concept. It shall not relieve the contractor of responsibility for full compliance with the project plans and specifications, EXCEPT for any specific non-compliant features for which the engineer gives written authorization.
- d) Installation Instructions: The contractor shall submit to the engineer of record the Manufacturer's detailed installation instruction for the Fire Alarm Control Panel and all duct mounted smoke detectors, flow switches, tamper switches, supervisory switches, and similar items which require mechanical installation.
- e) Battery Calculations:

Fire Alarm Guidelines

- (1) Include a copy of system battery sizing calculations with the shop drawing submittal to the engineer. Use manufacturer's battery discharge curve to determine expected battery voltage after 60/24 hours of providing standby power. Then use calculated Notification Appliance Circuit current draw in the alarm mode to determine expected voltage drop at End of the Line Resistor (EOL), based on conductor resistance per manufacturer's data sheet or NEC.
 - (2) Fire Alarm Vendor's calculations must be submitted with the shop drawings, and prior to installation of equipment. (Buildings without generators typically require 60 hours of battery backup to cover the weekend. Otherwise 24 hour battery backup is required.) In the submittal package identify Notification Appliance Circuits (NAC) current draws and voltage drops for each circuit. In no case shall the calculated voltage at any notification appliance fall below the minimum listed operating voltage for the devices used.
 - (3) The voltage drop at EOL must not exceed 14% of the expected battery voltage, after the required standby time plus alarm time. (Typically, for a 24 volt system, this limits the voltage drop from the battery to the EOL to 3 volts). Determine "worst case" voltage at far end of each NAC, by subtracting its calculated V-drop from the expected battery voltage. The result must be no less than the minimum listed operating voltage for the alarm notification appliances used.
 - (4) All of these calculations must be placed on a dedicated sheet of as-built drawings, for future reference by fire alarm service technicians. NAC voltage drop is to be verified during system tests.
- f) Maintenance Data: The contractor shall submit maintenance data and parts lists for each type of fire alarm equipment installed, including furnished specialties and accessories. Include this data, product data, and shop drawings in maintenance manual.
- g) Maintenance Contract: (this paragraph shall be included in the specs ONLY if the Owner/agency do not have program in place for maintenance) The contractor shall submit a quote for a maintenance contract to provide all maintenance, test, and repair described below and/or in accordance with NFPA-72, "Guide for Testing Protection Signaling Systems". Include also a quote for unscheduled maintenance/repair, including hourly rates for technicians trained on this equipment, and response travel costs. Submittals that do not identify all post contract maintenance costs will not be accepted. Rates and costs shall be valid for the period of five (5) years after expiration of the guaranty. Maintenance and testing shall be on a semiannual basis or as required which ever is the most restrictive. A preventive maintenance schedule shall be provided by the Contractor that shall describe the protocol for preventive maintenance. The schedule shall include:
- (1) Semiannual systematic examination, adjustment and cleaning of all detectors, manual fire alarm stations, control panels, power supplies, relays, water flow switches and all accessories of the fire alarm system.
 - (2) Semiannual testing of each circuit in the fire alarm system.
 - (3) Semiannual testing of each smoke detector in accordance with the requirements of NFPA 72.
- h) Certifications:

- (1) Submit a certification from the major equipment manufacturer indicating that the proposed supervisor of installation and the proposed performer of contract maintenance is an authorized representative of the major equipment manufacturer. Include names and addresses, and telephone numbers in the certification.
- (2) Installer's training certificate as defined under Quality Assurance.
- i) Existing Fire Alarm System to be replaced with new system in occupied building shall continue to be operational until the new Fire Alarm System is up and running, otherwise, 24hrs Fire watch man shall be provided.

PART 2 - PRODUCTS

1. FIRE ALARM CONTROL PANEL (FACP)

- a) FACP - General: The FACP shall meet the following general requirements (unless otherwise required by the owner for certain systems):
 - (1) The system is to be the addressable type, with a 24vdc nominal operating voltage.
 - (2) The system is to have multiple access levels so owner's authorized personnel can disable individual alarm inputs or normal system responses (outputs) for alarms, without changing the system's executive programming or affecting operation of the rest of the system. The process on how to do this must be included in the training required to be given to the owner's designated personnel, and must also be part of the written documentation provided by the fire alarm equipment supplier.
 - (3) Signal Line Circuits: (SLC) also called addressable loop - Alarm, trouble and supervisory signals from all intelligent reporting devices shall be encoded onto an NFPA Style 6 (Class A) Signaling Line Circuit (SLC) with no "T" taps.
 - (4) Initiation Device Circuits: Initiation Device Circuits (IDC) shall be wired Class A (NFPA 72 Style D).
 - (5) Notification Appliance Circuits: Notification appliance circuits shall be wired Class B (NFPA 72 Style Y).
 - (6) Digitized electronic signals shall employ check digits or multiple polling. In general a single ground or open on any system signaling line circuit, initiating device circuit, or notification appliance circuit shall not cause system malfunction, loss of operating power or the ability to report an alarm.
 - (7) Loss of Power: Alarm signals arriving at the main FACP shall not be lost following a power failure (or outage) until the alarm signal is processed and recorded.
 - (8) The FACP must have an Alarm Silence switch, and be equipped with the Subsequent Alarm (alarm resound) feature. Any remote annunciators or graphic displays located away from the alarm area must also include an audible signal with alarm resound feature.
- b) System Response to an Alarm Condition: When a fire alarm condition is detected and reported by one of the system initiating devices or appliances, the following functions shall immediately occur:

Fire Alarm Guidelines

- (1) The system alarm LED shall flash.
- (2) A local piezo-electric signal in the control panel shall sound.
- (3) An 80-character minimum LCD display shall indicate all information associated with the fire alarm condition, including the type of alarm point and its location within the protected premises.
- (4) On systems equipped with a printer, printing and history storage equipment shall log the information associated with each new fire alarm control panel condition, along with time and date of occurrence.
- (5) All system output programs assigned via control-by-event equations to be activated by the particular point in alarm shall be executed, and the associated system outputs (alarm notification appliances and/or relays) shall be activated. Exact programming shall be provided by the Contractor to meet the Owner's requirements.
- (6) Activate all fire alarm Notification Appliances in the building, sounding and flashing in synchronization continuously until the initiating device and control unit have been reset to normal condition.
- (7) Activate digital alarm communicator.
- (8) Deactivate door hold control relay such that all smoke doors are allowed to close.
- (9) Deactivate control relays so that HVAC units shut down. Exception is for hazardous exhaust systems and smoke control.
- (10) Activate elevator recall sequence if smoke is detected in any elevator lobby, shaft, or in the elevator equipment room.

c) System Response to a Trouble Condition:

- (1) Systems AC power trouble signal shall not be sent unless maintained for 1 to 3 hours (or more) Provide additional relays as required for this purpose.
- (2) Provide immediate transmission of all other supervising signals.
- (3) Provide adjustable time delay for all other trouble signals prior to transmission.
- (4) FACP - Minimum Requirements: The FACP shall contain a microprocessor based Central Processing Unit (CPU). The CPU and its associated equipment shall be protected so it can not be affected by voltage surges or line transients consistent with UL standard 864. The CPU shall communicate with and control the following types of equipment used to make up the system: intelligent detectors, addressable modules, local and remote operator terminals, printers, annunciators, and other system controlled devices. The main FACP shall perform the following functions:
- (5) Supervise and monitor all intelligent addressable detectors and monitor modules connected to the system for normal, trouble and alarm conditions.
- (6) Supervise all initiating, signaling, and notification circuits throughout the facility by way of connection to monitor and control modules.

Fire Alarm Guidelines

- (7) Detect the activation of any initiating device and the location of the alarm condition. Operate all notification appliances and auxiliary devices as programmed.
- (8) Visually and audibly annunciate any trouble, supervisory or alarm condition on operator's terminals, panel display, and annunciators.
- d) System Capacity and General Operation: The system shall have the following capacities and general operation modes:
 - (1) The FACP shall provide, or be capable of expansion to 198 intelligent/addressable devices per Signaling Line Circuits (SLC) and 2048 annunciation points, minimum, per system. The number of SLCs provided shall be as indicated on the Drawings. Total points shall be as indicated on the drawings or otherwise specified.
 - (2) The FACP shall include a full featured operator interface control and annunciation panel that shall include a backlit, 80 minimum character liquid crystal display, individual, color coded system status LEDs, and an alphanumeric keypad for the field programming and control of the fire alarm system.
 - (3) All programming or editing of the existing program in the system shall be achieved without special equipment and without interrupting the alarm monitoring functions of the fire alarm control panel.
- e) The FACP shall be able to provide the following features:
 - (1) Upload/Download to PC Computer
 - (2) Charger Rate Control
 - (3) Drift Compensation
 - (4) Automatic Day/Night Sensitivity Adjust
 - (5) Device Blink Control
 - (6) Pre-alarm Control Panel Indication
 - (7) Trouble Reminder
 - (8) NFPA 72 Smoke Detector Sensitivity Test
 - (9) System Status Reports
 - (10) Periodic Detector Test
 - (11) Alarm Verification, by device, with tally
 - (12) Non-Alarm Module Reporting
 - (13) Block Acknowledge
 - (14) Smoke Detector Maintenance Alert
 - (15) Control-By-Time

- f) The control panel shall be capable of printing historical data and device parameters and shall include all equipment necessary to produce printouts, including an external printer and shall be U.L. listed as meeting the NFPA 72 sensitivity testing and maintenance requirements without the need for manually removing and testing each smoke detector. The control panel shall provide a display and a printed list of these sensitivity measurements as a permanent record of the required sensitivity testing. The system shall also annunciate a trouble condition when any smoke detector approaches 80% of its alarm threshold due to gradual contamination, with an annunciation of the location of the smoke detector requiring service. If any specialized equipment must be used to program any function of the smoke detector devices, then one must be furnished as part of the system.
- g) The system shall perform time based control functions including automatic changes of specified smoke detector sensitivity settings.
- h) Central Processing Unit: The Central Processing Unit (CPU) shall communicate with, monitor, and control all other modules within the control panel. Removal, disconnection or failure of any control panel module shall be detected and reported to the system display by the CPU.
 - (1) The CPU shall contain and execute all control-by-event (including ANDing, ORing, NOTing, CROSSZONEing) programs for specific action to be taken if an alarm condition is detected by the system. Such control-by-event programs shall be held in non-volatile programmable memory, and shall not be lost with system primary and secondary power failure. The CPU shall also provide a real-time clock for time annotation of all system displays. The Time-of-Day and date shall not be lost if system primary and secondary power supplies fail.
 - (2) The CPU shall be capable of being programmed on site without requiring the use of any external programming equipment. Systems that require the use of external programmers or change of EPROMs are not acceptable.
- i) Operators Control: Provide an operators interface which allows the following minimum functions. In addition, the operators interface shall support any other functions required for system control and/or operation:
 - (1) Acknowledge (ACK/STEP) Switch
 - (2) Signal Silence Switch
 - (3) System Reset Switch
 - (4) System Test Switch
 - (5) Lamp Test Switch
- j) Display: The system display shall provide all the controls and indicators used by the system operator and may also be used to program all system operational parameters. The display assembly shall contain, and display as required, custom alphanumeric labels for all intelligent detectors, addressable modules, and software zones.
 - (1) The system display shall provide an 80minimum -character back-lit alphanumeric Liquid Crystal Display (LCD).

- (2) The Display shall also provide four Light-Emitting-Diodes (LEDs), that will indicate the status of the following system parameters: AC POWER, SYSTEM ALARM, SYSTEM TROUBLE, and SIGNAL SILENCE.
- (3) The system display shall provide a touch key-pad with control capability to command all system functions, entry of any alphabetic or numeric information, and field programming. Two different password levels shall be accessible through the display interface assembly to prevent unauthorized system control or programming.
- k) Signaling Line Circuit (SLC) Interface Board: The FACP shall contain SLC interface boards as required to communicate with the SLC. Each SLC board shall monitor and control a minimum of 198 intelligent addressable devices. This includes 99 analog detectors (Ionization, Photoelectric, or Thermal) and 99 monitor or control modules.
 - (1) Each SLC interface board shall contain its own microprocessor, and shall be capable of operating in a local mode (any SLC input activates all or specific SLC outputs) in the event of a failure in the main CPU of the control panel. The SLC interface board shall not require any jumper cuts or address switch settings to initialize SLC Loop operations. SLC interface boards shall provide power and communicate with all intelligent addressable detectors and modules connected to its SLC Loop on a single pair of wires. This SLC Loop shall be capable of operation as NFPA 72 Style 6.
 - (2) Each SLC interface board shall receive analog information from all intelligent detectors and shall process this information to determine whether normal, alarm, or trouble conditions exist for that particular detector. The SLC interface board software shall include software to automatically maintain the detector's desired sensitivity level by adjusting for the effects of environmental factors, including the accumulation of dust in each detector. The analog information may also be used for automatic detector testing and for the automatic determination of detector maintenance requirements.
- l) Printer: Provide a printer to provide hard-copy printout of all changes in status of the system. The printer shall time-stamp such printouts with the current time-of-day and date. The printer shall be standard carriage with 80-characters per line and shall use standard pin-feed paper. Thermal printers are not acceptable. The printer shall operate from a 120 VAC, 60 Hz power source. Provide table and stand for printer if it is to remain constantly connected to the fire alarm panel.
- m) Remote Transmissions: The FACP shall be interfaced to a Digital Alarm Communications Transmitter (DACT).
- n) Power Supply: The FACP power supplies shall operate on 120 VAC, 60 Hz and shall have a continuous rating adequate to power all equipment and functions in full alarm continuously. All modules and drivers must be able to withstand prolonged short circuits in the field wiring, either line-to-line or line-to-ground, without damage. Further, the power supply shall be expandable for additional notification appliance power in 3.0 Ampere increments.
- o) The power supply shall provide a battery charger using dual-rate charging techniques for fast battery recharge.
- p) Batteries: Shall be completely maintenance free, shall not require liquids, fluid level checks or refilling, and shall not be capable of producing spills and/or leaks. Batteries shall be sealed gel-cell type with expected life of 10 years. Battery voltage shall be as required by the FACP and related equipment. Battery shall have sufficient capacity to power the fire alarm system

for not less than ~~24~~60 hours plus ~~5~~ 15 minutes of alarm upon a normal AC power failure. NAC circuits shall not exceed 75% of maximum current load allowed. (For batteries serving emergency voice communications the duration of alarm reserve shall be 15 minutes in lieu of 5 minutes)

- q) Enclosures: The FACP shall be housed in a 3rd party listed cabinet suitable for surface or semi-flush mounting. Cabinet and front shall be corrosion protected, given a rust-resistant prime coat, and manufacturer's standard finish. The door shall provide a key lock and shall include a glass or other transparent opening for viewing of all indicators. For convenience, the door may be hinged on either the right or left side (field selectable).

2. ALARM APPLIANCES

- a) Programmable Electronic Sounders: Sounders located outdoors shall be listed for use in wet locations. Electric sounders shall operate with synchronized audible output and have the following specifications:
- (1) Voltage: Programmable electronic sounders shall operate on 24 VDC nominal.
 - (2) Programming: Electronic Sounders shall provide the ANSI S3.41 three-pulse temporal pattern audible evacuation signal, described in NFPA 72, with an output sound level of at least 90 dBA measured at 10 feet from the device. Output sound level shall be 120 dB maximum. Electronic Sounders shall be field programmable without the use of special tools.
- b) Strobe Lights shall be located as shown on the Drawings. Strobe lights indicated for use exterior to the building shall be mounted at the indicated elevation and listed for use in wet locations. Strobe lights shall operate with synchronized flash output and have the following specifications:
- (1) Voltage: Strobe lights shall operate on 24 VDC nominal.
 - (2) Maximum pulse duration: 2/10ths of one second.
 - (3) Strobe intensity and flash rate: Must meet minimum requirements of UL 1971. Provide strobe lights with minimum intensity Candela (Cd) rating of 15/75 Cd, or greater if such is indicated adjacent to the device symbol on the Drawings.
- c) Speakers: Speakers, where provided, shall have audible sound with taps at 1/4 watt, 1/2 watt, 1 watt, 2 watt. Speakers shall operate at ~~70.7V~~ 24 V. Provide back boxes for all speakers. Speakers shall be tapped at 1 watt for design purposes. See additional requirements for Programmable Electronic Sounders.
- d) Horns: Where provided, shall provide average ambient sound level of dBA as listed in the NEPA 72.
- e) Audible/Visual Combination Devices shall comply with all applicable requirements for both Programmable Electronic Sounders and Strobe Lights.
- f) Bells shall be 10" diameter vibrating type located as shown on the Drawings; bells located outdoors shall be listed for use in wet locations. Bells shall have the following specifications:
Voltage: Bells shall operate on 24 VDC nominal.

3. INITIATING DEVICES

- a) Addressable Devices - General: All initiating devices shall be individually addressable. Addressable devices shall comply with the following requirements:
- (1) All addressable spot type and duct smoke detectors shall be the analog type and the alarm system shall automatically compensate for detector sensitivity changes due to ambient conditions and dust build-up within detectors. This feature must be armed and sensitivities set prior to acceptance of the system.
 - (2) Address Setting: Addressable devices shall provide an address-setting means.
 - (3) Connections: Addressable devices shall be connected to a Signaling Line Circuit (SLC) with two (2) wires.
 - (4) Operational Indications: Addressable initiation devices shall provide dual alarm and power LEDs. Both LEDs shall flash under normal conditions, indicating that the device is operational and in regular communication with the control panel. Both LEDs shall be placed into steady illumination by the FACP to indicate that an alarm condition has been detected. The flashing mode operation of the detector LEDs shall be optional through the system field program. An output connection shall also be provided in the device base to connect an external remote alarm LED.
 - (5) Intelligent Initiation Devices: All smoke detectors shall be the "intelligent" in that smoke detector sensitivity shall be set through the FACP and shall be adjustable in the field through the field programming of the system. Sensitivity shall be capable of being automatically adjusted by the FACP on a time-of-day basis. Using software in the FACP, detectors shall be capable of automatically compensating for dust accumulation and other slow environmental changes that may affect performance. The detectors shall be listed by UL as meeting the calibrated sensitivity test requirements of NFPA Standard 72.
 - (6) Spot-type detectors must be the plug-in type, with a separate base (not a mounting ring), to facilitate their replacement and maintenance. The base shall have integral terminal strips for circuit connections, rather than wire pigtails. Each detector or detector base shall incorporate an LED to indicate alarm.
 - (7) Device mounting Base: Unless otherwise specified all detectors shall be ceiling-mount and shall include a separate twist-lock base with tamper proof feature.
 - (8) Sounder Base: Provide bases with a built-in (local) sounder rated at 85 dBA minimum, measured at 10ft. Configure sounder bases such that sounders are activated under conditions as described in the Matrix.
 - (9) Test Means: The detectors shall provide a test means whereby they will simulate an alarm condition and report that condition to the control panel. Such a test may be initiated at the detector itself (by activating a magnetic switch) or initiated remotely on command from the control panel when in the "test" condition.
 - (10) Device Identification: Detectors shall store an internal identifying type code that the control panel shall use to identify the type of device. Device identifications shall be either ION, PHOTO, or THERMAL.

Fire Alarm Guidelines

- b) Photoelectric Smoke Detectors: Photoelectric smoke detectors shall use the photoelectric (light-scattering) principal to measure smoke density and shall, on command from the control panel, send data to the panel representing the analog level of smoke density.
- c) Ionization Smoke Detector: Ionization smoke detectors shall use the dual-chamber ionization principal to measure products of combustion and shall, on command from the control panel, send data to the panel representing the analog level of products of combustion.
- d) Thermal Detectors: Thermal Detectors shall be intelligent addressable devices rated at 135°F (58°C) and shall have a rate-of-rise element rated at 15° F. (9.4°C) per minute. It shall connect via two wires to the Fire Alarm Control Panel Signaling Line Circuit. Up to 99 intelligent heat detectors may connect to one SLC loop. Thermal detectors shall use an electronic sensor to measure thermal conditions caused by a fire and shall, on command from the control panel, send data to the panel representing the analog level of such thermal measurements.
 - (1) Non-Rate of Rise Detectors: Provide thermal detectors with non-rate of rise thermal elements. Non-rate of rise detectors are indicated by NRR adjacent to the thermal detector symbol.
 - (2) Specialized Element Temperature Ratings: Provide thermal detectors with specialized element temperature ratings. Specialized element temperatures are indicated by a temperature rating adjacent to the thermal detector symbol, e.g. 195°F.
- e) Multisensor Detectors: Detectors employ two or more of the above detection types with integrated operating principals, mounted in a single housing. The outputs of the analog sensors shall be transformed into digital signals that are combined and processed by special algorithms. The computations shall be designed to discriminate between normal ambient changes in a building and those changes associated with a fire. //Provide photoelectric smoke detection and rate of rise thermal detection. //Provide photoelectric smoke detection, ionization smoke detection and rate of rise thermal detection.//
- f) Duct Smoke Detector: In-Duct Smoke Detector Housings shall accommodate a velocity rated photoelectric detector. The device, independent of the type used, shall provide continuous analog monitoring and alarm verification from the panel. When sufficient smoke is sensed, an alarm signal shall be initiated at the FACP.
- g) Addressable Pull Stations - General: Addressable pull stations shall, on command from the Control Panel, send data to the panel representing the state of the manual switch. They shall use a key operated test-reset lock, and shall be designed so that after actual emergency operation, they cannot be restored to normal use except by the use of a key. All pull stations shall be dual-action, have a positive, visual indication of operation and utilize a key type reset. The Glass-break rods are not allowed.
- h) LINEAR BEAM SMOKE DETECTORS
 - (1) Linear Beam Smoke Detectors shall be configured as an integral part of the Fire Alarm system. Linear beam smoke detectors shall meet the following requirements:
 - (2) Linear beam detectors shall have a minimum of three calibrated sensitivity settings capable of maintaining sensitivity between 1.0% and 2.0% per meter obscuration, at any operating distance between 10 and 60 meters.

- (3) The manufacturer of linear beam detector shall provide a calibration chart giving the Smoke Sensitivity versus Operating Distance for each sensitivity setting. This chart shall show the 3rd party listed sensitivity limits for the entire range of rated operating distances.
- (4) Linear beam detectors must be rated for continuous operation up to 122°F (50°C) and a 95% relative humidity.
- (5) Compensating circuits must be provided in the detector to maintain normal sensitivity as environment conditions change and as dust builds up on the lenses. When the limits of this compensation are reached, a "trouble" signal must be initiated.
- (6) Horizontal and vertical adjustments must be provided, on both the transmitter and the receiver, for alignment of the IR beam. They must permit a minimum angular change of 7.5° from the center axis, in any direction.
- (7) The IR beam must be modulated, to assure reliable operation in the presence of very high ambient light and/or background IR.
- (8) Abrupt, maintained blockage of the IR beam shall result in a "trouble" signal (not alarm), to be initiated within a time span of 10 seconds minimum to 60 seconds

4. MISCELLANEOUS SYSTEM ITEMS

- a) Addressable Dry Contact Monitor Module: Addressable Monitor Modules shall be provided to connect one supervised zone (either Style D or Style B) of non-addressable Alarm Initiating Devices (any Normally Open [N.O.] dry contact device) to one of the Fire Alarm Control Panel Signaling Line Circuit Loops. Monitor modules shall be installed as required by the system configuration. All required monitor modules may not be shown on the Drawings.
 - (1) Indication of Operation: An LED shall be provided that shall flash under normal conditions, indicating that the Monitor Module is operational and in regular communication with the control panel.
 - (2) Supervision: Unless specifically noted otherwise on the drawings provide one monitor module for each sprinkler switch.
- b) Two Wire Detector Monitor Module: Addressable Monitor Modules shall be provided to connect one supervised IDC zone, // Class A // B (Style D or Style B operation) //of non-addressable 2- wire smoke detectors or alarm initiating devices (any N.O. dry contact device) to one of the Fire Alarm Control Panel Signaling Line Circuit Loops. Monitor modules shall be installed as required by the system configuration. All required monitor modules may not be shown on the Drawings. Indication of Operation: Unless otherwise indicated on the Drawings an LED shall be provided that shall flash under normal conditions, indicating that the Monitor Module is operational and in regular communication with the control panel.
- c) Addressable Control Module: Addressable Control Modules shall be provided to supervise and control the operation of one conventional Notification Appliance Circuit (NAC) of compatible, 24 VDC powered, polarized Audio/Visual (A/V) Notification Appliances. For fan shutdown and other auxiliary control functions, the control module may be set to operate as a dry contract relay. The control module shall provide address-setting means using DIP switches and shall also store an internal identifying code that the control panel shall use to

identify the type of device. An LED shall be provided that shall flash under normal conditions, indicating that the control module is operational and is in regular communication with the control panel.

- (1) Configuration: The control module NAC circuit may be wired for // Style Z // Style Y // (Class A/B) // with up to 1 Amp of inductive A/V signal, or 2 Amps of resistive A/V signal operation, or as a dry contact (Form C) relay. The control module shall be suitable for pilot duty applications and rated for a minimum of 0.6 amps at 30 VDC. The relay coil shall be magnetically latched to reduce wiring connection requirements, and to insure that 100% of all auxiliary relay or NACs may be energized at the same time on the same pair of wires.
 - (2) Power Source: Audio/visual power shall be provided by a separate supervised power loop from the main fire alarm control panel or from a supervised, 3rd party listed remote power supply. A/V power sources and connections are not shown on the Drawings
 - (3) Test Switch: A magnetic test switch shall be provided to test the module without opening or shorting its NAC wiring.
- d) Isolator Module: Isolator Modules shall be provided to automatically isolate wire-to-wire short circuits on an SLC loop. The Isolator Module shall limit the number of modules or detectors that may be rendered inoperative by a short circuit fault on the SLC Loop. Modules must be readily accessible (not above ceiling) and clearly labeled.
- (1) Operation: Isolator Modules shall operate such that if a wire-to-wire short occurs, the Isolator module shall automatically open-circuit (disconnect) the SLC loop. When the short circuit condition is corrected, the Isolator Module shall automatically reconnect the isolated section. The Isolator Module shall not require any address-setting, and its operations shall be totally automatic. It shall not be necessary to replace or reset an Isolator Module after its normal operation.
 - (2) The Isolator Modules shall provide a single LED that shall flash to indicate that the Isolator is operational and shall illuminate steadily to indicate that a short circuit condition has been detected and isolated.
- e) Water Flow Switch: Flow switches shall be integral, mechanical, non-coded, non-accumulative retard type. Flow switches shall have an alarm transmission delay time that is conveniently adjustable from 0 to 60 seconds. Initial settings shall be 30-45 seconds. Flow switches shall be located a minimum of one (1) foot from a fitting that changes the direction of the flow and a minimum of three (3) feet from a valve as required per NFPA 13. Installation: Water Flow Switches shall be connected by the Division 16 (Electrical) Contractor but furnished and installed by the Division 23 (Mechanical) Contractor.
- f) Sprinkler and Standpipe Valve Supervisory Switch: Supervisory switch mechanisms shall be contained in a weatherproof housings that shall provide a 3/4 inch tapped conduit entrance and shall incorporate the necessary facilities for attachment to the valves. Switch housing shall be finished in red baked enamel. Mounting: Mount switch so as not to interfere with the normal operation of the valve and adjust to operate within two revolutions toward the closed position of the valve control, or when the stem has moved no more than one-fifth of the distance from its normal position.

- g) Serially Connected Remote Annunciator: Annunciator shall communicate with the fire alarm control panel via an EIA-485 communications loop (four-wire) and shall individually annunciate all zones in the system. System zones shall be as indicated on the Drawings. Up to 10 annunciators may be connected to the EIA-485 communications loop.
- (1) Annunciator Indicators: The annunciator shall provide a red Alarm LED per zone, and a yellow Trouble LED per zone. The annunciator shall also have an "ON-LINE" LED, local piezo sounder, local acknowledge/lamp test switch, and custom zone/function identification labels. Annunciator switches may be used for System control such as, Global Acknowledge, Global Signal Silence, and Global System Reset. All annunciator switches and indicators shall be software programmable.
 - (2) LCD Alphanumeric Display Annunciator: The Alphanumeric Display Annunciator shall be a supervised, remotely located back-lit LCD display containing a minimum of eighty (80) characters for alarm annunciation in clear English text. The LCD Annunciator shall display all alarms and trouble conditions in the system.
 - (3) System Capacity: The system shall allow a minimum of four LCD annunciators. In addition to annunciation functions, each LCD annunciator shall be capable of the following software programmed system functions: Acknowledge, Signal Silence and Reset.
 - (4) Connections: The annunciator shall connect to a two-wire EIA-485 interface. The two-wire connection shall be capable operation at distances of 6,000 feet. Provide interface to fiber optic cable systems and/or repeater units where such are indicated on the Drawings.
- h) Remote Annunciator Indicator Lights (RAIL): RAILs shall be provided with a key type switch for testing of the annunciated device. In addition, RAILs shall have the following features:
Voltage: RAILs shall operate on 24 VDC nominal.
- i) Door Hold-Open Magnets: Door hold open magnets shall be suitable for mounting in a single gang electrical device box. Door hold open magnets shall be furnished with keepers, door chains, and other accessories as required to properly hold open doors as indicated on the Drawings. Holding force of the magnet shall be appropriate for the door to be held open. Door hold open magnets shall operate in a fail safe manner, i.e., the door shall release in event of a failure of voltage to the device. Power Source: Door hold open magnets shall be configured to operate from a nominal 24 VDC system as supplied by the FACP or other power supply listed for the purpose. All hold open magnet supply sources, whether a part of the FACP or whether derived from a separate power supply, shall be supervised. Door hold open magnet circuits which use step-down transformers, 120 VAC, or local relays are not permitted. Door shall close after 60 seconds of the power loss.
- j) Battery Power Supply (BPS) &/or Supplementary Notification Appliance Circuit (SNAC): These types of panels shall be completely maintenance free, shall not require liquids, fluid level checks or refilling, and shall not be capable of producing spills and/or leaks. Batteries shall be sealed gel-cell type with expected life of 10 years. Battery voltage shall be as required by the FACP and related equipment. Battery shall have sufficient capacity to power the fire alarm system for not less than //24 // 60 // hours plus // 5 // 15 // minutes of alarm upon a normal AC power failure. Battery cabinet shall be twice the size of the batteries it will contain. NAC circuits shall not exceed 75% of maximum current load allowed.

- k) Surge Protection: The following protection against voltage transients and surges must be provided by the fire alarm equipment supplier, and installed by the electrical contractor:
- (1) On AC Input: A feed-through (not shunt-type) branch circuit transient suppressor such as Leviton 51020-WM-DN, or Di-Tech DTK-120S20A, or equivalent UL 1449 - 2nd Edition Listed device.
 - (2) On DC Circuits Extending Outside Building: Adjacent to the FACP, and also near point of entry to outlying building, provide "pi"-type filter on each leg, consisting of a primary arrester, series impedance, and a fast acting secondary arrester that clamps at 30v-40v. Some acceptable models: Simplex 2081-9027, Simplex 2081-9028, Transtector TSP8601, Ditek DTK 2MHLP24B series, Citel America B280-24V, and Northern Technologies DLP-42. Submit data on others to the engineer for approval. UL 497B listing is normally a prerequisite for their consideration. Devices using only MOV active elements are not acceptable.

5. Wiring

- a) Addressable loop (signaling line) circuits shall be wired with type FPL/FPLR/FPLP fire alarm cable, AWG 18 minimum, low capacitance, twisted shielded copper pair. Cable shield drain wires are to be connected at each device on the loop to maintain continuity, taped to insulate from ground, and terminated at the FACP. Acceptable cables include Atlas 228-18-1-1STP, BSCC S1802s19 (same as EEC 7806LC), West Penn D975, D991 (AWG 16), D995 (AWG 14), or equal wire having capacitance of 30pf/ft. maximum between conductors. Belden 5320FJ acceptable if only FPL rating needed. The cable jacket color shall be red, with red (+) and black (-) conductor insulation.
- (1) Unshielded cable, otherwise equal to the above, is permitted to be used if the manufacturer's installation manual requires, or states preference for, unshielded cable.
 - (2) In underground conduit, use Type TC or PLTC cable (PE insulated) to avoid problems from moisture.

PART 3 - EXECUTION

1. FIRE ALARM SYSTEM:

- a) The fire alarm system shall be new and furnished with a warranty (parts & labor) of at least one year from the date of final inspection and/or acceptance by the Owner. Equipment, initiating devices, and alarm appliances shall be arranged and the annunciator zones shall be configured as described by the engineer's written specifications.
- b) All equipment supplied must be specifically listed for its intended use and shall be installed in accordance with the manufactures recommendations. The contractor shall consult the manufacturer's installation manuals for all wiring diagrams, schematics, physical equipment sizes, etc., before beginning system installation. Contractor shall refer to the Riser/Connection diagram for all specific system installation/termination/wiring data.
- c) All system components shall be attached to walls and ceiling/floor assemblies and shall be held firmly in place (e.g., detectors shall not be supported solely by suspended ceilings). Fasteners and supports shall be adequate to support the required load. Adhesives are not permitted to mount fire alarm system components to building surfaces or structure. See Symbol sheet.

- d) When programming the system, activate the automatic drift compensation feature for all spot-type smoke detectors. Systems with alarm verification are not to have this feature activated without written direction from the owner's representative or the AHJ. Alarm verification must not be used with multi-sensor/multi-criteria detectors under any circumstances, as inadequate system response may result. Most applications of analog addressable smoke detectors do not require alarm verification to reduce nuisance alarms, as they are better able to discriminate between fire and common non-fire ambient events. A short operational test with normal occupancy can determine if transient ambient events are a problem
- e) Set spot-type smoke detector sensitivities to normal/medium, unless directed otherwise by the design engineer/owner's rep. High sensitivity may be appropriate in relatively benign, clean environments such as art museums and libraries, to improve system response time without causing nuisance alarms
- f) Print a complete System Status and Programming Report after the above steps have been done. This must include the program settings for each alarm initiating device and the current sensitivity of each analog addressable smoke detector.

2. FIRE ALARM CONTROL EQUIPMENT INSTALLATION

- a) The technician who makes final connections and programs the FACP is the "installer" even though most field connections to system devices and appliances are normally made by electrical contractor personnel. The responsibility for assuring a proper installation overall rests with this individual fire alarm system technician. In addition to doing the final hookups and activating the system, this individual is expected to check the field connections to assure all work is properly done. The absence of system "trouble" signals is not a sufficient measure of the field wiring, which could have "T" taps, the wrong type of wire, improper terminations, ground (drain wire) issues, etc.
- b) Avoid placing the FACP in a locked room, since this could delay access during an emergency. Avoid M/E rooms for the same reason, and because the environment there is often inhospitable to electronics. Proper location of the FACP can make an FAA redundant. Possible location is the main entrance of a building.
- c) Notification Appliance Circuit booster power supplies must be individually monitored by the FACP and protected by a smoke detector per NFPA 72. They shall not be located above a ceiling, or in non-conditioned space. A 24vdc power circuit serving addressable control relays must also be monitored for integrity.
- d) Basic operating instructions shall be framed and permanently mounted at the FACP. (If the owner concurs, they may instead be affixed to the inside of the FACP's door.) In addition, the NFPA 72 "Record of Completion" must either be kept at/in the FACP, or its location shall be permanently indicated there by an engraved label.
- e) Provide an engraved label inside the FACP identifying its 120vac power source, as follows: Panelboard location, panelboard identification, and branch circuit number.
- f) Alarm notification appliances (audible and visible) are to comply with NFPA 72, the North Carolina Building Code, and ANSI 117 criteria for intensity and placement. The standard audible evacuation signal is the ANSI S3.41 three-pulse temporal pattern except it shall not be used if the planned action during fire emergency is to relocate occupants or protect in place,

instead of immediate evacuation (e.g., some health care facilities, prisons). All strobe lights installed in a single space must be synchronized. Devices are allowed to be mounted on the ceiling with 80" minimum and 96" maximum. See the NFPA 72 for additional alarm notification appliance requirements for special situations.

3. ADDRESSABLE INTERFACE MODULES (Control and Monitor Modules)

- a) Addressable interface modules (used to monitor all contact type initiating devices) must be located in conditioned space, unless they are tested, listed, and marked for continuous duty across the range of temperatures and humidity expected at their installed location.
- b) One module can serve as many as 3 sprinkler system valve supervisory switches in a single space; otherwise provide one module per switch.
- c) One module may serve as many as 6 heat detectors, in a single space.
- d) Sprinkler system supervisory circuits for monitoring valve position, air pressure, water temperature, pump status, etc., must cause distinct audible and visible indications at the FACP. The audible supervisory signal shall either be a 4" diameter bell or a pulsing piezo-electric alarm. Provide the following engraved label adjacent to the bell/alarm: "SPRINKLER STATUS ABNORMAL". If only valve position is supervised, provide an engraved label reading: "SPRINKLER VALVE CLOSED"

4. SURGE PROTECTION

- a) For each AC power circuit that interfaces with fire alarm equipment install an AC suppressor in a listed enclosure near the electrical panelboard, and trim excess lead lengths. Wind small coil in the branch circuit conductor just downstream of the suppressor connection. Coil to be 5 to 10 turns, about 1" diameter, and securely tie-wrapped. This series impedance will improve the effectiveness of the suppressor in clipping fast rise time voltage transients.
- b) On DC Circuits Extending Outside Building: Install the surge arrestor in a labeled enclosure near the point of entry to or exit from each building.

5. RISER DESIGN

- a) Typically show one loop per floor; except for signaling-line circuits, which is a common design for larger multi-story buildings. Show the outgoing and return loops run in 2 separate vertical risers, to promote survivability during fire (critical for high-rise).
- b) Unless the specification requires otherwise, for small size buildings, a single loop is permitted to serve a maximum of 3 floors and, except for High Rise buildings, the outgoing and return loops may share a common vertical chase. However, if any loop serves more than 1 floor, include an isolation module at each terminal cabinet it uses.
- c) Provide isolation modules (or isolator bases) along each SLC (addressable loop).
- d) Notification Appliance Circuits (NAC's) are permitted to be Class "B" and, unless specifically permitted by the specification (e.g., for very small footprint buildings), each shall serve a maximum of 3 floors.

6. AC POWER

- a) Systems are to be provided with a separate and independent source of emergency power. Switching to emergency power during alarm shall not cause signal drop-out. Batteries must meet the appropriate NFPA capacity requirements, with a 25% safety factor. This requirement is in effect even if generator power is supplied to the Fire Alarm Control Panel.
- b) The branch circuit breaker(s) supplying the system must be physically protected by panelboard lock or handle lock and each must be identified with a 1/4" permanent red dot applied to handle or exposed body area.
- c) Provide an engraved label at each fire alarm system control unit, system sub-panel or data gathering panel, supplementary notification appliance (SNAC) panel, digital alarm communicator, etc.
- d) The fire alarm system shall monitor 120vac power to shunt trip breakers used in conjunction with fire suppression systems. Examples include a shunt trip used for cooking appliance power shut-off when the kitchen hood fire suppression system shoots, or primary elevator power shut-down upon sprinkler flow in any elevator equipment space or shaft. Use an addressable monitor module to accomplish this supervisory function.

7. CONDUIT AND WIRING

- a) The exterior of all junction boxes containing fire alarm conductors shall be painted red; box interiors shall not be painted. Or Box covers for junction boxes containing fire alarm conductors shall be painted red on both sides.
- b) Box covers shall be labeled to indicate the circuit(s) or function of the conductors contained therein. Labels shall be neatly applied black lettering on a clear background. Handwritten labels or labels made from embossed tape are not acceptable.
- c) All fire alarm system wiring shall be in metal conduit or surface metal raceway. All fire alarm system raceway, couplers, and connectors must meet the performance and installation requirements of Electrical Specification Section "RACEWAYS".
 - (1) If cable size and the requirement to maintain a Class "A" loop on all Signaling Line Circuits cause conduit fill to exceed specified maximums for the 1/2" size; therefore, 3/4" raceway should be used.
 - (2) PVC conduit is permitted to be used underground, in concrete, and in locations approved by the AHJ.
 - (3) Engineers shall discuss buildings on the historic register with the AHJ.
- d) All conduits that penetrate outside walls from air conditioned space must have internal sealing (duct-seal), to prevent condensation from infiltrating humid air
- e) All wiring shall be color coded All the circuits in the system shall be wired with AWG 14, minimum, stranded copper, THHN/THWN conductor, installed in metallic conduits. Color Coded wires shall be in accordance with the following scheme, which shall be maintained throughout the system, without color change in any wire run:
 - (1) Initiating Circuits, General ----- Red (+)/White (-)

Fire Alarm Guidelines

- (2) Initiating Circuits, Smoke Only ----- Violet (+)/Gray (-)
 - (3) Signal Line Circuit cable ----- Red jacket with Red(+)/Black(-)
 - (4) Alarm Indicating Appliance Circuits ----- Blue (+)/Black (-)
 - (5) AHU Shutdown Circuits ----- Yellow (+)/Brown (-)
 - (6) Door Control Circuits ----- Orange
 - (7) Elevator Capture Circuits ----- Brown
- f) To minimize wiring fault impact, isolation modules shall be provided in all of the locations listed below. If ceiling height ≤ 10 feet, isolator base type initiating devices are permitted to be used to satisfy any or all of the following
- (1) In or immediately adjacent to the FACP, at each end of the addressable loop. These two isolators must be in the same room and within 15 feet of the FACP.
 - (2) After each 20 initiating devices and control points on the addressable loop, or a lesser number where recommended by the manufacturer. (Check instructions.)
 - (3) For loops with 20 devices and control points, install an isolator at the approximate middle of the loop (in addition to those at the FACP).
 - (4) Near the point any addressable circuit extends outside the building, except for those attached to the building exterior walls and well sheltered by walkways.
 - (5) For loops covering more than one floor, install isolator at terminal cabinet on each floor (with additional isolator[s] on any floor with over 20 addresses).
 - (6) Each isolation module must be clearly labeled, readily accessible for convenient inspection (not above a lay-in ceiling), and shown on as-built drawings
- g) Detection or alarm circuits must not be included in raceways containing AC power or AC control wiring. Within the FACP, any 120 VAC control wiring or other circuits with an externally supplied AC/DC voltage above the nominal 24 VDC system power must be properly separated from other circuits and the enclosure must have an appropriate warning label to alert service personnel to the potential hazard.
- h) Style 6 Circuits Required: Systems with one or more addressable sub-panels that (1) have an integral addressable loop controller, or (2) monitor multiple non-addressable initiation zones, shall comply with the NFPA 72 requirements for Style 6 circuits.
- i) I) There shall be no splices in the system other than at device terminal blocks, or on terminal blocks in cabinets. "Wire nuts" and crimp splices will not be permitted. Permanent wire markers shall be used to identify all connections at the FACP and other control equipment, at power supplies, and in terminal cabinets. All terminal block screws shall have pressure wire connectors of the self-lifting or box lug type.
- j) J) In multistory buildings, all circuits leaving the riser on each floor shall feed through a labeled terminal block in a hinged enclosure accessible from the floor. If building layout requires the terminal cabinet to be above a drop ceiling, its location must be clearly and

permanently identified with a placard readable from floor. Terminal block screws shall have pressure wire connectors of the self-lifting or box lug type.

- k) All wiring shall be checked for grounds, opens, and shorts, prior to termination at panels and installation of detector heads. The minimum resistance to ground or between any two conductors shall be ten (10) megohms, as verified with a megger. Provide advance notice to the Engineer of record of these tests.
- l) The system shall be electrically supervised for open or (+/-) ground fault conditions in SLC, alarm circuits, and control circuits. Removal of any detection device, alarm appliance, plug-in relay, system module, or standby battery connection shall also result in a trouble signal. Fire alarm signal shall override trouble signals, but any pre-alarm trouble signal shall reappear when the panel is reset.

8. NOTIFICATION DEVICES

- a) Both audible and visible alarm signals shall be provided. Visible signals must be the strobe (flash discharge) type, with white or clear lens, and shall comply with current ADA requirements for intensity and placement.
- b) Alarm notification appliance (NAC) circuits shall be NFPA 72 Style Y (Class B). The load connected to each circuit must not exceed 80% of rated module output and the coverage of each circuit shall not exceed 3 floors (to limit the effect of faults, and to facilitate trouble-shooting). The NAC voltage drop during alarm must not exceed 14% of the voltage measured across the batteries at that time. To achieve this, the design must consider wire size, length of circuit, device load, inherent voltage loss within the FACP 's power supply, etc. The contractor shall use power outage testing to verify that the NAC circuit was designed and installed properly.
- c) End of Line (EOL) Device: The end of line device shall be installed in accessible terminal cabinets or dedicated accessible boxes, to facilitate testing and maintenance.

9. DETECTORS

- a) Design for most occupancies: Shall install smoke detectors in interior exit access corridors, M/E rooms, computer rooms, and un-sprinkled storage rooms
- b) Automatic fire/smoke detectors used shall be selected in accordance with Table I, "Applications Matrix for Selecting Detection Devices". The Table does not require detection devices in any location or application, but simply states how they are to be selected when automatic detection is planned for the areas or occupancies listed. Where ionization or photoelectric is specified, multi-sensor smoke detectors including these technologies are permitted to be used.
- c) Multisensor detectors (not to be confused with "combination" detectors) are recommended for difficult environments such as college dormitories, health care facilities, jails and prisons. They employ two or more integrated operating principles in a single housing. The outputs of their analog sensors are transformed into digital signals that are combined and then processed by special algorithms. These computations enable multi-sensor smoke detectors, as a class, to respond faster when fire occurs and they also improve their ability to discriminate between the normal ambient changes in a building and those produced by fire. As a result, they have extremely low rates of nuisance ("false") alarms, an attribute that is critical in some applications.

Fire Alarm Guidelines

- d) This document covers only addressable fire alarm systems. Non-addressable, non-analog initiating devices have commonly been called "conventional" detectors. However, since most new systems now utilize analog-addressable smoke detectors, they are the norm (or the "convention" per Webster's). Therefore, the preferred term for those older technology devices is now "non-addressable".
- e) Dormitory and student apartment sleeping rooms and suite areas shall have smoke detectors with "sounder" bases controlled by the FACP, to assure audibility. Program the detectors so that sleeping room smoke initiates local alarm in the room, pre-signal indication at the FACP, and notification at the Supervising Station. Any common area alarm must cause immediate general alarm throughout the building, including all sounder bases in the sleeping rooms.
- f) Detectors used for elevator: Primary, alternate recall points and the machine room & the shaft shall be indicated on the control Matrix. Elevator capture or control signals shall come from the FACP as relayed by control modules.
- g) The FACP and all other control equipment locations, including any transponders, sub-panels, and booster power supplies, must be protected by a spot type smoke detector located within 15 feet of the equipment (measured horizontally).
- h) When installed in a room, detectors shall be oriented so their alarm light is visible from the nearest door to the corridor, unless Remote Alarm Indicator Light (RAIL) equipped.
- i) Spot-type smoke detectors shall secure the head to the base thru the built-in locking device. For detector mounted within 12 feet of the floor, activate this lock after the system has been inspected and given final acceptance.
- j) Spot-type smoke detectors shall not be used where ceiling height exceeds 25 feet because it makes access for maintenance very difficult and could impede response. Projected beam smoke detectors are recommended for these applications because they can be mounted on wall surfaces, where access is convenient (or at least where they can be reached with an extension ladder). These integrating devices can be located to compensate for possible smoke stratification. Refer to NFPA 72.
- k) Unless suitably protected against dust, paint, etc., spot type smoke detectors shall not be installed until the final construction clean-up has been completed. In the event of contamination during construction, the detectors must be replaced by the contractor at no additional cost to the Owner. Covers supplied with smoke detector heads do not provide protection against heavy construction dust, spray painting, etc., and must not be used for that purpose. They are suitable only during final, minor cleanup or touchup operations.
- l) A detector installed where accidental damage or deliberate abuse is expected shall be provided with a guard that is listed for use with it and is acceptable to the AHJ.
 - (1) Mechanical guards always make access for regular testing and maintenance more difficult. Therefore the preferred approach, where practical, is to relocate the detectors out of harm's way, consistent with proper device response. For prison cells, one alternative is to arrange the ventilation so that a spot type detector can be installed adjacent to each cell, in the low velocity HVAC return air stream, but not necessarily in a duct. This detector is usually in the adjacent mechanical chase, beyond a baffle to protect it from abuse, accessible for maintenance. Duct type smoke detectors are not permitted to substitute for area detection.

- (2) Air sampling type smoke detectors should be considered to protect prison cells, mental patient rooms, and other locations of relatively limited area which have a high potential for severe abuse. They're also very suited for use in semiconductor clean rooms and other very high value facilities where the capability for high sensitivity and multiple alarm levels is useful.
- m) Identification of individual detectors is required. Assign each a unique number as follows, in sequence starting at the FACP: (Addressable Loop # -- Device #) Show on the as-built plans, and also permanently mount on each detector's base so that it's readable standing on the floor below without having to remove the smoke detector. Exception: For detectors with housings (i.e., air duct, projected beam, air sampling, flame), apply the identification to a suitable location on exterior of their housing. Device labels may not be affixed to the device. Identification labels must be printed labels with black lettering on a clear background. Handwritten labels or labels made from embossed tape are not acceptable.

10. DUCT MOUNTED SMOKE DETECTORS

- a) All air duct/plenum detectors must have a Remote Alarm Indicator Lamp (RAIL) installed in the nearest corridor or public area and identified by an engraved label affixed to the wall or ceiling. Duct smoke detectors are permitted to be installed only inside an air duct. It is not appropriate to mount them in front of a return air opening. Duct detectors shall also be installed in a manner that provides suitable, convenient access for required periodic cleaning and calibration. The numbers of detectors per duct shall be per NFPA 72 requirements based on the size of the air duct, air duct configuration, air speed, and duct manufacture's installation requirements.
- b) Each duct detector installation shall have a hinged or latched duct access panel, 12x12 inches minimum, for sampling tube inspection and cleaning. Indicate airflow direction on the duct, adjacent to the detector, using stencil or permanent decal.
- c) Duct detector sampling tubes shall extend the full width of the duct. Those over 36 inches long must be provided with far end support for stability.
 - (1) The preferred method for providing support is to extend the intake tube through the far side of the duct, seal around the tube where it penetrates the duct wall, and plug the end with a rubber stopper. This facilitates visual inspection, intake tube cleaning, and injection of smoke or equivalent aerosol for testing the detector
- d) Duct smoke detector mounting position and air sampling tube orientation, are critical for proper operation. The Manufacturer's detailed installation instructions must be followed. The contractor shall mark the direction of air flow on the duct at each duct detector location.
- e) Unless the AHJ requires otherwise, all duct smoke detectors shall be programmed for fire alarm (not for supervisory annunciation).

11. LINEAR BEAM SMOKE DETECTORS

- a) Linear beam type smoke detectors shall be installed in locations as specified on plans.
- 12. **PRINTER:** An event printer is required for all systems exceeding 100 addressable points, or if the building exceeds 3 occupied floors or 60,000 SF. Provide a 120vac tractor feed printer that uses

ordinary (non-thermal) paper. Install in location selected by the owner. For high rise buildings only, the printer is required to be FACP -monitored and powered from a 120vac circuit supported by the generator.

13. AIR HANDLER UNIT (AHU) SHUTDOWN

- a) A supervised "AHU Shutdown Defeat" switch must be provided in/adjacent to the FACP or as a key-operated function in the Remote Annunciator (if provided). If the FAA option is utilized, provide an informative engraved label at the FACP about this function. The switch must cause a system "trouble" indication when it's placed in the off-normal ("Shutdown Defeated") position. This is to provide the owner with a convenient means to temporarily resume HVAC operation in the event an unwanted alarm will not clear, prior to arrival of the fire alarm service technician.
- b) If the system includes AHU shutdown or smoke removal startup, silencing the alarm (without resetting) must not reverse the shutdown. A supervised "AHU Shutdown Defeat" switch must be provided in the FACP. The switch must be labeled and its "Normal" position indicated. Provide supervised Hand-Off-Auto switch(es) at the FACP for any building smoke control equipment (pressurization or exhaust fans).
- c) If the building has smoke control system fans (pressurization or exhaust), or smoke purge fans, provide Hand-Auto-Off switch(es) in or adjacent to FACP. They must be clearly labeled, and FACP -monitored or provided with status indicator lights. This is often provided by the controls contractor, rather than the fire alarm contractor, and does not need to be part of the fire alarm system. Responsibility should be clearly indicated in the project specification. For three-position toggle switches we recommend this intuitive arrangement: Hand (Manual Run) to be "up" and have an amber LED; Auto to be center position with a green LED; Off to be down and have a red LED.

14. **ANNUNCIATOR** - Each addressable fire alarm system must include an LED-type "zone" annunciator at (or in) the FACP, or in another location if acceptable to the AHJ. As a minimum, this annunciator is to indicate the specific type of alarm or supervisory signal (smoke detector, waterflow, sprinkler valve closed, etc.), for groups of addressable devices. The area ("zone") that is represented by each LED shall not exceed 1 floor or 22,500 square feet, and must not cross building fire walls or smoke compartments.

- (1) Systems in 1 or 2-story buildings, which have 30 or fewer initiating devices, are permitted to omit the LED-type "zone" annunciator.
- (2) Systems with a Graphic Annunciator (GA) are permitted to omit the LED-type "zone" annunciator.
- (3) The LED annunciator is permitted to be omitted if the FACP has a multi-line display that automatically defaults to displaying the first alarm, plus the first 3 (minimum) waterflow alarms and the last alarm. This is permitted to be done using 2 automatically alternating screens. If there is no sprinkler system, program the FACP to show the first 4 alarms plus the last alarm received.

15. ALARM VERIFICATION FOR SMOKE DETECTORS

- a) The fire alarm system shall be equipped with Alarm Verification.

- b) System shall provide as a feature an alternate signal processing algorithm to verify the presence of smoke. The algorithm shall be selectable during system programming. The total effective delay created by the verification algorithm shall not exceed 60 seconds.

16. EMERGENCY VOICE/ALARM COMMUNICATIONS

- a) Where specified by the design engineer, or required by Code, the system shall have Emergency Voice/Alarm Communications capability. This may include just one or more items, as follows:
 - (1) One-way Emergency Voice-Alarm (PA Type) System.
 - (2) Two-way (Firemen's Telephone) Communications System.
 - (3) Firemen's Telephone Systems are provided in high rise buildings, unless the local Fire Chief and AHJ agree to their omission; if omitted, an amplifying system for the fire department radios shall be specified. One-way Voice-Alarm (PA) systems are required for Assembly occupancies exceeding 1000 persons and may optionally be installed in large, low-rise buildings. The PA feature is useful for non-fire emergencies (e.g., bomb threat or severe weather) but is not for general building paging. Please call SCO to discuss the situation if your "A" occupancy calculates to hold more than 1000 persons but no room or space exceeds 300 and there is no location constantly attended. More benefit might be obtained from additional detection instead of a voice-alarm system.
 - (4) Emergency Voice/Alarm Communications Systems installed in high rise buildings shall be designed for survivability in accordance with NFPA 72. An acceptable way to meet this is to have widely separated dual risers and to feed approximately half the speakers on each floor from each riser. This requirement is based on the fact that total evacuation may be impractical in high rise building fires, so the occupants of some zones may need to be relocated to areas of refuge and given further instructions until the situation is under control and their safety is assured. For most other buildings, where total and rapid evacuation is both practical and intended, alarm notification only needs to function for a few minutes to be effective and, therefore, survivability of the fire alarm system is not a major consideration in those cases.
- b) One-way Voice/Alarm (PA) installations in buildings classified as high rise shall be dual-channel, permitting the transmission of an evacuation signal to one or more zones and simultaneous manual voice paging to other zones, selectively and in any combination. For all buildings, the One-way Voice/Alarm (PA) Communications System, where provided, must meet the following requirements.
 - (1) Each floor, stairway, elevator bank, and Assembly space (>300) is to be a separate communication zone. Speakers are to be spaced to provide required sound levels. Check audio levels in all areas; adjust taps or install additional speakers, if needed. Strobe lights are not to be installed in elevator cars, stairways, or photo darkrooms.
 - (1) Speakers in stairways should normally be installed at every third floor landing, to avoid excessive audio levels and reverberation. Speakers in elevator cars, restrooms, and other very small, confined spaces should be tapped on very low power levels or, where permitted by the AHJ, muted to reduce sound output. Intelligibility is improved in most building areas by installing speakers closer together and using lower wattage, as opposed to the opposite. Some mechanical spaces (especially chiller rooms) and

factory-industrial occupancies may have sound levels that are too high to permit effective audible alarm notification. In those situations, provide visible alarm notification appliances with ratings and spacing selected for compliance with NFPA 72. Large Assembly occupancies generally require special system design and procedural considerations to assure safe and effective egress of large crowds in a fire (or other) emergency, without causing panic. Some medical facility areas such as OR, ICU, CCU, PICU, Sleep Labs, and animal research areas also need special designs, subject to AHJ approval.

- (2) Normal audio amplifier power shall be a minimum of 120% of the system design load, per channel. For purposes of this calculation, use the amplifier's continuous two-tone output rating and the designed power setting of each individual speaker. Provide a copy of this calculation with the shop drawing submittal to the engineer. Also include on the "calculations" sheet included as part of the as-built drawings.
- (3) At least one backup amplifier shall be provided for each channel, equal in power to the largest primary amplifier. For systems with distributed amplifiers, provide one backup at each transponder location. Failure of any amplifier shall automatically result in the defective unit being switched off-line and replaced with the backup.
- (4) The audible emergency evacuation signal shall comply with 1.11. This does not preclude the system from providing additional (non-evacuation) notification signals, including recorded voice messages, for specific emergency situations. Visible alarm notification appliances must also be provided per NC Code and ADA requirements.
- (5) One-way Voice/Alarm and Two-way (Fireman's Telephone) digital audio circuits are to be wired with twisted pair copper conductors (AWG 18 minimum) in jacketed cable, or with fiber optic cable. Analog audio circuits are to be wired with AWG 18 minimum twisted pair copper conductors in shielded cable, Belden 8790, West Penn 293, or equal. Cable jacket color is to be gray, with red (+) and black (-) conductor insulation. For shielded cables, the shield must be continuously connected from the amplifiers to the end of line. Tape the shield splice at each speaker and handset, to insulate from ground. Single point ground the shield at the amplifier or control unit unless prohibited by system manufacturer.
- (6) The Fireman's Telephone system, if provided, shall indicate the location of each phone station in use and shall permit selective calling and party line operation. Provide stations per Code and also in each elevator machine room, at the fire pump, and in the room(s) containing the main switchgear and emergency generator.
- (7) Communications equipment shall be housed in the FACP and/or in adjacent cabinets(s) of matching appearance and size. All connections between the FACP and the voice communications panel shall be made via cables or harness assemblies which have been prewired and tested by the system manufacturer.
- (8) Evacuation signal shall be a "three-pulse" temporal pattern complying with ANSI S3.41-1990.

17. REMOTE ALARM TRANSMISSION REQUIREMENTS

- a) Each system with automatic fire detection, or which monitors a sprinkler system, shall be equipped with a 4-channel (minimum) Digital Alarm Communicator Transmitter (DACT) for transmission of fire alarm, supervisory, and trouble signals to a Central Station, Remote

Fire Alarm Guidelines

Supervising Station, or Proprietary Supervising Station. DACT shall be dual line type in accordance with NFPA 72.

b) The following signals shall be reported as applicable:

- Fire Alarm
- Sprinkler Waterflow Alarm
- Fire Pump Running Alarm (if pump provided)
- Fire Pump Abnormal Status Supervisory Signal
- Sprinkler Valve Tamper (Closed) Supervisory Signal
- Sprinkler Low Temperature / Air Pressure Supervisory Signal
- Burglary / Intrusion / Duress / Other Security or Emergency Alarm
- Fire Alarm System AC Power Trouble (only if 120vac interrupted for 1 to 8 hours)

(1) In lieu of a DACT, the use of an addressable network is acceptable. Other appropriate means of transmitting fire alarm system signals off-premises may be permitted to be used, at the discretion of the AHJ who approves the plans.

(2) For buildings where full-time on-site staffing assures response (prison camps), an outside bell and high power strobe light could be an effective means of signaling alarm. Where specifically permitted by the AHJ, the following shall be provided:

- Fire Alarm Bell, 10" diameter, weatherproof
- Strobe Light, 100 cd minimum, double flash, clear lens, weatherproof.

c) Sprinkler and fire pump supervisory signals are permitted to be combined by the DACT, for transmission. Contact the AHJ for more information.

d) The precedence of DACT / signals transmitted to the Supervising Station shall be as follows:

- (1) Fire Alarm
- (2) Supervisory Signal
- (3) Trouble Signal*
- (4) Security Alarm

e) Do not confuse fire suppression system "supervisory" signals and fire alarm system "trouble" signals. These are completely different types of signals, annunciated and transmitted as separate and distinct events.

f) The Contractor must provide a type of DACT that is compatible with the owner's alarm receiving equipment, or the Supervising Station selected by the owner, as applicable. He must also program the PROM, connect each DACT to the telephone line(s) provided to him, and verify proper signal receipt by the Supervising Station. The transmission means shall comply with NFPA 72 (which does not permit VOIP).

(1) See NFPA 72 for means of transmission requirements. It permits the phone line(s) to be shared, since the DACT can capture a line that's busy if needed. However, PBX station circuits are not permitted to be used. Contact the AHJ if VOIP, cellular, derived local channel, or RF technology is intended for the reporting means

- (2) Where leased or dedicated lines are available back to the Owner's security station provide a polarity reversal type alarm module. Polarity reversal type alarm modules report only Alarm, Line Trouble, and OK conditions.

18. AUTOMATIC SMOKE DOOR AND AUTOMATIC LOCK REQUIREMENTS

- a) Wall-mounted magnetic door holders and separate heavy-duty closers shall be used, instead of combination door control units. The electromagnets shall be controlled by the building's smoke detection system FACP. Individual smoke detector auxiliary contacts shall not be used to release door holders.
- b) Automatic door locks controlled by the system must be either fail safe magnetic locks or fail-safe electro-mechanical with reverse bevel dead bolts.
- c) All locked protected doors must immediately unlock upon fire alarm, loss of AC power, disablement of the fire alarm system (defined as loss of 24 VDC power) or upon manual operation of an unlock switch at a constantly attended location.

19. SPRINKLER SYSTEM MONITORING

- a) The following sprinkler system alarm and supervisory functions shall be provided as a part of the fire alarm system:
 - (1) Waterflow alarm, by sprinkler zone (not to exceed one floor).
 - (2) Supervision of each control valve.
 - (3) Supervision of air pressure, if used (both high and low).
 - (4) Supervision of fire pump.
- b) Sprinkler supervisory monitoring of flow switches, tamper switches, and similar functions shall be accomplished with a separate system address for each activity monitored.

20. KITCHEN EXHAUST HOOD EXTINGUISHING SYSTEMS

- a) Installation shall comply with the current edition of NFPA 72 Standard for the type of system installed.
- b) System(s) shall be interconnected with the fire alarm system as a separate system address.
- c) The exhaust fan must continue running after the system has been discharged, (except on carbon dioxide systems) to remove smoke; the supply fan should stop. All sources of heat for appliances served by the extinguishing system (both electric and/or gas) must be turned off.

21. FIRE ALARM SYSTEM INSTALLATION AND CONFIGURATION

- a) Supervision required: The connection between individual addressable modules and their contact type initiating device(s) must be supervised.
- b) Where indicated on the Drawings, a Graphic Annunciator (GA) with separate Light Emitting Diodes (LED) indication for each alarm and supervisory signal initiating device shall be included. Multiple initiating devices of the same type within a single room may be permitted to

share a common LED. The GA must show all major building features such as corridors, elevators, stairs, exits, and "YOU ARE HERE". GA layout must be submitted for approval.

- c) Graphic Chart must be mounted behind Plexiglass and secured to surface. Mounting shall be such that charts cannot be removed without a flat head screw driver.
- d) Floor Plans with Device Numbers: A copy of the floor plans shall be provided in the control panel. A separate sheet shall be provided for each floor. Plans shall be reduced in size from engineering plans in order to fit on 11 x 14 sheets. All device addresses shall be clearly labeled on plans. Indicate locations of all cabinets, modules and end of line device. Plans shall be bound in book form. Sheets shall be laminated. Provide legend for symbols. Provide holder for plan book in panel or in a locked box adjacent to panel keyed to match panel. Provide label for box and book.
- e) Loop 1 shall be assigned to the first floor devices and loop number shall increase with floor number. Device numbering starts in the same location on each floor and increase accordingly as circuit location increases.

22. FIRE AND LIFE SAFETY CRITERIA FOR DOORS CONTROLLED BY FIRE ALARM SYSTEM:

- a) For life safety reasons, any exit or exit access doors that are locked to delay egress, in accordance with the NC Building Code, must utilize one of the following types of locking hardware:
 - (1) Magnetic Lock (fail-safe) utilizing a 24vdc magnet and contact plate
 - (2) Electro-Mechanical Lock (fail-safe) with reverse bevel type dead bolt
- b) These doors must immediately unlock upon any fire alarm signal, loss of building AC power, disablement of the fire alarm system (defined as loss of its 24vdc power), or upon manual operation of an unlock switch at a constantly attended location.
- c) Where installed on smoke or fire doors, power failure shall cause these mechanisms to default to the egress mode with normal mechanical latching
 - (1) This is to assure the smoke or fire doors continue to perform their vital function in a power failure situation, instead of swinging open and allowing the passage of smoke and fire between compartments.
- d) Smoke doors are permitted to be held open by 24vdc wall/floor-mounted magnets powered by the FACP, and released upon alarm. The resulting current drain shall be included in the standby battery calculations or the system must be programmed to drop the door hold-open magnet load 60 seconds after the loss of 120vac power
- e) Wall-mounted magnetic door holders and separate heavy-duty closers are recommended for control of smoke doors, instead of combination frame-mounted units that include an integral smoke detector and control mechanism, due to long-term reliability problems with the latter. Although ac-powered electromagnets are available, they have several disadvantages including the need for many additional addressable control relays, the Code requirement to separate power limited and non-power limited circuits, safety considerations for fire alarm maintenance personnel (some magnets are 120vac), and noticeable door hum caused by the magnets operating on self-rectified voltage ("raw", unfiltered dc from integral bridge rectifier).

Relevant NFPA 72 Standards require that smoke door to floor clearance not exceed 3/4 inch and that the gap between door pairs not exceed 1/8 inch.

- f) For life safety reasons, all rolling steel fire doors must descend at a constant rate of 0.5 to 2 foot/second maximum, whether released by their thermal link or closed by FACP command. Also, in response to strong requests from many facility managers, these fire doors must either: (1) Automatically reset when raised to their normal position, or (2) Have a motor down - motor up mechanism controlled by the FACP
- g) Contact the AHJ for guidance on programming the fire alarm system to determine which fire alarm initiation devices should cause release of these doors. The customary setup is to have this done for selected smoke detector and/or waterflow alarm in adjacent spaces, rather than upon general alarm, to minimize the potential disruption of possible nuisance alarms in remote parts of the building. The FACP should have an appropriate information placard regarding this function, to avoid nuisance drops during routine system maintenance operations

23. SYSTEM DOCUMENTATION, TRAINING, AND MAINTENANCE

- a) Maintenance: The manufacturer, or authorized distributor, must maintain software version records on the system installed. The system software shall be upgraded free of any charge if a new VER is released during the warranty period. For new VER to correct operating problems, free upgrade shall apply during the entire life of the system.
- b) System Report In addition to the Shop Drawing submittal described elsewhere, the fire alarm system contractor shall provide the engineer two bound copies of the following technical information, for transmittal to the owner:
 - (1) As-Built wiring diagram showing all loop numbers and device addresses, plus terminal numbers where they connect to control equipment.
 - (2) As-built wiring and conduit layout diagrams, including wire color code and/or label numbers, and showing all interconnections in the system.
 - (3) Electronic circuit diagrams of all control panels, modules, annunciators, communications panels, etc.
 - (4) Manufacturer's detailed maintenance requirement.
 - (5) Technical literature on all control equipment, isolation modules, power supplies, batteries, detectors, manual stations, alarm/supervisory signal initiating devices, alarm notification appliances, relays, remote alarm transmission means, etc.
 - (6) The as-built "calculations" sheet.
- c) Electronic archive: Complete configuration data (site-specific programming) for the system must be stored on electronic media and archived by the fire alarm system manufacturer or authorized distributor. A diskette or CD copy of this data shall be submitted to the engineer for transmission to the owner on the day the system is commissioned
- d) The contractor shall provide the owner with one copy of the following:
 - (1) All software required, both for the installed fire alarm system and personal computer (PC) necessary to access the fire alarm system for trouble shooting, programming,

Fire Alarm Guidelines

modifications, monitoring, de-bugging, or similar functions, (if Owner does not have the needed PC to check the system).

- (2) Complete documentation for all software for both the installed fire alarm system and for any interface PC software necessary for system functions as described above.
 - (3) Framed floor plans, mounted at the FACP. Plans shall show all system devices with the unique device identification numbers indicated adjacent to each device. The identification numbers shall match those represented in the as-built drawings and those reported at the FACP and the LCD annunciator.
 - (4) Interconnection cable where such is required to connect the fire alarm system to a PC; (if Owner does not have the needed PC to check the system)
- e) The manufacturer's authorized representative must instruct the owner's designated employees in operation of the system, and in all required periodic maintenance. A minimum of 8 hours on-site time will be allocated for this purpose and, for those facilities operating on a 24-hour basis (prisons, hospitals, etc.) one additional hour of instruction will be individually provided for the 2nd and 3rd shift. Two copies of a written, bound summary will be provided, for future reference.
- (1) Some facilities maintain their own systems and require more in-depth training. Check to verify needs and requirements.
 - (2) Scheduling of training must be arranged to meet the Owner's schedule. Additional training shall be available at a cost to be mutually agreed upon by the Owner and the Contractor.
 - (3) Training shall be in the Owner's provided classroom.
 - (4) The training may not be waived, deleted or reduced in the number of hours required.
 - (5) Training shall cover as minimum the following topics:
 - (i) Preventive maintenance service techniques and schedules, including historical data trending of alarm and trouble records.
 - (ii) Overall system concepts, capabilities, and functions. Training shall be in depth, so that the owner shall be able to take any device out of service and return any device to service without need of Manufacture's approval or assistance.
 - (iii) Explanation of all control functions, including training to program and operate the system software.
 - (iv) Methods and means of troubleshooting and replacement of all field wiring devices.
 - (v) Methods and procedures for troubleshooting the main fire alarm control panel, including field peripheral devices as to programming,

bussing systems, internal panel and unit wiring, circuitry and interconnections.

- (vi) Manuals, drawings, and technical documentation. Actual system software used for training shall be provided in digital form and shall be left with the Owner at the completion of training for the Owner's use in the future.

The FOLLOWING PARAGRAPH IS USED by several owners for their PROJECTS

- f) The University maintains and services all fire alarm equipment on campus. The contractor shall provide any and all factory training, any and all software, and license agreements necessary for the University to have the capability to develop a database and any operating scenario for the buildings fire alarm system without permission from outside distributors. This arrangement shall recognize the University as a trained and licensed Fire Alarm System installer independent of local distributors. Any cost to the University including training hours required by the manufacturer above and beyond what is required in these Guidelines shall be included as alternate bid.

* AN ALTERNATE BID MAY BE REQUIRED FOR THE FOLLOWING. DISCUSS WITH OWNER

- g) Training Quote: Provide a quote for one of the owner's Employees to receive one week of factory level training on the system being installed. Quote is not to include travel, room or food allowance.

* The following section HAS been used by some of our larger institutions. Discuss the training needs with the owner and edit or delete this section based on that discussion.

- h) The owner shall be trained to perform all NFPA 72 required maintenance. The training shall include both demonstration and supervision of a "hands-on" replacement of heads. Panel modifications required to take detector heads out of service and return them to service shall be "hands-on" training session. The training shall be in a minimum of two 4-hour sessions provided on separate days. The schedule shall be coordinated with the owner. A written competency test must be submitted to the engineer and to the owner as a sample prior to using the written competency test at the site. A written description of a hands-on test shall be provided to the engineer and owner for review prior to using the test at the site. As a minimum the following tests shall occur during certification of the owner's employee.

(6) Three smoke heads shall be taken offline at the panel and removed physically.

(7) Three smoke heads shall be reinstalled and returned to service at the fire alarm panel.

(8) The vendor shall provide three dirty smoke detector heads to be installed at various positions in the building. The owner shall print a sensitivity report and the employees shall find the "dirty" smoke detector heads by reviewing the sensitivity report.

(9) A ground fault and an isolation problem shall be introduced by the vendor into the system. The employees shall then find the ground fault and the isolation problem.

(10) An NFPA 72 "Record of Completion" form shall be provided and the employees shall fill out the forms which shall be checked by the vendor for proper use of the form.

(11) The written testing for how to perform services on a panel shall be given during the last 4 hour session with the employees.

- (12) The vendors shall witness the owner's "trained" employees, train other employees and correct any mistakes made during the training session. This is expected to occur during the 2nd four hour session.

24. SPARE PARTS:

- a) The following spare parts shall be provided with the system. For multi-building projects, calculate quantities separately for each building that contains a dedicated fire alarm control panel. If FACP also serves auxiliary buildings (e.g., storage, boiler/chiller), calculate as if one building. Increase decimal quantities to the next higher whole number

- Fuses (If Used).....2 of each size in system
- Manual Fire Alarm Boxes.....2% of installed quantity
- Addressable Control Relays.....4% of installed quantity
- Indoor Horns/Speakers with Strobes Lights.....4% of installed quantity
- Indoor Strobe-only Notification Appliances.....4% of installed quantity
- Monitor Modules (Addressable Interface).....4% of installed quantity
- Isolation Modules / Isolation Bases.....4% of installed quantity
- Addressable, Electronic Heat Detectors.....4% of installed quantity
- Spot-Type Smoke Detectors / Sounder Bases.....6% of installed quantity

* No spares are required for projected beam, air sampling, or duct smoke detectors

25. SYSTEM TESTING & CERTIFICATION

- a) Upon completion of the installation the Contractor and the Manufacturer's authorized installer together shall conduct a 100% performance test of each and every alarm initiating device for proper response. The system shall operate for 48 hours prior to start of test. The Contractor shall be present for the full 100% test.
- b) The A/E and owner must be given 7 days advance notice of the tests. All Audio Visual Device Testing shall be scheduled with the owner.
- c) 100% Test: The manufacturer or authorized distributor (by definition, "installer") must 100% test all site-specific software functions for the system and then provide a detailed report or check list showing the system's operational matrix. This documentation must be part of the "System Status and Programming Report".

- (1) Upon completion of the installation and its programming, the installer's technician shall test every alarm initiating device for proper response and indication, and all alarm notification appliances for effectiveness. Also, in coordination with the other building system contractors, all other system functions shall be verified, including (where applicable) elevator capture and the control of HVAC systems, door locks, pressurization fans, fire or smoke doors/dampers/shutters, etc. The engineer must be notified in advance of these 100% tests, to permit witnessing them if desired.

- (2) If AHU shutdown occurs for any alarm, then the matrix would indicate the specific control relay(s) for that function being commanded to operate for alarm from any initiating device. If a rolling steel fire door is to drop only upon waterflow alarm from its sprinkler zone, or upon any two spot smoke detectors in adjacent spaces being simultaneously in alarm, the matrix would show the door's control relay activating upon alarm from the applicable waterflow switch(es), or from any two smoke detectors in the selected spaces (AND gate)

Fire Alarm Guidelines

- (3) The digital communicator shall be on-line and tested for proper communication to the receiving station.
 - (4) All supervised circuits must also be tested to verify proper supervision. (Control circuits and remote annunciation lines are among those required to be supervised.)
 - (5) All testing described above shall be repeated in the event that subsequent software or wiring modifications are determined necessary to meet the requirements of the contract documents. Such re-testing shall be included as part of the base bid and provided at no additional cost to the Owner.
- d) Test Documentation: The installer must fill out and submit the following documentation to the owner, through the engineer, prior to the AHJ's system acceptance inspection:
- (1) Written verification that this 100% system test was done with copy of print out generated during test.
 - (2) The NFPA 72, "Record of Completion" Form. Use this form (no substitutes) to detail the system installation and also to certify that: (a.) It was done per Code, and (b.) The Code-required 100% test was performed. The fire alarm installer (manufacturer or authorized distributor's technician) must sign this form. If a representative of the AHJ, owner, or engineer witnesses the tests, in whole or in part, they must also sign the form to signify that fact only (annotating the form as needed to clarify their limited role).
 - (3) For buildings with a smoke control or smoke purge system, an HVAC balance report, in the smoke control / smoke purge mode.
 - (4) The System Status and Programming Report described in NFPA 72. This must be generated on the day of the system acceptance inspection and shall include the measured sensitivity of each smoke detector.
 - (5) The purpose of doing Item (iv) on the day of the inspection is to assure detector sensitivity has not been affected by construction dust. Prudent contractors will have taken measures to prevent detector contamination during construction, and will also have had the system do a detector sensitivity test and printout prior to the day of the inspection, to make certain all devices are properly programmed and operating within their limits.
- e) After completion of the 100% system test and submission of documentation as described above the installer is to request the engineer to set up an inspection. The system must operate for at least two days prior to this inspection. The responding Fire Department shall be notified of this, for pre-fire planning purposes. On local government projects, local fire authorities may also want to participate in system acceptance inspections. However, for State-owned property they have no inspection jurisdiction and, if present, are only to observe.
26. ***PRE -FINAL INSPECTION:*** *At the Owner's request and after passing the Designer's pre-final inspection, the Contractor and Manufacturer's authorized installer will conduct system test in the presence of the Owner and the Designer. (Note to designers: Several Universities require the engineers to witness a full system test prior to the Owners's Inspection which is also a 100% test. Please discuss these requirements with the Owner and add them to the specification.)*

- 27. FINAL INSPECTION:** The fire alarm system will be inspected, with portions of it functionally tested. This will normally include the use of appropriate means to simulate smoke for testing detectors, as well as functionally testing the system interface with building controls, fire extinguishing systems and any off-premises supervising station. Operation of any smoke removal system will be checked as instructed by the AHJ. This statistical (sampling) inspection is intended to assure that the contractor has properly installed the system and performed the 100% operational test as required by NFPA 72. The electrical contractor shall provide two-way radios, ladders, and any other materials needed for testing the system, including a suitable smoke source.
- a) Smoke control and smoke management systems are normally tested by measuring air flow rates and pressure differentials, plus observing any effect the system has on the operation of exit, elevator, and stairway doors. Testing with smoke "bombs" (smoke candles) is NOT appropriate because they produce cold chemical smoke that lacks buoyancy and, therefore, does not rise like the smoke from a fire.
 - b) The test will be conducted entirely by the Contractor. A copy of the final database software must be presented to the Owner before this test. The software shall be loaded from these disks into the system in the presence of the Owner. The review will then be conducted using this software. Any deficiencies shall be recorded and corrected. After the items have been corrected, the system shall be tested again.
- (1) In the event of malfunctions or excessive nuisance alarms, the Contractor must take prompt corrective action. The Owner may require a repeat of the Contractor's 100% system test, or other inspections.
 - (2) Test Report: Upon successful completion of the Inspection and after the correction of all efficiencies, the manufacturer's authorized representative shall issue a test report to the Engineer and Owner, detailing and certifying the test.
 - (3) System Acceptance: After successful completion of the Final Inspection and recommendation of the Engineer, the system will be accepted by the Owner. At this time the warranty period begins.

APPENDIX

Fire Alarm Guidelines

TABLE I -- APPLICATIONS MATRIX FOR SELECTING DETECTION DEVICES

SMOKE/FIRE DETECTOR APPLICATION	ACCEPTABLE DETECTOR TYPES*			
Atriums/Auditoriums		B**		
Corridors – Any Occupancy		X		
Office Areas	X	X		
Cable Rooms (PVC)		X		
Elevator Equipment Rooms	X			
Furnace/Boiler Rooms		B**		X
Gymnasiums			X	X
Laboratories (Chemical)		X		X
Linen Rooms	X	X		X
Mech/Elect. Equipment Rooms			X	X
Motor-Generator Rooms				X
Attics (Non-Conditioned Environment)			X	X
Loading Docks			X	
Non-Conditioned or Hostile Environment	X	X		
Storage (Conditioned Environment Only)		X		
Duct Smoke Detectors				

* Multi-sensor detectors employing the indicated technology are an acceptable alternative to the type of detector(s) indicated for any application.

** "B" symbol indicates Projected Beam (Linear Beam) type smoke detector with separate transmitter and receiver, or with transceiver and prism reflector. Typical operating range limits are 30-300 feet but best service is obtained when the IR light beam spans 50-200 feet. Consider potential obstructions (banners, etc.) and accessibility for required maintenance.

Spaces which may be exposed to vehicle exhaust, fumes from nearby cooking, fireplaces, etc., high/low temperatures or high humidity (including dishwashing, laundry) are generally unsuitable for the use of smoke detectors. Heat detectors should include the rate-of-rise feature unless installed where temperatures may rise more than 15°F/minute from space heaters, vehicle exhaust stacks, furnaces, or following outside door closure. Always consider detection device ratings vs. the environment of planned installations!


FIRE ALARM SYSTEM SYMBOLS

	FIRE ALARM PULL STATION MOUNTING LOCATION: WALL MOUNTING HEIGHT: 4'-0"		FIRE ALARM DOOR HOLDER MOUNTING LOCATION: WALL MOUNTING HEIGHT: FIELD VERIFY
	FIRE ALARM BELL ONLY MOUNTING LOCATION: WALL MOUNTING HEIGHT: SEE NOTE 1		FIRE ALARM WATER FLOW SWITCH MOUNTING LOCATION: SPRINKLER PIPE MOUNTING HEIGHT: FIELD VERIFY
	FIRE ALARM COMBINATION BELL/STROBE MOUNTING LOCATION: WALL MOUNTING HEIGHT: SEE NOTE 1		FIRE ALARM TAMPER SWITCH MOUNTING LOCATION: SPRINKLER PIPE MOUNTING HEIGHT: FIELD VERIFY
	FIRE ALARM HORN ONLY MOUNTING LOCATION: WALL MOUNTING HEIGHT: SEE NOTE 1		FIRE ALARM CONTROL PANEL MOUNTING LOCATION: WALL MOUNTING HEIGHT: AS NOTED
	FIRE ALARM COMBINATION HORN/STROBE MOUNTING LOCATION: WALL MOUNTING HEIGHT: SEE NOTE 1		FIRE ALARM ANNUNCIATOR PANEL MOUNTING LOCATION: WALL MOUNTING HEIGHT: AS NOTED
	FIRE ALARM VOICE SPEAKER ONLY MOUNTING LOCATION: WALL MOUNTING HEIGHT: SEE NOTE 1		FIRE ALARM TERMINAL CABINET WITH AMPLIFIERS MOUNTING LOCATION: WALL MOUNTING HEIGHT: AS NOTED
	FIRE ALARM COMBINATION VOICE/STROBE MOUNTING LOCATION: WALL MOUNTING HEIGHT: SEE NOTE 1		NOTIFICATION APPLIANCE POWER SUPPLY MOUNTING LOCATION: WALL MOUNTING HEIGHT: AS NOTED
	FIRE ALARM COMBINATION VOICE/STROBE MOUNTING LOCATION: CEILING MOUNTING HEIGHT: SEE NOTE 1		DIALER PANEL MOUNTING LOCATION: WALL MOUNTING HEIGHT: AS NOTED
	FIRE ALARM STROBE ONLY MOUNTING LOCATION: WALL MOUNTING HEIGHT: SEE NOTE 1		FIRE ALARM ISOLATION MODULE MOUNTING LOCATION: CEILING/WALL MOUNTING HEIGHT: SEE NOTE 1
	FIRE ALARM SMOKE DETECTOR MOUNTING LOCATION: CEILING		END OF LINE RESISTOR MOUNTING LOCATION: HORN/STROBE MOUNTING HEIGHT: INTERNAL
	FIRE ALARM DUCT SMOKE DETECTOR MOUNTING LOCATION: DUCT		FIRE ALARM ADDRESSABLE MODULE MOUNTING LOCATION: WALL
	FIRE ALARM HEAT DETECTOR MOUNTING LOCATION: CEILING		FIRE ALARM NON ADDRESSABLE HEAT DETECTOR MOUNTING LOCATION: CEILING
RIS \$	REMOTE INDICATOR TEST SWITCH FOR AHU'S MOUNTING LOCATION: WALL MOUNTING HEIGHT: AS NOTED		FIRE ALARM POST-INDICATOR VALVE MOUNTING LOCATION: AS NOTED
	BACKFLOW PREVENTOR MOUNTING LOCATION: AS NOTED		FIRE ALARM CONTACT/CONTROL RELAY MOUNTED LOCATION/HEIGHT: FIELD VERIFY

NOTES:

- 80" AFF TO BOTTOM OF FACEPLATE OR 6" FROM TOP OF FACEPLATE TO CEILING, WHICH EVER IS LOWER.

FIRE ALARM SYSTEM SYMBOLS			
REVISIONS:	DRWN:	CHKD:	NORTH CAROLINA DEPARTMENT OF ADMINISTRATION STATE CONSTRUCTION OFFICE 301 N. WILMINGTON STREET, SUITE 450 RALEIGH, N.C. 27601-2827
			SHEET: FA-01

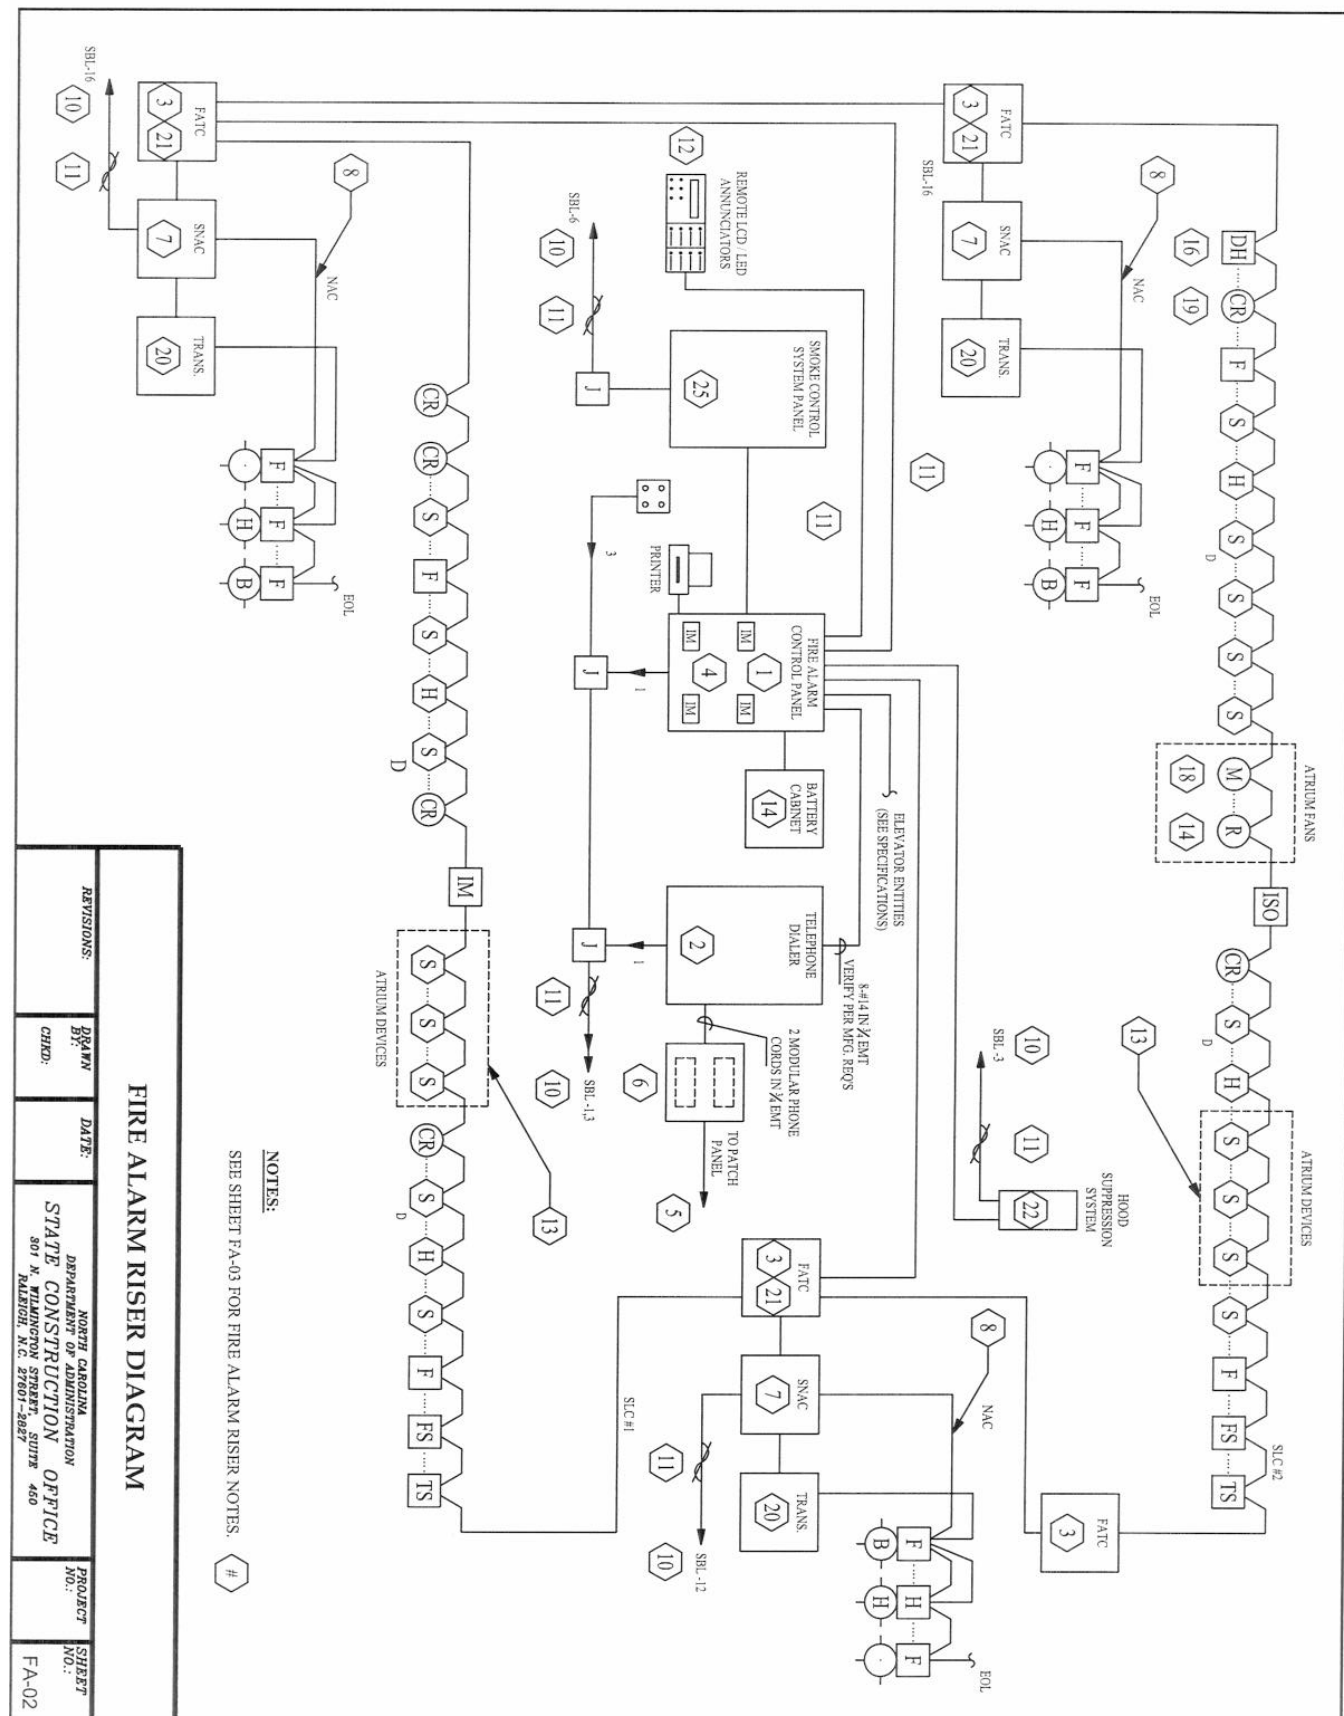

Fire Alarm Riser Notes

1. Fire Alarm Control Panel, addressable type. Panel shall be UL 864 compliant per the last edition.
2. Digital Alarm Communicator Transmitter (DACT). Specify battery back-up for the Dialer with battery sized to same stand-by time interval as the FACP.
3. Fire Alarm Termination Cabinet (FATC) Detail.
4. Isolation Modules shall be installed at the FACP on both the outgoing and the return conductor of each loop. Additionally, Isolation Modules shall be installed after each 20 devices. Isolation Modules shall be installed as close as possible to the nearest loop device and shall be identified by a machined label at that device.
5. Specify two unshielded, twisted pair cable (4 pair each) in ¾" EMT conduit to the telecom room. Provide final connections at Patch Panel (RJ45) for each telephone line. Provide labels to identify the conduit destination.
6. Specify two RJ31x jacks in a 6" x 6" x 4" surface mounted JB adjacent to the DACT.
7. Supplementary Notification Appliance Circuit (SNAC) Panel.
8. Notification Appliance Circuits and Notification Devices.
9. Conduit fill shall not exceed 40% at any portion of the raceway system.
10. Specify circuit breaker "lock-on" clips for circuit(s).
11. Surge Arrestor(S) for circuit(s).
12. Locate at Fireman's entry.
13. Initiating Devices associated with the Atrium.
14. Fire Alarm Control Panel shall activate Atrium smoke control system fan when an Initiating Device in the Atrium area is activated. Route control circuit for Fan through N.O contact at Control Module.
15. Fire Alarm Control Panel shall open Atrium smoke control system makeup air Dampers when an Initiating Device in the Atrium area is activated. Route control circuit for Dampers through N.O contact at Control Module.

16. Control Module for Security Door Release.
17. Fire Alarm Control Panel shall open Atrium smoke control system makeup air Doors when an Initiating Device in the Atrium area is activated. Route control circuit for Doors through N.O contact at Control Module.
18. Specify Monitor Modules to monitor presence of power at disconnect and disconnect handle position. Absence of power at the disconnect and the disconnect handle in the OFF position will each indicate a Trouble condition at the FACP. Provide an additional Module to monitor equipment Status (ON-OFF, OPEN-CLOSED) at the equipment.
19. Specify Control Module on floor to control group of smoke Dampers (up to 8 Dampers per Module)
20. Transponder Cabinet.
21. The End of the Line Resistor for each Notification Appliance Circuit shall return and terminate within the FATC adjacent to the SNAC Panel serving that circuit.
22. Hood Suppression System. Specify Programming and wiring as necessary to monitor the Suppression System as an integral part of the Fire Alarm System.
23. Pre-Action Suppression panel by fire protection contractor. Specify Programming and wiring as necessary to monitor the panel as an integral part of the Fire Alarm Panel/System.
24. Specify Monitor Module for high and low pressure switches for the pre action system.
25. Atrium smoke control system panel. Specify FACP Programming and wiring as necessary to monitor the smoke control system panel as an integral part of the Fire Alarm Panel/System.

FIRE ALARM RISER NOTES

REVISIONS:	DRAWN BY:	DATE:	PROJECT NO.:	SHEET NO.:
CHND:			STATE CONSTRUCTION OFFICE 460 301 N. WILMINGTON STREET, SUITE 460 RALEIGH, N.C. 27601-2827	FA-03


[illegible]

TYPICAL FIRE ALARM MATRIX

REVISIONS:	DATE:	PROJECT NO.:	SHEET NO.:
DRAWN BY:			
CHGD:			
NORTH CAROLINA DEPARTMENT OF ADMINISTRATION STATE CONSTRUCTION OFFICE 801 N. WILMINGTON STREET, SUITE 460 WAKEFORD, N.C. 27801-8627			
		FA-04	

NOTES:

1. MATRIX SHALL BE REVISED PER PROJECT SCOPE OF WORK.

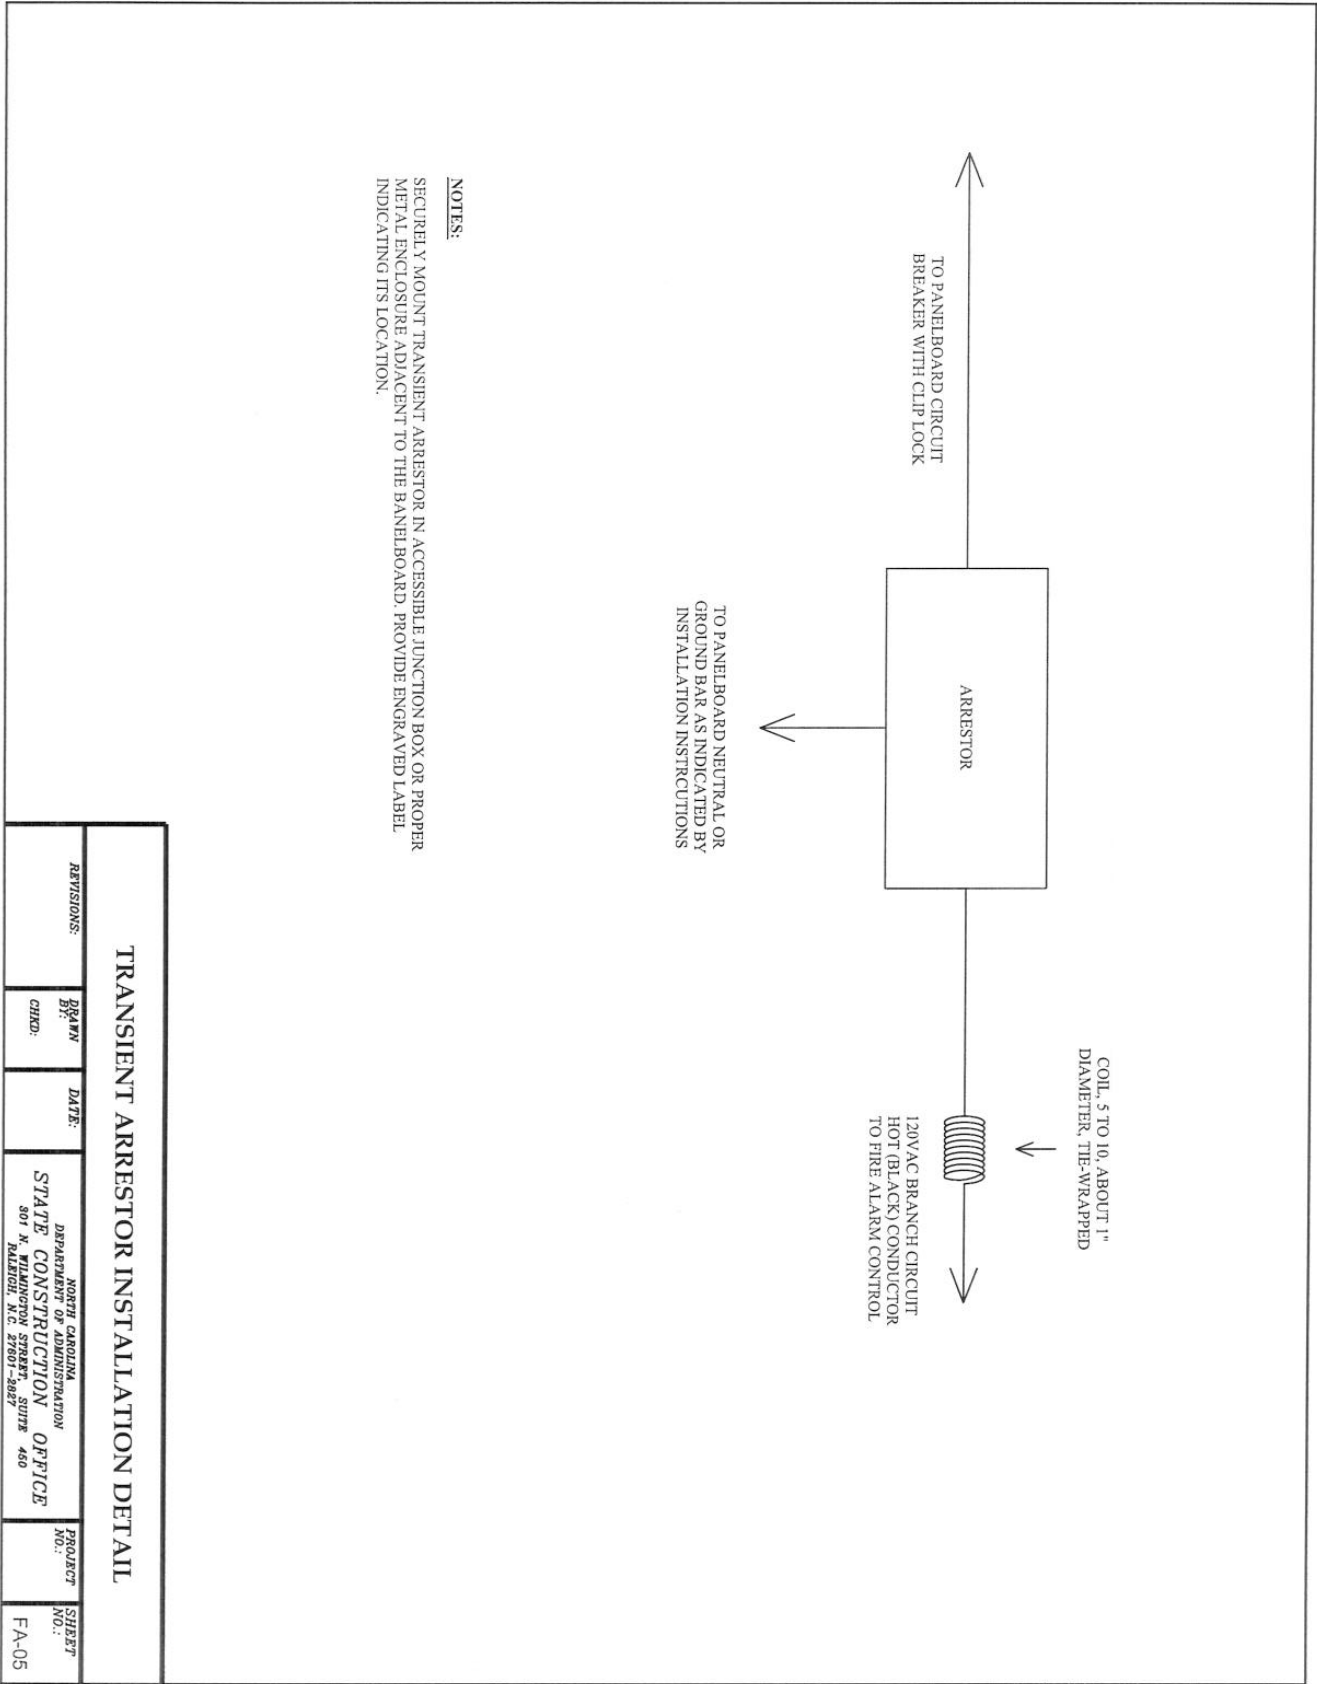

SECTION 28 3111

APPENDIX B

PART 1 - GENERAL

1.1 CONTENTS

- A. North Carolina, Department of Administration, State Construction Office document:
 - 1. *FIRE ALARM SYSTEM CHECKLIST.*

FIRE ALARM SYSTEM CHECK LIST



BUILDING NAME: _____ LOCATION: _____

DESIGNER: _____ INSTALLER: _____

INSPECTION BY: _____ DATE: _____

Preparation for Acceptance Test

- ☐ Fire authorities have been notified of the system test. Also notify any location where alarms are transmitted. DO NOT ROLL FIRE TRUCKS BY ACCIDENT. All building occupants have been clearly notified of the system test.

All required documents are on site for the SCO inspection and review.

- ☐ A copy of the project plans and specification
- ☐ A copy of the contractor's approved shop drawings including:
 - o cut sheets
 - o battery size calcs
 - o Matrix
 - o plans
 - o Voltage drop calcs
 - o Training Certificates
- ☐ A copy of the Fire Alarm system "as built" drawings showing the routing of circuits installed
- ☐ Final NFPA 72 "Fire Alarm System Record of Completion" form
- ☐ A copy of the System Operation Matrix, giving the FACU response for each initiating device input, has been provided by the fire alarm installer to facilitate testing.
- ☐ A copy of the sensitivity report
- ☐ A copy of the printout generated by the 100% device testing

NFPA 72 "Record of Completion"

- ☐ **NFPA 72 "Record of Completion" Form, filled out, with all signatures and at FACU**
- ☐ Appropriate year of form is used per year of Building Code permit
- ☐ Appropriate chapters must be indicated (see chapter list in the reference section of document)
- ☐ The manufacturer's authorized distributor (by definition the "installer") who made final connections at the FACU and programmed the system gave the owner and AHJ advance notice of the required 100% operational tests, so they could elect to attend.
NOTE: The required 100% testing cannot properly be done by a single technician without a helper, even if the FACU has Walk-Test or an equivalent feature. Query the tech on how testing was performed.
- ☐ Signatures on the form must match the typed/printed names and each section must be complete. Do not accept a company name in place of the responsible individual. The individual must have a certificate. NOTE: If part or all of the testing was witnessed by a representative of the AHJ, the final line of the form is signed to indicate that. (SCO design contracts give that responsibility to the electrical PE.)
- ☐ Verify the technician who programmed the alarm system was trained and certified by the manufacturer, for the specific FACU model being installed, within the past 2 years. (A copy of the cert. should have been submitted with the Shop Drawings.) NICET Level III certification will extend this to 36 months.

REVIEW THE FOLLOWING ITEMS FROM THE SHOP DRAWING SUBMITTAL:

- ☐ Contractor has submitted battery calculations to the designer, verifying the system meets applicable capacity requirement of NFPA 72. The minimum endurance is 24 hours plus 5 minutes of alarm load. See the specification for additional requirements imposed by the AHJ.
- ☐ Battery sizing calculations verifying adequate Amp-Hour rating, indicating that the worst case NAC voltage on battery is within alarm notification appliance listing, and that NAC alarm load voltage drop at EOL does not exceed **14%** of battery voltage.
- ☐ Notification Appliance Circuit (NAC) calculated current draw, demonstrating that none exceed 80% of rated module output.
- ☐ If system is the Emergency Voice/Alarm type, amplifier load calculations.
- ☐ Copy of factory training certificates for technicians who programed the system.

REVIEW THE FOLLOWING ITEMS FROM 100% Test:

- ☐ **System Status and Programming Report, which includes the following 3 elements:**
 - ☐ Program settings for each alarm initiating device
 - ☐ Current sensitivity reading of each smoke detector
 - ☐ System operational matrix, giving response for each alarm input

- ☐ **If building has smoke purge system, an HVAC balance report in purge mode**
- ☐ **Two bound copies of the following information on the system (may be combined):**
 - ☐ Manufacturer's technical literature (cut sheets) on system components
 - ☐ Required maintenance schedule on system, to comply with NFPA 72
 - ☐ As-built drawings with loop #'s, device addresses, equipment terminals

COMPARE DOCUMENTS TO INSTALLATION

Shop drawings calcs:	NFPA 72 says:	Installed size is:
FACU batteries ___ AHr ___ @ ___ V each	___ AHr ___ @ ___ V each	___ AHr ___ @ ___ V each
NAC batteries ___ AHr ___ @ ___ V each	___ AHr ___ @ ___ V each	___ AHr ___ @ ___ V each
DACT batteries ___ AHr ___ @ ___ V each	___ AHr ___ @ ___ V each	___ AHr ___ @ ___ V each
SLC loops _____ class _____	_____ class _____	_____ class _____
NAC Circuits _____ class _____	_____ class _____	_____ class _____

Check Fire Alarm Control Panel(s)

- ☐ **VERIFY SYSTEM IS IN TEST MODE AND THE FIRE TRUCKS WILL NOT ROLL.**
- ☐ Operating instruction summary is framed and mounted at (or inside) the FACU.
- ☐ Green grounding wire is bonded to FACU cabinet, and also connected to designated terminal on motherboard (if any).
- ☐ AC Power
 - Branch circuit to FACU does not share conduit with 24vdc alarm initiating circuits or notification appliance circuits.
 - Circuit breaker(s) serving FACU (and associated equipment) have lock on clips and red dot at breakers. (Some electricians will not paint the handle to avoid damage to the breaker)
 - Placard inside FACU gives the following info on this circuit: **Panelboard location, panelboard identification, and branch circuit number** (The same applies to SNAC panels and any other system control equipment)
 - Surge arrestor model listed in project spec (feed-through type with "pi" configuration) is installed at electrical panelboard, on the 120vac branch circuit to FACU. Arrestor leads are trimmed as short as practical. See attached wiring diagram for more info.
- ☐ Fire alarm control unit (FACU) is powered up and clear of alarms, supervisory signals, and trouble conditions.
- ☐ Have ground fault put on any alarm initiating or notification appliance (horn-strobe) circuit. FACU must indicate "ground" and general "trouble." Verify this ordinary "trouble" signal is not sent to any Remote Supervising Station.
- ☐ Record battery size and verify date of installation is marked on each battery (Marking of the date of manufacture of the battery is a code requirement – so you will find 2 dates)
- ☐ Have technician disconnect a battery lead and verify the FACU indicates a local trouble signal within one minute of that action.
- ☐ Reconnect battery, **then** turn off 120vac. Batteries should measure approx. 13 volts, and differ ≤ 0.4 volt. (Also check batteries in any booster power supplies.)
- ☐ If system is connected to Remote Supervising Station, verify the FACU did **not** transmit AC Power Failure "trouble" signal, as it was not maintained for 1-3 hours.
- ☐ Have technician confirm FACU is programmed to send an AC power failure trouble signal to Remote Supervising Station if power loss continues for 1 hour minimum to 3 hours maximum. Also, verify that no other types of "trouble" signals are reported.

- ☐ The FACU and any transponders, sub-panels, DACT and "ADA" booster power supplies must be protected by a smoke detector within 15 feet of their location, measured horizontally, as required by Code (NFPA 72).
- ☐ Addressable loop controller circuits are Class "A", with isolation modules at FACU on the outgoing and return loop, after each 25 addressable devices (max) on the loop, and (if ≤ 25 devices) at midpoint.
 - ☐ Have the technician apply a short circuit on the SLC loop. This will force two isolation modules to clamp. The test is to verify their operation and device count between the two that clamp.
 - ☐ With AC power off, there will be multiple troubles on the system. The total count will increase during this test. Exclude the count prior to the short.
 - ☐ On retrofit and repair work where the AHJ has approved the use of a class B SLC wiring design the isolation modules will not be installed.
 - ☐ Verify the number of devices between Isolation modules meets the specification requirement.
- ☐ While on battery power, initiate Alarm. Batteries should remain at 12+ volts each, but dropping slowly. Let alarm continue during next step.
- ☐ Verify the Notification Appliance Circuit (NAC) voltage drop at the EOL is ≤ 3 volts. Do this separately for each NAC. Look at the shop drawing to find the worst case scenarios when spot checking at a final.
- ☐ Silence the alarm and verify that any Remote Supervising Station has received a fire alarm signal. Reset the FACU and verify the Station receives a subsequent "restore" signal, indicating the alarm condition has been cleared.
- ☐ Verify requirements on wire type and gauge were followed and that the color code for circuits is proper throughout the system. (Review specifications and shop drawing requirements.).
- ☐ Have installing technician demonstrate that the system is programmed so all **spot-type** smoke detectors have automatic drift compensation and FACU will indicate when prescribed sensitivity limits are reached or exceeded.
- ☐ If system has provisions for "alarm verification" algorithm, arm it only if needed for the environment. Do **not** apply it to multi-sensor or multi-criteria smoke detectors.
- ☐ If any addressable control relays are installed, verify their contact ratings are suitable for connected load. (Some are rated for resistive loads only.) Also, if they require separate 24vdc power for operation, verify the circuit is electrically supervised. Compare their installed location to the design intent.
- ☐ All field wiring in the system has wire markers where landed at the FACU, and also in the terminal cabinet(s) on each floor of multistory buildings.
- ☐ If system uses an LED "zone" annunciator to provide a quick visual overview of the fire scenario for responding public safety personnel (general fire area and type of alarms), a framed directory or typed/engraved LED labels provide clear information on "zone" (area) boundaries and the type(s) of alarms (i.e., smoke, waterflow, etc.)
- ☐ During the walk through of the site verify that there are **no** splices in the system wiring other than at terminal blocks which are installed in identified terminal cabinets. "Wire nuts" and butt splices are not permitted on new work.
- ☐ All circuits are properly and securely terminated. Approved terminal fittings are used for any stranded wire terminations at screw posts that lack pressure connectors.

- ☐ Initiate alarm on a representative sample of devices by operating manual fire alarm box, blowing smoke into detector, flowing water from sprinkler system inspector's test station, etc., except do not test any non-restorable, fixed temperature heat detector. (get total counts from 72 form)
 - ☐ Photo smoke ____/____ ☐ Duct smoke ____/____ ☐ Heat detector ____/____
 - ☐ Ionization smoke ____/____ ☐ Other detector ____/____ ☐ Flow switch ____/____
 - ☐ Pull Station ____/____ ☐ tamper switch ____/____ ☐ ____/____
- ☐ For each device tested have FACU operator read out the FACU display and the LED display. (Radios are very helpful at this point.) There should be a clear indication of device type, device number and location for each device tested.
 - Individual detectors of all types shall be identified on their bases (Loop # -- Device #), in sequence on the loop from the FACU
- ☐ While spot testing devices in the facility verify operation of audible-visible alarm notification appliances.
 - Audible alarm devices must be 15 dBA above normal ambient sound level in all occupiable areas of building. (Use meter if in doubt.)
 - Indoor strobes must flash 60-120 times/minute and those installed in a single space (room, corridor, etc.) must be synchronized and remain synchronized throughout the test.
- ☐ Also verify HVAC shutdown and closure of (any) smoke doors. These functions must be done by the FACU, rather than by integral smoke detector relay contacts.
 - Shutdown must occur within 20 seconds, except gas pack units can be arranged for up to 60 seconds delay before the fan stops, to prevent heat exchanger damage.
 - After verifying the HVAC shutdown is operational it is acceptable to activate the HVAC bypass to avoid excessive restarting of large air handler systems.

ELEVATORS

- ☐ Elevator control key and technician must be on site for the following tests to take place
- ☐ Elevator lobby detectors must be within 21 feet of each elevator door
- ☐ Test detector(s) located at elevator lobby that will initiate elevator recall
 - Verify recall to a primary floor
 - Verify recall to alternate floor
 - Verify illumination of "Fire Hat"
- ☐ Test detector(s) located in shaft & elevator machine room
 - Verify recall to designated floor
 - Verify flashing illumination of "Fire Hat"
- ☐ Heat Detectors installed in a shaft or machine room and used for shunt trip activation shall be located within 2 feet of each sprinkler head. (Verify heat setting is less than sprinkler setting per code req.)

SPRINKLER SYSTEMS

- ☐ If a sprinkler system is present, check the operation of the waterflow alarm switches by flowing water from Inspectors Test connection(s), unless dry pipe system. Alarm sounds in 20-45 seconds and any outside water motor gong rings properly in ≤ 300 seconds.
- ☐ Inspectors Test Connection flow is limited to 1/2" stream (or actual orifice size of the sprinklers in the system, if different) by a valve or sight glass marked accordingly, or by a sprinkler head (minus deflector) mounted at discharge. NOTE: If a pipe union with an internal restrictor plate is used for this purpose, have the sprinkler contractor take at least one apart for inspection, to verify the orifice size.
- ☐ Close any electrically supervised sprinkler control valves to verify supervisory alarm at FACU within 2 turns of control wheel or, for Post Indicator Valve (PIV), within 1/5 of valve control mechanism's travel distance. Then reopen to verify "restore" signal.
- ☐ If dry pipe or pre-action sprinkler system, have contractor demonstrate waterflow alarm functions, and that both high and low air pressure are supervised as required.
- ☐ Each fire extinguishing system, such as in a kitchen hood, is connected to give building fire alarm. Have contractor demonstrate that this functions properly, by manually operating the monitored switch, without releasing extinguishing agent.

NOTE: Kitchen hood fire extinguishing system activation must shut off the gas, if used, and, for wet chemical type, also operate a shunt trip breaker to shut off the electric power to all protected appliances under the hood. The exhaust fan(s) keep running but the make-up air must shut down. These functions are to be done directly by fire extinguishing system, rather than the FACU, since it is not appropriate to cut off the gas supply or to operate the shunt trip for other types of alarms not involving the kitchen hood extinguishing system (e.g., smoke detectors, fire alarm boxes, etc.).

- ☐ Verify that fire alarm system monitors power to any fire suppression system shunt trip breakers. (Look for kitchen hood systems and sprinklered elevator spaces.)
- ☐ If remote alarm annunciator in building, verify proper operation, including the audible "Trouble" signal. Check its "Lamp Test" and "Trouble Silence" features, if provided.
- ☐ If a Fire Pump is part of the sprinkler system – verify that NFPA 20 certification was provided and testing has been successfully completed

OTHER SUPPRESSION SYSTEMS

- ☐ Pre-action suppression system – If installed and if it has an independent control panel it will require a separate NFPA 72 certificate from the building Fire Alarm Panel
- ☐ Dry Chemical suppression system – If installed and if it has an independent control panel it will require a separate NFPA 72 certificate from the building Fire Alarm Panel

PROPER INSTALLATION OF DEVICES

- ☐ Verify all dust covers have been removed. If still installed how was the 100% test done?
- ☐ Spot type smoke detectors shall not be located within 3 feet of a supply or return air diffuser, nor in a strong air stream from a supply diffuser at any distance.
- ☐ Wall-mounted smoke detectors must be installed between 4 and 12 inches from the ceiling (measured to the nearest edge of the detector), as required by NFPA 72.
- ☐ Wall mounted detectors shall not have wall-mounted luminaires or other obstructions below.
- ☐ Ceiling mounted smoke detectors shall be at least 4 inches from a wall or ceiling obstruction.
- ☐ All smoke detectors are analog addressable model(s) having a separate plug-in head, concealed locking device, and terminal strips for circuit connections.
NOTE: Snap-ring mounted models with removable terminal strip plug for connection to loop conductors do not comply with the intent of this requirement and typically do not have a locking device to deter tampering.
- ☐ Verify that the isolation modules and addressable initiating device interface modules are located in a conditioned space (not attics, boiler rooms, unheated warehouses, damp locations, outside corridors, parking decks, etc.). Exception: Any devices that are specifically listed for the ambient conditions expected (or likely) in the area where installed.
- ☐ Verify that all detectors, modules and pull stations installed outside or in non-conditioned spaces are listed for use at the both ends of the expected temperature. (eg Typically addressable pull stations are not listed for use in parking decks because the low end is 32 degrees.)
- ☐ Verify that any strobes in walk-in coolers or freezers are listed for that environment or provided with heated Lexan enclosures for which they are specifically listed.
- ☐ Check any outside alarm bells and strobes for operation. Verify outside strobe is the weatherproof type with at least 100cd output, double flash, with clear lens.

DUCT SMOKE DETECTORS

- ☐ Intake tube has its holes /slots facing into the air stream, and a stopper installed to seal its far end.
- ☐ If the tube is over 36 inches long, the far end must be supported for stability. If support is provided by extending the intake tube through the far side of HVAC duct (best for inspection, cleaning, testing), the duct penetration must be sealed.

- ☐ Each duct smoke detector has a Remote Alarm Indicator Light (RAIL) in nearest corridor or other public space. (Because addressable, test switch is **not** required.)
- ☐ At each duct detector a 12"x12" minimum access door, hinged or latched type, is provided to facilitate sampling tube inspection and cleaning.
- ☐ Air flow direction is permanently indicated on the duct by stencil or decal, to help assure the sampling tubes are installed and maintained in the correct orientation.

DACT

- ☐ **Verification of the dial out ability** or other means of remote alarm signaling
- ☐ Verify that DACT it is connected and functioning properly, to transmit fire alarm, supervisory, and trouble signals as separate, distinct events.
- ☐ Verify two phone lines are present and labeled when sprinkler is installed.
- ☐ Verify that DACT is programmed for 24-hour silent test call to the supervising station.
- ☐ Verify each type of signal is properly received and coded at the receiving station. (Supervisory signals include sprinkler valve tamper, fire pump off-normal, hi-low air pressure, etc.)
- ☐ Inspector is to personally talk to someone at the receiving station to verify alarm receipt

PRINTER

- ☐ The specification should require that systems with more than 100 addressable points, or in a building that exceeds 3 occupied floors or 60,000SF, an event printer is to be provided which uses ordinary non-thermal paper. In a high rise building, the printer must be FACU-monitored and on a generator-supported circuit.
 - NOTE: Printer does not have to be adjacent to FACU and, except for high rise buildings, does not have to be electrically supervised.

OTHER SYSTEMS

- ☐ For dormitories there will be special testing required for the sounder bases and the handicapped notification which uses higher candela strobes. Even if system is dual event it must dial out on 1st alarm.
- ☐ For institutions check for keys to the lockable pull stations if they are installed.
- ☐ Where smoke "sniffer" systems are used - create a test procedure with the help of the designer.
- ☐ Where beam detectors are used verify they are not on walls subject to movement and are not subject to direct sunlight.
- ☐ Where smoke evacuation &/or AHU bypass is used verify that the panel can be locked and operation limited to qualified people.
- ☐ Mass Notification systems require special procedures and testing to verify proper operation.

TRAINING ETC

- ☐ Verify that the Owner's designated personnel have received training in system operation: How to interpret, silence, and reset FACU signals, how to obtain service, etc.
- ☐ Verify that when required by specification, owner's personnel have received more thorough, detailed training in system troubleshooting and repair, plus installation manuals and other documentation, as applicable. (This is standard for the UNC-Chapel Hill campus.)
- ☐ Contractor has provided electronic copy of system's site-specific programming. (CD, flash drive)
- ☐ Contractor has provided spare parts in accordance with the specification for the project.

REFERENCE INFORMATION TO ASSIST SYSTEM INSPECTION

After the required 100% system operational test the contractor submits a "final" copy of NFPA 72* "Fire Alarm System Record of Completion" form. This form is to verify the proper operation of all (restorable) alarm initiating devices, audible and visible notification appliances, and other system functions including HVAC control, closure of smoke doors and dampers, pressurization fans, remote signaling, etc.

*Use only the NFPA form, or an identical reprint. The NFPA 72 form will vary with the year the project was permitted. The year required should be listed in the project specification.

NC Building Code, Chapter 35 Referenced Standards set the NFPA 72 version requirements

Projects permitted under NC Building Code 2002 - NFPA72 1999

Projects permitted under NC Building Code 2006 - NFPA72 1999

Projects permitted under NC Building Code 2009 - NFPA72 2002

Projects permitted under NC Building Code 2012 - NFPA72 2007


NFPA 72 Chapters (note they vary by version year)

(1999) Chapters: 1-Fundamentals, 2-Initiating Devices, 3- Protected Premises, 4-Notification Appliances, 5- Supervising Station FA system, 6- Public FA reporting systems, 7-Inspection and Testing, 8-FA for Dwelling units, 9-Reference publications_____

(2002) Chapters: 1- Administration, 2-Referenced Publications, 3- Definitions, 4- Fundamentals, 5- Initiating Devices, 6- Protected Premises, 7- Notification Appliances, 8- Supervising Station FA system, 9- Public FA reporting systems, 10- Inspection and Testing, 11- Single and Multiple Station & Household_____

(2007) Chapters: 1- Administration, 2-Referenced Publications, 3- Definitions, 4- Fundamentals, 5- Initiating Devices, 6- Protected Premises, 7- Notification Appliances, 8- Supervising Station FA system, 9- Public FA reporting systems, 10- Inspection and Testing, 11- Single and Multiple Station & Household_____

Transient Arrestor Installation Detail:

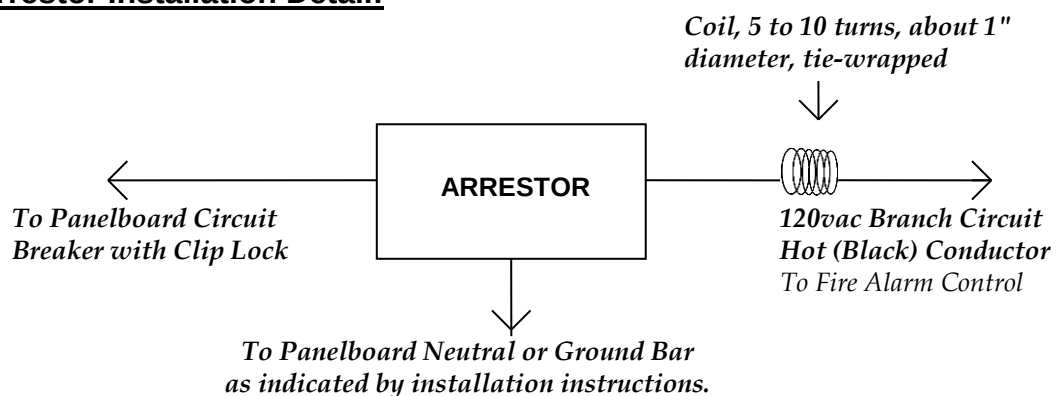

NOTE: Securely mount transient arrestor in accessible junction box or other proper metal enclosure adjacent to the panelboard, and provide engraved label indicating its location

REFERENCE INFORMATION TO ASSIST SYSTEM INSPECTION

Wiring: All addressable system wiring shall be color coded in accordance with following scheme, which must be maintained throughout system, without color change in any run:

- Addressable Loop Controller Circuits: Cable per spec, with Red Jacket and Red(+) and Black(-) Conductors
- One-way Voice/Alarm and Two-way (Fireman's Telephone): Wire per specifications

The following circuits use THHN / THWN conductors, of the size and color indicated:

- Alarm Notification Appliance Circuits: AWG 14, Blue(+) and Black(-) conductors
- AHU Shutdown, Elevator Capture, other control functions: These are now done by addressable control relays on the loop. The relays may require separate power circuits, in which case use AWG 14 conductors, with Yellow (+) and Brown (-) color code. **NOTE: Check any power circuits to addressable relays for electrical supervision by disconnecting 1 lead.**
- Circuits that power door magnets from the FACU or SNAC panels: AWG 14, Orange
- Circuits from ZAM's to monitored initiating devices: AWG 16 or 14, Violet (+), Grey (-)
- NOTE: Most manufacturers either require or recommend low capacitance, twisted, shielded pair cable for Signaling Line Circuits (addressable loops). All shielded cable must have the grounded "drain" wire maintained continuously around the loop. If unshielded cable was used, verify that the manufacturer's installation instructions require or state a preference for use of unshielded cable. For addressable system retrofit when a non-addressable system had previously been in service, if existing single-conductor wiring from the old system was used (sometimes done if in fine condition, properly color coded, with terminal strips, etc.), verify that the manufacturer's installation instructions do not require the use of twisted pair conductors or low capacitance cable and the installer also agreed to replace the existing fire alarm system wiring if unsatisfactory performance is caused by its re-use (e.g., spurious signals, cross-talk, etc.).

Spares: Provide the following spare parts with the system, each individually packaged and labeled. For multi-building project calculate separately for each building with FACU:

- Fuses (If Used).....2 of each size in system
- Manual Fire Alarm Boxes.....2% of installed quantity
- Addressable Control Relays.....4% of installed quantity
- Indoor Horns/Speakers with Strobes Lights.....4% of installed quantity
- Indoor Strobe-only Notification Appliances.....4% of installed quantity
- Monitor Modules (Addressable Interface).....4% of installed quantity
- Isolation Modules / Isolation Bases.....4% of installed quantity
- Addressable, Electronic Heat Detectors.....4% of installed quantity
- Spot-Type Smoke Detectors / Sounder Bases.....6% of installed quantity

NOTE: Increase decimal quantities of all spare parts to next higher whole number when calculating.

NOTE: No spares are required for projected beam, air sampling, or duct type smoke detectors.

SECTION 311000 - SITE CLEARING

PART 1 - GENERAL

1.1 SUMMARY

- A. Section Includes:
 - 1. Removing existing vegetation.
 - 2. Clearing and grubbing.
 - 3. Stripping and stockpiling topsoil.
 - 4. Removing above- and below-grade site improvements.
 - 5. Disconnecting, capping, or sealing site utilities.
 - 6. Temporary erosion and sedimentation control.

1.2 MATERIAL OWNERSHIP

- A. Except for materials indicated to be stockpiled or otherwise remain Owner's property, cleared materials shall become Contractor's property and shall be removed from Project site.

1.3 FIELD CONDITIONS

- A. Traffic: Minimize interference with adjoining roads, streets, walks, and other adjacent occupied or used facilities during site-clearing operations.
 - 1. Do not close or obstruct streets, walks, or other adjacent occupied or used facilities without permission from Owner and authorities having jurisdiction.
 - 2. Provide alternate routes around closed or obstructed trafficways if required by Owner or authorities having jurisdiction.
- B. Utility Locator Service: Notify utility locator service for area where Project is located before site clearing.
- C. Do not commence site clearing operations until temporary erosion- and sedimentation-control measures are in place.

PART 2 - PRODUCTS

2.1 MATERIALS

- A. Satisfactory Soil Material: Requirements for satisfactory soil material are specified in Section 312000 "Earth Moving."
 - 1. Obtain approved borrow soil material off-site when satisfactory soil material is not available on-site.

PART 3 - EXECUTION

3.1 PREPARATION

- A. Protect and maintain benchmarks and survey control points from disturbance during construction.
- B. Protect existing site improvements to remain from damage during construction.
 - 1. Restore damaged improvements to their original condition, as acceptable to Owner.

3.2 TEMPORARY EROSION AND SEDIMENTATION CONTROL

- A. Provide temporary erosion- and sedimentation-control measures to prevent soil erosion and discharge of soil-bearing water runoff or airborne dust to adjacent properties and walkways, according to erosion- and sedimentation-control Drawings and requirements of authorities having jurisdiction.
- B. Verify that flows of water redirected from construction areas or generated by construction activity do not enter or cross protection zones.
- C. Inspect, maintain, and repair erosion- and sedimentation-control measures during construction until permanent vegetation has been established.
- D. Remove erosion and sedimentation controls, and restore and stabilize areas disturbed during removal.

3.3 EXISTING UTILITIES

- A. Locate, identify, disconnect, and seal or cap utilities indicated to be removed or abandoned in place.
 - 1. Arrange with utility companies to shut off indicated utilities.

3.4 CLEARING AND GRUBBING

- A. Remove obstructions, trees, shrubs, and other vegetation to permit installation of new construction.
 - 1. Remove stumps and roots larger than 3 inches (75 mm) in diameter, obstructions, and debris below exposed subgrade.
 - 2. Use only hand methods or air spade for grubbing within protection zones.
- B. Fill depressions caused by clearing and grubbing operations with satisfactory soil material unless further excavation or earthwork is indicated.
 - 1. Place fill material in horizontal layers not exceeding a loose depth of 8 inches (200 mm), and compact each layer to a density equal to adjacent original ground.

3.5 TOPSOIL STRIPPING

- A. Remove sod and grass before stripping topsoil.
- B. Strip topsoil to depth of 6 inches (150 mm) in a manner to prevent intermingling with underlying subsoil or other waste materials.
- C. Stockpile topsoil away from edge of excavations without intermixing with subsoil or other materials. Grade and shape stockpiles to drain surface water. Cover to prevent windblown dust and erosion by water.

3.6 SITE IMPROVEMENTS

- A. Remove existing above- and below-grade improvements as indicated and necessary to facilitate new construction.

3.7 DISPOSAL OF SURPLUS AND WASTE MATERIALS

- A. Remove surplus soil material, unsuitable topsoil, obstructions, demolished materials, and waste materials including trash and debris, and legally dispose of them off Owner's property.
- B. Separate recyclable materials produced during site clearing from other nonrecyclable materials. Store or stockpile without intermixing with other materials, and transport them to recycling facilities. Do not interfere with other Project work.

END OF SECTION 311000

SECTION 312000 - EARTH MOVING

PART 1 - GENERAL

1.1 SUMMARY

A. Section Includes:

1. Excavating and filling for rough grading the Site.
2. Preparing subgrades for slabs-on-grade walks pavements turf and grasses and plants.
3. Excavating and backfilling for buildings and structures.
4. Drainage course for concrete slabs-on-grade.
5. Subbase course for concrete walks pavements.
6. Subbase course and base course for asphalt paving.
7. Excavating and backfilling trenches for utilities and pits for buried utility structures.

1.2 DEFINITIONS

A. Backfill: Soil material used to fill an excavation.

1. Initial Backfill: Backfill placed beside and over pipe in a trench, including haunches to support sides of pipe.
2. Final Backfill: Backfill placed over initial backfill to fill a trench.

B. Base Course: Aggregate layer placed between the subbase course and hot-mix asphalt paving.

C. Bedding Course: Aggregate layer placed over the excavated subgrade in a trench before laying pipe.

D. Borrow Soil: Satisfactory soil imported from off-site for use as fill or backfill.

E. Drainage Course: Aggregate layer supporting the slab-on-grade that also minimizes upward capillary flow of pore water.

F. Excavation: Removal of material encountered above subgrade elevations and to lines and dimensions indicated.

1. Authorized Additional Excavation: Excavation below subgrade elevations or beyond indicated lines and dimensions as directed by Architect. Authorized additional excavation and replacement material will be paid for according to Contract provisions for changes in the Work.
2. Unauthorized Excavation: Excavation below subgrade elevations or beyond indicated lines and dimensions without direction by Architect. Unauthorized excavation, as well as remedial work directed by Architect, shall be without additional compensation.

G. Fill: Soil materials used to raise existing grades.

- H. Structures: Buildings, footings, foundations, retaining walls, slabs, tanks, curbs, mechanical and electrical appurtenances, or other man-made stationary features constructed above or below the ground surface.
- I. Subbase Course: Aggregate layer placed between the subgrade and base course for hot-mix asphalt pavement, or aggregate layer placed between the subgrade and a cement concrete pavement or a cement concrete or hot-mix asphalt walk.
- J. Subgrade: Uppermost surface of an excavation or the top surface of a fill or backfill immediately below subbase, drainage fill, drainage course, or topsoil materials.
- K. Utilities: On-site underground pipes, conduits, ducts, and cables as well as underground services within buildings.

1.3 PREINSTALLATION MEETINGS

- A. Preinstallation Conference: Conduct preexcavation conference at Project site.

1.4 INFORMATIONAL SUBMITTALS

- A. Material test reports.

1.5 FIELD CONDITIONS

- A. Utility Locator Service: Notify utility locator service for area where Project is located before beginning earth-moving operations.

PART 2 - PRODUCTS

2.1 SOIL MATERIALS

- A. General: Provide borrow soil materials when sufficient satisfactory soil materials are not available from excavations.
- B. Satisfactory Soils: Soil Classification Groups GW, GP, GM, SW, SP, and SM according to ASTM D 2487 Groups A-1, A-2-4, A-2-5, and A-3 according to AASHTO M 145, or a combination of these groups; free of rock or gravel larger than 3 inches (75 mm) in any dimension, debris, waste, frozen materials, vegetation, and other deleterious matter.
- C. Unsatisfactory Soils: Soil Classification Groups GC, SC, CL, ML, OL, CH, MH, OH, and PT according to ASTM D 2487 Groups A-2-6, A-2-7, A-4, A-5, A-6, and A-7 according to AASHTO M 145, or a combination of these groups.
 - 1. Unsatisfactory soils also include satisfactory soils not maintained within 2 percent of optimum moisture content at time of compaction.

- D. Subbase Material: Naturally or artificially graded mixture of natural or crushed gravel, crushed stone, and natural or crushed sand; ASTM D 2940/D 2940M; with at least 90 percent passing a 1-1/2-inch (37.5-mm) sieve and not more than 12 percent passing a No. 200 (0.075-mm) sieve.
- E. Base Course: Naturally or artificially graded mixture of natural or crushed gravel, crushed stone, and natural or crushed sand; ASTM D 2940/D 2940M 0; with at least 95 percent passing a 1-1/2-inch (37.5-mm) sieve and not more than 8 percent passing a No. 200 (0.075-mm) sieve.
- F. Engineered Fill: Naturally or artificially graded mixture of natural or crushed gravel, crushed stone, and natural or crushed sand; ASTM D 2940/D 2940M; with at least 90 percent passing a 1-1/2-inch (37.5-mm) sieve and not more than 12 percent passing a No. 200 (0.075-mm) sieve.
- G. Bedding Course: Naturally or artificially graded mixture of natural or crushed gravel, crushed stone, and natural or crushed sand; ASTM D 2940/D 2940M; except with 100 percent passing a 1-inch (25-mm) sieve and not more than 8 percent passing a No. 200 (0.075-mm) sieve.
- H. Drainage Course: Narrowly graded mixture of washed crushed stone, or crushed or uncrushed gravel; ASTM D 448; coarse-aggregate grading Size 57; with 100 percent passing a 1-1/2-inch (37.5-mm) sieve and zero to 5 percent passing a No. 8 (2.36-mm) sieve.

2.2 ACCESSORIES

- A. Warning Tape: Acid- and alkali-resistant, polyethylene film warning tape manufactured for marking and identifying underground utilities, 6 inches (150 mm) wide and 4 mils (0.1 mm) thick, continuously inscribed with a description of the utility; colored to comply with local practice or requirements of authorities having jurisdiction.
- B. Detectable Warning Tape: Acid- and alkali-resistant, polyethylene film warning tape manufactured for marking and identifying underground utilities, a minimum of 6 inches (150 mm) wide and 4 mils (0.1 mm) thick, continuously inscribed with a description of the utility, with metallic core encased in a protective jacket for corrosion protection, detectable by metal detector when tape is buried up to 30 inches (750 mm) deep; colored to comply with local practice or requirements of authorities having jurisdiction.

PART 3 - EXECUTION

3.1 PREPARATION

- A. Protect structures, utilities, sidewalks, pavements, and other facilities from damage caused by settlement, lateral movement, undermining, washout, and other hazards created by earth-moving operations.
- B. Protect and maintain erosion and sedimentation controls during earth-moving operations.
- C. Protect subgrades and foundation soils from freezing temperatures and frost. Remove temporary protection before placing subsequent materials.

3.2 EXCAVATION, GENERAL

- A. Unclassified Excavation: Excavate to subgrade elevations regardless of the character of surface and subsurface conditions encountered. Unclassified excavated materials may include rock, soil materials, and obstructions. No changes in the Contract Sum or the Contract Time will be authorized for rock excavation or removal of obstructions.
 - 1. If excavated materials intended for fill and backfill include unsatisfactory soil materials and rock, replace with satisfactory soil materials.

3.3 EXCAVATION FOR STRUCTURES

- A. Excavate to indicated elevations and dimensions within a tolerance of plus or minus **1 inch (25 mm)**. If applicable, extend excavations a sufficient distance from structures for placing and removing concrete formwork, for installing services and other construction, and for inspections.
 - 1. Excavations for Footings and Foundations: Do not disturb bottom of excavation. Excavate by hand to final grade just before placing concrete reinforcement. Trim bottoms to required lines and grades to leave solid base to receive other work.
 - 2. Pile Foundations: Stop excavations **6 to 12 inches (150 to 300 mm)** above bottom of pile cap before piles are placed. After piles have been driven, remove loose and displaced material. Excavate to final grade, leaving solid base to receive concrete pile caps.
 - 3. Excavation for Underground Tanks, Basins, and Mechanical or Electrical Utility Structures: Excavate to elevations and dimensions indicated within a tolerance of plus or minus **1 inch (25 mm)**. Do not disturb bottom of excavations intended as bearing surfaces.

3.4 EXCAVATION FOR WALKS AND PAVEMENTS

- A. Excavate surfaces under walks and pavements to indicated lines, cross sections, elevations, and subgrades.

3.5 EXCAVATION FOR UTILITY TRENCHES

- A. Excavate trenches to indicated gradients, lines, depths, and elevations.
- B. Excavate trenches to uniform widths to provide the following clearance on each side of pipe or conduit. Excavate trench walls vertically from trench bottom to **12 inches (300 mm)** higher than top of pipe or conduit unless otherwise indicated.
 - 1. Clearance: **12 inches (300 mm)** each side of pipe or conduit.
- C. Trench Bottoms: Excavate and shape trench bottoms to provide uniform bearing and support of pipes and conduit. Shape subgrade to provide continuous support for bells, joints, and barrels of pipes and for joints, fittings, and bodies of conduits. Remove projecting stones and sharp objects along trench subgrade.

1. Excavate trenches **6 inches (150 mm)** deeper than elevation required in rock or other unyielding bearing material to allow for bedding course.

3.6 SUBGRADE INSPECTION

- A. Proof-roll subgrade below the building slabs and pavements with a pneumatic-tired dump truck to identify soft pockets and areas of excess yielding. Do not proof-roll wet or saturated subgrades.
- B. Reconstruct subgrades damaged by freezing temperatures, frost, rain, accumulated water, or construction activities, as directed by Architect, without additional compensation.

3.7 UNAUTHORIZED EXCAVATION

- A. Fill unauthorized excavation under foundations or wall footings by extending bottom elevation of concrete foundation or footing to excavation bottom, without altering top elevation. Lean concrete fill, with 28-day compressive strength of **2500 psi (17.2 MPa)**, may be used when approved by Architect.
 1. Fill unauthorized excavations under other construction, pipe, or conduit as directed by Architect.

3.8 STORAGE OF SOIL MATERIALS

- A. Stockpile borrow soil materials and excavated satisfactory soil materials without intermixing. Place, grade, and shape stockpiles to drain surface water. Cover to prevent windblown dust.
 1. Stockpile soil materials away from edge of excavations. Do not store within drip line of remaining trees.

3.9 UTILITY TRENCH BACKFILL

- A. Place backfill on subgrades free of mud, frost, snow, or ice.
- B. Place and compact bedding course on trench bottoms and where indicated. Shape bedding course to provide continuous support for bells, joints, and barrels of pipes and for joints, fittings, and bodies of conduits.
- C. Trenches under Footings: Backfill trenches excavated under footings and within **18 inches (450 mm)** of bottom of footings with satisfactory soil; fill with concrete to elevation of bottom of footings.
- D. Initial Backfill: Place and compact initial backfill of subbase material, free of particles larger than **1 inch (25 mm)** in any dimension, to a height of **12 inches (300 mm)** over the pipe or conduit.

1. Carefully compact initial backfill under pipe haunches and compact evenly up on both sides and along the full length of piping or conduit to avoid damage or displacement of piping or conduit. Coordinate backfilling with utilities testing.
- E. Final Backfill: Place and compact final backfill of satisfactory soil to final subgrade elevation.
- F. Warning Tape: Install warning tape directly above utilities, **12 inches (300 mm)** below finished grade, except **6 inches (150 mm)** below subgrade under pavements and slabs.

3.10 SOIL FILL

- A. Plow, scarify, bench, or break up sloped surfaces steeper than 1 vertical to 4 horizontal so fill material will bond with existing material.
- B. Place and compact fill material in layers to required elevations as follows:
 1. Under grass and planted areas, use satisfactory soil material.
 2. Under walks and pavements, use satisfactory soil material.
 3. Under steps and ramps, use engineered fill.
 4. Under building slabs, use engineered fill.
 5. Under footings and foundations, use engineered fill.

3.11 SOIL MOISTURE CONTROL

- A. Uniformly moisten or aerate subgrade and each subsequent fill or backfill soil layer before compaction to within 2 percent of optimum moisture content.
 1. Do not place backfill or fill soil material on surfaces that are muddy, frozen, or contain frost or ice.
 2. Remove and replace, or scarify and air dry, otherwise satisfactory soil material that exceeds optimum moisture content by 2 percent and is too wet to compact to specified dry unit weight.

3.12 COMPACTION OF SOIL BACKFILLS AND FILLS

- A. Place backfill and fill soil materials in layers not more than **8 inches (200 mm)** in loose depth for material compacted by heavy compaction equipment and not more than **4 inches (100 mm)** in loose depth for material compacted by hand-operated tampers.
- B. Place backfill and fill soil materials evenly on all sides of structures to required elevations and uniformly along the full length of each structure.
- C. Compact soil materials to not less than the following percentages of maximum dry unit weight according to ASTM D 698 or ASTM D 1557:
 1. Under structures, building slabs, steps, and pavements, scarify and recompact top **12 inches (300 mm)** of existing subgrade and each layer of backfill or fill soil material at 95 percent.

2. Under walkways, scarify and recompact top 6 inches (150 mm) below subgrade and compact each layer of backfill or fill soil material at 92 percent.
3. Under turf or unpaved areas, scarify and recompact top 6 inches (150 mm) below subgrade and compact each layer of backfill or fill soil material at 85 percent.
4. For utility trenches, compact each layer of initial and final backfill soil material at 92 percent.

3.13 GRADING

- A. General: Uniformly grade areas to a smooth surface, free of irregular surface changes. Comply with compaction requirements and grade to cross sections, lines, and elevations indicated.
- B. Site Rough Grading: Slope grades to direct water away from buildings and to prevent ponding. Finish subgrades to elevations required to achieve indicated finish elevations, within the following subgrade tolerances:
 1. Turf or Unpaved Areas: Plus or minus 1 inch (25 mm).
 2. Walks: Plus or minus 1 inch (25 mm).
 3. Pavements: Plus or minus 1/2 inch (13 mm).
- C. Grading inside Building Lines: Finish subgrade to a tolerance of 1/2 inch (13 mm) when tested with a 10-foot (3-m) straightedge.

3.14 SUBBASE AND BASE COURSES UNDER PAVEMENTS AND WALKS

- A. Place subbase course and base course on subgrades free of mud, frost, snow, or ice.
- B. On prepared subgrade, place subbase course and base course under pavements and walks as follows:
 1. Shape subbase course and base course to required crown elevations and cross-slope grades.
 2. Place subbase course and base course that exceeds 6 inches (150 mm) in compacted thickness in layers of equal thickness, with no compacted layer more than 6 inches (150 mm) thick or less than 3 inches (75 mm) thick.
 3. Compact subbase course and base course at optimum moisture content to required grades, lines, cross sections, and thickness to not less than 95 percent of maximum dry unit weight according to ASTM D 698 or ASTM D 1557.

3.15 FIELD QUALITY CONTROL

- A. Special Inspections: Owner will engage a qualified special inspector to perform inspections:
- B. Testing Agency: Owner will engage a qualified geotechnical engineering testing agency to perform tests and inspections.

- C. Allow testing agency to inspect and test subgrades and each fill or backfill layer. Proceed with subsequent earth moving only after test results for previously completed work comply with requirements.
- D. Footing Subgrade: At footing subgrades, at least one test of each soil stratum will be performed to verify design bearing capacities. Subsequent verification and approval of other footing subgrades may be based on a visual comparison of subgrade with tested subgrade when approved by Architect.
- E. When testing agency reports that subgrades, fills, or backfills have not achieved degree of compaction specified, scarify and moisten or aerate, or remove and replace soil materials to depth required; recompact and retest until specified compaction is obtained.

3.16 PROTECTION

- A. Protecting Graded Areas: Protect newly graded areas from traffic, freezing, and erosion. Keep free of trash and debris.
- B. Repair and reestablish grades to specified tolerances where completed or partially completed surfaces become eroded, rutted, settled, or where they lose compaction due to subsequent construction operations or weather conditions.
- C. Where settling occurs before Project correction period elapses, remove finished surfacing, backfill with additional soil material, compact, and reconstruct surfacing.
 - 1. Restore appearance, quality, and condition of finished surfacing to match adjacent work, and eliminate evidence of restoration to greatest extent possible.

3.17 DISPOSAL OF SURPLUS AND WASTE MATERIALS

- A. Remove surplus satisfactory soil and waste materials, including unsatisfactory soil, trash, and debris, and legally dispose of them off Owner's property.

END OF SECTION 312000

SECTION 312319 - DEWATERING

PART 1 - GENERAL

1.1 SUMMARY

- A. Section includes construction dewatering.

PART 2 - PRODUCTS

2.1 PERFORMANCE REQUIREMENTS

- A. Dewatering Performance: Design, furnish, install, test, operate, monitor, and maintain dewatering system of sufficient scope, size, and capacity to control hydrostatic pressures and to lower, control, remove, and dispose of ground water and permit excavation and construction to proceed on dry, stable subgrades.

PART 3 - EXECUTION

3.1 PREPARATION

- A. Provide temporary grading to facilitate dewatering and control of surface water.

3.2 INSTALLATION

- A. Install dewatering system utilizing wells, well points, or similar methods complete with pump equipment, standby power and pumps, filter material gradation, valves, appurtenances, water disposal, and surface-water controls.
 - 1. Space well points or wells at intervals required to provide sufficient dewatering.
 - 2. Use filters or other means to prevent pumping of fine sands or silts from the subsurface.
- B. Place dewatering system into operation to lower water to specified levels before excavating below ground-water level.
- C. Provide standby equipment on-site, installed and available for immediate operation, to maintain dewatering on continuous basis if any part of system becomes inadequate or fails.

3.3 OPERATION

- A. Operate system continuously until drains, sewers, and structures have been constructed and fill materials have been placed or until dewatering is no longer required.

- B. Operate system to lower and control ground water to permit excavation, construction of structures, and placement of fill materials on dry subgrades. Drain water-bearing strata above and below bottom of foundations, drains, sewers, and other excavations.
 - 1. Do not permit open-sump pumping that leads to loss of fines, soil piping, subgrade softening, and slope instability.
 - 2. Reduce hydrostatic head in water-bearing strata below subgrade elevations of foundations, drains, sewers, and other excavations.
 - 3. Maintain piezometric water level a minimum of 24 inches (600 mm) below bottom of excavation.
- C. Remove dewatering system from Project site on completion of dewatering. Plug or fill well holes with bentonite, other clays, concrete or neat cement.

END OF SECTION 312319

SECTION 321216 - ASPHALT PAVING

PART 1 - GENERAL

1.1 SUMMARY

A. Section Includes:

1. Cold milling of existing asphalt pavement.
2. Hot-mix asphalt patching.
3. Hot-mix asphalt paving.
4. Hot-mix asphalt overlay.
5. Asphalt curbs.

B. Related Requirements:

1. Section 312000 "Earth Moving" for subgrade preparation, fill material, unbound-aggregate subbase and base courses, and aggregate pavement shoulders.
2. Section 321373 "Concrete Paving Joint Sealants" for joint sealants and fillers at pavement terminations.

1.2 ACTION SUBMITTALS

A. Product Data: For each type of product.

1.3 INFORMATIONAL SUBMITTALS

A. Material Certificates: For each paving material.

1.4 QUALITY ASSURANCE

- ##### A. Manufacturer Qualifications: A paving-mix manufacturer registered with and approved by NCDOT.
- ##### B. Regulatory Requirements: Comply with materials, workmanship, and other applicable requirements of NCDOT for asphalt paving work.
1. Measurement and payment provisions and safety program submittals included in standard specifications do not apply to this Section.

PART 2 - PRODUCTS

2.1 AGGREGATES

- A. Coarse Aggregate: ASTM D 692/D 692M, sound; angular crushed stone, crushed gravel, or cured, crushed blast-furnace slag.
- B. Fine Aggregate: ASTM D 1073 or AASHTO M 29, sharp-edged natural sand or sand prepared from stone, gravel, cured blast-furnace slag, or combinations thereof.
- C. Mineral Filler: ASTM D 242/D 242M or AASHTO M 17, rock or slag dust, hydraulic cement, or other inert material.

2.2 ASPHALT MATERIALS

- A. Per Plan

2.3 AUXILIARY MATERIALS

- A. Recycled Materials for Hot-Mix Asphalt Mixes: Reclaimed asphalt pavement; reclaimed, unbound-aggregate base material; and recycled tires, asphalt shingles, or glass from sources and gradations that have performed satisfactorily in previous installations, equal to performance of required hot-mix asphalt paving produced from all new materials.
- B. Herbicide: Commercial chemical for weed control, registered by the EPA, and not classified as "restricted use" for locations and conditions of application. Provide in granular, liquid, or wettable powder form.

PART 3 - EXECUTION

3.1 PATCHING

- A. Asphalt Pavement: Saw cut perimeter of patch and excavate existing pavement section to sound base. Excavate rectangular or trapezoidal patches, extending **12 inches (300 mm)** into perimeter of adjacent sound pavement, unless otherwise indicated. Cut excavation faces vertically. Remove excavated material. Recompact existing unbound-aggregate base course to form new subgrade.
- B. Portland Cement Concrete Pavement: Break cracked slabs and roll as required to reseat concrete pieces firmly.
 - 1. Remove disintegrated or badly cracked pavement. Excavate rectangular or trapezoidal patches, extending into perimeter of adjacent sound pavement, unless otherwise indicated. Cut excavation faces vertically. Recompact existing unbound-aggregate base course to form new subgrade.

- C. Tack Coat: Before placing patch material, apply tack coat uniformly to vertical asphalt surfaces abutting the patch. Apply at a rate of 0.05 to 0.15 gal./sq. yd. (0.2 to 0.7 L/sq. m).
 - 1. Allow tack coat to cure undisturbed before applying hot-mix asphalt paving.
 - 2. Avoid smearing or staining adjoining surfaces, appurtenances, and surroundings. Remove spillages and clean affected surfaces.
- D. Placing Patch Material: Fill excavated pavement areas with hot-mix asphalt base mix for full thickness of patch and, while still hot, compact flush with adjacent surface.

3.2 SURFACE PREPARATION

- A. General: Immediately before placing asphalt materials, remove loose and deleterious material from substrate surfaces. Ensure that prepared subgrade is ready to receive paving.
- B. Proof-roll subgrade below pavements with heavy pneumatic-tired equipment to identify soft pockets and areas of excess yielding. Do not proof-roll wet or saturated subgrades.
- C. Herbicide Treatment: Apply herbicide according to manufacturer's recommended rates and written application instructions. Apply to dry, prepared subgrade or surface of compacted-aggregate base before applying paving materials.
- D. Tack Coat: Apply uniformly to surfaces of existing pavement at a rate of 0.05 to 0.15 gal./sq. yd. (0.2 to 0.7 L/sq. m).
 - 1. Allow tack coat to cure undisturbed before applying hot-mix asphalt paving.
 - 2. Avoid smearing or staining adjoining surfaces, appurtenances, and surroundings. Remove spillages and clean affected surfaces.

3.3 PLACING HOT-MIX ASPHALT

- A. Machine place hot-mix asphalt on prepared surface, spread uniformly, and strike off. Place asphalt mix by hand in areas inaccessible to equipment in a manner that prevents segregation of mix. Place each course to required grade, cross section, and thickness when compacted.
 - 1. Spread mix at a minimum temperature of 250 deg F (121 deg C).
 - 2. Regulate paver machine speed to obtain smooth, continuous surface free of pulls and tears in asphalt-paving mat.
- B. Place paving in consecutive strips not less than 10 feet (3 m) wide unless infill edge strips of a lesser width are required.
- C. Promptly correct surface irregularities in paving course behind paver. Use suitable hand tools to remove excess material forming high spots. Fill depressions with hot-mix asphalt to prevent segregation of mix; use suitable hand tools to smooth surface.

3.4 JOINTS

- A. Construct joints to ensure a continuous bond between adjoining paving sections. Construct joints free of depressions, with same texture and smoothness as other sections of hot-mix asphalt course.
 - 1. Clean contact surfaces and apply tack coat to joints.
 - 2. Offset longitudinal joints, in successive courses, a minimum of **6 inches (150 mm)**.
 - 3. Offset transverse joints, in successive courses, a minimum of **24 inches (600 mm)**.
 - 4. Construct transverse joints at each point where paver ends a day's work and resumes work at a subsequent time. Construct these joints using either "bulkhead" or "papered" method according to AI MS-22, for both "Ending a Lane" and "Resumption of Paving Operations."

3.5 COMPACTION

- A. General: Begin compaction as soon as placed hot-mix paving will bear roller weight without excessive displacement. Compact hot-mix paving with hot, hand tampers or with vibratory-plate compactors in areas inaccessible to rollers.
 - 1. Complete compaction before mix temperature cools to **185 deg F (85 deg C)**.
- B. Breakdown Rolling: Complete breakdown or initial rolling immediately after rolling joints and outside edge. Examine surface immediately after breakdown rolling for indicated crown, grade, and smoothness. Correct laydown and rolling operations to comply with requirements.
- C. Intermediate Rolling: Begin intermediate rolling immediately after breakdown rolling while hot-mix asphalt is still hot enough to achieve specified density. Continue rolling until hot-mix asphalt course has been uniformly compacted to the following density:
 - 1. Average Density: 92 percent of reference maximum theoretical density according to ASTM D 2041, but not less than 90 percent or greater than 96 percent.
- D. Finish Rolling: Finish roll paved surfaces to remove roller marks while hot-mix asphalt is still warm.
- E. Edge Shaping: While surface is being compacted and finished, trim edges of pavement to proper alignment. Bevel edges while asphalt is still hot; compact thoroughly.
- F. Protection: After final rolling, do not permit vehicular traffic on pavement until it has cooled and hardened.
- G. Erect barricades to protect paving from traffic until mixture has cooled enough not to become marked.

3.6 ASPHALT CURBS

- A. Construct hot-mix asphalt curbs over compacted pavement surfaces. Apply a light tack coat unless pavement surface is still tacky and free from dust. Spread mix at a minimum temperature of 250 deg F (121 deg C).
 - 1. Asphalt Mix: Same as pavement surface-course mix.
- B. Place hot-mix asphalt to curb cross section indicated or, if not indicated, to local standard shapes, by machine or by hand in wood or metal forms. Tamp hand-placed materials and screed to smooth finish. Remove forms after hot-mix asphalt has cooled.

3.7 INSTALLATION TOLERANCES

- A. Pavement Thickness: Compact each course to produce the thickness indicated within the following tolerances:
 - 1. Base Course: Plus or minus 1/2 inch (13 mm).
 - 2. Surface Course: Plus 1/4 inch (6 mm), no minus.
- B. Pavement Surface Smoothness: Compact each course to produce a surface smoothness within the following tolerances as determined by using a 10-foot (3-m) straightedge applied transversely or longitudinally to paved areas:
 - 1. Base Course: 1/4 inch (6 mm).
 - 2. Surface Course: 1/8 inch (3 mm).
 - 3. Crowned Surfaces: Test with crowned template centered and at right angle to crown. Maximum allowable variance from template is 1/4 inch (6 mm).

3.8 FIELD QUALITY CONTROL

- A. Testing Agency: Owner will engage a qualified testing agency to perform tests and inspections.
- B. Replace and compact hot-mix asphalt where core tests were taken.
- C. Remove and replace or install additional hot-mix asphalt where test results or measurements indicate that it does not comply with specified requirements.

3.9 WASTE HANDLING

- A. General: Handle asphalt-paving waste according to approved waste management plan required in Section 017419 "Construction Waste Management and Disposal."

END OF SECTION 321216

SECTION 321313 - CONCRETE PAVING

PART 1 - GENERAL

1.1 SUMMARY

- A. Section Includes Concrete Paving.
 - 1. Curbs and gutters.
 - 2. Walks.

1.2 ACTION SUBMITTALS

- A. Product Data: For each type of product.
- B. Design Mixtures: For each concrete paving mixture. Include alternate design mixtures when characteristics of materials, Project conditions, weather, test results, or other circumstances warrant adjustments.

1.3 QUALITY ASSURANCE

- A. Ready-Mix-Concrete Manufacturer Qualifications: A firm experienced in manufacturing ready-mixed concrete products and that complies with ASTM C 94/C 94M requirements for production facilities and equipment.
 - 1. Manufacturer certified according to NRMCA's "Certification of Ready Mixed Concrete Production Facilities" (Quality Control Manual - Section 3, "Plant Certification Checklist").

PART 2 - PRODUCTS

2.1 CONCRETE, GENERAL

- A. ACI Publications: Comply with **ACI 301** (**ACI 301M**) unless otherwise indicated.

2.2 STEEL REINFORCEMENT

- A. Plain-Steel Welded-Wire Reinforcement: ASTM A 1064/A 1064M, fabricated from as-drawn steel wire into flat sheets.
- B. Deformed-Steel Welded-Wire Reinforcement: ASTM A 1064/A 1064M, flat sheet.
- C. Reinforcing Bars: ASTM A 615/A 615M, **Grade 60** (**Grade 420**); deformed.

2.3 CONCRETE MATERIALS

- A. Regional Materials: Concrete shall be manufactured within 500 miles (800 km) of Project site from aggregates and cementitious materials that have been extracted, harvested, or recovered, as well as manufactured, within 500 miles (800 km) of Project site.
- B. Water: Potable and complying with ASTM C 94/C 94M.

2.4 CONCRETE MIXING

- A. Ready-Mixed Concrete: Measure, batch, and mix concrete materials and concrete according to ASTM C 94/C 94M and ASTM C 1116/C 1116M. Furnish batch certificates for each batch discharged and used in the Work.

PART 3 - EXECUTION

3.1 PREPARATION

- A. Remove loose material from compacted subbase surface immediately before placing concrete.

3.2 EDGE FORMS AND SCREED CONSTRUCTION

- A. Set, brace, and secure edge forms, bulkheads, and intermediate screed guides to required lines, grades, and elevations. Install forms to allow continuous progress of work and so forms can remain in place at least 24 hours after concrete placement.
- B. Clean forms after each use and coat with form-release agent to ensure separation from concrete without damage.

3.3 STEEL REINFORCEMENT INSTALLATION

- A. Comply with CRSI's "Manual of Standard Practice" for fabricating, placing, and supporting reinforcement.

3.4 JOINTS

- A. General: Form construction, isolation, and contraction joints and tool edges true to line, with faces perpendicular to surface plane of concrete. Construct transverse joints at right angles to centerline unless otherwise indicated.
- B. Construction Joints: Set construction joints at side and end terminations of paving and at locations where paving operations are stopped for more than one-half hour unless paving terminates at isolation joints.
- C. Isolation Joints: Form isolation joints of preformed joint-filler strips abutting concrete curbs, catch basins, manholes, inlets, structures, other fixed objects, and where indicated.

- D. Contraction Joints: Form weakened-plane contraction joints, sectioning concrete into areas as indicated. Construct contraction joints for a depth equal to at least one-fourth of the concrete thickness, to match jointing of existing adjacent concrete paving:
- E. Edging: After initial floating, tool edges of paving, gutters, curbs, and joints in concrete with an edging tool to a **1/4-inch (6-mm)** radius. Repeat tooling of edges after applying surface finishes. Eliminate edging-tool marks on concrete surfaces.

3.5 CONCRETE PLACEMENT

- A. Moisten subbase to provide a uniform dampened condition at time concrete is placed. Do not place concrete around manholes or other structures until they are at required finish elevation and alignment.
- B. Comply with **ACI 301 (ACI 301M)** requirements for measuring, mixing, transporting, and placing concrete.
- C. Deposit and spread concrete in a continuous operation between transverse joints. Do not push or drag concrete into place or use vibrators to move concrete into place.
- D. Screed paving surface with a straightedge and strike off.
- E. Commence initial floating using bull floats or darbies to impart an open-textured and uniform surface plane before excess moisture or bleedwater appears on the surface. Do not further disturb concrete surfaces before beginning finishing operations or spreading surface treatments.

3.6 FLOAT FINISHING

- A. General: Do not add water to concrete surfaces during finishing operations.
- B. Float Finish: Begin the second floating operation when bleedwater sheen has disappeared and concrete surface has stiffened sufficiently to permit operations. Float surface with power-driven floats or by hand floating if area is small or inaccessible to power units. Finish surfaces to true planes. Cut down high spots and fill low spots. Refloat surface immediately to uniform granular texture.
 - 1. Burlap Finish: Drag a seamless strip of damp burlap across float-finished concrete, perpendicular to line of traffic, to provide a uniform, gritty texture.
 - 2. Medium-to-Fine-Textured Broom Finish: Draw a soft-bristle broom across float-finished concrete surface, perpendicular to line of traffic, to provide a uniform, fine-line texture.
 - 3. Medium-to-Coarse-Textured Broom Finish: Provide a coarse finish by striating float-finished concrete surface **1/16 to 1/8 inch (1.6 to 3 mm)** deep with a stiff-bristled broom, perpendicular to line of traffic.
- C. Slip-Resistive Aggregate Finish: Before final floating, spread slip-resistive aggregate finish on paving surface according to manufacturer's written instructions.
 - 1. Cure concrete with curing compound recommended by slip-resistive aggregate manufacturer. Apply curing compound immediately after final finishing.

2. After curing, lightly work surface with a steel-wire brush or abrasive stone and water to expose nonslip aggregate.

3.7 CONCRETE PROTECTION AND CURING

- A. General: Protect freshly placed concrete from premature drying and excessive cold or hot temperatures.
- B. Comply with ACI 306.1 for cold-weather protection.
- C. Evaporation Retarder: Apply evaporation retarder to concrete surfaces if hot, dry, or windy conditions cause moisture loss approaching 0.2 lb/sq. ft. x h (1 kg/sq. m x h) before and during finishing operations. Apply according to manufacturer's written instructions after placing, screeding, and bull floating or darbying concrete but before float finishing.
- D. Begin curing after finishing concrete but not before free water has disappeared from concrete surface.
- E. Curing Methods: Cure concrete by moisture curing.

3.8 PAVING TOLERANCES

- A. Comply with tolerances in ACI 117 (ACI 117M) and as follows:
 1. Elevation: 3/4 inch (19 mm).
 2. Thickness: Plus 3/8 inch (10 mm), minus 1/4 inch (6 mm).
 3. Surface: Gap below 10-feet- (3-m-) long; unlevel straightedge not to exceed 1/2 inch (13 mm).
 4. Joint Spacing: 3 inches (75 mm).
 5. Contraction Joint Depth: Plus 1/4 inch (6 mm), no minus.
 6. Joint Width: Plus 1/8 inch (3 mm), no minus.

3.9 REPAIR AND PROTECTION

- A. Remove and replace concrete paving that is broken, damaged, or defective or that does not comply with requirements in this Section. Remove work in complete sections from joint to joint unless otherwise approved by Architect.
- B. Protect concrete paving from damage. Exclude traffic from paving for at least 14 days after placement. When construction traffic is permitted, maintain paving as clean as possible by removing surface stains and spillage of materials as they occur.
- C. Maintain concrete paving free of stains, discoloration, dirt, and other foreign material. Sweep paving not more than two days before date scheduled for Substantial Completion inspections.

END OF SECTION 321313

SECTION 321723 - PAVEMENT MARKINGS

PART 1 - GENERAL

1.1 SUMMARY

- A. Section includes painted markings applied to asphalt and concrete pavement.

1.2 ACTION SUBMITTALS

- A. Product Data: For each type of product.

PART 2 - PRODUCTS

2.1 PAVEMENT-MARKING PAINT

- A. Pavement-Marking Paint: MPI #32, alkyd traffic-marking paint.
 - 1. Color: White.
- B. Pavement-Marking Paint: MPI #97, latex traffic-marking paint.
 - 1. Color: White.

PART 3 - EXECUTION

3.1 PAVEMENT MARKING

- A. Do not apply pavement-marking paint until layout, colors, and placement have been verified with Architect.
- B. Allow paving to age for a minimum of 30 days before starting pavement marking.
- C. Sweep and clean surface to eliminate loose material and dust.
- D. Apply paint with mechanical equipment to produce pavement markings, of dimensions indicated, with uniform, straight edges. Apply at manufacturer's recommended rates to provide a minimum wet film thickness of 15 mils (0.4 mm).
 - 1. Apply graphic symbols and lettering with paint-resistant, die-cut stencils. Apply paint so that it cannot run beneath the stencil.

END OF SECTION 321723

SECTION 334100 - STORM UTILITY DRAINAGE PIPING

PART 1 - GENERAL

1.1 SUMMARY

A. Section Includes:

1. Pipe and fittings.
2. Channel drainage systems.
3. Encasement for piping.
4. Manholes.
5. Cleanouts.
6. Nonpressure transition couplings.
7. Expansion joints.
8. Catch basins.
9. Stormwater inlets.
10. Pipe outlets.

1.2 ACTION SUBMITTALS

A. Product Data: For each type of product indicated.

B. Shop Drawings:

1. Manholes: Include plans, elevations, sections, details, frames, and covers.
2. Catch basins and stormwater inlets. Include plans, elevations, sections, details, frames, covers, and grates.

PART 2 - PRODUCTS

2.1 PE PIPE AND FITTINGS

A. Corrugated PE Drainage Pipe and Fittings **NPS 3 to NPS 10 (DN 80 to DN 250)**: AASHTO M 252M, Type S, with smooth waterway for coupling joints.

1. Silttight Couplings: PE sleeve with ASTM D 1056, Type 2, Class A, Grade 2 gasket material that mates with tube and fittings.
2. Soiltight Couplings: AASHTO M 252M, corrugated, matching tube and fittings.

B. Corrugated PE Pipe and Fittings **NPS 12 to NPS 60 (DN 300 to DN 1500)**: AASHTO M 294M, Type S, with smooth waterway for coupling joints.

1. Silttight Couplings: PE sleeve with ASTM D 1056, Type 2, Class A, Grade 2 gasket material that mates with pipe and fittings.
2. Soiltight Couplings: AASHTO M 294M, corrugated, matching pipe and fittings.

2.2 PVC PIPE AND FITTINGS

A. PVC Corrugated Sewer Piping:

1. Pipe: ASTM F 949, PVC, corrugated pipe with bell-and-spigot ends for gasketed joints.
2. Fittings: ASTM F 949, PVC molded or fabricated, socket type.
3. Gaskets: ASTM F 477, elastomeric seals.

2.3 CONCRETE PIPE AND FITTINGS

A. Reinforced-Concrete Sewer Pipe and Fittings: ASTM C 76 (ASTM C 76M).

2.4 NONPRESSURE TRANSITION COUPLINGS

A. Comply with ASTM C 1173, elastomeric, sleeve-type, reducing or transition coupling, for joining underground nonpressure piping. Include ends of same sizes as piping to be joined, and corrosion-resistant-metal tension band and tightening mechanism on each end.

B. Sleeve Materials:

1. For Concrete Pipes: ASTM C 443 (ASTM C 443M), rubber.

2.5 MANHOLES

A. Standard Precast Concrete Manholes:

1. Description: ASTM C 478 (ASTM C 478M), precast, reinforced concrete, of depth indicated, with provision for sealant joints.
2. Diameter: 48 inches (1200 mm) minimum unless otherwise indicated.
3. Ballast: Increase thickness of precast concrete sections or add concrete to base section as required to prevent flotation.
4. Base Section: 6-inch (150-mm) minimum thickness for floor slab and 4-inch (102-mm) minimum thickness for walls and base riser section, and separate base slab or base section with integral floor.
5. Riser Sections: 4-inch (102-mm) minimum thickness, and lengths to provide depth indicated.
6. Top Section: Eccentric-cone type unless concentric-cone or flat-slab-top type is indicated, and top of cone of size that matches grade rings.
7. Joint Sealant: ASTM C 990 (ASTM C 990M), bitumen or butyl rubber.
8. Resilient Pipe Connectors: ASTM C 923 (ASTM C 923M), cast or fitted into manhole walls, for each pipe connection.
9. Steps: Individual FRP steps or FRP ladder, wide enough to allow worker to place both feet on one step and designed to prevent lateral slippage off step. Cast or anchor steps into sidewalls at 12- to 16-inch (300- to 400-mm) intervals. Omit steps if total depth from floor of manhole to finished grade is less than 60 inches (1500 mm).
10. Adjusting Rings: Interlocking HDPE rings with level or sloped edge in thickness and diameter matching manhole frame and cover, and of height required to adjust manhole

frame and cover to indicated elevation and slope. Include sealant recommended by ring manufacturer.

11. Grade Rings: Reinforced-concrete rings, **6- to 9-inch (150- to 225-mm)** total thickness, to match diameter of manhole frame and cover, and height as required to adjust manhole frame and cover to indicated elevation and slope.

B. Manhole Frames and Covers:

1. Description: Ferrous; **24-inch (610-mm)** ID by **7- to 9-inch (175- to 225-mm)** riser with **4-inch- (102-mm-)** minimum width flange and **26-inch- (660-mm-)** diameter cover. Include indented top design with lettering cast into cover, using wording equivalent to "STORM SEWER."
2. Material: ASTM A 536, Grade 60-40-18 ductile iron unless otherwise indicated.

2.6 CONCRETE

A. General: Cast-in-place concrete according to ACI 318, **ACI 350/350R (ACI 350M/350RM)**, and the following:

1. Cement: ASTM C 150, Type II.
2. Fine Aggregate: ASTM C 33, sand.
3. Coarse Aggregate: ASTM C 33, crushed gravel.
4. Water: Potable.

B. Portland Cement Design Mix: **4000 psi (27.6 MPa)** minimum, with 0.45 maximum water/cementitious materials ratio.

1. Reinforcing Fabric: ASTM A 185/A 185M, steel, welded wire fabric, plain.
2. Reinforcing Bars: ASTM A 615/A 615M, Grade 60 (420 MPa) deformed steel.

C. Manhole Channels and Benches: Factory or field formed from concrete. Portland cement design mix, **4000 psi (27.6 MPa)** minimum, with 0.45 maximum water/cementitious materials ratio. Include channels and benches in manholes.

1. Channels: Concrete invert, formed to same width as connected piping, with height of vertical sides to three-fourths of pipe diameter. Form curved channels with smooth, uniform radius and slope.

a. Invert Slope: 1 percent through manhole.

D. Ballast and Pipe Supports: Portland cement design mix, **3000 psi (20.7 MPa)** minimum, with 0.58 maximum water/cementitious materials ratio.

1. Reinforcing Fabric: ASTM A 185/A 185M, steel, welded wire fabric, plain.
2. Reinforcing Bars: ASTM A 615/A 615M, Grade 60 (420 MPa) deformed steel.

2.7 CATCH BASINS

A. Standard Precast Concrete Catch Basins:

1. Description: **ASTM C 478 (ASTM C 478M)**, precast, reinforced concrete, of depth indicated, with provision for sealant joints.
 2. Base Section: **6-inch (150-mm)** minimum thickness for floor slab and **4-inch (102-mm)** minimum thickness for walls and base riser section, and separate base slab or base section with integral floor.
 3. Riser Sections: **4-inch (102-mm)** minimum thickness, **48-inch (1200-mm)** diameter unless otherwise specified on plans, and lengths to provide depth indicated.
 4. Top Section: Eccentric-cone type unless concentric-cone or flat-slab-top type is indicated. Top of cone of size that matches grade rings.
 5. Joint Sealant: **ASTM C 990 (ASTM C 990M)**, bitumen or butyl rubber.
 6. Adjusting Rings: Interlocking rings with level or sloped edge in thickness and shape matching catch basin frame and grate. Include sealant recommended by ring manufacturer.
 7. Grade Rings: Include two or three reinforced-concrete rings, of **6- to 9-inch (150- to 225-mm)** total thickness, that match **24-inch- (610-mm-)** diameter frame and grate.
 8. Pipe Connectors: **ASTM C 923 (ASTM C 923M)**, resilient, of size required, for each pipe connecting to base section.
- B. Frames and Grates: ASTM A 536, Grade 60-40-18, ductile iron designed for A-16, structural loading. Include flat grate with small square or short-slotted drainage openings.
1. Size: **24 by 24 inches (610 by 610 mm)** minimum unless otherwise indicated.
 2. Grate Free Area: Approximately 50 percent unless otherwise indicated.
- C. Frames and Grates: ASTM A 536, Grade 60-40-18, ductile iron designed for A-16, structural loading. Include **24-inch (610-mm)** ID by **7- to 9-inch (175- to 225-mm)** riser with **4-inch (102-mm)** minimum width flange, and **26-inch- (660-mm-)** diameter flat grate with small square or short-slotted drainage openings.
1. Grate Free Area: Approximately 50 percent unless otherwise indicated.

2.8 PIPE OUTLETS

- A. Head Walls: Cast-in-place reinforced concrete, with apron and tapered sides.
- B. Riprap Basins: Per plan.

PART 3 - EXECUTION

3.1 EARTHWORK

- A. Excavation, trenching, and backfilling are specified in Section 312000 "Earth Moving."

3.2 PIPING INSTALLATION

- A. General Locations and Arrangements: Drawing plans and details indicate general location and arrangement of underground storm drainage piping. Location and arrangement of piping layout

take into account design considerations. Install piping as indicated, to extent practical. Where specific installation is not indicated, follow piping manufacturer's written instructions.

- B. Install piping beginning at low point, true to grades and alignment indicated with unbroken continuity of invert. Place bell ends of piping facing upstream. Install gaskets, seals, sleeves, and couplings according to manufacturer's written instructions for use of lubricants, cements, and other installation requirements.
- C. Install manholes for changes in direction unless fittings are indicated. Use fittings for branch connections unless direct tap into existing sewer is indicated.
 - 1. Install reinforced-concrete sewer piping according to ASTM C 1479 and ACPA's "Concrete Pipe Installation Manual."

3.3 MANHOLE INSTALLATION

- A. General: Install manholes, complete with appurtenances and accessories indicated.
- B. Install precast concrete manhole sections with sealants according to ASTM C 891.
- C. Where specific manhole construction is not indicated, follow manhole manufacturer's written instructions.
- D. Set tops of frames and covers flush with finished surface of manholes that occur in pavements. Set tops 3 inches (76 mm) above finished surface elsewhere unless otherwise indicated.

3.4 CATCH BASIN INSTALLATION

- A. Set frames and grates to elevations indicated.

3.5 STORMWATER INLET AND OUTLET INSTALLATION

- A. Construct inlet head walls, aprons, and sides of reinforced concrete, as indicated.
- B. Construct riprap of broken stone, as indicated.
- C. Install outlets that spill onto grade, anchored with concrete, where indicated.
- D. Install outlets that spill onto grade, with flared end sections that match pipe, where indicated.
- E. Construct energy dissipaters at outlets, as indicated.

3.6 FIELD QUALITY CONTROL

- A. Inspect interior of piping to determine whether line displacement or other damage has occurred. Inspect after approximately 24 inches (610 mm) of backfill is in place, and again at completion of Project.
 - 1. Submit separate reports for each system inspection.

2. Defects requiring correction include the following:
 - a. Alignment: Less than full diameter of inside of pipe is visible between structures.
 - b. Deflection: Flexible piping with deflection that prevents passage of ball or cylinder of size not less than 92.5 percent of piping diameter.
 - c. Damage: Crushed, broken, cracked, or otherwise damaged piping.
 - d. Infiltration: Water leakage into piping.
 - e. Exfiltration: Water leakage from or around piping.
 3. Replace defective piping using new materials, and repeat inspections until defects are within allowances specified.
 4. Reinspect and repeat procedure until results are satisfactory.
- B. Test new piping systems, and parts of existing systems that have been altered, extended, or repaired, for leaks and defects.
1. Do not enclose, cover, or put into service before inspection and approval.
 2. Test completed piping systems according to requirements of authorities having jurisdiction.
 3. Schedule tests and inspections by authorities having jurisdiction with at least 24 hours' advance notice.
 4. Submit separate report for each test.
 5. Gravity-Flow Storm Drainage Piping: Test according to requirements of authorities having jurisdiction, UNI-B-6, and the following:
 - a. Exception: Piping with soil tight joints unless required by authorities having jurisdiction.
 - b. Option: Test plastic piping according to ASTM F 1417.
 - c. Option: Test concrete piping according to **ASTM C 924** (**ASTM C 924M**).
- C. Leaks and loss in test pressure constitute defects that must be repaired.
- D. Replace leaking piping using new materials, and repeat testing until leakage is within allowances specified.

END OF SECTION 334100

Technical Specification 020.01**GRAVITY SANITARY SEWER SYSTEM****1.0 General**

- a) It is the intent of this specification to ensure that all gravity sewer system infrastructure constructed within the service area of the Brunswick County Public Utilities Department meets or exceeds all local, state, and federal rules and regulations as applicable. It is also the intent of this specification to provide the technical guidance needed to the utility contractor to ensure that county gravity sewer system infrastructure is properly constructed, tested, and placed in service. Service laterals shall be installed where shown on the drawings or as directed by the county's representative. Excavation, trenching, and backfilling is covered in TS 013.01: "Excavating, Grading, Trenching, and Backfilling".

2.0 References

- a) ASTM D1784 - Rigid Poly (Vinyl Chloride) (PVC) Compounds and Chlorinated Poly (Vinyl Chloride) (CPVC) Compounds.
- b) ASTM D1785 - Poly (Vinyl Chloride) (PVC) Plastic Pipe, Schedules 40, 80, and 20.
- c) ASTM D2241 - Poly (Vinyl Chloride) (PVC) Pressure-rated pipe (SDR Series).
- d) ASTM D2152 - Test Method for Degree of Fusion of Extruded Poly (Vinyl Chloride) (PVC) Pipe and Molded Fittings by Acetone Immersion.
- e) ASTM D2321 - Underground Installation of Flexible Thermoplastic Sewer Pipe.
- f) ASTM D2412 - External Loading Properties of Plastic Pipe by Parallel-Plate Loading.
- g) ASTM D2444 - Impact Resistance of Thermoplastic Pipe and Fittings by Means of a Tup (Falling Weight).
- h) ASTM D3034 - Type PSM Poly (Vinyl Chloride) (PVC) Sewer Pipe and Fittings.
- i) ASTM D3212 - Elastomeric push-on joints for plastic pipe.
- j) AWWA C600 - Installation of Ductile - Iron water mains and appurtenances.
- k) AWWA C900 - PVC Pressure Pipe 4 inch through 12 inch.
- l) AWWA C905 - PVC Pressure Pipe 14 inch through 36 inch.
- m) ASTM D2672 - Bell-End Poly (Vinyl Chloride) (PVC) Pipe.

- n) ASTM F477 - Elastomeric Seals (Gaskets) for Joining Plastic Pipe.
- o) ASTM F478 - Precast Concrete Manhole Risers and Tops.
- p) ASTM C497 - Concrete Pipe, Manhole Sections, or Tile.
- q) ASTM F679 - Poly (Vinyl Chloride) (PVC) Large-Diameter Plastic Gravity Sewer Pipe and Fittings.
- r) ASTM A746 - Ductile Iron Gravity Sewer Pipe.
- s) ASTM F794 - Poly (Vinyl Chloride) (PVC) Ribbed Gravity Sewer Pipe and Fittings Based on Controlled Inside Diameter.
- t) AWWA C600 - Standard for Installation of Ductile Iron Pipe Mains and Appurtenances

3.0 Materials and Requirements for Gravity Sewer Mains

- a) General
 - 1) To the maximum extent possible all materials shall be manufactured in the United States. This includes all pipe, valves, fittings, hydrants, meter boxes, etc.
 - 2) All pipe material shall be marked with the manufacturer, type, class, thickness, and date of production in lettering legible to county staff.
 - 3) The engineer is responsible for reviewing all shop submittals for approval. County staff may assist to answer any questions concerning shop submittals.
 - 4) All pipes, manholes, fittings, etc., must conform to AWWA standards.
 - 5) Gravity sewer mains shall be constructed of PVC piping except when DIP mains are required and shall be SDR-35, SDR-26, or DR-18.
 - 6) All pipes shall be shipped with gaskets installed inside the pipe bell.
 - 7) PVC sewer mains shall be factory dyed industry standard green.
- b) Ductile Iron Pipe (DIP)
 - 1) All sizes of pipe shall be manufactured to a nominal laying length of 18'-0" or 20'-0", except to make adjustments for bends, tees, and other fittings.
 - 2) DIP shall conform to ANSI / AWWA C150 / A21.50 and ANSI / AWWA C151 / A21.51, with an exterior asphaltic coating for corrosion

resistance, and an interior lining of Protecto 401 (or equivalent) unless otherwise shown or specified.

- 3) Joints shall be the push-on or mechanical joint type conforming to ANSI / AWWA C111 / A21.11 as modified by ANSI / AWWA C151 / A21.51.
- 4) Rubber gaskets and lubricant shall conform to ANSI/AWWA C111/A21.11.
- 5) No metric sized pipe shall be permitted.
- 6) If DIP is required, and the soils are found to be corrosive, then all DIP and fittings shall be wrapped in a polyethylene encasement per ANSI / AWWA A21.5 / C105 Polyethylene Encasement for Ductile Iron Piping for Water and Other Liquids.
- 7) Acceptable products are American Cast Iron Pipe Company, Griffin Pipe Company, U.S. Pipe Company, or approved equal.

c) Polyvinyl Chloride Pipe (PVC)

- 1) Sewer mains with depth of earth cover three (3) feet to twelve (12) feet:
 - a) Eight (8) inch through twelve (12) inch PVC mains, unless specified as DIP, shall be SDR-35 or better conforming to ASTM D3034. Joints shall conform to ASTM D3139 or ASTM D3212.
 - b) Fourteen (14) inch through thirty-six (36) inch PVC mains, unless specified as DIP, shall be AWWA C905 Class 235 (DR-18). Joints shall conform to ASTM D3139 of ASTM D3212.
- 2) Sewer mains with depth of earth cover thirteen (13) feet to twenty (20) feet:
 - a) Eight (8) inch through twelve (12) inch PVC mains, unless specified as DIP, shall be SDR-26 or better conforming to ASTM D3034. Joints shall conform to ASTM D3139 or ASTM D3212.
 - b) Fourteen (14) inch through thirty-six (36) inch PVC mains, unless specified as DIP, shall be AWWA C905 Class 235 (DR-18). Joints shall conform to ASTM D3139 of ASTM D3212.
- 3) Sewer mains with depth of earth cover greater than twenty (20) feet:
 - a) Pipes installed at depths greater than twenty (20) feet shall be constructed of ductile iron pipe for all pipe diameters. Refer to Section 3.0(b) above for material specifications for DIP.

- 4) All PVC mains shall be manufactured with PVC material conforming to PVC 1120.
- 5) Fittings shall be molded PVC with joints similar to the PVC pipe. Fabricated fittings using solvent welded joints are not acceptable. Fittings may also be DIP fittings listed and approved for use with PVC pipe and shall have an asphaltic coating on the exterior for corrosion resistance, and an interior lining of ceramic epoxy Protecto 401 (or equivalent), unless otherwise shown or specified.
- 6) Acceptable products are Diamond Plastics Corporation, J M Eagle Manufacturing Company, National, Certainteed, North American, or approved equal.

d) Installation

- 1) Contractor shall install PVC gravity sewer mains in accordance with ASTM D2321. Ductile iron mains shall be installed in accordance with AWWA C600. Both types of material installations shall adhere to excavation, trenching, and backfilling standards as covered in TS 013.01: "Excavating, Grading, Trenching, and Backfilling".
- 2) Pipe shall be installed starting from the lowest point and shall be laid with the spigot ends pointing in the direction of flow.
- 3) Gravity sewer trenches shall be kept free of standing water during installation by use of a pump. If deemed necessary prior to or during construction, well point systems should be used for dewatering.
- 4) If a segment of gravity sewer main has two separate pipe requirements due to depth of cover, the greater quality of pipe shall be used for the entire segment.

Example: A segment of gravity pipe contains a section with cover greater than twelve (12) feet, requiring it to be minimum SDR-26, as well as a segment with cover less than twelve (12) feet, otherwise allowing for a minimum of SDR-35; Both shall be installed using the better material – minimum SDR-26.

- 5) All mains shall have locating tape, and shall be as follows:
 - a) Tape shall be three (3) inches wide, green in color, bearing continuous message "CAUTION SEWER LINE BURIED BELOW".
 - b) Tape shall be made of plastic or other permanent material.
 - c) Tape shall be buried continuously above the gravity sewer main at a depth of eighteen (18) inches below finished grade.

- 6) No sewer line of any type shall pass through any storm drain structure unless first approved by county staff.
- 7) When a transition is required from a PVC sewer main to ductile iron pipe sewer main, mechanical joints will be used. Mechanical joints shall conform to AWWA C111. Bolts shall be high strength low alloy steel per AWWA C111.
- 8) When installing a gravity main above or below a water main or storm drain, all minimum separations and material requirements must be met, as outlined below:
 - a) When a gravity sewer main crosses underneath a water main, eighteen (18) inch minimum separation must be achieved between the invert of the water main and the crown of the sewer main. If this separation cannot be achieved, both the gravity sewer main and water main shall be constructed of DIP with joints equivalent to water standards for a distance of ten (10) feet in both directions of the crossing.
 - b) When a gravity sewer main crosses over top of a water main, both materials shall be constructed of ferrous materials with joints equivalent to water standards – either the mains can be DIP or steel casing can be used to encase the mains.
 - c) When a gravity sewer main crosses underneath a storm drain, twenty-four (24) inch minimum separation must be achieved. If this separation cannot be achieved, the gravity main shall be constructed in a manner concurrent with Brunswick County standard detail S-15.
 - d) When a gravity sewer main crosses over top of a storm drain, twenty-four (24) inch minimum separation must be achieved. If this separation cannot be achieved, the gravity main shall be constructed of DIP for a distance of ten (10) feet in both directions of the crossing.

4.0 Materials and Requirements for Sewer Services

- a) General
 - 1) Pipe and fittings for four (4) inch and six (6) inch Gravity sewer services shall be constructed of SCH 40 PVC pipe conforming to ASTM D178 with solvent welded joints.
 - 2) Sewer services shall be installed in accordance with county standard details.

- 3) All services shall be single services. No double services are to be installed.

b) Installation

- 1) All gravity sewer services are to be installed using a wye angled downstream of the main.
- 2) The service wye should be turned to the top quadrant of the gravity main – approximately (45) degrees from the top centerline of the main. In no case, shall the service laterals be stacked vertically over the gravity main.
- 3) Gravity sewer services shall be installed perpendicular to the gravity main.
- 4) Wherever possible, gravity services shall be tied into a manhole.
- 5) Services shall be installed so that they meet minimum clearances from existing and proposed utilities, such as eighteen (18) inch minimum separation below a water main.
- 6) The minimum vertical ground cover over a gravity sewer lateral shall be twenty-four (24) inches (thirty-six (36) inches if in NCDOT right-of-way).
- 7) Sewer services shall terminate with a wye to a surface cleanout complete with square nut cap, cast iron box, and cover marked “C/O” or “SEWER”. The invert of the wye shall be capped with a watertight plug for future plumbing connection. See county standard details.
- 8) Install a 4”x4”x 6’ treated timber marker at the property or easement line behind the service cleanout for location of the service. The timber shall be installed with 2’ buried and 4’ visible above final grade.
- 9) Services shall be installed at a minimum grade of 1/8 inch per foot. Service termination grade shall be at adequate depth for future plumbing connection.

5.0 Materials and Requirements for Manholes

a) General

- 1) Joint surfaces between bases, risers and cones shall be manufactured to the joint surface design and tolerance requirements of ASTM C76.
- 2) Flexible joint sealants shall be butyl rubber based conforming to Federal Specification SS-S-210A, AASHTO M-198, Type B - Butyl Rubber and as follows: maximum of 1% volatile matter and suitable for application temperatures between 10 and 100 degrees F.

- 3) Pipe to manhole connectors shall conform to ASTM C923. The location of the pipe connectors shall vary from the location shown on the project plans by no more than (1/2) inch vertically and five (5) degrees horizontally. Provide for control of the pipe OD to within the tolerances of the connector on flexible pipes larger than twelve (12) inches.
- 4) Concrete shall conform to ASTM C478 and as follows:
 - a) Compressive strength: 4000 psi minimum at 28 days.
 - b) Air Content: 4 percent minimum.
 - c) Cementitious Materials: Minimum of 564 pounds per c.y.
 - d) Coarse Aggregates: ASTM C33.
 - e) Fine Aggregates: ASTM C33. Free from organic impurities.
 - f) Chemical Admixtures: ASTM C494. Calcium Chloride or admixtures containing calcium shall not be used.
 - g) Air Entraining Admixtures: ASTM C260.
- 5) Mortar shall be Type S conforming to ASTM C270.
- 6) Brick shall be used to bring manhole rings to grade or filler for forming manhole inverts only and shall conform to ASTM C62 Grade SW or ASTM C32 Grade MS.
- 7) Manholes shall have an eccentric cone. Manholes four (4) feet deep or less may have a flat top.
- 8) Manholes shall have a minimum six (6) inch extended base.
- 9) Manholes shall have a minimum inside diameter of four (4) feet for sewer mains eighteen (18) inches diameter and smaller, and shall be five (5) feet inside diameter for sewer mains larger than eighteen (18) inches. Larger inside diameters may be required for larger pipe sizes, more than two pipes, or when entrance/exit angles require a larger manhole.
- 10) Drop manholes shall be inside drop, unless otherwise approved by Brunswick County, with a minimum inside diameter of five (5) feet.
- 11) Manhole steps shall be provided in bases, risers, and cones and aligned vertically on center. Steps shall be cast in place or, if approved by the County, secured to the wall with a compression fit in tapered holes. Steps shall not be vibrated or driven into freshly cast concrete or grouted in place. The steps shall be Copolymer Polypropylene Plastic reinforced

with a ½" diameter grade 60 bar and have serrated tread and tall end lugs. Step pullout strength shall be tested per ASTM C497.

- 12) Each manhole shall be equipped with an insert of high density copolymer meeting the requirements of ASTM 124. Manholes located in traffic areas shall have stainless steel sewer guards.
- 13) When a watertight manhole is to be used due to flood plain location, a vent pipe shall be installed for proper ventilation of the manhole. Refer to county standard details.
- 14) Manhole interiors shall be factory coated with a minimum twenty (20) mils coal tar epoxy or other County approved coating.
- 15) Where sewer force mains connect to a gravity sewer manhole, the interior of the manhole shall be coated with an interior coating to protect against hydrogen sulfide corrosion. Such coating shall be a minimum of twenty (20) mils in thickness and shall be Raven 405 Lining Systems, Zebron 386, or Sewerkote (Duramar 1030).
- 16) All manhole frames and covers shall conform to ASTM A48.
- 17) All manhole covers are to be clearly marked "Sanitary Sewer".
- 18) Sanitary sewer covers shall utilize lifting bars instead of pick holes.
- 19) Standard covers shall have up to four (4), one (1) inch diameter vent holes.
- 20) Acceptable manufacturers of standard manhole frames and covers are US Foundry, Capitol Foundry, East Jordan, General Foundries, or approved equal.
- 21) Watertight manhole covers are required for all manholes where the rim elevation is less than one (1) foot above the 100-year flood elevation.
- 22) Acceptable manufacturers of watertight manhole frames and covers are US Foundry, Capitol Foundry, East Jordan, or approved equal.

b) Installation

- 1) Structure:
 - a) All damage to pre-cast sections shall be thoroughly repaired. Repair and patching of minor breaks shall be done by chipping and scarifying the defective area before application of grout. Pre-cast sections shall be subject to rejection on account of failure to conform to any of the specification requirements. In addition, individual sections of manhole sections may be rejected because of fractures or cracks passing through the wall, except for a single end

crack that does not exceed the depth of the joint; defects that indicate imperfect proportioning, mixing, and molding; surface defects indicating honey-combed or open texture; damaged or cracked end, where such damage would prevent making a satisfactory joint; and/or any continuous crack having a surface which width of 0.01 inches or more and extending for a length of twelve (12) inches or more, regardless of position in the section wall.

2) Setting:

- a) The contractor is responsible for getting the manhole tops to proper grade. The top of the pre-cast manhole may be brought to proper grade for receiving manhole frames by using precast riser rings, unless otherwise approved for masonry. Masonry construction shall be performed by experienced and qualified workmen. All work shall be laid plumb, straight, level, square, and true. Extensions may not be made greater than twelve (12) inches. If needed, manhole riser sections with precast steps shall be used.
- b) Manholes shall be set on a minimum of eight (8) inches of #57 crushed stone on a level undisturbed or well compacted subgrade.
- c) Manhole structures are to be level upon completion.
- d) Butyl rubber sealing shall be placed between each manhole riser section. Backing tape shall be removed prior to application and a sufficient amount of sealant shall be used to completely seal the joint.
- e) All joints, cracks, lifting nooks inside the manhole are to be grouted to prevent infiltration. All interior grouting shall be covered in a field coat of coal tar epoxy.
- f) All exterior joints are to be wrapped with flat butyl rubber tape.

3) Connections:

- a) All in place penetrations into manholes must be by core boring methods including main line and service drops. Properly sized elastomeric boots shall be set in penetrations. The boot and the pipe must be fully mortared on the inside and the outside of the manhole.
- b) The invert channels shall be (3/4) the depth of the largest pipe and shall be smooth and semicircular in shape conforming to the inside of the adjacent sewer section. Changes in direction of flow shall be made with a smooth curve of as large a radius as the size of the manhole will permit. Changes in size and grade of channels shall

be made gradually and evenly. The invert channels shall be formed directly in the concrete of the manhole base or shall be built up with solid brick and Type S mortar.

- c) All main or service connections made above the shelf, not exceeding thirty (30) inches, shall have a slide constructed with brick and type S mortar. Slide shall be formed at the connection in a semicircular fashion conforming to the inside of the connected pipe. The slide shall be gradually angled toward the downstream invert of the gravity main for smooth flow. Connections made above thirty (30) inches will require a drop. Refer to county standard details.
- d) All drop manholes are to be inside drops unless otherwise approved by county staff. All hardware used to anchor the drop pipe shall be Type 316 stainless steel. Refer to county standard details.

4) Frames and Covers:

- a) Standard manhole frames are to be centered over the precast opening of the manhole, sealed with butyl rubber sealant, and mortared into place inside and out. Mortar inside shall be coated with field coat of coal tar epoxy along with all other grouted surfaces.
- b) Standard manhole frames and covers shall have high density copolymer inserts in non-traffic areas, and stainless steel inserts in traffic areas.
- c) Watertight manhole frames are to be centered over the precast opening of the manhole, sealed with butyl rubber sealant, bolted down, and mortared into place inside and out. Mortar inside shall be coated with field coat of coal tar epoxy along with all other grouted surfaces.
- d) Watertight frames and covers do not require an insert.

6.0 Requirements for Connections to Existing Gravity Sewer Systems

a) Connections to Existing Mains

- 1) Connection of a new gravity sewer collection main to an existing gravity sewer collection main shall be made by installation of a new “doghouse” manhole at the connection point. Refer to county standard details.
- 2) Connection of a new gravity sewer service to an existing gravity sewer main shall be made by use of a tapping saddle in accordance with county standard details.

- 3) Where two or more mains of different diameters enter a sanitary sewer manhole, it is required to match the crown elevations of the different size pipes.

7.0 Requirements for Testing and Completion

a) Preparation

- 1) All personnel and materials needed for satisfactory testing of gravity systems are to be supplied by the contractor. All procedures will be performed by the contractor except where otherwise indicated.
- 2) Upon completion of construction of the new gravity collection system, all main lines and manholes are to be cleaned of any silt and debris.
- 3) All newly constructed gravity systems must be allowed a settling period of thirty (30) days from the date of completion of the system prior to any testing. In lieu of a settling period, contractor may opt to backfill trenches in one (1) foot compacted lifts upon approval from Brunswick County. Intention must be made known at the time of the preconstruction meeting.
- 4) It is the contractor's responsibility to schedule all testing a minimum of (48) hours in advance. The contractor shall have all testing equipment on site and in place prior to the scheduled start time of the respective test. All lines used to pull the mandrel must be in place prior to the start of testing so that personnel are not waiting for set up to take place before testing can commence.

b) Deflection Test

- 1) Deflection testing shall be performed on all sections of flexible pipe.
- 2) The maximum allowable deflection at any point shall be five (5) percent.
- 3) Deflection will be measured by a pin-type mandrel "GO/No GO" gauge outfitted for the proper pipe material and diameter.
- 4) The mandrel shall be pulled through the pipe by means of a strong cord or cable. Mandrel shall be pulled by hand.
- 5) Any section not meeting the five (5) percent deflection requirement shall be excavated, backfilled, re-compacted in one (1) foot lifts, and retested.

c) Air Test

- 1) Each segment of line shall prove airtight.
- 2) Test pressure shall be five (5) psi. No pressure loss will be allowed.

- 3) Testing time, in minutes, shall be calculated as $[0.625 \times \text{Nominal pipe diameter (in inches)}]$.

d) Displacement Test

- 1) Sewer mains will be checked by county personnel to determine whether displacement has occurred.
- 2) Displacement will be checked by shining light from manhole to manhole by means of flashlight or reflected sunlight. The line shall be visually inspected directly or with the aid of a mirror. A “full moon” shall be visible.
- 3) If any displacement is visible, the section of pipe displaced shall be excavated, backfilled, re-compacted in one (1) foot lifts, and retested for airtightness and displacement.

e) Other Testing

- 1) At the discretion of county staff, the following tests may also be required, at the expense of the contractor, prior to acceptance:
 - a) Manhole Vacuum Test
 - 1) Vacuum testing shall be performed in accordance with the requirements outlined in ASTM C1244.
 - b) Soil Compaction Test
 - 1) All trenches suspected of not meeting compaction requirements shall be tested for conformance by an approved facility for the locations and depths specified by county staff. The facility approval shall be by county staff.