



1
2
3
4
5
6
E
D
C
B
A


DESIGN LIGHTING LEVELS	
PER ILLUMINATING ENGINEERING SOCIETY, THE LIGHTING HANDBOOK 10TH EDITION	
AREA	AVERAGE ILLUMINATION
BEDROOMS	5-10 FOOT-CANDLES (GENERAL ILLUMINATION)
BATHROOMS	SHOWERS/BATHTUBS - 5 FOOT-CANDLES TOILETS - 5 FOOT-CANDLES VANITIES - 10-20 FOOT-CANDLES VERTICAL
OFFICES	35 FOOT-CANDLES
CORRIDORS	10 FOOT-CANDLES
STAIRWELLS	10 FOOT-CANDLES
COMMON ROOMS	30-FOOT-CANDLES
MEETING ROOMS	35-FOOT-CANDLES
RETAIL AREAS	20-FOOT-CANDLES (GENERAL ILLUMINATION)
RECEPTION AREAS	35 FOOT-CANDLES
UTILITY CLOSETS	20 FOOT-CANDLES
TELECOM ROOMS	50 FOOT-CANDLES
SITE (PARKING LOT)	2.0-2.5 FOOT-CANDLES
SITE (WALKWAYS)	2.0-2.5 FOOT-CANDLES

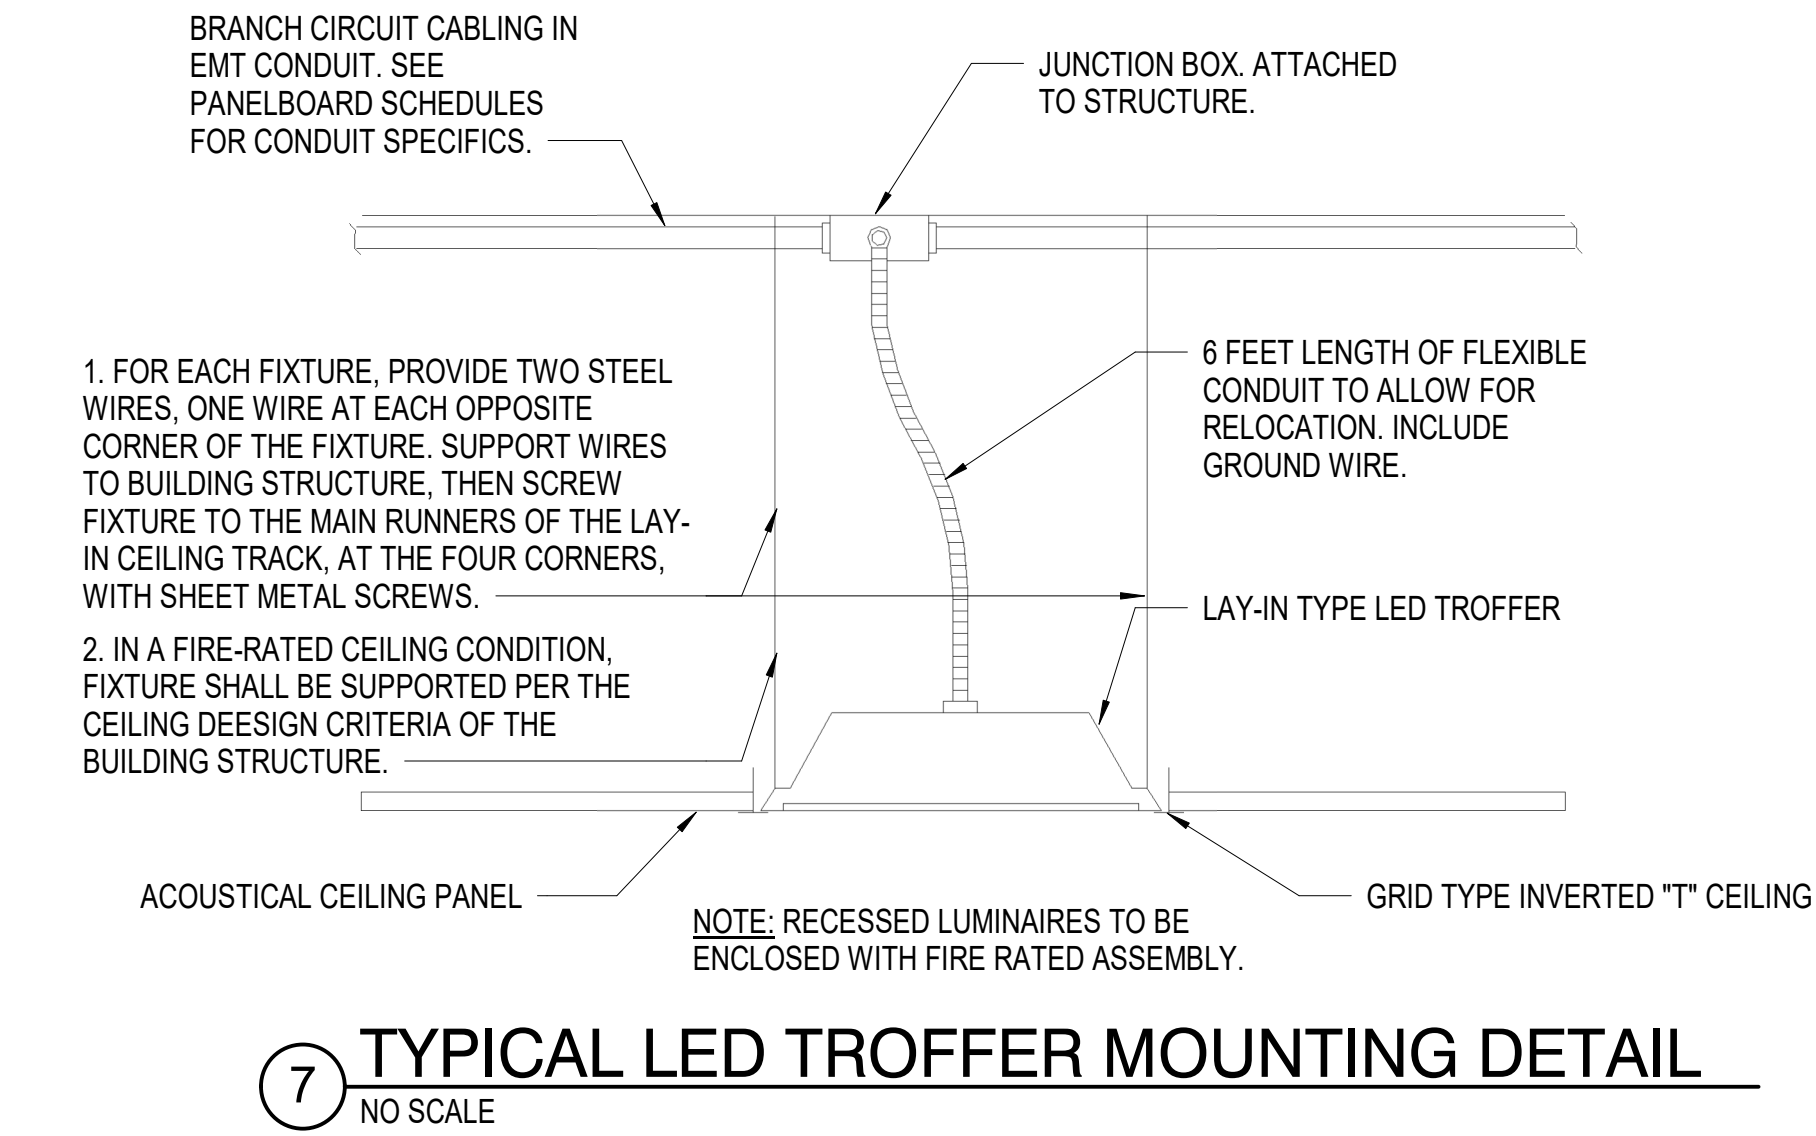


LUMINAIRE SCHEDULE								
TYPE	Description	LAMPS	VOLTAGE	MOUNTING	MANUFACTURER	MODEL NO.	NOTES	DLC PRODUCT ID
L1	10"x48" SURFACE MOUNT WITH FROSTED LENS	LED	120 V	SURFACE CEILING	METALUX	4WPLD4035		PZ4NNOFK
L1S	IDENTICAL TO TYPE L1 EXCEPT SURFACE MOUNTED.	LED	120 V	SURFACE CEILING	METALUX	4WPLD4035C		PZ4NNOFK
L2	4" SQUARE SURFACE LUMINAIRE	LED	120 V	SURFACE CEILING	HALO	SMD4S-6935WH		N/A
L4	2'X2' RECESSED TROFFER, 3000 NOMINAL LUMENS.	LED	120 V	RECESSED CEILING	METALUX	22RTC3435		PVHV2Y01
L5	2'X2' RECESSED TROFFER.	LED		RECESSED CEILING	AXIS LIGHTING	AULED22-2500-8035		
L6	2'X2' RECESSED DIMMABLE TROFFER.	LED	120 V	RECESSED CEILING	AXIS LIGHTING	DAYFLED22-3000-8035		PLP202L2
L7	IDENTICAL TO TYPE L5 EXCEPT 2'X4'	LED		RECESSED CEILING	AXIS LIGHTING	AULED24-4500-8035		
L8	4" ROUND RECESSED DOWNLIGHT.	LED		RECESSED CEILING	IRIS	P406TAT-MH4LED-20-V935		
L11	4"x48" STRIP LUMINAIRE WITH ADJUSTABLE STEM SET.	LED		PENDANT MTD. 7'-6" AFF. TO BOTTOM	METALUX	4SNLED-LD5-44SL-LW-UNV-L835-SCA		
L12	4"x48" WET LOCATION LUMINAIRE	LED	120 V	SURFACE	METALUX	4APVTL40L835		PLGHRAC4KC05
L13	4"x12" EXTERIOR WALL SCONCE.	LED	120 V	WALL MTD. 10' AFG	LIGMAN	UGN-18W-W40-02-120/277V		
L14	4" SQUARE RECESSED WALLWASH DOWNLIGHT.	LED	120 V	RECESSED CEILING	IRIS	P406TAT-MH4LED-20-V935-E4LWW		N/A
L16	4"x48" RECESSED LINEAR LUMINAIRE.	LED		RECESSED CEILING	AXIS LIGHTING	CLKLED-600-80-35-SO-4		
L17	24" DIAMETER EXTRUDED ALUMINUM LED RING.	LED	120 V	PENDANT MTD. 7'-6" AFF. TO BOTTOM	LUMENWERX	TGDPDI-24-ULOST-90-2500LM-35-120-1-A		N/A
L18	36" DIAMETER EXTRUDED ALUMINUM LED RING.	LED	120 V	PENDANT MTD. 7'-6" AFF. TO BOTTOM	LUMENWERX	TGDPDI-36-ULOST-90-3800LM-35-120-1-A		N/A
L19	48" DIAMETER EXTRUDED ALUMINUM LED RING.	LED	120 V	PENDANT MTD. 7'-6" AFF. TO BOTTOM	LUMENWERX	TGDPDI-48-ULOST-90-5000LM-35-120-1-A		N/A
L21	0.67"x0.67" CORNER MOUNT CHANNEL WITH LED TAPELIGHT. LENGTH PER PLANS.	LED	120 V	SURFACE CEILING	GENLED	CH-AC2-F-S2-65-24-3-0-35		N/A
L22	0.31"x0.35" CORNER MOUNT CHANNEL WITH LED TAPELIGHT. LENGTH PER PLANS.	LED	120 V	SURFACE FURNITURE	GENLED	CH-AS9-M-MC-HI-20-24-3-0-35-ND		N/A
L23	0.93"x0.42" LINEAR LED TAPE LIGHT. LENGTH PER PLANS.	LED		SURFACE FURNITURE	GENLED	CH-AS3-F-S2-24-3-0-35-ND		N/A
L24	0.93"x0.42"x3'-6" LINEAR LED TAPE LIGHT.	LED	120 V	WALL, CENTERED WITH MIRROR AT 5'-5 1/2"	GENLED	CH-AS3-M-S2-24-3-0-35-ND-3'-6"		N/A
L25	10"x17" EXTERIOR WALL SCONCE.	LED		WALL MTD. 9' AFG. UON	LUMARK	LDWP-GL-4B-ED-120-7040-DB		
L26	4"x4"x6" PENDANT LED WITH CONCRETE SHADE.	LED	120 V	PENDANT MTD. 7'-6" AFF. TO BOTTOM	BESA LIGHTING	1XP-SKIPWH-LED-BR-DIM010-T29X		N/A
L27	7"x8" EXTERIOR WALL SCONCE.	LED	120 V	WALL MTD. HEIGHT PER PLANS	LUMARK	XTOR1B-W-DP		P0B6IVB4
L28	NOT USED.							
L29	7-1/2" x 7-13/16" LED EMERGENCY BATTERY UNIT.	LED	120 V	WALL MTD. 8'-0" AFF	SURE-LITES	LEM2-SD		N/A
L30	18 7/8" DIAMETER LED GLASS PENDANT LUMINAIRE.	LED	120 V	PENDANT MTD. 7'-6" AFF. TO BOTTOM	ARTEMIDE	1713018A		N/A
L31	13" DIAMETER WEBBED NYLON LED LANTERN PENDANT.	LED	120 V	PENDANT MTD. 7'-6" AFF. TO BOTTOM	RICH BRILLIANT WILLING	MP-G-35		N/A
L32	24"x12" DIAMETER WEBBED NYLON LED LANTERN PENDANT.	LED	120 V	PENDANT MTD. 7'-6" AFF. TO BOTTOM	RICH BRILLIANT WILLING	MP-N-35		N/A
L33	24" DIAMETER WEBBED NYLON LED LANTERN PENDANT.	LED	120 V	PENDANT MTD. 7'-6" AFF. TO BOTTOM	RICH BRILLIANT WILLING	MP-S-35		N/A
L34	2" WALL MOUNTED LINEAR LED LUMINAIRE.	LED	120 V	WALL MTD. 8'-0" AFF	COLUMBIA	LBIL-2-35-VW-E-U-NS		JJUNDC
L35	33" DIAMETER PENDANT MOUNTED LUMINAIRE. CLUSTER OF INTERLOCKING ACRYLIC PETALS, DIMMABLE.	LED	120 V	PENDANT MTD. 7'-6" AFF. TO BOTTOM	MODERN FORMS	PD-59933		N/A
L36	2.5" WIDE X 14'-0" LONG DIRECT/INDIRECT LINEAR PENDANT LED.	LED	120 V	PENDANT MTD. 8'-0" AFF	ARCHITECTURAL LIGHTING WORKS	SP2.5S-S14-MIN/80/3500-0/10V/S-CR/S-MIN/90/3500-0/10V/S-CR/S-WH-UNV-C-TR-AFP24-HE		N/A
L37	2'X4' LED FLAT PANEL LUMINAIRE. 4000K.	LED	120 V	RECESSED CEILING	C-LITE			N/A
L38	14" DIAMETER LED PENDANT. METALLIC CHROME FINISH.	LED	120 V	PENDANT MTD.	BARN LIGHT			N/A
L39	14" DIAMETER GOOSE NECK, WALL MOUNTED LED LUMINAIRE. METALLIC CHROME FINISH.	LED	120 V	WALL MTD. 8'-6" AFF	BARN LIGHT			N/A
L40	RECESSED LED PUCK LUMINAIRE, INSTALLED IN FIXED FAUX SHUTTERS.	LED	120 V	RECESSED			COORDINATE EXACT INSTALLATION WITH FAUX SHUTTERS.	N/A
L41	PENDANT MOUNTED LED DRUM LUMINAIRE.	LED	120 V	PENDANT MTD. 7'-6" AFF				N/A
L42	2" ROUND RECESSED DOWNLIGHT.	LED	120 V	RECESSED	PATHWAY LIGHTING	2LFK-E1-2LDW-3K-M35-2DMWH		
L43	6" DIAMETER PENDANT LUMINAIRE. TEXTURED BRASS FINISH.	LED	120 V	PENDANT MTD. 7'-6" AFF	STILNOVO	TUMBA		N/A
L44	8" DIAMETER PENDANT LUMINAIRE.	LED	120 V	PENDANT MTD. 7'-6" AFF	BLACK STEEL	KICHLER PISTON MINI PENDANT		N/A
L45	13.5" TRACK FLOOD WALL WASH LED LUMINAIRE. 4" TRACK, WHITE FINISH.	LED	120 V	SUSPENDED/ TRACK	LEVITON	TRACK HEAD: ITLED12Y TRACK: IS4		N/A
L46	8" DIAMETER TRACK HEAD WITH 4'-0" TRACK.	LED	120 V	SUSPENDED	NUVO	TRACK HEAD: TH401 TRACK: TR120	COORDINATE TRACKHEAD LOCATION AND AIMING WITH C-STORE DESIGN MANAGER. FOR EACH CIRCUIT, PROVIDE CURRENT LIMITING ELECTRICAL FEED.	N/A
L47	16" DOME PENDANT, BLACK SHADE, BLACK CORD.	LED	120 V	PENDANT MTD. HEIGHT PER PLANS.	TROY LIGHTING	DOME PENDANT		
L48	EXTERIOR LINE VOLTAGE NON-DIMMABLE LED STRING LIGHTS, 27K WITH CLEAR BULBS 2'-0" ON CENTER. PROVIDE WITH CABLE HOOKS SECURED TO BUILDING AND AIRCRAFT CABLE FOR MOUNTING. FIELD COORDINATE EXACT LOCATION OF RUN WITH APPROXIMATELY 2'-0" SWAYED DIP IN EACH RUN LENGTH.	LED	120 V	SWAYED RUN - BLDG 3 TO BLDG 4	CALLI LIGHTING	ML2000-24"O/C-LED2.7K-SSC-WET		
L49	2.5" WIDE X 4'-0" LONG DIRECT LINEAR RECESSED LED.	LED	120 V	RECESSED CEILING	ARCHITECTURAL LIGHTING WORKS	SP2.5R/F-TRIM-S4-MED-80-4000K-CR/S-BR-S-UNV		
X1	SINGLE FACE EXIT SIGN.	LED	120 V	WALL MTD. 8'-0" AFF	SURE-LITES	LPX-6		N/A
X2	DOUBLE FACE EXIT SIGN.	LED	120 V	SURFACE CEILING	SURE-LITES	LPX-6		N/A
X3	DOUBLE FACE EXIT SIGN, END MOUNT	LED	120 V	WALL MTD. 8'-0" AFF	SURE-LITES	LPX-6		N/A
X4	SINGLE FACE EXIT SIGN, WET RATED.	LED	120 V	WALL MTD. 8'-0" AFF	SURE-LITES	LPXW-6		N/A

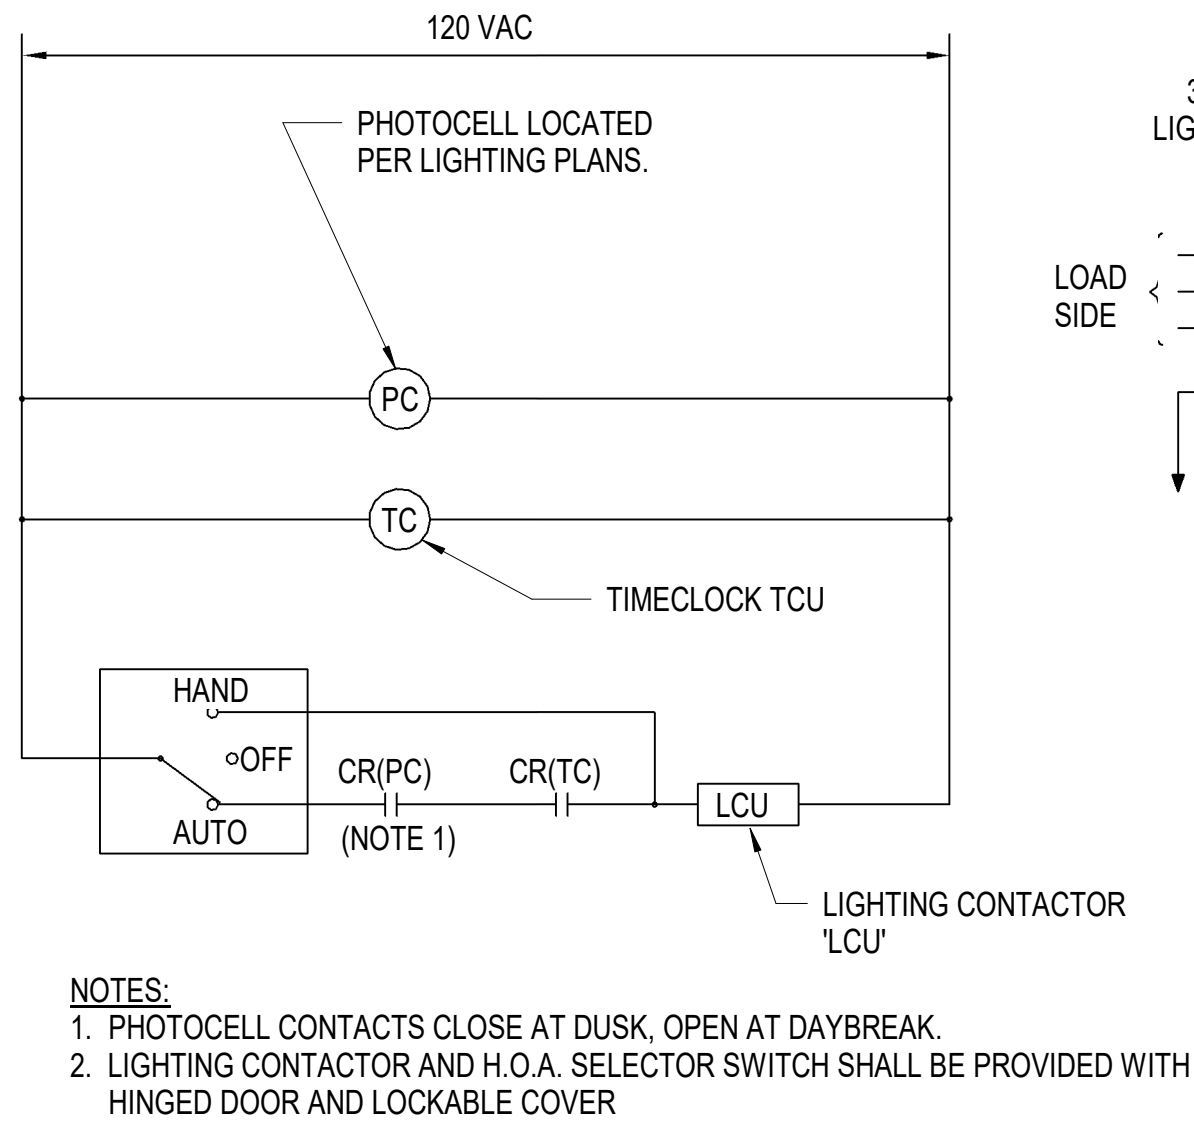


EXTERIOR EGRESS LIGHTING CONTROL VIA CONTACTOR 'LCU' (PHASE I ONLY)

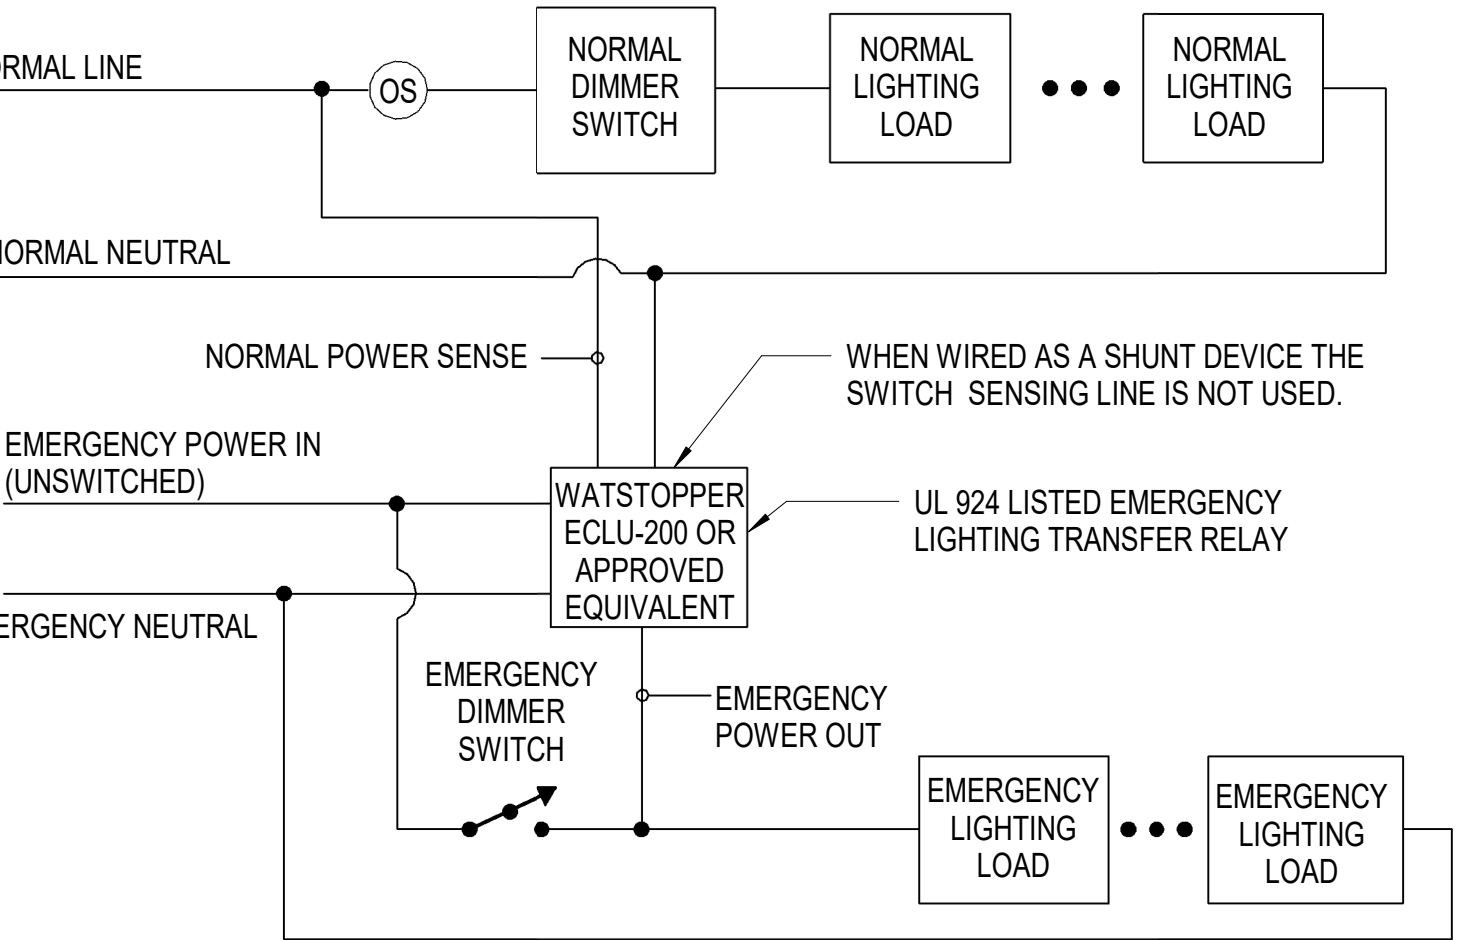


DIMMED EMERGENCY LIGHTING TRANSFER RELAY DETAIL

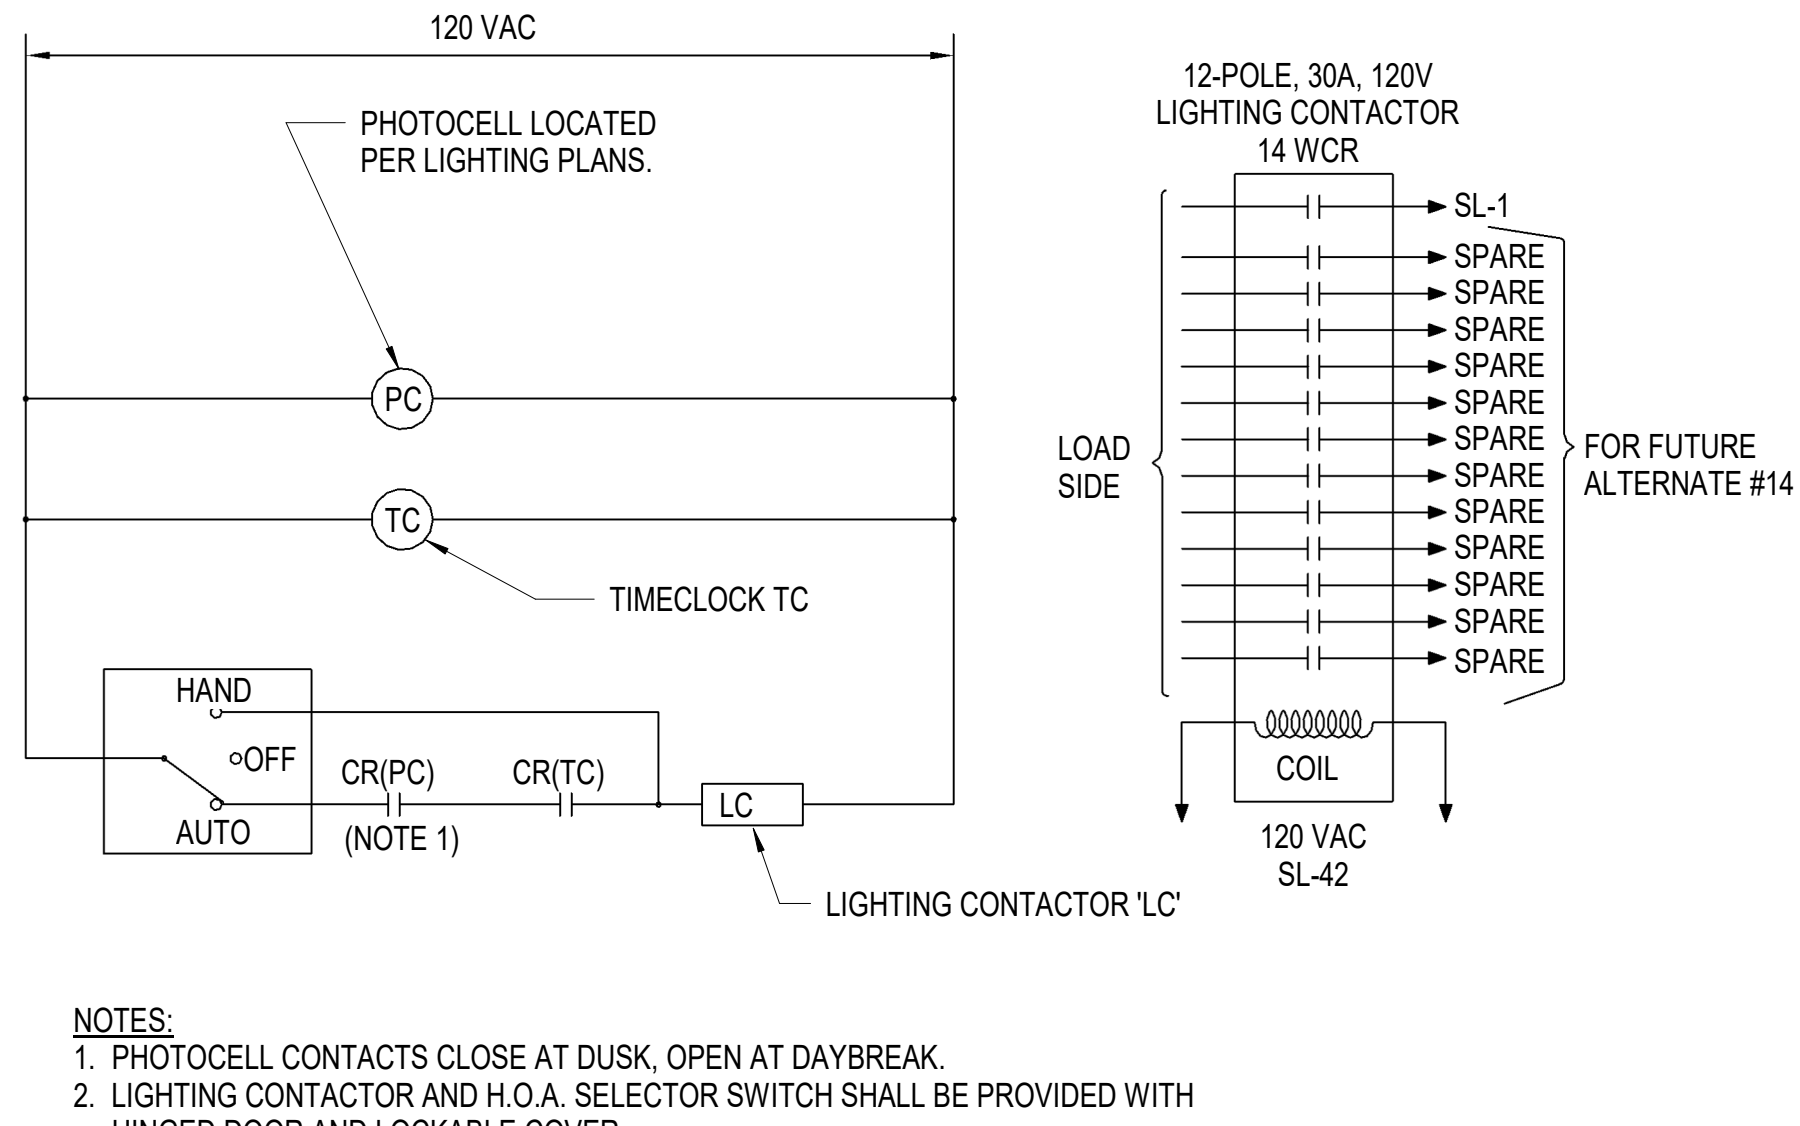

EXTERIOR EGRESS LIGHTING CONTROL VIA CONTACTOR 'LC' (PHASE I ONLY)

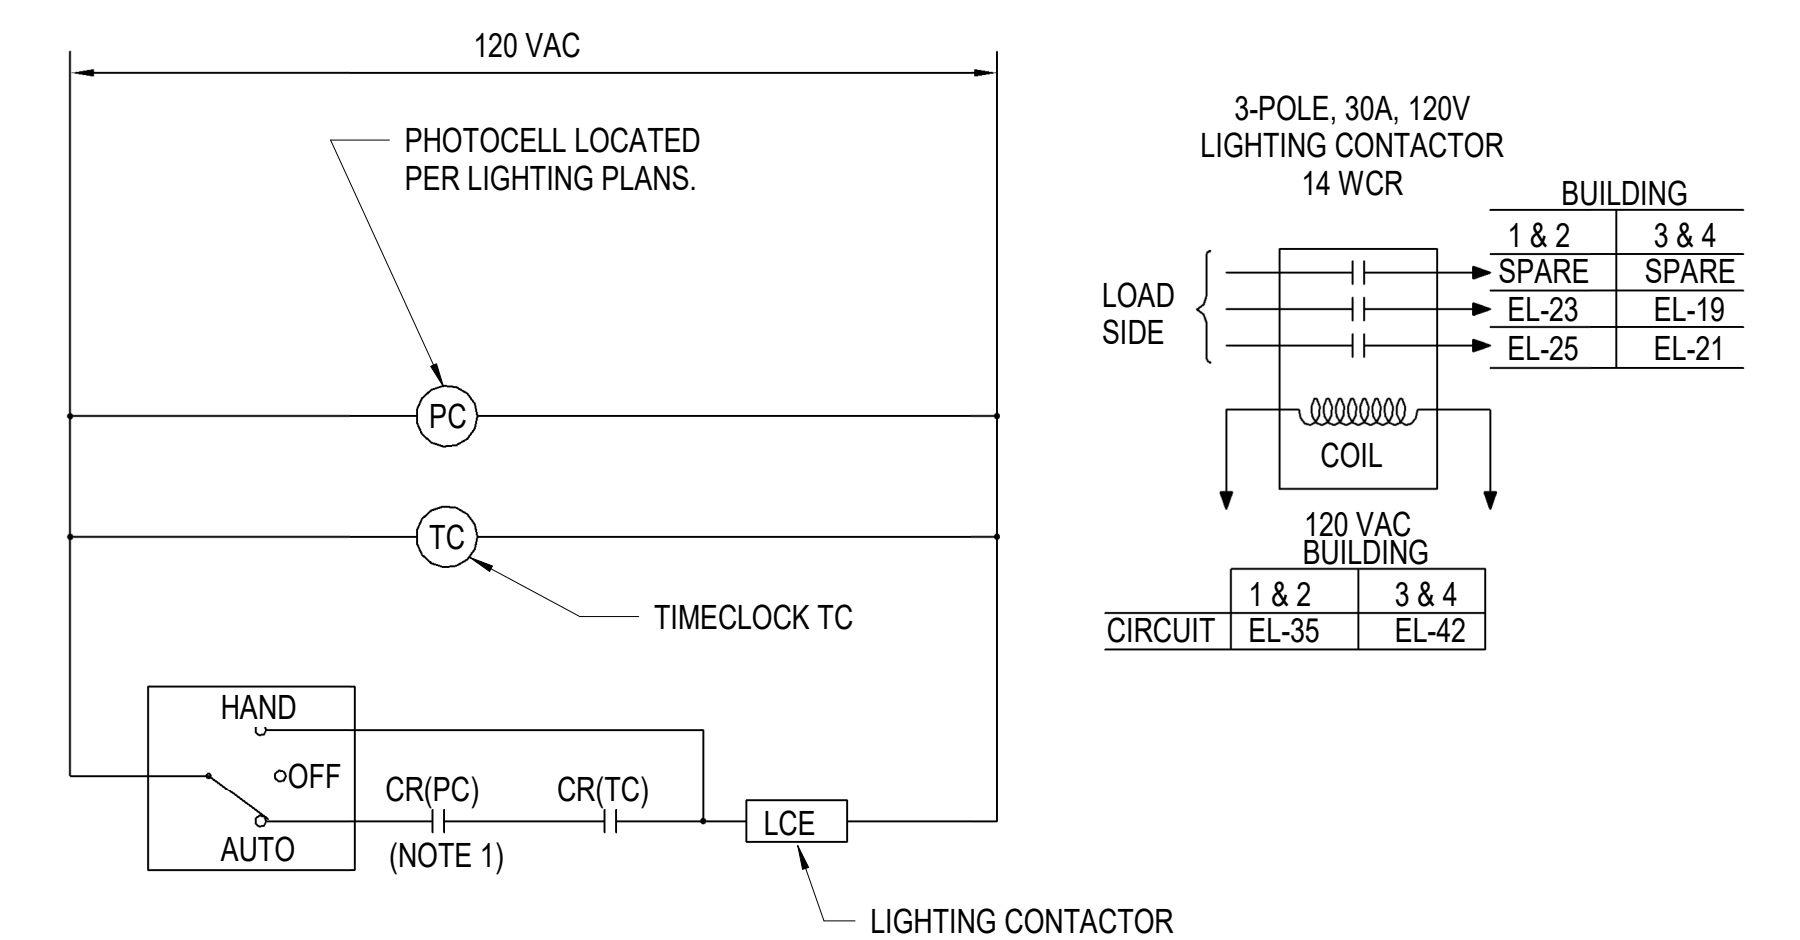

EXTERIOR EGRESS LIGHTING CONTROL VIA CONTACTOR 'LCE' (PHASE I & II)

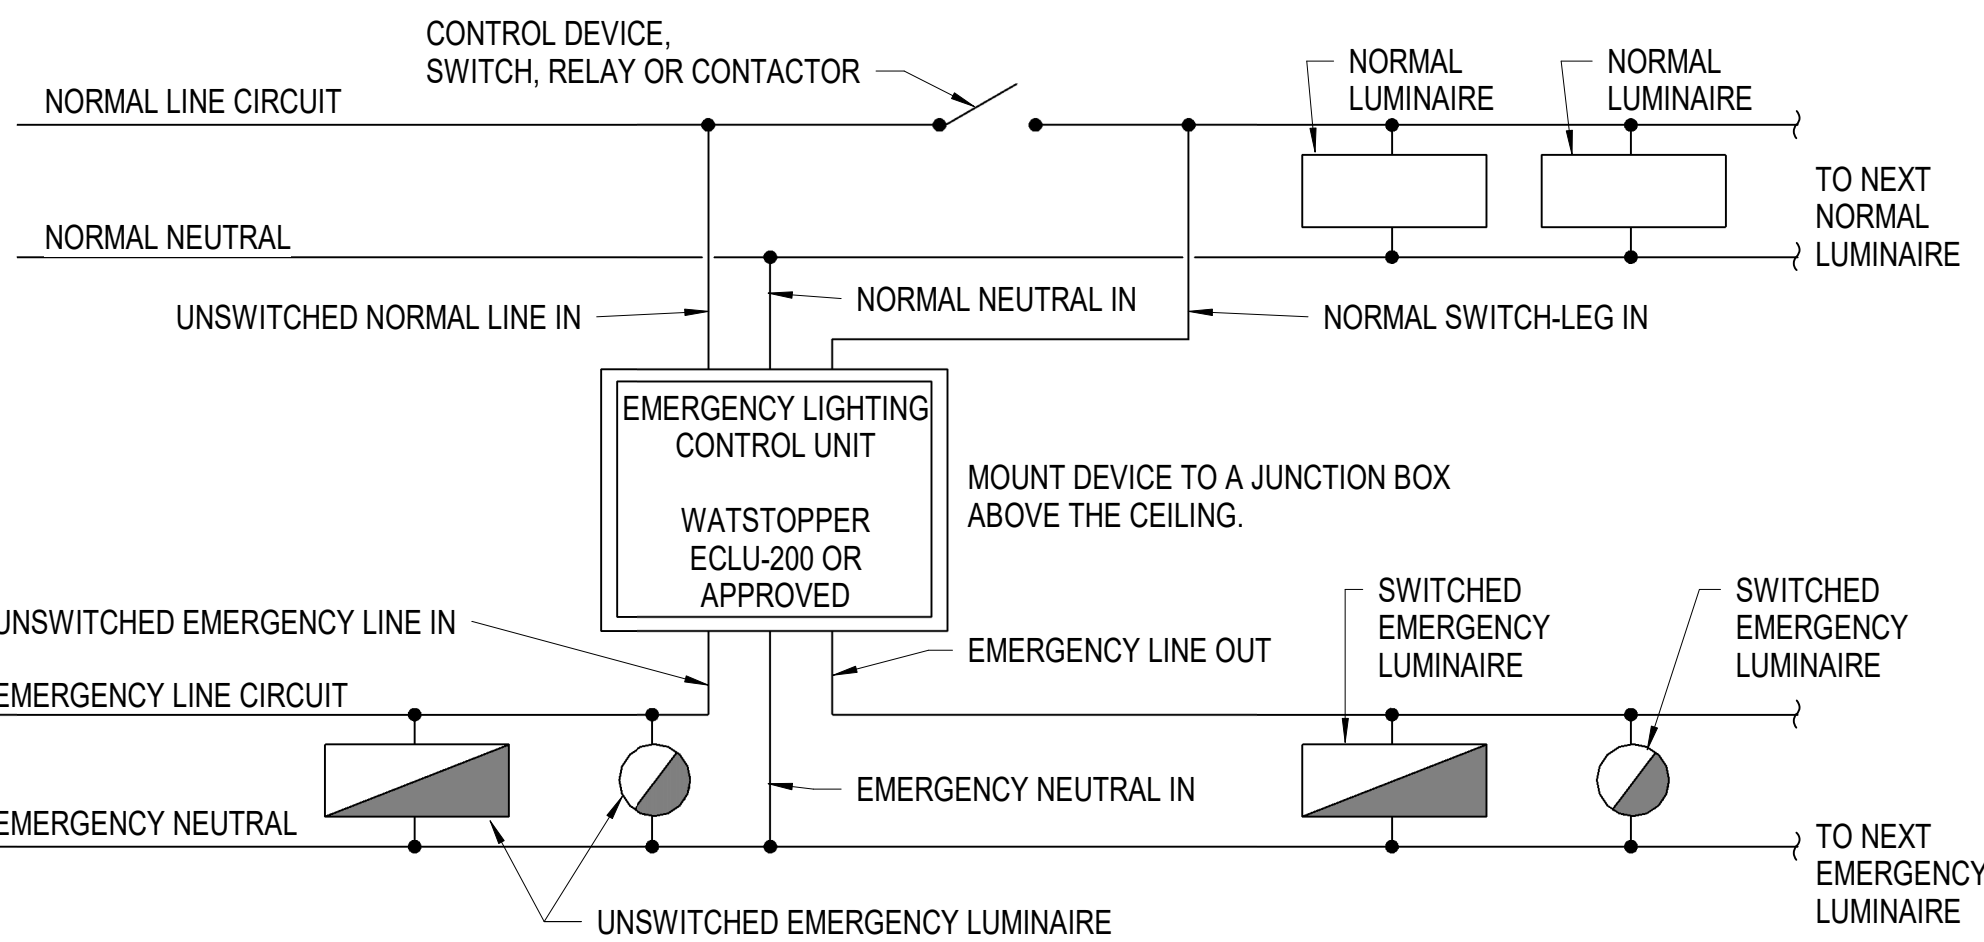

SWITCHED EMERGENCY LIGHTING

SWITCHED EMERGENCY LIGHTING



University of North Carolina at Wilmington

Student Village
Public-Private Partnership
601 S College Rd, Wilmington NC 28403

Balfour Beatty
Campus Solutions

Balfour Beatty
Construction

SCO# 18-19231-01E
DESIGNER

CLARK NEXSEN

1523 ELIZABETH AVENUE, SUITE 300
CHARLOTTE, NORTH CAROLINA 28204
704-377-8800



CIVIL ENGINEER
243 NORTH FRONT STREET
WILMINGTON, NORTH CAROLINA
28401
910.343.1048

NORTH CAROLINA CORPORATE ENGINEERING
LICENSE NUMBER: C-1028

PROFESSIONAL SEAL

RETAIL/COMMON SPACES UPFITS
PRICING SET - 11/1/2019
NOT FOR CONSTRUCTION

SUBMITTAL


11 JULY 2019

PHASE 1 (BLDGS 3 & 4)
FOR CONSTRUCTION SET

REVISIONS

1	8/8/2019	ASH#3
2	10/22/19	ASH#5
3		ASH#6

KEY PLAN

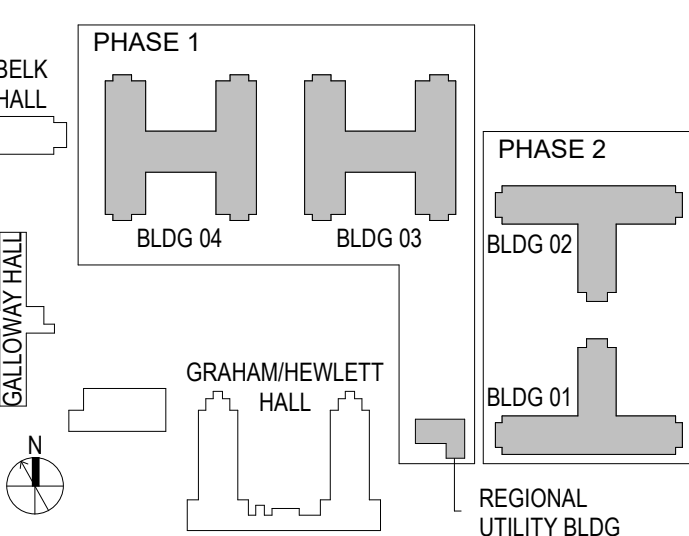

SHEET

LUMINAIRE SCHEDULE & LIGHTING DETAILS

0EL-600

DESIGN: AJM
DRAWN: AJM
REVIEW: AJM


CN 7368



3/32" = 1' - 0"

A horizontal graphic scale bar with tick marks at 0, 5', 10', 20', and 40'. The bar is divided into segments: the first 5-foot segment is black and white checkered, the next 5-foot segment is solid black, and the remaining 30-foot segments are solid black.



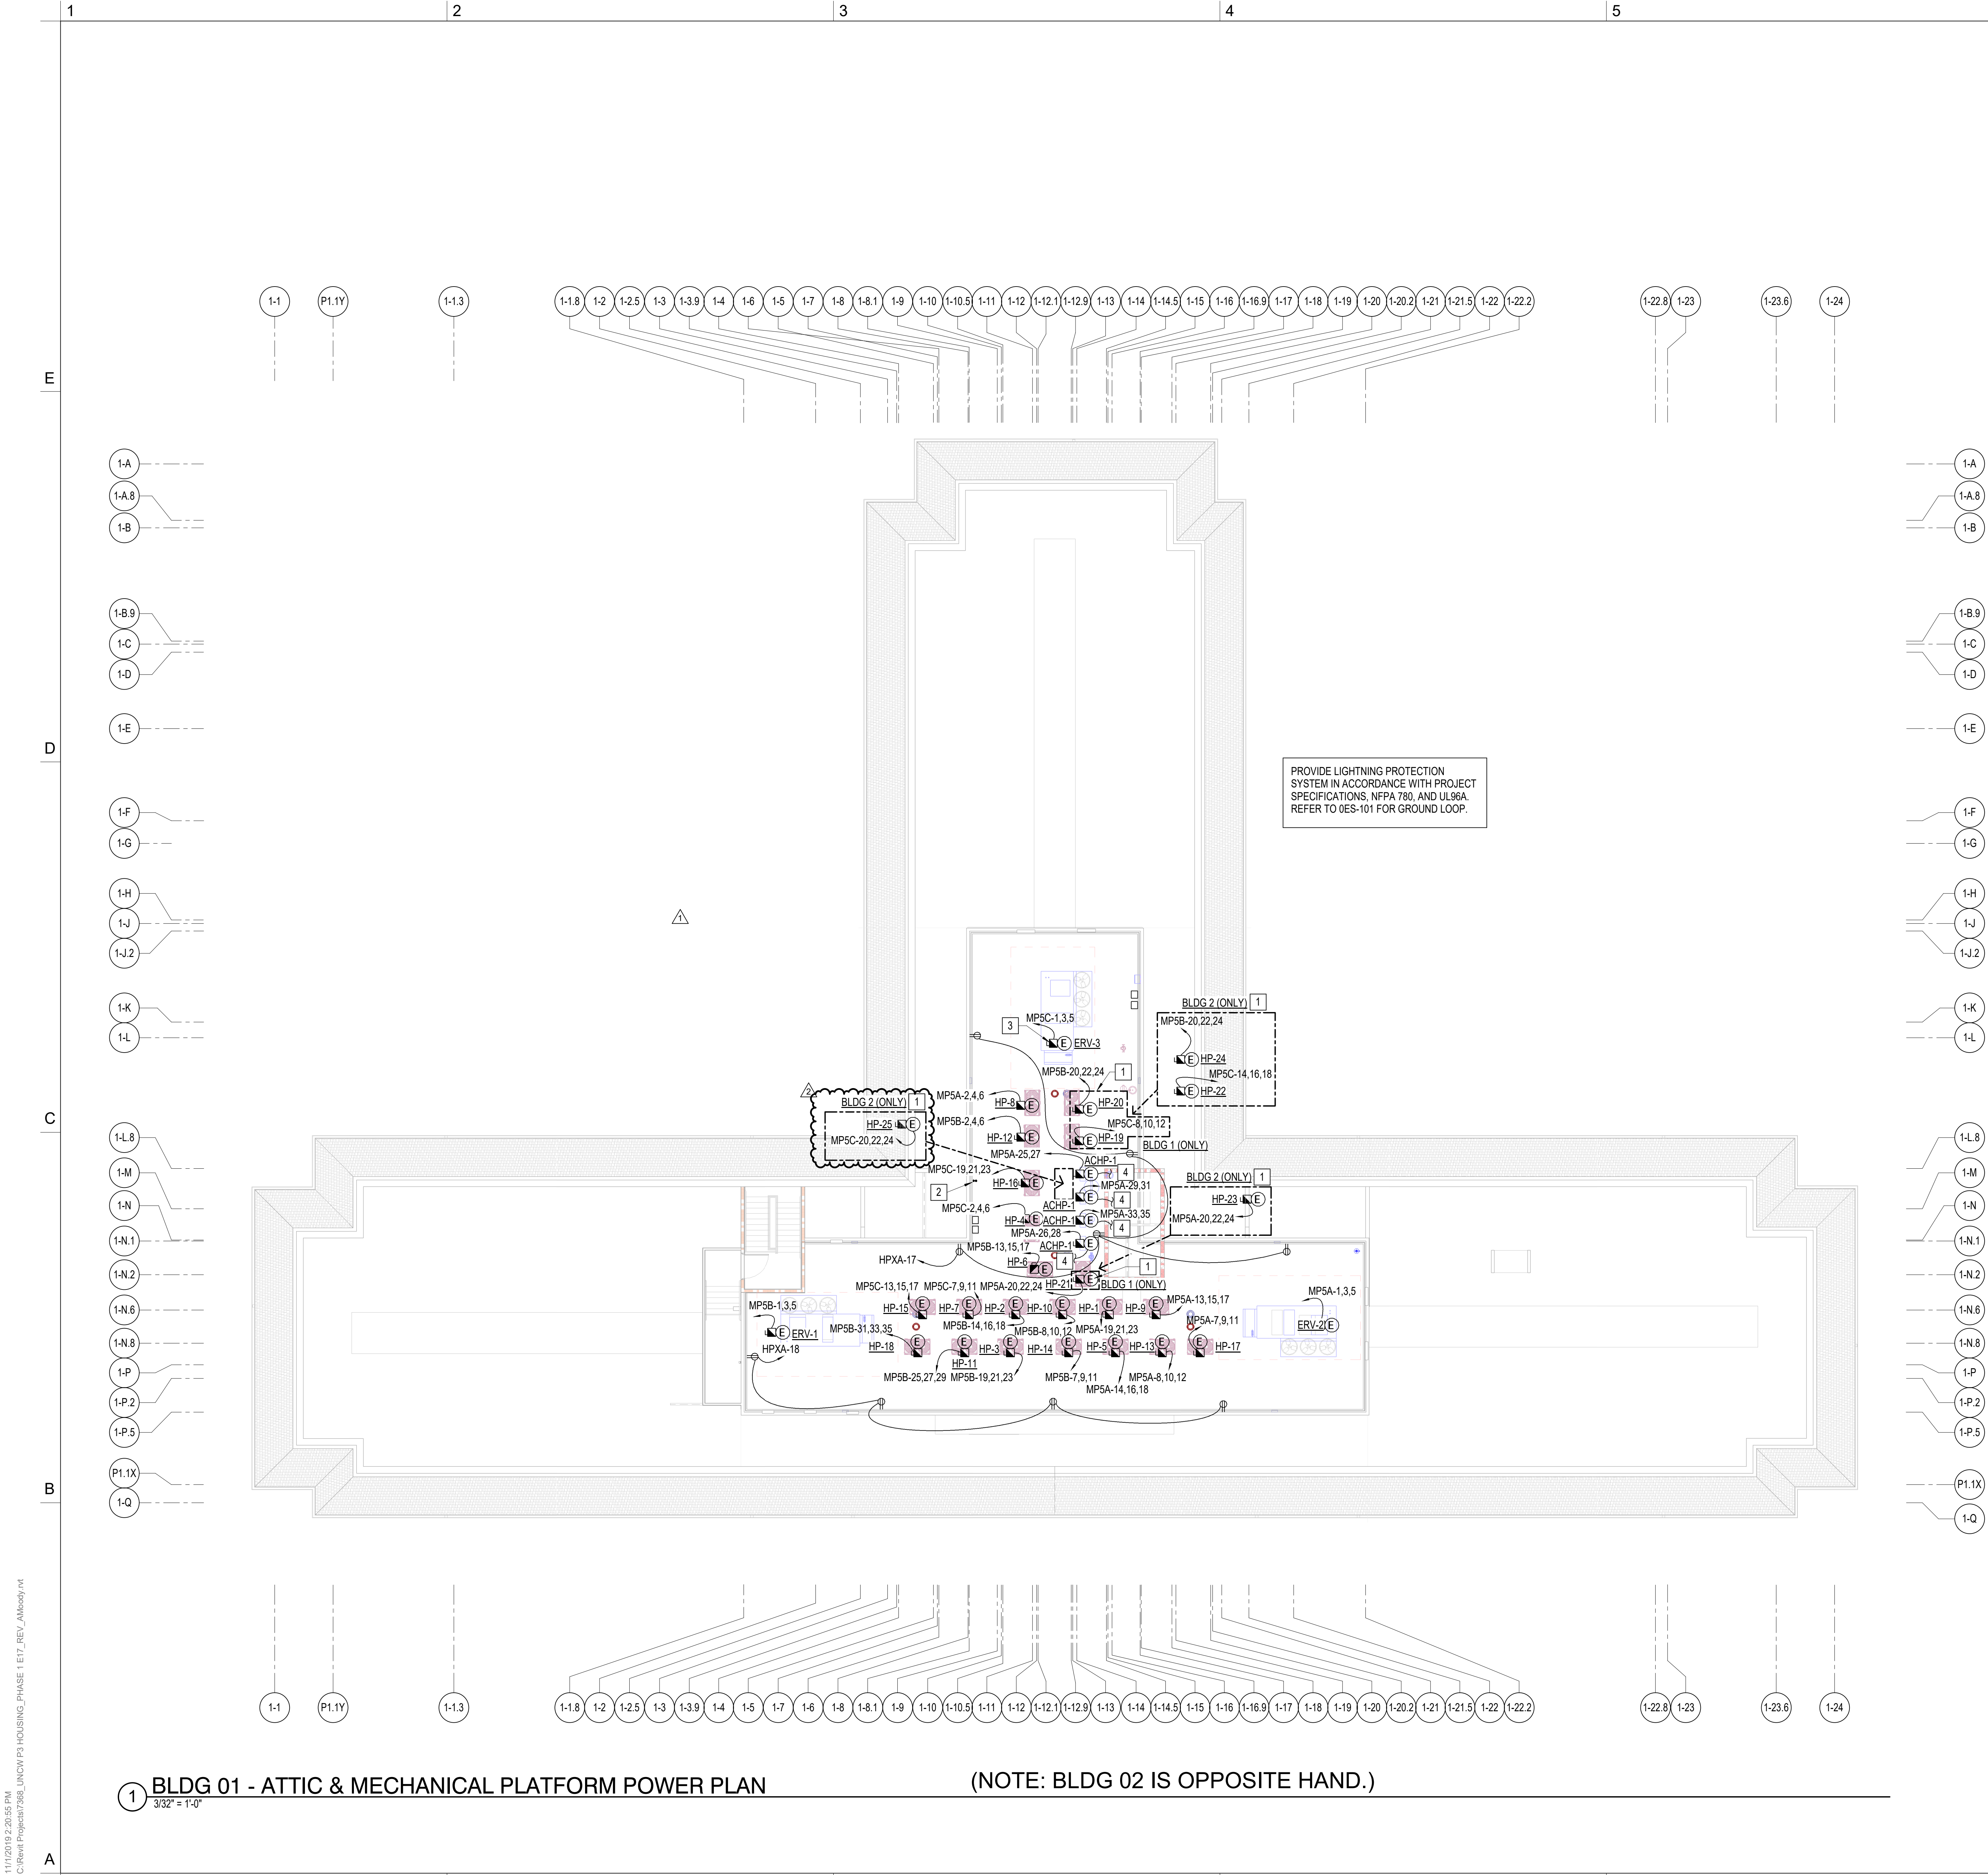

1 BLDG 01 - ATTIC & MECHANICAL PLATFORM POWER PLAN
3/32" = 1'-0"

(NOTE: BLDG 02 IS OPPOSITE HAND.)

GENERAL NOTES

KEY NOTES

- 1 (2) 2" CONDUITS STUBBED UP 6" ABOVE FLOOR IN MECHANICAL PLATFORM AND CAPPED. CONDUITS ORIGINATE FROM THE CEILING OF THE FOURTH FLOOR TELECOM ROOM TO SERVE THE FUTURE DAS SYSEM AS REQUIRED. FIELD COORDINATE SPECIFCS WITH OWNER.
- 2 ENERGY RECOVERY UNIT ERV-3 SERVES BUILDING 1 ONLY. THIS UNIT TO BE REPLACED WITH ERV-4 IN BUILDING 2. REFER TO MECHANICAL PLANS FOR THE EXACT LOCATION. TYPICAL.
- 3 TO AC-1 UNIT.

RATED PARTITION LEGEND

- 1 HR RATED WALL
- 2 HR RATED WALL

GRAPHIC SCALE(S)



University of North Carolina at Wilmington

Student Village
Public-Private Partnership
601 S College Rd, Wilmington NC 28403

Balfour Beatty
Campus Solutions

Balfour Beatty
Construction

SCO# 18-19231-01F
DESIGNER

CLARK NEXSEN

1523 ELIZABETH AVENUE, SUITE 300
CHARLOTTE, NORTH CAROLINA 28204
704.377.8800



CIVIL ENGINEER
243 NORTH FRONT STREET
WILMINGTON, NORTH CAROLINA
28401
910.343.1048

NORTH CAROLINA CORPORATE ENGINEERING
LICENSE NUMBER: C-1028

PROFESSIONAL SEAL

**RETAIL/COMMON
SPACES UPFITS
PRICING SET - 11/1/2019**
NOT FOR CONSTRUCTION

SUBMITTAL


21 AUGUST 2019

**PHASE 2 (BLDG 1 & 2)
FOR CONSTRUCTION SET**

REVISIONS

1	8/30/2019	ASH#4
2		ASH#6

KEY PLAN

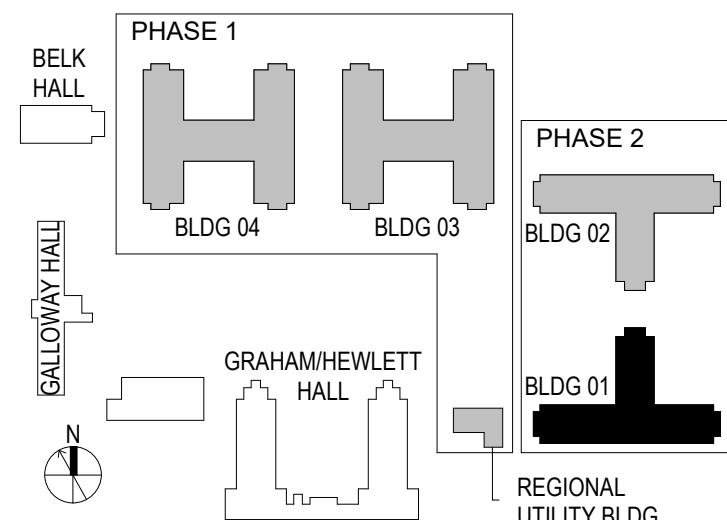

SHEET

**BUILDING 01 - MECHANICAL
PLATFORM & ATTIC POWER
PLAN**

1EP-106

DESIGN: CRS
DRAWN: CRS
REVIEW: AJM

CN 7368

1/11/2019 2:19:06 PM
C:\new\Project\300_UNCW\PS HOUSING_PHASE 1 EIT_REV_Mkdw\1.rvt

A

B

C

D

E

1


2

3

4

5

6

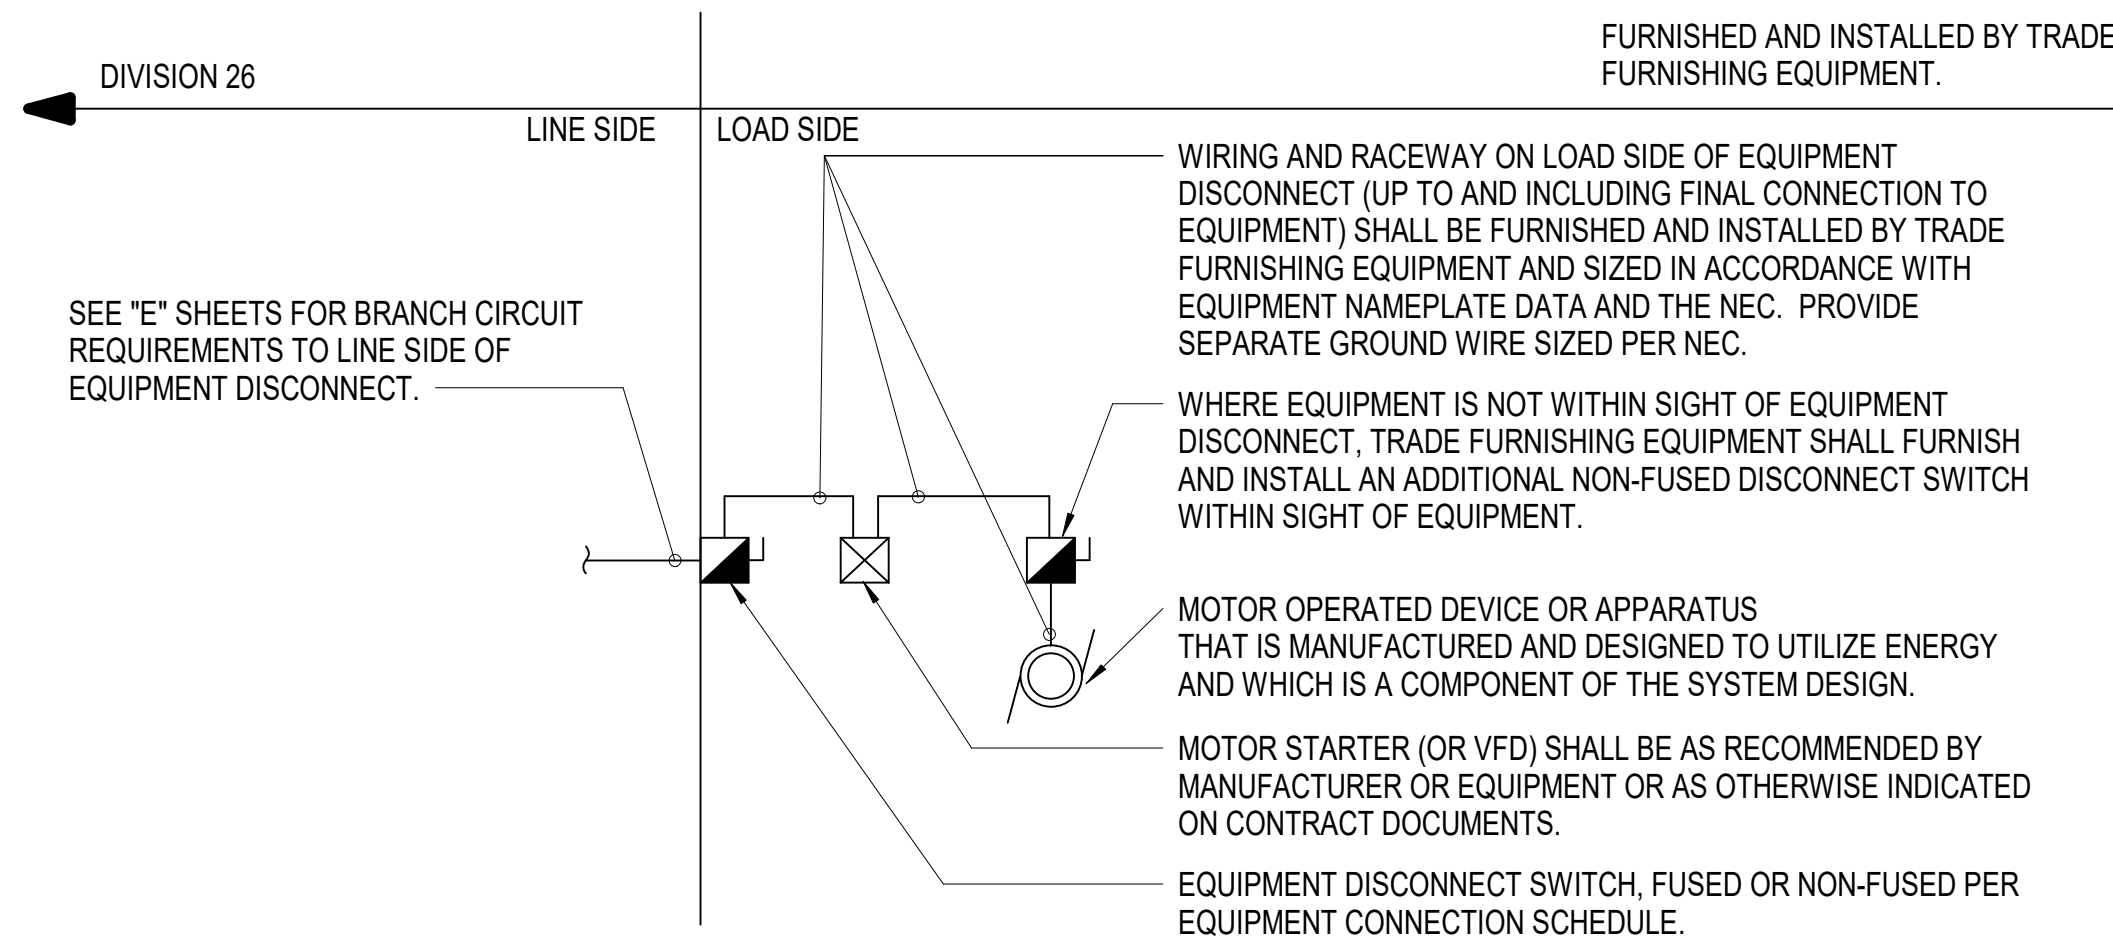

NOTE: REQUIREMENTS FOR WIRING, MATERIALS, METHODS, AND COMPONENTS SHALL BE PER DIVISION 26 SPECIFICATIONS.


2 DIVISION OF WORK DETAIL FOR DIVISIONS 23/26

NO SCALE

EQUIPMENT DESIGNATION			EQUIPMENT RATINGS			STARTER		DISCONNECT DATA				
EQUIPMENT DESIGNATION	LOCATION	DESCRIPTION	HP / WATTS / TONS	VOLT	PH	FLA	KVA	OCPD	TYPE	TYPE	RATING	OCPD
ELEV - 1	5TH FLOOR ELEV SHAFT	ELEVATOR CONTROLLER	11 HP	208	3	34.0	12.25	60	MANUF	F	60	FPN
ELEV - 2	5TH FLOOR ELEV SHAFT	ELEVATOR CONTROLLER	8 HP	208	3	27.0	9.73	50	MANUF	F	60	FPN
ERV-1	MECHANICAL EQUIPMENT PLATFORM	ENERGY RECOVERY UNIT		208	3	173.0	62.33	225	VFD	F	100	80
ERV-2	MECHANICAL EQUIPMENT PLATFORM	ENERGY RECOVERY UNIT		208	3	167.0	60.16	225	VFD	F	100	80
ERV-3 (BLDG 1 ONLY)	MECHANICAL EQUIPMENT PLATFORM	ENERGY RECOVERY UNIT		208	3	173.0	62.33	225	VFD	F	100	80
ERV-4 (BLDG 2 ONLY)	MECHANICAL EQUIPMENT PLATFORM	ENERGY RECOVERY UNIT		208	3	173.0	62.33	225	VFD	F	100	80
AHU-13-1 THRU AHU-13-16	STUDENT ROOMS	INDOOR AIR HANDLING UNIT		208	1	0.2	0.05	20	ECM	F	30	15
AHU-13-17	STUDY	INDOOR AIR HANDLING UNIT		208	1	0.4	0.07	20	ECM	F	30	15
AHU-13-18	CORRIDOR	INDOOR AIR HANDLING UNIT		208	1	0.2	0.04	20	ECM	F	30	15
BC-13-1, BC-13-2, BC-13-3	CORRIDOR	BRANCH CONTROLLER		208	1	1.6	0.33	20	MANUF	MANUF	MANUF	MANUF
AHU-14-1 THRU AHU-14-11	STUDENT ROOMS	INDOOR AIR HANDLING UNIT		208	1	0.2	0.05	20	ECM	F	30	15
AHU-14-12	ELEVATOR LOBBY	INDOOR AIR HANDLING UNIT		208	1	0.3	0.06	20	ECM	F	30	15
BC-14-1, BC-14-2	CORRIDOR	BRANCH CONTROLLER		208	1	1.6	0.33	20	MANUF	MANUF	MANUF	MANUF
AHU-15-1 THRU AHU-15-16	STUDENT ROOMS	INDOOR AIR HANDLING UNIT		208	1	0.2	0.05	20	ECM	F	30	15
AHU-15-17	STUDY	INDOOR AIR HANDLING UNIT		208	1	0.3	0.06	20	ECM	F	30	15
AHU-15-18	CORRIDOR	INDOOR AIR HANDLING UNIT		208	1	0.2	0.04	20	ECM	F	30	15
BC-15-1, BC-15-2, BC-15-3	CORRIDOR	BRANCH CONTROLLER		208	1	1.6	0.33	20	MANUF	MANUF	MANUF	MANUF
AHU-16-1 THRU AHU-16-16	STUDENT ROOMS	INDOOR AIR HANDLING UNIT		208	1	0.2	0.05	20	ECM	F	30	15
AHU-16-17	STUDY	INDOOR AIR HANDLING UNIT		208	1	0.3	0.06	20	ECM	F	30	15
AHU-16-18	CORRIDOR	INDOOR AIR HANDLING UNIT		208	1	0.2	0.04	20	ECM	F	30	15
BC-16-1, BC-16-2, BC-16-3	CORRIDOR	BRANCH CONTROLLER		208	1	1.6	0.33	20	MANUF	MANUF	MANUF	MANUF
AHU-17-1 THRU AHU-17-11	STUDENT ROOMS	INDOOR AIR HANDLING UNIT		208	1	0.2	0.05	20	ECM	F	30	15
AHU-17-12	STUDY	INDOOR AIR HANDLING UNIT		208	1	0.3	0.06	20	ECM	F	30	15
AHU-17-13	CORRIDOR	INDOOR AIR HANDLING UNIT		208	1	0.2	0.04	20	ECM	F	30	15
AHU-17-14	STAFF APARTMENT	INDOOR AIR HANDLING UNIT		208	1	0.8	0.17	20	ECM	F	30	15
BC-17-1, BC-17-2, BC-17-3	CORRIDOR	BRANCH CONTROLLER		208	1	1.6	0.33	20	MANUF	MANUF	MANUF	MANUF
AHU-18-1 THRU AHU-18-17	STUDENT ROOMS	INDOOR AIR HANDLING UNIT		208	1	0.2	0.05	20	ECM	F	30	15
AHU-18-18	STUDY	INDOOR AIR HANDLING UNIT		208	1	0.3	0.06	20	ECM	F	30	15
AHU-18-19	CORRIDOR	INDOOR AIR HANDLING UNIT		208	1	0.2	0.04	20	ECM	F	30	15
BC-18-1, BC-18-2, BC-18-3, BC-18-4	CORRIDOR	BRANCH CONTROLLER		208	1	1.6	0.33	20	MANUF	MANUF	MANUF	MANUF
AHU-19-1 (BLDG 1 ONLY)	MEETING ROOM 1309	INDOOR AIR HANDLING UNIT		208	1	0.2	0.04	20	ECM	F	30	15
AHU-19-2 (BLDG 1 ONLY)	MEETING ROOM 1309	INDOOR AIR HANDLING UNIT		208	1	0.2	0.04	20	ECM	F	30	15
AHU-19-3 (BLDG 1 ONLY)	MEETING ROOM 1309	INDOOR AIR HANDLING UNIT		208	1	0.2	0.04	20	ECM	F	30	15
AHU-19-4 (BLDG 1 ONLY)	MEETING ROOM 1309	INDOOR AIR HANDLING UNIT		208	1	0.2	0.04	20	ECM	F	30	15
AHU-19-5 (BLDG 1 ONLY)	MEETING ROOM 1309	INDOOR AIR HANDLING UNIT		208	1	0.2	0.04	20	ECM	F	30	15
BC-19-1 (BLDG 1 ONLY)	COMMUNITY ROOM	BRANCH CONTROLLER		208	1	1.6	0.33	20	MANUF	MANUF	MANUF	MANUF
AHU-20-1 (BLDG 1 ONLY)	COMMUNITY CONNECTOR	INDOOR AIR HANDLING UNIT		208	1	0.2	0.04	20	ECM	F	30	15
AHU-20-2 (BLDG 1 ONLY)	COMMUNITY CONNECTOR	INDOOR AIR HANDLING UNIT		208	1	0.2	0.04	20	ECM	F	30	15
AHU-20-3 (BLDG 1 ONLY)	COMMUNITY KITCHEN	INDOOR AIR HANDLING UNIT		208	1	0.3	0.06	20	ECM	F	30	15
AHU-20-4 (BLDG 1 ONLY)	COMMUNITY LAUNDRY	INDOOR AIR HANDLING UNIT		208	1	0.3	0.06	20	ECM	F	30	15
AHU-20-5 (BLDG 1 ONLY)	STUDENT LOUNGE	INDOOR AIR HANDLING UNIT		208	1	0.3	0.06	20	ECM	F	30	15
AHU-20-6 (BLDG 1 ONLY)	OFFICE	INDOOR AIR HANDLING UNIT		208	1	0.2	0.04	20	ECM	F	30	15
AHU-20-7 (BLDG 1 ONLY)	OFFICE	INDOOR AIR HANDLING UNIT		208	1	0.2	0.04	20	ECM	F	30	15
BC-20-1, BC-20-2 (BLDG 1 ONLY)	COMMUNITY CONNECTOR	BRANCH CONTROLLER		208	1	1.6	0.33	20	MANUF	MANUF	MANUF	MANUF
AHU-21-1 (BLDG 1 ONLY)	WORKROOM	INDOOR AIR HANDLING UNIT		208	1	0.2	0.05	20	ECM	F	30	15
AHU-21-2 (BLDG 1 ONLY)	ELEVATOR CORRIDOR	INDOOR AIR HANDLING UNIT		208	1	0.2	0.05	20	ECM	F	30	15
AHU-21-3 (BLDG 1 ONLY)	CORRIDOR	INDOOR AIR HANDLING UNIT		208	1	2.1	0.43	20	ECM	F	30	15
AHU-21-4 (BLDG 1 ONLY)	CORRIDOR	INDOOR AIR HANDLING UNIT		208	1	2.1	0.43	20	ECM	F	30	15
AHU-21-5 (BLDG 1 ONLY)	VESTIBULE	INDOOR AIR HANDLING UNIT		208	1	0.2	0.04	20	ECM	F	30	15
BC-21 (BLDG 1 ONLY)	LOBBY	BRANCH CONTROLLER		208	1	1.6	0.33	20	MANUF	MANUF	MANUF	MANUF
AHU-22-1 (BLDG 2 ONLY)	CORRIDOR	INDOOR AIR HANDLING UNIT		208	1	2.1	0.43	20	ECM	F	30	15
AHU-22-2 (BLDG 2 ONLY)	CORRIDOR	INDOOR AIR HANDLING UNIT		208	1	2.1	0.43	20	ECM	F	30	15
AHU-22-3 (BLDG 2 ONLY)	VENDING	INDOOR AIR HANDLING UNIT		208	1	0.2	0.04	20	ECM	F	30	15
AHU-22-4 (BLDG 2 ONLY)	LAUNDRY	INDOOR AIR HANDLING UNIT		208	1	0.2	0.04	20	ECM	F	30	15
AHU-22-5 (BLDG 2 ONLY)	LAUNDRY	INDOOR AIR HANDLING UNIT		208	1	0.2	0.04	20	ECM	F	30	15
AHU-22-6 (BLDG 2 ONLY)	VESTIBULE	INDOOR AIR HANDLING UNIT		208	1	0.2	0.04	20	ECM	F	30	15
BC-22-1 (BLDG 2 ONLY)	ELEVATOR CORRIDOR	BRANCH CONTROLLER		208	1	1.6	0.33	20	MANUF	MANUF	MANUF	MANUF
AHU-23-1 (BLDG 2 ONLY)	COMMUNITY KITCHEN	INDOOR AIR HANDLING UNIT		208	1	0.3	0.06	20	ECM	F	30	15
AHU-23-2 (BLDG 2 ONLY)	OFFICE	INDOOR AIR HANDLING UNIT		208	1	0.2	0.04	20	ECM	F	30	15
AHU-23-3 (BLDG 2 ONLY)	OFFICE	INDOOR AIR HANDLING UNIT		208	1	0.2	0.04	20	ECM	F	30	15
AHU-23-4 (BLDG 2 ONLY)	OFFICE	INDOOR AIR HANDLING UNIT		208	1	0.2	0.04	20	ECM	F	30	15
AHU-23-5 (BLDG 2 ONLY)	OFFICE	INDOOR AIR HANDLING UNIT		208	1	0.2	0.04	20	ECM	F	30	15
AHU-23-6 (BLDG 2 ONLY)	WORKROOM	INDOOR AIR HANDLING UNIT		208	1	0.2	0.04	20	ECM	F	30	15
AHU-23-7 (BLDG 2 ONLY)	WORKROOM	INDOOR AIR HANDLING UNIT		208	1	0.2	0.04	20	ECM	F	30	15
AHU-23-8 (BLDG 2 ONLY)	LOBBY	INDOOR AIR HANDLING UNIT		208	1	0.3	0.06	20	ECM	F	30	15
AHU-23-9 (BLDG 2 ONLY)	LOBBY	INDOOR AIR HANDLING UNIT		208	1	0.3	0.06	20	ECM	F	30	15
AHU-23-10 (BLDG 2 ONLY)	LOBBY	INDOOR AIR HANDLING UNIT		208	1	0.3	0.06	20	ECM	F	30	15
AHU-23-11 (BLDG 2 ONLY)	LOBBY	INDOOR AIR HANDLING UNIT		208	1	0.3	0.06	20	ECM	F	30	15
BC-23-1, BC-23-2 (BLDG 2 ONLY)	WORKROOM	BRANCH CONTROLLER		208	1	1.6	0.33	20	MANUF	MANUF	MANUF	MANUF
AHU-24-1 (BLDG 2 ONLY)	STUDY	INDOOR AIR HANDLING UNIT		208	1	0.2	0.04	20	ECM	F	30	15
AHU-24-2 (BLDG 2 ONLY)	STUDY	INDOOR AIR HANDLING UNIT		208	1	0.2	0.04	20	ECM	F	30	15
AHU-24-3 (BLDG 2 ONLY)	VESTIBULE	INDOOR AIR HANDLING UNIT		208	1	0.2	0.04	20	ECM	F	30	15
AHU-24-4 (BLDG 2 ONLY)	VESTIBULE	INDOOR AIR HANDLING UNIT		208	1	0.2	0.04	20	ECM	F	30	15
AHU-24-5 (BLDG 2 ONLY)	LOBBY	INDOOR AIR HANDLING UNIT		208	1	0.2	0.04	20	ECM	F	30	15
AHU-24-6 (BLDG 2 ONLY)	LOBBY	INDOOR AIR HANDLING UNIT		208	1	0.3	0.06	20	ECM	F	30	15
BC-24 (BLDG 2 ONLY)	MEETING ROOM	BRANCH CONTROLLER		208	1	1.6	0.33	20	MANUF	MANUF	MANUF	MANUF
AHU-25-1 (BLDG 2 ONLY)	FUTURE UPFIT	INDOOR AIR HANDLING UNIT		208	1	0.2	0.05	20	ECM	F	30	15
AHU-25-2 (BLDG 2 ONLY)	FUTURE UPFIT	INDOOR AIR HANDLING UNIT		208	1	0.2	0.05	20	ECM	F	30	15
AHU-25-3 (BLDG 2 ONLY)	FUTURE UPFIT	INDOOR AIR HANDLING UNIT		208	1	0.2	0.05	20	ECM	F	30	15
AHU-25-4 (BLDG 2 ONLY)	FUTURE UPFIT	INDOOR AIR HANDLING UNIT		208	1	0.2	0.05	20	ECM	F	30	15
AHU-25-5 (BLDG 2 ONLY)	FUTURE UPFIT	INDOOR AIR HANDLING UNIT		208	1	0.2	0.05	20	ECM	F	30	15
AHU-25-6 (BLDG 2 ONLY)	FUTURE UPFIT	INDOOR AIR HANDLING UNIT		208	1	0.2	0.05	20	ECM	F	30	15
AHU-25-7 (BLDG 2 ONLY)	FUTURE UPFIT	INDOOR AIR HANDLING UNIT		208	1	0.3	0.06	20	ECM	F	30	15
BC-25 (BLDG 2 ONLY)	FUTURE UPFIT	BRANCH CONTROLLER		208	1	1.6	0.33	20	MANUF	MANUF	MANUF	MANUF
HP-1, HP-3 THRU HP-5	MECHANICAL EQUIPMENT PLATFORM	HEAT PUMP	10 TON	208	3	34.4	12.39	50	MANUF	F	60	50
HP-2, HP-6, HP-10, HP-14	MECHANICAL EQUIPMENT PLATFORM	HEAT PUMP	8 TON	208	3	30.2	10.89	50	MANUF	F	60	50
HP-7 THRU HP-9, HP-11 THRU HP-13	MECHANICAL EQUIPMENT PLATFORM	HEAT PUMP	10 TON	208	3	34.4	12.39	50	MANUF	F	60	50
HP-15 THRU HP-18	MECHANICAL EQUIPMENT PLATFORM	HEAT PUMP	10 TON	208	3	34.4	12.39	50	MANUF	F	60	50
HP-19 (BLDG 1 ONLY)	MECHANICAL EQUIPMENT PLATFORM	HEAT PUMP	14 TON	208	3	52.8	19.02	80	MANUF	F	100	80
HP-20, HP-21 (BLDG 1 ONLY)	MECHANICAL EQUIPMENT PLATFORM	HEAT PUMP	10 TON	208	3	34.4	12.39	50	MANUF	F	60	50
HP-22, HP-23 (BLDG 2 ONLY)	MECHANICAL EQUIPMENT PLATFORM	HEAT PUMP	10 TON	208	3	34.4	12.39	30	MANUF	F	60	30
HP-24, HP-25 (BLDG 2 ONLY)	MECHANICAL EQUIPMENT PLATFORM	HEAT PUMP	6 TON	208	3	22.4	8.07	35	MANUF	F	60	35
ACHP-1IAC-1	TELECOM & ELEC. ROOMS	SPLIT SYSTEM		208	1	10.4	2.16	15	ECM	F	30	15
WH-1	STAIRWELLS	ELECTRIC WALL HEATER	4 KW	208	1	19.2	3.99	25	MANUF	NF	30	---
EF-1	ELECTRICAL ROOMS	EXHAUST FAN		120	1	1.1	0.14	15	MANUF	NF	30	---
EWAC (P-6)	CORRIDORS	ELEC WATER COOLER/BOTTLE FILLER		120	1	4.4	0.53	15	---	CP	---	---
SP-1	ELEVATOR PIT	SUMP PUMP	2 HP	208	3	10.6	3.82	20	---	CP	---	---
GW-1 THRU GW-12	WATER HEATER ROOM	GAS FIRED INSTANTANEOUS WATER HEATER		120	1	2.9	0.35	20	---	CP	---	---
RP-1	WATER HEATER ROOM	RE-CIRC PUMP	1/6 HP	120	1	4.4	0.53	15	---	MSW	30	---
ABBREVIATIONS	NON-FUSED	NF	MAG						MAGNETIC STARTER			
MANUF.	PROVIDE IN ACCORDANCE WITH MANUFACTURER'S RECOMMENDATION	VFD	CP						VARIABLE FREQUENCY DRIVE			
MRS	MOTOR RATED SWITCH	CP							CORD & PLUG			
---	INDICATES NOT APPLICABLE	F							FUSED			
NCB	MOLDED CASE CIRCUIT BREAKER	MSW							FUSE PER NAMEPLATE			
ECM	ELECTRICALLY COMMUTATED MOTOR	MSW							MOTOR-RATED SWITCH			

1/11/2019 2:21:15 PM
C:\new\Project\300_UNCW\PS HOUSING_PHASE 1 ETI_REV_Misc\1.rvt

1 BLDG 02 - LEVEL 01 - LIGHTING PLAN
3/32" = 1'-0"

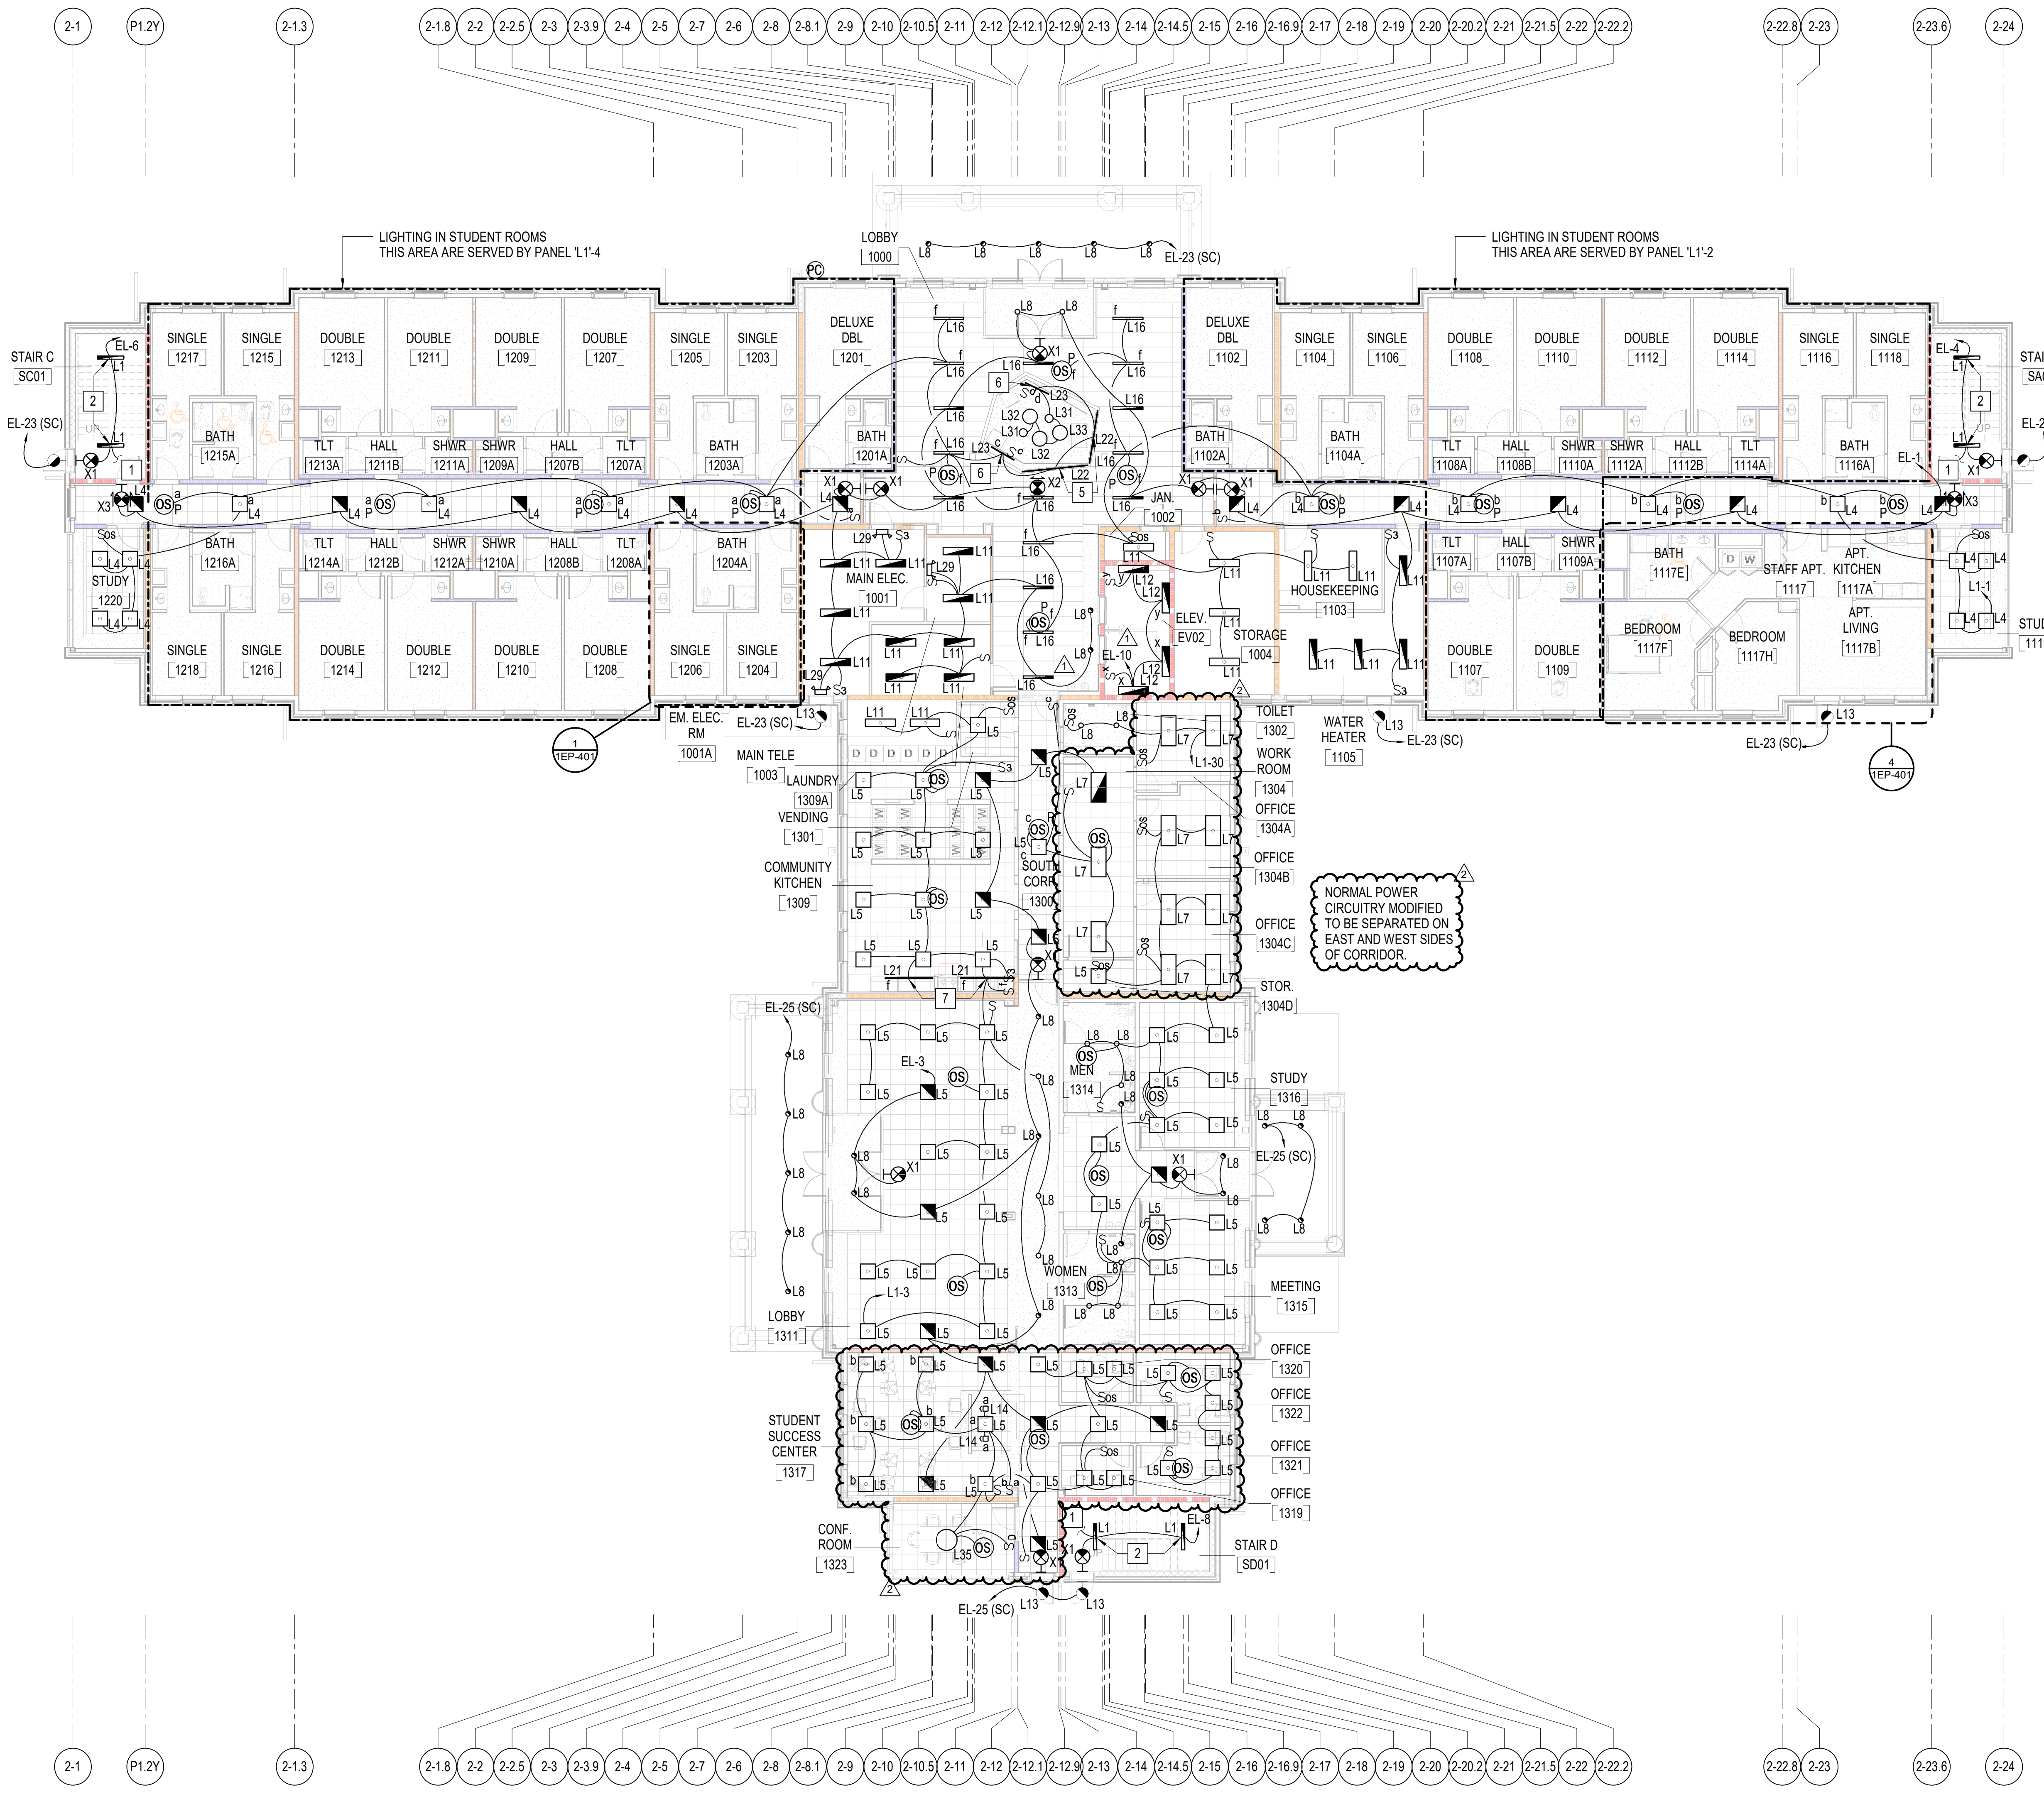

GENERAL NOTES

1. EMERGENCY LIGHTING SHALL BE SWITCHED TOGETHER WITH NORMAL LIGHTING IN ROOMS/AREAS WITH NORMAL SWITCHED LIGHTING. SEE DETAIL 3/0EL600.
2. LIGHTING CONTROLS AND LUMINAIRES DESIGNATED WITH LOWER CASE LETTERS INDICATE WHICH LUMINAIRE OR LAMPS SHALLBE CONTROLLED BY EACH LIGHTING CONTROL DEVICE.
3. LIGHTING CONTROLS AND LUMINAIRES WITHIN ENCLOSED SPACES WITHOUT LOWER CASE LETTER DESIGNATIONS SHALL CONTROL LUMINAIRES WITHIN THE SPACE; UNLESS OTHERWISE NOTED.
4. PROVIDE ROUND 3/8" DIAMETER GREEN-COLORED STICKER FOR INDICATING LUMINAIRES CONNECTED TO EMERGENCY POWER.

KEY NOTES

- 1 UP TO STAIRWELL LUMINAIRES.
- 2 INSTALL STAIRWELL LUMINAIRES PER PLAN LOCATION. DO NOT CENTER ON LANDING.
- 3 NOT USED.
- 4 NOT USED.
- 5 SEE DETAIL C1, SHEET A-400 FOR INSTALLATION DETAIL.
- 6 SEE DETAIL 3, SHEET A-400 FOR INSTALLATION DETAIL FOR STRIP LIGHT AND SWITCH.
- 7 SEE DETAIL 3, SHEET A-425 FOR INSTALLATION DETAIL.

RATED PARTITION LEGEND

- 1 HR RATED WALL
- 2 HR RATED WALL

GRAPHIC SCALE(S)



University of North Carolina at Wilmington

Student Village
Public-Private Partnership
601 S College Rd, Wilmington NC 28403

Balfour Beatty
Campus Solutions
Balfour Beatty
Construction

SCO# 18-19231-01F
DESIGNER

CLARK NEXSEN

1523 ELIZABETH AVENUE, SUITE 300
CHARLOTTE, NORTH CAROLINA 28204
704-377-8800



CIVIL ENGINEER
243 NORTH FRONT STREET
WILMINGTON, NORTH CAROLINA
28401
910.343.1048

NORTH CAROLINA CORPORATE ENGINEERING
LICENSE NUMBER: C-1028
PROFESSIONAL SEAL

**RETAIL/COMMON
SPACES UPFITS
PRICING SET - 11/1/2019**
NOT FOR CONSTRUCTION


SUBMITTAL

21 AUGUST 2019
PHASE 2 (BLDGS 1 & 2)
FOR CONSTRUCTION SET

REVISIONS

NO.	DATE	BY	REVISION
1	10/22/19	ASH#5	
2		ASH#6	

KEY PLAN

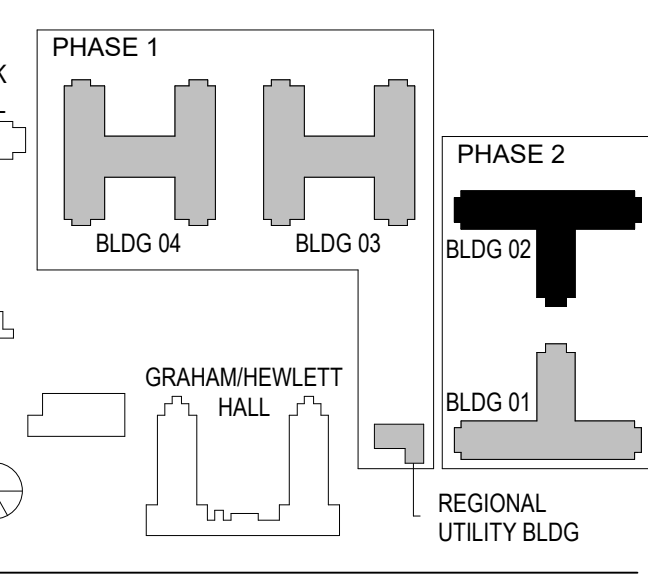

SHEET


BUILDING 02 LEVEL 01 -
LIGHTING PLAN

2EL-101

DESIGN: AJM
DRAWN: AJM
REVIEW: AJM

CN 7368

1/11/2019 2:23:33 PM C:\new\Project\300_UNCW\PS HOUSING_PHASE 1 EIT_REV_1\dwg\1.d

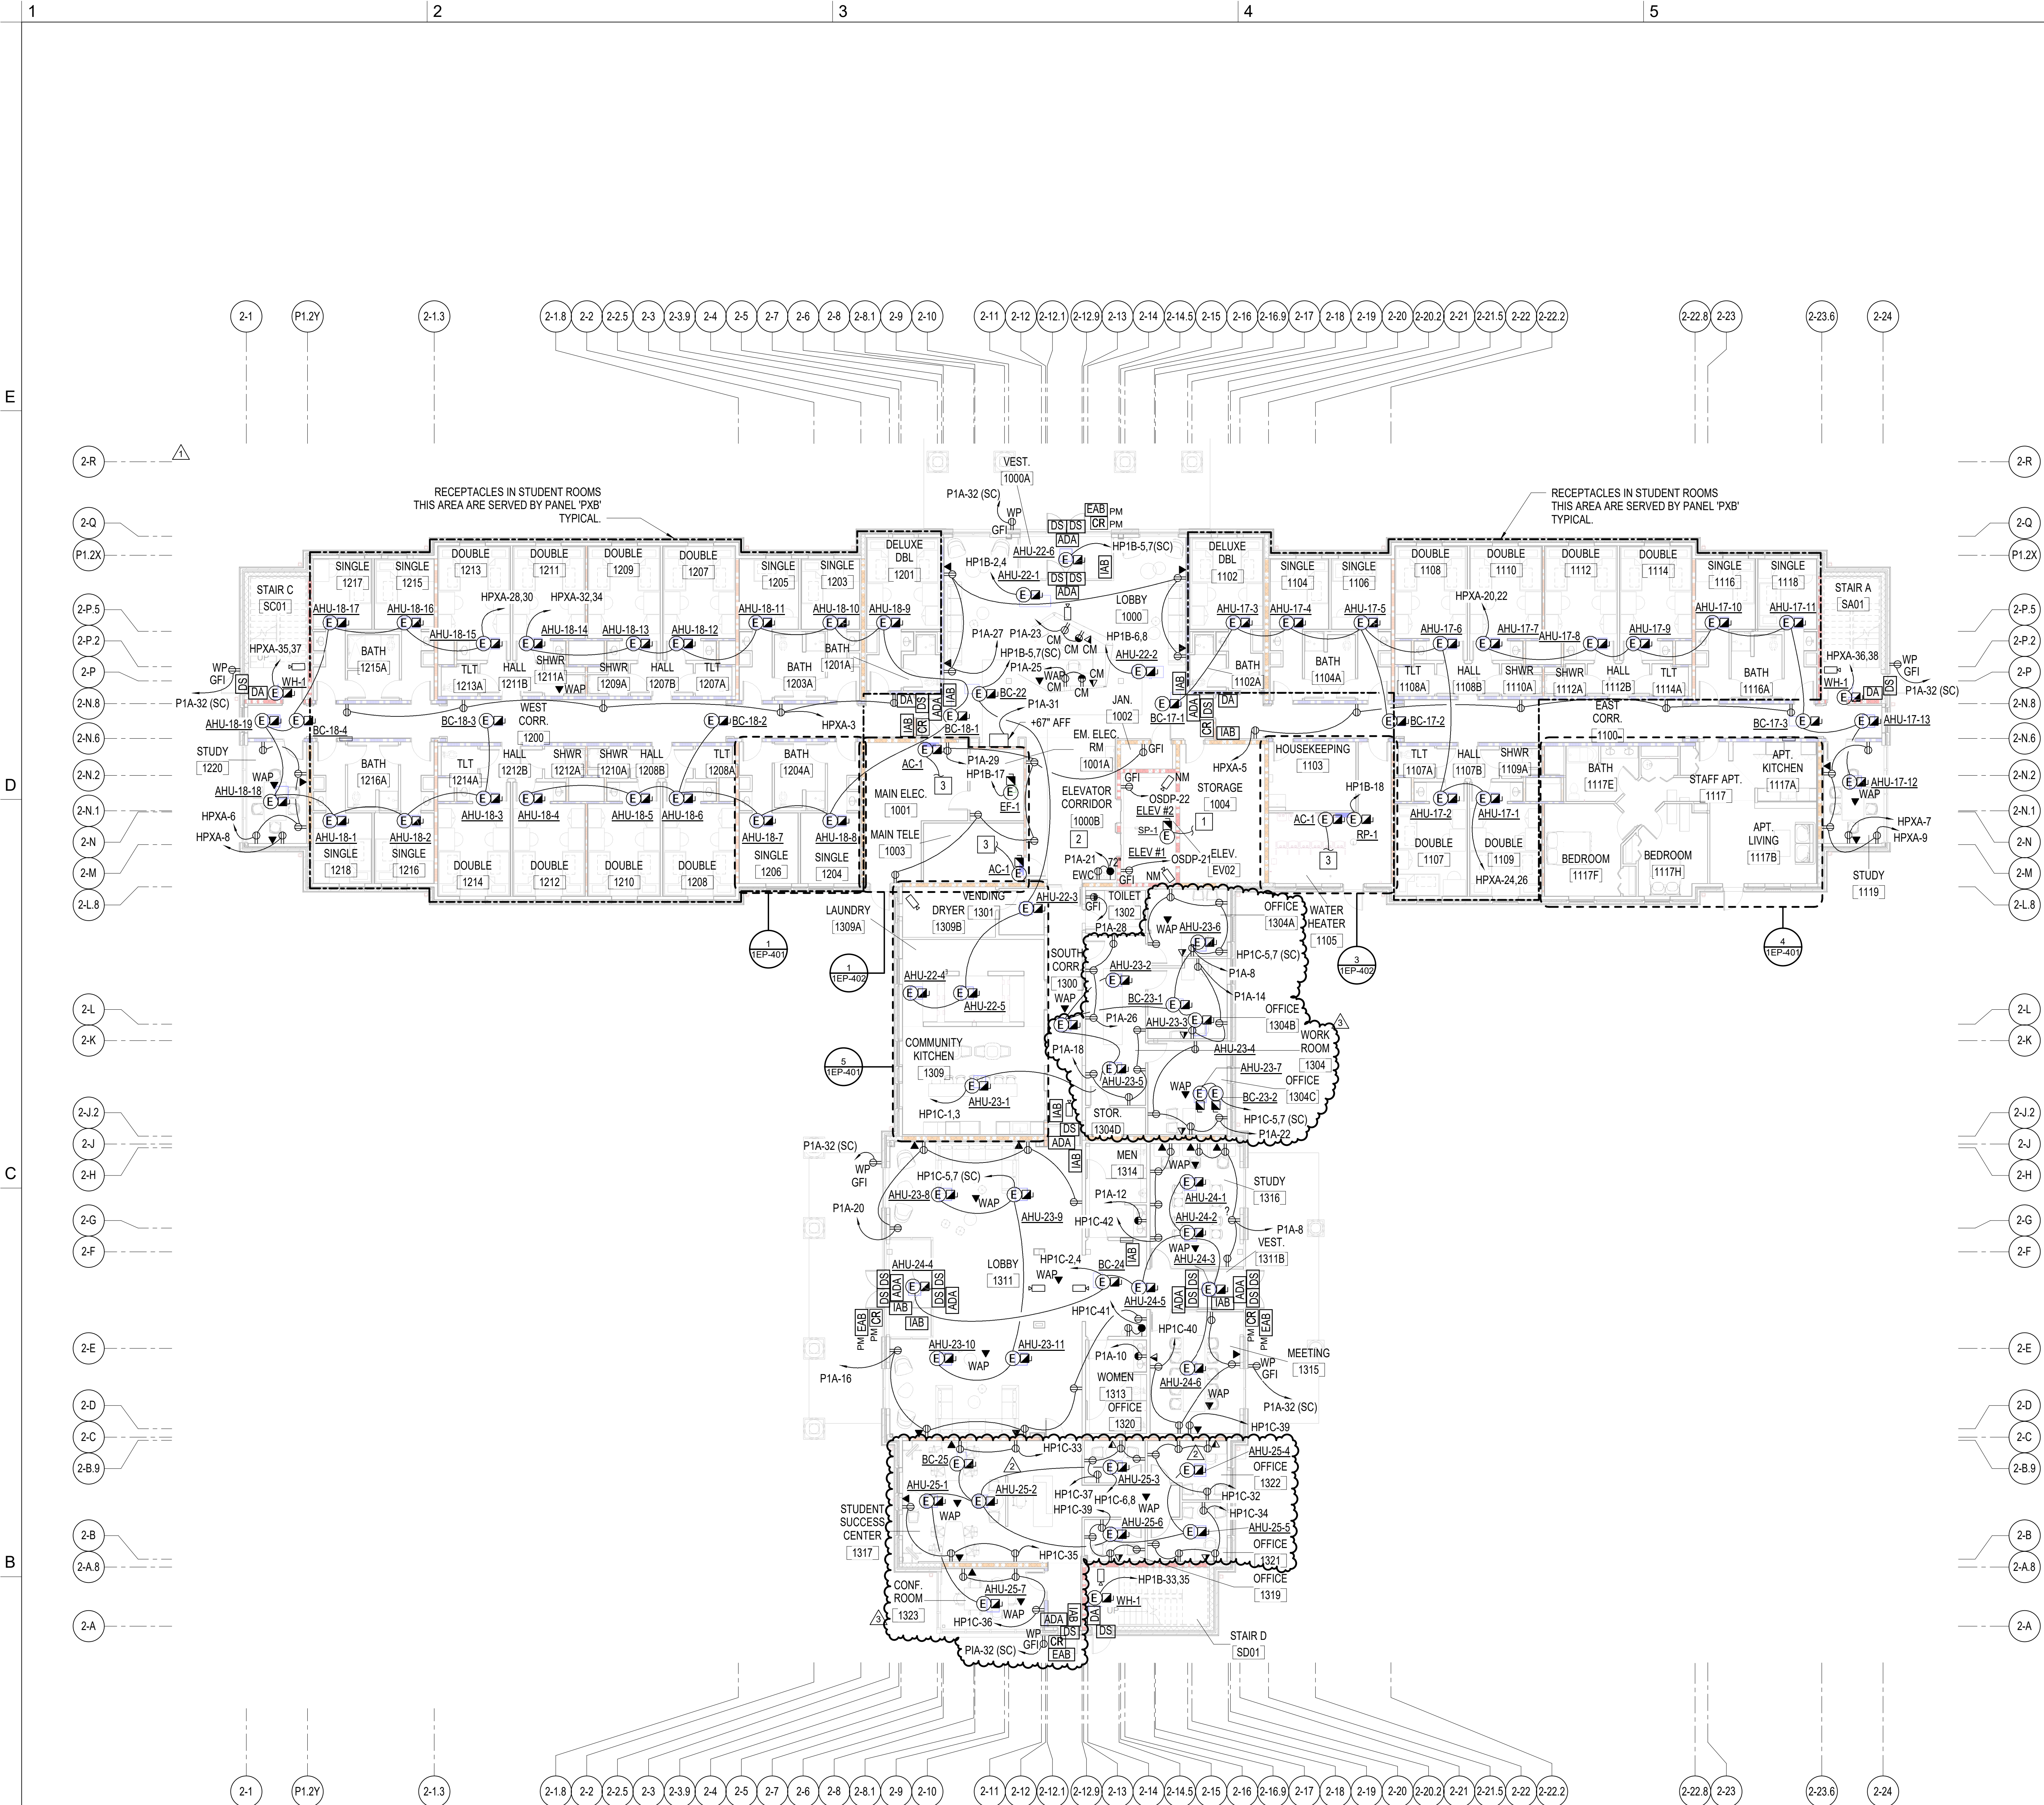

1 BLDG 02 - LEVEL 01 - POWER & TELECOM PLAN
3/32" = 1'-0"

GENERAL NOTES

1. REFER TO TYPICAL ENLARGED UNIT PLANS SHEET FOR ADDITIONAL WORK IN STUDENT BEDROOMS
2. REFER TO ENLARGED POWER PLANS FOR ADDITIONAL WORK PER CALLOUT NOTED.

KEY NOTES

1. CONNECT TO SUMP PUMP CONTROLLER IN HOUSEKEEPING RM. REFER TO SHEET 1EP402 FOR CONTINUATION.
2. NON-MONITORED SECURITY CAMERAS IN ELEVATOR. FIELD COORDINATE WITH ELEVATOR SUPPLIER.
3. TO ACHP-1 ON ROOF.
4. CEILING MOUNTED CAMERA WITH 180-DEGREE FIELD OF VIEW CAPABILITIES, THIS LOCATION ONLY.
5. SINGLE GANG BOX, MOUNTED 48" AFF FOR SCREEN CONTROLS. RUN 3/4" CONDUIT TO ABOVE SUSPENDED CEILING AND STUB OUT. INSTALL SCREEN CONTROLS PER MANUFACTURER'S RECOMMENDATIONS.
6. DOUBLE GANG BOX AT 18" AFF. RUN 3/4" CONDUIT TO SINGLE GANG BOX ABOVE.
7. SINGLE GANG BOX AT 48" AFF FOR CONTROL PANEL. RUN 3/4" CONDUIT FOR AV TO ABOVE SUSPENDED CEILING AND STUB OUT.

RATED PARTITION LEGEND

- 1 HR RATED WALL
- 2 HR RATED WALL

GRAPHIC SCALE(S)



University of North Carolina at Wilmington

Student Village
Public-Private Partnership
601 S College Rd, Wilmington NC 28403

Balfour Beatty
Campus Solutions

Balfour Beatty
Construction

SCO# 18-19231-01F
DESIGNER

CLARK NEXSEN

1523 ELIZABETH AVENUE, SUITE 300
CHARLOTTE, NORTH CAROLINA 28204
704.377.8800



CIVIL ENGINEER
243 NORTH FRONT STREET
WILMINGTON, NORTH CAROLINA
28401
910.343.1048

NORTH CAROLINA CORPORATE ENGINEERING
LICENSE NUMBER: C-1028

PROFESSIONAL SEAL

**RETAIL/Common
SPACES UPFITS
PRICING SET - 11/1/2019**
NOT FOR CONSTRUCTION


SUBMITTAL

21 AUGUST 2019
**PHASE 2 (BLDG 1 & 2)
FOR CONSTRUCTION SET**

REVISIONS

1	8/30/2019	ASH#4
2	10/22/19	ASH#5
3		ASH#6

KEY PLAN

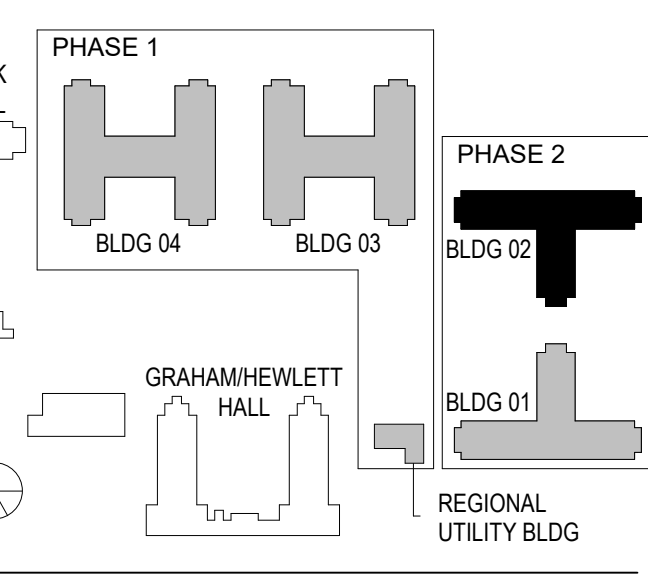

SHEET


**BUILDING 02 LEVEL 01 - POWER
& TELECOM PLAN**

2EP-101


DESIGN: CRS
DRAWN: CRS
REVIEW: AJM

CN 7368

1/11/2019 2:23:20 PM
C:\new\Project\300_UNCW\PS HOUSING_PHASE 2 EIT_REV_1\Ready.rvt

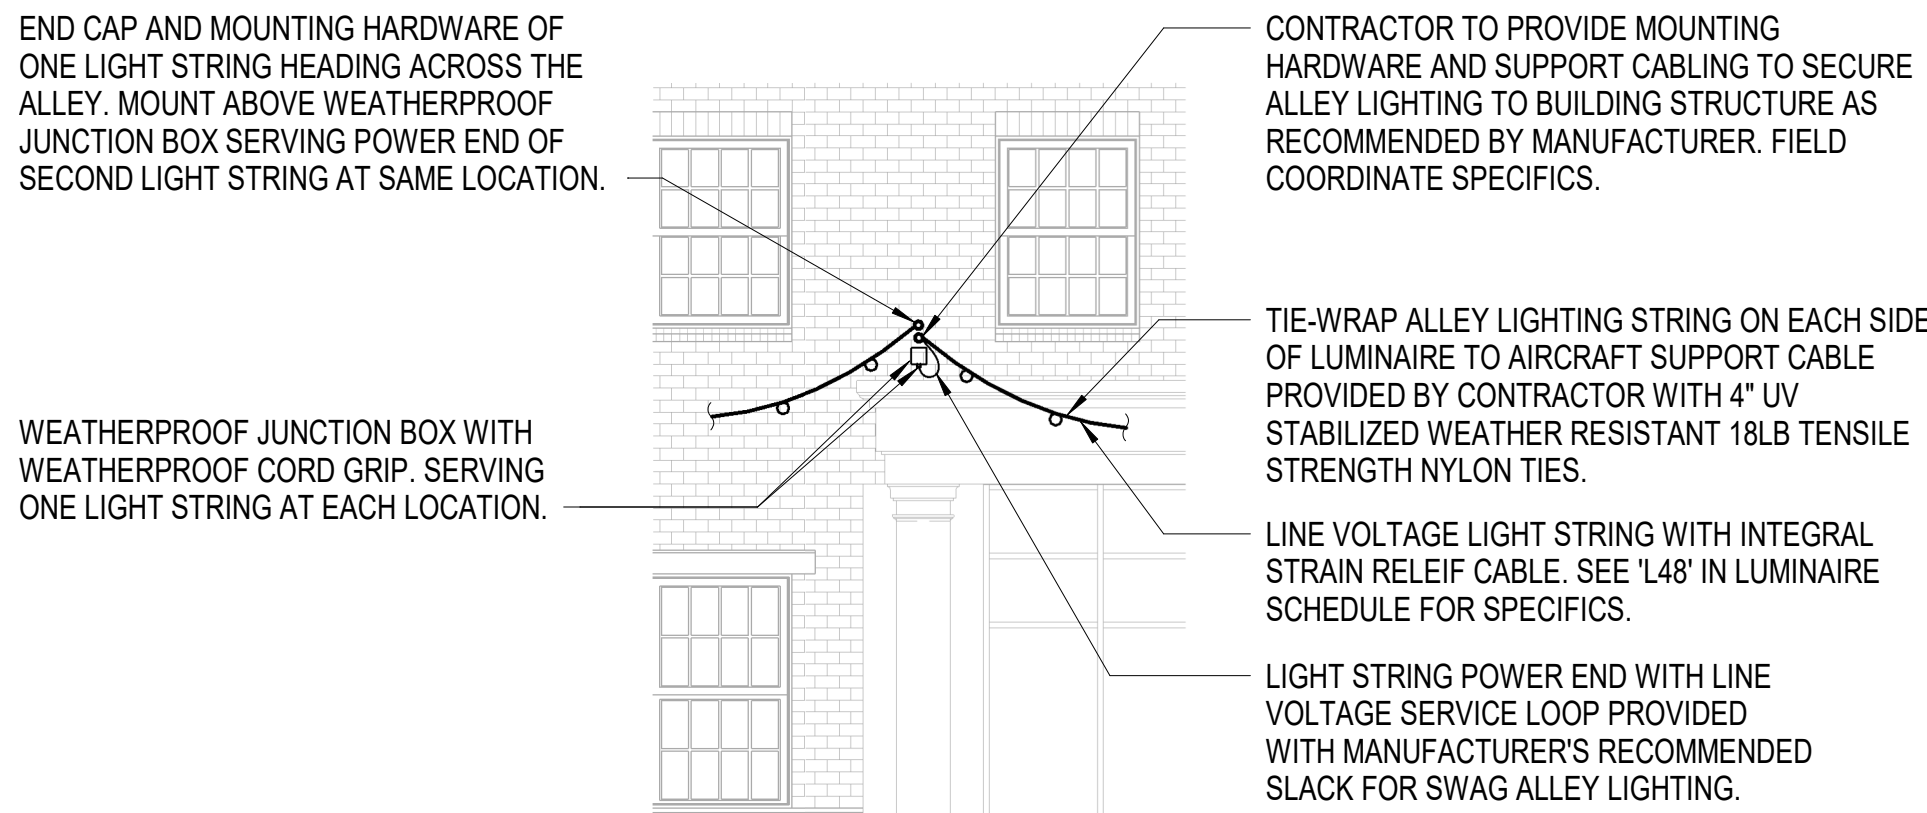

NOTE:
ALLEY LIGHTING JUNCTION BOX AND MOUNTING HARDWARE SHOWN LOCATED ON BRICK AT APPROXIMATELY 15'-8\"/>

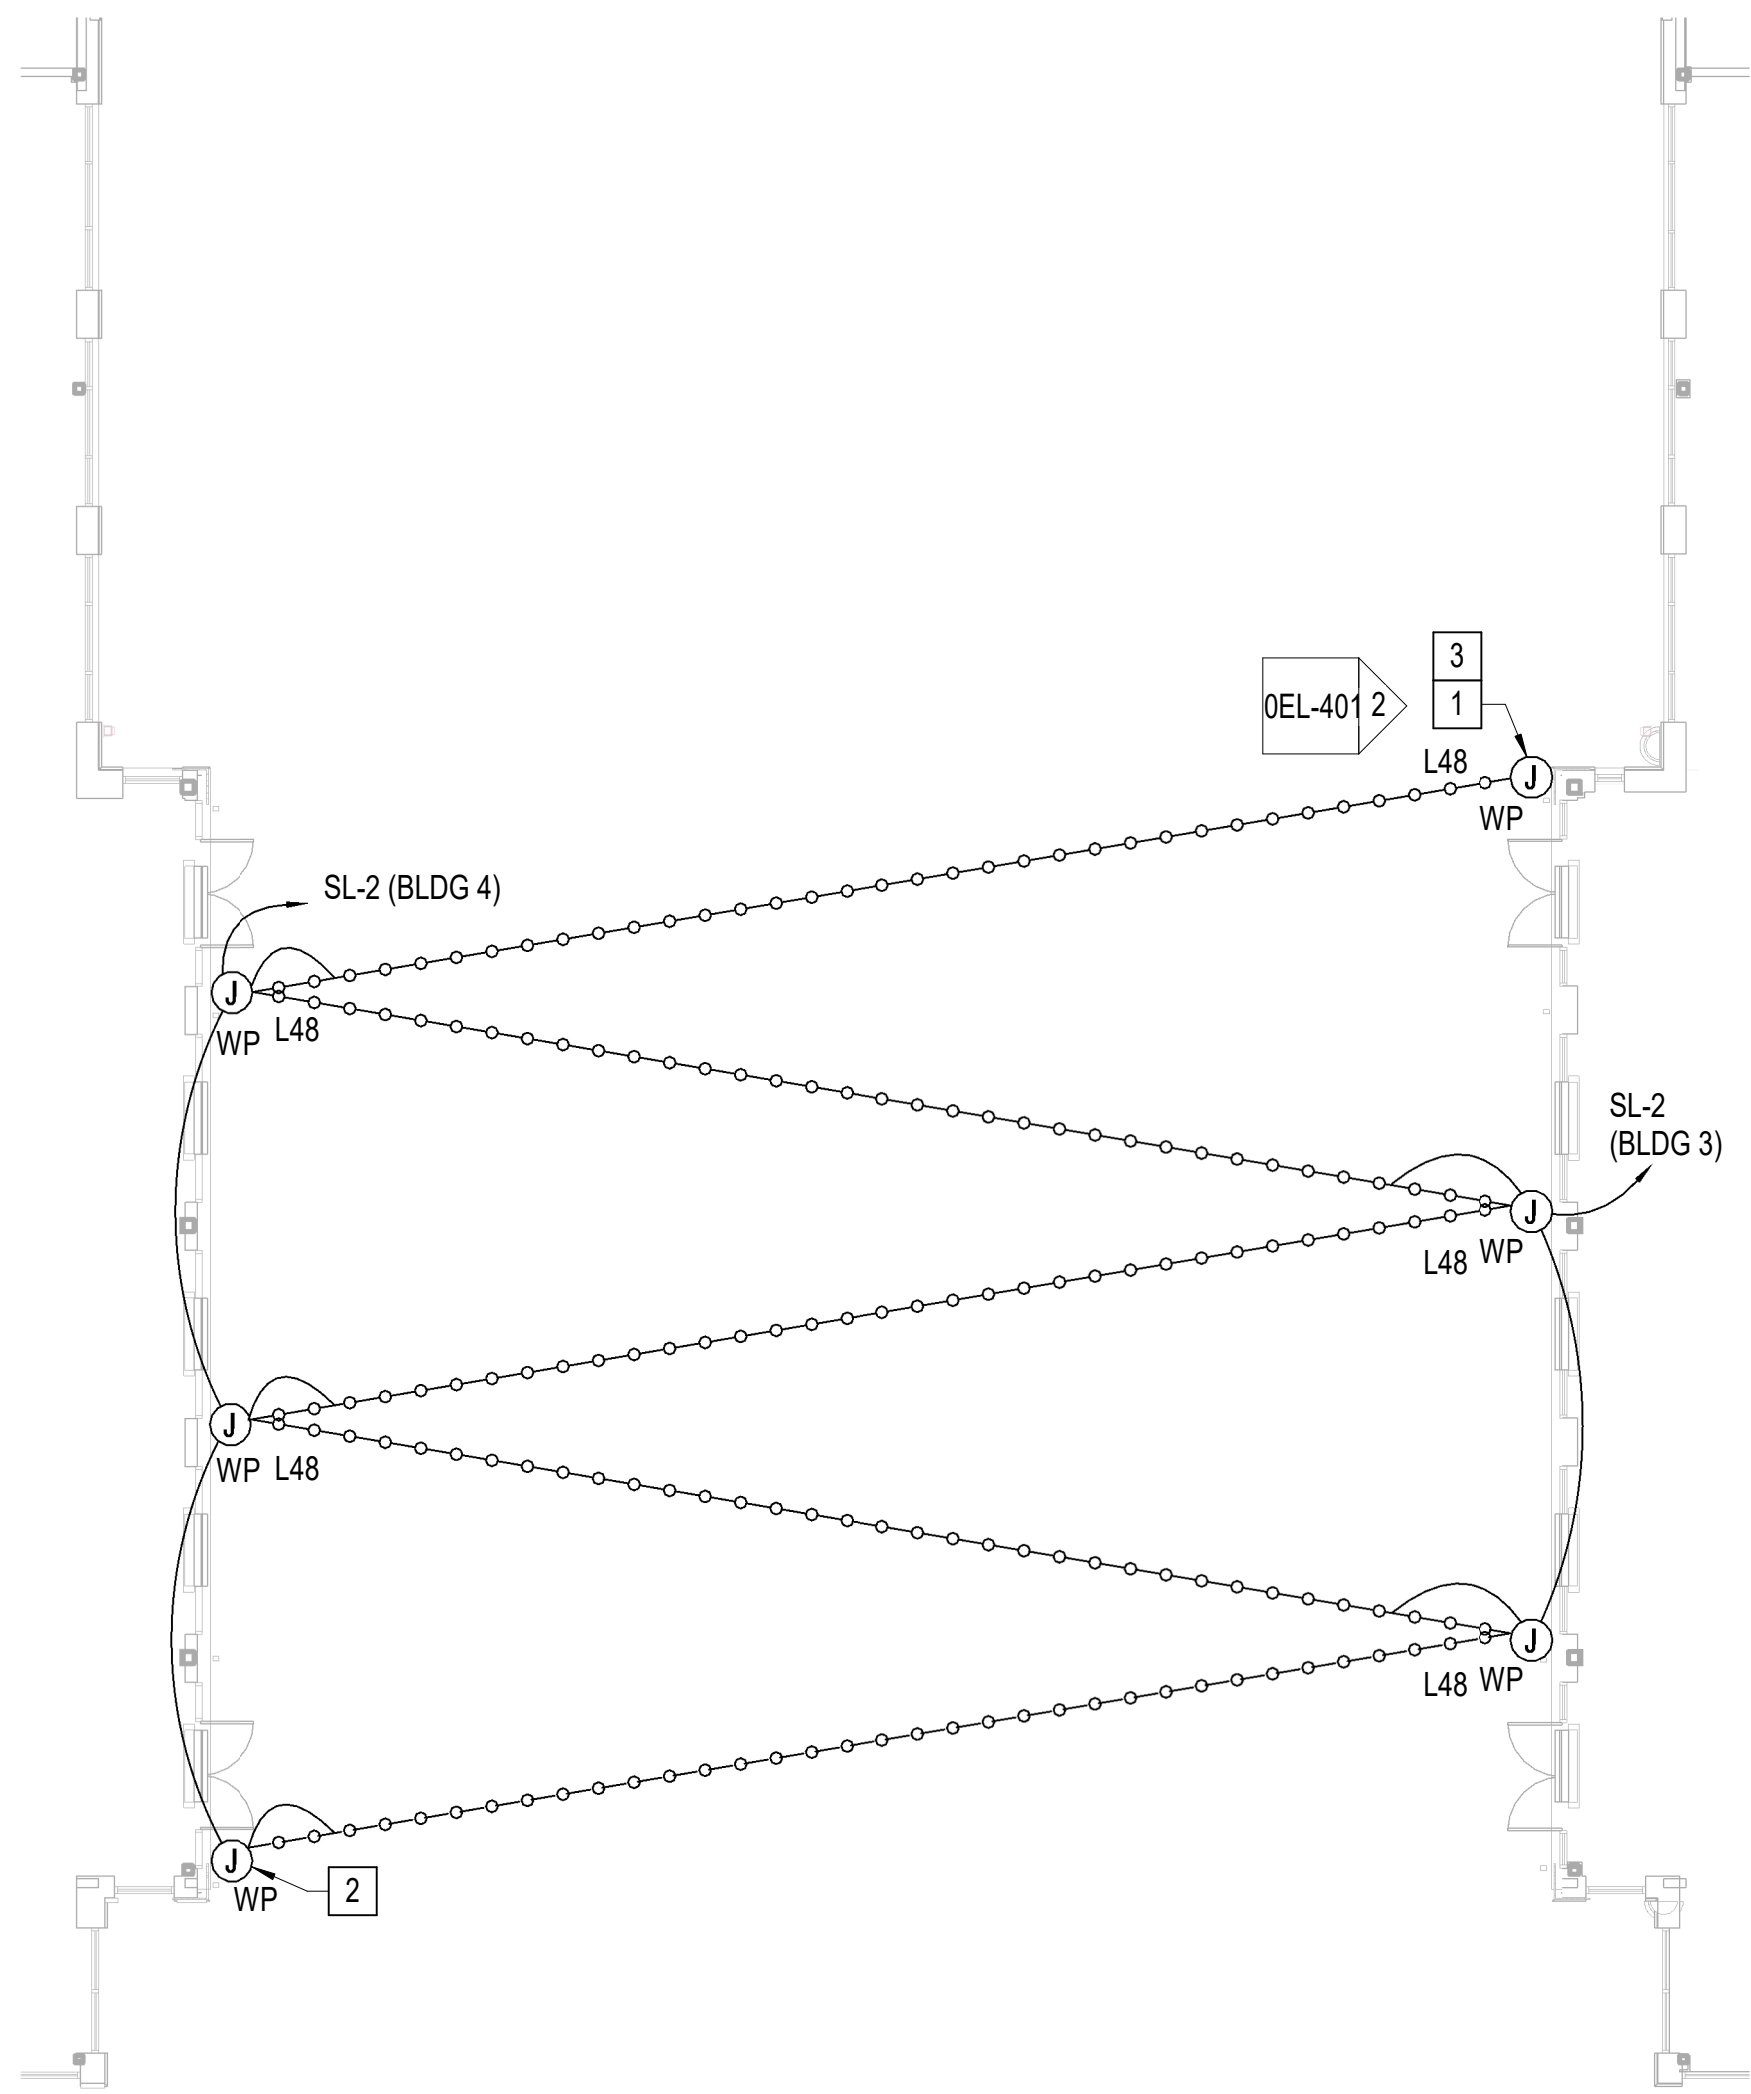

GENERAL NOTES

KEY NOTES

- 1 LIGHT STRING WITH END CAP AND SUPPORT HARDWARE ONLY. POWER WIRING IS FED FROM OTHER END. TYPICAL. JUNCTION BOX TO REMAIN FOR ADDITIONAL FUTURE SITE LIGHTING.
- 2 AT EACH WEATHERPROOF JUNCTION BOX LOCATION, THE J-BOX FEEDS ONLY ONE STRING OF LIGHTS. WIRING CONNECTION SHOWN TO INDICATE WHICH STRING. TYPICAL.
- 3 REFER TO DETAIL 2/OEL-401 FOR ELEVATION VIEW OF LIGHTING THIS AREA. TYPICAL FOR STRING LIGHTS.

WALL LEGEND

- 1 HR RATED WALL
- 2 HR RATED WALL

GRAPHIC SCALE(S)

3/32" = 1' - 0"
0 5' 10' 20' 40'



University of North Carolina at Wilmington

Student Village
Public-Private Partnership
601 S College Rd, Wilmington NC 28403

Balfour Beatty
Campus Solutions

Balfour Beatty
Construction

SCO# 18-19231-01E
DESIGNER



CLARK NEXSEN

1523 ELIZABETH AVENUE, SUITE 300
CHARLOTTE, NORTH CAROLINA 28204
704-377-8800



CIVIL ENGINEER
243 NORTH FRONT STREET
WILMINGTON, NORTH CAROLINA
28401
910.343.1048

NORTH CAROLINA CORPORATE ENGINEERING
LICENSE NUMBER: C-1028

PROFESSIONAL SEAL

**RETAIL/COMMON
SPACES UPFITS
PRICING SET - 11/1/2019**
NOT FOR CONSTRUCTION

SUBMITTAL


11 JULY 2019

**PHASE 1 (BLDGS 3 & 4)
FOR CONSTRUCTION SET**

REVISIONS

1	ASH#6

KEY PLAN

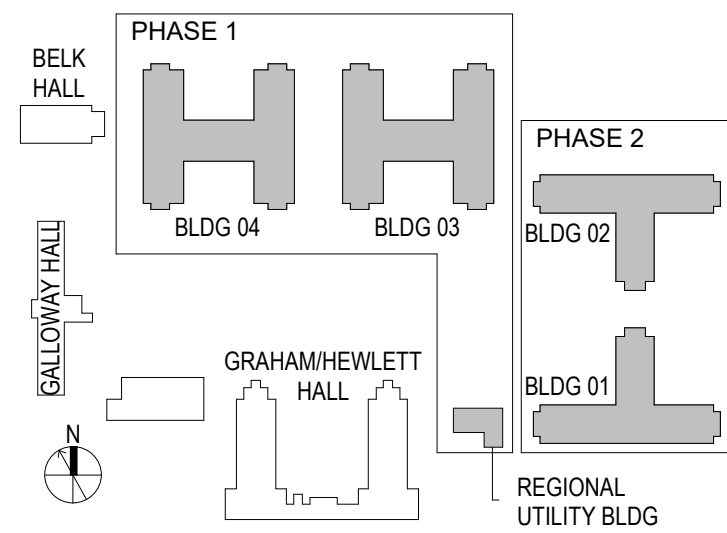

SHEET


**BUILDINGS 3 AND 4 EXTERIOR
LIGHTING**

OEL-401

DESIGN: AJM
DRAWN: CRS
REVIEW: WAZ

CN 7368

1/11/2019 2:24:07 PM C:\new\Project\300_UNCW\P3 HOUSING_PHASE 2 EIT_REV_Mkady\1.rvt

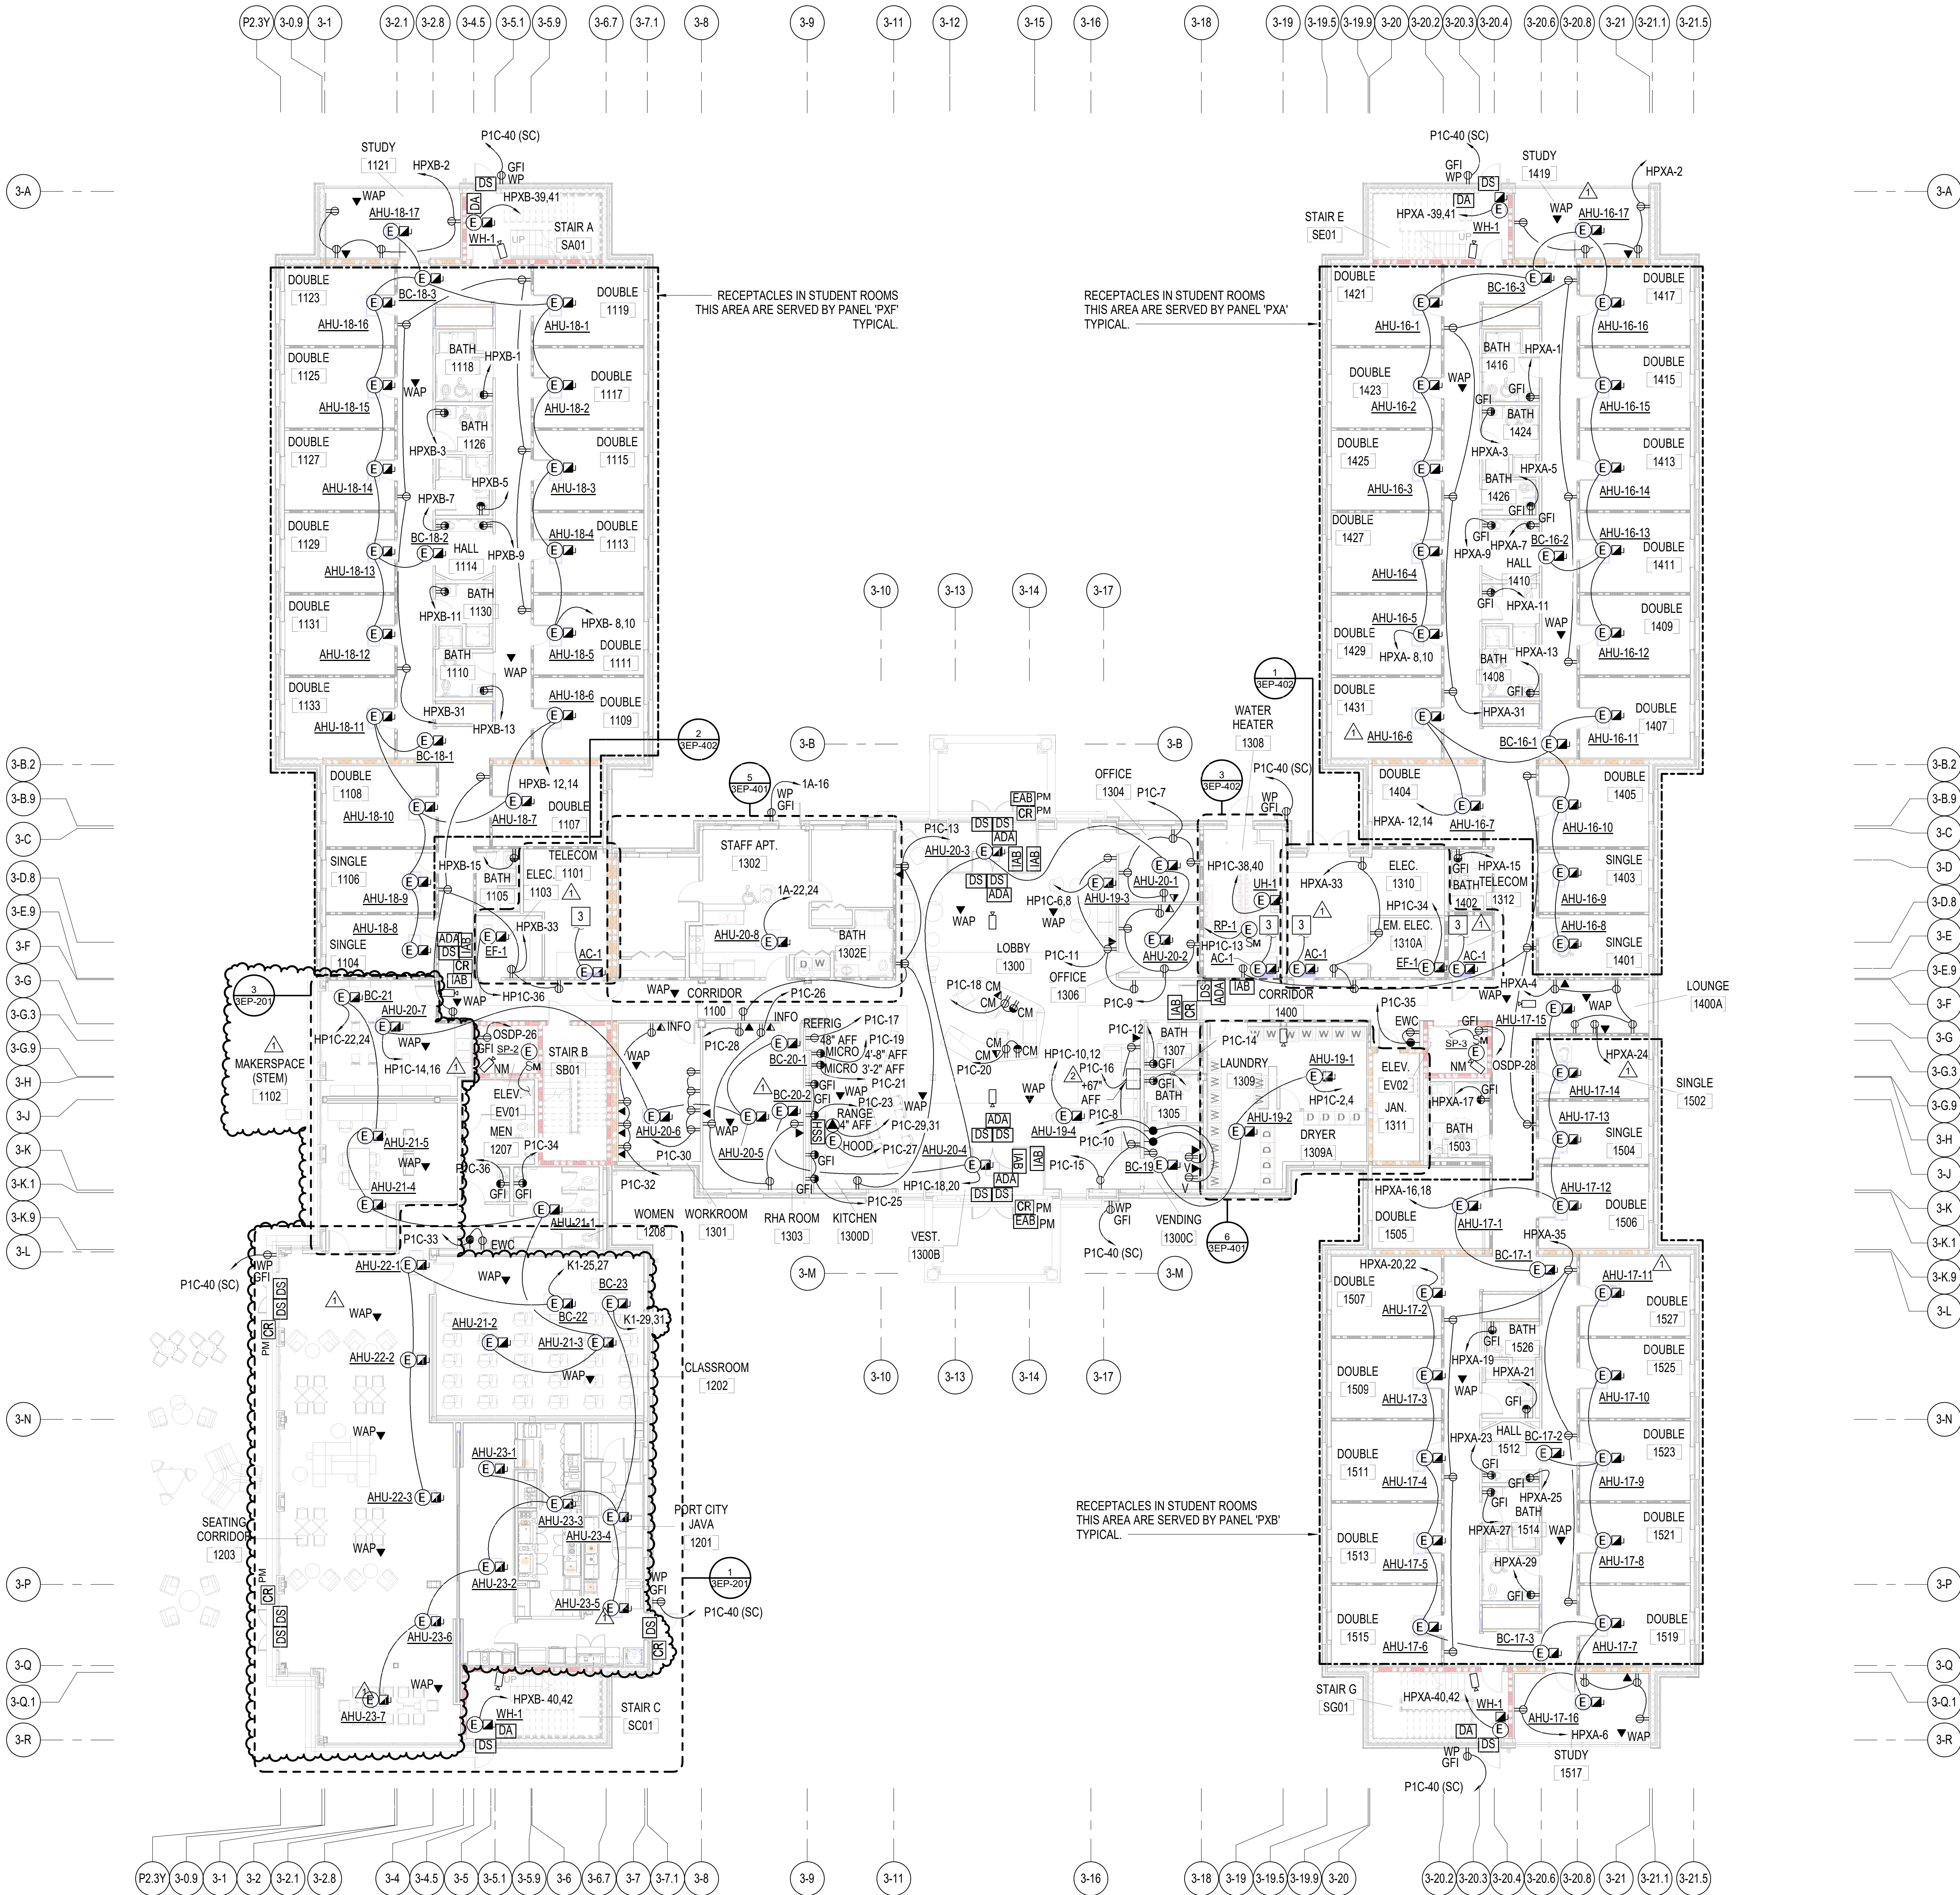

1 BLDG 03 LEVEL 01 - POWER & TELECOM PLAN
3/32" = 1'-0"

GENERAL NOTES

1. REFER TO TYPICAL ENLARGED UNIT PLANS SHEET FOR ADDITIONAL WORK IN STUDENT BEDROOMS.
2. REFER TO ENLARGED POWER PLANS FOR ADDITIONAL WORK PER CALLOUT NOTED.
3. THIRD FLOOR MECHANICAL EQUIPMENT TAGS SHOWN ONLY. EQUIPMENT TAGS DIFFER PER FLOOR. REFER TO MECHANICAL PLANS FOR SPECIFICS.

KEY NOTES

1. REFER TO DETAIL 1/3EP-402 FOR METER LOCATION SERVING THE RETAIL SPACE.
2. NOT USED.
3. TO ACHP-1 ON ROOF.

WALL LEGEND

- 1 HOUR RATED FIRE PARTITION
- 2 HOUR RATED FIRE BARRIER

GRAPHIC SCALE(S)

3/32" = 1' - 0"



University of North Carolina at Wilmington

Student Village
Public-Private Partnership
601 S College Rd, Wilmington NC 28403

Balfour Beatty
Campus Solutions

Balfour Beatty
Construction

SCO# 18-19231-01E
DESIGNER

CLARK NEXSEN

1523 ELIZABETH AVENUE, SUITE 300
CHARLOTTE, NORTH CAROLINA 28204
704-377-8800



CIVIL ENGINEER
243 NORTH FRONT STREET
WILMINGTON, NORTH CAROLINA
28401
910.343.1048

NORTH CAROLINA CORPORATE ENGINEERING
LICENSE NUMBER: C-1028

PROFESSIONAL SEAL

**RETAIL/COMMON
SPACES UPFITS
PRICING SET - 11/1/2019**
NOT FOR CONSTRUCTION

SUBMITTAL


11 JULY 2019

**PHASE 1 (BLDG 3 & 4)
FOR CONSTRUCTION SET**

REVISIONS

1	8/8/2019	ASH#3
2	10/22/19	ASH#5
3		ASH#6

KEY PLAN

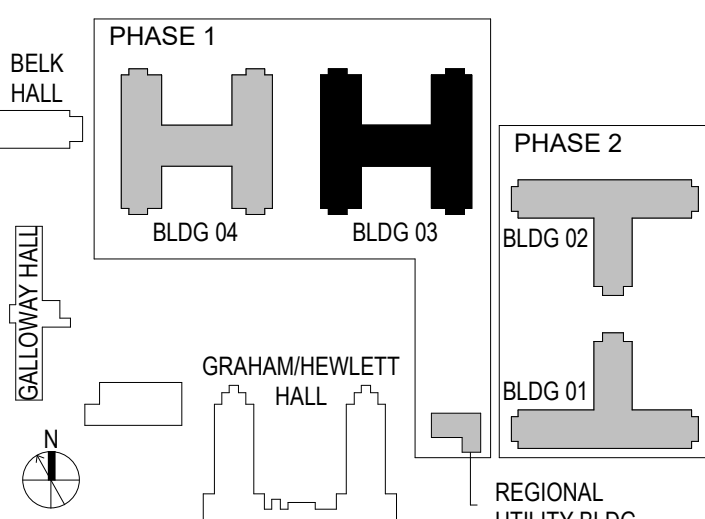

SHEET

**BUILDING 03 LEVEL 01 - POWER
& TELECOM PLAN**

3EP-101

DESIGN: AJM
DRAWN: CRS
REVIEW: AJM


CN 7368

1/11/2019 2:24:23 PM C:\new\Project\300_UNCW\PS HOUSING_PHASE 2 EIT_REV_A.mxd

1
E
D
C
B
A

PORTY CITY JAVA - KITCHEN EQUIPMENT SCHEDULE						
EQUIPMENT DESIGNATION			EQUIPMENT RATINGS			
EQUIPMENT DESIGNATION	LOCATION	DESCRIPTION	HP / WATTS / TONS	VOLT	PH	FLA
K-2	PORT CITY JAVA KITCHEN - BLDG 3	51" DUAL ZONE DISPLAY CASE	---	120	1	10.9
K-3	PORT CITY JAVA KITCHEN - BLDG 3	BROOD NITRO V2PX	---	120	1	2.8
K-4	PORT CITY JAVA KITCHEN - BLDG 3	POINT OF SALE	---	120	1	3.0
K-5	PORT CITY JAVA KITCHEN - BLDG 3	COFFEE SCALE	---	120	1	0.3
K-6	PORT CITY JAVA KITCHEN - BLDG 3	ESPRESSO MACHINE	4.7 KW	208	1	22.0
K-7	PORT CITY JAVA KITCHEN - BLDG 3	ON-DEMAND COFFEE GRINDER	3/4 HP	120	1	13.8
K-8	PORT CITY JAVA KITCHEN - BLDG 3	COFFEE GRINDER	---	120	1	11.0
K-9	PORT CITY JAVA KITCHEN - BLDG 3	COFFEE BREWER	3x5KW	208	3	32.0
K-11	PORT CITY JAVA KITCHEN - BLDG 3	MERRYCHIEF RAPID COOK OVEN	---	208	1	22.8
K-12	PORT CITY JAVA KITCHEN - BLDG 3	BLENDER	---	120	1	11.5
K-13	PORT CITY JAVA KITCHEN - BLDG 3	HORIZONTAL FREEZER	---	120	1	5.7
K-16	PORT CITY JAVA KITCHEN - BLDG 3	SANDWICH TOP REFRIGERATED COUNTER	---	120	1	5.8
K-18	PORT CITY JAVA KITCHEN - BLDG 3	UNDERCOUNTER REFRIGERATOR	---	120	1	2.0
K-19	PORT CITY JAVA KITCHEN - BLDG 3	ICE MAKER	---	120	1	16.3
K-22	PORT CITY JAVA KITCHEN - BLDG 3	REACH-IN FREEZER	---	120	1	9.6
K-23	PORT CITY JAVA KITCHEN - BLDG 3	REACH-IN REFRIGERATOR	---	120	1	5.4
K-28	PORT CITY JAVA KITCHEN - BLDG 3	ESPRESSO GRINDER	---	120	1	2.4
K-31	PORT CITY JAVA KITCHEN - BLDG 3	MICROWAVE OVEN	---	120	1	13.0
K-36	PORT CITY JAVA KITCHEN - BLDG 3	VECTOR BUG SYSTEM	---	120	1	0.3
K-38	PORT CITY JAVA KITCHEN - BLDG 3	MENU BOARD	---	120	1	3.0
K-42	PORT CITY JAVA KITCHEN - BLDG 3	TICKET PRINTER	---	120	1	2.0
K-45	PORT CITY JAVA KITCHEN - BLDG 3	WORK TOP REFRIGERATOR	---	120	1	3.0

PANEL K2 (FORMERLY SP2) SCHEDULE													
CMT NO.	400 AMP MLO			208Y/120 VOLTS			3PH, 4W, SN			SURFACE MOUNTED			CMT NO.
	COND	WIRE	BKR	PH	KVA	AMPS	BKR	WIRE	COND	TRIP	SIZE	LOAD DESCRIPTION	
1 K-2	3/4	12	20	10.9	1.3	A	1.6	13.0	20	12	3/4	K-31	2
3 K-3	3/4	12	20	2.8	0.3	B	0.0	0.3	15	12	3/4	K-36	4
5 K-4	3/4	12	20	3.0	0.4	C	1.1	9.0	20	12	3/4	K-38 (3 TOTAL)	6
7 K-5	3/4	12	20	0.3	0.0	A	0.2	2.0	20	12	3/4	K-42	8
9 K-6	3/4	10	30	22.0	2.3	B	0.4	3.0	20	12	3/4	K-45	10
11 K-7	3/4	12	20	22.0	2.3	C	2.3	22.0	30	10	3/4	K-6	12
13 K-8	3/4	12	20	13.8	1.7	A	2.3	22.0	30	10	3/4	K-11	14
15 K-8	3/4	12	20	11.0	1.3	B	2.4	22.8	30	10	3/4	K-11	16
17 K-9	3/4	8	40	32.0	3.8	A	2.4	22.8	20	12	3/4	(NOTE 1)	18
19 K-9	3/4	8	40	32.0	3.8	A	1.4	11.5	20	12	3/4	K-12	20
21 K-11	3/4	10	30	22.8	2.4	C	1.4	11.5	20	12	3/4	K-12	22
23 K-11	3/4	10	30	22.8	2.4	C			20			SPARE	24
25 K-12	3/4	12	20	11.5	1.4	B	1.2	9.6	20	12	3/4	SPARE	26
27 K-13	3/4	12	20	5.7	0.7	A	0.6	5.4	20	12	3/4	K-22	28
29 K-13	3/4	12	20	5.8	0.7	A			20			SPARE	30
31 K-16	3/4	12	20	6.0	0.7	B			20			SPARE	32
33 K-18 (3 TOTAL)	3/4	12	20	16.3	2.0	C			20			SPARE	34
35 K-19	3/4	12	20	9.6	1.2	A			20			SPARE	36
37 K-22	3/4	12	20	5.4	0.6	B			20			SPARE	38
39 K-23	3/4	12	20	7.3	0.9	C			20			SPARE	40
41 K-28 (3 TOTAL)	3/4	12	20	7.3	0.9	C			20			SPARE	42
TOTAL AMPS (CONN. LOAD)													
TOTAL AMPS (FEEDTHRU)													
TOTAL AMPS (CONN. LOAD + FEED-THRU)													
PANELBOARD OPTIONS:													
1. PROVIDE WITH DIGITAL MULTIMETER													
PANELBOARD NOTES:													
1. EQUIPMENT CONNECTION TO BE PROVIDED NOW. EQUIPMENT TO BE CONNECTED IN FUTURE.													

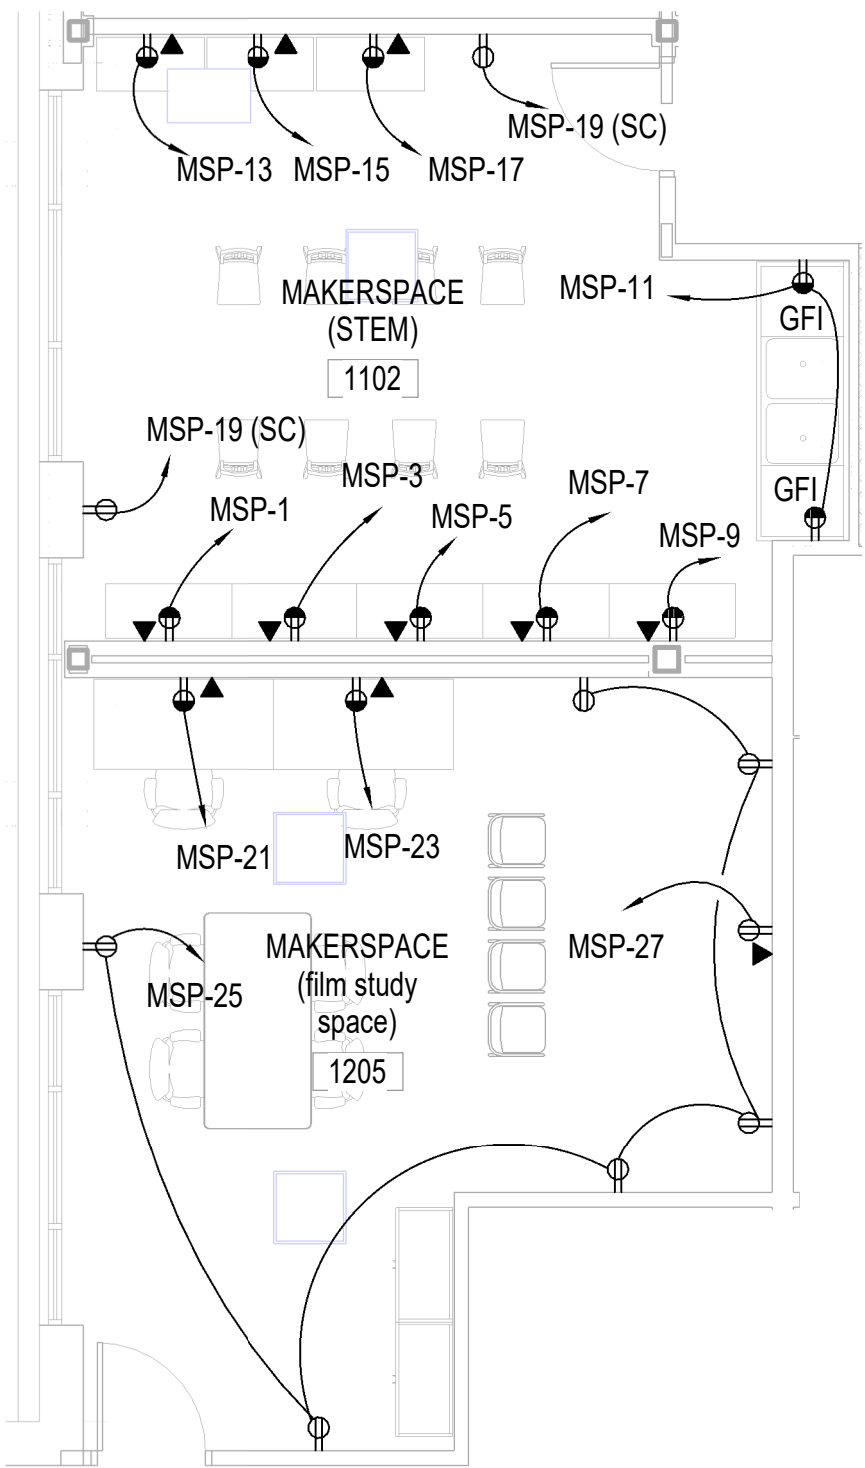

1 PORT CITY JAVA - POWER PLAN
1/4" = 1'-0"

3 BUILDING 3 - ENLARGED MAKER'S SPACES
3/16" = 1'-0"


GENERAL NOTES

1. SEE PORT CITY JAVA KITCHEN EQUIPMENT SCHEDULE FOR EQUIPMENT DESCRIPTIONS AND RATINGS. SEE KITCHEN CONSULTANT DRAWINGS FOR EQUIPMENT INFORMATION.
2. SEE PANEL SCHEDULE K-2 FOR KITCHEN EQUIPMENT BRANCH CIRCUIT NUMBERS. UNLESS OTHERWISE NOTED, PROVIDE DEDICATED BRANCH CIRCUIT FOR KITCHEN EQUIPMENT.

KEY NOTES

1. MULTIPLE DEVICES CONNECTED TO SAME BRANCH CIRCUIT.
2. RUN (1) 1-1/4" CONDUIT FOR DATA FROM FLOOR BOX TO WALL, STUB OUT TO CABLE TRAY. RUN (1) 3/4" CONDUIT FOR POWER FROM FLOOR BOX TO WALL, CONNECT TO ELECTRICAL JUNCTION BOX ABOVE CEILING. RUN (1) 1-1/4" CONDUIT FOR AV FROM FLOOR BOX TO WALL, STUB OUT ABOVE SUSPENDED CEILING.

GRAPHIC SCALE(S)

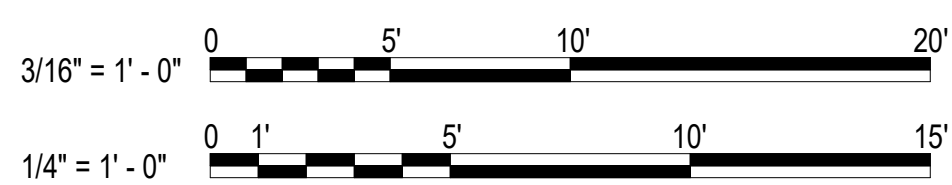

University of North Carolina at Wilmington

Student Village
Public-Private Partnership
601 S College Rd, Wilmington NC 28403

Balfour Beatty
Campus Solutions

Balfour Beatty
Construction

SCO# 18-19231-01E
DESIGNER



CLARK NEXSEN

1523 ELIZABETH AVENUE, SUITE 300
CHARLOTTE, NORTH CAROLINA 28204
704-377-8800



CIVIL ENGINEER
243 NORTH FRONT STREET
WILMINGTON, NORTH CAROLINA
28401
910.343.1048

NORTH CAROLINA CORPORATE ENGINEERING
LICENSE NUMBER: C-1028

PROFESSIONAL SEAL

RETAIL/COMMON
SPACES UPFITS
PRICING SET - 11/1/2019
NOT FOR CONSTRUCTION

SUBMITTAL


11 JULY 2019

PHASE 1 (BLDGS 3 & 4)
FOR CONSTRUCTION SET

REVISIONS

1	ASIS#6

KEY PLAN

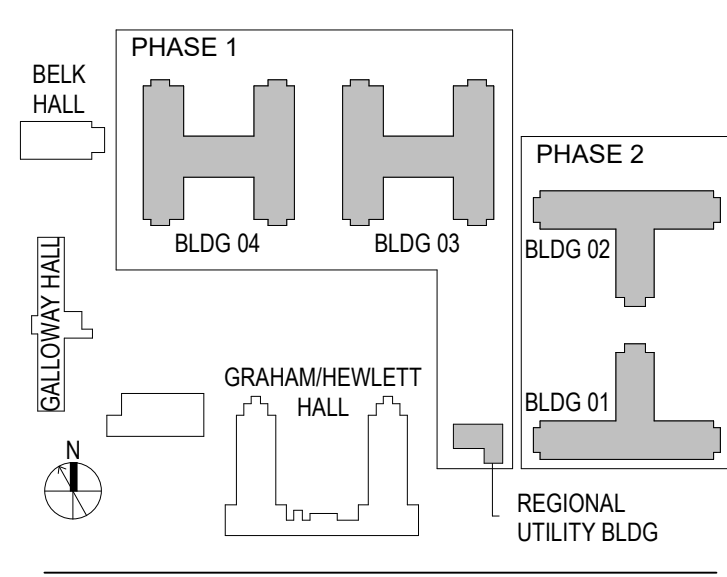

SHEET

PORT CITY JAVA UPFIT -
POWER AND TELECOM

3EP-201

DESIGN: Designer
DRAWN: Author
REVIEW: Checker

CN 7368

1

2

3

4

5

6

PANEL HP1C SCHEDULE


		400 AMP MLO				208Y/120 VOLTS				3PH, 4W, SN				SURFACE MOUNTED							
CKT. NO.	LOAD DESCRIPTION	COND. NO.		WIRE SIZE		BKR TRIP		AMPS		KVA		PH		KVA		BKR TRIP		WIRE SIZE		COND. NO.	
		1	2	3	4	5	6	7	8	9	10	11	12	13	14	15	16	17	18		
1	WATER HEATER RM - GWH-1, GWH-3	3/4	12	20	5.8	0.7	A	0.5	2.2	20	12	3/4								2	
2	WATER HEATER RM - GWH-5, GWH-7	3/4	12	20	5.8	0.7	A	0.5	2.2	20	12	3/4								2	
3	WATER HEATER RM - GWH-8, GWH-10	3/4	12	20	5.8	0.7	A	0.5	5.2	20	12	3/4								6	
4	WATER HEATER RM - GWH-2, GWH-4	3/4	12	20	5.8	0.7	A	0.5	5.2	20	12	3/4								10	
5	WATER HEATER RM - GWH-6, GWH-9	3/4	12	20	5.8	0.7	B	0.5	5.2	20	12	3/4								10	
6	WATER HEATER RM - GWH-11, GWH-13	3/4	12	20	5.8	0.7	B	0.5	5.2	20	12	3/4								6	
7	WATER HEATER RM - GWH-14, GWH-16	3/4	12	20	5.8	0.7	A	0.5	5.2	20	12	3/4								10	
8	WATER HEATER RM - GWH-17, GWH-19	3/4	12	20	5.8	0.7	A	0.5	5.2	20	12	3/4								10	
9	WATER HEATER RM - GWH-20, GWH-22	3/4	12	20	5.8	0.7	A	0.5	5.2	20	12	3/4								10	
10	WATER HEATER RM - GWH-23, GWH-25	3/4	12	20	5.8	0.7	A	0.5	5.2	20	12	3/4								10	
11	RECEPT - WATER METER	3/4	12	20	2.0	0.2	C	0.5	5.2	20	12	3/4								12	
12	WATER HEATER RM - RP-1	3/4	12	20	4.4	0.5	A	0.3	2.8	20	12	3/4								12	
13	WATER HEATER RM - EPO CNTRLR	3/4	12	20	2.0	0.2	B	0.3	2.8	20	12	3/4								12	
14	SPARE	20																		24	
15	SPARE	20																		24	
16	SPARE	20																		24	
17	SPARE	20																		24	
18	SPARE	20																		24	
19	SPARE	20																		24	
20	SPARE	20																		24	
21	SPARE	20																		24	
22	SPARE	20																		24	
23	SPARE	20																		24	
24	SPARE	20																		24	
25	SPARE	20																		24	
26	SPARE	20																		24	
27	SPARE	20																		24	
28	SPARE	20																		24	
29	SPARE	20																		24	
30	SPARE	20																		24	
31	SPARE	20																		24	
32	SPARE	20																		24	
33	SPARE	20																		24	
34	SPARE	20																		24	
35	SPARE	20																		24	
36	SPARE	20																		24	
37	SPARE	20																		24	
38	SPARE	20																		24	
39	SPARE	20																		24	
40	SPARE	20																		24	
41	SPARE	20																		24	
42	SPARE	20																		24	
TOTAL AMPS (CONN. LOAD)		A:		73.7		B:		30.8		C:		17.1		D:		54.0		E:		24	
TOTAL AMPS (FEEDTHRU)		A:		73.7		B:		30.8		C:		17.1		D:		54.0		E:		24	
TOTAL AMPS (CONN. LOAD + FEED-THRU)		A:		73.7		B:		30.8		C:		17.1		D:		54.0		E:		24	
PANELBOARD OPTIONS:																					
PANELBOARD NOTES:																					
1. AHU'S AND BC CONTROLLERS ASSOCIATED WITH HP-20 & HP-21 SERVE BUILDING 1 ONLY. THIS EQUIPMENT IS REPLACED WITH A SINGLE UNIT HP-24 IN BUILDING 4. THE HIGHER OF THE TWO LOADS IS SHOWN.																					
2. LOADS SHOWN ARE FOR BUILDING 3 ONLY. CIRCUITS IN BUILDING 4 SHALL CONTAIN 20A SINGLE POLE BREAKERS AS SPARES.																					

PANEL LP1 SCHEDULE

		125 AMP MLO				208Y/120 VOLTS				3PH, 4W, SN				SURFACE MOUNTED					
CKT. NO.	LOAD DESCRIPTION	COND.		WIRE		BKR TRIP	AMPS		KVA	PH	KVA	AMPS		BKR TRIP	WIRE		COND.	LOAD DESCRIPTION	CKT. NO.
		1	2	3	4		5	6				7	8		9	10			
1	WASHER	3/4	12	20	12.0	1.4	A	1.4	12.0	20	12	3/4						WASHER	2
3	WASHER	3/4	12	20	12.0	1.4	A	1.4	12.0	20	12	3/4						WASHER	4
5	WASHER	3/4	12	20	12.0	1.4	A	1.4	12.0	20	12	3/4						WASHER	6
7	WASHER	3/4	12	20	12.0	1.4	A	1.4	12.0	20	12	3/4						WASHER	8
9	WASHER	3/4	12	20	12.0	1.4	B	1.4	12.0	20	12	3/4						WASHER	10
11	WASHER	3/4	12	20	12.0	1.4	A	1.4	12.0	20	12	3/4						WASHER	12
13	WASHER	3/4	12	20	12.0	1.4	A	1.4	12.0	20	12	3/4						WASHER	14
15	WASHER	3/4	12	20	12.0	1.4	B	1.4	12.0	20	12	3/4						WASHER	16
17	WASHER	3/4	12	20	12.0	1.4	A	1.4	12.0	20	12	3/4						WASHER	18
19	SPARE			20			A											SPARE	20
21	SPARE			20			B											SPARE	22
23	SPARE			20														SPARE	24
25	BUSSED SPACE						A											BUSSED SPACE	26
27	BUSSED SPACE						B											BUSSED SPACE	28
29	BUSSED SPACE						A											BUSSED SPACE	30
31	BUSSED SPACE						B											BUSSED SPACE	32
33	BUSSED SPACE						A											BUSSED SPACE	34
35	BUSSED SPACE						A											BUSSED SPACE	36
37	BUSSED SPACE						B											BUSSED SPACE	38
39	BUSSED SPACE						A											BUSSED SPACE	40
41	BUSSED SPACE						B											BUSSED SPACE	42
TOTAL AMPS (CONN. LOAD)					A	72.0	B	72.0				C	60.0						
TOTAL AMPS (FEEDTHRU)							B	72.0					C	60.0					
TOTAL AMPS (CONN. LOAD + FEED-THRU)					A	72.0	B	72.0				C	60.0						
BASE BOARD OPTION																		POWER BOARD NOTES	

1/11/2019 2:41:14 PM
C:\new\Project\300_UNCW\P3 HOUSING_PHASE 2 EIT_REV_Mkdy\1.rvt

1
E
D
C
B
A

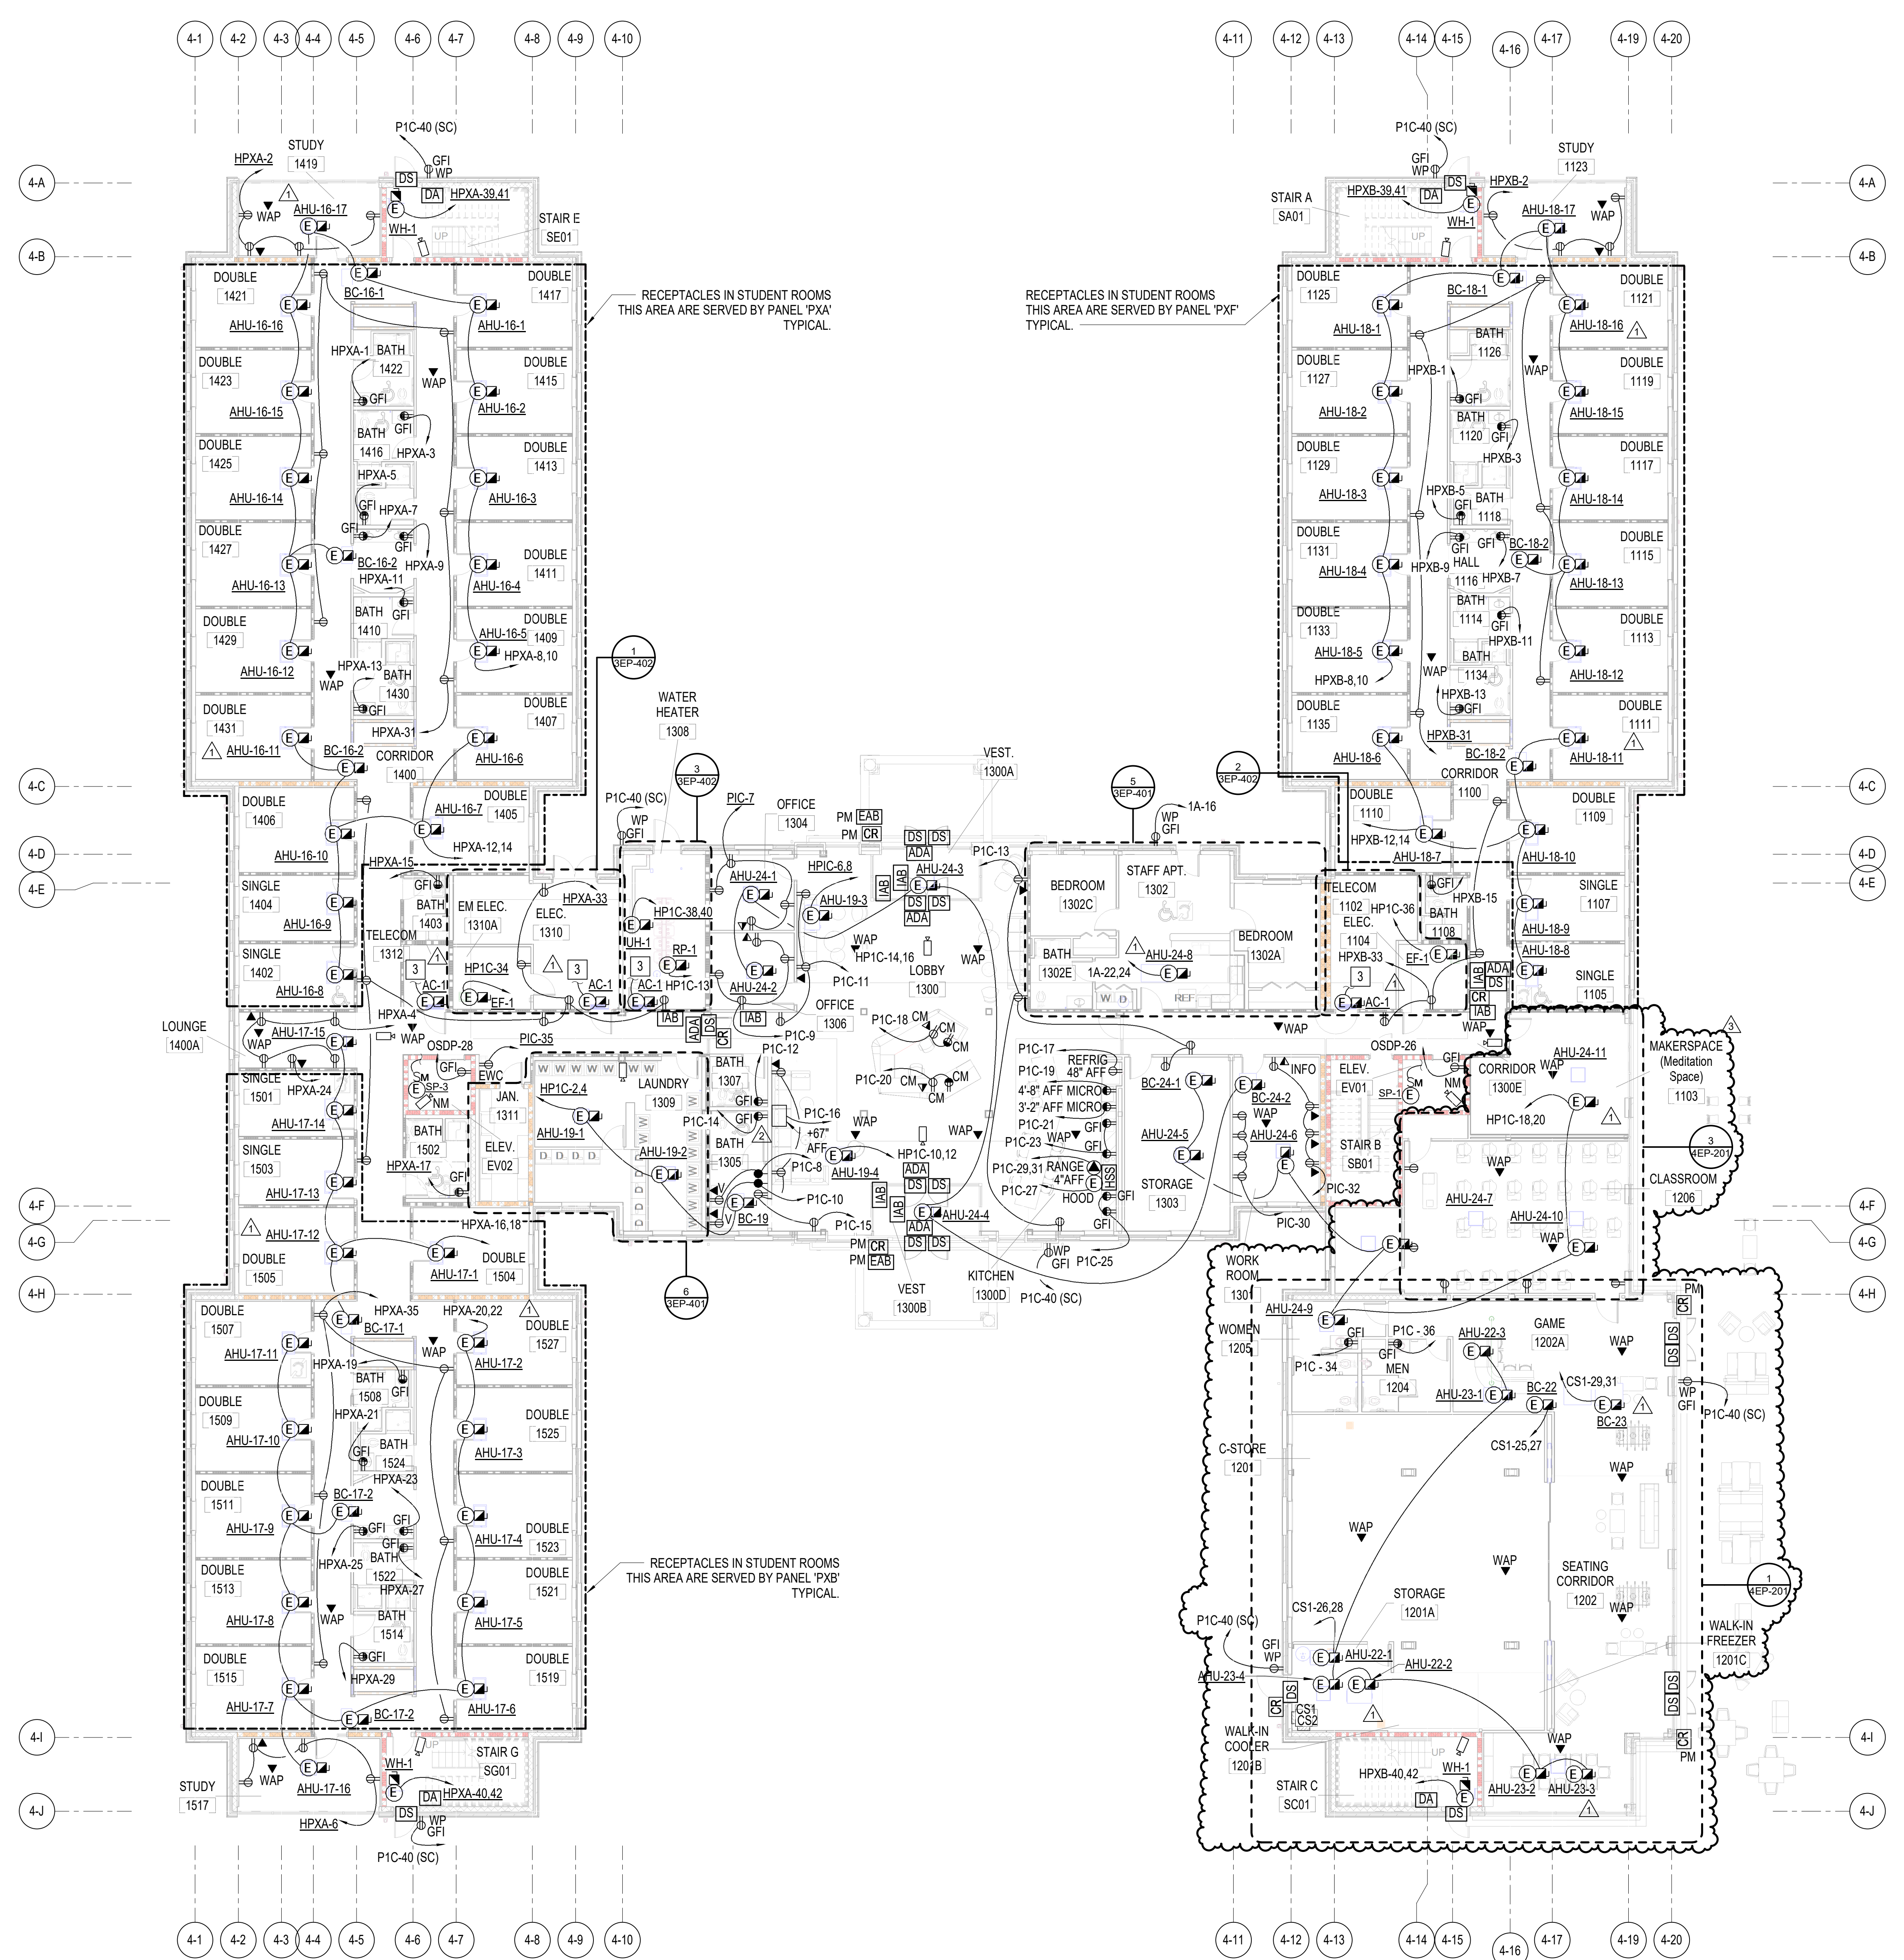

1 BLDG 04 LEVEL 01 - POWER & TELECOM PLAN
3/32" = 1'-0"

GENERAL NOTES


KEY NOTES

- 1 REFER TO DETAIL 1/SEP-402 FOR METER LOCATION SERVING THE RETAIL SPACE.
- 2 NOT USED.
- 3 TO ACHP-1 ON ROOF.

WALL LEGEND

- 1 HOUR RATED FIRE PARTITION
- 2 HOUR RATED FIRE BARRIER

GRAPHIC SCALE(S)

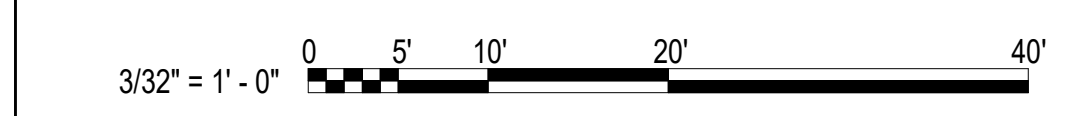

University of North Carolina at Wilmington

Student Village
Public-Private Partnership
601 S College Rd, Wilmington NC 28403

Balfour Beatty
Campus Solutions

Balfour Beatty
Construction

SCO# 18-19231-01E
DESIGNER

CLARK NEXSEN

1523 ELIZABETH AVENUE, SUITE 300
CHARLOTTE, NORTH CAROLINA 28204
704-377-8800



CIVIL ENGINEER
243 NORTH FRONT STREET
WILMINGTON, NORTH CAROLINA
28401
910.343.1048

NORTH CAROLINA CORPORATE ENGINEERING
LICENSE NUMBER: C-1028
PROFESSIONAL SEAL

**RETAIL/COMMON
SPACES UPFITS
PRICING SET - 11/1/2019**
NOT FOR CONSTRUCTION

SUBMITTAL


11 JULY 2019

**PHASE 1 (BLDG 3 & 4)
FOR CONSTRUCTION SET**

REVISIONS

1	8/8/2019	ASH#3
2	10/22/19	ASH#5
3		ASH#6

KEY PLAN

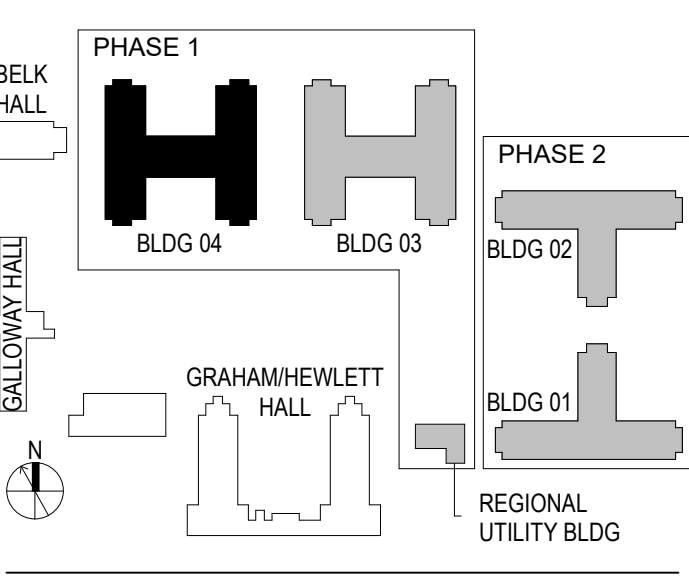

SHEET

**BUILDING 04 LEVEL 01 - POWER
& TELECOM PLAN**

4EP-101

DESIGN: AJM
DRAWN: CRS
REVIEW: AJM

CN 7368

