

FIRE PROTECTION ZONE SCHEDULE			
ITEMS	DESCRIPTION / LOCATION	APPROXIMATE AREA SERVED (SQ.FT.)	SERVED BY ZONE CONTROL ASSEMBLY
1	FREE STANDING EMERGENCY CARE AREA - INSTITUTIONAL OCCUPANCY	9,500	ZONE 1
2	IMAGING AREA - BUSINESS OCCUPANCY	2,500	ZONE 2
3	CANOPY - DRY TYPE SYSTEM	1,121	ZONE 3
NOTES:			


SPRINKLER NOTE

SPRINKLER PLANS AS SHOWN ARE FOR BIDDING PURPOSES ONLY. THE SPRINKLER CONTRACTOR IS TO OBTAIN A CURRENT WATER FLOW TEST AND PROVIDE HYDRAULIC CALCULATIONS FOR SYSTEM PIPE SIZING IN ACCORDANCE WITH IFPA 13.2019. THE SPRINKLER CONTRACTOR IS TO SUBMIT SHOP DRAWINGS AND HYDRAULIC CALCULATION, PIPING LAYOUT AND SIZING. SHOP DRAWINGS AND CALCULATIONS SHALL BE SEALED AND SIGNED BY A NICET LEVEL IV DESIGNER OR A PROFESSIONAL ENGINEER.


FLOW TEST DATA

LOCATION - CONWAY MEDICAL CENTER HWY 707
 TEST PERFORMED BY - GRAND STRAND WATER AND SEWER AUTHORITY
 STATIC PRESSURE 68 PSI
 DYNAMIC PRESSURE 56 PSI
 FLOW 1250 GPM
 DATE 3/25/2025


SPRINKLER SYSTEMS HAZARD CLASSIFICATIONS

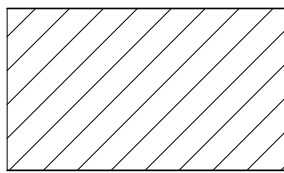


DENOTES AREA BEING PROTECTED BY AUTOMATIC WET SPRINKLERS
 OCCUPANCY CLASSIFICATION.....LIGHT HAZARD
 DESIGN DENSITY.....0.10 GPM/S.F.
 REMOTE HYDRAULIC AREA.....1,500 S.F.
 MAXIMUM SPRINKLER COVERAGE.....225 S.F.
 OUTSIDE HOSE STREAM.....100 GPM
 DURATION OF SUPPLY.....30 MINUTES

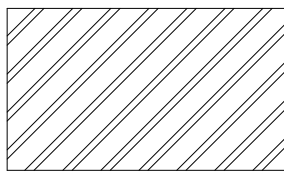

DENOTES AREA BEING PROTECTED BY AUTOMATIC WET SPRINKLERS
 OCCUPANCY CLASSIFICATION.....ORDINARY HAZARD, GROUP 1
 DESIGN DENSITY.....0.15 GPM/S.F.
 REMOTE HYDRAULIC AREA.....1,500 S.F.
 MAXIMUM SPRINKLER COVERAGE.....130 S.F.
 OUTSIDE HOSE STREAM.....250 GPM
 DURATION OF SUPPLY.....60-90 MINUTES

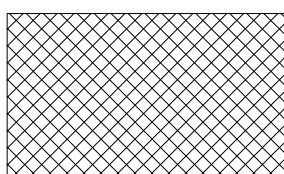

DENOTES AREA BEING PROTECTED BY AUTOMATIC WET SPRINKLERS
 OCCUPANCY CLASSIFICATION.....ORDINARY HAZARD, GROUP 2
 DESIGN DENSITY 0.20 GPM/S.F.
 REMOTE HYDRAULIC AREA.....1,500 S.F.
 MAXIMUM SPRINKLER COVERAGE.....130 S.F.
 OUTSIDE HOSE STREAM.....250 GPM
 DURATION OF SUPPLY.....60-90 MINUTES

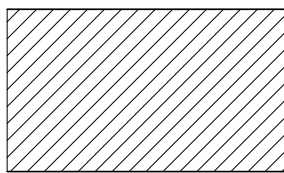

DENOTES AREA BEING PROTECTED BY AUTOMATIC DRY SPRINKLERS
 OCCUPANCY CLASSIFICATION.....LIGHT HAZARD
 DESIGN DENSITY.....0.10 GPM/S.F.
 REMOTE HYDRAULIC AREA.....1,500 S.F.
 MAXIMUM SPRINKLER COVERAGE.....225 S.F.
 OUTSIDE HOSE STREAM.....100 GPM
 DURATION OF SUPPLY.....30 MINUTES

CONTRACTOR COORDINATION

THE GENERAL CONTRACTOR SHALL TAKE THE LEAD IN PREPARING COORDINATION DRAWINGS. SUCH DRAWINGS SHALL BE APPROVED AND DESIGNED THROUGHOUT AND IN COORDINATION WITH ALL OTHER MAJOR AND MINOR SUBCONTRACTORS. PROVIDE PLAN VIEWS, SECTIONS, AND ELEVATIONS AS REQUIRED TO FULLY COORDINATE ALL WORK. DRAW TO SCALE (AT NOT LESS THAN 3/8"=1'). DRAWINGS SHALL SHOW, BUT NOT BE LIMITED TO: ALL WALL RATINGS, DUCTWORK, AIR DISTRIBUTION, MECHANICAL EQUIPMENT, MECHANICAL PIPING, FIRE PROTECTION PIPING, ELECTRICAL PIPING, MECHANICAL AND ELECTRICAL EQUIPMENT, MECHANICAL AND ELECTRICAL RISERS (WITH RATINGS MARKED), FIRE, SAFETY, AND SECURITY ALARM DEVICES (WHERE CEILING MOUNTED), ELECTRICAL CONDUITS LARGER THAN 2" INCH DIAMETER, ELECTRICAL BUSBAR, AND CLEARANCE REQUIREMENTS, AND ANY EQUIPMENT PROVIDED BY OTHERS THAT PROTRUDE INTO THE CEILING CAVITIES OR IMPEDE THE LOCATION OR ACCESS TO ABOVE CEILING CAVITIES. DRAWINGS FOR OTHER ELEVATIONS AND SECTIONS SHALL BE CUT THROUGH AREAS SHOWING MATERIALS AND SYSTEMS. THE GENERAL CONTRACTOR IS RESPONSIBLE TO NOTE THAT FABRICATION CANNOT BEGIN UNTIL COORDINATION DRAWINGS HAVE BEEN APPROVED.

THE CONTRACTOR SHALL OBTAIN A COPY OF THE FINAL SITE LATEST VENDOR DRAWINGS PRIOR TO PROCURING OR INSTALLING ANY EQUIPMENT. ANY REWORK REQUIRED BY THE CONTRACTOR'S FAILURE TO OBTAIN THESE DRAWINGS SHALL BE AT THE CONTRACTOR'S EXPENSE AND SHALL NOT RESULT IN ANY ADDITIONAL TIME TO THE PROJECT. THE CONTRACTOR SHALL MEET THE REPRESENTATIVE OF THE VENDOR PRIOR TO THE START OF WORK. ALL WORK SHALL COMPLY WITH ALL VENDOR REQUIREMENTS. THE CONTRACTOR SHALL BE RESPONSIBLE FOR ALL WORK SHOWN ON THESE DRAWINGS AND ALL WORK SHOWN ON THE VENDOR DRAWINGS. THE PHRASE "SUPPLIED BY CUSTOMER" (OR DERIVATIVES) MEANS "PROVIDED BY CONTRACTOR."

FIRE SPRINKLER AIR COMPRESSOR SCHEDULE									
MARK	TYPE	CFM(@10 PSI)	CAPACITY (GAL. @ 18 PSI)	HP	AMP	VOLTAGE	PHASE	BASIS OF DESIGN	REMARKS
FSAC-1	HOT WATER RECIRCULATOR	3.03	695	1/3	4.3	120	1	GENERAL AIR PRODUCTS - MODEL SERIES OLRV	1 - 7

1. PUMP MOTOR TO HAVE INTEGRAL THERMAL OVERLOAD.
2. PROVIDE WITH HARD WIRED KIT.
3. DISCONNECT TO BE PROVIDED BY DIVISION 26.
4. PUMP SHALL BE POWERED FROM EMERGENCY POWER.
5. RISER MOUNTED AIR COMPRESSOR WITH RISER MOUNTED BRACKET, UNION AND 30" STAINLESS STEEL FLEX HOSE .
6. PROVIDE WITH VAPOR PHASE CORROSION INHIBITOR SYSTEM MODEL VPS-500A WITH WALL MOUNTING CLAMP.
7. PROVIDE WITH MOTOR LINE STARTER MODEL MG05A SHIPPED SEPARATELY FROM COMPRESSOR PROVIDED BY DIV. 21 AND INSTALLED BY DIV. 26

FIRE PROTECTION GENERAL NOTES

DESIGN CRITERIA:











REFER TO THE FOLLOWING PUBLICATIONS OF THE NATIONAL FIRE PROTECTION ASSOCIATION (NFPA) FOR THE DESIGN OF THE FIRE PROTECTION SYSTEM ON THIS PROJECT:


1. NFPA 13, (2019) - STANDARD FOR THE INSTALLATION OF SPRINKLER SYSTEMS.
2. NFPA 25, (2020) - STANDARD FOR THE TESTING, INSPECTION, AND MAINTENANCE OF WATER BASED FIRE PROTECTION SYSTEMS.

GENERAL NOTES:

- D. DESIGN THE SPRINKLER SYSTEM THROUGHOUT PROPOSED SCOPE OF WORK IN ACCORDANCE WITH NFPA 13.
- E. ALL PIPING, VALVE, SPRINKLER HEADS, HANGERS, ETC. SHALL BE UL LISTED AND FM APPROVED.
- F. B. SHALL BE PERFORMED BY NICET LEVEL IV DESIGNER OR A PROFESSIONAL ENGINEER LICENSED IN THE STATE OF SOUTH CAROLINA AND SHALL BE SIGNED AND SEALED AS APPLICABLE. PROVIDE FIRE PROTECTION SYSTEM DESIGN AND SHOP DRAWINGS, MEETING ALL REQUIREMENTS OF THE CONTRACT DOCUMENTS.
- G. HYDRAULICALLY CALCULATE THE SYSTEM SIZE IN ACCORDANCE WITH NFPA 13. CONDUCT A NEW FLOW TEST AT THE NEAREST FIRE HYDRANTS IN ACCORDANCE WITH NFPA 291 TO UTILIZE AS A BASIS FOR HYDRAULIC CALCULATIONS. SUBMIT TEST TO ARCHITECT IN WRITING.
- H. DESIGN THE SYSTEM USING SPRINKLER HEADS THAT ARE FM APPROVED, QUICK RESPONSE TYPE, SEMI-RECESSED HEADS IN ALL AREAS, EXCEPT WHERE SPECIFICALLY PROHIBITED IN UNFINISHED AREAS WITHOUT CEILINGS. USE QUICK RESPONSE ROUGH BRASS UPRIGHT HEADS WITH FRANGIBLE GLASS ELEMENT. FLEXIBLE SPRINKLER HEADS ARE PROHIBITED.
- I. ALL HEADS SHALL HAVE A K FACTOR OF 5.6 - 5.8. TEMPERATURE RATINGS OF ALL SPRINKLER HEADS SHALL BE IN ACCORDANCE WITH THE LATEST EDITION OF NFPA 13.
- J. COORDINATE PIPE ROUTING WITH DUCT ROUTING, EQUIPMENT LOCATIONS, ELECTRICAL INSTALLATIONS, AND BUILDING STRUCTURAL MEMBERS. AVOID PENETRATING ANY MAIN STRUCTURAL BEAM.
- K. HYDRAULIC CALCULATIONS SHALL TAKE INTO ACCOUNT ALL FITTINGS, OFFSETS, HARDWARE, DEVICES, CHARACTERISTICS AND TRIM DETERMINED NECESSARY FOR A COMPLETE SPRINKLER INSTALLATION.
- L. CENTER SPRINKLER HEADS IN CEILING TILES IN AREAS WITH HAY-IN-TILES AND VISUALLY ALIGN IN AREAS WITH HARD CEILINGS.
- M. ELEVATIONS OF SPRINKLER PIPING AND HEADS MUST BE DETERMINED BY PROPOSED CEILING HEIGHTS. REFER TO ARCHITECTURAL DRAWINGS FOR REFLECTED CEILING PLAN.
- N. PROVIDE SEISMIC BRACING FOR ALL PIPING IN ACCORDANCE WITH NFPA 13. PROVIDE SHOP DRAWINGS OF ALL SEISMIC CALCULATIONS, SIGNED AND SEALED BY A PROFESSIONAL ENGINEER LICENSED IN THE STATE OF SOUTH CAROLINA.
- O. SPRINKLER HEADS AND ASSOCIATED BRANCH PIPING SHALL BE LOCATED AND SUPPORTED IN ACCORDANCE WITH NFPA 13.
- P. M. TEST SPRINKLER SYSTEM, CONTROLS, SIPPING, AND MONITORING IN ACCORDANCE WITH NFPA 25.
- N. CAGES SHALL BE ADDED TO THE IT ROOMS WITH HIGHER TEMPERATURE HEADS.
- O. ALL MATERIALS AND EQUIPMENT SHALL BE INSTALLED AND COMPLETED IN A WORKMANLIKE MANNER AND IN ACCORDANCE WITH THE BEST METHODS AND PRACTICES. ANY MATERIAL, WHICH DOES NOT PRESENT AN ORDERLY AND REASONABLY NEAT AND WORKMANLIKE APPEARANCE, SHALL BE REMOVED AND REPLACED WHEN SO DIRECTED BY THE OWNER. THE REMOVAL AND REPLACEMENT OF THIS WORK SHALL BE DONE WHEN DIRECTED IN WRITING BY THE OWNER AT THE CONTRACTOR'S EXPENSE.
- P. INCLUDE TEMPORARY COVERINGS AND SUPPLIES AS REQUIRED SO THAT NO AREA IS LEFT IMPAIRED DURING PERIODS WHERE NO SPRINKLER WORK IS BEING PERFORMED AND ALL OCCUPIED AREAS HAVE SPRINKLER COVERAGE AT ALL TIMES EXCEPT AS ALLOWED BY THE OWNER. AT NO TIME MAY SPRINKLER SYSTEMS AND FIRE ALARM SYSTEMS BE IMPAIRED AT THE SAME TIME. INVERT HEADS TO UPRIGHT HEADS DURING CONSTRUCTION WHERE CEILINGS ARE TEMPORARILY REMOVED.
- Q. SEE CIVIL PLAN - C8.0. FOR FIRE SPRINKLER PIPING 5'-0" BEYOND BUILDING. DIVISION 21 SHALL BE RESPONSIBLE FOR PIPING WITHIN BUILDING AND ONLY UP TO 5'-0" BEYOND BUILDING ENVELOPE.

FIRE PROTECTION LEGEND

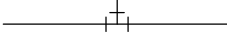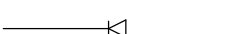 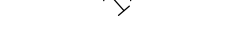  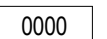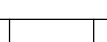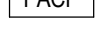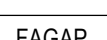PIPING SYMBOLS	MISC. SYMBOLS	ABBREVIATIONS	NOTES
 F FIRE PROTECTION SUPPLY PIPING  FIRE PROTECTION DEMOLITION PIPING  SIAMESE FIRE DEPARTMENT CONNECTION  F.S. WATERFLOW DETECTOR  T.S. OS&Y VALVE  PLUG  BACKFLOW PREVENTER  Y-TYPE STRAINER  Y-TYPE STRAINER WITH HOSE DRAIN VALVE  D FIRE PROTECTION DRAIN  PRESSURE GAGE  CAP  ELBOW, 90°  ELBOW, 90° TURNED UP  ELBOW, 90° TURNED DOWN  ELBOW, 45°  TEE  TEE, OUTLET TURNED UP  TEE, OUTLET TURNED DOWN  CONCENTRIC REDUCER  ECCENTRIC REDUCER (STRAIGHT INVERT)  UNION  FLEXIBLE PIPE CONNECTION  ELECTRICALLY OPERATED VALVE  CHECK VALVE  BUTTERFLY VALVE  A FIRE PROTECTION COMPRESSED AIR SUPPLY	 0000 ROOM NUMBER  POINT OF CONNECTION BETWEEN NEW AND EXISTING WORK  POINT BETWEEN EXISTING WORK TO REMAIN AND EXISTING WORK TO BE REMOVED  HD HEAT DETECTOR  SD SMOKE DETECTOR  WET PIPE FIRE PROTECTION VALVE  DRY PIPE FIRE PROTECTION VALVE  PRE-ACTION FIRE PROTECTION VALVE  FIRE DEPT HOSE VALVE WICAP  WATER MOTOR GONG  FACP SPARE SPRINKLER CABINET  FAAP FIRE ALARM CONTROL PANEL  FAGAP FIRE ALARM ANNUNCIATOR PANEL  FAGAP FIRE ALARM GRAPHIC ANNUNCIATOR PANEL	(EX), EXIST. EXISTING FS FLOW SWITCH TS TAMPER SWITCH FDV FIRE DEPARTMENT VALVE FDC FIRE DEPARTMENT CONNECTION FVC FIRE VALVE CABINET FHC FIRE HOSE CABINET MIN. MINIMUM TYP. TYPICAL UG UNDER GROUND GPM GALLONS PER MINUTE CAP CAPACITY P.S. PRESSURE SWITCH RX REMOVE EXISTING	1. SEE SHEET FX501 FOR DETAILS. 2. SOME SYMBOLS AND ABBREVIATIONS SHOWN ON THIS SHEET MAY NOT APPLY.

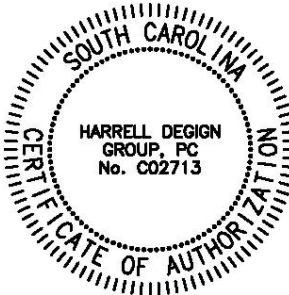[illegible]

NOT FOR
CONSTRUCTION

ARCH NAME	ARCH #
-----------	--------

ORIG SUBMISSION: 05.30.202
CURRENT:

SHEET TITLE AND NUMBER

FX0.01

GENERAL NOTES, SYMBOLS & LEGENDS



1. REFER TO SHEET FX001 FOR LEGEND, ABBREVIATIONS, SCHEDULES AND GENERAL NOTES.

1. SEE SHEET C8.0 FOR MORE INFORMATION.
2. PIPE MOUNTED COMPRESSOR AND CHECK VALVE ASSEMBLY.
3. PROVIDE PRESSURE SENSOR FOR DRY SPRINKLER ZONE. SENSOR SHALL BE MONITORED BY OTHERS.
4. RELOCATE EXISTING SPRINKLER HEADS TO ACCOMMODATE REVISED CEILING LAYOUT.


	SMOKE PARTITION
	1 HR FIRE BARRIER
	1 HR FIRE / SMOKE BARRIER
	2 HR FIRE BARRIER
	2 HR FIRE / SMOKE BARRIER
	3 HR FIRE BARRIER
	3 HR FIRE / SMOKE BARRIER
	4 HR FIRE BARRIER
	4 HR FIRE / SMOKE BARRIER
	FIRE RATED DOOR

ARCHITECT
E4H ARCHITECTURE
817.326.1047

STRUCTURAL ENGINEER
HART GAUGLER & ASSOCIATES
8350 N. CENTRAL EXPRESSWAY
SUITE 600
480.923.9225

MEDICAL EQUIPMENT PLANNER
MAZZETTI+GBA
+39 02 375 3160

PROJECT NUMBER: 3024096.00 HDG PROJECT NUMBER: 24019

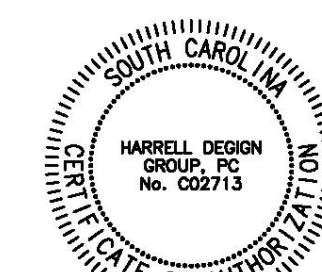[illegible]

NOT FOR
CONSTRUCTION

ARCH NAME	ARCH
-----------	------

ORIG SUBMISSION: 05.30.20

CURRENT:

SHEET TITLE AND NUMBER:

FX1.01

FLOOR PLAN - FIRE PROTECTION



A. DETAILS SHOWN ARE FOR PIPE BRACING, OTHER EQUIPMENT BRACING SHALL BE SIMILAR.

B. PL. SPACE SHALL BE COORDINATED WITH PIPING, AND EQUIPMENT ACTUAL SIZES.

C. BRACE SIZES, SPACINGS, LOCATIONS, AND ATTACHMENTS SHALL AS SPECIFIED. BRACES SHALL BE FULLY COORDINATED WITH STRUCTURAL FRAMING AND WITH ALL OTHER BUILDING MATERIALS AND SERVICES.

D. TRANSVERSE AND LONGITUDINAL BRACES MAY BE COMBINED WHERE REQUIRED TO RESIST MOTIONS IN BOTH DIRECTIONS AT THE SAME TIME.

E. PIPING CLAMPS MAY BE UTILIZED IN LIEU OF WELDING AT BLACK STEEL OR OTHER PIPING MATERIALS.

Meadows & Oh

e4h
a xerox | greenleaf

HARRELL
DESIGN GROUP

14

LC *dry*


MAZZETTI+CO.

PROJECT NUMBER: 3024096.00 HDG PROJECT NUMBER: 24019

[illegible]

SHEET TITLE AND NUMBER:

FIRE PROTECTION DETAILS



1. REFER TO SHEET PL001 FOR LEGEND, ABBREVIATIONS, SCHEDULES AND GENERAL NOTES.

1. REFER TO SHEET PL001 FOR LEGEND, ABBREVIATIONS, SCHEDULES AND GENERAL NOTES.

1. SEE SHEET C8.0 FOR MORE INFORMATION.
2. 3" RWL TO ROOF GUTTER CONNECTION.
3. UP TO 3" VTR.
4. 8" RAIN WATER LEADER DOWN FROM ROOF ABOVE.
5. 10" RAIN WATER LEADER DOWN TO SUB-SURFACE PIPING

1. SEE SHEET C8.0 FOR MORE INFORMATION.
2. 3" RWL TO ROOF GUTTER CONNECTION.
3. UP TO 3" VTR.
4. 8" RAIN WATER LEADER DOWN FROM ROOF ABOVE.
5. 10" RAIN WATER LEADER DOWN TO SUB-SURFACE PIPING

	SMOKE PARTITION
	1 HR FIRE BARRIER
	1 HR FIRE / SMOKE BARRIER
	2 HR FIRE BARRIER
	2 HR FIRE / SMOKE BARRIER
	3 HR FIRE BARRIER
	3 HR FIRE / SMOKE BARRIER
	4 HR FIRE BARRIER
	4 HR FIRE / SMOKE BARRIER
	FIRE RATED DOOR

Meadows & Oh

e4h


HARRELL
DESIGN GROUP, P.C.

付

LC drug

M

PROJECT NUMBER: 3024096.00 HDG PROJECT NUMBER: 24019

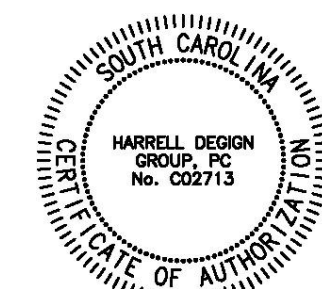[illegible]

NOT FOR
CONSTRUCTION

CURRENT:

P1.01

PLUMBING PLAN - SANITARY



1. REFER TO SHEET PL001 FOR LEGEND, ABBREVIATIONS, SCHEDULES AND GENERAL NOTES.

1. REFER TO SHEET PL001 FOR LEGEND, ABBREVIATIONS, SCHEDULES AND GENERAL NOTES.

1. COORDINATE WITH ARCHITECTURE FOR THE LOCATION OF THE ROOF DRAIN ASSEMBLIES.
2. NO VENTILATION AIR INTAKES SHALL BE LOCATED WITHIN 25'-0" RADIUS OF PLUMBING VENT.

1. COORDINATE WITH ARCHITECTURE FOR THE LOCATION OF THE ROOF DRAIN ASSEMBLIES.
2. NO VENTILATION AIR INTAKES SHALL BE LOCATED WITHIN 25'-0" RADIUS OF PLUMBING VENT.

 SMOKE PARTITION
 1 HR FIRE BARRIER
 1 HR FIRE / SMOKE BARRIER
 2 HR FIRE BARRIER
 2 HR FIRE / SMOKE BARRIER
 3 HR FIRE BARRIER
 3 HR FIRE / SMOKE BARRIER
 4 HR FIRE BARRIER
 4 HR FIRE / SMOKE BARRIER
 FIRE RATED DOOR

	SMOKE PARTITION
	1 HR FIRE BARRIER
	1 HR FIRE / SMOKE BARRIER
	2 HR FIRE BARRIER
	2 HR FIRE / SMOKE BARRIER
	3 HR FIRE BARRIER
	3 HR FIRE / SMOKE BARRIER
	4 HR FIRE BARRIER
	4 HR FIRE / SMOKE BARRIER
	FIRE RATED DOOR

Meadows & O'

HARRELL
-DESIGN GROUP-

付

LLC *drug*



MAZZETTI & GATTI

PROJECT NUMBER: 3024096.00 HDG PROJECT NUMBER: 24019

[illegible]


CURRENT:

P1.02

ROOF PLAN - SANITARY



PLUMBING PLAN - DOMESTIC SUPPLY

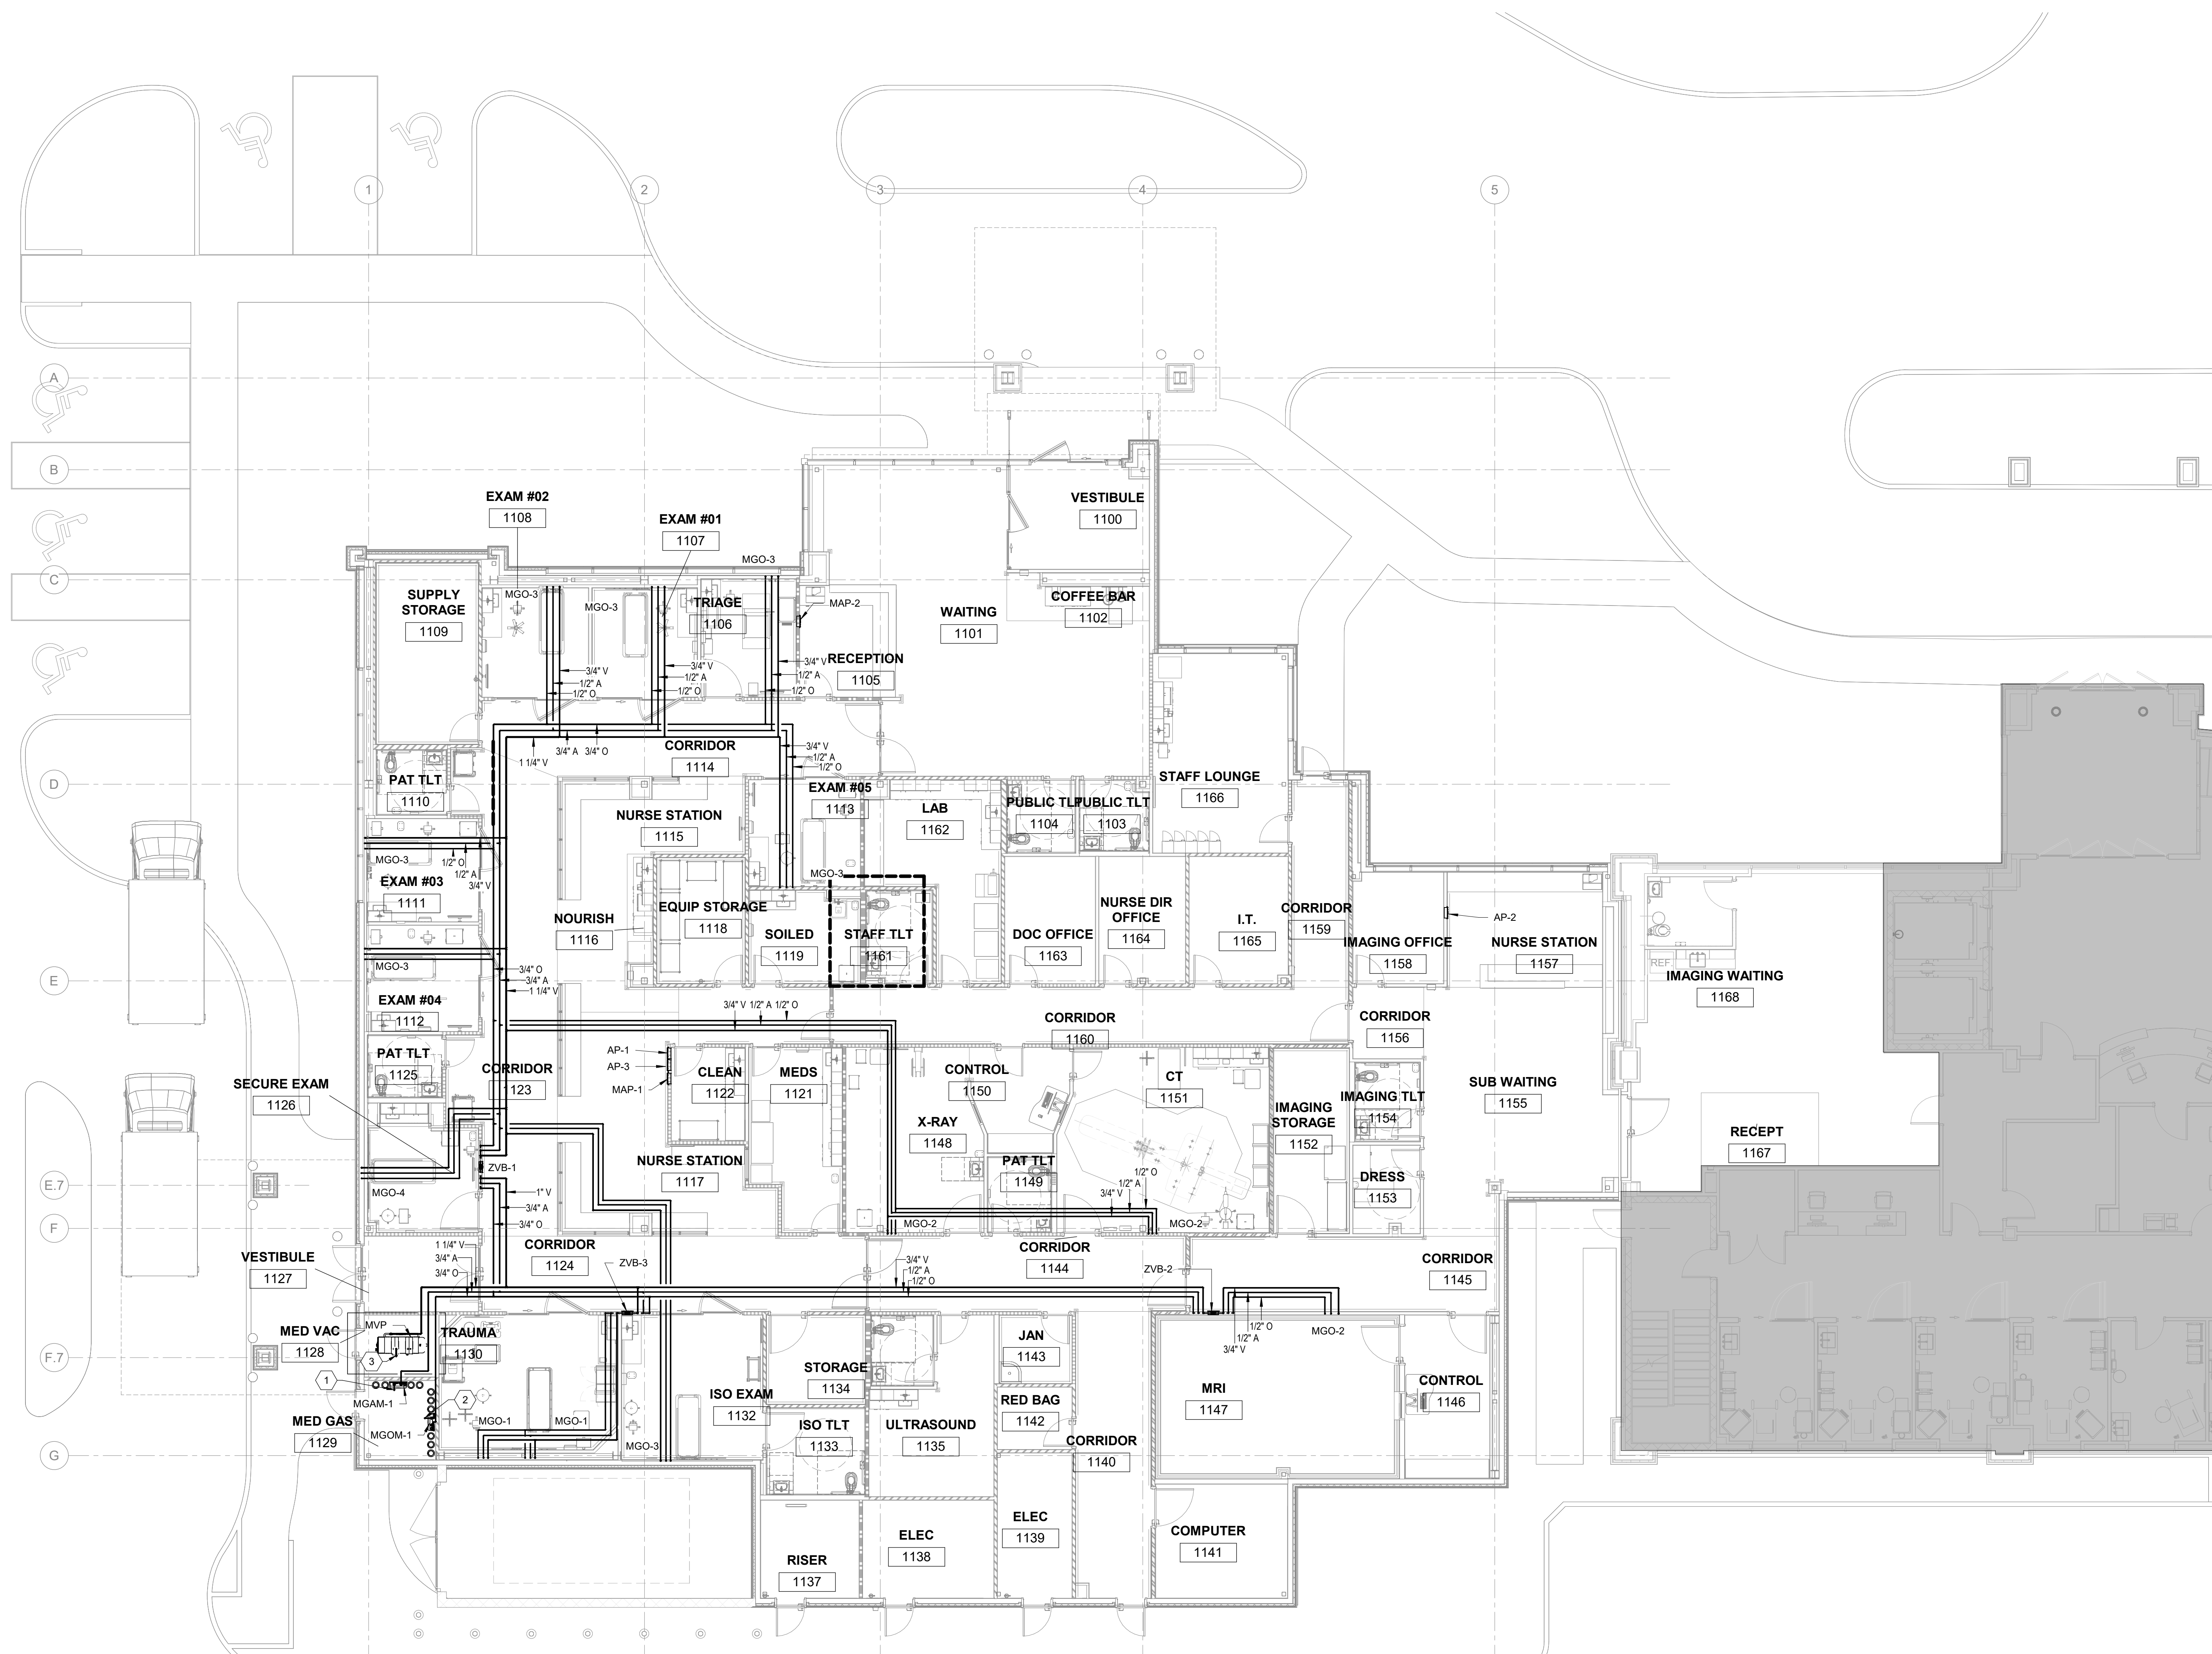

1 MEDICAL GAS SUPPLY - FLOOR PLAN
1/8" = 1'-0" 0 2' 4' 8'

GENERAL NOTES

1. REFER TO SHEET PL001 FOR LEGEND, ABBREVIATIONS, SCHEDULES AND GENERAL NOTES.
2. MGOM AND MGAM MANIFOLDS SHALL HAVE SEPARATE RELIEF VENTS ROUTED UP THROUGH ROOF AND TERMINATE WITH A GOOSE NECK FITTING 5'-0" ABOVE ROOF DECK.
3. VACUUM PUMP DISCHARGE SHALL BE ROUTED UP THROUGH ROOF AND TERMINATE WITH A GOOSE NECK FITTING 5'-0" ABOVE ROOF DECK.
4. ALL PIPING SHALL BE SEISMICALLY BRACED.

SHEET KEYNOTES

1. MEDICAL AIR RELIEF VENT UP TO ROOF.
2. MEDICAL OXYGEN RELIEF VENT UP TO ROOF.
3. MEDICAL VACUUM PUMP DISCHARGE UP TO ROOF ABOVE

WALL RATING LEGEND

- | | |
|--|---------------------------|
| | SMOKE PARTITION |
| | 1 HR FIRE BARRIER |
| | 1 HR FIRE / SMOKE BARRIER |
| | 2 HR FIRE BARRIER |
| | 2 HR FIRE / SMOKE BARRIER |
| | 3 HR FIRE BARRIER |
| | 3 HR FIRE / SMOKE BARRIER |
| | 4 HR FIRE BARRIER |
| | 4 HR FIRE / SMOKE BARRIER |
| | FIRE RATED DOOR |

e4h

**ENVIRONMENTS
FOR HEALTH
ARCHITECTURE**

888.781.8441 817.225.1917
501 Elm St. Ste 500, Dallas, TX 75202
ehfarchitecture.com

© 2024 E4H - Environments For Health, LLC



PROGRAM MANAGER
MEADOWS AND OHLY
1450 MATTHEWS TOWNSHIP PARKWAY
SUITE 210
540 MR 531R

ARCHITECT
E4H ARCHITECTURE
817.226.1817


MEP ENGINEER
HARRELL DESIGN GROUP, PC
10720 SIKES PLACE, SUITE 100
CHARLOTTE, NC 28227
704.514.1320

STRUCTURAL ENGINEER
HART GAUGLER & ASSOCIATES
8350 N. CENTRAL EXPRESSWAY
SUITE 600
469.923.9225

CIVIL ENGINEER
DEVELOPMENT RESOURCE GROUP, LLC
4703 OLEANDER DRIVE
MYRTLE BEACH, SC 29577
843.830.3350

MEDICAL EQUIPMENT PLANNER
MAZZETTI+GBA
616 370 3100

CMC CONWAY MEDICAL CENTER
CMC Socastee FSED
3016 HIGHWAY 707
MYRTLE BEACH, SC

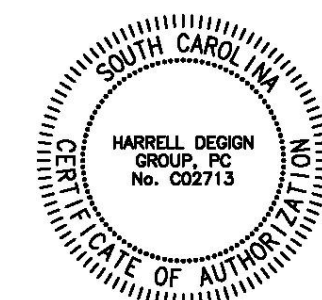[illegible]

NOT FOR
CONSTRUCTION

ARCH NAME	ARCH #
-----------	--------













ORIG SUBMISSION: 05.30.202

CURRENT:

SHEET TITLE AND NUMBER:

P1.04

PLUMBING PLAN - MEDICAL GAS
SUPPLY

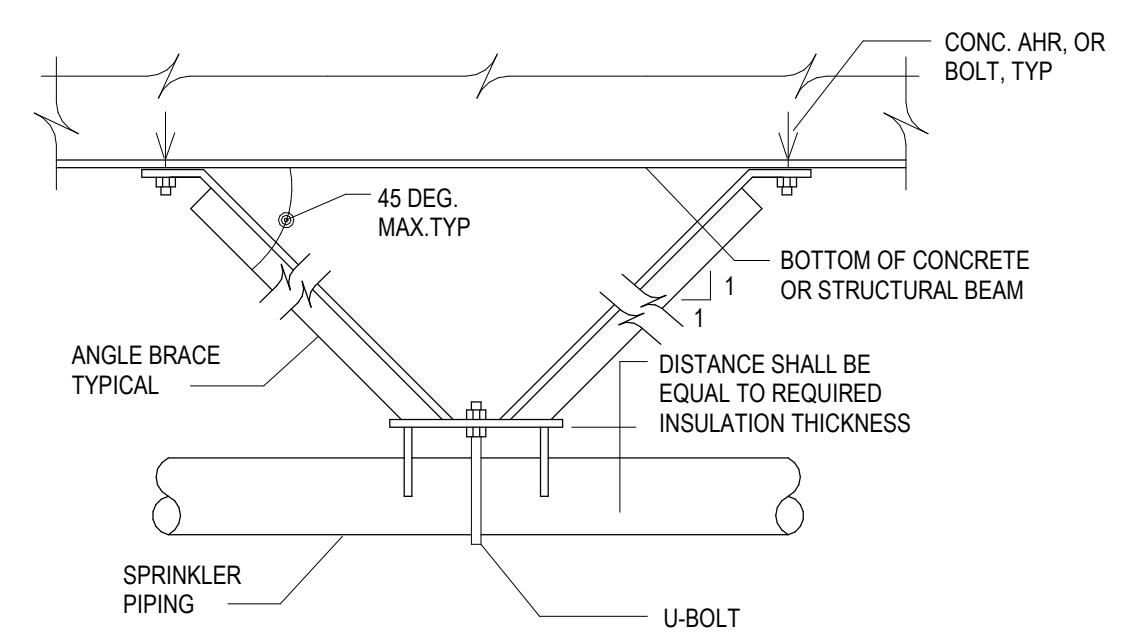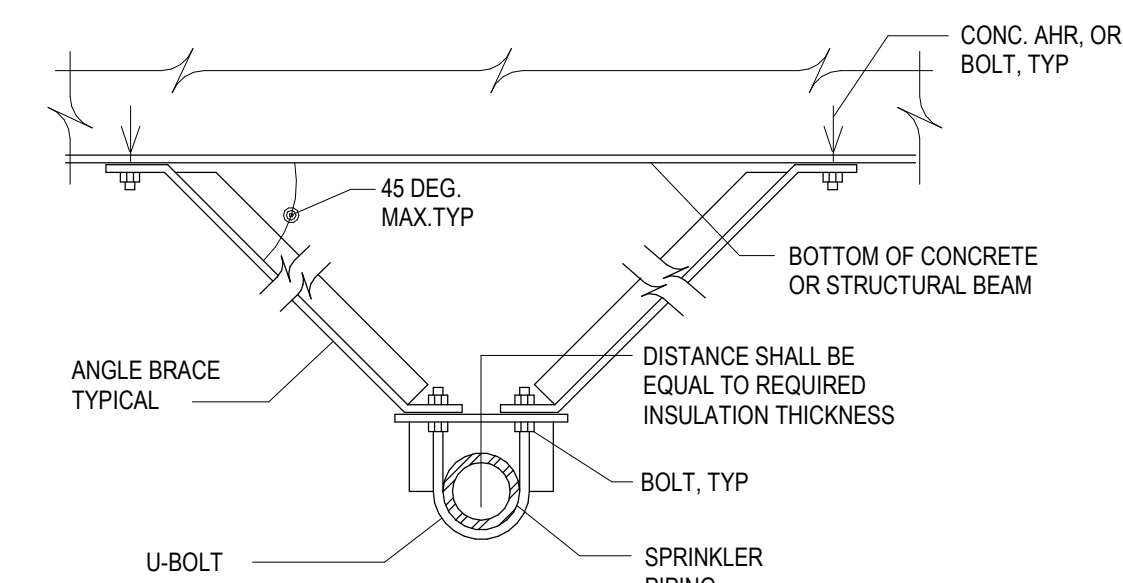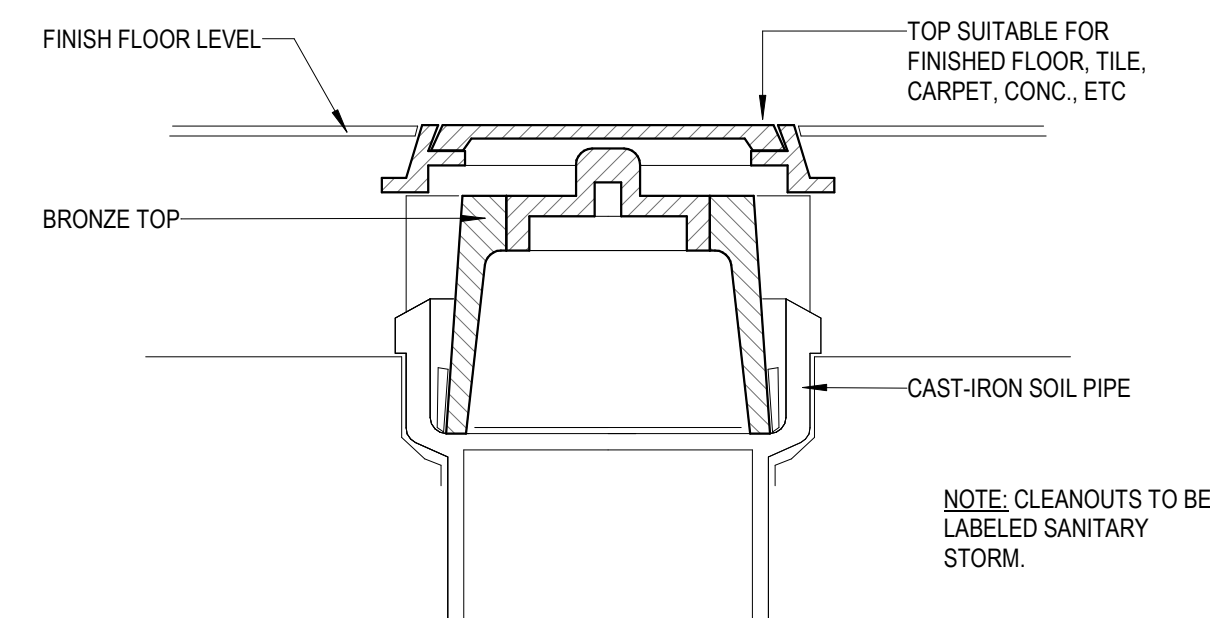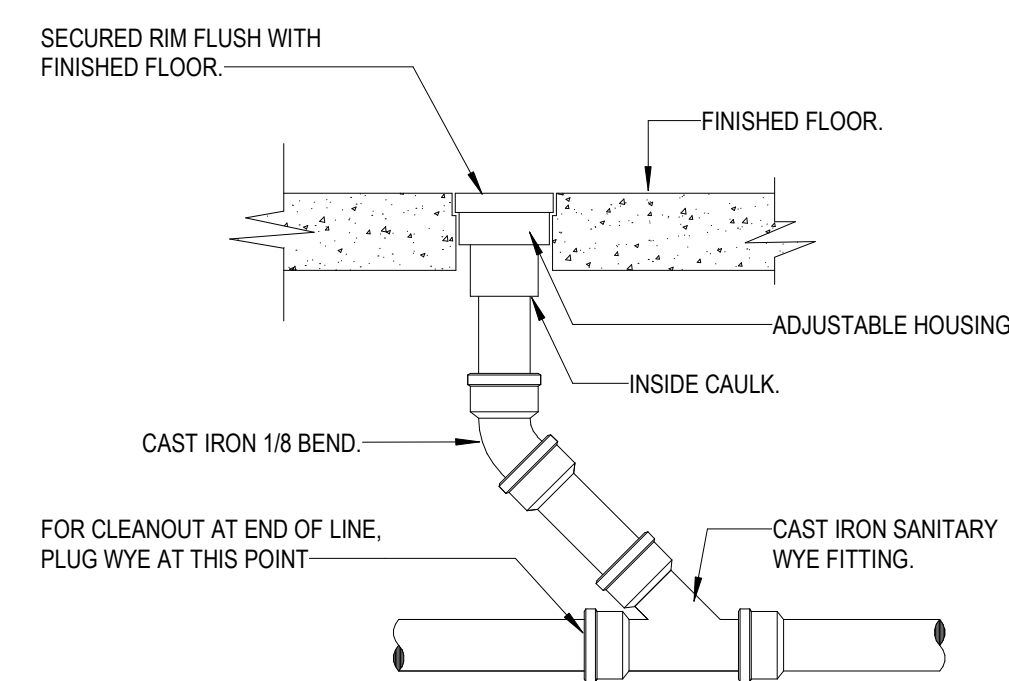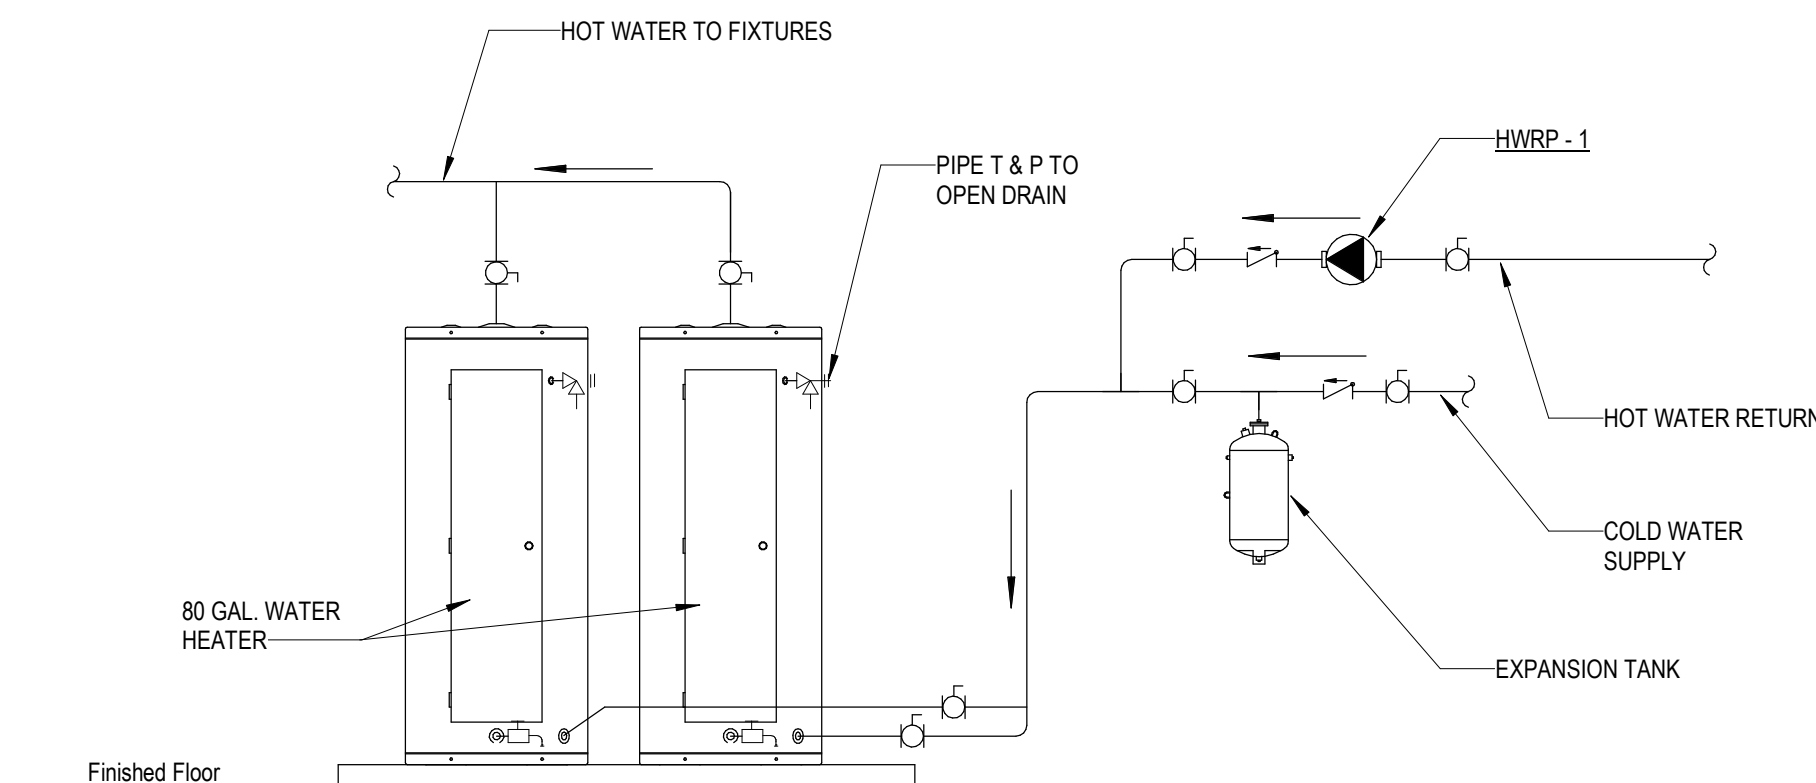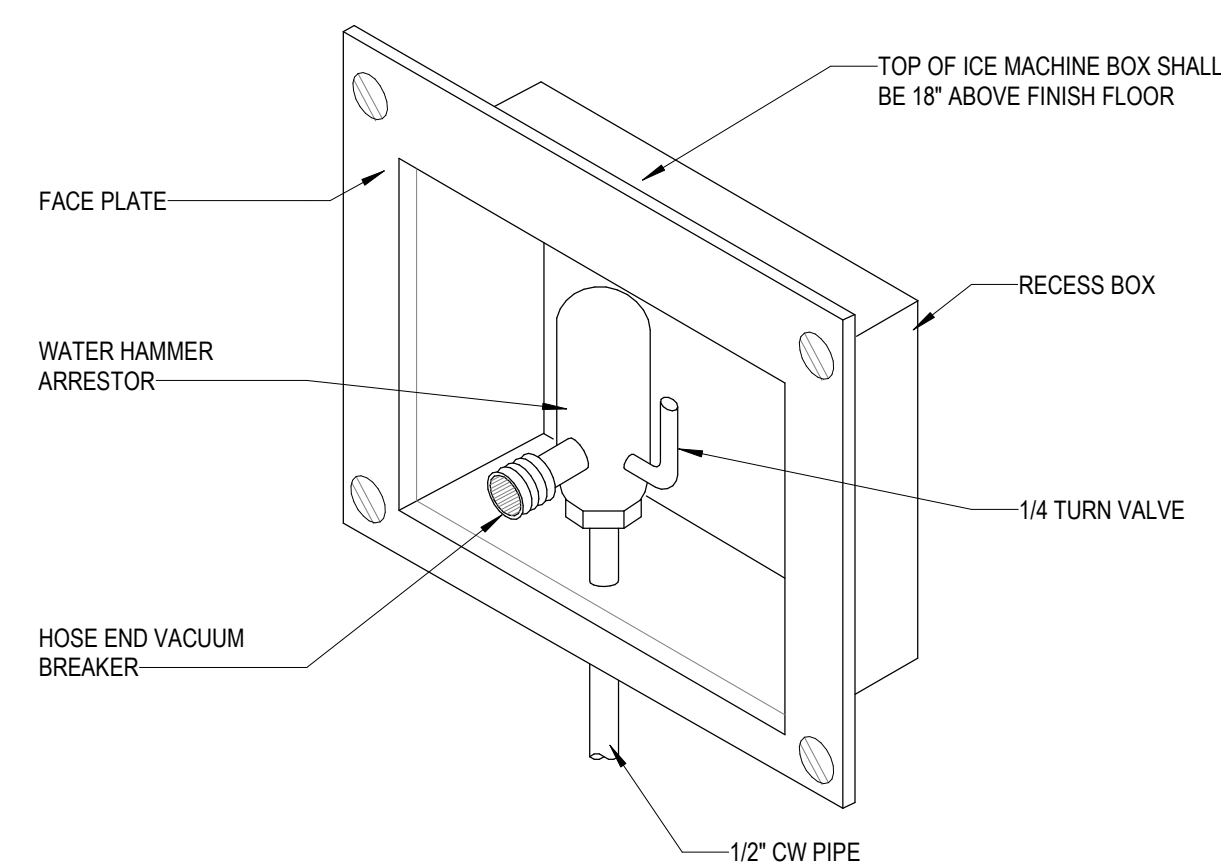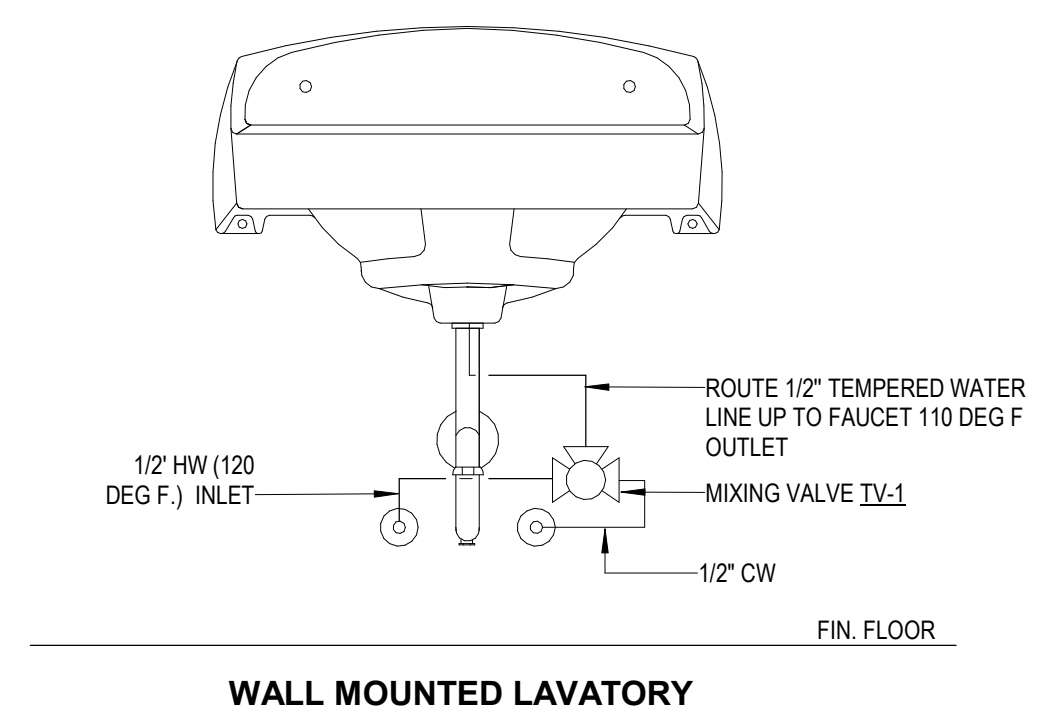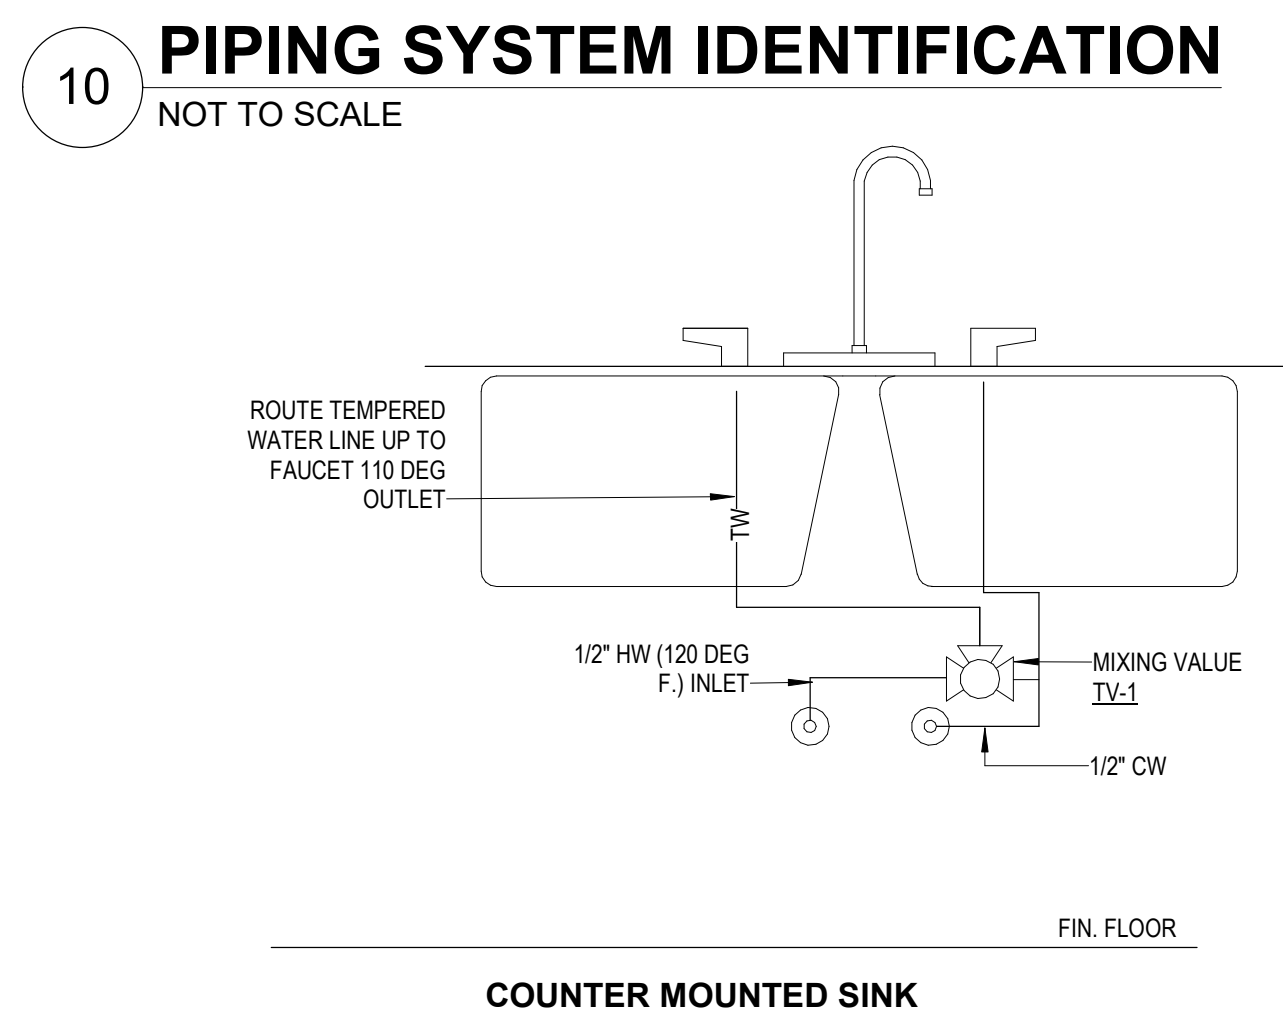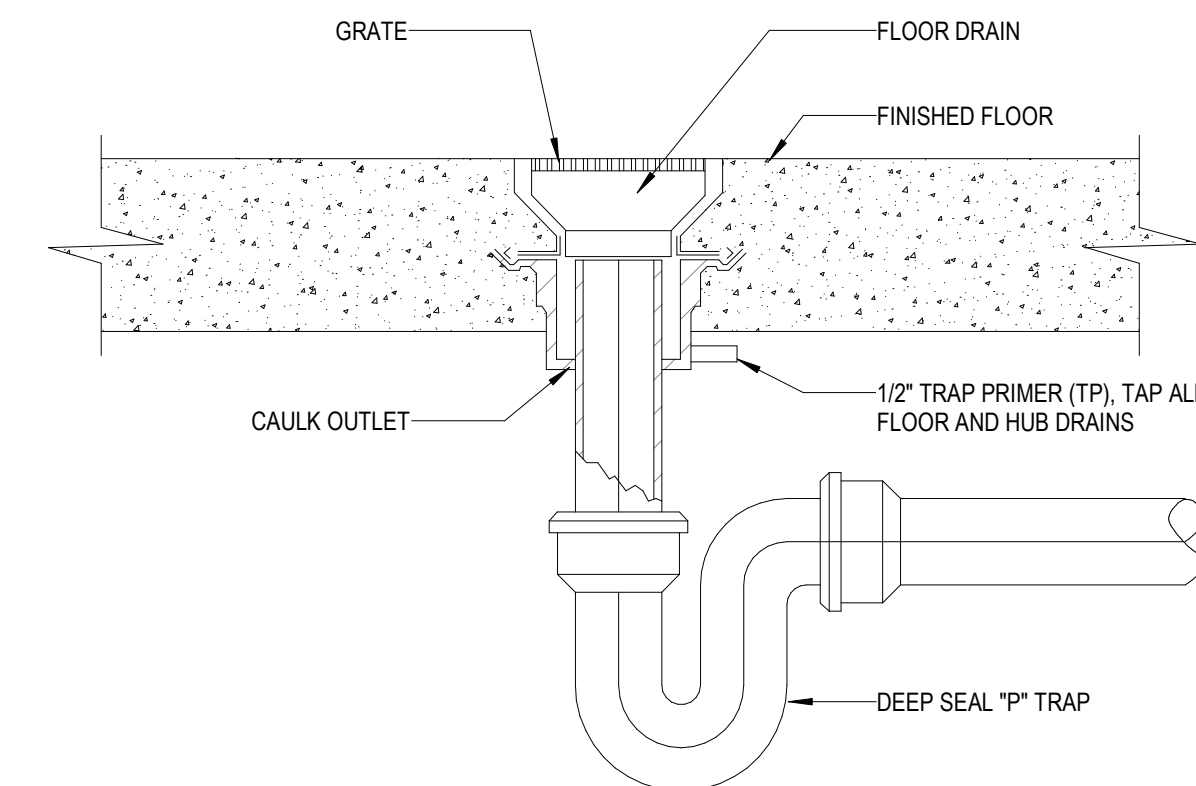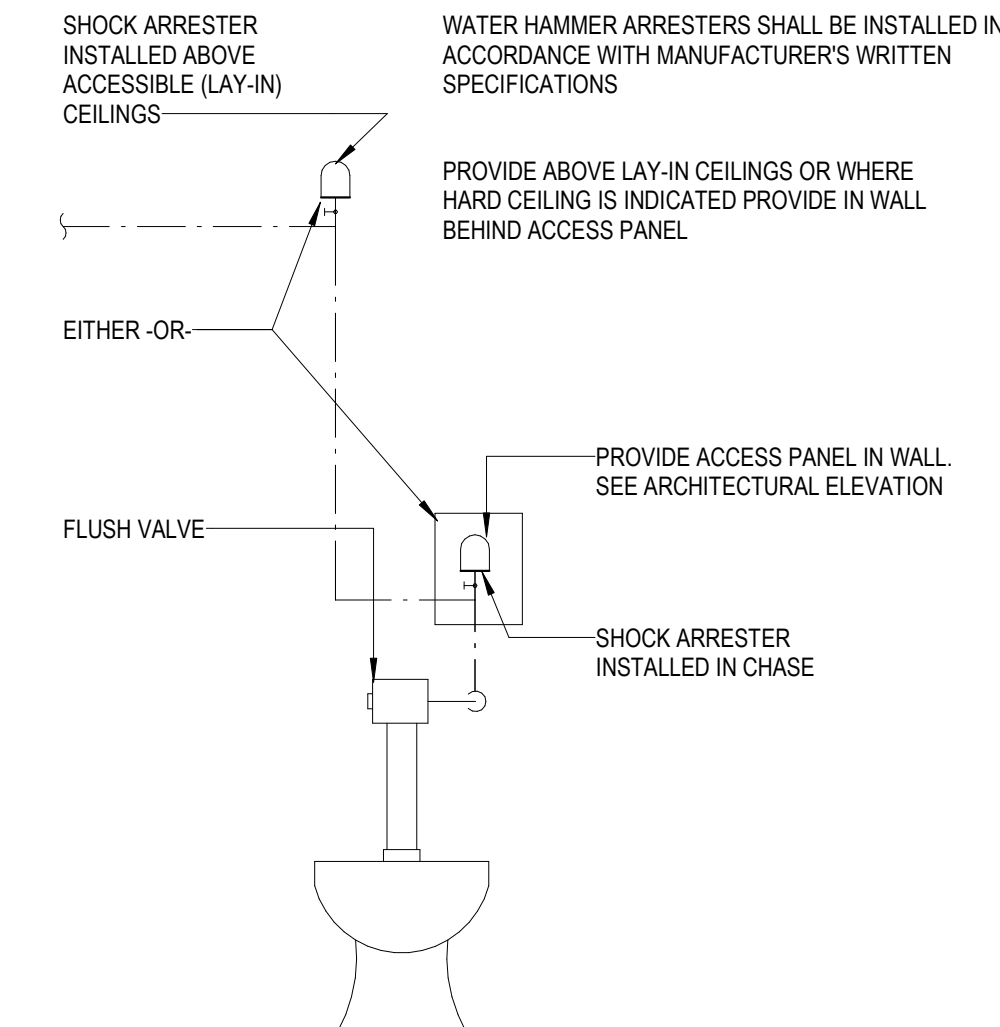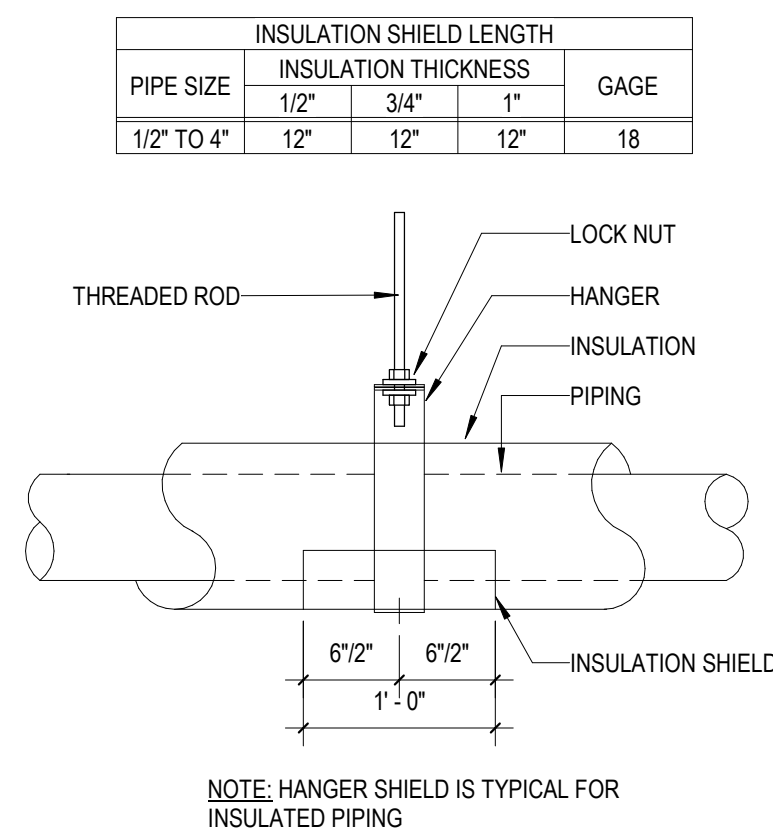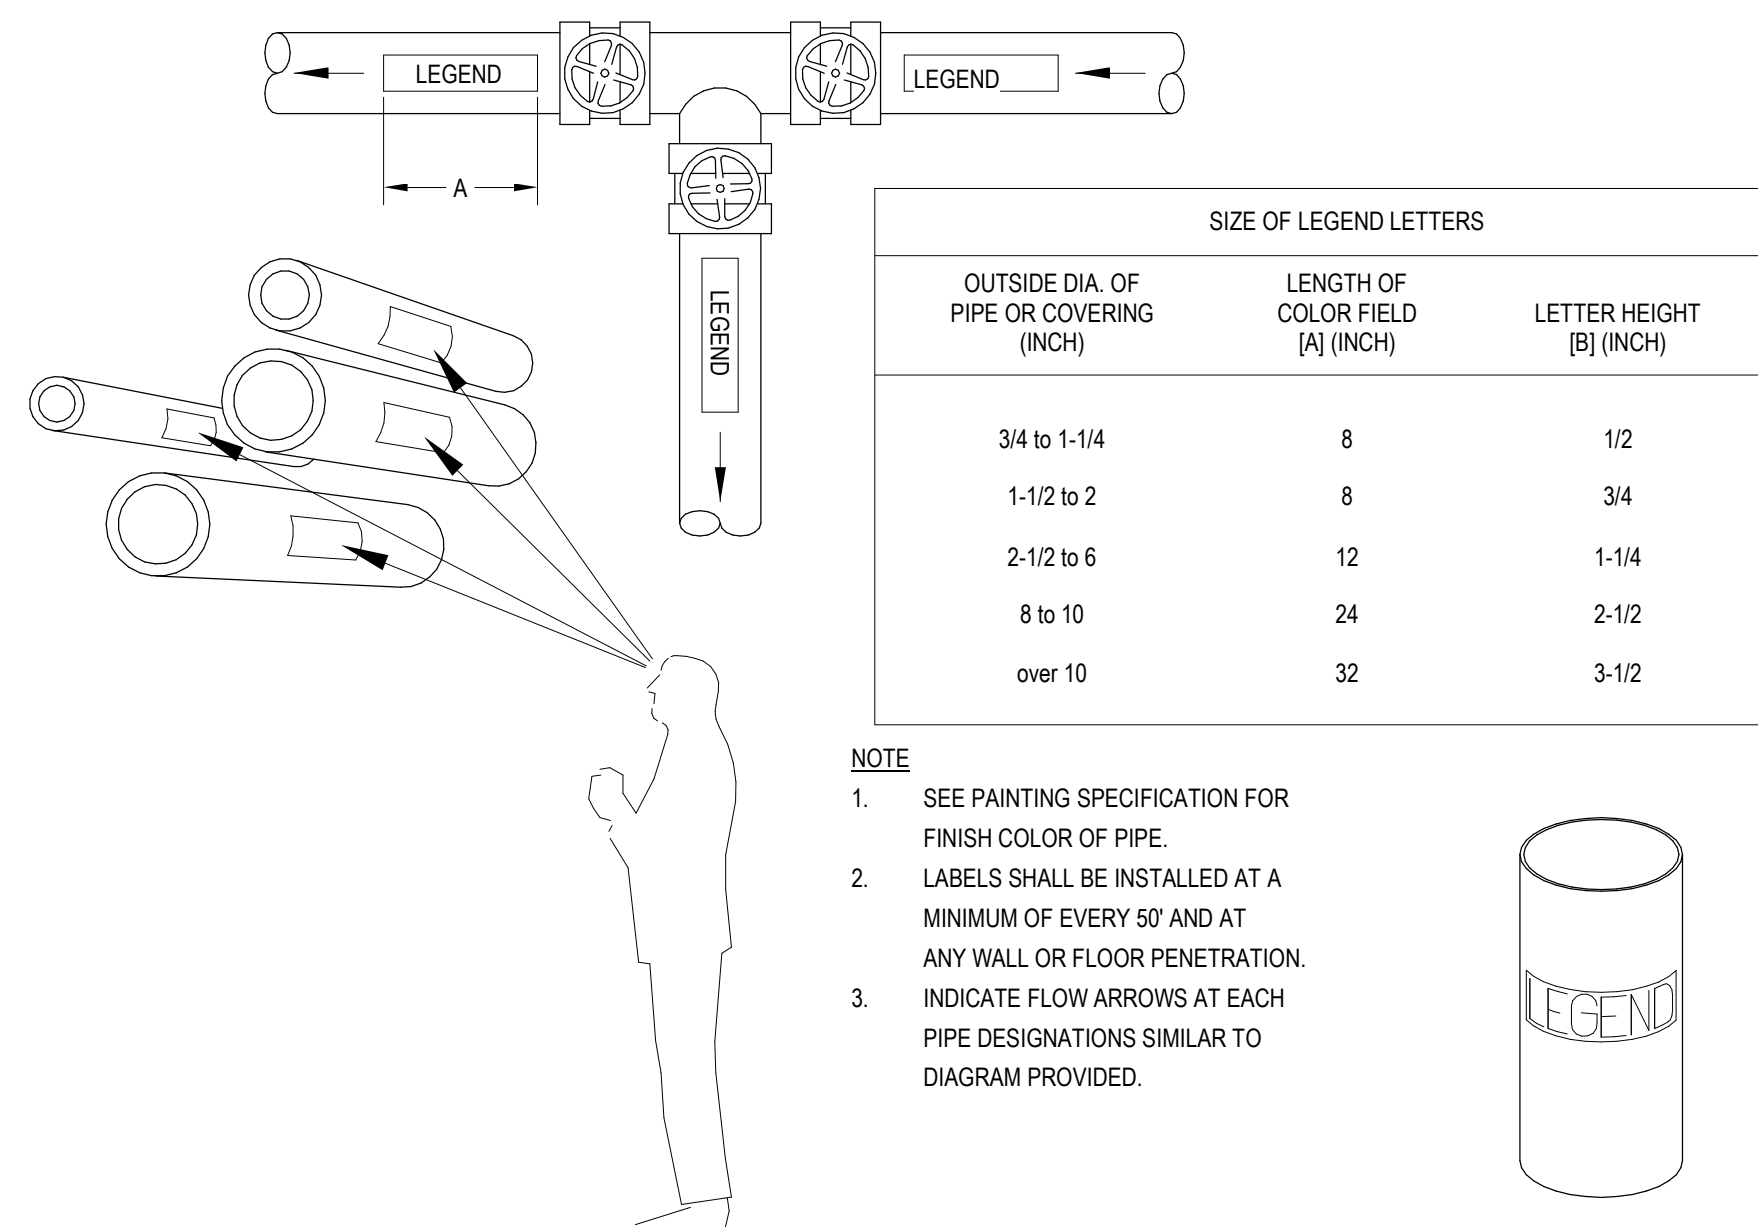

NOTES:


- A. DETAILS SHOWN ARE FOR PIPE BRACINGS, OTHER EQUIPMENT BRACING SHALL BE SIMILAR.
- B. PL. SIZES SHALL BE COORDINATED WITH PIPING, AND EQUIPMENT ACTUAL SIZES.
- C. BRACE SIZES, SPACINGS, LOCATIONS, AND ATTACHMENTS SHALL BE AS SPECIFIED. BRACES SHALL BE FULLY COORDINATED WITH STRUCTURAL FRAMING AND WITH ALL OTHER BUILDING MATERIALS AND SERVICES.
- D. TRANSVERSE AND LONGITUDINAL BRACES MAY BE COMBINED WHERE REQUIRED TO RESIST MOTIONS IN BOTH DIRECTIONS AT THE SAME TIME.
- E. PIPING CLAMPS MAY BE UTILIZED IN LIEU OF WELDING AT BLACK STEEL OR OTHER PIPING MATERIALS.




STANDARD ABBREVIATIONS

A	A	AMPS	G	GA	GAUGE	P	P	PUMP
A	AE	ARCHITECT/ENGINEER	G	GAL	GALLON	P	P	PASCAL
A	AGH	AIR CHANGES PER HOUR	G	GALV	GALVANIC OR GALVANIZED	P	PD	PUMPED CONDENSATE
A	ACS	AIR CONDITIONING SYSTEM	G	GC	GENERAL CONTRACTOR	P	PA	PRESSURE DROP
A	AD	ACCESS DOOR	G	GS	GALVANIZED STEEL	P	PF	PENETRATE
A	AF	AFTER FILTER	G	GYP BD	GYPSUM BOARD	P	PFHX	PLATE AND FRAME HET EXCHANGER
A	AFF	ABOVE FINISHED FLOOR				P	PG	PENDANT
A	AFG	ABOVE FINISHED GRADE	H			P	PLBG	PLUMBING
A	AFMD	AIR FLOW MEASURING DEVICE	H	HAC	HOUSEKEEPING AID CLOSET	P	PNEU	PNEUMATIC
A	AHU	AIR HANDLING UNIT	H	HC	HEATING COIL	P	PRESS	PRESSURE
A	AL	ACOUSTIC LINING	H	HD	HEAD	P	PRV	PRESSURE REGULATING VALVE
A	ALU	AUTOMATIC CLOVER DAMPER	H	HEPA	HIGH EFFICIENCY PARTICULATE AIR (FILTER)	P	PSF	POUNDS PER SQUARE FOOT
A	ANSI	AMERICAN NATIONAL STANDARDS INSTITUTE	H	HOA	HAND/OFF/AUTOMATIC	P	PSI	POUNDS PER SQUARE INCH
A	AP	ACCESS PANEL	H	HORIZ	HORIZONTAL	P	PSIA	POUNDS PER SQUARE INCH - ABSOLUTE
A	APD	AIR PRESSURE DROP	H	HP	HORSEPOWER	P	PSIG	POUNDS PER SQUARE INCH - GAUGE
A	ARCH	ARCHITECT	H	ID	INSIDE DIAMETER	R		
A	ARI	AIR CONDITIONING AND REFRIGERATIONS	H	HWR	HOT WATER RETURN	R	RA	RETURN AIR
A	AS	AIR SEPARATOR	H	HWS	HOT WATER SUPPLY	R	RAT	RETURN AIR TEMPERATURE
A	ASME	AMERICAN SOCIETY OF MECHANICAL ENGINEERS	H	HX	HEAT EXCHANGER	R	RD	REFRIGERANT DISCHARGE
			H	HZ	HERTZ	R	RET	RETURN
			I			R	RG	RETURN GRILLE
			I	I/O	INPUT/OUTPUT	R	RH	RELATIVE HUMIDITY
B	B	BOILER	I	I/O	INPUT/OUTPUT	R	RLA	RUN LOAD AMPERE
B	BBD	BACKDRAFT DAMPER	I	IDST	INVERT BUCKET STEAM TRAP	R	RP	RADIANT CEILING PANEL
B	BHP	BRAKE HORSEPOWER	I	IN	INCHES	R	RPM	REVOLUTIONS PER MINUTE
B	BLDG	BUILDING	I	IN WG	INCHES WATER GAUGE	S		
B	BRD	BAROMETRIC RELIEF DAMPER	I	IN-LB	INCH-POUND	S	SA	SUPPLY AIR
B	BTUH	BRITISH THERMAL UNIT PER HOUR				S	SAD	SUPPLY AIR DIFFUSER
C			K			S	SAG	SUPPLY AIR GRILLE
C	C	CENTIGRADE (CELSIUS)	K	kg	KILOGRAM	S	SAR	SUPPLY AIR REGISTER
C	C	CONVERTER	K	kPa	KILOPASCAL	S	SAT	SUPPLY AIR TEMPERATURE
C	CC	COOLING COIL	K	KPL	KICKPLATE	S	SD	SMOKE DETECTOR
C	CCD	COOLING COIL CONDENSATE DRAIN	K	KW	KILOWATT	S	SDS	SMOKE DAMPER
C	CD	CEILING DIFFUSER	K	KWH	KILOWATT HOUR	S	SE	SOUTH EAST
C	CFM	CUBIC FEET PER MINUTE	K	KX	KITCHEN EXHAUST	S	SENS	SENSIBLE HEAT
C	C	CUBIC FEET PER SECOND				S	SF	SQUARE FOOT (FEET)
C	CH	CHILLER	L			S	SF	SUPPLY FAN
C	CHR	CHILLED WATER RETURN	L	LAT	LEAVING AIR TEMPERATURE	S	SP	STATIC PRESSURE
C	CHS	CHILLED WATER SUPPLY	L	LBS	POUND	S	SP GR	SPECIFIC GRAVITY
C	CD	CABLE OPERATED DAMPER	L	LBS/HR	POUNDS PER HOUR	S	SPEC	SPECIFICATION
C	CO	COOLING TOWER	L	LF	LINEAR FOOT (FEET)	S	SPS	STATIC PRESSURE SENSOR
C	CV	CONSTANT VOLUME	L	LWT	LEAVING WATER TEMPERATURE	S	SQ	SQUARE FOOT (FEET)
C	CVR	CONSTANT VOLUME RETURN				S	SQ FT	SQUARE FOOT (FEET)
C	CVS	CONSTANT VOLUME SUPPLY	M			S	SO IN	SQUARE INCH
D			M	M	METER OR MOTOR	S	SS	STAINLESS STEEL
D			M	MA	MIXED AIR	S	STHX	SHELL AND TUBE HEAT EXCHANGER
D	DA	DENTAL AIR	M	MAINT	MAINTAIN, MAINTENANCE	S	STL	STEEL
D	DB	DRY BULB	M	MAN	MANUAL	S	STRUCT	STRUCTURAL
D	dB	DECIBELS	M	MAT	MIXED AIR TEMPERATURE	S	SW	SOUTH WEST
D	DC	DIRECT CURRENT	M	MAX	MAXIMUM	S	SWSI	SINGLE WIDTH SINGLE INLET
D	DDC	DIRECT DIGITAL CONTROLS	M	MBH	1000 BTUH	S	SYS	SYSTEM
D	DEG	DEGREE	M	MCA	MINIMUM CIRCUIT AMPACITY			
D	DEMO	DEMOLITION	M	ME	MECHANICAL ENGINEER	T		
D	DF	DIFFUSER	M	MEAS	MEASURE	T	TAB	TESTING ADJUSTING, BALANCE
D	DI	DIAMETER	M	MECH	MECHANICAL	T	TD	TRANSFER DUTY
D	DIAG	DIAGONAL DIAGRAM OR DIAGRAM	M	MECH RM	MECHANICAL ROOM	T	TE	TEMPERATURE OR TEMPORARY
D			M	MER	MECHANICAL EQUIPMENT ROOM	T	TF	TRANSFER FAN
D	DIM	DIMENSION	M	MERV	MINIMUM EFFICIENCY REPORTING VALUE	T	TP	TRANSFER GRILLE
D	DIST	DISTANCE	M	MEZZ	MEZZANINE	T	THERM	THERMAL
D	DIV	DIVIDE OR DIVISION	M	MFG	MANUFACTURING	T	THK	THICKNESS
D	DN	SET OR TURN DOWN	M	MFR	MANUFACTURER	T	THRU	THROUGH
D	DP	DEWPOINT	M	MFR REC	MANUFACTURERS RECOMMENDATION	T	TP	TRAP
D	DPS	DIFFERENTIAL PRESSURE SENSOR	M	MH	MANHOLE	T	TSP	TOTAL STATIC PRESSURE
D	DW	DRAWING	M	MIN	MINIMUM	T	TSTAT	THERMOSTAT
E			M	MISC	MISCELLANEOUS	T	TU	TERMINAL UNIT
E			M	MM	MILLIMETER	T	TX	TOILET EXHAUST
E			M	MTD	MOUNTED	T	TYP	TYPICAL
E	EA	EXHAUST AIR	M	MTG	MOUNTING			
E	EAT	ENTERING AIR TEMPERATURE	M	MVD	MANUAL VOLUME DAMPER	U		
E	EF	EXHAUST FAN	N			U	U.N.O.	UNLESS NOTED OTHERWISE
E	EG	EXHAUST GRILLE	N	NA	NOT APPLICABLE	U	U.C.N.	UNLESS OTHERWISE NOTED
E	EL	ELEVATION	N	NATL	NATIONAL	U	UP	UNIT HEATER
E	ELEC	ELECTRIC, ELECTRICAL	N	NC	NOISE CRITERIA	U	UP	SET OR TURN UP
E	ELEVS	ELEVATIONS	N	NC	NOISE CRITERIA			
E	EMR	ELEVATOR MACHINE ROOM	N	NC	NORMALLY CLOSED	V	V	VALVE
E	ENGR	ENGINEER	N	NE	NORTH EAST	V	VAV	VARIABLE AIR VOLUME
E	ENT	ENTERING	N	NEG	NEGATIVE	V	VENT	VENTILATION
E	EQ	EQUAL	N	NEMA	NATIONAL ELECTRICAL	V	VERT	VERTICAL
E	EQUIP	EQUIPMENT	N	NFPA	NATIONAL FIRE PROTECTION ASSOCIATION	V	VFD	VARIABLE FREQUENCY DRIVE
E	EQUIV	EQUIVALENT	N	NFPA	NATIONAL FIRE PROTECTION ASSOCIATION	V	VI	VIBRATION ISOLATOR
E	ERD	EXISTING ROOF DRAIN	N	NO	NORMALLY OPEN	V	VSD	VARIABLE SPEED DRIVE
E	ESMT	EASEMENT	N	NO	NORMALLY OPEN			
E	ESP	EXTERNAL STATIC PRESSURE	N	NOM	NOMINAL	W		
E	ET	EXPANSION TANK	N	NPSH	NET POSITIVE SUCTION HEAD	W	WB	WET BULB
E	ETC	AND SO FORTH OR ET CETERA	N	NRCA	NATIONAL ROOFING CONTRACTORS ASSOCIATION	W	WMS	WIRE MESH SCREEN
E	EWT	ENTERING WATER TEMPERATURE						
E	EXT	EXISTING	N	NS	NARROW STILE			
E	EXH	EXHAUST	N	NTS	NOT TO SCALE			
E	EXIST	EXISTING	N	NW	NORTH WEST			
F			O					
F	F	FAHRENHEIT OR FEMALE	O	OA/OSA	OUTSIDE AIR			
F	FA	FREE AREA	O	OAI	OUTSIDE AIR INTAKE			
F	FC	FLEXIBLE CONNECTION	O	OB	OPPOSED BLADE DAMPER			
F	FD	FLOOR DRAIN OR FIRE DAMPER	O	OD	OUTSIDE DIAMETER OR OUTSIDE DIMENSION			
F	FM	FLOW METER						
F	FP	FIRE PROTECTION OR FIREPROOF	O	OV	OXYGEN VACUUM			
F	FB	FAN-POWERED BOX						
F	FFM	FEET PER MINUTE						
F	FPS	FEET PER SECOND						
F	FR	FIRE RATING, FIRE RESISTANT, OR FRAME						
F	FREQ	FREQUENCY						
F	FS	FLOW SWITCH						
F	FSD	COMBINATION FIRE SMOKE DAMPER						
F	FSTAT	FRIESTAT						
F	FT	FEET OR FOOT						
F	FTST	FLOAT & THERMOSTATIC STEAM TRAP						

DUCTWORK SYMBOLS

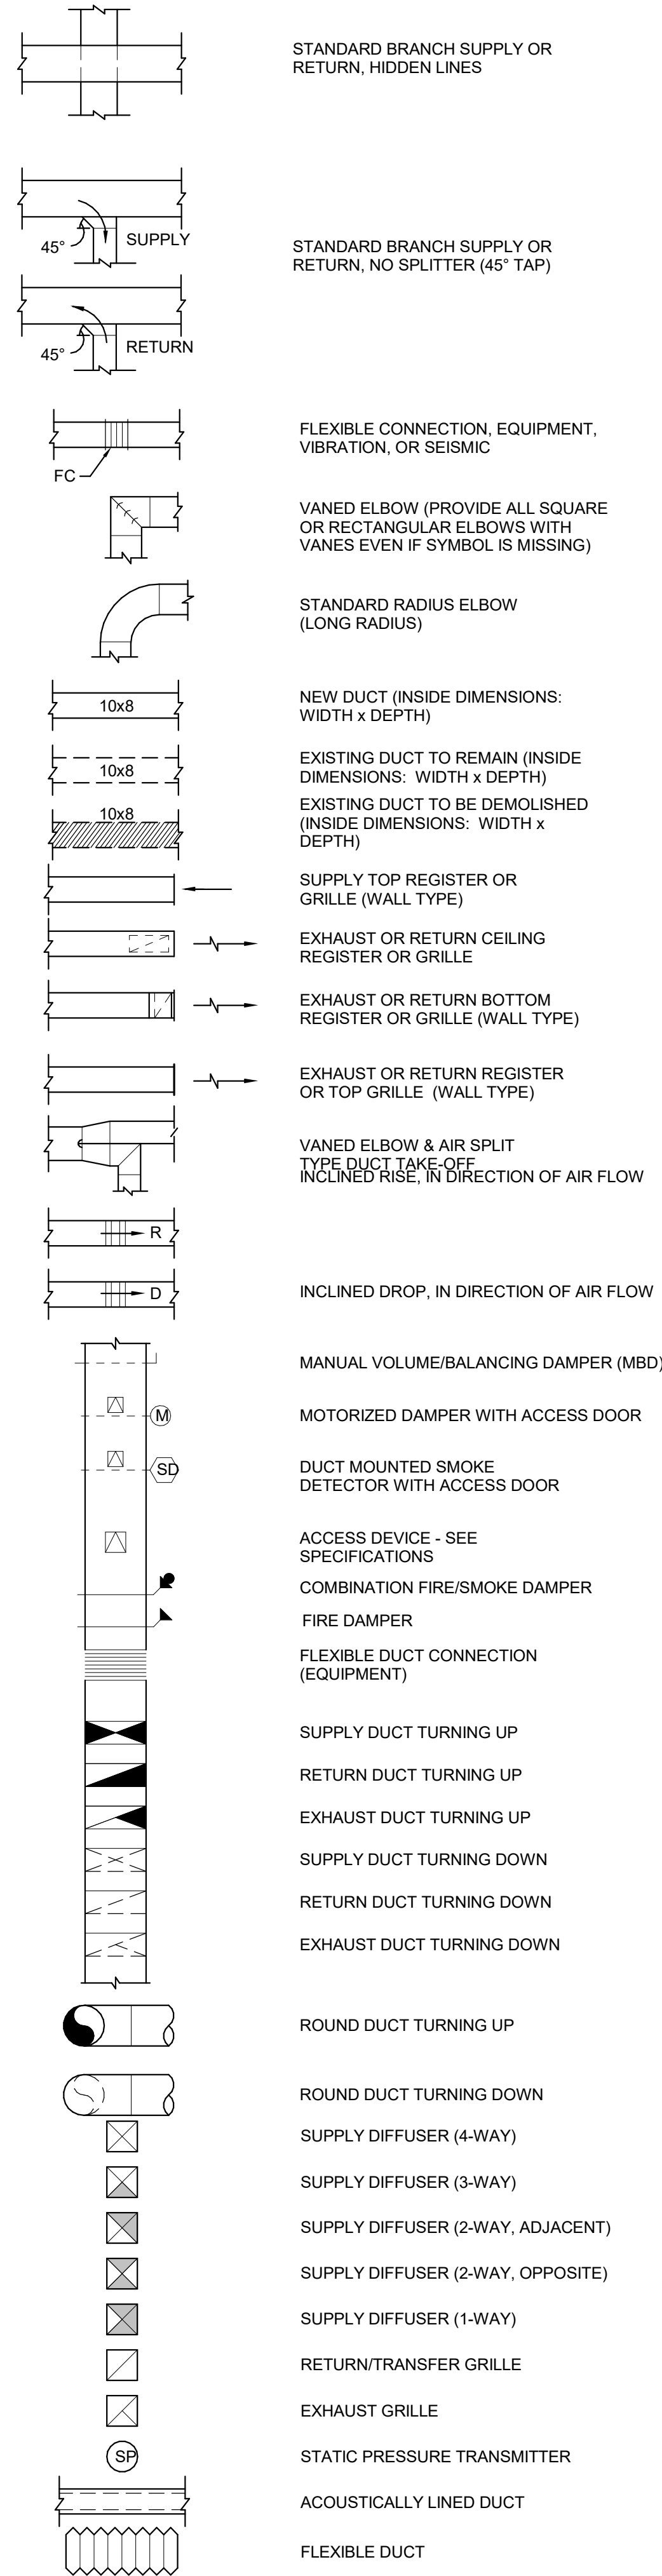

GENERAL PIPING SYMBOLS

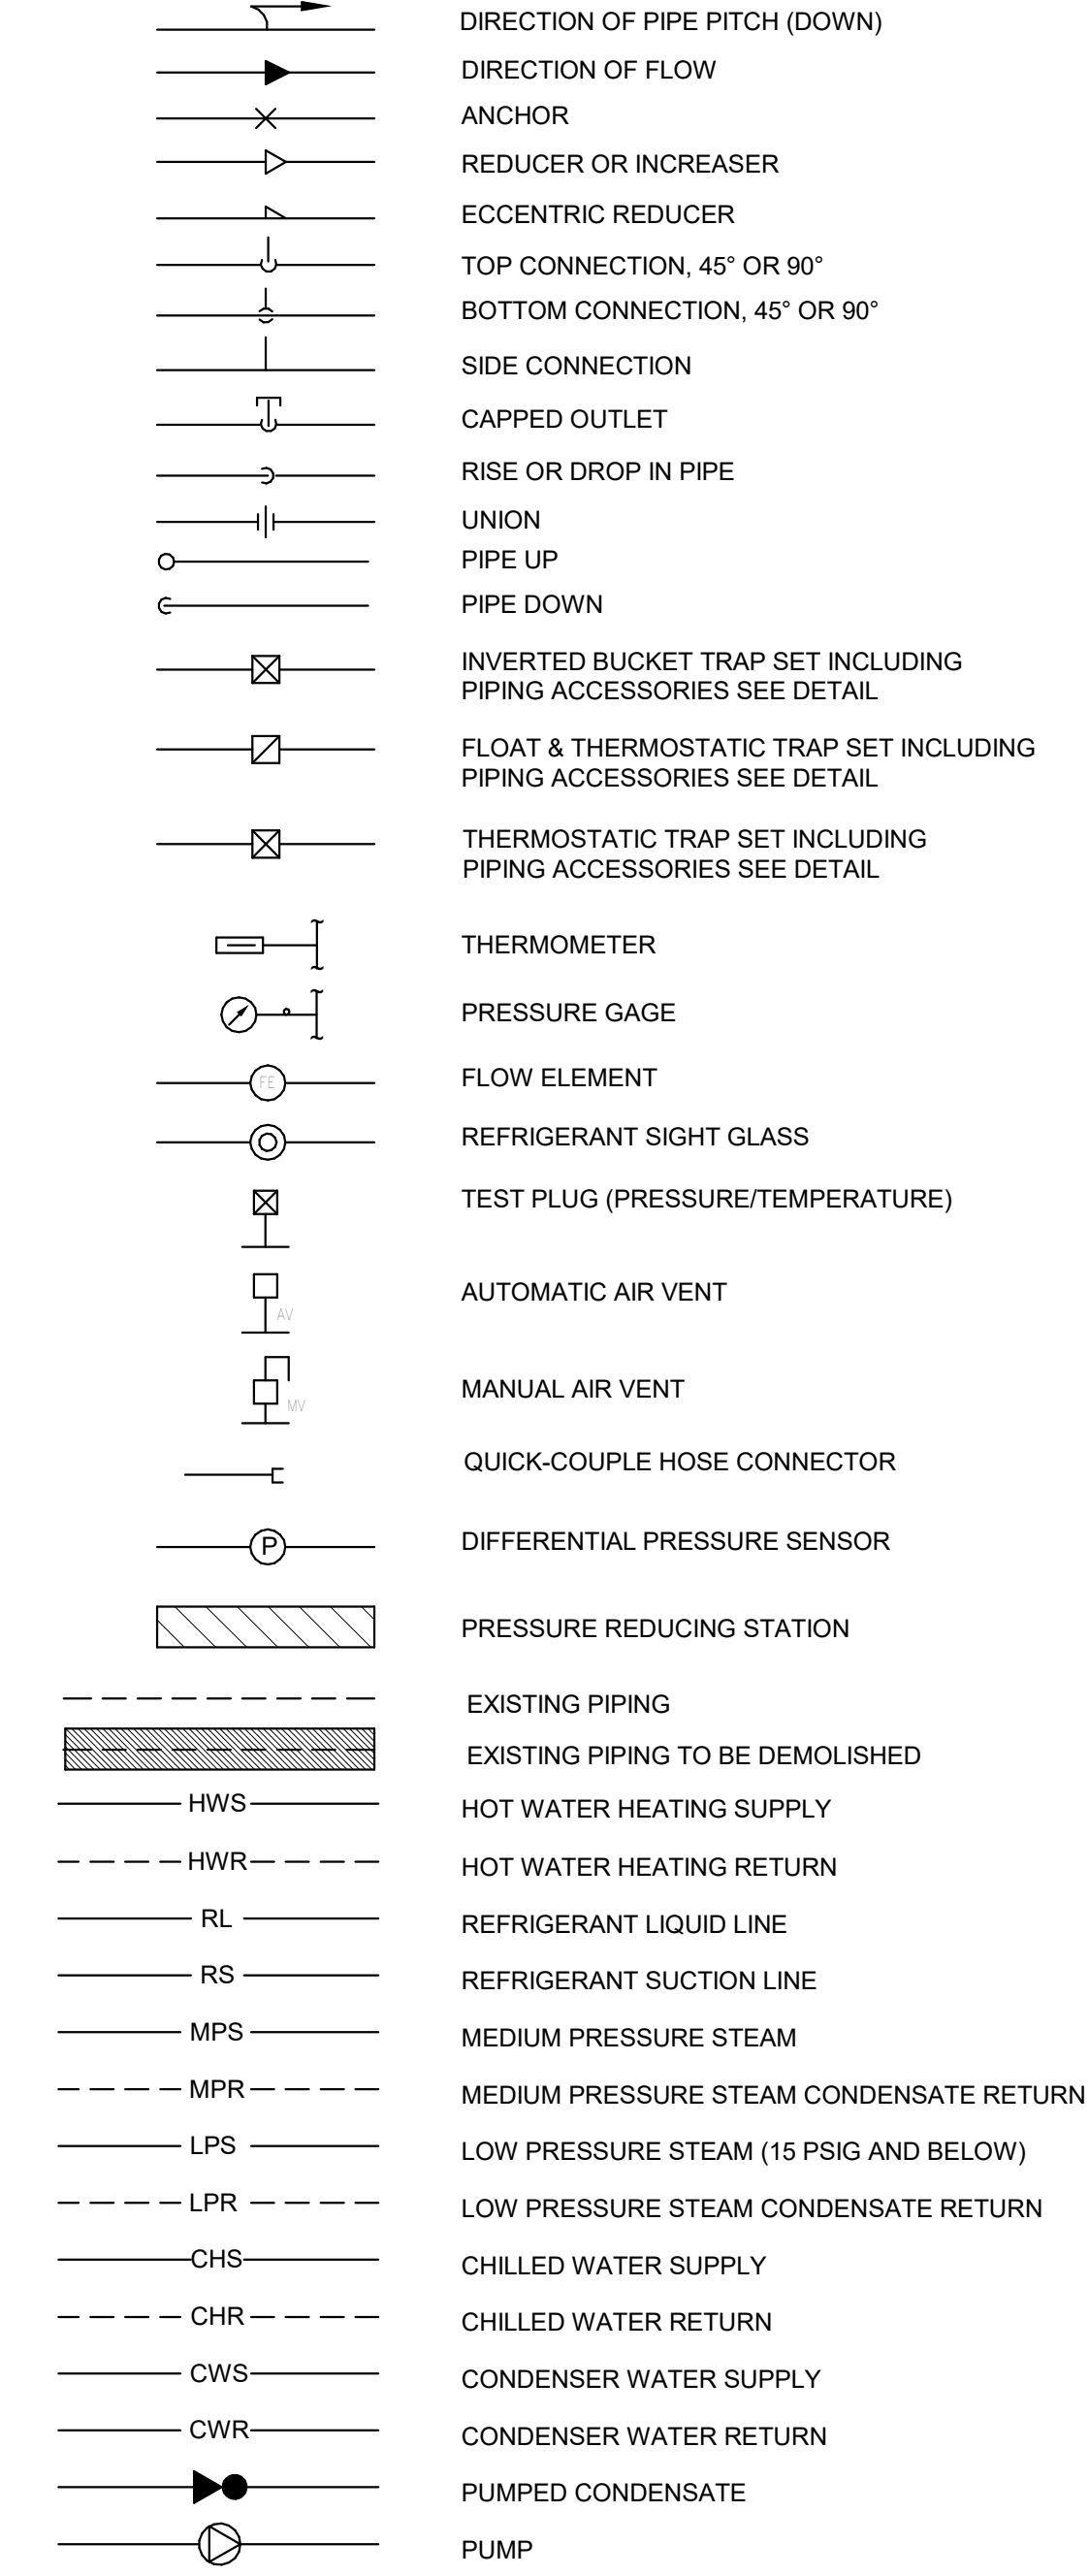


CONTRACTOR COORDINATION


THE GENERAL CONTRACTOR SHALL TAKE THE LEAD IN PREPARING COORDINATION DRAWINGS. SUCH DRAWINGS SHALL BE ARRANGED AND DESIGNED THROUGHOUT AND FROM COORDINATION WITH ALL OTHER MAJOR AND MINOR SUBCONTRACTORS. PROVIDE PLAN AND ELEVATION DRAWINGS OF ALL MECHANICAL, ELECTRICAL, AND PIPING TO BE INSTALLED. DRAW TO SCALE (AT NOT LESS THAN 3/8"=1'). DRAWINGS SHALL SHOW, BUT NOT BE LIMITED TO: ALL WALL RATINGS, DUCTWORK, AIR DISTRIBUTION, MECHANICAL EQUIPMENT, MECHANICAL PIPING, FIRE PROTECTION PIPING, PLUMBING PIPING, CABLE TRAYS, LIGHTING FIXTURES, CEILING GRID, CEILING HANGERS, MAJOR BEAMS AND JOISTS WITH ELEVATIONS MARKED THEREON, FIRE, SMOKE, AND GAS EXHAUST SYSTEMS, ALL TYPES OF PIPING, ELECTRICAL CONDUITS LARGER THAN 2 INCH DIAMETER, ELECTRICAL BUSWAY AND REQUIRED CAVITIES, AND ANY EQUIPMENT PROVIDED BY OTHERS THAT PROTRUDE INTO THE CEILING CAVITIES OR IMPEDS THE LOCATION OR ACCESS TO ABOVE CEILING PIPING, ELECTRICAL, OR OTHER EQUIPMENT. THE CONTRACTOR SHALL BE RESPONSIBLE FOR SHOWING MATERIALS AND SYSTEMS OF ALL CONTRACTS. IT IS IMPORTANT TO NOTE THAT FABRICATION CANNOT BEGIN UNTIL COORDINATION DRAWINGS HAVE BEEN APPROVED.

THE CONTRACTOR SHALL OBTAIN A COPY OF THE FINAL SITE LATEST VENDOR DRAWINGS PRIOR TO PROCURING OR INSTALLING ANY EQUIPMENT. ANY REWORK REQUIRED BY THE CONTRACTOR'S FAILURE TO OBTAIN THESE DRAWINGS SHALL BE AT THE CONTRACTOR'S EXPENSE AND SHALL NOT RESULT IN ANY ADDITIONAL TIME TO THE PROJECT. THE CONTRACTOR SHALL MEET THE REPRESENTATIVE OF THE VENDOR PRIOR TO THE START OF WORK. ALL WORK SHALL COMPLY WITH ALL VENDOR REQUIREMENTS. THE CONTRACTOR SHALL BE RESPONSIBLE FOR ALL WORK SHOWN ON THESE DRAWINGS AND ALL WORK SHOWN ON THE VENDOR DRAWINGS. THE PHRASE "SUPPLIED BY CUSTOMER" (OR DERIVATIVES) MEANS "PROVIDED BY CONTRACTOR."

VALVE SYMBOLS

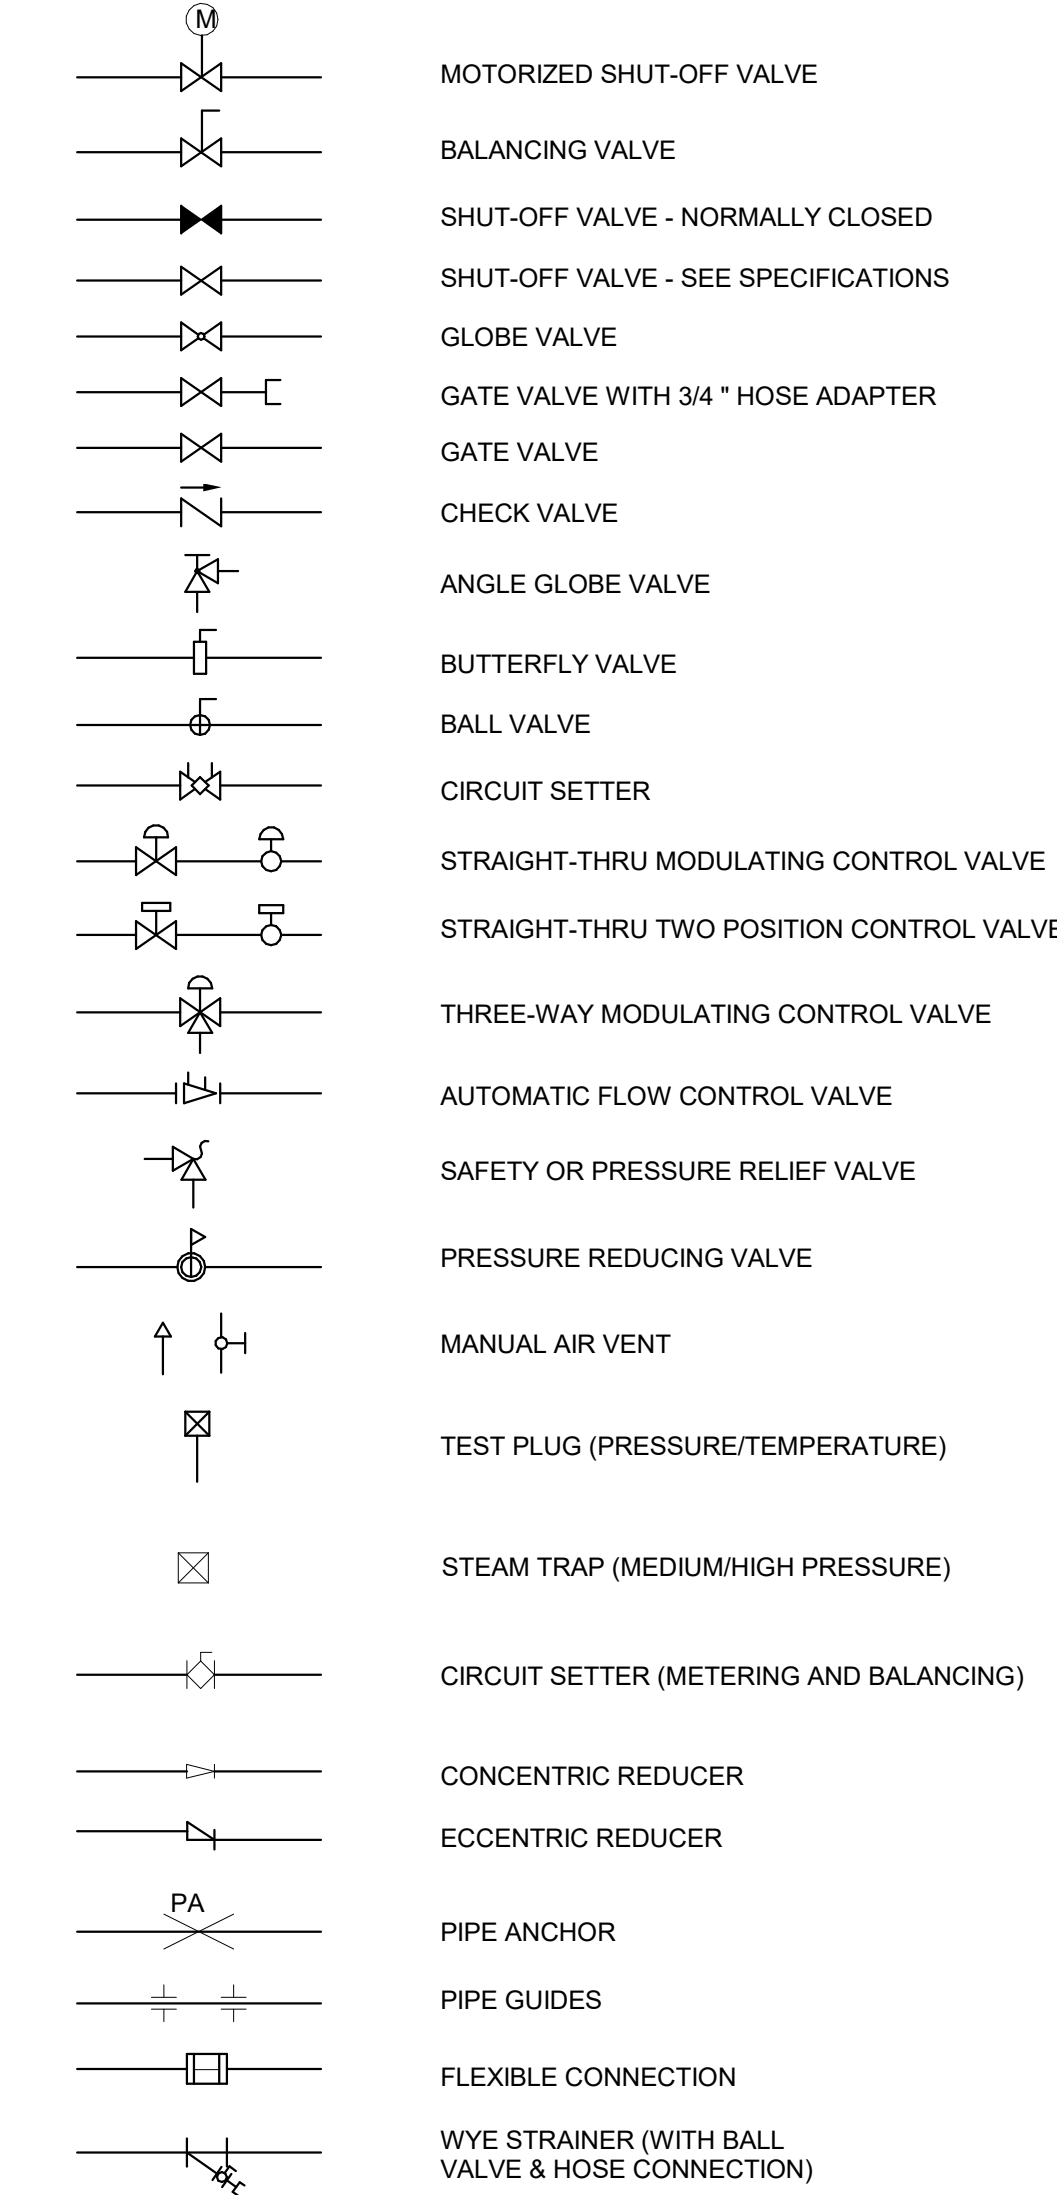


MECHANICAL SYMBOLS

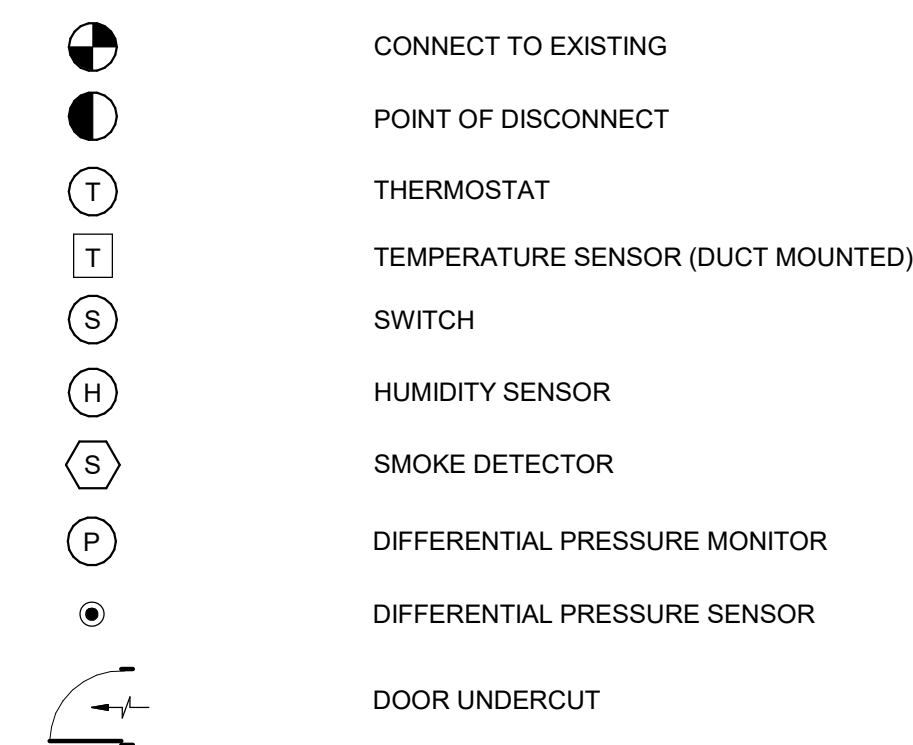

GENERAL NOTES

1. COORDINATE ALL WORK WITH OTHER TRADES.
2. CONTRACTOR SHALL BE RESPONSIBLE FOR ALL FEES, PERMITS AND LICENSES AND FOR THE COMPLETION OF ALL OTHER WORK.
3. ALL DUCTWORK RUNS SHOWN ARE REPRESENTATIVE ONLY. CONTRACTOR SHALL BE RESPONSIBLE FOR ANY CONDITIONS IN THE FIELD (EXISTING, OR PREDETERMINED BY LOCAL CODES OR EQUIPMENT) THAT MAKE NECESSARY ALTERATION ROUTING OF DUCTWORK.
4. ALL PIPING RUNS SHOWN ARE REPRESENTATIVE ONLY. CONTRACTOR SHALL BE RESPONSIBLE FOR ANY CONDITIONS IN THE FIELD THAT MAKE NECESSARY ALTERATION OF PIPING.
5. MECHANICAL CONTRACTOR SHALL COORDINATE WITH ELECTRICAL AND CONDUITS CONTRACTORS TO PROVIDING POWER CONNECTIONS AND DDC CONTROL WIRING FOR ALL EQUIPMENT.
6. ALL DIFFUSERS NOT SHOWN AS A FULL CEILING MODULE (24"x24") SHALL BE A MINIMUM OF 12"x12".
7. CONTRACTOR SHALL BE RESPONSIBLE FOR REPAIRING ANY ARCHITECTURAL WORK (INCLUDING, BUT NOT LIMITED TO: FLOORING, CEILING TILE AND GRID, SMOKE PARTITIONS ABOVE CEILING, GYPSUM WALL BOARD AND PAINTING, ETC.) THAT IS DAMAGED, SUSTAINED, OR REMOVED INDICATED TO THIS WORK.
8. ALL PIPING AND DUCTS IN FINISHED ROOMS OR SPACES SHALL BE CONCEALED IN 6" FURROWS OR CHASES IN THE CEILING.
9. THE FIRST FIGURE OF DUCT SIZE INDICATES DIMENSION OF FACE SHOWN ON ACCESS PANELS.
10. ACCESS PANELS ARE REQUIRED FOR ALL VALVES, TRAPS, DAMPERS, CLEANOUTS, CONTROLS, ETC. THAT ARE LOCATED ABOVE HARD CEILINGS OR BEHIND WALLS. ACCESS PANELS SHALL BE FURNISHED AND INSTALLED UNDER ARCHITECTURAL DETAIL.
11. TOTAL STATIC PRESSURE NOTED IN THE SCHEDULES INCLUDES DUCT SYSTEM, TERMINAL UNITS, FILTERS, COILS, ETC.
12. FOR TYPICAL, WATER PIPING CONNECTIONS TO EQUIPMENT SEE STANDARD EQUIPMENT DETAILS.
13. DIFFUSER, REGISTER AND GRILLE SIZES SHOWN ON FLOOR PLANS ARE NECK SIZES.
14. PROVIDE INSULATED SUPPLY DIFFUSERS AND GRILLES.
15. REFER TO ARCHITECTURAL REFLECTED CEILING PLANS FOR EXACT LOCATIONS OF CEILING DIFFUSERS, REGISTERS, AND GRILLES.
16. PROVIDE NEW DDC SYSTEM TO ACCOUNT FOR NEW ROOMS, THERMOSTATS AND VALVE TERMINAL UNITS.
17. MECHANICAL CONTRACTOR SHALL PROVIDE TO CONTROLS VENDOR THE ACTUAL ROOM NUMBERS, AS DETERMINED BY THE ARCHITECT AND OWNER.
18. MECHANICAL CONTRACTOR SHALL PROVIDE FLEXIBLE DUCTWORK THAT IS FREE OF BENDS THAT WOULD RESTRICT AIRFLOW, PROVIDE HANGERS AND SUPPORTS TO ENSURE BENDS ARE SMOOTH RADIIUS.
19. WHERE DIFFUSERS, REGISTERS OR GRILLES ARE NOT SHOWN OCCUR CONTRACTOR SHALL PROVIDE DUCT TRANSITIONS (AND CHANGES IN DIMENSIONS) PER SMACNA GUIDELINES AS REQUIRED TO AVOID CONFINED FLOW OF AIR OR BALANCE AIR FLOW TO THE FLEXIBLE DUCTWORK AND HYDRAULIC AREA EQUAL TO THE DUCT SIZE LISTED ON PLANS.
20. ALL AIR DISTRIBUTION DEVICES SHALL BE PROVIDED WITH MANUAL, VOLUME DAMPER, OR BALANCE VALVE.
21. PROVIDE ALL DIMENSIONS AND SIZES FOR MORE REQUIREMENTS, WHETHER SHOWN ON THE DRAWINGS OR NOT.

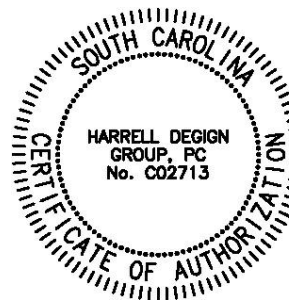[illegible]

NOT FOR
CONSTRUCTION

GENERAL NOTES

- A. EACH TERMINAL BOX SHALL BE PROVIDED WITH A THERMOSTAT MOUNTED AT 54" A.F.F.
- B. PROVIDE ALL RUNOUTS TO DIFFUSERS AND GRILLES WITH A MANUAL VOLUME DAMPER. WHERE VOLUME DAMPERS ARE LOCATED ABOVE A HARD CEILING, PROVIDE EITHER AN ACCESS PANEL OR A REMOVE OPERATED VOLUME DAMPER. COORDINATE CEILING TYPES AND LOCATIONS WITH ARCHITECTURAL.


SHEET KEYNOTES


1. 10"x10" GRILLE MOUNTED 12" A.F.F.
2. PROVIDE 30"x12" INTAKE LOUVER INSTALLED ABOVE DOOR FOR MAKEUP AIR. LOUVER SHALL BE BASED ON GREENEVE EVH-501D OR EQUIVALENT AND HAVE A MINIMUM FREE AREA 0.81 SQUARE FEET.
3. PROVIDE A LOW WALL EXHAUST INTAKE 12" A.F.F.
4. PROVIDE NEW CEILING SUPPLY DIFFUSERS, FLEXIBLE DUCT, AND RETURN GRILLES IN RENOVATED WAITING AREA. EXISTING TERMINAL "VAN-41" ACTUATORS PRESSURE DUCTWORK TO REMAIN IN PLACE. REBALANCE EXISTING TO REMAIN TERMINAL FOR NEW AIR FLOW.
5. M1 QUIQUENCH VENT UP TO ROOF, REFER TO M1.02 FOR CONTINUATION AND COORDINATE POINT OF CONNECTION TO MR WITH EQUIPMENT MANUFACTURER'S INSTALLATION INSTRUCTIONS. QUIQUENCH VENT SHALL BE MANUFACTURED OF 30" STAINLESS STEEL.
6. PROVIDE M1 CHILLER WITH 4" THICK EQUIPMENT PAD, PAD SHALL HAVE CHAMFERED EDGES THAT EXTEND 4" FROM THE EQUIPMENT. THE EQUIPMENT ON ALL SIDES AND SHALL BE REINFORCED WITH #5 REBAR.
7. COORDINATE EXACT LOCATION OF NEW M1 CHILLER WITH VENDOR. PIPING SHOWN IS DIAGRAMATIC AND EXACT CONNECTION LOCATIONS SHALL BE COORDINATED WITH MANUFACTURER'S INSTALLATION SPECIFICATIONS AND INSTRUCTIONS.
8. CHILLED WATER SUPPLY AND RETURN TO INTEGRATED COOLING CABINET, COORDINATE EXACT CONNECTION LOCATIONS WITH MANUFACTURER'S INSTALLATION SPECIFICATIONS AND INSTRUCTIONS.
9. 14"O EXHAUST AIR DUCT UP TO EF-ISO ON ROOF ABOVE, REFER TO SHEET M1.02 FOR CONTINUATION.
10. 14"O EXHAUST AIR DUCT UP TO EF-PURGE ON ROOF ABOVE, REFER TO SHEET M1.02 FOR CONTINUATION.

WALL RATING LEGEND


- | | |
|---|---------------------------|
|  | SMOKE PARTITION |
|  | 1 HR FIRE BARRIER |
|  | 1 HR FIRE / SMOKE BARRIER |
|  | 2 HR FIRE BARRIER |
|  | 2 HR FIRE / SMOKE BARRIER |
|  | 3 HR FIRE BARRIER |
|  | 3 HR FIRE / SMOKE BARRIER |
|  | 4 HR FIRE BARRIER |
|  | 4 HR FIRE / SMOKE BARRIER |
|  | FIRE RATED DOOR |

MECHANICAL DUCTWORK PLAN - LEVEL 1
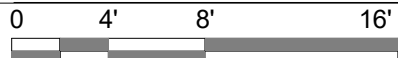
$$1/8'' = 1'-0''$$

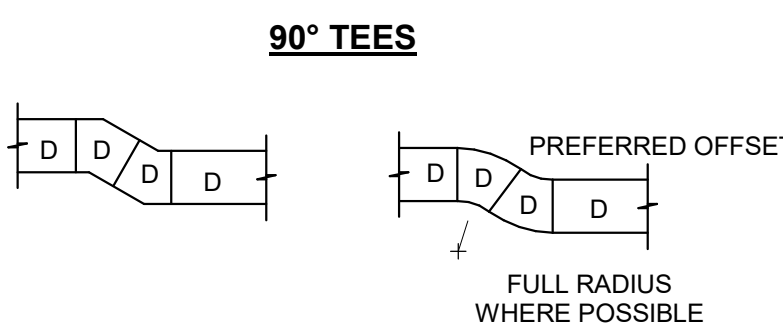


14 **LOW PRESSURE DUCT FITTINGS**
NOT TO SCALE

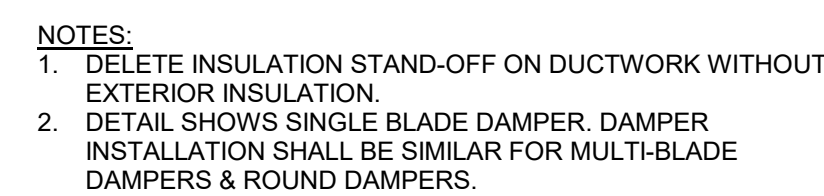



1

2

3

DETAILS

AIR HANDLING UNIT SCHEDULE

UNIT NO.	SERVICE	CFM	OA CFM	ESP (IN. W.G.)		EVAPORATOR				ELECTRICAL										BASIS OF DESIGN								NOTES			
				SUPPLY FAN	RETURN FAN	SENSIBLE CAPACITY (MBH)	TOTAL CAPACITY (MBH)	EAT DBWB (°F)	LAT DBWB (°F)	V	PH	FREQ	CONDENSER SECTION				COMPRESSOR SECTION				MCA	MOP	EER	IEER	LENGTH (IN)	WIDTH (IN)	HEIGHT (IN)		WEIGHT (LBS)	MANUFACTURER	MODEL
RTU-1-1	EXAM / ADMIN	13,730	3,910	3.0	1.5	340.13	572.74	76.0 / 65.6	50.05 / 50.00	460	3	60	2.1	2.7	2.1	2.7	2.18	24.0	24.0	24.0	149	150	10.5	15.6	394.5	93.5	87.0	8,840.7	TRANE	INTELLIPAK	1-4
RTU-1-2	IMAGING	7,875	1,740	3.5	1.0	201.05	258.72	74.6 / 64.3	50.88 / 50.82	460	3	60	2.1	2.7	-	-	14.5	19.1	19.1	-	76	90	10.1	15.7	289.3	93.5	87.0	6,081.3	TRANE	INTELLIPAK	1-4
NOTES:																															
1. PROVIDE FACTORY MOUNTED VFD WITH INTEGRAL DISCONNECT IN NEMA 4X ENCLOSURE.																															
2. PROVIDE MANUFACTURER'S ROOF CURB.																															
3. ROUTE CONDENSATE TO NEAREST ROOF DRAIN.																															
4. UNIT SHALL BE EQUIPPED WITH INTERIOR LIGHTING FOR SERVICE. COORDINATE WITH DIVISION 26 FOR CIRCUIT POWER.																															

HEAT PUMP SPLIT SYSTEM SCHEDULE

INDOOR UNIT									OUTDOOR UNIT												NOTES	
UNIT NO.	SERVICE	COOLING (BTU/H)	HEATING (BTU/H @ 47°F)	CFM _{M35} (MIN/MAK)	CFM _{M35T} (MIN/MAK)	WEIGHT (LBS)	MANUFACTURER	MODEL	UNIT NO.	SEER2	GAS LINE OD (IN)	LIQ. LINE OD (IN)	WEIGHT (LBS)	FAN FLA	COMP RLA	V	PH	MCA	MOCp	MANUFACTURER		MODEL
AC-1-3	MED GAS 1129	12,000	12,200	134/364	170/406	22	mitsubishi	MSZ-HM12NA	CU-1-3	20.0	3/8	1/4	73	0.5	6.2	208	1	9.0	15	mitsubishi	MUZ-HM12NA	1-4
AC-1-4	MED VAC 1128	12,000	12,200	134/364	170/406	22	mitsubishi	MSZ-HM12NA	CU-1-4	20.0	3/8	1/4	73	0.5	6.2	208	1	9.0	15	mitsubishi	MUZ-HM12NA	1-4
NOTES: 1. INDOOR UNIT SHALL BE POWERED FROM THE OUTDOOR UNIT. 2. PROVIDE UNIT WITH CONDENSATE PUMP AND RESERVOIR. MANUFACTURER PART NUMBER X87-721. 3. PROVIDE UNIT WITH WATER-LEVEL SENSING DEVICE IN CONDENSATE DRAIN THAT WILL DE-ENERGIZE EQUIPMENT IN THE EVENT OF CONDENSATE ACCUMULATION. DEVICE SHALL CONFORM TO REQUIREMENTS PER SOUTH CAROLINA MECHANICAL CODE SECTION 307.2.3.4. 4. UNIT SHALL BE PROVIDED WITH FUSED DISCONNECT. DIVISION 26 SHALL PROVIDE AND INSTALL DISCONNECT.																						

FAN SCHEDULE

UNIT NO.	FAN SERVICE	FAN TYPE	DRIVE TYPE	WHEEL TYPE	CFM	ESP (IN. W.G.)	MOTOR RPM	FAN RPM	TIP SPEED	HP	V	PH	HZ	SELECTION BASED ON		NOTES
														MANUFACTURER	MODEL	
EF-1-1	EXAM / ADMIN	DOWNBLAST	DIRECT	-	3,860	1.5	1,560	1,358	7,602	3	460	3	60	GREENHECK	G-200HP-VG	1-5
EF-1-2	IMAGING	DOWNBLAST	DIRECT	-	1,740	1.0	1,725	1,394	5,584	1	460	3	60	GREENHECK	G-140-VG	1-5
EF-ISO	ISOLATION EXAM	UTILITY SET	DIRECT	-	570	0.5	1,770	1,464	4,284	1/4	460	3	60	GREENHECK	USF-6	1-6
EF-MG	MEDICAL GAS	DOWNBLAST	DIRECT	-	500	0.5	1,725	1,586	4,517	1/10	120	1	60	GREENHECK	G-090-VG	1-5
EF-PURGE	MRI EMERGENCY PURGE	UPBLAST	DIRECT	-	1,200	0.5	1,140	1,140	4,365	1/4	120	1	60	GREENHECK	CUE-140-B	1-5, 7

NOTES:

1. PROVIDE WITH BACKDRAFT DAMPER, MOTOR GUARD, VFD AND DISCONNECT SWITCH. VFD AND DISCONNECT PROVIDED BY MANUFACTURER. DISCONNECT SWITCH SHALL BE INSTALLED BY DIVISION 26.
2. PROVIDE WITH VIBRATION ISOLATORS.
3. PROVIDE WITH THERMAL OVERLOAD PROTECTION. FINAL CONNECTIONS BY DIVISION 26.
4. FAN SHALL BE SEISMIC RATED.
5. FAN SHALL BE HIGH WIND RATED.
6. PROVIDE FAN WITH DUCTED DISCHARGE FOR HIGH PLUME DISCHARGE.
7. PROVIDE FAN WITH MANUAL PUSH START SWITCH AND RELAY LOCATED AT CONTROLLER'S WORKSTATION. PUSH BUTTON SHALL BE MUSHROOM TYPE AND COLORED RED.

UNIT HEATER SCHEDULE

UNIT NO.	SERVICE	TYPE	CAPACITY (KW)	CFM	RPM	HP	ΔT (°F)	WEIGHT (LBS)	V	PH	HZ	AMPS	SELECTION BASED ON		NOTES
													MANUFACTURER	MODEL	
UH-1-1	RISER ROOM	CABINET	10	850	1,725	1/4	38	110	208	3	60	30	INDEECO	ULTRA SAFE EXP	1-3
NOTES: 1. UNIT SHALL BE SUSPENDED FROM WALL IN RISER ROOM. UNIT SHALL BE MOUNTED NOT LESS THAN 12" OFF OF WALL PER MANUFACTURER'S INSTALLATION INSTRUCTION. 2. PROVIDE UNIT WITH MANUFACTURER'S CORROSION RESISTANT WALL MOUNTING KIT. 3. PROVIDE UNIT WITH THERMOSTAT MOUNTED 54" A-F-F. AND ON AN INTERIOR WALL.															

DUCT HEATER SCHEDULE

UNIT NO.	SERVICE	TYPE	CAPACITY (kW)	DUCT SIZE (IN x IN)	ΔT (°F)	V	PH	HZ	AMPS	SELECTION BASED ON		NOTES
										MANUFACTURER	MODEL	
DH-1-1-1	RTU-1-1	DUCT MOUNTED	35	34 x 18	15	480	3	60	42.0	GREENHECK	IDHE-O	1-2
DH-1-1-2	RTU-1-1	DUCT MOUNTED	35	34 x 16	15	480	3	60	42.0	GREENHECK	IDHE-O	1-2
DH-1-2-1	RTU-1-2	DUCT MOUNTED	40	30 x 12	15	480	3	60	48.1	GREENHECK	IDHE-O	1-2

NOTES:

1. PROVIDE UNIT WITH MANUFACTURER'S SCR CONTROLLER AND DISCONNECT SWITCH. DISCONNECT SWITCH SHALL BE INSTALLED BY DIVISION 26.
2. UNIT SHALL BE INTEGRATED INTO BUILDING CONTROLS AND STAGED ON/OFF BASED ON THE AHU SUPPLY AIR TEMPERATURE. REFER TO M7.01.

VAV/CAV AIR TERMINAL UNIT SCHEDULE (ELECTRIC)

MARK	INLET SIZE (IN)	FLOW DATA			ELECTRICAL DATA			BASIS OF DESIGN		NOTES
		MAXIMUM AIR FLOW (CFM)	MINIMUM AIR FLOW (CFM)	HEATING AIR FLOW (CFM)	CAPACITY (KW)	VOLTAGE	PHASE	MODEL	MANUFACTURER	
VAV-ED-1	8"	500	500	500	5.0	480	3	DESV	TITUS	1
VAV-ED-2	8"	580	580	580	6.0	480	3	DESV	TITUS	1
VAV-ED-3	10"	1270	1270	1270	12.5	480	3	DESV	TITUS	1
VAV-ED-4	8"	200	200	200	2.0	277	1	DESV	TITUS	1
VAV-ED-5	8"	300	300	300	3.0	277	1	DESV	TITUS	1
VAV-ED-6	8"	200	200	200	2.0	277	1	DESV	TITUS	1
VAV-ED-7	8"	550	550	550	5.5	480	3	DESV	TITUS	1
VAV-ED-8	8"	600	600	600	6.0	480	3	DESV	TITUS	1
VAV-ED-9	8"	330	330	330	3.5	277	1	DESV	TITUS	1
VAV-ED-10	8"	350	350	350	3.5	277	1	DESV	TITUS	1
VAV-ED-11	8"	450	450	450	4.5	480	3	DESV	TITUS	1
VAV-ED-12	8"	220	220	220	2.5	277	1	DESV	TITUS	1
VAV-ED-13	8"	360	360	360	3.5	277	1	DESV	TITUS	1
VAV-ED-14	8"	700	700	700	7.0	480	3	DESV	TITUS	1
VAV-ED-15	8"	590	590	590	6.0	480	3	DESV	TITUS	1
VAV-ED-16	8"	635	635	635	6.5	480	3	DESV	TITUS	1
VAV-ED-17	8"	440	440	440	4.5	480	3	DESV	TITUS	1
VAV-ED-18	12"	1350	1350	1350	13.0	480	3	DESV	TITUS	1
VAV-ED-19	14"	1450	1450	1450	14.0	480	3	DESV	TITUS	1
VAV-ED-20	8"	440	440	440	4.5	480	3	DESV	TITUS	1
VAV-ED-21	8"	290	290	290	3.0	277	1	DESV	TITUS	1
VAV-ED-22	8"	200	200	200	2.0	277	1	DESV	TITUS	1
VAV-ED-23	8"	360	360	360	3.5	277	1	DESV	TITUS	1
VAV-ED-24	8"	440	440	440	4.5	480	3	DESV	TITUS	1
VAV-ED-25	10"	1050	1050	0	0.0	120	1	DESV	TITUS	1-2
NOTES:										
1. PROVIDE TERMINAL BOX REHEAT COIL WITH SCR CONTROLLER.										
2. TERMINAL BOX SHALL BE COOLING ONLY IN LEFT HAND CONFIGURATION.										

AIR DISTRIBUTION DEVICE SCHEDULE

DEVICE LETTER	DEVICE TYPE	MANUFACTURER AND MODEL NUMBER	FRAME NUMBER	FRAME SIZE	NECK LETTER	NECK SIZE
A	ARCH. DIFFUSER	NAILOR UNI-RC	1	12x12	A	6"Ø
B	BAR GRILLES	NAILOR SERIES 49	2	24x24	B	8"Ø
C	CEILING REGISTER	NAILOR 61 DV	3	24x12	C	10"Ø
D	SIDEWALL SUPPLY	NAILOR 45 515SH	4	NECK + FRAME	D	12"Ø
E	EGGGRATE	NAILOR 61 EG	5	14x10	E	14"Ø
F	FILTER GRILLE	NAILOR 61 FP	6	48x24	F	16"Ø
G	SIDEWALL GRILLE	NAILOR 6155 H	7	48x4	G	14x6
H	FIRE RATED	NAILOR	8	132x4	H	NECK SIZE
J	CURVED GRILLE	SDVC				
K	PLENUM DIFFUSER	NAILOR				DEVICE TYPE
L	LAMINAR FLOW	NAILOR 92LFD-SS				FRAME SIZE
M	LINEAR SLOT	NAILOR 5010/5010R				NECK SIZE
N	LINEAR SLOT	NAILOR 48LL2				CFM
P	ARCH. RETURN/EXH.	NAILOR 6155SH				
Q	PERFORATED FACE	NAILOR 4235/4354				
R	ROUND	NAILOR				
S	SECURITY GRILLES	NAILOR SG-BM4				
T	SIDEWALL REGISTER	NAILOR 61 DV				

AIR DISTRIBUTION LEGEND KEY

NOTES:

- SUPPLY, EXHAUST, AND RETURN DIFFUSERS FOR PATIENT AND SUPPORT SPACES (I.E. EVERYWHERE BUT UTILITY ROOMS AND RESTROOMS) SHALL BE PROVIDED WITH RETAINING CLIP OPTION FOR AFFIXING CEILING GRID TO CENTER OF DEVICE.
- MAXIMUM AIR VELOCITY THROUGH DIFFUSERS, GRILLES AND REGISTERS SHALL BE 500 FPM, UNLESS INDICATED OTHERWISE.
- MAXIMUM NC SHALL BE 30.
- PROVIDE FRAMES SUITABLE FOR TYPE OF INSTALLATION REQUIRED. VERIFY WITH FINAL APPROVED ARCHITECTURAL SEATING PLAN.
- BASIS OF DESIGN IS NAILOR OR EQUAL.
- PROVIDE SQUARE TO ROUND TRANSITION WITH APPROPRIATE NECK SIZE, AS REQUIRED.
- REFER TO ARCHITECTURAL FOR FINISHES.
- CEILING PLANS FOR NECK SIZES OF REGISTERS AND GRILLES, ETC.
- INSULATE BACK PANEL OF ALL SUPPLY DIFFUSERS. INSULATION TYPE SHALL MATCH INSULATION USED ON SUPPLY DUCTWORK.
- DEVICES LOCATED IN TOILET(S) SHALL BE CONSTRUCTED OF ALUMINUM.
- PROVIDE LINEAR SLOT DIFFUSERS WITH 180-DEGREE WIPER BLADE DAMPER FOR AIRFLOW DIRECTIONAL ADJUSTMENT.

	SOLID LINE DENOTES CONDUIT RUN CONCEALED IN WALL, ABOVE CEILINGS, EXPOSED IN UNFINISHED AREAS, RUN PARALLEL OR PERPENDICULAR TO STRUCTURE OR WALL. DASHED LINE DENOTES CONDUIT RUN BELOW GRADE OR BELOW FINISHED FLOOR. HOMERUNS SHALL BE MINIMUM 3/4" CONDUIT AND #12 WIRE FOR THE NUMBER OF CIRCUITS INDICATED UNLESS OTHERWISE NOTED OR SCHEDULED. QUANTITY OF ARROWS INDICATES NUMBER OF CIRCUITS. EACH CIRCUIT TO HAVE OWN NEUTRAL. SOME HOMERUNS INDICATE PARTIAL CIRCUITS. REFER TO OTHER HOMERUNS OR CIRCUIT TAGS FOR COMPLETE CIRCUIT. SURFACE, RECESSED OR WALL MOUNTED LIGHTING FIXTURE CONNECTED TO NORMAL BRANCH CIRCUIT. UPPER CASE LETTER INDICATES TYPE. SEE LIGHT FIXTURE SCHEDULE FOR EXACT REQUIREMENTS. WHERE A LOWER CASE LETTER IS SHOWN IT INDICATES SWITCH ASSIGNMENT. SURFACE, RECESSED OR WALL MOUNTED LIGHTING FIXTURE CONNECTED TO CRITICAL BRANCH CIRCUIT. UPPER CASE LETTER INDICATES TYPE. SEE LIGHT FIXTURE SCHEDULE FOR EXACT REQUIREMENTS. WHERE A LOWER CASE LETTER IS SHOWN IT INDICATES SWITCH ASSIGNMENT. SURFACE, RECESSED OR WALL MOUNTED LIGHTING FIXTURE CONNECTED TO LIFE SAFETY BRANCH CIRCUIT. UPPER CASE LETTER INDICATES TYPE. SEE LIGHT FIXTURE SCHEDULE FOR EXACT REQUIREMENTS. WHERE A LOWER CASE LETTER IS SHOWN IT INDICATES SWITCH ASSIGNMENT. CEILING MOUNTED EXIT SIGN. SHADED AREA INDICATES FACE WITH DIRECTIONAL ARROWS AS SHOWN. SEE LIGHTING FIXTURE SCHEDULE FOR EXACT REQUIREMENTS. CONNECT UNSWITCHED TO INDICATED BRANCH CIRCUIT. WALL MOUNTED EXIT SIGN. SHADED AREA INDICATES FACE WITH DIRECTIONAL ARROWS AS SHOWN. SEE LIGHTING FIXTURE SCHEDULE FOR EXACT REQUIREMENTS. CONNECT UNSWITCHED TO INDICATED BRANCH CIRCUIT. S SINGLE-POLE TOGGLE SWITCH IN FLUSH (FINISHED SPACES) OR SURFACE (UNFINISHED SPACES) OUTLET BOX. S₁ THREE-WAY TOGGLE SWITCH IN FLUSH (FINISHED SPACES) OR SURFACE (UNFINISHED SPACES) OUTLET BOX. S₀ DIMMER CONTROL SWITCH MOUNTED IN FLUSH (FINISHED SPACES) OR SURFACE (UNFINISHED SPACES) OUTLET BOX. MATCH DIMMER ACCORDING TO LOAD TYPE. S₀₃ 3-WAY DIMMER CONTROL SWITCH MOUNTED IN FLUSH (FINISHED SPACES) OR SURFACE (UNFINISHED SPACES) OUTLET BOX. MATCH DIMMER ACCORDING TO LOAD TYPE. S₀₈ SWITCH MOUNTED OCCUPANCY SENSOR DUAL TECHNOLOGY WITH MANUAL SWITCH. OS OCCUPANCY SENSOR. CEILING MOUNTED. REFERENCE SPECIFICATION SECTION 26 09 23. TL₁ 480Y/277 VOLT PANELBOARD, FLUSH AND SURFACE MOUNTED RESPECTIVELY. DESIGNATION AS INDICATED. SEE PANEL SCHEDULE FOR EXACT REQUIREMENTS. TOP OF PANEL SHALL NOT EXCEED 6'-0" A.F.F. TL₂ 208Y/120 OR 120/240 VOLT PANELBOARD, FLUSH AND SURFACE MOUNTED RESPECTIVELY. DESIGNATION AS INDICATED. SEE PANEL SCHEDULE FOR EXACT REQUIREMENTS. TOP OF PANEL SHALL NOT EXCEED 6'-0" A.F.F. E EQUIPMENT CONNECTION LABEL INDICATES EQUIPMENT DESIGNATION. SEE EQUIPMENT CONNECTION SCHEDULE FOR CIRCUIT AND CONNECTION REQUIREMENTS. E₁ 125 VOLT, 3 WIRE DUPLEX RECEPTACLE IN FLUSH (FINISHED SPACES) OR SURFACE (UNFINISHED SPACES) OUTLET BOX. MOUNT 18-INCHES ABOVE FINISHED FLOOR UNLESS OTHERWISE INDICATED. E₂ 125 VOLT, 3 WIRE DUPLEX RECEPTACLE IN FLUSH (FINISHED SPACES) OR SURFACE (UNFINISHED SPACES) OUTLET BOX. MOUNT 6-INCHES ABOVE COUNTER TOP UNLESS OTHERWISE INDICATED. E₃ TWO 125 VOLT, 3 WIRE RECEPTACLES IN FLUSH (FINISHED SPACES) OR SURFACE (UNFINISHED SPACES) 2-GANG OUTLET BOX. MOUNT 18-INCHES ABOVE FINISHED FLOOR UNLESS OTHERWISE INDICATED. E₄ TWO 125 VOLT, 3 WIRE RECEPTACLES IN FLUSH (FINISHED SPACES) OR SURFACE (UNFINISHED SPACES) 2-GANG OUTLET BOX. MOUNT 6-INCHES ABOVE COUNTER TOP UNLESS OTHERWISE INDICATED. E₅ 125 VOLT, 3 WIRE DUPLEX RECEPTACLE CONNECTED TO EMERGENCY BRANCH CIRCUIT. PROVIDE RED RECEPTACLE UNLESS OTHERWISE INDICATED. E₆ 125 VOLT, 3 WIRE GROUND FAULT CIRCUIT INTERRUPTING TYPE DUPLEX RECEPTACLE. MOUNTING AS INDICATED.	TV TELEVISION OUTLETS FLUSH MOUNTED. COORDINATE EXACT LOCATION AND MOUNTING HEIGHT WITH ARCHITECTURAL ELEVATION. XX COMBINATION MOTOR CONTROLLER (STARTER) RATED VOLTAGE NON REVERSING UNLESS LABELED OTHERWISE. "VFD" INDICATES VARIABLE FREQUENCY DRIVE (ALSO REFERRED TO AS VARIABLE SPEED MOTOR CONTROLLER). XX PLAN KEYNOTE. NOTE NUMBER AS INDICATED. NI# PATIENT ROOM NORMAL CIRCUIT NUMBER. EI# PATIENT ROOM EMERGENCY CIRCUIT NUMBER
--	---	--

STANDARD ABBREVIATIONS

A	
AF	AMPERE FRAME
AFF	ABOVE FINISHED FLOOR
AIC	AMPERES INTERRUPTING CAPACITY
AT	AMPERE TRIP
ATS	AUTHORITY HAVING JURISDICTION
ATS	AUTOMATIC TRANSFER SWITCH
C	
C	CONDUIT
CL	CENTER LINE
CR	CARD READER
CU	COPPER
E	
E	EXISTING
EC	EMPTY CONDUIT
EMER	EMERGENCY
EWC	ELECTRIC WATER COOLER
EWH	ELECTRIC WATER HEATER
G	
G, GND	GROUND
GF	GROUND FAULT INTERRUPTER
H	
HH	HAND HOLE
HP	HORSEPOWER
HZ	HERTZ
I	
IG	ISOLATED GROUND
J	
JB	JUNCTION BOX
K	
KVA	KILOVOLT-AMPERES
KW	KILOWATTS
L	
LC	LIGHTING CONTACTOR
LED	LIGHT EMITTING DIODE
LTG	LIGHTING
P	
PROVIDE	FURNISH, INSTALL AND CONNECT
R	
RECP	RECEPTACLE
S	
SC	SECURITY CAMERA OUTLET
SN	SOLID NEUTRAL
SW	SWITCH
SWBD	SWITCHBOARD
T	
TV	COMBINATION TV AND RECEPT OUT
TV	TYPICAL
U	
UG	UNDERGROUND
UNO	UNLESS NOTED OTHERWISE
USB	UNIVERSIAL SERIAL BUS
V	
V	VOLT
W	
WAP	WIRELESS ACCESS POINT
WP	WEATHERTIGHT GFI
X	
XFMR	TRANSFORMER

GENERAL NOTES

A. BOTH THE CONTRACT AND INSTALLING ELECTRICIAN ARE REMINDED THAT SINCE THE NATIONAL ELECTRICAL CODE IS BY STATUTORY INCLUSION A PART OF THE LAWS OF THE STATE, THEY BEAR A PRIME RESPONSIBILITY TO INSURE COMPLIANCE WITH ALL APPLICABLE CODES. ANY VIOLATION OF ANY CURRENT VIOLATION, THIS SHOULD BE OBSERVED CAREFULLY AND CONTINUOUSLY, PARTICULARLY DURING ESTIMATING FOR PROPOSAL, AND ANY DISCREPANCIES SHOULD BE BROUGHT TO THE ATTENTION OF THE ENGINEER FOR RESOLUTION.

B. THE ELECTRICAL CONTRACTOR SHALL MAINTAIN, ON THE SITE, AN ADEQUATE ADMINISTRATIVE SPACE WITH ALL PLANS AND SPECIFICATIONS SHOWN. IT SHALL BE KEPT FOR THE WORK OF ALL TRADES ON THE PROJECT. THESE PLANS AND SPECIFICATIONS SHALL BE IN ADDITION TO THE SETS USED BY THE INSTALLING ELECTRICIAN IN CARRYING OUT THEIR DAY-TO-DAYWORK ON THE PROJECT. THE CONTRACTOR SHALL HAVE ACCESS TO ALL PLANS AND SPECIFICATIONS AT ALL TIMES. PRIOR TO START OF THIS CONTRACT SHALL BE CHECKED AGAINST THE PLANS AND SPECIFICATIONS OF ALL THE OTHER TRADES AS WELL AS BY DAILY CONFERENCE WITH WORKMEN AND SUPERVISORS OF ALL OTHER TRADES WHOSE WORK MAY INTERFERE WITH OR BE NECESSARY TO THE ELECTRICAL WORK. THE CONTRACTOR IS INSTALLED, PARTICULARLY WITH REGARD TO THE INTERACTION OF LIGHTING FIXTURES, AIR HANDLING OPENINGS, ACCESS DOORS, SPRINKLER HEADS, ETC., CEILING CONSTRUCTION INSTALLATION AND FINISHES. THE CONTRACTOR SHALL BE RESPONSIBLE FOR COORDINATING WITH ALL OTHER TRADES REPRESENTATIVES ON THE SITE. MOVING OF ITEMS FROM LOCATIONS SHOWN, REROUTING, OR CHANGES TO ACCOMPLISH ANY WORK AS SHOWN ON PLANS OR SPECIFICATIONS IN ORDER TO ACCOMPLISH THIS WORK, MUST BE APPROVED BY THE ENGINEER. THE CONTRACTOR SHALL NOT REMOVE MATERIALS FROM ONE PARTICULAR AREA SHALL BE TAKEN TO LOCATE BOXES SO THEY ARE NOT BACK-TO-BACK IN WALLS AND TO LOCATE OUTLETS OFF OULCUMS (UNLESS VITAL THEY BE THERE) OR OTHER PLACES WHERE THEY

K. ALL RECEPTABLES AND INTERIOR SWITCHES ON EMERGENCY POWER CIRCUITS SHALL BE RED IN COLOR. ALL OTHERS SHALL BE VIOLET. ALL TRIM PLATES SHALL BE 302 NON-MAGNETIC STEEL. ALL ELECTRICAL PANELS SHALL BE 304 STAINLESS STEEL. ALL ELECTRICAL PANELS WHILE NOT IN USE - USING ENGRAVED PHENOLIC IDENTIFICATION TAGS HAVING RED LETTERS AND WHITE BACKGROUND, LABEL EACH EMERGENCY RECEPTACLE PLATE WITH THE PANEL AND CIRCUIT NUMBER TO REMAIN WITH THE PANEL.

L. THIS PROJECT INVOLVES SOME DEMOLITION WORK. THE ELECTRICAL CONTRACTOR SHALL BE RESPONSIBLE FOR PROPER REMOVAL OF WIRING, RACEWAY, OUTLETS, ETC., AS NECESSARY TO ACCOMPLISH THE DEMOLITION WORK. ANY SALVAGEABLE MATERIALS REMAINING AFTER DEMOLITION SHALL BE TURNED OVER TO THE OWNER. REFER TO THE ELECTRICAL PANEL FOR DEMOLITION.

M. ELECTRICAL CONTRACTOR SHALL REMOVE AND MAKE SAFE ALL CIRCUITS ABANDONED UNDER THIS PROJECT. REMOVE ALL CONDUCTORS NOT USED BACK TO PANEL. CHANGE PANEL DIRECTORY TO REFLECT NEW SPARES, WHERE EXISTING HOMERUNS AND ASSOCIATED WIRING ARE NOT TO BE REMOVED. THE CONTRACTOR SHALL BE RESPONSIBLE FOR VERIFYING THAT THESE EXISTING RUNS REMAIN AFTER THE DEMOLITION PHASE HAS BEEN COMPLETED.

N. PENETRATIONS OF REQUIRED SMOKE TIGHT PARTITIONS SHALL BE SEALED USING METHODS APPROVED UNDER THE STATE BUILDING CODE. COORDINATION WITH THE OWNER AND ENGINEER SHALL BE MAINTAINED TO INSURE THAT THIS SMOKE STOPPING IS ACCOMPLISHED.

O. WHERE PENETRATIONS ARE MADE THROUGH A REQUIRED FIRE-RESISTIVE WALL, FLOOR, OR PARTITION FOR THE PURPOSE OF RUNNING RACEWAY CARRYING ELECTRICAL, TELEPHONE, TELEVISION, OR LOCAL COMMUNICATION AND/OR SIGNALING CIRCUITS; THE OPENING AROUND THE PENETRATION SHALL BE STOPPED BY A FIRE-RESISTIVE WALL OR FLOOR OF EQUAL RATING TO COORDINATION WITH THE OWNER AND ENGINEER SHALL BE MAINTAINED TO INSURE THAT THIS FIRE STOPPING IS ACCOMPLISHED. USE ONLY APPROVED ASSEMBLIES SUCH AS THE FOLLOWING:

- CONDUIT PENETRATIONS OF 1 & 2 HOUR GYPBOARD WALLS - U.L.#AW1001
- CONDUIT PENETRATIONS OF 1 & 2 HOUR CONCRETE OR BLOCK WALLS - U.L.#CAJ1001
- CONDUIT PENETRATIONS OF 1 & 2 HOUR CONCRETE FLOORS - U.L.#CAJ1001

P. IN REQUIRED FIRE RATED WALLS AND PARTITIONS, OPENINGS FOR INSTALLATION OF BOXES THAT ARE GREATER THAN 16 SQUARE INCHES SHALL BE PROTECTED AS REQUIRED BY U.L. COORDINATE CLOSELY WITH THE OWNER AND ENGINEER TO INSURE THE INTEGRITY OF THE U.L. RATING IS MAINTAINED. BOXES OF 16 SQUARE INCHES OR LESS SHALL BE INSTALLED IN ACCORDANCE WITH U.L. "FIRE RESISTANCE RATINGS - ANSI/UL263 (BXUV) FOR WALL AND PARTITION ASSEMBLIES.

Q. THE ELECTRICAL CONTRACTOR SHALL PROVIDE A SYSTEM OF LIGHTNING PROTECTION IN COMPLIANCE WITH THE PROJECT SPECIFICATIONS AND WITH THE LATEST APPLICABLE NEC, NFPA 780 "STANDARD FOR THE INSTALLATION OF LIGHTNING PROTECTION SYSTEMS", AND UL 96 "LIGHTNING PROTECTION COMPONENTS" FOR A CLASS 1 BUILDING. THE INSTALLING CONTRACTOR SHALL PROVIDE A UL MASTER LABEL, SUITABLE FOR FASTENING TO THE BUILDING MATERIAL, TO EACH OVERLAP OR JOINT OF THE DOWN CONDUCTOR USED TO EQUALIZE POTENTIALS OF THE DOWN CONDUCTORS OF THE LIGHTNING PROTECTION SYSTEM SHALL BE BONDED TO THE GROUNDING SYSTEM FOR THE BUILDING(S) IN COMPLIANCE WITH NEC. THE OVERALL IMPEDANCE OF THE GROUNDING SYSTEM TO EARTH SHALL BE 10 OHMS.

H. ALL WIRING LUGS THROUGHOUT THE PROJECT, INCLUDING BUT NOT LIMITED TO, BREAKERS, PANELBOARD/SWITCHBOARD LUGS, SAFETY SWITCH LUGS, AND TRANSFORMER LUGS, SHALL BE RATED FOR USE WITH 75 DEGREE CONDUCTORS SIZED IN ACCORDANCE WITH NEC TABLE 310-16.

I. THE CONTRACTOR'S ATTENTION IS DIRECTED TO SECTION 517 OF THE NATIONAL ELECTRICAL CODE. SPECIFICALLY, IT WILL BE REQUIRED THAT ALL CIRCUITS (120V OR 277V) SERVING LIGHTING, OUTLETS, OR EQUIPMENT IN PATIENT CARE AREAS SHALL INCLUDE A GREEN INSULATED COPPER GROUNDING CONDUCTOR (#12 MIN.). THIS INCLUDES PATIENT ROOMS, PATIENT TOILETS, RECREATION AREAS, AND ALL ROOMS USED FOR EXAMINATION OR TREATMENT. GROUNDING SHALL BE TESTED AS REQUIRED BY NEC 517 AND NFPA 99. TEST RESULTS SHALL BE SENT TO THE ENGINEER IN THE FORM OF A LETTER. PANEL BOARDS SHALL BE GROUNDED AS REQUIRED BY 517.

J. CONTRACTOR SHALL TEST ALL "LIFE SAFETY" EQUIPMENT AND SYSTEMS FOR PROPER FUNCTION AND OPERATION, UPON SUCCESSFUL COMPLETION OF TESTS. CONFIRMATION SHALL BE SENT TO THE ENGINEER OF RECORD, BUILDING STANDARDS DEPT. AND THE FIRE MARSHAL, IN THE FORM OF A LETTER STATING THE TESTS PERFORMED, THE RESULTS, AND THE DATE TESTS WERE SUCCESSFULLY COMPLETE. "LIFE SAFETY" EQUIPMENT AND SYSTEMS CONSIST OF THOSE AS SPECIFIED IN NFPA 101, NFPA 99, AND THE STATE BUILDING CODE.

LIGHTING FIXTURE SCHEDULE												
TYPE	BASIS OF DESIGN	CATALOG INFORMATION	LAMP TYPE	MINIMUM LUMENS	COLOR TEMPERATURE	INPUT WATTS	VOLTAGE	MOUNTING	DESCRIPTION		REMARKS	
A01	LITHONIA LIGHTING	STAMP SERIES	LED	4000	4000 K	33 W	UNIVERSAL	RECESSED	2X2 RECESSED LED VOLUMETRIC TROFFER, 80 CRI, CURVED OPAL LENS WITH TRIM, TO 1% DIMMER		RECESSED IN GRID OR GYPOBOARD CEILING	
A02	LITHONIA LIGHTING	STAMP SERIES	LED	4000	4000 K	31 W	UNIVERSAL	RECESSED	2X4 RECESSED LED VOLUMETRIC TROFFER, 80 CRI, CURVED OPAL LENS WITH TRIM, TO 1% DIMMER		RECESSED IN GRID OR GYPOBOARD CEILING	
A03	LITHONIA LIGHTING	STAMP SERIES	LED	6000	4000 K	46 W	UNIVERSAL	RECESSED	2X4 RECESSED LED VOLUMETRIC TROFFER, 80 CRI, CURVED OPAL LENS WITH TRIM, TO 1% DIMMER		RECESSED IN GRID OR GYPOBOARD CEILING	
A04	LITHONIA LIGHTING	CPANL SERIES	LED	4000	4000 K	35 W	UNIVERSAL	RECESSED	2X4 FIELD TUNABLE FIXTURE		RECESSED IN GRID OR GYPOBOARD CEILING	
A05	LITHONIA LIGHTING	CPANL SERIES	LED	5000	4000 K	50 W	UNIVERSAL	RECESSED	2X4 FIELD TUNABLE FIXTURE		RECESSED IN GRID OR GYPOBOARD CEILING	
A06	KENAL LIGHTING	MM24 SERIES	LED	8000	4000 K	67 W	UNIVERSAL	RECESSED	2X4 BEHAVIORAL HEATH FIXTURE, 16 GUAGE PAINTED COLO ROLLED STEEL, DIMMABLE BALLAST		RECESSED IN GRID OR GYPOBOARD CEILING	
A07	LITHONIA LIGHTING	SMTL4 SERIES	LED	18000	4000 K	128 W	UNIVERSAL	RECESSED	2X4 CLEAN ROOM TROFFER, 20 GUAGE COLO ROLLED STEEL, DIFFUSED ACRYLIC LENS, WITH SILICON GASKET		RECESSED IN GRID OR GYPOBOARD CEILING	
B01	F/NEILITE LIGHTING	HP-4 SERIES	LED	3750	4000 K	35 W	UNIVERSAL	RECESSED	4 STRIP LIGHT, COLD-ROLLED STEEL, WITH ENDCAPS AND LENS, WITH WIREGUARD, CHAM MOUNTED		RECESSED IN GRID OR GYPOBOARD CEILING	
B02	F/NEILITE LIGHTING	HP-4 SERIES	LED	1516	4000 K	15 W	UNIVERSAL	RECESSED	LED SLO STRIP FIXTURE, COORDINATE WITH ARCHITECTURAL DRAWINGS FOR EXACT LENGTHS, VERY HIGH OUTPUT		RECESSED IN GRID OR GYPOBOARD CEILING	
C01	LITHONIA LIGHTING	CLX SERIES	LED	5000	4000 K	32 W	UNIVERSAL	SUSPENDED	4 STRIP LIGHT, COLD-ROLLED STEEL, WITH ENDCAPS AND LENS, WITH WIREGUARD, CHAM MOUNTED		RECESSED IN GRID OR GYPOBOARD CEILING	
F01	LITHONIA LIGHTING	CLX SERIES	LED	5000	4000 K	32 W	UNIVERSAL	SUSPENDED	4 STRIP LIGHT, COLD-ROLLED STEEL, WITH ENDCAPS AND LENS, WITH WIREGUARD, CHAM MOUNTED, WITH BATTERY BACKUP		RECESSED IN GRID OR GYPOBOARD CEILING	
		LON6 SERIES	LED	2500	4000 K	28 W	UNIVERSAL	RECESSED	1P RECESSED DIMMABLE DOWNLIGHT, WHITE FINISH FLUSH LENS, CLEAR CLEAR SEMI-SPECULAR REFLECTOR TRIM, WHITE PAINTABLE FLANGE		RECESSED IN GRID OR GYPOBOARD CEILING	
P01	KUZZO LIGHTING	CHAMPAGNE LED MINI PENDANT LIGHT	LED	450	3000 K	8 W	UNIVERSAL	SURFACE	ARCHITECTURAL, MINI LED PENDANT			
S01	US ARCHITECTURAL LIGHTING	RAZAR SERIES	LED	12600	4000 K	105 W	UNIVERSAL	POLE	LED SINGLE HEAD HEAD POLE LIGHT, 48 LED, MEDIUM THROW, 700ma DRIVER, GREY FINISH, WITH PHOTOCELL, TYPE 3 DISTRIBUTION		NAFCO VA SERIES 16" GREY ROUND POLE. TO MATCH EXISTING SITE LIGHTING POLES.	
S02	US ARCHITECTURAL LIGHTING	RAZAR SERIES	LED	25200	4000 K	210 W	UNIVERSAL	POLE	LED DUAL HEAD POLE LIGHT, 48 LED, MEDIUM THROW, 700ma DRIVER, GREY FINISH, WITH PHOTOCELL, TYPE 3 DISTRIBUTION		NAFCO VA SERIES 16" GREY ROUND POLE. TO MATCH EXISTING SITE LIGHTING POLES.	
W01	LSH LIGHTING	GREENBARBAR WALL SCONCE	LED	7000	4000 K	72 W	UNIVERSAL	SURFACE	48 LED WALL SCONCE, NEUTRAL WHITE, MATCH EXISTING BUILDING FINISH			
X01	LITHONIA LIGHTING	LE SERIES	LED	2	4000 K	1 W	UNIVERSAL	SURFACE	CEILING MOUNTED EXIT SIGN, RED LETTERS, WHITE DECAT ALUMINUM BODY			
X02	LITHONIA LIGHTING	LE SERIES	LED	2	4000 K	1 W	UNIVERSAL	SURFACE	WALL MOUNTED IN USE SIGN, RED LETTERS, WHITE DECAT ALUMINUM BODY			

NOTES:


- A. CONTRACTOR SHALL PROVIDE SUITABLE TRIM AND APPURTENANCES TO MOUNT FIXTURES IN TYPE OF CEILING OR WALL AS SPECIFIED IN ARCHITECTURAL FINISH SCHEDULES REGARDLESS OF CATALOG NUMBER GIVEN. CONTRACTOR SHALL VERIFY TYPE OF CEILING OR WALL BY REVIEWING ARCH. FINISH SCHEDULES AND ORDER NECESSARY KIT IF SO NEEDED.
- B. FIXTURES SHALL MEET LUMINAIRE DISCONNECT REQUIREMENTS AS SPECIFIED IN NEC 410.130(G).
- C. FIXTURES SHALL BE SUPPORTED FROM THE STRUCTURE.
- D. ALL LED DRIVERS AND CONTROL DEVICES SHALL BE COMPATIBLE AND ALL LED FIXTURES SHALL COME EQUIPPED FOR DIMMING AND LINE VOLTAGE OPERATION.
- E. EACH FIXTURE MUST BE EQUIPPED FOR UNIVERSAL VOLTAGE OPERATION (120 OR 277 VOLT) OR VOLTAGE MUST BE MATCHED TO EACH FIXTURE ACCORDING TO CIRCUITING ON PLANS.
- F. HATCHED FIXTURES TO HAVE 90-MINUTE FULL BRIGHTNESS BATTERY BACKUP.

CONTRACTOR COORDINATION


THE GENERAL CONTRACTOR SHALL TAKE THE LEAD IN PREPARING COORDINATION DRAWINGS. SUCH DRAWINGS SHALL BE ARRANGED AND DESIGNED THROUGHOUT THE DRAWING TO ACCOMMODATE ALL OTHER MAJOR AND MINOR SUBCONTRACTORS. PROVIDE PLAN COORDINATIONS, ELEVATIONS, AND SECTIONS AS REQUIRED. PROVIDE WORK DRAWING TO SCALE AT NOT LESS THAN 1/8" DRAWING SHALL SHOW, BUT NOT BE LIMITED TO: ALL WALL RAILS; DUCTWORK; AIR DISTRIBUTION; MECHANICAL EQUIPMENT; MECHANICAL PIPING; FIRE PROTECTION PIPING; PLUMBING PIPING; CABLE TRAYS; LIGHTING FIXTURES; CEILING GRID; CEILING HEIGHT; MAJOR BEAMS AND JOISTS (WITH ELEVATIONS); ELECTRICAL PANELS; ELECTRICAL RACEWAYS; ELECTRICAL BUSWAYS; ELECTRICAL ELECTRICAL CONDUITS LARGER THAN 2 INCH DIAMETER; ELECTRICAL BUSWAY AND REQUIRED CLEARANCES; AND ANY EQUIPMENT PROVIDED BY OTHERS THAT PROTRUDE INTO THE CEILING CAVITIES OR IMPEDS THE LOCATION OR ACCESS TO ABOVE CEILING CAVITIES. PROVIDE COORDINATION DRAWINGS TO ALL OTHERS WHOSE WORK IS BEING SHOWN. PROVIDE MATERIALS AND SYSTEMS OF ALL CONTRACTS. IT IS IMPORTANT TO NOTE THAT FABRICATION CANNOT BEGIN UNTIL COORDINATION DRAWINGS HAVE BEEN APPROVED.

THE CONTRACTOR SHALL OBTAIN A COPY OF THE FINAL SITE LATEST VENDOR DRAWINGS PRIOR TO PROCURING OR INSTALLING ANY EQUIPMENT. ANY REWORK REQUIRED BY THE CONTRACTOR'S FAILURE TO OBTAIN THESE DRAWINGS SHALL BE AT THE CONTRACTOR'S EXPENSE AND SHALL NOT RESULT IN ANY ADDITIONAL TIME TO THE PROJECT. THE CONTRACTOR SHALL MEET THE REPRESENTATIVE OF THE VENDOR PRIOR TO THE START OF WORK. ALL WORK SHALL COMPLY WITH ALL VENDOR REQUIREMENTS. THE CONTRACTOR SHALL BE RESPONSIBLE FOR ALL WORK SHOWN ON THESE DRAWINGS AND ALL WORK SHOWN ON THE VENDOR DRAWINGS. THE PHRASE "SUPPLIED BY CUSTOMER" (OR DERIVATIVES) MEANS "PROVIDED BY CONTRACTOR."

THE LINE SHOWN ABOVE IS EXACTLY
ONE FOOT LONG AND IS NOT
TO BE USED FOR ANY OTHER
PURPOSES

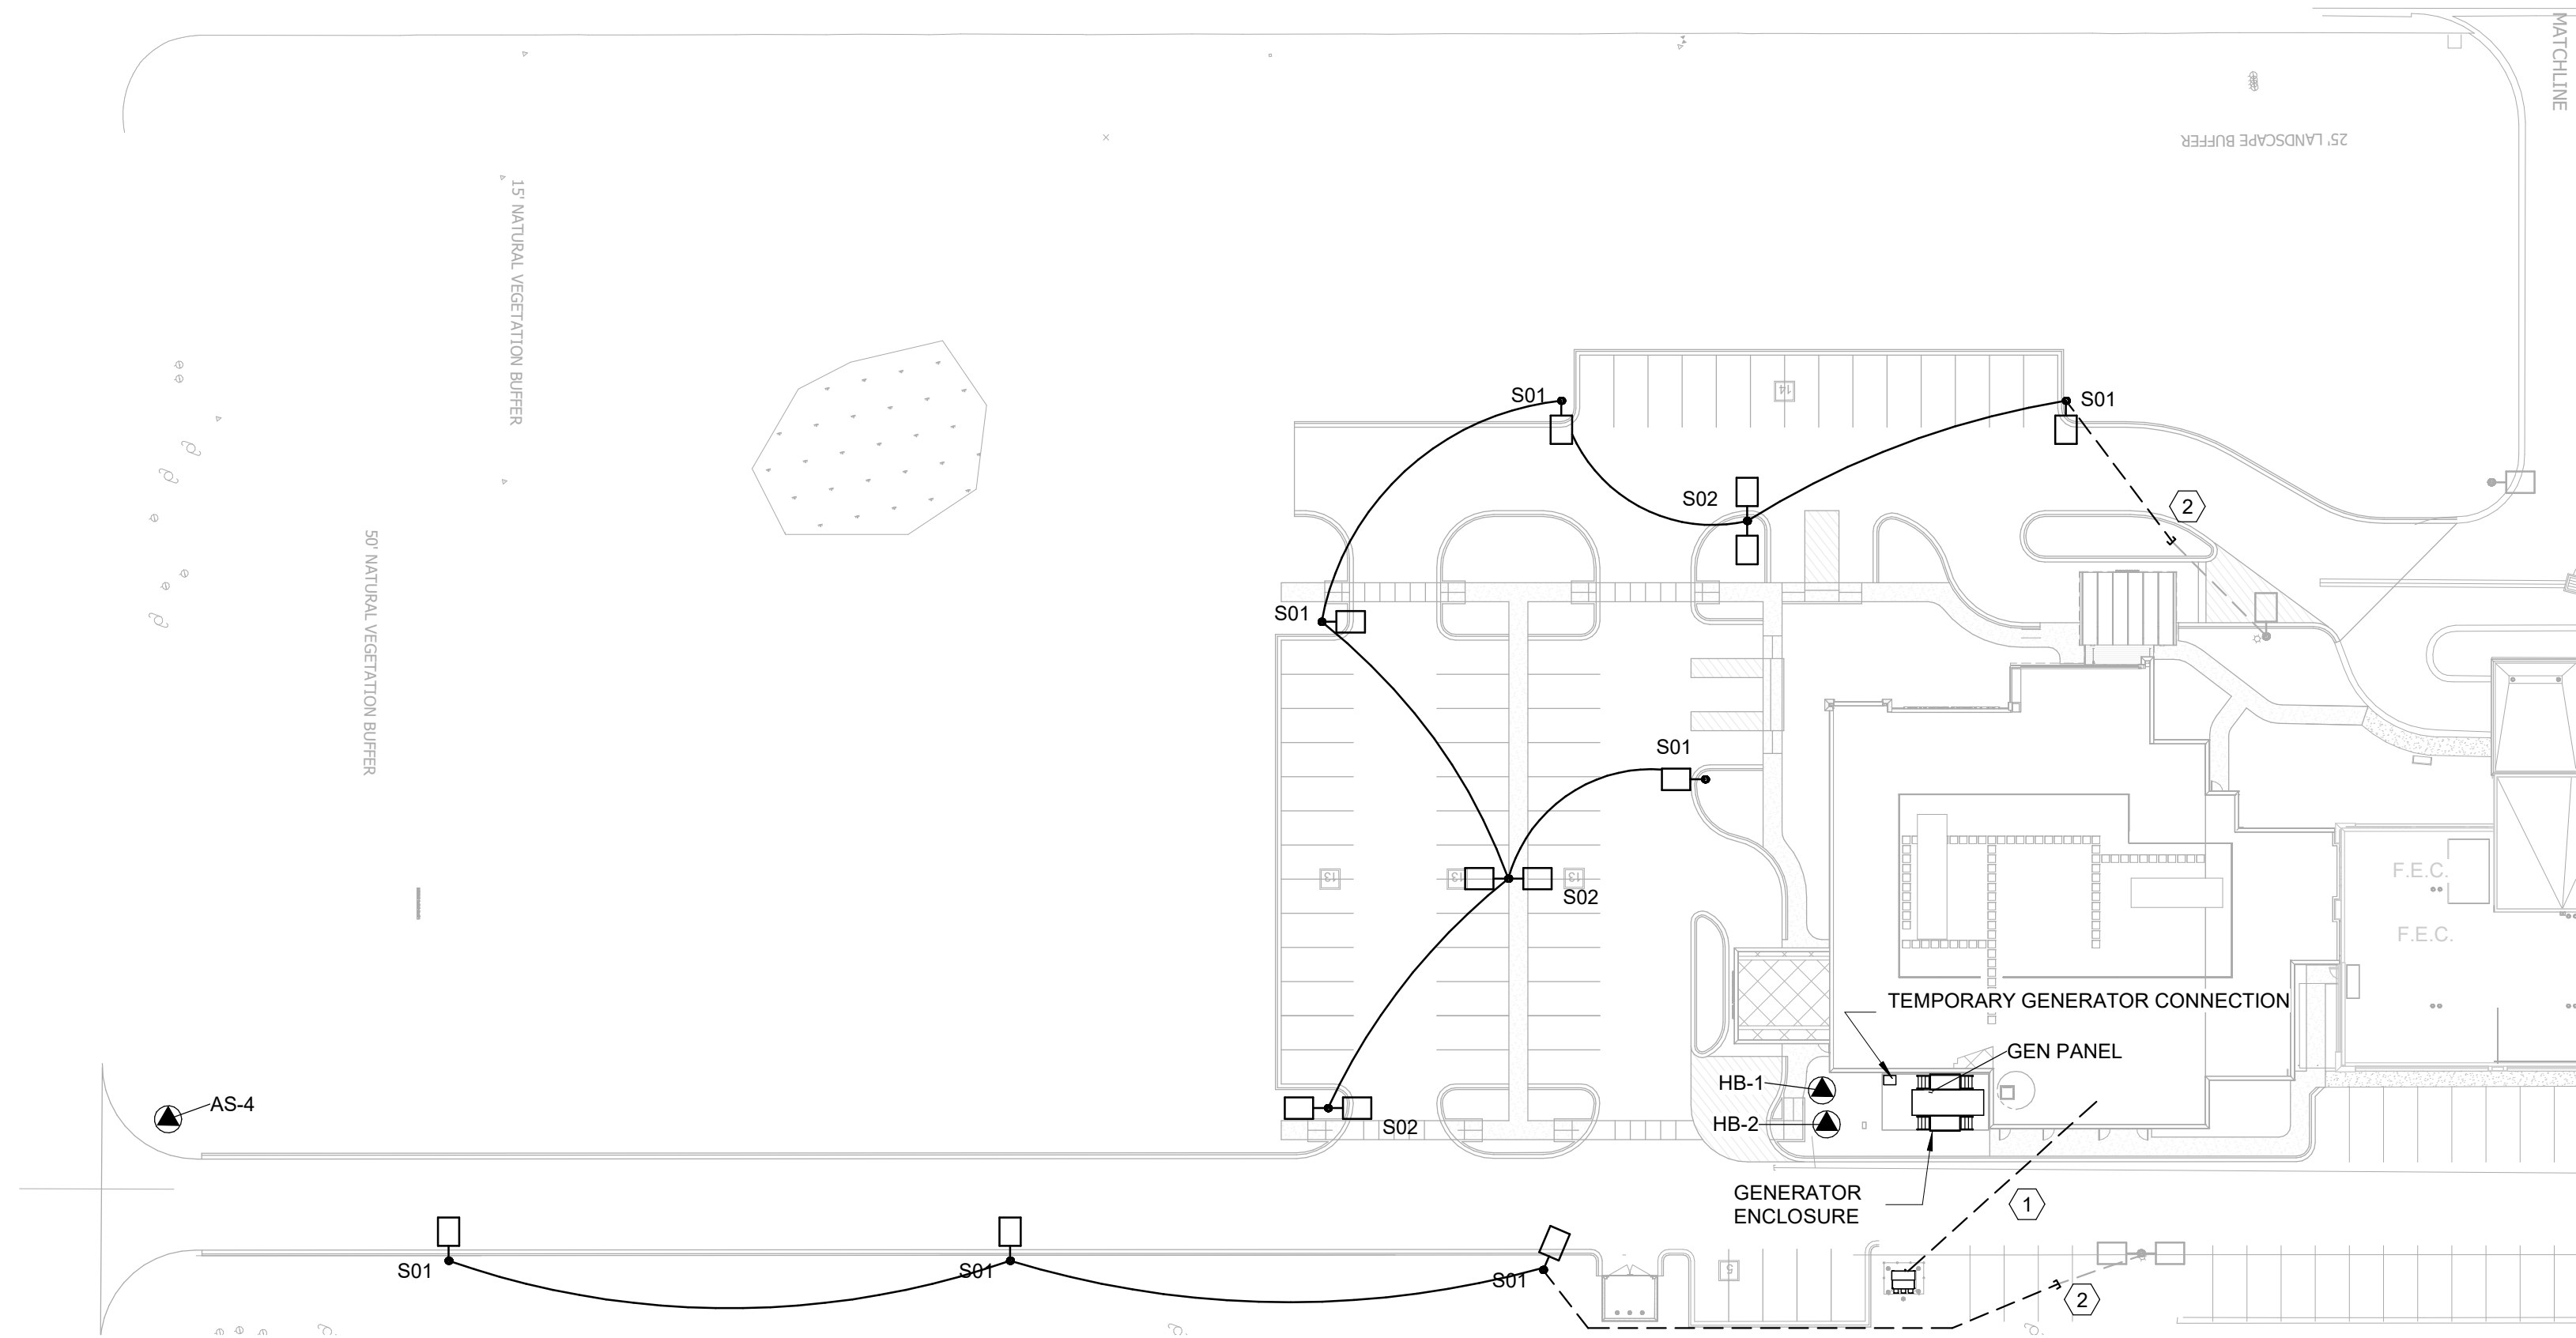

1 ELECTRICAL SITE PLAN
1" = 40'-0"

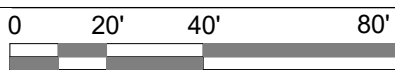

KEYNOTES

1. PRIMARY CONDUIT PROVIDED BY POWER COMPANY. COORDINATE WITH POWER COMPANY TO INSTALL CONDUIT TO PAD BEFORE POUR.
2. EXISTING UNDERGROUND CONDUIT STUBBED ABOVE GRADE FOR SITE LIGHTING CONTINUATION. EXTEND CIRCUIT TO NEW LIGHTS. LOCATE EXACT LOCATION IN FIELD.

ENVIRONMENTS
FOR HEALTH
ARCHITECTURE

888.781.8441 • 817.226.1917 • 501 Elm St., Ste. 500, Dallas, TX 75202
© 2024 E4H - Environments For Health, LLC
e4h@e4h.com

CONWAY MEDICAL CENTER
with Novant Health

PROGRAM MANAGER
MEADOWS AND OHLY
1450 MATTHEWS TOWNSHIP PARKWAY
SUITE 210
KANSAS CITY, MO 64114

Meadows@ohly

ARCHITECT
E4H ARCHITECTURE
817.226.1917



MEP ENGINEER
HARBELL DESIGN GROUP, PC
15701 SHIRAZ PLACE, SUITE 100
CHARLOTTE, NC 28277
704.814.1320



STRUCTURAL ENGINEER
HART GAUGLER & ASSOCIATES
8500 N. CENTRAL EXPRESSWAY
SUITE 600
468.923.3225



CIVIL ENGINEER
DEVELOPMENT RESOURCE GROUP, LLC
4103 LA JOLLA DRIVE
MYRTLE BEACH, SC 29577
843.839.3350




MEDICAL EQUIPMENT PLANNER
MAZZETTI H&B
615.376.3106



CMC CONWAY MEDICAL CENTER
CMC Socastee FSed
6016 HIGHWAY 707
MYRTLE BEACH, SC

PROJECT NUMBER: 3024096.00 HDG PROJECT NUMBER: 24019

DATE	DESCRIPTION

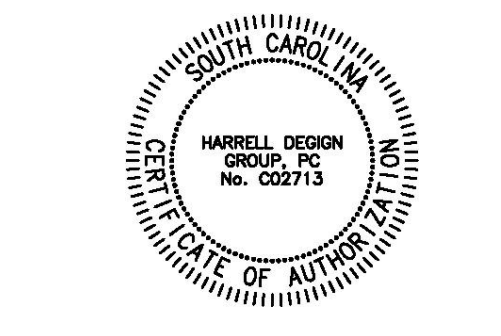


NOT FOR
CONSTRUCTION

ARCH NAME: ARCH #:


ORIG SUBMISSION: 05.30.2025
CURRENT:

SHEET TITLE AND NUMBER:

ES1.01
ELECTRICAL SITE PLAN

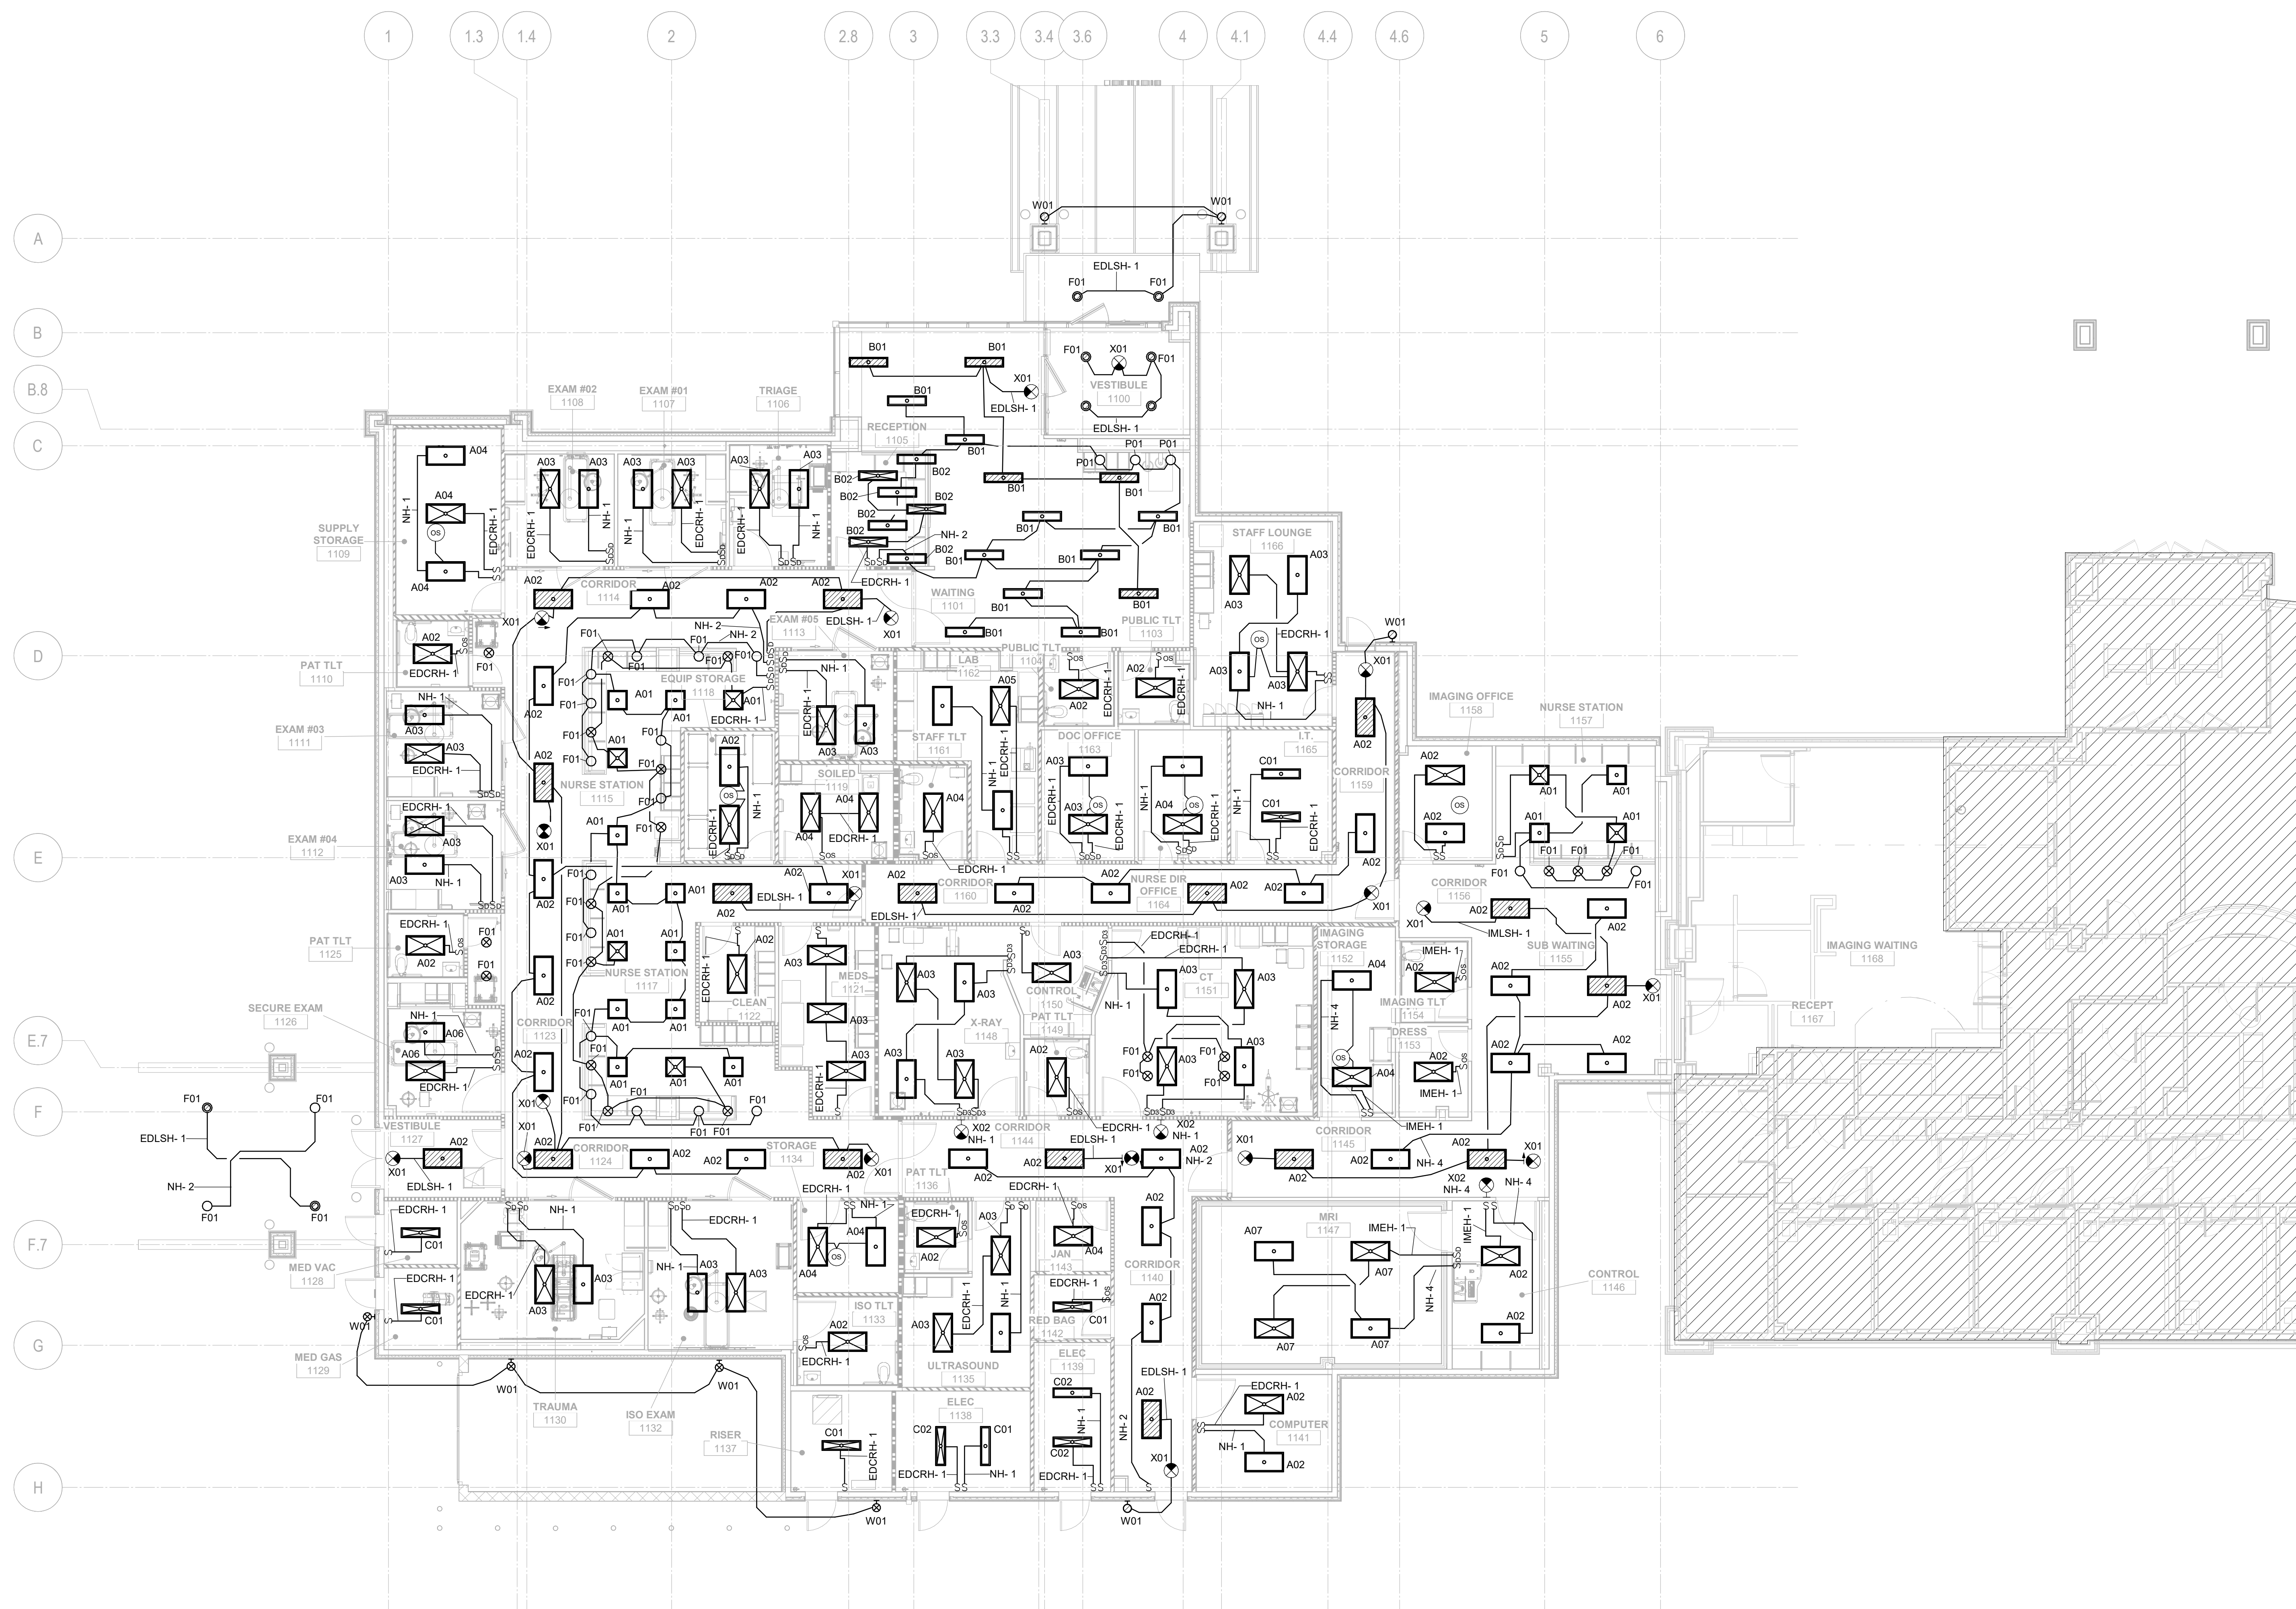

FIRST FLOOR PLAN - LIGHTING
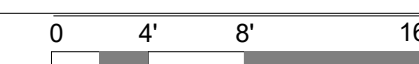
$$1/8'' = 1'-0''$$


GENERAL LIGHTING NOTES

- A. REFER TO DRAWING EG001 FOR TYPICAL SYMBOLS AND ABBREVIATIONS USED IN THIS DRAWING.
- B. REFER TO ARCHITECTURAL REFLECTED CEILING PLAN FOR EXACT LOCATIONS OF ALL CEILING MOUNTED FIXTURES AND DEVICES.
- C. CONNECT ALL EMERGENCY EGRESS LIGHTING AND EXIT SIGNS AHEAD OF ANY LOCAL SWITCHING.
- D. REVIEW THE CONSTRUCTION DOCUMENTS OF ALL TRADES FOR ADDITIONAL PHASING REQUIREMENTS.

WALL RATING LEGEND

- | | |
|---|---------------------------|
|  | SMOKE PARTITION |
|  | 1 HR FIRE BARRIER |
|  | 1 HR FIRE / SMOKE BARRIER |
|  | 2 HR FIRE BARRIER |
|  | 2 HR FIRE / SMOKE BARRIER |
|  | 3 HR FIRE BARRIER |
|  | 3 HR FIRE / SMOKE BARRIER |
|  | 4 HR FIRE BARRIER |
|  | 4 HR FIRE / SMOKE BARRIER |
|  | FIRE RATED DOOR |

ENVIRONMENTS
FOR HEALTH
ARCHITECTURE

501 Elm St, Ste 500, Dallas, TX 75202
edharchitecture.com

888.781.8441 817.226.1917 501 Elm St, Ste 500, Dallas, TX 75202
© 2024 E4H - Environments For Health, LLC e4harchitecture.com



PROGRAM MANAGER
MEADOWS AND OHLY
1450 MATTHEWS TOWNSHIP PARKWAY
SUITE 210
540.589.5318

Mendocino Oil

ARCHITECT
E4H ARCHITECTURE
817.226.1917

e4h

MEP ENGINEER
HARRELL DESIGN GROUP, PC
10720 SIKES PLACE, SUITE 100
CHARLOTTE, NC 28277
704.814.1320

HARRELL
-DESIGN GROUP, PC

STRUCTURAL ENGINEER
HART GAUGLER & ASSOCIATES
8360 N. CENTRAL EXPRESSWAY
SUITE 600
469.923.9225

付


CIVIL ENGINEER
DEVELOPMENT RESOURCE GROUP, LLC
4703 OLEANDER DRIVE
MYRTLE BEACH, SC 29577
843.839.3350

LLC *arg*

**MEDICAL EQUIPMENT PLANNING
MAZZETTI+GBA**
615.376.3108

CMC CONWAY MEDICAL CENTER
CMC Socastee FSED
6016 HIGHWAY 707
MYRTLE BEACH, SC

1
 2
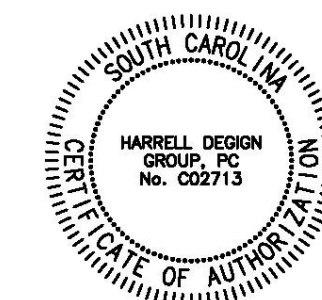[illegible]

NOT FOR
CONSTRUCTION


ARCH NAME	ARCH #
-----------	--------

ORIG SUBMISSION: 05.30.2021
CURRENT:

SHEET TITLE AND NUMBER

EL1.01

FIRST FLOOR PLAN - LIGHTING

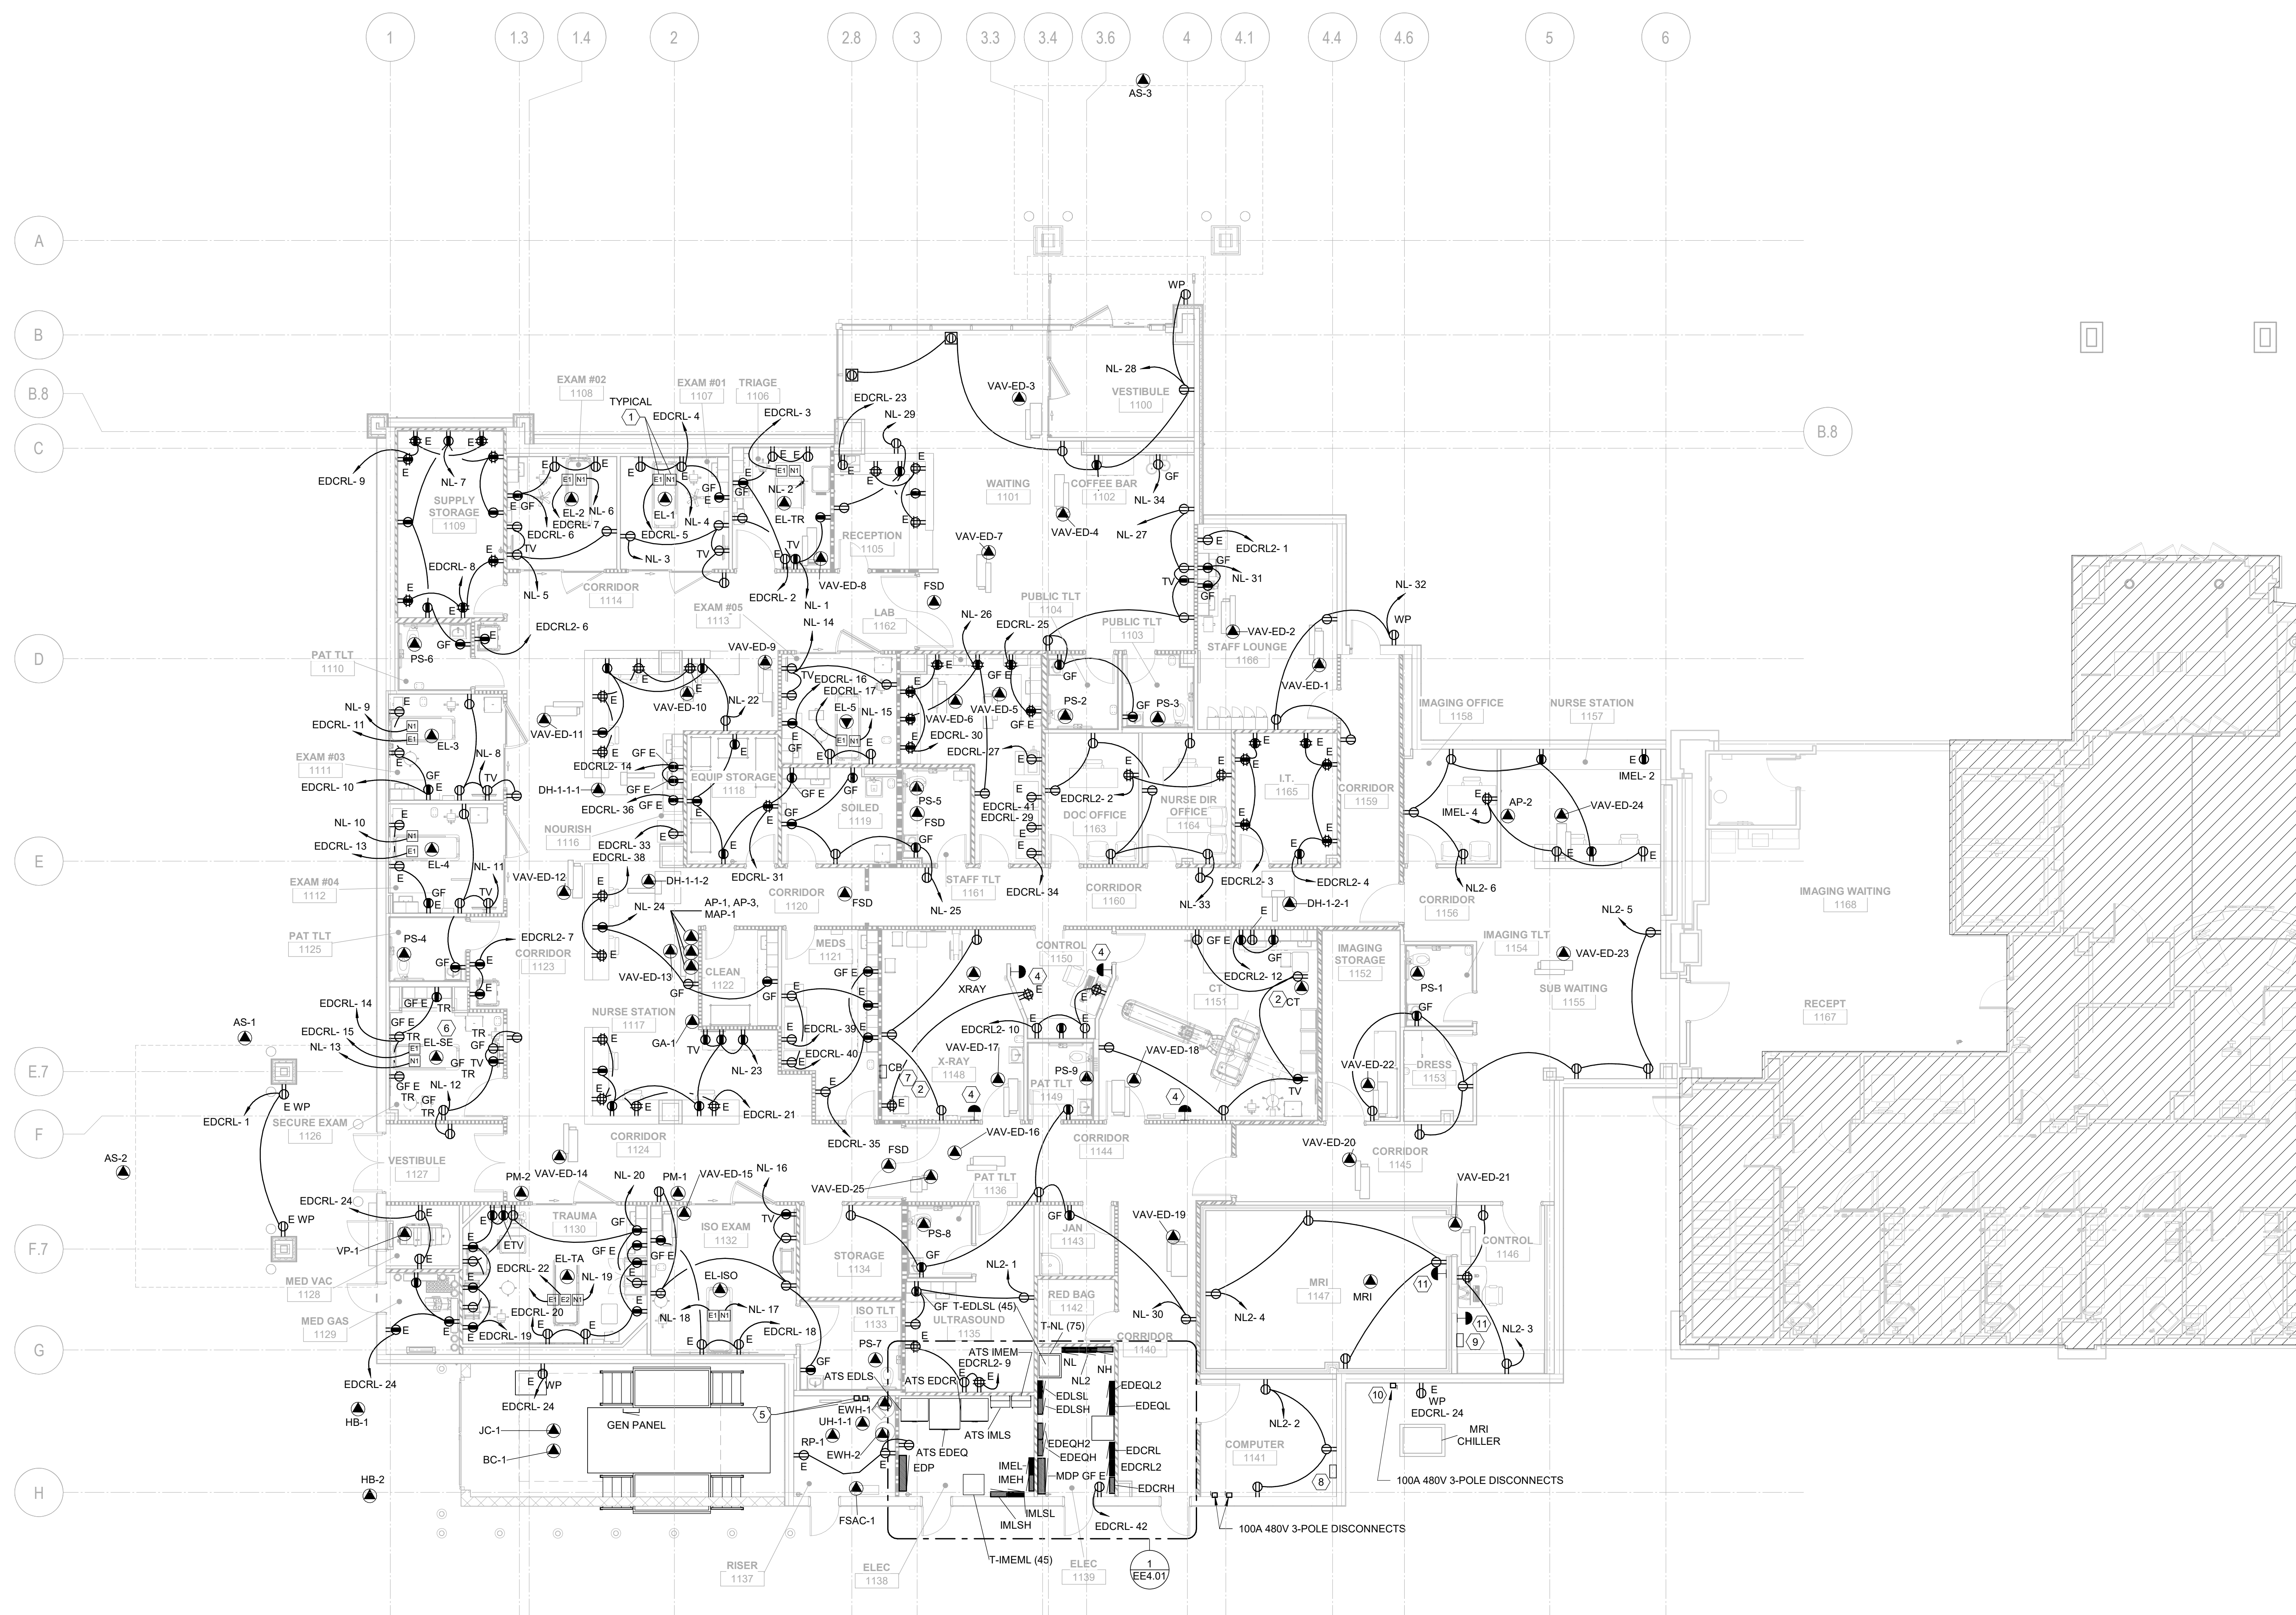

GENERAL POWER NOTES

- A. REFER TO DRAWING EG001 FOR TYPICAL SYMBOLS AND ABBREVIATIONS USED IN THIS DRAWING.
- B. CONFIRM RECEPTACLE LOCATIONS AND MOUNTING HEIGHTS WITH ARCHITECTURAL INTERIOR ELEVATIONS PRIOR TO ROUGH-IN.
- C. ALL RECEPTACLES WITHIN 6'-0" OF SINK SHALL BE OF THE GFCI TYPE.
- D. ALL RECEPTACLES IN PATIENT CARE AREAS SHALL BE HOSPITAL GRADE.
- E. REVIEW THE CONSTRUCTION DOCUMENTS OF ALL TRADES FOR PHASING REQUIREMENTS.
- F. CONNECT NEW LIGHTING PROTECTION DEVICES TO EXISTING PROTECTION SYSTEM.

KEYNOTES

1. HEAD WALL RECEPTABLES PART OF HEADWALL ASSEMBLY. SEE ARCHITECTURAL FOR MORE DETAILS.
2. 100A, 480V, 3-PHASE FLUSH MOUNTED ENCLOSED CIRCUIT BREAKER WITH SHUNT TRIP. DO NOT ROUGH-IN EQUIPMENT. UNTIL FINAL VENDOR DRAWINGS HAVE BEEN APPROVED.
3. 100A, 3-PHASE ENCLOSED CIRCUIT BREAKER FOR MRI COOLING CABINET AND INTEGRATION SYSTEM.
4. IMAGING EQUIPMENT EMERGENCY DISCONNECT BUTTON.
5. WATER HEATER DISCONNECTS.
6. OUTLETS AND ELECTRICAL FIXTURES IN SECURE ROOM TO BE BEHAVIOR HEALTH RADIATION TAMPERS RESISTANT WITH THERMALLY RESISTANT SCREWS.
7. FLUSH MOUNTED 480V ENCLOSED CIRCUIT BREAKER WITH SHUNT TRIP. DO NOT ROUGH-IN EQUIPMENT. UNTIL FINAL VENDOR DRAWINGS HAVE BEEN APPROVED.
8. VENDOR SUPPLIED MDP. CONTRACTOR TO INSTALL.
9. VENDOR SUPPLIED REMOTE PANEL, CONTRACTOR TO INSTALL.
10. NEW 100A FUSED DISCONNECT FOR MRI EXTERIOR UNIT.
11. EMERGENCY PURGE FAN/BUTTON.

WALL RATING LEGEND

- | | |
|---|---------------------------|
|  | SMOKE PARTITION |
|  | 1 HR FIRE BARRIER |
|  | 1 HR FIRE / SMOKE BARRIER |
|  | 2 HR FIRE BARRIER |
|  | 2 HR FIRE / SMOKE BARRIER |
|  | 3 HR FIRE BARRIER |
|  | 3 HR FIRE / SMOKE BARRIER |
|  | 4 HR FIRE BARRIER |
|  | 4 HR FIRE / SMOKE BARRIER |
|  | FIRE RATED DOOR |

e4h

**ENVIRONMENTS
FOR HEALTH
ARCHITECTURE**

888.761.8441 817.226.1917 501 Elm St. Ste 500, Dallas, TX 75202
© 2024 E4H - Environments For Health, LLC e4harchitecture.com



PROGRAM MANAGER
MEADOWS AND OHLY
1450 MATTHEWS TOWNSHIP PARKWAY
SUITE 210
540.586.5316

ARCHITECT
E4H ARCHITECTURE
817.226.1917


MEP ENGINEER
HARRELL DESIGN GROUP, PC
10720 SIKES PLACE, SUITE 100
CHARLOTTE, NC 28227
704.814.1320

STRUCTURAL ENGINEER
HART GAUGLER & ASSOCIATES
8350 N. CENTRAL EXPRESSWAY
SUITE 600
469.923.9225

CIVIL ENGINEER
DEVELOPMENT RESOURCE GROUP, LLC
4703 OLEANDER DRIVE
MYRTLE BEACH, SC 29577
843.830.3350

MEDICAL EQUIPMENT PLANNER
MAZZETTI+GBA
615.376.3166

CMC CONWAY MEDICAL CENTER
CMC Socastee FSED
3016 HIGHWAY 707
MYRTLE BEACH, SC

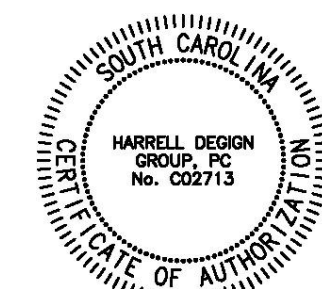[illegible]

NOT FOR
CONSTRUCTION

ARCH NAME	ARCH
ARCH 1	ARCH 1
ARCH 2	ARCH 2
ARCH 3	ARCH 3
ARCH 100	ARCH 100

ORIG SUBMISSION: 05.30.20


CURRENT:

SHEET TITLE AND NUMBER:

EP1.01

FIRST FLOOR PLAN - POWER

FIRST FLOOR PLAN - POWER
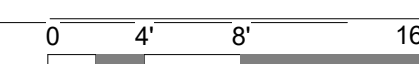
$$\frac{1}{8}'' = 1'-0''$$


THE LINE SHOWN ABOVE IS EXACTLY ONE INCH LONG AT THIS SHEET



1 ROOF
1/8" = 1'-0"

- A. REFER TO DRAWING EG001 FOR TYPICAL SYMBOLS AND ABBREVIATIONS USED IN THIS DRAWING.
- B. CONFIRM RECEPTACLE LOCATIONS AND MOUNTING HEIGHTS WITH ARCHITECTURAL INTERIOR REPRESENTATIVES PRIOR TO ROUGH-IN.
- C. ALL RECEPTACLES WITHIN 6'-0" OF SINK SHALL BE OF THE GFCI TYPE.
- D. ALL RECEPTACLES IN PATIENT CARE AREAS SHALL BE HOSPITAL GRADE.
- E. REVIEW THE CONSTRUCTION DOCUMENTS OF ALL TRADES FOR PHASING REQUIREMENTS.
- F. CONNECT NEW LIGHTING PROTECTION DEVICES TO EXISTING PROTECTION SYSTEM.

e4h

ENVIRONMENTS
FOR HEALTH
ARCHITECTURE

888.781.8441 817.226.1917
501 Elm St., Ste 500, Dallas, TX 75202
© 2024 E4H - Environments For Health, LLC
e4harchitecture.com



PROGRAM MANAGER
MEADOWS AND OHLY
1450 MATTHEWS TOWNSHIP PARKWAY
SUITE 210
540.589.5318

ARCHITECT
E4H ARCHITECTURE
817.226.1917


MEP ENGINEER
HARRELL DESIGN GROUP, PC
10720 SIKES PLACE, SUITE 100
CHARLOTTE, NC 28277
704.814.1320

STRUCTURAL ENGINEER
HART GAUGLER & ASSOCIATES
8360 N. CENTRAL EXPRESSWAY
SUITE 600
469.923.9225

CIVIL ENGINEER
DEVELOPMENT RESOURCE GROUP, LLC
4703 OLEANDER DRIVE
MYRTLE BEACH, SC 29577
843.839.3350

MEDICAL EQUIPMENT PLANNER
MAZZETTI+GBA
615.376.3108

CMC CONWAY MEDICAL CENTER
CMC Socastee FSED
6016 HIGHWAY 707
MYRTLE BEACH, SC

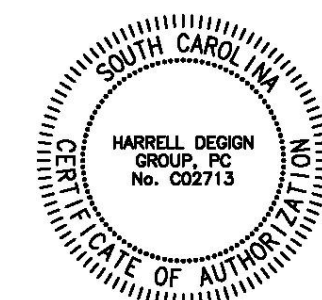[illegible]

NOT FOR
CONSTRUCTION

ARCH NAME	ARCH
-----------	------


ORIG SUBMISSION: 05.30.20

CURRENT:

SHEET TITLE AND NUMBER:


EP1.02

ROOF PLAN - POWER

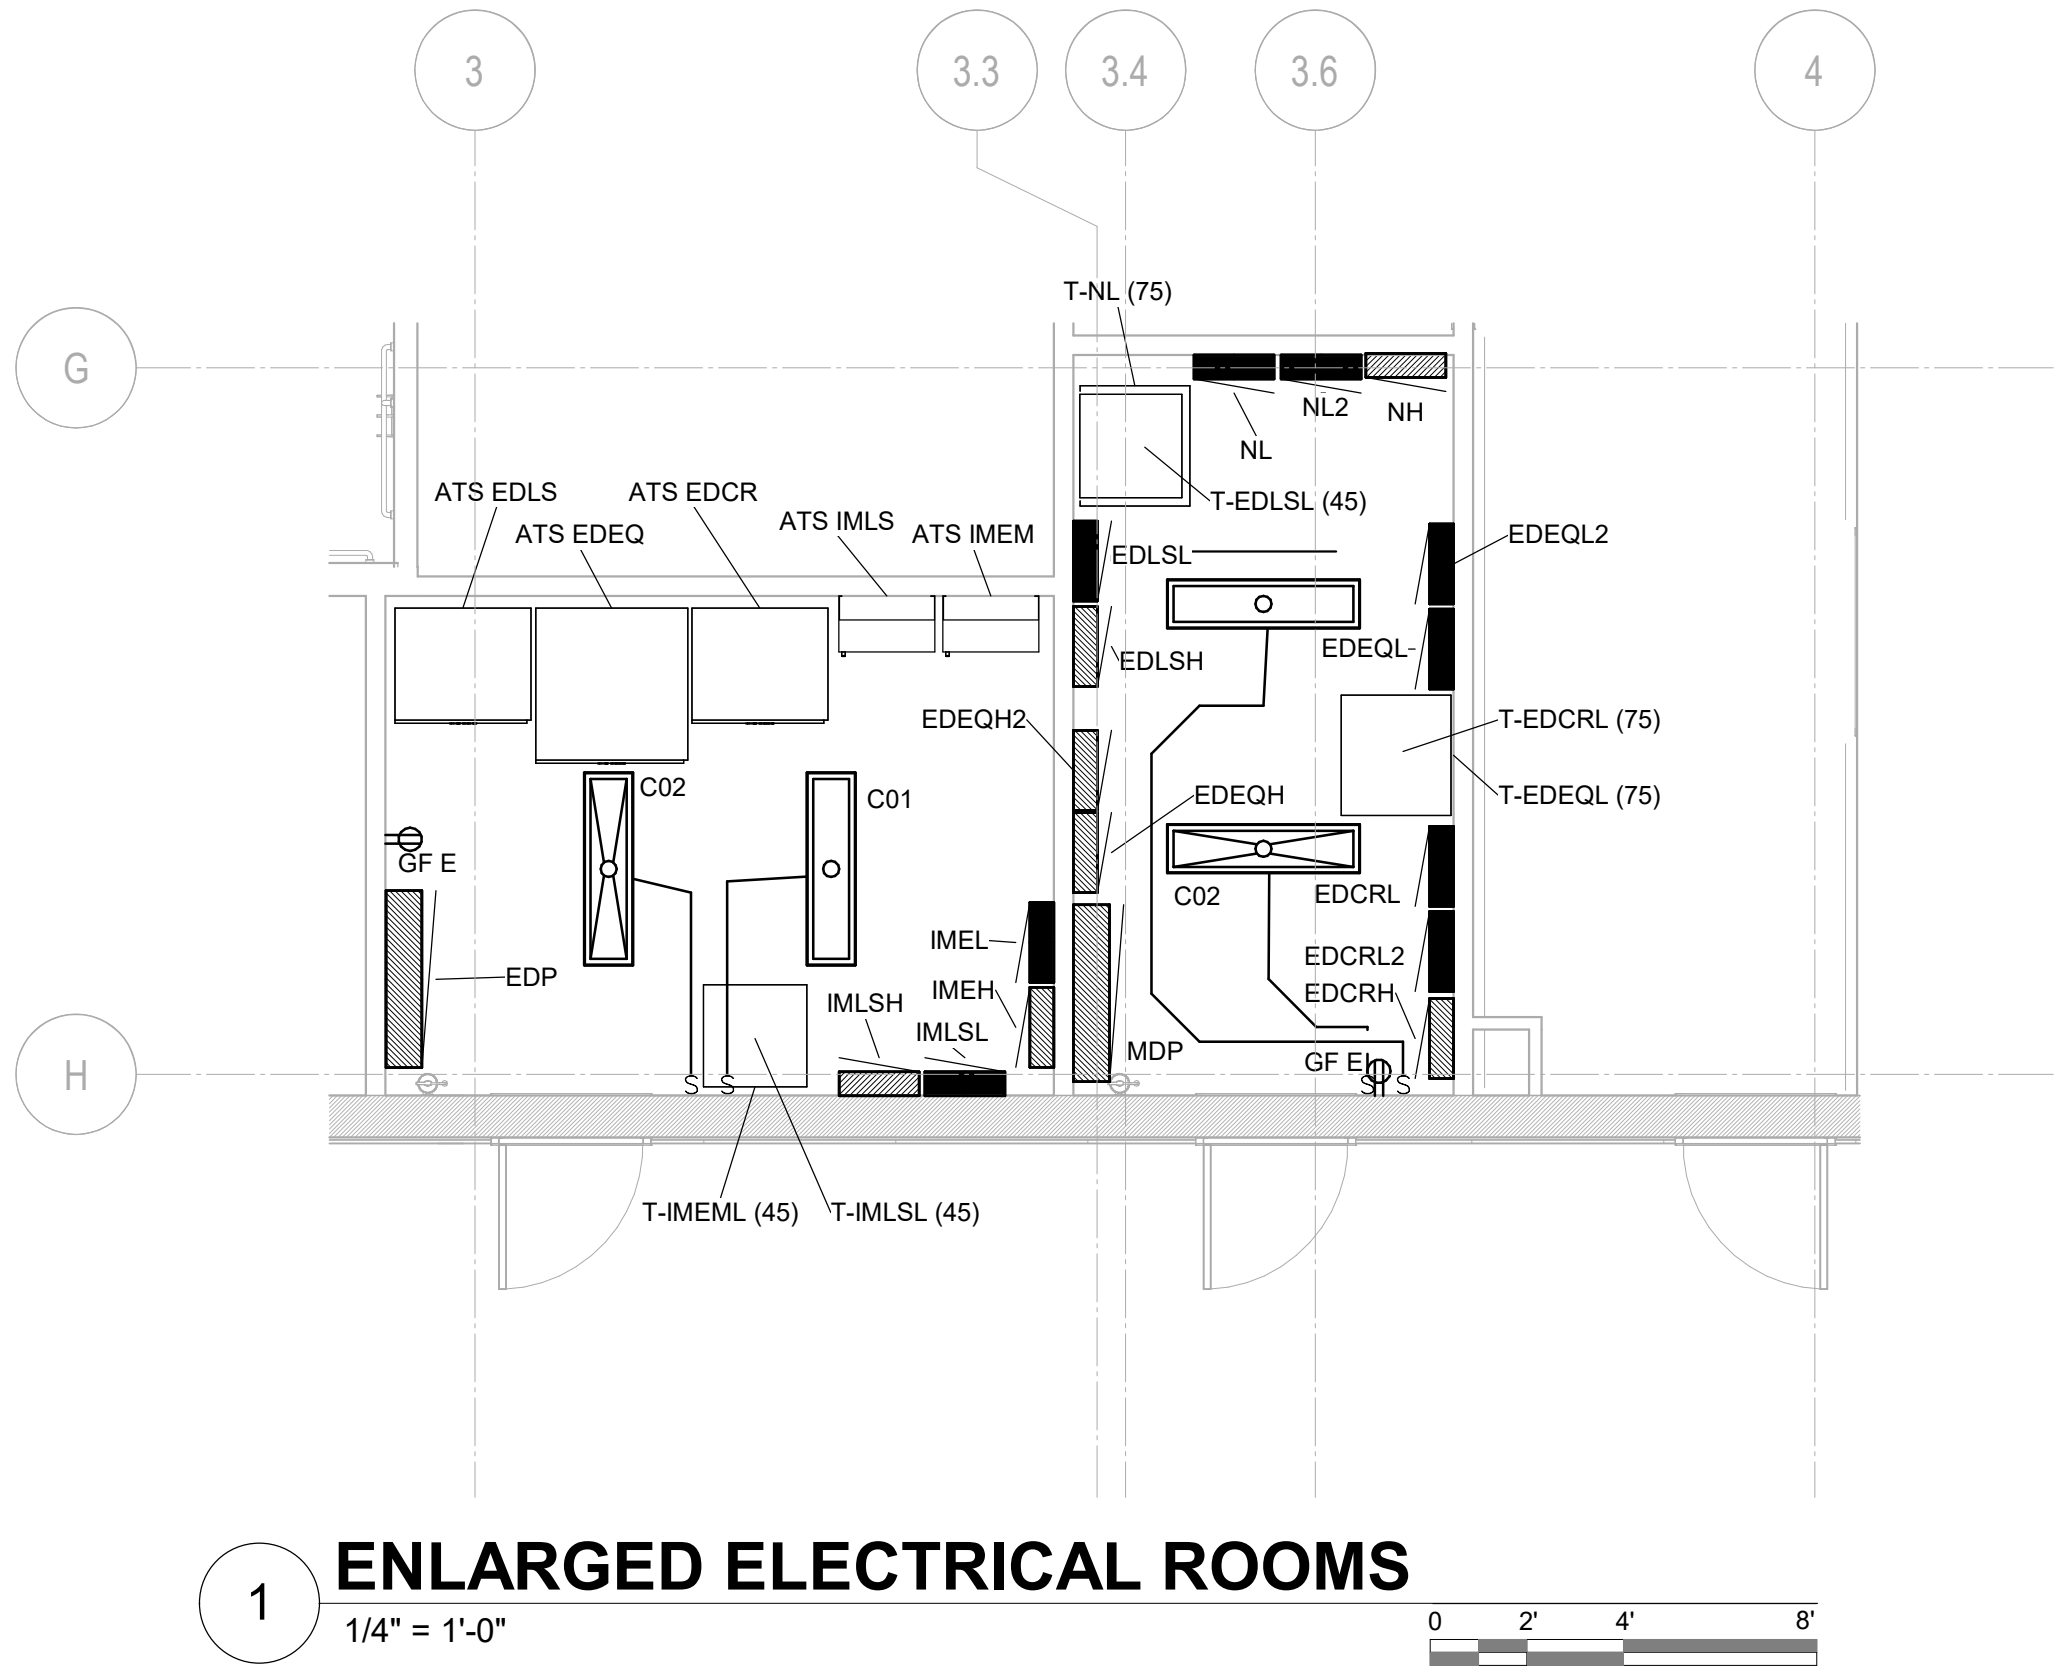


1 ENLARGED ELECTRICAL ROOMS

1/4" = 1'-0"

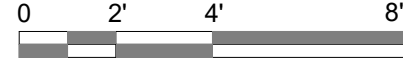

KEYNOTES

1. HEAD WALL RECEPTACLES PART OF HEADWALL ASSEMBLY. SEE ARCHITECTURAL FOR MORE DETAILS

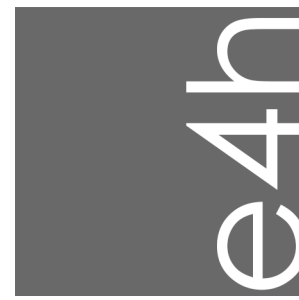

ENVIRONMENTS
FOR HEALTH
ARCHITECTURE

888.781.8441 | 817.226.1917 | 501 Elm St., Ste. 500, Dallas, TX 75202
© 2021 E4H - Environments For Health, LLC | e4h@e4h.com



PROGRAM MANAGER
MEADOWS AND OHLY
1450 MATTHEW DR. TOWNSHIRE PARKWAY
SUITE 210
KANSAS CITY, MO 64119

meadows@ohly.com

ARCHITECT
E4H ARCHITECTURE
817.226.1917



MEP ENGINEER
HARRILL DESIGN GROUP, P.C.
15701 SHIRAZ PLACE, SUITE 100
CHARLOTTE, NC 28217
704.814.1320



STRUCTURAL ENGINEER
HART GAUGLER & ASSOCIATES
8500 N. CENTRAL EXPRESSWAY
SUITE 600
469.922.9225



CIVIL ENGINEER
DEVELOPMENT RESOURCE GROUP, LLC
4103 LA JOLLA DRIVE
MYRTLE BEACH, SC 29577
843.839.3350



MEDICAL EQUIPMENT PLANNER
MAZZETTI H&B
615.376.3106



CMC CONWAY MEDICAL CENTER
CMC Socastee FSED
6016 HIGHWAY 707
MYRTLE BEACH, SC

PROJECT NUMBER: 3024096.00 HDG PROJECT NUMBER: 24019

Δ	DATE	DESCRIPTION

NOT FOR
CONSTRUCTION


ARCH NAME: ARCH #:


ORIG SUBMISSION: 05.30.2025
CURRENT:

SHEET TITLE AND NUMBER:

EE4.01

ENLARGED ELECTRICAL PLANS

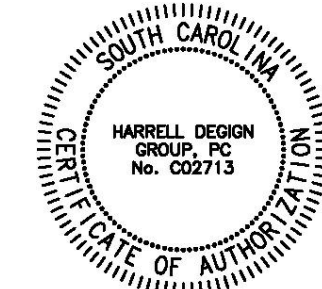

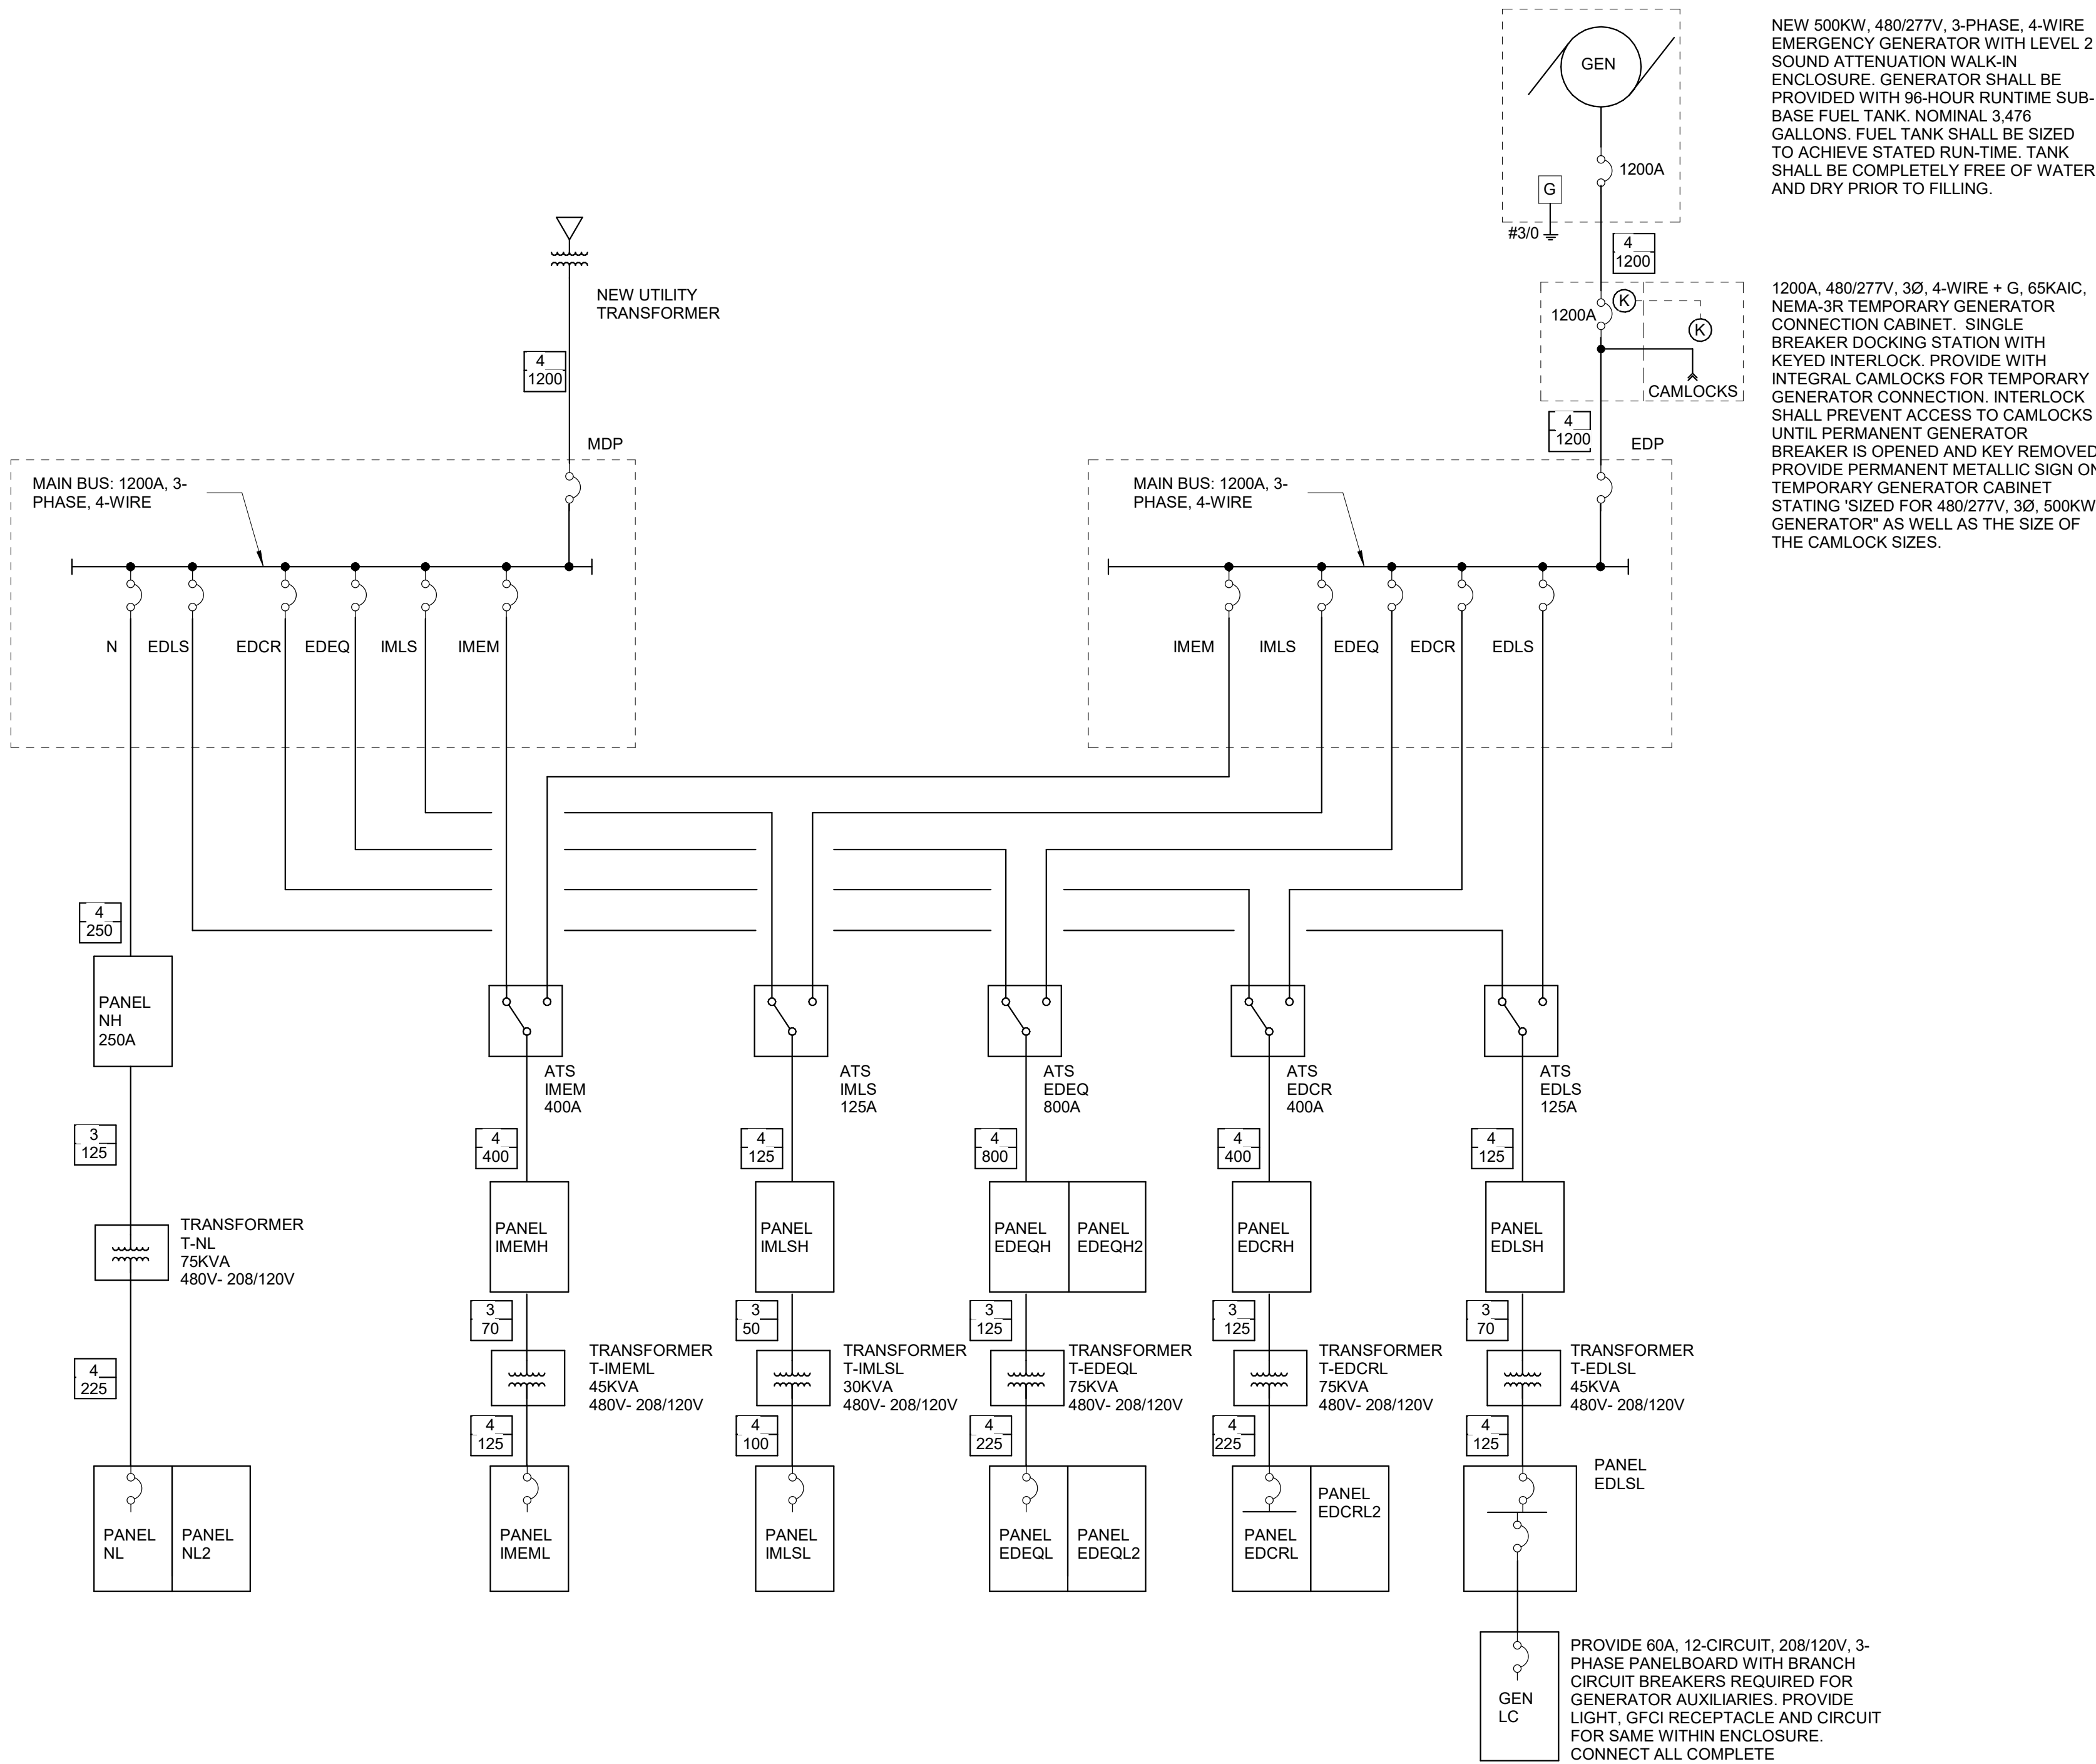

1 ELECTRICAL ONE-LINE DIAGRAM
1/2" = 1'-0"

FEEDER LEGEND		
	TOP ROW	BOTTOM ROW
	3 = 3 WIRE	FEEDER SIZE
	4 = 4 WIRE	
FEEDER SCHEDULE		
3 PHASE	2 WIRE	CONDUIT SIZE
20	(2) - #12 & #12G	3/4"
30	(2) - #10 & #10G	3/4"
40	(2) - #8 & #10G	3/4"
50	(2) - #6 & #10G	1"
60	(2) - #6 & #10G	1"
70	(2) - #4 & #8G	1-1/4"
3 PHASE	3 WIRE	CONDUIT SIZE
20	(3) - #12 & #12G	3/4"
30	(3) - #10 & #10G	3/4"
40	(3) - #8 & #10G	3/4"
50	(3) - #6 & #10G	1"
60	(3) - #6 & #10G	1"
70	(3) - #4 & #8G	1-1/2"
80	(3) - #3 & #8G	1-1/2"
90	(3) - #3 & #8G	1-1/2"
100	(3) - #2 & #8G	1-1/2"
125	(3) - #1 & #8G	1-1/2"
150	(3) - 1/0 & #6G	2"
175	(3) - 2/0 & #6G	2"
200	(3) - 3/0 & #6G	2"
225	(3) - 4/0 & #4G	2-1/2"
250	(3) - 250KCMILS & #4G	2-1/2"
300	(3) - 350KCMILS & #4G	3"
350	(3) - 400KCMILS & #4G	3"
400	(3) - 500KCMILS & #3G	3"
450	2 RUNS (3) - 4/0 & #2G	3"
500	2 RUNS (3) - 250KCMILS & #2G	3"
600	2 RUNS (3) - 350KCMILS & 1G	3"
700	2 RUNS (3) - 500KCMILS & 1/0G	3"
800	2 RUNS (3) - 600KCMILS & 1/0G	4"
1000	3 RUNS (3) - 400KCMILS & 2/0G	4"
1200	3 RUNS (3) - 600KCMILS & 3/0G	4"
3 PHASE	4 WIRE	CONDUIT SIZE
20	(4) - #12 & #12G	3/4"
30	(4) - #10 & #10G	3/4"
40	(4) - #8 & #10G	3/4"
50	(4) - #6 & #10G	1"
60	(4) - #6 & #10G	1"
70	(4) - #4 & #8G	1-1/2"
80	(4) - #3 & #8G	1-1/2"
90	(4) - #3 & #8G	1-1/2"
100	(4) - #2 & #8G	1-1/2"
125	(4) - #1 & #8G	1-1/2"
150	(4) - 1/0 & #6G	2"
175	(4) - 2/0 & #6G	2"
200	(4) - 3/0 & #6G	2"
225	(4) - 4/0 & #4G	2-1/2"
250	(4) - 250KCMILS & #4G	2-1/2"
300	(4) - 350KCMILS & #4G	3"
350	(4) - 400KCMILS & #4G	3"
400	(4) - 500KCMILS & #3G	3"
450	2 RUNS (4) - 4/0 & #2G	3"
500	2 RUNS (4) - 250KCMILS & #2G	3"
600	2 RUNS (4) - 350KCMILS & #1G	3"
700	2 RUNS (4) - 500KCMILS & 1/0G	3"
800	2 RUNS (4) - 600KCMILS & 1/0G	4"
1000	3 RUNS (4) - 400KCMILS & 2/0G	4"
1200	3 RUNS (4) - 600KCMILS & 3/0G	4"

ENVIRONMENTS
FOR HEALTH
ARCHITECTURE

888.78.8441 817.226.1917 501 Elm St., Ste. 500, Durham, NC 27602
© 2021 E4H - Environments For Health, LLC e4harchitect.com

CMC
CONWAY MEDICAL CENTER
with Novant Health

PROGRAM MANAGER
MEADOWS AND ONLY
1450 MATTHEWS CONCEPT PARKWAY
SUITE 210
46080-0318
ARCHITECT
E4H ARCHITECTURE
817.226.1917
MEP ENGINEER
HARBELL DESIGN GROUP, PC
15700 DINES PLACE, SUITE 100
CHARLOTTE, NC 28277
704.814.1320
STRUCTURAL ENGINEER
HART GAUGLER & ASSOCIATES
8500 N. CENTRAL EXPRESSWAY
SUITE 600
46080-0225
CIVIL ENGINEER
DEVELOPMENT RESOURCE GROUP, LLC
4103 LAENDER DRIVE
MYRTLE BEACH, SC 29577
843.839.3350
MEDICAL EQUIPMENT PLANNER
MAZZETTI+GBA
615.376.3106

MEADOWS@CHY
e4h
HARBELL
HART GAUGLER & ASSOCIATES
HART GAUGLER & ASSOCIATES
MAZZETTI+GBA

CMC CONWAY MEDICAL CENTER
CMC Socastee FSed
6016 HIGHWAY 707
MYRTLE BEACH, SC

PROJECT NUMBER: 3024096.00 HDG PROJECT NUMBER: 24019

DATE DESCRIPTION

NOT FOR CONSTRUCTION

ARCH NAME ARCH #

ORIG SUBMISSION: 05.30.2025

CURRENT:

SHEET TITLE AND NUMBER:

EE6.01
ELECTRICAL ONE-LINE

EQUIPMENT CONNECTION SCHEDULE

EQUIP LABEL	LOAD DESCRIPTION	VOLTAGE	Ø	HP	KVA	AMPS	MOCB	EM PWR	STARTER INFORMATION				DISCONNECT INFORMATION			RATING	DISCONNECT INFORMATION		CIRCUIT ID	CIRCUIT BREAKER		WIRE SIZE (H/W/O OR H/G)	CONDUIT SIZE	NOTES	EQUIP LABEL
									FURN	INSTALL	NEMA SIZE	TYPE	FURN	INSTALL	TYPE		POLES	FUSE SIZE		TRIP	POLES				
AP-1, AP-3, MAP-1, MAP-2	MED GAS PANELS	120 V	1	NA	0.24 KVA	2.0 A		YES	NA	NA	NA	NA	NA	NA	NA	NA	1	NA	EDLSL - 1	20 A	1	1-#12, 1-#12, 1-#12	3/4"C	1	AP-1, AP-3, MAP-1, MAP-2
AP-2	MED GAS PANELS	120 V	1	NA	0.24 KVA	2.0 A		YES	NA	NA	NA	NA	NA	NA	NA	NA	1	NA	IMLSL - 1	20 A	1	1-#12, 1-#12, 1-#12	3/4"C	1	AP-2
AS-1	BUILDING SIGNAGE	120 V	1	NA	0.00 KVA	0.0 A		YES	NA	NA	NA	NA	NA	NA	NA	NA	1	NA	EDEQL - 12	20 A	1	1-#12, 1-#12, 1-#12	3/4"C	1	AS-1
AS-2	BUILDING SIGNAGE	120 V	1	NA	0.00 KVA	0.0 A		YES	NA	NA	NA	NA	NA	NA	NA	NA	1	NA	EDEQL - 14	20 A	1	1-#12, 1-#12, 1-#12	3/4"C	1	AS-2
AS-3	BUILDING SIGNAGE	120 V	1	NA	0.00 KVA	0.0 A		YES	NA	NA	NA	NA	NA	NA	NA	NA	1	NA	EDEQL - 16	20 A	1	1-#12, 1-#12, 1-#12	3/4"C	1	AS-3
AS-4	ROAD SIGNAGE	120 V	1	NA	0.00 KVA	0.0 A		YES	NA	NA	NA	NA	NA	NA	NA	NA	1	NA	EDEQL - 18	20 A	1	1-#12, 1-#12, 1-#12	3/4"C	1	AS-4
BC-1	BATTERY CHARGER	120 V	1	NA	0.10 KVA	0.0 A		YES	NA	NA	NA	NA	NA	NA	NA	NA	1	NA	GEN PANEL - 2	20 A	1	1-#12, 1-#12, 1-#12	3/4"C	1	BC-1
CT	CT MDU	480 V	3	NA	66.60 KVA	0.0 A		YES	NA	NA	NA	NA	EQUIP	D26	SEE NOTES	NA	3	NA	EDEQH - 8,10,12	125 A	3	3-#1, 1-#4, 1-#6	3/4"C	1,2	CT
CU-1-1	MINI-SPLIT	208 V	1	NA	1.39 KVA	6.7 A	15 A	YES	NA	NA	NA	NA	D26	D26	NFS	30	3	NA	EDEQL - 7.9	20 A	2	2-#12, 1-#12, 1-#12	3/4"C	1	CU-1-1
CU-1-2	MINI-SPLIT	208 V	1	NA	1.39 KVA	6.7 A	15 A	YES	NA	NA	NA	NA	D26	D26	NFS	30	3	NA	EDEQL - 8.10	15 A	2	2-#12, 1-#12, 1-#12	3/4"C	1	CU-1-2
DH-1-1-1	DUCT HEATER	480 V	1	NA	35.00 KVA	42.0 A		YES	NA	NA	NA	NA	NA	NA	NA	NA	1	NA	EDEQH - 33,35,37	60 A	3	3-#4, 1-#10, 1-#10	3/4"C	1	DH-1-1-1
DH-1-1-2	DUCT HEATER	480 V	1	NA	35.00 KVA	42.0 A		YES	NA	NA	NA	NA	NA	NA	NA	NA	3	NA	EDEQH2 - 32,34,36	60 A	3	3-#4, 1-#10	3/4"C	1	DH-1-1-2
DH-1-2-1	DUCT HEATER	480 V	1	NA	40.00 KVA	48.1 A		YES	NA	NA	NA	NA	NA	NA	NA	NA	3	NA	IMEH - 16,18,20	70 A	3	3-#4, 1-#4, 1-#8	3/4"C	1	DH-1-2-1
EF-1-1	EXHAUST FAN	480 V	3	3	3.99 KVA	4.8 A		YES	D23	D26	NA	VSMC	D23	D26	NFS	30	3	NA	EDEQH - 14,16,18	15 A	3	3-#12, 1-#12, 1-#12	3/4"C	1	EF-1-1
EF-1-2	EXHAUST FAN	120 V	1	3/4	1.66 KVA	13.8 A		YES	D23	D26	NA	VSMC	D23	D26	NFS	30	1	NA	EDEQL - 6	25 A	1	1-#10, 1-#10, 1-#10	3/4"C	1	EF-1-2
EF-ISO	EXHAUST FAN	480 V	3	1/4	1.66 KVA	0.1 A		YES	D23	D26	NA	VSMC	D23	D26	NFS	30	3	NA	EDEQH - 19,21,23	20 A	3	3-#12, 1-#12, 1-#12	3/4"C	1	EF-ISO
EF-MG	EXHAUST FAN	120 V	1	1/10	0.80 KVA	0.1 A		YES	D23	D26	NA	VSMC	D23	D26	MTS	20	1	NA	EDEQL2 - 1	15 A	1	1-#12, 1-#12, 1-#12	3/4"C	1	EF-MG
EF-PURGE	EXHAUST FAN	120 V	1	1/4	0.70 KVA	5.8 A		YES	D23	D26	NA	VSMC	D23	D26	NFS	30	1	NA	IMEL - 1	20 A	1	1-#12, 1-#12, 1-#12	3/4"C	1	EF-PURGE
EL-1	EXAM 1 EXAM LIGHT	120 V	1	NA	0.40 KVA	0.0 A		YES	NA	NA	NA	NA	NA	NA	NA	NA	1	NA	EDCRL - 4	20 A	1	1-#12, 1-#12, 1-#12	3/4"C	1	EL-1
EL-2	EXAM 2 EXAM LIGHT	120 V	1	NA	0.40 KVA	0.0 A		YES	NA	NA	NA	NA	NA	NA	NA	NA	1	NA	EDCRL - 6	20 A	1	1-#12, 1-#12, 1-#12	3/4"C	1	EL-2
EL-3	EXAM 3 EXAM LIGHT	120 V	1	NA	0.00 KVA	0.0 A		YES	NA	NA	NA	NA	NA	NA	NA	NA	1	NA	EDCRL - 10	20 A	1	1-#12, 1-#12, 1-#12	3/4"C	1	EL-3
EL-4	EXAM 4 LIGHT	120 V	1	NA	0.00 KVA	0.0 A		YES	NA	NA	NA	NA	NA	NA	NA	NA	1	NA	EDCRL - 12	20 A	1	1-#12, 1-#12, 1-#12	3/4"C	1	EL-4
EL-5	EXAM 5 LIGHT	120 V	1	NA	0.40 KVA	0.0 A		YES	NA	NA	NA	NA	NA	NA	NA	NA	1	NA	EDCRL - 16	20 A	1	1-#12, 1-#12, 1-#12	3/4"C	1	EL-5
EL-ISO	PM-1, PS-7	120 V	1	NA	0.00 KVA	0.0 A		YES	NA	NA	NA	NA	NA	NA	NA	NA	1	NA	EDCRL - 18	20 A	1	1-#12, 1-#12, 1-#12	3/4"C	1	EL-ISO, PM-1, PS-7
EL-SE	SECURE EXAM LIGHT	120 V	1	NA	0.00 KVA	0.0 A		YES	NA	NA	NA	NA	NA	NA	NA	NA	1	NA	EDCRL - 14	20 A	1	1-#12, 1-#12, 1-#12	3/4"C	1	EL-SE
EL-TA, PM-2	TRAUMA EXAM LIGHT, ROOM PRESSURE MONITOR	120 V	1	NA	0.00 KVA	0.0 A		YES	NA	NA	NA	NA	NA	NA	NA	NA	1	NA	EDCRL - 19	20 A	1	1-#12, 1-#12, 1-#12	3/4"C	1	EL-TA, PM-2
EL-TR	TRIAGE EXAM LIGHT	120 V	1	NA	0.40 KVA	0.0 A		YES	NA	NA	NA	NA	NA	NA	NA	NA	1	NA	EDCRL - 2	20 A	1	1-#12, 1-#12, 1-#12	3/4"C	1	EL-TR
EW-1	WATER HEATER	480 V	3	NA	12.00 KVA	14.4 A		YES	NA	NA	NA	NA	D26	D26	NFS	30	3	NA	EDEQH - 2,4,6	20 A	3	3-#12, 1-#12	3/4"C	1	EW-1
EW-2	WATER HEATER	480 V	3	NA	12.00 KVA	14.4 A		YES	NA	NA	NA	NA	D26	D26	NFS	30	3	NA	EDEQH - 7,9,11	20 A	3	3-#12, 1-#12	3/4"C	1	EW-2
FSA-1	FIRE PROTECTION AIR COMPRESSOR	120 V	1	1/3	0.00 KVA	0.0 A		YES	D21	D26	NA	MTS	D21	D26	MTS	15	1	NA	EDLSL - 3	15 A	1	1-#12, 1-#12, 1-#12	3/4"C	1	FSA-1
FSD	FIRE SMOKE DAMPERS	120 V	1	NA	0.00 KVA	0.0 A		YES	NA	NA	NA	NA	NA	NA	NA	NA	1	NA	EDLSL - 5	20 A	1	1-#12, 1-#12, 1-#12	3/4"C	1	FSD
GA-1	GENERATOR ANNUNCIATOR PANEL	120 V	1	NA	0.00 KVA	0.0 A		YES	NA	NA	NA	NA	NA	NA	NA	NA	1	NA	EDLSL - 2	20 A	1	1-#12, 1-#12, 1-#12	3/4"C	1	GA-1
HB-1	HOT BOX	120 V	1	NA	0.00 KVA	0.0 A		YES	NA	NA	NA	NA	NA	NA	NA	NA	1	NA	EDEQL - 17	20 A	1	1-#12, 1-#12, 1-#12	3/4"C	1	HB-1
HB-2	HOT BOX	120 V	1	NA	0.00 KVA	0.0 A		YES	NA	NA	NA	NA	NA	NA	NA	NA	1	NA	EDEQL - 19	20 A	1	1-#12, 1-#12, 1-#12	3/4"C	1	HB-2
JA-1	JACKET HEATER	208 V	1	NA	2.00 KVA	8.0 A		YES	NA	NA	NA	NA	NA	NA	NA	NA	1	NA	GEN PANEL - 1,3	20 A	2	1-#12, 1-#12, 1-#12	3/4"C	1	JA-1
MRI	MRI EQUIPMENT	480 V	3	NA	0.00 KVA	0.0 A		YES	NA	NA	NA	NA	EQUIP	D26	SEE NOTES	NA	1	NA	IMEH - 2,4,6	80 A	3	3-#3, 1-#3, 1-#8	3/4"C	1,4	MRI
PS-1	PLUMBING SENSOR	120 V	1	NA	0.01 KVA	0.0 A		YES	NA	NA	NA	NA	NA	NA	NA	NA	1	NA	IMEL - 3	20 A	1	1-#12, 1-#12, 1-#12	3/4"C	1	PS-1
PS-2, PS-3	PLUMBING SENSOR	120 V	1	NA	0.00 KVA	0.0 A		YES	NA	NA	NA	NA	NA	NA	NA	NA	1	NA	EDCRL2 - 5	20 A	1	1-#12, 1-#12, 1-#12	3/4"C	1	PS-2, PS-3
PS-4	PLUMBING SENSOR	120 V	1	NA	0.00 KVA	0.0 A		YES	NA	NA	NA	NA	NA	NA	NA	NA	1	NA	EDCRL2 - 7	20 A	1	1-#12, 1-#12, 1-#12	3/4"C	1	PS-4
PS-5	PLUMBING SENSOR	120 V	1	NA	0.00 KVA	0.0 A		YES	NA	NA	NA	NA	NA	NA	NA	NA	1	NA	EDCRL - 30	20 A	1	1-#12, 1-#12, 1-#12	3/4"C	1	PS-5
PS-6	PLUMBING SENSOR	120 V	1	NA	0.00 KVA	0.0 A		YES	NA	NA	NA	NA	NA	NA	NA	NA	1	NA	EDCRL2 - 6	20 A	1	1-#12, 1-#12, 1-#12	3/4"C	1	PS-6
PS-8	PLUMBING SENSOR	120 V	1	NA	0.00 KVA	0.0 A		YES	NA	NA	NA	NA	NA	NA	NA	NA	1	NA	EDCRL2 - 9	20 A	1	1-#12, 1-#12, 1-#12	3/4"C	1	PS-8
PS-9	PLUMBING SENSOR	120 V	1	NA	0.00 KVA	0.0 A		YES	NA	NA	NA	NA	NA	NA	NA	NA	1	NA	EDCRL2 - 12	20 A	1	1-#12, 1-#12, 1-#12	3/4"C	1	PS-9
RP-1	RECIRCULATING PUMP	120 V	1	1/2	0.35 KVA	2.9 A		YES	NA	NA	NA	NA	D26	D26	MTS	20	1	NA	EDEQL - 1	20 A	1	1-#12, 1-#12, 1-#12	3/4"C	1	RP-1
RTU-1-1	ROOF TOP UNIT	480 V	3	NA	77.95 KVA	93.8 A	150 A	YES	EQUIP	EQUIP	NA	NA	EQUIP	EQUIP	NA	250	3	NA	EDEQH - 13,15,17	150 A	3	3-#10, 1-#8	3/4"C	1	RTU-1-1
RTU-1-2	ROOF TOP UNIT	480 V	3	NA	43.79 KVA	52.7 A	90 A	YES	EQUIP	EQUIP	NA	NA	EQUIP	EQUIP	NA	150	3	NA	NH - 5,7,9	90 A	3	3-#3, 1-#8	3/4"C	1	RTU-1-2
UH-1-1	UNIT HEATER	208 V	3	1/4	10.00 KVA	12.0 A		YES	NA	NA	NA	NA	D26	D26	NFS	30	3	NA	EDEQL - 11,13,15	35 A	3	3-#8, 1-#10	3/4"C	1	UH-1-1
VAV-ED-1	VAV	480 V	3	NA	5.00 KVA	6.0 A		YES	NA	NA	NA	NA	NA	NA	NA	NA	1	NA	EDEQH - 26,28,30	20 A	3	3-#12, 1-#12	3/4"C	1	VAV-ED-1
VAV-ED-2	VAV	480 V	3	NA	6.00 KVA	7.2 A		YES	NA	NA	NA	NA	NA	NA	NA	NA	1	NA	EDEQH - 31,33,35	20 A	3	3-#12, 1-#12	3/4"C	1	VAV-ED-2
VAV-ED-3	VAV	480 V	3	NA	12.50 KVA	15.0 A		YES	NA	NA	NA	NA	NA	NA	NA	NA	1	NA	EDEQH - 32,34,36	20 A	3	3-#12, 1-#12	3/4"C	1	VAV-ED-3
VAV-ED-4	VAV	277 V	1	NA	2.00 KVA	7.2 A		YES	NA	NA	NA	NA	NA	NA	NA	NA	1	NA	EDEQH - 37	20 A	1	1-#12, 1-#12, 1-#12	3/4"C	1	VAV-ED-4
VAV-ED-5	VAV	277 V	1	NA	3.00 KVA	10.8 A		YES	NA	NA	NA	NA	NA	NA	NA	NA	1	NA	EDEQH - 38	20 A	1	1-#12, 1-#12, 1-#12	3/4"C	1	VAV-ED-5
VAV-ED-6	VAV	277 V	1	NA	2.00 KVA	7.2 A		YES	NA	NA	NA	NA	NA	NA	NA	NA	1	NA	EDEQH - 39	20 A	1	1-#12, 1-#12, 1-#12	3/4"C	1	VAV-ED-6
VAV-ED-7	VAV	480 V	3	NA	5.50 KVA	6.6 A		YES	NA	NA	NA	NA	NA	NA	NA	NA	3	NA	EDEQH2 - 19,21,23	20 A	3	3-#12, 1-#12	3/4"C	1	VAV-ED-7
VAV-ED-8	VAV	480 V	3	NA	6.00 KVA	7.2 A		YES	NA	NA	NA	NA	NA	NA	NA	NA	3	NA	EDEQH2 - 22,24,26	20 A	3	3-#12, 1-#12	3/4"C	1	V

THE LINE SHOWN ABOVE IS EXACTLY ONE INCH EQUAL TO ONE FOOT UNLESS NOTED OTHERWISE

EDLSH															
SERVED FROM: EDP				AMPERE RATING: 125 A				VOLTAGE (L-L): 480 V				PHASE: 3			
LOCATION: ELEC 1139				MAIN TYPE: MCB				VOLTAGE (L-N): 277 V				WIRE: 4			
MOUNTING: SURFACE				LUG OPTIONS:								MIN. KAIC: 22			
REMARKS:															
#	TRIP	P O L E	LOAD DESCRIPTION	C O D E	WIRE SIZES (H/N/G OR H/G)	COND SIZE	A	B	C	COND SIZE	WIRE SIZES (H/N/G OR H/G)	C O D E	LOAD DESCRIPTION	P O L E	TRIP
1	20 A	1	EMERGENCY/EGRESS...	L	1-#12, 1-#12, 1-#12	3/4"	0.9	0.2					T-EDLSL (45)	3	70 A
3									1.6						
5										1.5					
7															
9															
11															
13															
15															
17															
19															
21															
23															
25															
27															
29															
31															
33															
35															
37															
39															
41															
TOTAL LOAD :							1.1 kVA	1.6 kVA	1.5 kVA						
TOTAL AMPS :							4 A	6 A	6 A						
LOAD CATEGORY		CONNECTED LOAD (KVA)		X	DEMAND FACTOR		=	DEMAND (KVA)		PANEL TOTALS					
A - HOSPITAL LIGHTING		0.00 kVA			0.00%			0.00 kVA		CONNECTED LOAD (KVA): 4.22 kVA					
C - SPACE COOLING		0.00 kVA			0.00%			0.00 kVA		DEMAND LOAD (KVA): 3.27 kVA					
D - OTHER HVAC LOADS		0.00 kVA			0.00%			0.00 kVA		DEMAND AMPS: 4 A					
E - EQUIPMENT LOAD		0.00 kVA			0.00%			0.00 kVA		TOTAL: 1 A					
H - SPACE HEATING		0.00 kVA			0.00%			0.00 kVA		*RESERVED FUTURE CAPACITY					
L - GENERAL LIGHTING		0.60 kVA			125.00%			0.75 kVA		TOTAL UNBALANCED 3 PHASE NEC					
M - MISC. CONTINUOUS		0.00 kVA			0.00%			0.00 kVA		ART. 220 FEEDER SIZING LOAD: 5 A					
N - MISC. NONCONTINUOUS		3.34 kVA			65.00%			2.17 kVA							
R - RECEPTACLES		0.00 kVA			0.00%			0.00 kVA		MIN NEC ART.220 REQUIRED					
OVERCURRENT PROTECTION: 40 A															

EDLSL																	
SERVED FROM: T-EDSL (45)				AMPERE RATING: 125 A				VOLTAGE (L-L): 208 V				PHASE: 3					
LOCATION: ELEC 1139				MAIN TYPE: MCB				VOLTAGE (L-N): 120 V				WIRE: 4					
MOUNTING: SURFACE				LUG OPTIONS:								MIN. KAIC: 22					
REMARKS:																	
#	TRIP	P O L E	LOAD DESCRIPTION	C O D E	WIRE SIZES (H/N/G OR H/G)	COND SIZE	A	B	C	COND SIZE	WIRE SIZES (H/N/G OR H/G)	C O D E	LOAD DESCRIPTION	P O L E	TRIP	#	
1	20 A	1	AP-1, AP-3, MAP-1, MAP-2	N	1-#12, 1-#12, 1-#12	3/4"	0.2	0.0		3/4"	1-#12, 1-#12, 1-#12	N		GA-1	1	20 A	1
3	15 A	1	FSAC-1	N	1-#12, 1-#12, 1-#12	3/4"		0.0	1.6							60 A	4
5	20 A	1	FSDS	N	1-#12, 1-#12, 1-#12	3/4"			0.0	1.5	1 1/4"	3-#4, 1-#4, 1-#10		GEN PANEL 3		60 A	6
7							0.0										8
9																	10
11																	12
13																	14
15																	16
17																	18
19																	20
21																	22
23																	24
25																	26
27																	28
29																	30
31																	32
33																	34
35																	36
37																	38
39																	40
41																	42
TOTAL LOAD :							0.2 kVA	1.6 kVA	1.5 kVA								
TOTAL AMPS :							2 A	15 A	14 A								
LOAD CATEGORY			CONNECTED LOAD (KVA)	X	DEMAND FACTOR	=	DEMAND (KVA)			PANEL TOTALS							
A - HOSPITAL LIGHTING			0.00 kVA		0.00%		0.00 kVA			CONNECTED LOAD (KVA):			3.34 kVA				
C - SPACE COOLING			0.00 kVA		0.00%		0.00 kVA			DEMAND LOAD (KVA):			2.17 kVA				
D - OTHER HVAC LOADS			0.00 kVA		0.00%		0.00 kVA			DEMAND AMPS:			9 A				
E - EQUIPMENT LOAD			0.00 kVA		0.00%		0.00 kVA			TOTAL:			6 A				
H - SPACE HEATING			0.00 kVA		0.00%		0.00 kVA			*RESERVED FUTURE CAPACITY			2 A				
L - GENERAL LIGHTING			0.00 kVA		0.00%		0.00 kVA			TOTAL UNBALANCED 3 PHASE NEC							
M - MISC. CONTINUOUS			0.00 kVA		0.00%		0.00 kVA			ART. 220 FEEDER SIZING LOAD:			8 A				
N - MISC. NONCONTINUOUS			3.34 kVA		65.00%		2.17 kVA										
R - RECEPTACLES			0.00 kVA		0.00%		0.00 kVA			MIN NEC ART.220 REQUIRED							
										OVERCURRENT PROTECTION:			40				

EDCRH

SERVED FROM: EDP
LOCATION: ELEC 1139
MOUNTING: SURFACE

AMPERE RATING: 400 A
MAIN TYPE: MCB
LUG OPTIONS:

VOLTAGE (L-L): 480 V
VOLTAGE (L-N): 277 V

PHASE: 3
WIRE: 4
MIN. KAIC: 22

REMARKS:

#	TRIP	P O L E	LOAD DESCRIPTION	C O D E	WIRE SIZES (H/N/G OR H/G)	COND SIZE	A	B	C	COND SIZE	WIRE SIZES (H/N/G OR H/G)	C O D E	LOAD DESCRIPTION	P O L E	TRIP	#
1	20 A	1	EMERGENCY LIGHTS	L	1-#12, 1-#12, 1-#12	3/4"	3.0	11.0					T-EDCRL (75)	3	125 A	2
3								10.5								4
5									9.2							6
7																8
9																10
11																12
13																14
15																16
17																18
19																20
21																22
23																24
25																26
27																28
29																30
31																32
33																34
35																36
37																38
39																40
41																42
TOTAL LOAD :							14.0 kVA	10.5 kVA	9.2 kVA							
TOTAL AMPS :							51 A	39 A	33 A							
LOAD CATEGORY				CONNECTED LOAD (KVA)	X	DEMAND FACTOR	=	DEMAND (KVA)		PANEL TOTALS						
A - HOSPITAL LIGHTING				0.00 kVA		0.00%		0.00 kVA		CONNECTED LOAD (KVA): 33.74 kVA						
C - SPACE COOLING				0.00 kVA		0.00%		0.00 kVA		DEMAND LOAD (KVA): 27.95 kVA						
D - OTHER HVAC LOADS				0.00 kVA		0.00%		0.00 kVA		DEMAND AMPS: 41 A						
E - EQUIPMENT LOAD				7.20 kVA		100.00%		7.20 kVA		TOTAL: 34 A						
H - SPACE HEATING				0.00 kVA		0.00%		0.00 kVA		+RESERVED FUTURE CAPACITY 8 A						
L - GENERAL LIGHTING				2.70 kVA		125.00%		3.38 kVA		TOTAL UNBALANCED 3 PHASE NEC						
M - MISC. CONTINUOUS				0.00 kVA		0.00%		0.00 kVA		ART. 220 FEEDER SIZING LOAD: 42 A						
N - MISC. NONCONTINUOUS				1.60 kVA		65.00%		1.04 kVA		MIN NEC ART.220 REQUIRED						
R - RECEPTACLES				21.96 kVA		72.77%		15.98 kVA		OVERCURRENT PROTECTION: 150 A						

NH

SERVED FROM: LOCATION: ELEC 1139 MOUNTING: SURFACE
AMPERE RATING: 250 A MAIN TYPE: MCB LUG OPTIONS:
VOLTAGE (L-L): 480 V VOLTAGE (L-N): 277 V
PHASE: 3 WIRE: 4 MIN. KAIC: 35

REMARKS:

#	TRIP	P O L E	LOAD DESCRIPTION	C O D E	WIRE SIZES (H/N/G OR H/G)	COND SIZE	A	B	C	COND SIZE	WIRE SIZES (H/N/G OR H/G)	C O D E	LOAD DESCRIPTION	P O L E	TRIP	#	
1	20 A	1	OFFICE EXAM LIGHTS	L	1-#12, 1-#12, 1-#12	3/4"	2.4	1.4			3/4"	1-#12, 1-#12, 1-#12	L	L - GENERAL LIGHTING	1	20 A	2
3	20 A	1	EXTERIOR LIGHTING	L	1-#12, 1-#12, 1-#12	3/4"		0.1	0.4		3/4"	1-#12, 1-#12, 1-#12	L	L - GENERAL LIGHTING	1	20 A	4
5																	6
7	90 A	3	RTU-1-2	C	3-#3, 1-#8	1 1/4"	14.6	10.4			2"	3-#1,1-#6		T-NL (75)	3	125 A	8
9								14.6	10.3								10
11																	12
13																	14
15																	16
17																	18
19																	20
21																	22
23																	24
25																	26
27																	28
29																	30
31																	32
33																	34
35																	36
37																	38
39																	40
41																	42
TOTAL LOAD :							28.8 kVA	25.4 kVA	23.6 kVA								
TOTAL AMPS :							105 A	93 A	85 A								
LOAD CATEGORY				CONNECTED LOAD (KVA)	X	DEMAND FACTOR	=	DEMAND (KVA)		PANEL TOTALS							
A - HOSPITAL LIGHTING				0.00 kVA		0.00%		0.00 kVA		CONNECTED LOAD (KVA): 77.81 kVA							
C - SPACE COOLING				43.79 kVA		100.00%		43.79 kVA		DEMAND LOAD (KVA): 73.99 kVA							
D - OTHER HVAC LOADS				0.00 kVA		0.00%		0.00 kVA		DEMAND AMPS: 94 A							
E - EQUIPMENT LOAD				9.90 kVA		100.00%		9.90 kVA		TOTAL: 89 A							
H - SPACE HEATING				0.00 kVA		0.00%		0.00 kVA		+RESERVED FUTURE CAPACITY 22 A							
L - GENERAL LIGHTING				3.82 kVA		125.00%		4.78 kVA		TOTAL UNBALANCED 3 PHASE NEC							
M - MISC. CONTINUOUS				0.00 kVA		0.00%		0.00 kVA		ART. 220 FEEDER SIZING LOAD: 111 A							
N - MISC. NONCONTINUOUS				0.00 kVA		0.00%		0.00 kVA									
R - RECEPTACLES				19.80 kVA		75.25%		14.90 kVA		MIN NEC ART.220 REQUIRED							
											OVERCURRENT PROTECTION:						200

EDCRL																			
SERVED FROM: T-EDCRL (75)				AMPERE RATING: 225 A				VOLTAGE (L-L): 208 V				PHASE: 3							
LOCATION: ELEC 1139				MAIN TYPE: MCB				VOLTAGE (L-N): 120 V				WIRE: 4							
MOUNTING: SURFACE				LUG OPTIONS:								MIN. KAIC: 22							
REMARKS:																			
#	TRIP	P O L E	LOAD DESCRIPTION	C O D E	WIRE SIZES (H/N/G OR H/G)	COND SIZE	A	B	C	COND SIZE	WIRE SIZES (H/N/G OR H/G)	C O D E	LOAD DESCRIPTION	P O L E	TRIP	#			
1	20 A	1	EMBLANCE BAY...	R	1-#12, 1-#12, 1-#12	3/4"	0.4	1.1			3/4"	1-#12, 1-#12, 1-#12	R	EL-TR, TRIAGE...	1	20 A	2		
3	20 A	1	TRIAGE HEADWALL...	R	1-#12, 1-#12, 1-#12	3/4"			0.9	0.9	3/4"	1-#12, 1-#12, 1-#12	R	EL-1, EXAM 1 EM...	1	20 A	4		
5	20 A	1	EXAM 1 HEAD WALL EM...	R	1-#12, 1-#12, 1-#12	3/4"				0.9	0.9	3/4"	1-#12, 1-#12, 1-#12	R	EL-2, EXAM 2 EM...	1	20 A	6	
7	20 A	1	EXAM 2 HEAD WALL EM...	R	1-#12, 1-#12, 1-#12	3/4"	0.9	0.5			3/4"	1-#12, 1-#12, 1-#12	R	R - RECEPTACLES	1	20 A	8		
9	20 A	1	R - RECEPTACLES	R	1-#12, 1-#12, 1-#12	3/4"			0.5	0.5	3/4"	1-#12, 1-#12, 1-#12	R	EL-3, EXAM 3 RECEPTACLE	1	20 A	10		
11	20 A	1	EXAM 3 HEADWALL EM...	R	1-#12, 1-#12, 1-#12	3/4"				0.9	0.5	3/4"	1-#12, 1-#12, 1-#12	R	EL-4, EXAM 4 RECEPTACLES	1	20 A	12	
13	20 A	1	EXAM 4 HEADWALL EM...	R	1-#12, 1-#12, 1-#12	3/4"	0.9	0.5			3/4"	1-#12, 1-#12, 1-#12	R	EL-SE, SECURE EXAM...	1	20 A	14		
15	20 A	1	SECURE EXAM HEADWALL...	R	1-#12, 1-#12, 1-#12	3/4"			0.9	0.9	3/4"	1-#12, 1-#12, 1-#12	R	EL-5, EXAM 5 EM...	1	20 A	16		
17	20 A	1	EXAM 5 HEADWALL EM...	R	1-#12, 1-#12, 1-#12	3/4"				0.9	0.5	3/4"	1-#12, 1-#12, 1-#12	R	EL-ISO, PM-1, PS-7...	1	20 A	18	
19	20 A	1	EL-TA, PM-2, TRAUMA...	R	1-#12, 1-#12, 1-#12	3/4"	0.9	0.9			3/4"	1-#12, 1-#12, 1-#12	R	TRAUMA RECEPTACLES	1	20 A	20		
21	20 A	1	NURSE STATION...	R	1-#12, 1-#12, 1-#12	3/4"			0.7	0.9	3/4"	1-#12, 1-#12, 1-#12	R	TRAUMA HEADWALL EM...	1	20 A	22		
23	20 A	1	CORNER/PRINTER	R	1-#12, 1-#12, 1-#12	3/4"					0.2	1.3	3/4"	1-#12, 1-#12, 1-#12	R	MED VACUUM GEN...	1	20 A	24
25	20 A	1	LAB RECEPTACLES	R	1-#12, 1-#12, 1-#12	3/4"	0.4	0.7			3/4"	1-#12, 1-#12, 1-#12	R	NURSE STATION...	1	20 A	26		
27	20 A	1	REFRIGERATOR TILT...	R	1-#12, 1-#12, 1-#12	3/4"			0.2	0.5	3/4"	1-#12, 1-#12, 1-#12	R	RECEPTION RECEPTACLES	1	20 A	28		
29	20 A	1	LAB FREEZER	R	1-#12, 1-#12, 1-#12	3/4"				0.2	0.5	3/4"	1-#12, 1-#12, 1-#12	R	PS-5, LAB RECEPTACLES	1	20 A	30	
31	20 A	1	EQUIPMENT STORAGE...	R	1-#12, 1-#12, 1-#12	3/4"	0.9				3/4"	1-#12, 1-#12, 1-#12	R				32		
33	20 A	1	REFRIGERATOR	R	1-#12, 1-#12, 1-#12	3/4"			0.2	0.2	3/4"	1-#12, 1-#12, 1-#12	R	LAB REFRIGERATOR	1	20 A	34		
35	20 A	1	MEDS RECEPTACLES	R	1-#12, 1-#12, 1-#12	3/4"				0.5	0.2	3/4"	1-#12, 1-#12, 1-#12	R	ICE MAKER	1	20 A	36	
37								0.4			3/4"	1-#12, 1-#12, 1-#12	R	NURSE STATION...	1	20 A	38		
39	20 A	1	PIXIS	R	1-#12, 1-#12, 1-#12	3/4"			0.2	0.5	3/4"	1-#12, 1-#12, 1-#12	R	MEDS RECEPTACLES	1	20 A	40		
41	20 A	1	LAB FREEZER	R	1-#12, 1-#12, 1-#12	3/4"				0.2	0.7	3/4"	1-#12, 1-#12, 1-#12	R	RISER/ ELECTRICAL ROO...	1	20 A	42	
TOTAL LOAD							11.0 kVA	10.5 kVA	9.2 kVA										
TOTAL AMPS:							54 A	89 A	77 A										
LOAD CATEGORY							CONNECTED LOAD (kVA)	X	DEMAND FACTOR	=	DEMAND (kVA)	PANEL TOTALS							
A- HOSPITAL LIGHTING							0.00 kVA		0.00%	=	0.00 kVA	CONNECTED TOTAL (kVA): 30.76 kVA							
C- SPACE COOLING							0.00 kVA		0.00%	=	0.00 kVA	DEMAND LOAD (kVA): 24.22 kVA							
D- OTHER HVAC LOADS							0.00 kVA		0.00%	=	0.00 kVA	DEMAND AMPS: 85 A							
E- EQUIPMENT LOAD							7.20 kVA		100%	=	7.20 kVA	TOTAL: 67 A							
H- SPACE HEATING							0.00 kVA		0.00%	=	0.00 kVA	+RESERVED FUTURE CAPACITY							
L- GENERAL LIGHTING							0.00 kVA		0.00%	=	0.00 kVA	TOTAL UNBALANCED 3 PHASE NEC							
M- MISC. CONTINUOUS							0.00 kVA		0.00%	=	0.00 kVA	ART. 220 FEEDER SIZING LOAD: 84 A							
N- MISC. NONCONTINUOUS							1.60 kVA		65.00%	=	1.04 kVA								
R- RECEPTACLES							21.96 kVA		72.77%	=	15.98 kVA	MIN NEC ART.220 REQUIRED OVERCURRENT PROTECTION: 125 A							

