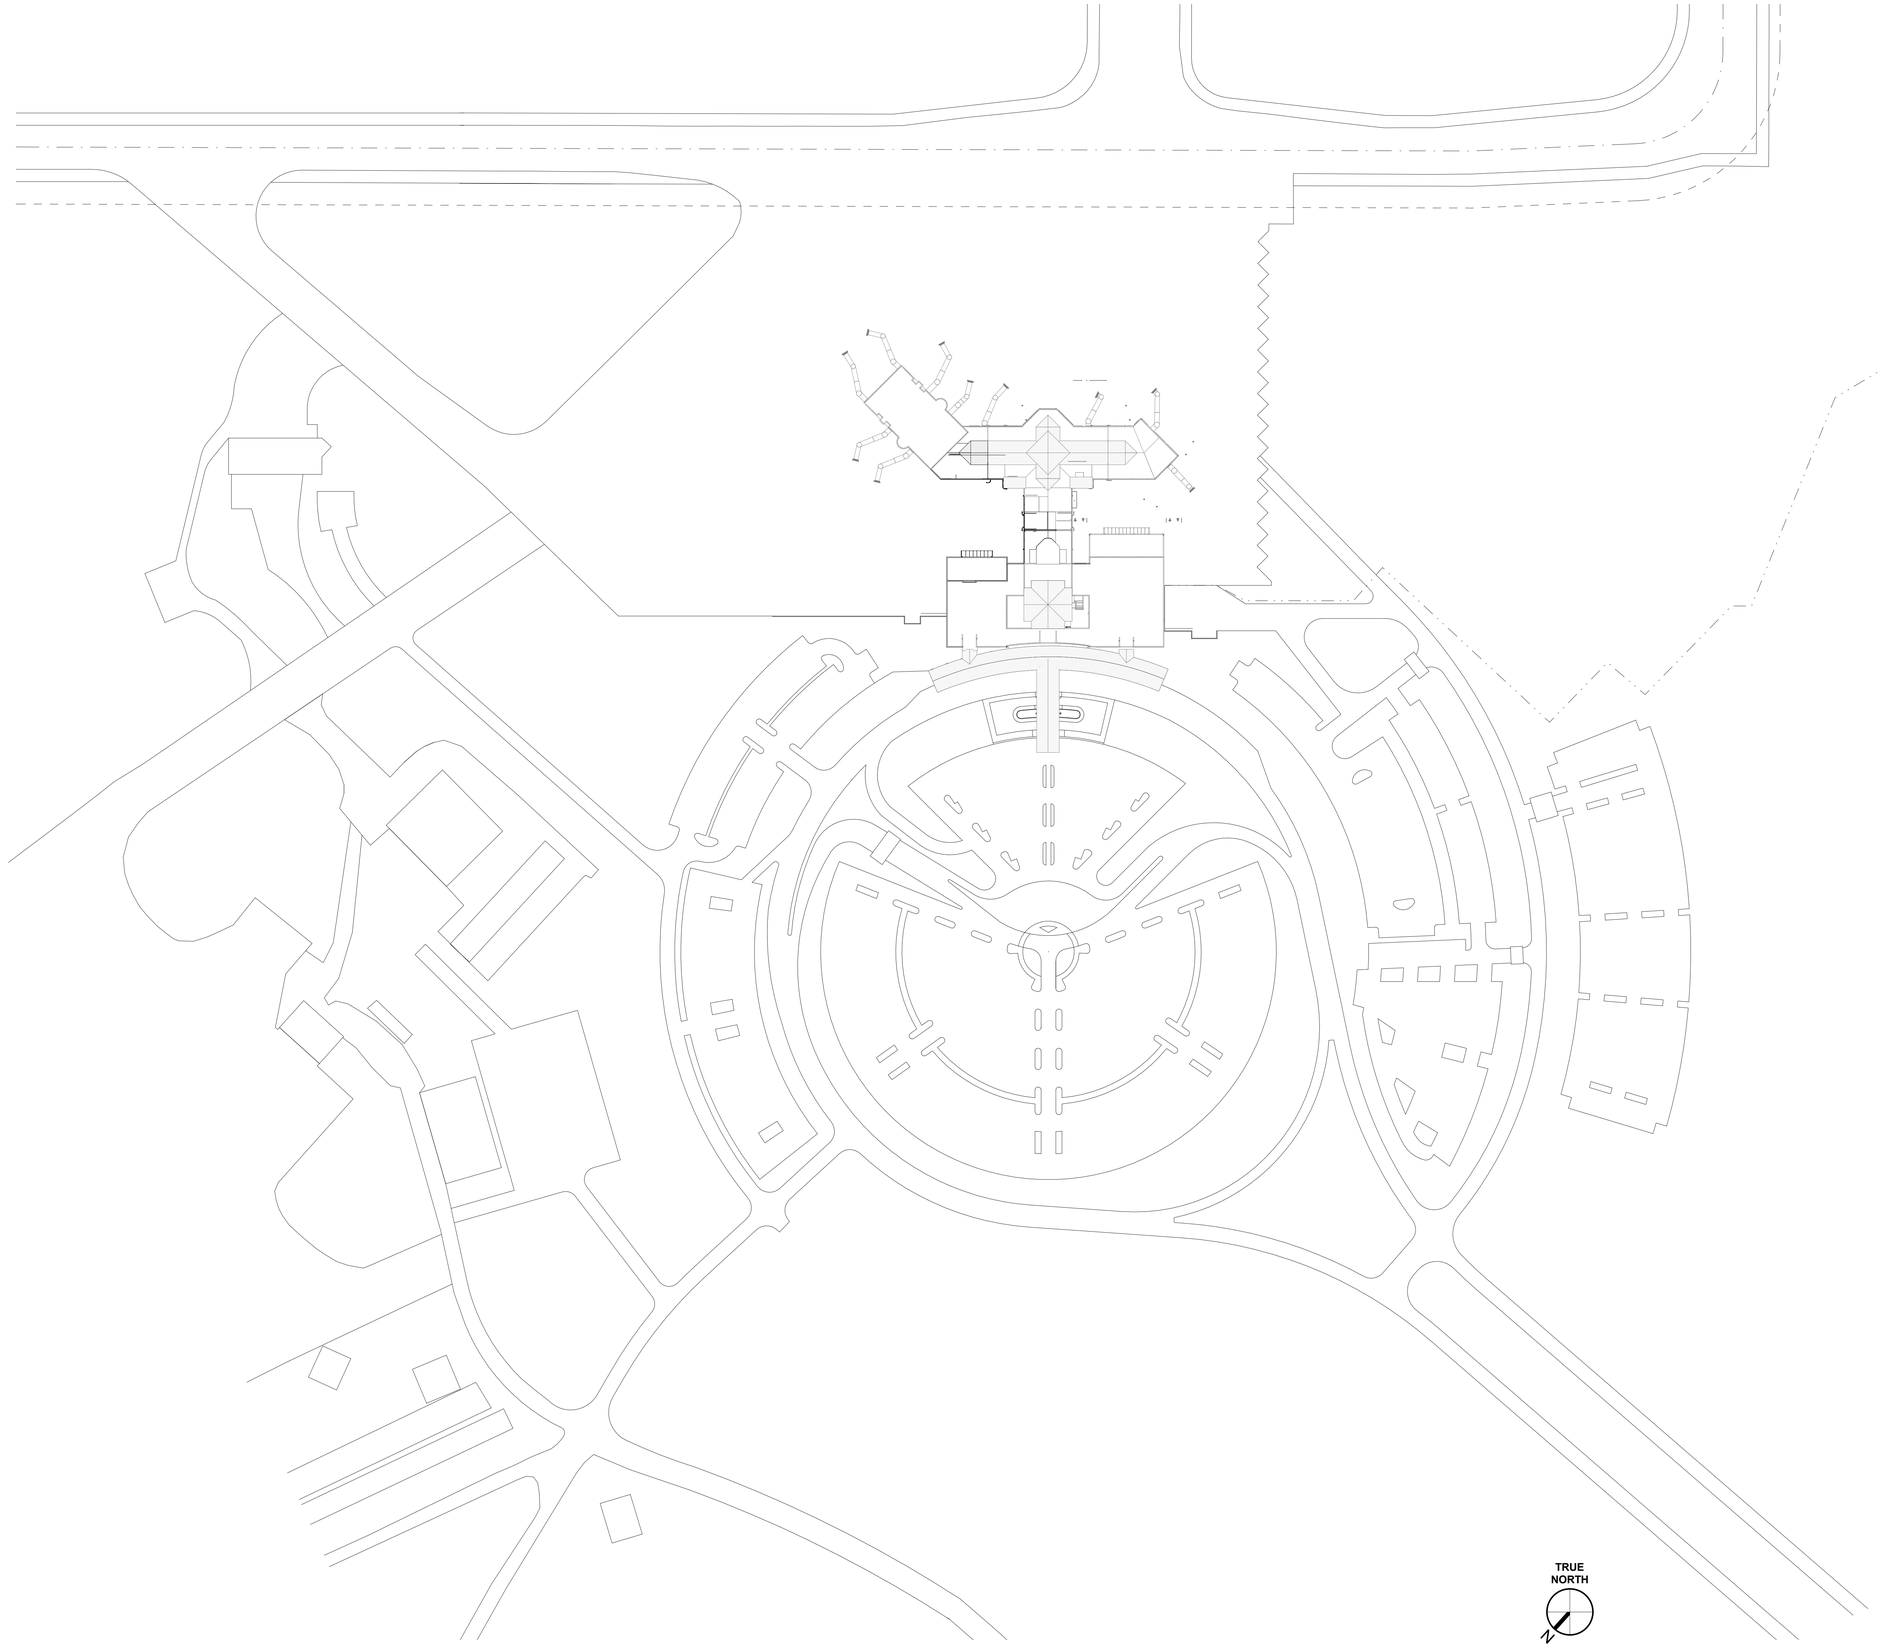


1 OVERALL SITE PLAN
1" = 100'-0"

ILM

TERMINAL IMPROVEMENTS CONTRACT 3

Wilmington International Airport
1740 Airport Boulevard, Suite 12
Wilmington, NC 28405

THE WILSON GROUP ARCHITECTS
REGISTERED ARCHITECTURAL CORPORATION
CERT. NO. 51140
NORTH CAROLINA
CHARLOTTE, N.C.

CRAIG WALKER PAGE
REGISTERED ARCHITECT
9272
NORTH CAROLINA
CHARLOTTE, N.C.

THE WILSON GROUP
- ARCHITECTS -
PO Box 5510 Charlotte, NC 28299
704-331-9747 • www.twgarchitects.com

PROJECT MANAGER & CIVIL ENGINEER
TALBERT & BRIGHT

CONSULTING ARCHITECT
LS3P

STRUCTURAL ENGINEER
STEWART

FP/P/M/E ENGINEER
CHEATHAM & ASSOC.

BAGGAGE HANDLING CONSULTANTS
BNP

AIRCRAFT SUPPORT SYSTEMS
DK CONSULTANTS

SPECIALTY LIGHTING CONSULTANT
HARTRANFT

SIGNAGE & WAYFINDING
TAKEFORM

COPYRIGHT © 2019
THE WILSON GROUP ARCHITECTS
ALL RIGHTS RESERVED
•
PRINTED OR ELECTRONIC DRAWINGS AND DOCUMENTATION MAY NOT BE REPRODUCED IN ANY FORM WITHOUT WRITTEN PERMISSION FROM THE WILSON GROUP ARCHITECTS


REVISIONS

DATE 6/28/2019
PROJECT NUMBER 9202-000
SHEET TITLE

OVERALL SITE PLAN

SHEET NUMBER

A-001

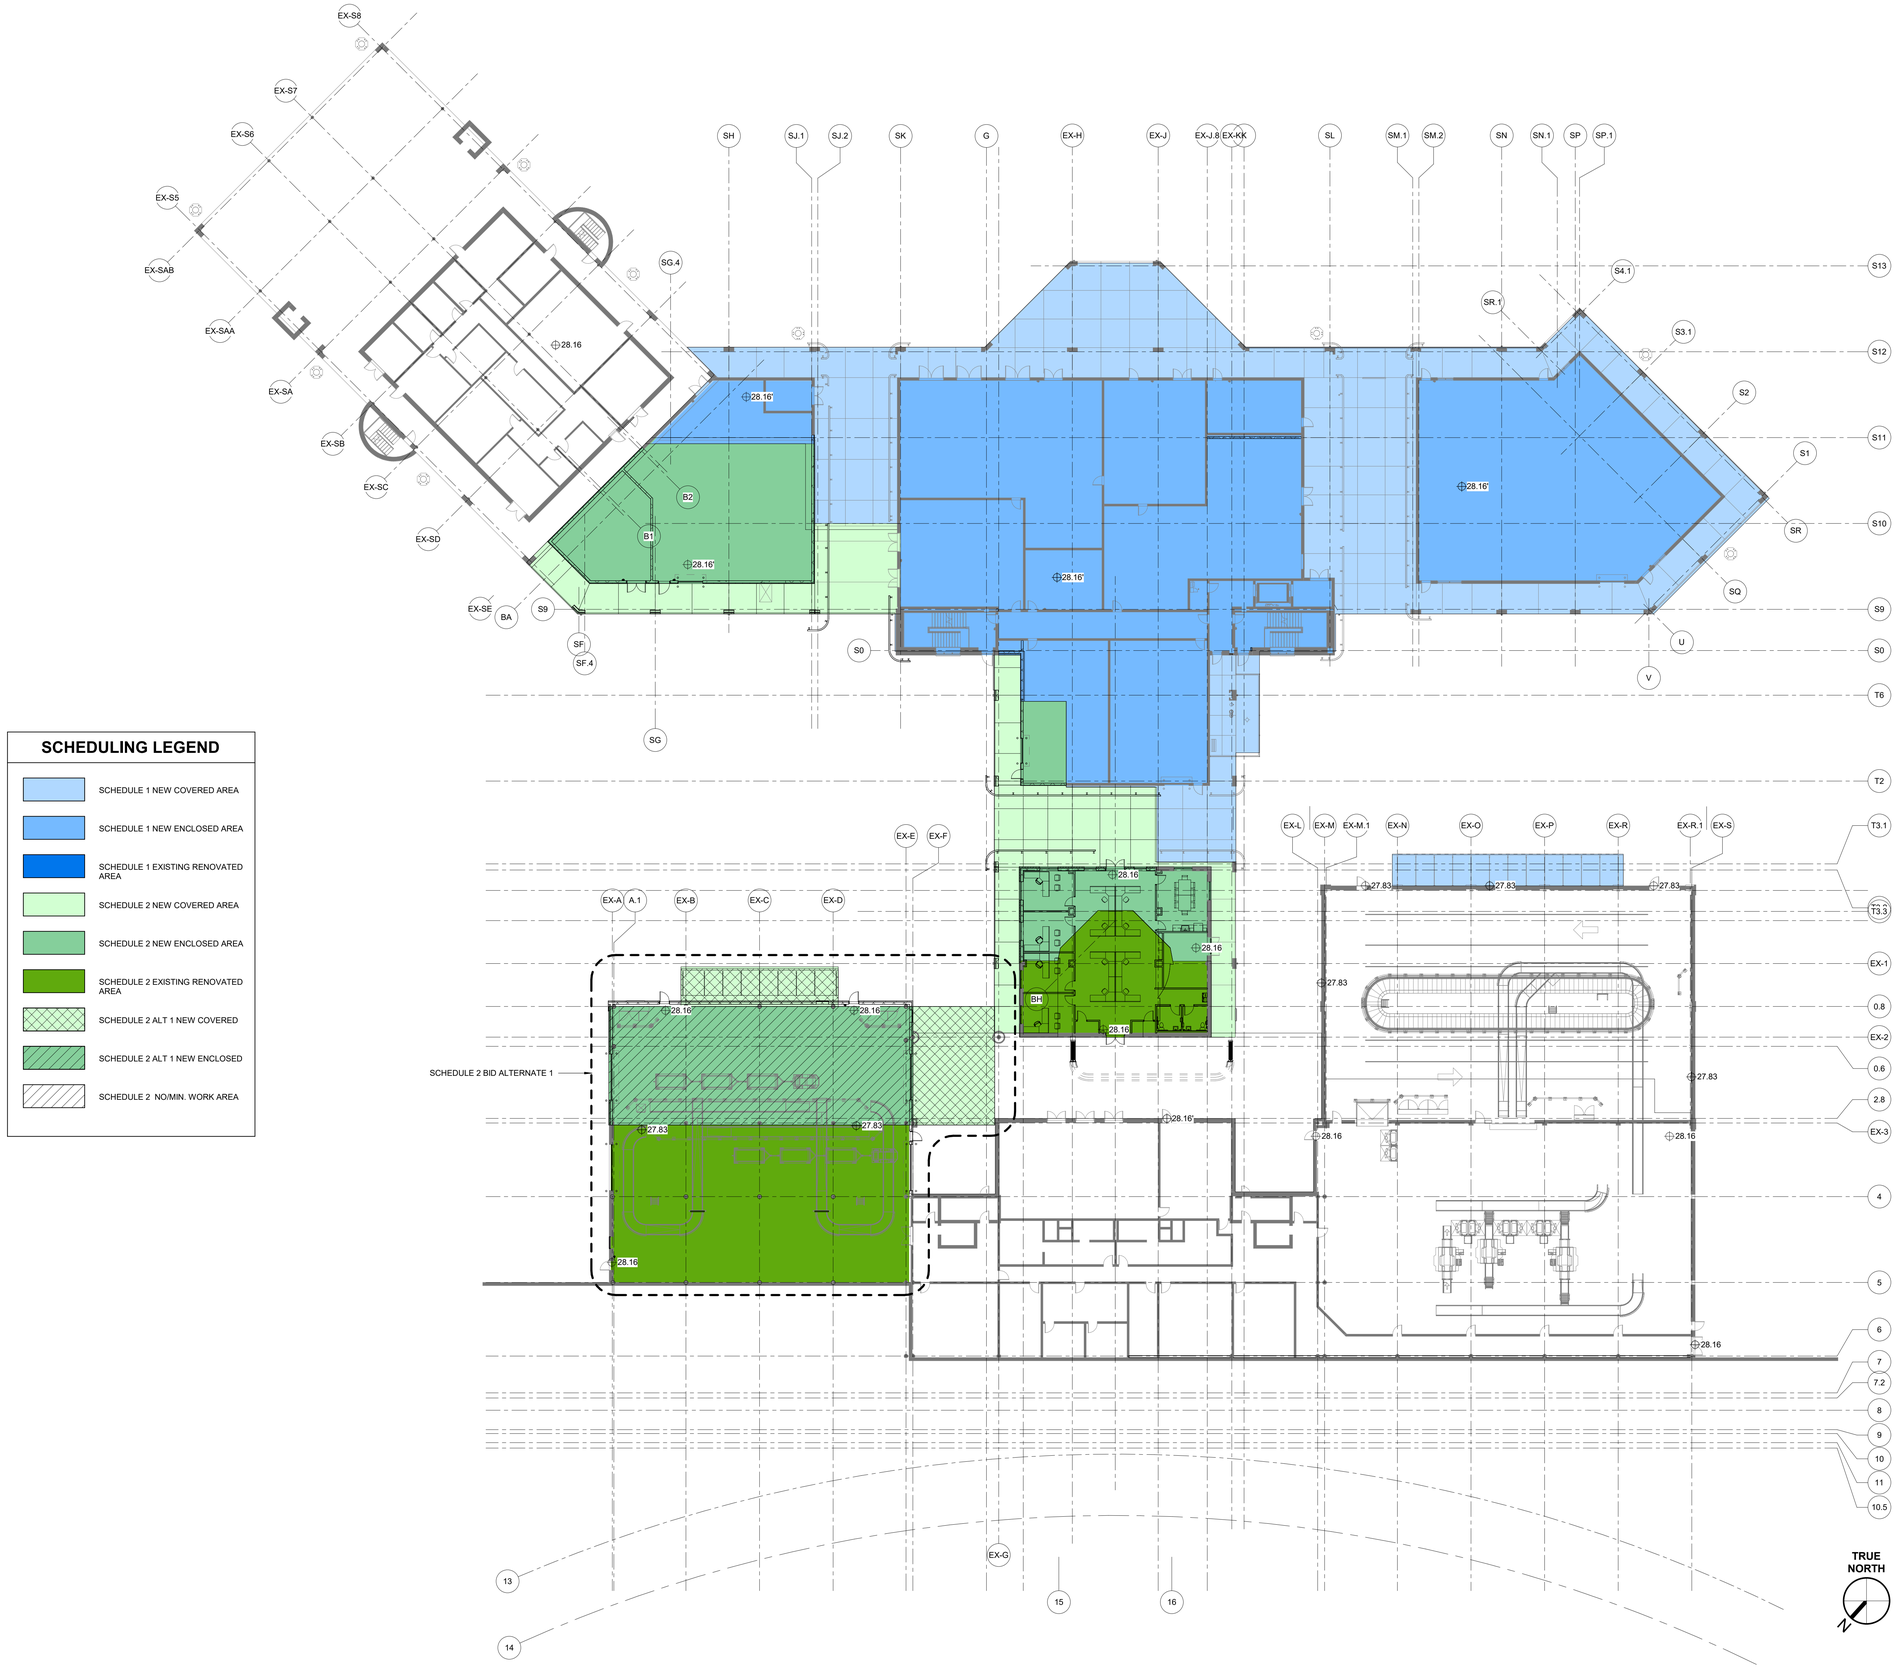

SCHEDULING LEGEND

- SCHEDULE 1 NEW COVERED AREA
- SCHEDULE 1 NEW ENCLOSED AREA
- SCHEDULE 1 EXISTING RENOVATED AREA
- SCHEDULE 2 NEW COVERED AREA
- SCHEDULE 2 NEW ENCLOSED AREA
- SCHEDULE 2 EXISTING RENOVATED AREA
- SCHEDULE 2 ALT 1 NEW COVERED
- SCHEDULE 2 ALT 1 NEW ENCLOSED
- SCHEDULE 2 NO/MIN. WORK AREA

1 RAMP LEVEL SCHEDULE DIAGRAM
1" = 20'-0"

ILM

TERMINAL IMPROVEMENTS CONTRACT 3

Wilmington International Airport
1740 Airport Boulevard, Suite 12
Wilmington, NC 28405

THE WILSON GROUP ARCHITECTS REGISTERED ARCHITECTURAL CORPORATION NORTH CAROLINA CERT. NO. 51140 CHARLOTTE, N.C.

CRAIG WALKER PAGE REGISTERED ARCHITECT 9272 NORTH CAROLINA CHARLOTTE, N.C.

THE WILSON GROUP
- ARCHITECTS -
PO Box 5510 Charlotte, NC 28299
704-331-9747 • www.twgarchitects.com

PROJECT MANAGER & CIVIL ENGINEER
TALBERT & BRIGHT

CONSULTING ARCHITECT
LS3P

STRUCTURAL ENGINEER
STEWART

FP/P/M/E ENGINEER
CHEATHAM & ASSOC.

BAGGAGE HANDLING CONSULTANTS
BNP

AIRCRAFT SUPPORT SYSTEMS
DK CONSULTANTS

SPECIALTY LIGHTING CONSULTANT
HARTRANFT

SIGNAGE & WAYFINDING
TAKEFORM

COPYRIGHT © 2019
THE WILSON GROUP ARCHITECTS
ALL RIGHTS RESERVED

PRINTED OR ELECTRONIC DRAWINGS AND DOCUMENTATION MAY NOT BE REPRODUCED IN ANY FORM WITHOUT WRITTEN PERMISSION FROM THE WILSON GROUP ARCHITECTS


REVISIONS

DATE 6/28/2019
PROJECT NUMBER 9202-000
SHEET TITLE

RAMP LEVEL SCHEDULE DIAGRAM

SHEET NUMBER

A-010

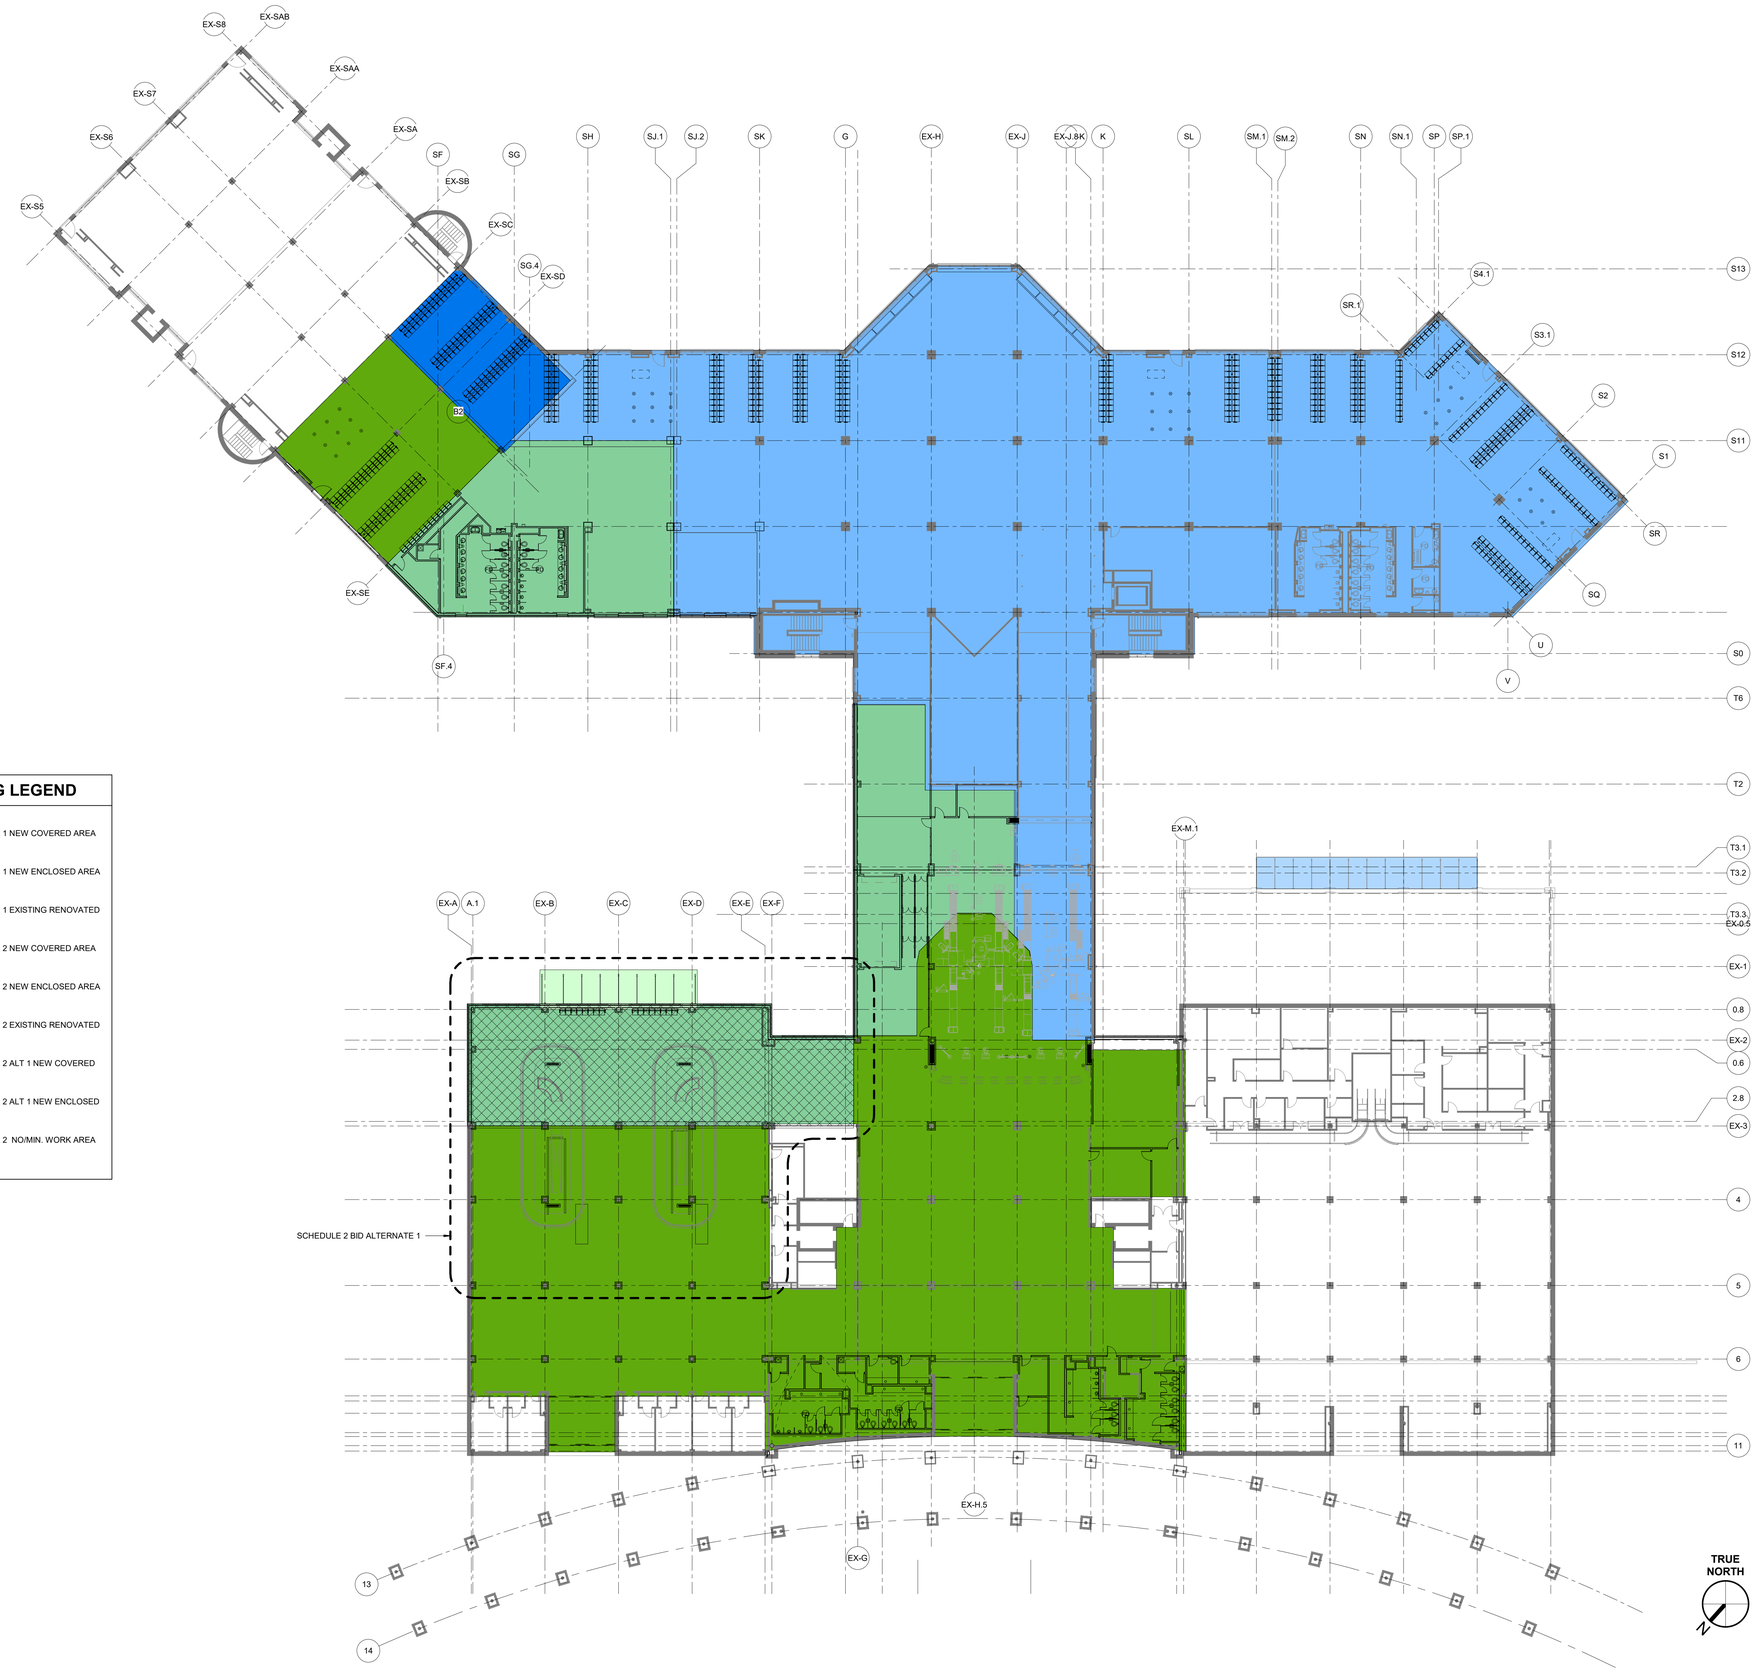

SCHEDULING LEGEND

- SCHEDULE 1 NEW COVERED AREA
- SCHEDULE 1 NEW ENCLOSED AREA
- SCHEDULE 1 EXISTING RENOVATED AREA
- SCHEDULE 2 NEW COVERED AREA
- SCHEDULE 2 NEW ENCLOSED AREA
- SCHEDULE 2 EXISTING RENOVATED AREA
- SCHEDULE 2 ALT 1 NEW COVERED
- SCHEDULE 2 ALT 1 NEW ENCLOSED
- SCHEDULE 2 NO/MIN. WORK AREA

1 TICKET / BOARDING LEVEL SCHEDULE PLAN
1" = 20'-0"

ILM

TERMINAL IMPROVEMENTS CONTRACT 3

Wilmington International Airport
1740 Airport Boulevard, Suite 12
Wilmington, NC 28405

THE WILSON GROUP ARCHITECTS REGISTERED ARCHITECTURAL CORPORATION CERT. NO. 51140 NORTH CAROLINA CHARLOTTE, N.C.

CURTIS WALKER PAGE REGISTERED ARCHITECT 9272 NORTH CAROLINA CHARLOTTE, N.C.

THE WILSON GROUP
- ARCHITECTS -
PO Box 5510 Charlotte, NC 28299
704-331-9747 • www.twgarchitects.com

PROJECT MANAGER & CIVIL ENGINEER
TALBERT & BRIGHT

CONSULTING ARCHITECT
LS3P

STRUCTURAL ENGINEER
STEWART

FP/P/M/E ENGINEER
CHEATHAM & ASSOC.

BAGGAGE HANDLING CONSULTANTS
BNP

AIRCRAFT SUPPORT SYSTEMS
DK CONSULTANTS

SPECIALTY LIGHTING CONSULTANT
HARTRANFT

SIGNAGE & WAYFINDING
TAKEFORM

COPYRIGHT © 2019
THE WILSON GROUP ARCHITECTS
ALL RIGHTS RESERVED


PRINTED OR ELECTRONIC DRAWINGS AND DOCUMENTATION MAY NOT BE REPRODUCED IN ANY FORM WITHOUT WRITTEN PERMISSION FROM THE WILSON GROUP ARCHITECTS

REVISIONS

DATE 6/28/2019
PROJECT NUMBER 9202-000
SHEET TITLE

BOARDING/TICKET LEVEL SCHEDULE DIAGRAM

SHEET NUMBER
A-011

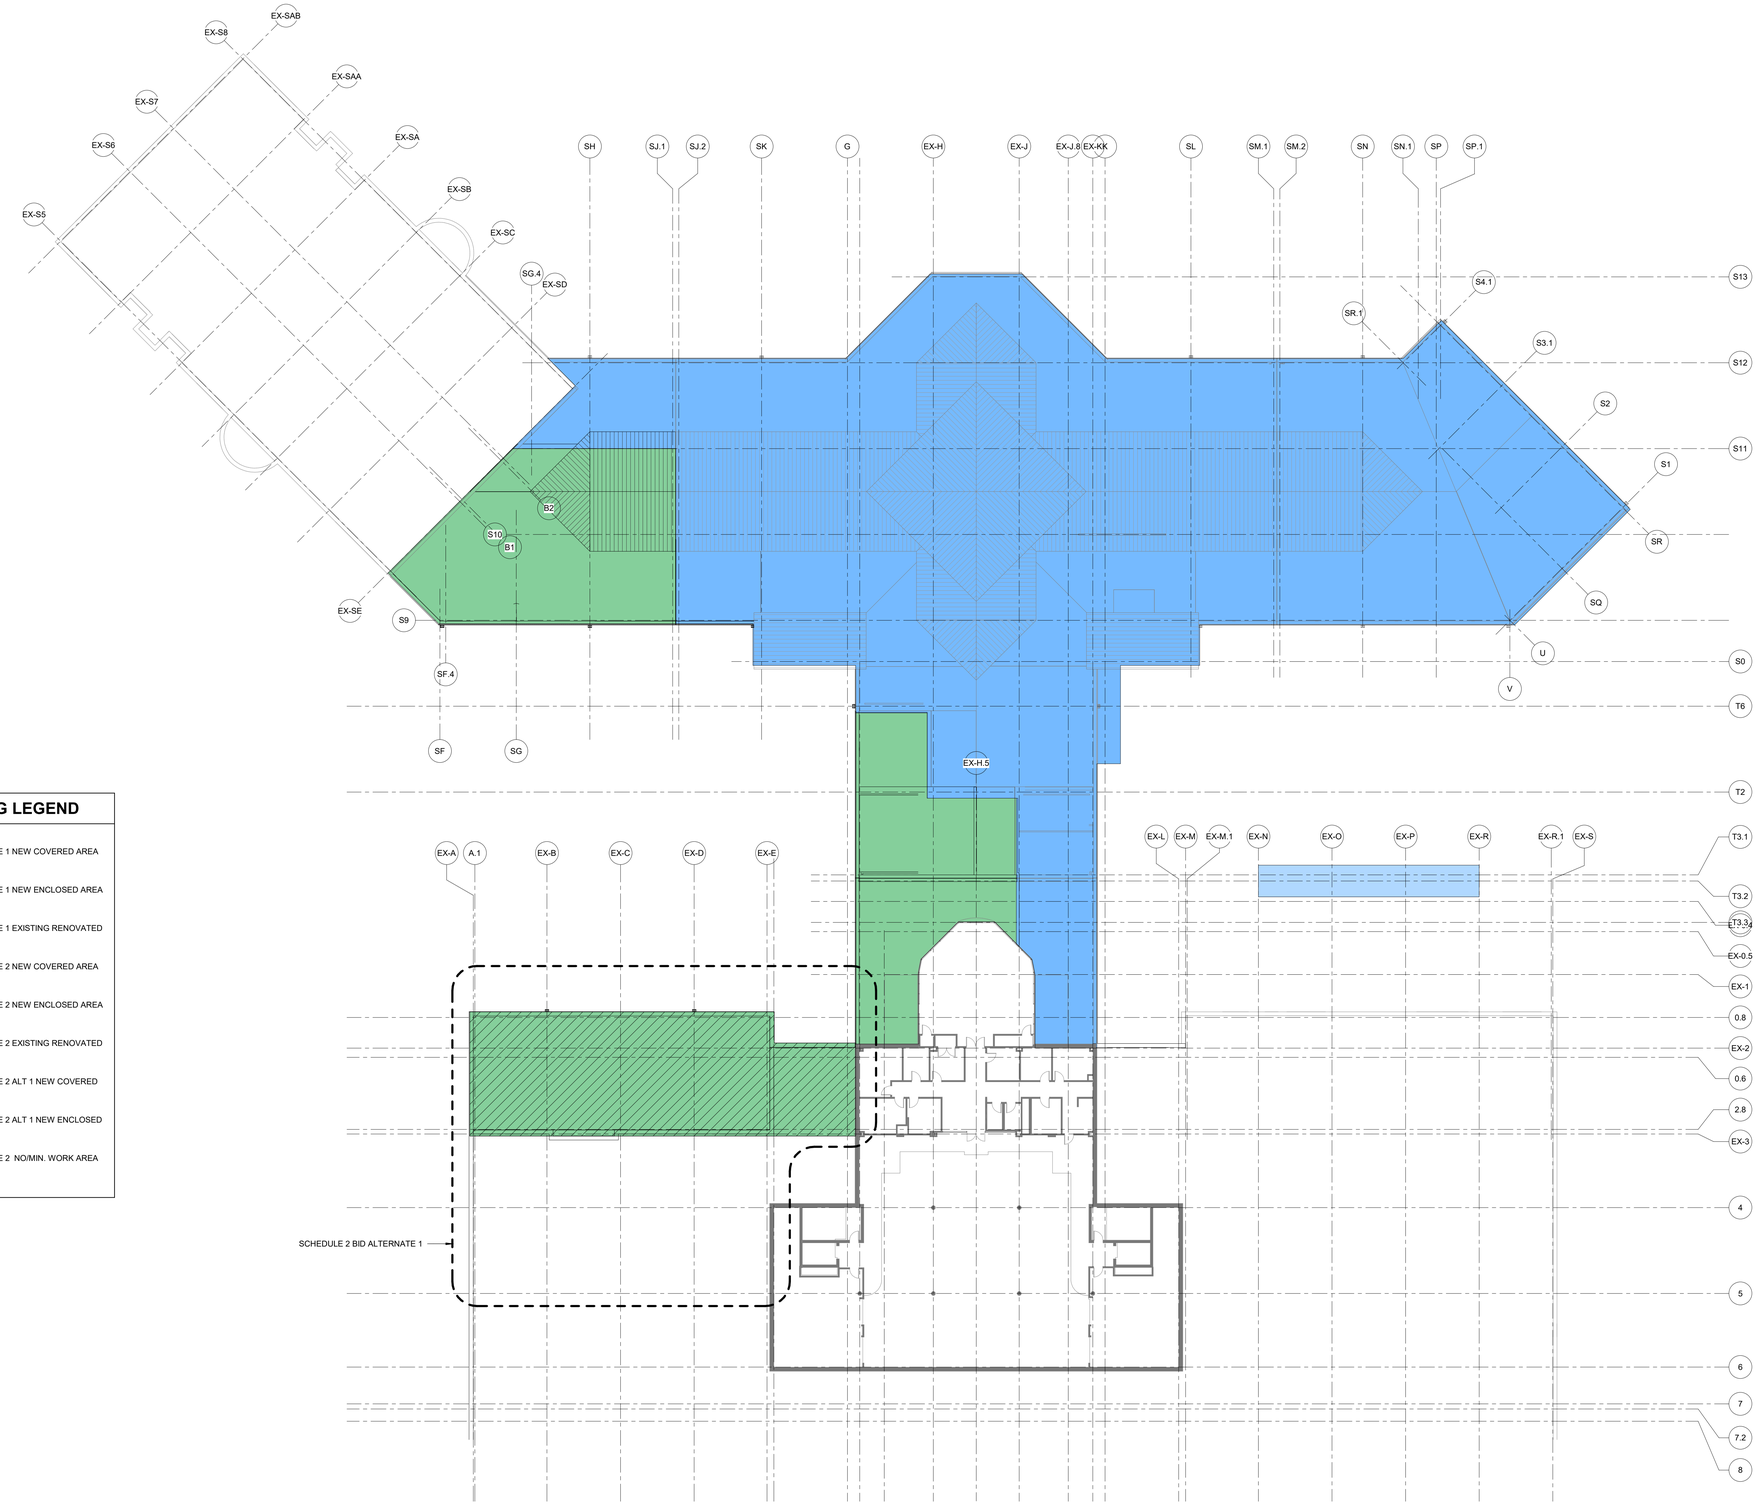

SCHEDULING LEGEND

- SCHEDULE 1 NEW COVERED AREA
- SCHEDULE 1 NEW ENCLOSED AREA
- SCHEDULE 1 EXISTING RENOVATED AREA
- SCHEDULE 2 NEW COVERED AREA
- SCHEDULE 2 NEW ENCLOSED AREA
- SCHEDULE 2 EXISTING RENOVATED AREA
- SCHEDULE 2 ALT 1 NEW COVERED
- SCHEDULE 2 ALT 1 NEW ENCLOSED
- SCHEDULE 2 NO/MIN. WORK AREA

TRUE NORTH

1 ADMIN LEVEL SCHEDULE PLAN
1" = 20'-0"

ILM

TERMINAL IMPROVEMENTS CONTRACT 3

Wilmington International Airport
1740 Airport Boulevard, Suite 12
Wilmington, NC 28405

THE WILSON GROUP ARCHITECTS REGISTERED ARCHITECTURAL CORPORATION CERT. NO. 51140 NORTH CAROLINA CHARLOTTE, N.C.

CRAIG WALKER PAGE REGISTERED ARCHITECT 9272 NORTH CAROLINA CHARLOTTE, N.C.

THE WILSON GROUP
- ARCHITECTS -
PO Box 5510 Charlotte, NC 28299
704-331-9747 • www.twgarchitects.com

PROJECT MANAGER & CIVIL ENGINEER
TALBERT & BRIGHT

CONSULTING ARCHITECT
LS3P

STRUCTURAL ENGINEER
STEWART

FP/P/M/E ENGINEER
CHEATHAM & ASSOC.

BAGGAGE HANDLING CONSULTANTS
BNP

AIRCRAFT SUPPORT SYSTEMS
DK CONSULTANTS

SPECIALTY LIGHTING CONSULTANT
HARTRANFT

SIGNAGE & WAYFINDING
TAKEFORM


COPYRIGHT © 2019
THE WILSON GROUP ARCHITECTS
ALL RIGHTS RESERVED
•
PRINTED OR ELECTRONIC DRAWINGS AND DOCUMENTATION MAY NOT BE REPRODUCED IN ANY FORM WITHOUT WRITTEN PERMISSION FROM THE WILSON GROUP ARCHITECTS

REVISIONS

DATE 6/28/2019
PROJECT NUMBER 9202-000
SHEET TITLE

ADMIN LEVEL SCHEDULE DIAGRAM

SHEET NUMBER
A-012

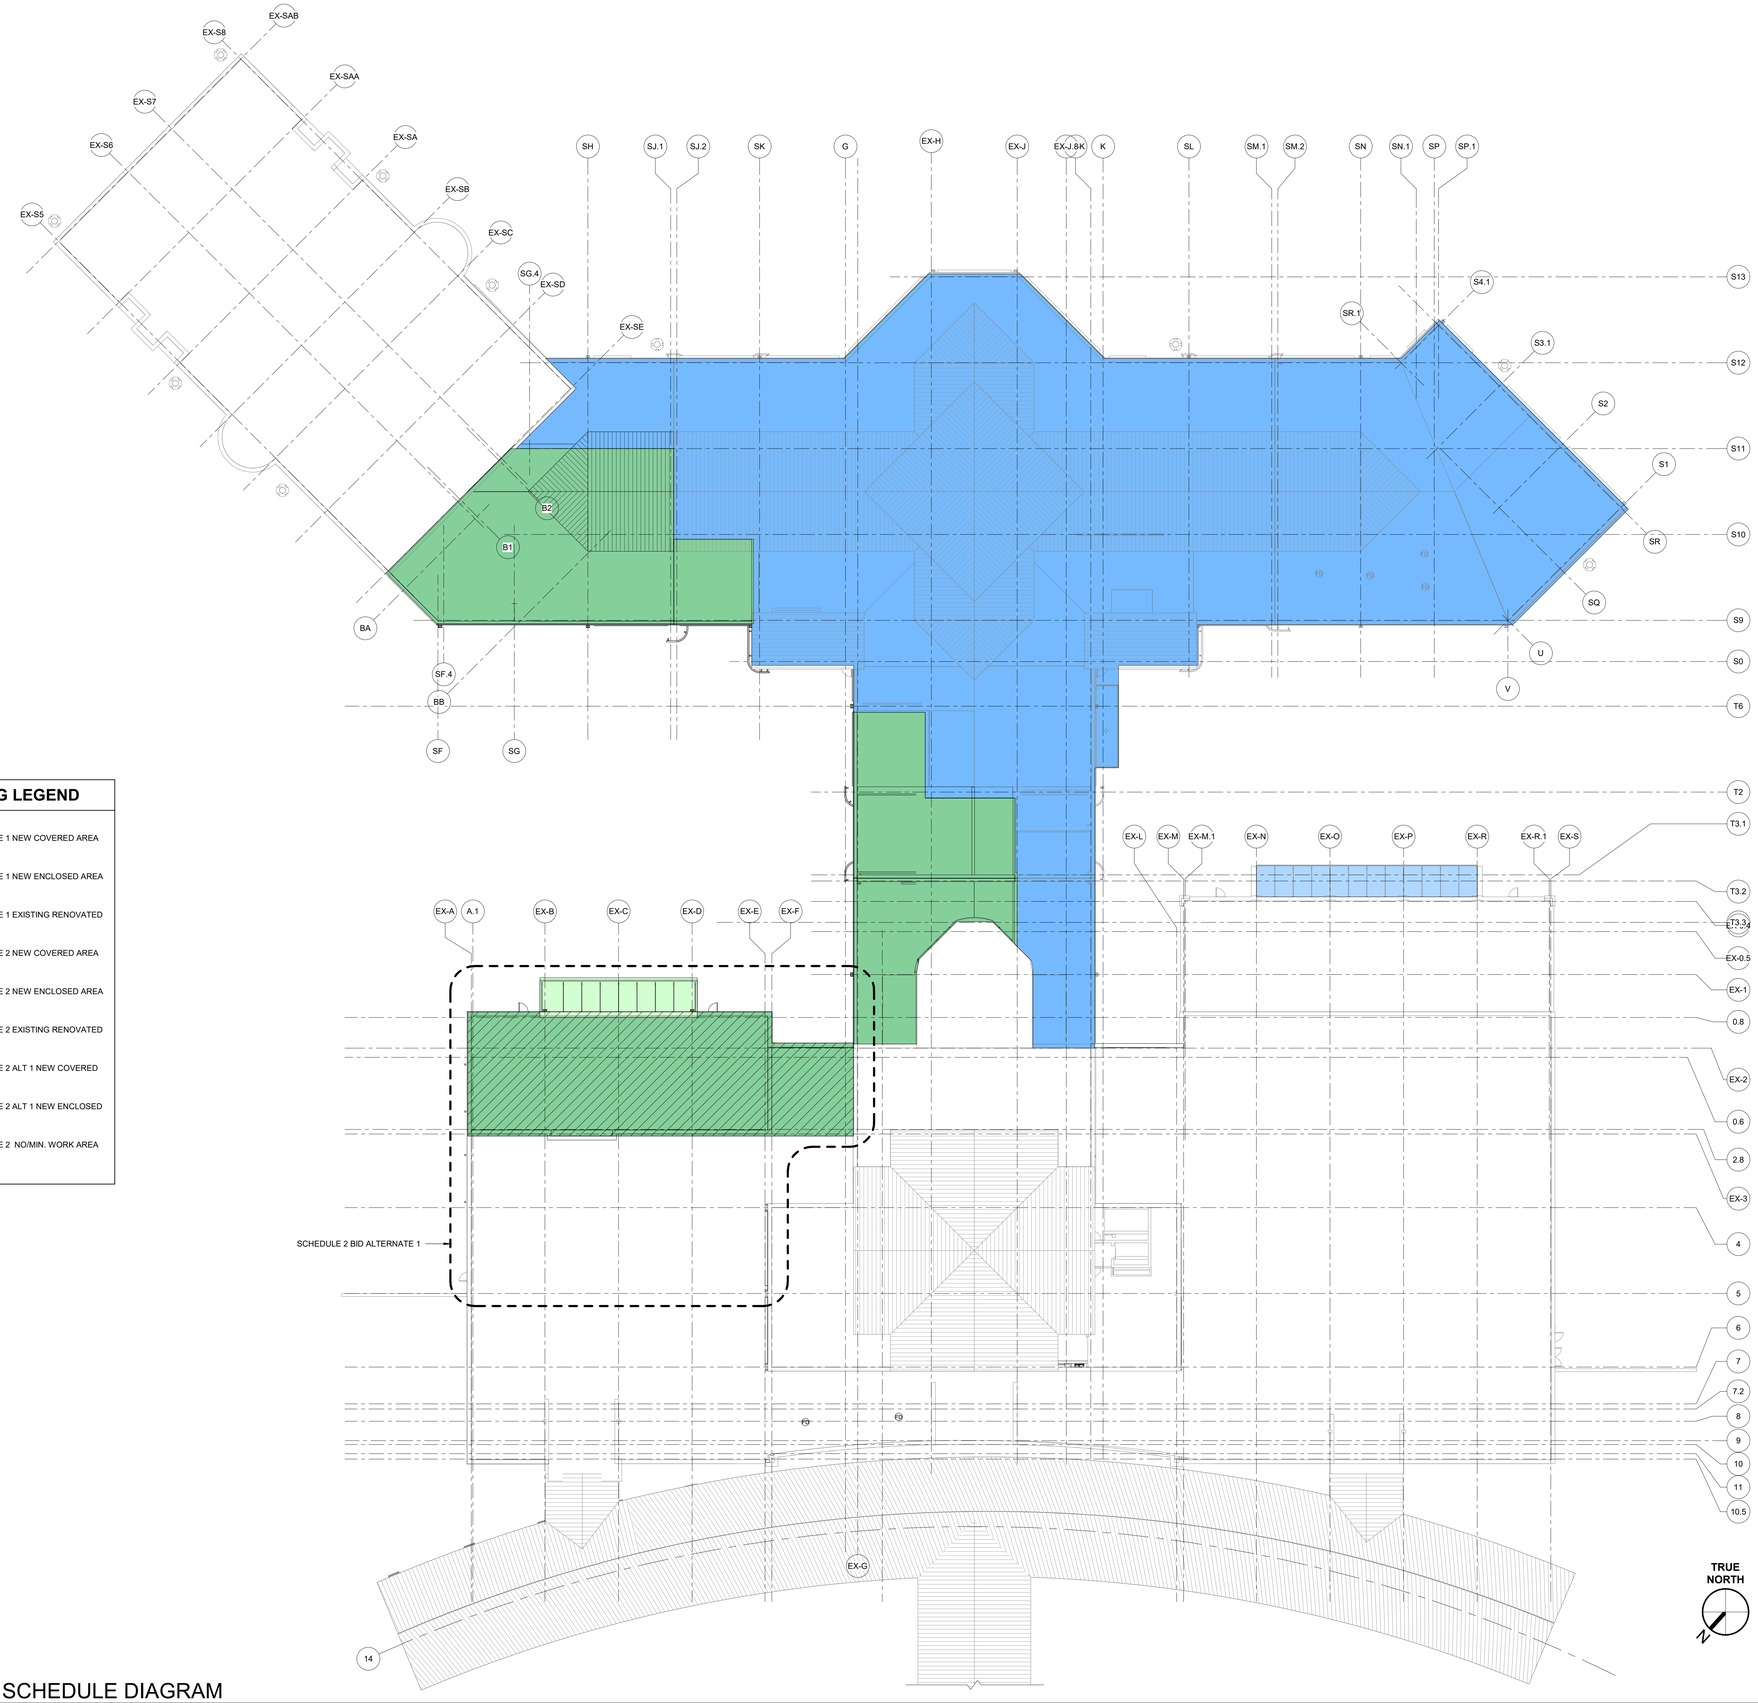

SCHEDULING LEGEND

- SCHEDULE 1 NEW COVERED AREA
- SCHEDULE 1 NEW ENCLOSED AREA
- SCHEDULE 1 EXISTING RENOVATED AREA
- SCHEDULE 2 NEW COVERED AREA
- SCHEDULE 2 NEW ENCLOSED AREA
- SCHEDULE 2 EXISTING RENOVATED AREA
- SCHEDULE 2 ALT 1 NEW COVERED
- SCHEDULE 2 ALT 1 NEW ENCLOSED
- SCHEDULE 2 NO/MIN. WORK AREA

1 ROOF PLAN SCHEDULE DIAGRAM
1" = 20'-0"

ILM

TERMINAL IMPROVEMENTS CONTRACT 3

Wilmington International Airport
1740 Airport Boulevard, Suite 12
Wilmington, NC 28405

THE WILSON GROUP ARCHITECTS REGISTERED ARCHITECTURAL CORPORATION CERT. NO. 51140 NORTH CAROLINA CHARLOTTE, N.C.

CRAIG WALKER PAGE REGISTERED ARCHITECT 9272 NORTH CAROLINA CHARLOTTE, N.C.

THE WILSON GROUP
- ARCHITECTS -
PO Box 5510 Charlotte, NC 28299
704-331-9747 • www.twgarchitects.com

PROJECT MANAGER & CIVIL ENGINEER
TALBERT & BRIGHT

CONSULTING ARCHITECT
LS3P

STRUCTURAL ENGINEER
STEWART

FP/P/M/E ENGINEER
CHEATHAM & ASSOC.

BAGGAGE HANDLING CONSULTANTS
BNP

AIRCRAFT SUPPORT SYSTEMS
DK CONSULTANTS

SPECIALTY LIGHTING CONSULTANT
HARTRANFT

SIGNAGE & WAYFINDING
TAKEFORM

COPYRIGHT © 2019
THE WILSON GROUP ARCHITECTS
ALL RIGHTS RESERVED
•
PRINTED OR ELECTRONIC DRAWINGS AND DOCUMENTATION MAY NOT BE REPRODUCED IN ANY FORM WITHOUT WRITTEN PERMISSION FROM THE WILSON GROUP ARCHITECTS

REVISIONS

DATE 6/28/2019
PROJECT NUMBER 9202-000
SHEET TITLE


ROOF PLAN SCHEDULE DIAGRAM

SHEET NUMBER


A-013

LEGEND

- EXISTING COVERED AREA
- EXISTING ENCLOSED AREA
- EXISTING AREA (AFFECTED BY WORK)
- CONTRACT 2 (UNDER CONSTRUCTION)
- DEMOLITION
- CLOSED AREA
- SCHEDULE 1 WORK UNDER CONSTRUCTION (COVERED AREA)
- SCHEDULE 1 WORK UNDER CONSTRUCTION (ENCLOSED AREA)
- SCHEDULE 1 RENOVATION WORK UNDER CONSTRUCTION (ENCLOSED AREA)
- TEMPORARY INTERIOR PARTITION
- TEMPORARY EXTERIOR PARTITION
- RESTAURANT / CONCESSIONS IN OPERATION

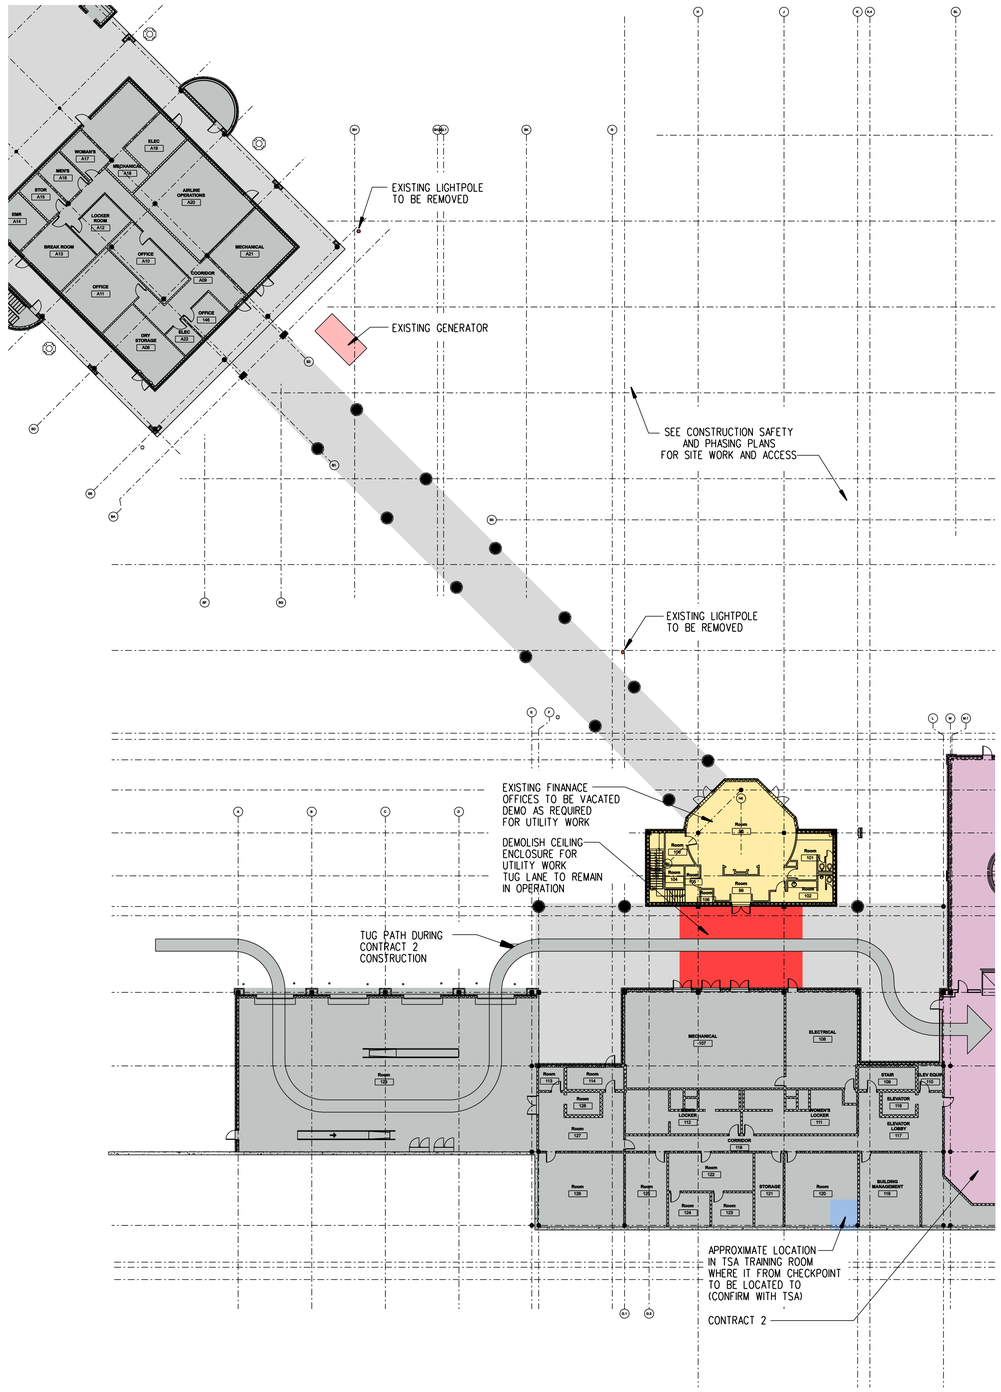

A1 RAMP LEVEL FLOOR PLAN
1"=20'-0"

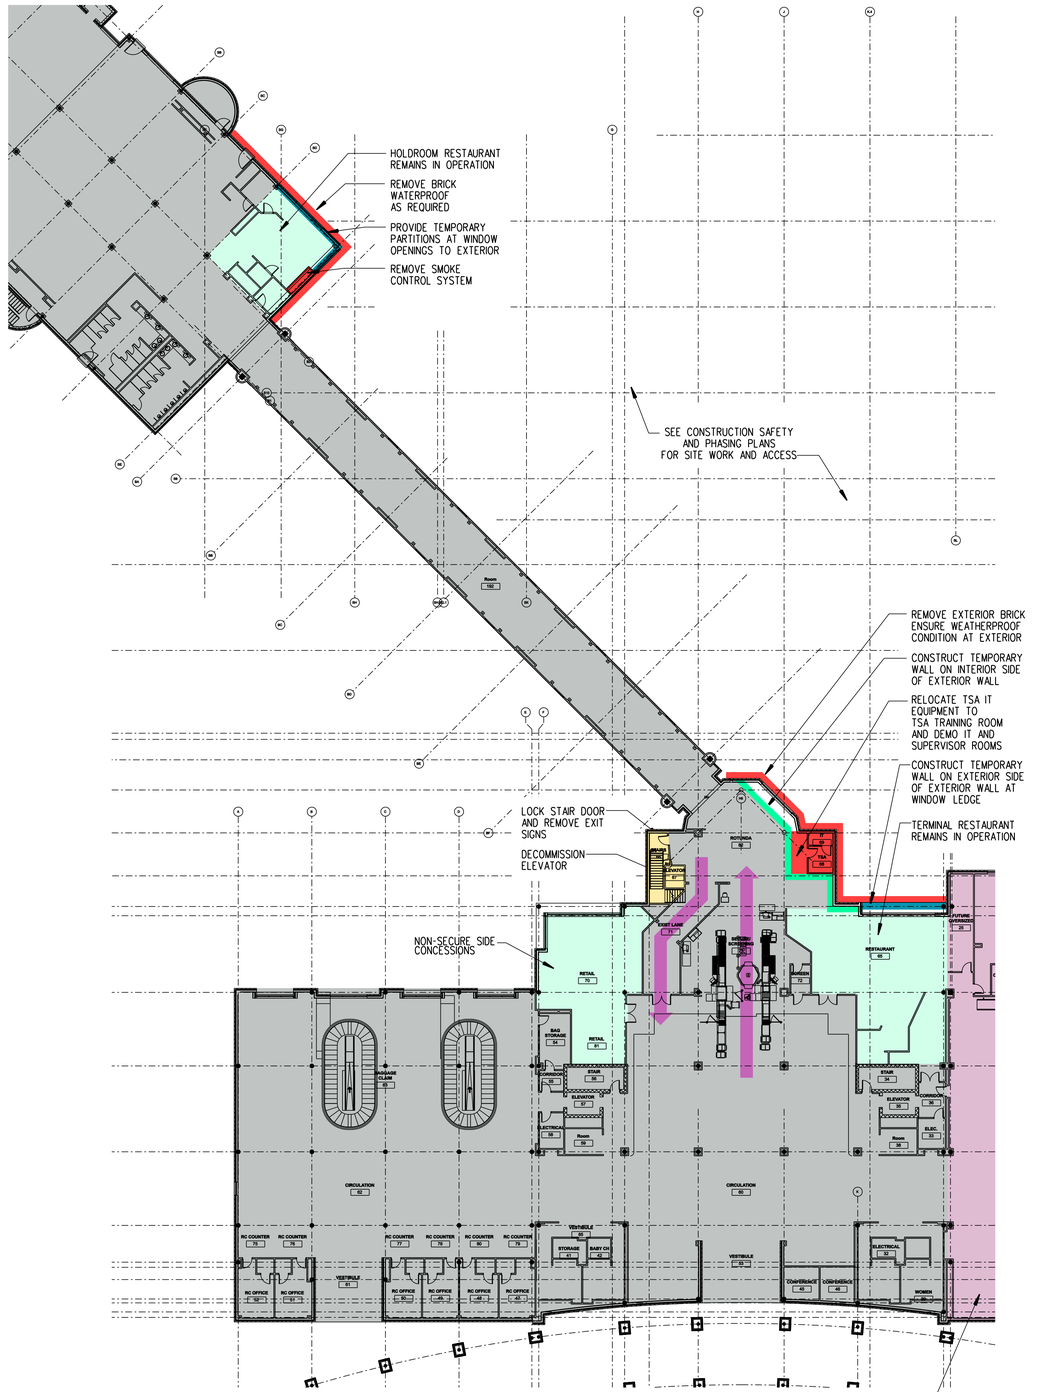

A3 BOARDING/TICKET LEVEL FLOOR PLAN
1"=20'-0"

TRUE NORTH

ILM
TERMINAL IMPROVEMENTS CONTRACT 3

Wilmington International Airport
1740 Airport Boulevard, Suite 12
Wilmington, NC 28405

THE WILSON GROUP ARCHITECTS, REGISTERED ARCHITECTURAL CORPORATION, NORTH CAROLINA, CERT. NO. 51140, CHARLOTTE, N.C.

TRAVIS WALKER PAGE, REGISTERED ARCHITECT, 9272, NORTH CAROLINA, CHARLOTTE, N.C.

THE WILSON GROUP
- ARCHITECTS -
PO Box 5510 Charlotte, NC 28299
704-331-9747 • www.twgarchitects.com

PROJECT MANAGER & CIVIL ENGINEER
TALBERT & BRIGHT

CONSULTING ARCHITECT
LS3P

STRUCTURAL ENGINEER
STEWART

FP/P/M/E ENGINEER
CHEATHAM & ASSOC.

BAGGAGE HANDLING CONSULTANTS
BNP

AIRCRAFT SUPPORT SYSTEMS
DK CONSULTANTS

SPECIALTY LIGHTING CONSULTANT
HARTRANFT

SIGNAGE & WAYFINDING
TAKEFORM

COPYRIGHT © 2019
THE WILSON GROUP ARCHITECTS
ALL RIGHTS RESERVED

PRINTED OR ELECTRONIC DRAWINGS AND DOCUMENTATION MAY NOT BE REPRODUCED IN ANY FORM WITHOUT WRITTEN PERMISSION FROM THE WILSON GROUP ARCHITECTS

REVISIONS

DATE: JUNE 28, 2019
PROJECT NO.: 9202-000
SHEET TITLE:


SCHEDULE 1 PHASING PLANS PHASE 1

SHEET NUMBER:


A-021

LEGEND

- EXISTING COVERED AREA
- EXISTING ENCLOSED AREA
- EXISTING AREA (AFFECTED BY WORK)
- CONTRACT 2 (UNDER CONSTRUCTION)
- DEMOLITION
- CLOSED AREA
- SCHEDULE 1 WORK UNDER CONSTRUCTION (COVERED AREA)
- SCHEDULE 1 WORK UNDER CONSTRUCTION (ENCLOSED AREA)
- SCHEDULE 1 RENOVATION WORK UNDER CONSTRUCTION (ENCLOSED AREA)
- TEMPORARY INTERIOR PARTITION
- TEMPORARY EXTERIOR PARTITION
- RESTAURANT / CONCESSIONS IN OPERATION

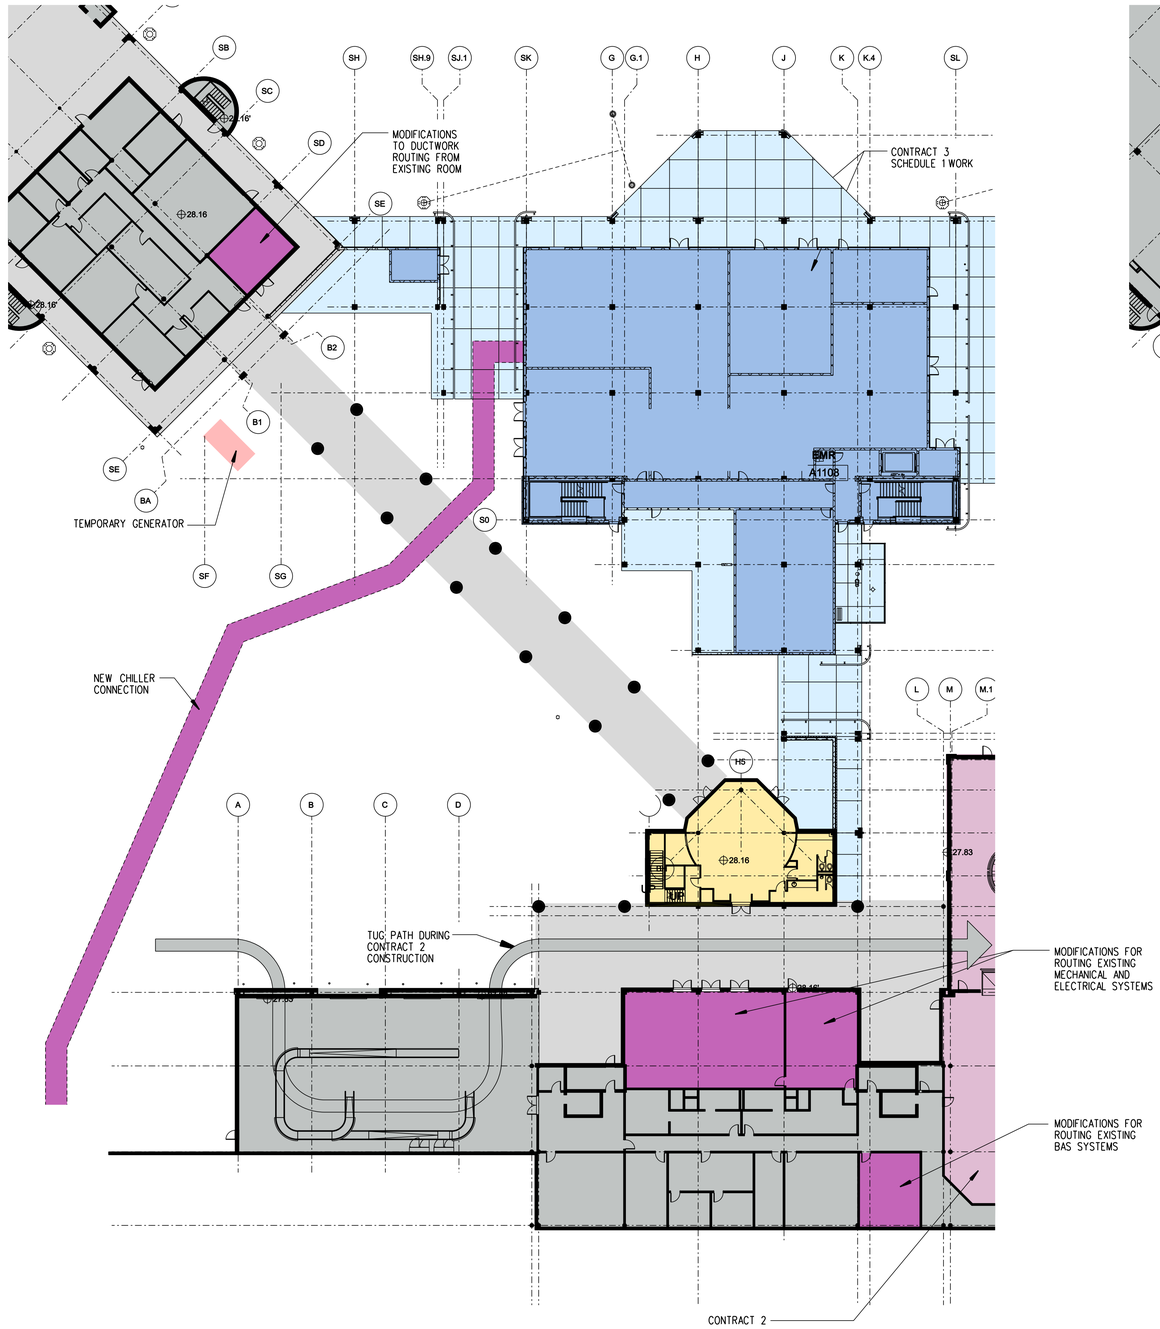

A1 RAMP LEVEL FLOOR PLAN
1"=20'-0"

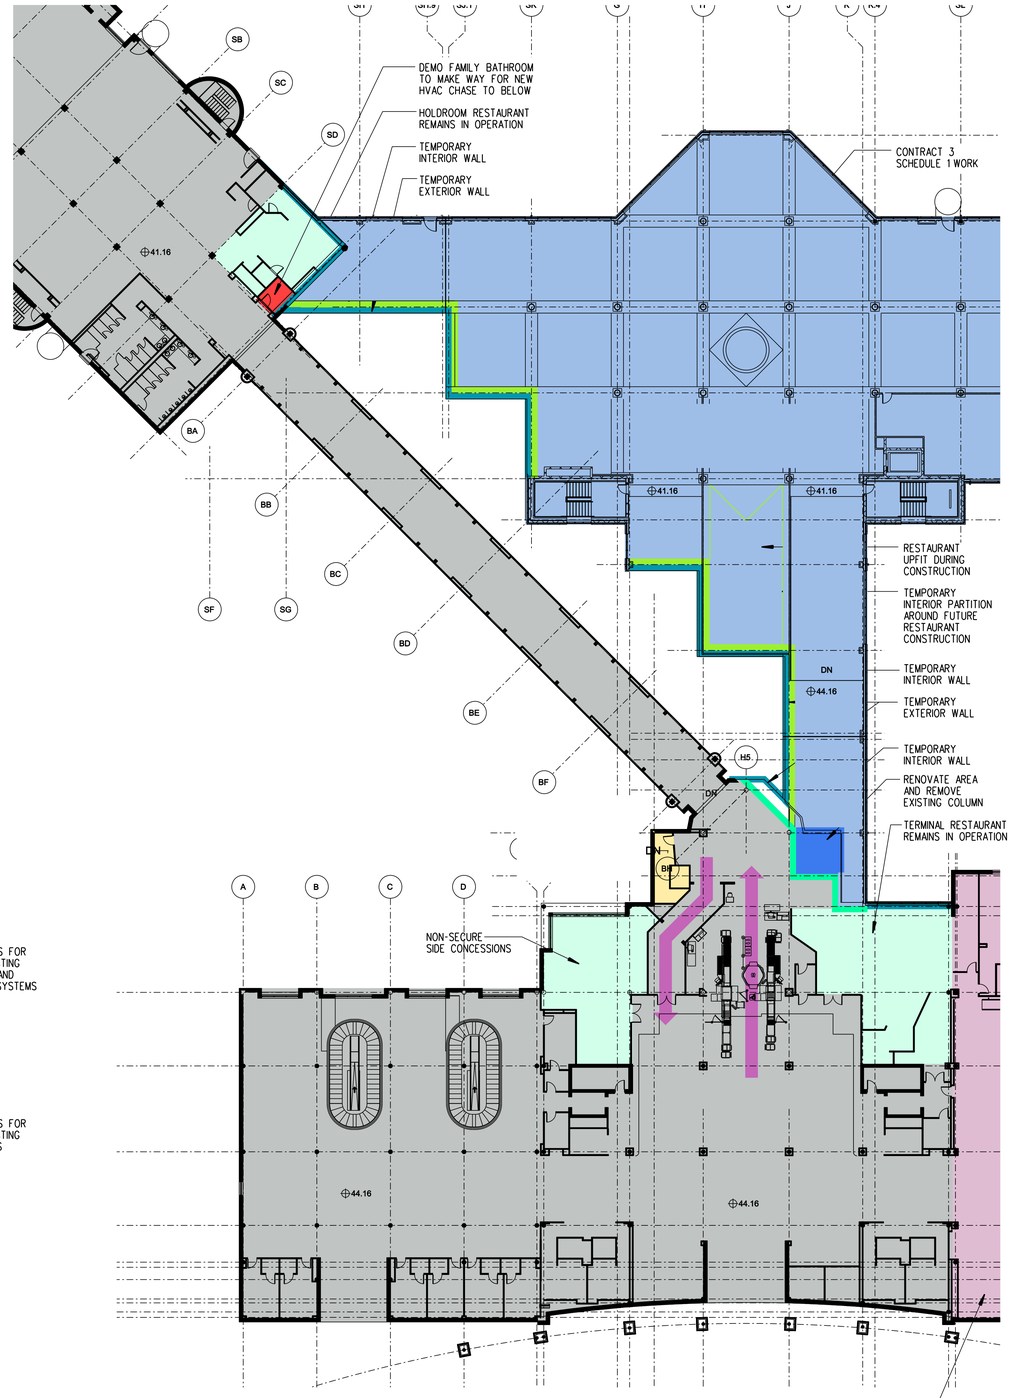

A3 BOARDING/TICKET LEVEL FLOOR PLAN
1"=20'-0"

TRUE NORTH

ILM
TERMINAL IMPROVEMENTS CONTRACT 3

Wilmington International Airport
1740 Airport Boulevard, Suite 12
Wilmington, NC 28405

THE WILSON GROUP ARCHITECTS, PROFESSIONAL ARCHITECTURAL CORPORATION, CERT. NO. 51140, NORTH CAROLINA, CHARLOTTE, N.C.

TRAVIS WALKER PAGE, REGISTERED ARCHITECT, 9272, NORTH CAROLINA, CHARLOTTE, N.C.

THE WILSON GROUP
- ARCHITECTS -
PO Box 5510 Charlotte, NC 28299
704-331-9747 • www.twgarchitects.com

PROJECT MANAGER & CIVIL ENGINEER
TALBERT & BRIGHT

CONSULTING ARCHITECT
LS3P

STRUCTURAL ENGINEER
STEWART

FP/P/M/E ENGINEER
CHEATHAM & ASSOC.

BAGGAGE HANDLING CONSULTANTS
BNP

AIRCRAFT SUPPORT SYSTEMS
DK CONSULTANTS

SPECIALTY LIGHTING CONSULTANT
HARTRANFT

SIGNAGE & WAYFINDING
TAKEFORM

COPYRIGHT © 2019
THE WILSON GROUP ARCHITECTS
ALL RIGHTS RESERVED

PRINTED OR ELECTRONIC DRAWINGS AND DOCUMENTATION MAY NOT BE REPRODUCED IN ANY FORM WITHOUT WRITTEN PERMISSION FROM THE WILSON GROUP ARCHITECTS

REVISIONS

DATE: JUNE 28, 2019
PROJECT NO.: 9202-000
SHEET TITLE:


SCHEDULE 1 PHASING PLANS PHASE 2

SHEET NUMBER:


A-022

LEGEND

- EXISTING COVERED AREA
- EXISTING ENCLOSED AREA
- EXISTING AREA (AFFECTED BY WORK)
- CONTRACT 2 (UNDER CONSTRUCTION)
- DEMOLITION
- CLOSED AREA
- SCHEDULE 1 WORK UNDER CONSTRUCTION (COVERED AREA)
- SCHEDULE 1 WORK UNDER CONSTRUCTION (ENCLOSED AREA)
- SCHEDULE 1 RENOVATION WORK UNDER CONSTRUCTION (ENCLOSED AREA)
- TEMPORARY INTERIOR PARTITION
- TEMPORARY EXTERIOR PARTITION
- RESTAURANT / CONCESSIONS IN OPERATION

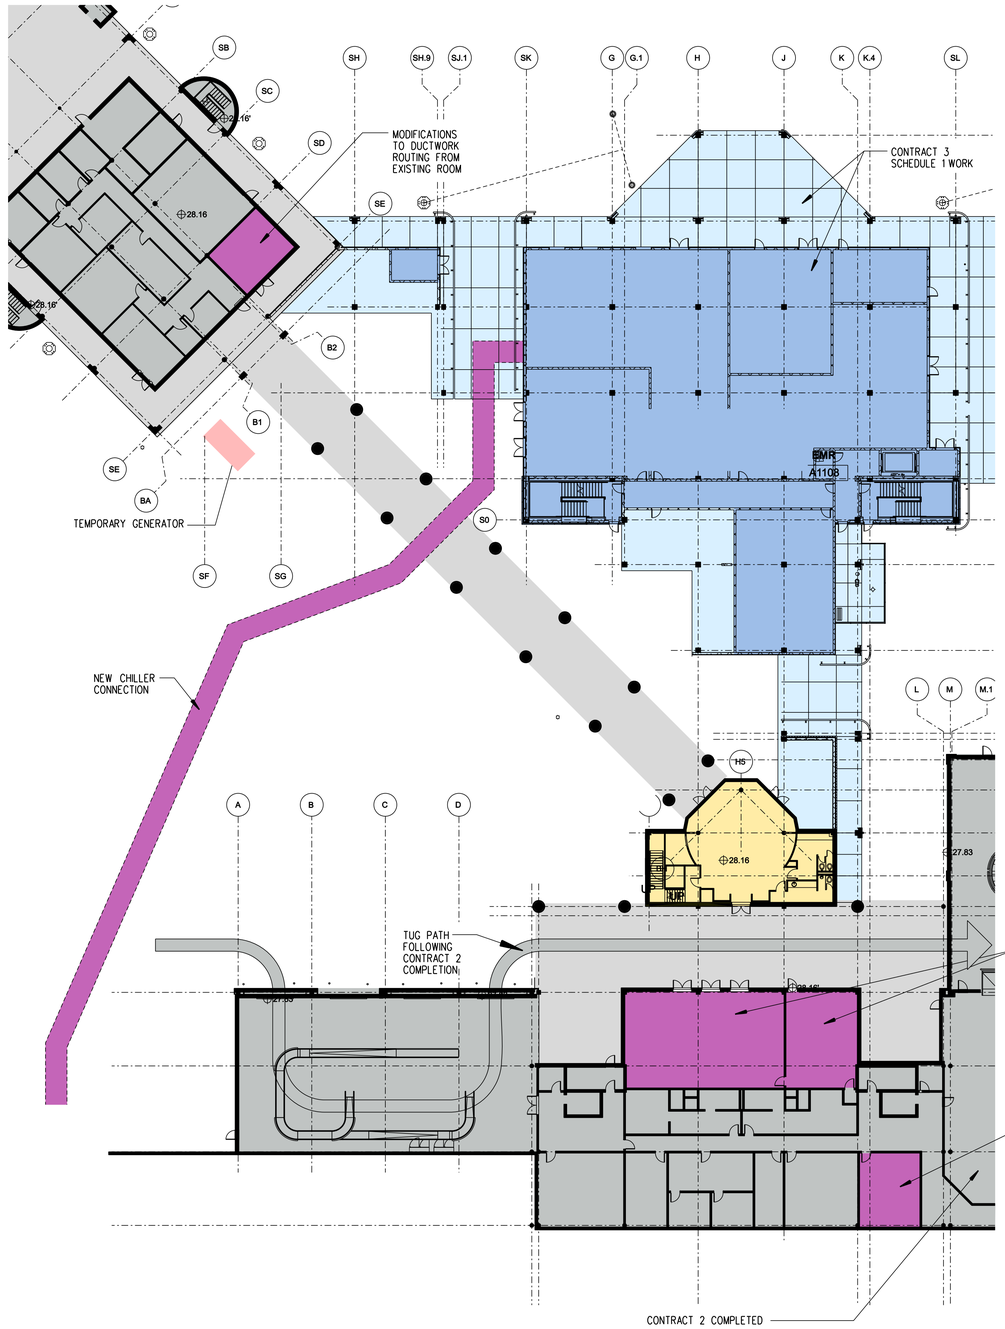

A1 RAMP LEVEL FLOOR PLAN
1"=20'-0"

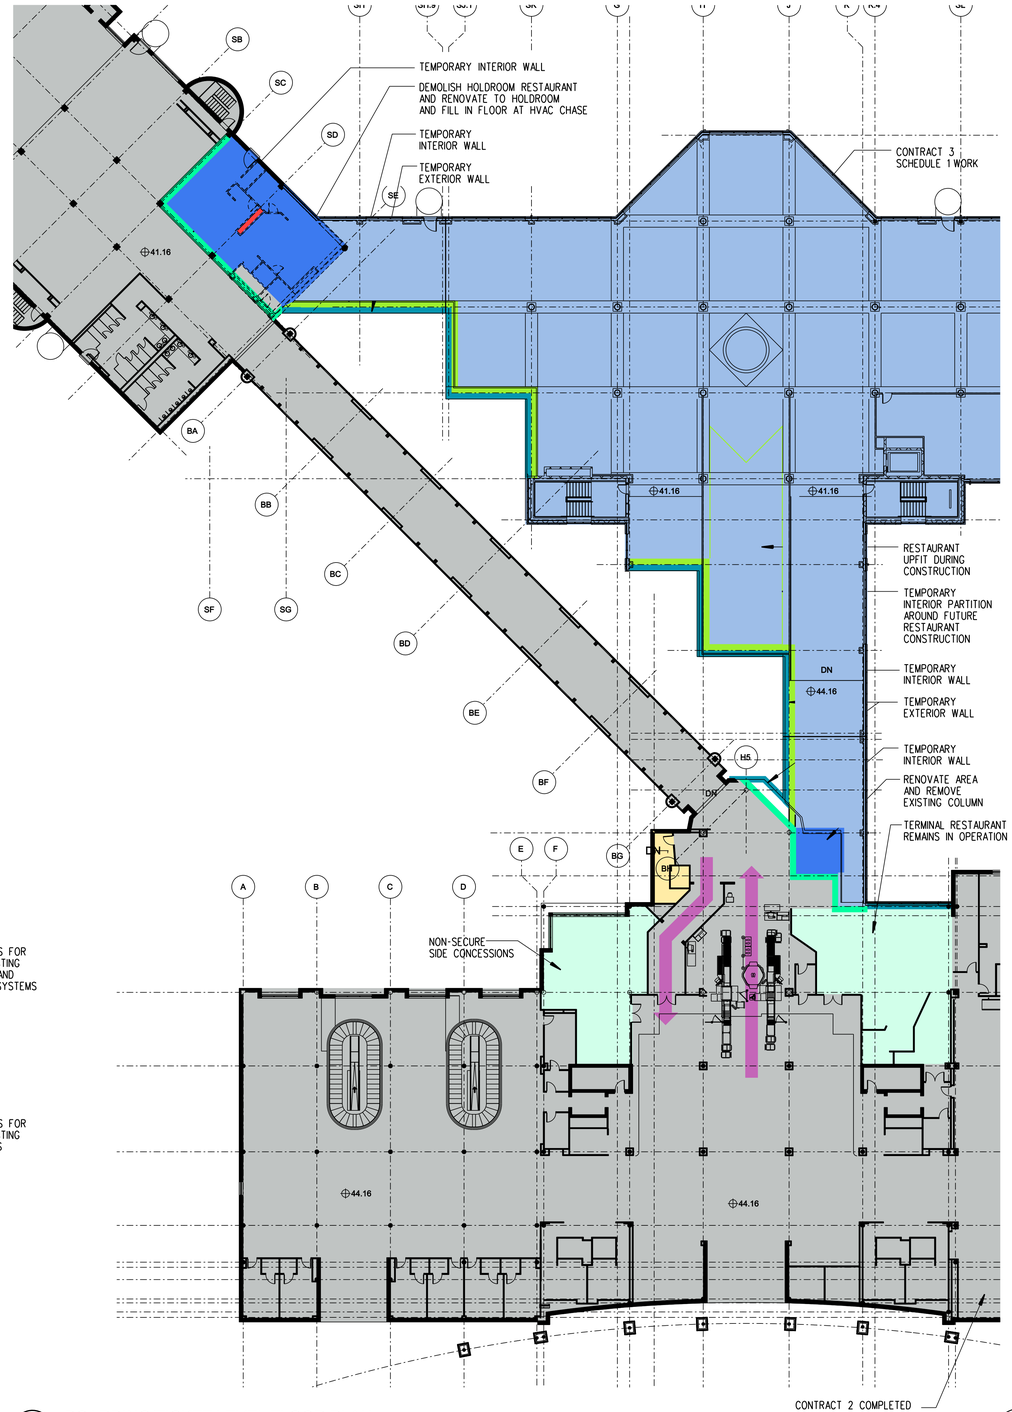

A3 BOARDING/TICKET LEVEL FLOOR PLAN
1"=20'-0"

TRUE NORTH

ILM
TERMINAL IMPROVEMENTS CONTRACT 3

Wilmington International Airport
1740 Airport Boulevard, Suite 12
Wilmington, NC 28405

THE WILSON GROUP ARCHITECTS · ARCHITECTURAL · INTERIORS · PLANNING · NORTH CAROLINA · CERT. NO. 51140 · CHARLOTTE, N.C.

TRAVIS WALKER PRICE · REGISTERED ARCHITECT · 9272 · NORTH CAROLINA · CHARLOTTE, N.C.

THE WILSON GROUP
- ARCHITECTS -

PO Box 5510 Charlotte, NC 28299
704-331-9747 • www.twgarchitects.com

PROJECT MANAGER & CIVIL ENGINEER
TALBERT & BRIGHT

CONSULTING ARCHITECT
LS3P

STRUCTURAL ENGINEER
STEWART

FP/P/M/E ENGINEER
CHEATHAM & ASSOC.

BAGGAGE HANDLING CONSULTANTS
BNP

AIRCRAFT SUPPORT SYSTEMS
DK CONSULTANTS

SPECIALTY LIGHTING CONSULTANT
HARTRANFT

SIGNAGE & WAYFINDING
TAKEFORM

COPYRIGHT © 2019
THE WILSON GROUP ARCHITECTS
ALL RIGHTS RESERVED

PRINTED OR ELECTRONIC DRAWINGS AND DOCUMENTATION MAY NOT BE REPRODUCED IN ANY FORM WITHOUT WRITTEN PERMISSION FROM THE WILSON GROUP ARCHITECTS

REVISIONS

DATE: JUNE 28, 2019
PROJECT NO.: 9202-000
SHEET TITLE:


SCHEDULE 1 PHASING PLANS PHASE 3

SHEET NUMBER:


A-023

LEGEND

- EXISTING COVERED AREA
- EXISTING ENCLOSED AREA
- EXISTING AREA (AFFECTED BY WORK)
- CONTRACT 2 (UNDER CONSTRUCTION)
- DEMOLITION
- CLOSED AREA
- SCHEDULE 1 WORK UNDER CONSTRUCTION (COVERED AREA)
- SCHEDULE 1 WORK UNDER CONSTRUCTION (ENCLOSED AREA)
- SCHEDULE 1 RENOVATION WORK UNDER CONSTRUCTION (ENCLOSED AREA)
- TEMPORARY INTERIOR PARTITION
- TEMPORARY EXTERIOR PARTITION
- RESTAURANT / CONCESSIONS IN OPERATION

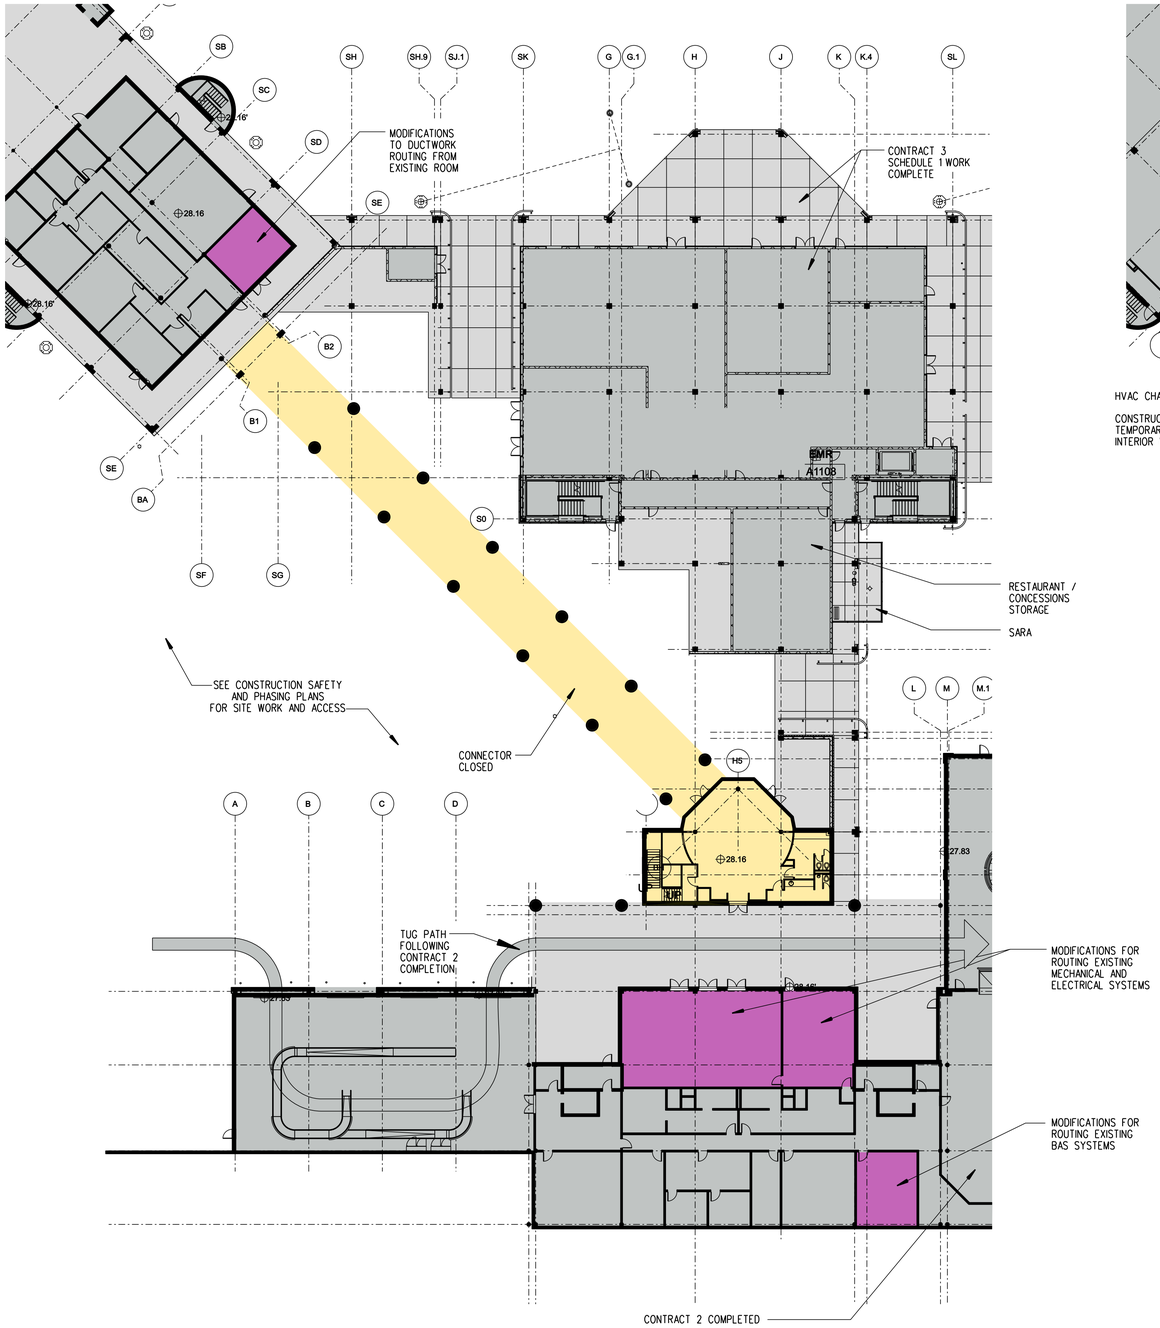

A1 RAMP LEVEL FLOOR PLAN
1"=20'-0"

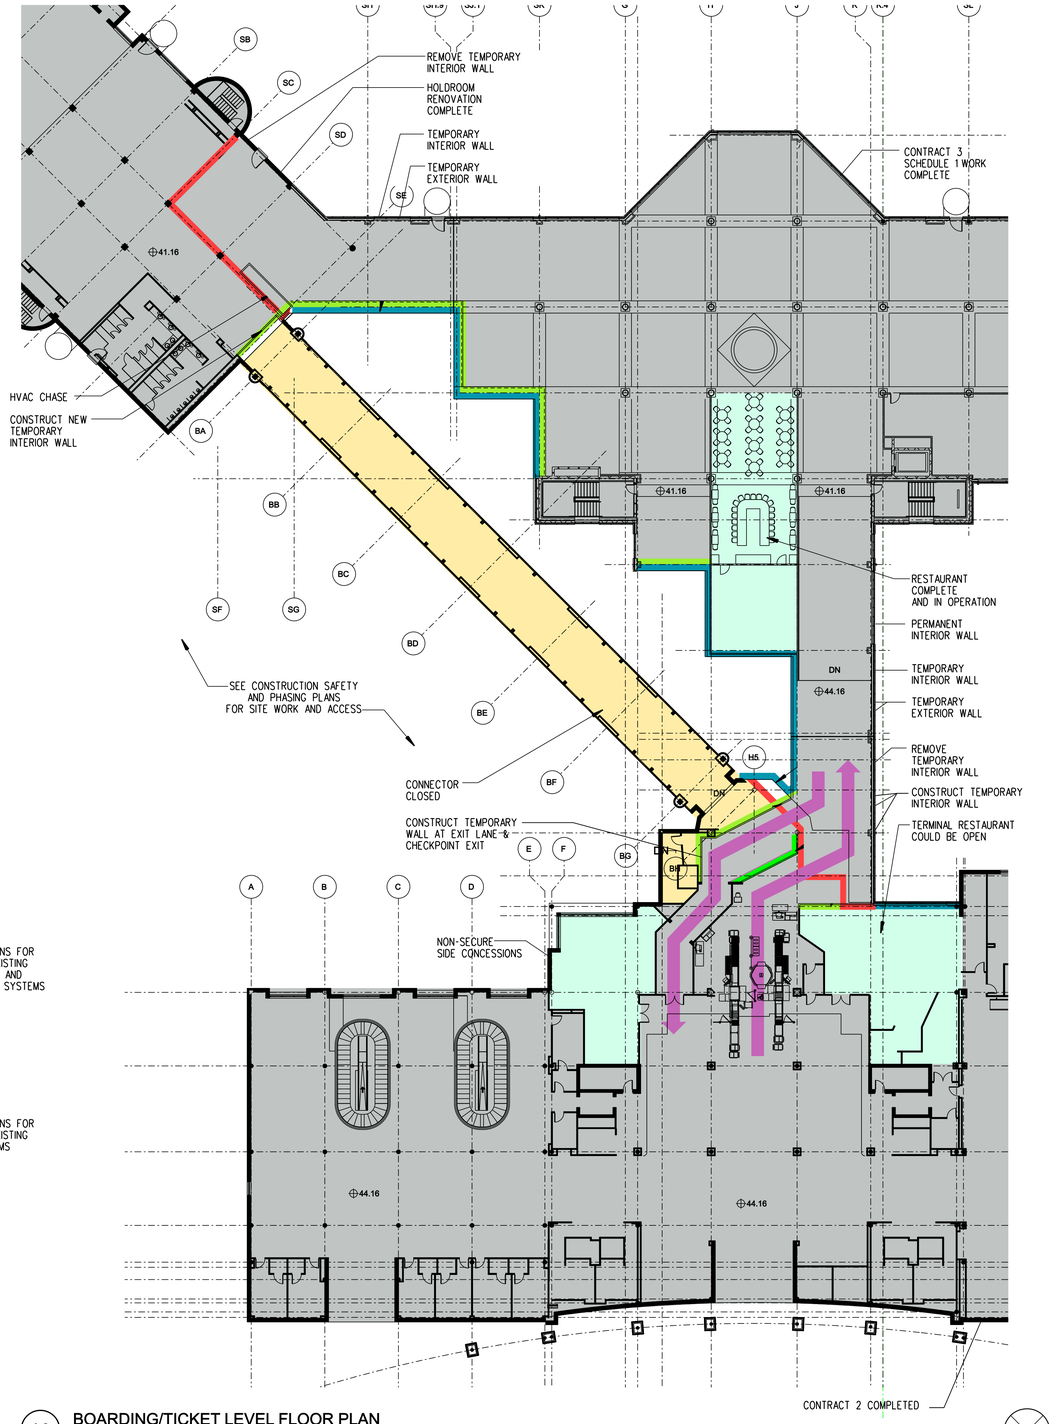

A3 BOARDING/TICKET LEVEL FLOOR PLAN
1"=20'-0"

TRUE NORTH

ILM
TERMINAL IMPROVEMENTS CONTRACT 3

Wilmington International Airport
1740 Airport Boulevard, Suite 12
Wilmington, NC 28405

THE WILSON GROUP ARCHITECTS
REGISTERED ARCHITECTURAL CORPORATION
CERT. NO. 51140
NORTH CAROLINA
CHARLOTTE, N.C.

TRAVIS WALKER PRICE
REGISTERED ARCHITECT
9272
NORTH CAROLINA
CHARLOTTE, N.C.

THE WILSON GROUP
- ARCHITECTS -
PO Box 5510 Charlotte, NC 28299
704-331-9747 • www.twgarchitects.com

PROJECT MANAGER & CIVIL ENGINEER
TALBERT & BRIGHT

CONSULTING ARCHITECT
LS3P

STRUCTURAL ENGINEER
STEWART

FP/P/M/E ENGINEER
CHEATHAM & ASSOC.

BAGGAGE HANDLING CONSULTANTS
BNP

AIRCRAFT SUPPORT SYSTEMS
DK CONSULTANTS

SPECIALTY LIGHTING CONSULTANT
HARTRANFT

SIGNAGE & WAYFINDING
TAKEFORM

COPYRIGHT © 2019
THE WILSON GROUP ARCHITECTS
ALL RIGHTS RESERVED

PRINTED OR ELECTRONIC DRAWINGS AND DOCUMENTATION MAY NOT BE REPRODUCED IN ANY FORM WITHOUT WRITTEN PERMISSION FROM THE WILSON GROUP ARCHITECTS

REVISIONS

DATE: JUNE 28, 2019
PROJECT NO.: 9202-000
SHEET TITLE:


SCHEDULE 1 PHASING PLANS PHASE 4

SHEET NUMBER:


A-024

LEGEND

- EXISTING COVERED AREA
- EXISTING ENCLOSED AREA
- EXISTING AREA (AFFECTED BY WORK)
- CONTRACT 2 (UNDER CONSTRUCTION)
- DEMOLITION
- CLOSED AREA
- SCHEDULE 2 WORK UNDER CONSTRUCTION (COVERED AREA)
- SCHEDULE 2 WORK UNDER CONSTRUCTION (ENCLOSED AREA)
- SCHEDULE 2 RENOVATION WORK UNDER CONSTRUCTION (ENCLOSED AREA)
- TEMPORARY INTERIOR PARTITION
- TEMPORARY EXTERIOR PARTITION
- RESTAURANT / CONCESSIONS IN OPERATION

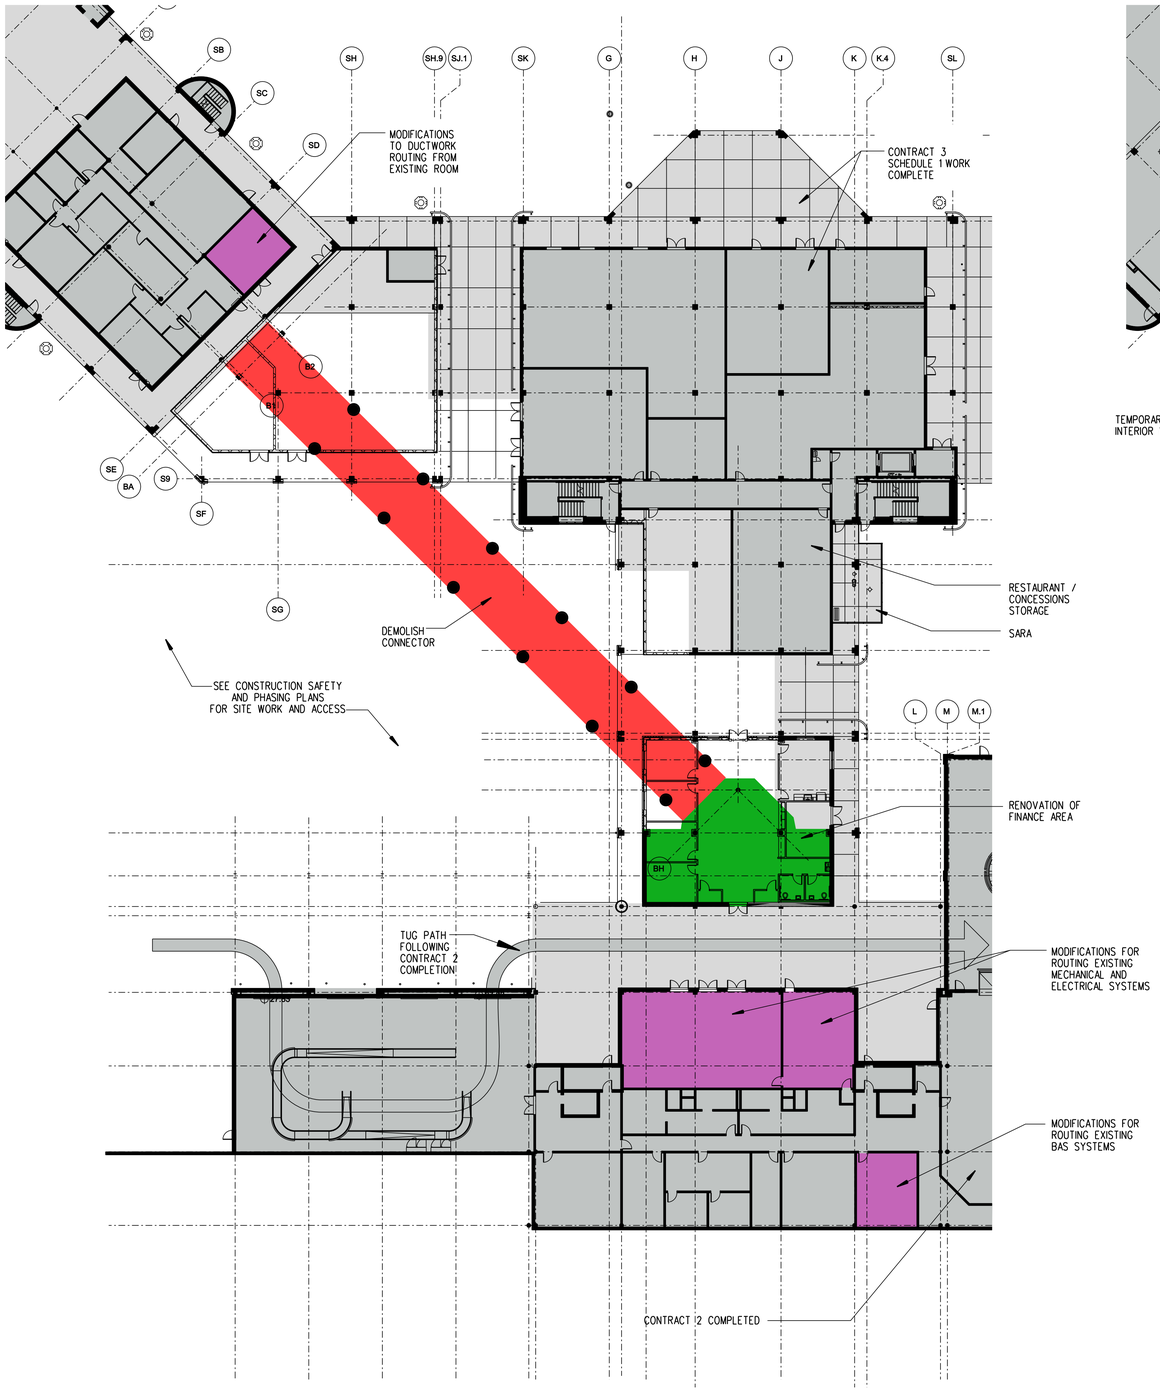

A1 RAMP LEVEL FLOOR PLAN
1"=20'-0"

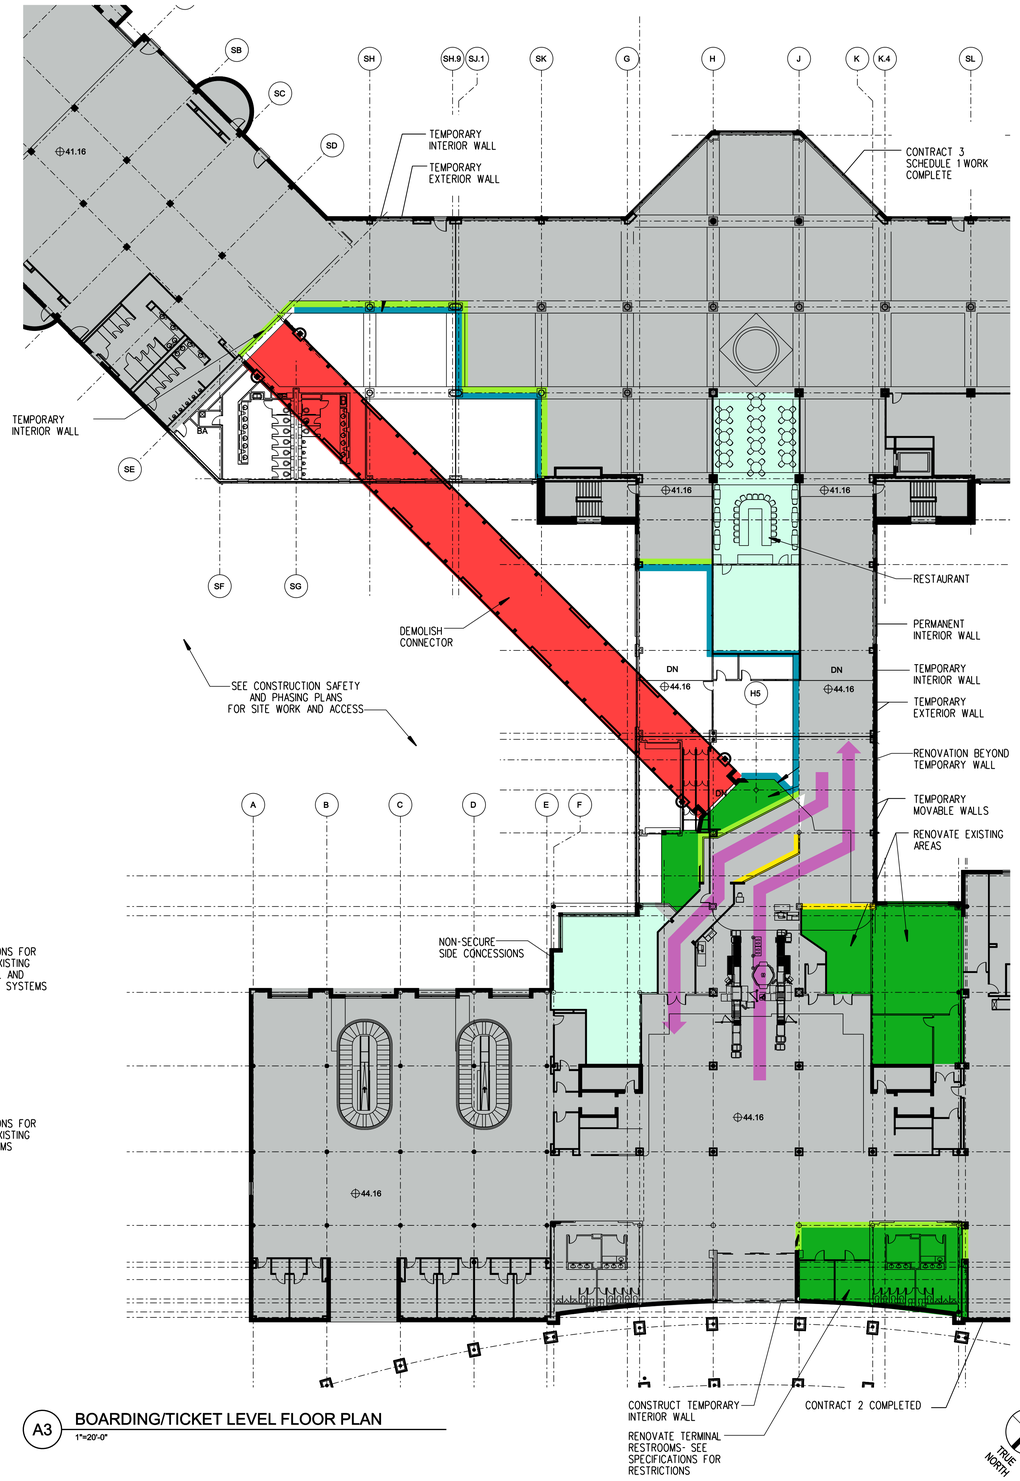

A3 BOARDING/TICKET LEVEL FLOOR PLAN
1"=20'-0"

ILM
TERMINAL IMPROVEMENTS CONTRACT 3

Wilmington International Airport
1740 Airport Boulevard, Suite 12
Wilmington, NC 28405

THE WILSON GROUP ARCHITECTS
CERT. NO. 51140
NORTH CAROLINA
CHARLOTTE, N.C.

TRAVIS WALKER PAGE
REGISTERED ARCHITECT
9272
CHARLOTTE, N.C.

THE WILSON GROUP
- ARCHITECTS -
PO Box 5510 Charlotte, NC 28299
704-331-9747 • www.twgarchitects.com

PROJECT MANAGER & CIVIL ENGINEER
TALBERT & BRIGHT

CONSULTING ARCHITECT
LS3P

STRUCTURAL ENGINEER
STEWART

FP/P/M/E ENGINEER
CHEATHAM & ASSOC.

BAGGAGE HANDLING CONSULTANTS
BNP

AIRCRAFT SUPPORT SYSTEMS
DK CONSULTANTS

SPECIALTY LIGHTING CONSULTANT
HARTRANFT

SIGNAGE & WAYFINDING
TAKEFORM

COPYRIGHT © 2019
THE WILSON GROUP ARCHITECTS
ALL RIGHTS RESERVED

PRINTED OR ELECTRONIC DRAWINGS AND DOCUMENTATION MAY NOT BE REPRODUCED IN ANY FORM WITHOUT WRITTEN PERMISSION FROM THE WILSON GROUP ARCHITECTS

REVISIONS

DATE: JUNE 28, 2019
PROJECT NO.: 9202-000
SHEET TITLE:


SCHEDULE 2 PHASING PLANS PHASE 1 BASE BID

SHEET NUMBER:

A-025


LEGEND

- EXISTING COVERED AREA
- EXISTING ENCLOSED AREA
- EXISTING AREA (AFFECTED BY WORK)
- CONTRACT 2 (UNDER CONSTRUCTION)
- DEMOLITION
- CLOSED AREA
- SCHEDULE 2 WORK UNDER CONSTRUCTION (COVERED AREA)
- SCHEDULE 2 WORK UNDER CONSTRUCTION (ENCLOSED AREA)
- SCHEDULE 2 RENOVATION WORK UNDER CONSTRUCTION (ENCLOSED AREA)
- TEMPORARY INTERIOR PARTITION
- TEMPORARY EXTERIOR PARTITION
- RESTAURANT / CONCESSIONS IN OPERATION

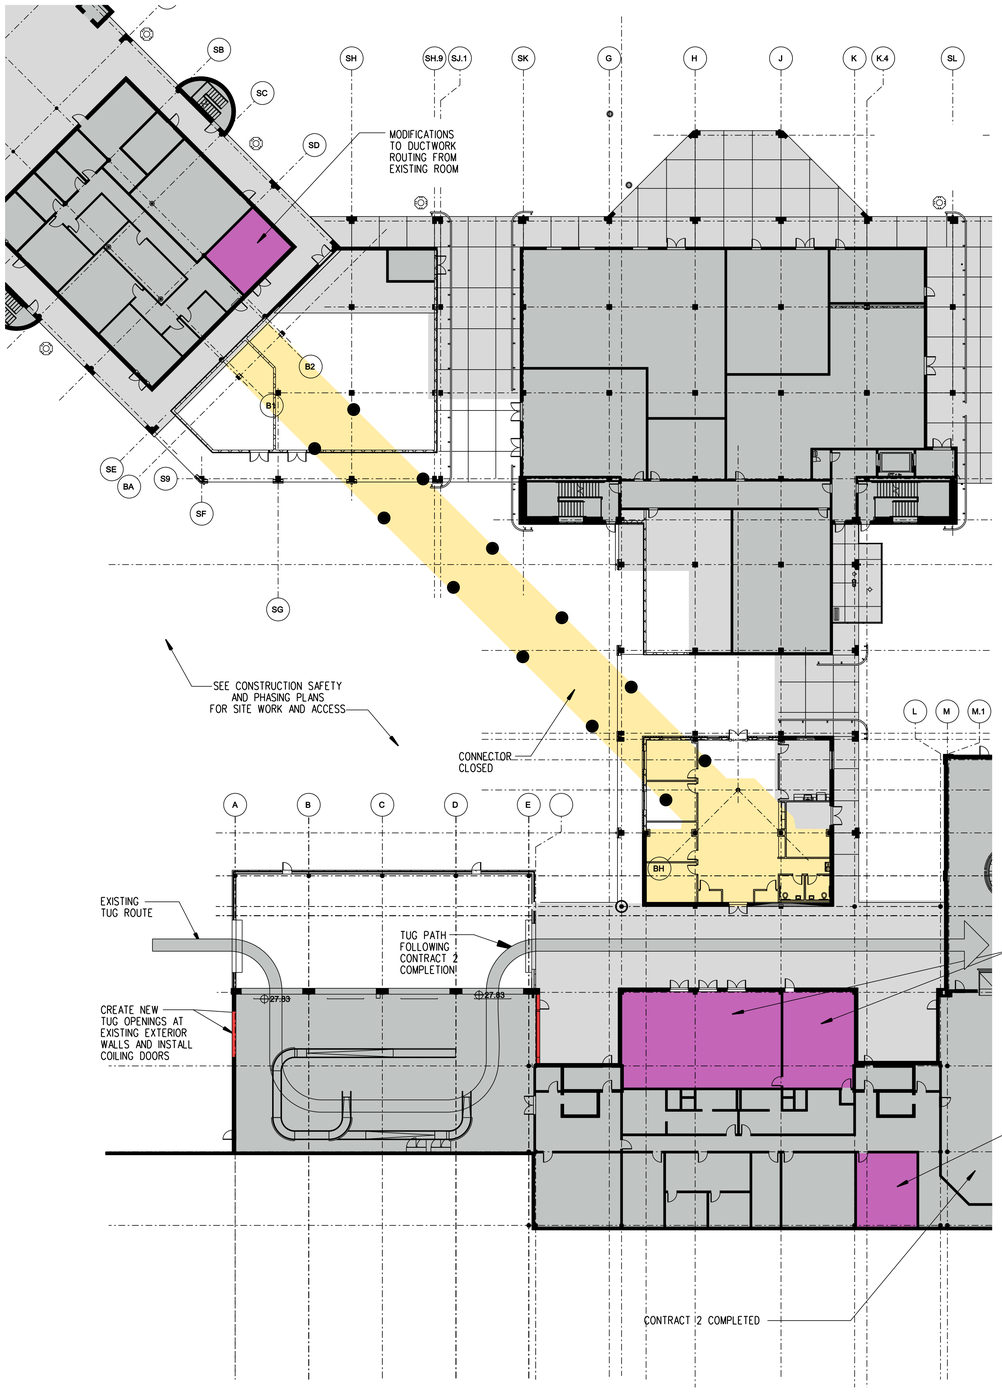

A1 RAMP LEVEL FLOOR PLAN

1"=20'-0"

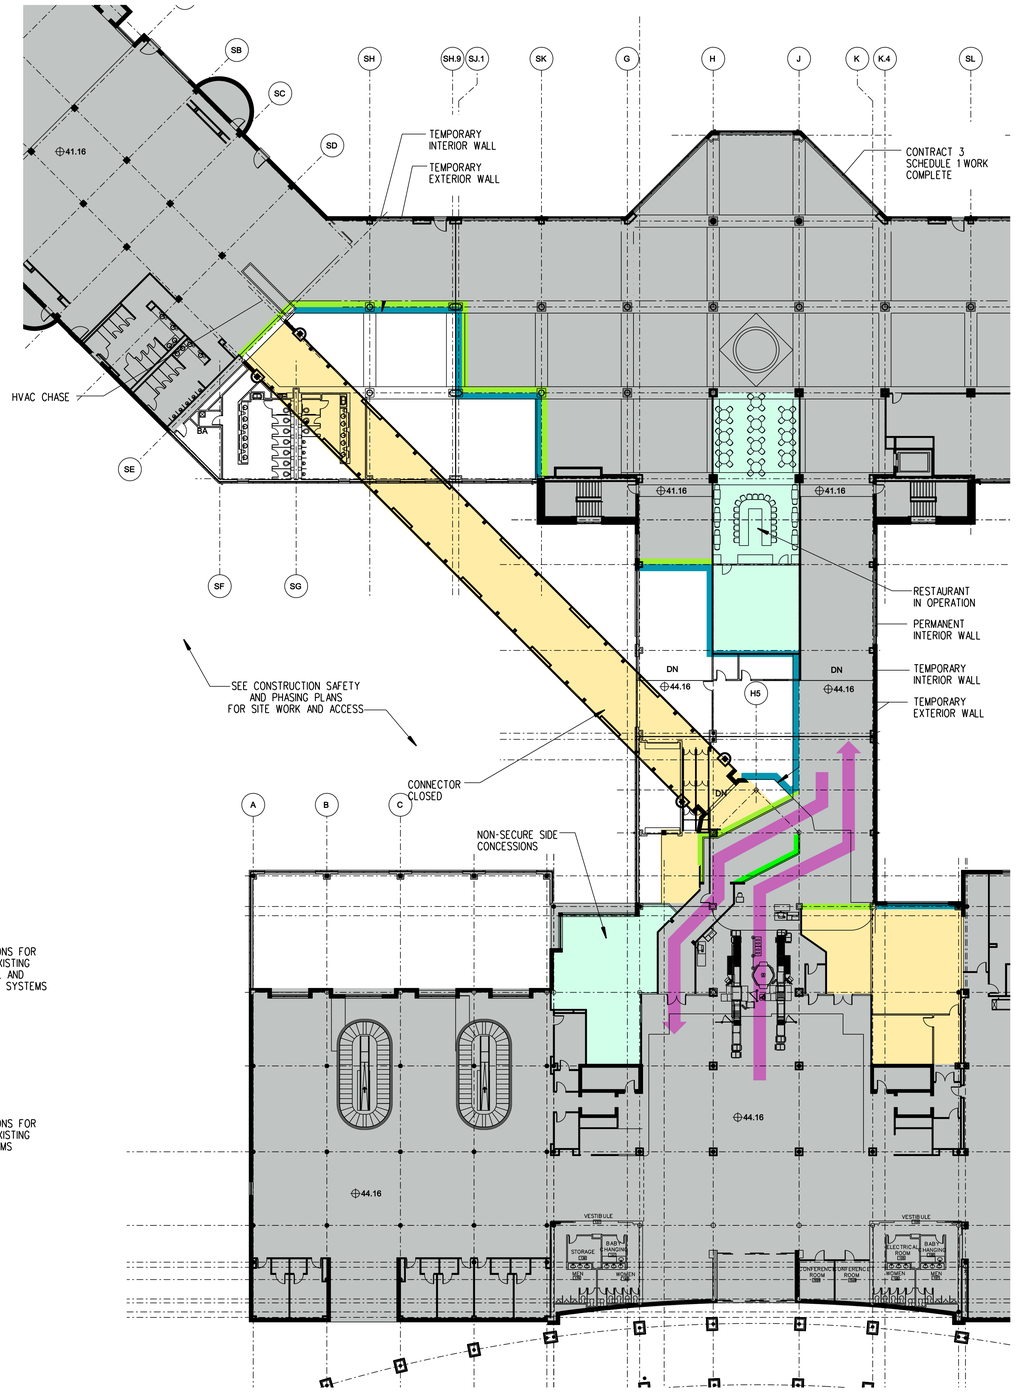

A3 BOARDING/TICKET LEVEL FLOOR PLAN

1"=20'-0"

TRUE NORTH

ILM

TERMINAL IMPROVEMENTS CONTRACT 3

Wilmington International Airport
1740 Airport Boulevard, Suite 12
Wilmington, NC 28405

THE WILSON GROUP ARCHITECTS — CERT. NO. 51140 — CHARLOTTE, N.C.

TRAVIS WALKER PAGE — REGISTERED ARCHITECT — 9272 — CHARLOTTE, N.C.

THE WILSON GROUP
- ARCHITECTS -
PO Box 5510 Charlotte, NC 28299
704-331-9747 • www.twgarchitects.com

PROJECT MANAGER & CIVIL ENGINEER
TALBERT & BRIGHT

CONSULTING ARCHITECT
LS3P

STRUCTURAL ENGINEER
STEWART

FP/P/M/E ENGINEER
CHEATHAM & ASSOC.

BAGGAGE HANDLING CONSULTANTS
BNP

AIRCRAFT SUPPORT SYSTEMS
DK CONSULTANTS

SPECIALTY LIGHTING CONSULTANT
HARTRANFT

SIGNAGE & WAYFINDING
TAKEFORM

COPYRIGHT © 2019
THE WILSON GROUP ARCHITECTS
ALL RIGHTS RESERVED

PRINTED OR ELECTRONIC DRAWINGS AND DOCUMENTATION MAY NOT BE REPRODUCED IN ANY FORM WITHOUT WRITTEN PERMISSION FROM THE WILSON GROUP ARCHITECTS

REVISIONS

DATE: JUNE 28, 2019
PROJECT NO.: 9202-000
SHEET TITLE:


SCHEDULE 2
PHASING PLANS
PHASE 1A
BID ALT. 1

SHEET NUMBER:


A-025-AA

LEGEND

- EXISTING COVERED AREA
- EXISTING ENCLOSED AREA
- EXISTING AREA (AFFECTED BY WORK)
- CONTRACT 2 (UNDER CONSTRUCTION)
- DEMOLITION
- CLOSED AREA
- SCHEDULE 2 WORK UNDER CONSTRUCTION (COVERED AREA)
- SCHEDULE 2 WORK UNDER CONSTRUCTION (ENCLOSED AREA)
- SCHEDULE 2 RENOVATION WORK UNDER CONSTRUCTION (ENCLOSED AREA)
- TEMPORARY INTERIOR PARTITION
- TEMPORARY EXTERIOR PARTITION
- RESTAURANT / CONCESSIONS IN OPERATION

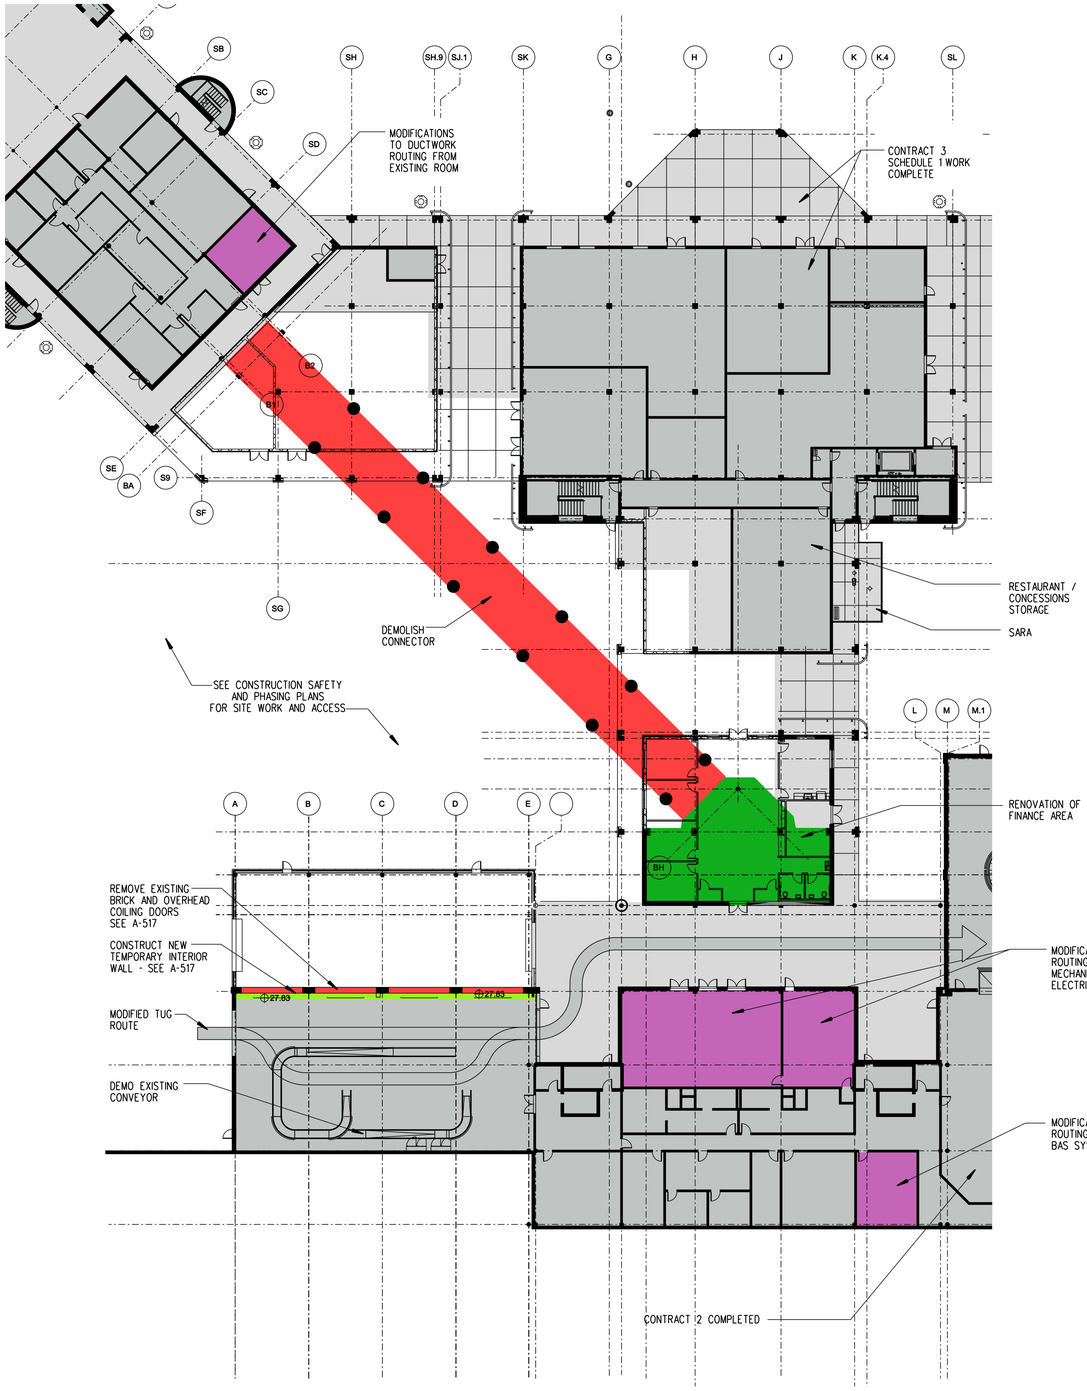

A1 RAMP LEVEL FLOOR PLAN
1"=20'-0"

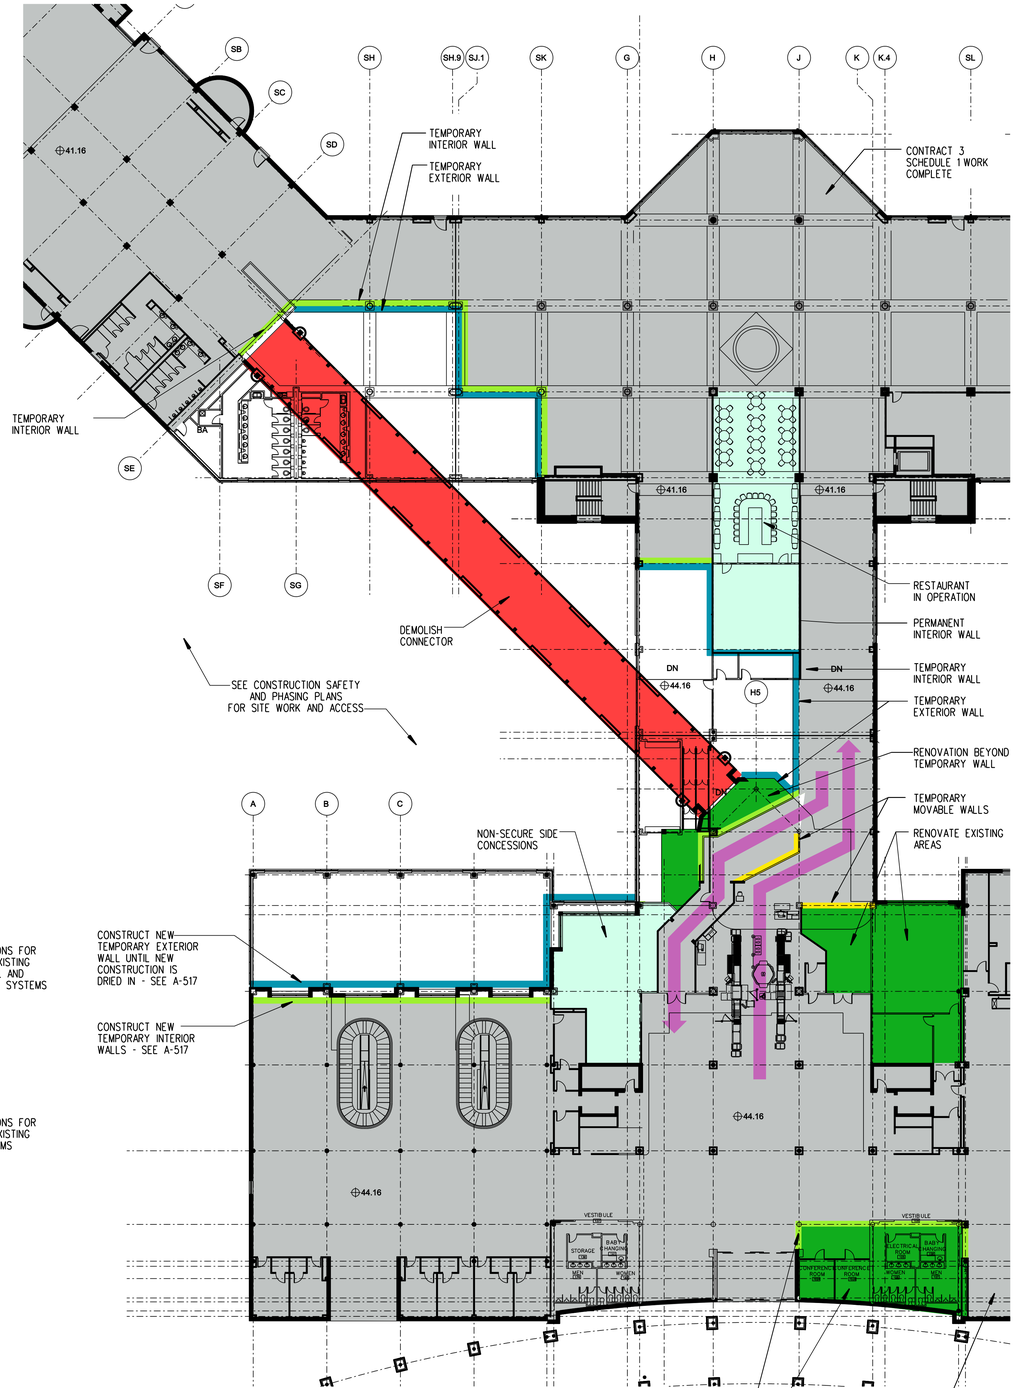

A3 BOARDING/TICKET LEVEL FLOOR PLAN
1"=20'-0"

ILM

TERMINAL IMPROVEMENTS CONTRACT 3

Wilmington International Airport
1740 Airport Boulevard, Suite 12
Wilmington, NC 28405

THE WILSON GROUP ARCHITECTS, ARCHITECTURAL CORPORATION, NORTH CAROLINA, CERT. NO. 51140, CHARLOTTE, N.C.

TRAVIS WALKER PRICE, REGISTERED ARCHITECT, 9272, NORTH CAROLINA, CHARLOTTE, N.C.

THE WILSON GROUP
- ARCHITECTS -
PO Box 5510 Charlotte, NC 28299
704-331-9747 • www.twgarchitects.com

PROJECT MANAGER & CIVIL ENGINEER
TALBERT & BRIGHT

CONSULTING ARCHITECT
LS3P

STRUCTURAL ENGINEER
STEWART

FP/P/M/E ENGINEER
CHEATHAM & ASSOC.

BAGGAGE HANDLING CONSULTANTS
BNP

AIRCRAFT SUPPORT SYSTEMS
DK CONSULTANTS

SPECIALTY LIGHTING CONSULTANT
HARTRANFT

SIGNAGE & WAYFINDING
TAKEFORM

COPYRIGHT © 2019
THE WILSON GROUP ARCHITECTS
ALL RIGHTS RESERVED

PRINTED OR ELECTRONIC DRAWINGS AND DOCUMENTATION MAY NOT BE REPRODUCED IN ANY FORM WITHOUT WRITTEN PERMISSION FROM THE WILSON GROUP ARCHITECTS

REVISIONS

DATE: JUNE 28, 2019
PROJECT NO.: 9202-000
SHEET TITLE:


SCHEDULE 2 PHASING PLANS PHASE 1B BID ALT. 1

SHEET NUMBER:


A-025-AB

LEGEND

- EXISTING COVERED AREA
- EXISTING ENCLOSED AREA
- EXISTING AREA (AFFECTED BY WORK)
- CONTRACT 2 (UNDER CONSTRUCTION)
- DEMOLITION
- CLOSED AREA
- SCHEDULE 2 WORK UNDER CONSTRUCTION (COVERED AREA)
- SCHEDULE 2 WORK UNDER CONSTRUCTION (ENCLOSED AREA)
- SCHEDULE 2 RENOVATION WORK UNDER CONSTRUCTION (ENCLOSED AREA)
- TEMPORARY INTERIOR PARTITION
- TEMPORARY EXTERIOR PARTITION
- RESTAURANT / CONCESSIONS IN OPERATION

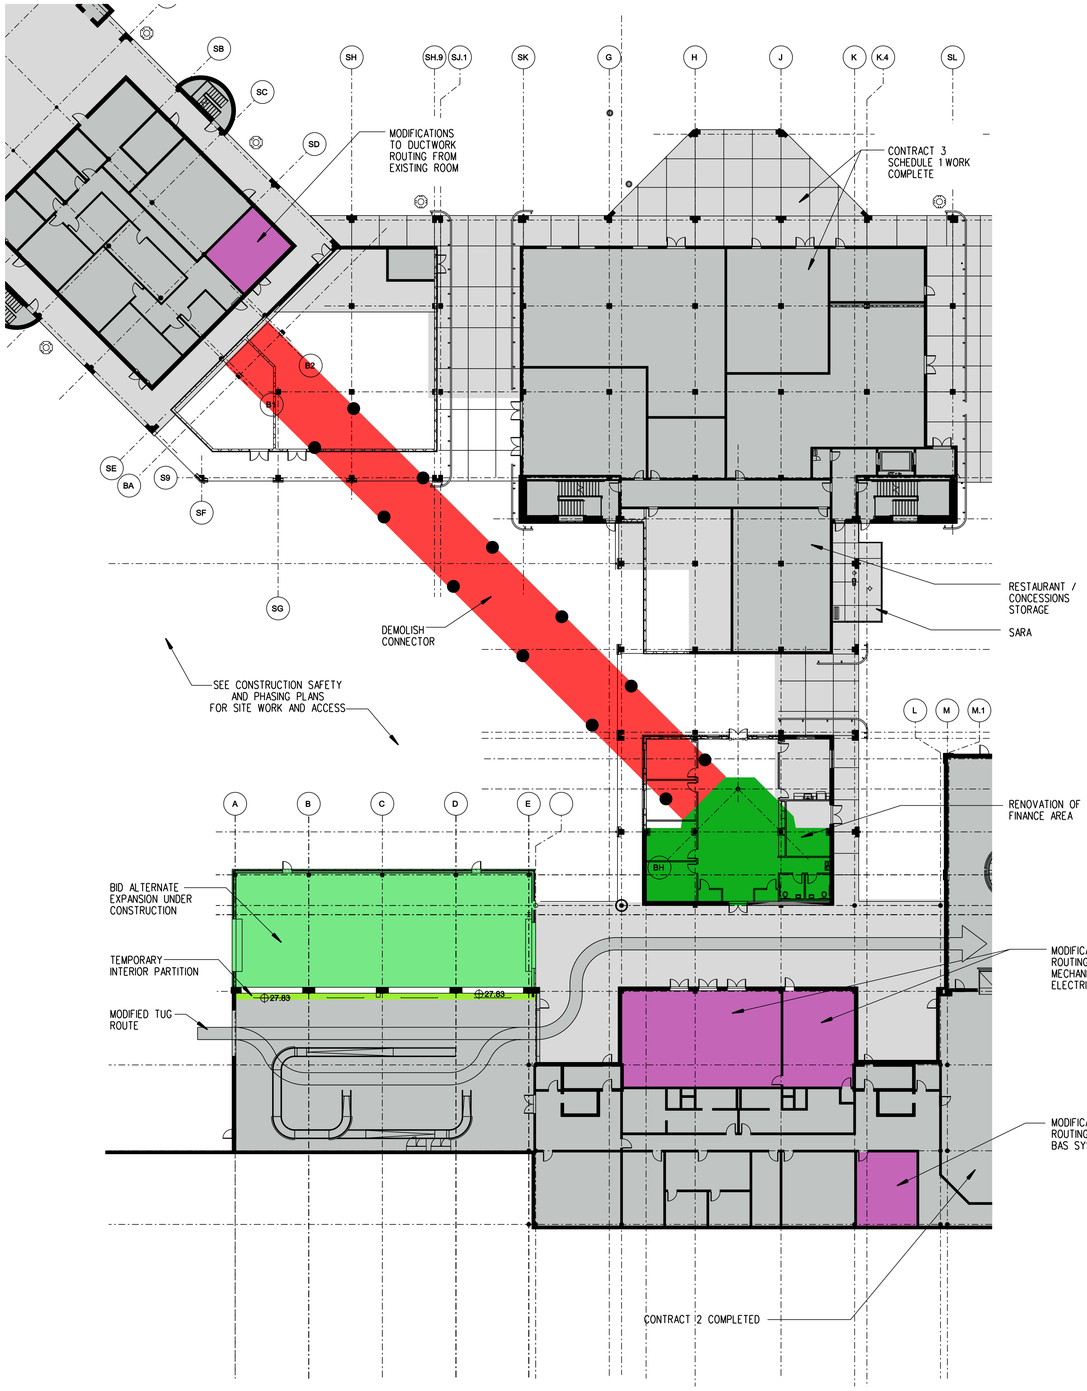

A1 RAMP LEVEL FLOOR PLAN
1"=20'-0"

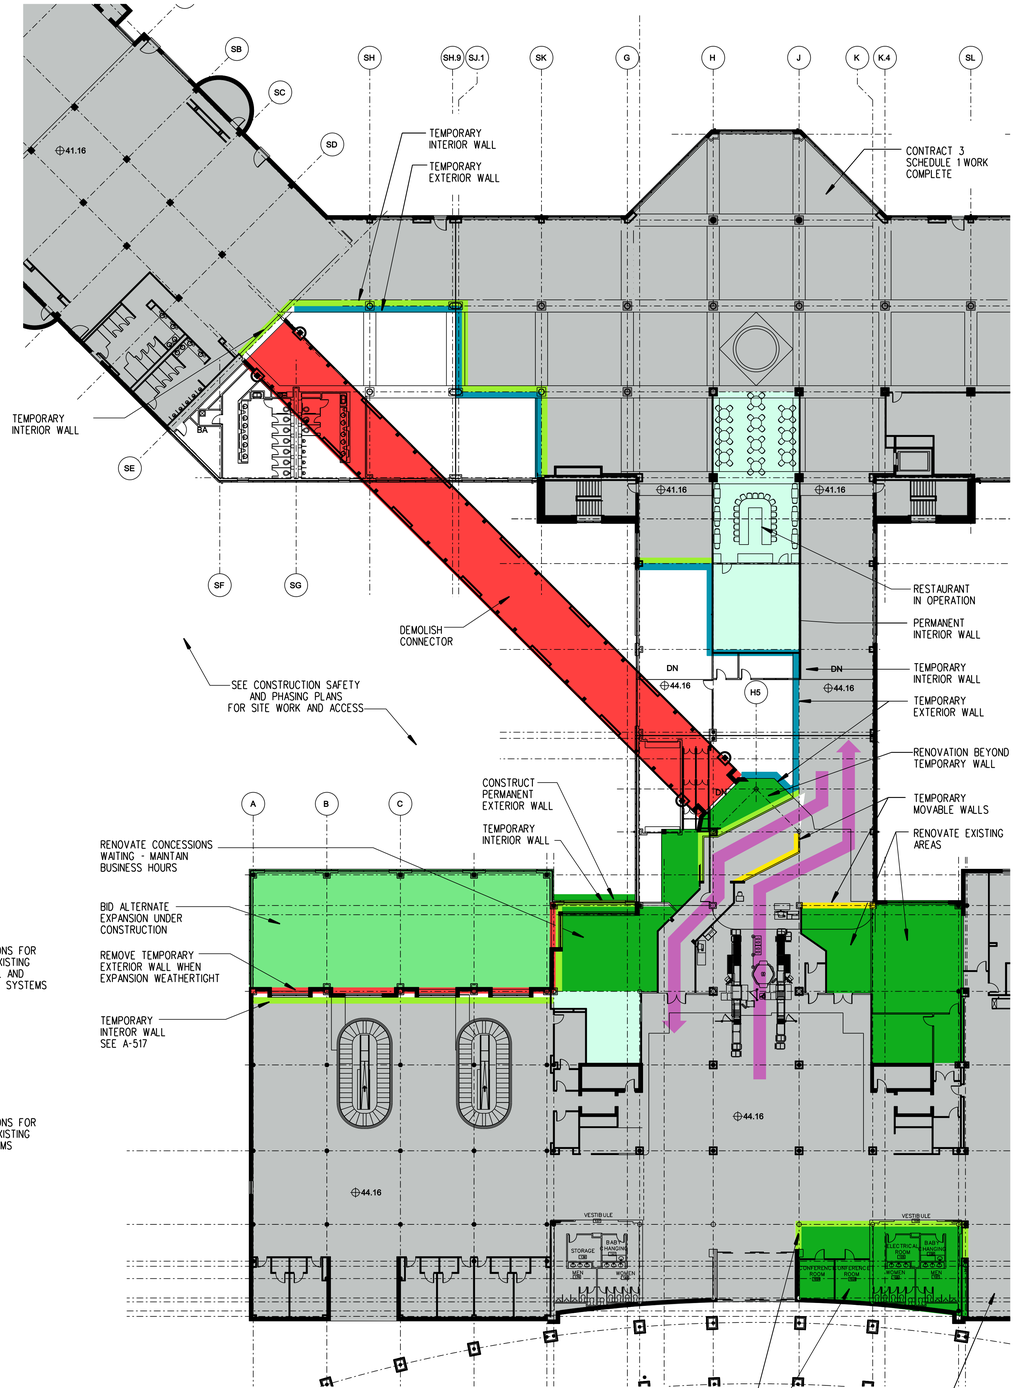

A3 BOARDING/TICKET LEVEL FLOOR PLAN
1"=20'-0"

ILM
TERMINAL IMPROVEMENTS CONTRACT 3

Wilmington International Airport
1740 Airport Boulevard, Suite 12
Wilmington, NC 28405

THE WILSON GROUP ARCHITECTS, PROFESSIONAL ARCHITECTURAL CORPORATION, NORTH CAROLINA, CERT. NO. 51140, CHARLOTTE, N.C.

CRAIG WALKER PROFESSIONAL ENGINEER, 9272, 12/31/19, CHARLOTTE, N.C.

THE WILSON GROUP
- ARCHITECTS -
PO Box 5510 Charlotte, NC 28299
704-331-9747 • www.twgarchitects.com

PROJECT MANAGER & CIVIL ENGINEER
TALBERT & BRIGHT

CONSULTING ARCHITECT
LS3P

STRUCTURAL ENGINEER
STEWART

FP/P/M/E ENGINEER
CHEATHAM & ASSOC.

BAGGAGE HANDLING CONSULTANTS
BNP

AIRCRAFT SUPPORT SYSTEMS
DK CONSULTANTS

SPECIALTY LIGHTING CONSULTANT
HARTRANFT

SIGNAGE & WAYFINDING
TAKEFORM

COPYRIGHT © 2019
THE WILSON GROUP ARCHITECTS
ALL RIGHTS RESERVED

PRINTED OR ELECTRONIC DRAWINGS AND DOCUMENTATION MAY NOT BE REPRODUCED IN ANY FORM WITHOUT WRITTEN PERMISSION FROM THE WILSON GROUP ARCHITECTS

REVISIONS

DATE: JUNE 28, 2019
PROJECT NO.: 9202-000
SHEET TITLE:


SCHEDULE 2 PHASING PLANS PHASE 1C BID ALT. 1

SHEET NUMBER:


A-025-AC

LEGEND

- EXISTING COVERED AREA
- EXISTING ENCLOSED AREA
- EXISTING AREA (AFFECTED BY WORK)
- CONTRACT 2 (UNDER CONSTRUCTION)
- DEMOLITION
- CLOSED AREA
- SCHEDULE 2 WORK UNDER CONSTRUCTION (COVERED AREA)
- SCHEDULE 2 WORK UNDER CONSTRUCTION (ENCLOSED AREA)
- SCHEDULE 2 RENOVATION WORK UNDER CONSTRUCTION (ENCLOSED AREA)
- TEMPORARY INTERIOR PARTITION
- TEMPORARY EXTERIOR PARTITION
- RESTAURANT / CONCESSIONS IN OPERATION

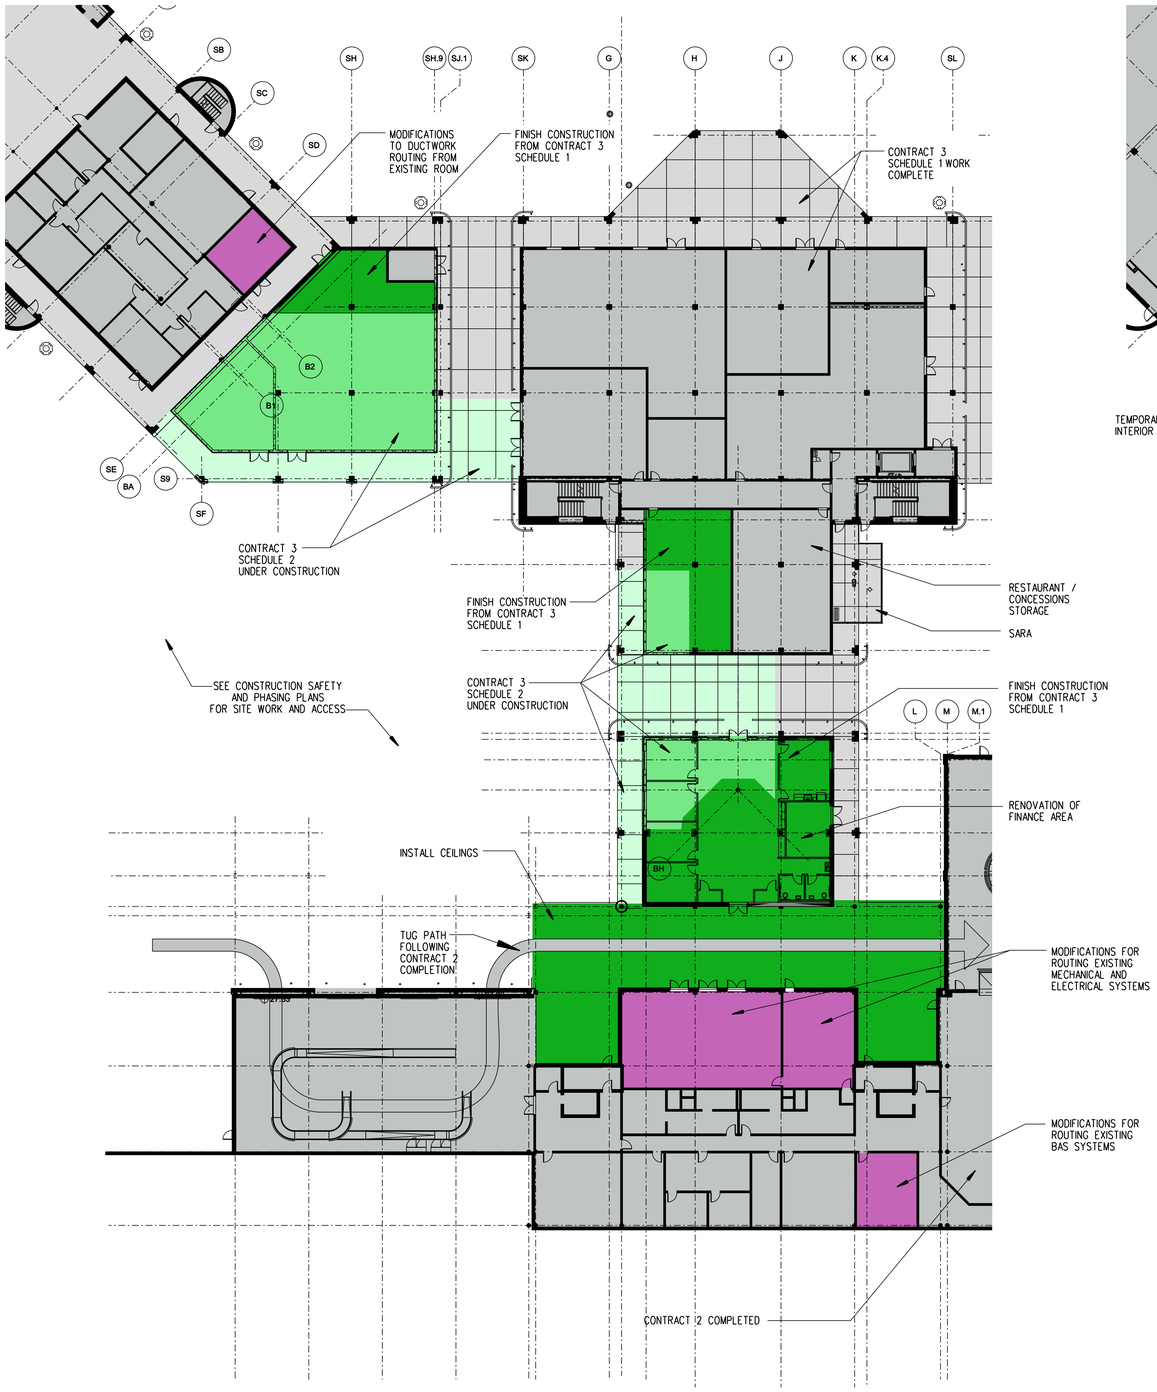

A1 RAMP LEVEL FLOOR PLAN
1"=20'-0"

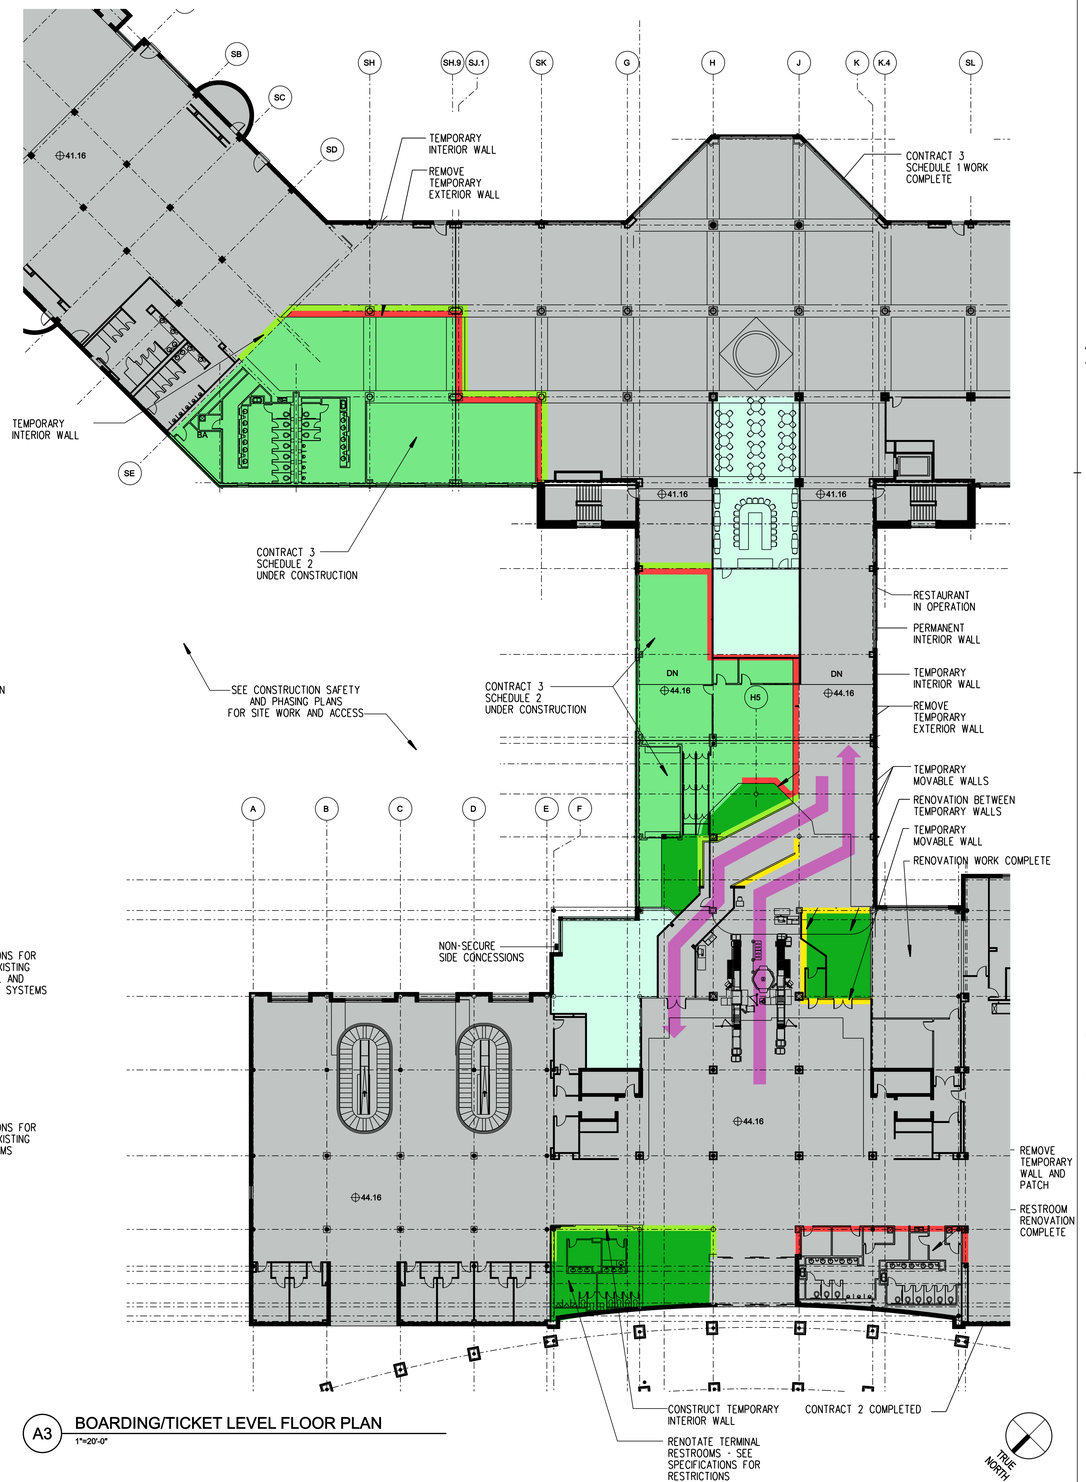

A3 BOARDING/TICKET LEVEL FLOOR PLAN
1"=20'-0"

ILM

TERMINAL IMPROVEMENTS CONTRACT 3

Wilmington International Airport
1740 Airport Boulevard, Suite 12
Wilmington, NC 28405

THE WILSON GROUP ARCHITECTS
REGISTERED ARCHITECTURAL CORPORATION
CERT. NO. 51140
NORTH CAROLINA
CHARLOTTE, N.C.

TRAVIS WALKER PAGE
REGISTERED ARCHITECT
9272
NORTH CAROLINA
CHARLOTTE, N.C.

THE WILSON GROUP
- ARCHITECTS -
PO Box 5510 Charlotte, NC 28299
704-331-9747 • www.twgarchitects.com

PROJECT MANAGER & CIVIL ENGINEER
TALBERT & BRIGHT

CONSULTING ARCHITECT
LS3P

STRUCTURAL ENGINEER
STEWART

FP/P/M/E ENGINEER
CHEATHAM & ASSOC.

BAGGAGE HANDLING CONSULTANTS
BNP

AIRCRAFT SUPPORT SYSTEMS
DK CONSULTANTS

SPECIALTY LIGHTING CONSULTANT
HARTRANFT

SIGNAGE & WAYFINDING
TAKEFORM

COPYRIGHT © 2019
THE WILSON GROUP ARCHITECTS
ALL RIGHTS RESERVED

PRINTED OR ELECTRONIC DRAWINGS AND DOCUMENTATION MAY NOT BE REPRODUCED IN ANY FORM WITHOUT WRITTEN PERMISSION FROM THE WILSON GROUP ARCHITECTS

REVISIONS

DATE: JUNE 28, 2019
PROJECT NO.: 9202-000
SHEET TITLE:


SCHEDULE 2 PHASING PLANS PHASE 2 BASE BID

SHEET NUMBER:

A-026


LEGEND

- EXISTING COVERED AREA
- EXISTING ENCLOSED AREA
- EXISTING AREA (AFFECTED BY WORK)
- CONTRACT 2 (UNDER CONSTRUCTION)
- DEMOLITION
- CLOSED AREA
- SCHEDULE 2 WORK UNDER CONSTRUCTION (COVERED AREA)
- SCHEDULE 2 WORK UNDER CONSTRUCTION (ENCLOSED AREA)
- SCHEDULE 2 RENOVATION WORK UNDER CONSTRUCTION (ENCLOSED AREA)
- TEMPORARY INTERIOR PARTITION
- TEMPORARY EXTERIOR PARTITION
- RESTAURANT / CONCESSIONS IN OPERATION

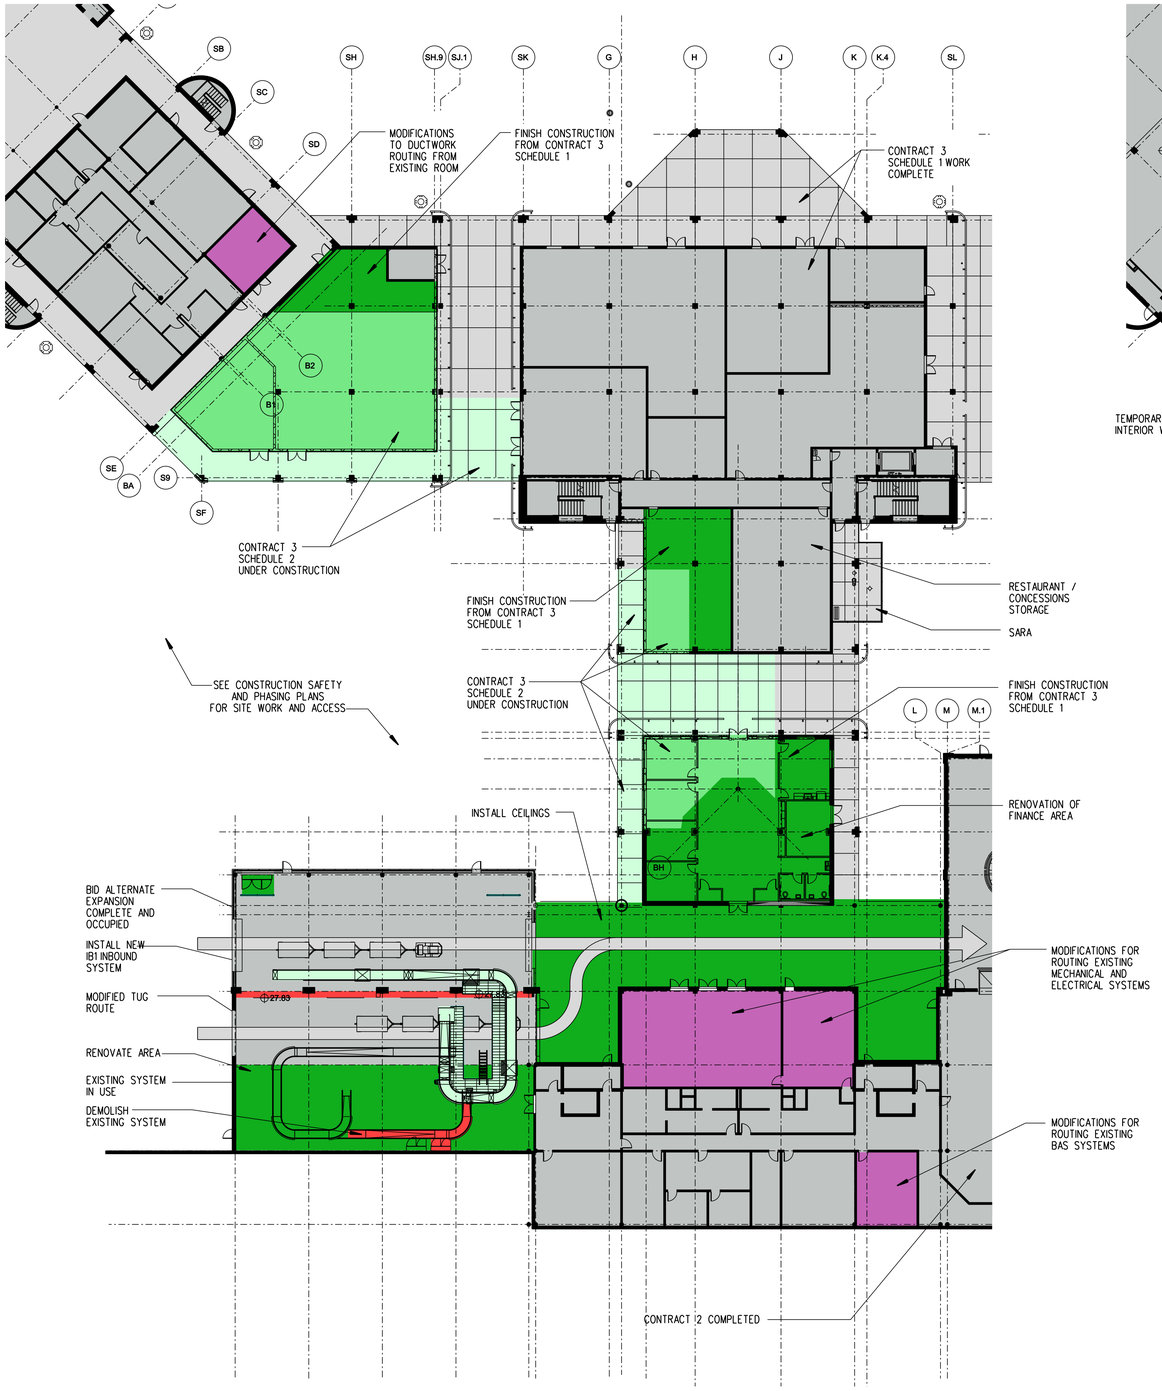

A1 RAMP LEVEL FLOOR PLAN

1"=20'-0"

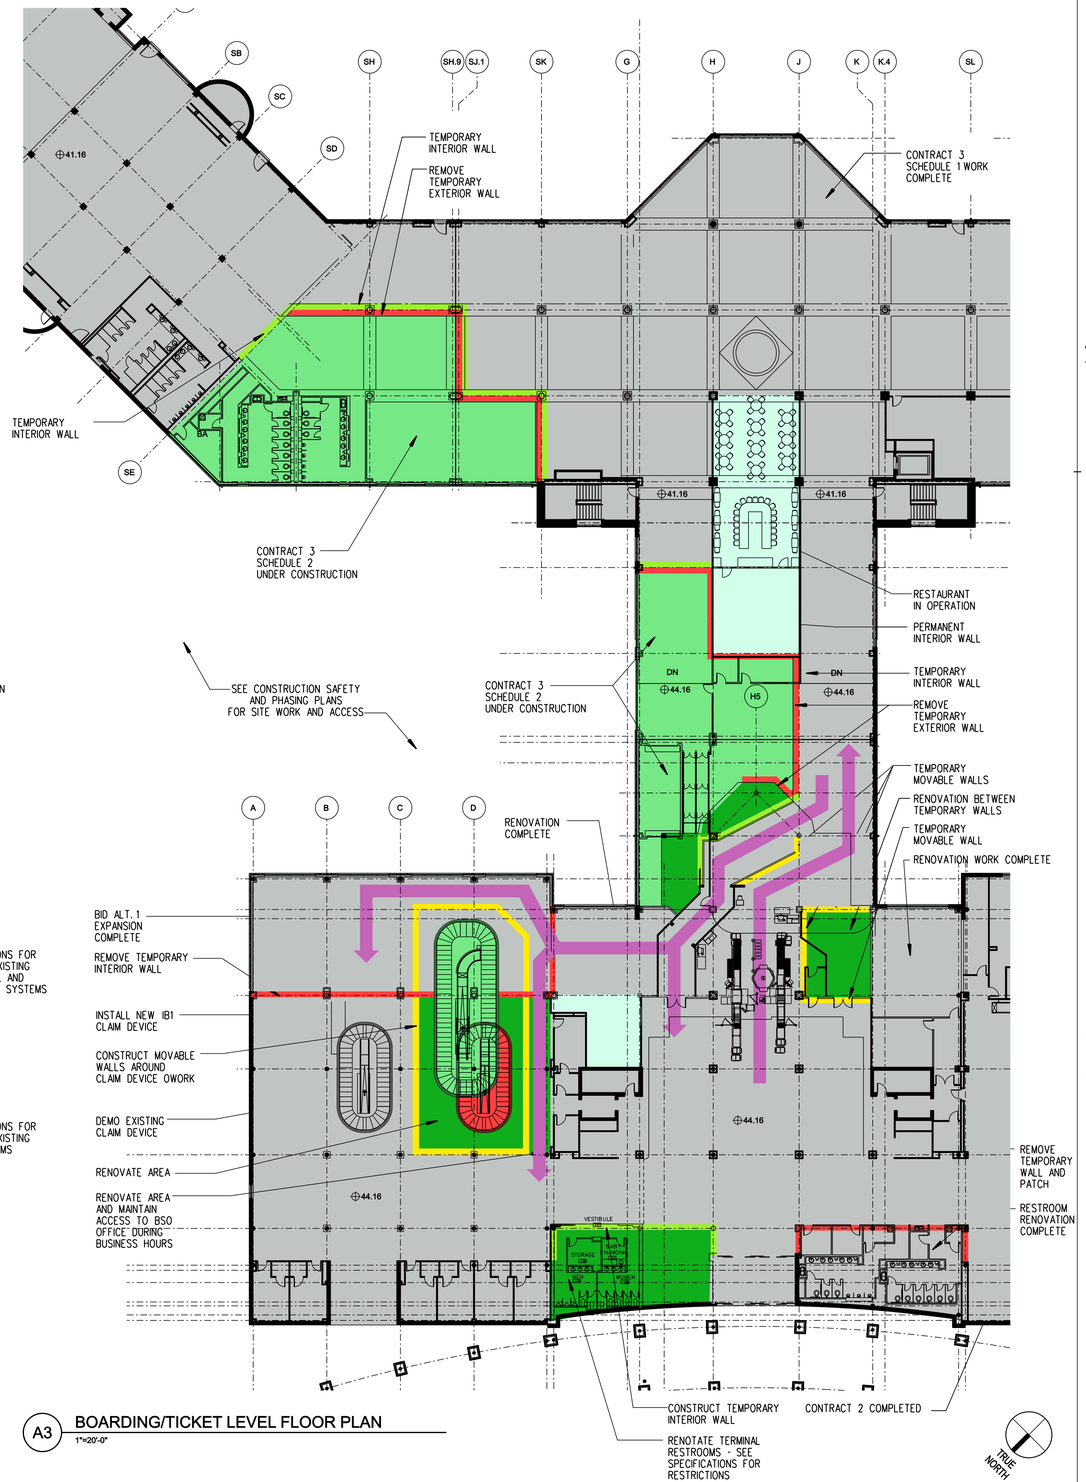

A3 BOARDING/TICKET LEVEL FLOOR PLAN

1"=20'-0"

ILM

TERMINAL IMPROVEMENTS CONTRACT 3

Wilmington International Airport
1740 Airport Boulevard, Suite 12
Wilmington, NC 28405

THE WILSON GROUP ARCHITECTS, P.A. — CERT. NO. 51140 — NORTH CAROLINA — CHARLOTTE, N.C.

TRAVIS WALKER PAGE — REGISTERED ARCHITECT — 9272 — 1/15/19 — NORTH CAROLINA — CHARLOTTE, N.C.

THE WILSON GROUP
- ARCHITECTS -
PO Box 5510 Charlotte, NC 28299
704-331-9747 • www.twgarchitects.com

PROJECT MANAGER & CIVIL ENGINEER
TALBERT & BRIGHT

CONSULTING ARCHITECT
LS3P

STRUCTURAL ENGINEER
STEWART

FP/P/M/E ENGINEER
CHEATHAM & ASSOC.

BAGGAGE HANDLING CONSULTANTS
BNP

AIRCRAFT SUPPORT SYSTEMS
DK CONSULTANTS

SPECIALTY LIGHTING CONSULTANT
HARTRANFT

SIGNAGE & WAYFINDING
TAKEFORM

COPYRIGHT © 2019
THE WILSON GROUP ARCHITECTS
ALL RIGHTS RESERVED

PRINTED OR ELECTRONIC DRAWINGS AND DOCUMENTATION MAY NOT BE REPRODUCED IN ANY FORM WITHOUT WRITTEN PERMISSION FROM THE WILSON GROUP ARCHITECTS

REVISIONS

DATE: JUNE 28, 2019
PROJECT NO.: 9202-000
SHEET TITLE:


SCHEDULE 2 PHASING PLANS PHASE 2 BID ALT. 1

SHEET NUMBER:


A-026-A

LEGEND

- EXISTING COVERED AREA
- EXISTING ENCLOSED AREA
- EXISTING AREA (AFFECTED BY WORK)
- CONTRACT 2 (UNDER CONSTRUCTION)
- DEMOLITION
- CLOSED AREA
- SCHEDULE 2 WORK UNDER CONSTRUCTION (COVERED AREA)
- SCHEDULE 2 WORK UNDER CONSTRUCTION (ENCLOSED AREA)
- SCHEDULE 2 RENOVATION WORK UNDER CONSTRUCTION (ENCLOSED AREA)
- TEMPORARY INTERIOR PARTITION
- TEMPORARY EXTERIOR PARTITION
- RESTAURANT CONCESSIONS / IN OPERATION

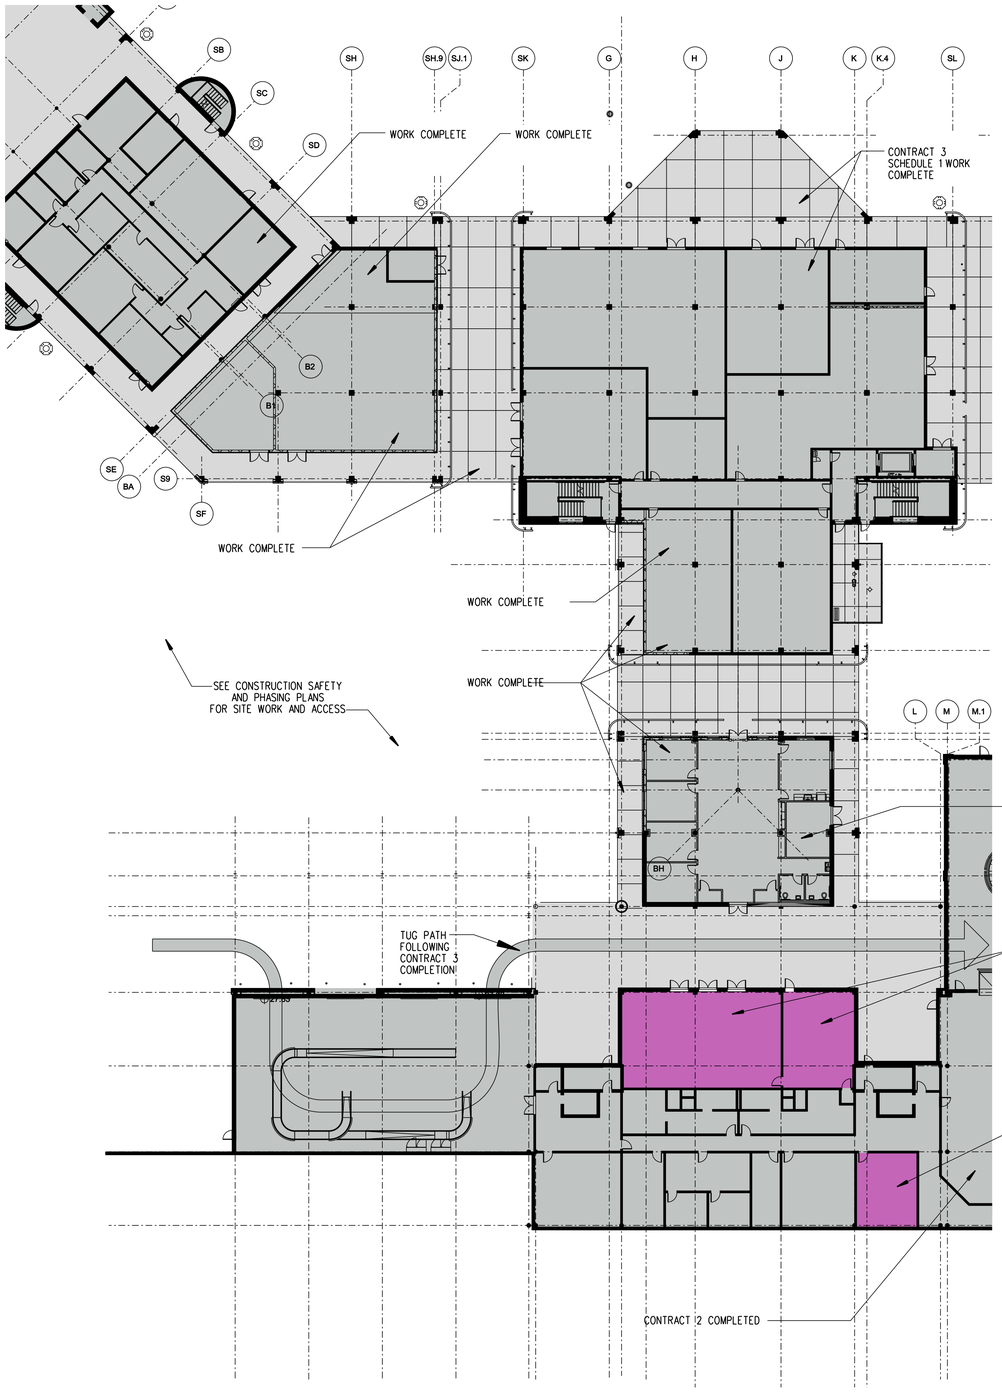

A1 RAMP LEVEL FLOOR PLAN
1"=20'-0"

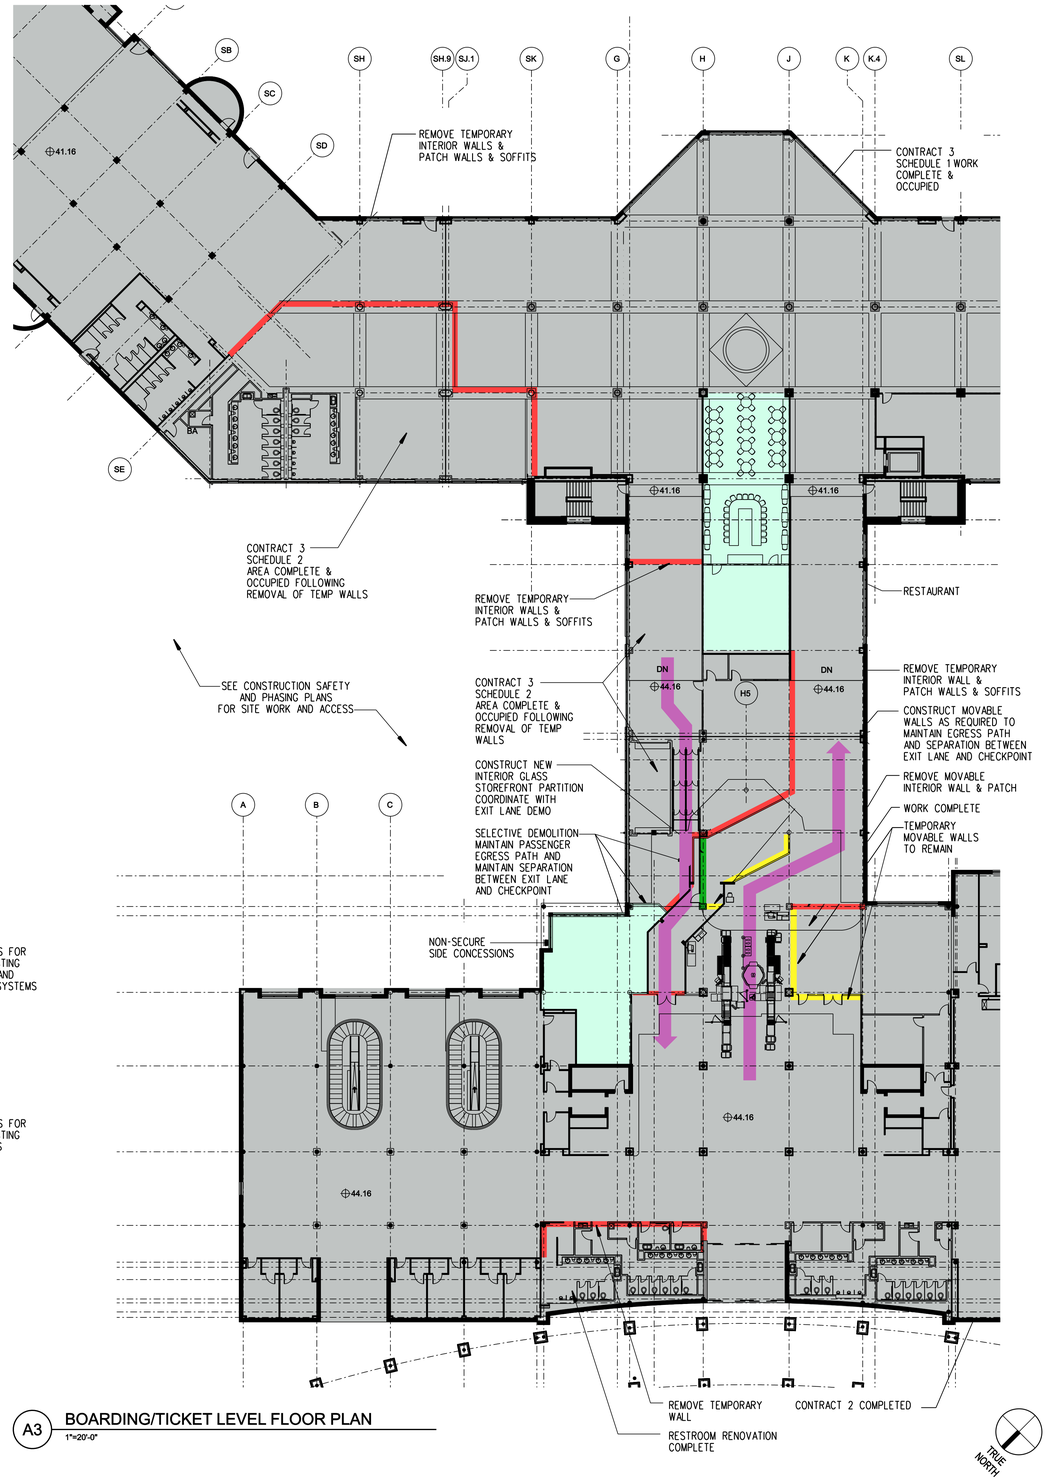

A3 BOARDING/TICKET LEVEL FLOOR PLAN
1"=20'-0"

ILM

TERMINAL IMPROVEMENTS CONTRACT 3

Wilmington International Airport
1740 Airport Boulevard, Suite 12
Wilmington, NC 28405

THE WILSON GROUP ARCHITECTS, REGISTERED ARCHITECTURAL CORPORATION, NORTH CAROLINA, CERT. NO. 51140, CHARLOTTE, N.C.

TRAVIS WALKER PAGE, REGISTERED ARCHITECT, 9272, 1/15/19, CHARLOTTE, N.C.

THE WILSON GROUP
- ARCHITECTS -

PO Box 5510 Charlotte, NC 28299
704-331-9747 • www.twgarchitects.com

PROJECT MANAGER & CIVIL ENGINEER
TALBERT & BRIGHT

CONSULTING ARCHITECT
LS3P

STRUCTURAL ENGINEER
STEWART

FP/P/M/E ENGINEER
CHEATHAM & ASSOC.

BAGGAGE HANDLING CONSULTANTS
BNP

AIRCRAFT SUPPORT SYSTEMS
DK CONSULTANTS

SPECIALTY LIGHTING CONSULTANT
HARTRANFT

SIGNAGE & WAYFINDING
TAKEFORM

COPYRIGHT © 2019
THE WILSON GROUP ARCHITECTS
ALL RIGHTS RESERVED

PRINTED OR ELECTRONIC DRAWINGS AND DOCUMENTATION MAY NOT BE REPRODUCED IN ANY FORM WITHOUT WRITTEN PERMISSION FROM THE WILSON GROUP ARCHITECTS

REVISIONS

DATE: JUNE 28, 2019
PROJECT NO.: 9202-000
SHEET TITLE:


SCHEDULE 2 PHASING PLANS PHASE 3 BASE BID

SHEET NUMBER:

A-027


LEGEND

- EXISTING COVERED AREA
- EXISTING ENCLOSED AREA
- EXISTING AREA (AFFECTED BY WORK)
- CONTRACT 2 (UNDER CONSTRUCTION)
- DEMOLITION
- CLOSED AREA
- SCHEDULE 2 WORK UNDER CONSTRUCTION (COVERED AREA)
- SCHEDULE 2 WORK UNDER CONSTRUCTION (ENCLOSED AREA)
- SCHEDULE 2 RENOVATION WORK UNDER CONSTRUCTION (ENCLOSED AREA)
- TEMPORARY INTERIOR PARTITION
- TEMPORARY EXTERIOR PARTITION
- RESTAURANT / CONCESSIONS IN OPERATION

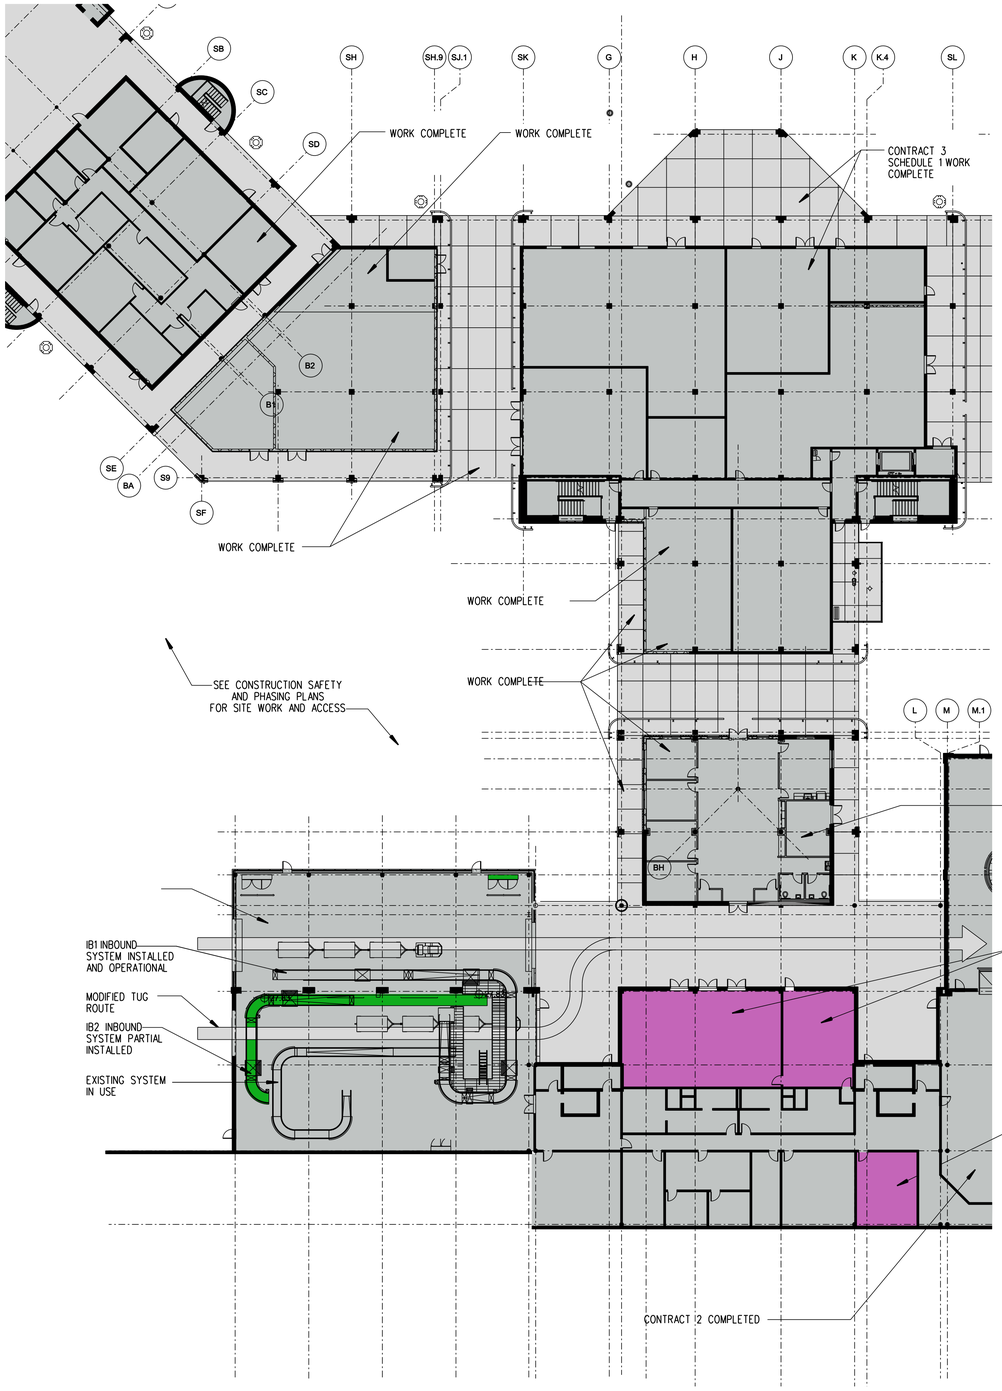

A1 RAMP LEVEL FLOOR PLAN

1"=20'-0"

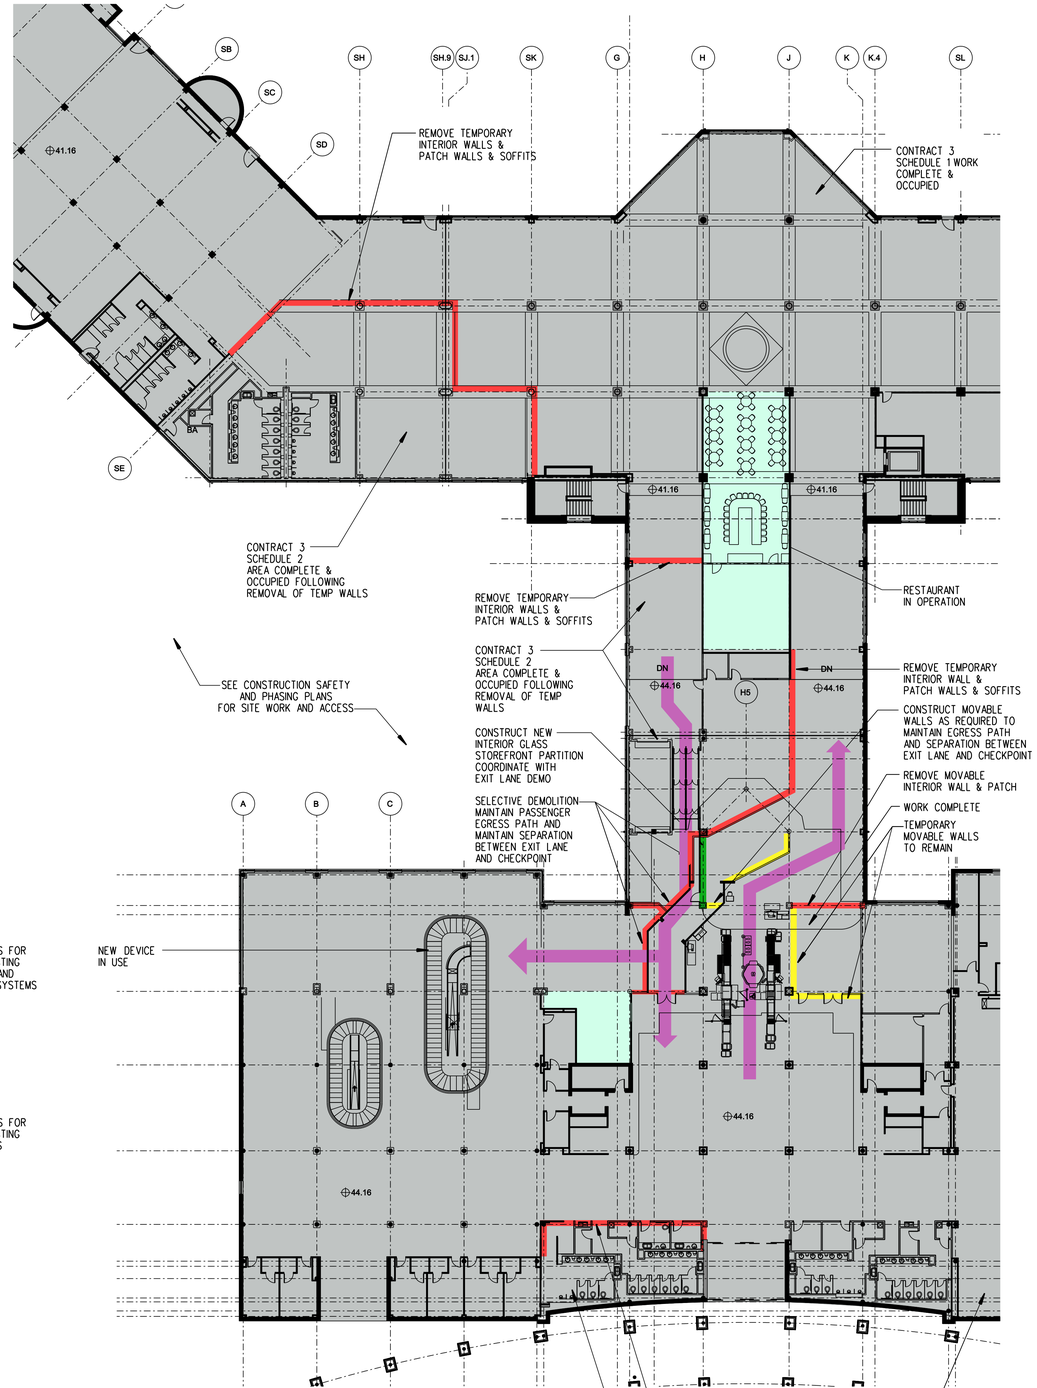

A3 BOARDING/TICKET LEVEL FLOOR PLAN

1"=20'-0"

ILM

TERMINAL IMPROVEMENTS CONTRACT 3

Wilmington International Airport
1740 Airport Boulevard, Suite 12
Wilmington, NC 28405

THE WILSON GROUP ARCHITECTS, REGISTERED ARCHITECTURAL CORPORATION, NORTH CAROLINA, CERT. NO. 51140, CHARLOTTE, N.C.

TRAVIS WALKER PAGE, REGISTERED ARCHITECT, 9272, NORTH CAROLINA, CHARLOTTE, N.C.

THE WILSON GROUP
- ARCHITECTS -
PO Box 5510 Charlotte, NC 28299
704-331-9747 • www.twgarchitects.com

PROJECT MANAGER & CIVIL ENGINEER
TALBERT & BRIGHT

CONSULTING ARCHITECT
LS3P

STRUCTURAL ENGINEER
STEWART

FP/P/M/E ENGINEER
CHEATHAM & ASSOC.

BAGGAGE HANDLING CONSULTANTS
BNP

AIRCRAFT SUPPORT SYSTEMS
DK CONSULTANTS

SPECIALTY LIGHTING CONSULTANT
HARTRANFT

SIGNAGE & WAYFINDING
TAKEFORM

COPYRIGHT © 2019
THE WILSON GROUP ARCHITECTS
ALL RIGHTS RESERVED

PRINTED OR ELECTRONIC DRAWINGS AND DOCUMENTATION MAY NOT BE REPRODUCED IN ANY FORM WITHOUT WRITTEN PERMISSION FROM THE WILSON GROUP ARCHITECTS

REVISIONS

DATE: JUNE 28, 2019
PROJECT NO.: 9202-000
SHEET TITLE:


SCHEDULE 2 PHASING PLANS PHASE 3 BID ALT. 1

SHEET NUMBER:

A-027-A

LEGEND

- EXISTING COVERED AREA
- EXISTING ENCLOSED AREA
- EXISTING AREA (AFFECTED BY WORK)
- CONTRACT 2 (UNDER CONSTRUCTION)
- DEMOLITION
- CLOSED AREA
- SCHEDULE 2 WORK UNDER CONSTRUCTION (COVERED AREA)
- SCHEDULE 2 WORK UNDER CONSTRUCTION (ENCLOSED AREA)
- SCHEDULE 2 RENOVATION WORK UNDER CONSTRUCTION (ENCLOSED AREA)
- TEMPORARY INTERIOR PARTITION
- TEMPORARY EXTERIOR PARTITION
- RESTAURANT / CONCESSIONS IN OPERATION

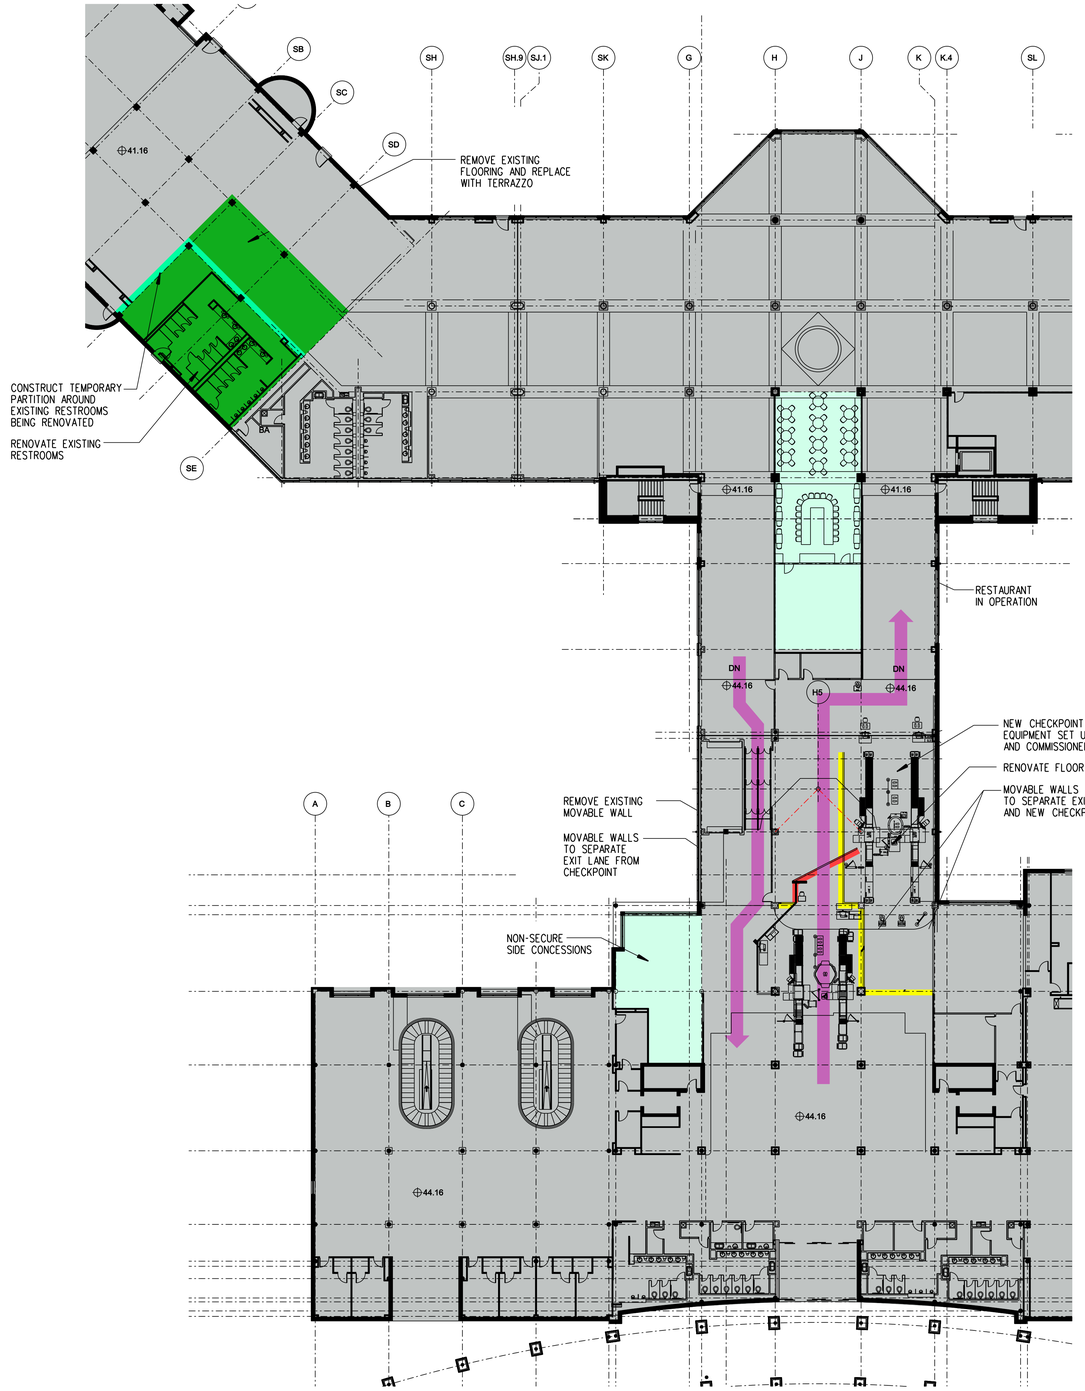

A3 BOARDING/TICKET LEVEL FLOOR PLAN
1"=20'-0"

ILM

TERMINAL IMPROVEMENTS CONTRACT 3

Wilmington International Airport
1740 Airport Boulevard, Suite 12
Wilmington, NC 28405

THE WILSON GROUP ARCHITECTS REGISTERED ARCHITECTURAL CORPORATION NORTH CAROLINA CERT. NO. 51140 CHARLOTTE, N.C.

CRAIG WALKER POWELL REGISTERED ARCHITECT 9272 NORTH CAROLINA CHARLOTTE, N.C.

THE WILSON GROUP
- ARCHITECTS -
PO Box 5510 Charlotte, NC 28299
704-331-9747 • www.twgarchitects.com

PROJECT MANAGER & CIVIL ENGINEER
TALBERT & BRIGHT

CONSULTING ARCHITECT
LS3P

STRUCTURAL ENGINEER
STEWART

FP/P/M/E ENGINEER
CHEATHAM & ASSOC.

BAGGAGE HANDLING CONSULTANTS
BNP

AIRCRAFT SUPPORT SYSTEMS
DK CONSULTANTS

SPECIALTY LIGHTING CONSULTANT
HARTRANFT

SIGNAGE & WAYFINDING
TAKEFORM

COPYRIGHT © 2019
THE WILSON GROUP ARCHITECTS
ALL RIGHTS RESERVED
•
PRINTED OR ELECTRONIC DRAWINGS AND DOCUMENTATION MAY NOT BE REPRODUCED IN ANY FORM WITHOUT WRITTEN PERMISSION FROM THE WILSON GROUP ARCHITECTS

REVISIONS

DATE: JUNE 28, 2019
PROJECT NO.: 9202-000
SHEET TITLE:


SCHEDULE 2 PHASING PLANS PHASE 4 BASE BID

SHEET NUMBER:

A-028


LEGEND

- EXISTING COVERED AREA
- EXISTING ENCLOSED AREA
- EXISTING AREA (AFFECTED BY WORK)
- CONTRACT 2 (UNDER CONSTRUCTION)
- DEMOLITION
- CLOSED AREA
- SCHEDULE 2 WORK UNDER CONSTRUCTION (COVERED AREA)
- SCHEDULE 2 WORK UNDER CONSTRUCTION (ENCLOSED AREA)
- SCHEDULE 2 RENOVATION WORK UNDER CONSTRUCTION (ENCLOSED AREA)
- TEMPORARY INTERIOR PARTITION
- TEMPORARY EXTERIOR PARTITION
- RESTAURANT / CONCESSIONS IN OPERATION

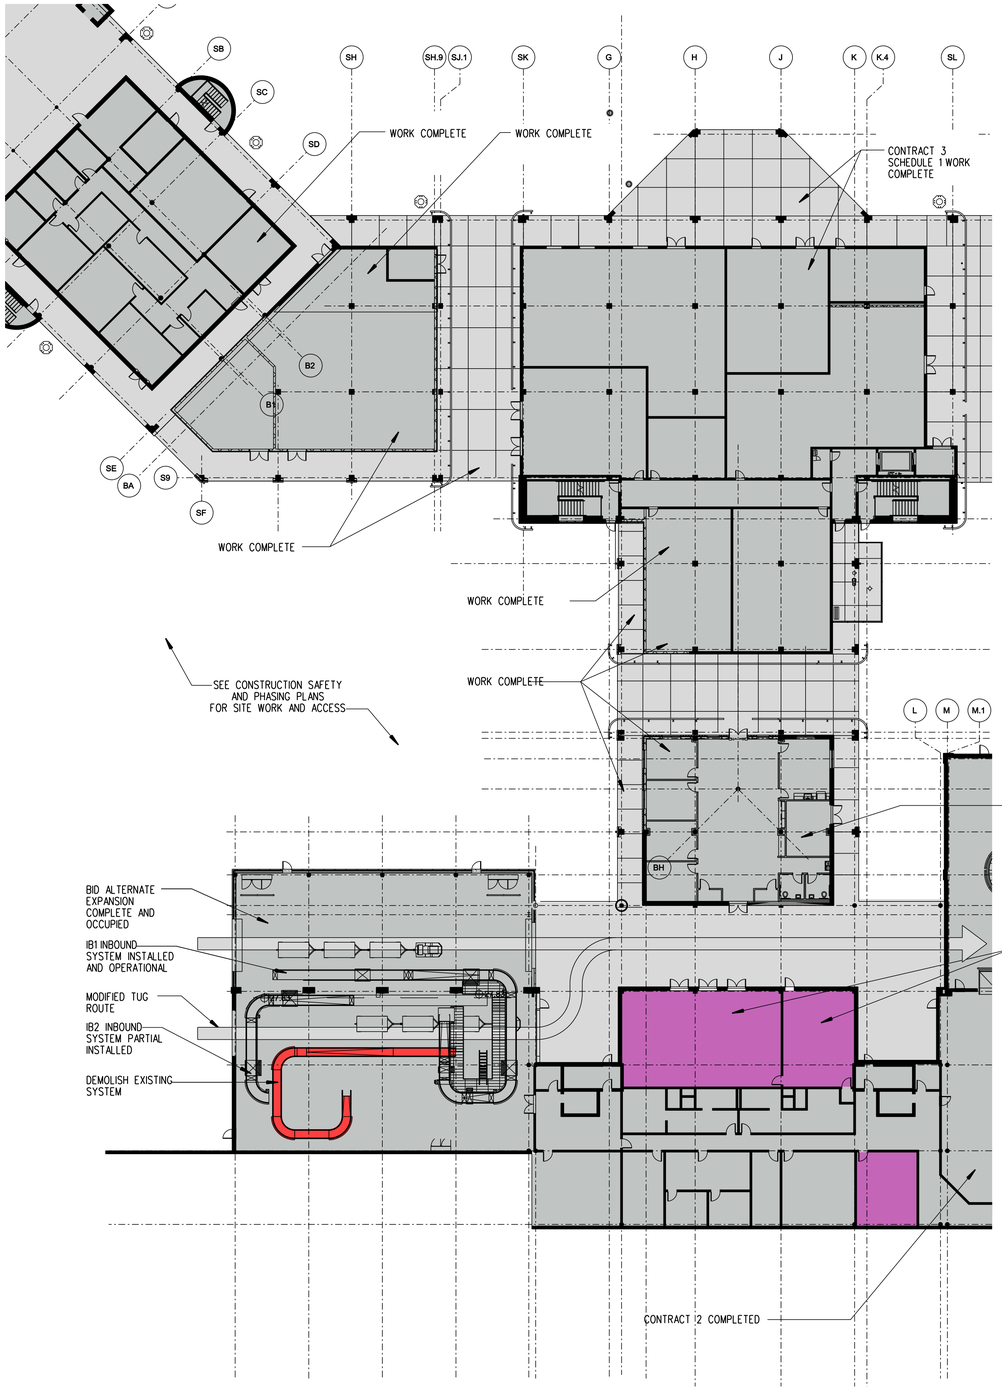

A1 RAMP LEVEL FLOOR PLAN

1"=20'-0"

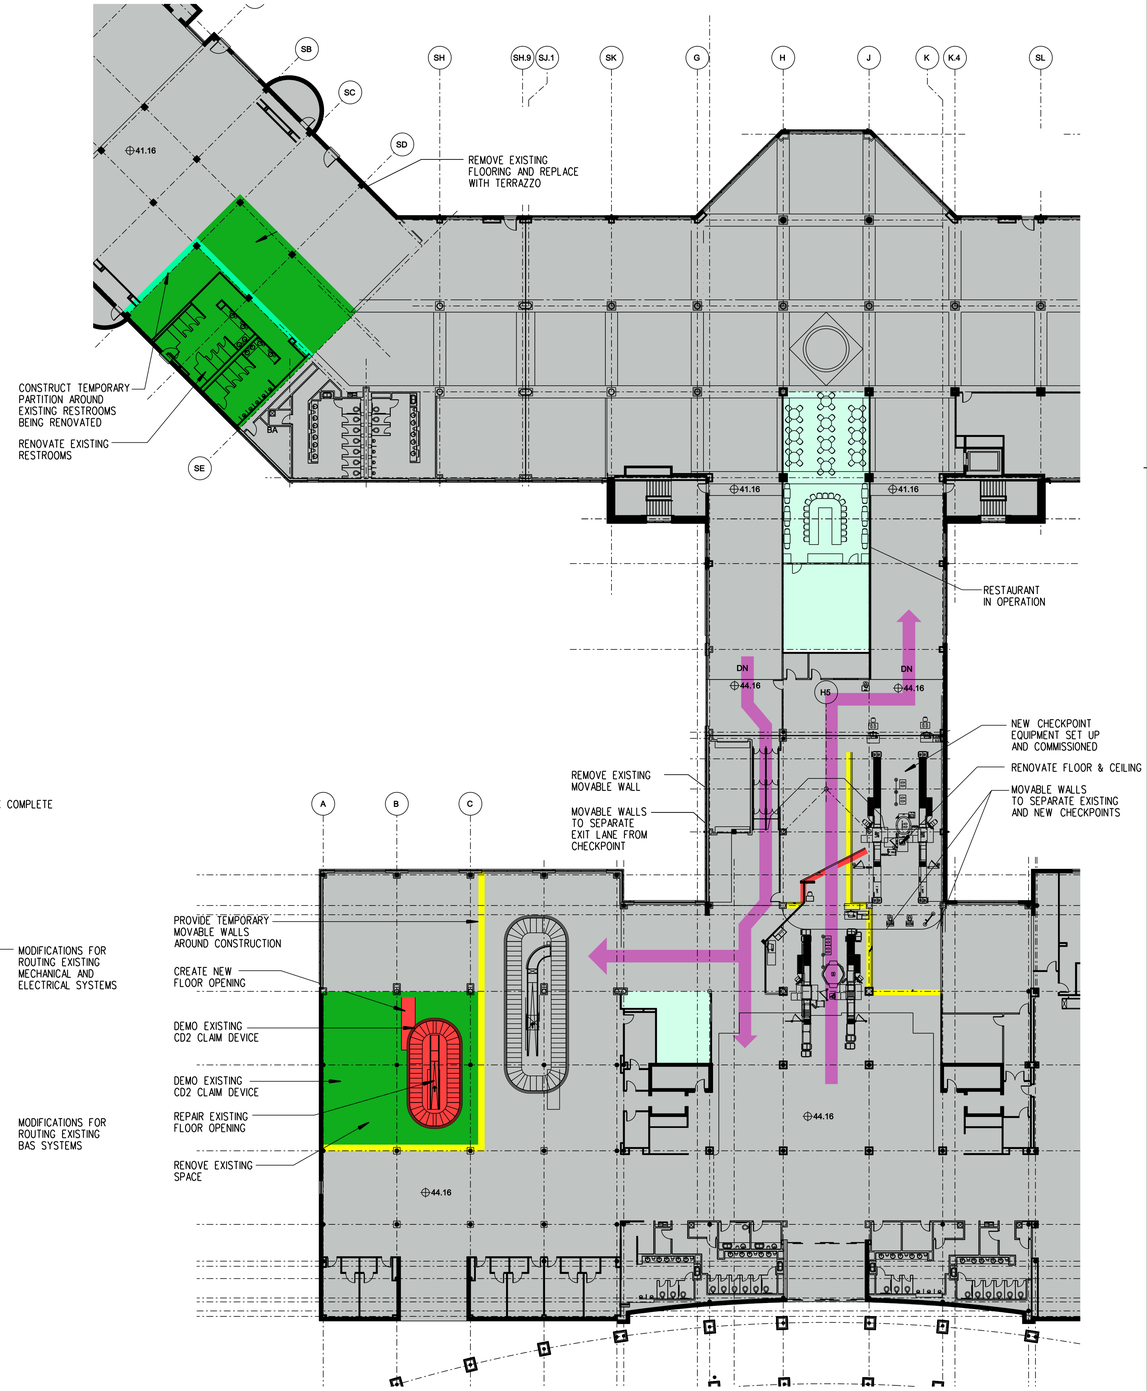

A3 BOARDING/TICKET LEVEL FLOOR PLAN

1"=20'-0"

TRUE NORTH

ILM

TERMINAL IMPROVEMENTS CONTRACT 3

Wilmington International Airport
1740 Airport Boulevard, Suite 12
Wilmington, NC 28405

THE WILSON GROUP ARCHITECTS, REGISTERED ARCHITECTURAL CORPORATION, CERT. NO. 51140, NORTH CAROLINA, CHARLOTTE, N.C.

TRAVIS WALKER PAGE, REGISTERED ARCHITECT, 9272, NORTH CAROLINA, CHARLOTTE, N.C.

THE WILSON GROUP
- ARCHITECTS -
PO Box 5510 Charlotte, NC 28299
704-331-9747 • www.twgarchitects.com

PROJECT MANAGER & CIVIL ENGINEER
TALBERT & BRIGHT

CONSULTING ARCHITECT
LS3P

STRUCTURAL ENGINEER
STEWART

FP/P/M/E ENGINEER
CHEATHAM & ASSOC.

BAGGAGE HANDLING CONSULTANTS
BNP

AIRCRAFT SUPPORT SYSTEMS
DK CONSULTANTS

SPECIALTY LIGHTING CONSULTANT
HARTRANFT

SIGNAGE & WAYFINDING
TAKEFORM

COPYRIGHT © 2019
THE WILSON GROUP ARCHITECTS
ALL RIGHTS RESERVED

PRINTED OR ELECTRONIC DRAWINGS AND DOCUMENTATION MAY NOT BE REPRODUCED IN ANY FORM WITHOUT WRITTEN PERMISSION FROM THE WILSON GROUP ARCHITECTS

REVISIONS

DATE: JUNE 28, 2019
PROJECT NO.: 9202-000
SHEET TITLE:


SCHEDULE 2
PHASING PLANS
PHASE 4
BID ALT. 1

SHEET NUMBER:

A-028-A

LEGEND

- EXISTING COVERED AREA
- EXISTING ENCLOSED AREA
- EXISTING AREA (AFFECTED BY WORK)
- CONTRACT 2 (UNDER CONSTRUCTION)
- DEMOLITION
- CLOSED AREA
- SCHEDULE 2 WORK UNDER CONSTRUCTION (COVERED AREA)
- SCHEDULE 2 WORK UNDER CONSTRUCTION (ENCLOSED AREA)
- SCHEDULE 2 RENOVATION WORK UNDER CONSTRUCTION (ENCLOSED AREA)
- TEMPORARY INTERIOR PARTITION
- TEMPORARY EXTERIOR PARTITION
- RESTAURANT / CONCESSIONS IN OPERATION

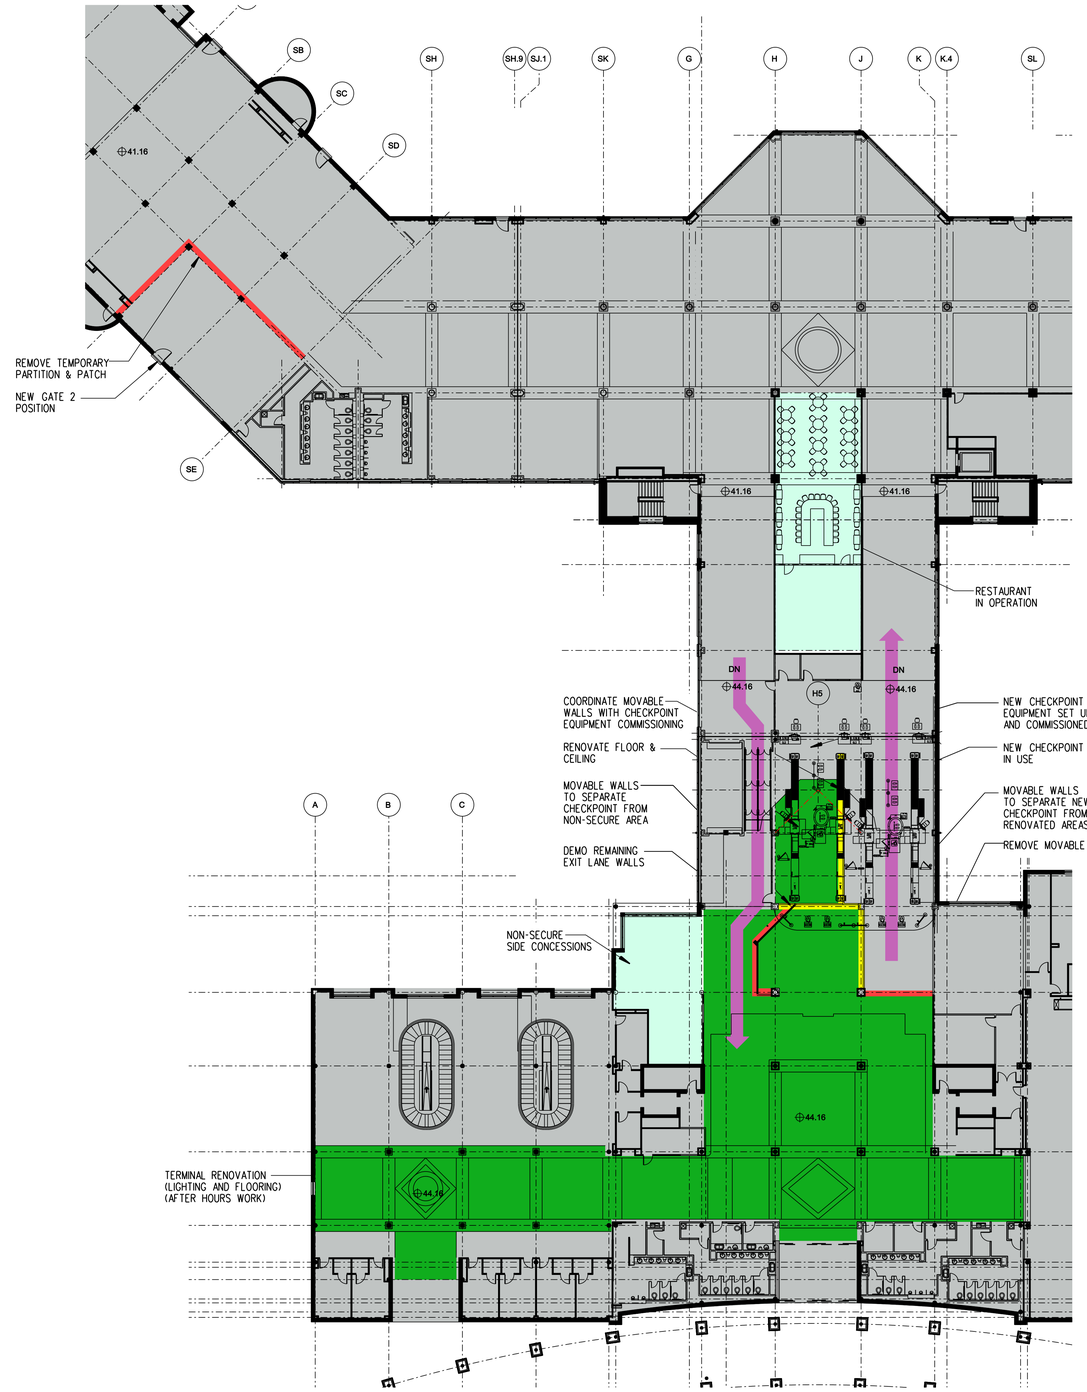

A3 BOARDING/TICKET LEVEL FLOOR PLAN
1"=20'-0"

ILM
TERMINAL IMPROVEMENTS CONTRACT 3

Wilmington International Airport
1740 Airport Boulevard, Suite 12
Wilmington, NC 28405

THE WILSON GROUP ARCHITECTS REGISTERED ARCHITECTURAL CORPORATION NORTH CAROLINA CERT. NO. 51140 CHARLOTTE, N.C.

TRAVIS WALKER PAGE REGISTERED ARCHITECT 9272 NORTH CAROLINA CHARLOTTE, N.C.

THE WILSON GROUP
- ARCHITECTS -
PO Box 5510 Charlotte, NC 28299
704-331-9747 • www.twgarchitects.com

PROJECT MANAGER & CIVIL ENGINEER
TALBERT & BRIGHT

CONSULTING ARCHITECT
LS3P

STRUCTURAL ENGINEER
STEWART

FP/P/M/E ENGINEER
CHEATHAM & ASSOC.

BAGGAGE HANDLING CONSULTANTS
BNP

AIRCRAFT SUPPORT SYSTEMS
DK CONSULTANTS

SPECIALTY LIGHTING CONSULTANT
HARTRANFT

SIGNAGE & WAYFINDING
TAKEFORM

COPYRIGHT © 2019
THE WILSON GROUP ARCHITECTS
ALL RIGHTS RESERVED
•
PRINTED OR ELECTRONIC DRAWINGS AND DOCUMENTATION MAY NOT BE REPRODUCED IN ANY FORM WITHOUT WRITTEN PERMISSION FROM THE WILSON GROUP ARCHITECTS

REVISIONS

DATE: JUNE 28, 2019
PROJECT NO.: 9202-000
SHEET TITLE:


SCHEDULE 2 PHASING PLANS PHASE 5 BASE BID

SHEET NUMBER:

A-029


LEGEND

- EXISTING COVERED AREA
- EXISTING ENCLOSED AREA
- EXISTING AREA (AFFECTED BY WORK)
- CONTRACT 2 (UNDER CONSTRUCTION)
- DEMOLITION
- CLOSED AREA
- SCHEDULE 2 WORK UNDER CONSTRUCTION (COVERED AREA)
- SCHEDULE 2 WORK UNDER CONSTRUCTION (ENCLOSED AREA)
- SCHEDULE 2 RENOVATION WORK UNDER CONSTRUCTION (ENCLOSED AREA)
- TEMPORARY INTERIOR PARTITION
- TEMPORARY EXTERIOR PARTITION
- RESTAURANT / CONCESSIONS IN OPERATION

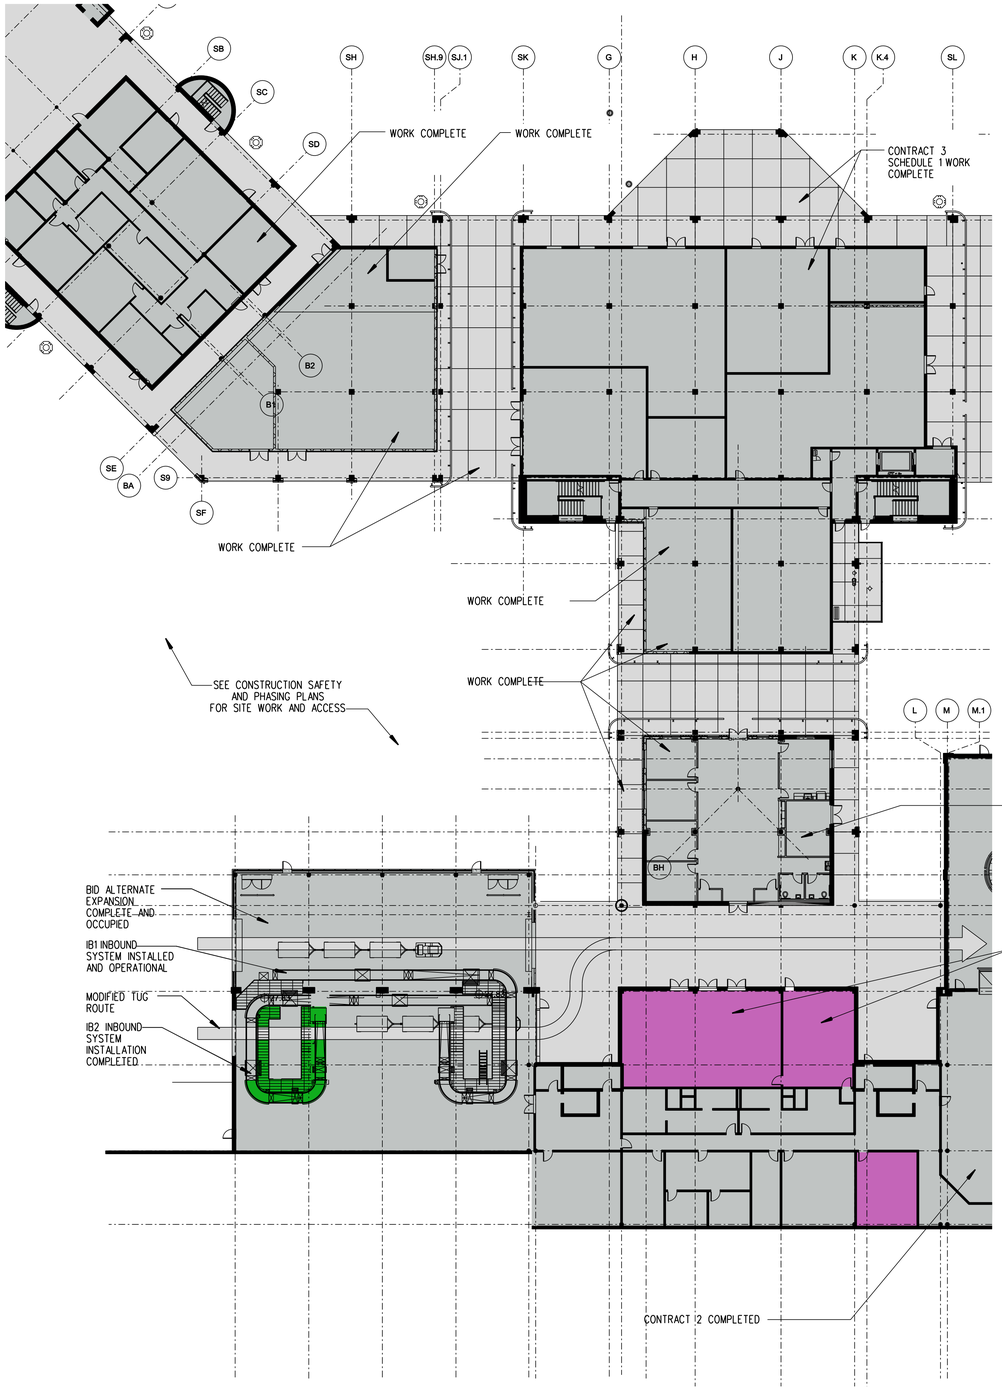

A1 RAMP LEVEL FLOOR PLAN

1"=20'-0"

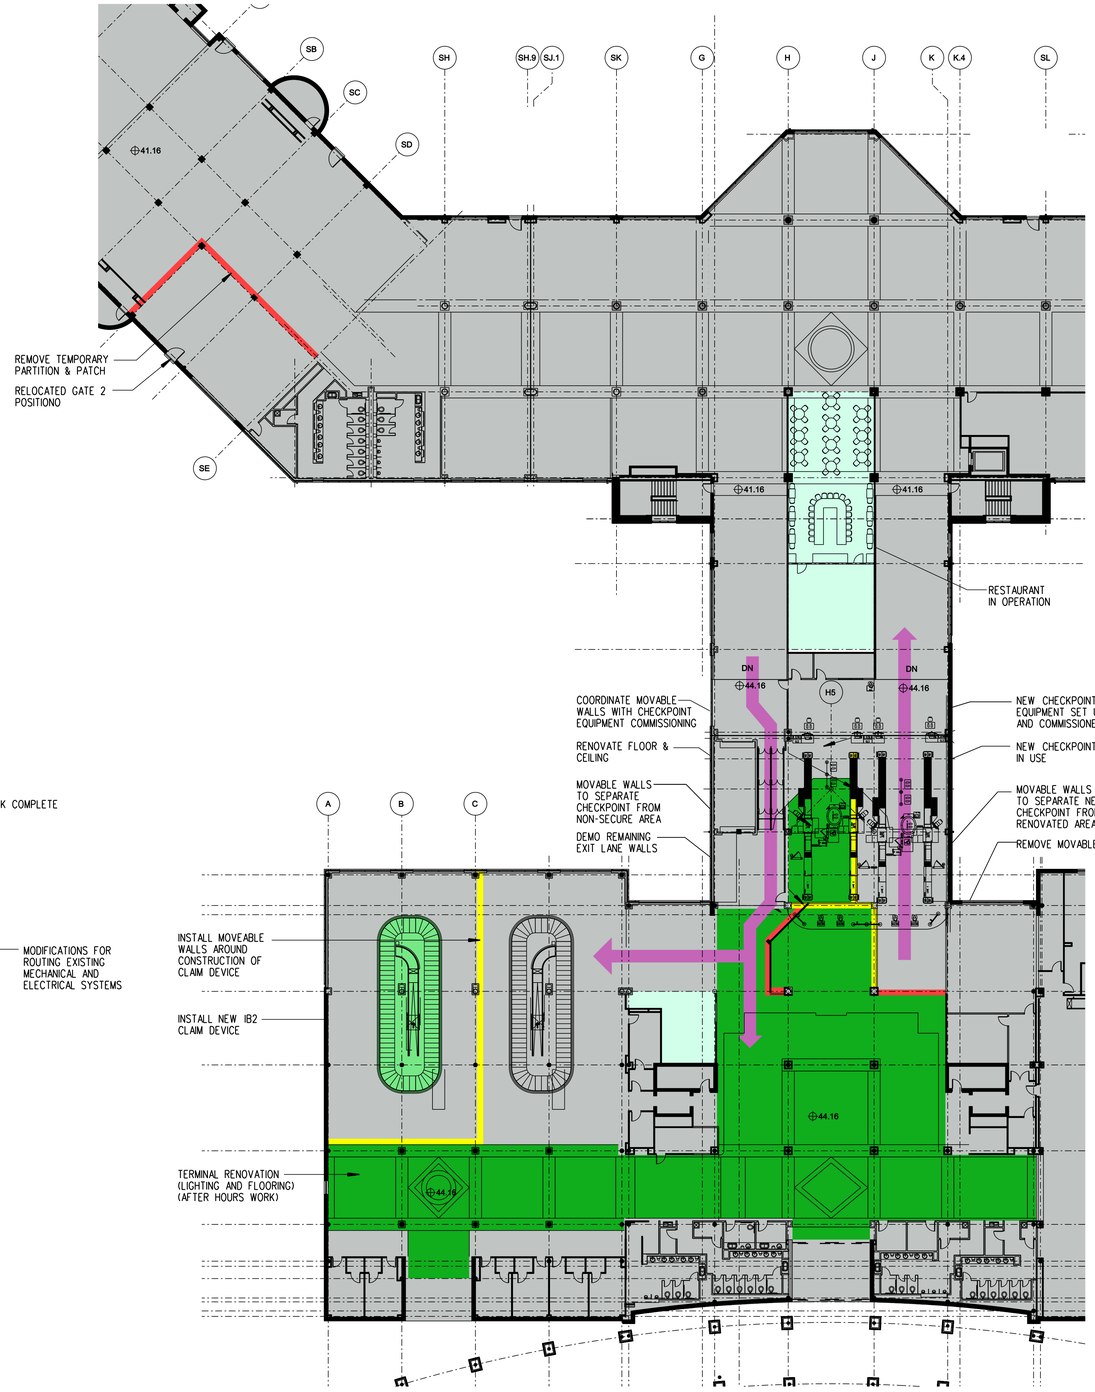

A3 BOARDING/TICKET LEVEL FLOOR PLAN

1"=20'-0"

TRUE NORTH

ILM

TERMINAL IMPROVEMENTS CONTRACT 3

Wilmington International Airport
1740 Airport Boulevard, Suite 12
Wilmington, NC 28405

THE WILSON GROUP ARCHITECTS, ARCHITECTURAL CORPORATION, NORTH CAROLINA, CERT. NO. 51140, CHARLOTTE, N.C.

TRAVIS WALKER PAGE, REGISTERED ARCHITECT, 9272, NORTH CAROLINA, CHARLOTTE, N.C.

THE WILSON GROUP
- ARCHITECTS -
PO Box 5510 Charlotte, NC 28299
704-331-9747 • www.twgarchitects.com

PROJECT MANAGER & CIVIL ENGINEER
TALBERT & BRIGHT

CONSULTING ARCHITECT
LS3P

STRUCTURAL ENGINEER
STEWART

FP/P/M/E ENGINEER
CHEATHAM & ASSOC.

BAGGAGE HANDLING CONSULTANTS
BNP

AIRCRAFT SUPPORT SYSTEMS
DK CONSULTANTS

SPECIALTY LIGHTING CONSULTANT
HARTRANFT

SIGNAGE & WAYFINDING
TAKEFORM

COPYRIGHT © 2019
THE WILSON GROUP ARCHITECTS
ALL RIGHTS RESERVED

PRINTED OR ELECTRONIC DRAWINGS AND DOCUMENTATION MAY NOT BE REPRODUCED IN ANY FORM WITHOUT WRITTEN PERMISSION FROM THE WILSON GROUP ARCHITECTS

REVISIONS

DATE: JUNE 28, 2019
PROJECT NO.: 9202-000
SHEET TITLE:


SCHEDULE 2 PHASING PLANS PHASE 5 BID ALT. 1

SHEET NUMBER:

A-029-A

LEGEND

- EXISTING COVERED AREA
- EXISTING ENCLOSED AREA
- EXISTING AREA (AFFECTED BY WORK)
- CONTRACT 2 (UNDER CONSTRUCTION)
- DEMOLITION
- CLOSED AREA
- SCHEDULE 2 WORK UNDER CONSTRUCTION (COVERED AREA)
- SCHEDULE 2 WORK UNDER CONSTRUCTION (ENCLOSED AREA)
- SCHEDULE 2 RENOVATION WORK UNDER CONSTRUCTION (ENCLOSED AREA)
- TEMPORARY INTERIOR PARTITION
- TEMPORARY EXTERIOR PARTITION
- RESTAURANT / CONCESSIONS IN OPERATION

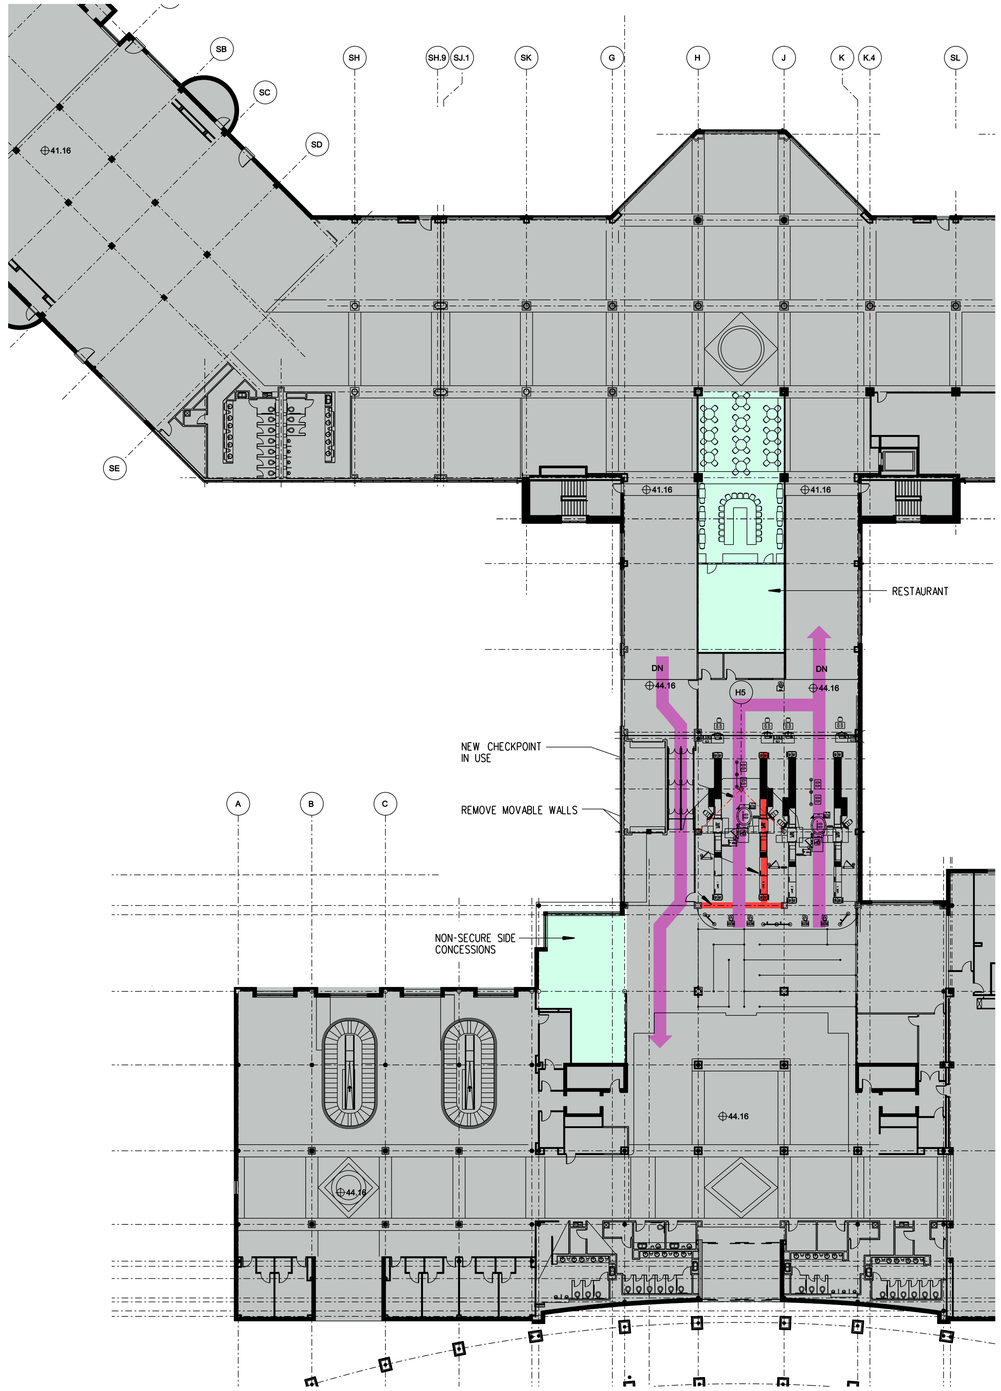

A3 BOARDING/TICKET LEVEL FLOOR PLAN
1"=20'-0"

TRUE NORTH

ILM

TERMINAL IMPROVEMENTS CONTRACT 3

Wilmington International Airport
1740 Airport Boulevard, Suite 12
Wilmington, NC 28405

THE WILSON GROUP ARCHITECTS, REGISTERED ARCHITECTURAL CORPORATION, NORTH CAROLINA, CERT. NO. 51140, CHARLOTTE, N.C.

TRAVIS WALKER PAYNE, REGISTERED ARCHITECT, 9272, NORTH CAROLINA, CHARLOTTE, N.C.

THE WILSON GROUP
- ARCHITECTS -
PO Box 5510 Charlotte, NC 28299
704-331-9747 • www.twgarchitects.com

PROJECT MANAGER & CIVIL ENGINEER
TALBERT & BRIGHT

CONSULTING ARCHITECT
LS3P

STRUCTURAL ENGINEER
STEWART

FP/P/M/E ENGINEER
CHEATHAM & ASSOC.

BAGGAGE HANDLING CONSULTANTS
BNP

AIRCRAFT SUPPORT SYSTEMS
DK CONSULTANTS

SPECIALTY LIGHTING CONSULTANT
HARTRANFT

SIGNAGE & WAYFINDING
TAKEFORM

COPYRIGHT © 2019
THE WILSON GROUP ARCHITECTS
ALL RIGHTS RESERVED
•
PRINTED OR ELECTRONIC DRAWINGS AND DOCUMENTATION MAY NOT BE REPRODUCED IN ANY FORM WITHOUT WRITTEN PERMISSION FROM THE WILSON GROUP ARCHITECTS

REVISIONS

DATE: JUNE 28, 2019
PROJECT NO.: 9202-000
SHEET TITLE:


SCHEDULE 2 PHASING PLANS PHASE 6 BASE BID

SHEET NUMBER:


A-030

LEGEND

- EXISTING COVERED AREA
- EXISTING ENCLOSED AREA
- EXISTING AREA (AFFECTED BY WORK)
- CONTRACT 2 (UNDER CONSTRUCTION)
- DEMOLITION
- CLOSED AREA
- SCHEDULE 2 WORK UNDER CONSTRUCTION (COVERED AREA)
- SCHEDULE 2 WORK UNDER CONSTRUCTION (ENCLOSED AREA)
- SCHEDULE 2 RENOVATION WORK UNDER CONSTRUCTION (ENCLOSED AREA)
- TEMPORARY INTERIOR PARTITION
- TEMPORARY EXTERIOR PARTITION
- RESTAURANT IN OPERATION

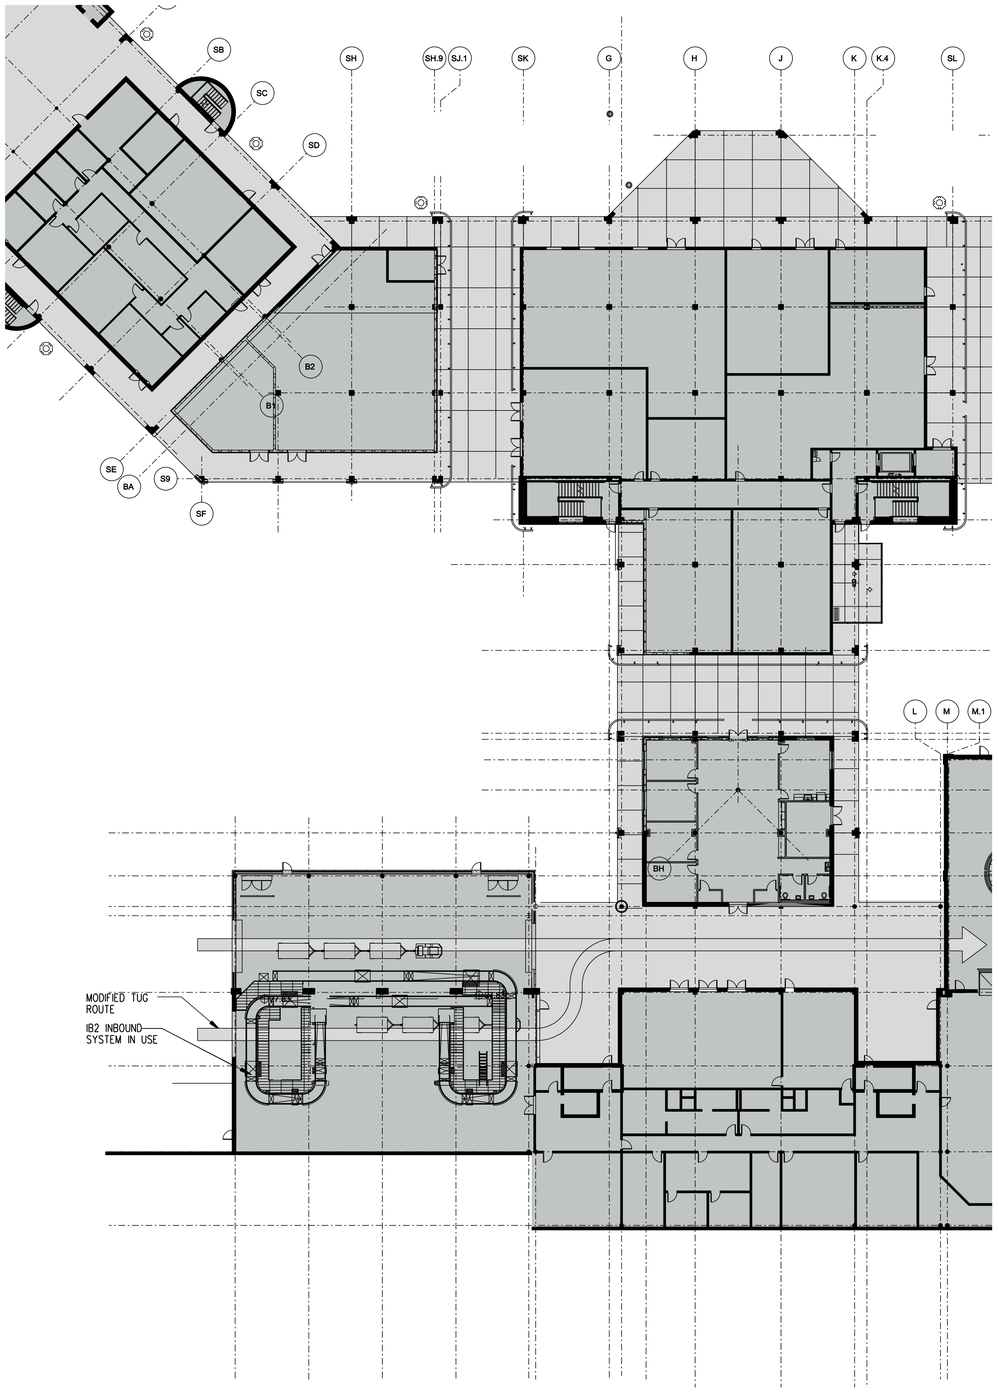

A1 RAMP LEVEL FLOOR PLAN
1"=20'-0"

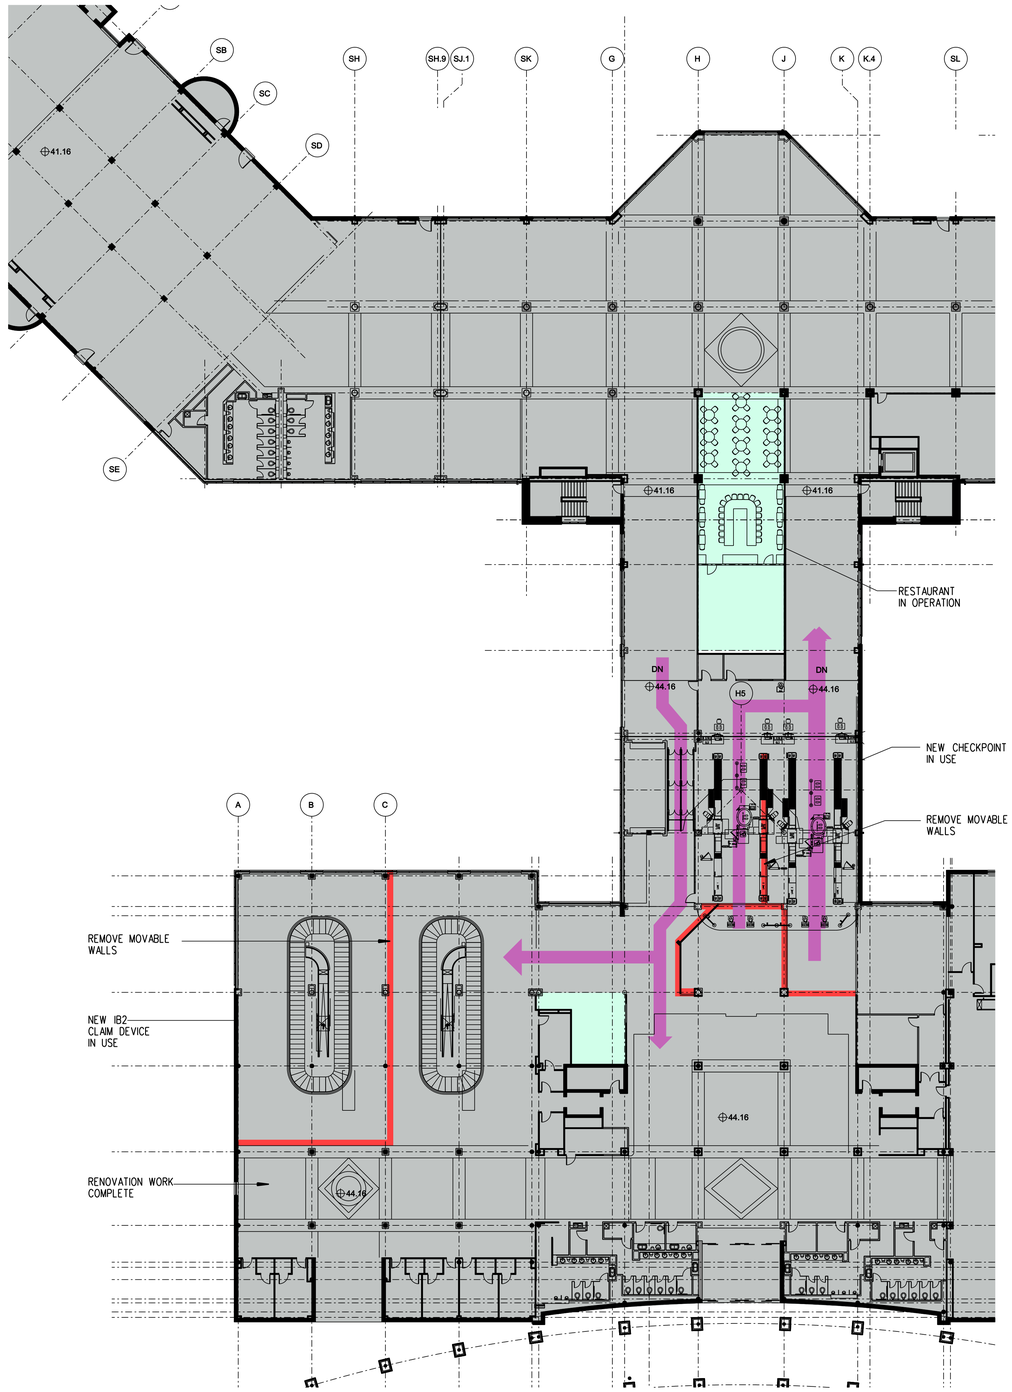

A3 BOARDING/TICKET LEVEL FLOOR PLAN
1"=20'-0"

TRUE NORTH

ILM

TERMINAL IMPROVEMENTS CONTRACT 3

Wilmington International Airport
1740 Airport Boulevard, Suite 12
Wilmington, NC 28405

THE WILSON GROUP ARCHITECTS, ARCHITECTURAL, INTERIOR DESIGN, PLANNING, CERT. NO. 51140, NORTH CAROLINA, CHARLOTTE, N.C.

TRAVIS WALKER PAGE, REGISTERED ARCHITECT, 9272, NORTH CAROLINA, CHARLOTTE, N.C.

THE WILSON GROUP
- ARCHITECTS -

PO Box 5510 Charlotte, NC 28299
704-331-9747 • www.twgarchitects.com

PROJECT MANAGER & CIVIL ENGINEER
TALBERT & BRIGHT

CONSULTING ARCHITECT
LS3P

STRUCTURAL ENGINEER
STEWART

FP/P/M/E ENGINEER
CHEATHAM & ASSOC.

BAGGAGE HANDLING CONSULTANTS
BNP

AIRCRAFT SUPPORT SYSTEMS
DK CONSULTANTS

SPECIALTY LIGHTING CONSULTANT
HARTRANFT

SIGNAGE & WAYFINDING
TAKEFORM

COPYRIGHT © 2019
THE WILSON GROUP ARCHITECTS
ALL RIGHTS RESERVED

PRINTED OR ELECTRONIC DRAWINGS AND DOCUMENTATION MAY NOT BE REPRODUCED IN ANY FORM WITHOUT WRITTEN PERMISSION FROM THE WILSON GROUP ARCHITECTS


REVISIONS

DATE: JUNE 28, 2019
PROJECT NO.: 9202-000
SHEET TITLE:

SCHEDULE 2 PHASING PLANS PHASE 6 BID ALT. 1

SHEET NUMBER:

A-030-A

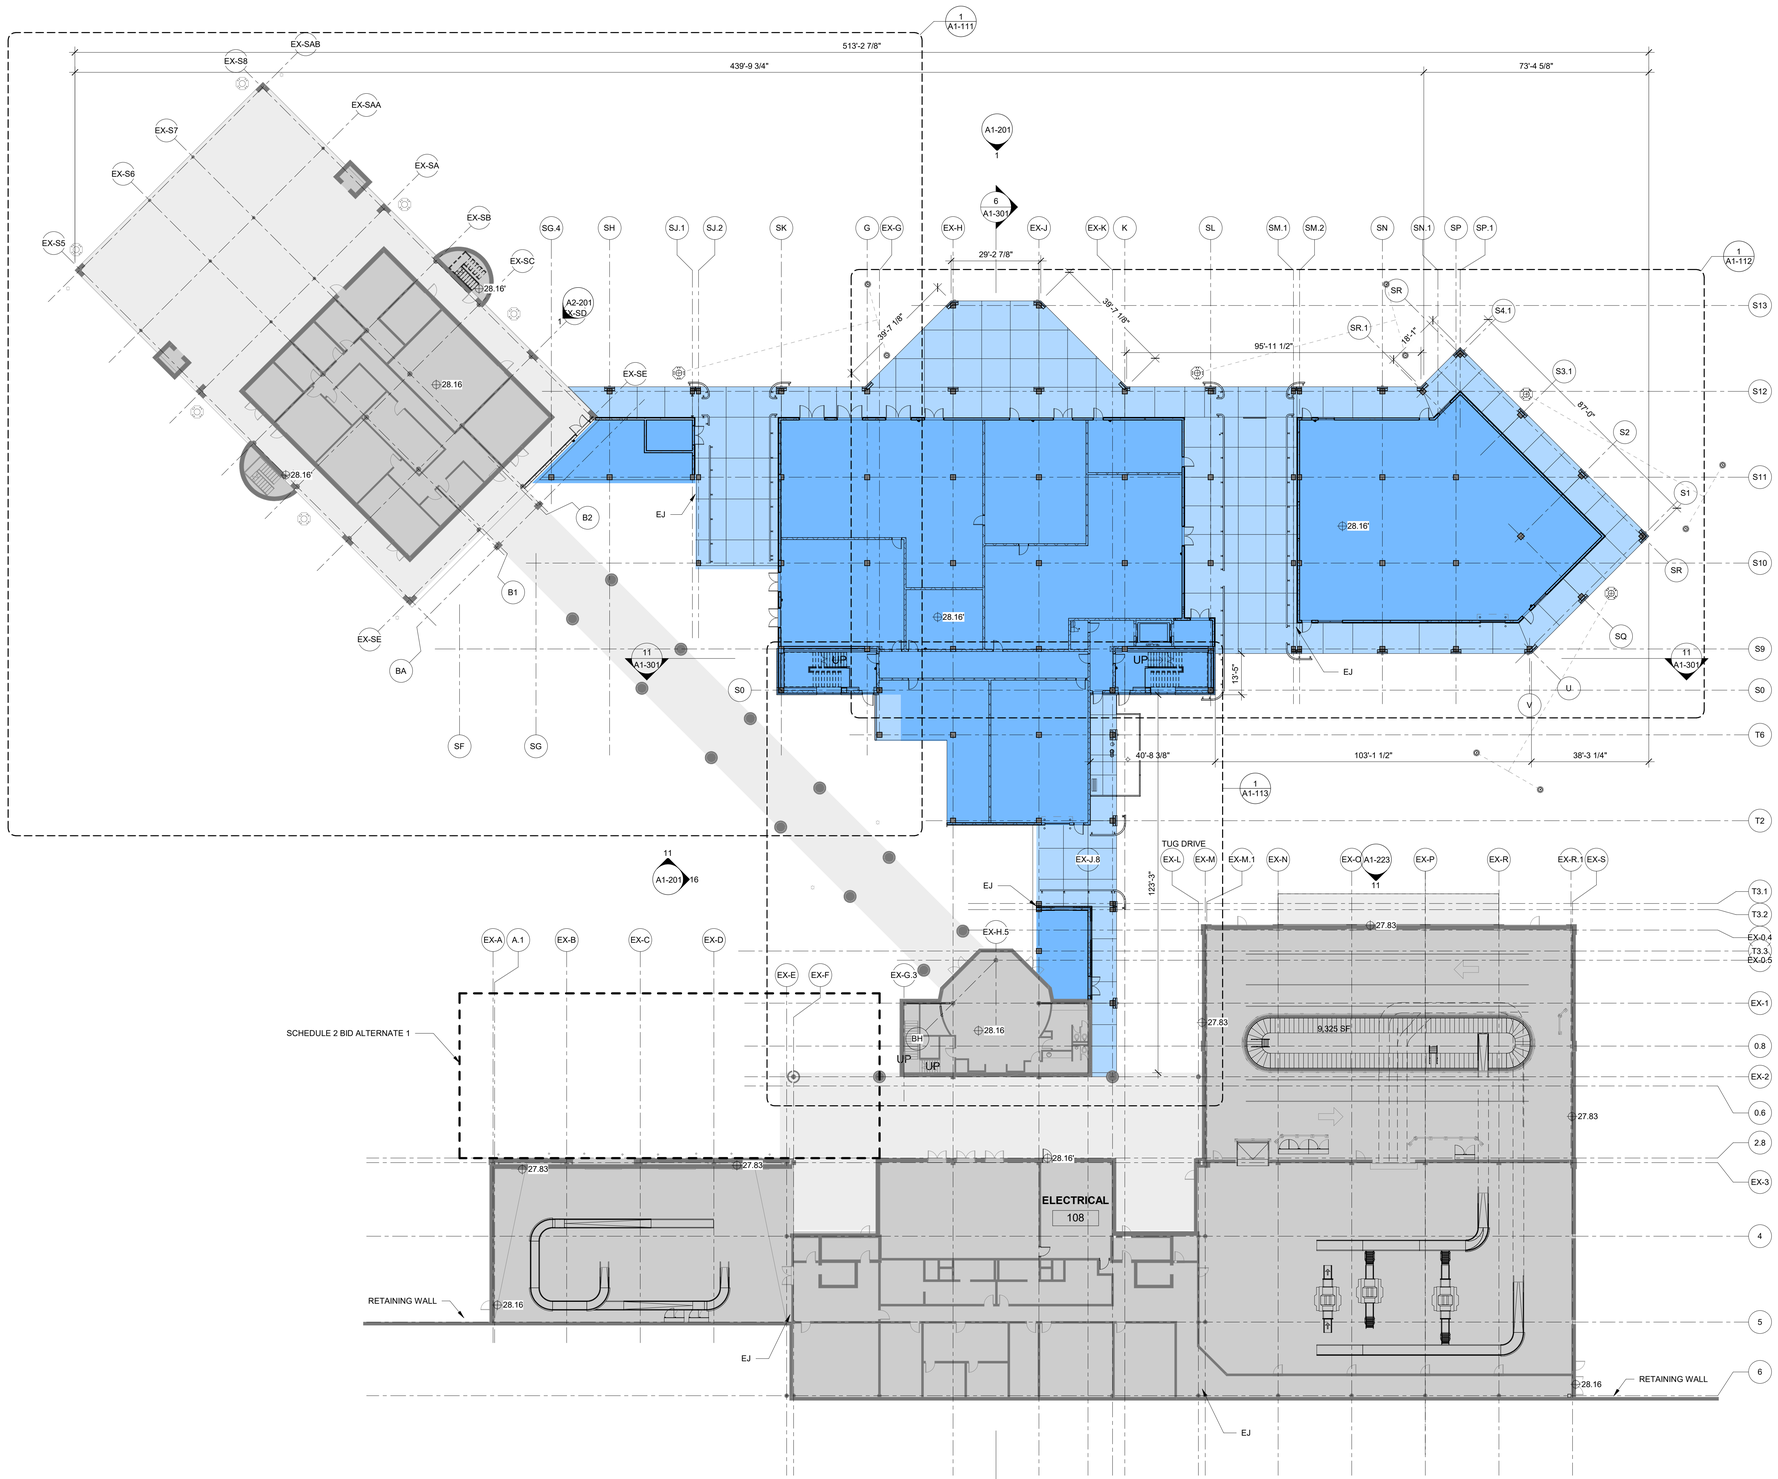

AREA LEGEND

- EXISTING COVERED AREA
- EXISTING ENCLOSED AREA
- EXISTING ROOF AREA
- EXISTING WALLS/COLUMNS
- SCHEDULE 1 NEW COVERED AREA
- SCHEDULE 1 NEW ENCLOSED AREA
- SCHEDULE 1 EXISTING RENOVATED AREA
- SCHEDULE 2 NEW COVERED AREA
- SCHEDULE 2 NEW ENCLOSED AREA
- SCHEDULE 2 EXISTING RENOVATED AREA

SF TOTALS

TOTAL COVERED AREA	25,278 SF
TOTAL ENCLOSED AREA	62,804 SF
OVERALL TOTAL	88,082 SF

1 SCHEDULE 1 - 01 RAMP LEVEL OVERALL FLOOR PLAN
1" = 20'-0"

ILM

TERMINAL IMPROVEMENTS CONTRACT 3

Wilmington International Airport
1740 Airport Boulevard, Suite 12
Wilmington, NC 28405

THE WILSON GROUP ARCHITECTS — REGISTERED ARCHITECTURAL CORPORATION — CERT. NO. 51140 — NORTH CAROLINA — CHARLOTTE, N.C.

THOMAS WALKER PAGE — REGISTERED ARCHITECT — 9272 — NORTH CAROLINA — CHARLOTTE, N.C.

THE WILSON GROUP
- ARCHITECTS -
PO Box 5510 Charlotte, NC 28299
704-331-9747 • www.twgarchitects.com

PROJECT MANAGER & CIVIL ENGINEER
TALBERT & BRIGHT

CONSULTING ARCHITECT
LS3P

STRUCTURAL ENGINEER
STEWART

FP/P/M/E ENGINEER
CHEATHAM & ASSOC.

BAGGAGE HANDLING CONSULTANTS
BNP

AIRCRAFT SUPPORT SYSTEMS
DK CONSULTANTS

SPECIALTY LIGHTING CONSULTANT
HARTRANFT

SIGNAGE & WAYFINDING
TAKEFORM



KEY PLAN

COPYRIGHT © 2019
THE WILSON GROUP ARCHITECTS
ALL RIGHTS RESERVED
•
PRINTED OR ELECTRONIC DRAWINGS AND DOCUMENTATION MAY NOT BE REPRODUCED IN ANY FORM WITHOUT WRITTEN PERMISSION FROM THE WILSON GROUP ARCHITECTS


REVISIONS

DATE 6/28/2019
PROJECT NUMBER 9202-000
SHEET TITLE

SCHEDULE 1 - RAMP LEVEL OVERALL PLAN

SHEET NUMBER

A1-110

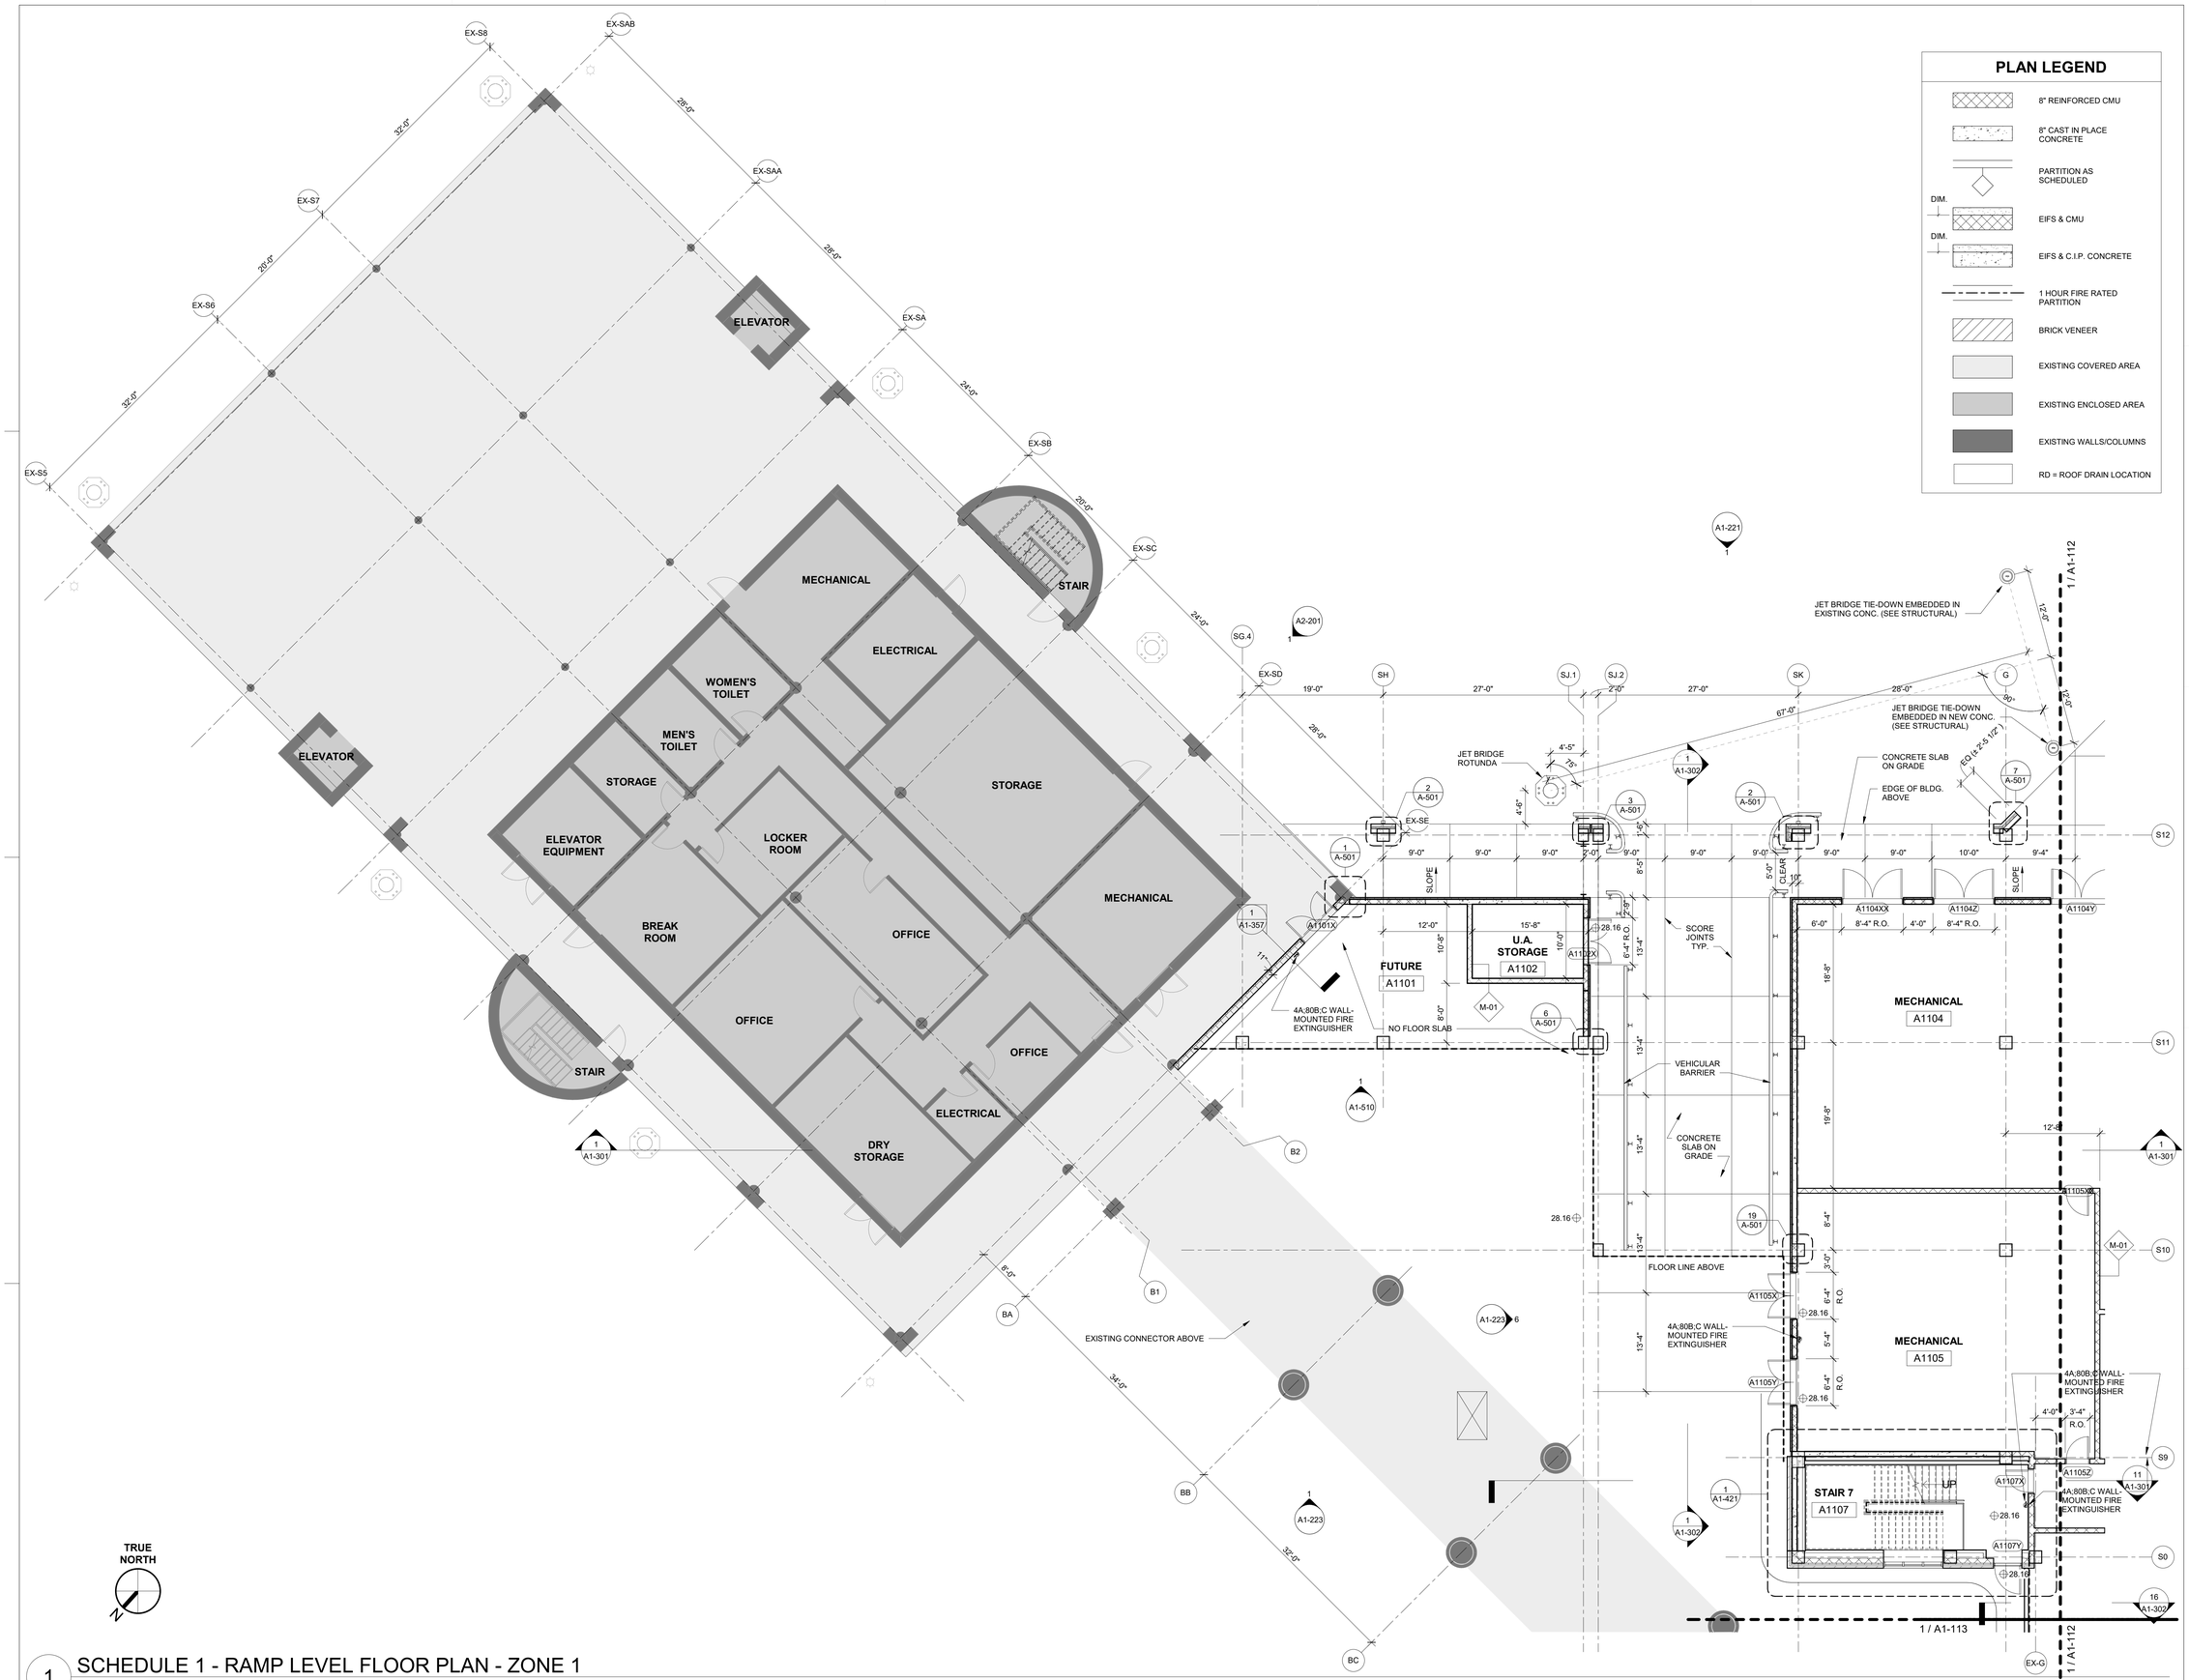

1 SCHEDULE 1 - RAMP LEVEL FLOOR PLAN - ZONE 1
1/8" = 1'-0"

ILM

TERMINAL IMPROVEMENTS CONTRACT 3

Wilmington International Airport
1740 Airport Boulevard, Suite 12
Wilmington, NC 28405

THE WILSON GROUP ARCHITECTS — REGISTERED ARCHITECTURAL CORPORATION — CERT. NO. 51140 — NORTH CAROLINA — CHARLOTTE, N.C.

TRAVIS WALKER PAGE — REGISTERED ARCHITECT — 9272 — NORTH CAROLINA — CHARLOTTE, N.C.

THE WILSON GROUP
- ARCHITECTS -
PO Box 5510 Charlotte, NC 28299
704-331-9747 • www.twgarchitects.com

PROJECT MANAGER & CIVIL ENGINEER
TALBERT & BRIGHT

CONSULTING ARCHITECT
LS3P

STRUCTURAL ENGINEER
STEWART

FP/P/M/E ENGINEER
CHEATHAM & ASSOC.

BAGGAGE HANDLING CONSULTANTS
BNP

AIRCRAFT SUPPORT SYSTEMS
DK CONSULTANTS

SPECIALTY LIGHTING CONSULTANT
HARTRANFT

SIGNAGE & WAYFINDING
TAKEFORM

KEY PLAN

COPYRIGHT © 2019
THE WILSON GROUP ARCHITECTS
ALL RIGHTS RESERVED
•
PRINTED OR ELECTRONIC DRAWINGS AND DOCUMENTATION MAY NOT BE REPRODUCED IN ANY FORM WITHOUT WRITTEN PERMISSION FROM THE WILSON GROUP ARCHITECTS


REVISIONS

DATE 6/28/2019
PROJECT NUMBER 9202-000
SHEET TITLE

SCHEDULE 1 - RAMP LEVEL FLOOR PLAN ZONE 1

SHEET NUMBER

A1-111

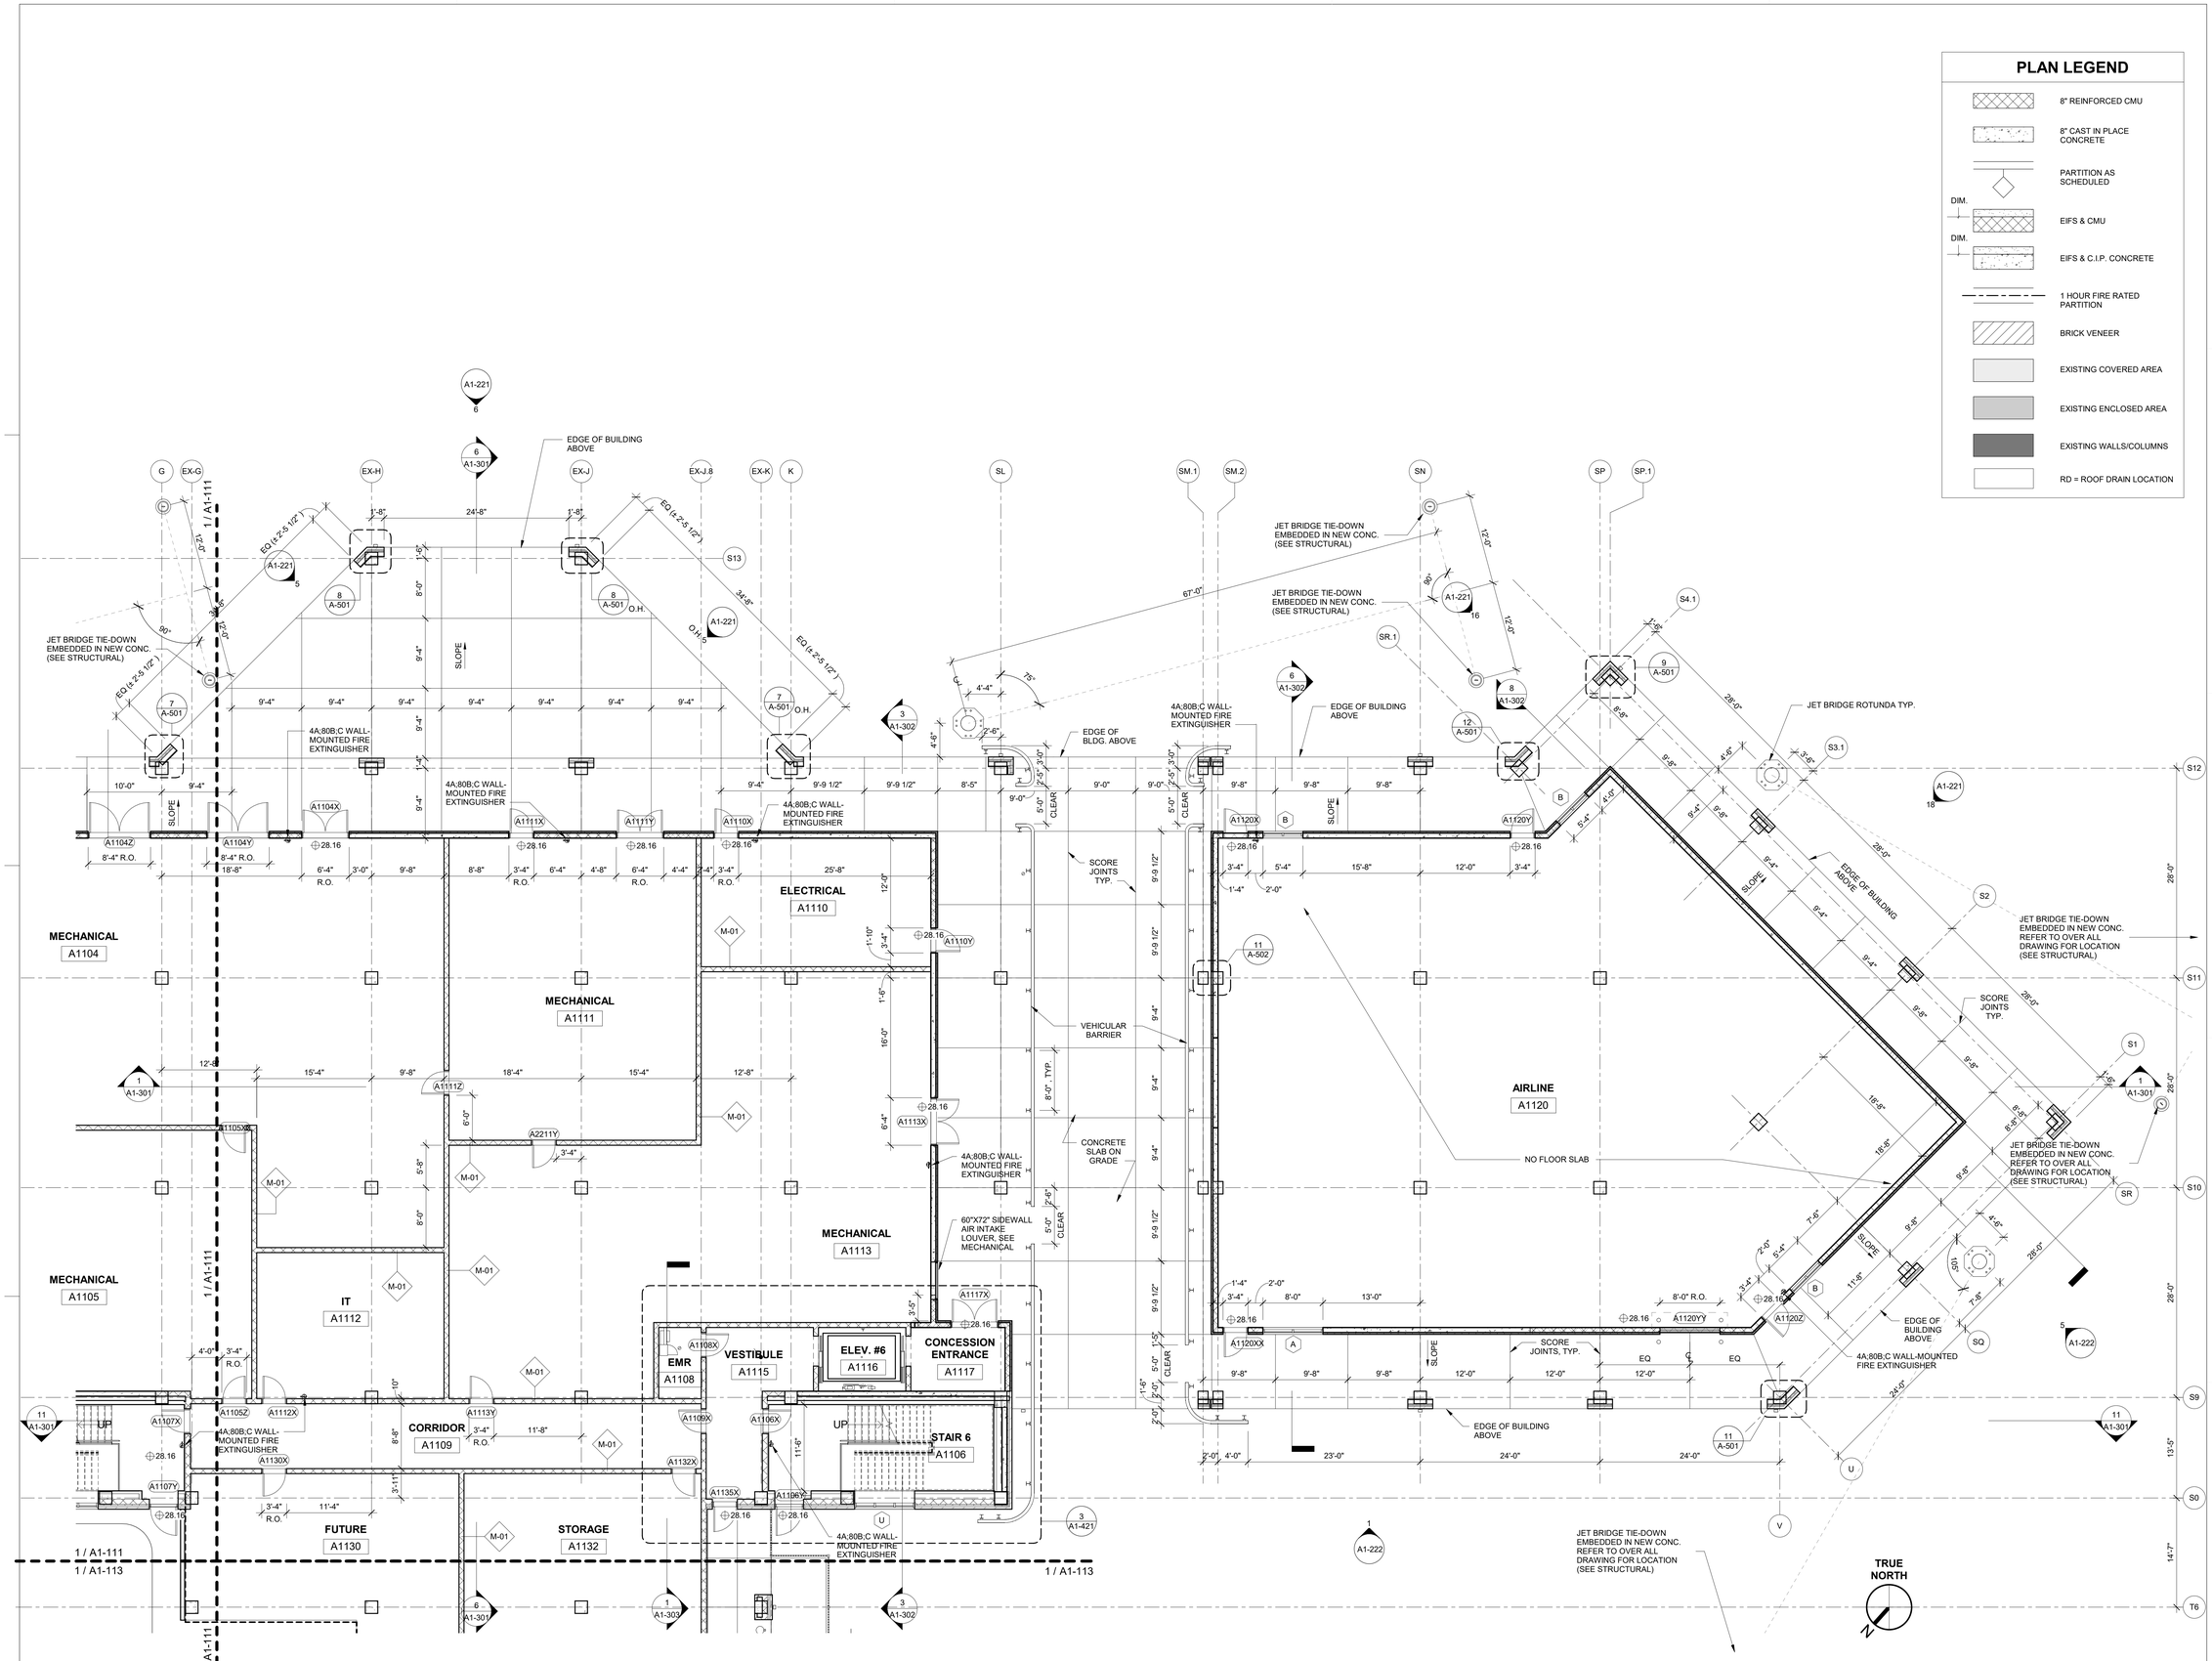

1 SCHEDULE 1 - RAMP LEVEL FLOOR PLAN - ZONE 2
1/8" = 1'-0"

ILM

TERMINAL IMPROVEMENTS CONTRACT 3

Wilmington International Airport
1740 Airport Boulevard, Suite 12
Wilmington, NC 28405

THE WILSON GROUP ARCHITECTS — REGISTERED ARCHITECTURAL CORPORATION — CERT. NO. 51140 — NORTH CAROLINA — CHARLOTTE, N.C.

TRAVIS WALKER PAYNE — REGISTERED LANDSCAPE ARCHITECT — 9272 — NORTH CAROLINA — CHARLOTTE, N.C.

THE WILSON GROUP
- ARCHITECTS -
PO Box 5510 Charlotte, NC 28299
704-331-9747 • www.twgarchitects.com

PROJECT MANAGER & CIVIL ENGINEER
TALBERT & BRIGHT

CONSULTING ARCHITECT
LS3P

STRUCTURAL ENGINEER
STEWART

FP/P/M/E ENGINEER
CHEATHAM & ASSOC.

BAGGAGE HANDLING CONSULTANTS
BNP

AIRCRAFT SUPPORT SYSTEMS
DK CONSULTANTS

SPECIALTY LIGHTING CONSULTANT
HARTRANFT

SIGNAGE & WAYFINDING
TAKEFORM

KEY PLAN

COPYRIGHT © 2019
THE WILSON GROUP ARCHITECTS
ALL RIGHTS RESERVED

PRINTED OR ELECTRONIC DRAWINGS AND DOCUMENTATION MAY NOT BE REPRODUCED IN ANY FORM WITHOUT WRITTEN PERMISSION FROM THE WILSON GROUP ARCHITECTS


REVISIONS

DATE 6/28/2019
PROJECT NUMBER 9202-000
SHEET TITLE

SCHEDULE 1 - RAMP LEVEL FLOOR PLAN ZONE 2

SHEET NUMBER

A1-112

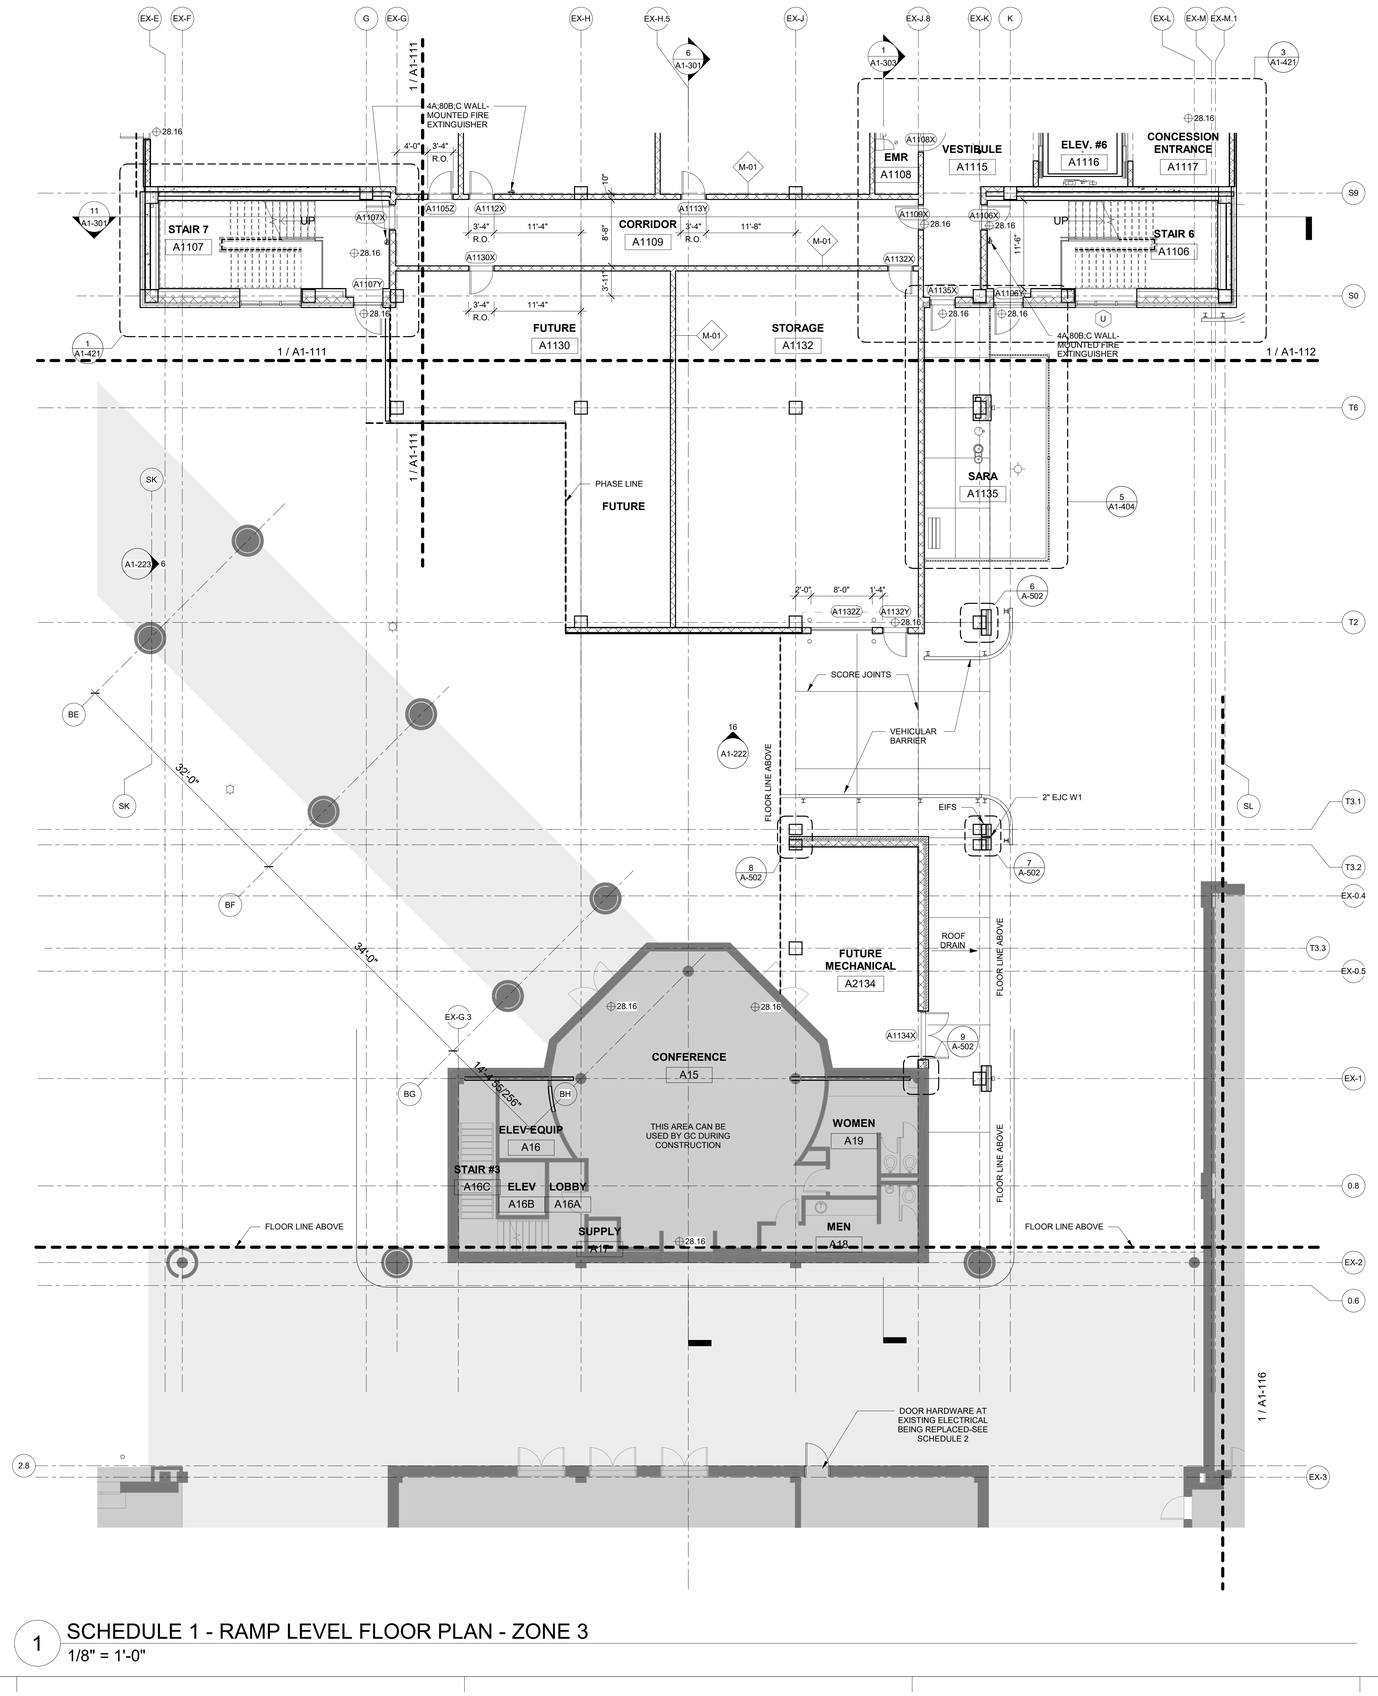

PLAN LEGEND

- 8" REINFORCED CMU
- 8" CAST IN PLACE CONCRETE
- PARTITION AS SCHEDULED
- DIM. EIFS & CMU
- DIM. EIFS & C.I.P. CONCRETE
- 1 HOUR FIRE RATED PARTITION
- BRICK VENEER
- EXISTING COVERED AREA
- EXISTING ENCLOSED AREA
- EXISTING WALLS/COLUMNS
- RD = ROOF DRAIN LOCATION

TRUE NORTH

1 SCHEDULE 1 - RAMP LEVEL FLOOR PLAN - ZONE 3
1/8" = 1'-0"

ILM

TERMINAL IMPROVEMENTS CONTRACT 3

Wilmington International Airport
1740 Airport Boulevard, Suite 12
Wilmington, NC 28405

THE WILSON GROUP ARCHITECTS REGISTERED ARCHITECTURAL CORPORATION NORTH CAROLINA CERT. NO. 51140 CHARLOTTE, N.C.

EVANS WALKER PAUL REGISTERED ARCHITECT 9272 NORTH CAROLINA CHARLOTTE, N.C.

THE WILSON GROUP
- ARCHITECTS -

PO Box 5510 Charlotte, NC 28299
704-331-9747 • www.twgarchitects.com

PROJECT MANAGER & CIVIL ENGINEER
TALBERT & BRIGHT

CONSULTING ARCHITECT
LS3P

STRUCTURAL ENGINEER
STEWART


FP/P/M/E ENGINEER
CHEATHAM & ASSOC.

BAGGAGE HANDLING CONSULTANTS
BNP

AIRCRAFT SUPPORT SYSTEMS
DK CONSULTANTS

SPECIALTY LIGHTING CONSULTANT
HARTRANFT

SIGNAGE & WAYFINDING
TAKEFORM

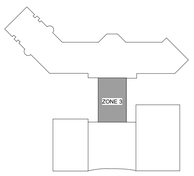

KEY PLAN

COPYRIGHT © 2019
THE WILSON GROUP ARCHITECTS
ALL RIGHTS RESERVED
•
PRINTED OR ELECTRONIC DRAWINGS AND DOCUMENTATION MAY NOT BE REPRODUCED IN ANY FORM WITHOUT WRITTEN PERMISSION FROM THE WILSON GROUP ARCHITECTS


REVISIONS

DATE 6/28/2019
PROJECT NUMBER 9202-000
SHEET TITLE

SCHEDULE 1 - RAMP LEVEL FLOOR PLAN ZONE 3

SHEET NUMBER

A1-113

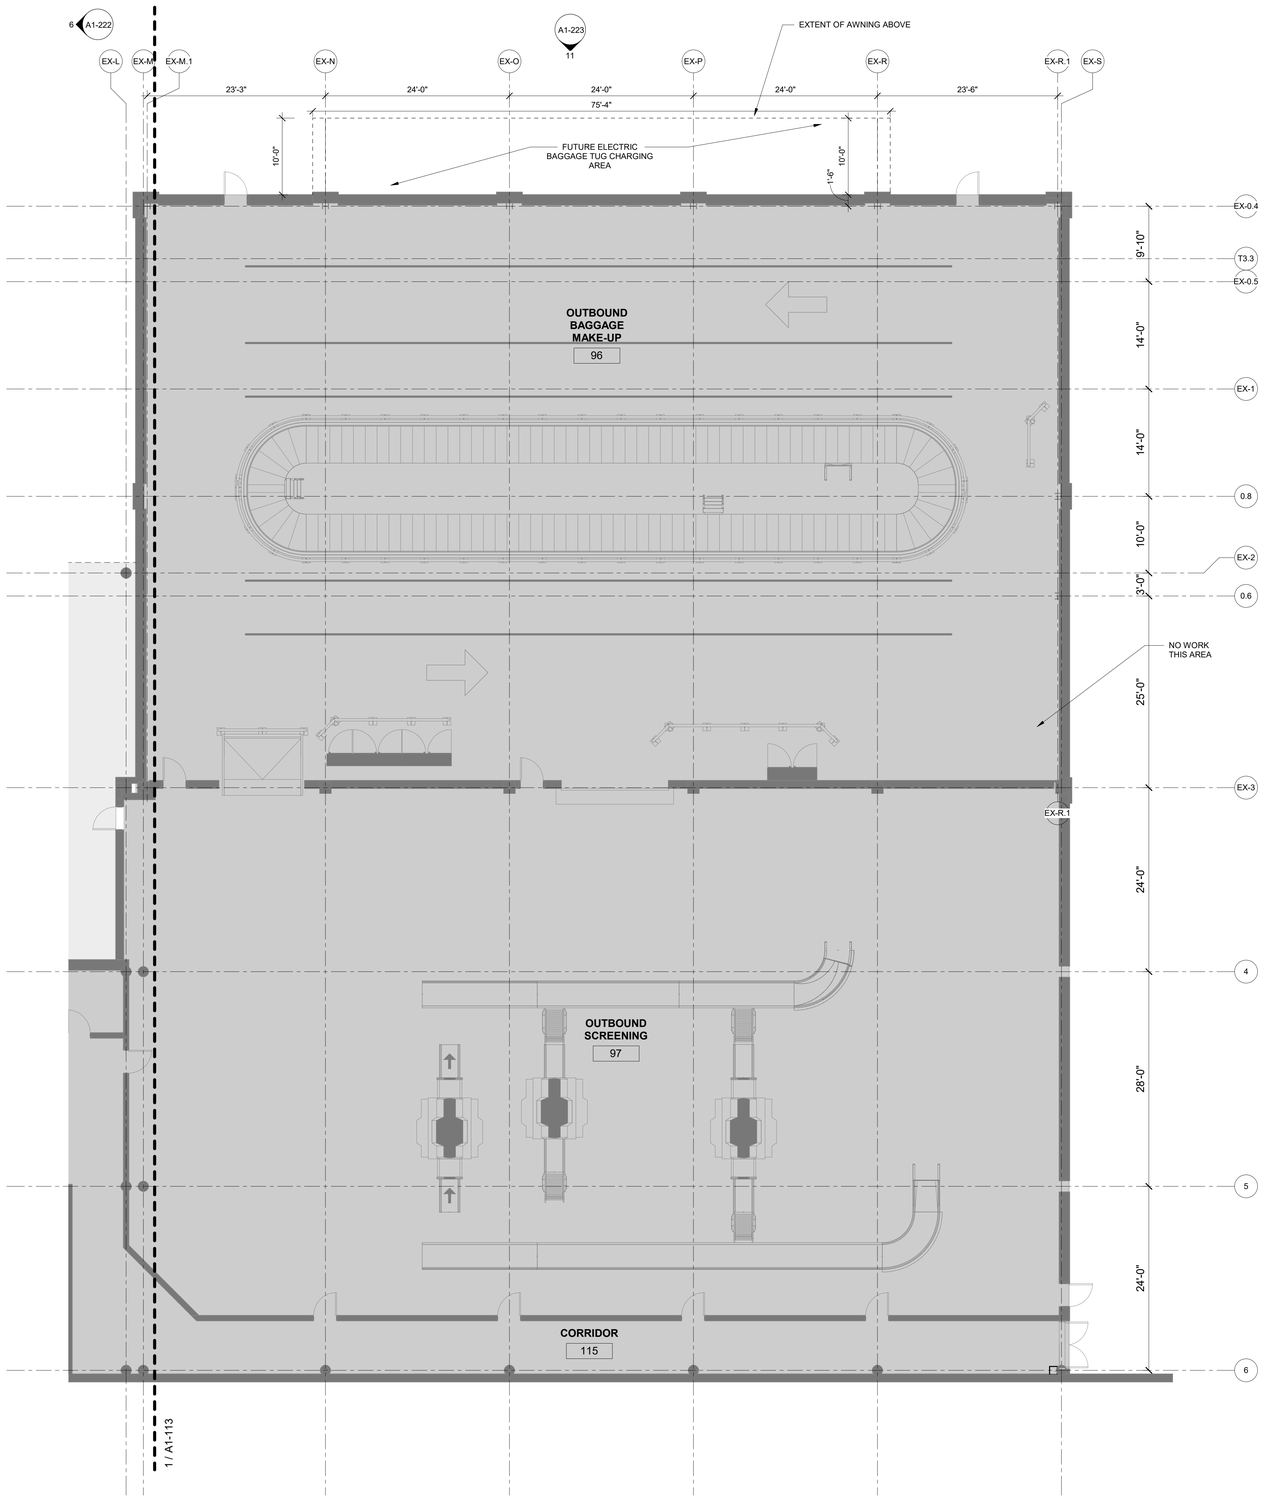

TRUE NORTH

1 SCHEDULE 1 - RAMP LEVEL FLOOR PLAN - ZONE 6
1/8" = 1'-0"

ILM

TERMINAL IMPROVEMENTS CONTRACT 3

Wilmington International Airport
1740 Airport Boulevard, Suite 12
Wilmington, NC 28405

THE WILSON GROUP ARCHITECTS
REGISTERED ARCHITECTURAL CORPORATION
CERT. NO. 511140
NORTH CAROLINA
CHARLOTTE, N.C.

CURTIS WALKER PAGE
REGISTERED ARCHITECT
9272
NORTH CAROLINA
CHARLOTTE, N.C.

THE WILSON GROUP
- ARCHITECTS -
PO Box 5510 Charlotte, NC 28299
704-331-9747 • www.twgarchitects.com

PROJECT MANAGER & CIVIL ENGINEER
TALBERT & BRIGHT

CONSULTING ARCHITECT
LS3P

STRUCTURAL ENGINEER
STEWART


FP/P/M/E ENGINEER
CHEATHAM & ASSOC.

BAGGAGE HANDLING CONSULTANTS
BNP

AIRCRAFT SUPPORT SYSTEMS
DK CONSULTANTS

SPECIALTY LIGHTING CONSULTANT
HARTRANFT

SIGNAGE & WAYFINDING
TAKEFORM

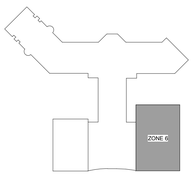

KEY PLAN

COPYRIGHT © 2019
THE WILSON GROUP ARCHITECTS
ALL RIGHTS RESERVED

PRINTED OR ELECTRONIC DRAWINGS AND DOCUMENTATION MAY NOT BE REPRODUCED IN ANY FORM WITHOUT WRITTEN PERMISSION FROM THE WILSON GROUP ARCHITECTS


REVISIONS

DATE 6/28/2019
PROJECT NUMBER 9202-000
SHEET TITLE

SCHEDULE 1 - RAMP LEVEL FLOOR PLAN ZONE 6

SHEET NUMBER

A1-116

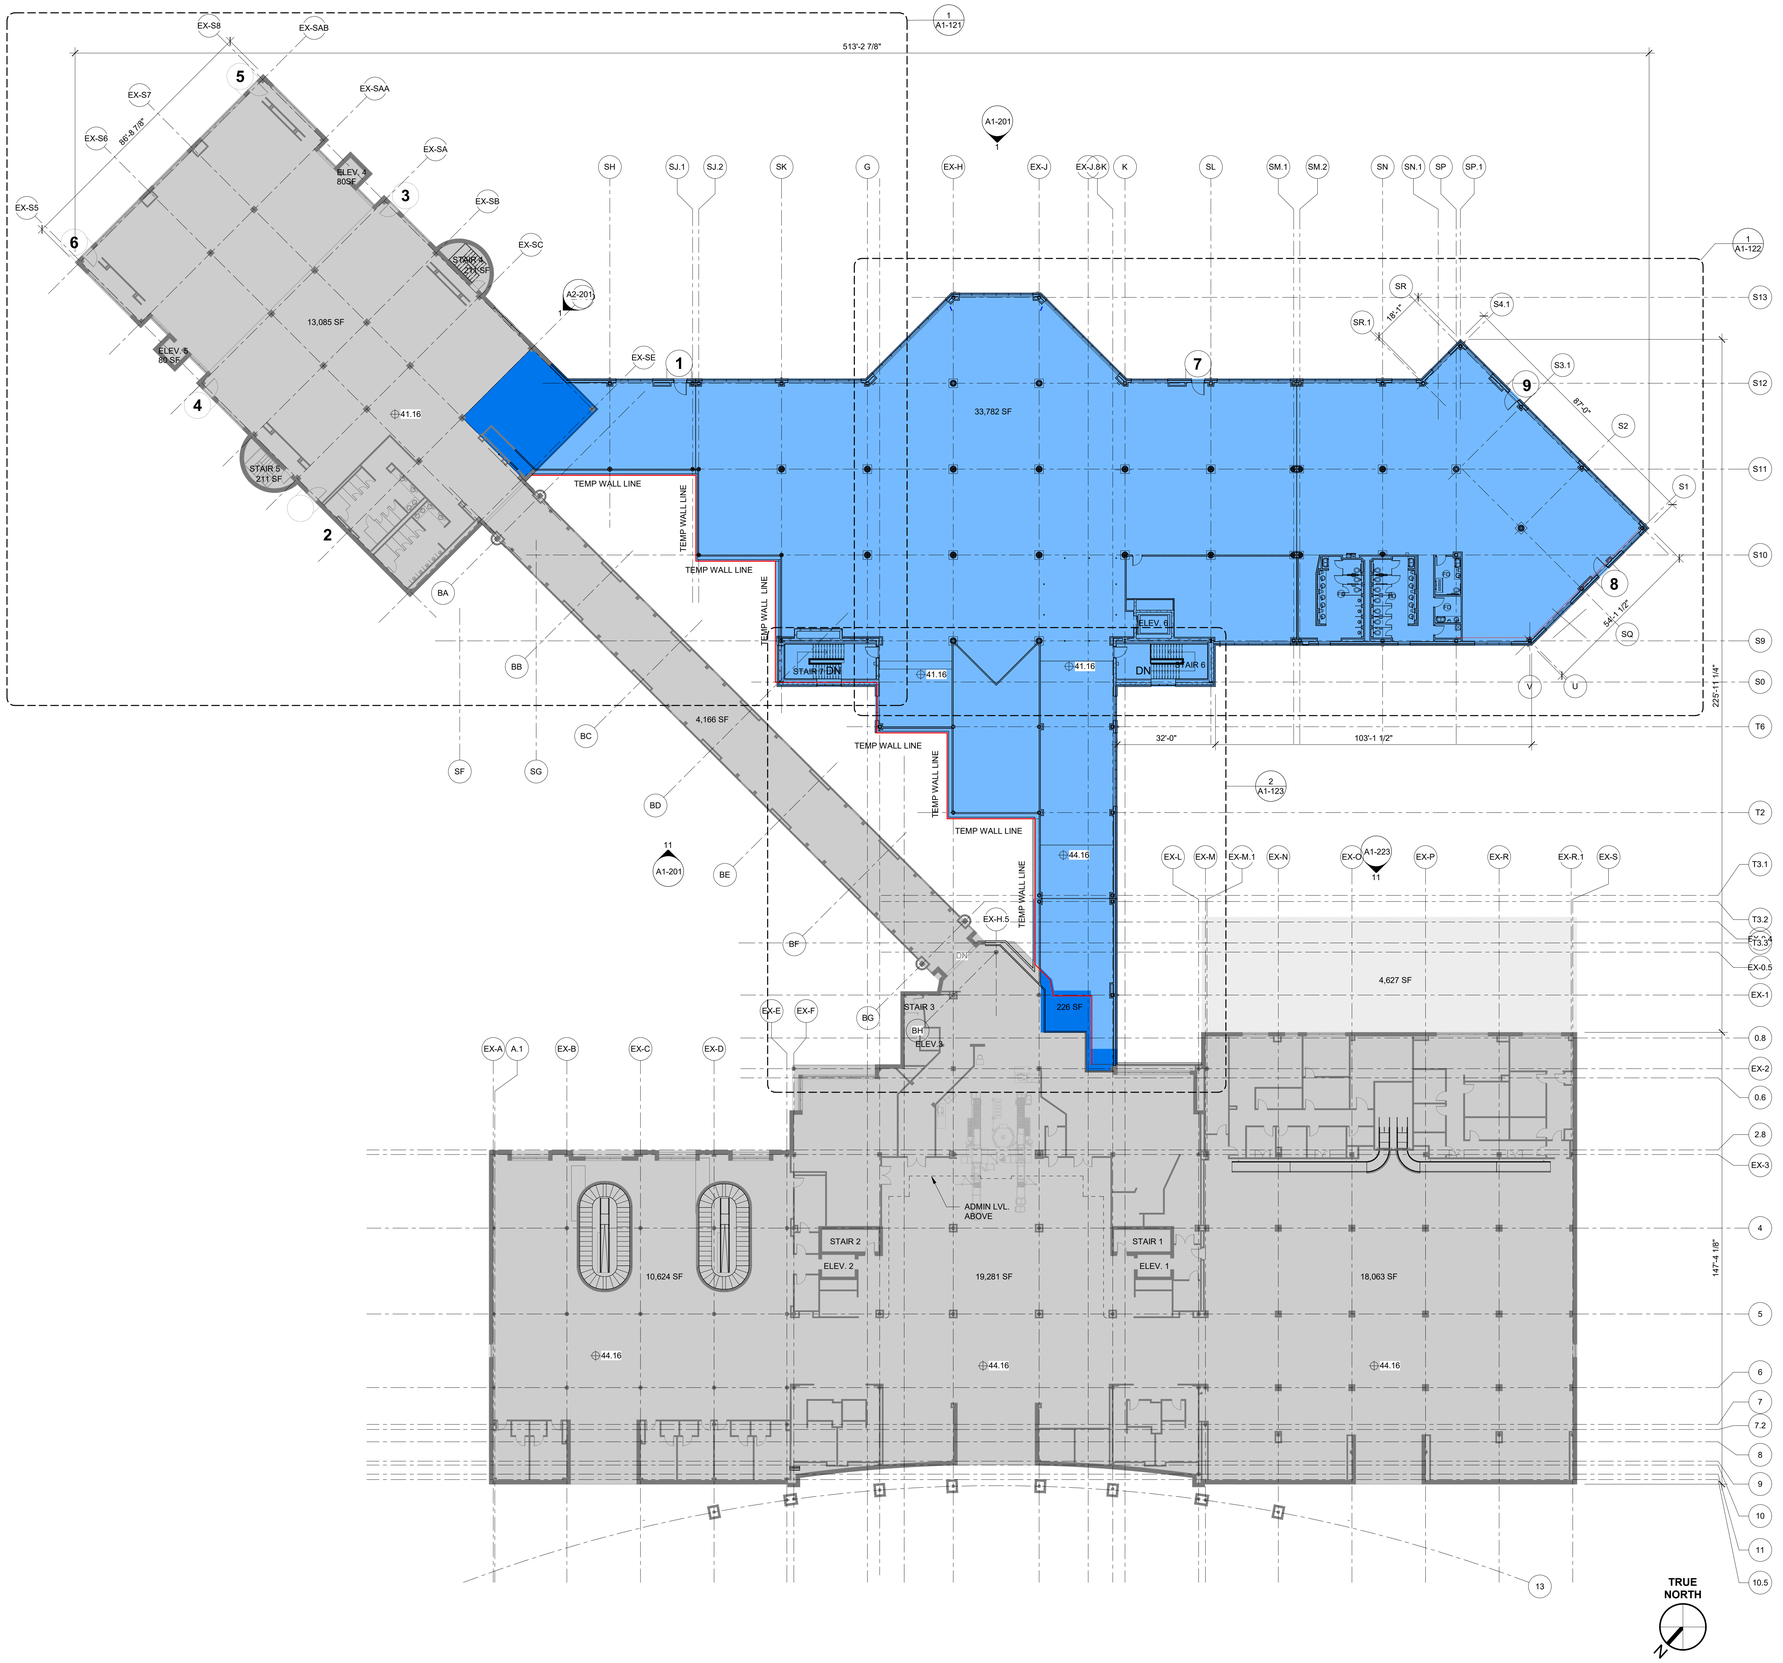

AREA LEGEND

- EXISTING COVERED AREA
- EXISTING ENCLOSED AREA
- EXISTING ROOF AREA
- EXISTING WALLS/COLUMNS
- SCHEDULE 1 NEW COVERED AREA
- SCHEDULE 1 NEW ENCLOSED AREA
- SCHEDULE 1 EXISTING RENOVATED AREA
- SCHEDULE 2 NEW COVERED AREA
- SCHEDULE 2 NEW ENCLOSED AREA
- SCHEDULE 2 EXISTING RENOVATED AREA

SF LEGEND

EXISTING COVERED AREA	4,627 SF
EXISTING ENCLOSED AREA	65,801 SF
SCHEDULE 1 NEW COVERED AREA	33,782 SF
SCHEDULE 1 RENOVATED AREA	226 SF

SF TOTALS

TOTAL COVERED AREA	4,627 SF
TOTAL ENCLOSED AREA	86,754 SF
OVERALL TOTAL	91,381 SF

1 SCHEDULE 1 - 02 BOARDING / 03 TICKET LEVEL OVERALL PLAN
1" = 20'-0"

ILM

TERMINAL IMPROVEMENTS CONTRACT 3

Wilmington International Airport
1740 Airport Boulevard, Suite 12
Wilmington, NC 28405

THE WILSON GROUP ARCHITECTS — REGISTERED ARCHITECTURAL CORPORATION — CERT. NO. 51140 — NORTH CAROLINA — CHARLOTTE, N.C.

JAMES WALKER PAUL — REGISTERED ARCHITECT — 9272 — NORTH CAROLINA — CHARLOTTE, N.C.

THE WILSON GROUP
- ARCHITECTS -
PO Box 5510 Charlotte, NC 28299
704-331-9747 • www.twgarchitects.com

PROJECT MANAGER & CIVIL ENGINEER
TALBERT & BRIGHT

CONSULTING ARCHITECT
LS3P

STRUCTURAL ENGINEER
STEWART

FP/P/M/E ENGINEER
CHEATHAM & ASSOC.

BAGGAGE HANDLING CONSULTANTS
BNP

AIRCRAFT SUPPORT SYSTEMS
DK CONSULTANTS

SPECIALTY LIGHTING CONSULTANT
HARTRANFT

SIGNAGE & WAYFINDING
TAKEFORM



KEY PLAN

COPYRIGHT © 2019
THE WILSON GROUP ARCHITECTS
ALL RIGHTS RESERVED
•
PRINTED OR ELECTRONIC DRAWINGS AND DOCUMENTATION MAY NOT BE REPRODUCED IN ANY FORM WITHOUT WRITTEN PERMISSION FROM THE WILSON GROUP ARCHITECTS


REVISIONS

DATE 6/28/2019
PROJECT NUMBER 9202-000
SHEET TITLE

SCHEDULE 1 - BOARDING / TICKET LEVEL OVERALL PLAN

SHEET NUMBER

A1-120

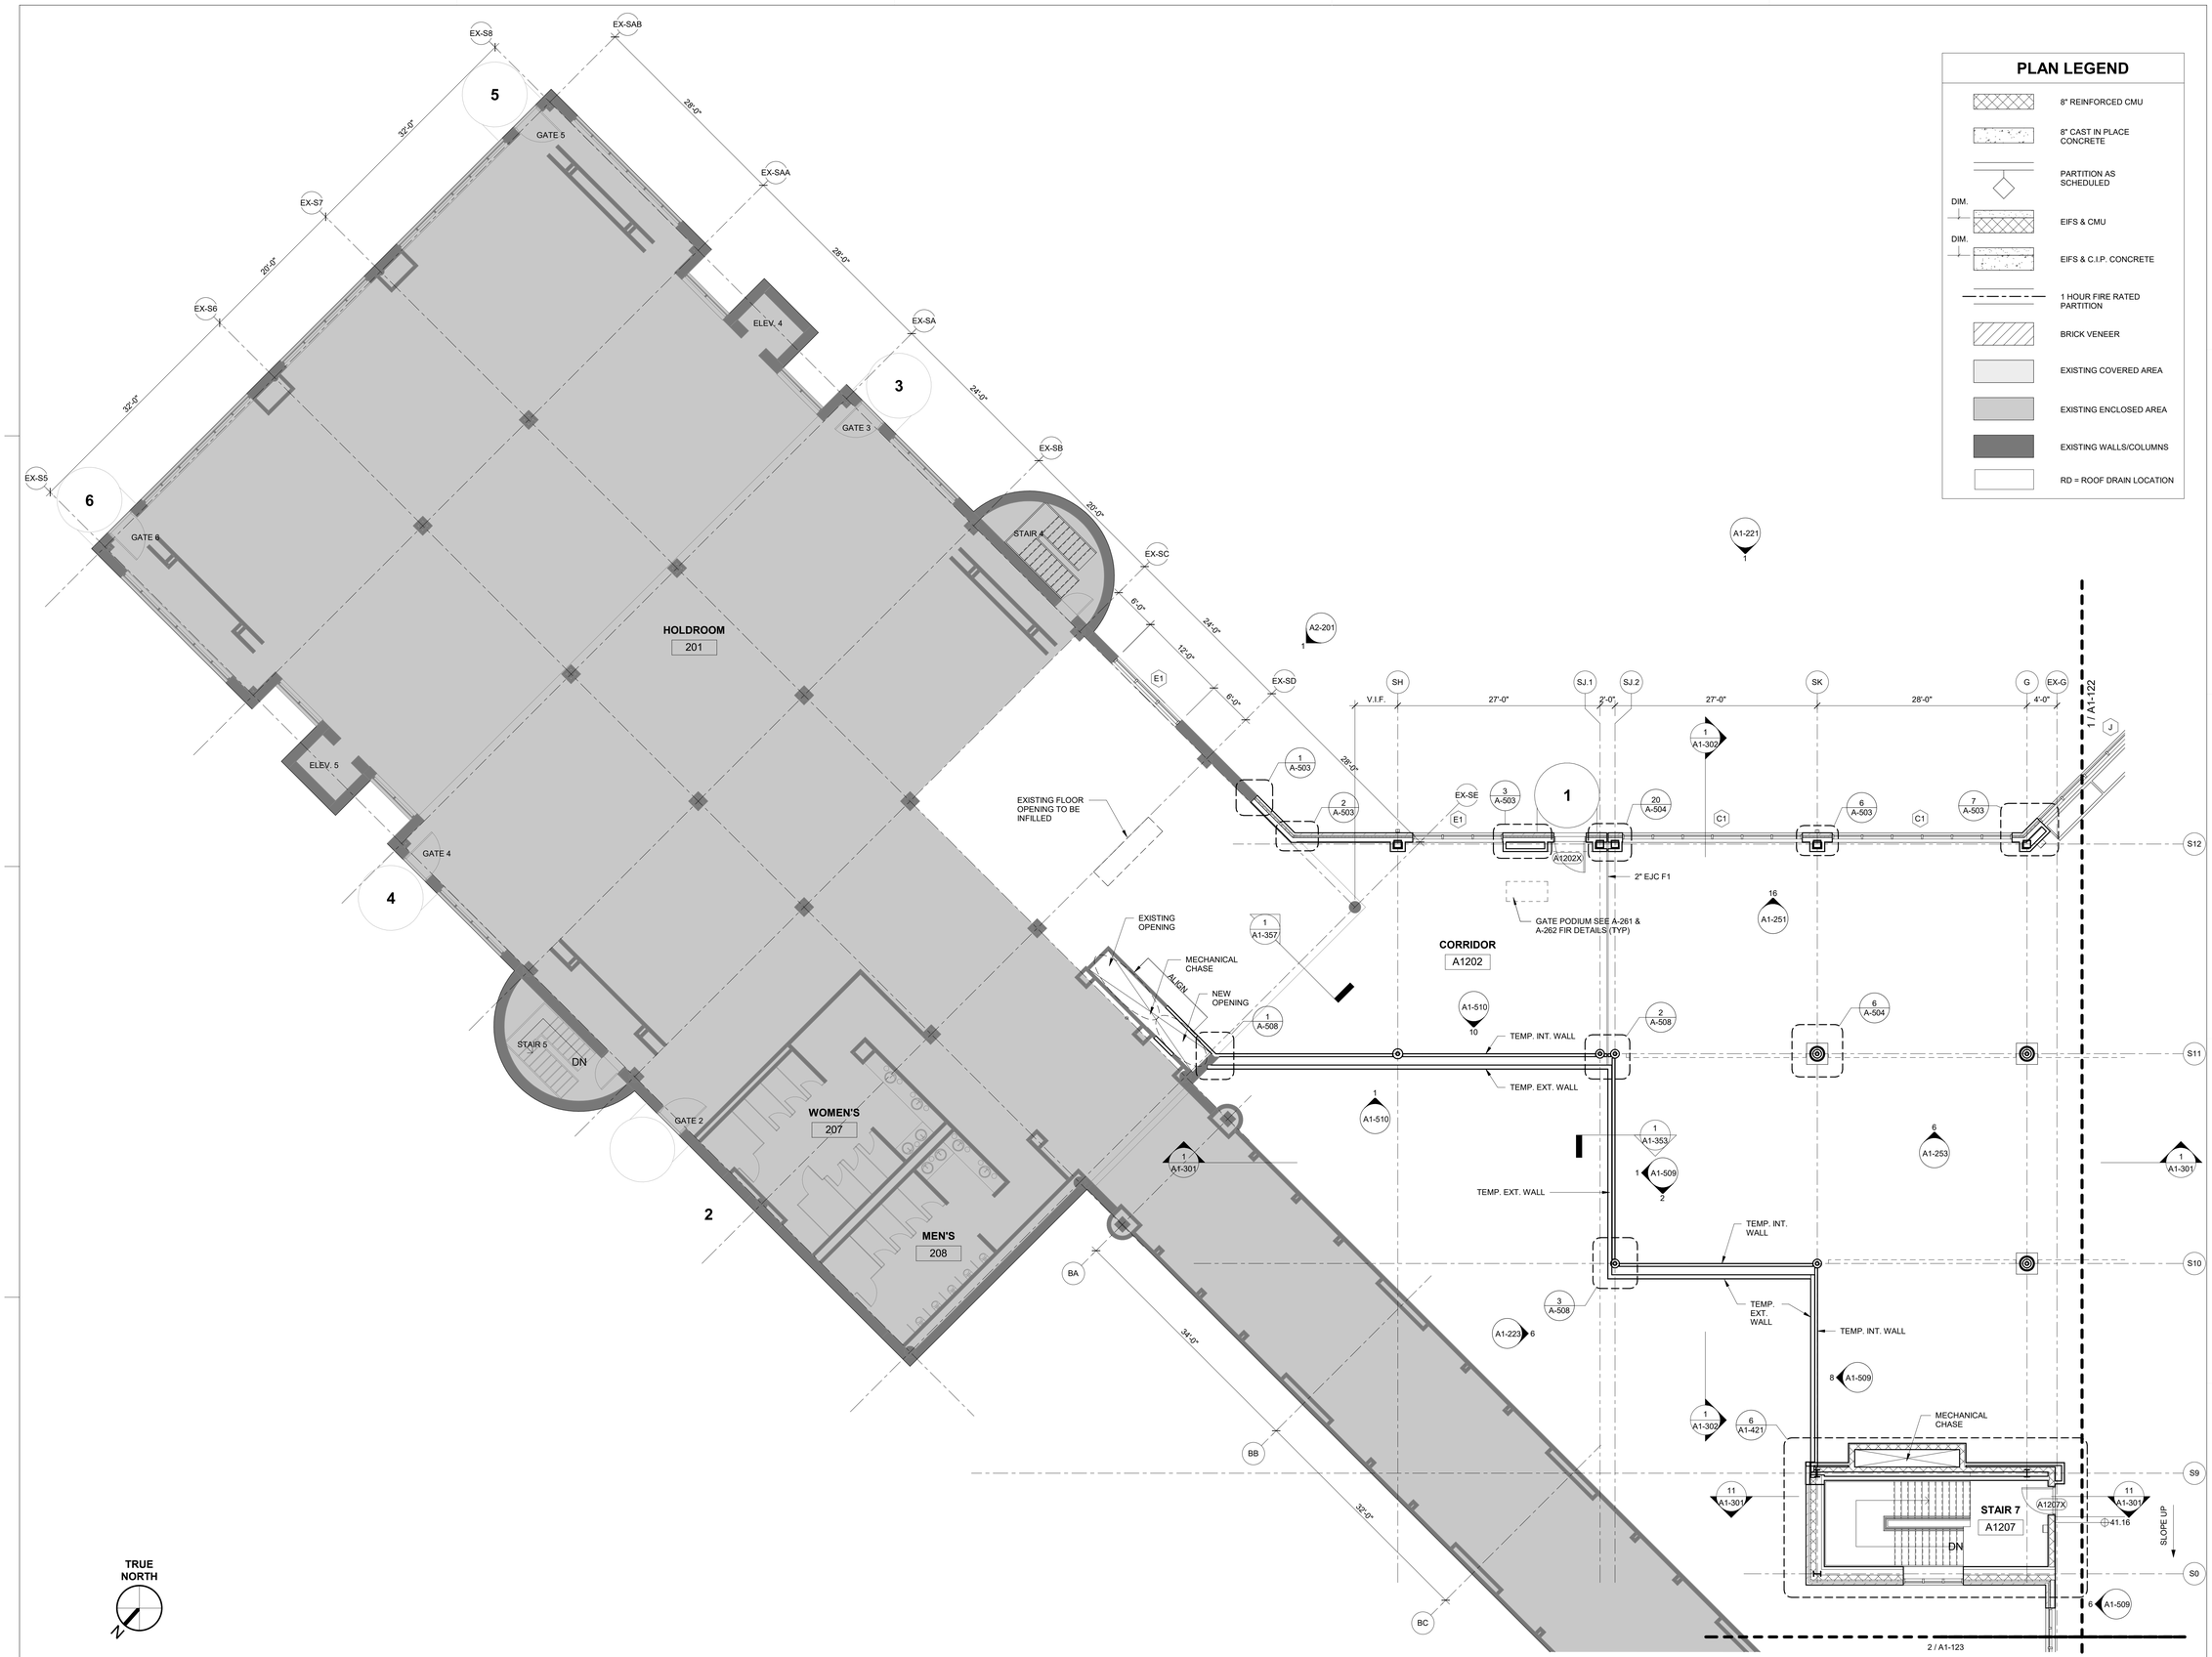

1 SCHEDULE 1 - BOARDING LEVEL FLOOR PLAN ZONE 1
1/8" = 1'-0"

ILM

TERMINAL IMPROVEMENTS CONTRACT 3

Wilmington International Airport
1740 Airport Boulevard, Suite 12
Wilmington, NC 28405

THE WILSON GROUP ARCHITECTS — CERT. NO. 51140 — CHARLOTTE, N.C.

TRAVIS WALKER PAGE — REGISTERED ARCHITECT — 9272 — CHARLOTTE, N.C.

THE WILSON GROUP
- ARCHITECTS -

PO Box 5510 Charlotte, NC 28299
704-331-9747 • www.twgarchitects.com

PROJECT MANAGER & CIVIL ENGINEER
TALBERT & BRIGHT

CONSULTING ARCHITECT
LS3P

STRUCTURAL ENGINEER
STEWART

FP/P/M/E ENGINEER
CHEATHAM & ASSOC.

BAGGAGE HANDLING CONSULTANTS
BNP

AIRCRAFT SUPPORT SYSTEMS
DK CONSULTANTS

SPECIALTY LIGHTING CONSULTANT
HARTRANFT

SIGNAGE & WAYFINDING
TAKEFORM

KEY PLAN

COPYRIGHT © 2019
THE WILSON GROUP ARCHITECTS
ALL RIGHTS RESERVED
•
PRINTED OR ELECTRONIC DRAWINGS AND DOCUMENTATION MAY NOT BE REPRODUCED IN ANY FORM WITHOUT WRITTEN PERMISSION FROM THE WILSON GROUP ARCHITECTS


REVISIONS

DATE 6/28/2019
PROJECT NUMBER 9202-000
SHEET TITLE

SCHEDULE 1 - BOARDING LEVEL FLOOR PLAN ZONE 1

SHEET NUMBER

A1-121

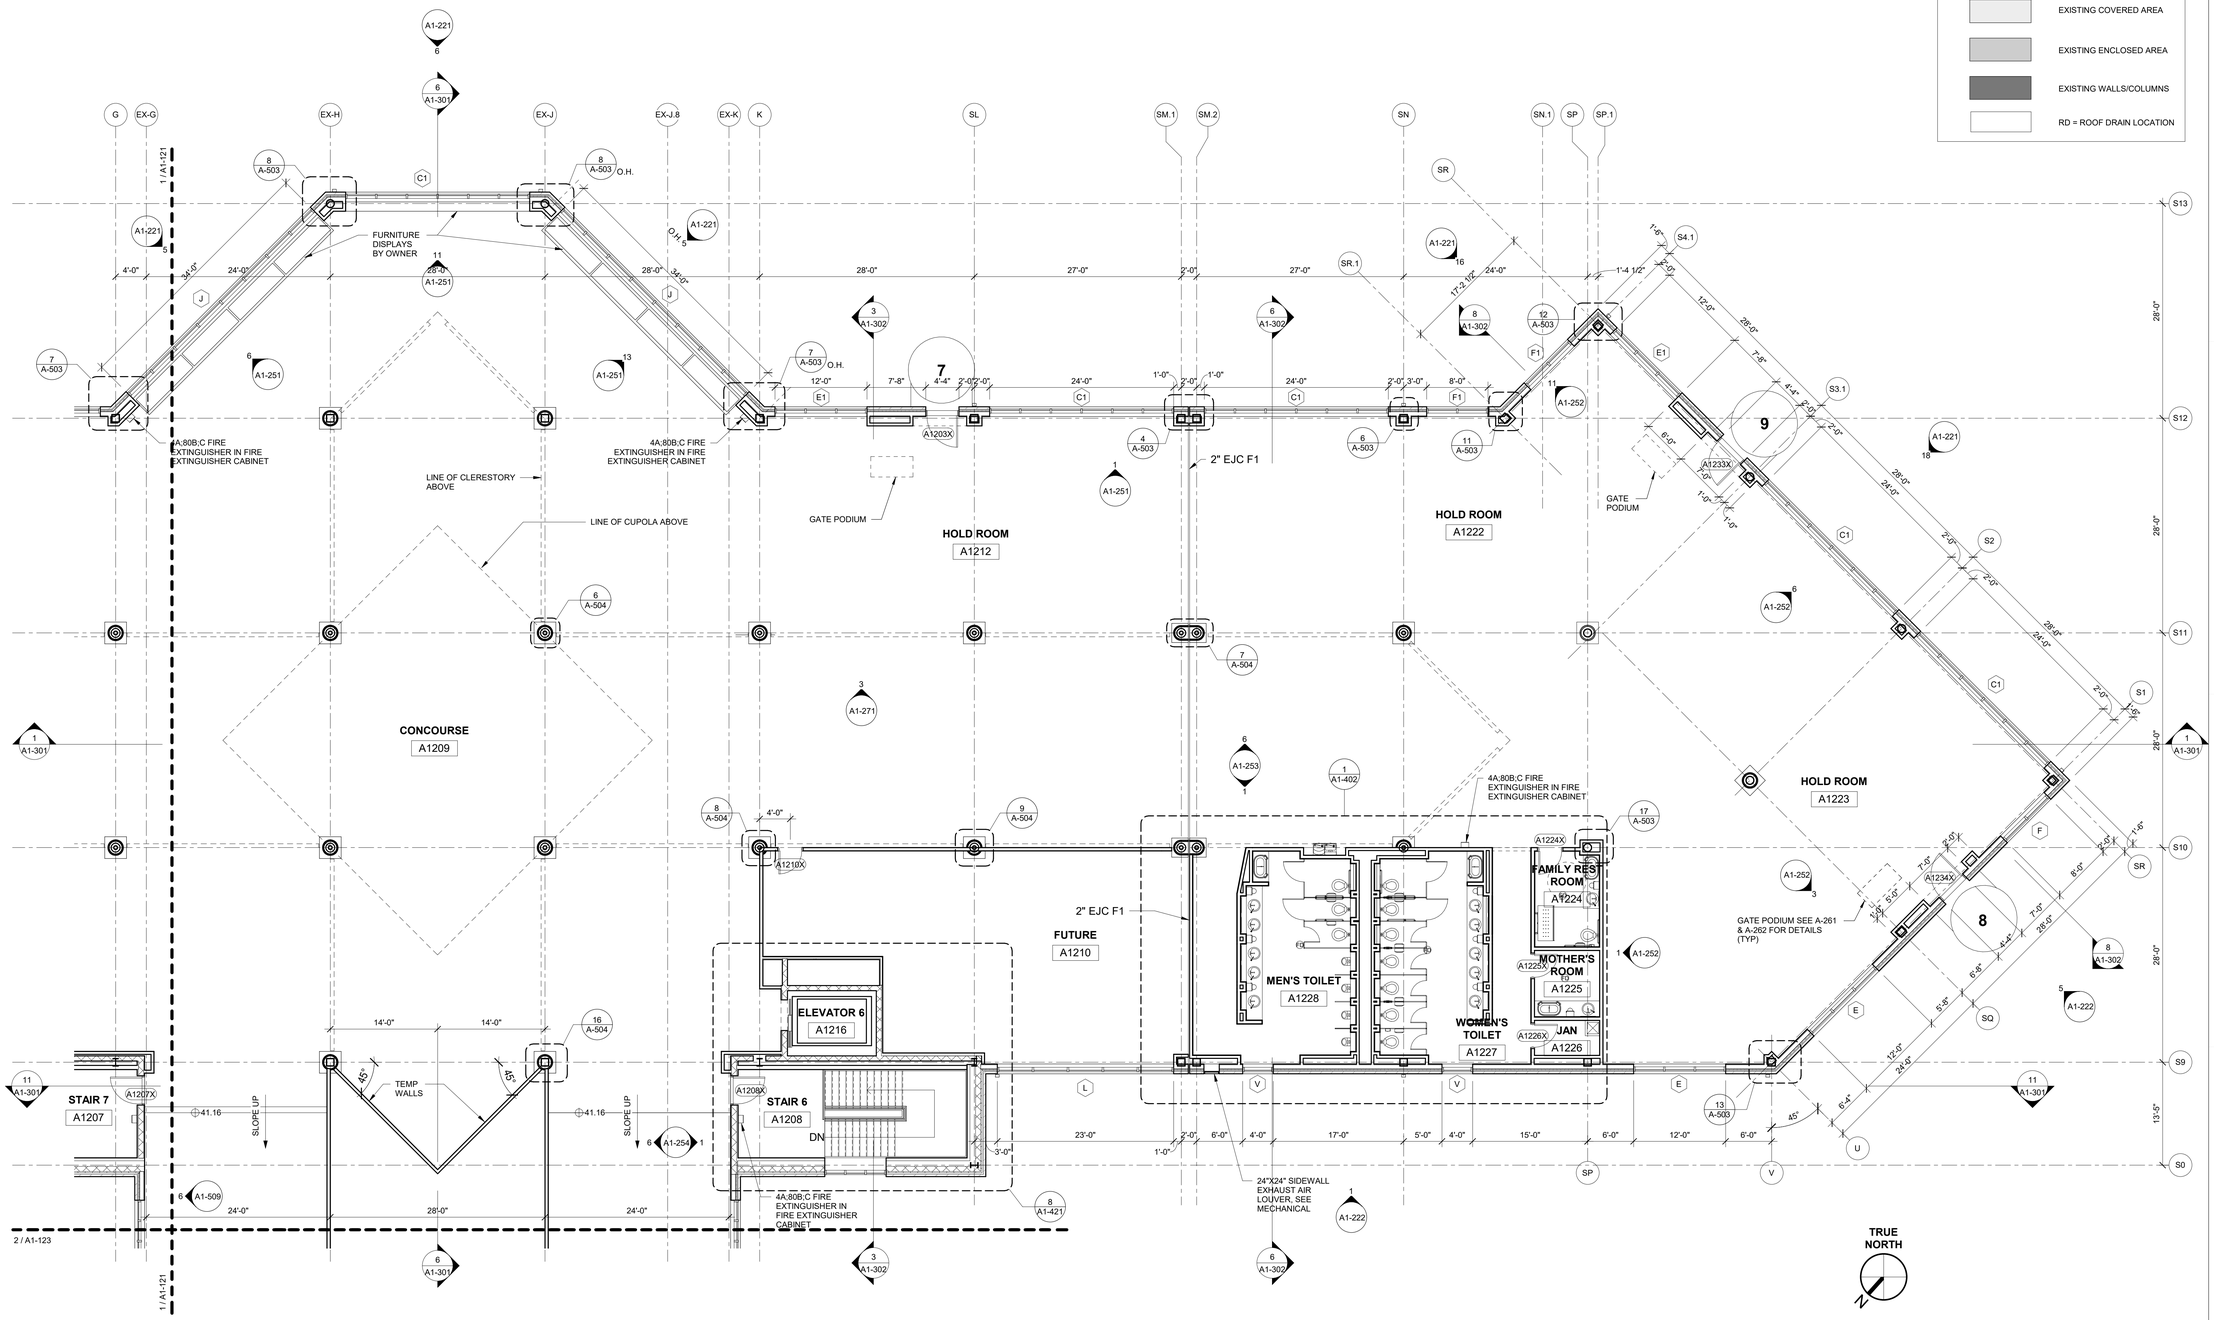

1 SCHEDULE 1 - BOARDING LEVEL FLOOR PLAN ZONE 2

1/8" = 1'-0"

ILM

TERMINAL IMPROVEMENTS CONTRACT 3

Wilmington International Airport
1740 Airport Boulevard, Suite 12
Wilmington, NC 28405

THE WILSON GROUP ARCHITECTS REGISTERED ARCHITECTURAL CORPORATION NORTH CAROLINA CERT. NO. 51140 CHARLOTTE, N.C.

CRAIG WALKER PAGE III REGISTERED ARCHITECT 9272 NORTH CAROLINA CHARLOTTE, N.C.

THE WILSON GROUP
- ARCHITECTS -

PO Box 5510 Charlotte, NC 28299
704-331-9747 • www.twgarchitects.com

PROJECT MANAGER & CIVIL ENGINEER
TALBERT & BRIGHT

CONSULTING ARCHITECT
LS3P

STRUCTURAL ENGINEER
STEWART


FP/P/M/E ENGINEER
CHEATHAM & ASSOC.

BAGGAGE HANDLING CONSULTANTS
BNP

AIRCRAFT SUPPORT SYSTEMS
DK CONSULTANTS

SPECIALTY LIGHTING CONSULTANT
HARTRANFT

SIGNAGE & WAYFINDING
TAKEFORM

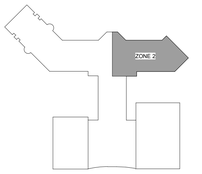

KEY PLAN

COPYRIGHT © 2019
THE WILSON GROUP ARCHITECTS
ALL RIGHTS RESERVED

PRINTED OR ELECTRONIC DRAWINGS AND DOCUMENTATION MAY NOT BE REPRODUCED IN ANY FORM WITHOUT WRITTEN PERMISSION FROM THE WILSON GROUP ARCHITECTS


REVISIONS

DATE	6/28/2019
PROJECT NUMBER	9202-000
SHEET TITLE	

SCHEDULE 1 - BOARDING LEVEL FLOOR PLAN ZONE 2

SHEET NUMBER

A1-122

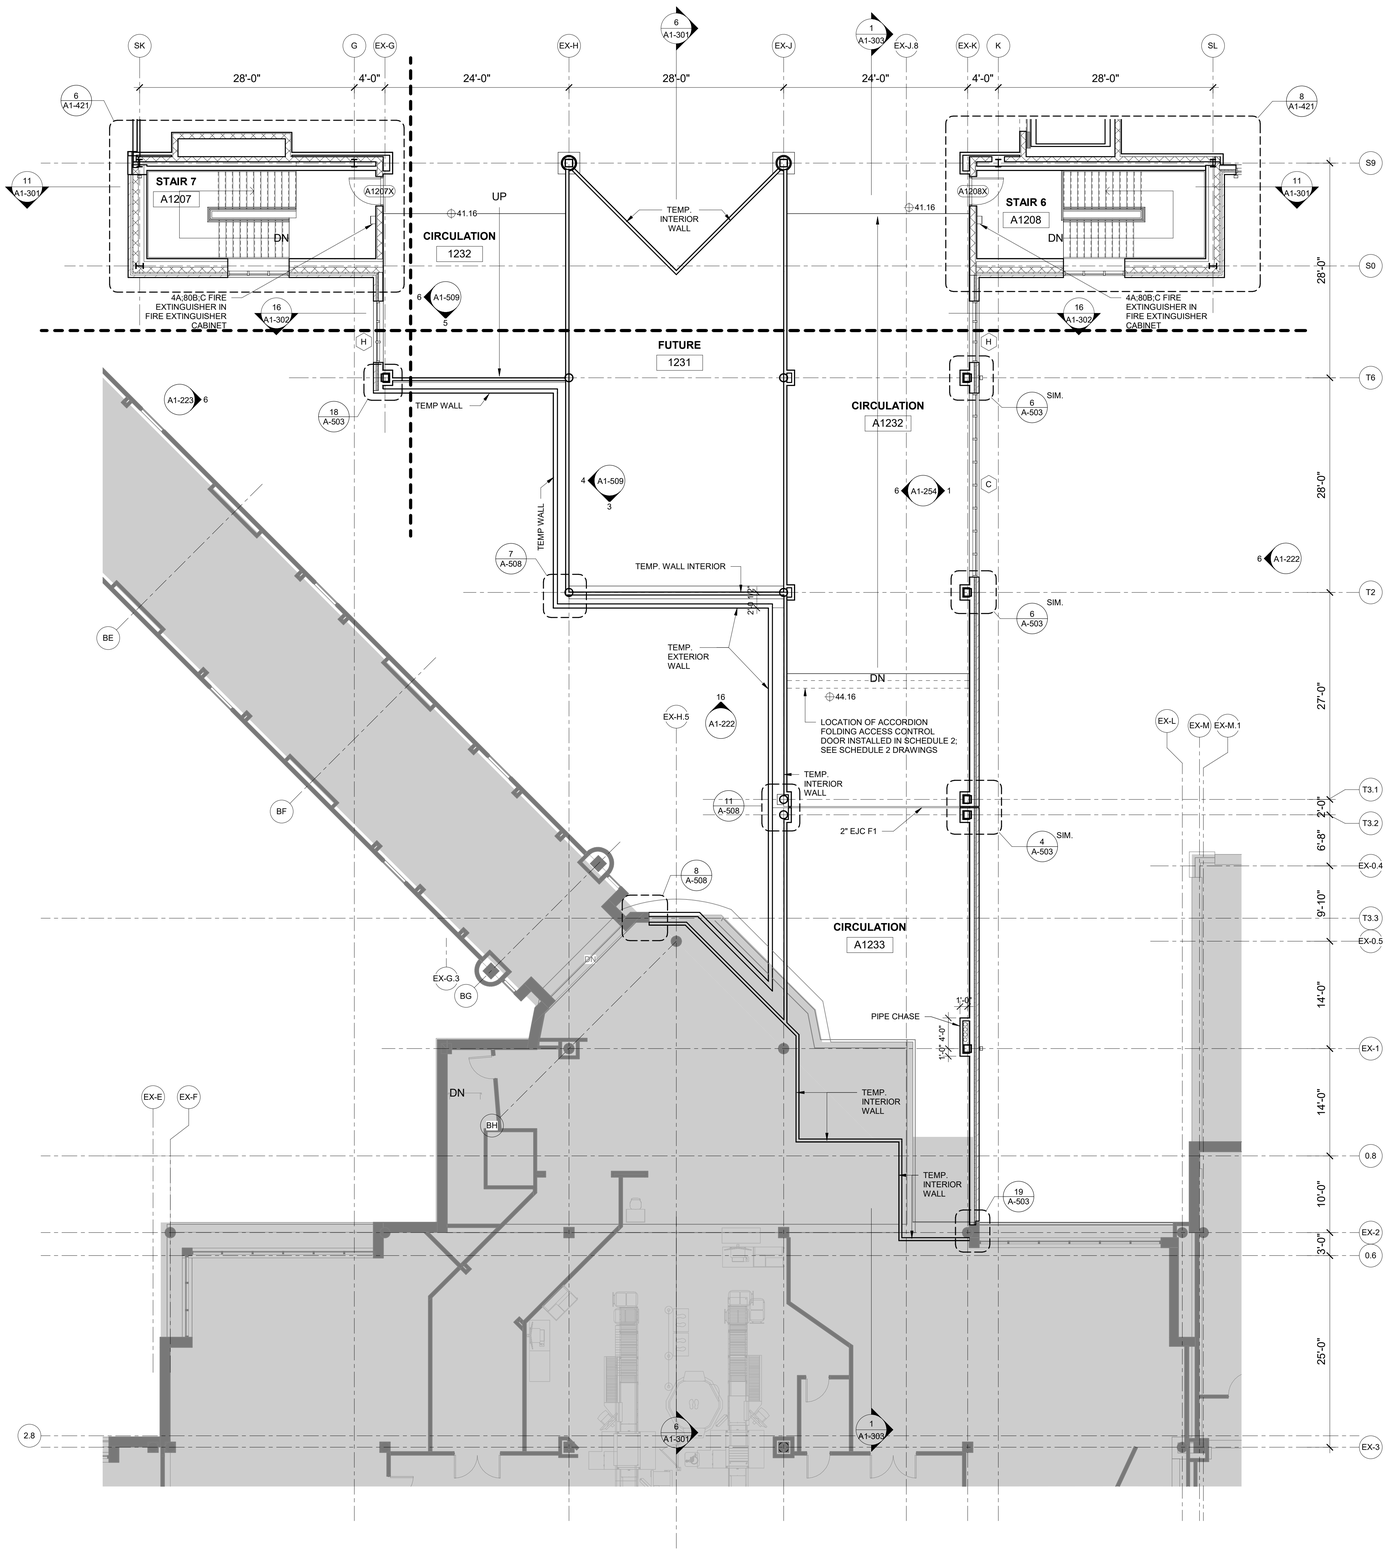

PLAN LEGEND

- 8" REINFORCED CMU
- 8" CAST IN PLACE CONCRETE
- PARTITION AS SCHEDULED
- DIM. EIFS & CMU
- DIM. EIFS & C.I.P. CONCRETE
- 1 HOUR FIRE RATED PARTITION
- BRICK VENEER
- EXISTING COVERED AREA
- EXISTING ENCLOSED AREA
- EXISTING WALLS/COLUMNS
- RD = ROOF DRAIN LOCATION

TRUE NORTH

2 SCHEDULE 1 - TICKET LEVEL FLOOR PLAN ZONE 3
1/8" = 1'-0"

ILM

TERMINAL IMPROVEMENTS CONTRACT 3

Wilmington International Airport
1740 Airport Boulevard, Suite 12
Wilmington, NC 28405

THE WILSON GROUP ARCHITECTS — REGISTERED ARCHITECTURAL CORPORATION — CERT. NO. 51140 — NORTH CAROLINA — CHARLOTTE, N.C.

TRAVIS WALKER PAGE — REGISTERED ARCHITECT — 9272 — NORTH CAROLINA — CHARLOTTE, N.C.

THE WILSON GROUP
- ARCHITECTS -
PO Box 5510 Charlotte, NC 28299
704-331-9747 • www.twgarchitects.com

PROJECT MANAGER & CIVIL ENGINEER
TALBERT & BRIGHT

CONSULTING ARCHITECT
LS3P

STRUCTURAL ENGINEER
STEWART


FP/P/M/E ENGINEER
CHEATHAM & ASSOC.

BAGGAGE HANDLING CONSULTANTS
BNP

AIRCRAFT SUPPORT SYSTEMS
DK CONSULTANTS

SPECIALTY LIGHTING CONSULTANT
HARTRANFT

SIGNAGE & WAYFINDING
TAKEFORM

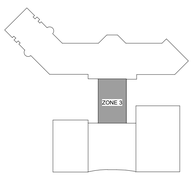

KEY PLAN

COPYRIGHT © 2019
THE WILSON GROUP ARCHITECTS
ALL RIGHTS RESERVED

PRINTED OR ELECTRONIC DRAWINGS AND DOCUMENTATION MAY NOT BE REPRODUCED IN ANY FORM WITHOUT WRITTEN PERMISSION FROM THE WILSON GROUP ARCHITECTS


REVISIONS

DATE 6/28/2019
PROJECT NUMBER 9202-000
SHEET TITLE

SCHEDULE 1 - TICKET LEVEL FLOOR PLAN ZONE 3

SHEET NUMBER

A1-123

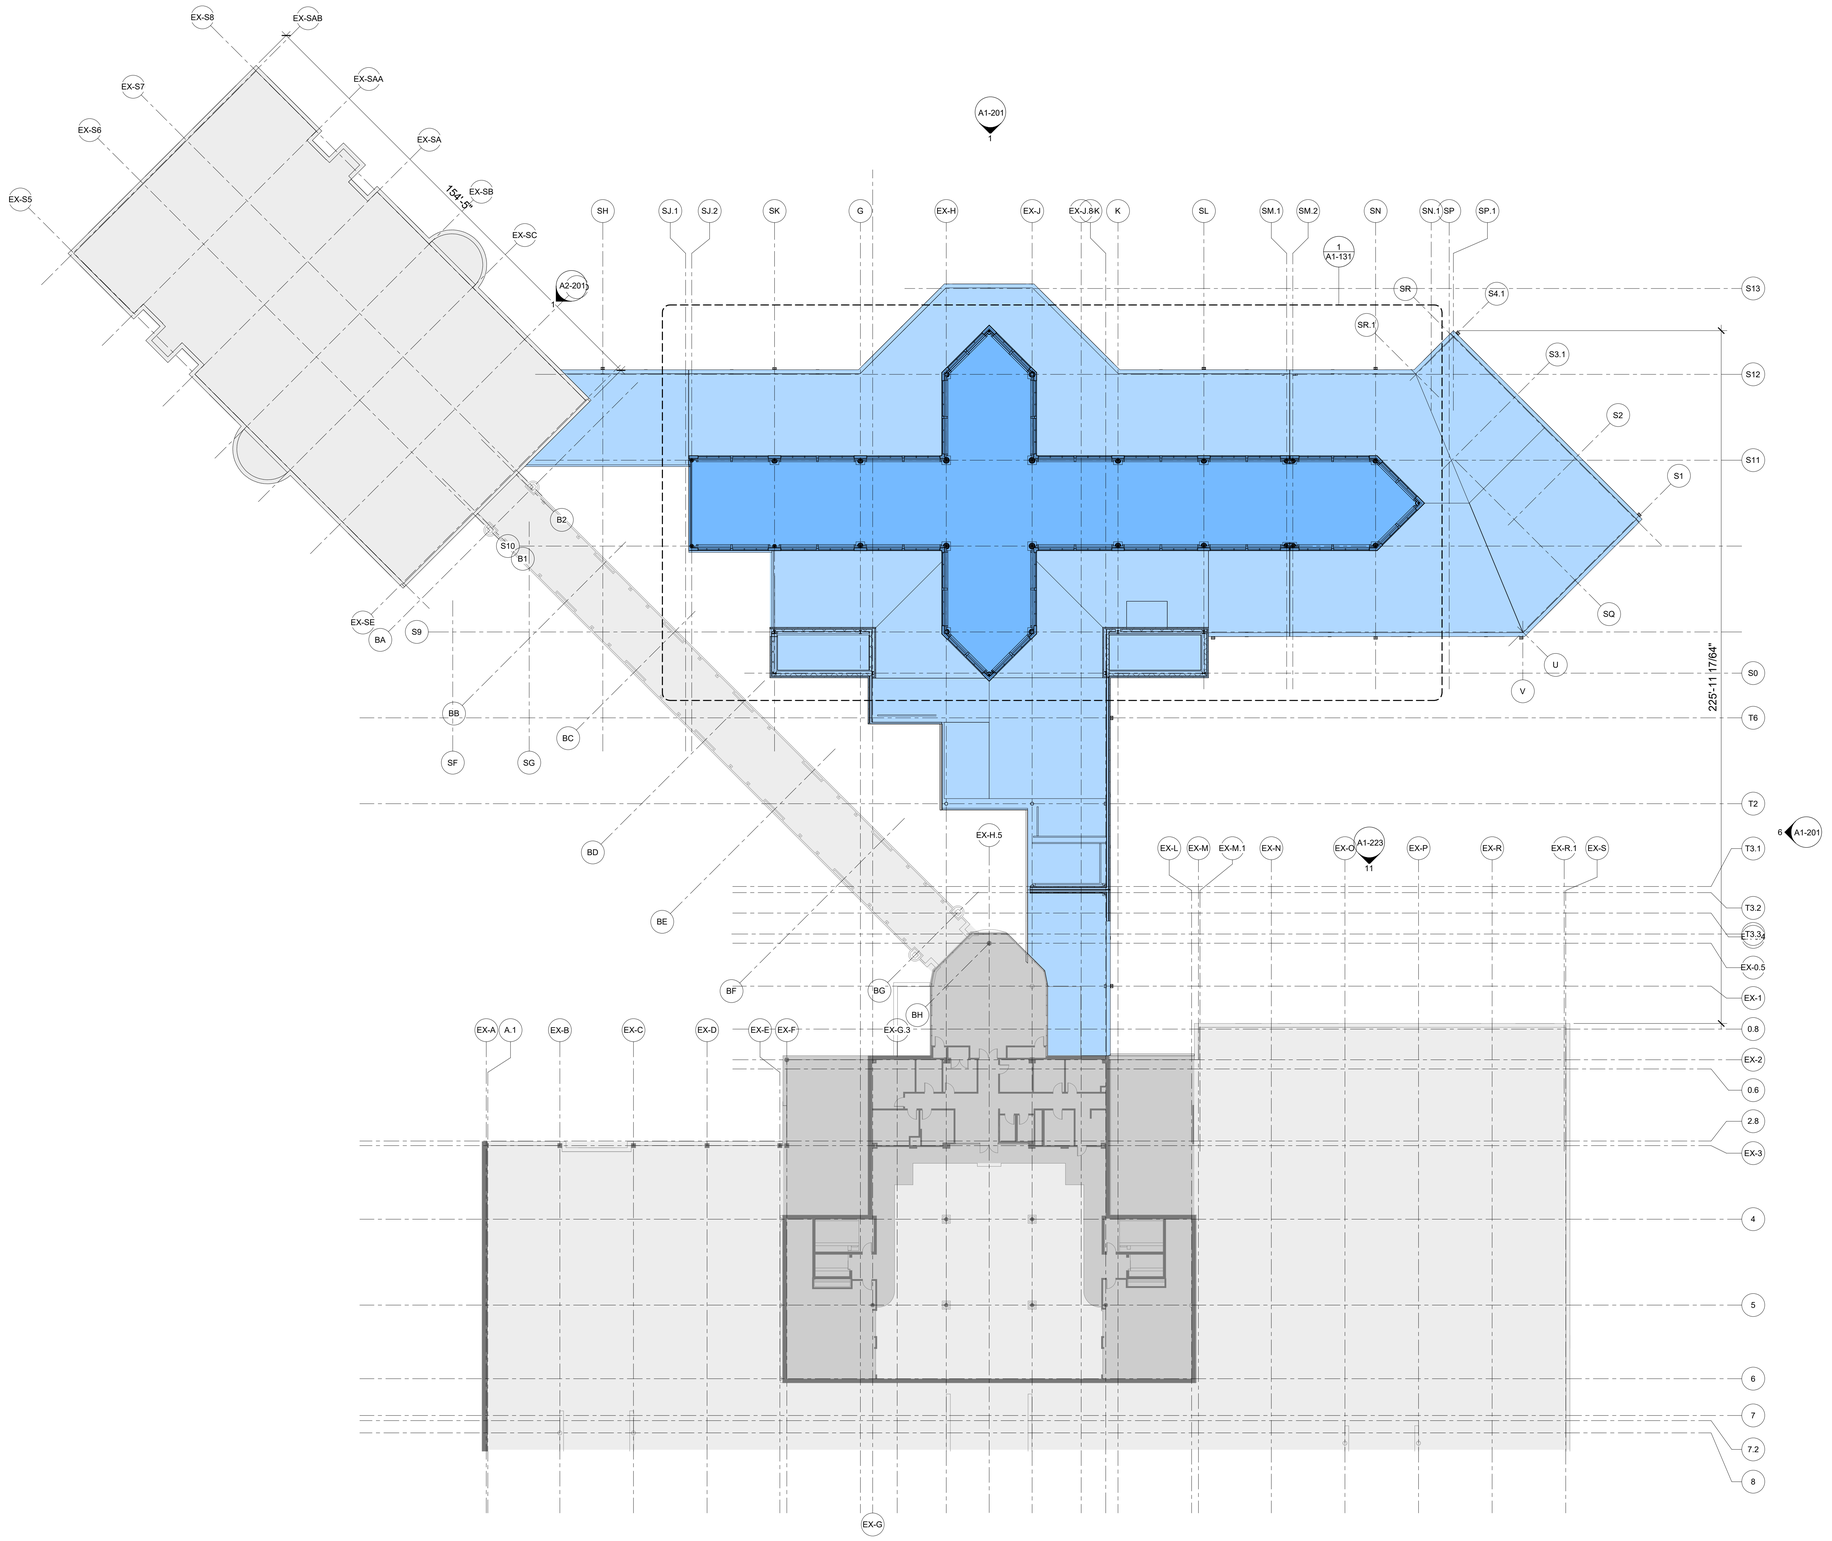

AREA LEGEND

- EXISTING COVERED AREA
- EXISTING ENCLOSED AREA
- EXISTING ROOF AREA
- EXISTING WALLS/COLUMNS
- SCHEDULE 1 NEW COVERED AREA
- SCHEDULE 1 NEW ENCLOSED AREA
- SCHEDULE 1 EXISTING RENOVATED AREA
- SCHEDULE 2 NEW COVERED AREA
- SCHEDULE 2 NEW ENCLOSED AREA
- SCHEDULE 2 EXISTING RENOVATED AREA

TRUE NORTH

1 SCHEDULE 1 - 04 ADMIN LEVEL OVERALL FLOOR PLAN
1" = 20'-0"

ILM

TERMINAL IMPROVEMENTS CONTRACT 3

Wilmington International Airport
1740 Airport Boulevard, Suite 12
Wilmington, NC 28405

THE WILSON GROUP ARCHITECTS · REGISTERED ARCHITECTURAL CORPORATION · CERT. NO. 51140 · NORTH CAROLINA · CHARLOTTE, N.C.

CRAIG WALKER PAGE · REGISTERED ARCHITECT · 9272 · NORTH CAROLINA · CHARLOTTE, N.C.

THE WILSON GROUP
- ARCHITECTS -
PO Box 5510 Charlotte, NC 28299
704-331-9747 • www.twgarchitects.com

PROJECT MANAGER & CIVIL ENGINEER
TALBERT & BRIGHT

CONSULTING ARCHITECT
LS3P

STRUCTURAL ENGINEER
STEWART

FP/P/M/E ENGINEER
CHEATHAM & ASSOC.

BAGGAGE HANDLING CONSULTANTS
BNP

AIRCRAFT SUPPORT SYSTEMS
DK CONSULTANTS

SPECIALTY LIGHTING CONSULTANT
HARTRANFT

SIGNAGE & WAYFINDING
TAKEFORM



KEY PLAN

COPYRIGHT © 2019
THE WILSON GROUP ARCHITECTS
ALL RIGHTS RESERVED

PRINTED OR ELECTRONIC DRAWINGS AND DOCUMENTATION MAY NOT BE REPRODUCED IN ANY FORM WITHOUT WRITTEN PERMISSION FROM THE WILSON GROUP ARCHITECTS


REVISIONS

DATE 6/28/2019
PROJECT NUMBER 9202-000
SHEET TITLE

SCHEDULE 1 - ADMIN LEVEL OVERALL FLOOR PLAN

SHEET NUMBER

A1-130

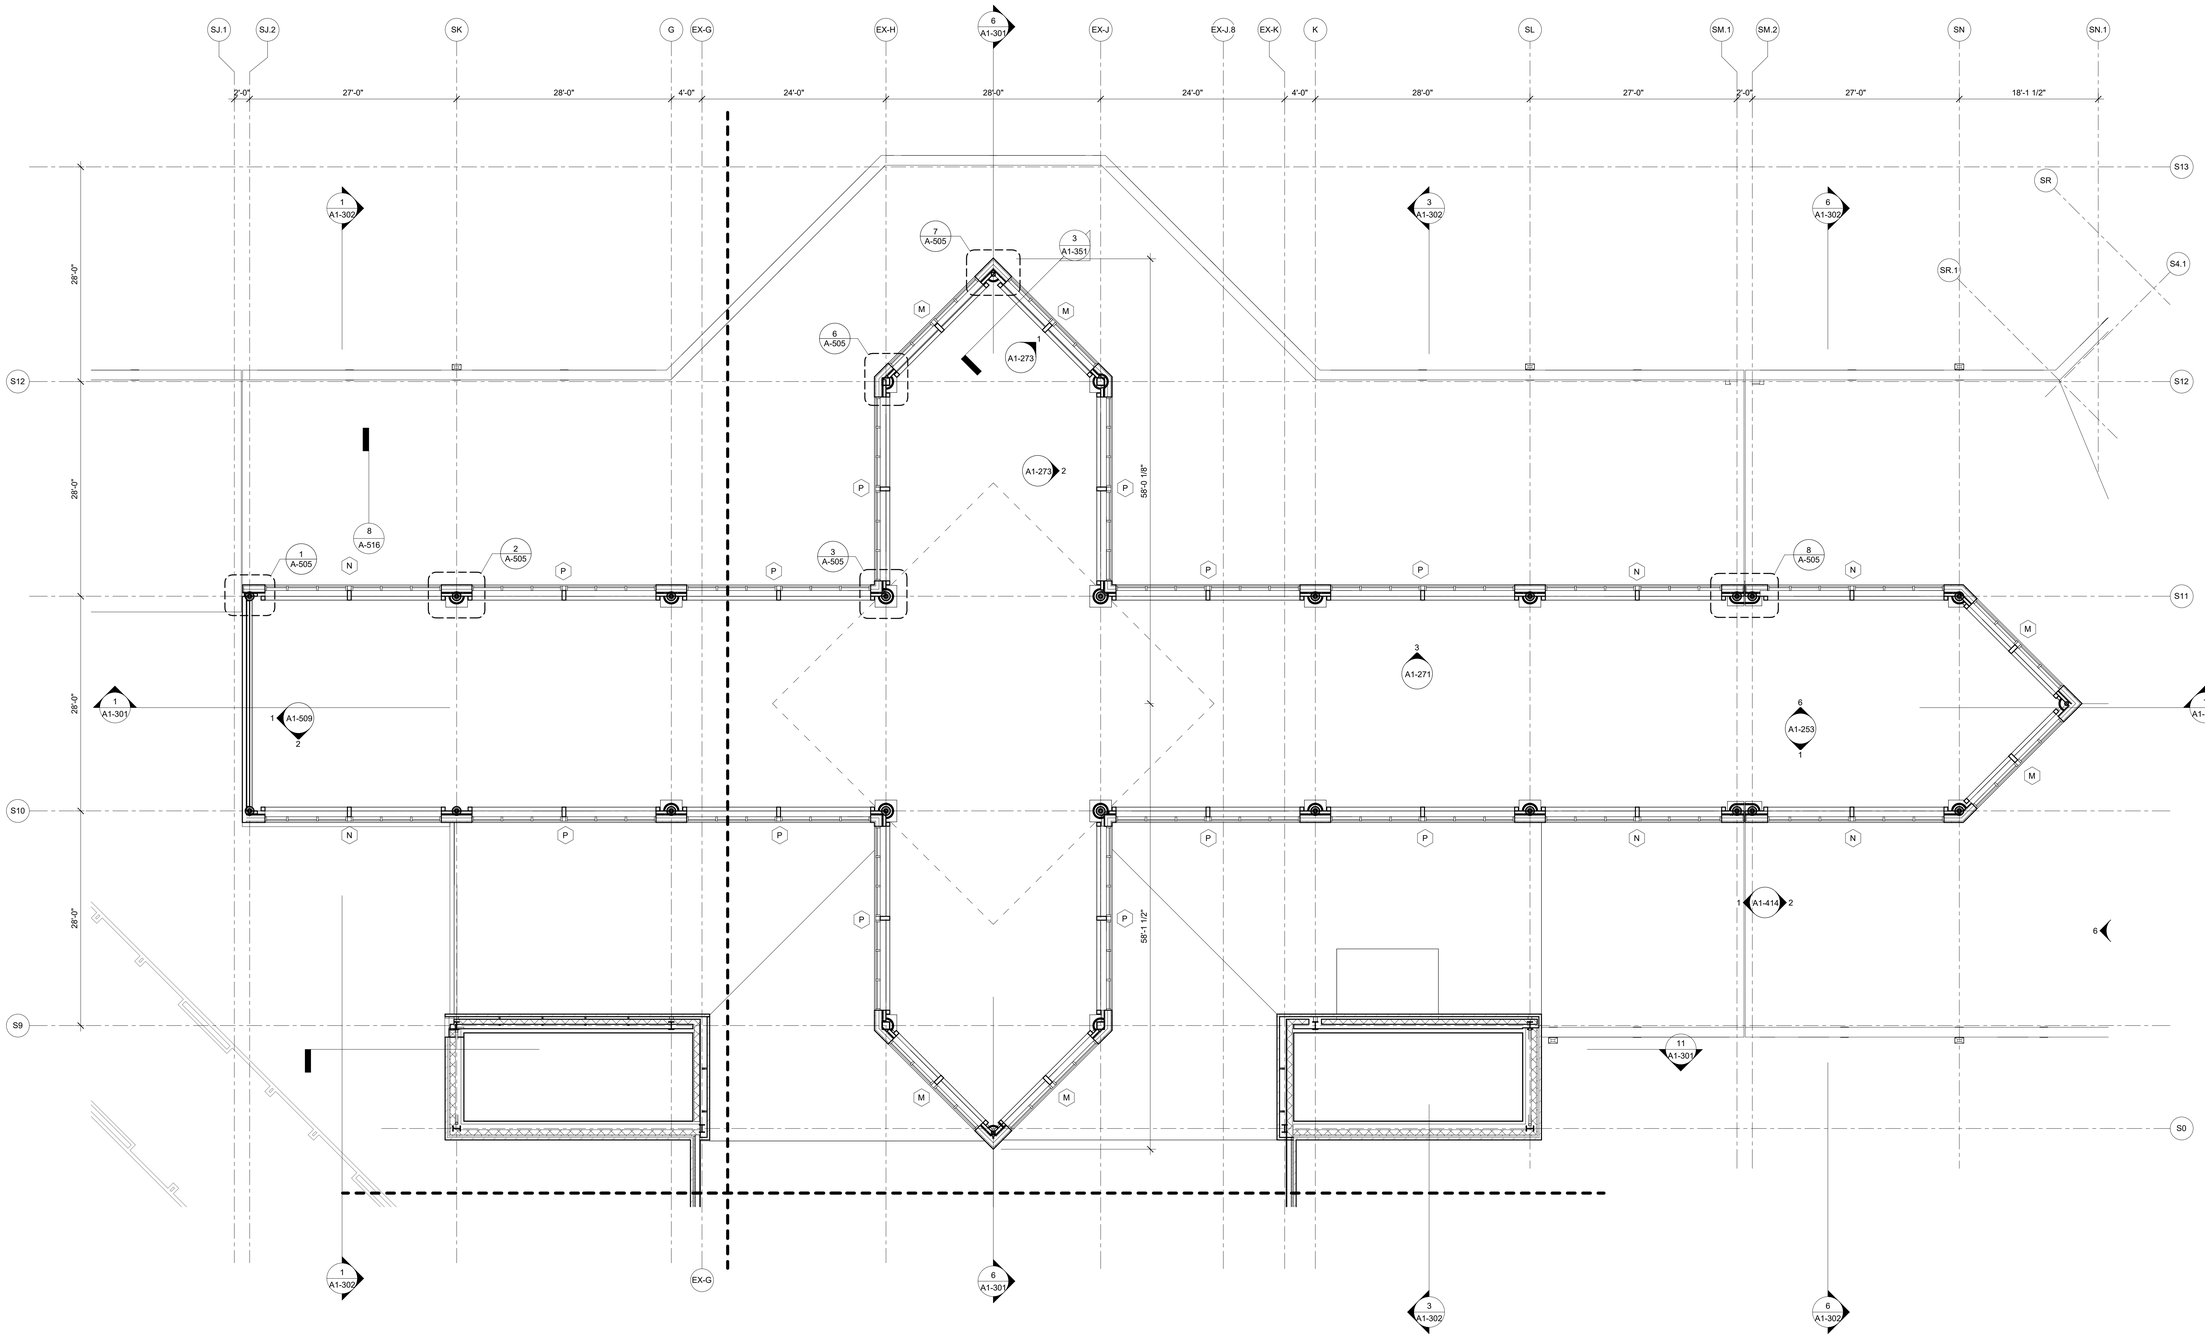

1 SCHEDULE 1 - CLERESTORY FLOOR PLAN
1/8" = 1'-0"

ILM

TERMINAL IMPROVEMENTS CONTRACT 3

Wilmington International Airport
1740 Airport Boulevard, Suite 12
Wilmington, NC 28405

THE WILSON GROUP ARCHITECTS · REGISTERED ARCHITECTURAL CORPORATION · CERT. NO. 51140 · NORTH CAROLINA · CHARLOTTE, N.C.

CRAIG WALKER PAGE · REGISTERED ARCHITECT · 9272 · NORTH CAROLINA · CHARLOTTE, N.C.

THE WILSON GROUP
- ARCHITECTS -
PO Box 5510 Charlotte, NC 28299
704-331-9747 • www.twgarchitects.com

PROJECT MANAGER & CIVIL ENGINEER
TALBERT & BRIGHT

CONSULTING ARCHITECT
LS3P

STRUCTURAL ENGINEER
STEWART

FP/P/M/E ENGINEER
CHEATHAM & ASSOC.

BAGGAGE HANDLING CONSULTANTS
BNP

AIRCRAFT SUPPORT SYSTEMS
DK CONSULTANTS

SPECIALTY LIGHTING CONSULTANT
HARTRANFT

SIGNAGE & WAYFINDING
TAKEFORM



KEY PLAN


COPYRIGHT © 2019
THE WILSON GROUP ARCHITECTS
ALL RIGHTS RESERVED
1
PRINTED OR ELECTRONIC DRAWINGS AND DOCUMENTATION MAY NOT BE REPRODUCED IN ANY FORM WITHOUT WRITTEN PERMISSION FROM THE WILSON GROUP ARCHITECTS

REVISIONS

DATE 6/28/2019
PROJECT NUMBER 9202-000
SHEET TITLE

SCHEDULE 1 - CLERESTORY FLOOR PLAN

SHEET NUMBER
A1-131

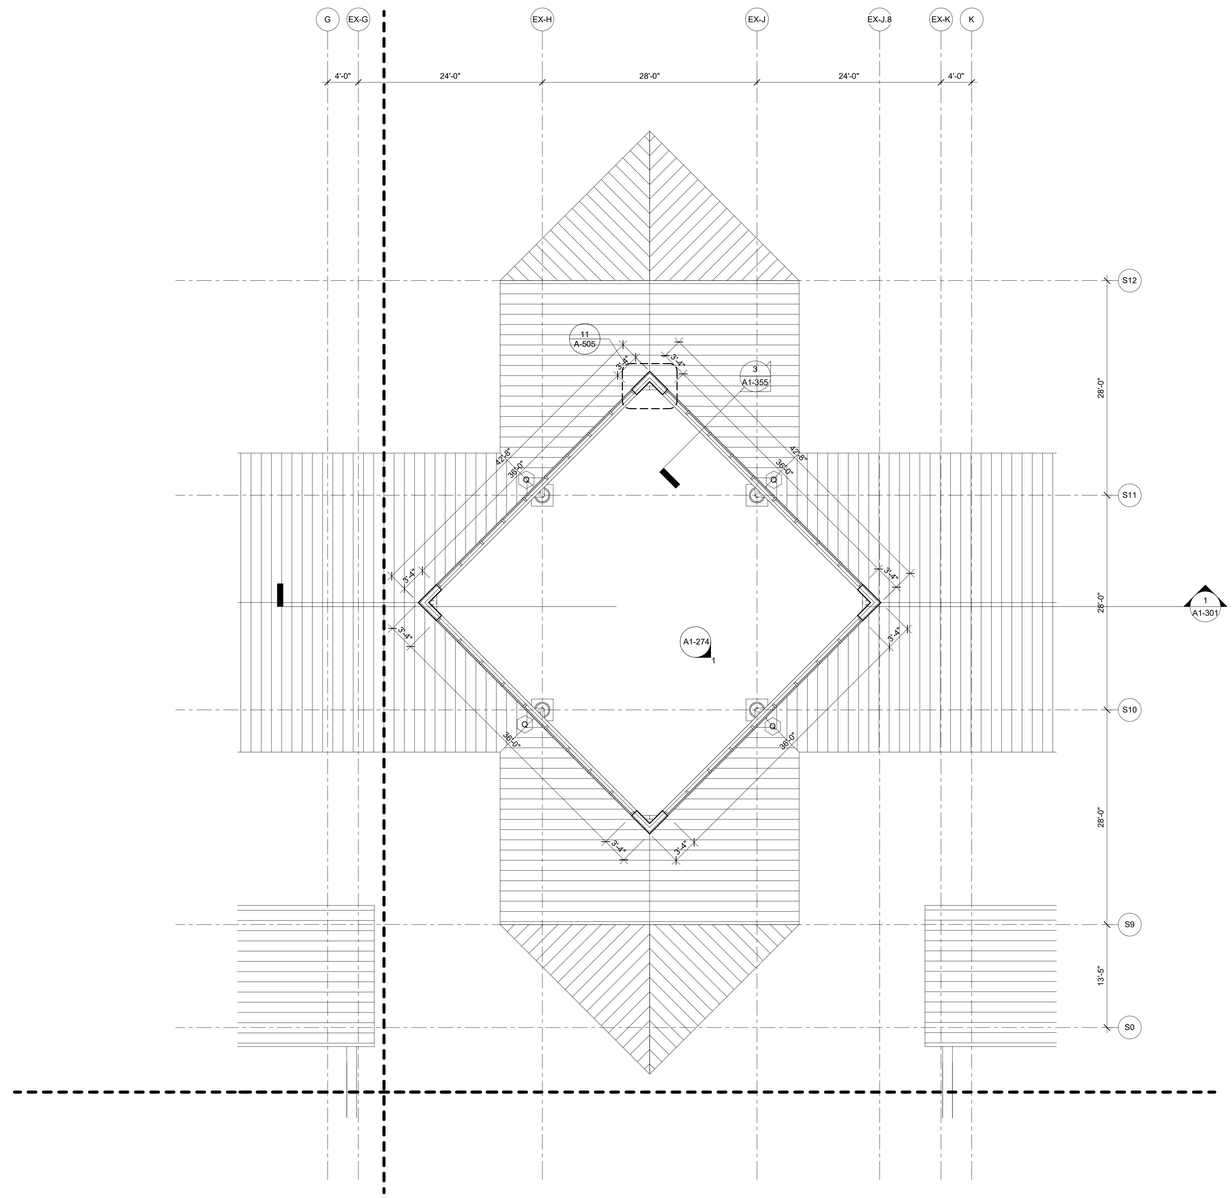

3 SCHEDULE 1 - CUPOLA LEVEL FLOOR PLAN

1/8" = 1'-0"

TRUE NORTH

ILM

TERMINAL IMPROVEMENTS CONTRACT 3

Wilmington International Airport
1740 Airport Boulevard, Suite 12
Wilmington, NC 28405

THE WILSON GROUP ARCHITECTS REGISTERED ARCHITECTURAL CORPORATION NORTH CAROLINA CERT. NO. 51140 CHARLOTTE, N.C.

CRAIG WALKER PAGE REGISTERED ARCHITECT 9272 NORTH CAROLINA CHARLOTTE, N.C.

THE WILSON GROUP
- ARCHITECTS -

PO Box 5510 Charlotte, NC 28299
704-331-9747 • www.twgarchitects.com

PROJECT MANAGER & CIVIL ENGINEER
TALBERT & BRIGHT

CONSULTING ARCHITECT
LS3P

STRUCTURAL ENGINEER
STEWART

FP/P/M/E ENGINEER
CHEATHAM & ASSOC.

BAGGAGE HANDLING CONSULTANTS
BNP

AIRCRAFT SUPPORT SYSTEMS
DK CONSULTANTS

SPECIALTY LIGHTING CONSULTANT
HARTRANFT

SIGNAGE & WAYFINDING
TAKEFORM



KEY PLAN

COPYRIGHT © 2019
THE WILSON GROUP ARCHITECTS
ALL RIGHTS RESERVED

PRINTED OR ELECTRONIC DRAWINGS AND DOCUMENTATION MAY NOT BE REPRODUCED IN ANY FORM WITHOUT WRITTEN PERMISSION FROM THE WILSON GROUP ARCHITECTS


REVISIONS

DATE 6/28/2019
PROJECT NUMBER 9202-000
SHEET TITLE

SCHEDULE 1 - CUPOLA LEVEL FLOOR PLAN

SHEET NUMBER

A1-135

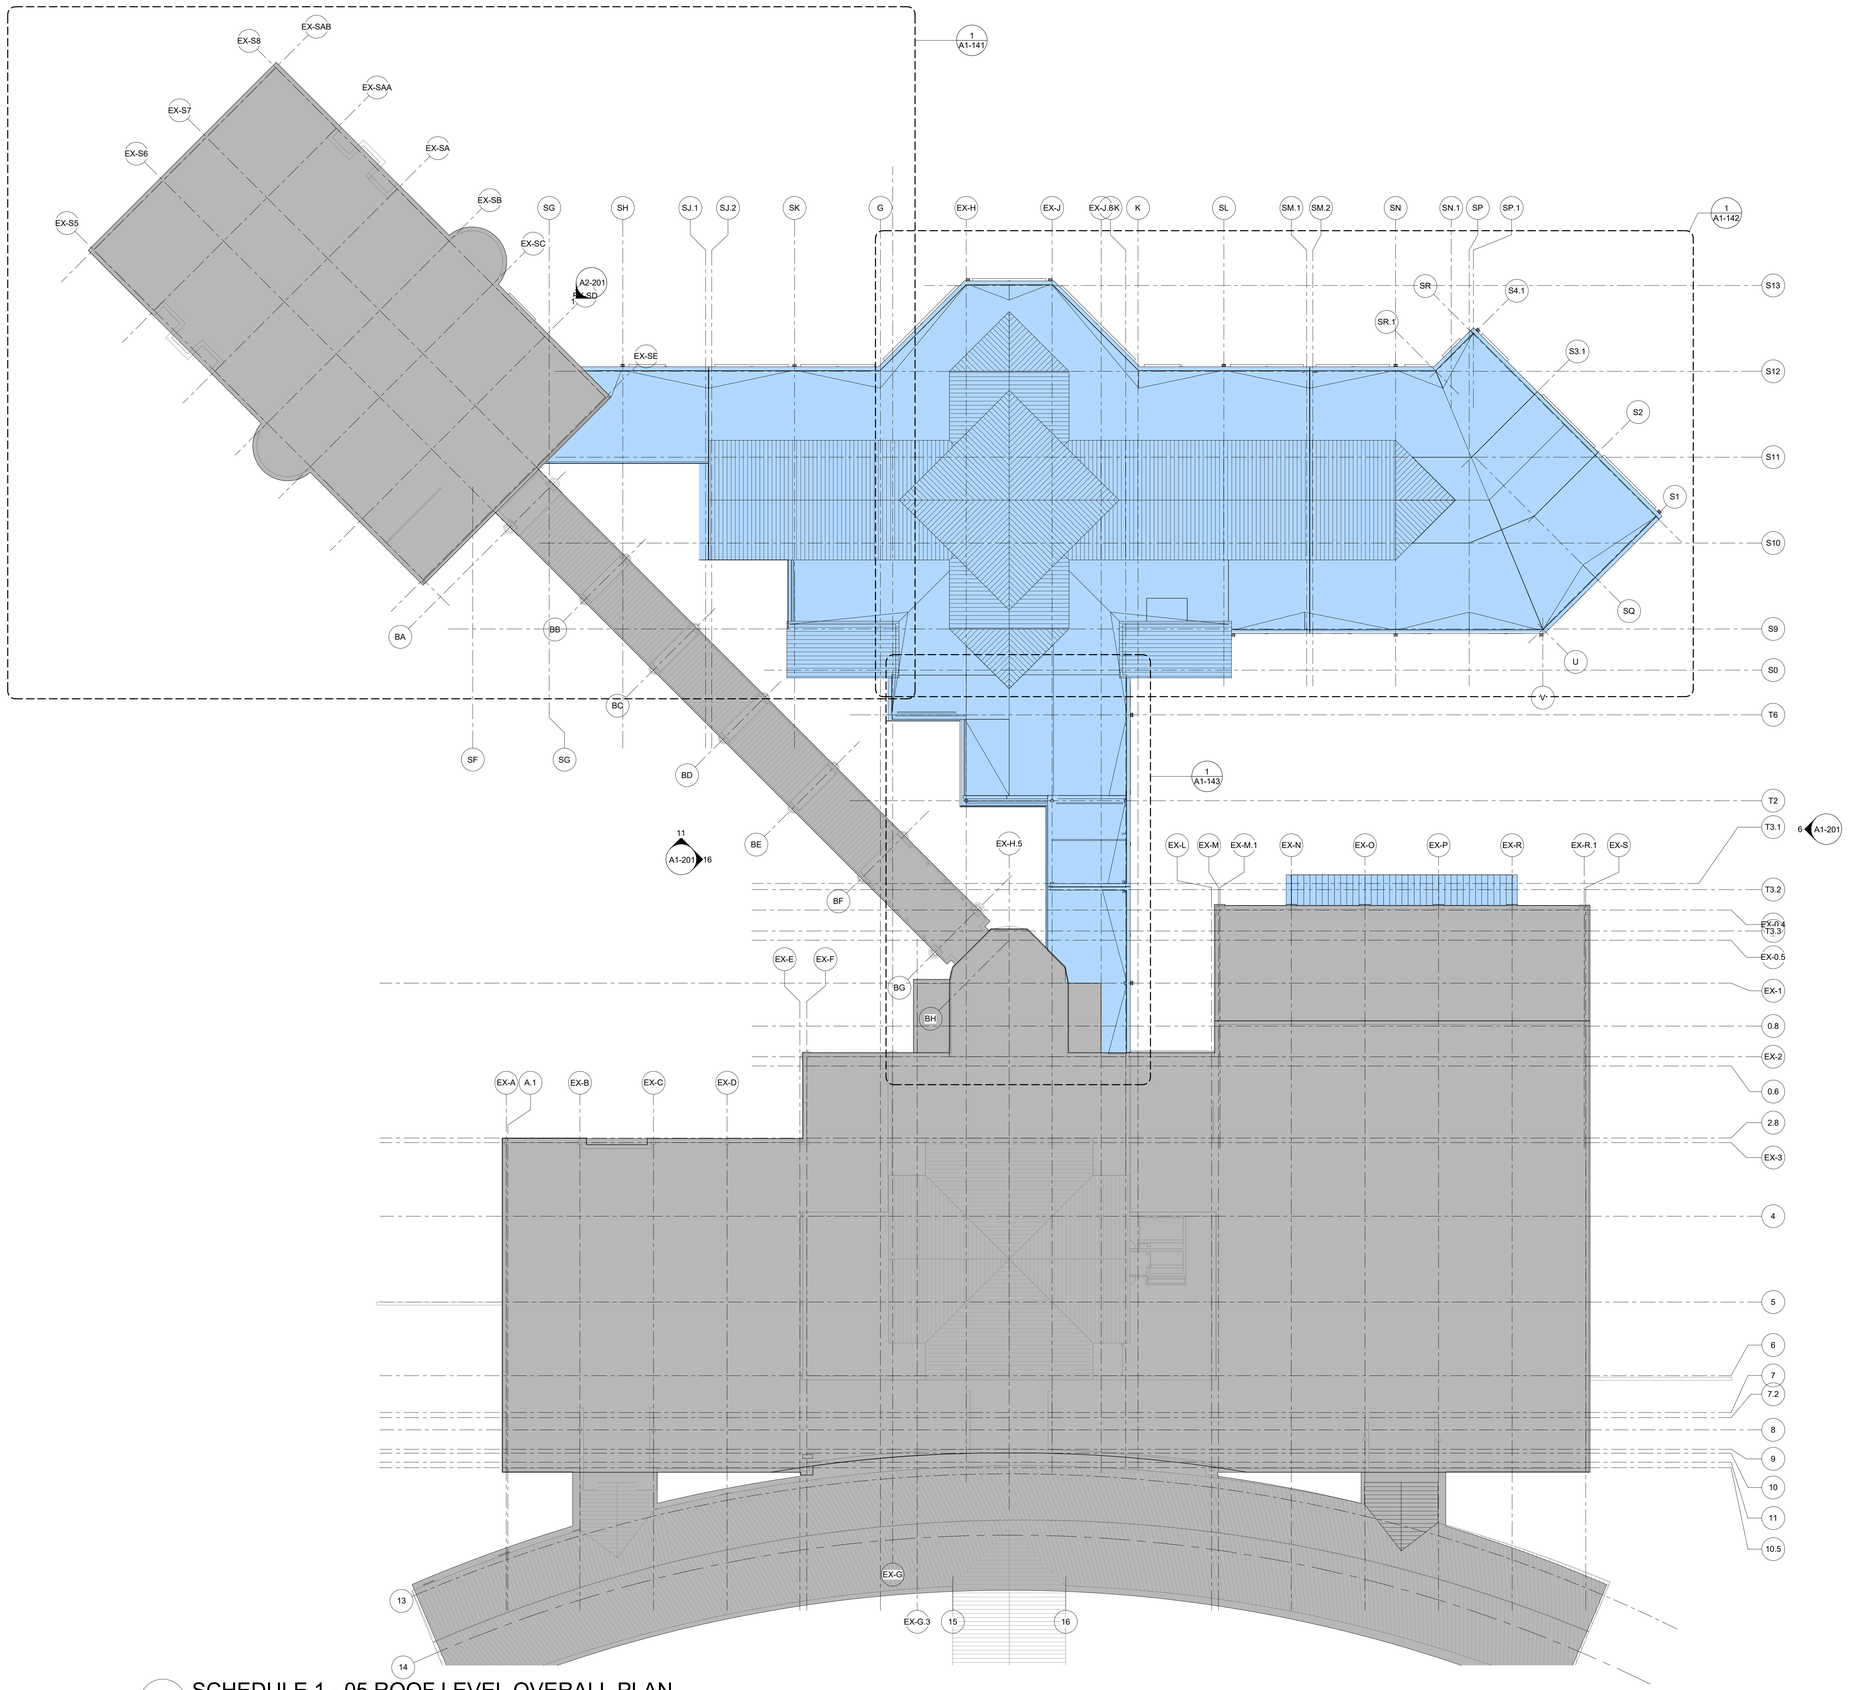

1 SCHEDULE 1 - 05 ROOF LEVEL OVERALL PLAN
1" = 20'-0"

AREA LEGEND

- EXISTING COVERED AREA
- EXISTING ENCLOSED AREA
- EXISTING ROOF AREA
- EXISTING WALLS/COLUMNS
- SCHEDULE 1 NEW COVERED AREA
- SCHEDULE 1 NEW ENCLOSED AREA
- SCHEDULE 1 EXISTING RENOVATED AREA
- SCHEDULE 2 NEW COVERED AREA
- SCHEDULE 2 NEW ENCLOSED AREA
- SCHEDULE 2 EXISTING RENOVATED AREA

ROOF DRAINAGE LEGEND

- AREA
- TAPERED INSULATION
- METAL ROOF
- SLOPE DIRECTION

ROOF NOTE

1. SEE DETAILS 18 & 19 /A-514 FOR LIGHTNING ARREST MOUNTING DETAILS

TRUE NORTH

ILM

TERMINAL IMPROVEMENTS CONTRACT 3

Wilmington International Airport
1740 Airport Boulevard, Suite 12
Wilmington, NC 28405

THE WILSON GROUP ARCHITECTS REGISTERED ARCHITECTURAL CORPORATION NORTH CAROLINA CERT. NO. 51140 CHARLOTTE, N.C.

CRAIG WALKER PAUL REGISTERED ARCHITECT 9272 NORTH CAROLINA CHARLOTTE, N.C.

THE WILSON GROUP
- ARCHITECTS -
PO Box 5510 Charlotte, NC 28299
704-331-9747 • www.twgarchitects.com

PROJECT MANAGER & CIVIL ENGINEER
TALBERT & BRIGHT

CONSULTING ARCHITECT
LS3P

STRUCTURAL ENGINEER
STEWART

FP/P/M/E ENGINEER
CHEATHAM & ASSOC.

BAGGAGE HANDLING CONSULTANTS
BNP

AIRCRAFT SUPPORT SYSTEMS
DK CONSULTANTS

SPECIALTY LIGHTING CONSULTANT
HARTRANFT

SIGNAGE & WAYFINDING
TAKEFORM



KEY PLAN

COPYRIGHT © 2019
THE WILSON GROUP ARCHITECTS
ALL RIGHTS RESERVED
•
PRINTED OR ELECTRONIC DRAWINGS AND DOCUMENTATION MAY NOT BE REPRODUCED IN ANY FORM WITHOUT WRITTEN PERMISSION FROM THE WILSON GROUP ARCHITECTS


REVISIONS

DATE 6/28/2019
PROJECT NUMBER 9202-000
SHEET TITLE

SCHEDULE 1 - ROOF LEVEL OVERALL FLOOR PLAN

SHEET NUMBER

A1-140

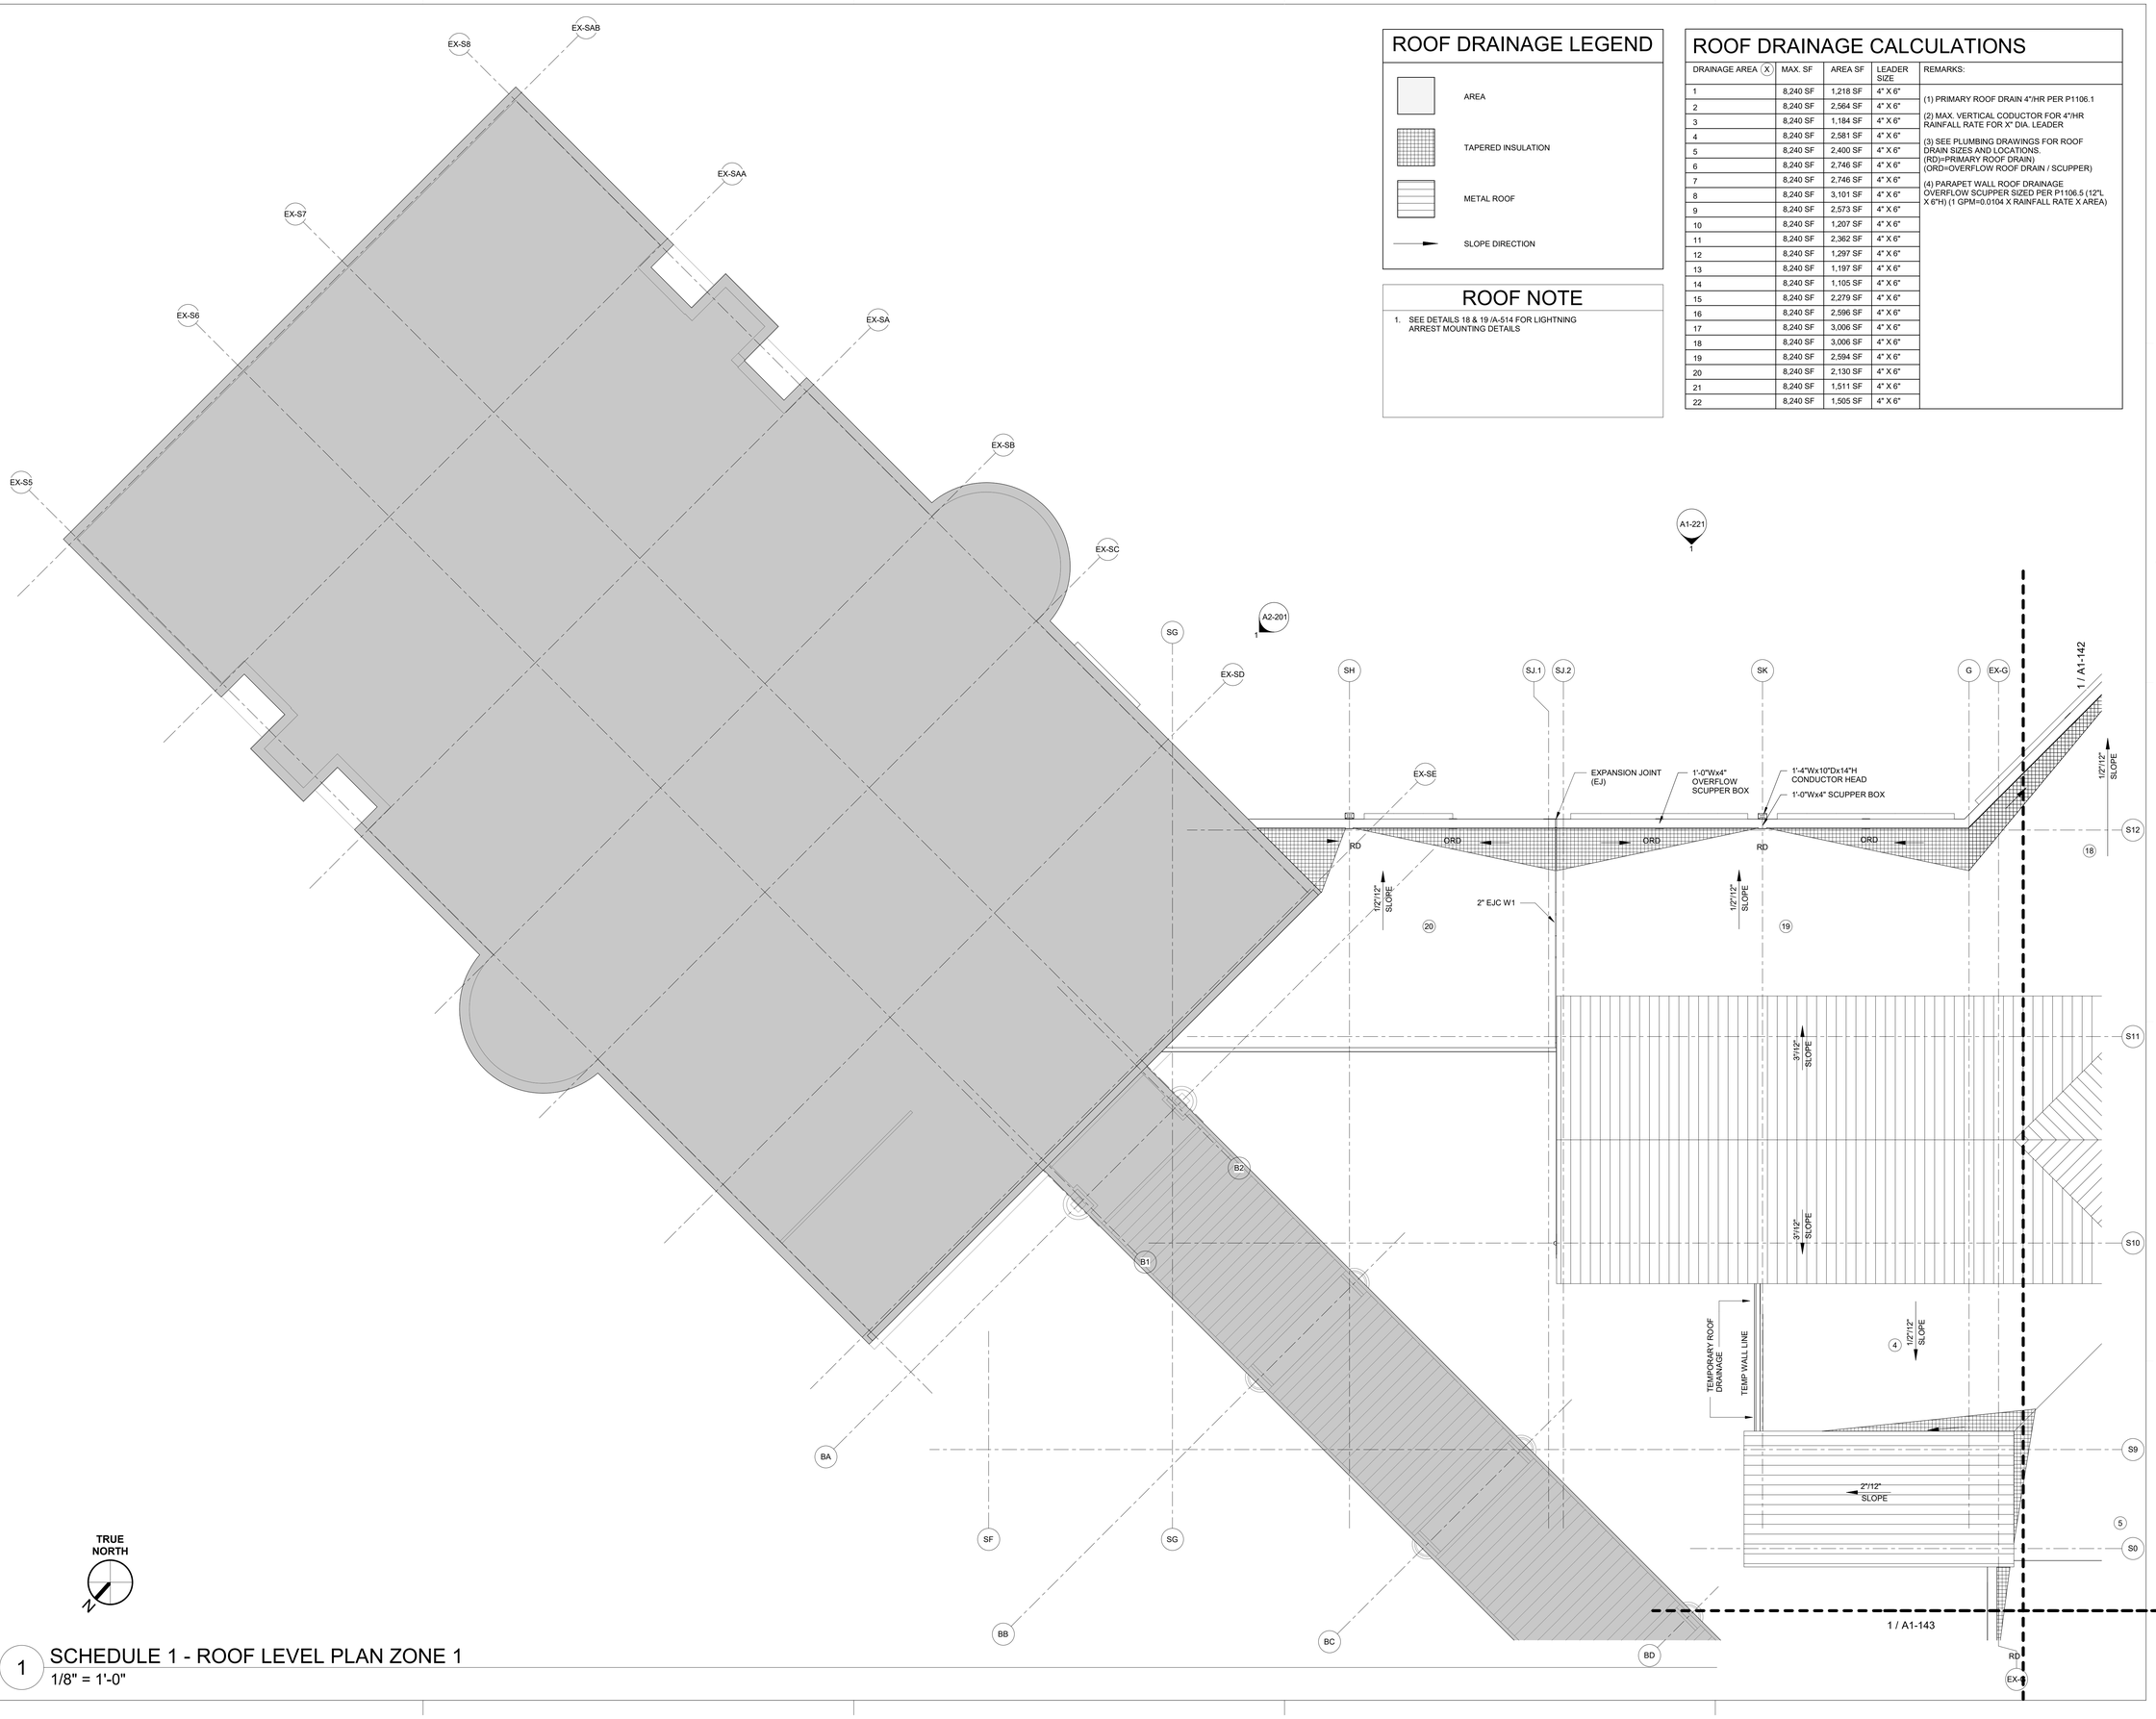

ROOF DRAINAGE LEGEND

- AREA
- TAPERED INSULATION
- METAL ROOF
- SLOPE DIRECTION

ROOF NOTE

1. SEE DETAILS 18 & 19 /A-514 FOR LIGHTNING ARREST MOUNTING DETAILS

ROOF DRAINAGE CALCULATIONS

DRAINAGE AREA (X)	MAX. SF	AREA SF	LEADER SIZE	REMARKS:
1	8,240 SF	1,218 SF	4" X 6"	(1) PRIMARY ROOF DRAIN 4"/HR PER P1106.1
2	8,240 SF	2,564 SF	4" X 6"	
3	8,240 SF	1,184 SF	4" X 6"	(2) MAX. VERTICAL CODUCTOR FOR 4"/HR RAINFALL RATE FOR X" DIA. LEADER
4	8,240 SF	2,581 SF	4" X 6"	
5	8,240 SF	2,400 SF	4" X 6"	(3) SEE PLUMBING DRAWINGS FOR ROOF DRAIN SIZES AND LOCATIONS. (RD)=PRIMARY ROOF DRAIN) (ORD=OVERFLOW ROOF DRAIN / SCUPPER)
6	8,240 SF	2,746 SF	4" X 6"	
7	8,240 SF	2,746 SF	4" X 6"	
8	8,240 SF	3,101 SF	4" X 6"	(4) PARAPET WALL ROOF DRAINAGE OVERFLOW SCUPPER SIZED PER P1106.5 (12"L X 6"H) (1 GPM=0.0104 X RAINFALL RATE X AREA)
9	8,240 SF	2,573 SF	4" X 6"	
10	8,240 SF	1,207 SF	4" X 6"	
11	8,240 SF	2,362 SF	4" X 6"	
12	8,240 SF	1,297 SF	4" X 6"	
13	8,240 SF	1,197 SF	4" X 6"	
14	8,240 SF	1,105 SF	4" X 6"	
15	8,240 SF	2,279 SF	4" X 6"	
16	8,240 SF	2,596 SF	4" X 6"	
17	8,240 SF	3,006 SF	4" X 6"	
18	8,240 SF	3,006 SF	4" X 6"	
19	8,240 SF	2,594 SF	4" X 6"	
20	8,240 SF	2,130 SF	4" X 6"	
21	8,240 SF	1,511 SF	4" X 6"	
22	8,240 SF	1,505 SF	4" X 6"	

1 SCHEDULE 1 - ROOF LEVEL PLAN ZONE 1
1/8" = 1'-0"

ILM

TERMINAL IMPROVEMENTS CONTRACT 3

Wilmington International Airport
1740 Airport Boulevard, Suite 12
Wilmington, NC 28405

THE WILSON GROUP ARCHITECTS REGISTERED ARCHITECTURAL CORPORATION CERT. NO. 51140 NORTH CAROLINA CHARLOTTE, N.C.

CRAIG WALKER PAGE REGISTERED ARCHITECT 9272 NORTH CAROLINA CHARLOTTE, N.C.

THE WILSON GROUP
- ARCHITECTS -
PO Box 5510 Charlotte, NC 28299
704-331-9747 • www.twgarchitects.com

PROJECT MANAGER & CIVIL ENGINEER
TALBERT & BRIGHT

CONSULTING ARCHITECT
LS3P

STRUCTURAL ENGINEER
STEWART


FP/P/M/E ENGINEER
CHEATHAM & ASSOC.

BAGGAGE HANDLING CONSULTANTS
BNP

AIRCRAFT SUPPORT SYSTEMS
DK CONSULTANTS

SPECIALTY LIGHTING CONSULTANT
HARTRANFT

SIGNAGE & WAYFINDING
TAKEFORM

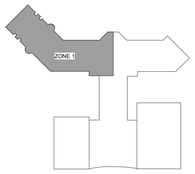

KEY PLAN

COPYRIGHT © 2019
THE WILSON GROUP ARCHITECTS
ALL RIGHTS RESERVED
•
PRINTED OR ELECTRONIC DRAWINGS AND DOCUMENTATION MAY NOT BE REPRODUCED IN ANY FORM WITHOUT WRITTEN PERMISSION FROM THE WILSON GROUP ARCHITECTS

REVISIONS

DATE 6/28/2019
PROJECT NUMBER 9202-000
SHEET TITLE

SCHEDULE 1 - ROOF LEVEL FLOOR PLAN ZONE 1

SHEET NUMBER

A1-141

ROOF DRAINAGE LEGEND


- AREA
- TAPERED INSULATION
- METAL ROOF
- SLOPE DIRECTION

ROOF NOTE

1. SEE DETAILS 18 & 19 /A-514 FOR LIGHTNING ARREST MOUNTING DETAILS

ROOF DRAINAGE CALCULATIONS

DRAINAGE AREA (X)	MAX. SF	AREA SF	LEADER SIZE	REMARKS:
1	8,240 SF	1,218 SF	4" X 6"	(1) PRIMARY ROOF DRAIN 4"/HR PER P1106.1
2	8,240 SF	2,564 SF	4" X 6"	(2) MAX. VERTICAL CODUCTOR FOR 4"/HR RAINFALL RATE FOR X" DIA. LEADER
3	8,240 SF	1,184 SF	4" X 6"	(3) SEE PLUMBING DRAWINGS FOR ROOF DRAIN SIZES AND LOCATIONS. (RD)=PRIMARY ROOF DRAIN) (ORD=OVERFLOW ROOF DRAIN / SCUPPER)
4	8,240 SF	2,581 SF	4" X 6"	
5	8,240 SF	2,400 SF	4" X 6"	
6	8,240 SF	2,746 SF	4" X 6"	(4) PARAPET WALL ROOF DRAINAGE OVERFLOW SCUPPER SIZED PER P1106.5 (12"L X 6"H) (1 GPM=0.0104 X RAINFALL RATE X AREA)
7	8,240 SF	2,746 SF	4" X 6"	
8	8,240 SF	3,101 SF	4" X 6"	
9	8,240 SF	2,573 SF	4" X 6"	
10	8,240 SF	1,207 SF	4" X 6"	
11	8,240 SF	2,362 SF	4" X 6"	
12	8,240 SF	1,297 SF	4" X 6"	
13	8,240 SF	1,197 SF	4" X 6"	
14	8,240 SF	1,105 SF	4" X 6"	
15	8,240 SF	2,279 SF	4" X 6"	
16	8,240 SF	2,596 SF	4" X 6"	
17	8,240 SF	3,006 SF	4" X 6"	
18	8,240 SF	3,006 SF	4" X 6"	
19	8,240 SF	2,594 SF	4" X 6"	
20	8,240 SF	2,130 SF	4" X 6"	
21	8,240 SF	1,511 SF	4" X 6"	
22	8,240 SF	1,505 SF	4" X 6"	

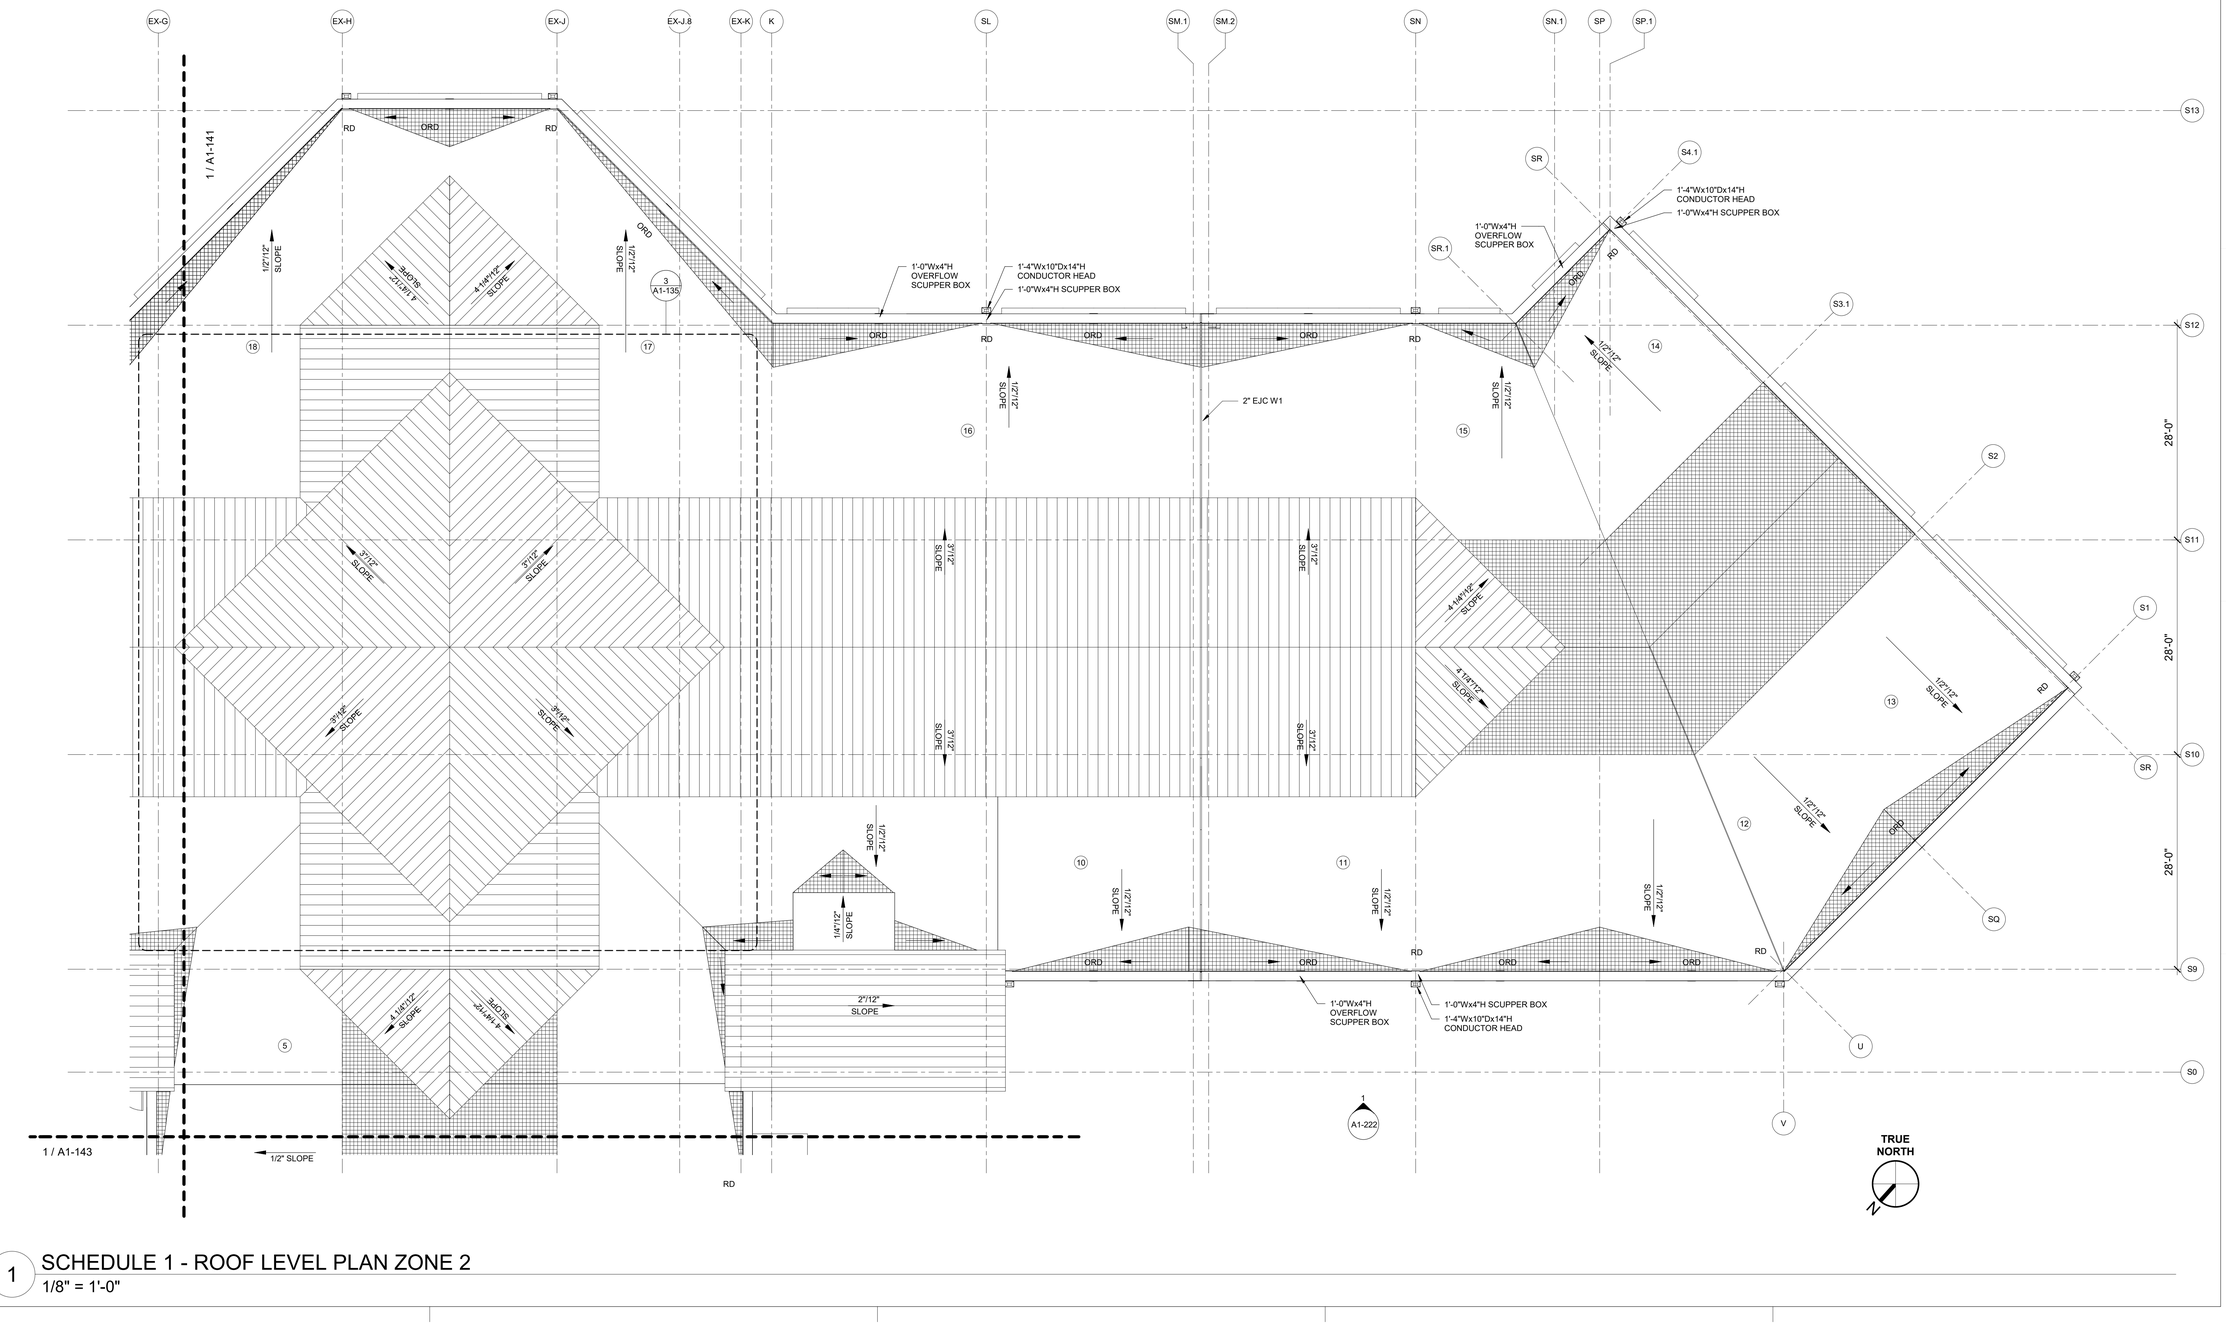

1 SCHEDULE 1 - ROOF LEVEL PLAN ZONE 2
1/8" = 1'-0"

ILM

TERMINAL IMPROVEMENTS CONTRACT 3

Wilmington International Airport
1740 Airport Boulevard, Suite 12
Wilmington, NC 28405

THE WILSON GROUP ARCHITECTS · REGISTERED ARCHITECTURAL CORPORATION · NORTH CAROLINA · CERT. NO. 511140 · CHARLOTTE, N.C.

CRAIG WALKER PAGE · REGISTERED ARCHITECT · 9272 · NORTH CAROLINA · CHARLOTTE, N.C.

THE WILSON GROUP
- ARCHITECTS -
PO Box 5510 Charlotte, NC 28299
704-331-9747 • www.twgarchitects.com

PROJECT MANAGER & CIVIL ENGINEER
TALBERT & BRIGHT

CONSULTING ARCHITECT
LS3P

STRUCTURAL ENGINEER
STEWART


FP/P/M/E ENGINEER
CHEATHAM & ASSOC.

BAGGAGE HANDLING CONSULTANTS
BNP

AIRCRAFT SUPPORT SYSTEMS
DK CONSULTANTS

SPECIALTY LIGHTING CONSULTANT
HARTRANFT

SIGNAGE & WAYFINDING
TAKEFORM

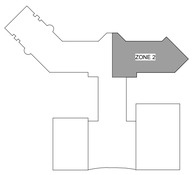

KEY PLAN

COPYRIGHT © 2019
THE WILSON GROUP ARCHITECTS
ALL RIGHTS RESERVED

PRINTED OR ELECTRONIC DRAWINGS AND DOCUMENTATION MAY NOT BE REPRODUCED IN ANY FORM WITHOUT WRITTEN PERMISSION FROM THE WILSON GROUP ARCHITECTS


REVISIONS

DATE 6/28/2019
PROJECT NUMBER 9202-000
SHEET TITLE

SCHEDULE 1 - ROOF LEVEL FLOOR PLAN ZONE 2

SHEET NUMBER

A1-142

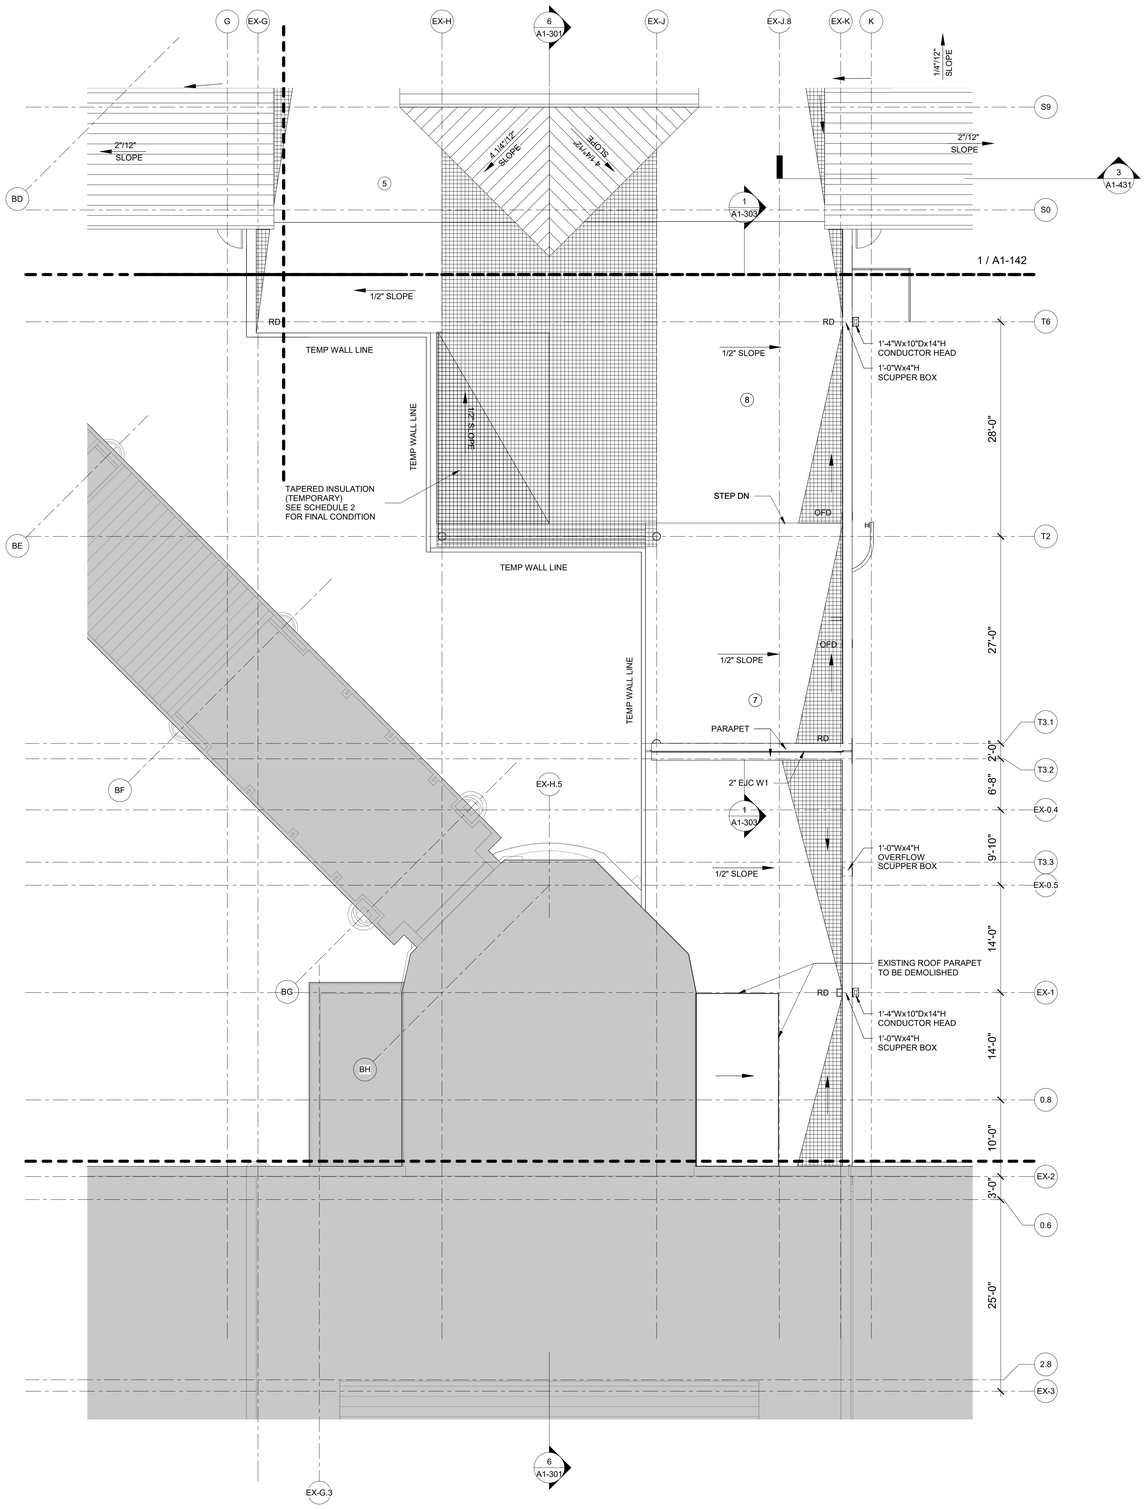

ROOF DRAINAGE CALCULATIONS

DRAINAGE AREA (X)	MAX. SF	AREA SF	LEADER SIZE	REMARKS:
1	8,240 SF	1,218 SF	4" X 6"	(1) PRIMARY ROOF DRAIN 4"/HR PER P1106.1
2	8,240 SF	2,564 SF	4" X 6"	(2) MAX. VERTICAL CODUCTOR FOR 4"/HR RAINFALL RATE FOR X" DIA. LEADER
3	8,240 SF	1,184 SF	4" X 6"	(3) SEE PLUMBING DRAWINGS FOR ROOF DRAIN SIZES AND LOCATIONS. (RD)=PRIMARY ROOF DRAIN) (ORD=OVERFLOW ROOF DRAIN / SCUPPER)
4	8,240 SF	2,581 SF	4" X 6"	
5	8,240 SF	2,400 SF	4" X 6"	
6	8,240 SF	2,746 SF	4" X 6"	
7	8,240 SF	2,746 SF	4" X 6"	
8	8,240 SF	3,101 SF	4" X 6"	
9	8,240 SF	2,573 SF	4" X 6"	
10	8,240 SF	1,207 SF	4" X 6"	
11	8,240 SF	2,362 SF	4" X 6"	
12	8,240 SF	1,297 SF	4" X 6"	
13	8,240 SF	1,197 SF	4" X 6"	
14	8,240 SF	1,105 SF	4" X 6"	
15	8,240 SF	2,279 SF	4" X 6"	
16	8,240 SF	2,596 SF	4" X 6"	
17	8,240 SF	3,006 SF	4" X 6"	
18	8,240 SF	3,006 SF	4" X 6"	
19	8,240 SF	2,594 SF	4" X 6"	
20	8,240 SF	2,130 SF	4" X 6"	
21	8,240 SF	1,511 SF	4" X 6"	
22	8,240 SF	1,505 SF	4" X 6"	

(4) PARAPET WALL ROOF DRAINAGE OVERFLOW SCUPPER SIZED PER P1106.5 (12"L X 6"H) (1 GPM=0.0104 X RAINFALL RATE X AREA)

ROOF DRAINAGE LEGEND

- AREA
- TAPERED INSULATION
- METAL ROOF
- SLOPE DIRECTION

ROOF NOTE

1. SEE DETAILS 18 & 19 /A-514 FOR LIGHTNING ARREST MOUNTING DETAILS

TRUE NORTH

1 SCHEDULE 1 - ROOF LEVEL PLAN ZONE 3
1/8" = 1'-0"

ILM

TERMINAL IMPROVEMENTS CONTRACT 3

Wilmington International Airport
1740 Airport Boulevard, Suite 12
Wilmington, NC 28405

THE WILSON GROUP ARCHITECTS REGISTERED ARCHITECTURAL CORPORATION CERT. NO. 511140 NORTH CAROLINA CHARLOTTE, N.C.

THOMAS WALKER PAGE REGISTERED ARCHITECT 9272 NORTH CAROLINA CHARLOTTE, N.C.

THE WILSON GROUP
- ARCHITECTS -

PO Box 5510 Charlotte, NC 28299
704-331-9747 • www.twgarchitects.com

PROJECT MANAGER & CIVIL ENGINEER
TALBERT & BRIGHT

CONSULTING ARCHITECT
LS3P

STRUCTURAL ENGINEER
STEWART


FP/P/M/E ENGINEER
CHEATHAM & ASSOC.

BAGGAGE HANDLING CONSULTANTS
BNP

AIRCRAFT SUPPORT SYSTEMS
DK CONSULTANTS

SPECIALTY LIGHTING CONSULTANT
HARTRANFT

SIGNAGE & WAYFINDING
TAKEFORM

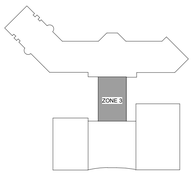

KEY PLAN

COPYRIGHT © 2019
THE WILSON GROUP ARCHITECTS
ALL RIGHTS RESERVED
•
PRINTED OR ELECTRONIC DRAWINGS AND DOCUMENTATION MAY NOT BE REPRODUCED IN ANY FORM WITHOUT WRITTEN PERMISSION FROM THE WILSON GROUP ARCHITECTS


REVISIONS

DATE 6/28/2019
PROJECT NUMBER 9202-000
SHEET TITLE

SCHEDULE 1 - ROOF LEVEL FLOOR PLAN ZONE 3

SHEET NUMBER

A1-143

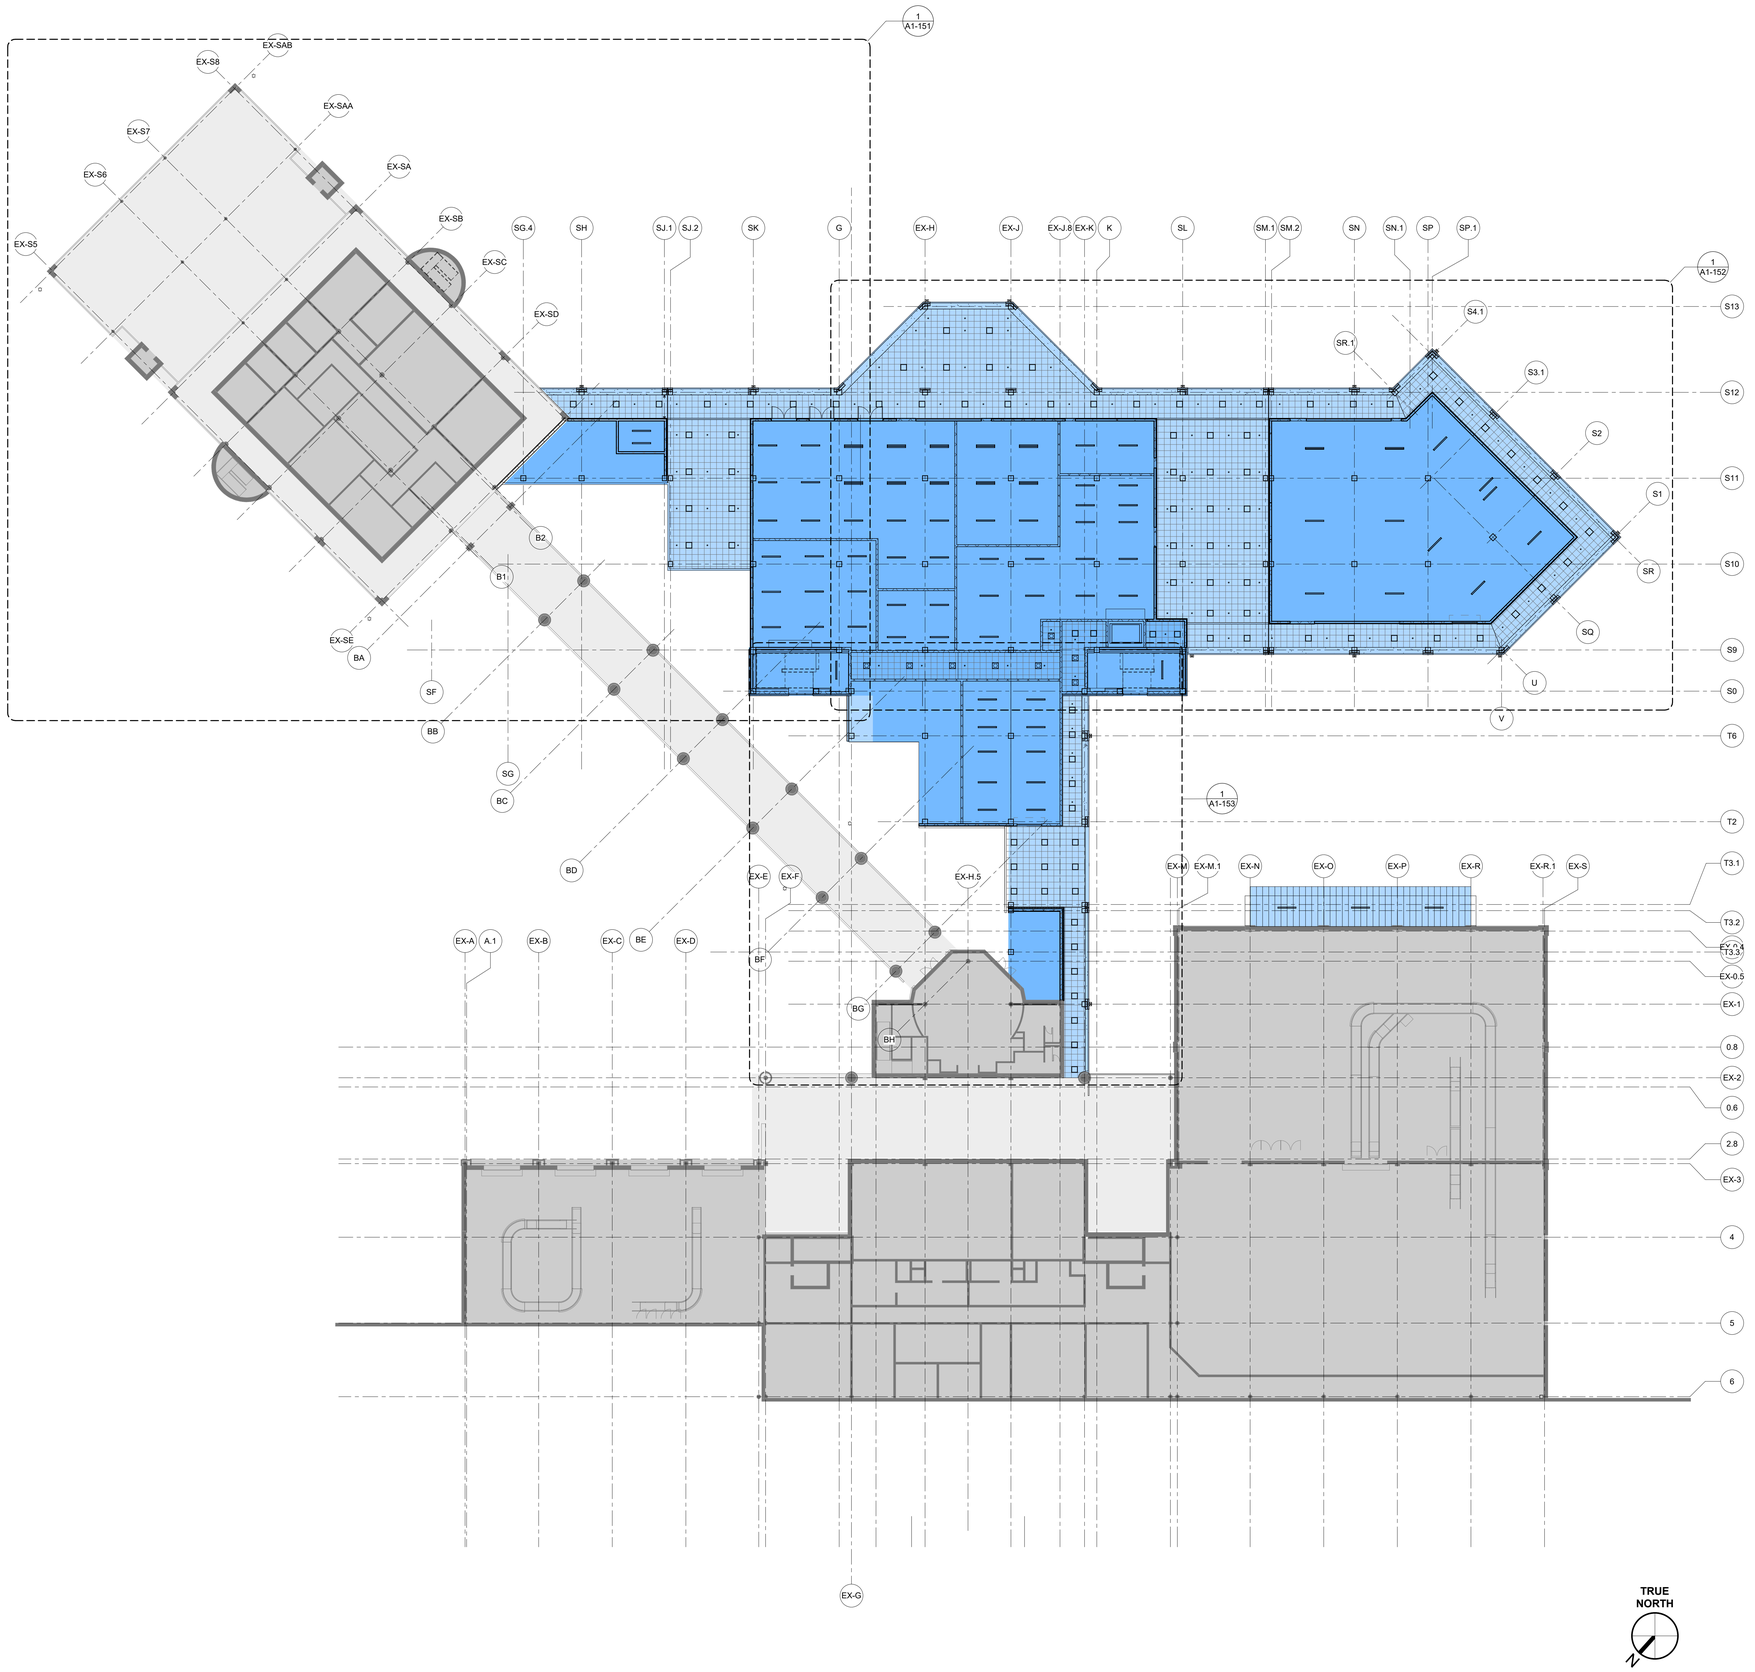

AREA LEGEND

- EXISTING COVERED AREA
- EXISTING ENCLOSED AREA
- EXISTING ROOF AREA
- EXISTING WALLS/COLUMNS
- SCHEDULE 1 NEW COVERED AREA
- SCHEDULE 1 NEW ENCLOSED AREA
- SCHEDULE 1 EXISTING RENOVATED AREA
- SCHEDULE 2 NEW COVERED AREA
- SCHEDULE 2 NEW ENCLOSED AREA
- SCHEDULE 2 EXISTING RENOVATED AREA

RCP LEGEND

- 2'x4' w 6" SLOT LAY-IN CEILING PANEL
- 2X2 LAY-IN CEILING PANEL
- GYPSUM BOARD
- EXPOSED STRUCTURE - PAINTED
- EXHAUST AIR GRILLE
- SPEAKER
- SPRINKLER
- STROBE
- HEIGHT (FEET, INCHES) ABOVE FINISHED FLOOR, 10'-6" U.N.O.
- 6" X LED FIXTURE LENGTH VARIES
- 2 X 2 LED FIXTURE
- LED FIXTURE
- 1 X 1 LED FIXTURE
- 2 X 2 LED FIXTURE- EXTERIOR
- SUPPLY AIR DIFFUSER
- RETURN AIR DIFFUSER
- EXHAUST FAN
- 6" X MECH SUPPLY AND RETURN DIFFUSER LENGTH VARIES

TRUE NORTH

1 SCHEDULE 1 - 01 RAMP LEVEL OVERALL RCP
1" = 20'-0"

ILM

TERMINAL IMPROVEMENTS CONTRACT 3

Wilmington International Airport
1740 Airport Boulevard, Suite 12
Wilmington, NC 28405

THE WILSON GROUP ARCHITECTS REGISTERED ARCHITECTURAL CORPORATION CERT. NO. 51140 NORTH CAROLINA CHARLOTTE, N.C.

JAMES WALKER PAGE REGISTERED ARCHITECT 9272 NORTH CAROLINA CHARLOTTE, N.C.

THE WILSON GROUP
- ARCHITECTS -
PO Box 5510 Charlotte, NC 28299
704-331-9747 • www.twgarchitects.com

PROJECT MANAGER & CIVIL ENGINEER
TALBERT & BRIGHT

CONSULTING ARCHITECT
LS3P

STRUCTURAL ENGINEER
STEWART


FP/P/M/E ENGINEER
CHEATHAM & ASSOC.

BAGGAGE HANDLING CONSULTANTS
BNP

AIRCRAFT SUPPORT SYSTEMS
DK CONSULTANTS

SPECIALTY LIGHTING CONSULTANT
HARTRANFT

SIGNAGE & WAYFINDING
TAKEFORM

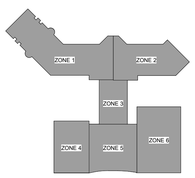

KEY PLAN

COPYRIGHT © 2019
THE WILSON GROUP ARCHITECTS
ALL RIGHTS RESERVED


PRINTED OR ELECTRONIC DRAWINGS AND DOCUMENTATION MAY NOT BE REPRODUCED IN ANY FORM WITHOUT WRITTEN PERMISSION FROM THE WILSON GROUP ARCHITECTS

REVISIONS

DATE 6/28/2019
PROJECT NUMBER 9202-000
SHEET TITLE

SCHEDULE 1 - RAMP LEVEL OVERALL RCP

SHEET NUMBER
A1-150

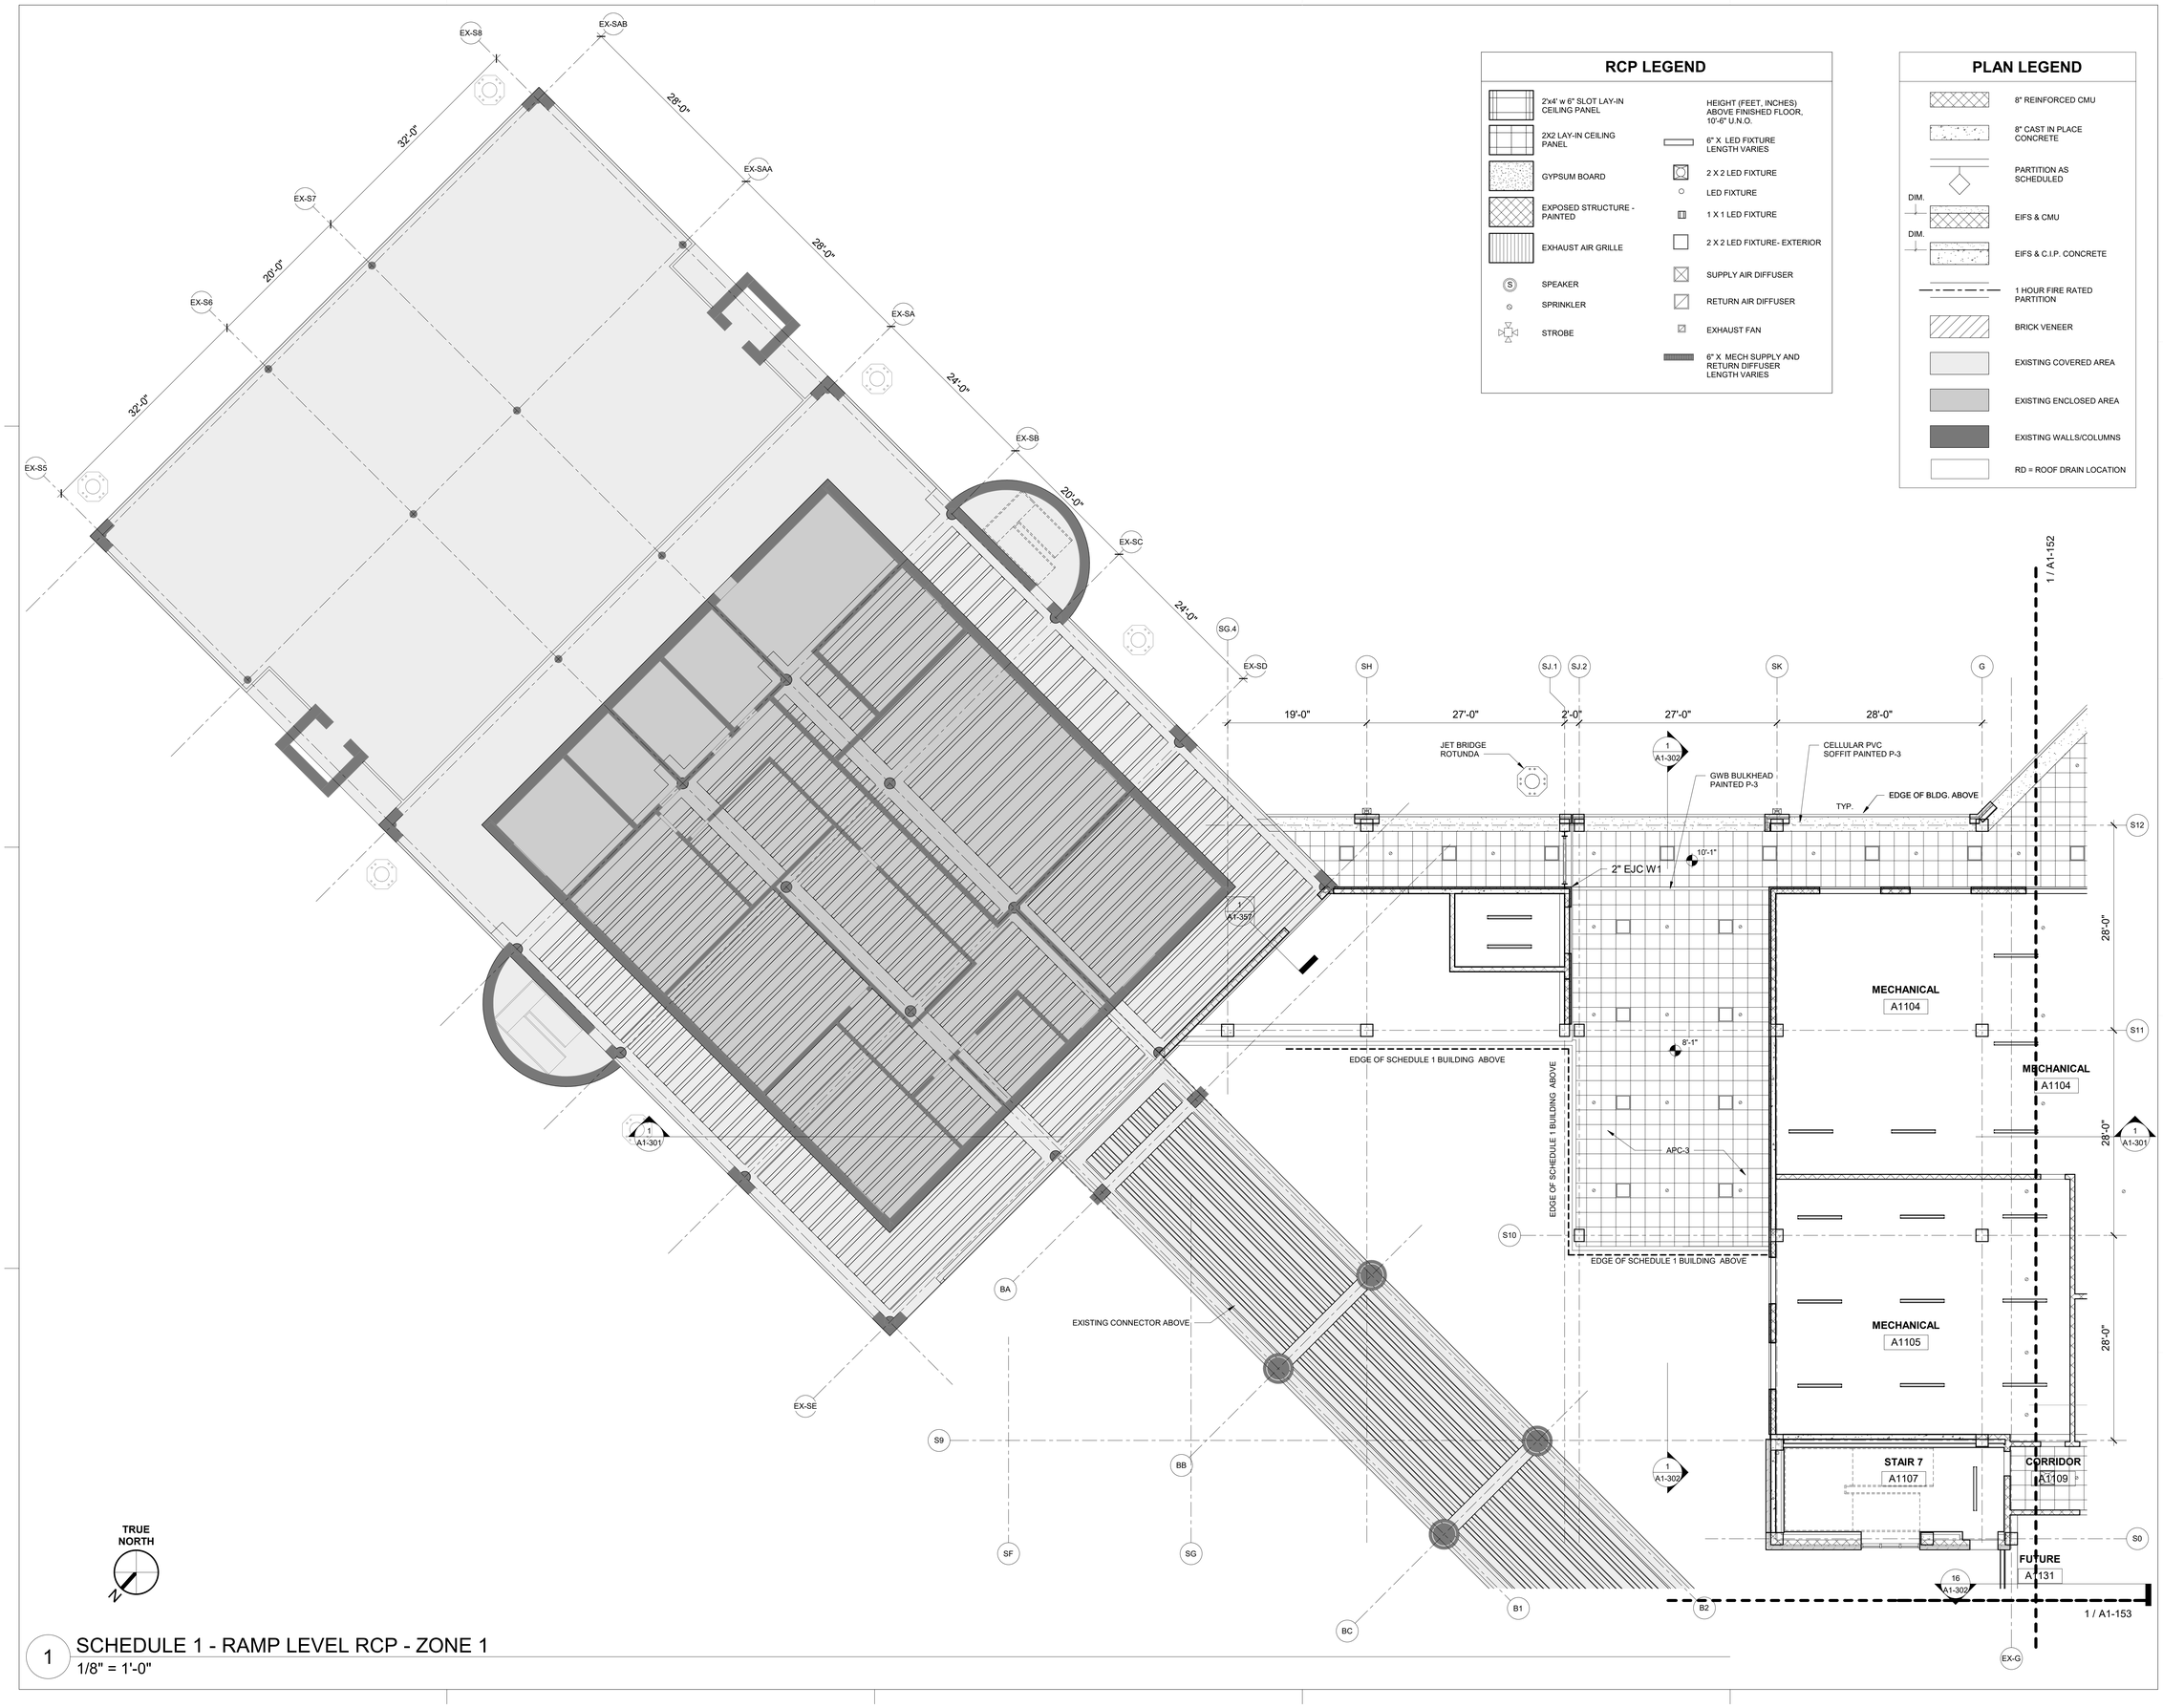

RCP LEGEND

- 2'x4' w 6" SLOT LAY-IN CEILING PANEL
- 2X2 LAY-IN CEILING PANEL
- GYPSUM BOARD
- EXPOSED STRUCTURE - PAINTED
- EXHAUST AIR GRILLE
- (S) SPEAKER
- SPRINKLER
- STROBE
- HEIGHT (FEET, INCHES) ABOVE FINISHED FLOOR, 10'-6" U.N.O.
- 6" X LED FIXTURE LENGTH VARIES
- 2 X 2 LED FIXTURE
- LED FIXTURE
- 1 X 1 LED FIXTURE
- 2 X 2 LED FIXTURE- EXTERIOR
- SUPPLY AIR DIFFUSER
- RETURN AIR DIFFUSER
- EXHAUST FAN
- 6" X MECH SUPPLY AND RETURN DIFFUSER LENGTH VARIES

PLAN LEGEND

- 8" REINFORCED CMU
- 8" CAST IN PLACE CONCRETE
- PARTITION AS SCHEDULED
- DIM. EIFS & CMU
- DIM. EIFS & C.I.P. CONCRETE
- 1 HOUR FIRE RATED PARTITION
- BRICK VENEER
- EXISTING COVERED AREA
- EXISTING ENCLOSED AREA
- EXISTING WALLS/COLUMNS
- RD = ROOF DRAIN LOCATION

TRUE NORTH

1 SCHEDULE 1 - RAMP LEVEL RCP - ZONE 1
1/8" = 1'-0"

ILM

TERMINAL IMPROVEMENTS CONTRACT 3

Wilmington International Airport
1740 Airport Boulevard, Suite 12
Wilmington, NC 28405

THE WILSON GROUP ARCHITECTS — REGISTERED ARCHITECTURAL CORPORATION — CERT. NO. 51140 — NORTH CAROLINA — CHARLOTTE, N.C.

CRAIG WALKER PAGE — REGISTERED ARCHITECT — 9272 — NORTH CAROLINA — CHARLOTTE, N.C.

THE WILSON GROUP
- ARCHITECTS -
PO Box 5510 Charlotte, NC 28299
704-331-9747 • www.twgarchitects.com

PROJECT MANAGER & CIVIL ENGINEER
TALBERT & BRIGHT

CONSULTING ARCHITECT
LS3P

STRUCTURAL ENGINEER
STEWART


FP/P/M/E ENGINEER
CHEATHAM & ASSOC.

BAGGAGE HANDLING CONSULTANTS
BNP

AIRCRAFT SUPPORT SYSTEMS
DK CONSULTANTS

SPECIALTY LIGHTING CONSULTANT
HARTRANFT

SIGNAGE & WAYFINDING
TAKEFORM

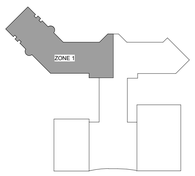

KEY PLAN

COPYRIGHT © 2019
THE WILSON GROUP ARCHITECTS
ALL RIGHTS RESERVED

PRINTED OR ELECTRONIC DRAWINGS AND DOCUMENTATION MAY NOT BE REPRODUCED IN ANY FORM WITHOUT WRITTEN PERMISSION FROM THE WILSON GROUP ARCHITECTS

REVISIONS

DATE 6/28/2019
PROJECT NUMBER 9202-000
SHEET TITLE

SCHEDULE 1 - RAMP LEVEL RCP ZONE 1


SHEET NUMBER
A1-151

RCP LEGEND

- 2'x4' w 6" SLOT LAY-IN CEILING PANEL
- 2X2 LAY-IN CEILING PANEL
- GYPSUM BOARD
- EXPOSED STRUCTURE - PAINTED
- EXHAUST AIR GRILLE
- (S) SPEAKER
- SPRINKLER
- STROBE
- HEIGHT (FEET, INCHES) ABOVE FINISHED FLOOR, 10'-6" U.N.O.
- 6" X LED FIXTURE LENGTH VARIES
- 2 X 2 LED FIXTURE
- LED FIXTURE
- 1 X 1 LED FIXTURE
- 2 X 2 LED FIXTURE- EXTERIOR
- SUPPLY AIR DIFFUSER
- RETURN AIR DIFFUSER
- EXHAUST FAN
- 6" X MECH SUPPLY AND RETURN DIFFUSER LENGTH VARIES

PLAN LEGEND

- 8" REINFORCED CMU
- 8" CAST IN PLACE CONCRETE
- PARTITION AS SCHEDULED
- DIM. EIFS & CMU
- DIM. EIFS & C.I.P. CONCRETE
- 1 HOUR FIRE RATED PARTITION
- BRICK VENEER
- EXISTING COVERED AREA
- EXISTING ENCLOSED AREA
- EXISTING WALLS/COLUMNS
- RD = ROOF DRAIN LOCATION

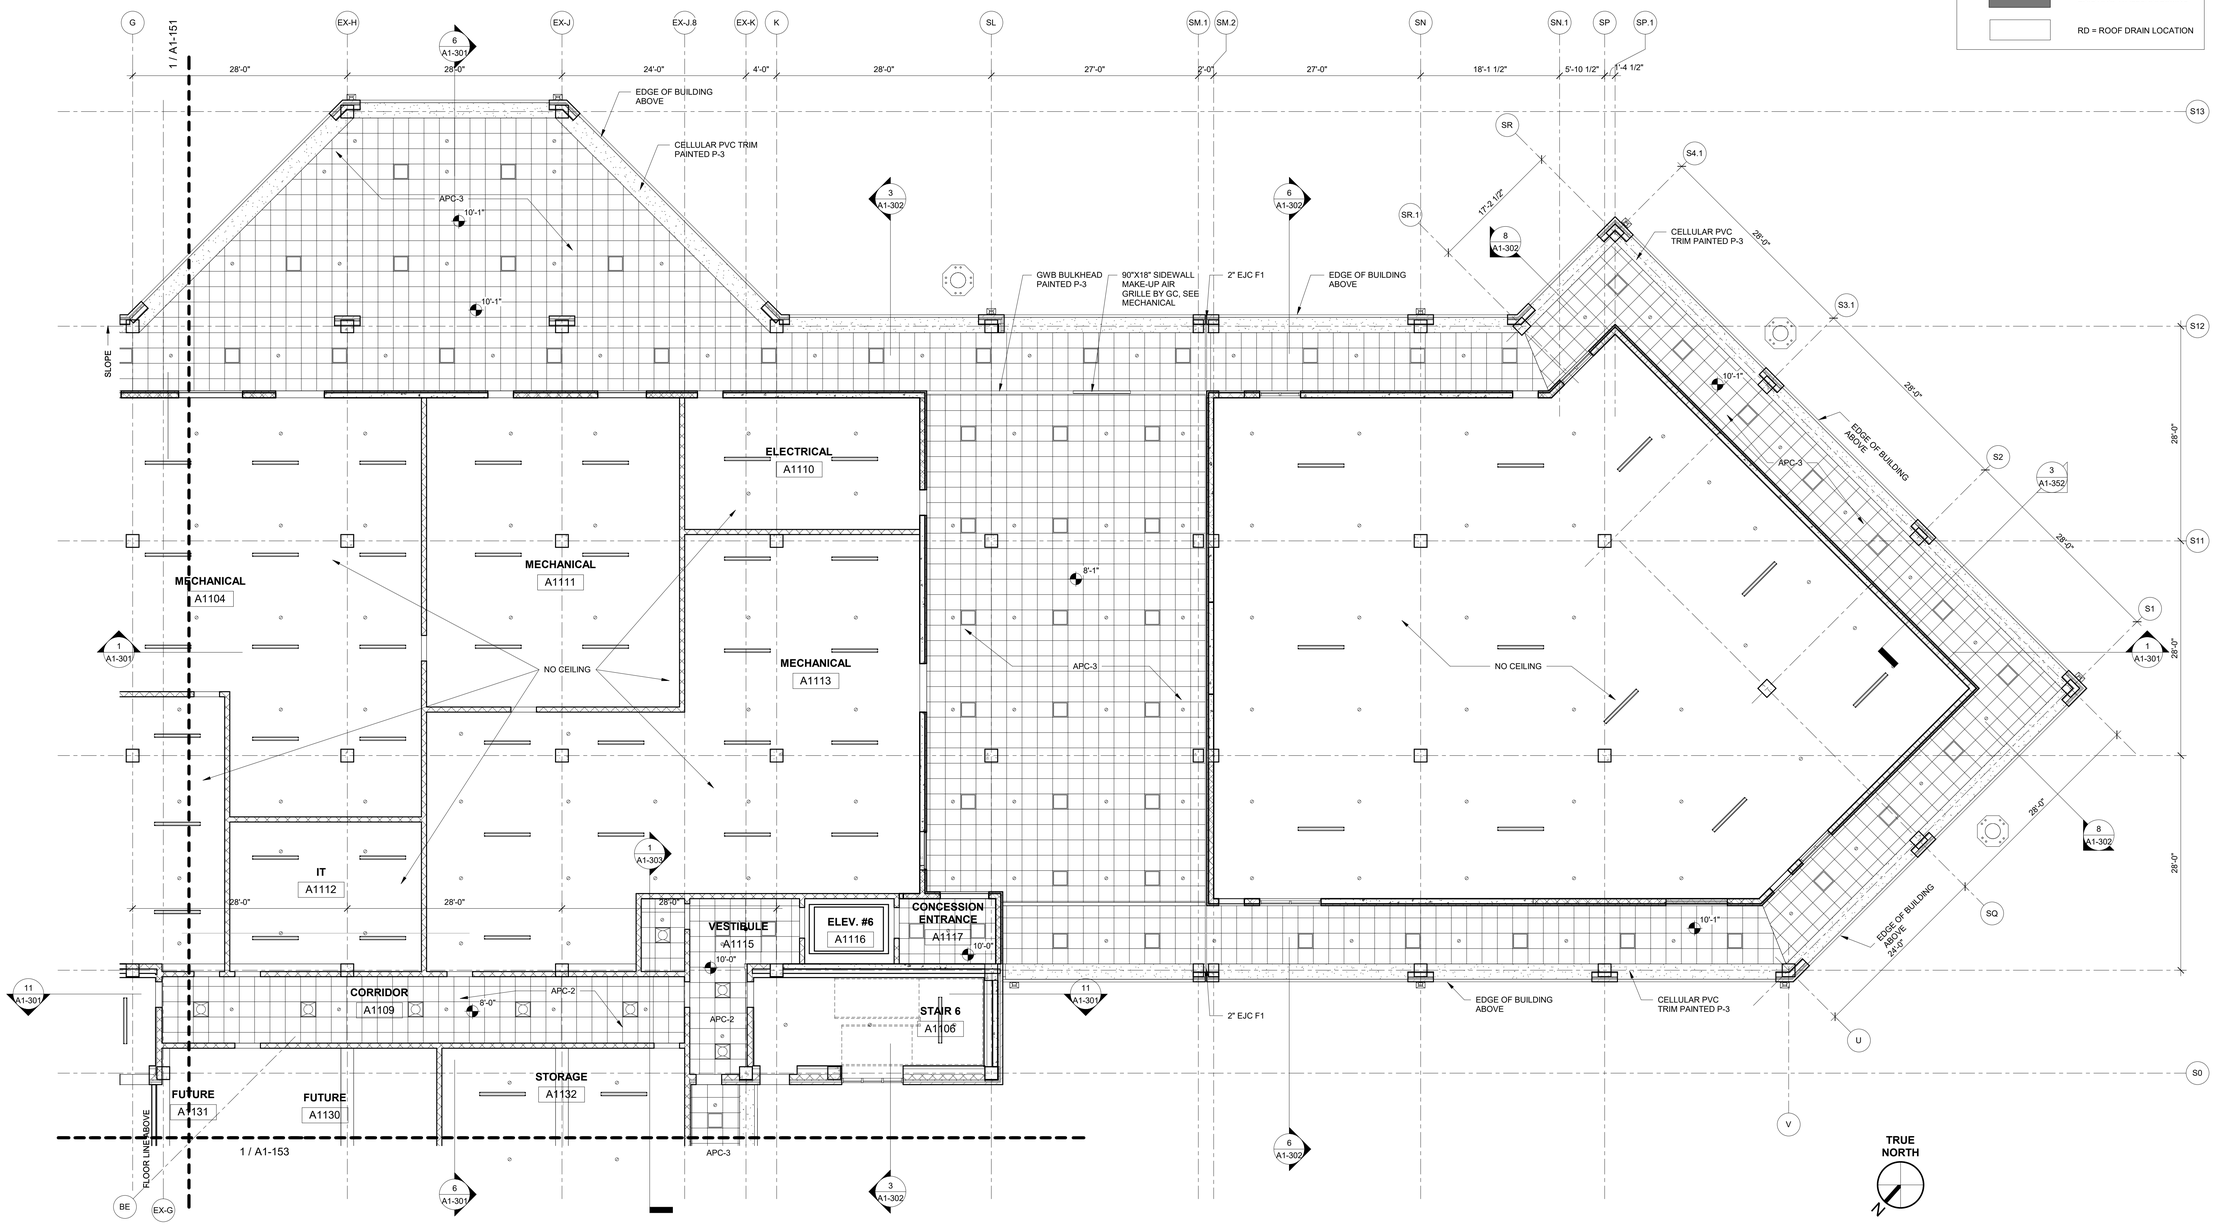

1 SCHEDULE 1 - RAMP LEVEL RCP - ZONE 2
1/8" = 1'-0"

ILM

TERMINAL IMPROVEMENTS CONTRACT 3

Wilmington International Airport
1740 Airport Boulevard, Suite 12
Wilmington, NC 28405

THE WILSON GROUP ARCHITECTS — REGISTERED ARCHITECTURAL CORPORATION — CERT. NO. 51140 — NORTH CAROLINA — CHARLOTTE, N.C.

CRAIG WALKER PAGE — REGISTERED LANDSCAPE ARCHITECT — 9272 — NORTH CAROLINA — CHARLOTTE, N.C.

THE WILSON GROUP
- ARCHITECTS -
PO Box 5510 Charlotte, NC 28299
704-331-9747 • www.twgarchitects.com

PROJECT MANAGER & CIVIL ENGINEER
TALBERT & BRIGHT

CONSULTING ARCHITECT
LS3P

STRUCTURAL ENGINEER
STEWART


FP/P/M/E ENGINEER
CHEATHAM & ASSOC.

BAGGAGE HANDLING CONSULTANTS
BNP

AIRCRAFT SUPPORT SYSTEMS
DK CONSULTANTS

SPECIALTY LIGHTING CONSULTANT
HARTRANFT

SIGNAGE & WAYFINDING
TAKEFORM

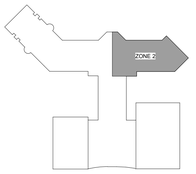

KEY PLAN

COPYRIGHT © 2019
THE WILSON GROUP ARCHITECTS
ALL RIGHTS RESERVED

PRINTED OR ELECTRONIC DRAWINGS AND DOCUMENTATION MAY NOT BE REPRODUCED IN ANY FORM WITHOUT WRITTEN PERMISSION FROM THE WILSON GROUP ARCHITECTS

REVISIONS

DATE	6/28/2019
PROJECT NUMBER	9202-000
SHEET TITLE	

SCHEDULE 1 - RAMP LEVEL RCP ZONE 2


SHEET NUMBER
A1-152

PLAN LEGEND

- 8" REINFORCED CMU
- 8" CAST IN PLACE CONCRETE
- PARTITION AS SCHEDULED
- DIM. EIFS & CMU
- DIM. EIFS & C.I.P. CONCRETE
- 1 HOUR FIRE RATED PARTITION
- BRICK VENEER
- EXISTING COVERED AREA
- EXISTING ENCLOSED AREA
- EXISTING WALLS/COLUMNS
- RD = ROOF DRAIN LOCATION

RCP LEGEND

- 2'x4' w 6" SLOT LAY-IN CEILING PANEL
- 2X2 LAY-IN CEILING PANEL
- GYPSUM BOARD
- EXPOSED STRUCTURE - PAINTED
- EXHAUST AIR GRILLE
- (S) SPEAKER
- SPRINKLER
- STROBE
- HEIGHT (FEET, INCHES) ABOVE FINISHED FLOOR, 10'-6" U.N.O.
- 6" X LED FIXTURE LENGTH VARIES
- 2 X 2 LED FIXTURE
- LED FIXTURE
- 1 X 1 LED FIXTURE
- 2 X 2 LED FIXTURE- EXTERIOR
- SUPPLY AIR DIFFUSER
- RETURN AIR DIFFUSER
- EXHAUST FAN
- 6" X MECH SUPPLY AND RETURN DIFFUSER LENGTH VARIES

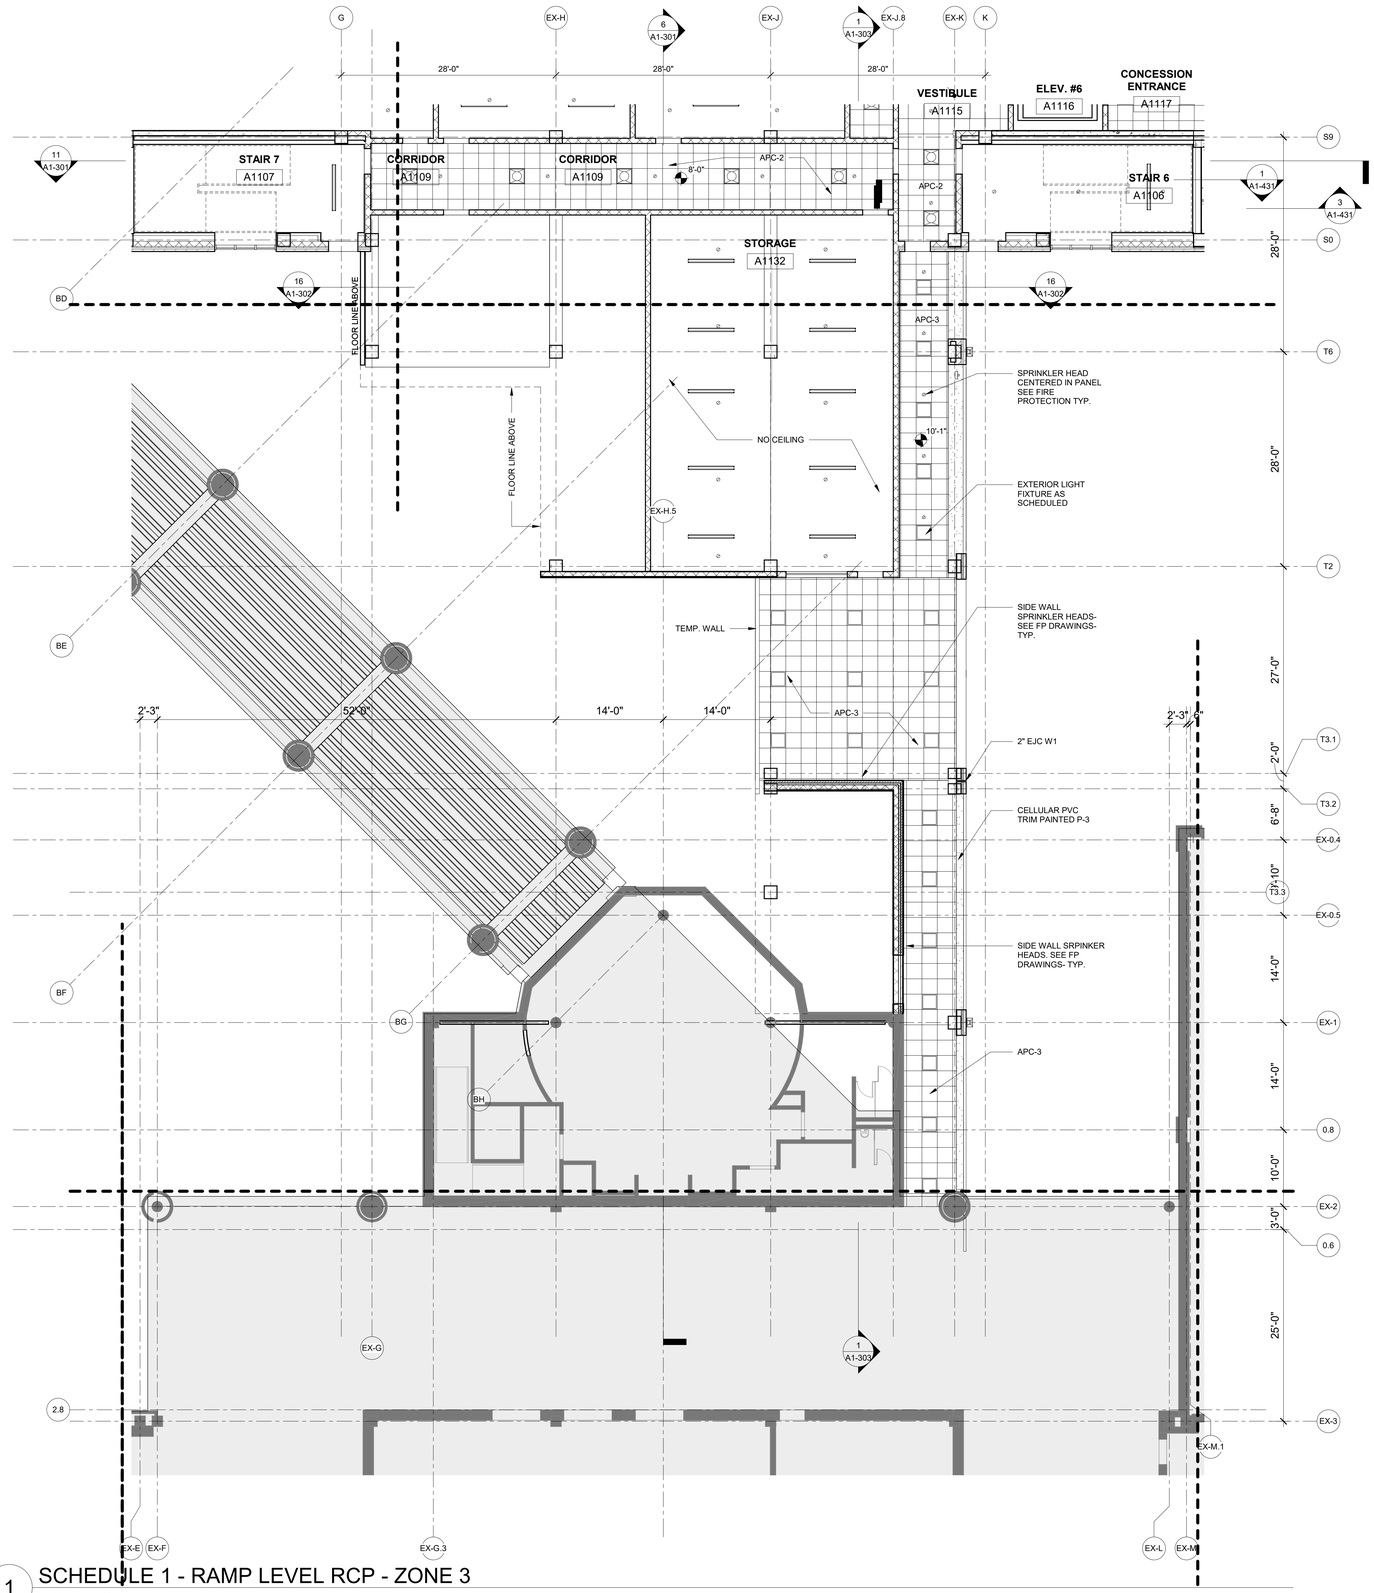

1 SCHEDULE 1 - RAMP LEVEL RCP - ZONE 3
1/8" = 1'-0"

TRUE NORTH

ILM

TERMINAL IMPROVEMENTS CONTRACT 3

Wilmington International Airport
1740 Airport Boulevard, Suite 12
Wilmington, NC 28405

THE WILSON GROUP ARCHITECTS REGISTERED ARCHITECTURAL CORPORATION NORTH CAROLINA CERT. NO. 51140 CHARLOTTE, N.C.

CRAIG WALKER PAGE REGISTERED ARCHITECT 9272 NORTH CAROLINA CHARLOTTE, N.C.

THE WILSON GROUP
- ARCHITECTS -
PO Box 5510 Charlotte, NC 28299
704-331-9747 • www.twgarchitects.com

PROJECT MANAGER & CIVIL ENGINEER
TALBERT & BRIGHT

CONSULTING ARCHITECT
LS3P

STRUCTURAL ENGINEER
STEWART


FP/P/M/E ENGINEER
CHEATHAM & ASSOC.

BAGGAGE HANDLING CONSULTANTS
BNP

AIRCRAFT SUPPORT SYSTEMS
DK CONSULTANTS

SPECIALTY LIGHTING CONSULTANT
HARTRANFT

SIGNAGE & WAYFINDING
TAKEFORM

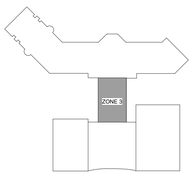

KEY PLAN

COPYRIGHT © 2019
THE WILSON GROUP ARCHITECTS
ALL RIGHTS RESERVED
•
PRINTED OR ELECTRONIC DRAWINGS AND DOCUMENTATION MAY NOT BE REPRODUCED IN ANY FORM WITHOUT WRITTEN PERMISSION FROM THE WILSON GROUP ARCHITECTS


REVISIONS

DATE 6/28/2019
PROJECT NUMBER 9202-000
SHEET TITLE

SCHEDULE 1 - RAMP LEVEL RCP ZONE 3

SHEET NUMBER

A1-153

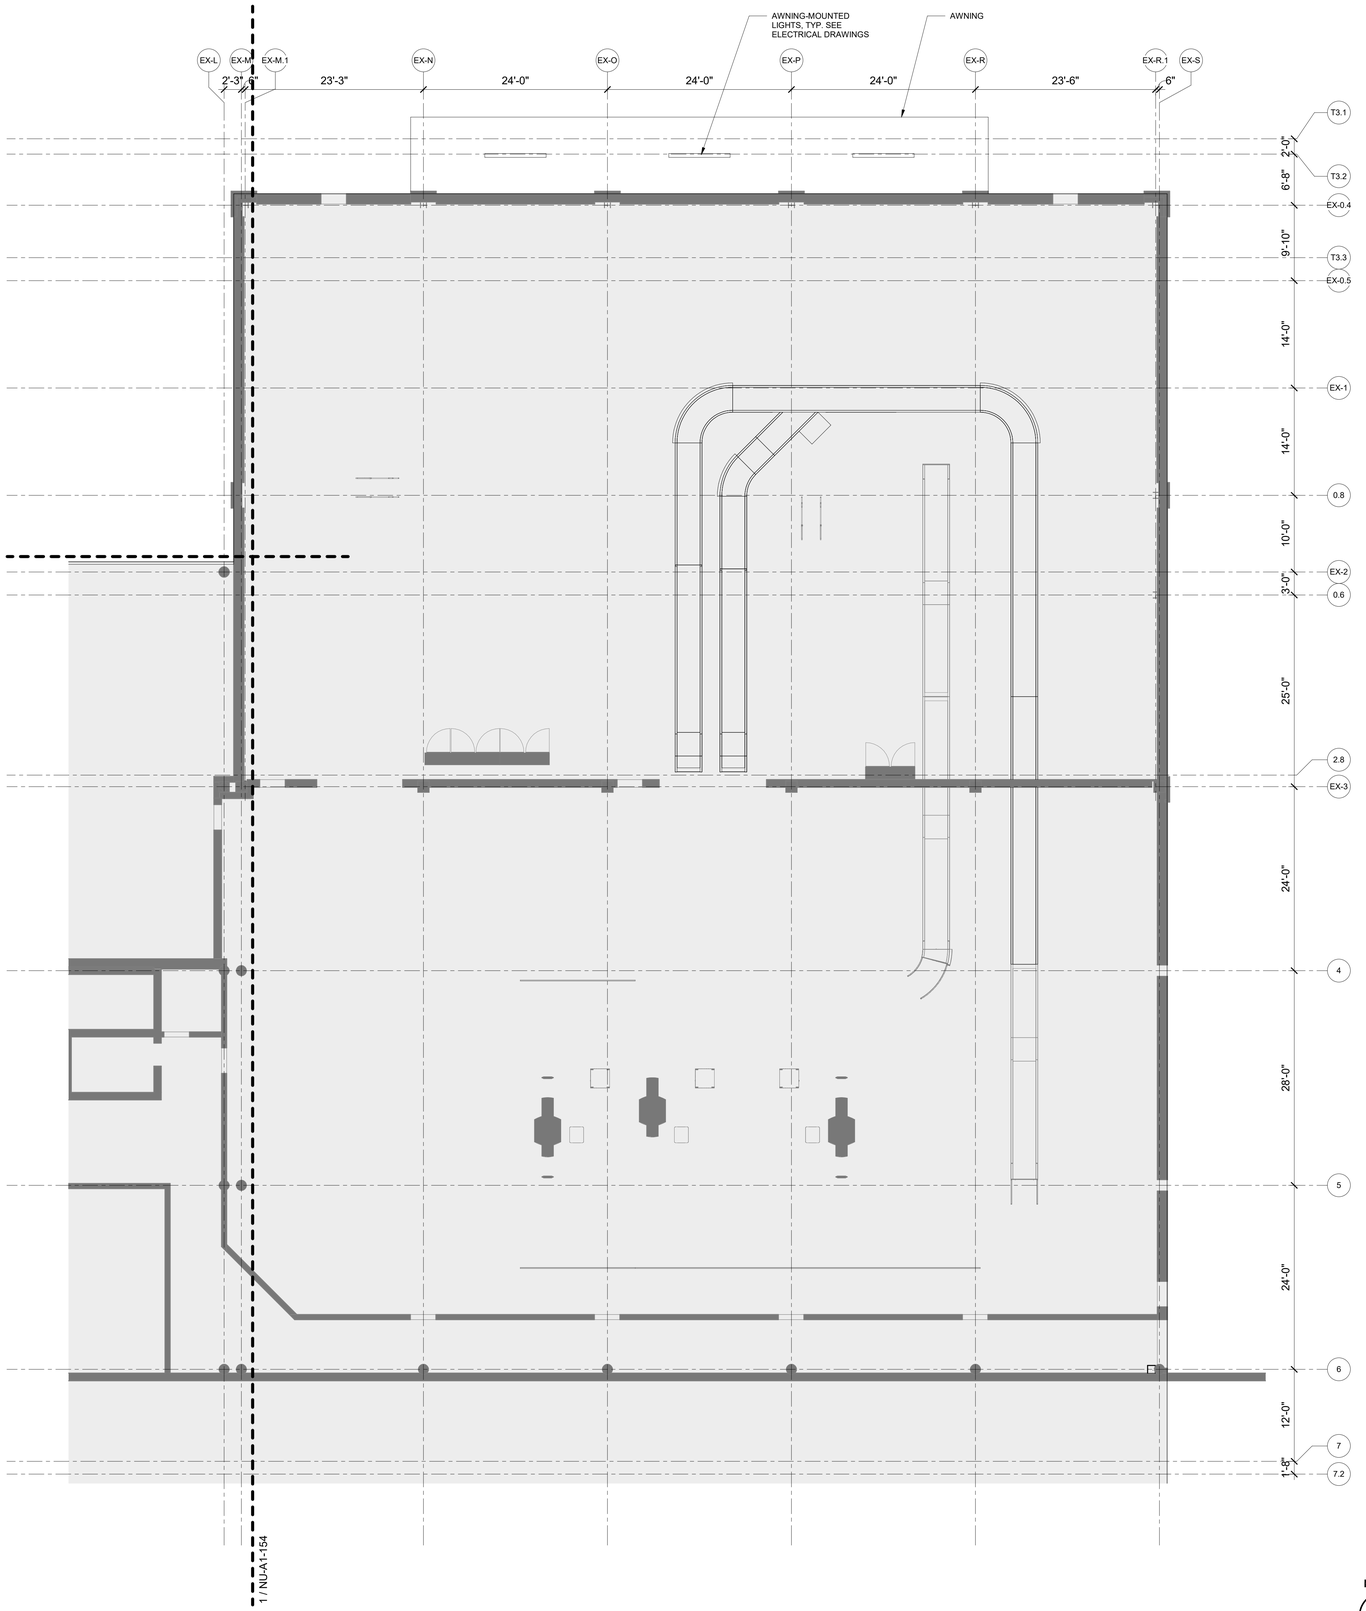

1 SCHEDULE 1 - RAMP LEVEL RCP - ZONE 6
1/8" = 1'-0"

TRUE NORTH

ILM

TERMINAL IMPROVEMENTS CONTRACT 3

Wilmington International Airport
1740 Airport Boulevard, Suite 12
Wilmington, NC 28405

THE WILSON GROUP ARCHITECTS
REGISTERED ARCHITECTURAL CORPORATION
CERT. NO. 51140
NORTH CAROLINA
CHARLOTTE, N.C.

TRAVIS WALKER PAGE
REGISTERED ARCHITECT
9272
NORTH CAROLINA
CHARLOTTE, N.C.

THE WILSON GROUP
- ARCHITECTS -
PO Box 5510 Charlotte, NC 28299
704-331-9747 • www.twgarchitects.com

PROJECT MANAGER & CIVIL ENGINEER
TALBERT & BRIGHT

CONSULTING ARCHITECT
LS3P

STRUCTURAL ENGINEER
STEWART


FP/P/M/E ENGINEER
CHEATHAM & ASSOC.

BAGGAGE HANDLING CONSULTANTS
BNP

AIRCRAFT SUPPORT SYSTEMS
DK CONSULTANTS

SPECIALTY LIGHTING CONSULTANT
HARTRANFT

SIGNAGE & WAYFINDING
TAKEFORM

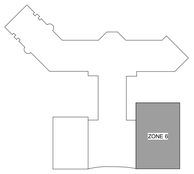

KEY PLAN


COPYRIGHT © 2019
THE WILSON GROUP ARCHITECTS
ALL RIGHTS RESERVED
•
PRINTED OR ELECTRONIC DRAWINGS AND DOCUMENTATION MAY NOT BE REPRODUCED IN ANY FORM WITHOUT WRITTEN PERMISSION FROM THE WILSON GROUP ARCHITECTS

REVISIONS

DATE 6/28/2019
PROJECT NUMBER 9202-000
SHEET TITLE

SCHEDULE 1 - RAMP LEVEL RCP ZONE 6

SHEET NUMBER
A1-156

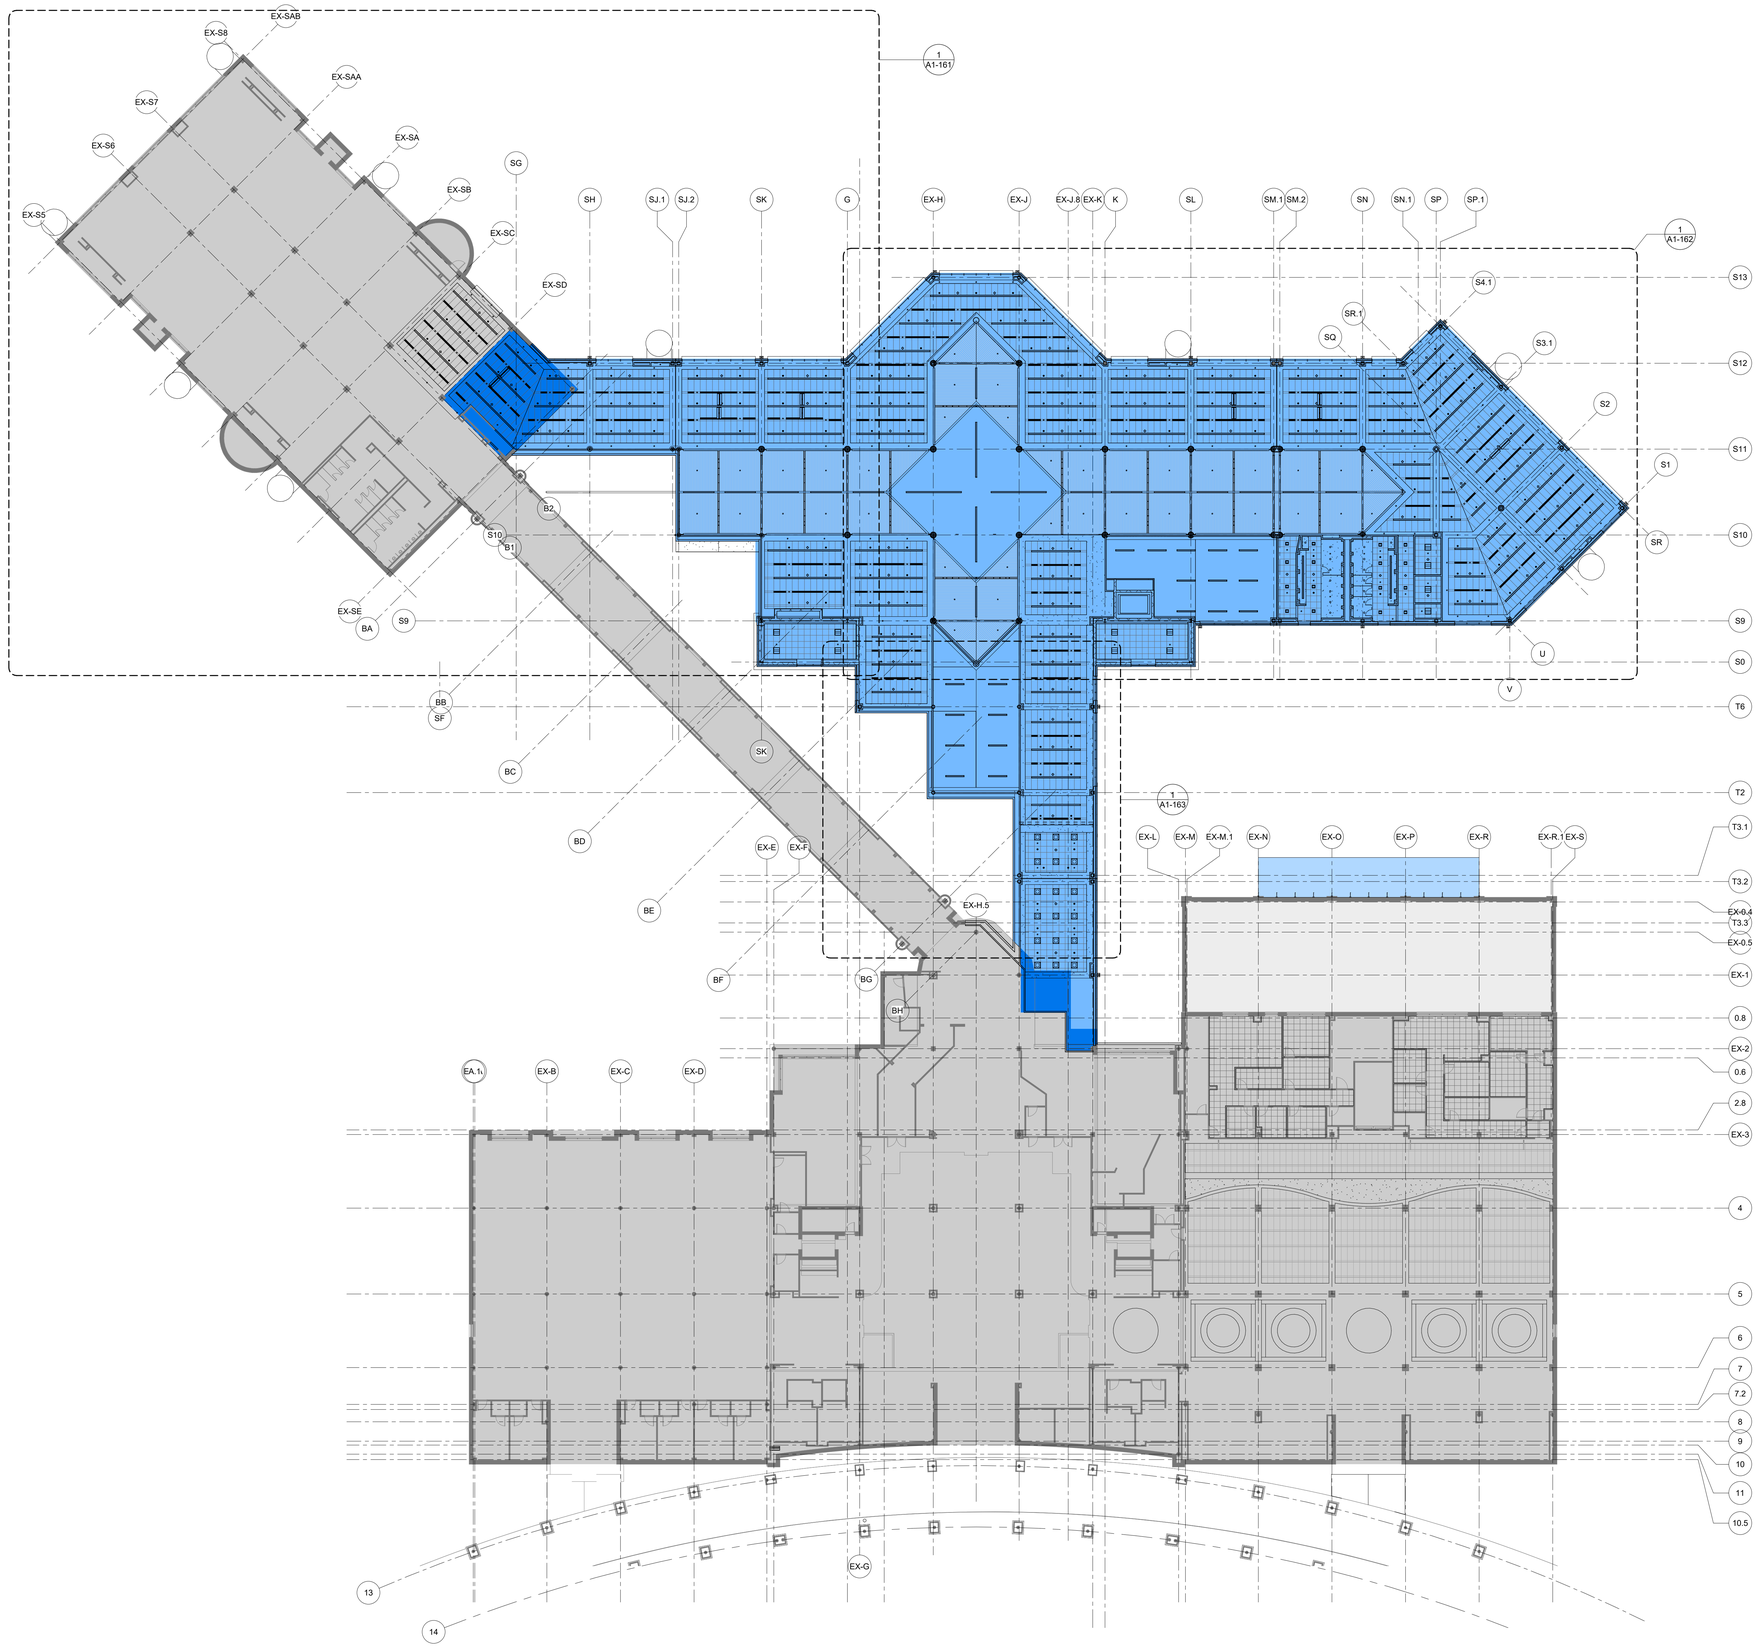

AREA LEGEND

- EXISTING COVERED AREA
- EXISTING ENCLOSED AREA
- EXISTING ROOF AREA
- EXISTING WALLS/COLUMNS
- SCHEDULE 1 NEW COVERED AREA
- SCHEDULE 1 NEW ENCLOSED AREA
- SCHEDULE 1 EXISTING RENOVATED AREA
- SCHEDULE 2 NEW COVERED AREA
- SCHEDULE 2 NEW ENCLOSED AREA
- SCHEDULE 2 EXISTING RENOVATED AREA

RCP LEGEND

- 2'x4' w 6" SLOT LAY-IN CEILING PANEL
- 2X2 LAY-IN CEILING PANEL
- GYPSUM BOARD
- EXPOSED STRUCTURE - PAINTED
- EXHAUST AIR GRILLE
- (S) SPEAKER
- SPRINKLER
- STROBE
- HEIGHT (FEET, INCHES) ABOVE FINISHED FLOOR, 10'-6" U.N.O.
- 6" X LED FIXTURE LENGTH VARIES
- 2 X 2 LED FIXTURE
- LED FIXTURE
- 1 X 1 LED FIXTURE
- 2 X 2 LED FIXTURE- EXTERIOR
- SUPPLY AIR DIFFUSER
- RETURN AIR DIFFUSER
- EXHAUST FAN
- 6" X MECH SUPPLY AND RETURN DIFFUSER LENGTH VARIES

TRUE NORTH

1 SCHEDULE 1 - 02 BOARDING / 03 TICKET LEVEL OVERALL RCP
1" = 20'-0"

ILM

TERMINAL IMPROVEMENTS CONTRACT 3

Wilmington International Airport
1740 Airport Boulevard, Suite 12
Wilmington, NC 28405

THE WILSON GROUP ARCHITECTS — REGISTERED ARCHITECTURAL CORPORATION — CERT. NO. 51140 — NORTH CAROLINA — CHARLOTTE, N.C.

JAMES WALKER PAUL — REGISTERED ARCHITECT — 9272 — NORTH CAROLINA — CHARLOTTE, N.C.

THE WILSON GROUP
- ARCHITECTS -

PO Box 5510 Charlotte, NC 28299
704-331-9747 • www.twgarchitects.com

PROJECT MANAGER & CIVIL ENGINEER
TALBERT & BRIGHT

CONSULTING ARCHITECT
LS3P

STRUCTURAL ENGINEER
STEWART

FP/P/M/E ENGINEER
CHEATHAM & ASSOC.

BAGGAGE HANDLING CONSULTANTS
BNP

AIRCRAFT SUPPORT SYSTEMS
DK CONSULTANTS

SPECIALTY LIGHTING CONSULTANT
HARTRANFT

SIGNAGE & WAYFINDING
TAKEFORM



KEY PLAN

COPYRIGHT © 2019
THE WILSON GROUP ARCHITECTS
ALL RIGHTS RESERVED

PRINTED OR ELECTRONIC DRAWINGS AND DOCUMENTATION MAY NOT BE REPRODUCED IN ANY FORM WITHOUT WRITTEN PERMISSION FROM THE WILSON GROUP ARCHITECTS

REVISIONS

DATE 6/28/2019
PROJECT NUMBER 9202-000
SHEET TITLE

SCHEDULE 1 - BOARDING / TICKET LEVEL OVERALL RCP

SHEET NUMBER

A1-160

RCP LEGEND

- 2'x4' w 6" SLOT LAY-IN CEILING PANEL
- 2X2 LAY-IN CEILING PANEL
- GYPSUM BOARD
- EXPOSED STRUCTURE - PAINTED
- EXHAUST AIR GRILLE
- (S) SPEAKER
- SPRINKLER
- STROBE

HEIGHT (FEET, INCHES) ABOVE FINISHED FLOOR, 10'-6" U.N.O.

- 6" X LED FIXTURE LENGTH VARIES
- 2 X 2 LED FIXTURE
- LED FIXTURE
- 1 X 1 LED FIXTURE
- 2 X 2 LED FIXTURE- EXTERIOR
- SUPPLY AIR DIFFUSER
- RETURN AIR DIFFUSER
- EXHAUST FAN
- 6" X MECH SUPPLY AND RETURN DIFFUSER LENGTH VARIES

PLAN LEGEND

- 8" REINFORCED CMU
- 8" CAST IN PLACE CONCRETE
- PARTITION AS SCHEDULED
- DIM. EIFS & CMU
- DIM. EIFS & C.I.P. CONCRETE
- 1 HOUR FIRE RATED PARTITION
- BRICK VENEER
- EXISTING COVERED AREA
- EXISTING ENCLOSED AREA
- EXISTING WALLS/COLUMNS
- RD = ROOF DRAIN LOCATION

EX-SAB, EX-S8, EX-SAA, EX-S7, EX-SA, EX-S6, EX-SB, EX-S5, EX-SC, EX-SD, EX-SE, SG.4, SH, SJ.1, SJ.2, SK, G, S12, S11, S10, S9, S0, B2, B1, BA, BB, BC, BD, EX-G, 1 / A1-162, 1 / A1-163

HOLDROOM 201

WOMEN'S 207

MEN'S 208

CORRIDOR A1202

HOLDROOM A1205

STAIR 7 A1207

CIRCULATION 1232

OPEN TO ABOVE

ALUM. LIGHT SHELF

GWB SOFFITS PAINTED P-3 TYP.

POST MOUNTED CEILING HUNG LED DISPLAYS

APC-1 TYP.

2" EJC W1

19'-0" 27'-0" 2'-0" 27'-0" 28'-0"

28'-0" 28'-0" 24'-0" 24'-0" 20'-0" 32'-0" 20'-0" 32'-0"

TRUE NORTH

1 SCHEDULE 1 BOARDING LEVEL RCP ZONE 1
1/8" = 1'-0"

ILM

TERMINAL IMPROVEMENTS CONTRACT 3

Wilmington International Airport
1740 Airport Boulevard, Suite 12
Wilmington, NC 28405

THE WILSON GROUP ARCHITECTS REGISTERED ARCHITECTURAL CORPORATION NORTH CAROLINA CERT. NO. 51140 CHARLOTTE, N.C.

CRAIG WALKER PAGE REGISTERED ARCHITECT 9272 NORTH CAROLINA CHARLOTTE, N.C.

THE WILSON GROUP
- ARCHITECTS -

PO Box 5510 Charlotte, NC 28299
704-331-9747 • www.twgarchitects.com

PROJECT MANAGER & CIVIL ENGINEER
TALBERT & BRIGHT

CONSULTING ARCHITECT
LS3P

STRUCTURAL ENGINEER
STEWART


FP/P/M/E ENGINEER
CHEATHAM & ASSOC.

BAGGAGE HANDLING CONSULTANTS
BNP

AIRCRAFT SUPPORT SYSTEMS
DK CONSULTANTS

SPECIALTY LIGHTING CONSULTANT
HARTRANFT

SIGNAGE & WAYFINDING
TAKEFORM

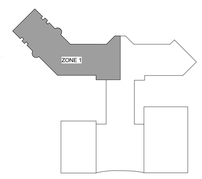

KEY PLAN

COPYRIGHT © 2019
THE WILSON GROUP ARCHITECTS
ALL RIGHTS RESERVED

PRINTED OR ELECTRONIC DRAWINGS AND DOCUMENTATION MAY NOT BE REPRODUCED IN ANY FORM WITHOUT WRITTEN PERMISSION FROM THE WILSON GROUP ARCHITECTS

REVISIONS

DATE 6/28/2019
PROJECT NUMBER 9202-000
SHEET TITLE

SCHEDULE 1 - BOARDING LEVEL RCP ZONE 1

SHEET NUMBER


A1-161

RCP LEGEND

- 2'x4' w 6" SLOT LAY-IN CEILING PANEL
- 2X2 LAY-IN CEILING PANEL
- GYPSUM BOARD
- EXPOSED STRUCTURE - PAINTED
- EXHAUST AIR GRILLE
- (S) SPEAKER
- SPRINKLER
- STROBE
- HEIGHT (FEET, INCHES) ABOVE FINISHED FLOOR, 10'-6" U.N.O.
- 6" X LED FIXTURE LENGTH VARIES
- 2 X 2 LED FIXTURE
- LED FIXTURE
- 1 X 1 LED FIXTURE
- 2 X 2 LED FIXTURE- EXTERIOR
- SUPPLY AIR DIFFUSER
- RETURN AIR DIFFUSER
- EXHAUST FAN
- 6" X MECH SUPPLY AND RETURN DIFFUSER LENGTH VARIES

PLAN LEGEND

- 8" REINFORCED CMU
- 8" CAST IN PLACE CONCRETE
- PARTITION AS SCHEDULED
- DIM. EIFS & CMU
- DIM. EIFS & C.I.P. CONCRETE
- 1 HOUR FIRE RATED PARTITION
- BRICK VENEER
- EXISTING COVERED AREA
- EXISTING ENCLOSED AREA
- EXISTING WALLS/COLUMNS
- RD = ROOF DRAIN LOCATION

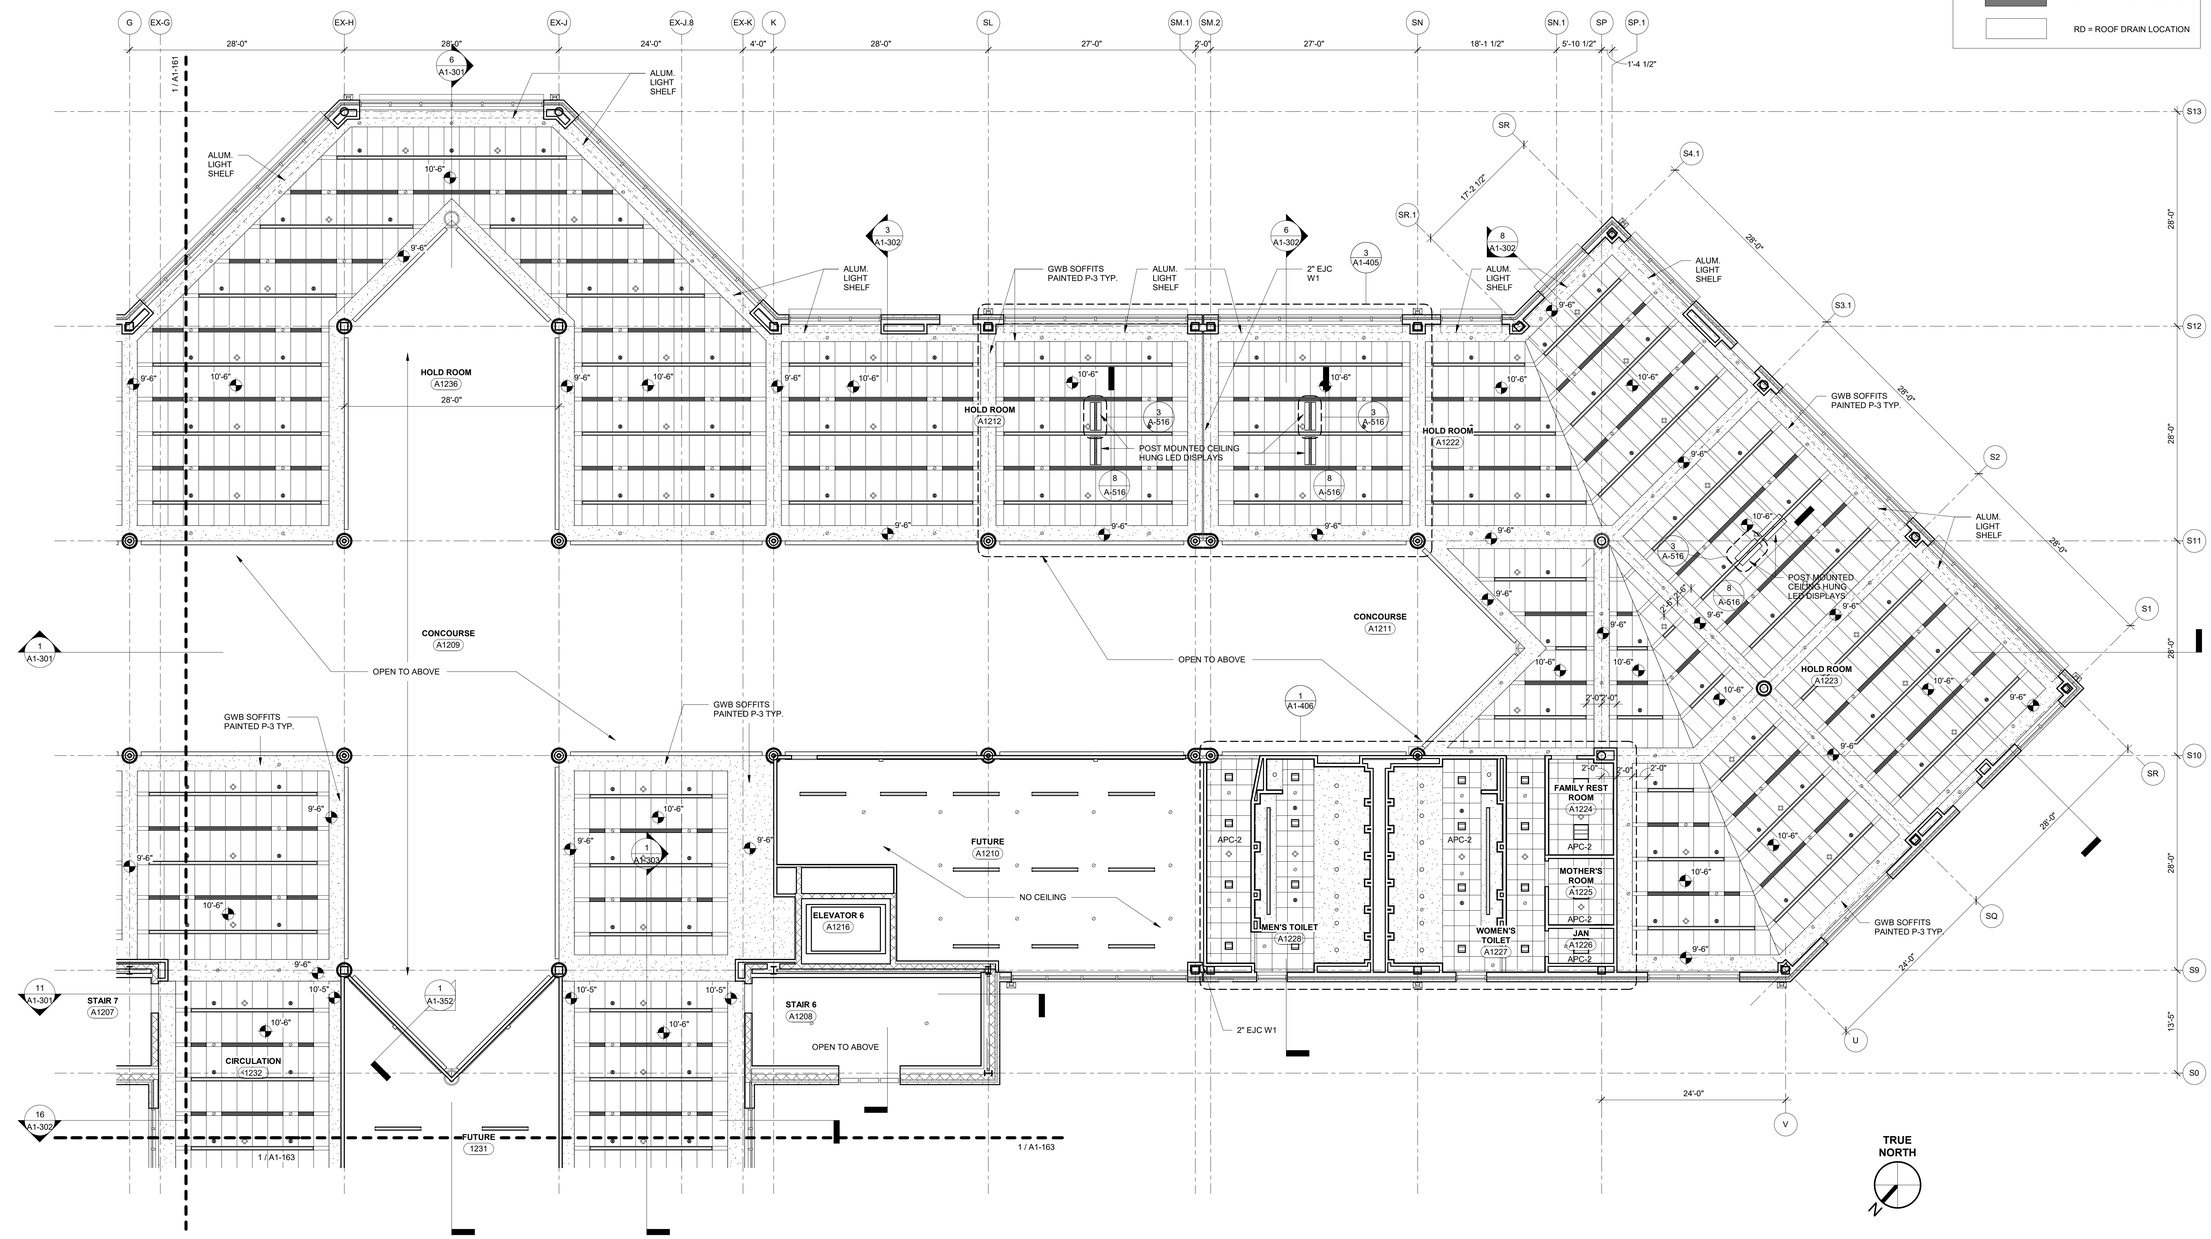

1 SCHEDULE 1 BOARDING LEVEL RCP ZONE 2
1/8" = 1'-0"

ILM

TERMINAL IMPROVEMENTS CONTRACT 3

Wilmington International Airport
1740 Airport Boulevard, Suite 12
Wilmington, NC 28405

THE WILSON GROUP ARCHITECTS, MARKETING ARCHITECTURAL DOCUMENTATION, CERT. NO. 51140, NORTH CAROLINA, CHARLOTTE, N.C.

EVANS WALKER PAUL, REGISTERED LANDSCAPE ARCHITECT, 9272, CHARLOTTE, N.C.

THE WILSON GROUP
- ARCHITECTS -
PO Box 5510 Charlotte, NC 28299
704-331-9747 • www.twgarchitects.com

PROJECT MANAGER & CIVIL ENGINEER
TALBERT & BRIGHT

CONSULTING ARCHITECT
LS3P

STRUCTURAL ENGINEER
STEWART

FP/P/M/E ENGINEER
CHEATHAM & ASSOC.

BAGGAGE HANDLING CONSULTANTS
BNP

AIRCRAFT SUPPORT SYSTEMS
DK CONSULTANTS

SPECIALTY LIGHTING CONSULTANT
HARTRANFT

SIGNAGE & WAYFINDING
TAKEFORM

KEY PLAN

COPYRIGHT © 2019
THE WILSON GROUP ARCHITECTS
ALL RIGHTS RESERVED

PRINTED OR ELECTRONIC DRAWINGS AND DOCUMENTATION MAY NOT BE REPRODUCED IN ANY FORM WITHOUT WRITTEN PERMISSION FROM THE WILSON GROUP ARCHITECTS


REVISIONS

DATE 6/28/2019
PROJECT NUMBER 9202-000
SHEET TITLE

SCHEDULE 1 - BOARDING LEVEL RCP ZONE 2

SHEET NUMBER

A1-162

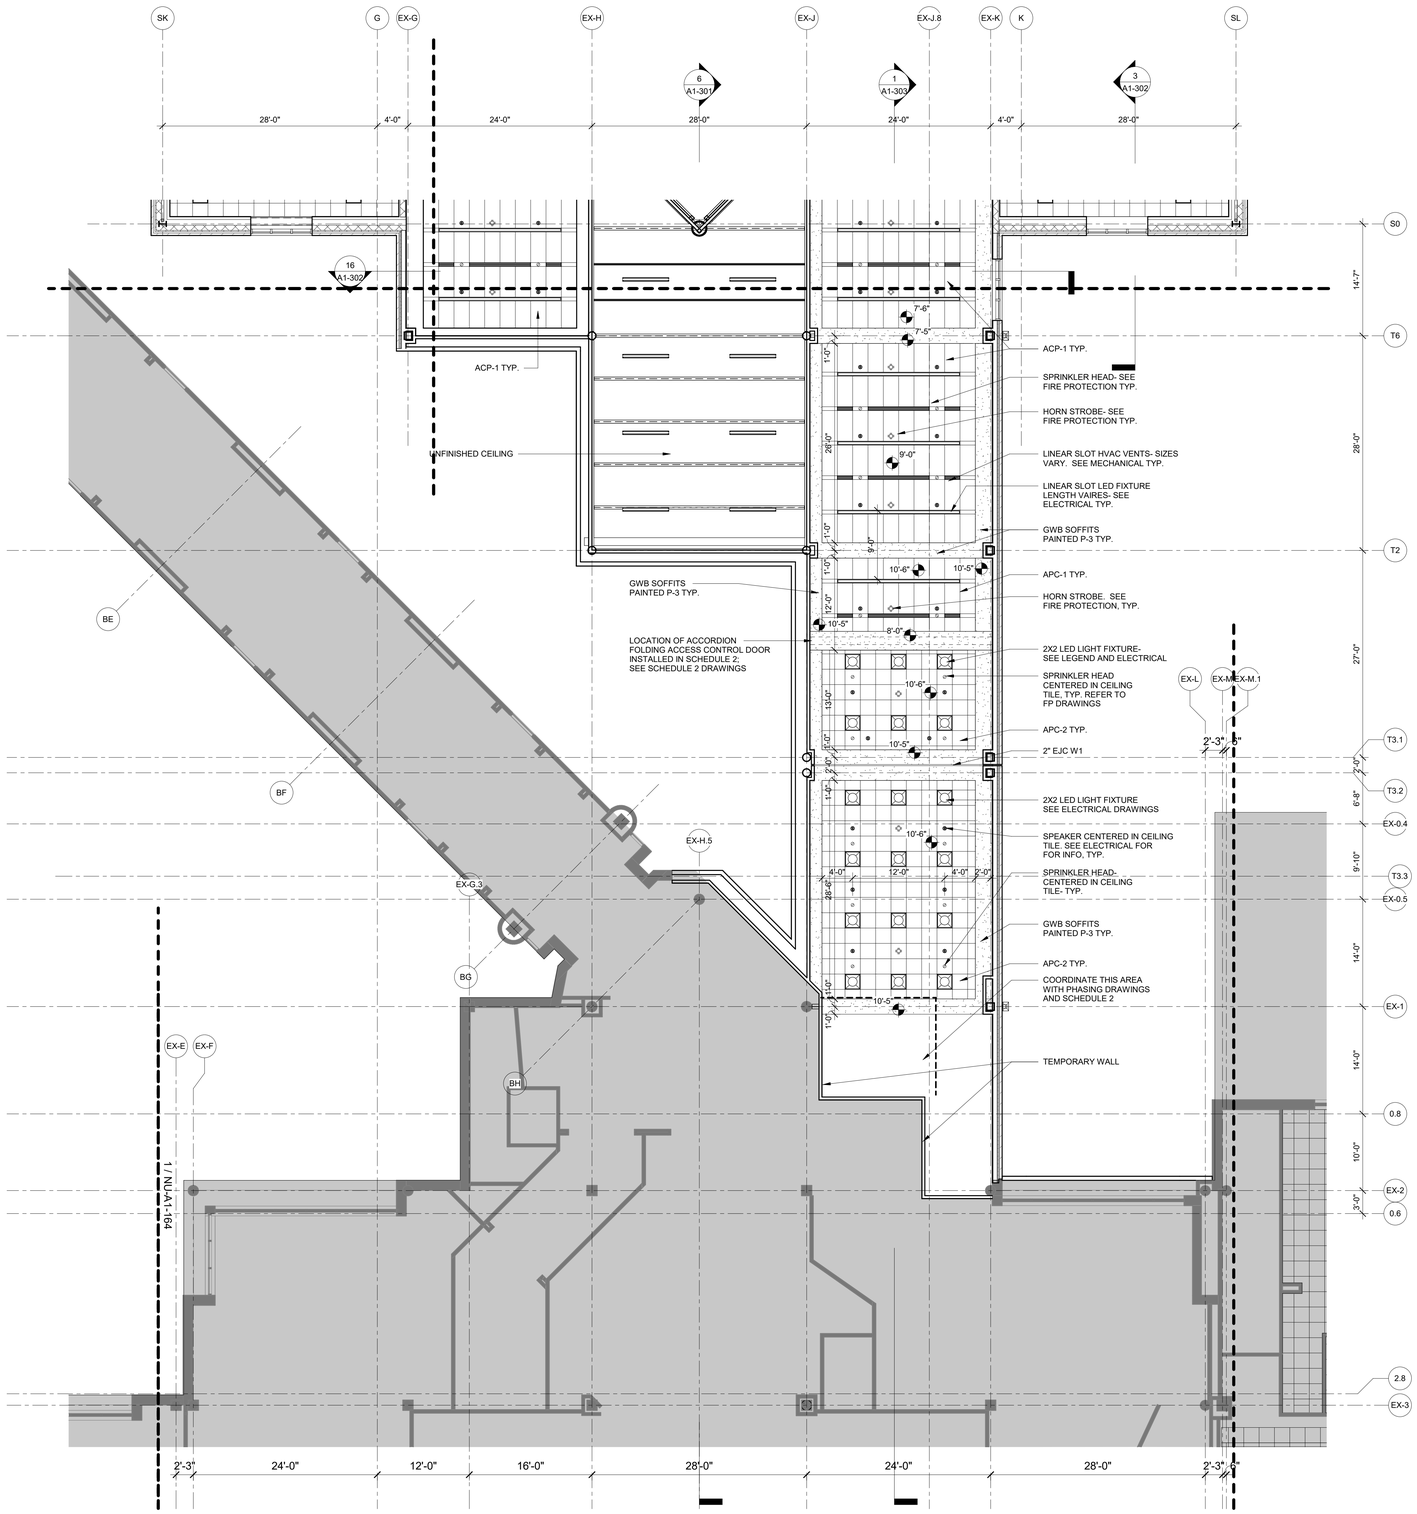

PLAN LEGEND

- 8" REINFORCED CMU
- 8" CAST IN PLACE CONCRETE
- PARTITION AS SCHEDULED
- EIFS & CMU
- EIFS & C.I.P. CONCRETE
- 1 HOUR FIRE RATED PARTITION
- BRICK VENEER
- EXISTING COVERED AREA
- EXISTING ENCLOSED AREA
- EXISTING WALLS/COLUMNS
- RD = ROOF DRAIN LOCATION

RCP LEGEND

- 2'x4' w 6" SLOT LAY-IN CEILING PANEL
- 2X2 LAY-IN CEILING PANEL
- GYPSUM BOARD
- EXPOSED STRUCTURE - PAINTED
- EXHAUST AIR GRILLE
- SPEAKER
- SPRINKLER
- STROBE
- HEIGHT (FEET, INCHES) ABOVE FINISHED FLOOR, 10'-6" U.N.O.
- 6" X LED FIXTURE LENGTH VARIES
- 2 X 2 LED FIXTURE
- LED FIXTURE
- 1 X 1 LED FIXTURE
- 2 X 2 LED FIXTURE- EXTERIOR
- SUPPLY AIR DIFFUSER
- RETURN AIR DIFFUSER
- EXHAUST FAN
- 6" X MECH SUPPLY AND RETURN DIFFUSER LENGTH VARIES

TRUE NORTH

1 SCHEDULE 1 - TICKET LEVEL RCP ZONE 3
1/8" = 1'-0"

ILM

TERMINAL IMPROVEMENTS CONTRACT 3

Wilmington International Airport
1740 Airport Boulevard, Suite 12
Wilmington, NC 28405

THE WILSON GROUP ARCHITECTS · REGISTERED ARCHITECTURAL CORPORATION · CERT. NO. 51140 · NORTH CAROLINA · CHARLOTTE, N.C.

TRAVIS WALKER PAGE · REGISTERED · 9272 · NORTH CAROLINA · CHARLOTTE, N.C.

THE WILSON GROUP
- ARCHITECTS -
PO Box 5510 Charlotte, NC 28299
704-331-9747 • www.twgarchitects.com

PROJECT MANAGER & CIVIL ENGINEER
TALBERT & BRIGHT

CONSULTING ARCHITECT
LS3P

STRUCTURAL ENGINEER
STEWART


FP/P/M/E ENGINEER
CHEATHAM & ASSOC.

BAGGAGE HANDLING CONSULTANTS
BNP

AIRCRAFT SUPPORT SYSTEMS
DK CONSULTANTS

SPECIALTY LIGHTING CONSULTANT
HARTRANFT

SIGNAGE & WAYFINDING
TAKEFORM

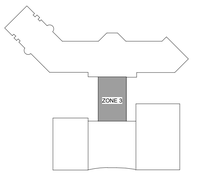

KEY PLAN

COPYRIGHT © 2019
THE WILSON GROUP ARCHITECTS
ALL RIGHTS RESERVED


PRINTED OR ELECTRONIC DRAWINGS AND DOCUMENTATION MAY NOT BE REPRODUCED IN ANY FORM WITHOUT WRITTEN PERMISSION FROM THE WILSON GROUP ARCHITECTS

REVISIONS

DATE	6/28/2019
PROJECT NUMBER	9202-000
SHEET TITLE	

SCHEDULE 1 - TICKET LEVEL RCP ZONE 3

SHEET NUMBER
A1-163

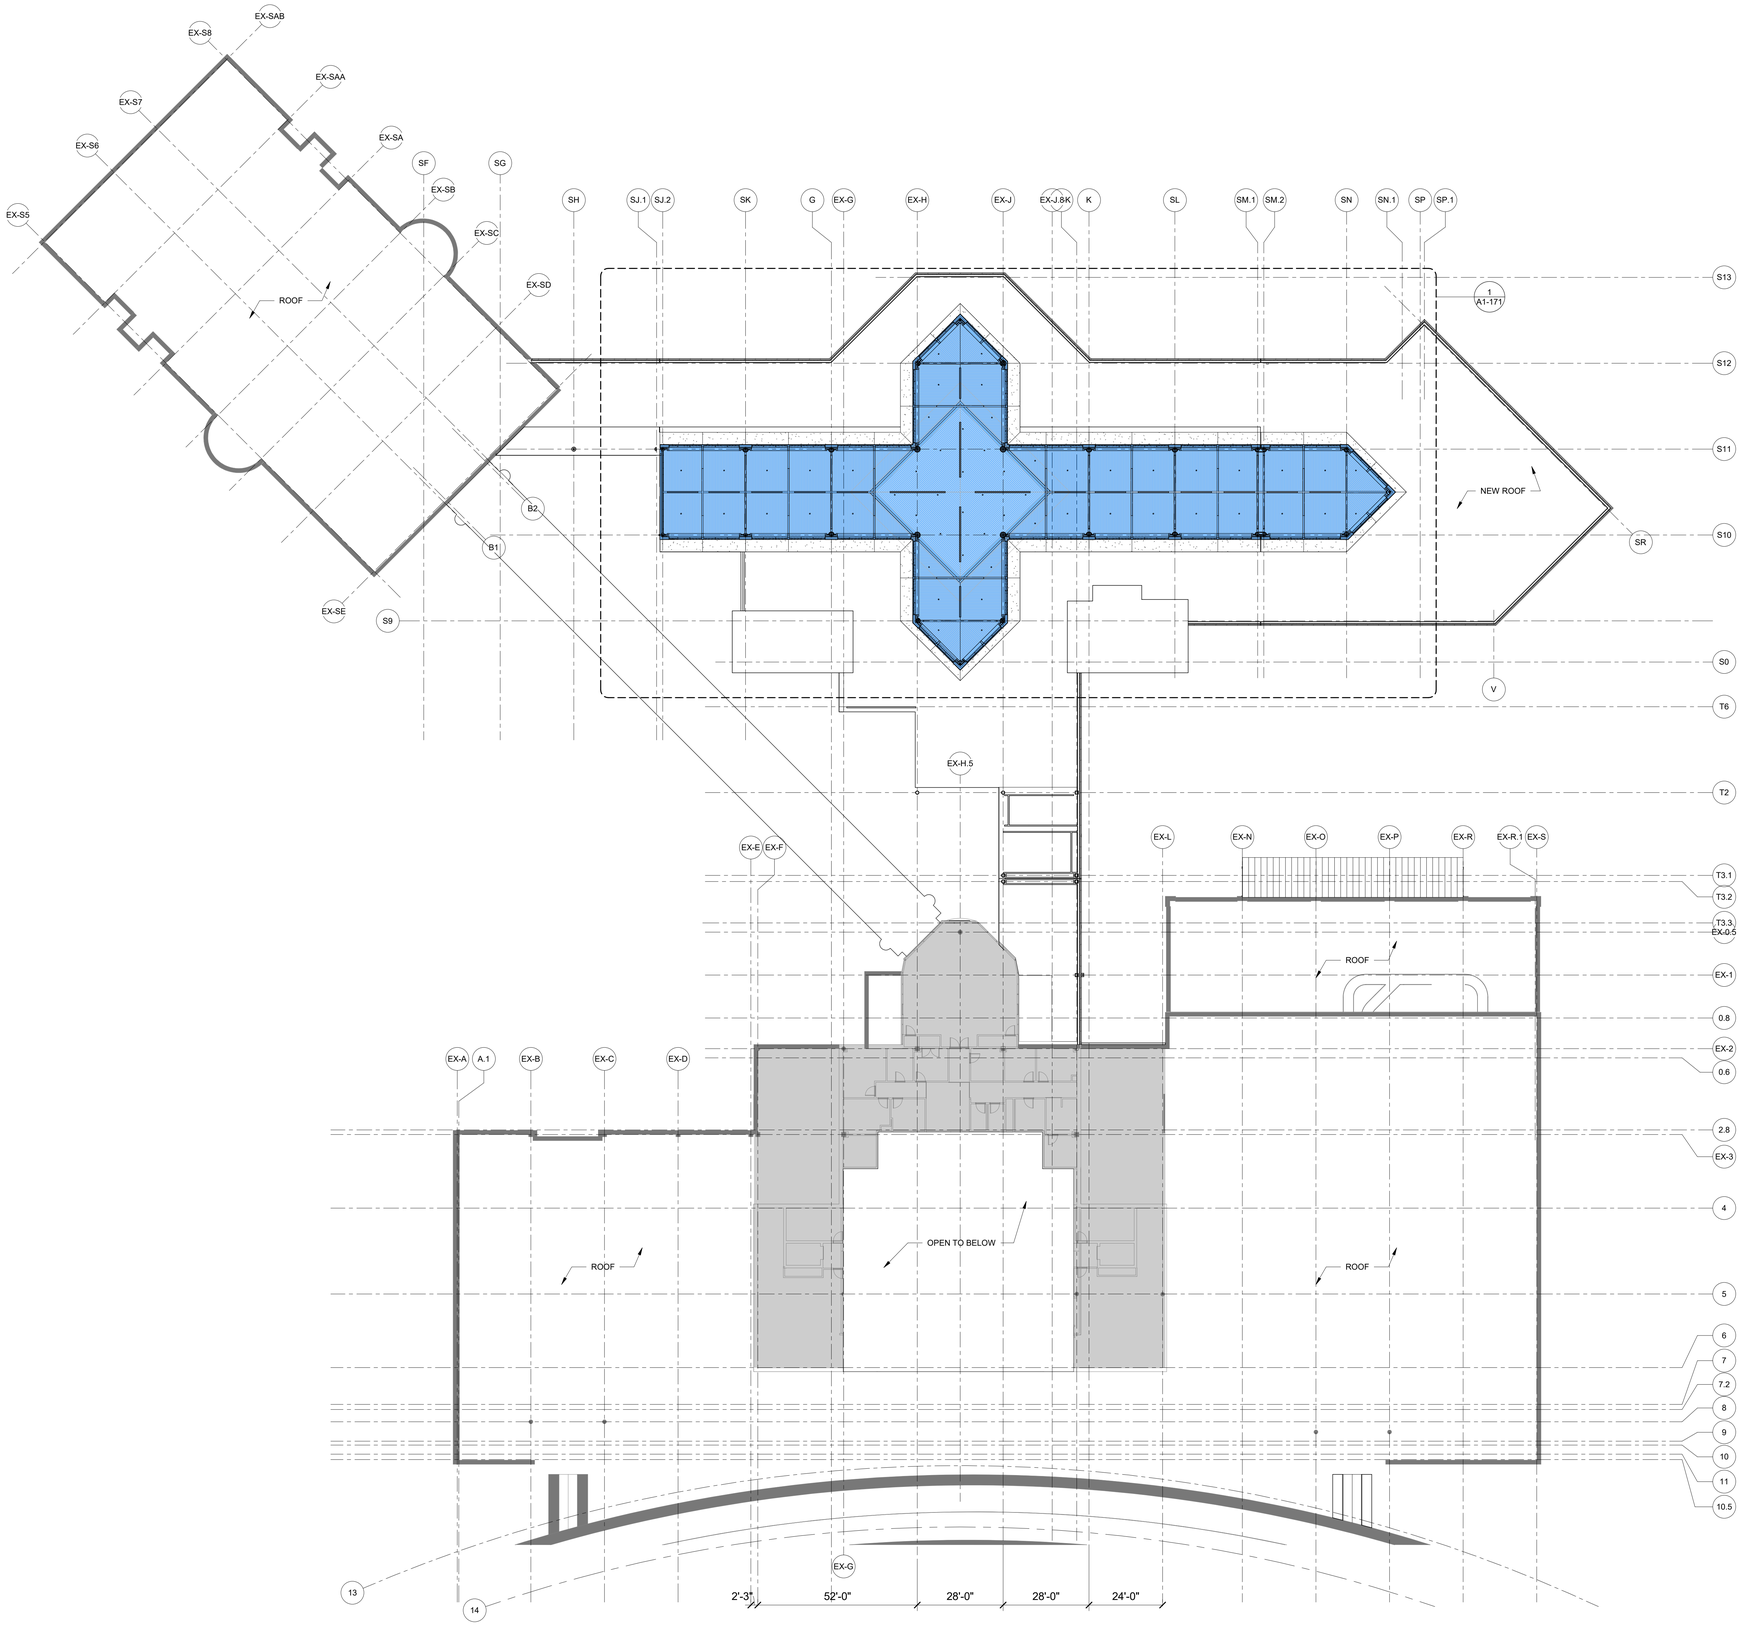

AREA LEGEND

- EXISTING COVERED AREA
- EXISTING ENCLOSED AREA
- EXISTING ROOF AREA
- EXISTING WALLS/COLUMNS
- SCHEDULE 1 NEW COVERED AREA
- SCHEDULE 1 NEW ENCLOSED AREA
- SCHEDULE 1 EXISTING RENOVATED AREA
- SCHEDULE 2 NEW COVERED AREA
- SCHEDULE 2 NEW ENCLOSED AREA
- SCHEDULE 2 EXISTING RENOVATED AREA

RCP LEGEND

- 2'x4' w 6" SLOT LAY-IN CEILING PANEL
- 2X2 LAY-IN CEILING PANEL
- GYPSUM BOARD
- EXPOSED STRUCTURE - PAINTED
- EXHAUST AIR GRILLE
- (S) SPEAKER
- SPRINKLER
- STROBE

HEIGHT (FEET, INCHES) ABOVE FINISHED FLOOR, 10'-6" U.N.O.

- 6" X LED FIXTURE LENGTH VARIES
- 2 X 2 LED FIXTURE
- LED FIXTURE
- 1 X 1 LED FIXTURE
- 2 X 2 LED FIXTURE- EXTERIOR
- SUPPLY AIR DIFFUSER
- RETURN AIR DIFFUSER
- EXHAUST FAN
- 6" X MECH SUPPLY AND RETURN DIFFUSER LENGTH VARIES

TRUE NORTH

1 SCHEDULE 1 - 04 ADMIN LEVEL OVERALL RCP
1" = 20'-0"

ILM

TERMINAL IMPROVEMENTS CONTRACT 3

Wilmington International Airport
1740 Airport Boulevard, Suite 12
Wilmington, NC 28405

THE WILSON GROUP ARCHITECTS — REGISTERED ARCHITECTURAL CORPORATION — CERT. NO. 51140 — NORTH CAROLINA — CHARLOTTE, N.C.

CRAIG WALKER PAGE — REGISTERED ARCHITECT — 9272 — NORTH CAROLINA — CHARLOTTE, N.C.

THE WILSON GROUP
- ARCHITECTS -
PO Box 5510 Charlotte, NC 28299
704-331-9747 • www.twgarchitects.com

PROJECT MANAGER & CIVIL ENGINEER
TALBERT & BRIGHT

CONSULTING ARCHITECT
LS3P

STRUCTURAL ENGINEER
STEWART


FP/P/M/E ENGINEER
CHEATHAM & ASSOC.

BAGGAGE HANDLING CONSULTANTS
BNP

AIRCRAFT SUPPORT SYSTEMS
DK CONSULTANTS

SPECIALTY LIGHTING CONSULTANT
HARTRANFT

SIGNAGE & WAYFINDING
TAKEFORM

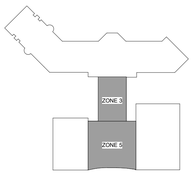

KEY PLAN

COPYRIGHT © 2019
THE WILSON GROUP ARCHITECTS
ALL RIGHTS RESERVED

PRINTED OR ELECTRONIC DRAWINGS AND DOCUMENTATION MAY NOT BE REPRODUCED IN ANY FORM WITHOUT WRITTEN PERMISSION FROM THE WILSON GROUP ARCHITECTS

REVISIONS

DATE 6/28/2019
PROJECT NUMBER 9202-000
SHEET TITLE

SCHEDULE 1 - ADMIN LEVEL OVERALL RCP

SHEET NUMBER


A1-170

RCP LEGEND

- 2'x4' w 6" SLOT LAY-IN CEILING PANEL
- 2X2 LAY-IN CEILING PANEL
- GYPSUM BOARD
- EXPOSED STRUCTURE - PAINTED
- EXHAUST AIR GRILLE
- SPEAKER
- SPRINKLER
- STROBE
- HEIGHT (FEET, INCHES) ABOVE FINISHED FLOOR, 10'-6" U.N.O.
- 6" X LED FIXTURE LENGTH VARIES
- 2 X 2 LED FIXTURE
- LED FIXTURE
- 1 X 1 LED FIXTURE
- 2 X 2 LED FIXTURE- EXTERIOR
- SUPPLY AIR DIFFUSER
- RETURN AIR DIFFUSER
- EXHAUST FAN
- 6" X MECH SUPPLY AND RETURN DIFFUSER LENGTH VARIES

PLAN LEGEND

- 8" REINFORCED CMU
- 8" CAST IN PLACE CONCRETE
- PARTITION AS SCHEDULED
- EIFS & CMU
- EIFS & C.I.P. CONCRETE
- 1 HOUR FIRE RATED PARTITION
- BRICK VENEER
- EXISTING COVERED AREA
- EXISTING ENCLOSED AREA
- EXISTING WALLS/COLUMNS
- RD = ROOF DRAIN LOCATION

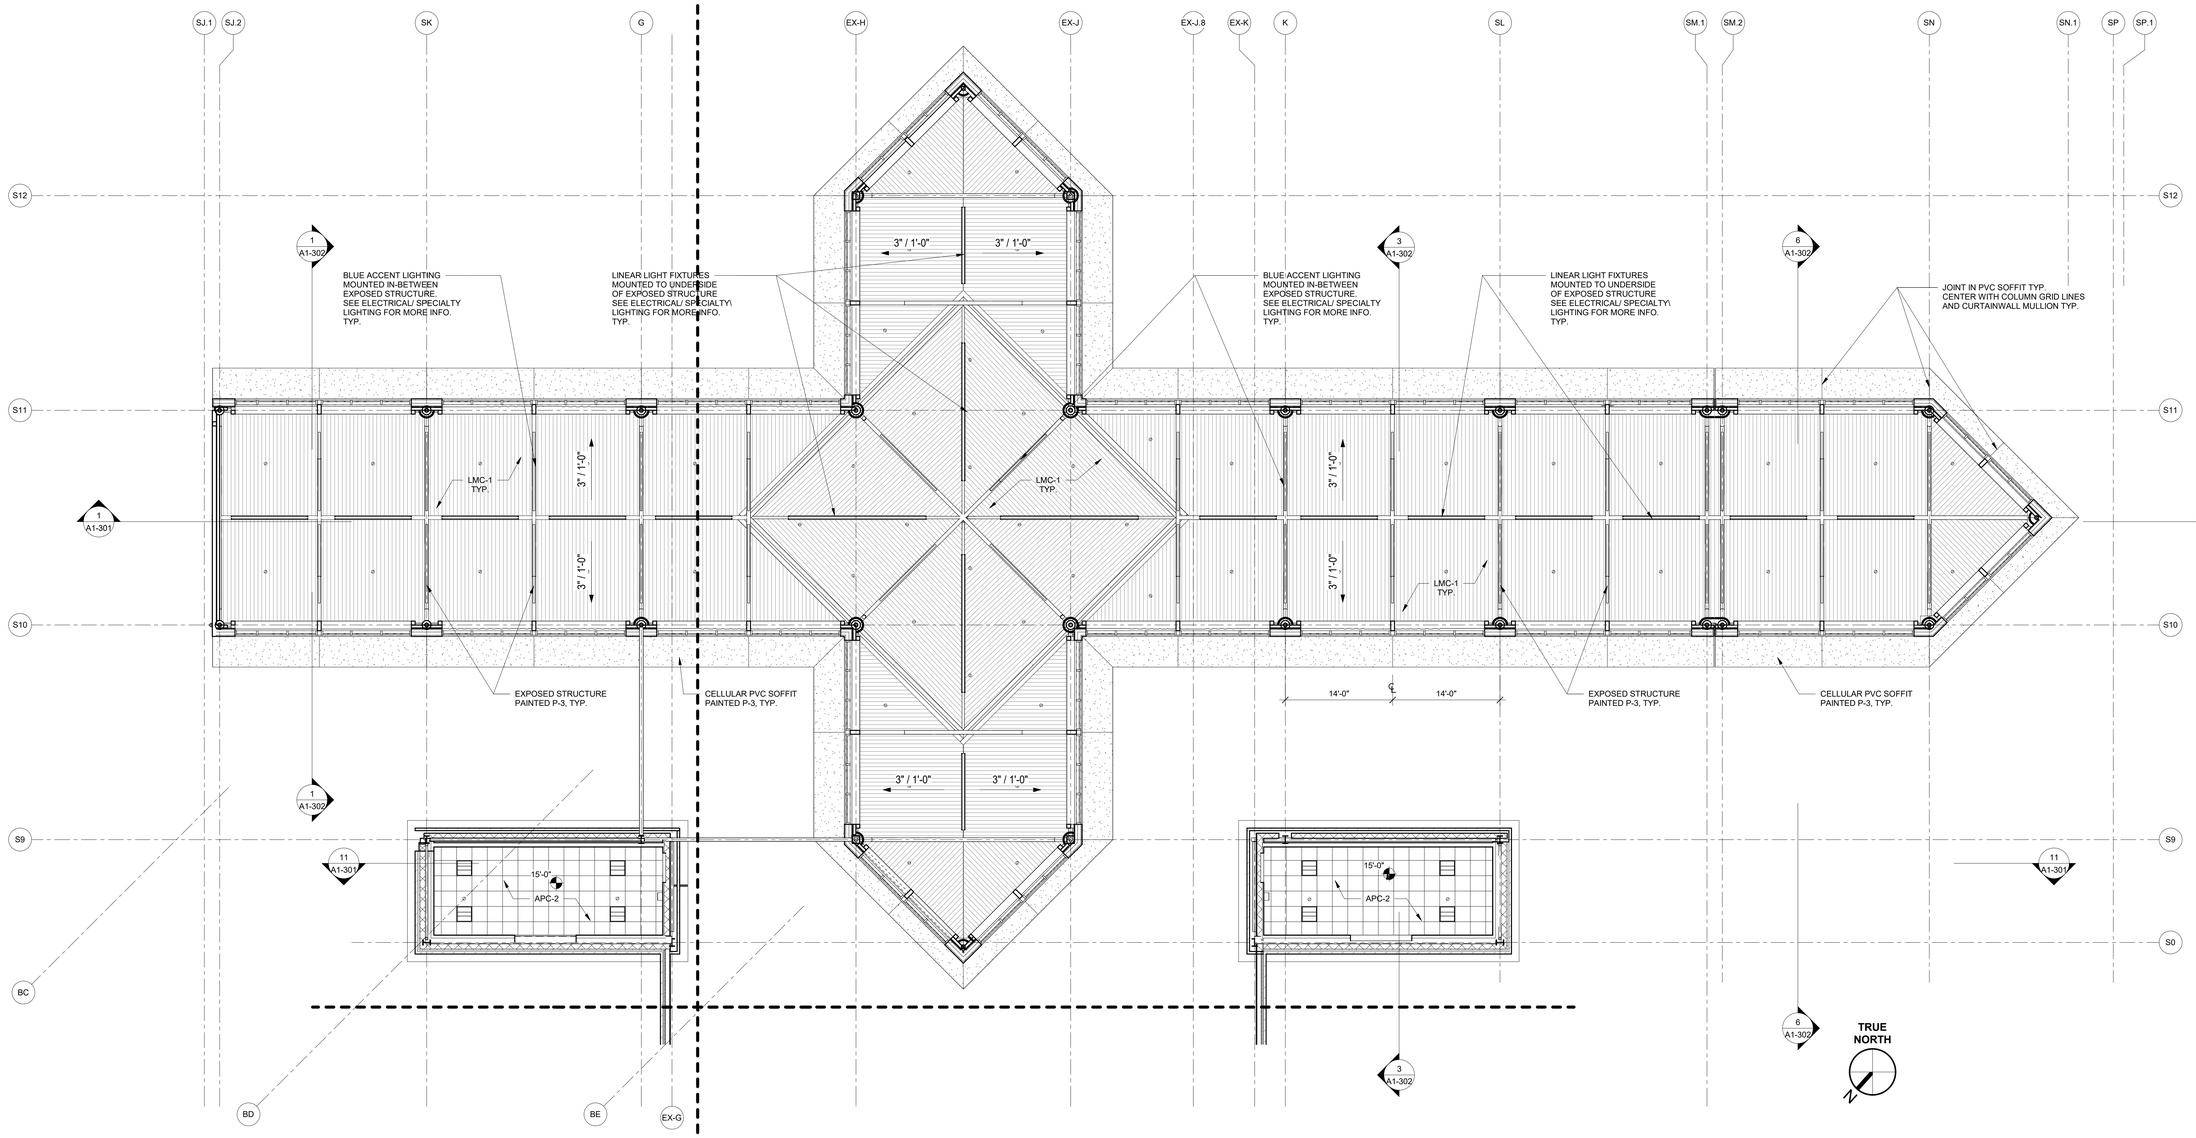

1 SCHEDULE 1 - CLERESTORY RCP
1/8" = 1'-0"

ILM

TERMINAL IMPROVEMENTS CONTRACT 3

Wilmington International Airport
1740 Airport Boulevard, Suite 12
Wilmington, NC 28405

THE WILSON GROUP ARCHITECTS REGISTERED ARCHITECTURAL CORPORATION NORTH CAROLINA CERT. NO. 51140 CHARLOTTE, N.C.

CRAIG WALKER PAGE REGISTERED PROFESSIONAL ENGINEER 9272 NORTH CAROLINA CHARLOTTE, N.C.

THE WILSON GROUP
- ARCHITECTS -
PO Box 5510 Charlotte, NC 28299
704-331-9747 • www.twgarchitects.com

PROJECT MANAGER & CIVIL ENGINEER
TALBERT & BRIGHT

CONSULTING ARCHITECT
LS3P

STRUCTURAL ENGINEER
STEWART

FP/P/M/E ENGINEER
CHEATHAM & ASSOC.

BAGGAGE HANDLING CONSULTANTS
BNP

AIRCRAFT SUPPORT SYSTEMS
DK CONSULTANTS

SPECIALTY LIGHTING CONSULTANT
HARTRANFT

SIGNAGE & WAYFINDING
TAKEFORM

COPYRIGHT © 2019
THE WILSON GROUP ARCHITECTS
ALL RIGHTS RESERVED
•
PRINTED OR ELECTRONIC DRAWINGS AND DOCUMENTATION MAY NOT BE REPRODUCED IN ANY FORM WITHOUT WRITTEN PERMISSION FROM THE WILSON GROUP ARCHITECTS


REVISIONS

DATE 6/28/2019
PROJECT NUMBER 9202-000
SHEET TITLE

SCHEDULE 1 - CLERESTORY RCP

SHEET NUMBER

A1-171

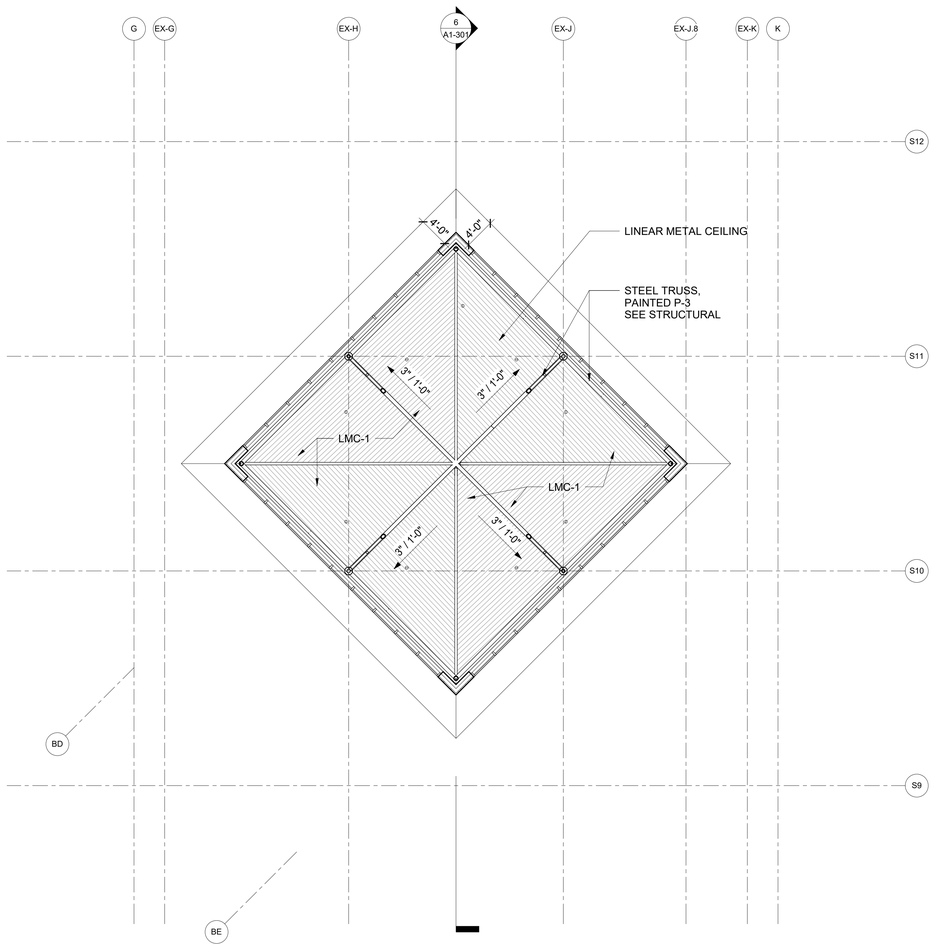

3 SCHEDULE 1 - 05b CUPOLA RCP
1/8" = 1'-0"

TRUE NORTH

ILM

TERMINAL IMPROVEMENTS CONTRACT 3

Wilmington International Airport
1740 Airport Boulevard, Suite 12
Wilmington, NC 28405

THE WILSON GROUP ARCHITECTS
REGISTERED ARCHITECTURAL CORPORATION
CERT. NO. 51140
NORTH CAROLINA
CHARLOTTE, N.C.

CRAIG WALKER PAGE
REGISTERED ARCHITECT
9272
NORTH CAROLINA
CHARLOTTE, N.C.

THE WILSON GROUP
- ARCHITECTS -
PO Box 5510 Charlotte, NC 28299
704-331-9747 • www.twgarchitects.com

PROJECT MANAGER & CIVIL ENGINEER
TALBERT & BRIGHT

CONSULTING ARCHITECT
LS3P

STRUCTURAL ENGINEER
STEWART

FP/P/M/E ENGINEER
CHEATHAM & ASSOC.

BAGGAGE HANDLING CONSULTANTS
BNP

AIRCRAFT SUPPORT SYSTEMS
DK CONSULTANTS

SPECIALTY LIGHTING CONSULTANT
HARTRANFT

SIGNAGE & WAYFINDING
TAKEFORM


COPYRIGHT © 2019
THE WILSON GROUP ARCHITECTS
ALL RIGHTS RESERVED
•
PRINTED OR ELECTRONIC DRAWINGS AND DOCUMENTATION MAY NOT BE REPRODUCED IN ANY FORM WITHOUT WRITTEN PERMISSION FROM THE WILSON GROUP ARCHITECTS

REVISIONS

DATE 6/28/2019
PROJECT NUMBER 9202-000
SHEET TITLE


SCHEDULE 1 - CUPOLA RCP

SHEET NUMBER
A1-175

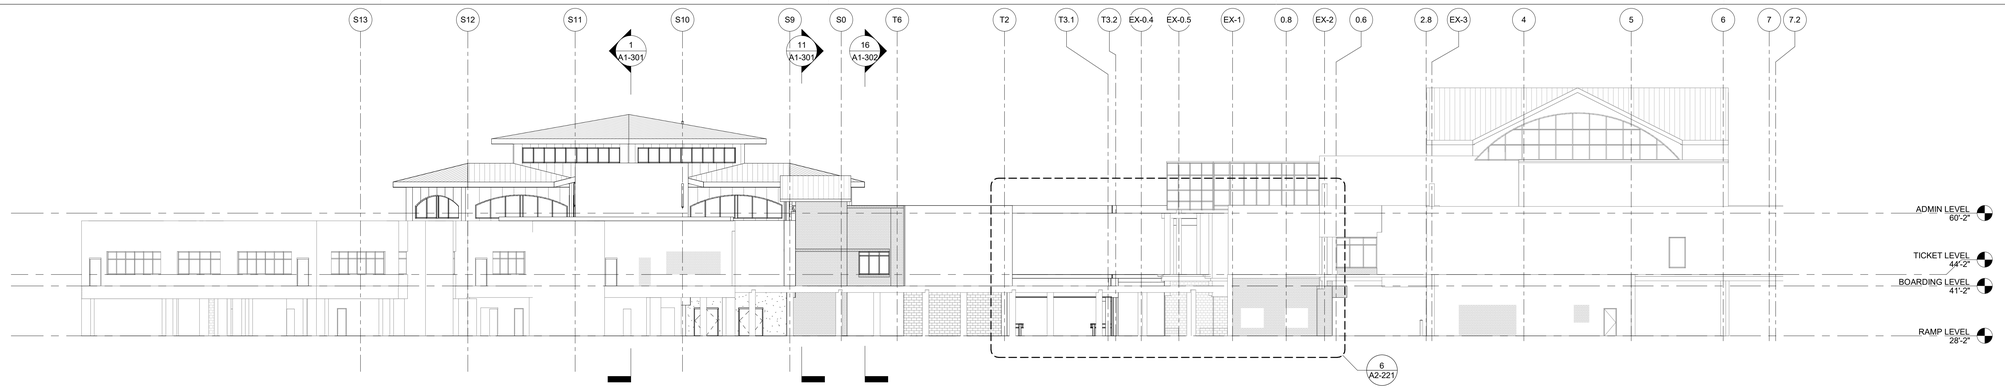


16 OVERALL ELEVATION - EAST

1/16" = 1'-0"

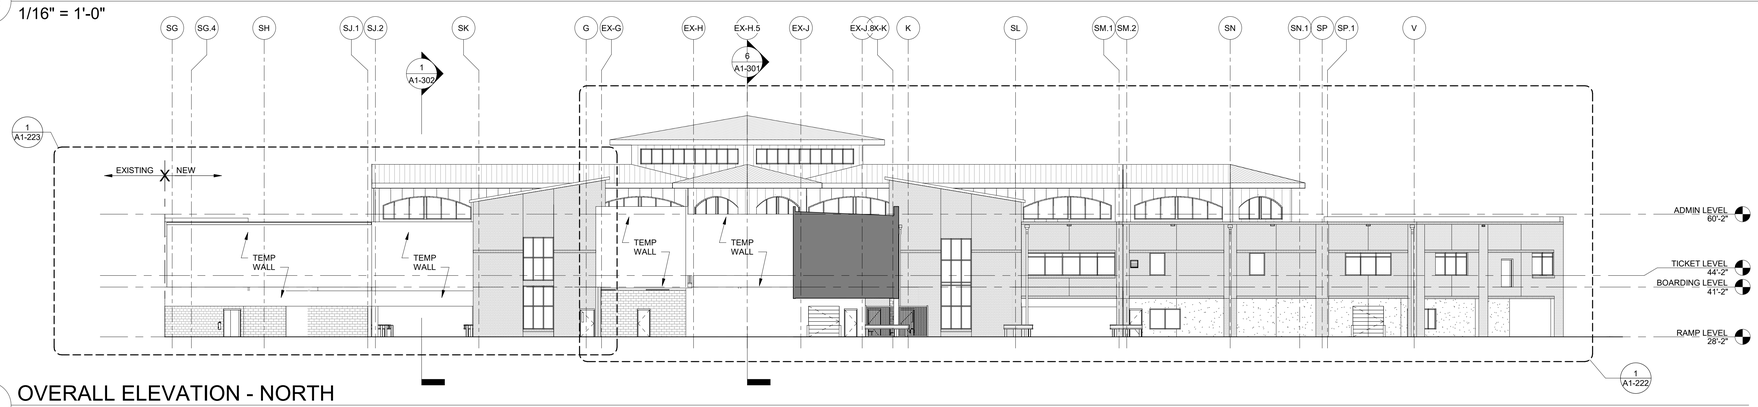


11 OVERALL ELEVATION - NORTH

1/16" = 1'-0"

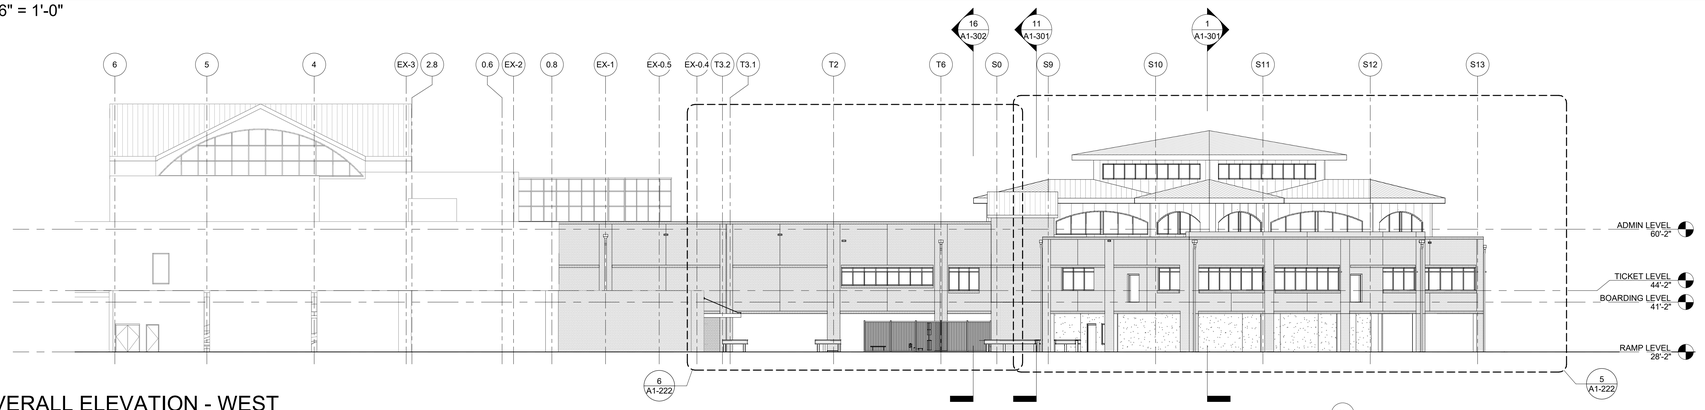

6 OVERALL ELEVATION - WEST

1/16" = 1'-0"

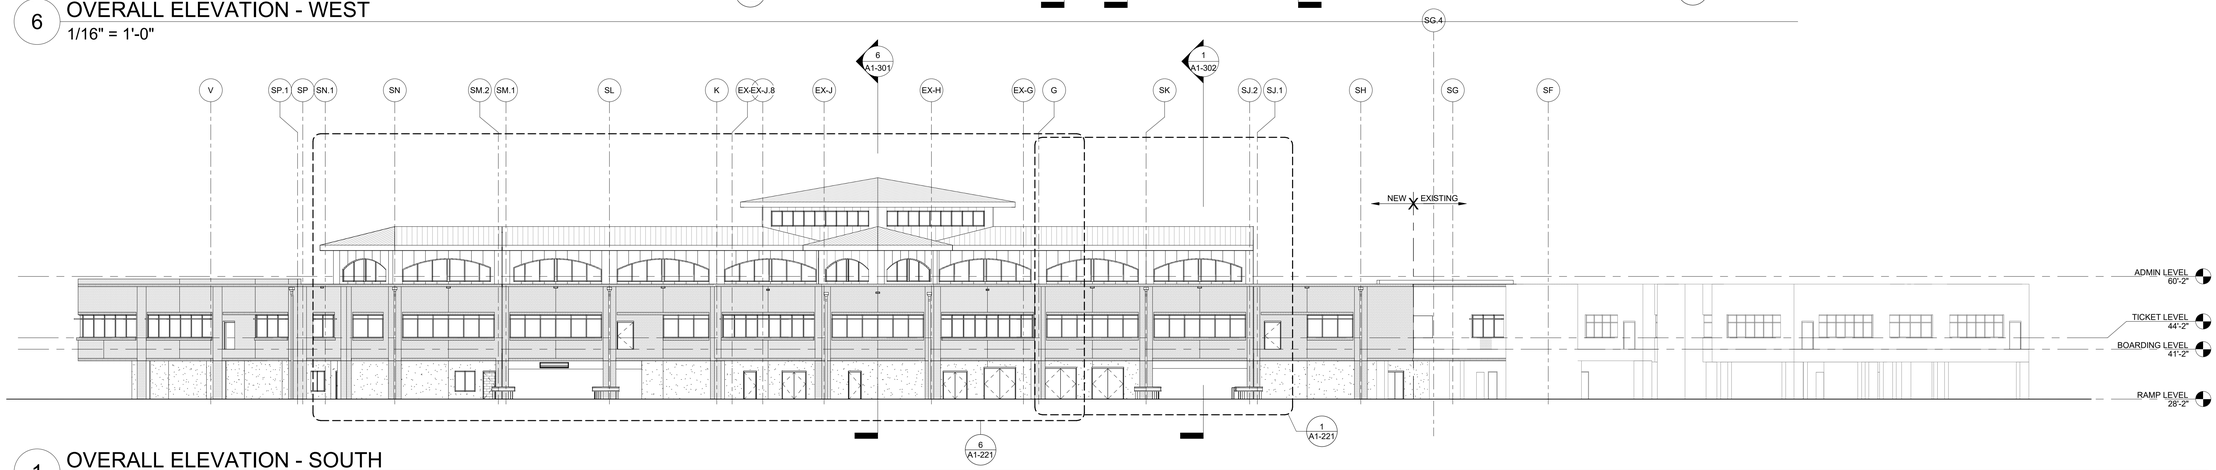

1 OVERALL ELEVATION - SOUTH

1/16" = 1'-0"

ILM

TERMINAL IMPROVEMENTS CONTRACT 3

Wilmington International Airport
1740 Airport Boulevard, Suite 12
Wilmington, NC 28405

THE WILSON GROUP ARCHITECTS
REGISTERED ARCHITECTURAL CORPORATION
CERT. NO. 51140
NORTH CAROLINA
CHARLOTTE, N.C.

TRAVIS WALKER PAGE
REGISTERED ARCHITECT
9272
NORTH CAROLINA
CHARLOTTE, N.C.

THE WILSON GROUP
- ARCHITECTS -
PO Box 5510 Charlotte, NC 28299
704-331-9747 • www.twgarchitects.com

PROJECT MANAGER & CIVIL ENGINEER
TALBERT & BRIGHT

CONSULTING ARCHITECT
LS3P

STRUCTURAL ENGINEER
STEWART

FP/P/M/E ENGINEER
CHEATHAM & ASSOC.

BAGGAGE HANDLING CONSULTANTS
BNP

AIRCRAFT SUPPORT SYSTEMS
DK CONSULTANTS

SPECIALTY LIGHTING CONSULTANT
HARTRANFT

SIGNAGE & WAYFINDING
TAKEFORM

COPYRIGHT © 2019
THE WILSON GROUP ARCHITECTS
ALL RIGHTS RESERVED
•
PRINTED OR ELECTRONIC DRAWINGS AND DOCUMENTATION MAY NOT BE REPRODUCED IN ANY FORM WITHOUT WRITTEN PERMISSION FROM THE WILSON GROUP ARCHITECTS


REVISIONS

DATE 6/28/2019
PROJECT NUMBER 9202-000
SHEET TITLE


SCHEDULE 1 - EXTERIOR ELEVATIONS

SHEET NUMBER


A1-201

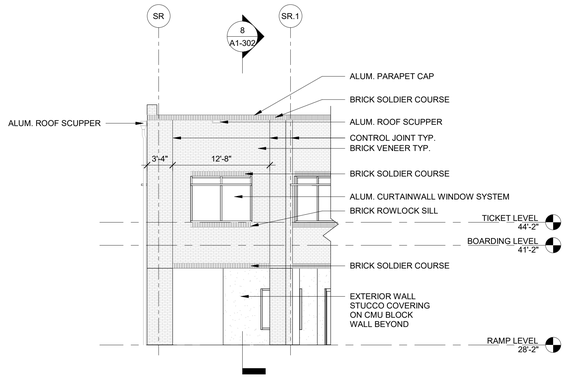


16 ENLARGED BUILDING ELEVATION - NW ZONE 2
1/8" = 1'-0"

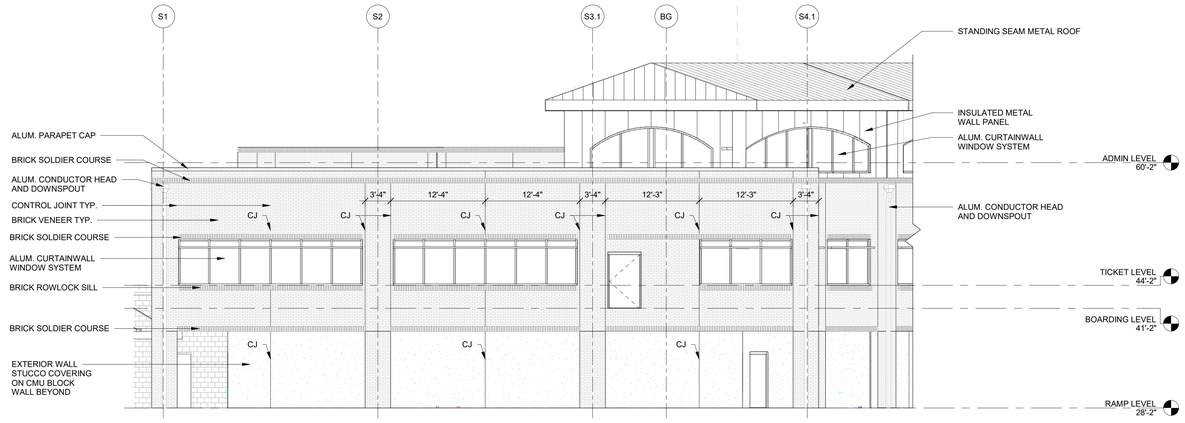

18 ENLARGED BUILDING ELEVATION - SOUTH EAST ZONE 2
1/8" = 1'-0"

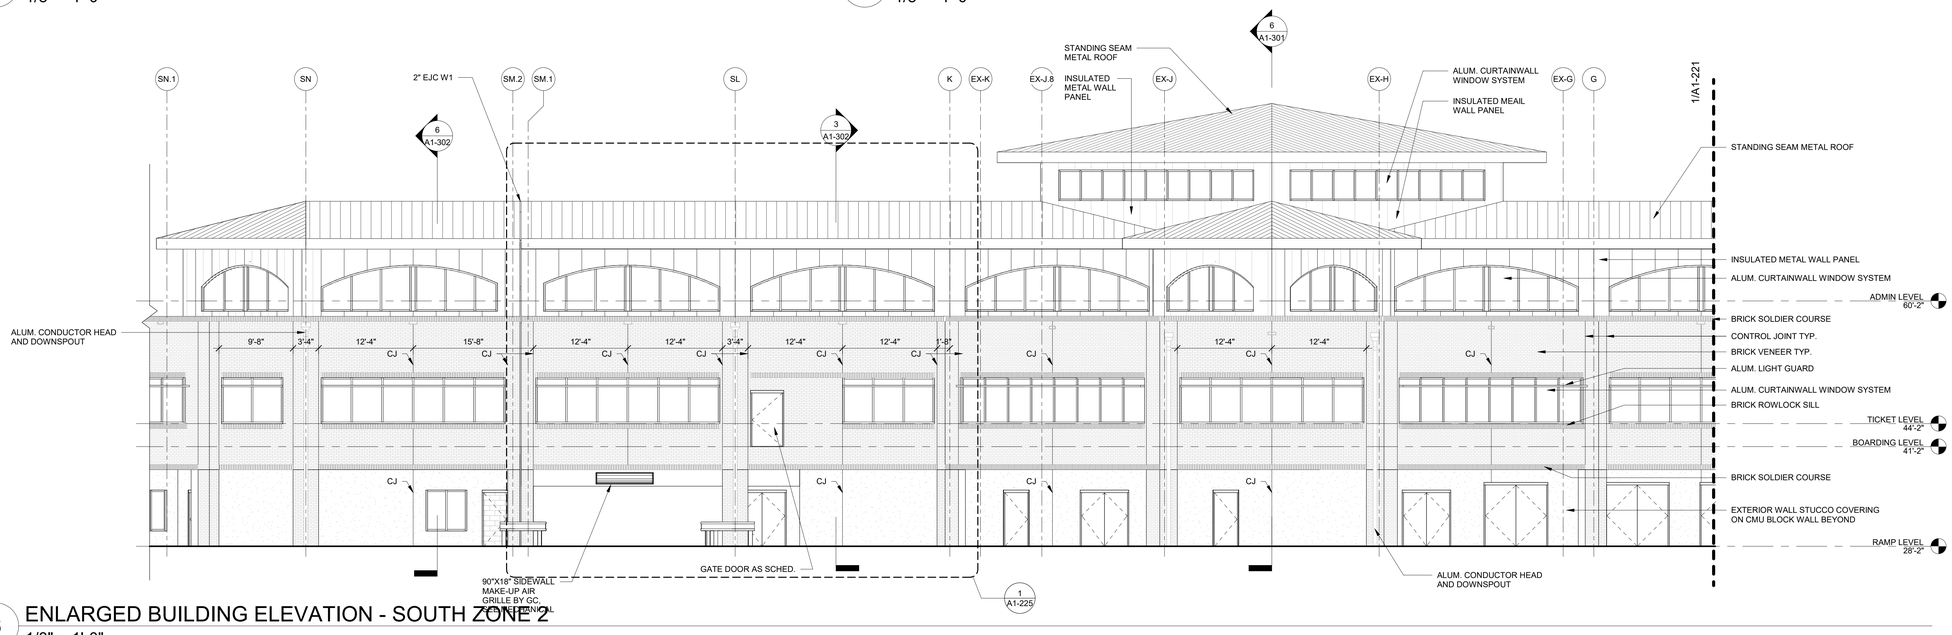

6 ENLARGED BUILDING ELEVATION - SOUTH ZONE 2
1/8" = 1'-0"

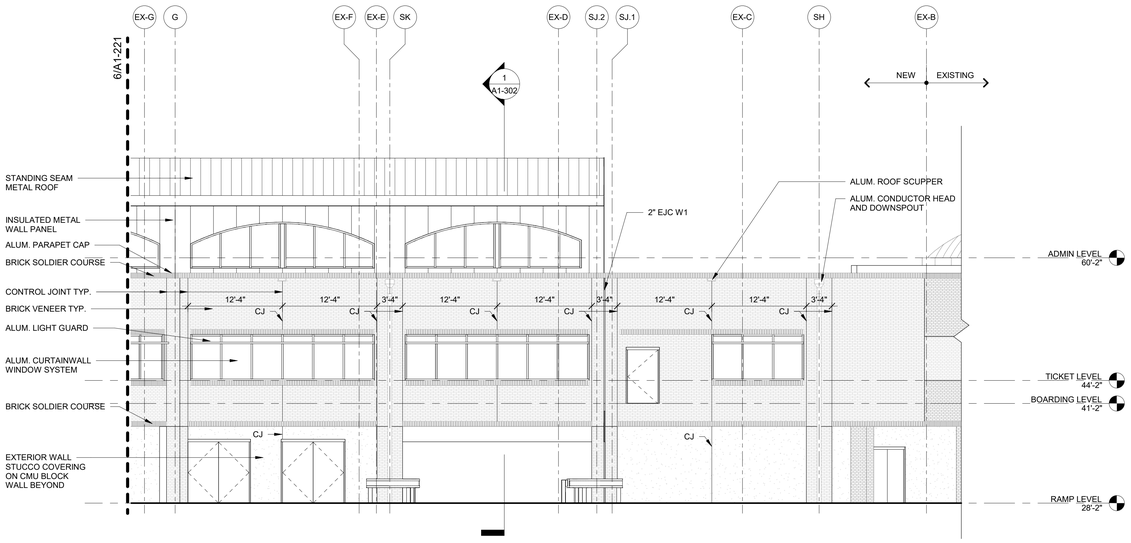

1 ENLARGED BUILDING ELEVATION - SOUTH ZONE 1&2
1/8" = 1'-0"



5 ENLARGED BUILDING ELEVATION - SOUTH ZONE 2 OBSERVE 3
1/8" = 1'-0"

ILM

TERMINAL IMPROVEMENTS CONTRACT 3

Wilmington International Airport
1740 Airport Boulevard, Suite 12
Wilmington, NC 28405

THE WILSON GROUP ARCHITECTS REGISTERED ARCHITECTURAL CORPORATION CERT. NO. 51140 NORTH CAROLINA CHARLOTTE, N.C.

JAMES WALKER PAGE REGISTERED ARCHITECT 9272 NORTH CAROLINA CHARLOTTE, N.C.

THE WILSON GROUP
- ARCHITECTS -

PO Box 5510 Charlotte, NC 28299
704-331-9747 • www.twgarchitects.com

PROJECT MANAGER & CIVIL ENGINEER
TALBERT & BRIGHT

CONSULTING ARCHITECT
LS3P

STRUCTURAL ENGINEER
STEWART

FP/P/M/E ENGINEER
CHEATHAM & ASSOC.

BAGGAGE HANDLING CONSULTANTS
BNP

AIRCRAFT SUPPORT SYSTEMS
DK CONSULTANTS

SPECIALTY LIGHTING CONSULTANT
HARTRANFT

SIGNAGE & WAYFINDING
TAKEFORM


COPYRIGHT © 2019
THE WILSON GROUP ARCHITECTS
ALL RIGHTS RESERVED
•
PRINTED OR ELECTRONIC DRAWINGS AND DOCUMENTATION MAY NOT BE REPRODUCED IN ANY FORM WITHOUT WRITTEN PERMISSION FROM THE WILSON GROUP ARCHITECTS

REVISIONS

DATE 6/28/2019
PROJECT NUMBER 9202-000
SHEET TITLE


SCHEDULE 1 - ENLARGED ELEVATIONS

SHEET NUMBER
A1-221

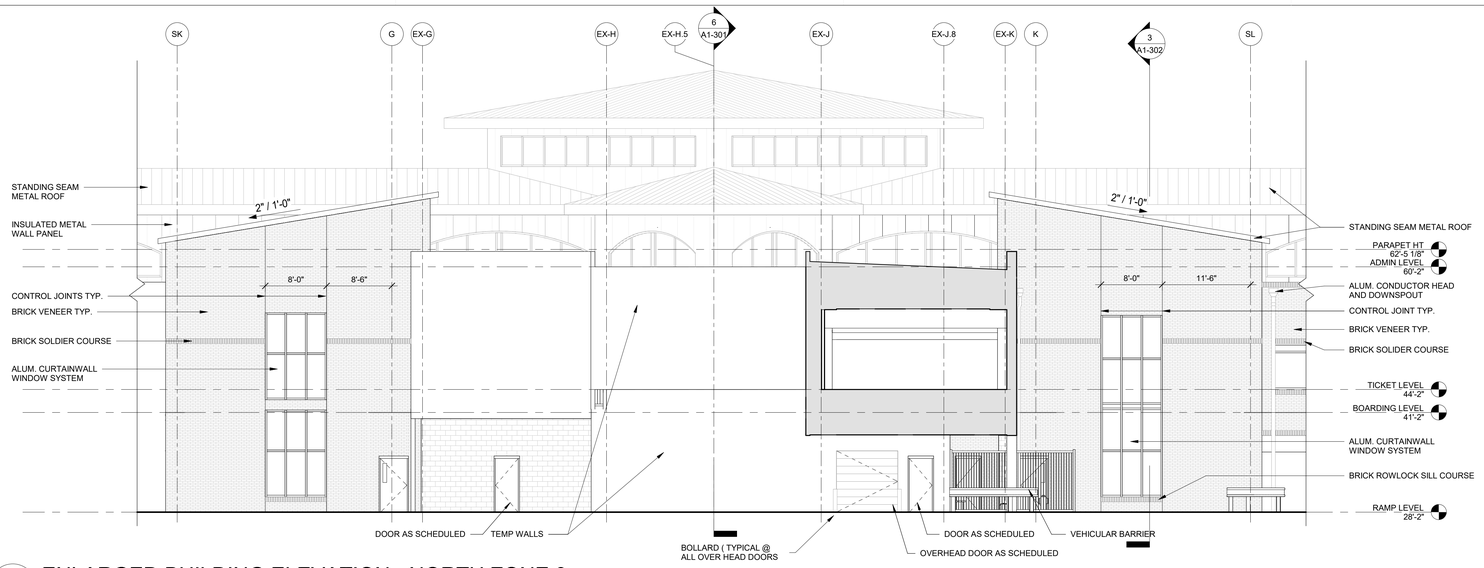


16 ENLARGED BUILDING ELEVATION - NORTH ZONE 3

1/8" = 1'-0"

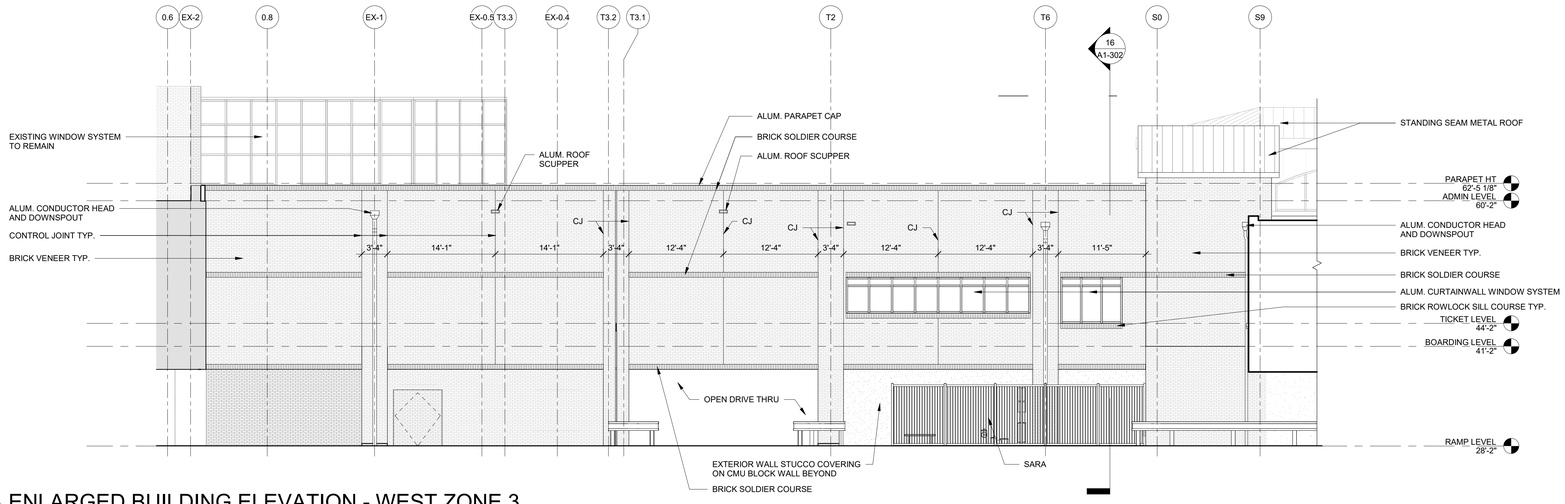


6 ENLARGED BUILDING ELEVATION - WEST ZONE 3

1/8" = 1'-0"

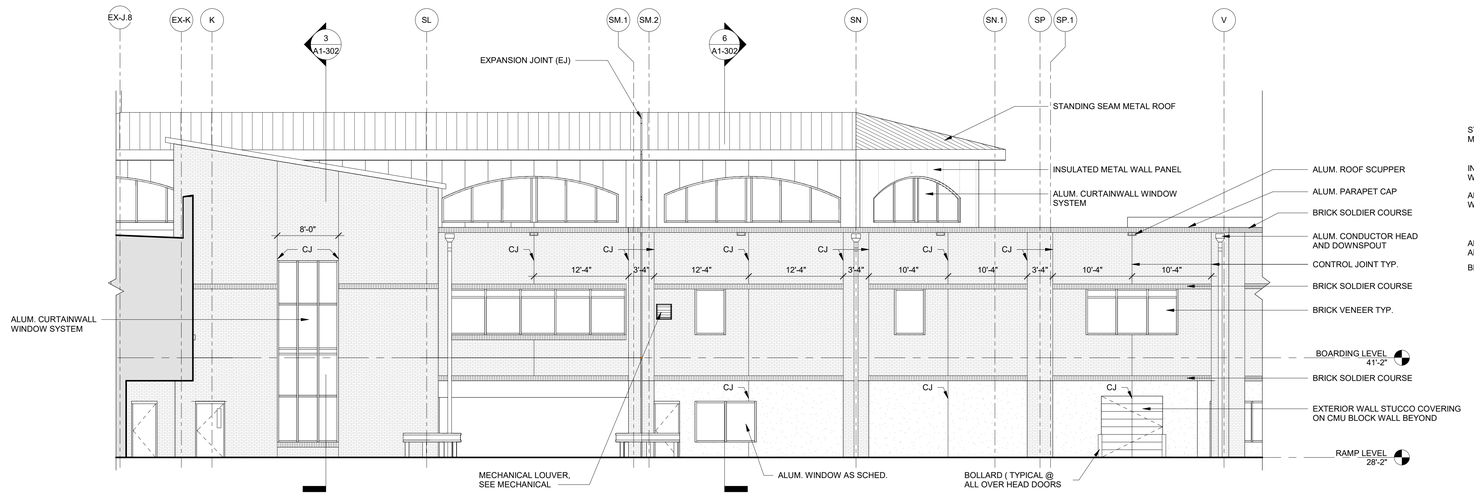

1 ENLARGED BUILDING ELEVATION - NORTHZONE 2

1/8" = 1'-0"

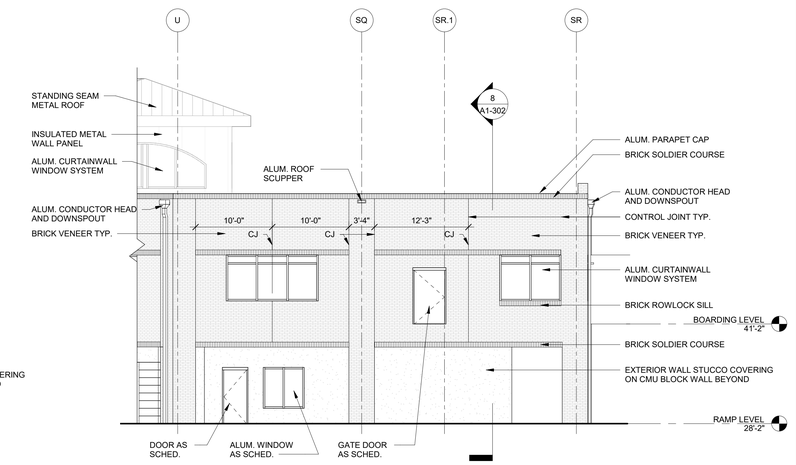

5 ENLARGED BUILDING ELEVATION WEST ZONE 2

1/8" = 1'-0"

ILM

TERMINAL IMPROVEMENTS CONTRACT 3

Wilmington International Airport
1740 Airport Boulevard, Suite 12
Wilmington, NC 28405

THE WILSON GROUP ARCHITECTS REGISTERED ARCHITECTURAL CORPORATION CERT. NO. 51140 NORTH CAROLINA CHARLOTTE, N.C.

CRAIG WALKER PAGE REGISTERED ARCHITECT 9272 NORTH CAROLINA CHARLOTTE, N.C.

THE WILSON GROUP
- ARCHITECTS -
PO Box 5510 Charlotte, NC 28299
704-331-9747 • www.twgarchitects.com

PROJECT MANAGER & CIVIL ENGINEER
TALBERT & BRIGHT

CONSULTING ARCHITECT
LS3P

STRUCTURAL ENGINEER
STEWART

FP/P/M/E ENGINEER
CHEATHAM & ASSOC.

BAGGAGE HANDLING CONSULTANTS
BNP

AIRCRAFT SUPPORT SYSTEMS
DK CONSULTANTS

SPECIALTY LIGHTING CONSULTANT
HARTRANFT

SIGNAGE & WAYFINDING
TAKEFORM

COPYRIGHT © 2019
THE WILSON GROUP ARCHITECTS
ALL RIGHTS RESERVED
•
PRINTED OR ELECTRONIC DRAWINGS AND DOCUMENTATION MAY NOT BE REPRODUCED IN ANY FORM WITHOUT WRITTEN PERMISSION FROM THE WILSON GROUP ARCHITECTS


REVISIONS

DATE 6/28/2019
PROJECT NUMBER 9202-000
SHEET TITLE

SCHEDULE 1 - ENLARGED ELEVATIONS


SHEET NUMBER

A1-222

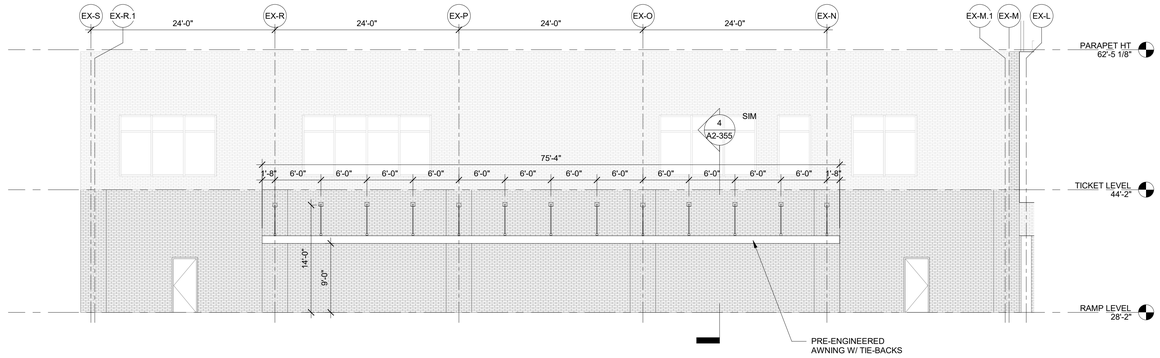


11 ENLARGED BUILDING ELEVAION-SOUTH ZONE 6

1/8" = 1'-0"

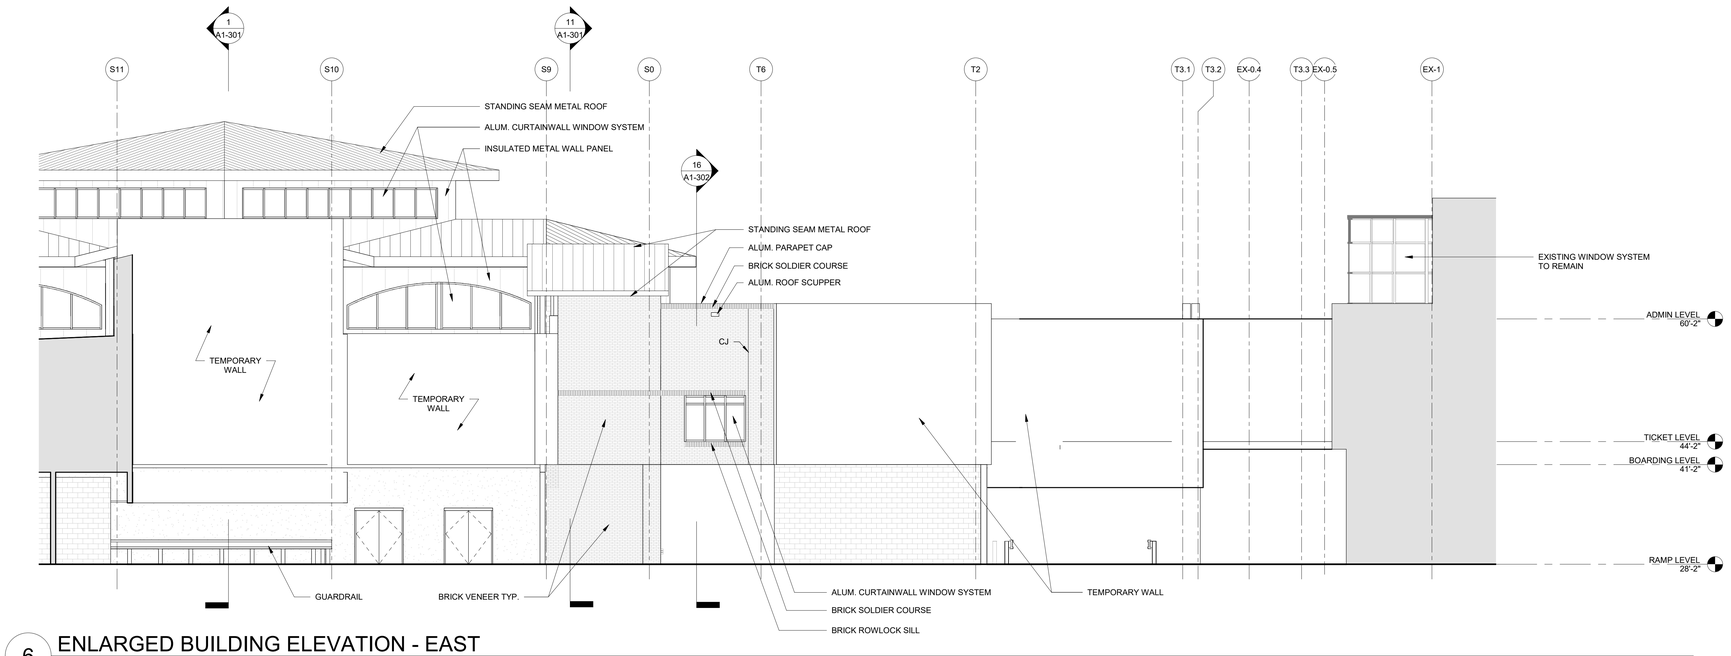

6 ENLARGED BUILDING ELEVATION - EAST

1/8" = 1'-0"

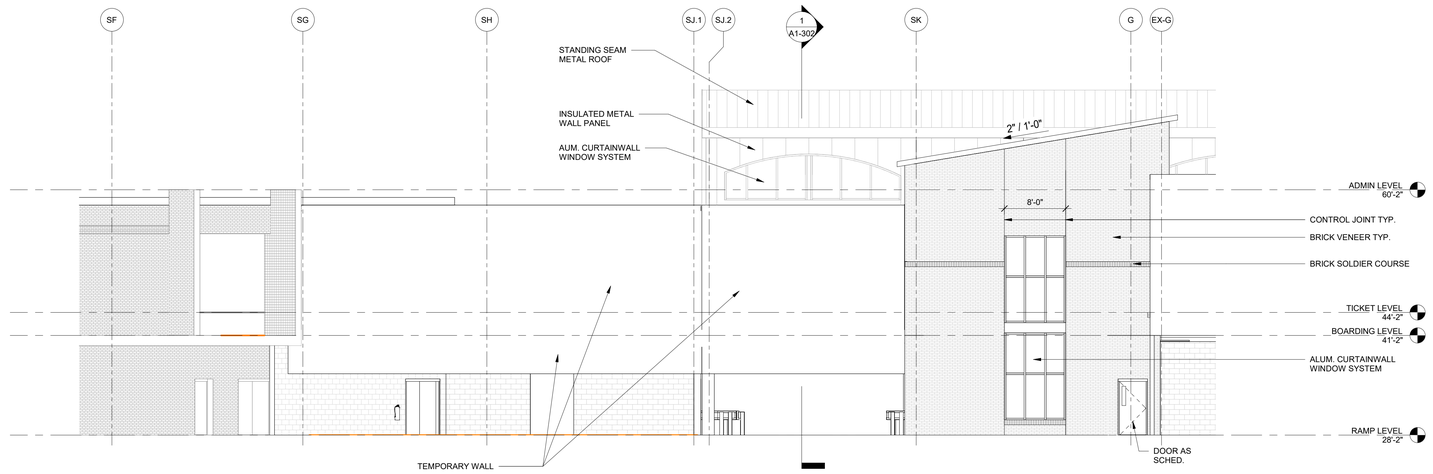

1 ENLARGED BUILDING ELEVATION - NORTH ZONE 1

1/8" = 1'-0"

ILM

TERMINAL IMPROVEMENTS CONTRACT 3

Wilmington International Airport
1740 Airport Boulevard, Suite 12
Wilmington, NC 28405

THE WILSON GROUP ARCHITECTS REGISTERED ARCHITECTURAL CORPORATION CERT. NO. 511140 NORTH CAROLINA CHARLOTTE, N.C.

TRAVIS WALKER PAGE REGISTERED LICENSED ARCHITECT 9272 NORTH CAROLINA CHARLOTTE, N.C.

THE WILSON GROUP
- ARCHITECTS -

PO Box 5510 Charlotte, NC 28299
704-331-9747 • www.twgarchitects.com

PROJECT MANAGER & CIVIL ENGINEER
TALBERT & BRIGHT

CONSULTING ARCHITECT
LS3P

STRUCTURAL ENGINEER
STEWART

FP/P/M/E ENGINEER
CHEATHAM & ASSOC.

BAGGAGE HANDLING CONSULTANTS
BNP

AIRCRAFT SUPPORT SYSTEMS
DK CONSULTANTS

SPECIALTY LIGHTING CONSULTANT
HARTRANFT

SIGNAGE & WAYFINDING
TAKEFORM

COPYRIGHT © 2019
THE WILSON GROUP ARCHITECTS
ALL RIGHTS RESERVED

PRINTED OR ELECTRONIC DRAWINGS AND DOCUMENTATION MAY NOT BE REPRODUCED IN ANY FORM WITHOUT WRITTEN PERMISSION FROM THE WILSON GROUP ARCHITECTS


REVISIONS

DATE 6/28/2019
PROJECT NUMBER 9202-000
SHEET TITLE

SCHEDULE 1 - ENLARGED ELEVATIONS

SHEET NUMBER

A1-223

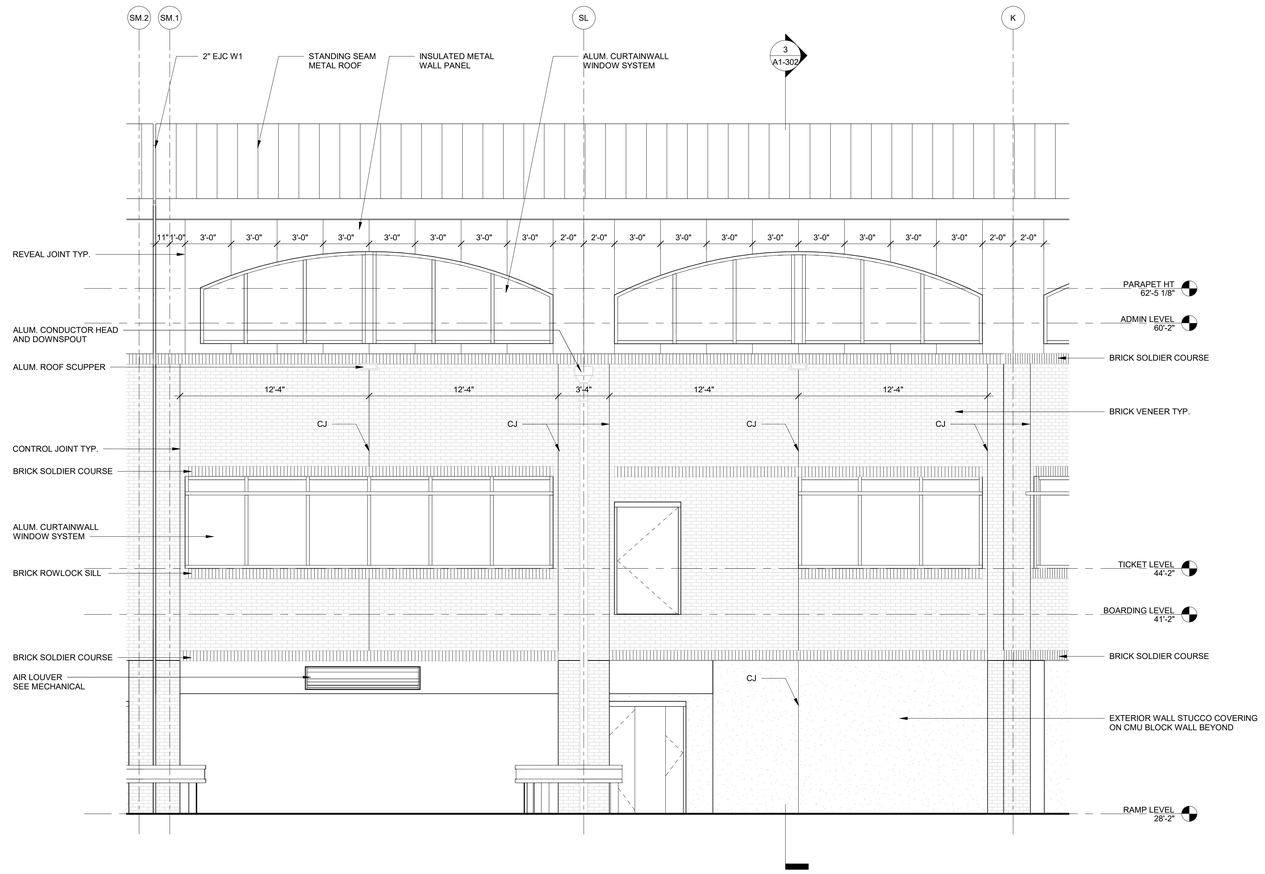

1 ENLARGED ELEV TYP BAY & EJ BAY

1/4" = 1'-0"

ILM

TERMINAL IMPROVEMENTS CONTRACT 3

Wilmington International Airport
1740 Airport Boulevard, Suite 12
Wilmington, NC 28405

THE WILSON GROUP ARCHITECTS REGISTERED ARCHITECTURAL CORPORATION NORTH CAROLINA CERT. NO. 51140 CHARLOTTE, N.C.

TRAVIS WALKER PARKER REGISTERED ARCHITECT 9272 NORTH CAROLINA CHARLOTTE, N.C.

THE WILSON GROUP
- ARCHITECTS -

PO Box 5510 Charlotte, NC 28299
704-331-9747 • www.twgarchitects.com

PROJECT MANAGER & CIVIL ENGINEER
TALBERT & BRIGHT

CONSULTING ARCHITECT
LS3P

STRUCTURAL ENGINEER
STEWART

FP/P/M/E ENGINEER
CHEATHAM & ASSOC.

BAGGAGE HANDLING CONSULTANTS
BNP

AIRCRAFT SUPPORT SYSTEMS
DK CONSULTANTS

SPECIALTY LIGHTING CONSULTANT
HARTRANFT

SIGNAGE & WAYFINDING
TAKEFORM

COPYRIGHT © 2019
THE WILSON GROUP ARCHITECTS
ALL RIGHTS RESERVED
•
PRINTED OR ELECTRONIC DRAWINGS AND DOCUMENTATION MAY NOT BE REPRODUCED IN ANY FORM WITHOUT WRITTEN PERMISSION FROM THE WILSON GROUP ARCHITECTS

REVISIONS

DATE 6/28/2019
PROJECT NUMBER 9202-000
SHEET TITLE


SCHEDULE 1 - ENLARGED ELEVATIONS

SHEET NUMBER

A1-225


GENERAL NOTES - INTERIOR ELEVATIONS

1. REFER TO SHEET A-654 FOR WALL BASE, WALL, AND PANEL REVEAL DETAILS.
2. ABBREVIATIONS:
   - CLR = CENTERLINE OF REVEAL
   - TOR = TOP OF REVEAL
   - BOR = BOTTOM OF REVEAL
3. CONTRACTOR TO PROVIDE SHOP DRAWINGS TO ARCHITECT FOR REVIEW AND APPROVAL OF ALL SPECIALTY WALL PANEL SYSTEMS (WPS) PRIOR TO PROCUREMENT, FABRICATION, AND INSTALLATION
4. CONTRACTOR TO PROVIDE MOCKUPS OF EACH SPECIALTY WALL PANEL SYSTEM (WPS) FOR REVIEW AND APPROVAL PRIOR TO PROCUREMENT, FABRICATION, AND INSTALLATION.
5. ALL VERTICAL AND HORIZONTAL REVEALS ARE TO BE CONTINUOUS AND UNINTERRUPTED, U.N.O.
6. ALL DEAD STOP EXTRUSIONS ARE TO BE CONTINUOUS AND UNINTERRUPTED.

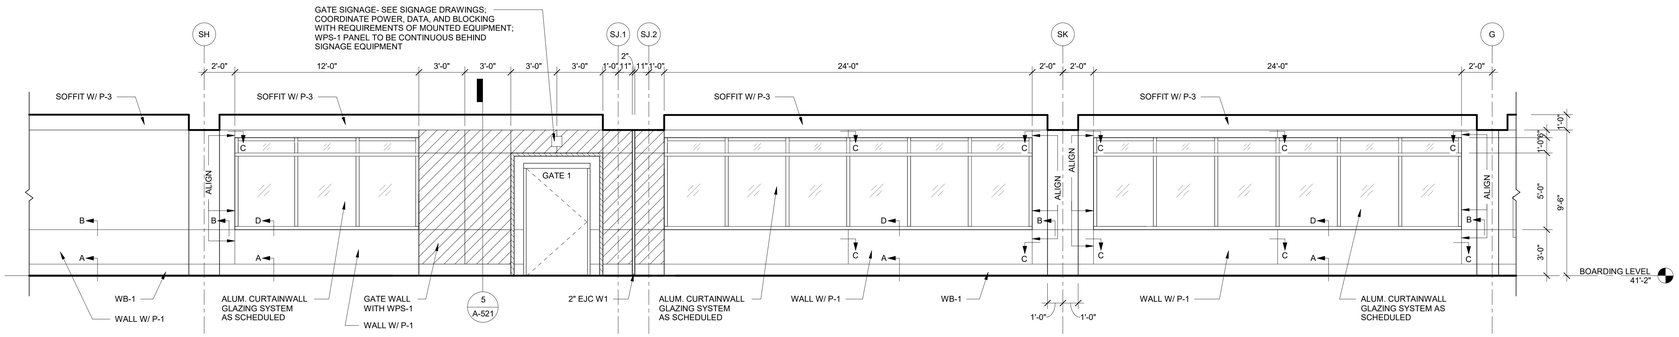


16 INTERIOR ELEVATION - HOLD ROOM 36 - NORTH

1/4" = 1'-0"

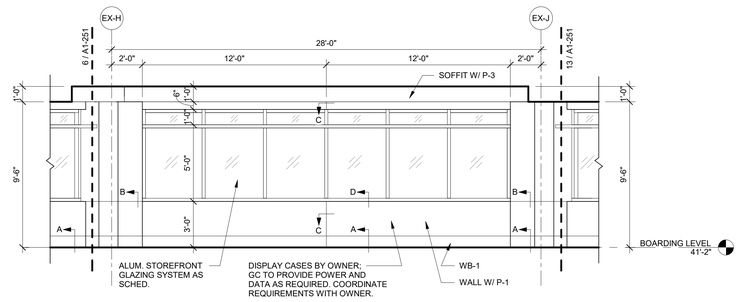


11 INTERIOR ELEVATION - OBSERVATION NORTH

1/4" = 1'-0"

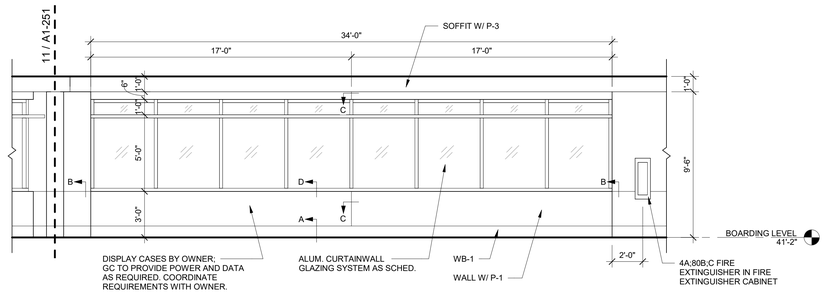


13 INTERIOR ELEVATION - OBSERVATION NORTH EAST

1/4" = 1'-0"

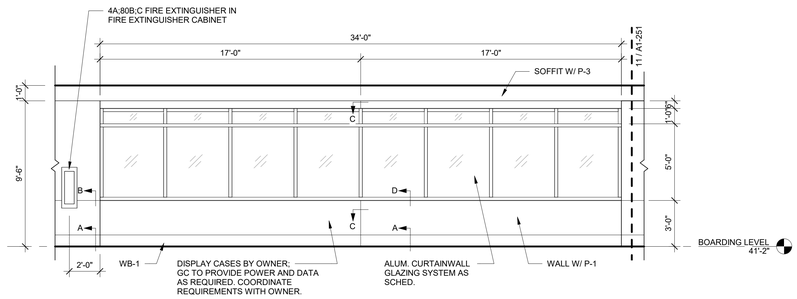

6 INTERIOR ELEVATION - OBSERVATION NORTHWEST

1/4" = 1'-0"

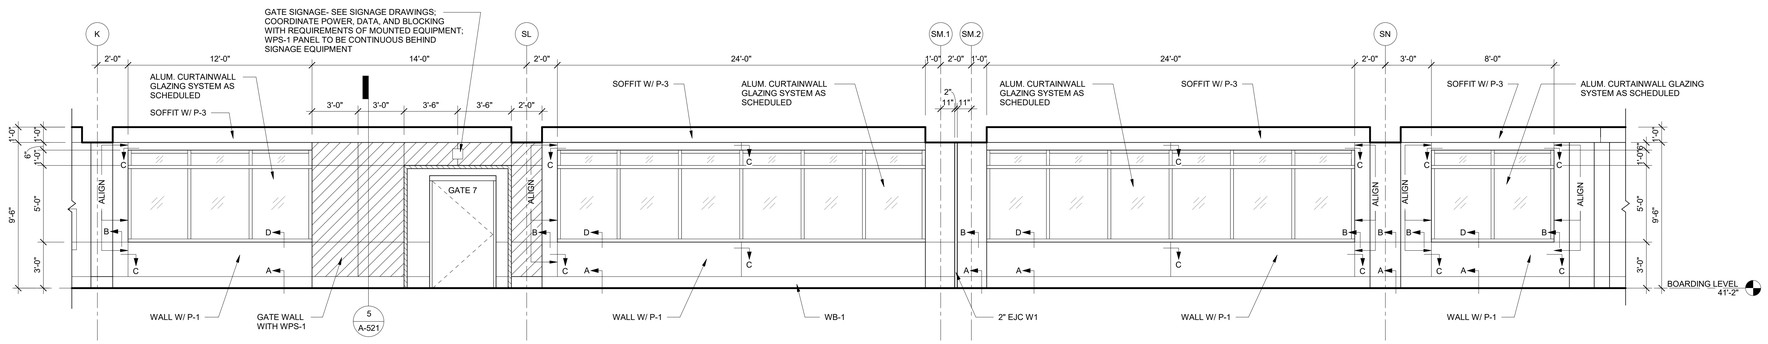

1 INTERIOR ELEVATION - HOLD ROOM 32 - NORTH

1/4" = 1'-0"

ILM

TERMINAL IMPROVEMENTS CONTRACT 3

Wilmington International Airport
1740 Airport Boulevard, Suite 12
Wilmington, NC 28405

THE WILSON GROUP ARCHITECTS REGISTERED ARCHITECTURAL CORPORATION NORTH CAROLINA CERT. NO. 51140 CHARLOTTE, N.C.

CRAIG WALKER PAGE REGISTERED ARCHITECT 9272 NORTH CAROLINA CHARLOTTE, N.C.

THE WILSON GROUP
- ARCHITECTS -

PO Box 5510 Charlotte, NC 28299
704-331-9747 • www.twgarchitects.com

PROJECT MANAGER & CIVIL ENGINEER
TALBERT & BRIGHT

CONSULTING ARCHITECT
LS3P

STRUCTURAL ENGINEER
STEWART

FP/P/M/E ENGINEER
CHEATHAM & ASSOC.

BAGGAGE HANDLING CONSULTANTS
BNP

AIRCRAFT SUPPORT SYSTEMS
DK CONSULTANTS

SPECIALTY LIGHTING CONSULTANT
HARTRANFT

SIGNAGE & WAYFINDING
TAKEFORM

COPYRIGHT © 2019
THE WILSON GROUP ARCHITECTS
ALL RIGHTS RESERVED
•
PRINTED OR ELECTRONIC DRAWINGS AND DOCUMENTATION MAY NOT BE REPRODUCED IN ANY FORM WITHOUT WRITTEN PERMISSION FROM THE WILSON GROUP ARCHITECTS

REVISIONS

DATE 6/28/2019
PROJECT NUMBER 9202-000
SHEET TITLE


SCHEDULE 1 - INTERIOR ELEVATIONS

SHEET NUMBER


A1-251

GENERAL NOTES - INTERIOR ELEVATIONS


1. REFER TO SHEET A-654 FOR WALL BASE, WALL, AND PANEL REVEAL DETAILS.
2. ABBREVIATIONS:
   - CLR = CENTERLINE OF REVEAL
   - TOR = TOP OF REVEAL
   - BOR = BOTTOM OF REVEAL
3. CONTRACTOR TO PROVIDE SHOP DRAWINGS TO ARCHITECT FOR REVIEW AND APPROVAL OF ALL SPECIALTY WALL PANEL SYSTEMS (WPS) PRIOR TO PROCUREMENT, FABRICATION, AND INSTALLATION
4. CONTRACTOR TO PROVIDE MOCKUPS OF EACH SPECIALTY WALL PANEL SYSTEM (WPS) FOR REVIEW AND APPROVAL PRIOR TO PROCUREMENT, FABRICATION, AND INSTALLATION.
5. ALL VERTICAL AND HORIZONTAL REVEALS ARE TO BE CONTINUOUS AND UNINTERRUPTED, U.N.O.
6. ALL DEAD STOP EXTRUSIONS ARE TO BE CONTINUOUS AND UNINTERRUPTED.

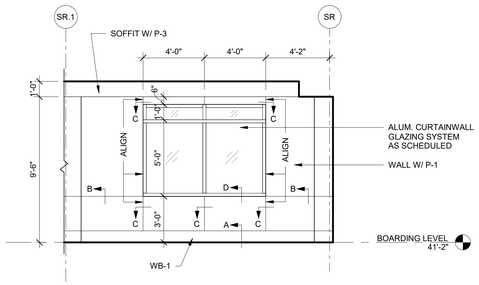


11 NORTH WEST INTERIOR ELEVATION - ZONE 2
1/4" = 1'-0"

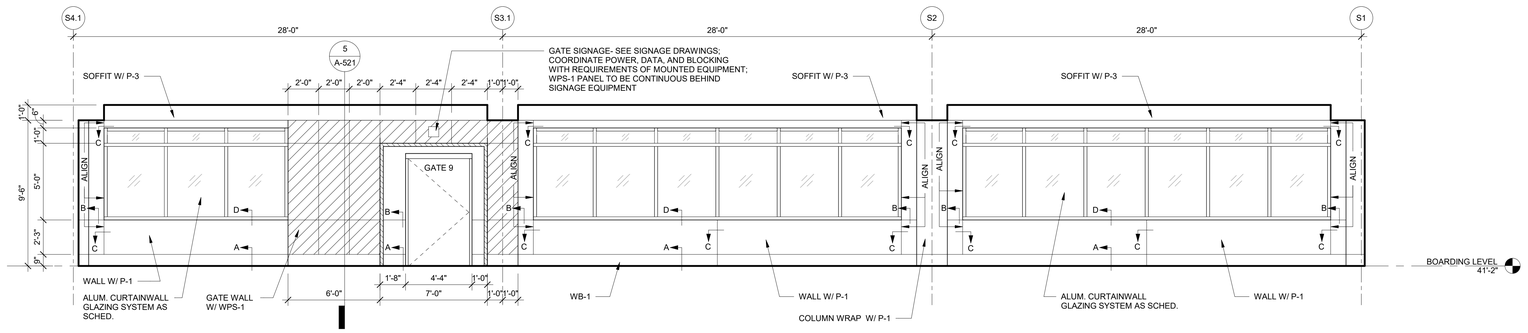

6 NORTH EAST INTERIOR ELEVATION - ZONE 2
1/4" = 1'-0"

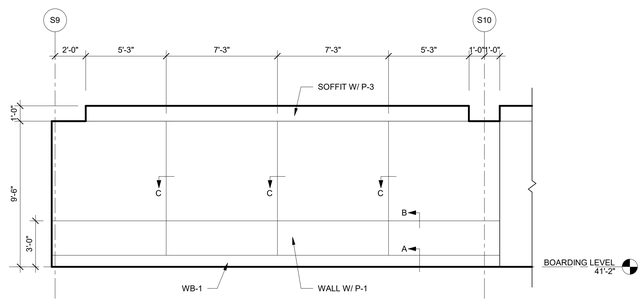

1 SOUTH WEST INTERIOR ELEVATION - ZONE 2
1/4" = 1'-0"

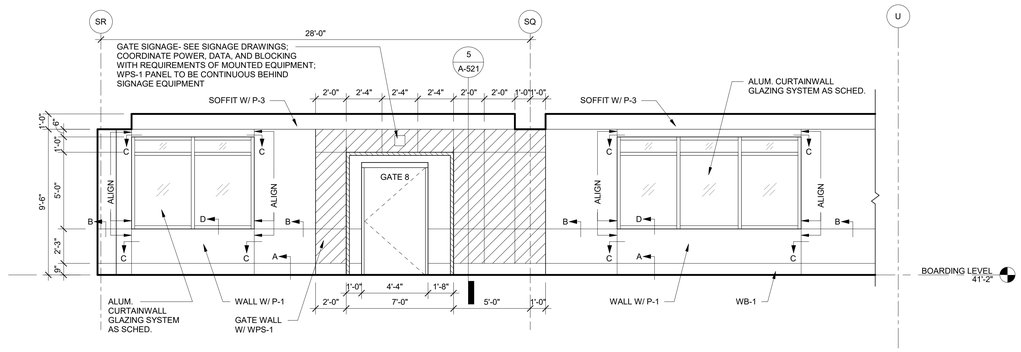

3 SOUTH EAST INTERIOR ELEVATION - ZONE 2
1/4" = 1'-0"

ILM

TERMINAL IMPROVEMENTS CONTRACT 3

Wilmington International Airport
1740 Airport Boulevard, Suite 12
Wilmington, NC 28405

THE WILSON GROUP ARCHITECTS
REGISTERED ARCHITECTURAL CORPORATION
CERT. NO. 51140
NORTH CAROLINA
CHARLOTTE, N.C.

CRAIG WALKER PAGE
REGISTERED ARCHITECT
9272
CHARLOTTE, N.C.

THE WILSON GROUP
- ARCHITECTS -

PO Box 5510 Charlotte, NC 28299
704-331-9747 • www.twgarchitects.com

PROJECT MANAGER & CIVIL ENGINEER
TALBERT & BRIGHT

CONSULTING ARCHITECT
LS3P

STRUCTURAL ENGINEER
STEWART

FP/P/M/E ENGINEER
CHEATHAM & ASSOC.

BAGGAGE HANDLING CONSULTANTS
BNP

AIRCRAFT SUPPORT SYSTEMS
DK CONSULTANTS

SPECIALTY LIGHTING CONSULTANT
HARTRANFT

SIGNAGE & WAYFINDING
TAKEFORM

COPYRIGHT © 2019
THE WILSON GROUP ARCHITECTS
ALL RIGHTS RESERVED
•
PRINTED OR ELECTRONIC DRAWINGS AND DOCUMENTATION MAY NOT BE REPRODUCED IN ANY FORM WITHOUT WRITTEN PERMISSION FROM THE WILSON GROUP ARCHITECTS

REVISIONS

DATE 6/28/2019
PROJECT NUMBER 9202-000
SHEET TITLE


SCHEDULE 1 - INTERIOR ELEVATIONS

SHEET NUMBER


A1-252

GENERAL NOTES - INTERIOR ELEVATIONS

1. REFER TO SHEET A-654 FOR WALL BASE, WALL, AND PANEL REVEAL DETAILS.
2. ABBREVIATIONS:
   - CLR = CENTERLINE OF REVEAL
   - TOR = TOP OF REVEAL
   - BOR = BOTTOM OF REVEAL
3. CONTRACTOR TO PROVIDE SHOP DRAWINGS TO ARCHITECT FOR REVIEW AND APPROVAL OF ALL SPECIALTY WALL PANEL SYSTEMS (WPS) PRIOR TO PROCUREMENT, FABRICATION, AND INSTALLATION
4. CONTRACTOR TO PROVIDE MOCKUPS OF EACH SPECIALTY WALL PANEL SYSTEM (WPS) FOR REVIEW AND APPROVAL PRIOR TO PROCUREMENT, FABRICATION, AND INSTALLATION.
5. ALL VERTICAL AND HORIZONTAL REVEALS ARE TO BE CONTINUOUS AND UNINTERRUPTED, U.N.O.
6. ALL DEAD STOP EXTRUSIONS ARE TO BE CONTINUOUS AND UNINTERRUPTED.

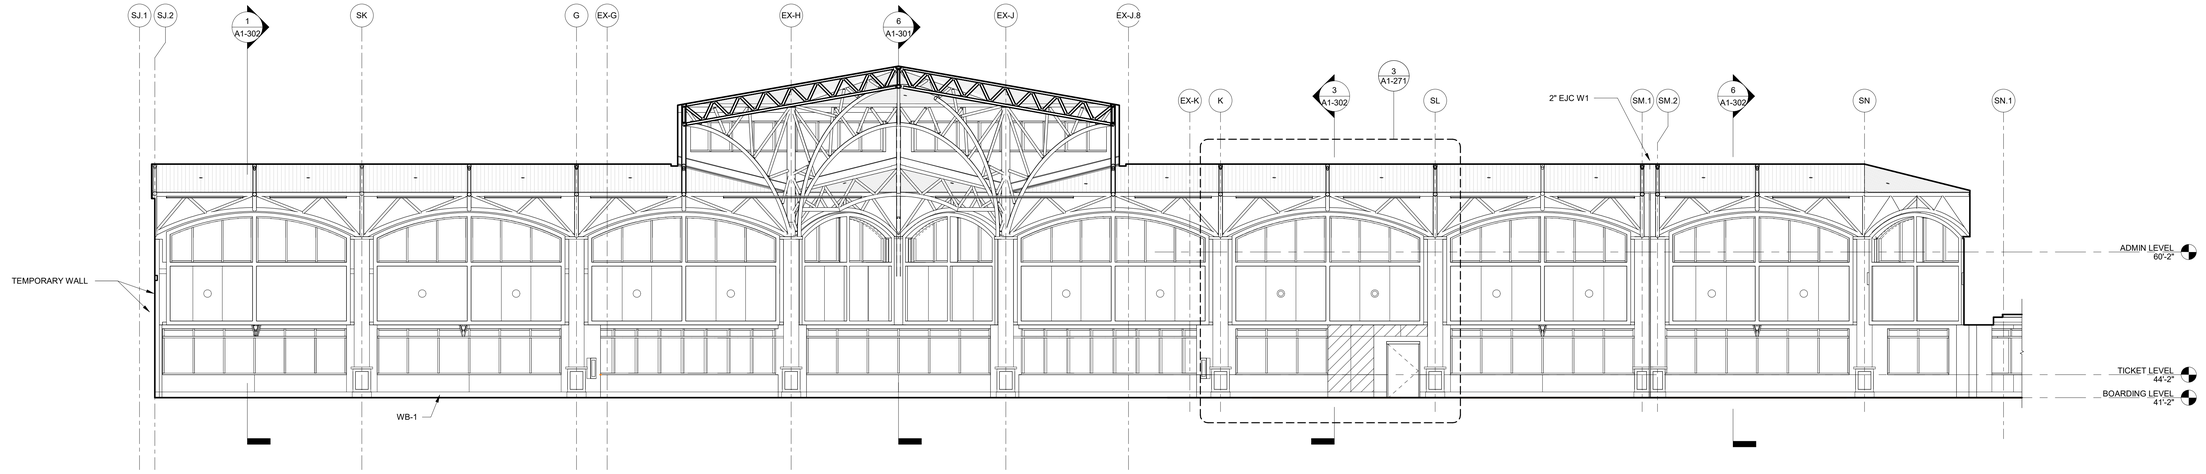

6 INTERIOR ELEVATION
1/8" = 1'-0"

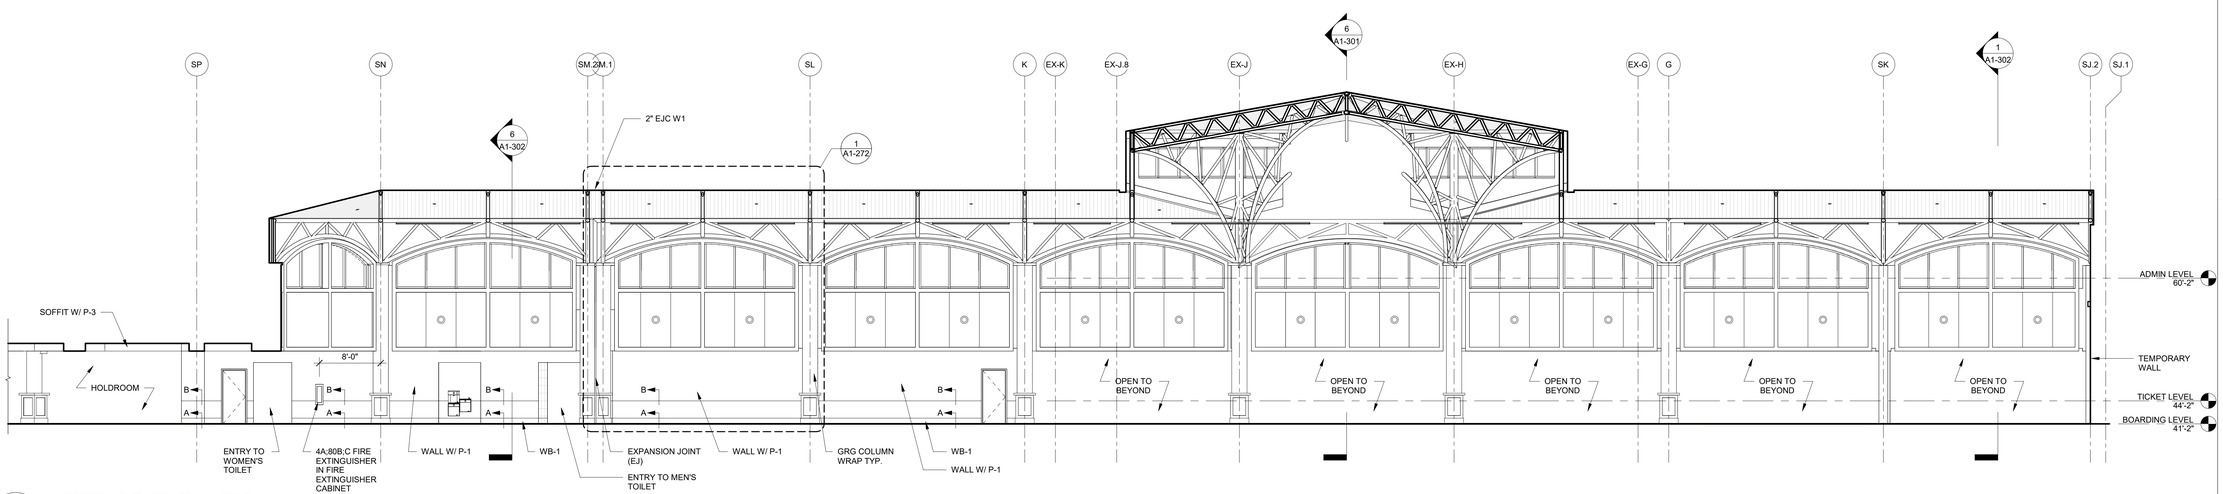

1 INTERIOR ELEVATION
1/8" = 1'-0"

ILM

TERMINAL IMPROVEMENTS CONTRACT 3

Wilmington International Airport
1740 Airport Boulevard, Suite 12
Wilmington, NC 28405

THE WILSON GROUP ARCHITECTS
REGISTERED ARCHITECTURAL CORPORATION
CERT. NO. 51140
NORTH CAROLINA
CHARLOTTE, N.C.

CRAIG WALKER PAGE
REGISTERED ARCHITECT
9272
NORTH CAROLINA
CHARLOTTE, N.C.

THE WILSON GROUP
- ARCHITECTS -

PO Box 5510 Charlotte, NC 28299
704-331-9747 • www.twgarchitects.com

PROJECT MANAGER & CIVIL ENGINEER
TALBERT & BRIGHT

CONSULTING ARCHITECT
LS3P

STRUCTURAL ENGINEER
STEWART

FP/P/M/E ENGINEER
CHEATHAM & ASSOC.

BAGGAGE HANDLING CONSULTANTS
BNP

AIRCRAFT SUPPORT SYSTEMS
DK CONSULTANTS

SPECIALTY LIGHTING CONSULTANT
HARTRANFT

SIGNAGE & WAYFINDING
TAKEFORM

COPYRIGHT © 2019
THE WILSON GROUP ARCHITECTS
ALL RIGHTS RESERVED

PRINTED OR ELECTRONIC DRAWINGS AND DOCUMENTATION MAY NOT BE REPRODUCED IN ANY FORM WITHOUT WRITTEN PERMISSION FROM THE WILSON GROUP ARCHITECTS

REVISIONS

DATE 6/28/2019
PROJECT NUMBER 9202-000
SHEET TITLE


SCHEDULE 1 - INTERIOR ELEVATIONS

SHEET NUMBER

A1-253


GENERAL NOTES - INTERIOR ELEVATIONS

1. REFER TO SHEET A-654 FOR WALL BASE, WALL, AND PANEL REVEAL DETAILS.
2. ABBREVIATIONS:
   - CLR = CENTERLINE OF REVEAL
   - TOR = TOP OF REVEAL
   - BOR = BOTTOM OF REVEAL
3. CONTRACTOR TO PROVIDE SHOP DRAWINGS TO ARCHITECT FOR REVIEW AND APPROVAL OF ALL SPECIALTY WALL PANEL SYSTEMS (WPS) PRIOR TO PROCUREMENT, FABRICATION, AND INSTALLATION
4. CONTRACTOR TO PROVIDE MOCKUPS OF EACH SPECIALTY WALL PANEL SYSTEM (WPS) FOR REVIEW AND APPROVAL PRIOR TO PROCUREMENT, FABRICATION, AND INSTALLATION.
5. ALL VERTICAL AND HORIZONTAL REVEALS ARE TO BE CONTINUOUS AND UNINTERRUPTED, U.N.O.
6. ALL DEAD STOP EXTRUSIONS ARE TO BE CONTINUOUS AND UNINTERRUPTED.

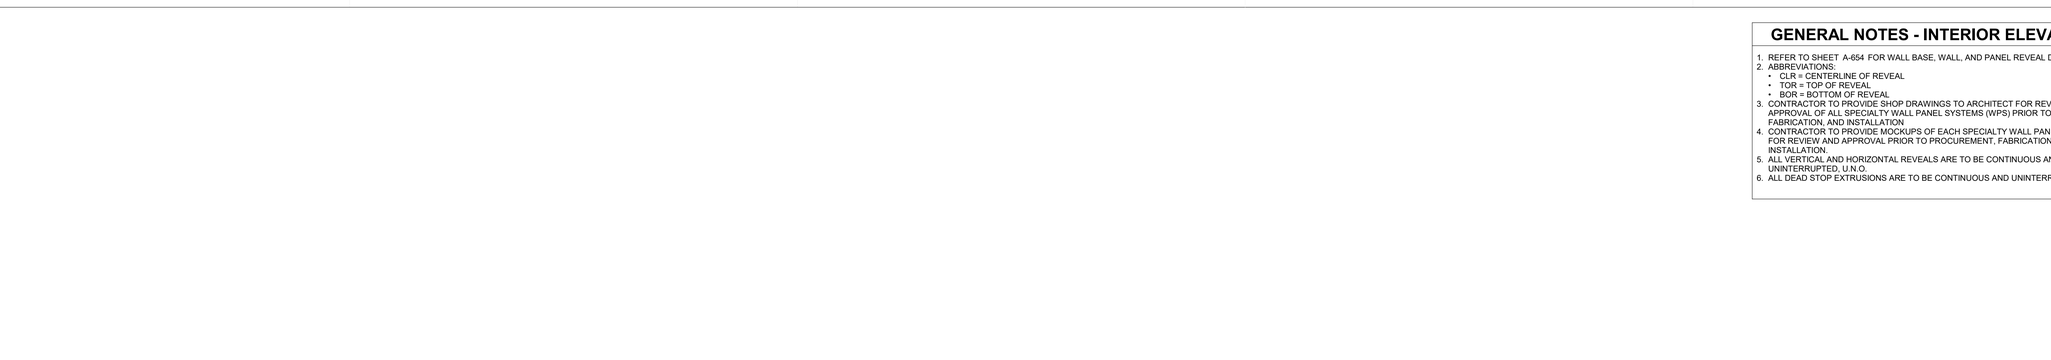

6 INTERIOR ELEVATION - RAMP LEVEL WEST

1/4" = 1'-0"

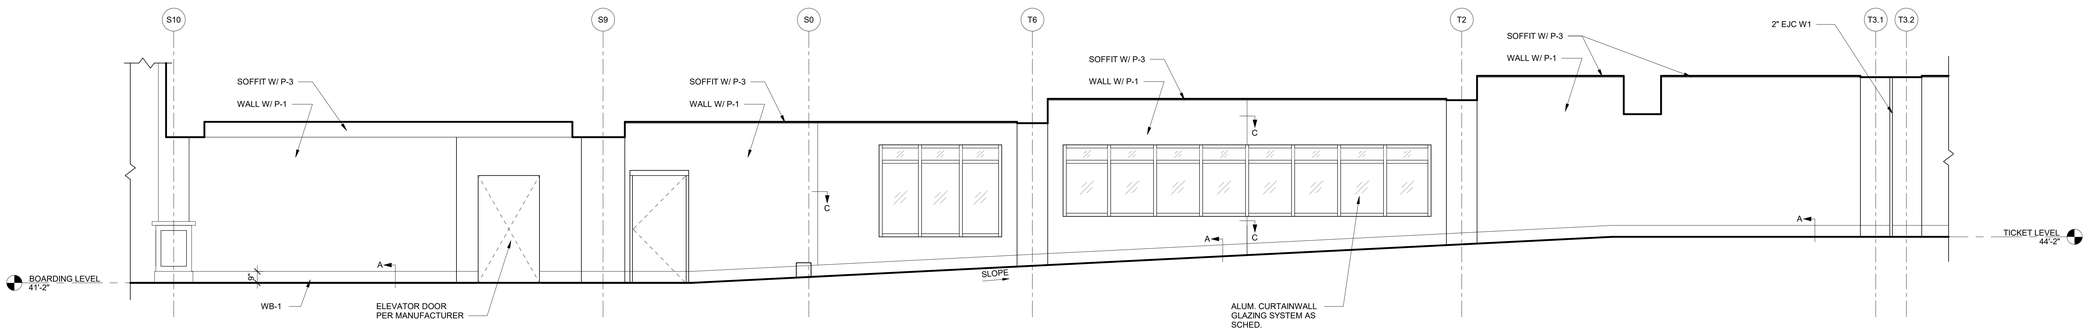

1 INTERIOR ELEVATION - RAMP LEVEL EAST

1/4" = 1'-0"

ILM

TERMINAL IMPROVEMENTS CONTRACT 3

Wilmington International Airport
1740 Airport Boulevard, Suite 12
Wilmington, NC 28405

THE WILSON GROUP ARCHITECTS REGISTERED ARCHITECTURAL CORPORATION NORTH CAROLINA CERT. NO. 51140 CHARLOTTE, N.C.

CRAIG WALKER PAGE REGISTERED ARCHITECT 9272 NORTH CAROLINA CHARLOTTE, N.C.

THE WILSON GROUP
- ARCHITECTS -

PO Box 5510 Charlotte, NC 28299
704-331-9747 • www.twgarchitects.com

PROJECT MANAGER & CIVIL ENGINEER
TALBERT & BRIGHT

CONSULTING ARCHITECT
LS3P

STRUCTURAL ENGINEER
STEWART

FP/P/M/E ENGINEER
CHEATHAM & ASSOC.

BAGGAGE HANDLING CONSULTANTS
BNP

AIRCRAFT SUPPORT SYSTEMS
DK CONSULTANTS

SPECIALTY LIGHTING CONSULTANT
HARTRANFT

SIGNAGE & WAYFINDING
TAKEFORM

COPYRIGHT © 2019
THE WILSON GROUP ARCHITECTS
ALL RIGHTS RESERVED

PRINTED OR ELECTRONIC DRAWINGS AND DOCUMENTATION MAY NOT BE REPRODUCED IN ANY FORM WITHOUT WRITTEN PERMISSION FROM THE WILSON GROUP ARCHITECTS

REVISIONS

DATE 6/28/2019
PROJECT NUMBER 9202-000
SHEET TITLE


SCHEDULE 1 - INTERIOR ELEVATIONS

SHEET NUMBER

A1-254

GENERAL NOTES - INTERIOR ELEVATIONS

1. REFER TO SHEET A-654 FOR WALL BASE, WALL, AND PANEL REVEAL DETAILS.
2. ABBREVIATIONS:
   - CLR = CENTERLINE OF REVEAL
   - TOR = TOP OF REVEAL
   - BOR = BOTTOM OF REVEAL
3. CONTRACTOR TO PROVIDE SHOP DRAWINGS TO ARCHITECT FOR REVIEW AND APPROVAL OF ALL SPECIALTY WALL PANEL SYSTEMS (WPS) PRIOR TO PROCUREMENT, FABRICATION, AND INSTALLATION
4. CONTRACTOR TO PROVIDE MOCKUPS OF EACH SPECIALTY WALL PANEL SYSTEM (WPS) FOR REVIEW AND APPROVAL PRIOR TO PROCUREMENT, FABRICATION, AND INSTALLATION.
5. ALL VERTICAL AND HORIZONTAL REVEALS ARE TO BE CONTINUOUS AND UNINTERRUPTED, U.N.O.
6. ALL DEAD STOP EXTRUSIONS ARE TO BE CONTINUOUS AND UNINTERRUPTED.

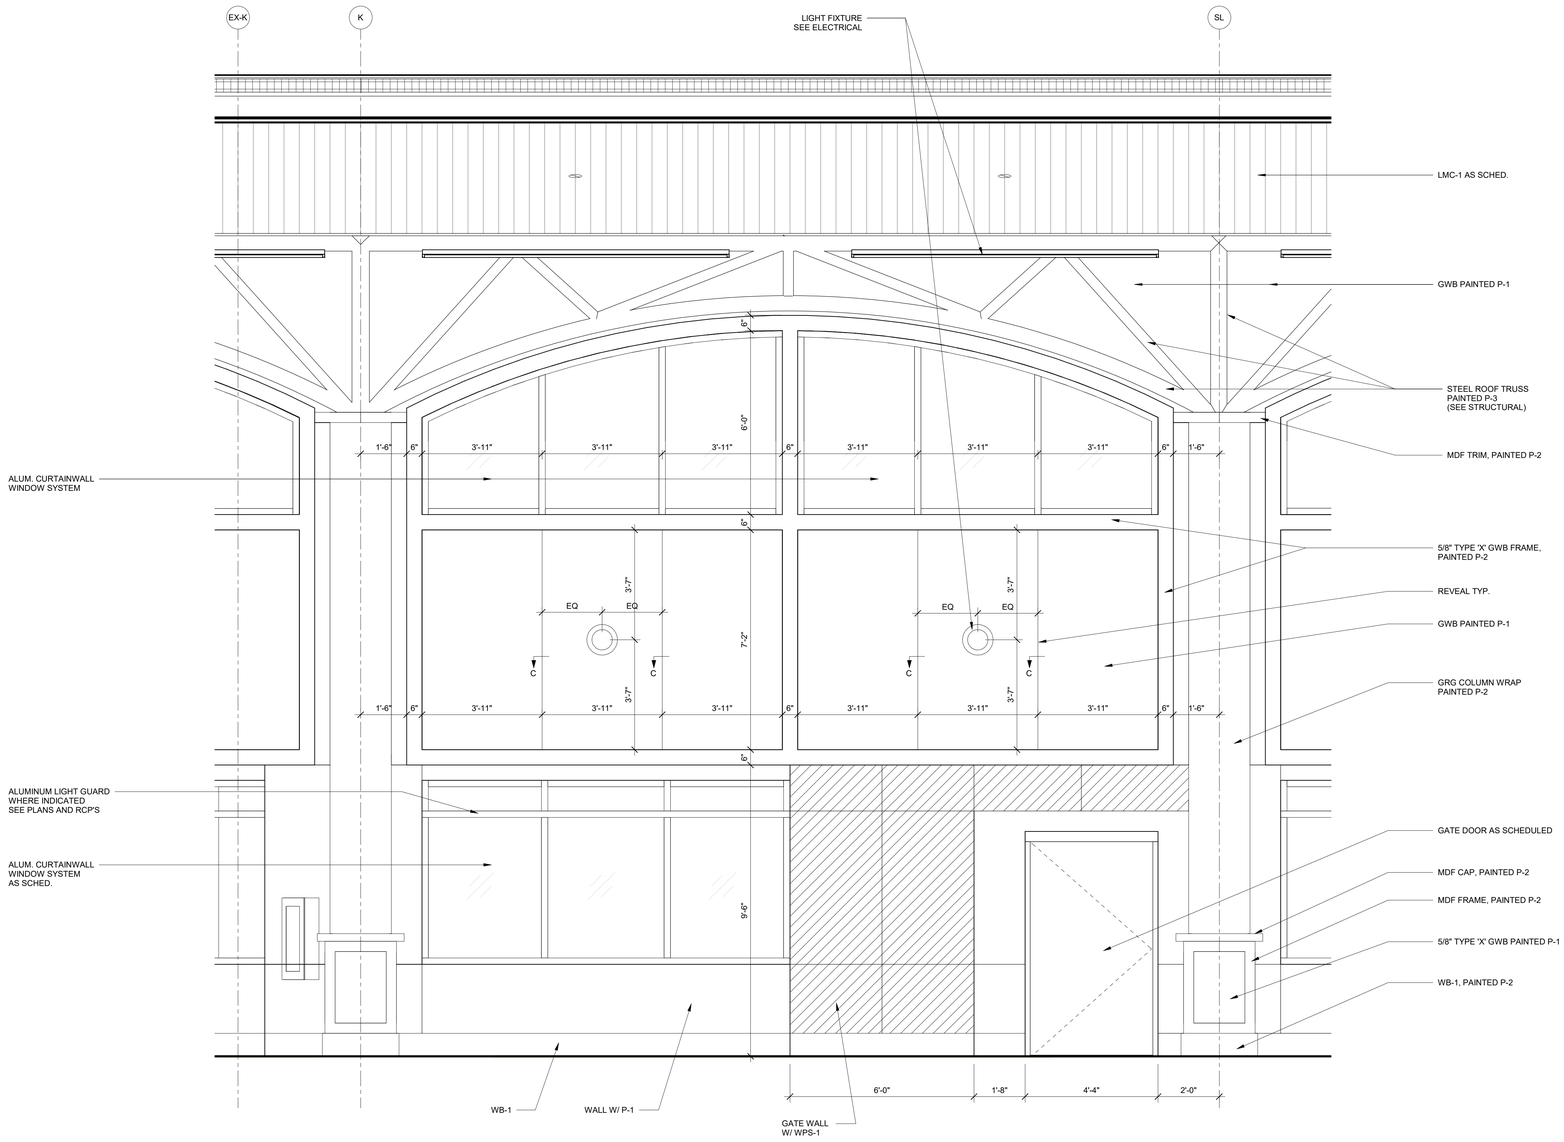

3 INTERIOR ELEVATION
1/2" = 1'-0"

ILM

TERMINAL IMPROVEMENTS CONTRACT 3

Wilmington International Airport
1740 Airport Boulevard, Suite 12
Wilmington, NC 28405

THE WILSON GROUP ARCHITECTS, MARKETING ARCHITECTURAL CORPORATION, CERT. NO. 51140, NORTH CAROLINA, CHARLOTTE, N.C.

CRAIG WALKER PAGE, REGISTERED ARCHITECT, 9272, NORTH CAROLINA, CHARLOTTE, N.C.

THE WILSON GROUP
- ARCHITECTS -

PO Box 5510 Charlotte, NC 28299
704-331-9747 • www.twgarchitects.com

PROJECT MANAGER & CIVIL ENGINEER
TALBERT & BRIGHT

CONSULTING ARCHITECT
LS3P

STRUCTURAL ENGINEER
STEWART

FP/P/M/E ENGINEER
CHEATHAM & ASSOC.

BAGGAGE HANDLING CONSULTANTS
BNP

AIRCRAFT SUPPORT SYSTEMS
DK CONSULTANTS

SPECIALTY LIGHTING CONSULTANT
HARTRANFT

SIGNAGE & WAYFINDING
TAKEFORM

COPYRIGHT © 2019
THE WILSON GROUP ARCHITECTS
ALL RIGHTS RESERVED

PRINTED OR ELECTRONIC DRAWINGS AND DOCUMENTATION MAY NOT BE REPRODUCED IN ANY FORM WITHOUT WRITTEN PERMISSION FROM THE WILSON GROUP ARCHITECTS

REVISIONS


DATE 6/28/2019
PROJECT NUMBER 9202-000
SHEET TITLE

SCHEDULE 1 - ENLARGED INTERIOR ELEVATIONS


SHEET NUMBER
A1-271

GENERAL NOTES - INTERIOR ELEVATIONS

1. REFER TO SHEET A-654 FOR WALL BASE, WALL, AND PANEL REVEAL DETAILS.
2. ABBREVIATIONS:
   - CLR = CENTERLINE OF REVEAL
   - TOR = TOP OF REVEAL
   - BOR = BOTTOM OF REVEAL
3. CONTRACTOR TO PROVIDE SHOP DRAWINGS TO ARCHITECT FOR REVIEW AND APPROVAL OF ALL SPECIALTY WALL PANEL SYSTEMS (WPS) PRIOR TO PROCUREMENT, FABRICATION, AND INSTALLATION
4. CONTRACTOR TO PROVIDE MOCKUPS OF EACH SPECIALTY WALL PANEL SYSTEM (WPS) FOR REVIEW AND APPROVAL PRIOR TO PROCUREMENT, FABRICATION, AND INSTALLATION.
5. ALL VERTICAL AND HORIZONTAL REVEALS ARE TO BE CONTINUOUS AND UNINTERRUPTED, U.N.O.
6. ALL DEAD STOP EXTRUSIONS ARE TO BE CONTINUOUS AND UNINTERRUPTED.

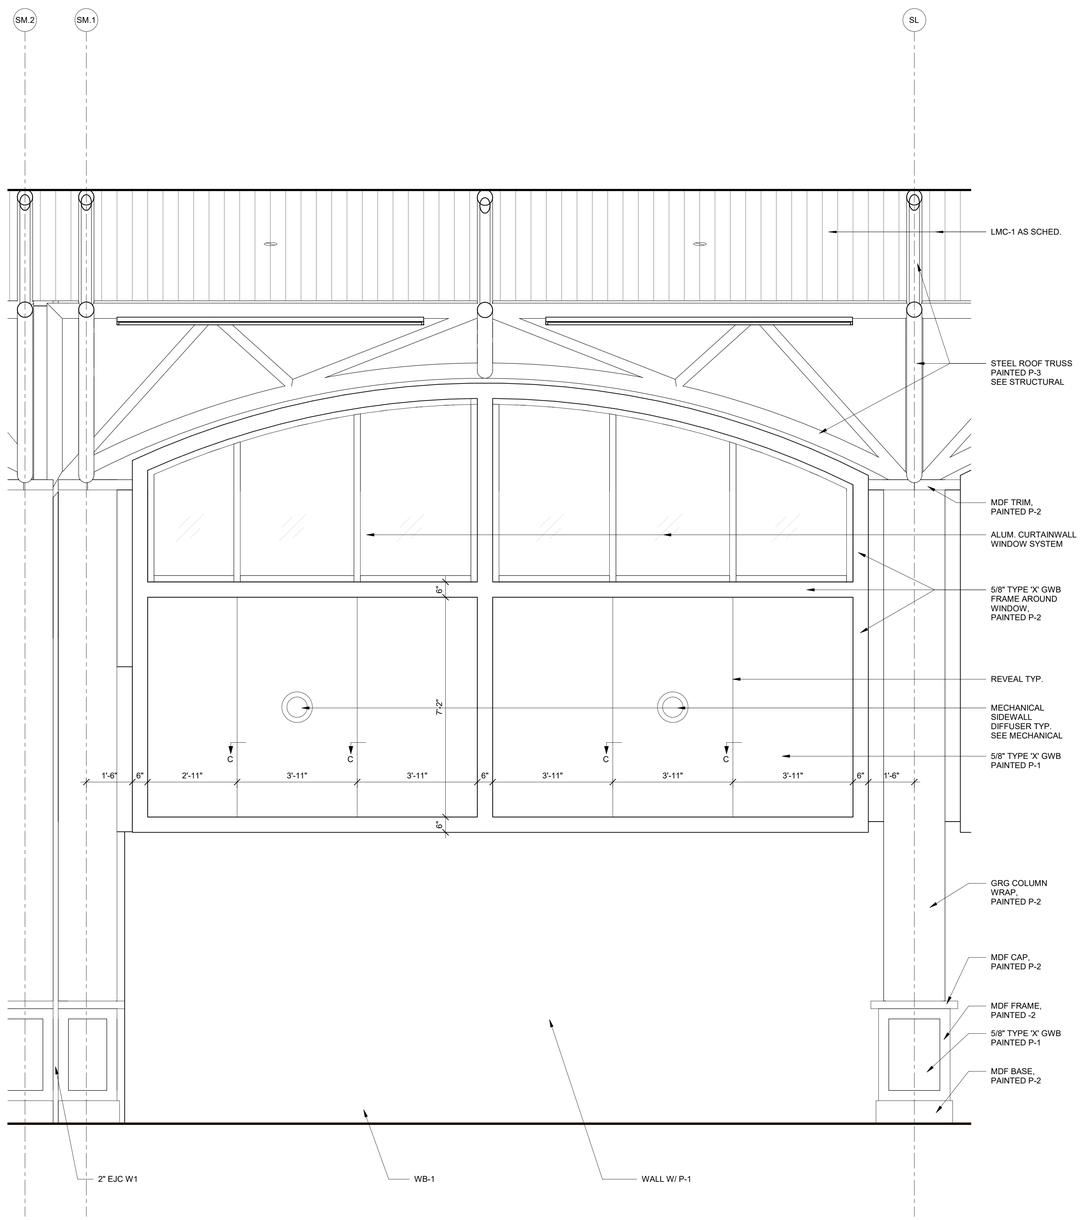

1 TYPICAL CONCESSION EJ TYP. BAY
1/2" = 1'-0"

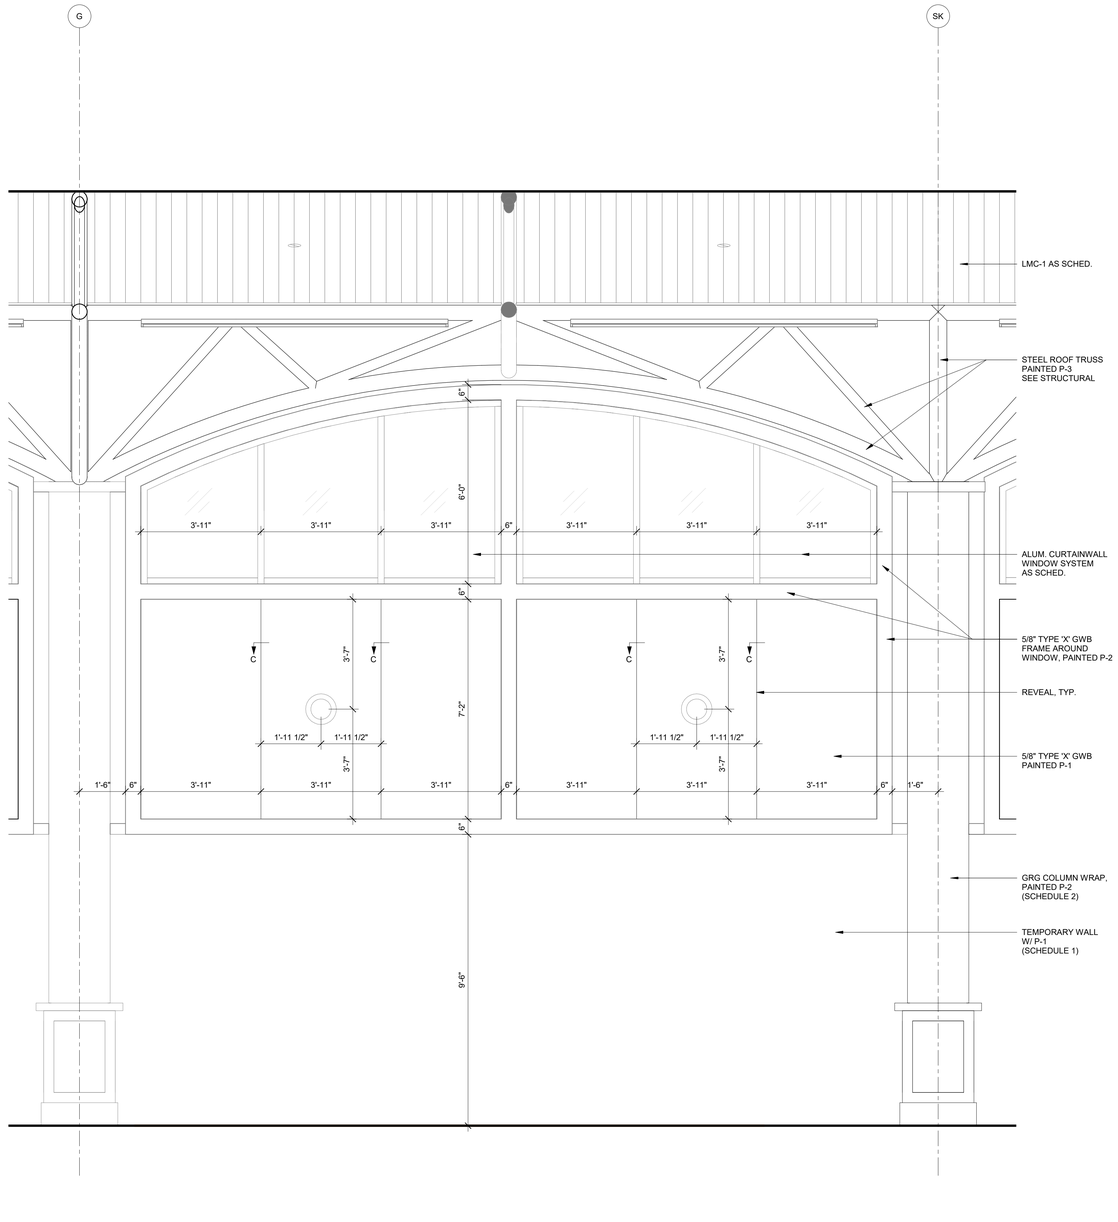

3 TYPICAL CONCESSION WALL BAY
1/2" = 1'-0"

ILM

TERMINAL IMPROVEMENTS CONTRACT 3

Wilmington International Airport
1740 Airport Boulevard, Suite 12
Wilmington, NC 28405

THE WILSON GROUP ARCHITECTS, REGISTERED ARCHITECTURAL CORPORATION, CERT. NO. 51140, NORTH CAROLINA, CHARLOTTE, N.C.

TRAVIS WALKER PAGE, REGISTERED ARCHITECT, 9272, NORTH CAROLINA, CHARLOTTE, N.C.

THE WILSON GROUP
- ARCHITECTS -

PO Box 5510 Charlotte, NC 28299
704-331-9747 • www.twgarchitects.com

PROJECT MANAGER & CIVIL ENGINEER
TALBERT & BRIGHT

CONSULTING ARCHITECT
LS3P

STRUCTURAL ENGINEER
STEWART

FP/P/M/E ENGINEER
CHEATHAM & ASSOC.

BAGGAGE HANDLING CONSULTANTS
BNP

AIRCRAFT SUPPORT SYSTEMS
DK CONSULTANTS

SPECIALTY LIGHTING CONSULTANT
HARTRANFT

SIGNAGE & WAYFINDING
TAKEFORM

COPYRIGHT © 2019
THE WILSON GROUP ARCHITECTS
ALL RIGHTS RESERVED

PRINTED OR ELECTRONIC DRAWINGS AND DOCUMENTATION MAY NOT BE REPRODUCED IN ANY FORM WITHOUT WRITTEN PERMISSION FROM THE WILSON GROUP ARCHITECTS

REVISIONS


DATE 6/28/2019
PROJECT NUMBER 9202-000
SHEET TITLE

SCHEDULE 1 - ENLARGED INTERIOR ELEVATIONS


SHEET NUMBER
A1-272

GENERAL NOTES - INTERIOR ELEVATIONS

1. REFER TO SHEET A-654 FOR WALL BASE, WALL, AND PANEL REVEAL DETAILS.
2. ABBREVIATIONS:
   - CLR = CENTERLINE OF REVEAL
   - TOR = TOP OF REVEAL
   - BOR = BOTTOM OF REVEAL
3. CONTRACTOR TO PROVIDE SHOP DRAWINGS TO ARCHITECT FOR REVIEW AND APPROVAL OF ALL SPECIALTY WALL PANEL SYSTEMS (WPS) PRIOR TO PROCUREMENT, FABRICATION, AND INSTALLATION
4. CONTRACTOR TO PROVIDE MOCKUPS OF EACH SPECIALTY WALL PANEL SYSTEM (WPS) FOR REVIEW AND APPROVAL PRIOR TO PROCUREMENT, FABRICATION, AND INSTALLATION.
5. ALL VERTICAL AND HORIZONTAL REVEALS ARE TO BE CONTINUOUS AND UNINTERRUPTED, U.N.O.
6. ALL DEAD STOP EXTRUSIONS ARE TO BE CONTINUOUS AND UNINTERRUPTED.

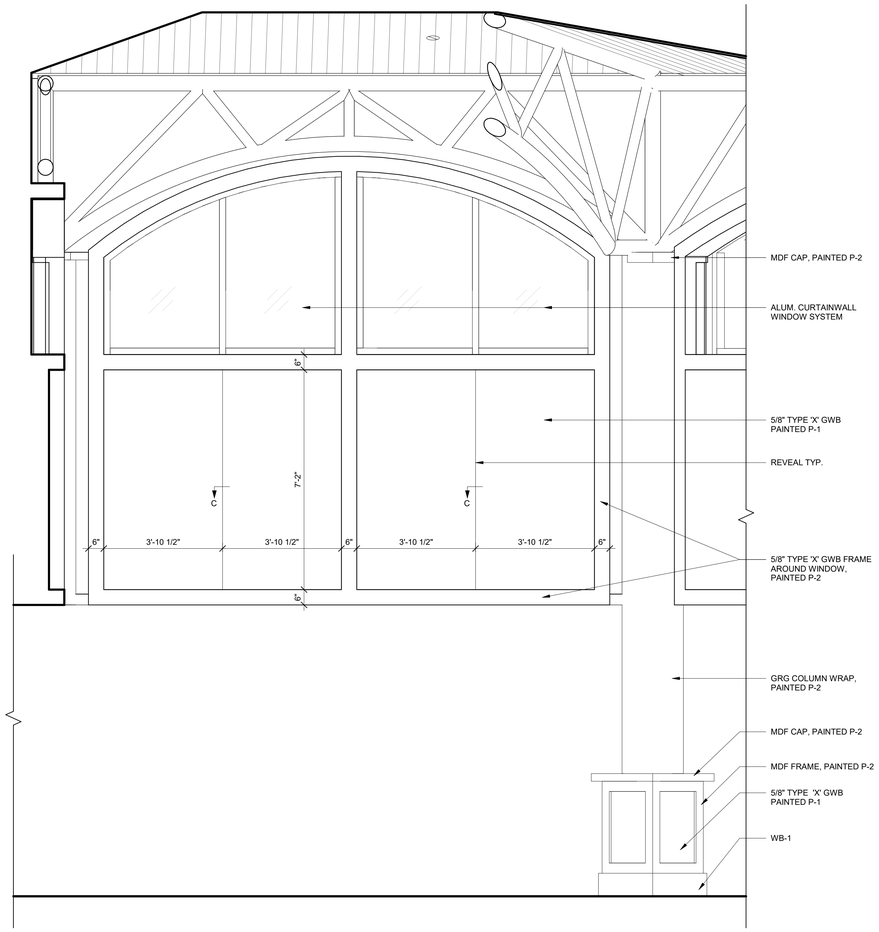

1 TYP. CLEARSTORY ANGLED BAY
1/2" = 1'-0"

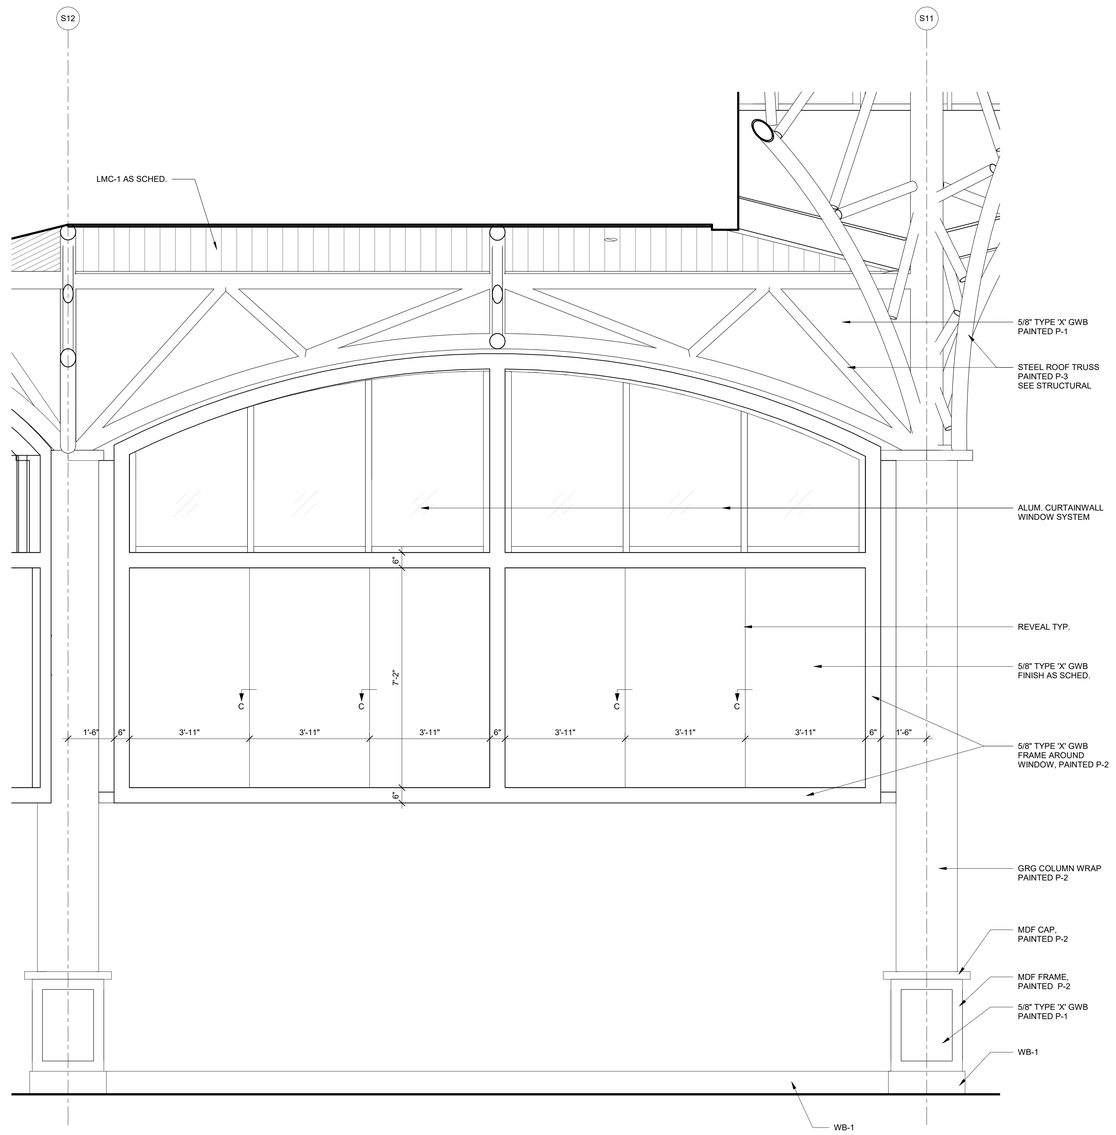

2 TYPICAL CLERESTORY SIDE BAY
1/2" = 1'-0"

ILM

TERMINAL IMPROVEMENTS CONTRACT 3

Wilmington International Airport
1740 Airport Boulevard, Suite 12
Wilmington, NC 28405

THE WILSON GROUP ARCHITECTS REGISTERED ARCHITECTURAL CORPORATION NORTH CAROLINA CERT. NO. 51140 CHARLOTTE, N.C.

TRAVIS WALKER PAGE REGISTERED ARCHITECT 9272 NORTH CAROLINA CHARLOTTE, N.C.

THE WILSON GROUP
- ARCHITECTS -
PO Box 5510 Charlotte, NC 28299
704-331-9747 • www.twgarchitects.com

PROJECT MANAGER & CIVIL ENGINEER
TALBERT & BRIGHT

CONSULTING ARCHITECT
LS3P

STRUCTURAL ENGINEER
STEWART

FP/P/M/E ENGINEER
CHEATHAM & ASSOC.

BAGGAGE HANDLING CONSULTANTS
BNP

AIRCRAFT SUPPORT SYSTEMS
DK CONSULTANTS

SPECIALTY LIGHTING CONSULTANT
HARTRANFT

SIGNAGE & WAYFINDING
TAKEFORM

COPYRIGHT © 2019
THE WILSON GROUP ARCHITECTS
ALL RIGHTS RESERVED

PRINTED OR ELECTRONIC DRAWINGS AND DOCUMENTATION MAY NOT BE REPRODUCED IN ANY FORM WITHOUT WRITTEN PERMISSION FROM THE WILSON GROUP ARCHITECTS

REVISIONS


DATE 6/28/2019
PROJECT NUMBER 9202-000
SHEET TITLE

SCHEDULE 1 - ENLARGED INTERIOR ELEVATIONS

SHEET NUMBER
A1-273

GENERAL NOTES - INTERIOR ELEVATIONS

1. REFER TO SHEET A-654 FOR WALL BASE, WALL, AND PANEL REVEAL DETAILS.
2. ABBREVIATIONS:
   - CLR = CENTERLINE OF REVEAL
   - TOR = TOP OF REVEAL
   - BOR = BOTTOM OF REVEAL
3. CONTRACTOR TO PROVIDE SHOP DRAWINGS TO ARCHITECT FOR REVIEW AND APPROVAL OF ALL SPECIALTY WALL PANEL SYSTEMS (WPS) PRIOR TO PROCUREMENT, FABRICATION, AND INSTALLATION
4. CONTRACTOR TO PROVIDE MOCKUPS OF EACH SPECIALTY WALL PANEL SYSTEM (WPS) FOR REVIEW AND APPROVAL PRIOR TO PROCUREMENT, FABRICATION, AND INSTALLATION.
5. ALL VERTICAL AND HORIZONTAL REVEALS ARE TO BE CONTINUOUS AND UNINTERRUPTED, U.N.O.
6. ALL DEAD STOP EXTRUSIONS ARE TO BE CONTINUOUS AND UNINTERRUPTED.

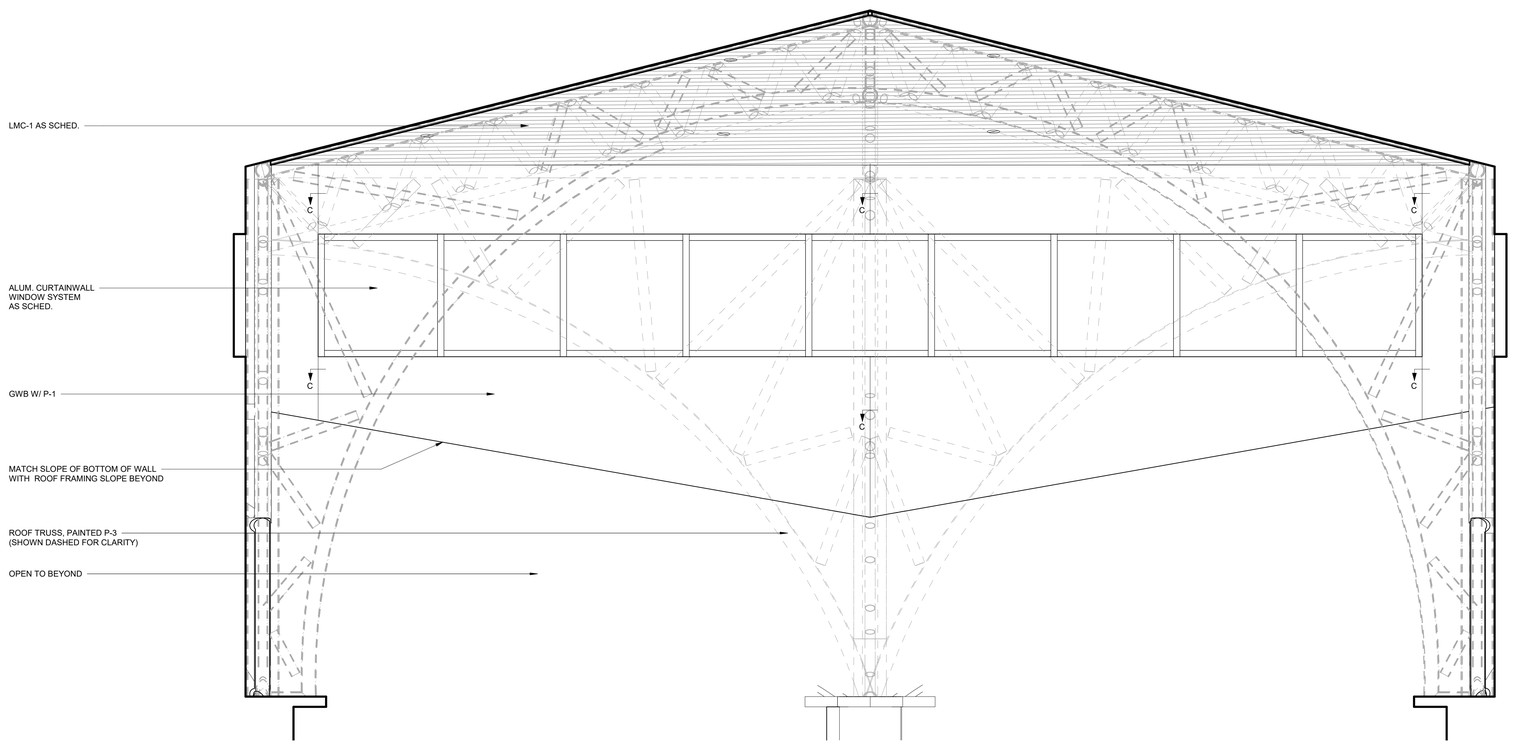

1 TYP. CUPOLA INTERIOR ELEVATION
1/2" = 1'-0"

ILM

TERMINAL IMPROVEMENTS CONTRACT 3

Wilmington International Airport
1740 Airport Boulevard, Suite 12
Wilmington, NC 28405

THE WILSON GROUP ARCHITECTS REGISTERED ARCHITECTURAL CORPORATION CERT. NO. 51140 NORTH CAROLINA CHARLOTTE, N.C.

TRAVIS WALKER PARKER REGISTERED ARCHITECT 9272 NORTH CAROLINA CHARLOTTE, N.C.

THE WILSON GROUP
- ARCHITECTS -

PO Box 5510 Charlotte, NC 28299
704-331-9747 • www.twgarchitects.com

PROJECT MANAGER & CIVIL ENGINEER
TALBERT & BRIGHT

CONSULTING ARCHITECT
LS3P

STRUCTURAL ENGINEER
STEWART

FP/P/M/E ENGINEER
CHEATHAM & ASSOC.

BAGGAGE HANDLING CONSULTANTS
BNP

AIRCRAFT SUPPORT SYSTEMS
DK CONSULTANTS

SPECIALTY LIGHTING CONSULTANT
HARTRANFT

SIGNAGE & WAYFINDING
TAKEFORM

COPYRIGHT © 2019
THE WILSON GROUP ARCHITECTS
ALL RIGHTS RESERVED

PRINTED OR ELECTRONIC DRAWINGS AND DOCUMENTATION MAY NOT BE REPRODUCED IN ANY FORM WITHOUT WRITTEN PERMISSION FROM THE WILSON GROUP ARCHITECTS


REVISIONS

DATE 6/28/2019
PROJECT NUMBER 9202-000
SHEET TITLE

SCHEDULE 1 - ENLARGED INTERIOR ELEVATIONS


SHEET NUMBER

A1-274

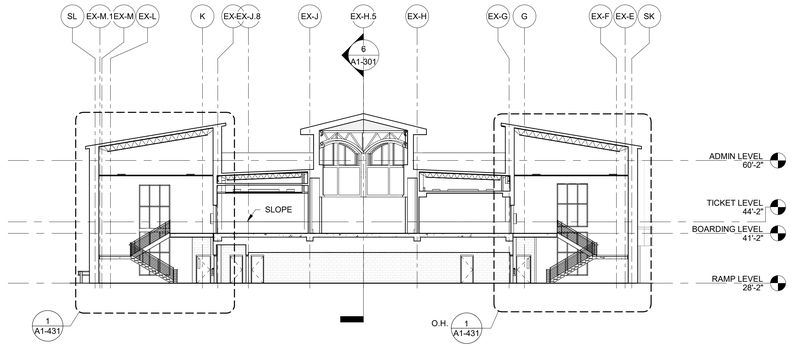


11 BUILDING SECTION THRU ZONES 1 & 2 SOUTH

1/16" = 1'-0"

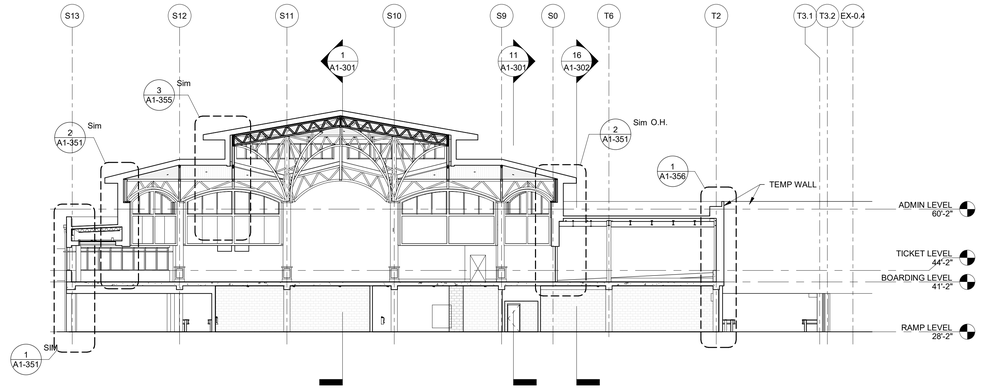

6 BUILDING SECTION THRU CENTER ZONES 2,3,5 - TOWARDS ZONE 2

1/16" = 1'-0"

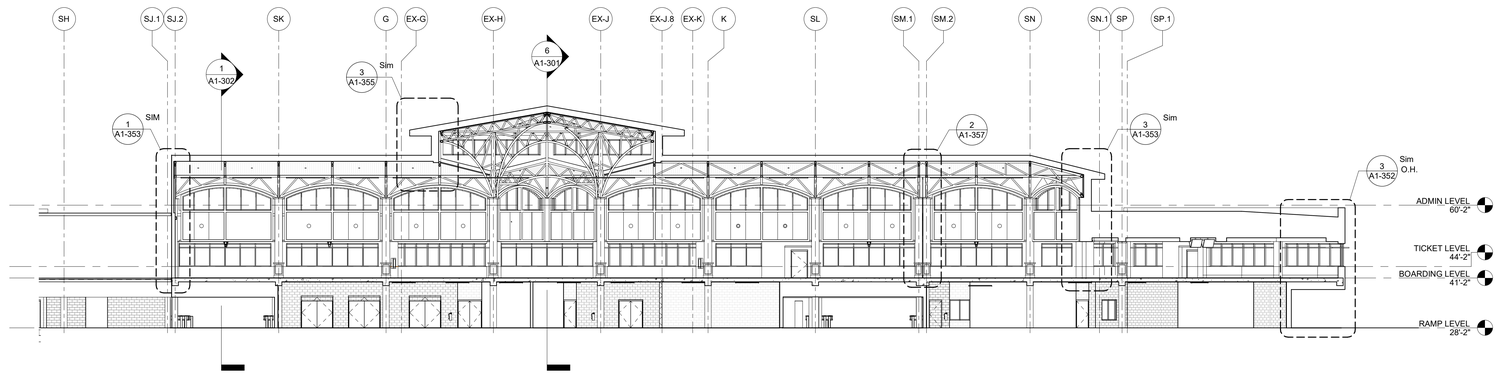

1 BUILDING SECTION THRU ZONE 1 & 2 NORTH

1/16" = 1'-0"

ILM

TERMINAL IMPROVEMENTS CONTRACT 3

Wilmington International Airport
1740 Airport Boulevard, Suite 12
Wilmington, NC 28405

THE WILSON GROUP ARCHITECTS
REGISTERED ARCHITECTURAL CORPORATION
CERT. NO. 51140
NORTH CAROLINA
CHARLOTTE, N.C.

CRAIG WALKER PAGE
REGISTERED ARCHITECT
9272
NORTH CAROLINA
CHARLOTTE, N.C.

THE WILSON GROUP
- ARCHITECTS -
PO Box 5510 Charlotte, NC 28299
704-331-9747 • www.twgarchitects.com

PROJECT MANAGER & CIVIL ENGINEER
TALBERT & BRIGHT

CONSULTING ARCHITECT
LS3P

STRUCTURAL ENGINEER
STEWART

FP/P/M/E ENGINEER
CHEATHAM & ASSOC.

BAGGAGE HANDLING CONSULTANTS
BNP

AIRCRAFT SUPPORT SYSTEMS
DK CONSULTANTS

SPECIALTY LIGHTING CONSULTANT
HARTRANFT

SIGNAGE & WAYFINDING
TAKEFORM

COPYRIGHT © 2019
THE WILSON GROUP ARCHITECTS
ALL RIGHTS RESERVED
•
PRINTED OR ELECTRONIC DRAWINGS AND DOCUMENTATION MAY NOT BE REPRODUCED IN ANY FORM WITHOUT WRITTEN PERMISSION FROM THE WILSON GROUP ARCHITECTS


REVISIONS

DATE 6/28/2019
PROJECT NUMBER 9202-000
SHEET TITLE


SCHEDULE 1 - BUILDING SECTIONS

SHEET NUMBER


A1-301

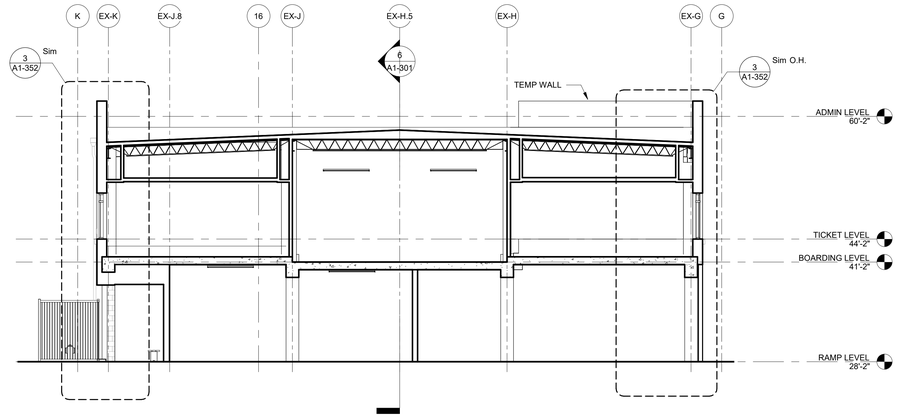


16 BUILDING SECTION
1/8" = 1'-0"

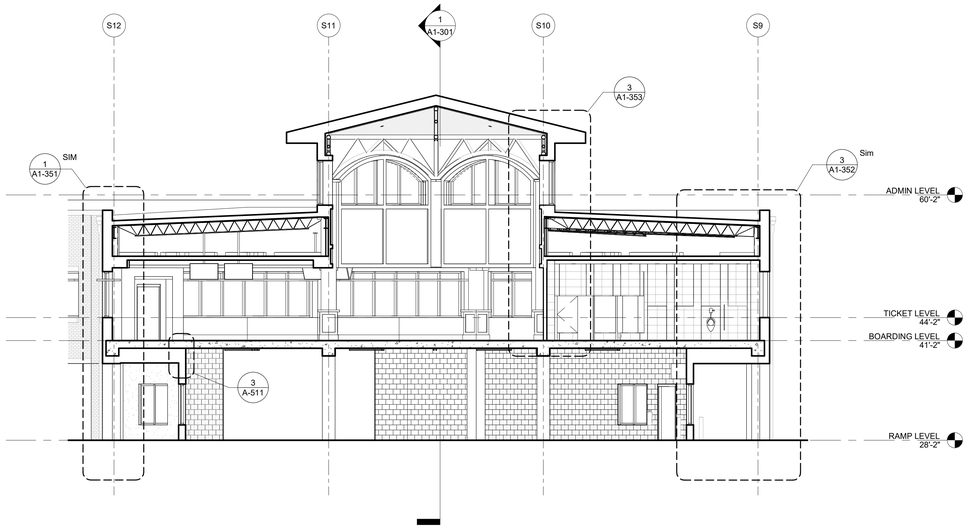


6 BUILDING SECTION
1/8" = 1'-0"

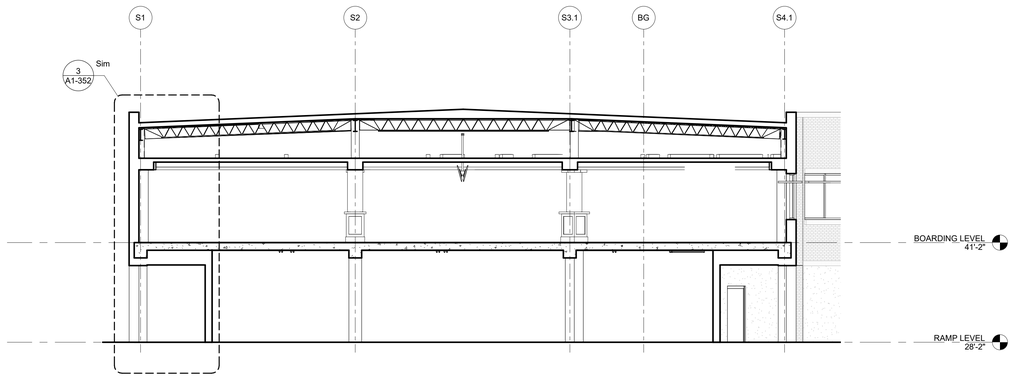

8 BUILDING SECTION
1/8" = 1'-0"

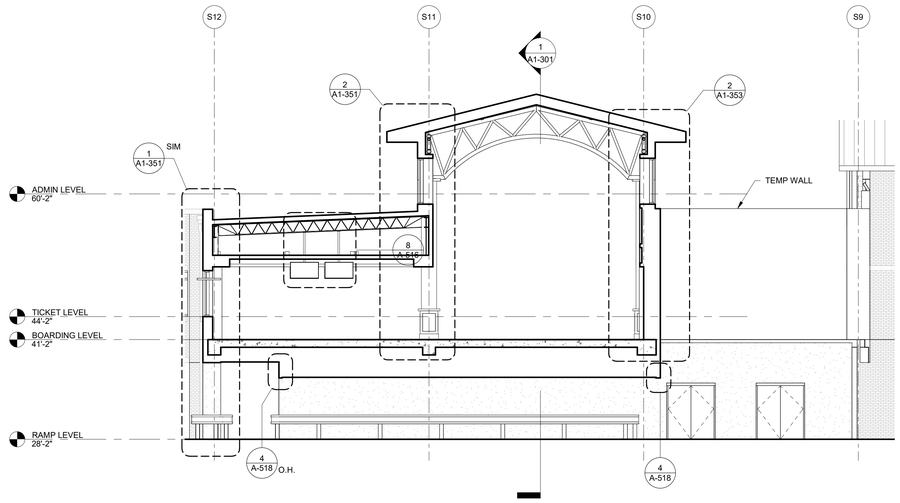

1 BUILDING SECTION
1/8" = 1'-0"

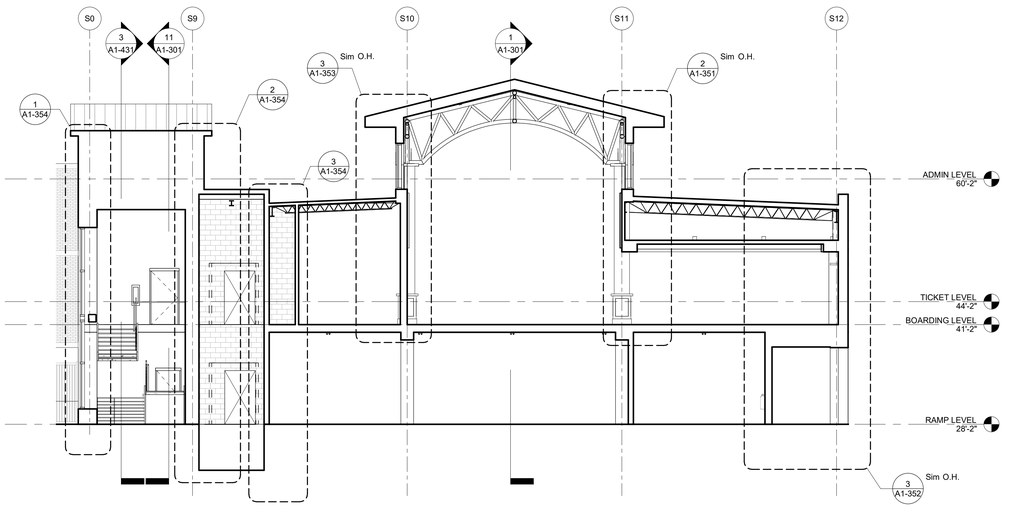

3 BUILDING SECTION
1/8" = 1'-0"

ILM

TERMINAL IMPROVEMENTS CONTRACT 3

Wilmington International Airport
1740 Airport Boulevard, Suite 12
Wilmington, NC 28405

THE WILSON GROUP ARCHITECTS
REGISTERED ARCHITECTURAL CORPORATION
NORTH CAROLINA
CERT. NO. 51140
CHARLOTTE, N.C.

CRAIG WALKER PAGE
REGISTERED ARCHITECT
9272
CHARLOTTE, N.C.

THE WILSON GROUP
- ARCHITECTS -
PO Box 5510 Charlotte, NC 28299
704-331-9747 • www.twgarchitects.com

PROJECT MANAGER & CIVIL ENGINEER
TALBERT & BRIGHT

CONSULTING ARCHITECT
LS3P

STRUCTURAL ENGINEER
STEWART

FP/P/M/E ENGINEER
CHEATHAM & ASSOC.

BAGGAGE HANDLING CONSULTANTS
BNP

AIRCRAFT SUPPORT SYSTEMS
DK CONSULTANTS

SPECIALTY LIGHTING CONSULTANT
HARTRANFT

SIGNAGE & WAYFINDING
TAKEFORM


COPYRIGHT © 2019
THE WILSON GROUP ARCHITECTS
ALL RIGHTS RESERVED
•
PRINTED OR ELECTRONIC DRAWINGS AND DOCUMENTATION MAY NOT BE REPRODUCED IN ANY FORM WITHOUT WRITTEN PERMISSION FROM THE WILSON GROUP ARCHITECTS

REVISIONS

DATE 6/28/2019
PROJECT NUMBER 9202-000
SHEET TITLE

SCHEDULE 1 - BUILDING SECTIONS

SHEET NUMBER
A1-302

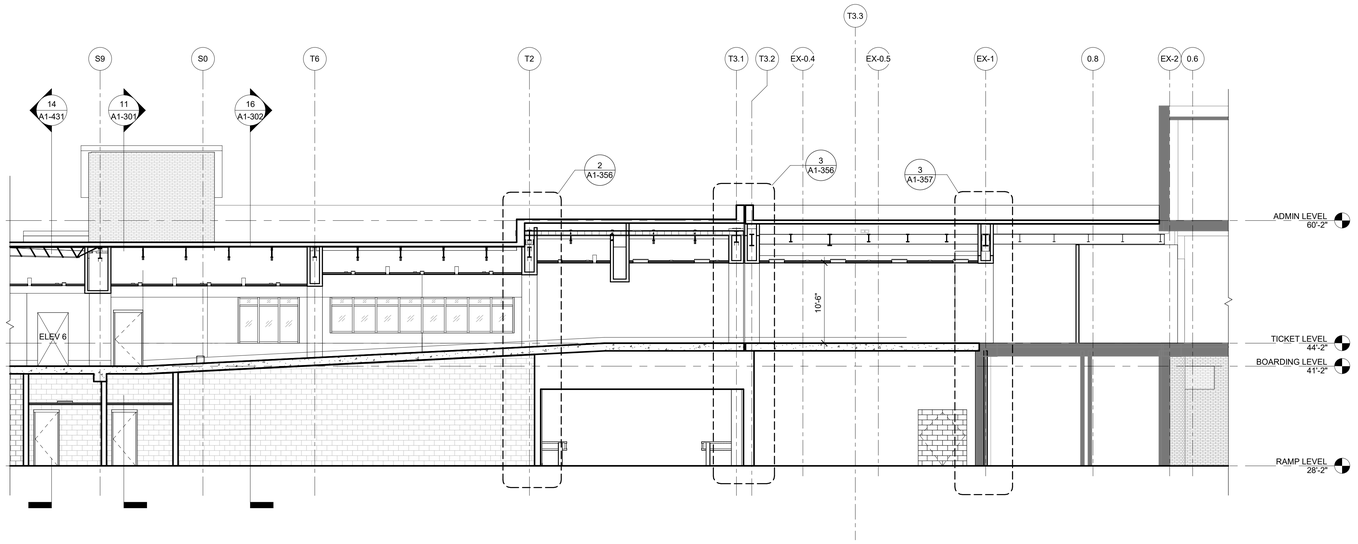

1 BUILDING SECTION
1/8" = 1'-0"

ILM

TERMINAL IMPROVEMENTS CONTRACT 3

Wilmington International Airport
1740 Airport Boulevard, Suite 12
Wilmington, NC 28405

THE WILSON GROUP ARCHITECTS
REGISTERED ARCHITECTURAL CORPORATION
CERT. NO. 51140
NORTH CAROLINA
CHARLOTTE, N.C.

TRAVIS WALKER PAYNE
REGISTERED
9272
LICENSED ARCHITECT
CHARLOTTE, N.C.

THE WILSON GROUP
- ARCHITECTS -
PO Box 5510 Charlotte, NC 28299
704-331-9747 • www.twgarchitects.com

PROJECT MANAGER & CIVIL ENGINEER
TALBERT & BRIGHT

CONSULTING ARCHITECT
LS3P

STRUCTURAL ENGINEER
STEWART

FP/P/M/E ENGINEER
CHEATHAM & ASSOC.

BAGGAGE HANDLING CONSULTANTS
BNP

AIRCRAFT SUPPORT SYSTEMS
DK CONSULTANTS

SPECIALTY LIGHTING CONSULTANT
HARTRANFT

SIGNAGE & WAYFINDING
TAKEFORM

COPYRIGHT © 2019
THE WILSON GROUP ARCHITECTS
ALL RIGHTS RESERVED
•
PRINTED OR ELECTRONIC DRAWINGS AND DOCUMENTATION MAY NOT BE REPRODUCED IN ANY FORM WITHOUT WRITTEN PERMISSION FROM THE WILSON GROUP ARCHITECTS


REVISIONS

DATE 6/28/2019
PROJECT NUMBER 9202-000
SHEET TITLE

SCHEDULE 1 - BUILDING SECTIONS


SHEET NUMBER

A1-303

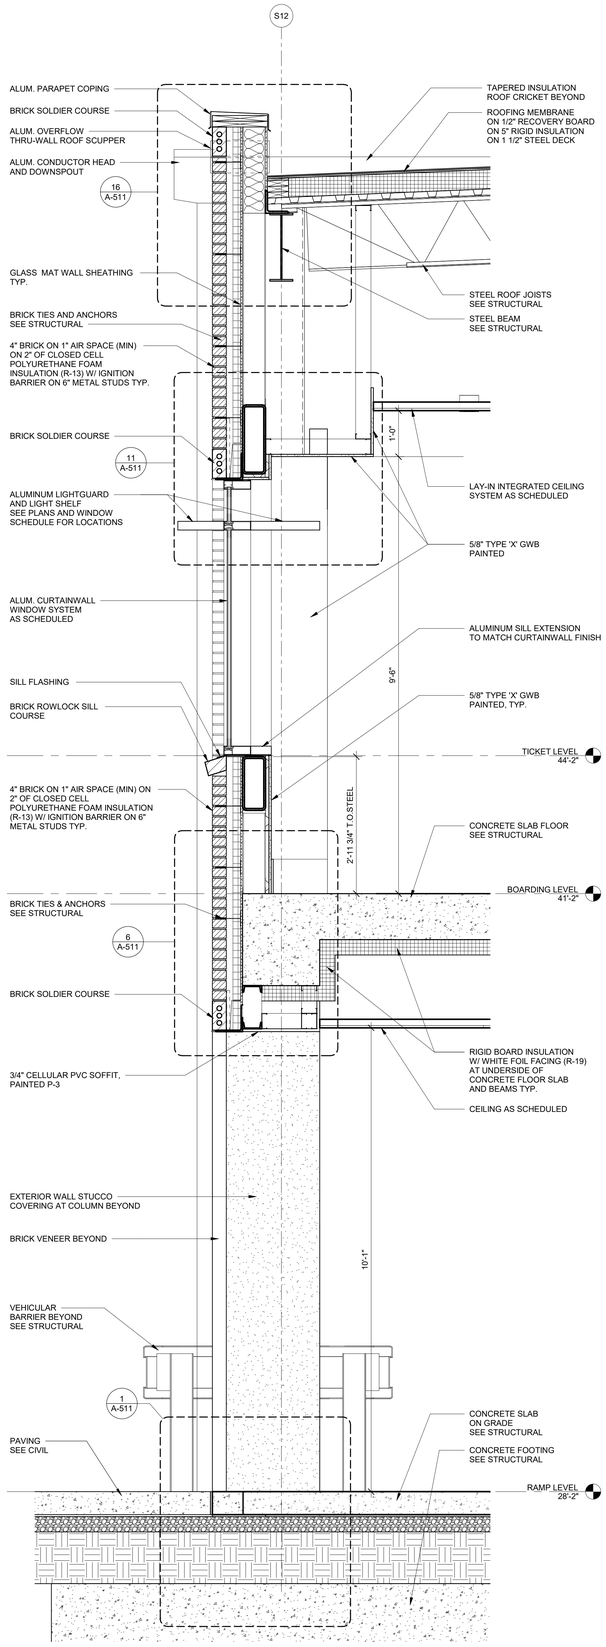


1 WALL SECTION AT HOLDROOM

3/4" = 1'-0"

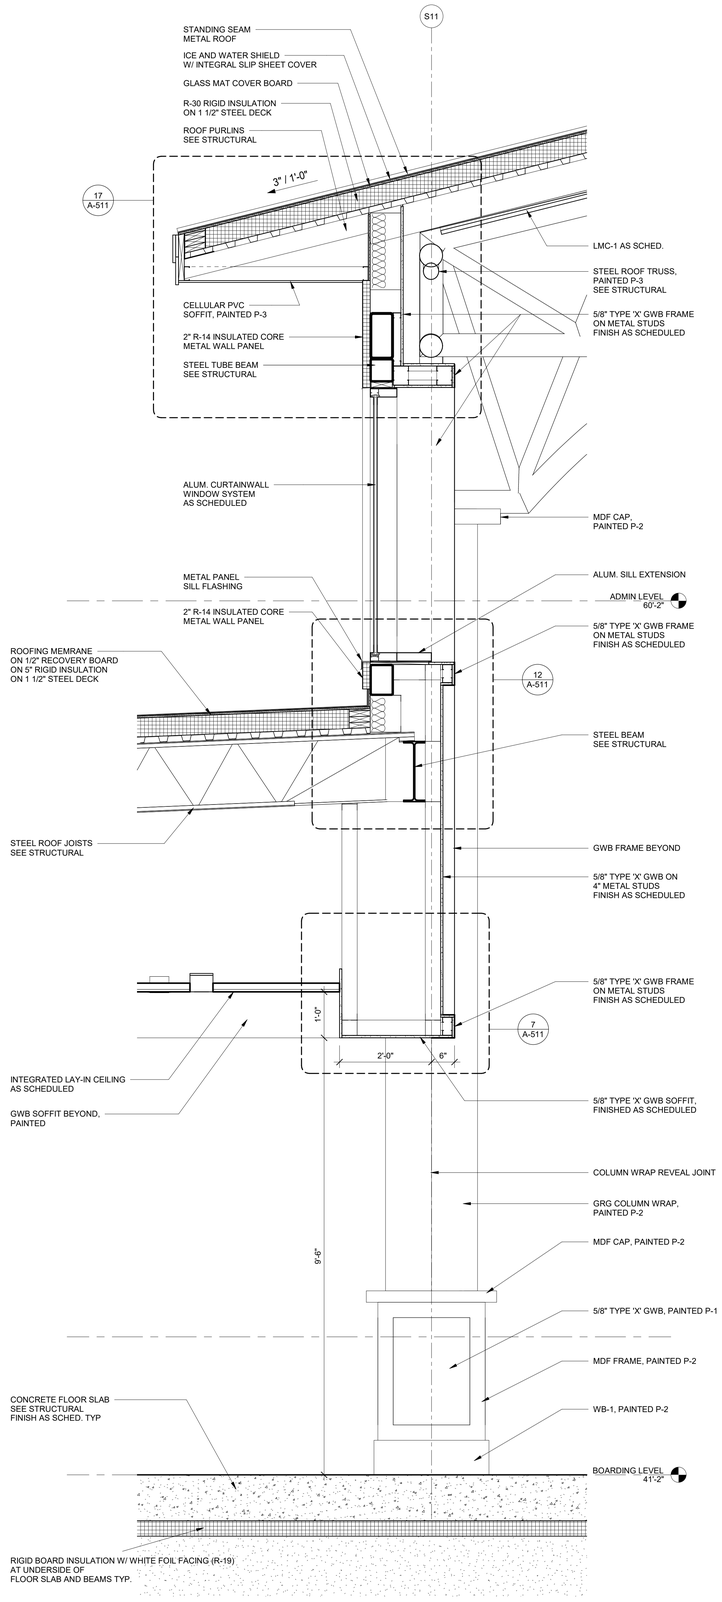

2 WALL SECTION AT CONCOURSE CLERESTORY

3/4" = 1'-0"

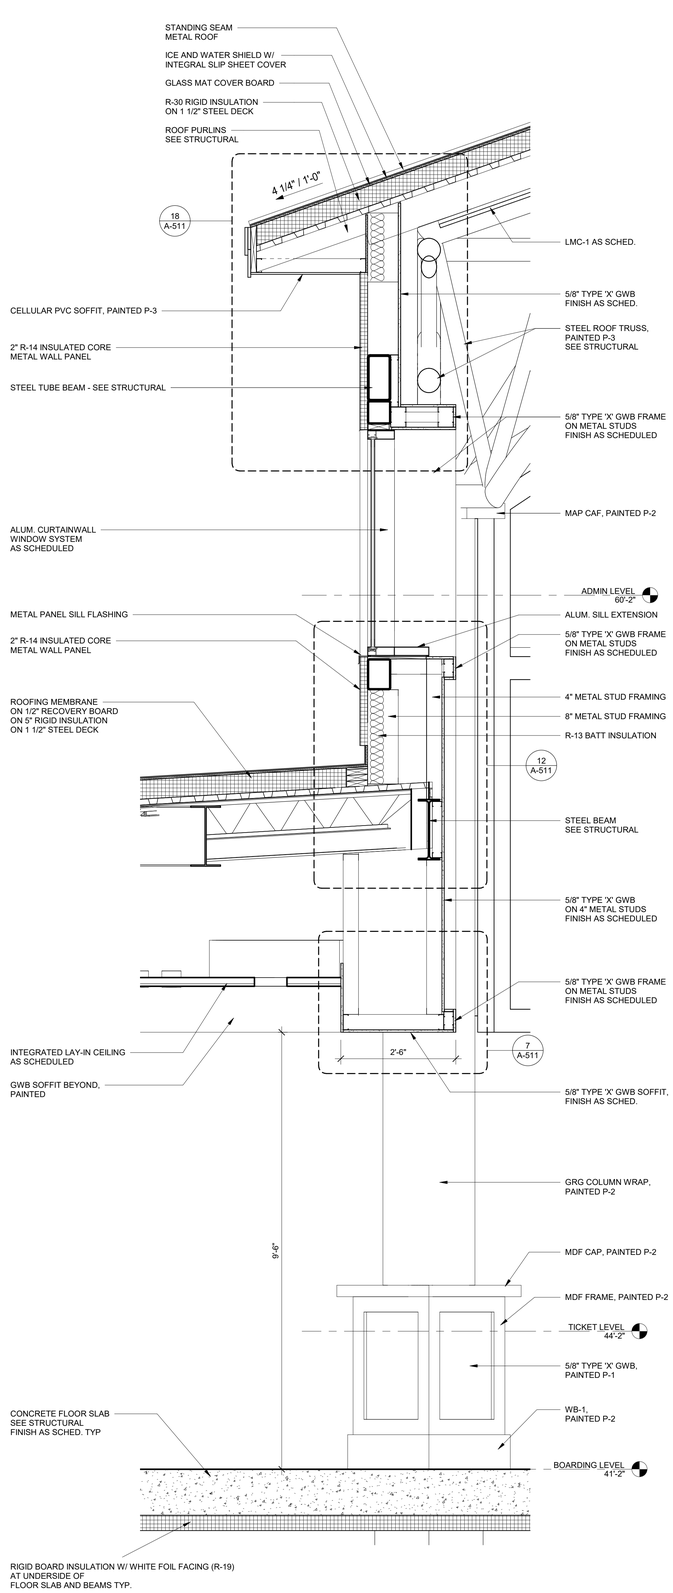

3 WALL SECTION AT CLERESTORY

3/4" = 1'-0"

ILM

TERMINAL IMPROVEMENTS CONTRACT 3

Wilmington International Airport
1740 Airport Boulevard, Suite 12
Wilmington, NC 28405

THE WILSON GROUP ARCHITECTS REGISTERED ARCHITECTURAL CORPORATION NORTH CAROLINA CERT. NO. 51140 CHARLOTTE, N.C.

JAMES WALKER PAGE REGISTERED LANDSCAPE ARCHITECT 9272 NORTH CAROLINA CHARLOTTE, N.C.

THE WILSON GROUP
- ARCHITECTS -
PO Box 5510 Charlotte, NC 28299
704-331-9747 • www.twgarchitects.com

PROJECT MANAGER & CIVIL ENGINEER
TALBERT & BRIGHT

CONSULTING ARCHITECT
LS3P

STRUCTURAL ENGINEER
STEWART

FP/P/M/E ENGINEER
CHEATHAM & ASSOC.

BAGGAGE HANDLING CONSULTANTS
BNP

AIRCRAFT SUPPORT SYSTEMS
DK CONSULTANTS

SPECIALTY LIGHTING CONSULTANT
HARTRANFT

SIGNAGE & WAYFINDING
TAKEFORM

COPYRIGHT © 2019
THE WILSON GROUP ARCHITECTS
ALL RIGHTS RESERVED
•
PRINTED OR ELECTRONIC DRAWINGS AND DOCUMENTATION MAY NOT BE REPRODUCED IN ANY FORM WITHOUT WRITTEN PERMISSION FROM THE WILSON GROUP ARCHITECTS


REVISIONS

DATE 6/28/2019
PROJECT NUMBER 9202-000
SHEET TITLE

SCHEDULE 1 - WALL SECTIONS


SHEET NUMBER

A1-351

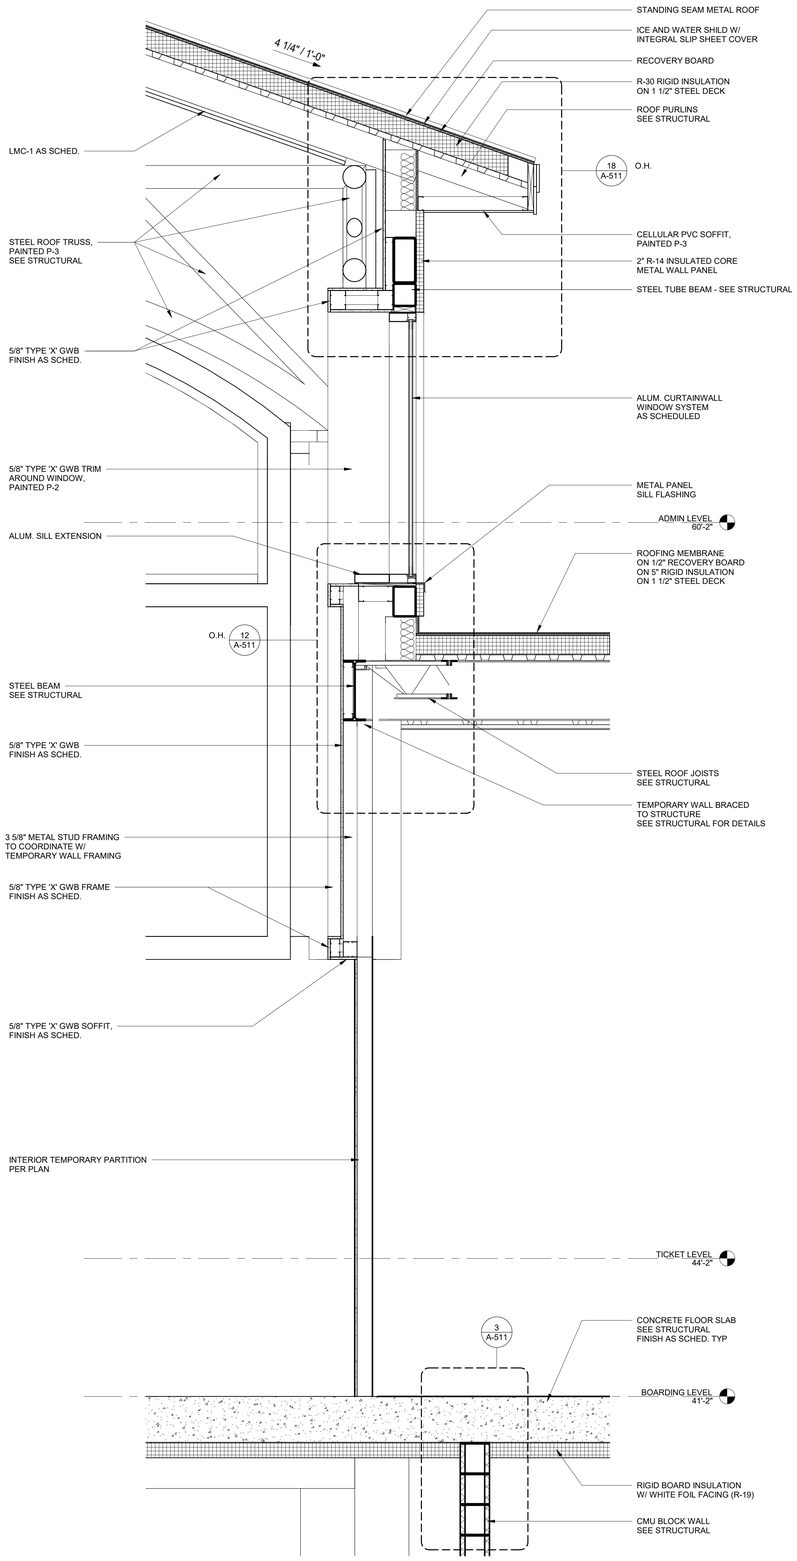

1 WALL SECTION AT CONCOURSE CLERESTORY

3/4" = 1'-0"

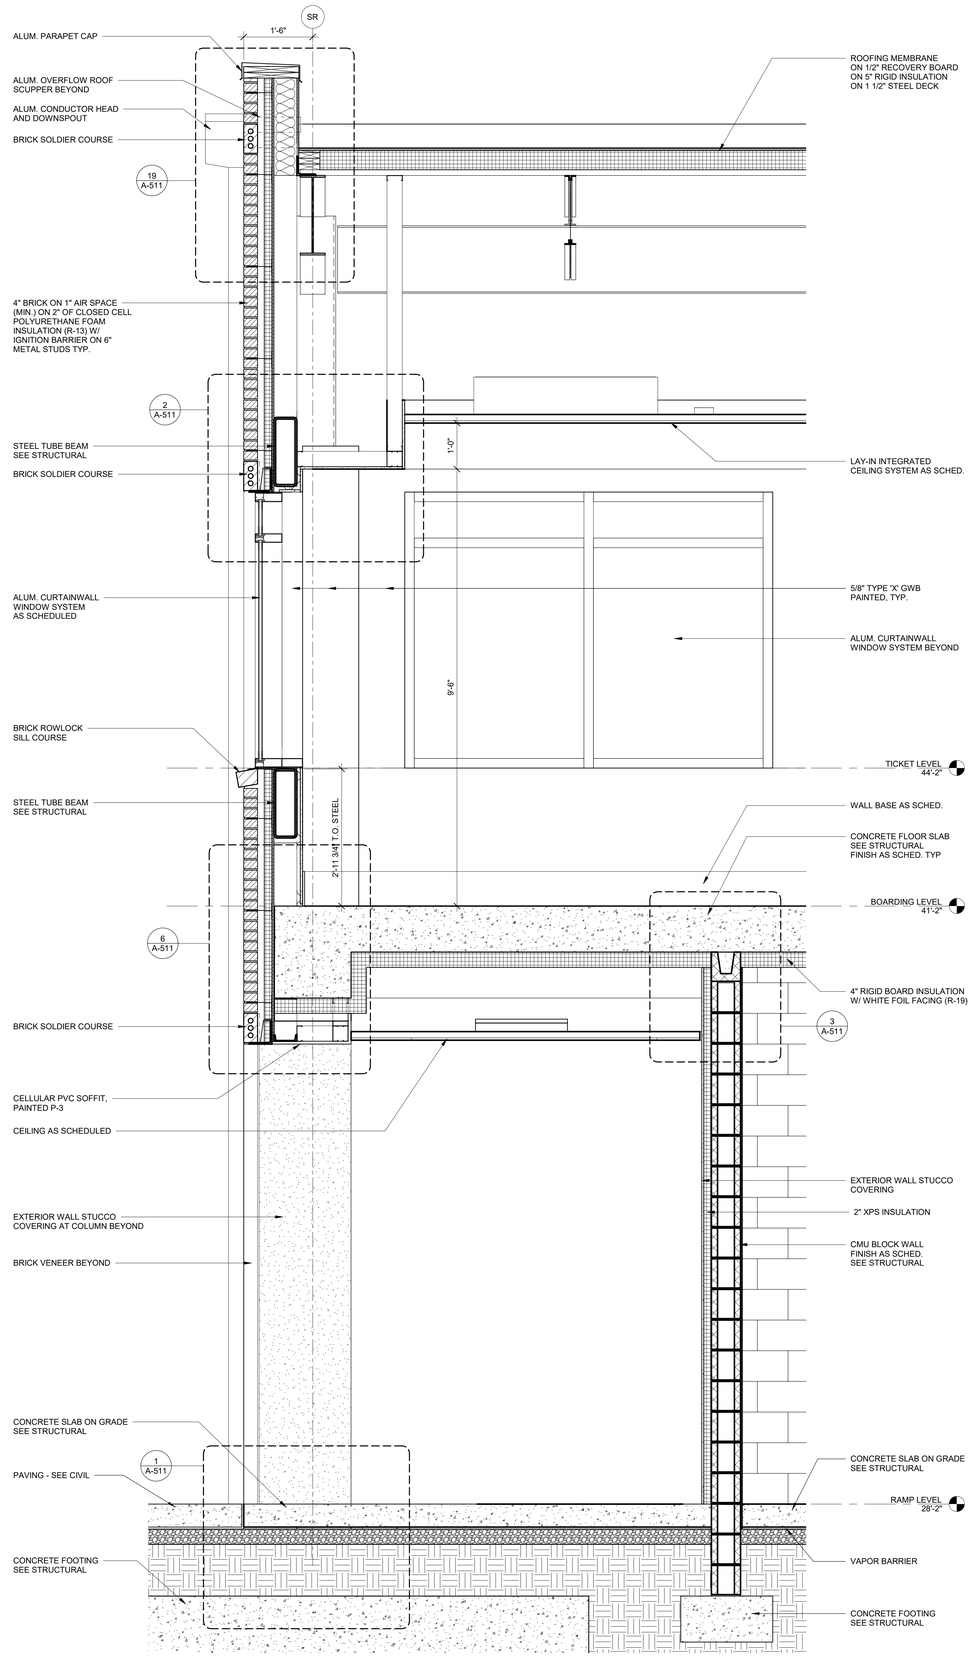

3 WALL SECTION AT HOLDROOM

3/4" = 1'-0"

ILM

TERMINAL IMPROVEMENTS CONTRACT 3

Wilmington International Airport
1740 Airport Boulevard, Suite 12
Wilmington, NC 28405

THE WILSON GROUP ARCHITECTS REGISTERED ARCHITECTURAL CORPORATION NORTH CAROLINA CERT. NO. 511140 CHARLOTTE, N.C.

CRAIG WALKER PAGE REGISTERED ARCHITECT 9272 NORTH CAROLINA CHARLOTTE, N.C.

THE WILSON GROUP
- ARCHITECTS -

PO Box 5510 Charlotte, NC 28299
704-331-9747 • www.twgarchitects.com

PROJECT MANAGER & CIVIL ENGINEER
TALBERT & BRIGHT

CONSULTING ARCHITECT
LS3P

STRUCTURAL ENGINEER
STEWART

FP/P/M/E ENGINEER
CHEATHAM & ASSOC.

BAGGAGE HANDLING CONSULTANTS
BNP

AIRCRAFT SUPPORT SYSTEMS
DK CONSULTANTS

SPECIALTY LIGHTING CONSULTANT
HARTRANFT

SIGNAGE & WAYFINDING
TAKEFORM

COPYRIGHT © 2019
THE WILSON GROUP ARCHITECTS
ALL RIGHTS RESERVED

PRINTED OR ELECTRONIC DRAWINGS AND DOCUMENTATION MAY NOT BE REPRODUCED IN ANY FORM WITHOUT WRITTEN PERMISSION FROM THE WILSON GROUP ARCHITECTS


REVISIONS

DATE 6/28/2019
PROJECT NUMBER 9202-000
SHEET TITLE


SCHEDULE 1 - WALL SECTIONS

SHEET NUMBER


A1-352

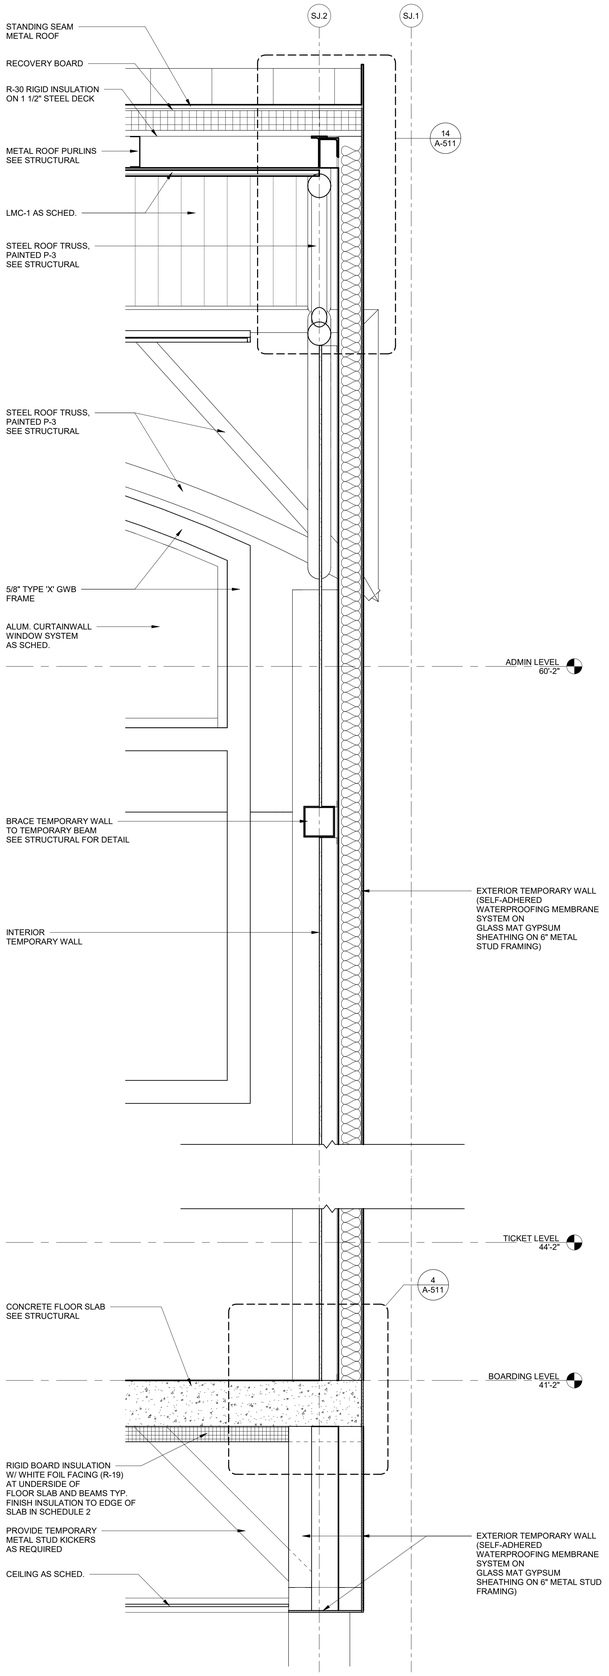

1 WALL SECTION
3/4" = 1'-0"

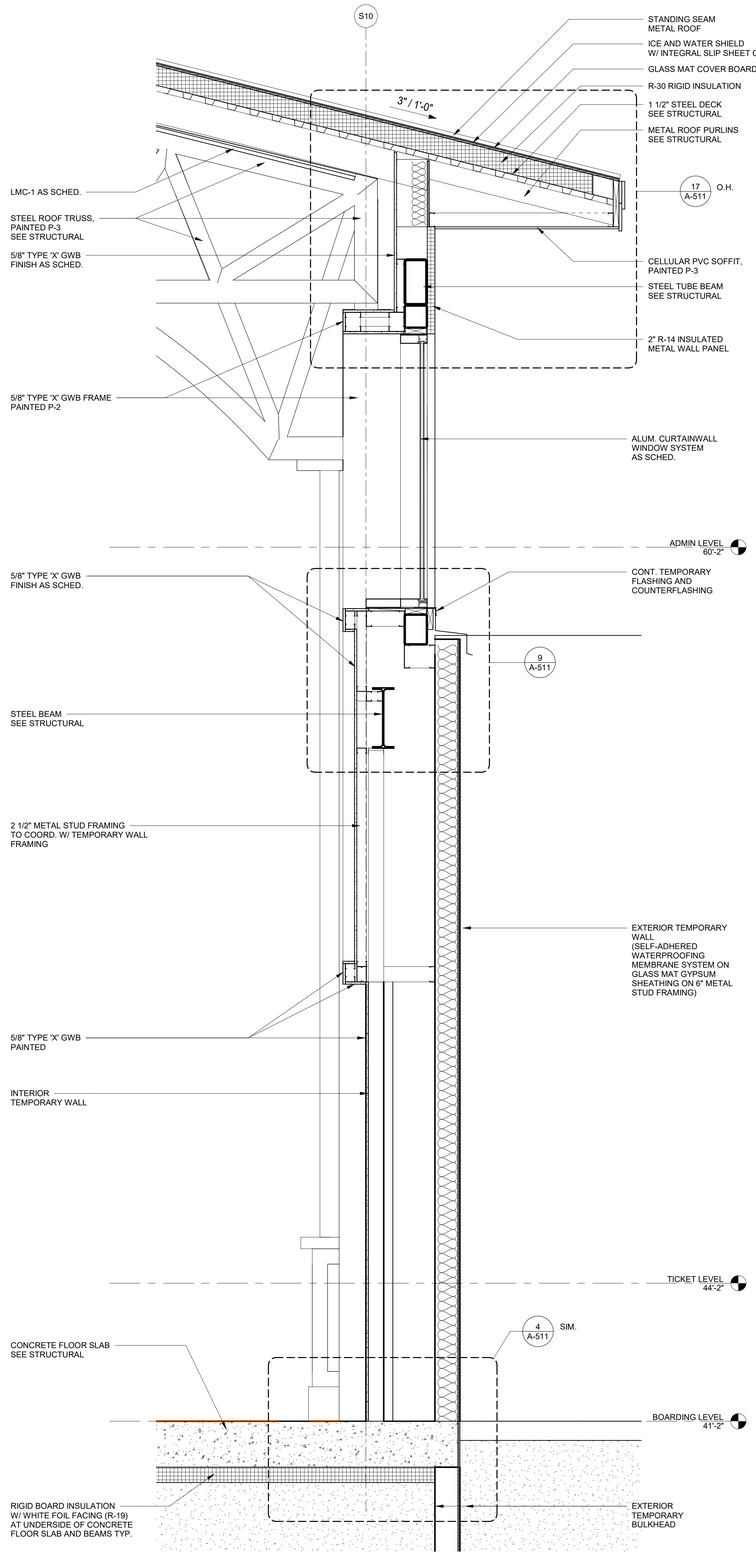

2 WALL SECTION AT ZONE 1 TEMP WALL 2
3/4" = 1'-0"

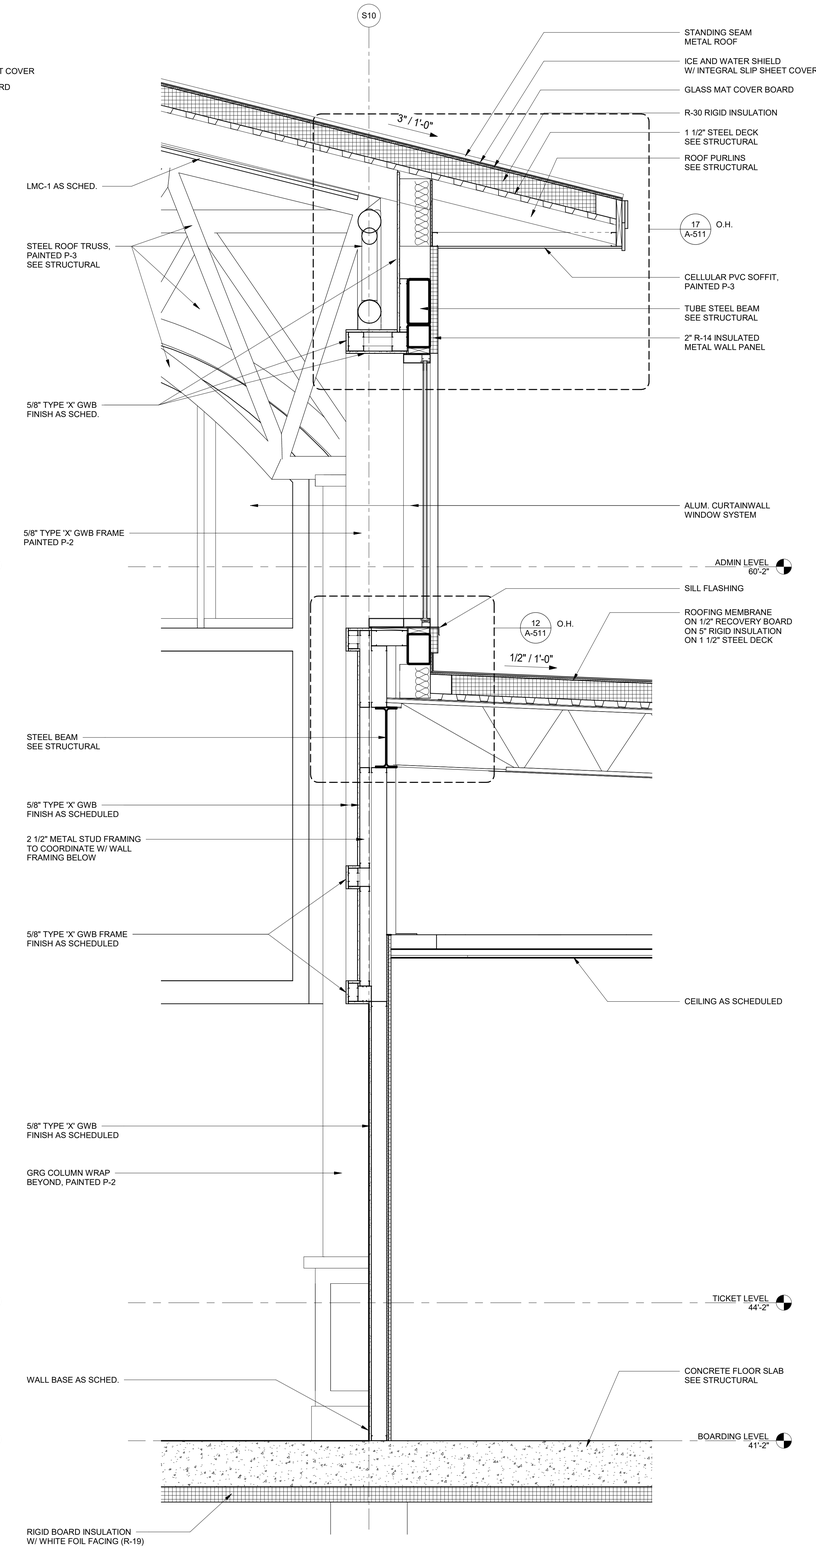

3 WALL SECTION AT CONCOURSE CLERESTORY
3/4" = 1'-0"

ILM

TERMINAL IMPROVEMENTS CONTRACT 3

Wilmington International Airport
1740 Airport Boulevard, Suite 12
Wilmington, NC 28405

THE WILSON GROUP ARCHITECTS REGISTERED ARCHITECTURAL CORPORATION CERT. NO. 51140 NORTH CAROLINA CHARLOTTE, N.C.

THOMAS WALKER PAUL REGISTERED ARCHITECT 9272 NORTH CAROLINA CHARLOTTE, N.C.

THE WILSON GROUP
- ARCHITECTS -
PO Box 5510 Charlotte, NC 28299
704-331-9747 • www.twgarchitects.com

PROJECT MANAGER & CIVIL ENGINEER
TALBERT & BRIGHT

CONSULTING ARCHITECT
LS3P

STRUCTURAL ENGINEER
STEWART

FP/P/M/E ENGINEER
CHEATHAM & ASSOC.

BAGGAGE HANDLING CONSULTANTS
BNP

AIRCRAFT SUPPORT SYSTEMS
DK CONSULTANTS

SPECIALTY LIGHTING CONSULTANT
HARTRANFT

SIGNAGE & WAYFINDING
TAKEFORM


COPYRIGHT © 2019
THE WILSON GROUP ARCHITECTS
ALL RIGHTS RESERVED
•
PRINTED OR ELECTRONIC DRAWINGS AND DOCUMENTATION MAY NOT BE REPRODUCED IN ANY FORM WITHOUT WRITTEN PERMISSION FROM THE WILSON GROUP ARCHITECTS

REVISIONS


DATE 6/28/2019
PROJECT NUMBER 9202-000
SHEET TITLE

SCHEDULE 1 - WALL SECTIONS


SHEET NUMBER
A1-353

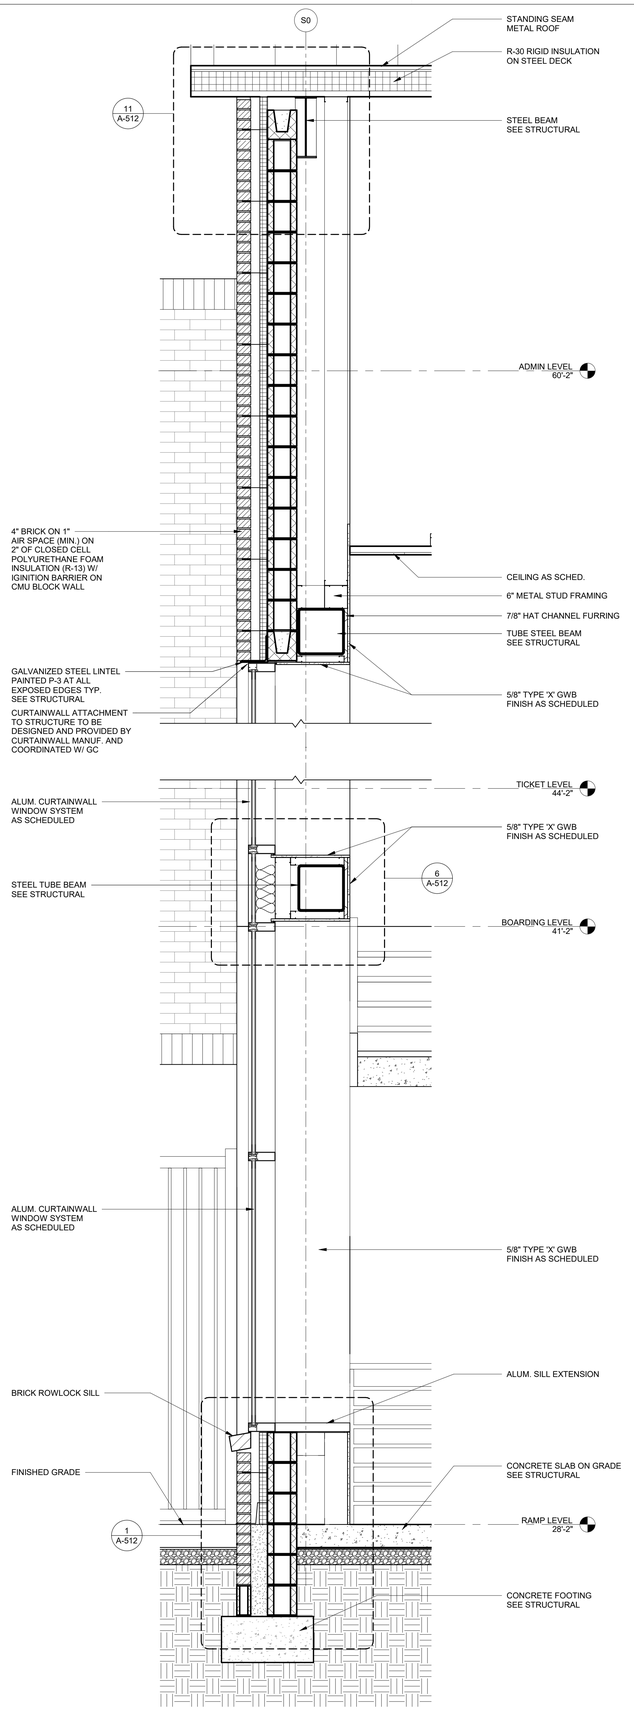

1 WALL SECTION AT STAIR TOWER WINDOW
3/4" = 1'-0"

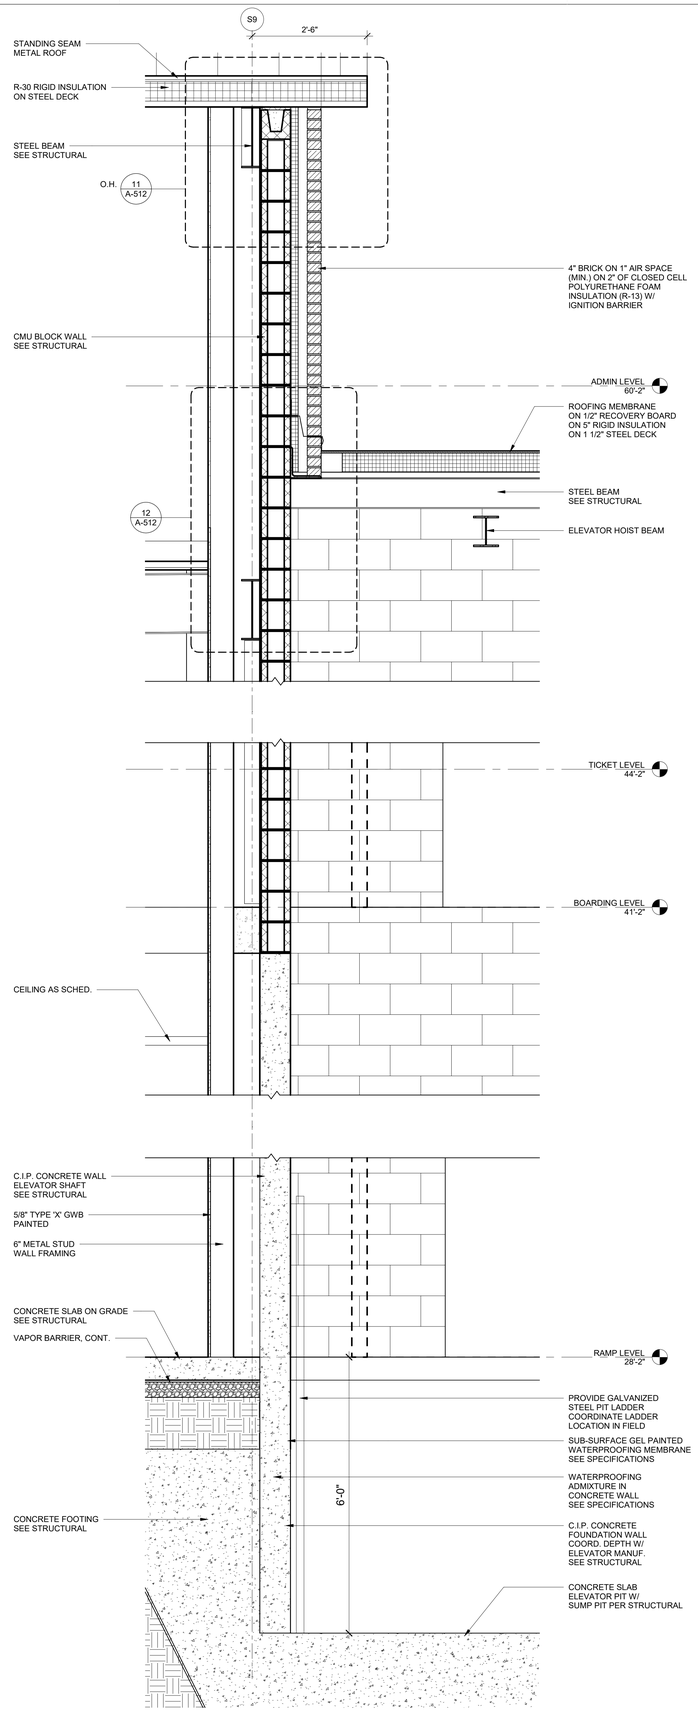

2 WALL SECTION AT STAIR ELEVATOR WALL
3/4" = 1'-0"

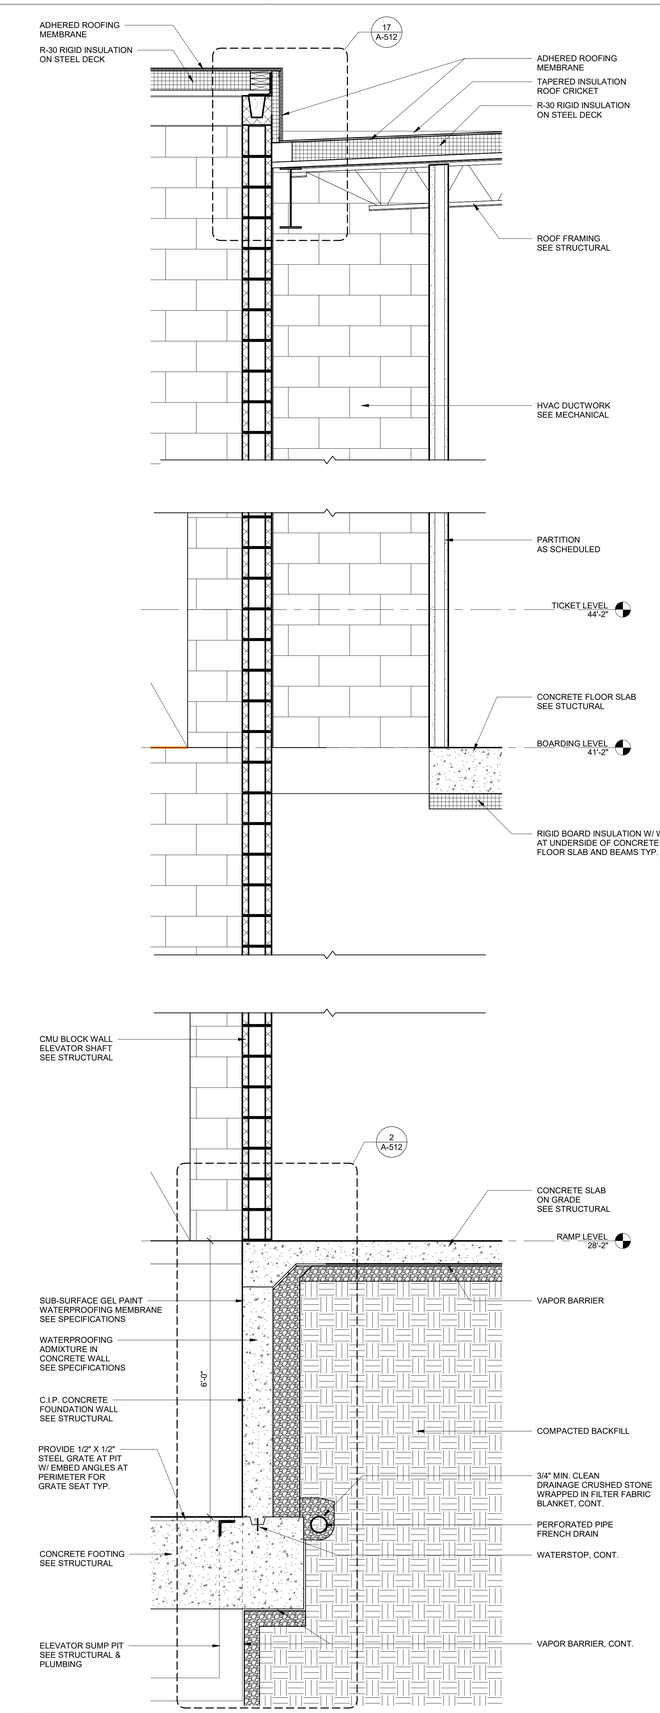

3 WALL SECTION AT ELEVATOR SHAFT
3/4" = 1'-0"

ILM

TERMINAL IMPROVEMENTS CONTRACT 3

Wilmington International Airport
1740 Airport Boulevard, Suite 12
Wilmington, NC 28405

THE WILSON GROUP ARCHITECTS REGISTERED ARCHITECTURAL CORPORATION CERT. NO. 511140 NORTH CAROLINA CHARLOTTE, N.C.

CRAIG WALKER PAGE REGISTERED ARCHITECT 9272 NORTH CAROLINA CHARLOTTE, N.C.

THE WILSON GROUP
- ARCHITECTS -
PO Box 5510 Charlotte, NC 28299
704-331-9747 • www.twgarchitects.com

PROJECT MANAGER & CIVIL ENGINEER
TALBERT & BRIGHT

CONSULTING ARCHITECT
LS3P

STRUCTURAL ENGINEER
STEWART

FP/P/M/E ENGINEER
CHEATHAM & ASSOC.

BNP

AIRCRAFT SUPPORT SYSTEMS
DK CONSULTANTS

SPECIALTY LIGHTING CONSULTANT
HARTRANFT

SIGNAGE & WAYFINDING
TAKEFORM

COPYRIGHT © 2019
THE WILSON GROUP ARCHITECTS
ALL RIGHTS RESERVED


PRINTED OR ELECTRONIC DRAWINGS AND DOCUMENTATION MAY NOT BE REPRODUCED IN ANY FORM WITHOUT WRITTEN PERMISSION FROM THE WILSON GROUP ARCHITECTS

REVISIONS


DATE 6/28/2019
PROJECT NUMBER 9202-000
SHEET TITLE

SCHEDULE 1 - WALL SECTIONS


SHEET NUMBER
A1-354

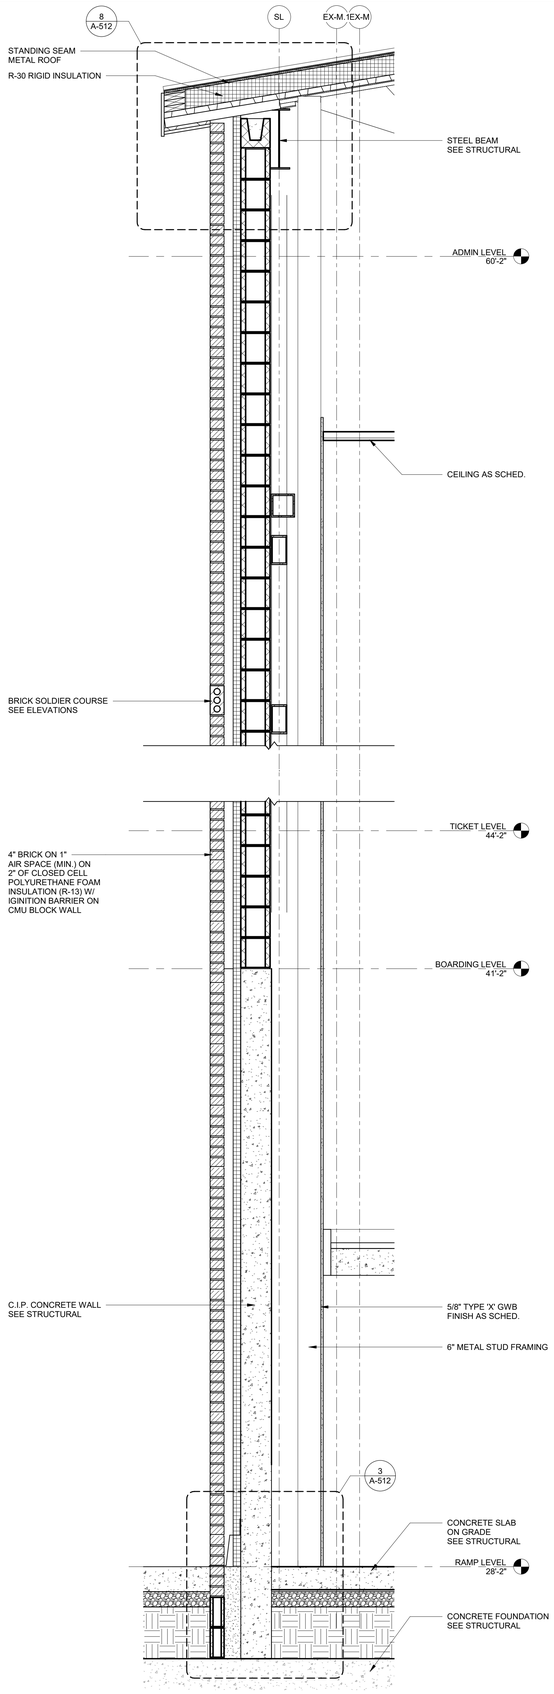

1 WALL SECTION-STAIR TOWER 1
3/4" = 1'-0"

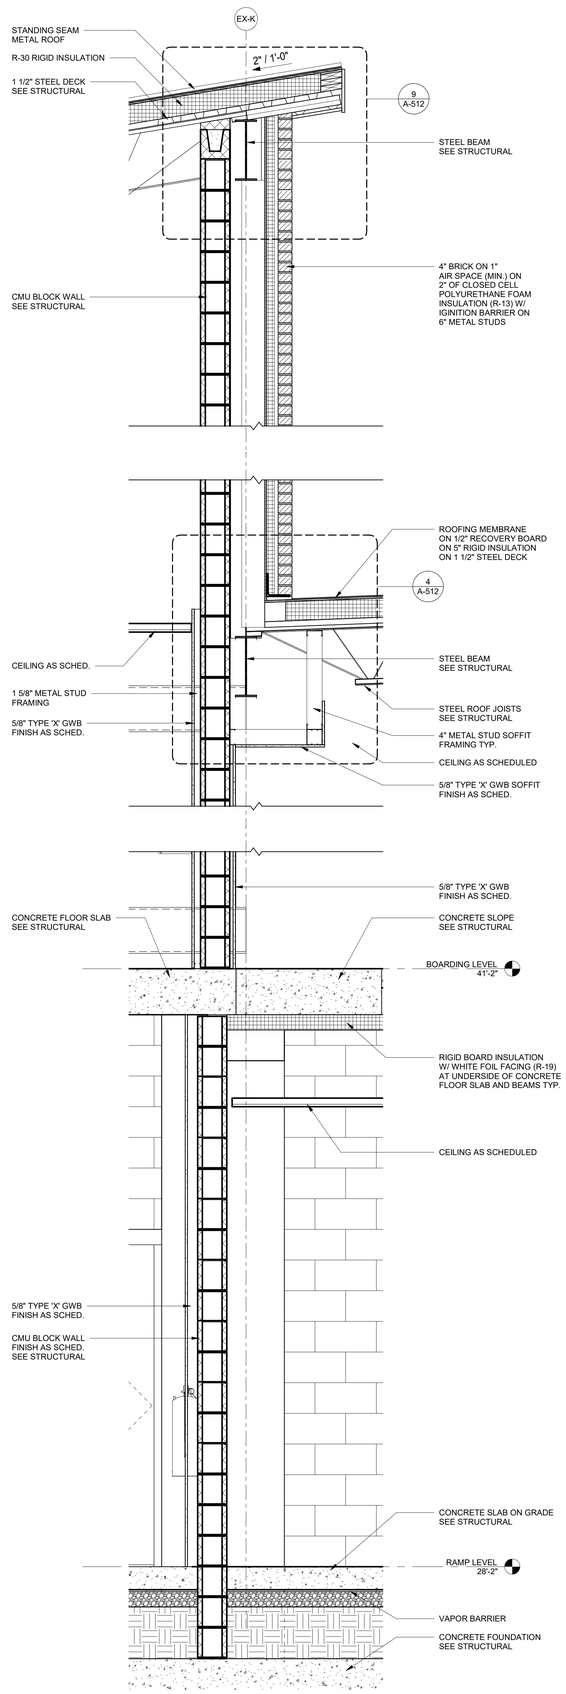

2 WALL SECTION-STAIR TOWER 2
3/4" = 1'-0"

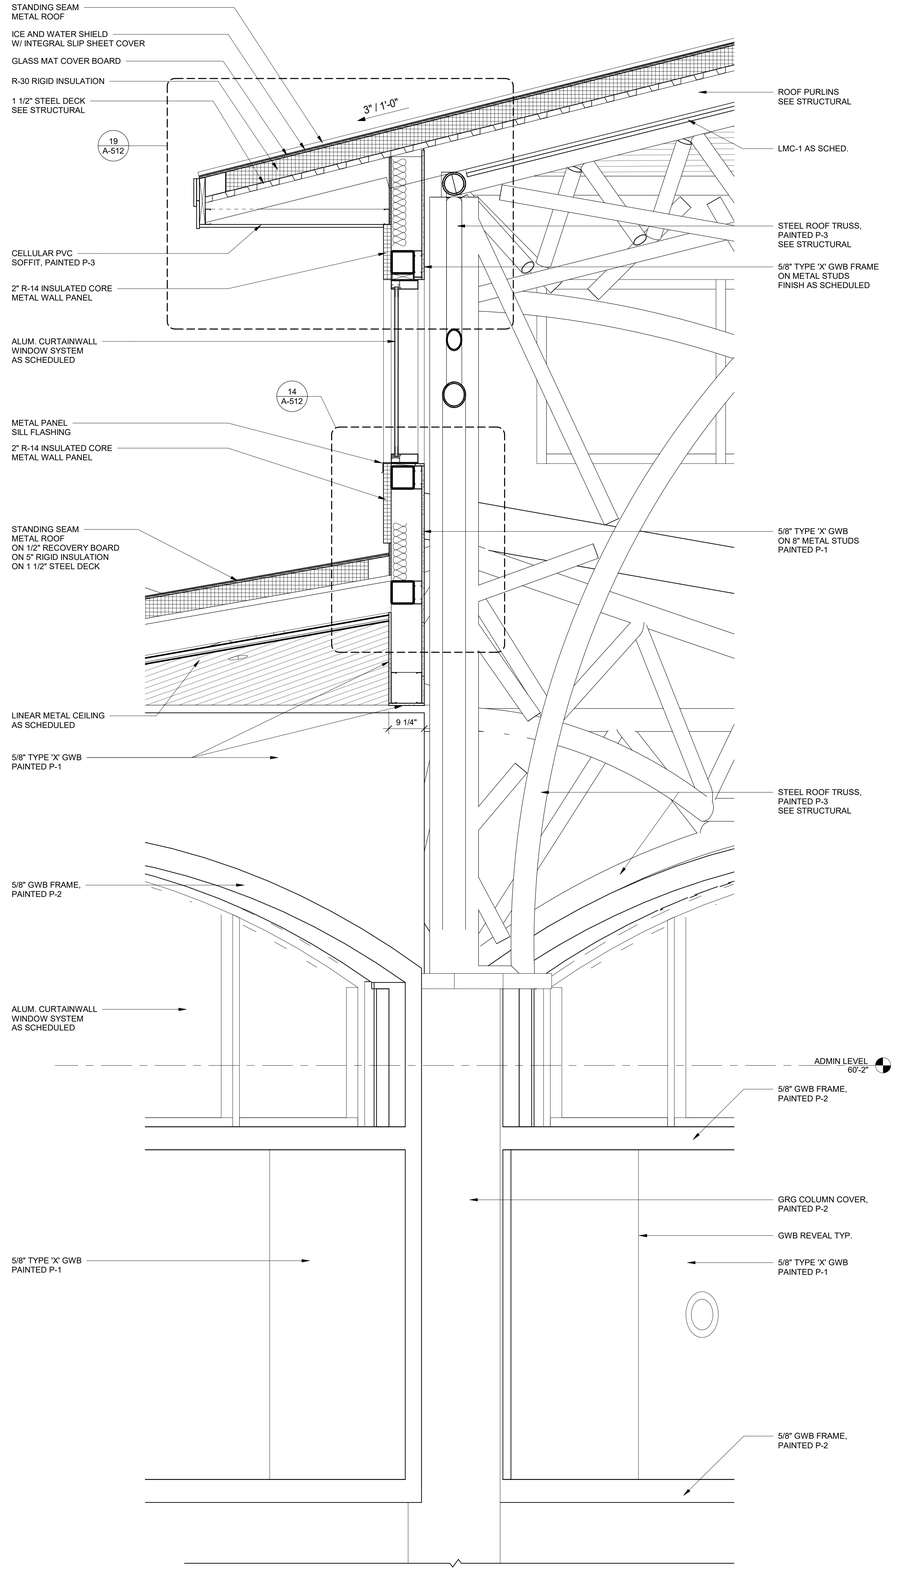

3 WALL SECTION THROUGH CUPOLA
3/4" = 1'-0"

ILM

TERMINAL IMPROVEMENTS CONTRACT 3

Wilmington International Airport
1740 Airport Boulevard, Suite 12
Wilmington, NC 28405

THE WILSON GROUP ARCHITECTS
REGISTERED ARCHITECTURAL CORPORATION
CERT. NO. 51140
NORTH CAROLINA
CHARLOTTE, N.C.

EVANS WALKER PAUL
REGISTERED ARCHITECT
9272
NORTH CAROLINA
CHARLOTTE, N.C.

THE WILSON GROUP
- ARCHITECTS -

PO Box 5510 Charlotte, NC 28299
704-331-9747 • www.twgarchitects.com

PROJECT MANAGER & CIVIL ENGINEER
TALBERT & BRIGHT

CONSULTING ARCHITECT
LS3P

STRUCTURAL ENGINEER
STEWART

FP/P/M/E ENGINEER
CHEATHAM & ASSOC.

BAGGAGE HANDLING CONSULTANTS
BNP

AIRCRAFT SUPPORT SYSTEMS
DK CONSULTANTS

SPECIALTY LIGHTING CONSULTANT
HARTRANFT

SIGNAGE & WAYFINDING
TAKEFORM


COPYRIGHT © 2019
THE WILSON GROUP ARCHITECTS
ALL RIGHTS RESERVED
•
PRINTED OR ELECTRONIC DRAWINGS AND DOCUMENTATION MAY NOT BE REPRODUCED IN ANY FORM WITHOUT WRITTEN PERMISSION FROM THE WILSON GROUP ARCHITECTS

REVISIONS


DATE 6/28/2019
PROJECT NUMBER 9202-000
SHEET TITLE

SCHEDULE 1 - WALL SECTIONS


SHEET NUMBER
A1-355

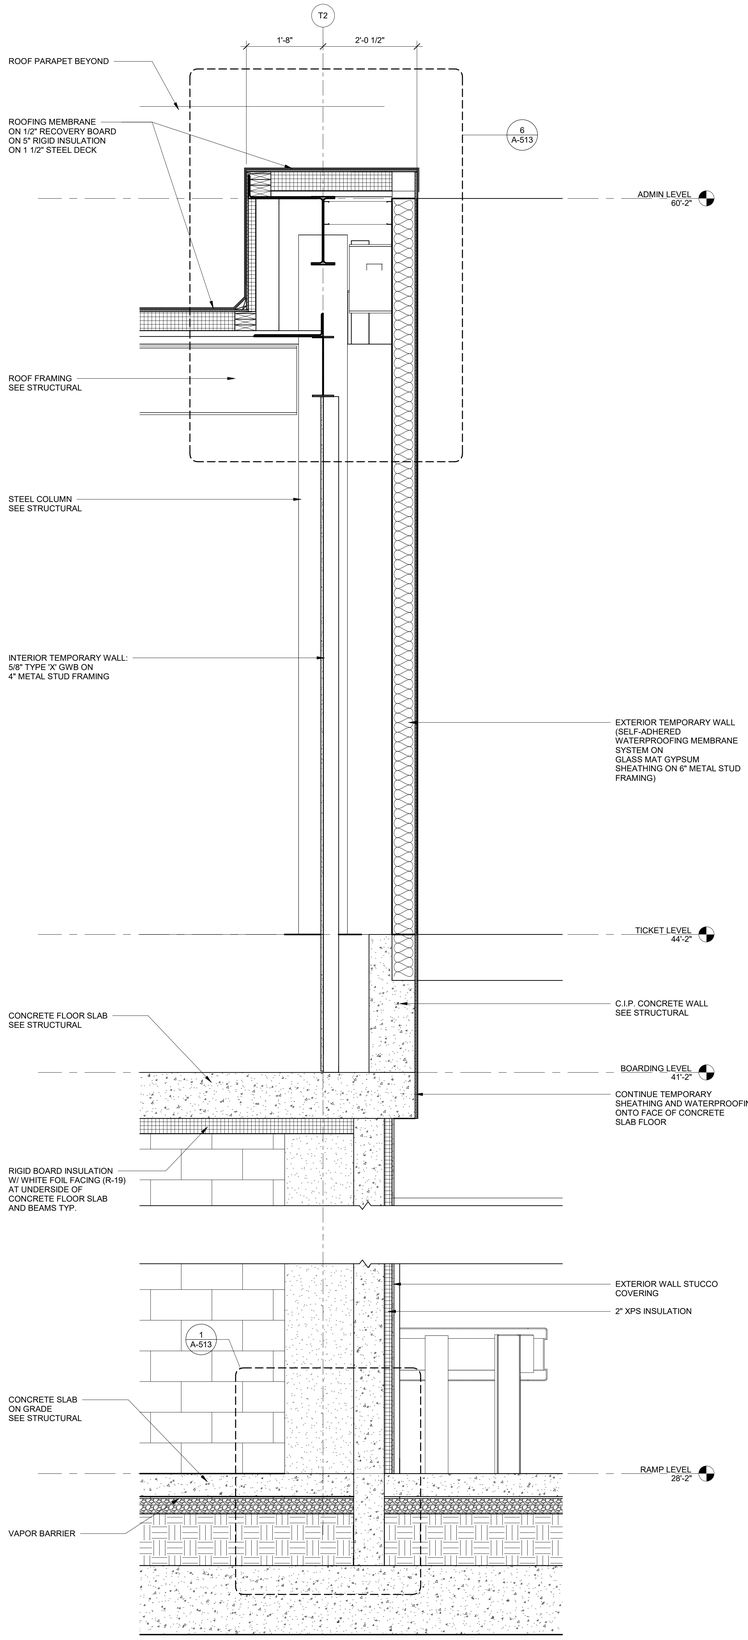

1 WALL SECTION AT COL T2-PARAPET TRANSITION
3/4" = 1'-0"

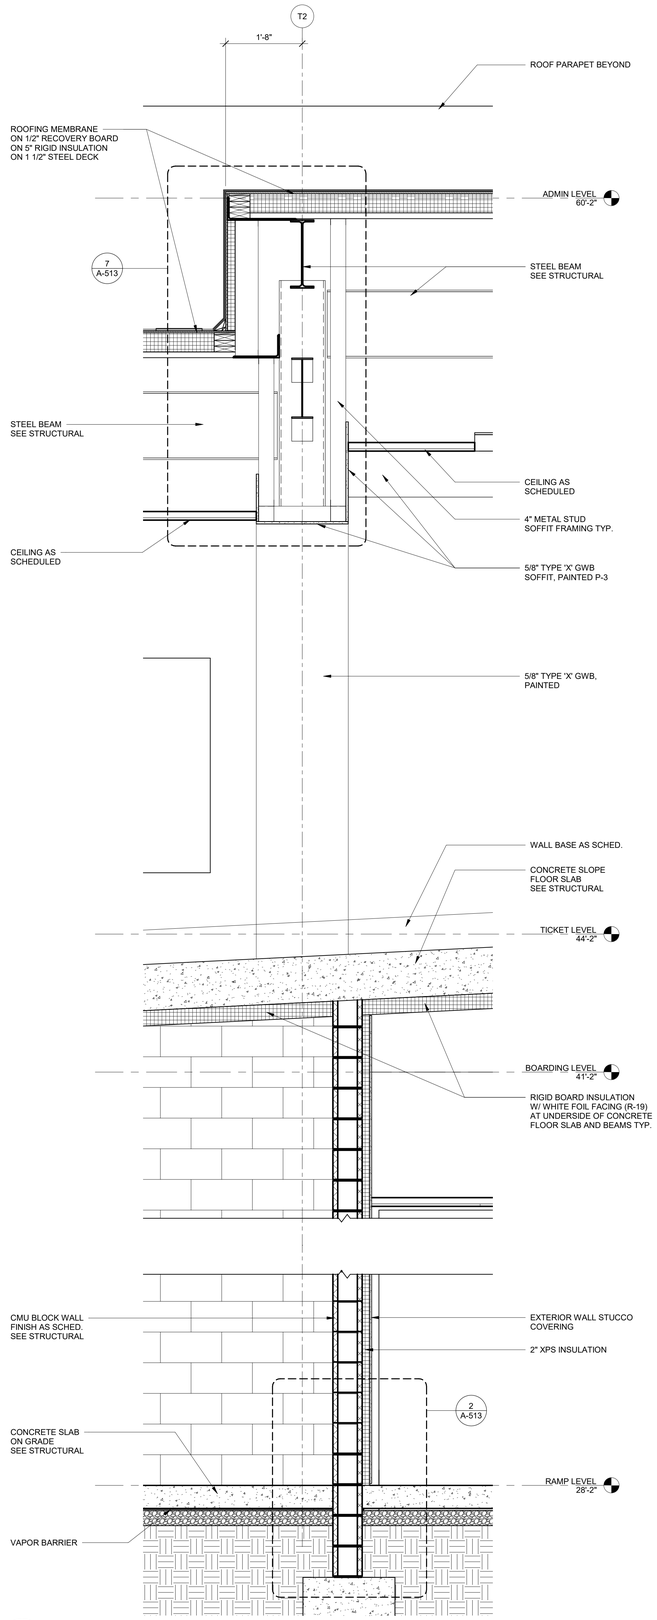

2 WALL SECTION
3/4" = 1'-0"

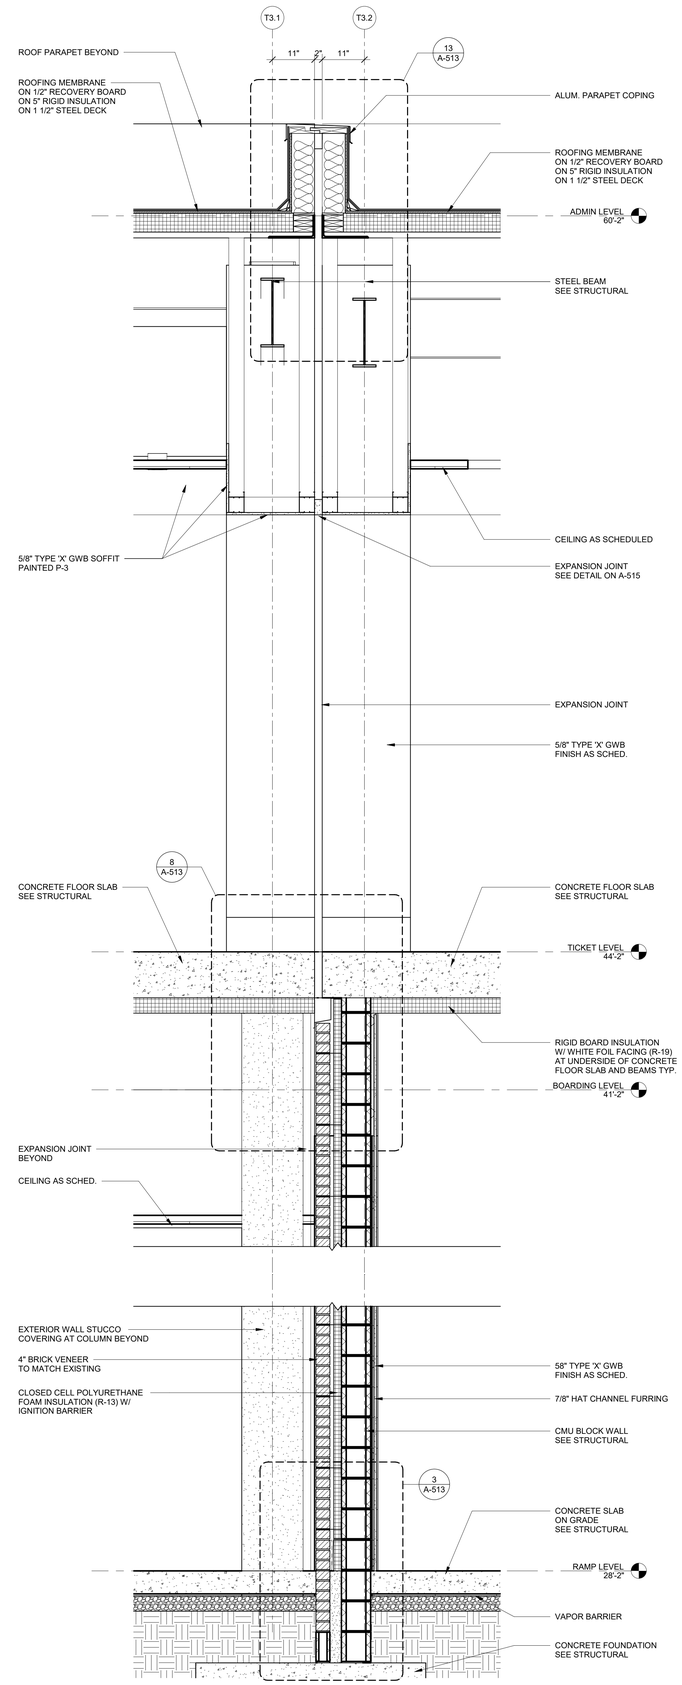

3 WALL SECTION
3/4" = 1'-0"

ILM
TERMINAL IMPROVEMENTS CONTRACT 3
Wilmington International Airport
1740 Airport Boulevard, Suite 12
Wilmington, NC 28405

THE WILSON GROUP ARCHITECTS
REGISTERED ARCHITECTURAL CORPORATION
CERT. NO. 51140
NORTH CAROLINA
CHARLOTTE, N. C.

CRAIG WALKER PAGE
REGISTERED ARCHITECT
9272
NORTH CAROLINA
CHARLOTTE, N. C.

THE WILSON GROUP
- ARCHITECTS -
PO Box 5510 Charlotte, NC 28299
704-331-9747 • www.twgarchitects.com

PROJECT MANAGER & CIVIL ENGINEER
TALBERT & BRIGHT
CONSULTING ARCHITECT
LS3P
STRUCTURAL ENGINEER
STEWART
FP/P/M/E ENGINEER
CHEATHAM & ASSOC.
BAGGAGE HANDLING CONSULTANTS
BNP
AIRCRAFT SUPPORT SYSTEMS
DK CONSULTANTS
SPECIALTY LIGHTING CONSULTANT
HARTRANFT
SIGNAGE & WAYFINDING
TAKEFORM


COPYRIGHT © 2019
THE WILSON GROUP ARCHITECTS
ALL RIGHTS RESERVED
•
PRINTED OR ELECTRONIC DRAWINGS AND DOCUMENTATION MAY NOT BE REPRODUCED IN ANY FORM WITHOUT WRITTEN PERMISSION FROM THE WILSON GROUP ARCHITECTS

REVISIONS


DATE 6/28/2019
PROJECT NUMBER 9202-000
SHEET TITLE

SCHEDULE 1 - WALL SECTIONS


SHEET NUMBER
A1-356

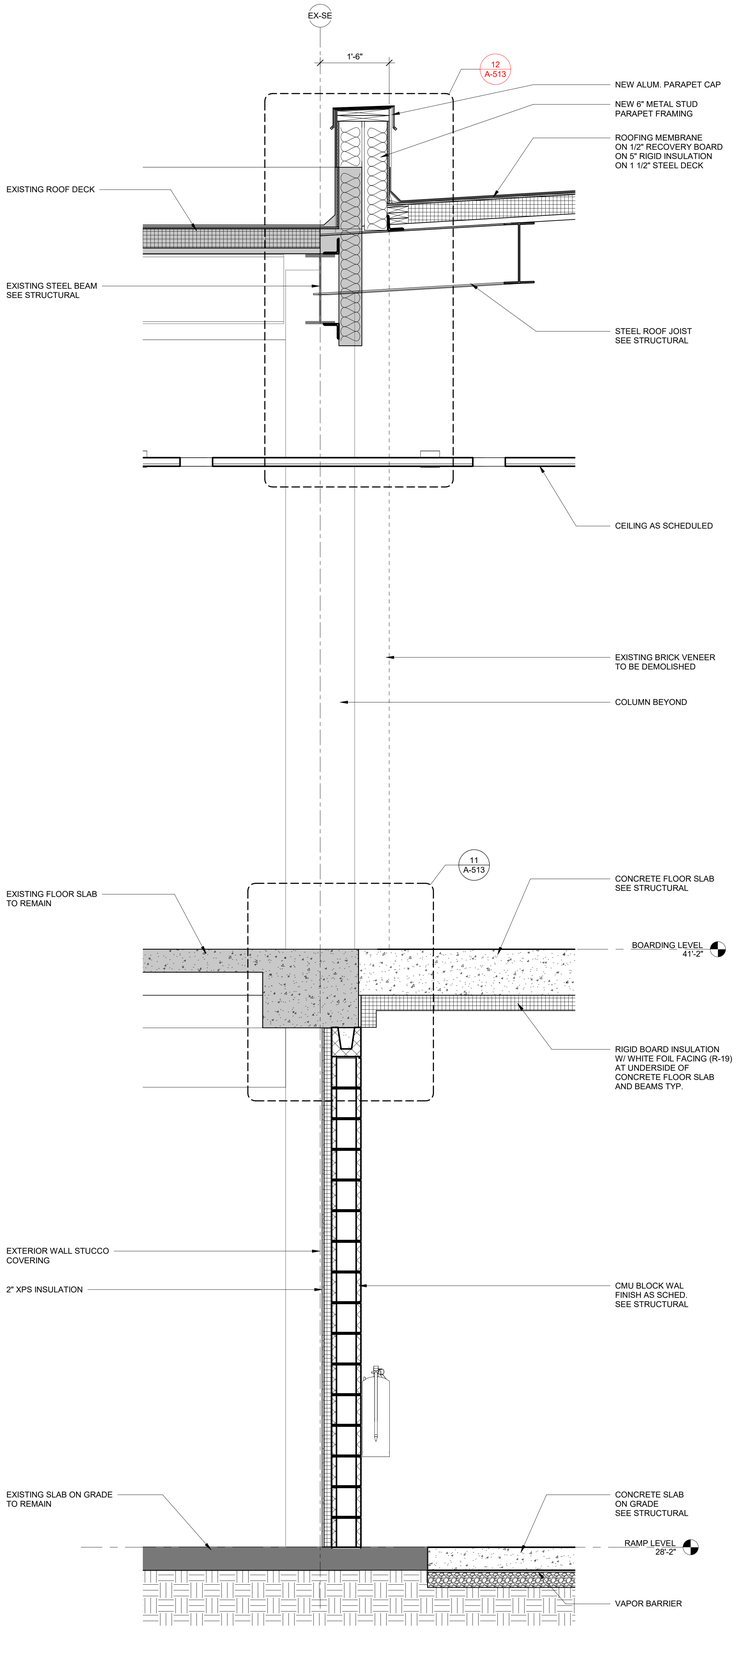

1 WALL SECTION
3/4" = 1'-0"

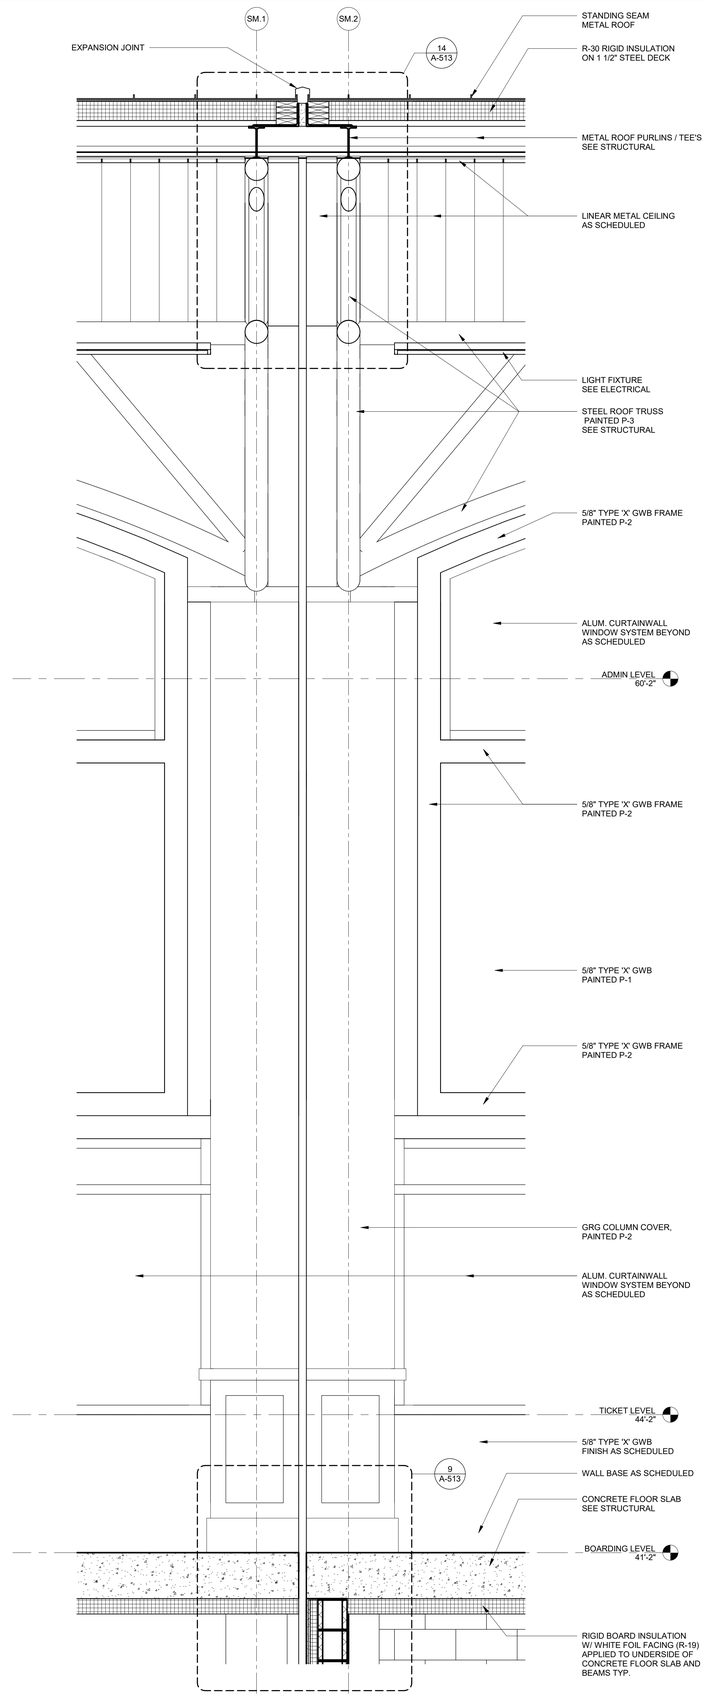

2 COLUMN COVER AT EXPANSION JOINT
3/4" = 1'-0"

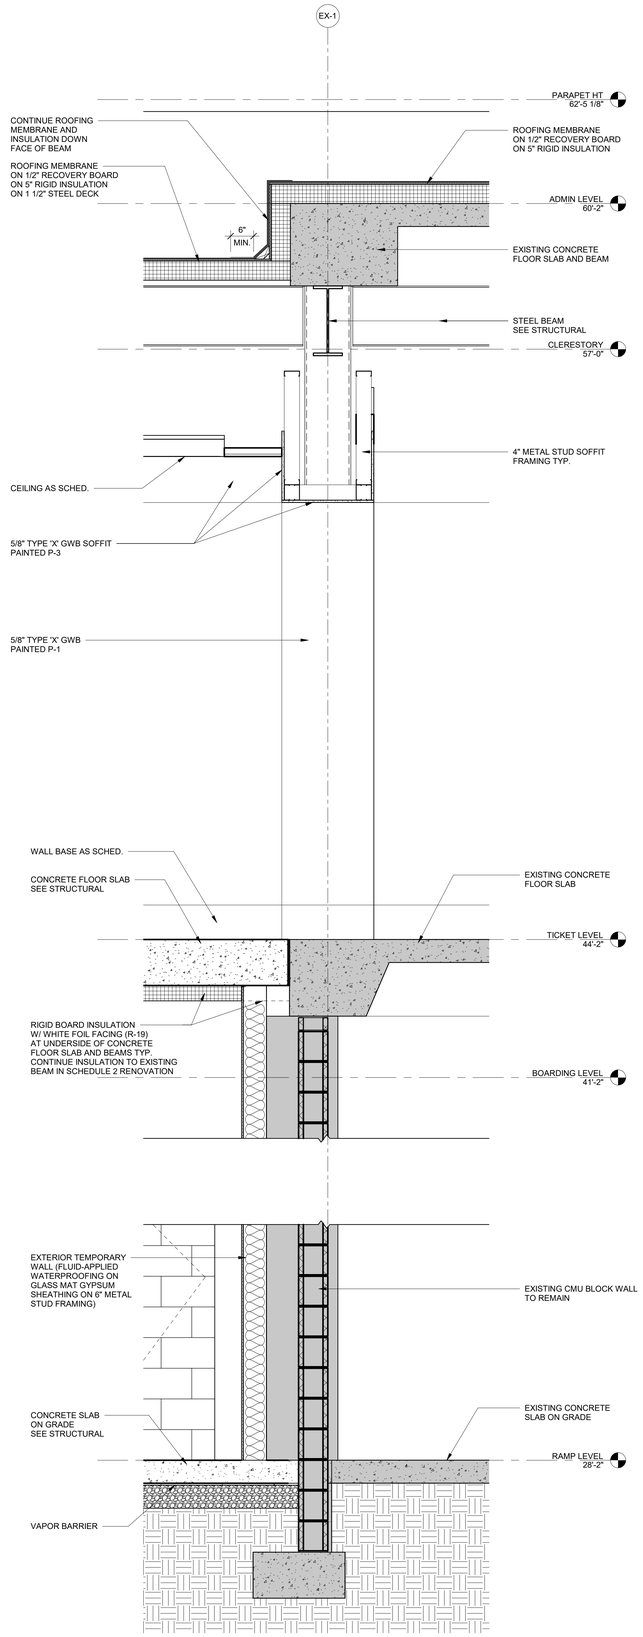

3 WALL SECTION
3/4" = 1'-0"

ILM

TERMINAL IMPROVEMENTS CONTRACT 3

Wilmington International Airport
1740 Airport Boulevard, Suite 12
Wilmington, NC 28405

THE WILSON GROUP ARCHITECTS
REGISTERED ARCHITECTURAL CORPORATION
CERT. NO. 51140
NORTH CAROLINA
CHARLOTTE, N. C.

EVANS WALKER PAUL
REGISTERED ARCHITECT
9272
NORTH CAROLINA
CHARLOTTE, N. C.

THE WILSON GROUP
- ARCHITECTS -
PO Box 5510 Charlotte, NC 28299
704-331-9747 • www.twgarchitects.com

PROJECT MANAGER & CIVIL ENGINEER
TALBERT & BRIGHT

CONSULTING ARCHITECT
LS3P

STRUCTURAL ENGINEER
STEWART

FP/P/M/E ENGINEER
CHEATHAM & ASSOC.

BAGGAGE HANDLING CONSULTANTS
BNP

AIRCRAFT SUPPORT SYSTEMS
DK CONSULTANTS

SPECIALTY LIGHTING CONSULTANT
HARTRANFT

SIGNAGE & WAYFINDING
TAKEFORM

COPYRIGHT © 2019
THE WILSON GROUP ARCHITECTS
ALL RIGHTS RESERVED
•
PRINTED OR ELECTRONIC DRAWINGS AND DOCUMENTATION MAY NOT BE REPRODUCED IN ANY FORM WITHOUT WRITTEN PERMISSION FROM THE WILSON GROUP ARCHITECTS

REVISIONS

DATE 6/28/2019
PROJECT NUMBER 9202-000
SHEET TITLE

SCHEDULE 1 - WALL SECTIONS


SHEET NUMBER
A1-357

GENERAL TOILET ACCESSORY AND BATHROOM FINISH NOTES

REFER TO SPECIFICATION SECTION 10 28 00 - TOILET ACCESSORIES FOR TOILET ACCESSORY LEGEND AND INFORMATION.

TOILET ACCESSORIES LEGEND

SYMBOL	DESCRIPTION
TA-1A	24" X 48" LIGHTED LED MIRROR- SEE ELECTRICAL DRAWINGS
TA-1B	24" X 36" FRAMED MIRROR
TA-2	AUTOMATIC TOP-FILL COUNTER MOUNTED SOAP DISPENSER
TA-3	SURFACE MOUNTED SANITARY NAPKIN DISPENSER- BOBRICK B-270
TA-4	SURFACE MOUNTED SANITARY NAPKIN DISPENSER- BOBRICK B-4354
TA-5	COUNTER WASTE RECEPTACLE GROMMET
TA-6	MULTI-ROLL TOILET TISSUE DISPENSER
TA-7	18" GRAB BAR (VERTICAL)
TA-8	36" GRAB BAR (HORIZONTAL, REAR)
TA-9	42" GRAB BAR (HORIZONTAL, SIDE)
TA-10	SS COAT HOOK (CENTERED ON TOILET SIDE OF DOOR @ 60" A.F.F.)
TA-11	PAPER TOWEL DISPENSER
TA-12	BATTERY OPERATED WALL MOUNTED HAND SOAP DISPENSER
TA-14	BABY CHANGING STATION
TA-15	WASTE RECEPTACLE
TA-16	MOP AND BROOM HOLDER
TA-17	UNDERCOUNTER PULL OUT TRASH RECEPTACLE
TA-18	ADULT CHANGING STATION
TA-19	COMBINATION PAPER TOWEL AND WASTE RECEPTACLE

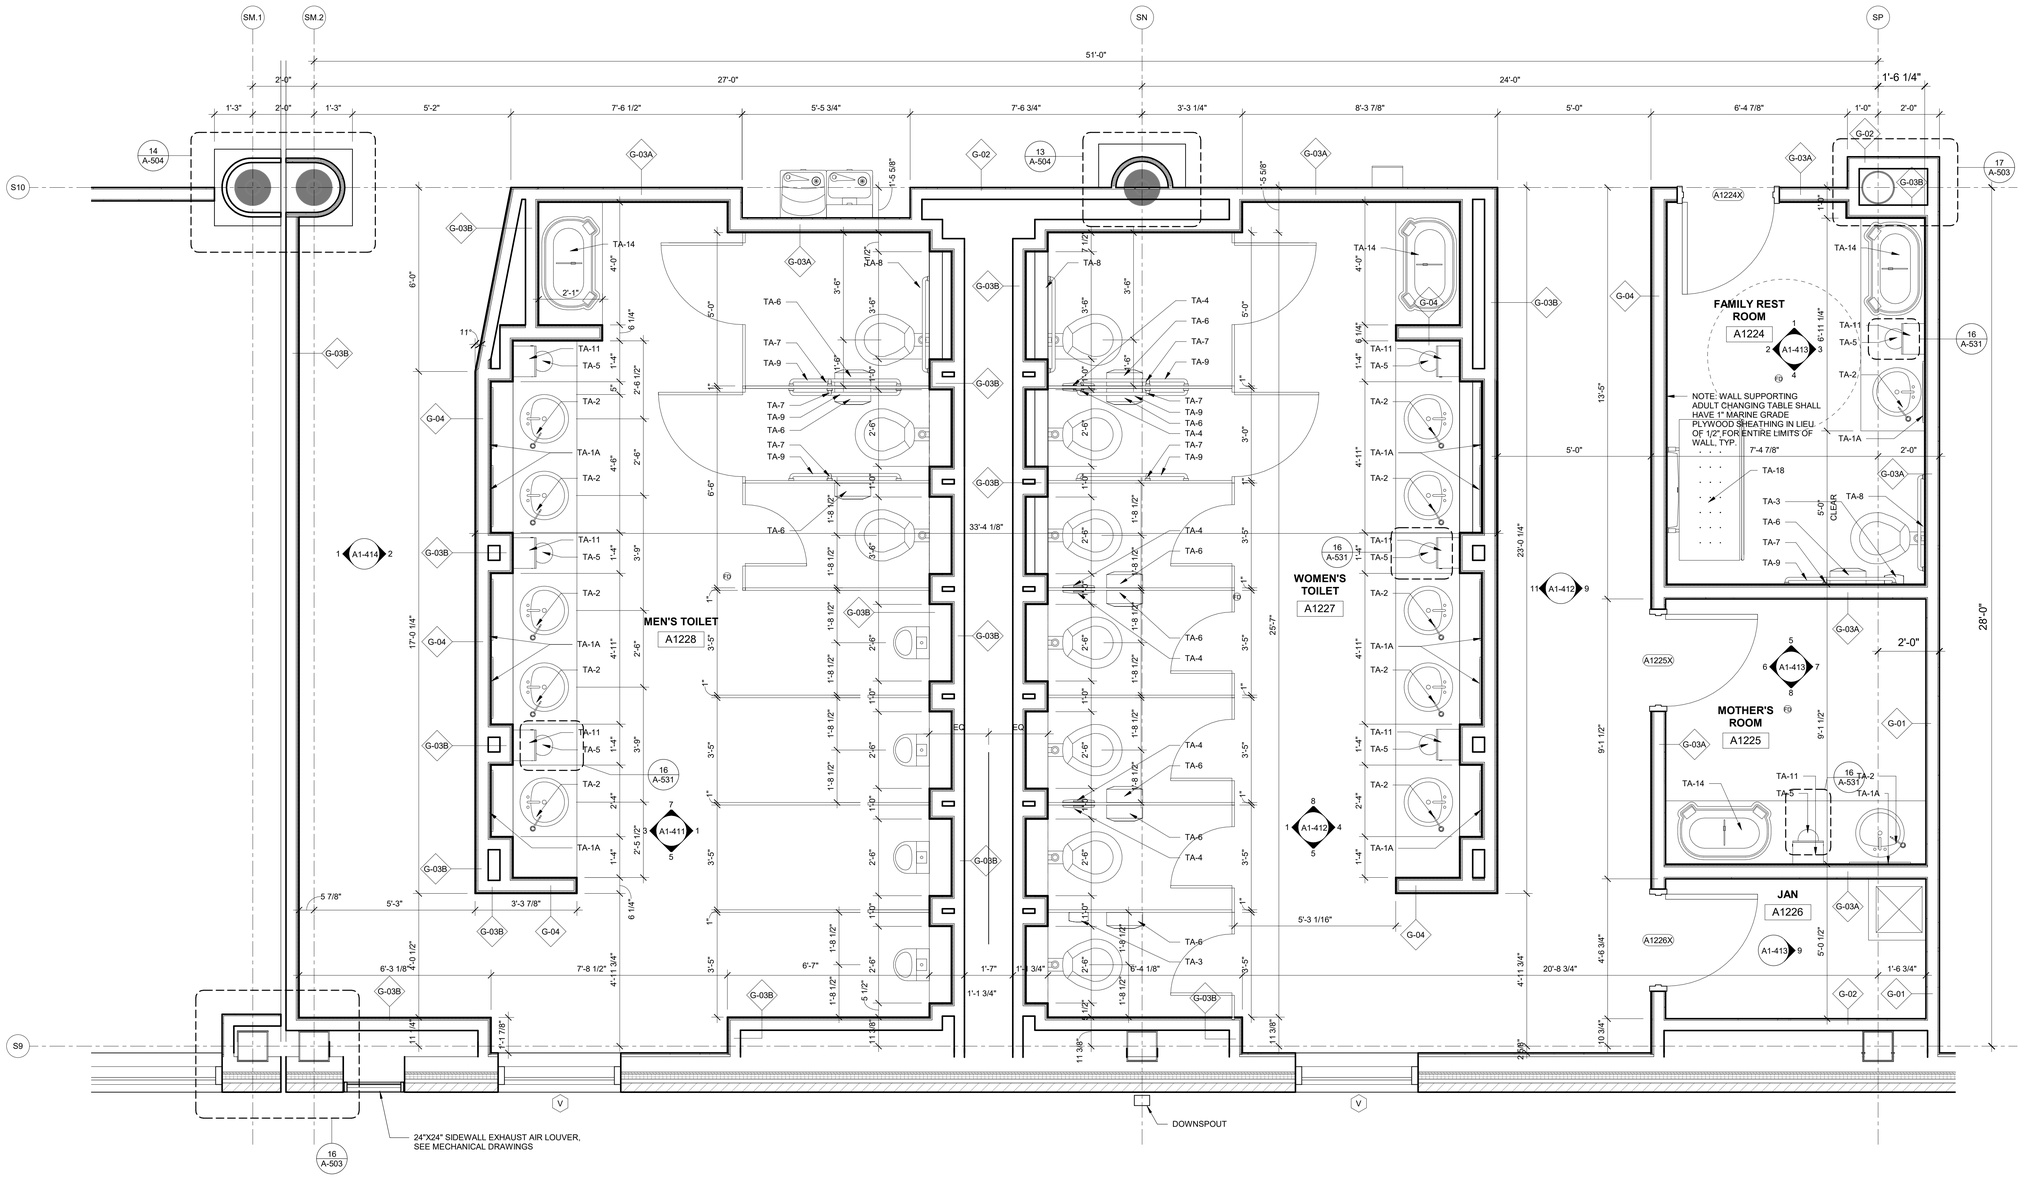

1 ZONE 2 - ENLARGED TOILET ROOM AREA
1/2" = 1'-0"

ILM

TERMINAL IMPROVEMENTS CONTRACT 3

Wilmington International Airport
1740 Airport Boulevard, Suite 12
Wilmington, NC 28405

THE WILSON GROUP ARCHITECTS REGISTERED ARCHITECTURAL CORPORATION NORTH CAROLINA CERT. NO. 51140 CHARLOTTE, N.C.

STANLEY WALKER PAGE JR. REGISTERED ARCHITECT 9272 NORTH CAROLINA CHARLOTTE, N.C.

THE WILSON GROUP
- ARCHITECTS -

PO Box 5510 Charlotte, NC 28299
704-331-9747 • www.twgarchitects.com

PROJECT MANAGER & CIVIL ENGINEER
TALBERT & BRIGHT

CONSULTING ARCHITECT
LS3P

STRUCTURAL ENGINEER
STEWART


FP/P/M/E ENGINEER
CHEATHAM & ASSOC.

BAGGAGE HANDLING CONSULTANTS
BNP

AIRCRAFT SUPPORT SYSTEMS
DK CONSULTANTS

SPECIALTY LIGHTING CONSULTANT
HARTRANFT

SIGNAGE & WAYFINDING
TAKEFORM

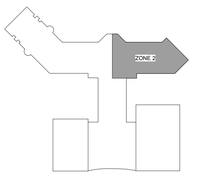

KEY PLAN

COPYRIGHT © 2019
THE WILSON GROUP ARCHITECTS
ALL RIGHTS RESERVED

PRINTED OR ELECTRONIC DRAWINGS AND DOCUMENTATION MAY NOT BE REPRODUCED IN ANY FORM WITHOUT WRITTEN PERMISSION FROM THE WILSON GROUP ARCHITECTS


REVISIONS

DATE 6/28/2019
PROJECT NUMBER 9202-000
SHEET TITLE


SCHEDULE 1 - ENLARGED FLOOR PLANS

SHEET NUMBER


A1-402

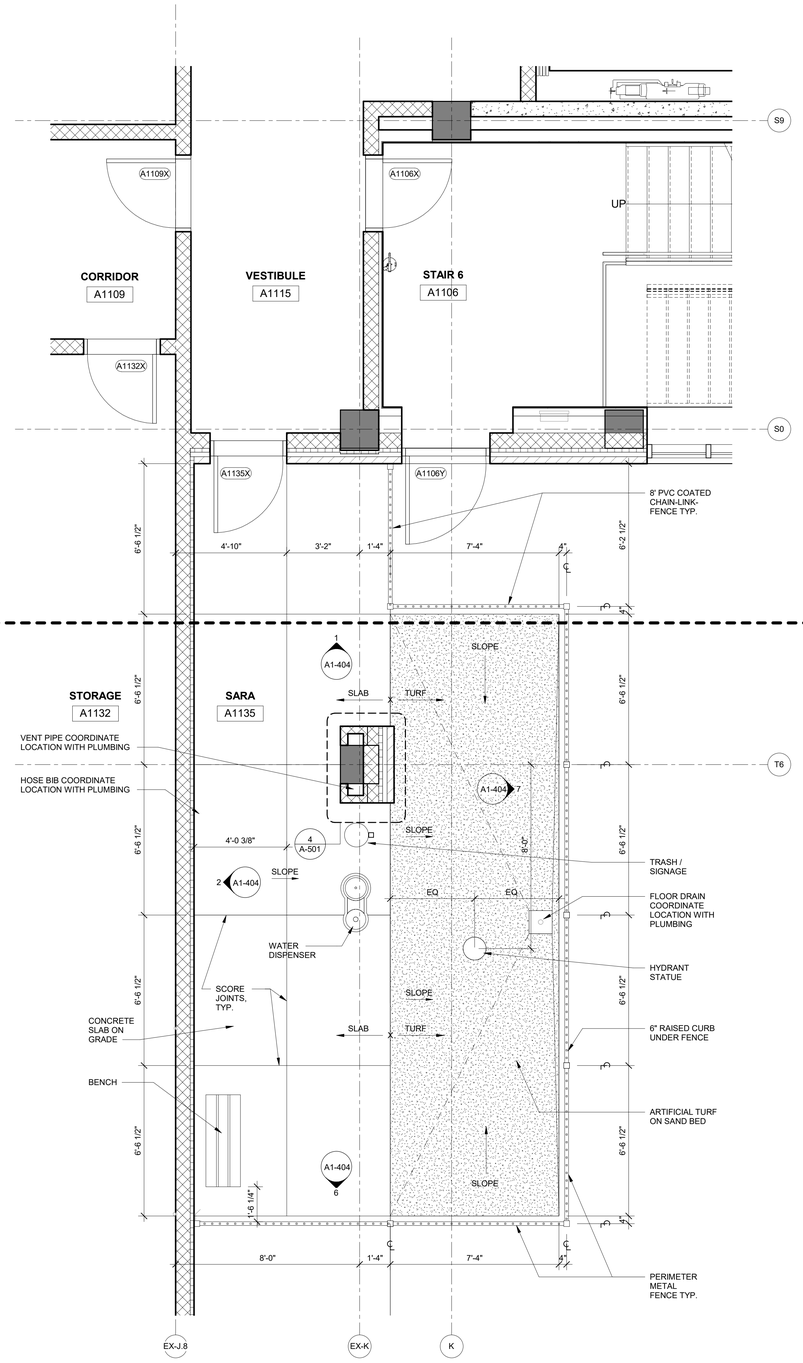


5 SCHEDULE 1 - SARA PLAN
3/8" = 1'-0"

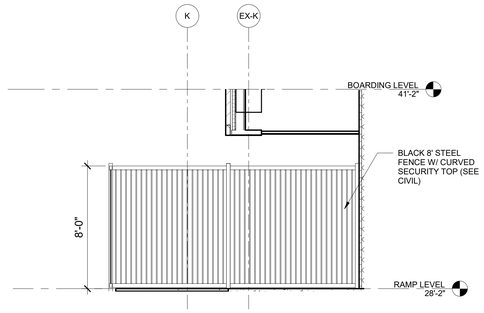


6 ELEVATION SARA - NORTH
1/4" = 1'-0"

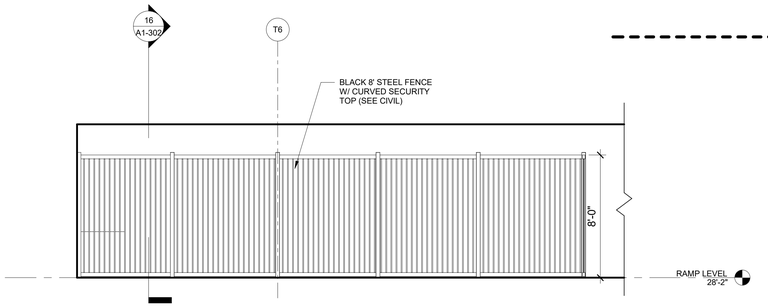

7 ELEVATION SARA - WEST
1/4" = 1'-0"

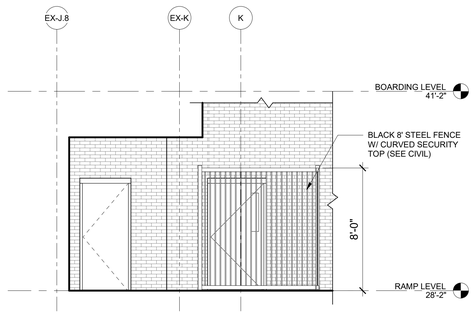

1 ELEVATION SARA -SOUTH
1/4" = 1'-0"

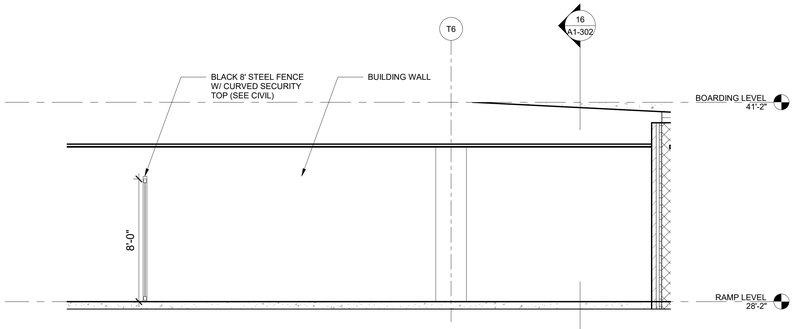

2 ELEVATION SARA - EAST
1/4" = 1'-0"

ILM

TERMINAL IMPROVEMENTS CONTRACT 3

Wilmington International Airport
1740 Airport Boulevard, Suite 12
Wilmington, NC 28405

THE WILSON GROUP ARCHITECTS
REGISTERED ARCHITECTURAL CORPORATION
CERT. NO. 51140
NORTH CAROLINA
CHARLOTTE, N.C.

CRAIG WALKER PAGE
REGISTERED ARCHITECT
9272
NORTH CAROLINA
CHARLOTTE, N.C.

THE WILSON GROUP
- ARCHITECTS -
PO Box 5510 Charlotte, NC 28299
704-331-9747 • www.twgarchitects.com

PROJECT MANAGER & CIVIL ENGINEER
TALBERT & BRIGHT

CONSULTING ARCHITECT
LS3P

STRUCTURAL ENGINEER
STEWART

FP/P/M/E ENGINEER
CHEATHAM & ASSOC.

BAGGAGE HANDLING CONSULTANTS
BNP

AIRCRAFT SUPPORT SYSTEMS
DK CONSULTANTS

SPECIALTY LIGHTING CONSULTANT
HARTRANFT

SIGNAGE & WAYFINDING
TAKEFORM

COPYRIGHT © 2019
THE WILSON GROUP ARCHITECTS
ALL RIGHTS RESERVED

PRINTED OR ELECTRONIC DRAWINGS AND DOCUMENTATION MAY NOT BE REPRODUCED IN ANY FORM WITHOUT WRITTEN PERMISSION FROM THE WILSON GROUP ARCHITECTS

REVISIONS


DATE 6/28/2019
PROJECT NUMBER 9202-000
SHEET TITLE

SCHEDULE 1 - ENLARGED SARA PLAN

SHEET NUMBER
A1-404

RCP LEGEND

- 2'x4' w 6" SLOT LAY-IN CEILING PANEL
- 2X2 LAY-IN CEILING PANEL
- GYPSUM BOARD
- EXPOSED STRUCTURE - PAINTED
- EXHAUST AIR GRILLE
- SPEAKER
- SPRINKLER
- STROBE
- HEIGHT (FEET, INCHES) ABOVE FINISHED FLOOR, 10'-6" U.N.O.
- 6" X LED FIXTURE LENGTH VARIES
- 2 X 2 LED FIXTURE
- LED FIXTURE
- 1 X 1 LED FIXTURE
- 2 X 2 LED FIXTURE- EXTERIOR
- SUPPLY AIR DIFFUSER
- RETURN AIR DIFFUSER
- EXHAUST FAN
- 6" X MECH SUPPLY AND RETURN DIFFUSER LENGTH VARIES

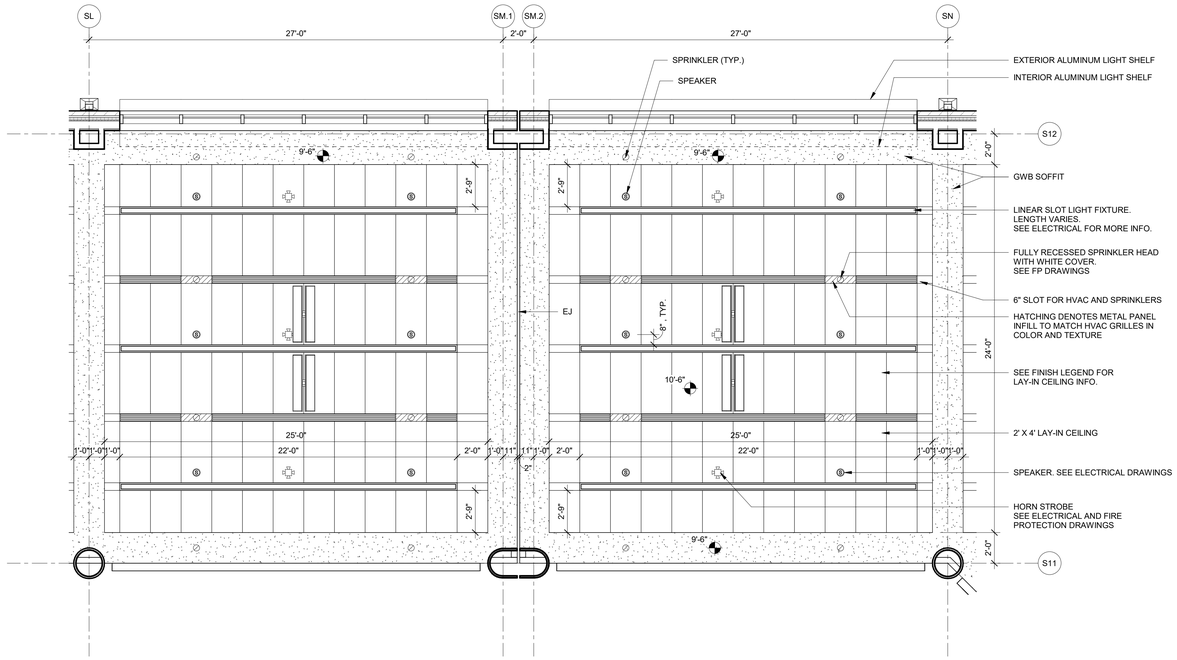

3 ENLARGED TYP HOLDROOM REFELCTED CEILING PLAN

1/4" = 1'-0"

ILM

TERMINAL IMPROVEMENTS CONTRACT 3

Wilmington International Airport
1740 Airport Boulevard, Suite 12
Wilmington, NC 28405

THE WILSON GROUP ARCHITECTS REGISTERED ARCHITECTURAL CORPORATION NORTH CAROLINA CERT. NO. 51140 CHARLOTTE, N.C.

CRAIG WALKER POWELL REGISTERED ARCHITECT 9272 NORTH CAROLINA CHARLOTTE, N.C.

THE WILSON GROUP
- ARCHITECTS -

PO Box 5510 Charlotte, NC 28299
704-331-9747 • www.twgarchitects.com

PROJECT MANAGER & CIVIL ENGINEER
TALBERT & BRIGHT

CONSULTING ARCHITECT
LS3P

STRUCTURAL ENGINEER
STEWART

FP/P/M/E ENGINEER
CHEATHAM & ASSOC.

BAGGAGE HANDLING CONSULTANTS
BNP

AIRCRAFT SUPPORT SYSTEMS
DK CONSULTANTS

SPECIALTY LIGHTING CONSULTANT
HARTRANFT

SIGNAGE & WAYFINDING
TAKEFORM

COPYRIGHT © 2019
THE WILSON GROUP ARCHITECTS
ALL RIGHTS RESERVED

PRINTED OR ELECTRONIC DRAWINGS AND DOCUMENTATION MAY NOT BE REPRODUCED IN ANY FORM WITHOUT WRITTEN PERMISSION FROM THE WILSON GROUP ARCHITECTS

REVISIONS

DATE 6/28/2019
PROJECT NUMBER 9202-000
SHEET TITLE


SCHEDULE 1 - ENLARGED TYP HOLDROOM RCP

SHEET NUMBER

A1-405

RCP LEGEND

2X2 LAY-IN IMPACT RESISTANT CEILING PANEL	GYPSUM BOARD	6" X LED FIXTURE LENGTH VARIES	SUPPLY AIR DIFFUSER	SPEAKER
		2 X 2 LED FIXTURE	RETURN AIR DIFFUSER	SPRINKER
		LED FIXTURE	EXHAUST FAN	STROBE
		1 X 1 LED FIXTURE	6" X MECH SUPPLY AND RETURN DIFFUSER LENGTH VARIES	

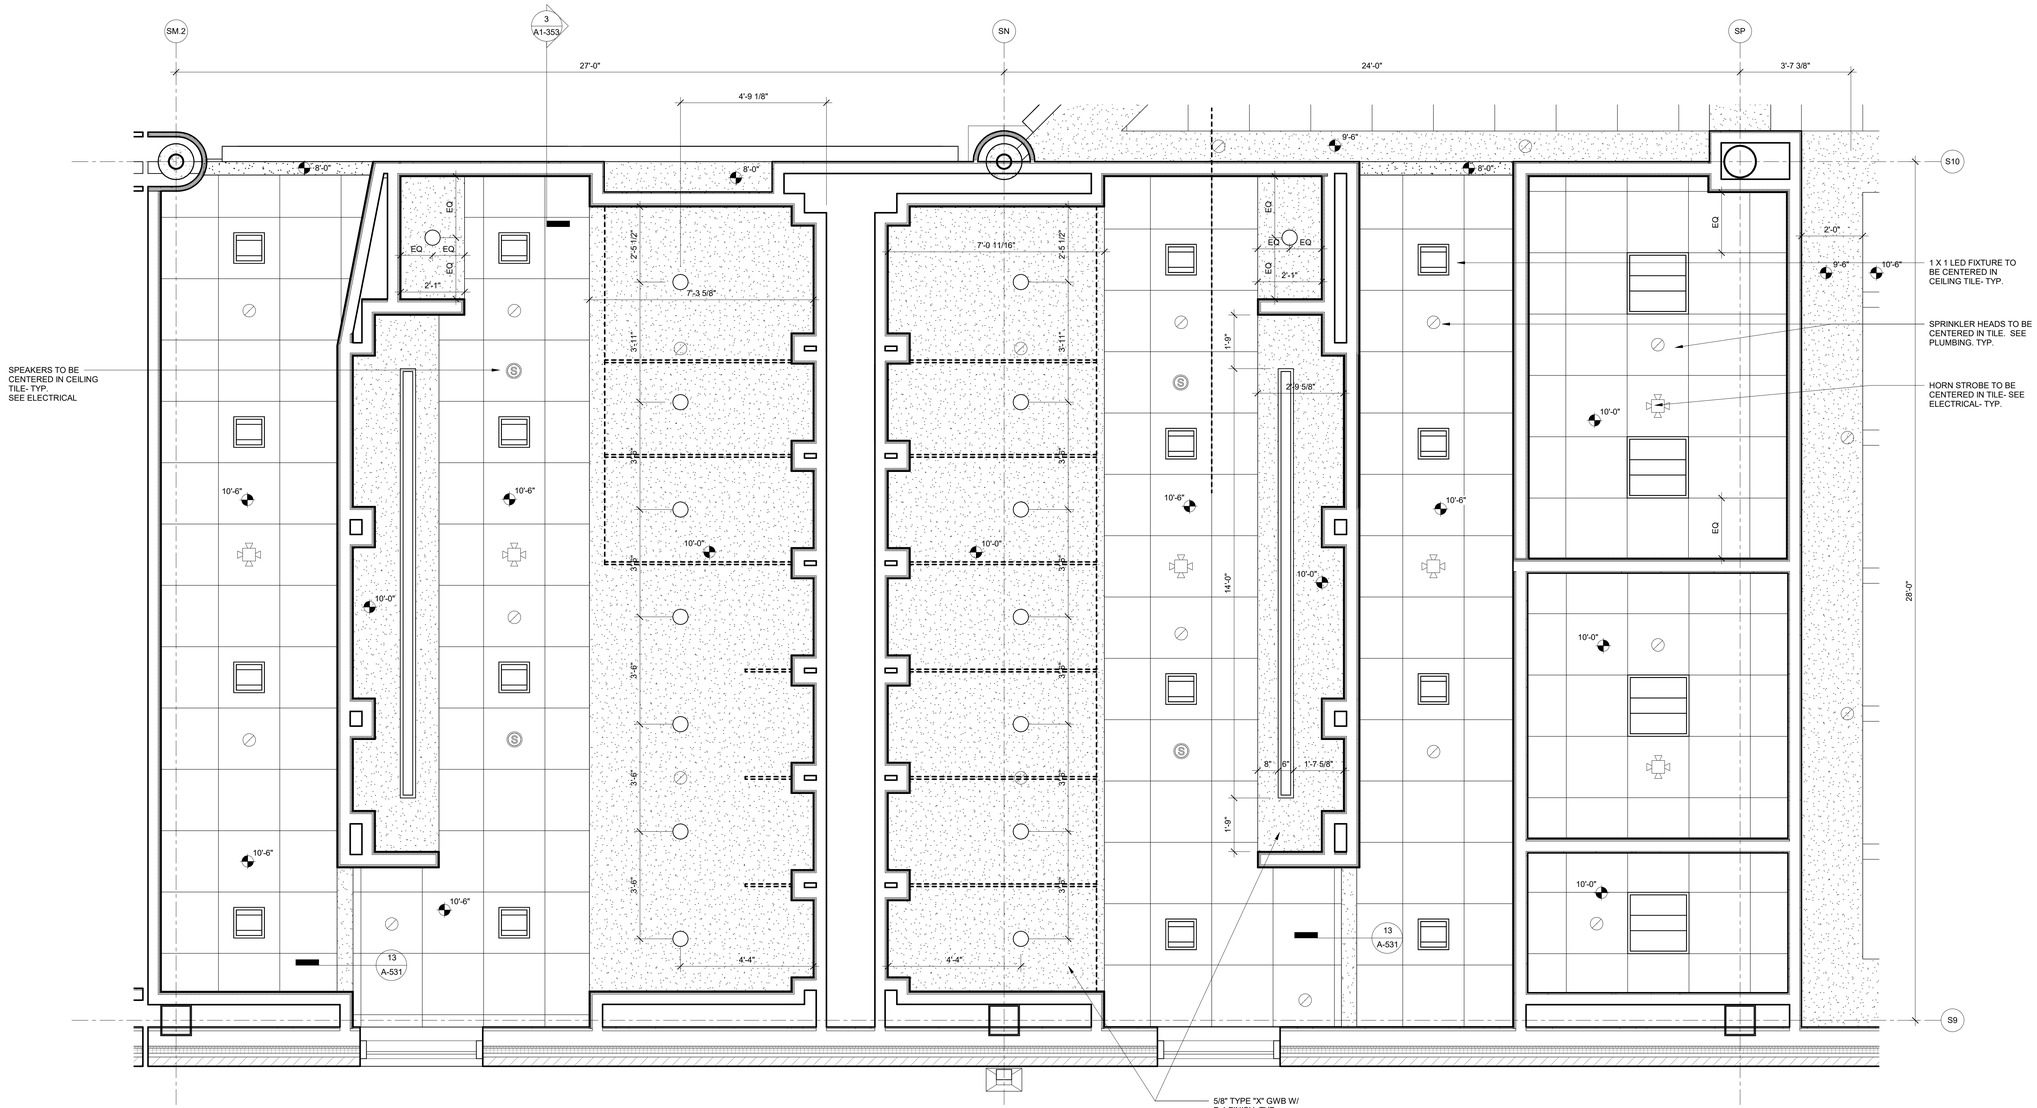

1 ENLARGED RESTROOM RCP- ZONE 2
1/2" = 1'-0"

ILM

TERMINAL IMPROVEMENTS CONTRACT 3

Wilmington International Airport
1740 Airport Boulevard, Suite 12
Wilmington, NC 28405

THE WILSON GROUP ARCHITECTS REGISTERED ARCHITECTURAL CORPORATION NORTH CAROLINA CERT. NO. 511140 CHARLOTTE, N.C.

TRAVIS WALKER PAGE REGISTERED ARCHITECT 9272 NORTH CAROLINA CHARLOTTE, N.C.

THE WILSON GROUP
- ARCHITECTS -

PO Box 5510 Charlotte, NC 28299
704-331-9747 • www.twgarchitects.com

PROJECT MANAGER & CIVIL ENGINEER
TALBERT & BRIGHT

CONSULTING ARCHITECT
LS3P

STRUCTURAL ENGINEER
STEWART

FP/P/M/E ENGINEER
CHEATHAM & ASSOC.

BAGGAGE HANDLING CONSULTANTS
BNP

AIRCRAFT SUPPORT SYSTEMS
DK CONSULTANTS

SPECIALTY LIGHTING CONSULTANT
HARTRANFT

SIGNAGE & WAYFINDING
TAKEFORM

COPYRIGHT © 2019
THE WILSON GROUP ARCHITECTS
ALL RIGHTS RESERVED

PRINTED OR ELECTRONIC DRAWINGS AND DOCUMENTATION MAY NOT BE REPRODUCED IN ANY FORM WITHOUT WRITTEN PERMISSION FROM THE WILSON GROUP ARCHITECTS

REVISIONS

DATE 6/28/2019
PROJECT NUMBER 9202-000
SHEET TITLE

SCHEDULE 1 - ENLARGED BATHROOM RCP

SHEET NUMBER

A1-406


GENERAL TOILET ACCESSORY AND BATHROOM FINISH NOTES
REFER TO SPECIFICATION SECTION 10 28 00 - TOILET ACCESSORIES FOR TOILET ACCESSORY LEGEND AND INFORMATION.

GENERAL NOTES - INTERIOR ELEVATIONS


1. REFER TO SHEET A-654 FOR WALL BASE, WALL, AND PANEL REVEAL DETAILS.
2. ABBREVIATIONS:
   - CLR = CENTERLINE OF REVEAL
   - TOR = TOP OF REVEAL
   - BOR = BOTTOM OF REVEAL
3. CONTRACTOR TO PROVIDE SHOP DRAWINGS TO ARCHITECT FOR REVIEW AND APPROVAL OF ALL SPECIALTY WALL PANEL SYSTEMS (WPS) PRIOR TO PROCUREMENT, FABRICATION, AND INSTALLATION
4. CONTRACTOR TO PROVIDE MOCKUPS OF EACH SPECIALTY WALL PANEL SYSTEM (WPS) FOR REVIEW AND APPROVAL PRIOR TO PROCUREMENT, FABRICATION, AND INSTALLATION.
5. ALL VERTICAL AND HORIZONTAL REVEALS ARE TO BE CONTINUOUS AND UNINTERRUPTED, U.N.O.
6. ALL DEAD STOP EXTRUSIONS ARE TO BE CONTINUOUS AND UNINTERRUPTED.

TOILET ACCESSORIES LEGEND


SYMBOL	DESCRIPTION
TA-1A	24" X 48" LIGHTED LED MIRROR- SEE ELECTRICAL DRAWINGS
TA-1B	24" X 36" FRAMED MIRROR
TA-2	AUTOMATIC TOP-FILL COUNTER MOUNTED SOAP DISPENSER
TA-3	SURFACE MOUNTED SANITARY NAPKIN DISPENSER- BOBRICK B-270
TA-4	SURFACE MOUNTED SANITARY NAPKIN DISPENSER- BOBRICK B-4354
TA-5	COUNTER WASTE RECEPTACLE GROMMET
TA-6	MULTI-ROLL TOILET TISSUE DISPENSER
TA-7	18" GRAB BAR (VERTICAL)
TA-8	36" GRAB BAR (HORIZONTAL, REAR)
TA-9	42" GRAB BAR (HORIZONTAL, SIDE)
TA-10	SS COAT HOOK (CENTERED ON TOILET SIDE OF DOOR @ 60" A.F.F.)
TA-11	PAPER TOWEL DISPENSER
TA-12	BATTERY OPERATED WALL MOUNTED HAND SOAP DISPENSER
TA-14	BABY CHANGING STATION
TA-15	WASTE RECEPTACLE
TA-16	MOP AND BROOM HOLDER
TA-17	UNDERCOUNTER PULL OUT TRASH RECEPTACLE
TA-18	ADULT CHANGING STATION
TA-19	COMBINATION PAPER TOWEL AND WASTE RECEPTACLE

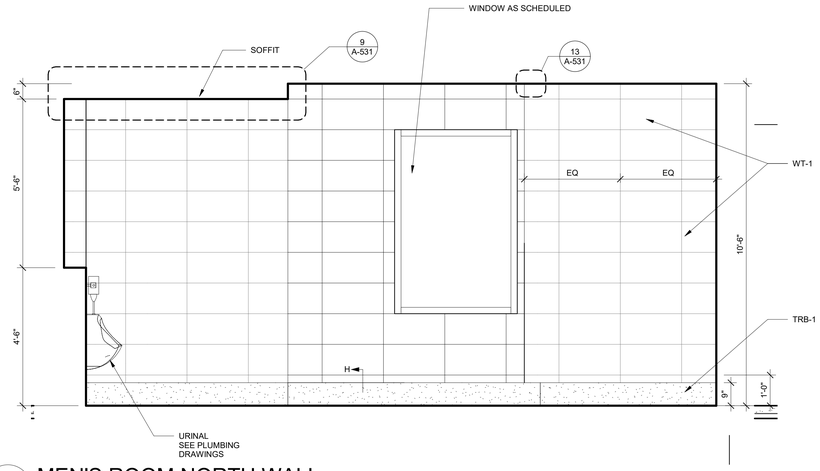


5 MEN'S ROOM NORTH WALL
1/2" = 1'-0"

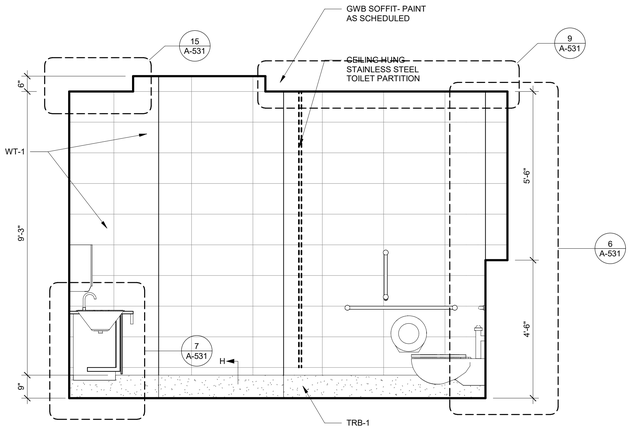

7 MEN'S ROOM- SOUTH WALL
1/2" = 1'-0"

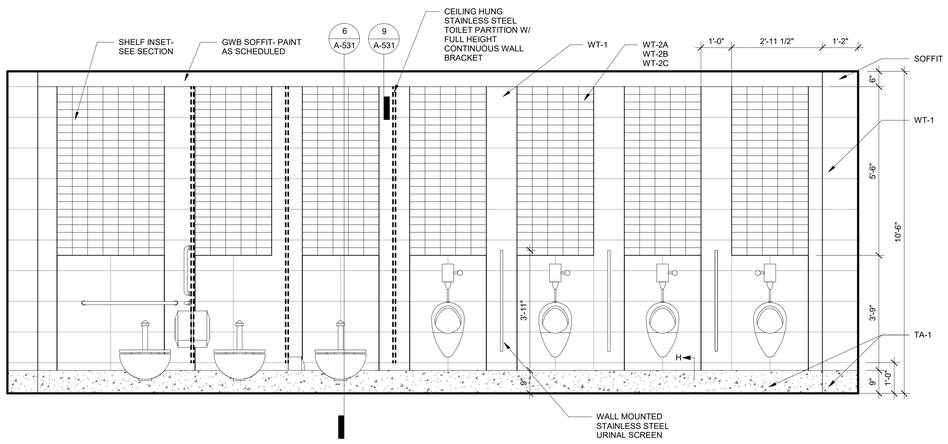

1 MEN'S ROOM-TOILET WALL
1/2" = 1'-0"

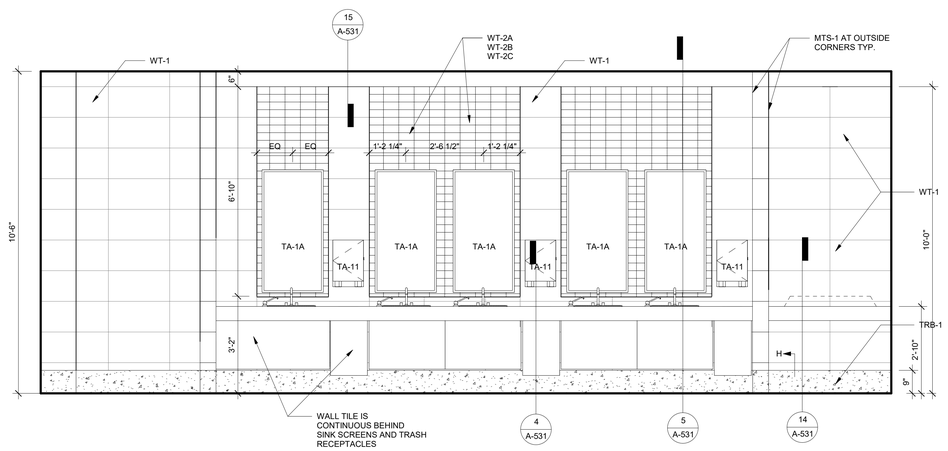

3 MEN'S ROOM-LAVATORY WALL
1/2" = 1'-0"

ILM

TERMINAL IMPROVEMENTS CONTRACT 3

Wilmington International Airport
1740 Airport Boulevard, Suite 12
Wilmington, NC 28405

THE WILSON GROUP ARCHITECTS REGISTERED ARCHITECTURAL CORPORATION CERT. NO. 51140 NORTH CAROLINA CHARLOTTE, N.C.

STAINS WALKER PAUL REGISTERED ARCHITECT 9272 NORTH CAROLINA CHARLOTTE, N.C.

THE WILSON GROUP
- ARCHITECTS -

PO Box 5510 Charlotte, NC 28299
704-331-9747 • www.twgarchitects.com

PROJECT MANAGER & CIVIL ENGINEER
TALBERT & BRIGHT

CONSULTING ARCHITECT
LS3P

STRUCTURAL ENGINEER
STEWART

FP/P/M/E ENGINEER
CHEATHAM & ASSOC.

BAGGAGE HANDLING CONSULTANTS
BNP

AIRCRAFT SUPPORT SYSTEMS
DK CONSULTANTS

SPECIALTY LIGHTING CONSULTANT
HARTRANFT

SIGNAGE & WAYFINDING
TAKEFORM

COPYRIGHT © 2019
THE WILSON GROUP ARCHITECTS
ALL RIGHTS RESERVED
•
PRINTED OR ELECTRONIC DRAWINGS AND DOCUMENTATION MAY NOT BE REPRODUCED IN ANY FORM WITHOUT WRITTEN PERMISSION FROM THE WILSON GROUP ARCHITECTS

REVISIONS

DATE 6/28/2019
PROJECT NUMBER 9202-000
SHEET TITLE

SCHEDULE 1 - RESTROOM ELEVATIONS

SHEET NUMBER
A1-411


GENERAL TOILET ACCESSORY AND BATHROOM FINISH NOTES
REFER TO SPECIFICATION SECTION 10 28 00 - TOILET ACCESSORIES FOR TOILET ACCESSORY LEGEND AND INFORMATION.

GENERAL NOTES - INTERIOR ELEVATIONS


1. REFER TO SHEET A-654 FOR WALL BASE, WALL, AND PANEL REVEAL DETAILS.
2. ABBREVIATIONS:
   - CLR = CENTERLINE OF REVEAL
   - TOR = TOP OF REVEAL
   - BOR = BOTTOM OF REVEAL
3. CONTRACTOR TO PROVIDE SHOP DRAWINGS TO ARCHITECT FOR REVIEW AND APPROVAL OF ALL SPECIALTY WALL PANEL SYSTEMS (WPS) PRIOR TO PROCUREMENT, FABRICATION, AND INSTALLATION
4. CONTRACTOR TO PROVIDE MOCKUPS OF EACH SPECIALTY WALL PANEL SYSTEM (WPS) FOR REVIEW AND APPROVAL PRIOR TO PROCUREMENT, FABRICATION, AND INSTALLATION.
5. ALL VERTICAL AND HORIZONTAL REVEALS ARE TO BE CONTINUOUS AND UNINTERRUPTED, U.N.O.
6. ALL DEAD STOP EXTRUSIONS ARE TO BE CONTINUOUS AND UNINTERRUPTED.

TOILET ACCESSORIES LEGEND


SYMBOL	DESCRIPTION
TA-1A	24" X 48" LIGHTED LED MIRROR- SEE ELECTRICAL DRAWINGS
TA-1B	24" X 36" FRAMED MIRROR
TA-2	AUTOMATIC TOP-FILL COUNTER MOUNTED SOAP DISPENSER
TA-3	SURFACE MOUNTED SANITARY NAPKIN DISPENSER- BOBRICK B-270
TA-4	SURFACE MOUNTED SANITARY NAPKIN DISPENSER- BOBRICK B-4354
TA-5	COUNTER WASTE RECEPTACLE GROMMET
TA-6	MULTI-ROLL TOILET TISSUE DISPENSER
TA-7	18" GRAB BAR (VERTICAL)
TA-8	36" GRAB BAR (HORIZONTAL, REAR)
TA-9	42" GRAB BAR (HORIZONTAL, SIDE)
TA-10	SS COAT HOOK (CENTERED ON TOILET SIDE OF DOOR @ 60" A.F.F.)
TA-11	PAPER TOWEL DISPENSER
TA-12	BATTERY OPERATED WALL MOUNTED HAND SOAP DISPENSER
TA-14	BABY CHANGING STATION
TA-15	WASTE RECEPTACLE
TA-16	MOP AND BROOM HOLDER
TA-17	UNDERCOUNTER PULL OUT TRASH RECEPTACLE
TA-18	ADULT CHANGING STATION
TA-19	COMBINATION PAPER TOWEL AND WASTE RECEPTACLE

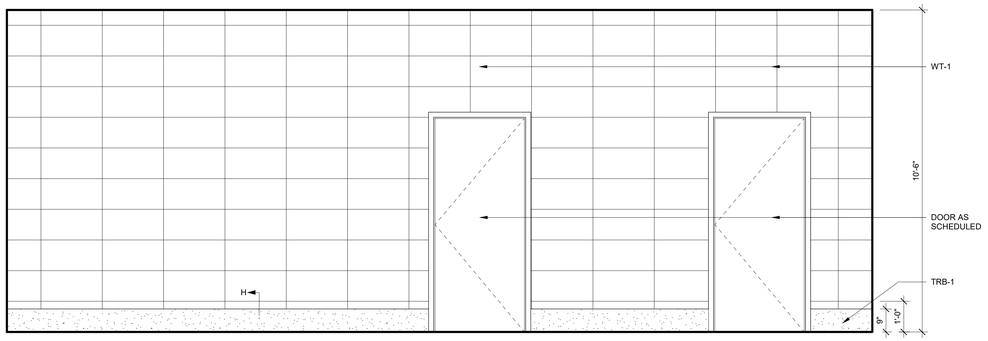


9 WOMEN'S ROOM- WEST CORRIDOR
1/2" = 1'-0"

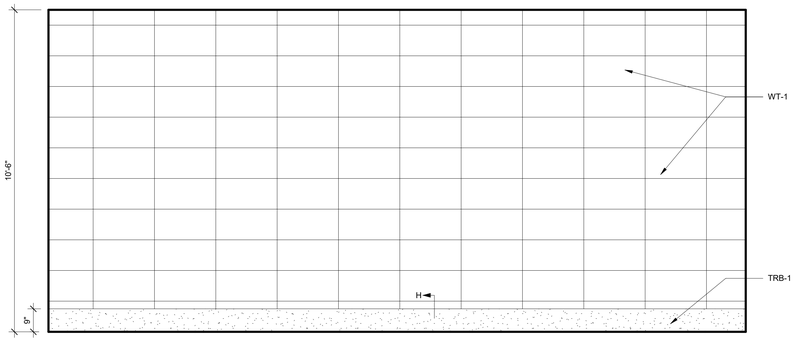


11 WOMEN'S ROOM- EAST CORRIDOR WALL
1/2" = 1'-0"

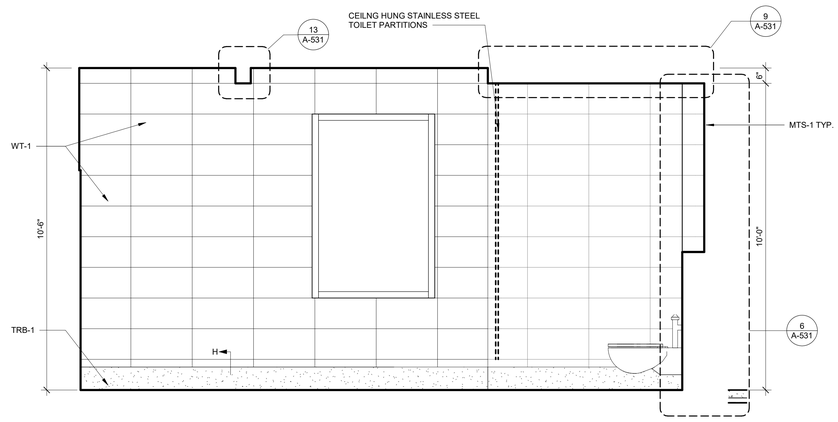


5 WOMEN'S ROOM- SOUTH WALL
1/2" = 1'-0"

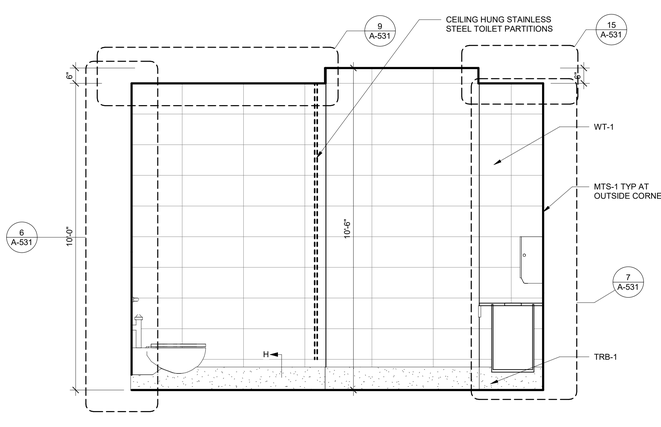

8 WOMEN'S ROOM- NORTH WALL
1/2" = 1'-0"

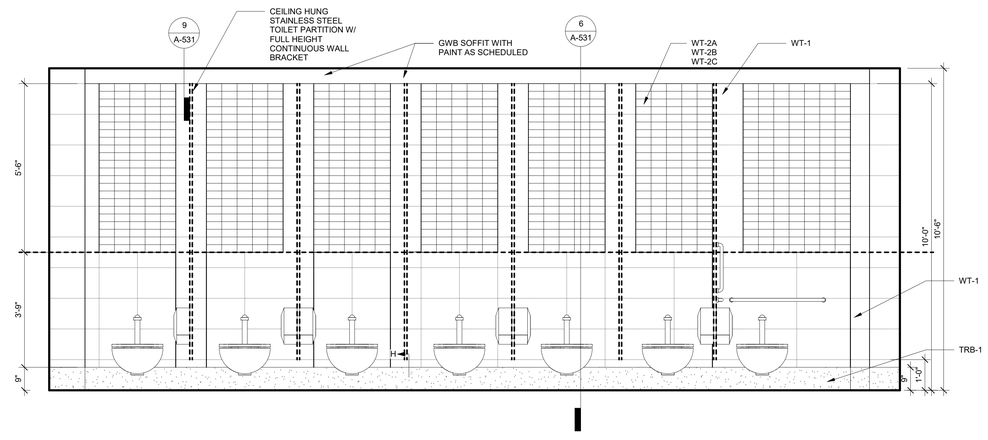

1 WOMEN'S ROOM- TOILET WALL
1/2" = 1'-0"

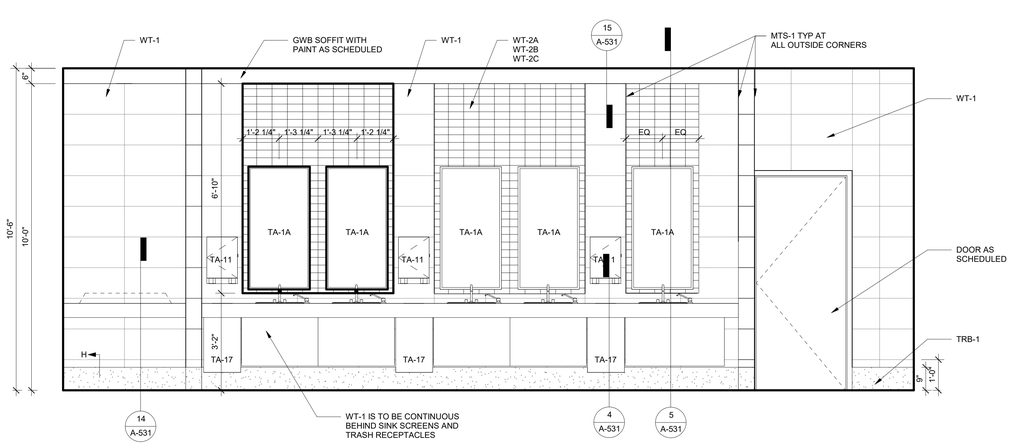

4 WOMEN'S ROOM-LAVATORY WALL
1/2" = 1'-0"

ILM

TERMINAL IMPROVEMENTS CONTRACT 3

Wilmington International Airport
1740 Airport Boulevard, Suite 12
Wilmington, NC 28405

THE WILSON GROUP ARCHITECTS · REGISTERED ARCHITECTURAL CORPORATION · NORTH CAROLINA · CERT. NO. 51140 · CHARLOTTE, N.C.

CRAIG WALKER PAUL · REGISTERED LANDSCAPE ARCHITECT · 9272 · NORTH CAROLINA · CHARLOTTE, N.C.

THE WILSON GROUP
- ARCHITECTS -

PO Box 5510 Charlotte, NC 28299
704-331-9747 • www.twgarchitects.com

PROJECT MANAGER & CIVIL ENGINEER
TALBERT & BRIGHT

CONSULTING ARCHITECT
LS3P

STRUCTURAL ENGINEER
STEWART

FP/P/M/E ENGINEER
CHEATHAM & ASSOC.

BAGGAGE HANDLING CONSULTANTS
BNP

AIRCRAFT SUPPORT SYSTEMS
DK CONSULTANTS

SPECIALTY LIGHTING CONSULTANT
HARTRANFT

SIGNAGE & WAYFINDING
TAKEFORM

COPYRIGHT © 2019
THE WILSON GROUP ARCHITECTS
ALL RIGHTS RESERVED

PRINTED OR ELECTRONIC DRAWINGS AND DOCUMENTATION MAY NOT BE REPRODUCED IN ANY FORM WITHOUT WRITTEN PERMISSION FROM THE WILSON GROUP ARCHITECTS

REVISIONS

DATE 6/28/2019
PROJECT NUMBER 9202-000
SHEET TITLE

SCHEDULE 1 - RESTROOM ELEVATIONS

SHEET NUMBER
A1-412


GENERAL TOILET ACCESSORY AND BATHROOM FINISH NOTES
REFER TO SPECIFICATION SECTION 10 28 00 - TOILET ACCESSORIES FOR TOILET ACCESSORY LEGEND AND INFORMATION.

GENERAL NOTES - INTERIOR ELEVATIONS


1. REFER TO SHEET A-654 FOR WALL BASE, WALL, AND PANEL REVEAL DETAILS.
2. ABBREVIATIONS
   - CLR = CENTERLINE OF REVEAL
   - TOR = TOP OF REVEAL
   - BOR = BOTTOM OF REVEAL
3. CONTRACTOR TO PROVIDE SHOP DRAWINGS TO ARCHITECT FOR REVIEW AND APPROVAL OF ALL SPECIALTY WALL PANEL SYSTEMS (WPS) PRIOR TO PROCUREMENT, FABRICATION, AND INSTALLATION
4. CONTRACTOR TO PROVIDE MOCKUPS OF EACH SPECIALTY WALL PANEL SYSTEM (WPS) FOR REVIEW AND APPROVAL PRIOR TO PROCUREMENT, FABRICATION, AND INSTALLATION.
5. ALL VERTICAL AND HORIZONTAL REVEALS ARE TO BE CONTINUOUS AND UNINTERRUPTED, U.N.O.
6. ALL DEAD STOP EXTRUSIONS ARE TO BE CONTINUOUS AND UNINTERRUPTED.

TOILET ACCESSORIES LEGEND


SYMBOL	DESCRIPTION
TA-1A	24" X 48" LIGHTED LED MIRROR- SEE ELECTRICAL DRAWINGS
TA-1B	24" X 36" FRAMED MIRROR
TA-2	AUTOMATIC TOP-FILL COUNTER MOUNTED SOAP DISPENSER
TA-3	SURFACE MOUNTED SANITARY NAPKIN DISPENSER- BOBRICK B-270
TA-4	SURFACE MOUNTED SANITARY NAPKIN DISPENSER- BOBRICK B-4354
TA-5	COUNTER WASTE RECEPTACLE GROMMET
TA-6	MULTI-ROLL TOILET TISSUE DISPENSER
TA-7	18" GRAB BAR (VERTICAL)
TA-8	36" GRAB BAR (HORIZONTAL, REAR)
TA-9	42" GRAB BAR (HORIZONTAL, SIDE)
TA-10	SS COAT HOOK (CENTERED ON TOILET SIDE OF DOOR @ 60" A.F.F.)
TA-11	PAPER TOWEL DISPENSER
TA-12	BATTERY OPERATED WALL MOUNTED HAND SOAP DISPENSER
TA-14	BABY CHANGING STATION
TA-15	WASTE RECEPTACLE
TA-16	MOP AND BROOM HOLDER
TA-17	UNDERCOUNTER PULL OUT TRASH RECEPTACLE
TA-18	ADULT CHANGING STATION
TA-19	COMBINATION PAPER TOWEL AND WASTE RECEPTACLE

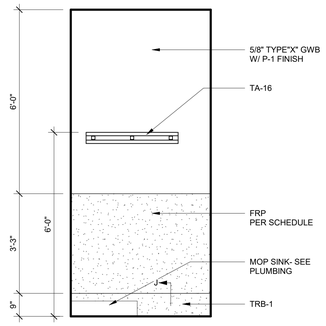


9 JANITOR'S CLOSET- TYP ELEVATION
1/2" = 1'-0"

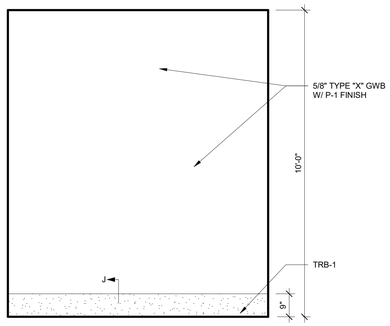


5 MOTHER'S ROOM- SOUTH WALL
1/2" = 1'-0"

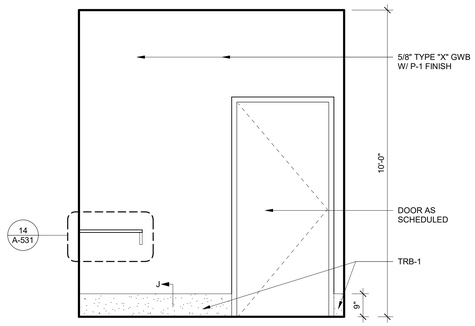


6 MOTHER'S ROOM- EAST WALL
1/2" = 1'-0"

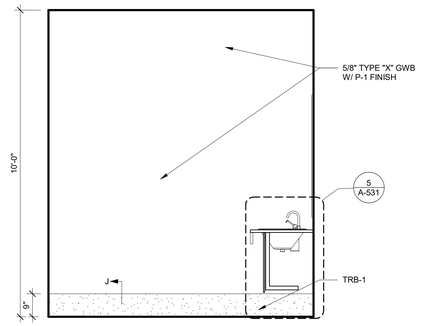


7 MOTHER'S ROOM- WEST WALL
1/2" = 1'-0"

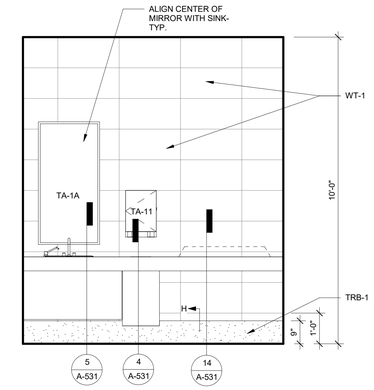


8 MOTHER'S ROOM- NORTH WALL
1/2" = 1'-0"

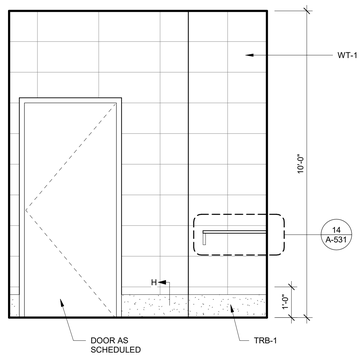


1 FAMILY RESTROOM- SOUTH WALL
1/2" = 1'-0"

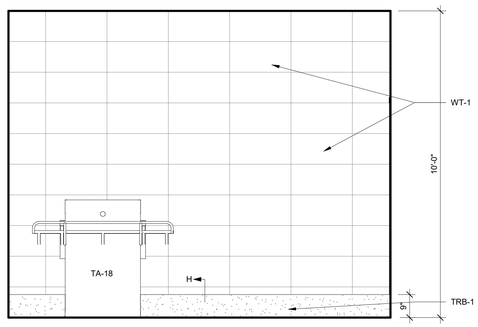

2 FAMILY RESTROOM- EAST WALL
1/2" = 1'-0"

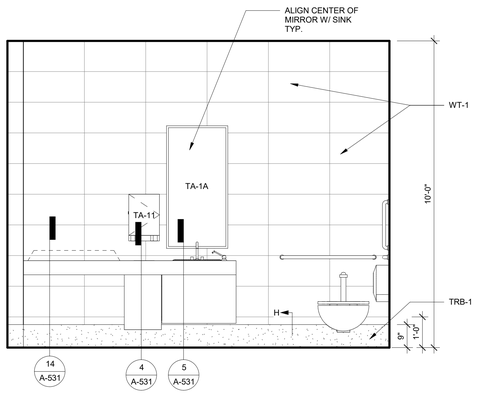

3 FAMILY RESTROOM- WEST WALL
1/2" = 1'-0"

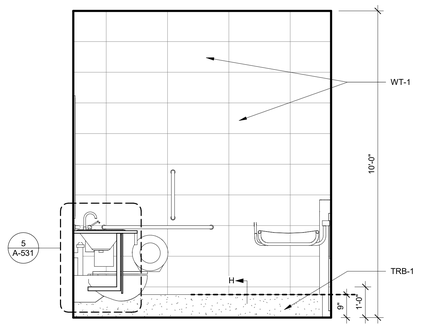

4 FAMILY RESTROOM- NORTH WALL
1/2" = 1'-0"

ILM

TERMINAL IMPROVEMENTS CONTRACT 3

Wilmington International Airport
1740 Airport Boulevard, Suite 12
Wilmington, NC 28405

THE WILSON GROUP ARCHITECTS
REGISTERED ARCHITECTURAL CORPORATION
CERT. NO. 51140
NORTH CAROLINA
CHARLOTTE, N.C.

EVANS WALKER PAUL
REGISTERED ARCHITECT
9272
NORTH CAROLINA
CHARLOTTE, N.C.

THE WILSON GROUP
- ARCHITECTS -

PO Box 5510 Charlotte, NC 28299
704-331-9747 • www.twgarchitects.com

PROJECT MANAGER & CIVIL ENGINEER
TALBERT & BRIGHT

CONSULTING ARCHITECT
LS3P

STRUCTURAL ENGINEER
STEWART

FP/P/M/E ENGINEER
CHEATHAM & ASSOC.

BAGGAGE HANDLING CONSULTANTS
BNP

AIRCRAFT SUPPORT SYSTEMS
DK CONSULTANTS

SPECIALTY LIGHTING CONSULTANT
HARTRANFT

SIGNAGE & WAYFINDING
TAKEFORM

COPYRIGHT © 2019
THE WILSON GROUP ARCHITECTS
ALL RIGHTS RESERVED
•
PRINTED OR ELECTRONIC DRAWINGS AND DOCUMENTATION MAY NOT BE REPRODUCED IN ANY FORM WITHOUT WRITTEN PERMISSION FROM THE WILSON GROUP ARCHITECTS

REVISIONS

DATE 6/28/2019
PROJECT NUMBER 9202-000
SHEET TITLE

SCHEDULE 1 - RESTROOM ELEVATIONS

SHEET NUMBER

A1-413


GENERAL TOILET ACCESSORY AND BATHROOM FINISH NOTES
REFER TO SPECIFICATION SECTION 10 28 00 - TOILET ACCESSORIES FOR TOILET ACCESSORY LEGEND AND INFORMATION.

GENERAL NOTES - INTERIOR ELEVATIONS


1. REFER TO SHEET A-654 FOR WALL BASE, WALL, AND PANEL REVEAL DETAILS.
2. ABBREVATIONS:
   - CLR = CENTERLINE OF REVEAL
   - TOR = TOP OF REVEAL
   - BOR = BOTTOM OF REVEAL
3. CONTRACTOR TO PROVIDE SHOP DRAWINGS TO ARCHITECT FOR REVIEW AND APPROVAL OF ALL SPECIALTY WALL PANEL SYSTEMS (WPS) PRIOR TO PROCUREMENT, FABRICATION, AND INSTALLATION
4. CONTRACTOR TO PROVIDE MOCKUPS OF EACH SPECIALTY WALL PANEL SYSTEM (WPS) FOR REVIEW AND APPROVAL PRIOR TO PROCUREMENT, FABRICATION, AND INSTALLATION.
5. ALL VERTICAL AND HORIZONTAL REVEALS ARE TO BE CONTINUOUS AND UNINTERRUPTED, U.N.O.
6. ALL DEAD STOP EXTRUSIONS ARE TO BE CONTINUOUS AND UNINTERRUPTED.

TOILET ACCESSORIES LEGEND

SYMBOL	DESCRIPTION
TA-1A	24" X 48" LIGHTED LED MIRROR- SEE ELECTRICAL DRAWINGS
TA-1B	24" X 36" FRAMED MIRROR
TA-2	AUTOMATIC TOP-FILL COUNTER MOUNTED SOAP DISPENSER
TA-3	SURFACE MOUNTED SANITARY NAPKIN DISPENSER- BOBRICK B-270
TA-4	SURFACE MOUNTED SANITARY NAPKIN DISPENSER- BOBRICK B-4354
TA-5	COUNTER WASTE RECEPTACLE GROMMET
TA-6	MULTI-ROLL TOILET TISSUE DISPENSER
TA-7	18" GRAB BAR (VERTICAL)
TA-8	36" GRAB BAR (HORIZONTAL, REAR)
TA-9	42" GRAB BAR (HORIZONTAL, SIDE)
TA-10	SS COAT HOOK (CENTERED ON TOILET SIDE OF DOOR @ 60" A.F.F.)
TA-11	PAPER TOWEL DISPENSER
TA-12	BATTERY OPERATED WALL MOUNTED HAND SOAP DISPENSER
TA-14	BABY CHANGING STATION
TA-15	WASTE RECEPTACLE
TA-16	MOP AND BROOM HOLDER
TA-17	UNDERCOUNTER PULL OUT TRASH RECEPTACLE
TA-18	ADULT CHANGING STATION
TA-19	COMBINATION PAPER TOWEL AND WASTE RECEPTACLE

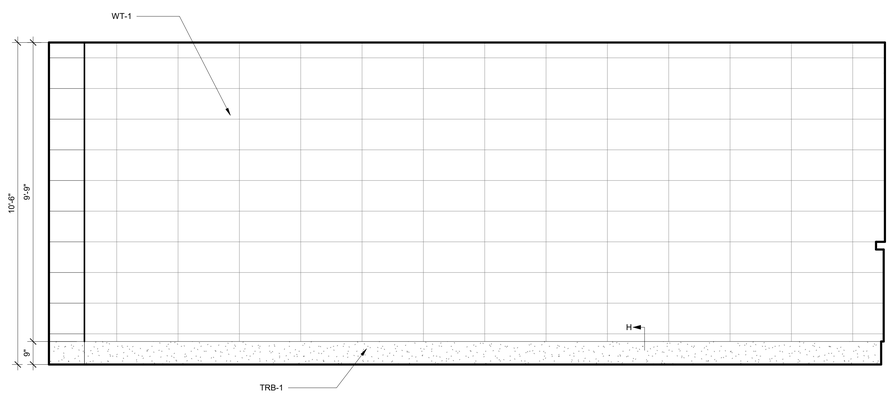

1 MEN'S BATHROOM CORRIDOR- EAST WALL
1/2" = 1'-0"

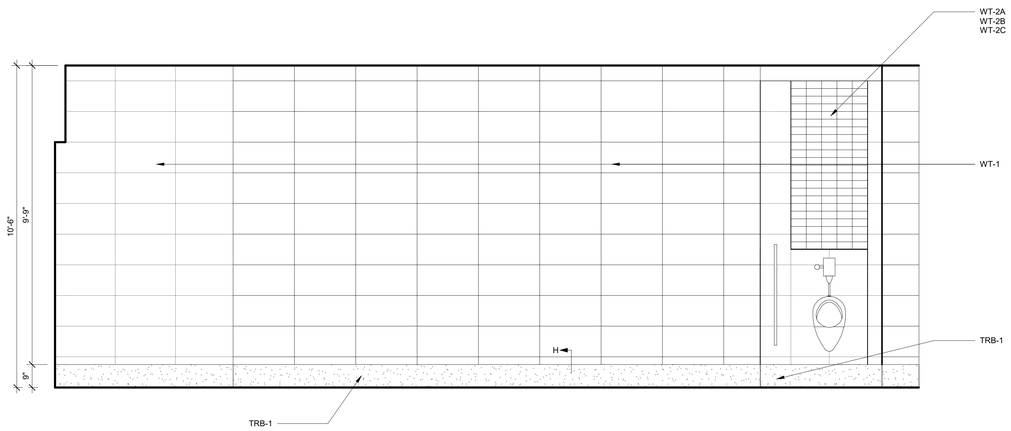

2 MEN'S BATHROOM CORRIDOR- WEST WALL
1/2" = 1'-0"

ILM

TERMINAL IMPROVEMENTS CONTRACT 3

Wilmington International Airport
1740 Airport Boulevard, Suite 12
Wilmington, NC 28405

THE WILSON GROUP ARCHITECTS REGISTERED ARCHITECTURAL CORPORATION NORTH CAROLINA CERT. NO. 51140 CHARLOTTE, N.C.

JAMES WALKER PAYNE REGISTERED ARCHITECT 9272 NORTH CAROLINA CHARLOTTE, N.C.

THE WILSON GROUP
- ARCHITECTS -

PO Box 5510 Charlotte, NC 28299
704-331-9747 • www.twgarchitects.com

PROJECT MANAGER & CIVIL ENGINEER
TALBERT & BRIGHT

CONSULTING ARCHITECT
LS3P

STRUCTURAL ENGINEER
STEWART

FP/P/M/E ENGINEER
CHEATHAM & ASSOC.

BAGGAGE HANDLING CONSULTANTS
BNP

AIRCRAFT SUPPORT SYSTEMS
DK CONSULTANTS

SPECIALTY LIGHTING CONSULTANT
HARTRANFT

SIGNAGE & WAYFINDING
TAKEFORM

COPYRIGHT © 2019
THE WILSON GROUP ARCHITECTS
ALL RIGHTS RESERVED

PRINTED OR ELECTRONIC DRAWINGS AND DOCUMENTATION MAY NOT BE REPRODUCED IN ANY FORM WITHOUT WRITTEN PERMISSION FROM THE WILSON GROUP ARCHITECTS


REVISIONS

DATE 6/28/2019
PROJECT NUMBER 9202-000
SHEET TITLE

SCHEDULE 1 - RESTROOM ELEVATIONS


SHEET NUMBER

A1-414

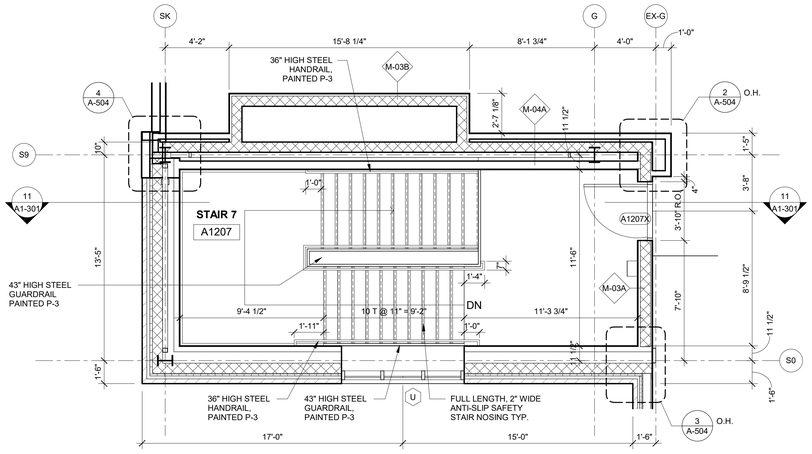


6 BOARDING-SCHEDULE 1-STAIR LEFT PLAN

1/4" = 1'-0"

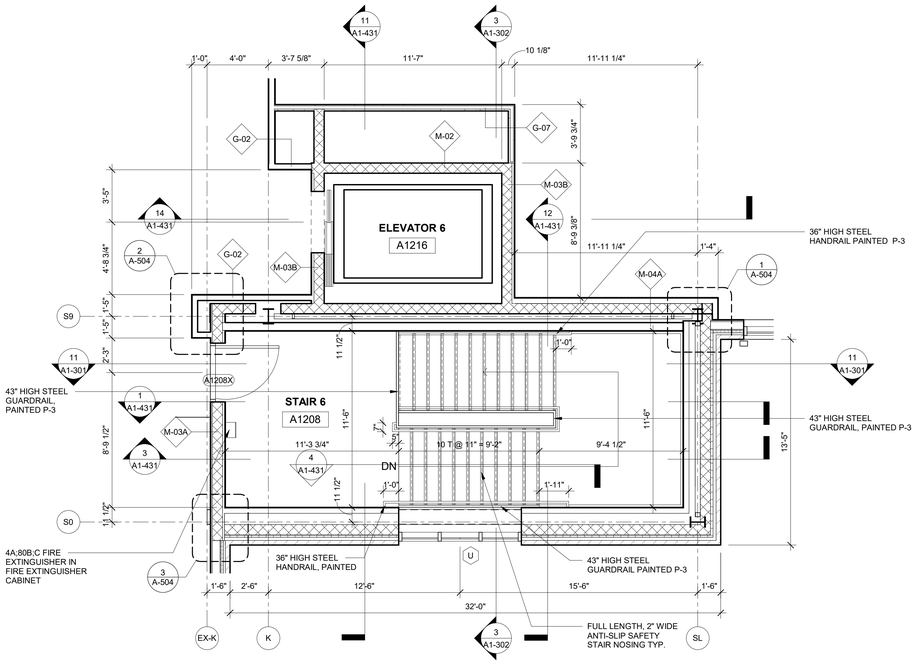


8 BOARDING-SCHEDULE 1-STAIR RIGHT PLAN

1/4" = 1'-0"

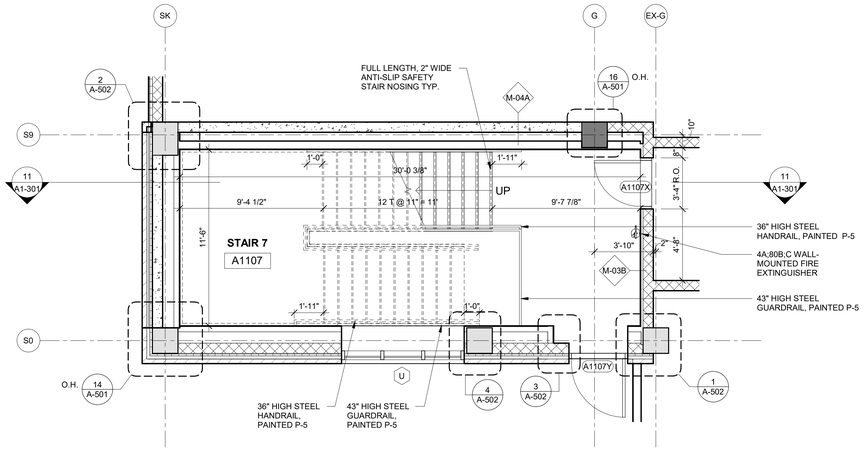

1 RAMP-SCHEDULE 1-STAIR LEFT PLAN

1/4" = 1'-0"

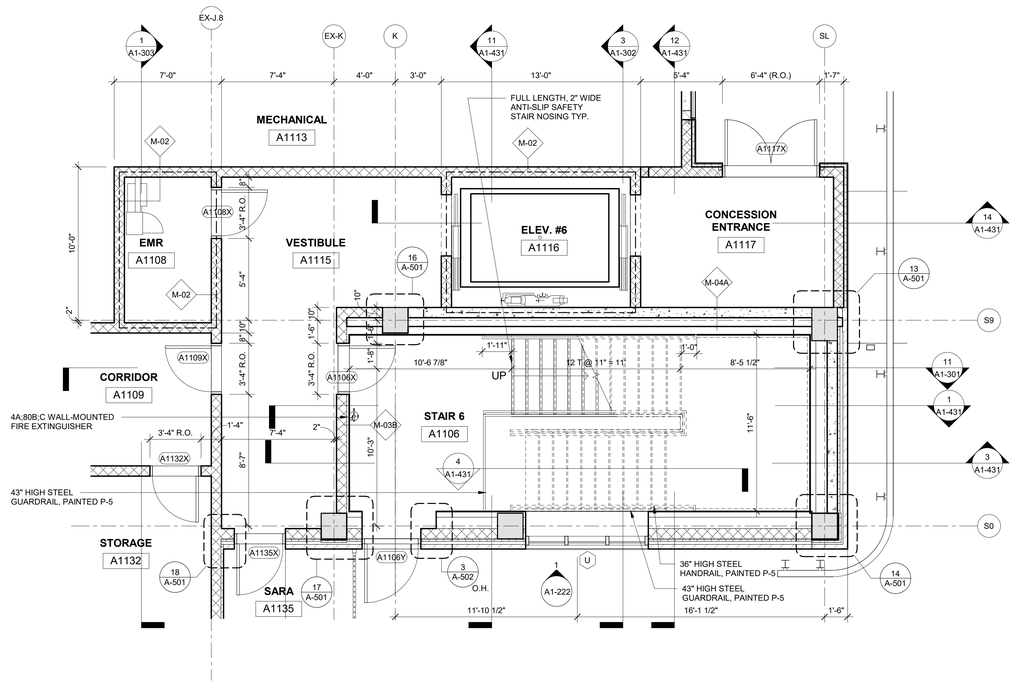

3 RAMP-SCHEDULE 1-STAIR RIGHT PLAN

1/4" = 1'-0"

ILM

TERMINAL IMPROVEMENTS CONTRACT 3

Wilmington International Airport
1740 Airport Boulevard, Suite 12
Wilmington, NC 28405

THE WILSON GROUP ARCHITECTS
REGISTERED ARCHITECTURAL CORPORATION
CERT. NO. 51140
NORTH CAROLINA
CHARLOTTE, N. C.

CRAIG WALKER PAGE
REGISTERED ARCHITECT
9272
NORTH CAROLINA
CHARLOTTE, N. C.

THE WILSON GROUP
- ARCHITECTS -

PO Box 5510 Charlotte, NC 28299
704-331-9747 • www.twgarchitects.com

PROJECT MANAGER & CIVIL ENGINEER
TALBERT & BRIGHT

CONSULTING ARCHITECT
LS3P

STRUCTURAL ENGINEER
STEWART

FP/P/M/E ENGINEER
CHEATHAM & ASSOC.

BAGGAGE HANDLING CONSULTANTS
BNP

AIRCRAFT SUPPORT SYSTEMS
DK CONSULTANTS

SPECIALTY LIGHTING CONSULTANT
HARTRANFT

SIGNAGE & WAYFINDING
TAKEFORM

COPYRIGHT © 2019
THE WILSON GROUP ARCHITECTS
ALL RIGHTS RESERVED

PRINTED OR ELECTRONIC DRAWINGS AND DOCUMENTATION MAY NOT BE REPRODUCED IN ANY FORM WITHOUT WRITTEN PERMISSION FROM THE WILSON GROUP ARCHITECTS


REVISIONS

DATE 6/28/2019
PROJECT NUMBER 9202-000
SHEET TITLE


SCHEDULE 1 - ENLARGED STAIR PLANS

SHEET NUMBER


A1-421

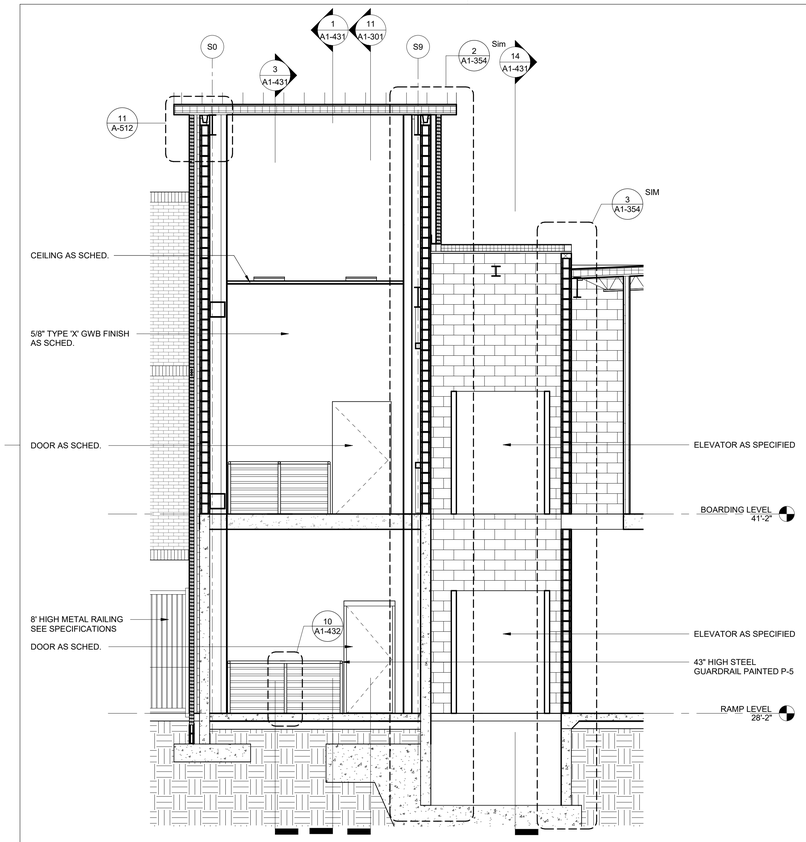


11 CROSS SECTION THROUGH RIGHT STAIR 1
1/4" = 1'-0"

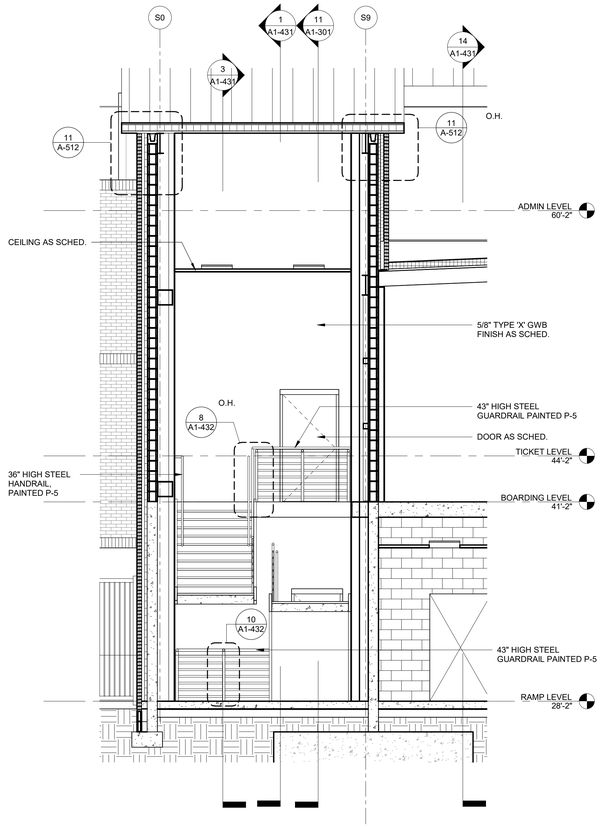


12 CROSS SECTION THROUGH RIGHT STAIR 2
1/4" = 1'-0"

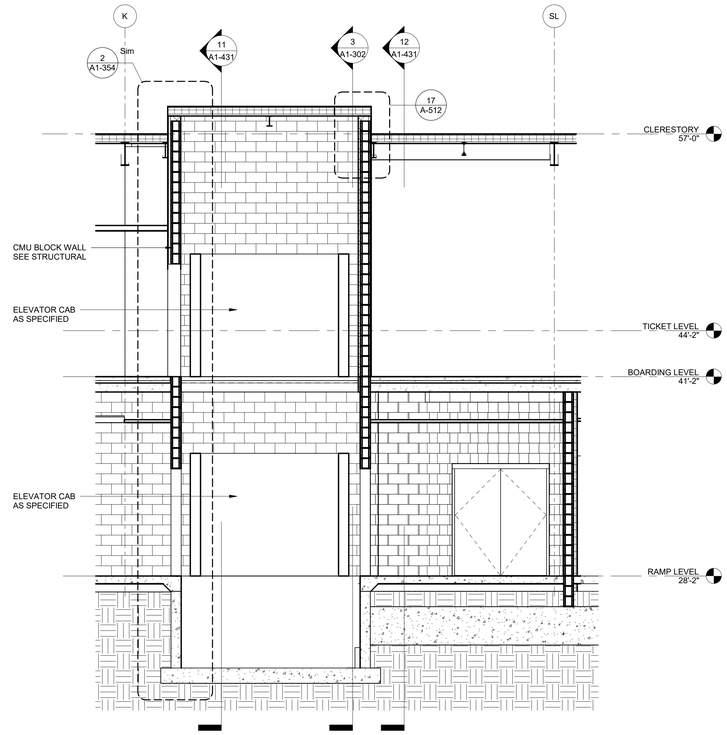


14 CROSS-SECTION THROUGH ELEVATOR
1/4" = 1'-0"

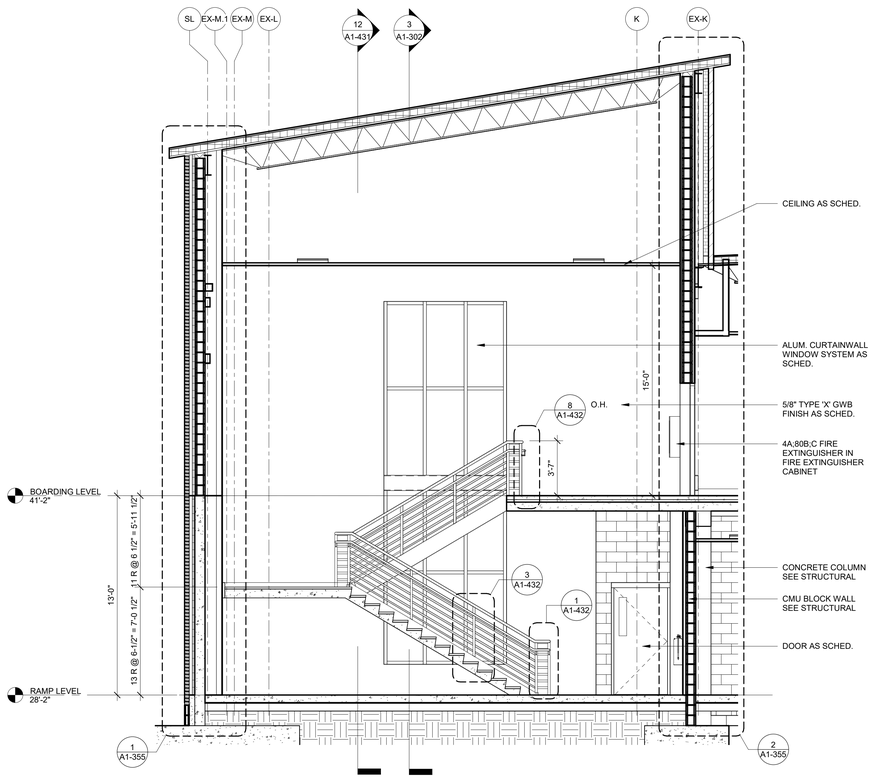

1 SECTION AT STAIR 6
1/4" = 1'-0"

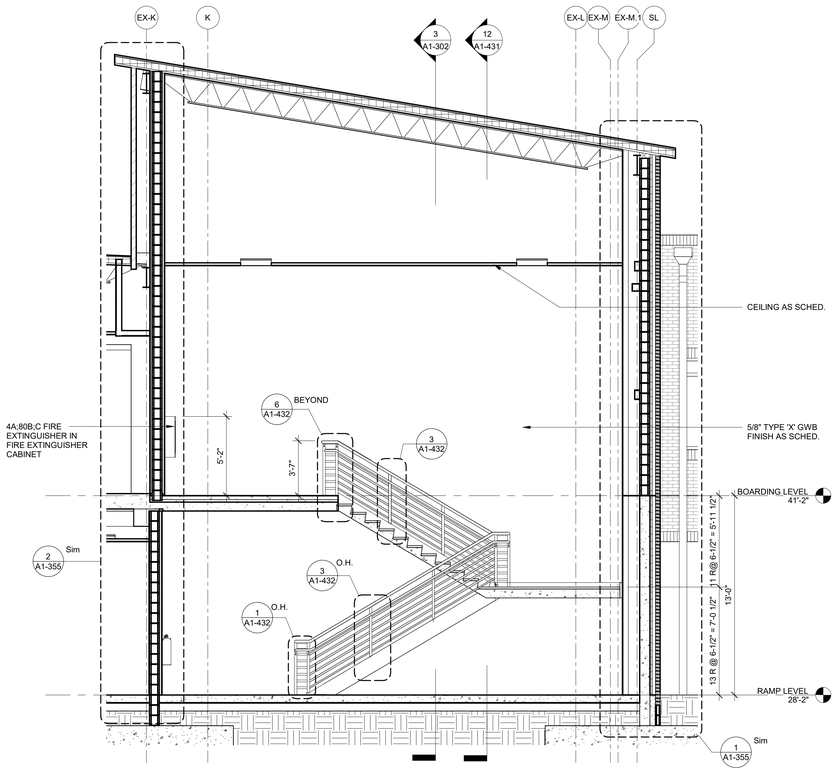

3 SECTION AT STAIR 6
1/4" = 1'-0"

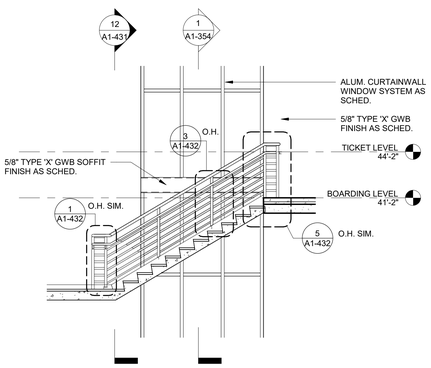

4 SECTION AT STAIR 6
1/4" = 1'-0"

ILM
TERMINAL IMPROVEMENTS CONTRACT 3
Wilmington International Airport
1740 Airport Boulevard, Suite 12
Wilmington, NC 28405

THE WILSON GROUP ARCHITECTS
CERT. NO. 51140
CHARLOTTE, N.C.

TRAVIS WALKER PAGE
REGISTERED ARCHITECT
9272
CHARLOTTE, N.C.

THE WILSON GROUP
- ARCHITECTS -
PO Box 5510 Charlotte, NC 28299
704-331-9747 • www.twgarchitects.com

PROJECT MANAGER & CIVIL ENGINEER
TALBERT & BRIGHT

CONSULTING ARCHITECT
LS3P

STRUCTURAL ENGINEER
STEWART

FP/P/M/E ENGINEER
CHEATHAM & ASSOC.

BAGGAGE HANDLING CONSULTANTS
BNP

AIRCRAFT SUPPORT SYSTEMS
DK CONSULTANTS

SPECIALTY LIGHTING CONSULTANT
HARTRANFT

SIGNAGE & WAYFINDING
TAKEFORM

COPYRIGHT © 2019
THE WILSON GROUP ARCHITECTS
ALL RIGHTS RESERVED


PRINTED OR ELECTRONIC DRAWINGS AND DOCUMENTATION MAY NOT BE REPRODUCED IN ANY FORM WITHOUT WRITTEN PERMISSION FROM THE WILSON GROUP ARCHITECTS

REVISIONS


DATE 6/28/2019
PROJECT NUMBER 9202-000
SHEET TITLE

SCHEDULE 1 - STAIR SECTIONS


SHEET NUMBER
A1-431

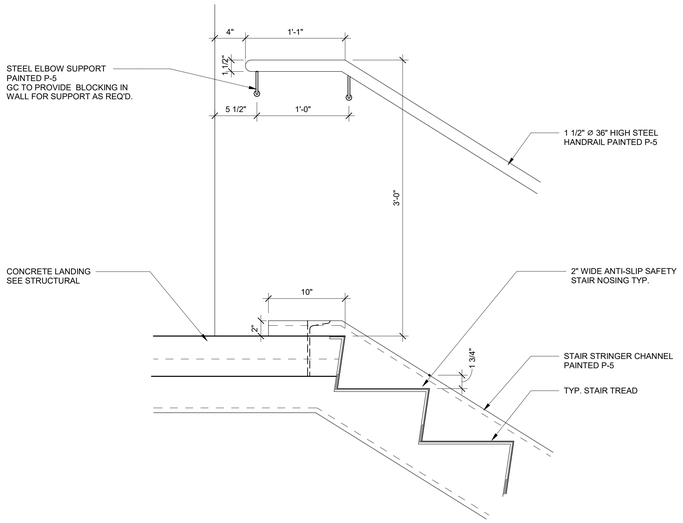


6 GUARDRAIL DETAILS
1 1/2" = 1'-0"

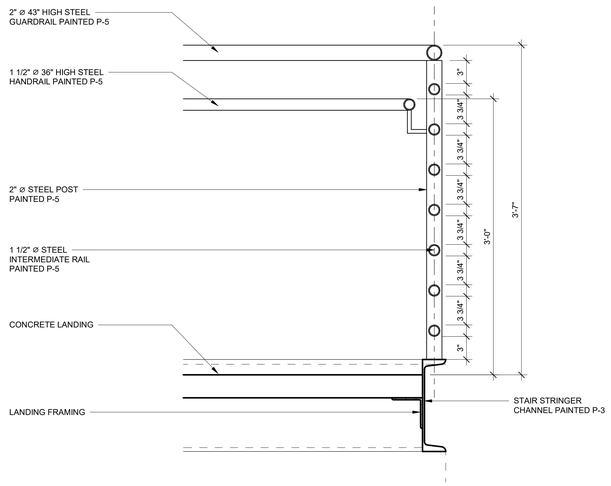


8 GUARDRAIL DETAILS
1 1/2" = 1'-0"

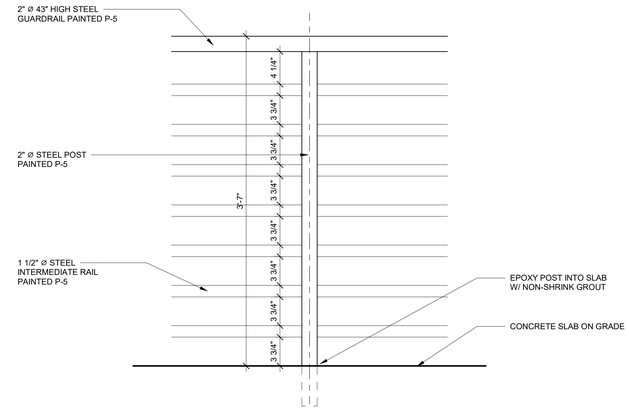


10 GUARDRAIL DETAILS
1 1/2" = 1'-0"

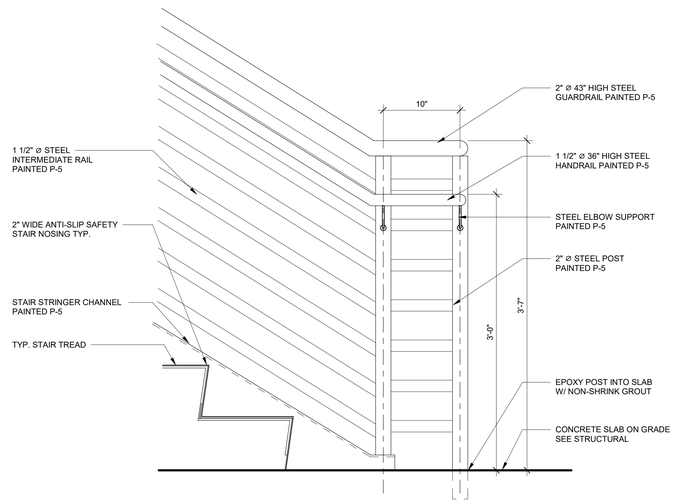

1 GUARDRAIL DETAILS
1 1/2" = 1'-0"

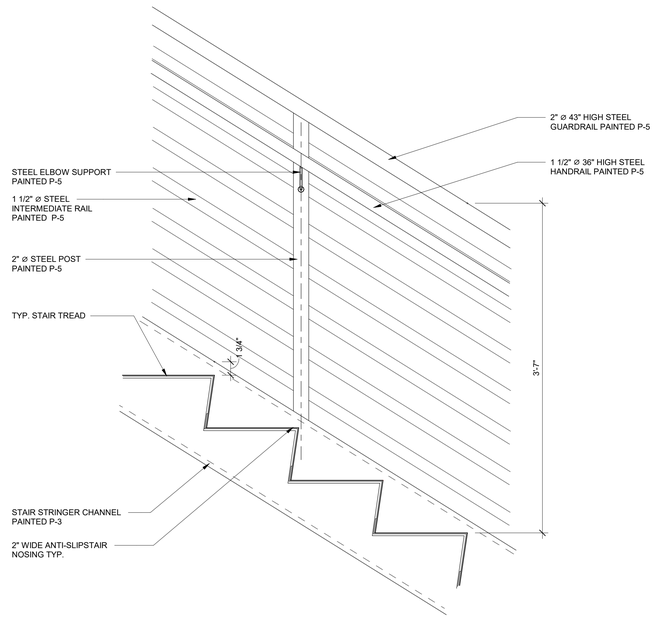

3 GUARDRAIL DETAILS
1 1/2" = 1'-0"

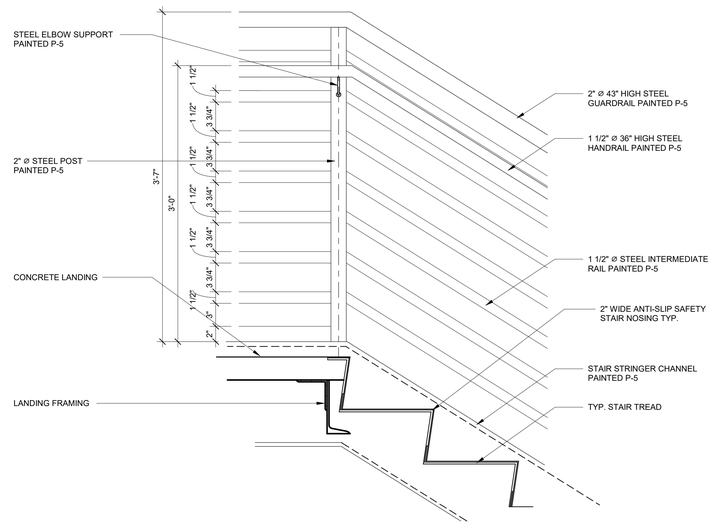

5 GUARDRAIL DETAILS
1 1/2" = 1'-0"

ILM

TERMINAL IMPROVEMENTS CONTRACT 3

Wilmington International Airport
1740 Airport Boulevard, Suite 12
Wilmington, NC 28405

THE WILSON GROUP ARCHITECTS
REGISTERED ARCHITECTURAL CORPORATION
NORTH CAROLINA
CERT. NO. 511140
CHARLOTTE, N. C.

TRAVIS WALKER PAUL
NORTH CAROLINA REGISTERED ARCHITECT
9272
CHARLOTTE, N. C.

THE WILSON GROUP
- ARCHITECTS -
PO Box 5510 Charlotte, NC 28299
704-331-9747 • www.twgarchitects.com

PROJECT MANAGER & CIVIL ENGINEER
TALBERT & BRIGHT

CONSULTING ARCHITECT
LS3P

STRUCTURAL ENGINEER
STEWART

FP/P/M/E ENGINEER
CHEATHAM & ASSOC.

BAGGAGE HANDLING CONSULTANTS
BNP

AIRCRAFT SUPPORT SYSTEMS
DK CONSULTANTS

SPECIALTY LIGHTING CONSULTANT
HARTRANFT

SIGNAGE & WAYFINDING
TAKEFORM


COPYRIGHT © 2019
THE WILSON GROUP ARCHITECTS
ALL RIGHTS RESERVED
•
PRINTED OR ELECTRONIC DRAWINGS AND DOCUMENTATION MAY NOT BE REPRODUCED IN ANY FORM WITHOUT WRITTEN PERMISSION FROM THE WILSON GROUP ARCHITECTS

REVISIONS


DATE 6/28/2019
PROJECT NUMBER 9202-000
SHEET TITLE

SCHEDULE 1 - STAIR AND RAILING DETAILS


SHEET NUMBER
A1-432

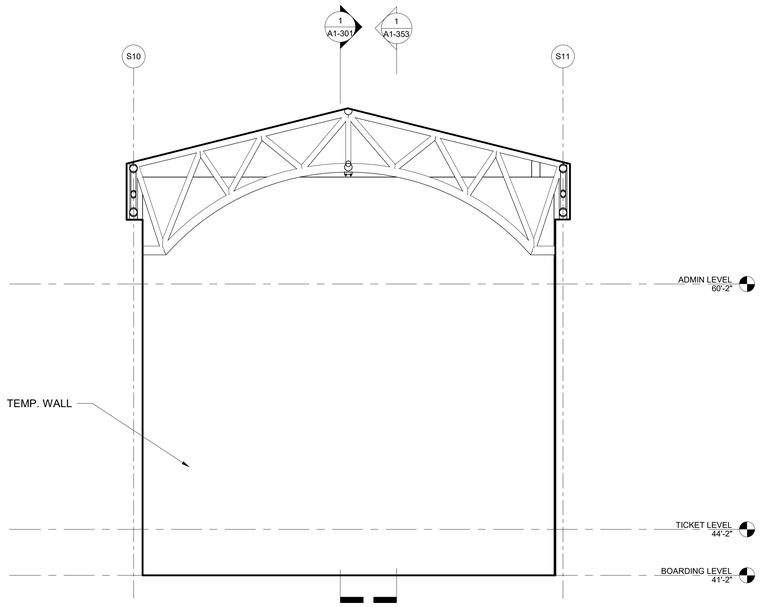


1 TEMPORARY WALL 6
1/4" = 1'-0"

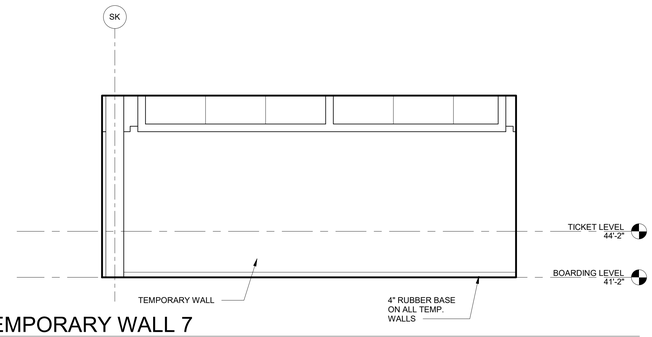


2 TEMPORARY WALL 7
1/4" = 1'-0"

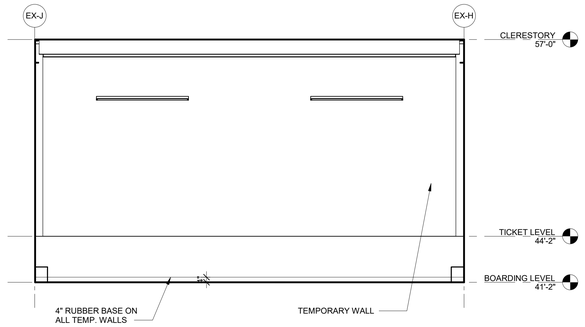


3 TEMPORARY WALL 1
1/4" = 1'-0"

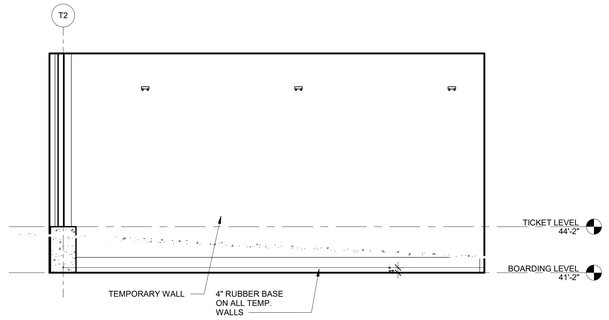


4 TEMPORARY WALL 2
1/4" = 1'-0"

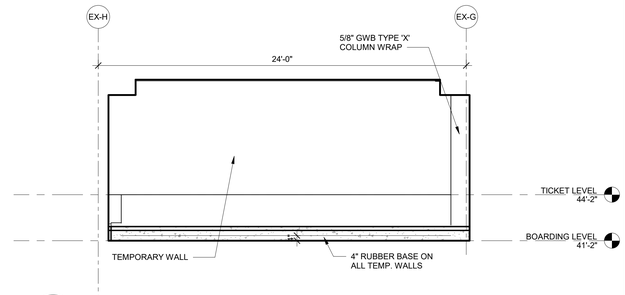


5 TEMPORARY WALL 3
1/4" = 1'-0"

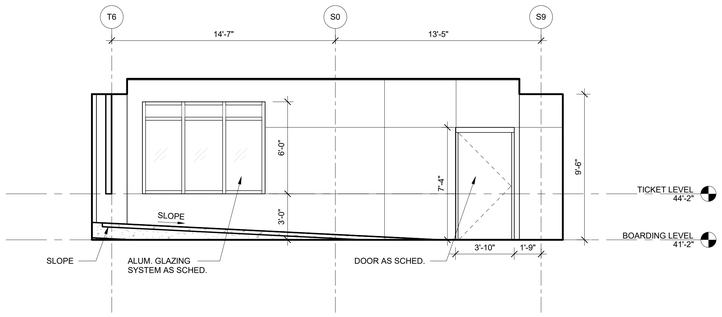

6 INTERIOR ELEVATION
1/4" = 1'-0"

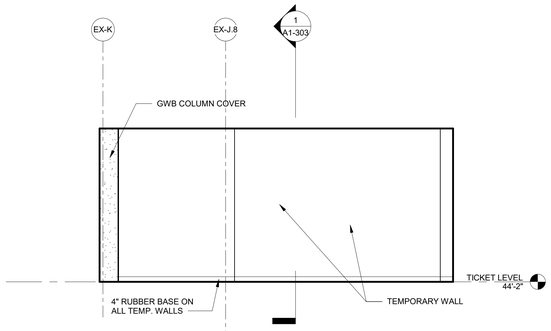

7 INTERIOR ELEVATION
1/4" = 1'-0"

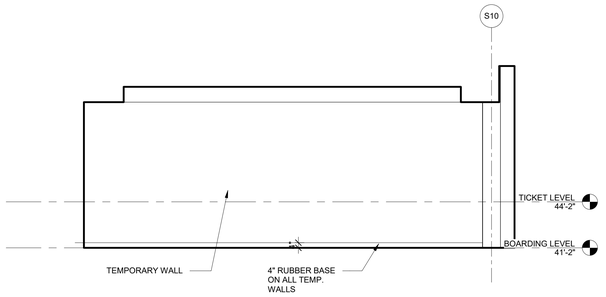

8 TEMPORARY WALL 8
1/4" = 1'-0"

ILM

TERMINAL IMPROVEMENTS CONTRACT 3

Wilmington International Airport
1740 Airport Boulevard, Suite 12
Wilmington, NC 28405

THE WILSON GROUP ARCHITECTS
REGISTERED ARCHITECTURAL CORPORATION
NORTH CAROLINA
CERT. NO. 51140
CHARLOTTE, N.C.

CRAIG WALKER PAGE
REGISTERED ARCHITECT
9272
NORTH CAROLINA
CHARLOTTE, N.C.

THE WILSON GROUP
- ARCHITECTS -

PO Box 5510 Charlotte, NC 28299
704-331-9747 • www.twgarchitects.com

PROJECT MANAGER & CIVIL ENGINEER
TALBERT & BRIGHT

CONSULTING ARCHITECT
LS3P

STRUCTURAL ENGINEER
STEWART

FP/P/M/E ENGINEER
CHEATHAM & ASSOC.

BAGGAGE HANDLING CONSULTANTS
BNP

AIRCRAFT SUPPORT SYSTEMS
DK CONSULTANTS

SPECIALTY LIGHTING CONSULTANT
HARTRANFT

SIGNAGE & WAYFINDING
TAKEFORM

COPYRIGHT © 2019
THE WILSON GROUP ARCHITECTS
ALL RIGHTS RESERVED
•
PRINTED OR ELECTRONIC DRAWINGS AND DOCUMENTATION MAY NOT BE REPRODUCED IN ANY FORM WITHOUT WRITTEN PERMISSION FROM THE WILSON GROUP ARCHITECTS


REVISIONS

DATE 6/28/2019
PROJECT NUMBER 9202-000
SHEET TITLE

SCHEDULE 1 - TEMPORARY WALL INTERIOR ELEVATIONS


SHEET NUMBER

A1-509

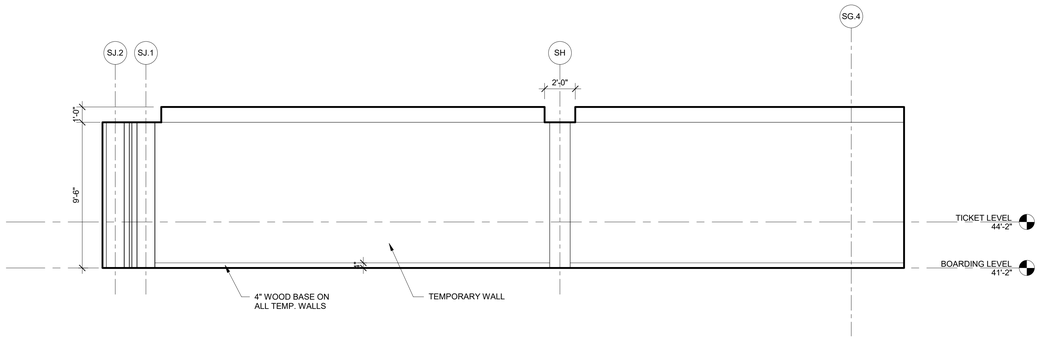

10 TEMPORARY WALL 9

1/4" = 1'-0"

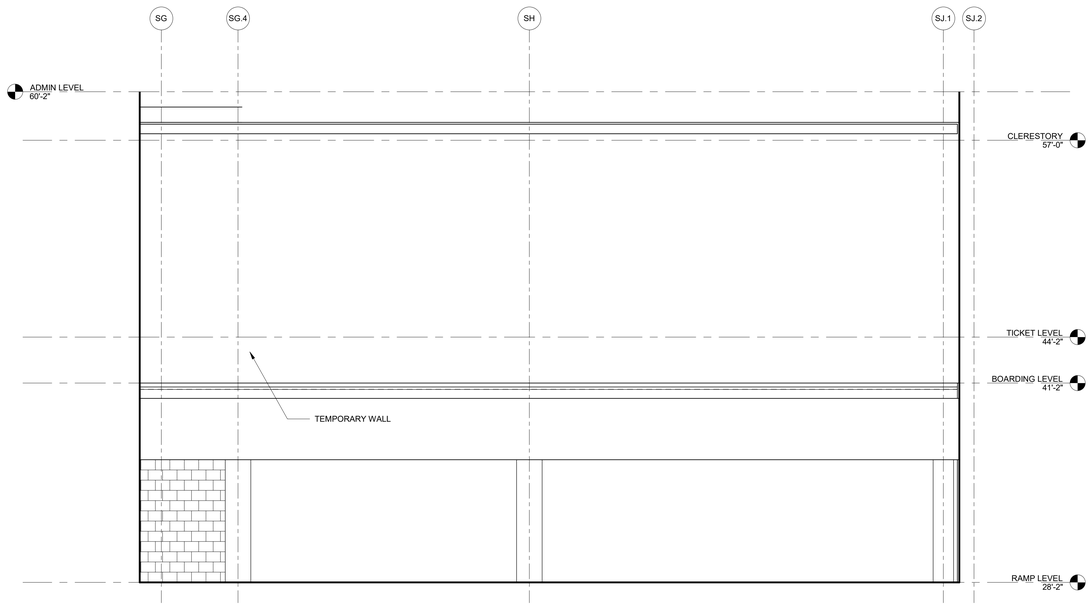

1 TEMPORARY EXTERIOR WALL 1

1/4" = 1'-0"

ILM

TERMINAL IMPROVEMENTS CONTRACT 3

Wilmington International Airport
1740 Airport Boulevard, Suite 12
Wilmington, NC 28405

THE WILSON GROUP ARCHITECTS
CERT. NO. 51140
NORTH CAROLINA
CHARLOTTE, N.C.

TRAVIS WALKER PAGE
REGISTERED ARCHITECT
9272
NORTH CAROLINA
CHARLOTTE, N.C.

THE WILSON GROUP
- ARCHITECTS -
PO Box 5510 Charlotte, NC 28299
704-331-9747 • www.twgarchitects.com

PROJECT MANAGER & CIVIL ENGINEER
TALBERT & BRIGHT

CONSULTING ARCHITECT
LS3P

STRUCTURAL ENGINEER
STEWART

FP/P/M/E ENGINEER
CHEATHAM & ASSOC.

BAGGAGE HANDLING CONSULTANTS
BNP

AIRCRAFT SUPPORT SYSTEMS
DK CONSULTANTS

SPECIALTY LIGHTING CONSULTANT
HARTRANFT

SIGNAGE & WAYFINDING
TAKEFORM

COPYRIGHT © 2019
THE WILSON GROUP ARCHITECTS
ALL RIGHTS RESERVED
•
PRINTED OR ELECTRONIC DRAWINGS AND DOCUMENTATION MAY NOT BE REPRODUCED IN ANY FORM WITHOUT WRITTEN PERMISSION FROM THE WILSON GROUP ARCHITECTS


REVISIONS

DATE 6/28/2019
PROJECT NUMBER 9202-000
SHEET TITLE

SCHEDULE 1 - TEMPORARY WALL INTERIOR ELEVATIONS

SHEET NUMBER

A1-510

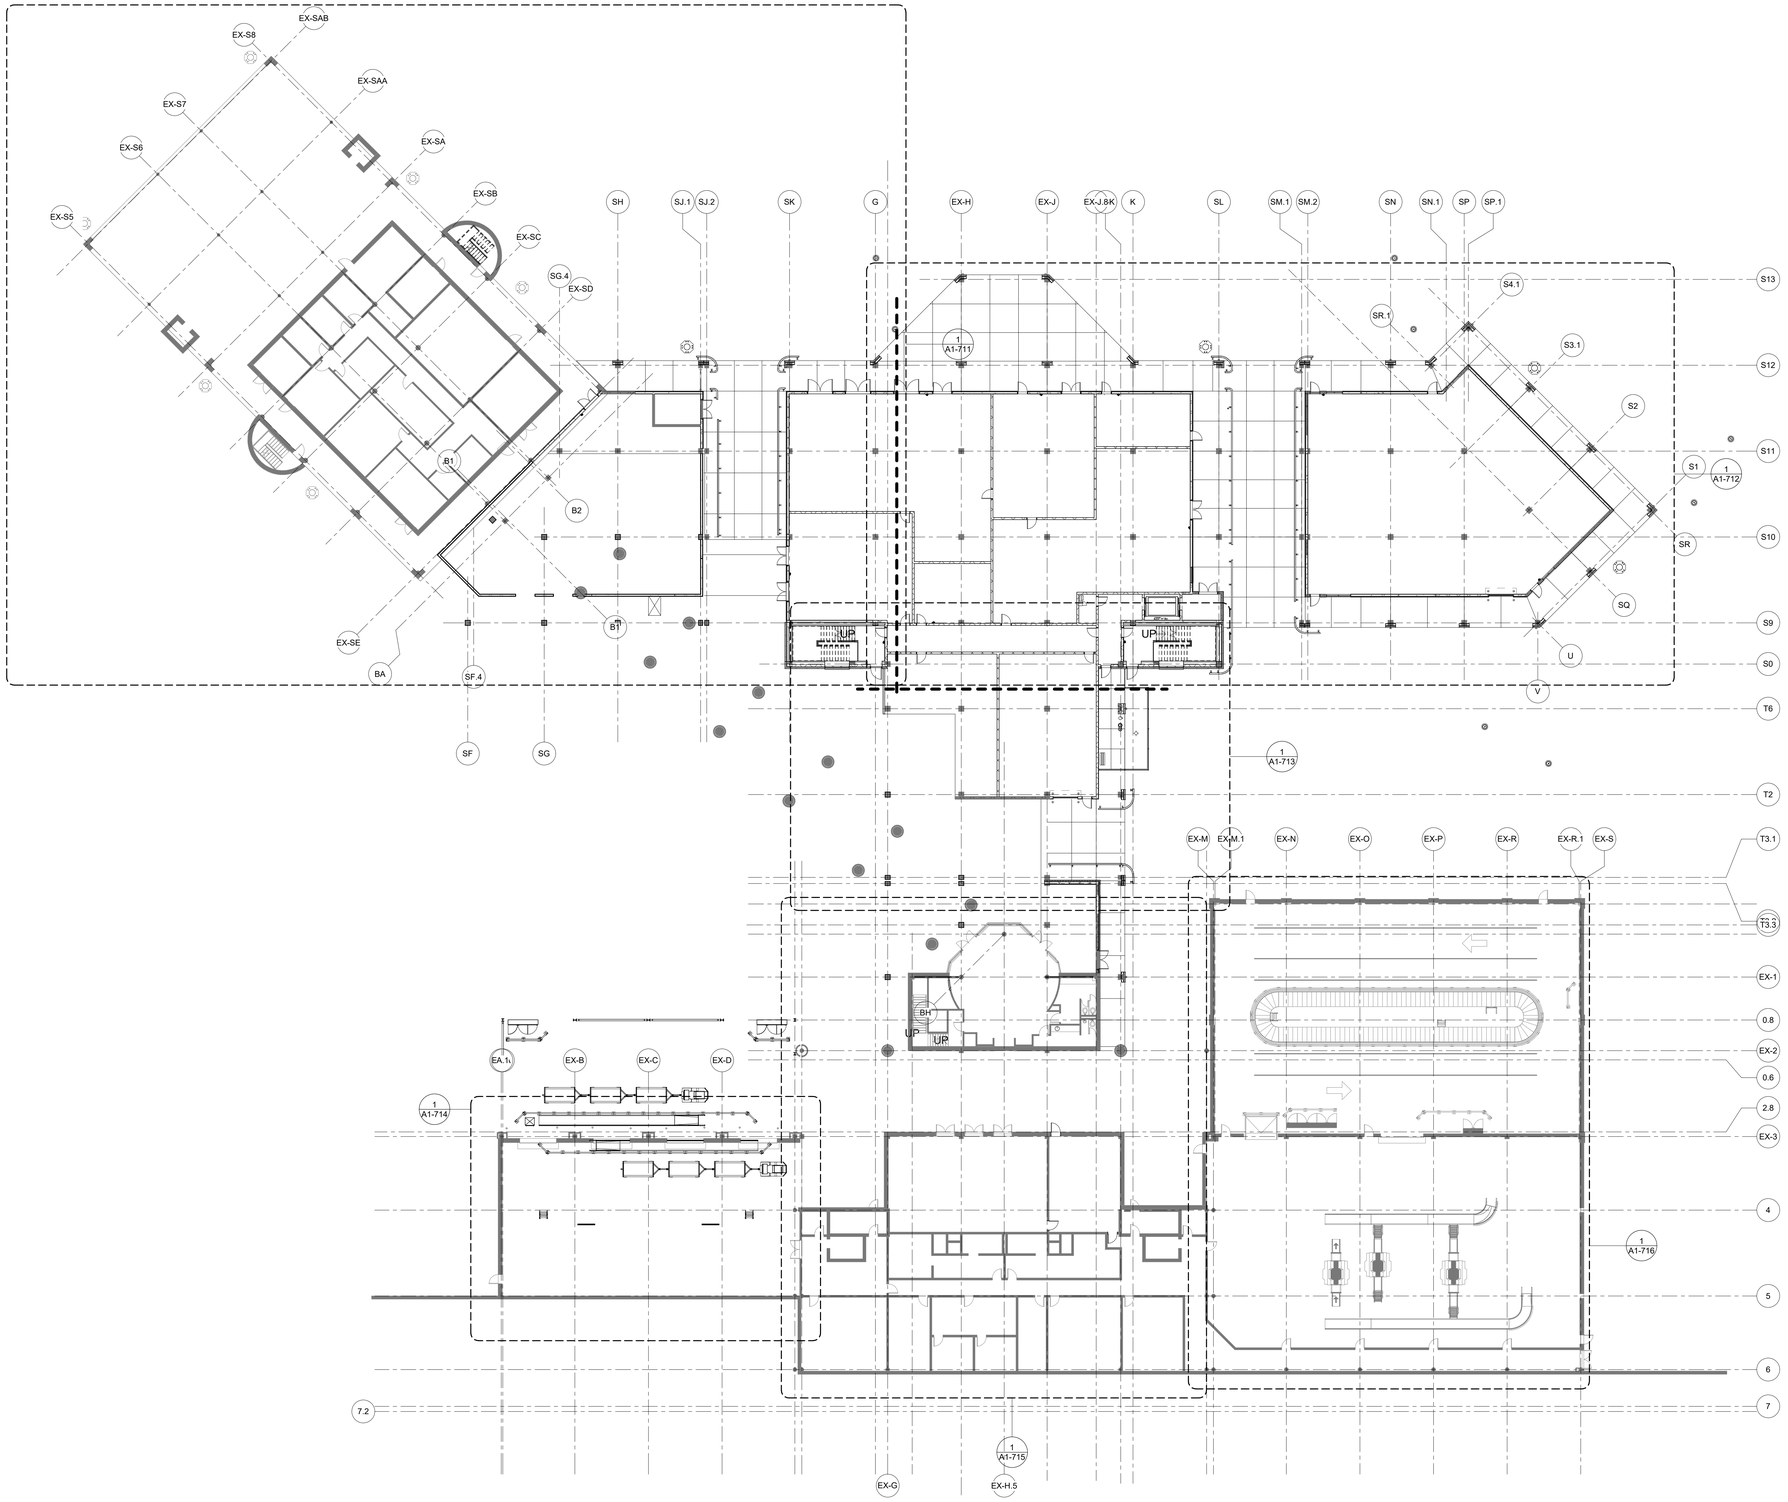

TRUE NORTH

01-1-SCHEDULE 1 - RAMP LEVEL - OVERALL FINISH FLOOR PLAN-MAP

1 1" = 20'-0"

ILM

TERMINAL IMPROVEMENTS CONTRACT 3

Wilmington International Airport
1740 Airport Boulevard, Suite 12
Wilmington, NC 28405

THE WILSON GROUP ARCHITECTS REGISTERED ARCHITECTURAL CORPORATION CERT. NO. 51140 NORTH CAROLINA CHARLOTTE, N.C.

CRAIG WALKER PAGE REGISTERED ARCHITECT 9272 NORTH CAROLINA CHARLOTTE, N.C.

THE WILSON GROUP
- ARCHITECTS -
PO Box 5510 Charlotte, NC 28299
704-331-9747 • www.twgarchitects.com

PROJECT MANAGER & CIVIL ENGINEER
TALBERT & BRIGHT

CONSULTING ARCHITECT
LS3P

STRUCTURAL ENGINEER
STEWART


FP/P/M/E ENGINEER
CHEATHAM & ASSOC.

BAGGAGE HANDLING CONSULTANTS
BNP

AIRCRAFT SUPPORT SYSTEMS
DK CONSULTANTS

SPECIALTY LIGHTING CONSULTANT
HARTRANFT

SIGNAGE & WAYFINDING
TAKEFORM

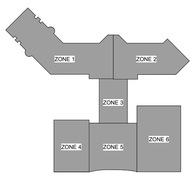

KEY PLAN

COPYRIGHT © 2019
THE WILSON GROUP ARCHITECTS
ALL RIGHTS RESERVED

PRINTED OR ELECTRONIC DRAWINGS AND DOCUMENTATION MAY NOT BE REPRODUCED IN ANY FORM WITHOUT WRITTEN PERMISSION FROM THE WILSON GROUP ARCHITECTS


REVISIONS

DATE 6/28/2019
PROJECT NUMBER 9202-000
SHEET TITLE

SCHEDULE 1 - RAMP LEVEL OVERALL FINISH FLOOR PLAN

SHEET NUMBER

A1-710

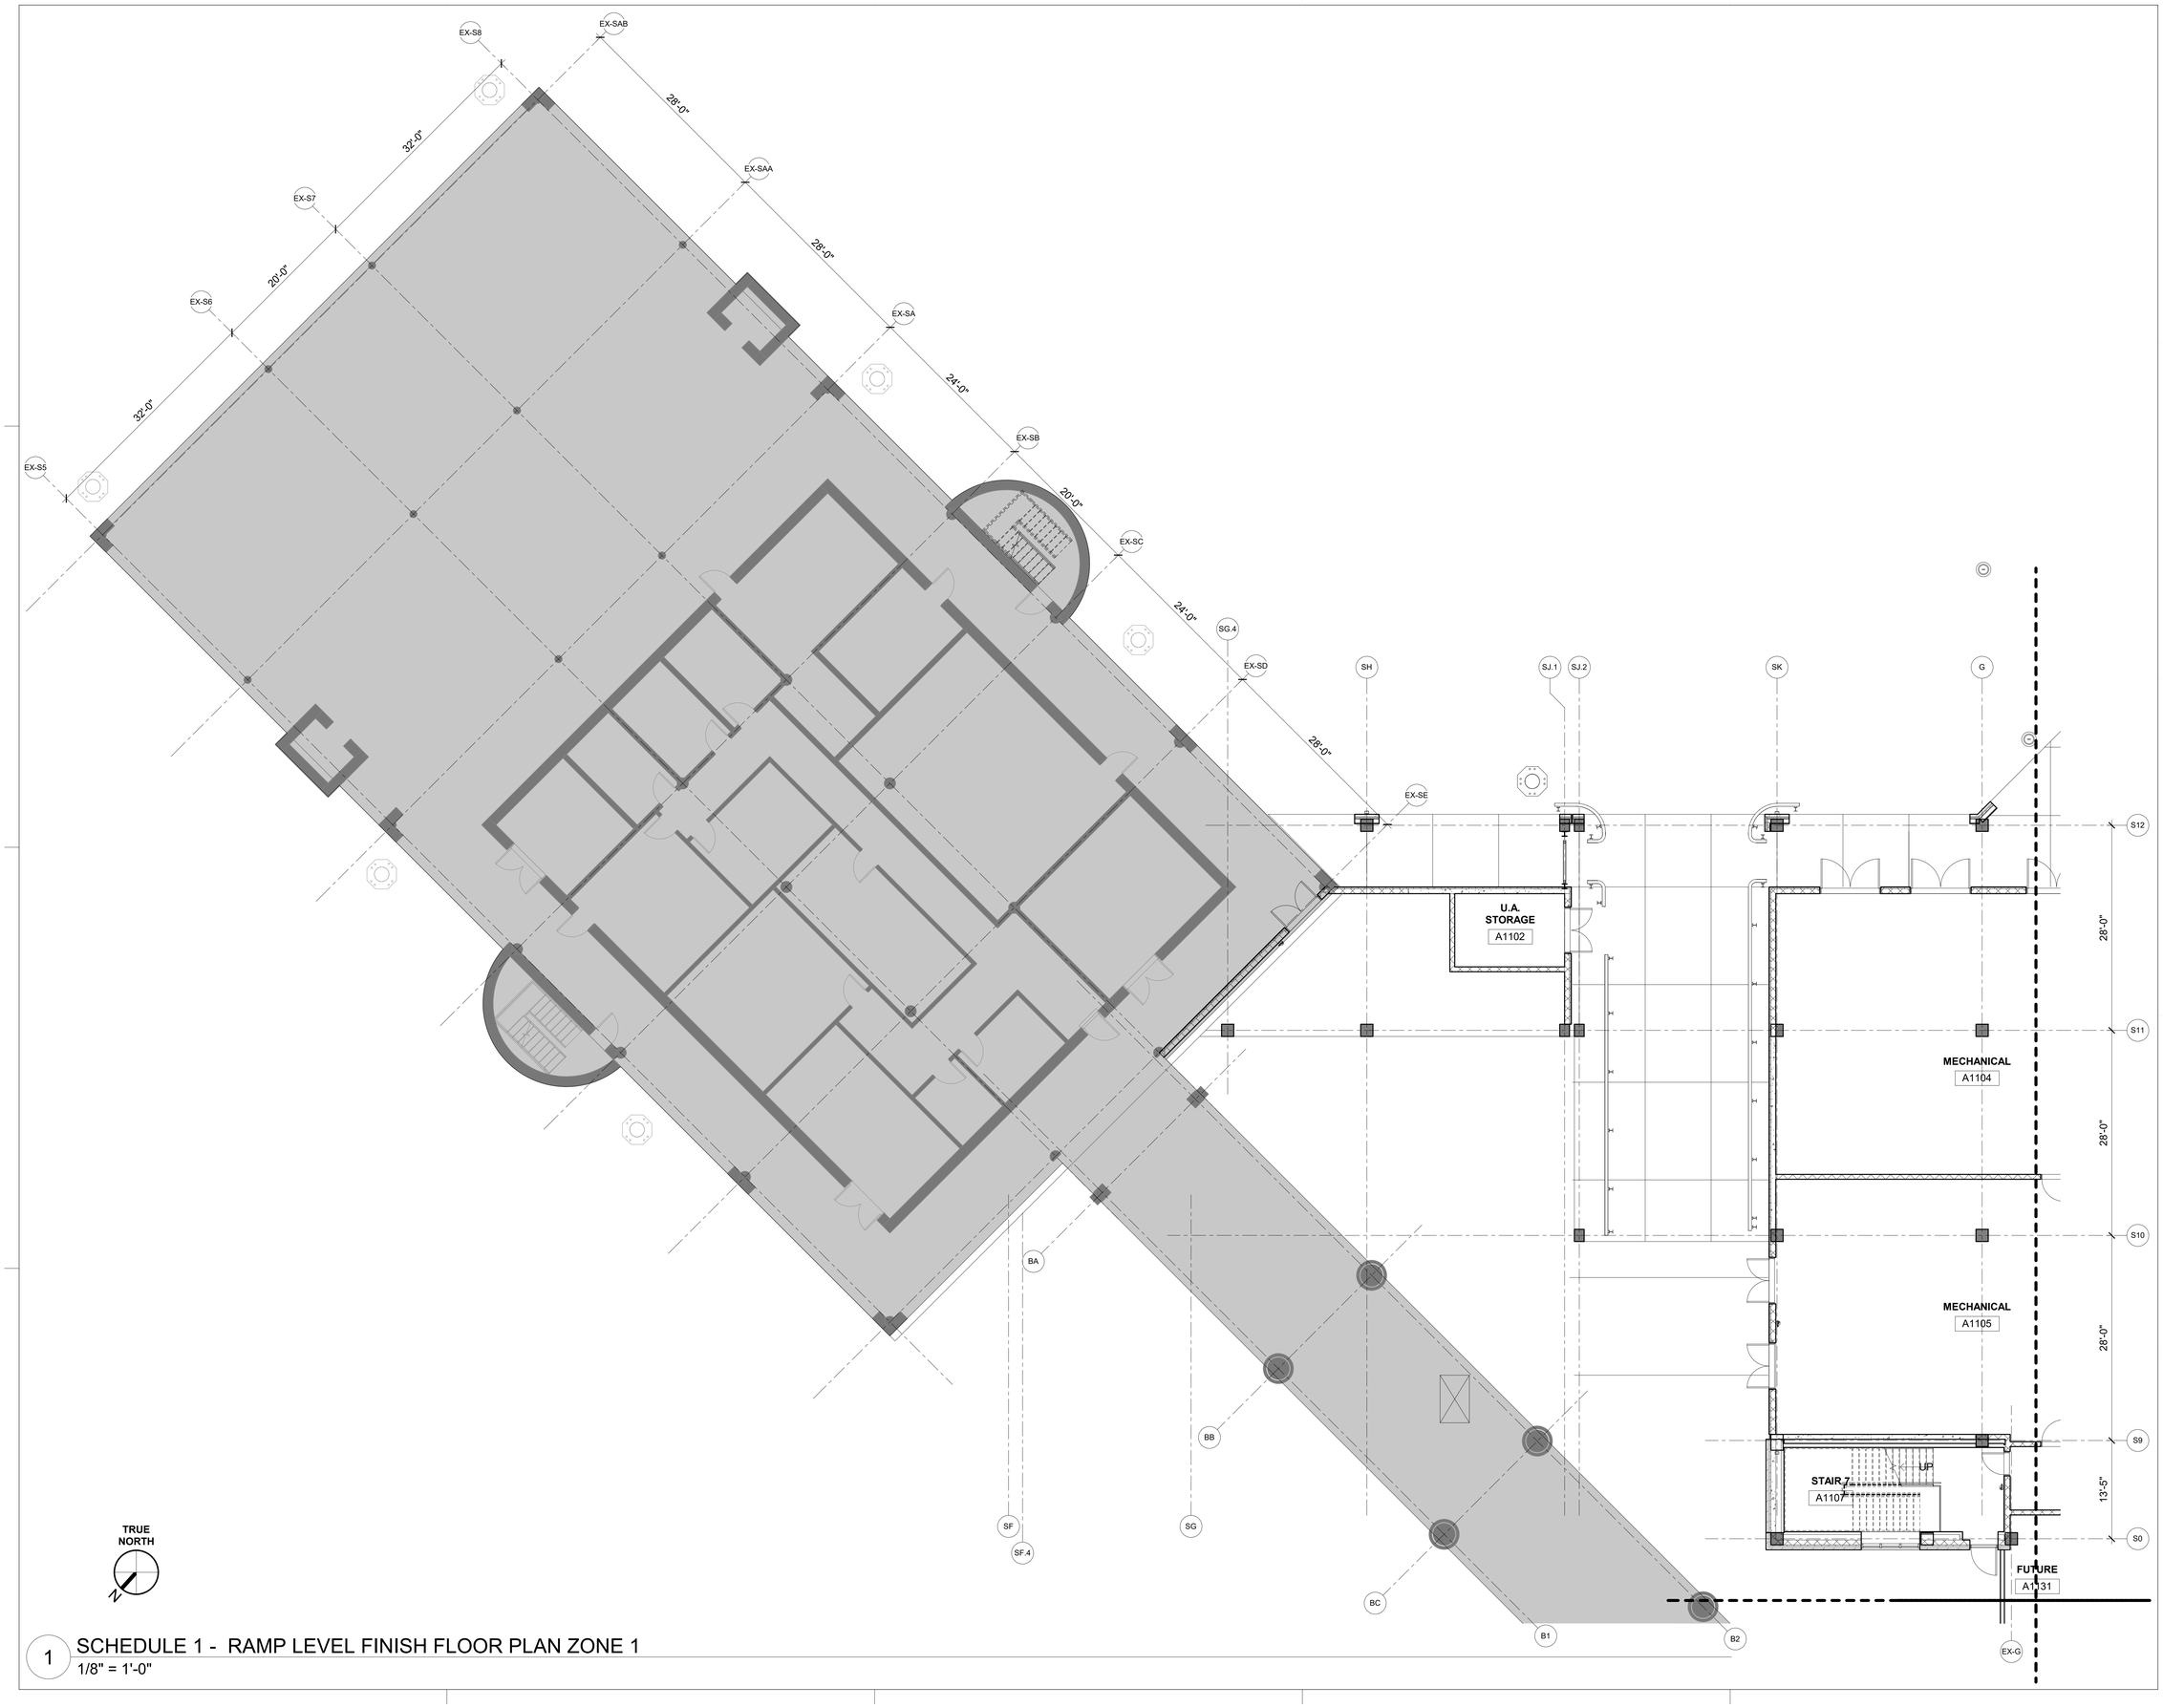

1 SCHEDULE 1 - RAMP LEVEL FINISH FLOOR PLAN ZONE 1
1/8" = 1'-0"

ILM

TERMINAL IMPROVEMENTS CONTRACT 3

Wilmington International Airport
1740 Airport Boulevard, Suite 12
Wilmington, NC 28405

THE WILSON GROUP ARCHITECTS
REGISTERED ARCHITECTURAL CORPORATION
CERT. NO. 51140
NORTH CAROLINA
CHARLOTTE, N.C.

TRAVIS WALKER PAGE
REGISTERED ARCHITECT
9272
NORTH CAROLINA
CHARLOTTE, N.C.

THE WILSON GROUP
- ARCHITECTS -
PO Box 5510 Charlotte, NC 28299
704-331-9747 • www.twgarchitects.com

PROJECT MANAGER & CIVIL ENGINEER
TALBERT & BRIGHT

CONSULTING ARCHITECT
LS3P

STRUCTURAL ENGINEER
STEWART


FP/P/M/E ENGINEER
CHEATHAM & ASSOC.

BAGGAGE HANDLING CONSULTANTS
BNP

AIRCRAFT SUPPORT SYSTEMS
DK CONSULTANTS

SPECIALTY LIGHTING CONSULTANT
HARTRANFT

SIGNAGE & WAYFINDING
TAKEFORM

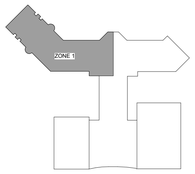

KEY PLAN

COPYRIGHT © 2019
THE WILSON GROUP ARCHITECTS
ALL RIGHTS RESERVED
•
PRINTED OR ELECTRONIC DRAWINGS AND DOCUMENTATION MAY NOT BE REPRODUCED IN ANY FORM WITHOUT WRITTEN PERMISSION FROM THE WILSON GROUP ARCHITECTS


REVISIONS

DATE 6/28/2019
PROJECT NUMBER 9202-000
SHEET TITLE

SCHEDULE 1 - RAMP LEVEL FINISH FLOOR PLAN ZONE 1

SHEET NUMBER

A1-711

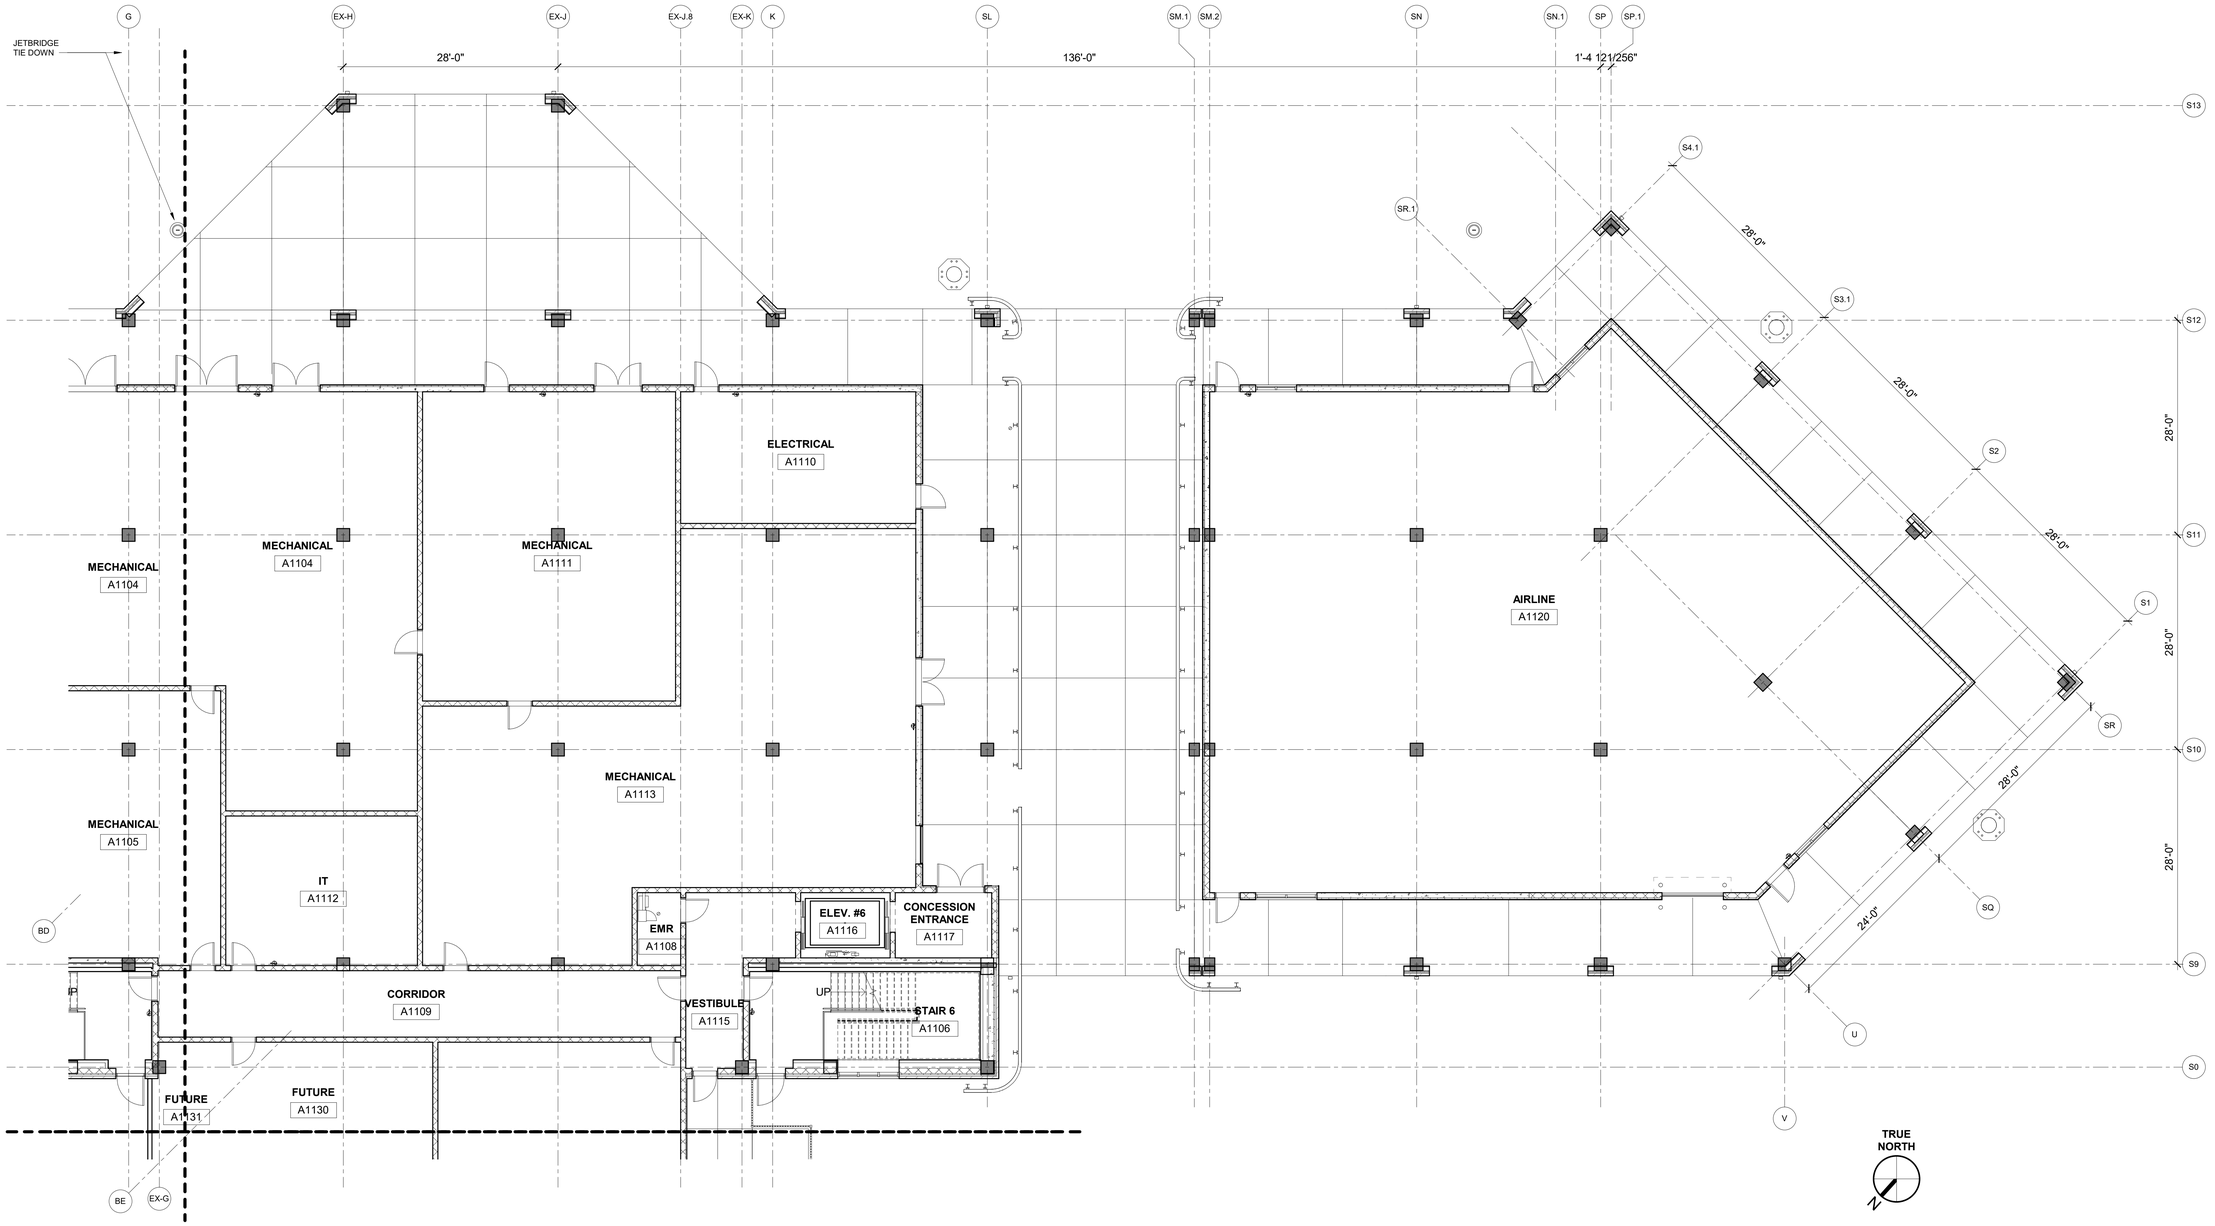

1 SCHEDULE 1 - RAMP LEVEL FINISH FLOOR PLAN ZONE 2

1/8" = 1'-0"

ILM

TERMINAL IMPROVEMENTS CONTRACT 3

Wilmington International Airport
1740 Airport Boulevard, Suite 12
Wilmington, NC 28405

THE WILSON GROUP ARCHITECTS REGISTERED ARCHITECTURAL CORPORATION NORTH CAROLINA CERT. NO. 51140 CHARLOTTE, N.C.

TRAVIS WALKER PAGE REGISTERED ARCHITECT 9272 NORTH CAROLINA CHARLOTTE, N.C.

THE WILSON GROUP
- ARCHITECTS -

PO Box 5510 Charlotte, NC 28299
704-331-9747 • www.twgarchitects.com

PROJECT MANAGER & CIVIL ENGINEER
TALBERT & BRIGHT

CONSULTING ARCHITECT
LS3P

STRUCTURAL ENGINEER
STEWART


FP/P/M/E ENGINEER
CHEATHAM & ASSOC.

BAGGAGE HANDLING CONSULTANTS
BNP

AIRCRAFT SUPPORT SYSTEMS
DK CONSULTANTS

SPECIALTY LIGHTING CONSULTANT
HARTRANFT

SIGNAGE & WAYFINDING
TAKEFORM

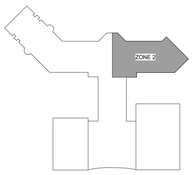

KEY PLAN

COPYRIGHT © 2019
THE WILSON GROUP ARCHITECTS
ALL RIGHTS RESERVED

PRINTED OR ELECTRONIC DRAWINGS AND DOCUMENTATION MAY NOT BE REPRODUCED IN ANY FORM WITHOUT WRITTEN PERMISSION FROM THE WILSON GROUP ARCHITECTS


REVISIONS

DATE 6/28/2019
PROJECT NUMBER 9202-000
SHEET TITLE

SCHEDULE 1 - RAMP LEVEL FINISH FLOOR PLAN ZONE 2

SHEET NUMBER

A1-712

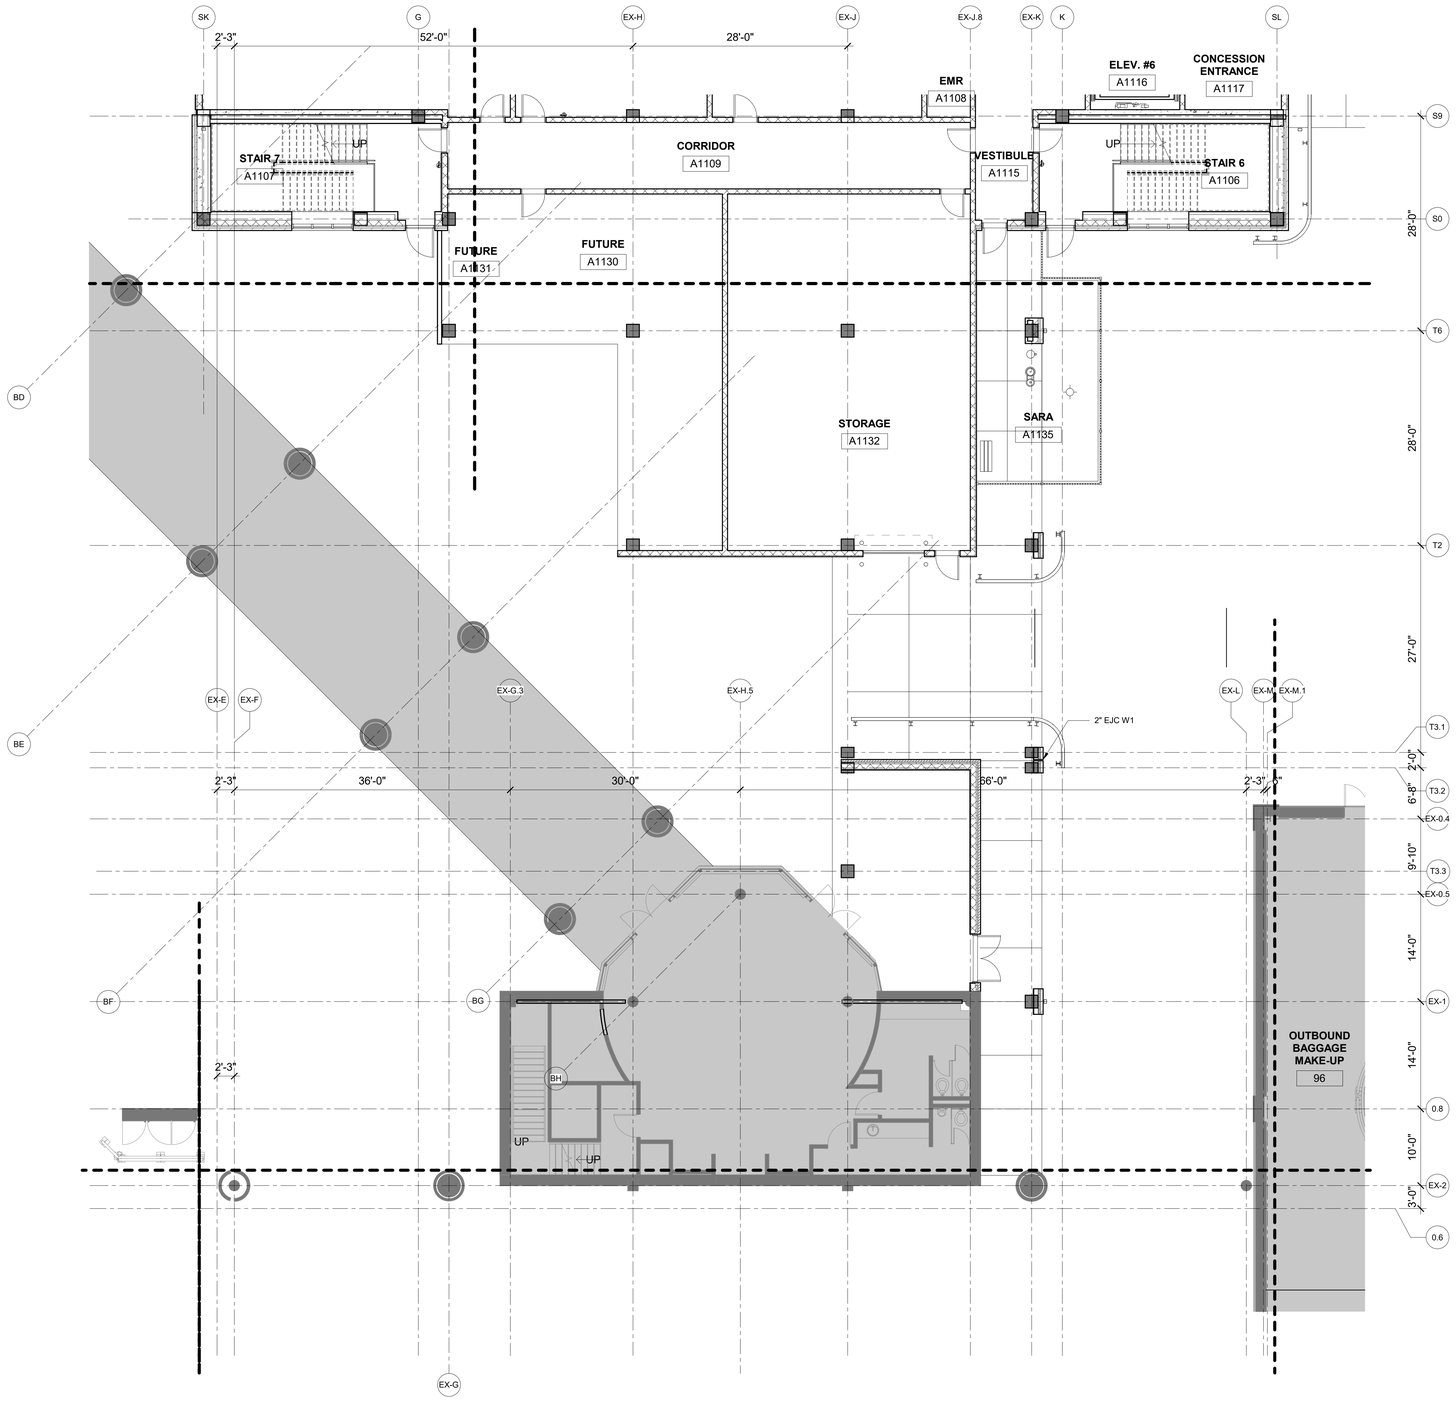

1 SCHEDULE 1 - RAMP LEVEL FINISH FLOOR PLAN ZONE 3
1/8" = 1'-0"

TRUE NORTH

ILM

TERMINAL IMPROVEMENTS CONTRACT 3

Wilmington International Airport
1740 Airport Boulevard, Suite 12
Wilmington, NC 28405

THE WILSON GROUP ARCHITECTS REGISTERED ARCHITECTURAL CORPORATION NORTH CAROLINA CERT. NO. 51140 CHARLOTTE, N.C.

TRAVIS WALKER PAGE REGISTERED ARCHITECT 9272 NORTH CAROLINA CHARLOTTE, N.C.

THE WILSON GROUP
- ARCHITECTS -
PO Box 5510 Charlotte, NC 28299
704-331-9747 • www.twgarchitects.com

PROJECT MANAGER & CIVIL ENGINEER
TALBERT & BRIGHT

CONSULTING ARCHITECT
LS3P

STRUCTURAL ENGINEER
STEWART


FP/P/M/E ENGINEER
CHEATHAM & ASSOC.

BAGGAGE HANDLING CONSULTANTS
BNP

AIRCRAFT SUPPORT SYSTEMS
DK CONSULTANTS

SPECIALTY LIGHTING CONSULTANT
HARTRANFT

SIGNAGE & WAYFINDING
TAKEFORM

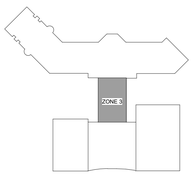

KEY PLAN

COPYRIGHT © 2019
THE WILSON GROUP ARCHITECTS
ALL RIGHTS RESERVED

PRINTED OR ELECTRONIC DRAWINGS AND DOCUMENTATION MAY NOT BE REPRODUCED IN ANY FORM WITHOUT WRITTEN PERMISSION FROM THE WILSON GROUP ARCHITECTS


REVISIONS

DATE 6/28/2019
PROJECT NUMBER 9202-000
SHEET TITLE

SCHEDULE 1 - RAMP LEVEL FINISH FLOOR PLAN ZONE 3

SHEET NUMBER

A1-713

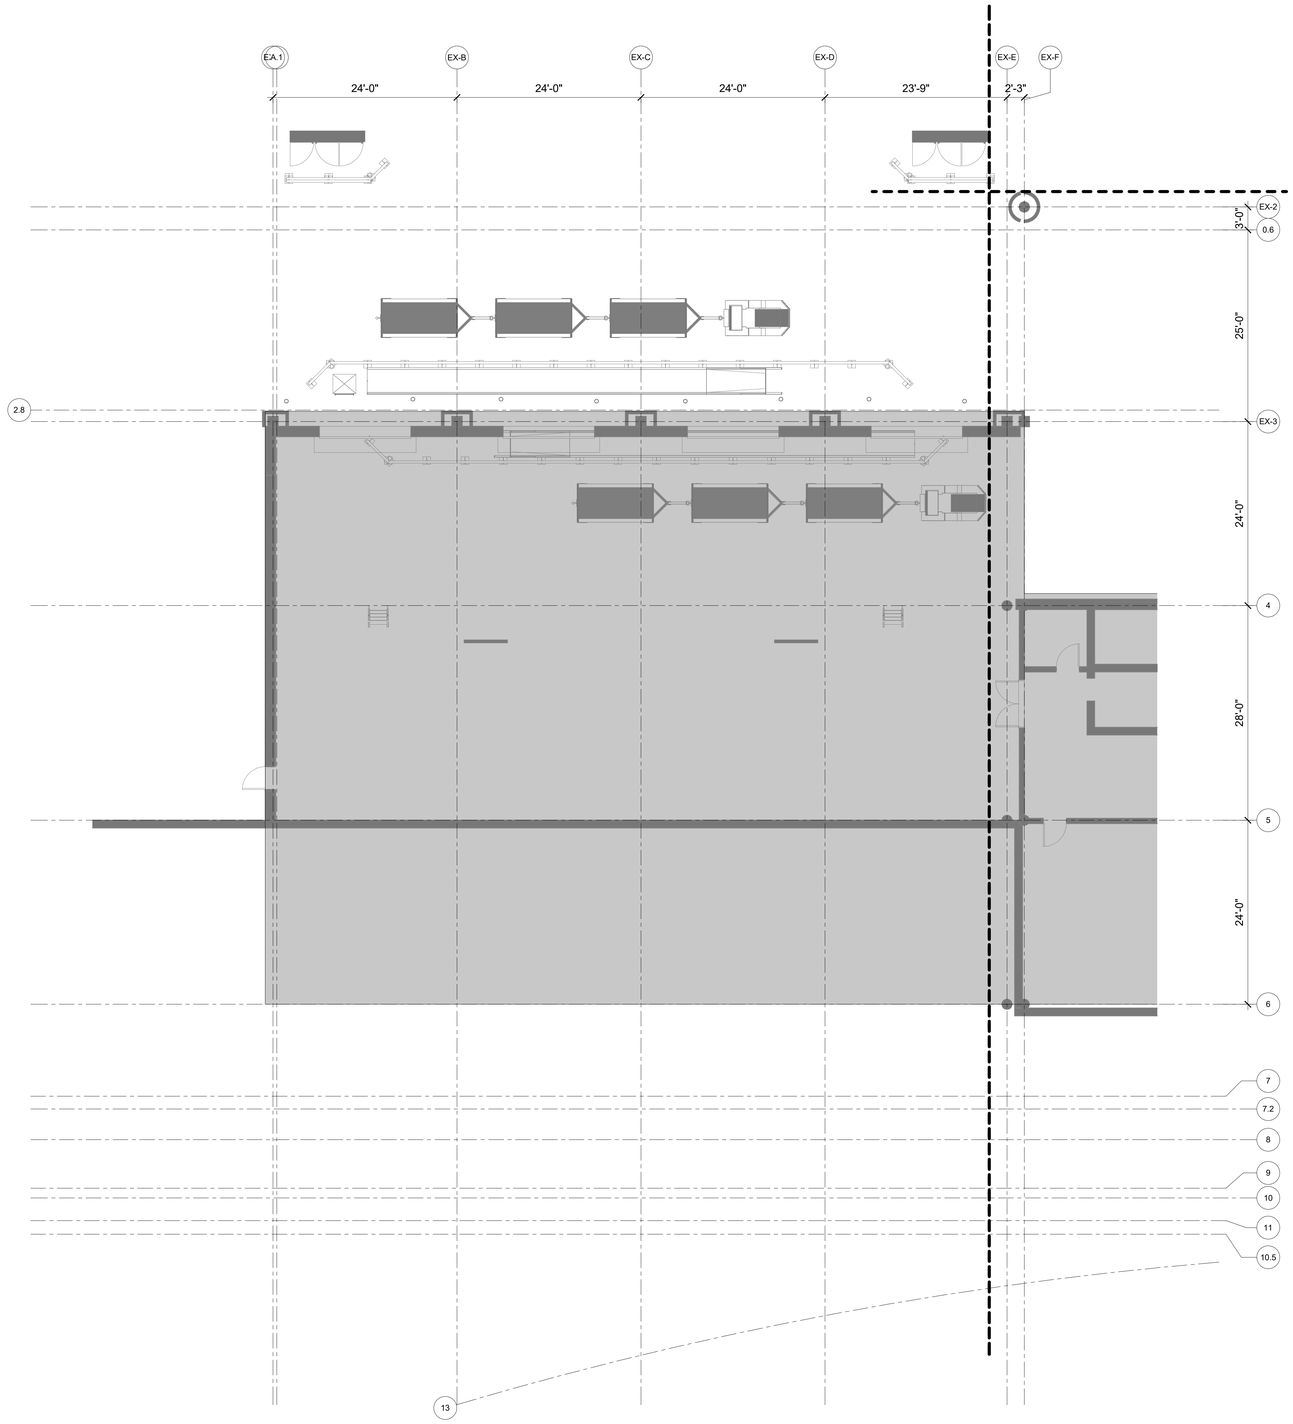

1 SCHEDULE 1 - RAMP LEVEL FINISH FLOOR PLAN ZONE 4

1/8" = 1'-0"

ILM

TERMINAL IMPROVEMENTS CONTRACT 3

Wilmington International Airport
1740 Airport Boulevard, Suite 12
Wilmington, NC 28405

THE WILSON GROUP ARCHITECTS · REGISTERED ARCHITECTURAL CORPORATION · CERT. NO. 51140 · NORTH CAROLINA · CHARLOTTE, N.C.

CRAIG WALKER PAGE · REGISTERED ARCHITECT · 9272 · NORTH CAROLINA · CHARLOTTE, N.C.

THE WILSON GROUP
- ARCHITECTS -

PO Box 5510 Charlotte, NC 28299
704-331-9747 • www.twgarchitects.com

PROJECT MANAGER & CIVIL ENGINEER
TALBERT & BRIGHT

CONSULTING ARCHITECT
LS3P

STRUCTURAL ENGINEER
STEWART


FP/P/M/E ENGINEER
CHEATHAM & ASSOC.

BAGGAGE HANDLING CONSULTANTS
BNP

AIRCRAFT SUPPORT SYSTEMS
DK CONSULTANTS

SPECIALTY LIGHTING CONSULTANT
HARTRANFT

SIGNAGE & WAYFINDING
TAKEFORM

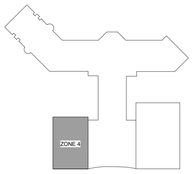

KEY PLAN

COPYRIGHT © 2019
THE WILSON GROUP ARCHITECTS
ALL RIGHTS RESERVED
•
PRINTED OR ELECTRONIC DRAWINGS AND DOCUMENTATION MAY NOT BE REPRODUCED IN ANY FORM WITHOUT WRITTEN PERMISSION FROM THE WILSON GROUP ARCHITECTS


REVISIONS

DATE 6/28/2019
PROJECT NUMBER 9202-000
SHEET TITLE

SCHEDULE 1 - RAMP LEVEL FINISH FLOOR PLAN ZONE 4

SHEET NUMBER

A1-714

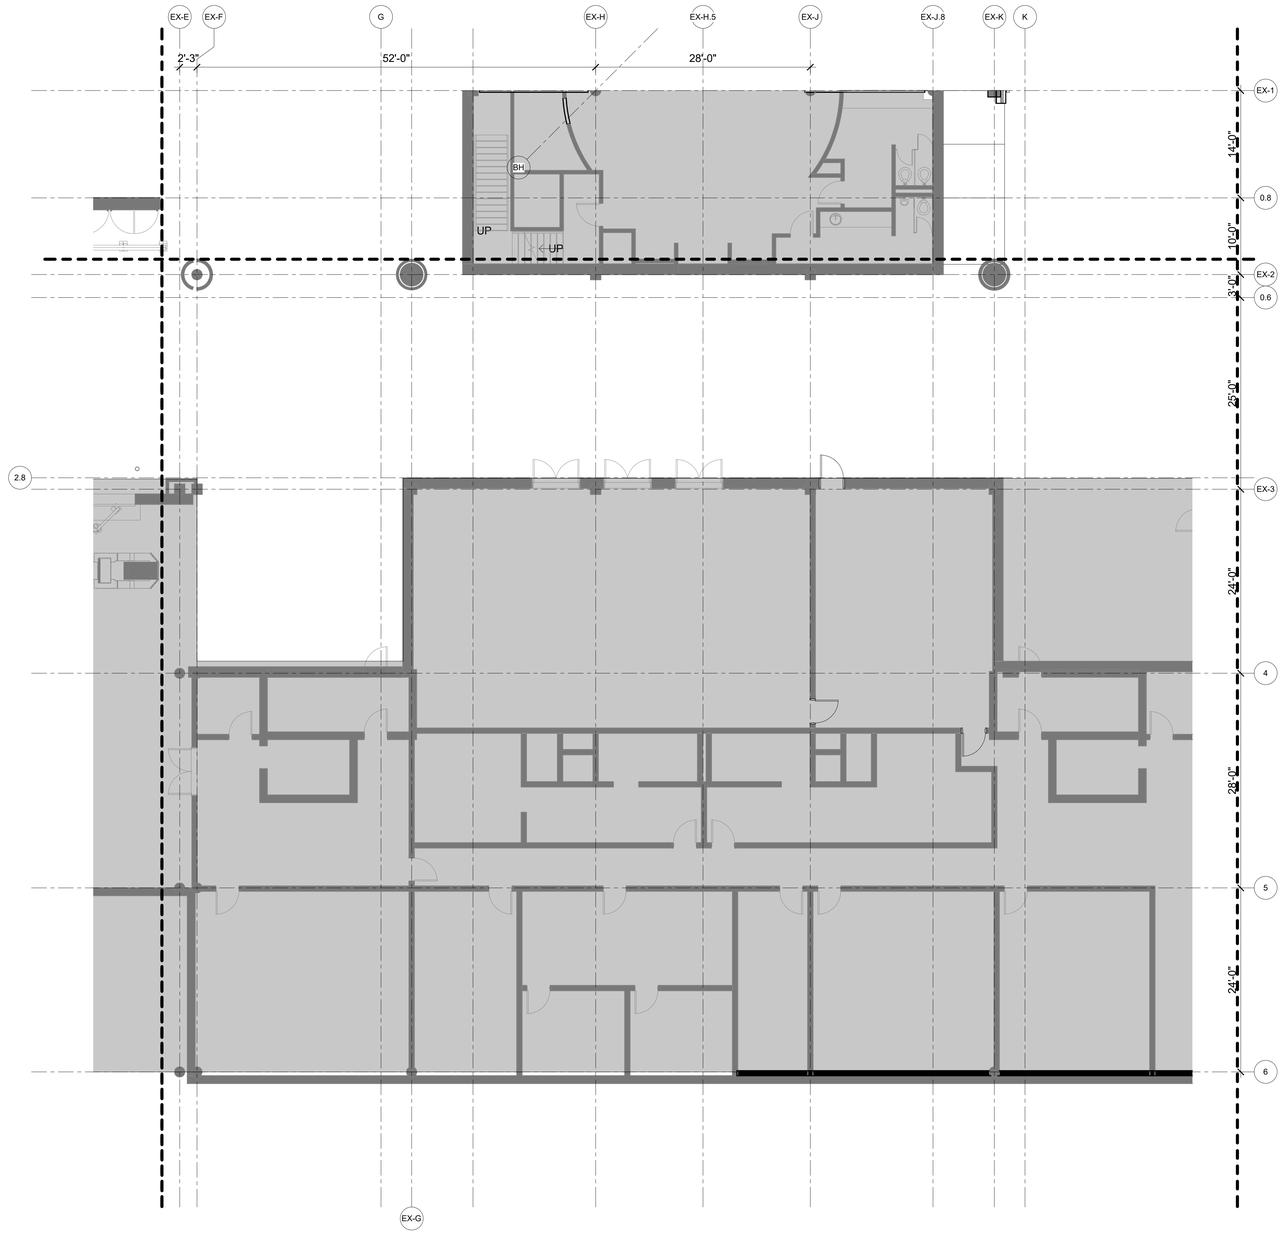

TRUE NORTH

1 SCHEDULE 1 - RAMP LEVEL FINISH FLOOR PLAN ZONE 5

1/8" = 1'-0"

ILM

TERMINAL IMPROVEMENTS CONTRACT 3

Wilmington International Airport
1740 Airport Boulevard, Suite 12
Wilmington, NC 28405

THE WILSON GROUP ARCHITECTS REGISTERED ARCHITECTURAL CORPORATION CERT. NO. 51140 NORTH CAROLINA CHARLOTTE, N.C.

CRAIG WALKER PAYNE REGISTERED ARCHITECT 9272 NORTH CAROLINA CHARLOTTE, N.C.

THE WILSON GROUP
- ARCHITECTS -

PO Box 5510 Charlotte, NC 28299
704-331-9747 • www.twgarchitects.com

PROJECT MANAGER & CIVIL ENGINEER
TALBERT & BRIGHT

CONSULTING ARCHITECT
LS3P

STRUCTURAL ENGINEER
STEWART


FP/P/M/E ENGINEER
CHEATHAM & ASSOC.

BAGGAGE HANDLING CONSULTANTS
BNP

AIRCRAFT SUPPORT SYSTEMS
DK CONSULTANTS

SPECIALTY LIGHTING CONSULTANT
HARTRANFT

SIGNAGE & WAYFINDING
TAKEFORM

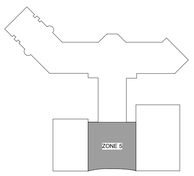

KEY PLAN

COPYRIGHT © 2019
THE WILSON GROUP ARCHITECTS
ALL RIGHTS RESERVED

PRINTED OR ELECTRONIC DRAWINGS AND DOCUMENTATION MAY NOT BE REPRODUCED IN ANY FORM WITHOUT WRITTEN PERMISSION FROM THE WILSON GROUP ARCHITECTS


REVISIONS

DATE 6/28/2019
PROJECT NUMBER 9202-000
SHEET TITLE

SCHEDULE 1 - RAMP LEVEL FINISH FLOOR PLAN ZONE 5

SHEET NUMBER

A1-715

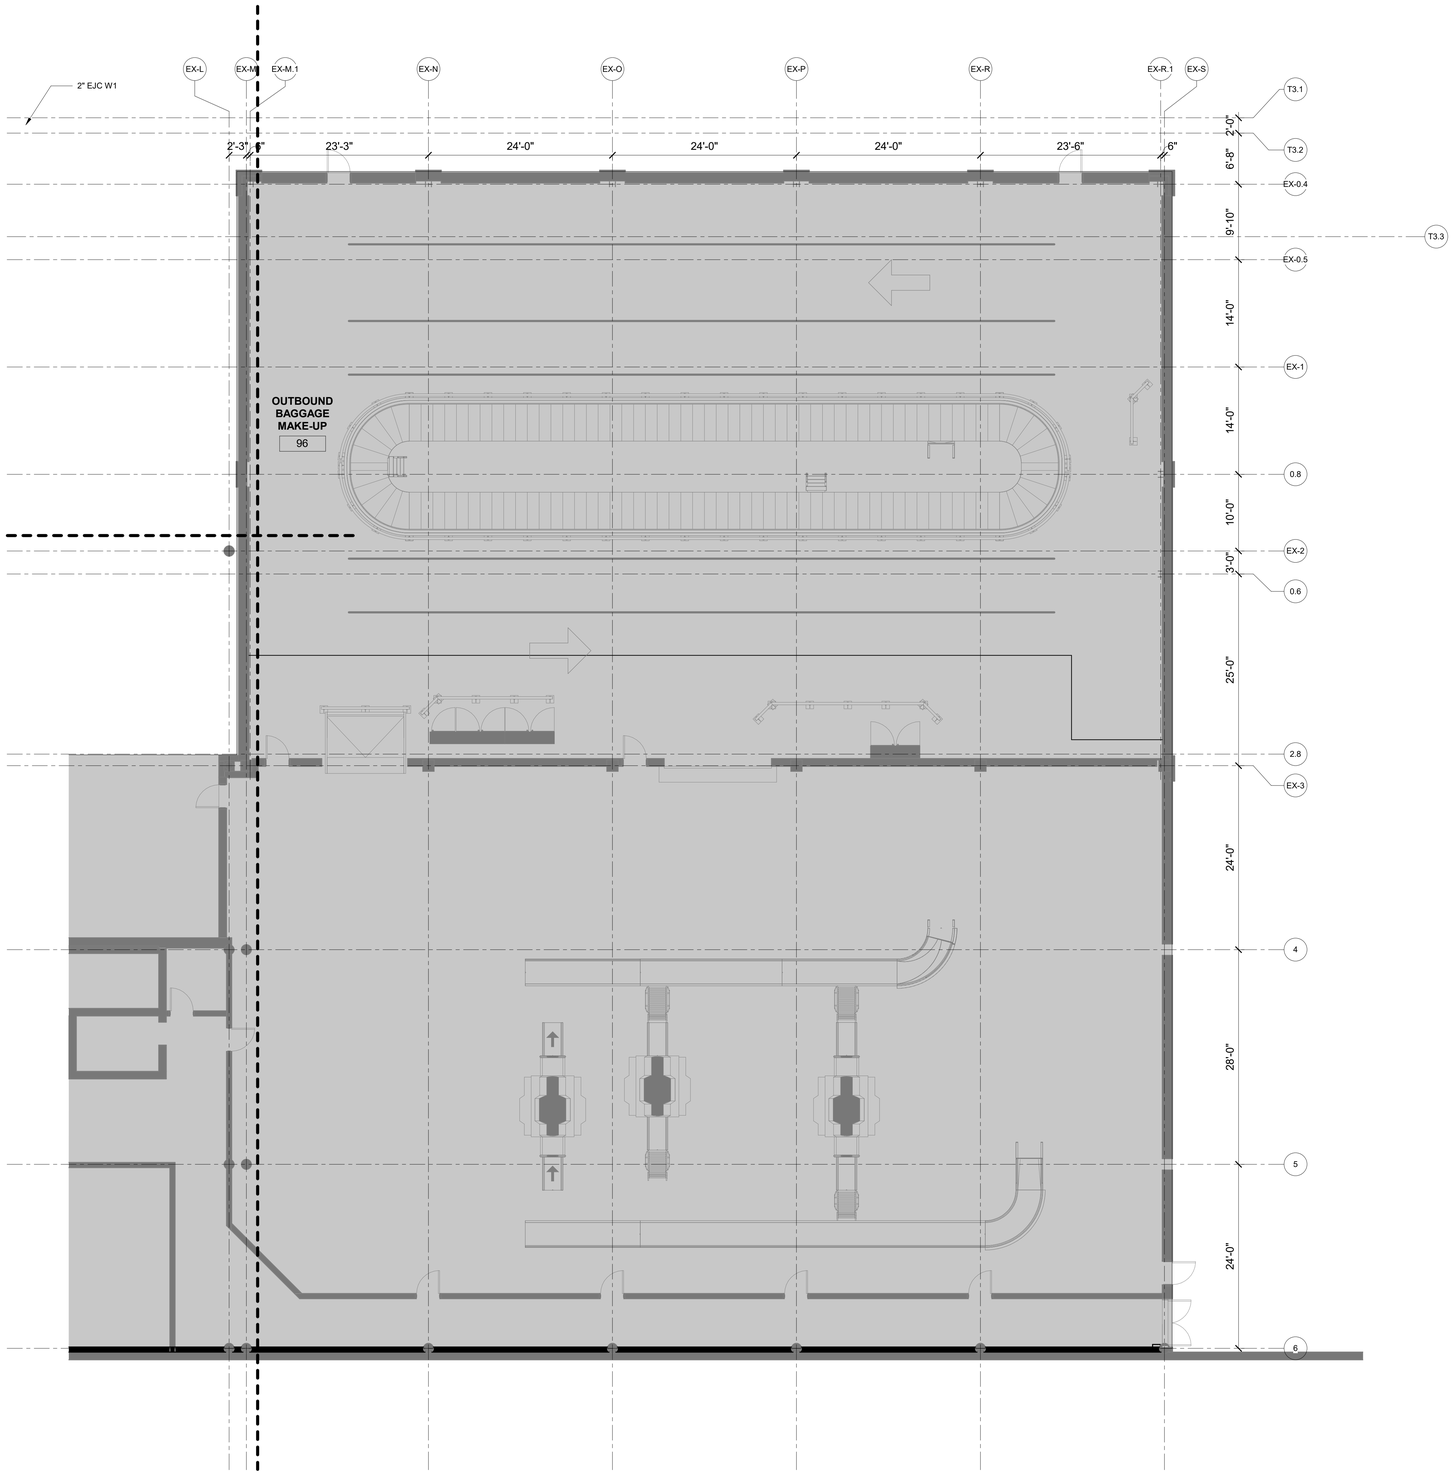

1 SCHEDULE 1 - RAMP LEVEL FINISH FLOOR PLAN ZONE 6
1/8" = 1'-0"

ILM

TERMINAL IMPROVEMENTS CONTRACT 3

Wilmington International Airport
1740 Airport Boulevard, Suite 12
Wilmington, NC 28405

THE WILSON GROUP ARCHITECTS
REGISTERED ARCHITECTURAL CORPORATION
CERT. NO. 511140
NORTH CAROLINA
CHARLOTTE, N.C.

TRAVIS WALKER PAYNE
REGISTERED ARCHITECT
9272
NORTH CAROLINA
CHARLOTTE, N.C.

THE WILSON GROUP
- ARCHITECTS -
PO Box 5510 Charlotte, NC 28299
704-331-9747 • www.twgarchitects.com

PROJECT MANAGER & CIVIL ENGINEER
TALBERT & BRIGHT

CONSULTING ARCHITECT
LS3P

STRUCTURAL ENGINEER
STEWART


FP/P/M/E ENGINEER
CHEATHAM & ASSOC.

BAGGAGE HANDLING CONSULTANTS
BNP

AIRCRAFT SUPPORT SYSTEMS
DK CONSULTANTS

SPECIALTY LIGHTING CONSULTANT
HARTRANFT

SIGNAGE & WAYFINDING
TAKEFORM

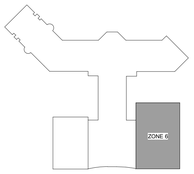

KEY PLAN

COPYRIGHT © 2019
THE WILSON GROUP ARCHITECTS
ALL RIGHTS RESERVED
•
PRINTED OR ELECTRONIC DRAWINGS AND DOCUMENTATION MAY NOT BE REPRODUCED IN ANY FORM WITHOUT WRITTEN PERMISSION FROM THE WILSON GROUP ARCHITECTS


REVISIONS

DATE 6/28/2019
PROJECT NUMBER 9202-000
SHEET TITLE

SCHEDULE 1 - RAMP LEVEL FINISH FLOOR PLAN ZONE 6

SHEET NUMBER

A1-716

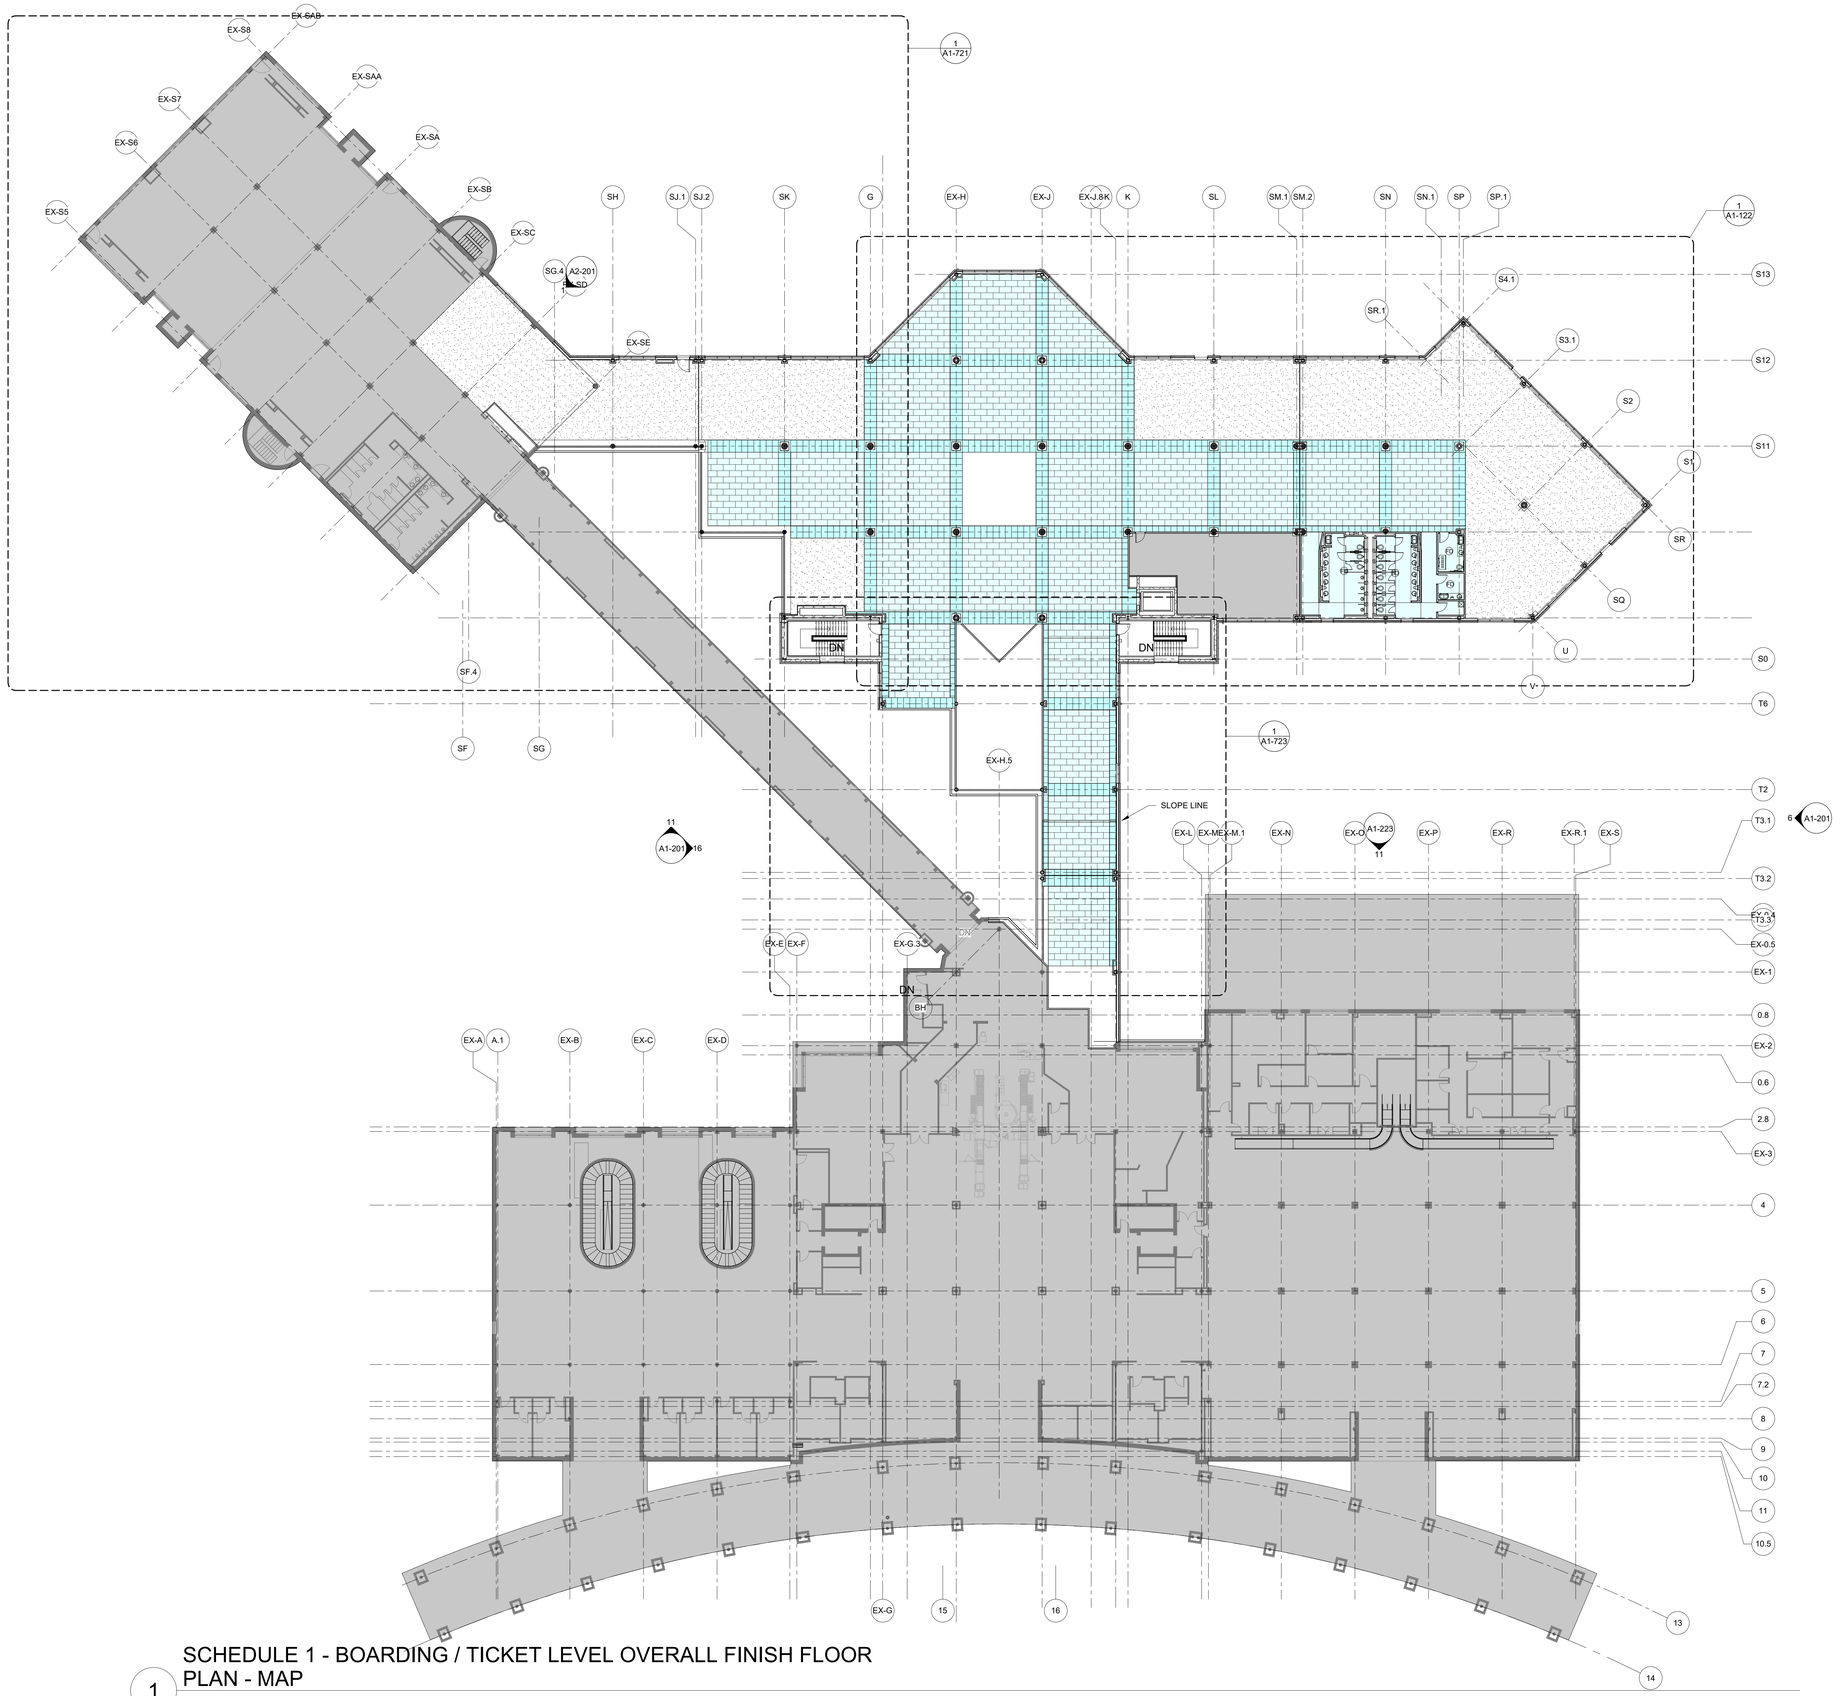

FINISH FLOOR LEGEND

- TR-1
- TR-2
- TR-3
- ALLOWANCE — TR-4
- CPT-1
- CPT-2
- CONCRETE
- EXISTING

1 SCHEDULE 1 - BOARDING / TICKET LEVEL OVERALL FINISH FLOOR PLAN - MAP
1" = 20'-0"

TRUE NORTH

ILM

TERMINAL IMPROVEMENTS CONTRACT 3

Wilmington International Airport
1740 Airport Boulevard, Suite 12
Wilmington, NC 28405

THE WILSON GROUP ARCHITECTS — REGISTERED ARCHITECTURAL CORPORATION — CERT. NO. 51140 — NORTH CAROLINA — CHARLOTTE, N.C.

THOMAS WALKER PAGE — REGISTERED ARCHITECT — 9272 — NORTH CAROLINA — CHARLOTTE, N.C.

THE WILSON GROUP
- ARCHITECTS -
PO Box 5510 Charlotte, NC 28299
704-331-9747 • www.twgarchitects.com

PROJECT MANAGER & CIVIL ENGINEER
TALBERT & BRIGHT

CONSULTING ARCHITECT
LS3P

STRUCTURAL ENGINEER
STEWART

FP/P/M/E ENGINEER
CHEATHAM & ASSOC.

BAGGAGE HANDLING CONSULTANTS
BNP

AIRCRAFT SUPPORT SYSTEMS
DK CONSULTANTS

SPECIALTY LIGHTING CONSULTANT
HARTRANFT

SIGNAGE & WAYFINDING
TAKEFORM



KEY PLAN

COPYRIGHT © 2019
THE WILSON GROUP ARCHITECTS
ALL RIGHTS RESERVED
•
PRINTED OR ELECTRONIC DRAWINGS AND DOCUMENTATION MAY NOT BE REPRODUCED IN ANY FORM WITHOUT WRITTEN PERMISSION FROM THE WILSON GROUP ARCHITECTS


REVISIONS

DATE 6/28/2019
PROJECT NUMBER 9202-000
SHEET TITLE

SCHEDULE 1 - BOARDING / TICKET LEVEL OVERALL FINISH FLOOR PLAN

SHEET NUMBER

A1-720

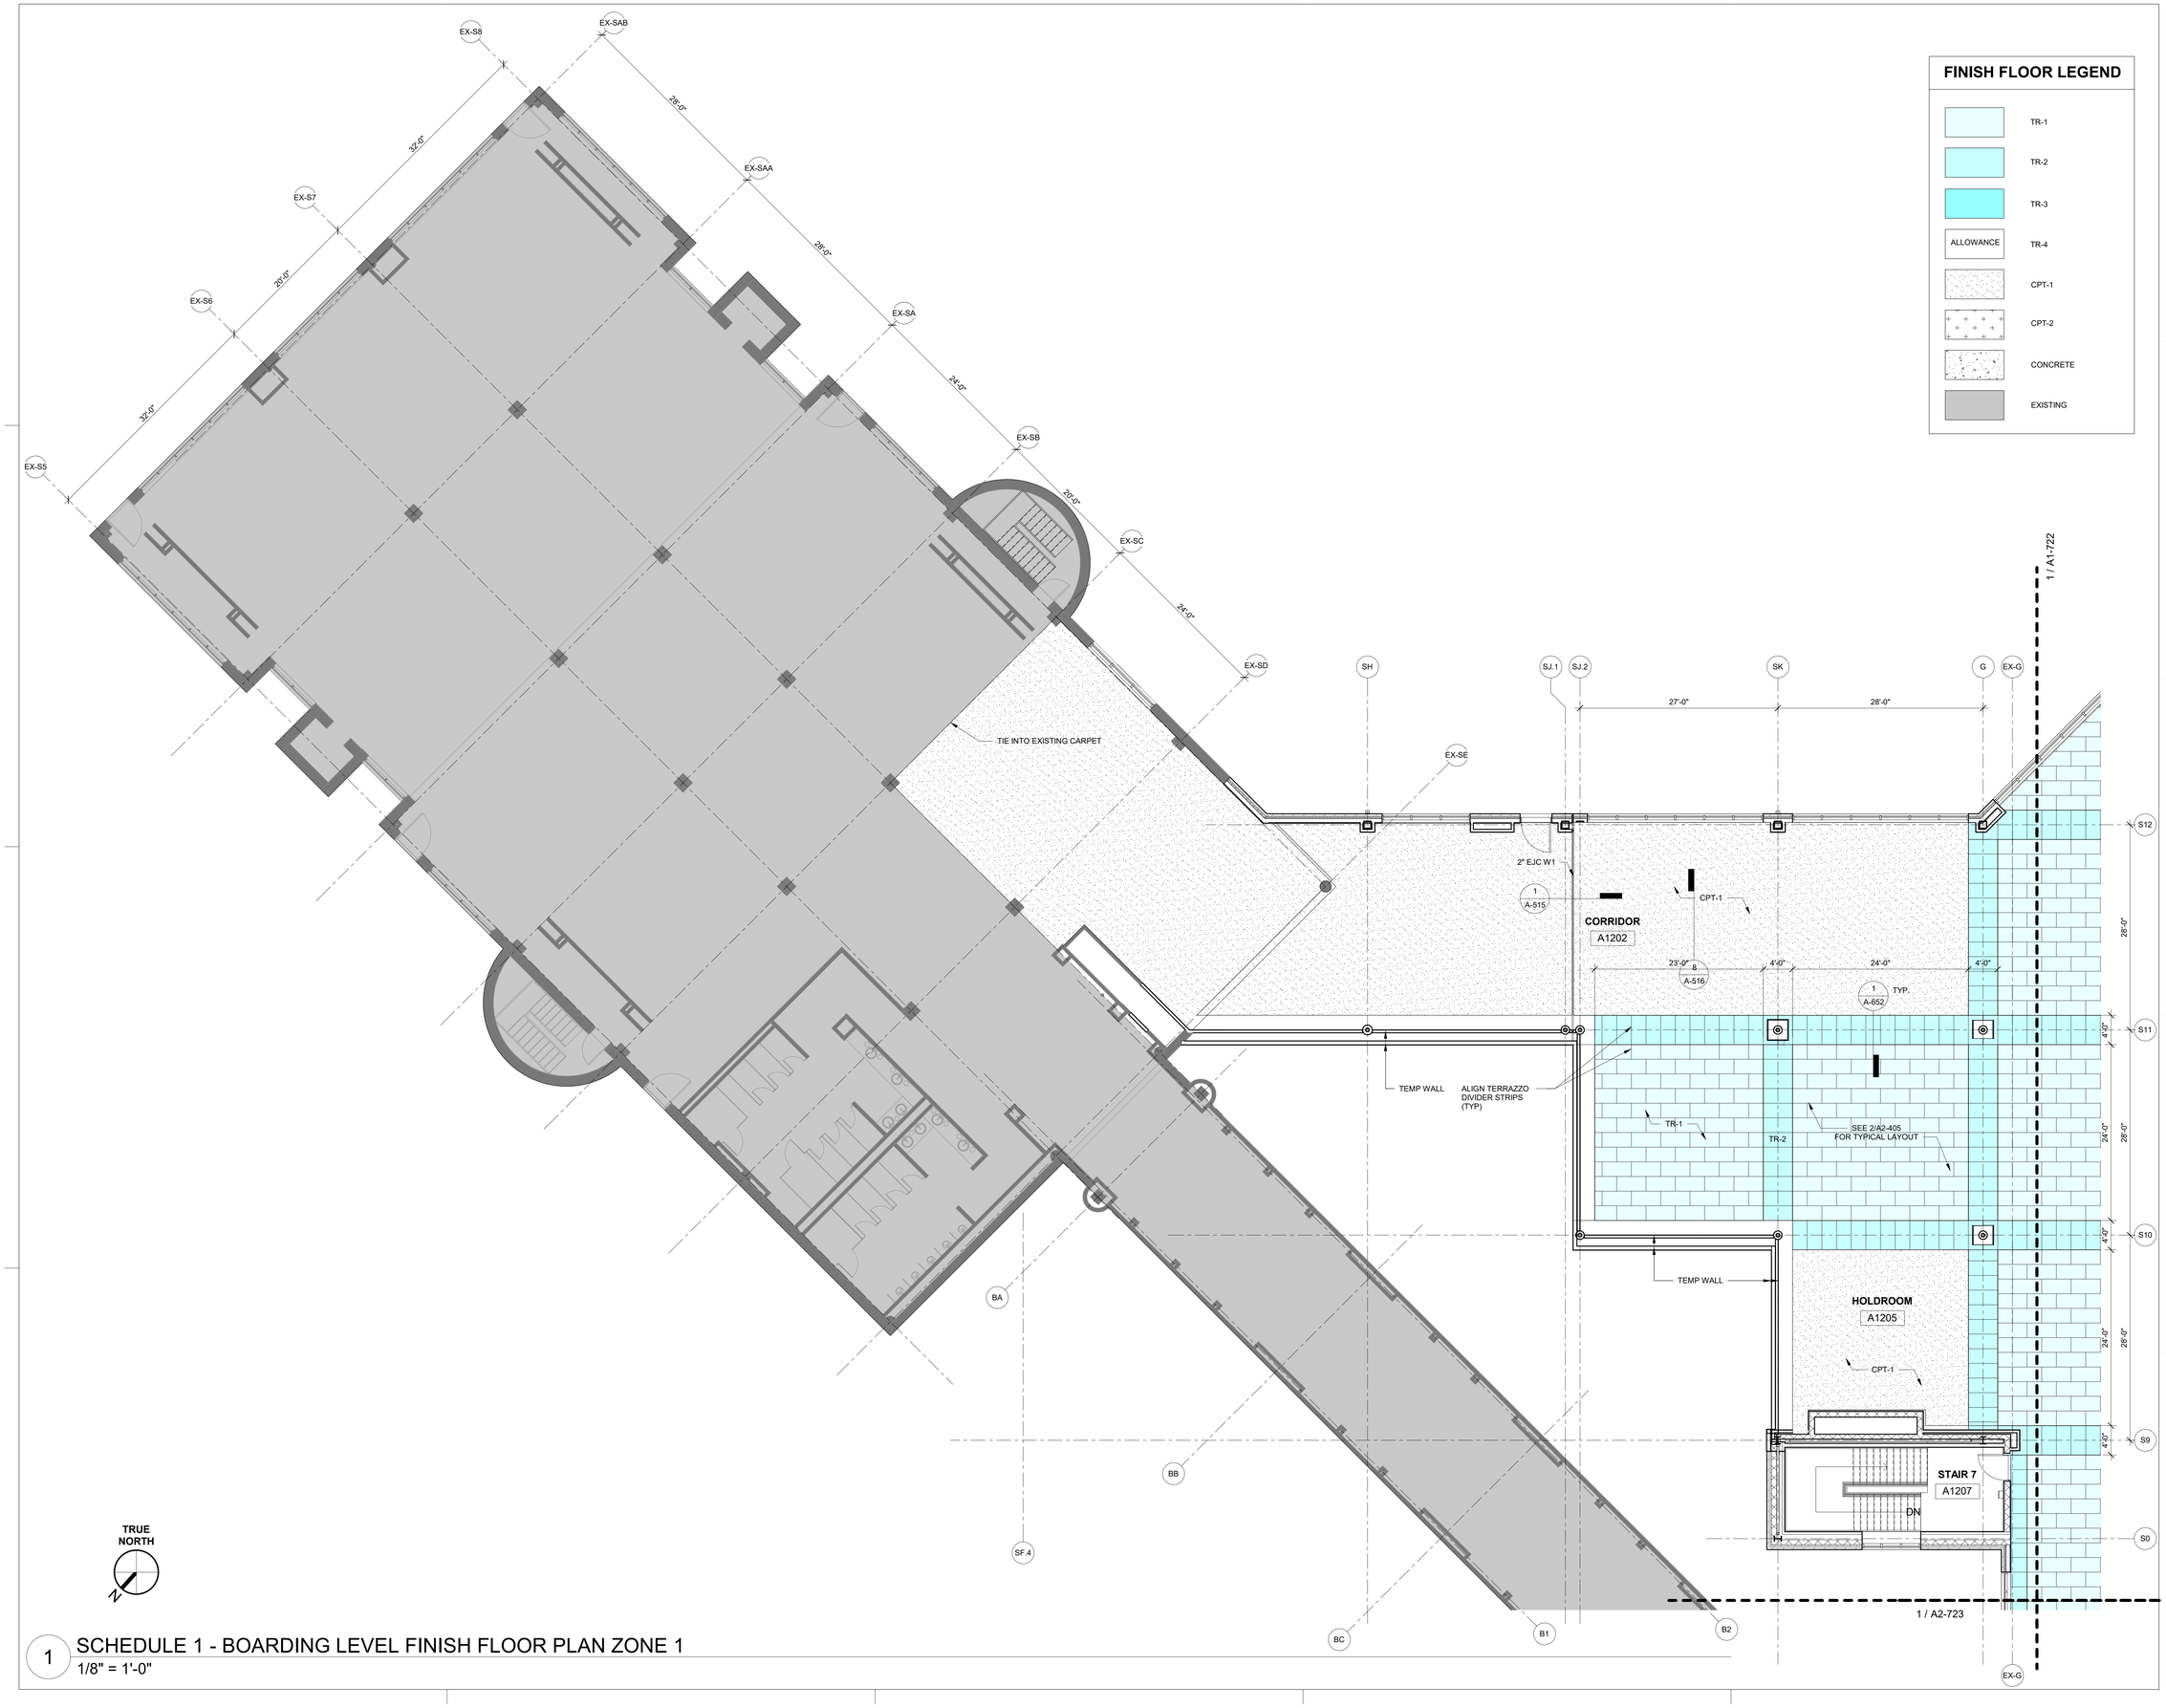

1 SCHEDULE 1 - BOARDING LEVEL FINISH FLOOR PLAN ZONE 1
1/8" = 1'-0"

ILM

TERMINAL IMPROVEMENTS CONTRACT 3

Wilmington International Airport
1740 Airport Boulevard, Suite 12
Wilmington, NC 28405

THE WILSON GROUP ARCHITECTS · REGISTERED ARCHITECTURAL CORPORATION · CERT. NO. 51140 · NORTH CAROLINA · CHARLOTTE, N.C.

TRAVIS WALKER PAGE · REGISTERED ARCHITECT · 9272 · NORTH CAROLINA · CHARLOTTE, N.C.

THE WILSON GROUP
- ARCHITECTS -

PO Box 5510 Charlotte, NC 28299
704-331-9747 • www.twgarchitects.com

PROJECT MANAGER & CIVIL ENGINEER
TALBERT & BRIGHT

CONSULTING ARCHITECT
LS3P

STRUCTURAL ENGINEER
STEWART


FP/P/M/E ENGINEER
CHEATHAM & ASSOC.

BAGGAGE HANDLING CONSULTANTS
BNP

AIRCRAFT SUPPORT SYSTEMS
DK CONSULTANTS

SPECIALTY LIGHTING CONSULTANT
HARTRANFT

SIGNAGE & WAYFINDING
TAKEFORM

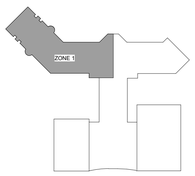

KEY PLAN

COPYRIGHT © 2019
THE WILSON GROUP ARCHITECTS
ALL RIGHTS RESERVED

PRINTED OR ELECTRONIC DRAWINGS AND DOCUMENTATION MAY NOT BE REPRODUCED IN ANY FORM WITHOUT WRITTEN PERMISSION FROM THE WILSON GROUP ARCHITECTS

REVISIONS

DATE 6/28/2019
PROJECT NUMBER 9202-000
SHEET TITLE

SCHEDULE 1 - BOARDING LEVEL FINISH FLOOR PLAN ZONE 1


SHEET NUMBER

A1-721

TRUE NORTH

FINISH FLOOR LEGEND

- TR-1
- TR-2
- TR-3
- ALLOWANCE — TR-4
- CPT-1
- CPT-2
- CONCRETE
- EXISTING

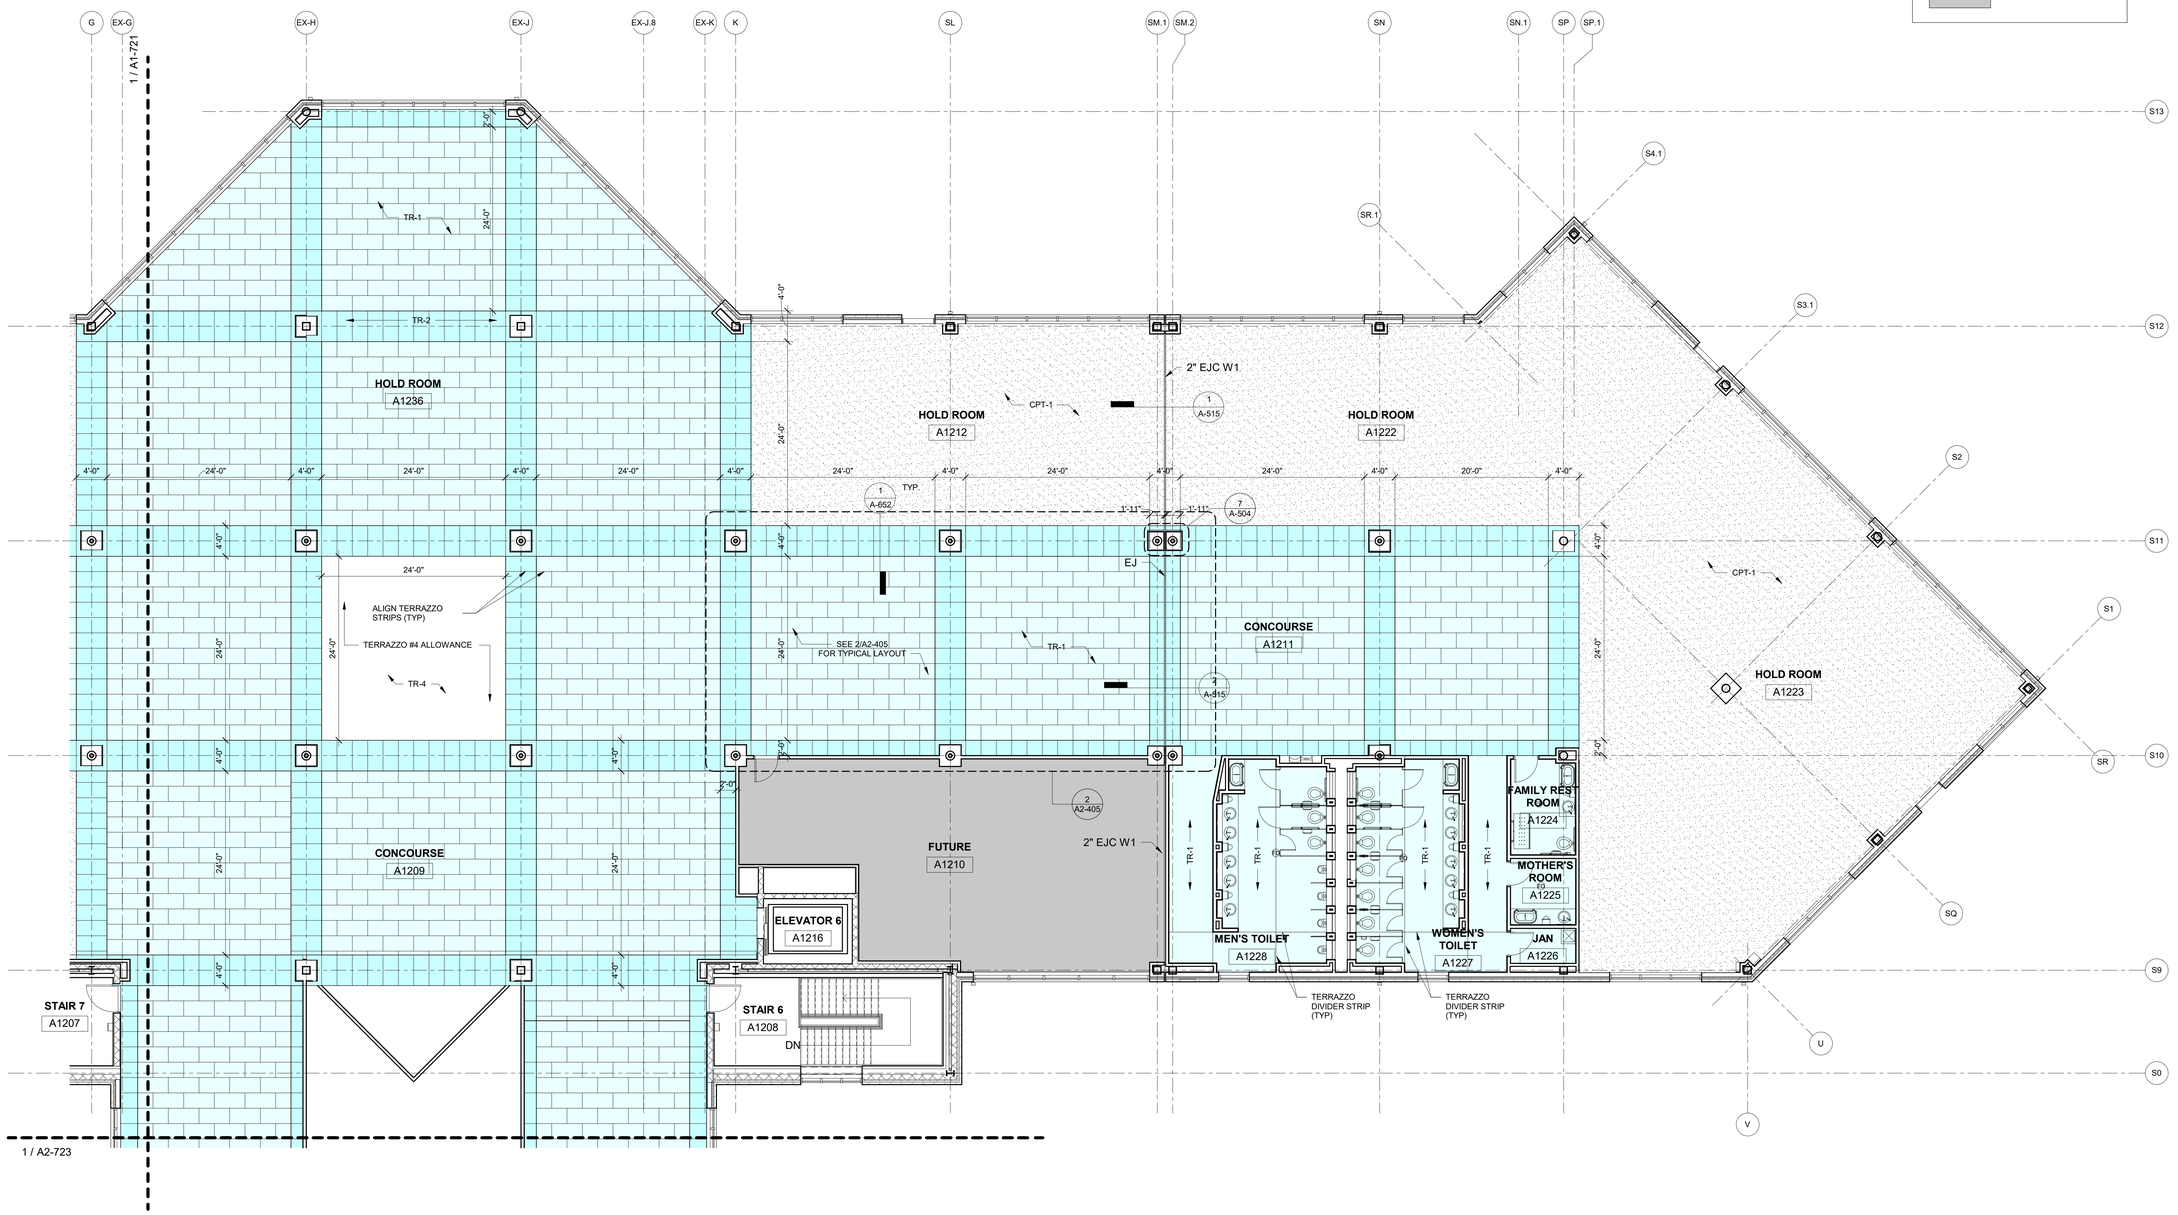

1 SCHEDULE 1 - BOARDING LEVEL FINISH FLOOR PLAN ZONE 2

1/8" = 1'-0"

ILM

TERMINAL IMPROVEMENTS CONTRACT 3

Wilmington International Airport
1740 Airport Boulevard, Suite 12
Wilmington, NC 28405

THE WILSON GROUP ARCHITECTS — REGISTERED ARCHITECTURAL CORPORATION — CERT. NO. 51140 — NORTH CAROLINA — CHARLOTTE, N.C.

TRAVIS WALKER PAGE — REGISTERED ARCHITECT — 9272 — NORTH CAROLINA — CHARLOTTE, N.C.

THE WILSON GROUP
- ARCHITECTS -
PO Box 5510 Charlotte, NC 28299
704-331-9747 • www.twgarchitects.com

PROJECT MANAGER & CIVIL ENGINEER
TALBERT & BRIGHT

CONSULTING ARCHITECT
LS3P

STRUCTURAL ENGINEER
STEWART


FP/P/M/E ENGINEER
CHEATHAM & ASSOC.

BAGGAGE HANDLING CONSULTANTS
BNP

AIRCRAFT SUPPORT SYSTEMS
DK CONSULTANTS

SPECIALTY LIGHTING CONSULTANT
HARTRANFT

SIGNAGE & WAYFINDING
TAKEFORM

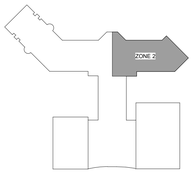

KEY PLAN

COPYRIGHT © 2019
THE WILSON GROUP ARCHITECTS
ALL RIGHTS RESERVED

PRINTED OR ELECTRONIC DRAWINGS AND DOCUMENTATION MAY NOT BE REPRODUCED IN ANY FORM WITHOUT WRITTEN PERMISSION FROM THE WILSON GROUP ARCHITECTS


REVISIONS

DATE 6/28/2019
PROJECT NUMBER 9202-000
SHEET TITLE

SCHEDULE 1 - BOARDING LEVEL FINISH FLOOR PLAN ZONE 2

SHEET NUMBER

A1-722

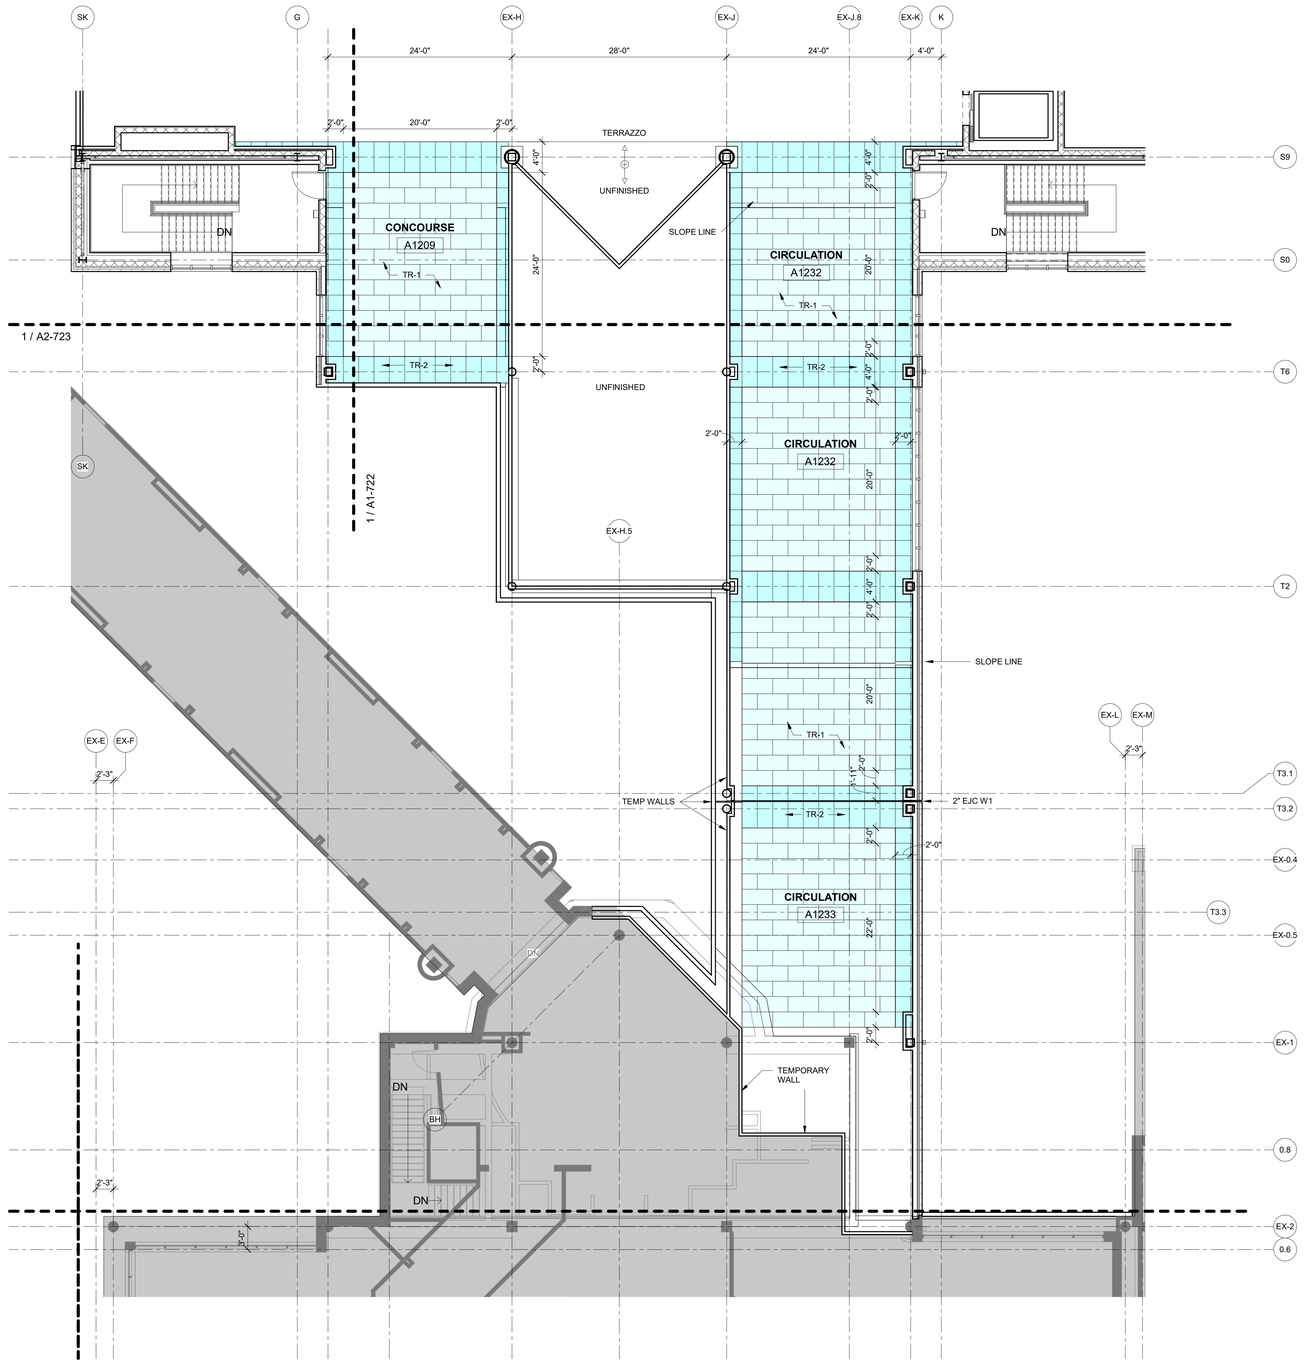

FINISH FLOOR LEGEND

- TR-1
- TR-2
- TR-3
- ALLOWANCE
- TR-4
- CPT-1
- CPT-2
- CONCRETE
- EXISTING

TRUE NORTH

1 SCHEDULE 1 - TICKET LEVEL FINISH FLOOR PLAN ZONE 3
1/8" = 1'-0"

ILM

TERMINAL IMPROVEMENTS CONTRACT 3

Wilmington International Airport
1740 Airport Boulevard, Suite 12
Wilmington, NC 28405

THE WILSON GROUP ARCHITECTS · REGISTERED ARCHITECTURAL CORPORATION · CERT. NO. 51140 · NORTH CAROLINA · CHARLOTTE, N.C.

TRAVIS WALKER PAGE · REGISTERED ARCHITECT · 9272 · NORTH CAROLINA · CHARLOTTE, N.C.

THE WILSON GROUP
- ARCHITECTS -

PO Box 5510 Charlotte, NC 28299
704-331-9747 • www.twgarchitects.com

PROJECT MANAGER & CIVIL ENGINEER
TALBERT & BRIGHT

CONSULTING ARCHITECT
LS3P

STRUCTURAL ENGINEER
STEWART


FP/P/M/E ENGINEER
CHEATHAM & ASSOC.

BAGGAGE HANDLING CONSULTANTS
BNP

AIRCRAFT SUPPORT SYSTEMS
DK CONSULTANTS

SPECIALTY LIGHTING CONSULTANT
HARTRANFT

SIGNAGE & WAYFINDING
TAKEFORM

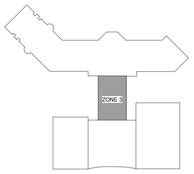

KEY PLAN

COPYRIGHT © 2019
THE WILSON GROUP ARCHITECTS
ALL RIGHTS RESERVED

PRINTED OR ELECTRONIC DRAWINGS AND DOCUMENTATION MAY NOT BE REPRODUCED IN ANY FORM WITHOUT WRITTEN PERMISSION FROM THE WILSON GROUP ARCHITECTS


REVISIONS

DATE 6/28/2019
PROJECT NUMBER 9202-000
SHEET TITLE

SCHEDULE 1 - TICKET LEVEL FINISH FLOOR PLAN ZONE 3

SHEET NUMBER

A1-723

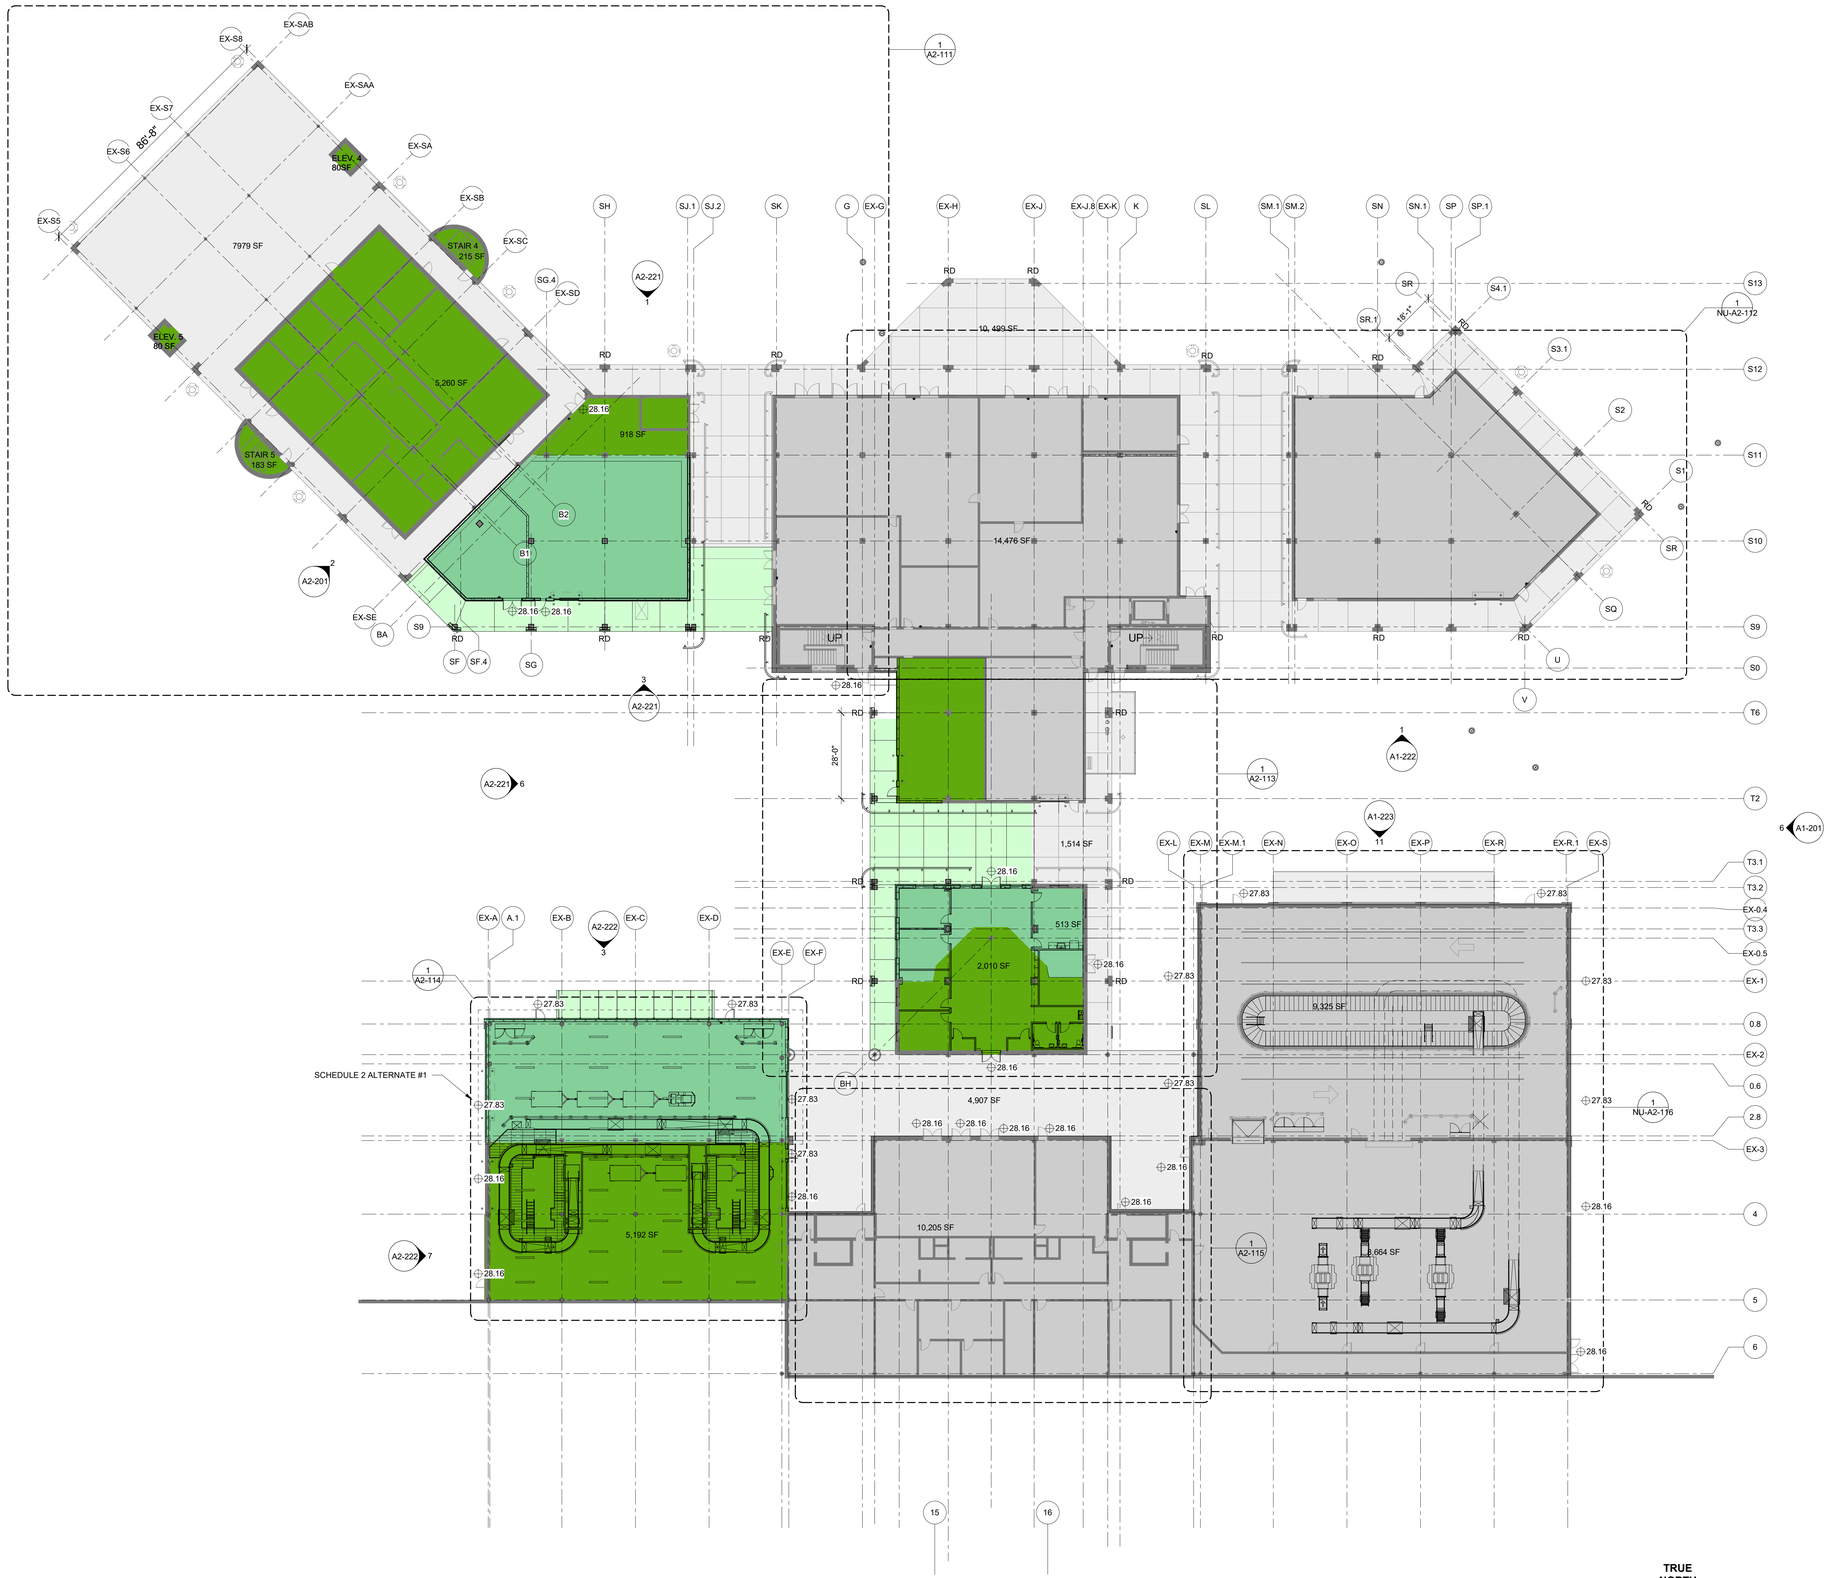

AREA LEGEND

- EXISTING COVERED AREA
- EXISTING ENCLOSED AREA
- EXISTING ROOF AREA
- EXISTING WALLS/COLUMNS
- SCHEDULE 1 NEW COVERED AREA
- SCHEDULE 1 NEW ENCLOSED AREA
- SCHEDULE 1 EXISTING RENOVATED AREA
- SCHEDULE 2 NEW COVERED AREA
- SCHEDULE 2 NEW ENCLOSED AREA
- SCHEDULE 2 EXISTING RENOVATED AREA

TRUE NORTH

1 SCHEDULE 2 - RAMP LEVEL OVERALL FLOOR PLAN
1" = 20'-0"

ILM

TERMINAL IMPROVEMENTS CONTRACT 3

Wilmington International Airport
1740 Airport Boulevard, Suite 12
Wilmington, NC 28405

THE WILSON GROUP ARCHITECTS — REGISTERED ARCHITECTURAL CORPORATION — CERT. NO. 51140 — NORTH CAROLINA — CHARLOTTE, N.C.

CRAIG WALKER PAGE — REGISTERED — 9272 — NORTH CAROLINA — CHARLOTTE, N.C.

THE WILSON GROUP
- ARCHITECTS -
PO Box 5510 Charlotte, NC 28299
704-331-9747 • www.twgarchitects.com

PROJECT MANAGER & CIVIL ENGINEER
TALBERT & BRIGHT

CONSULTING ARCHITECT
LS3P

STRUCTURAL ENGINEER
STEWART


FP/P/M/E ENGINEER
CHEATHAM & ASSOC.

BAGGAGE HANDLING CONSULTANTS
BNP

AIRCRAFT SUPPORT SYSTEMS
DK CONSULTANTS

SPECIALTY LIGHTING CONSULTANT
HARTRANFT

SIGNAGE & WAYFINDING
TAKEFORM

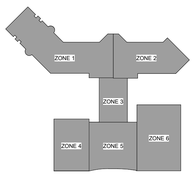

KEY PLAN

COPYRIGHT © 2019
THE WILSON GROUP ARCHITECTS
ALL RIGHTS RESERVED

PRINTED OR ELECTRONIC DRAWINGS AND DOCUMENTATION MAY NOT BE REPRODUCED IN ANY FORM WITHOUT WRITTEN PERMISSION FROM THE WILSON GROUP ARCHITECTS


REVISIONS

DATE 6/28/2019
PROJECT NUMBER 9202-000
SHEET TITLE

SCHEDULE 2 - RAMP LEVEL OVERALL FLOOR PLAN

SHEET NUMBER

A2-110

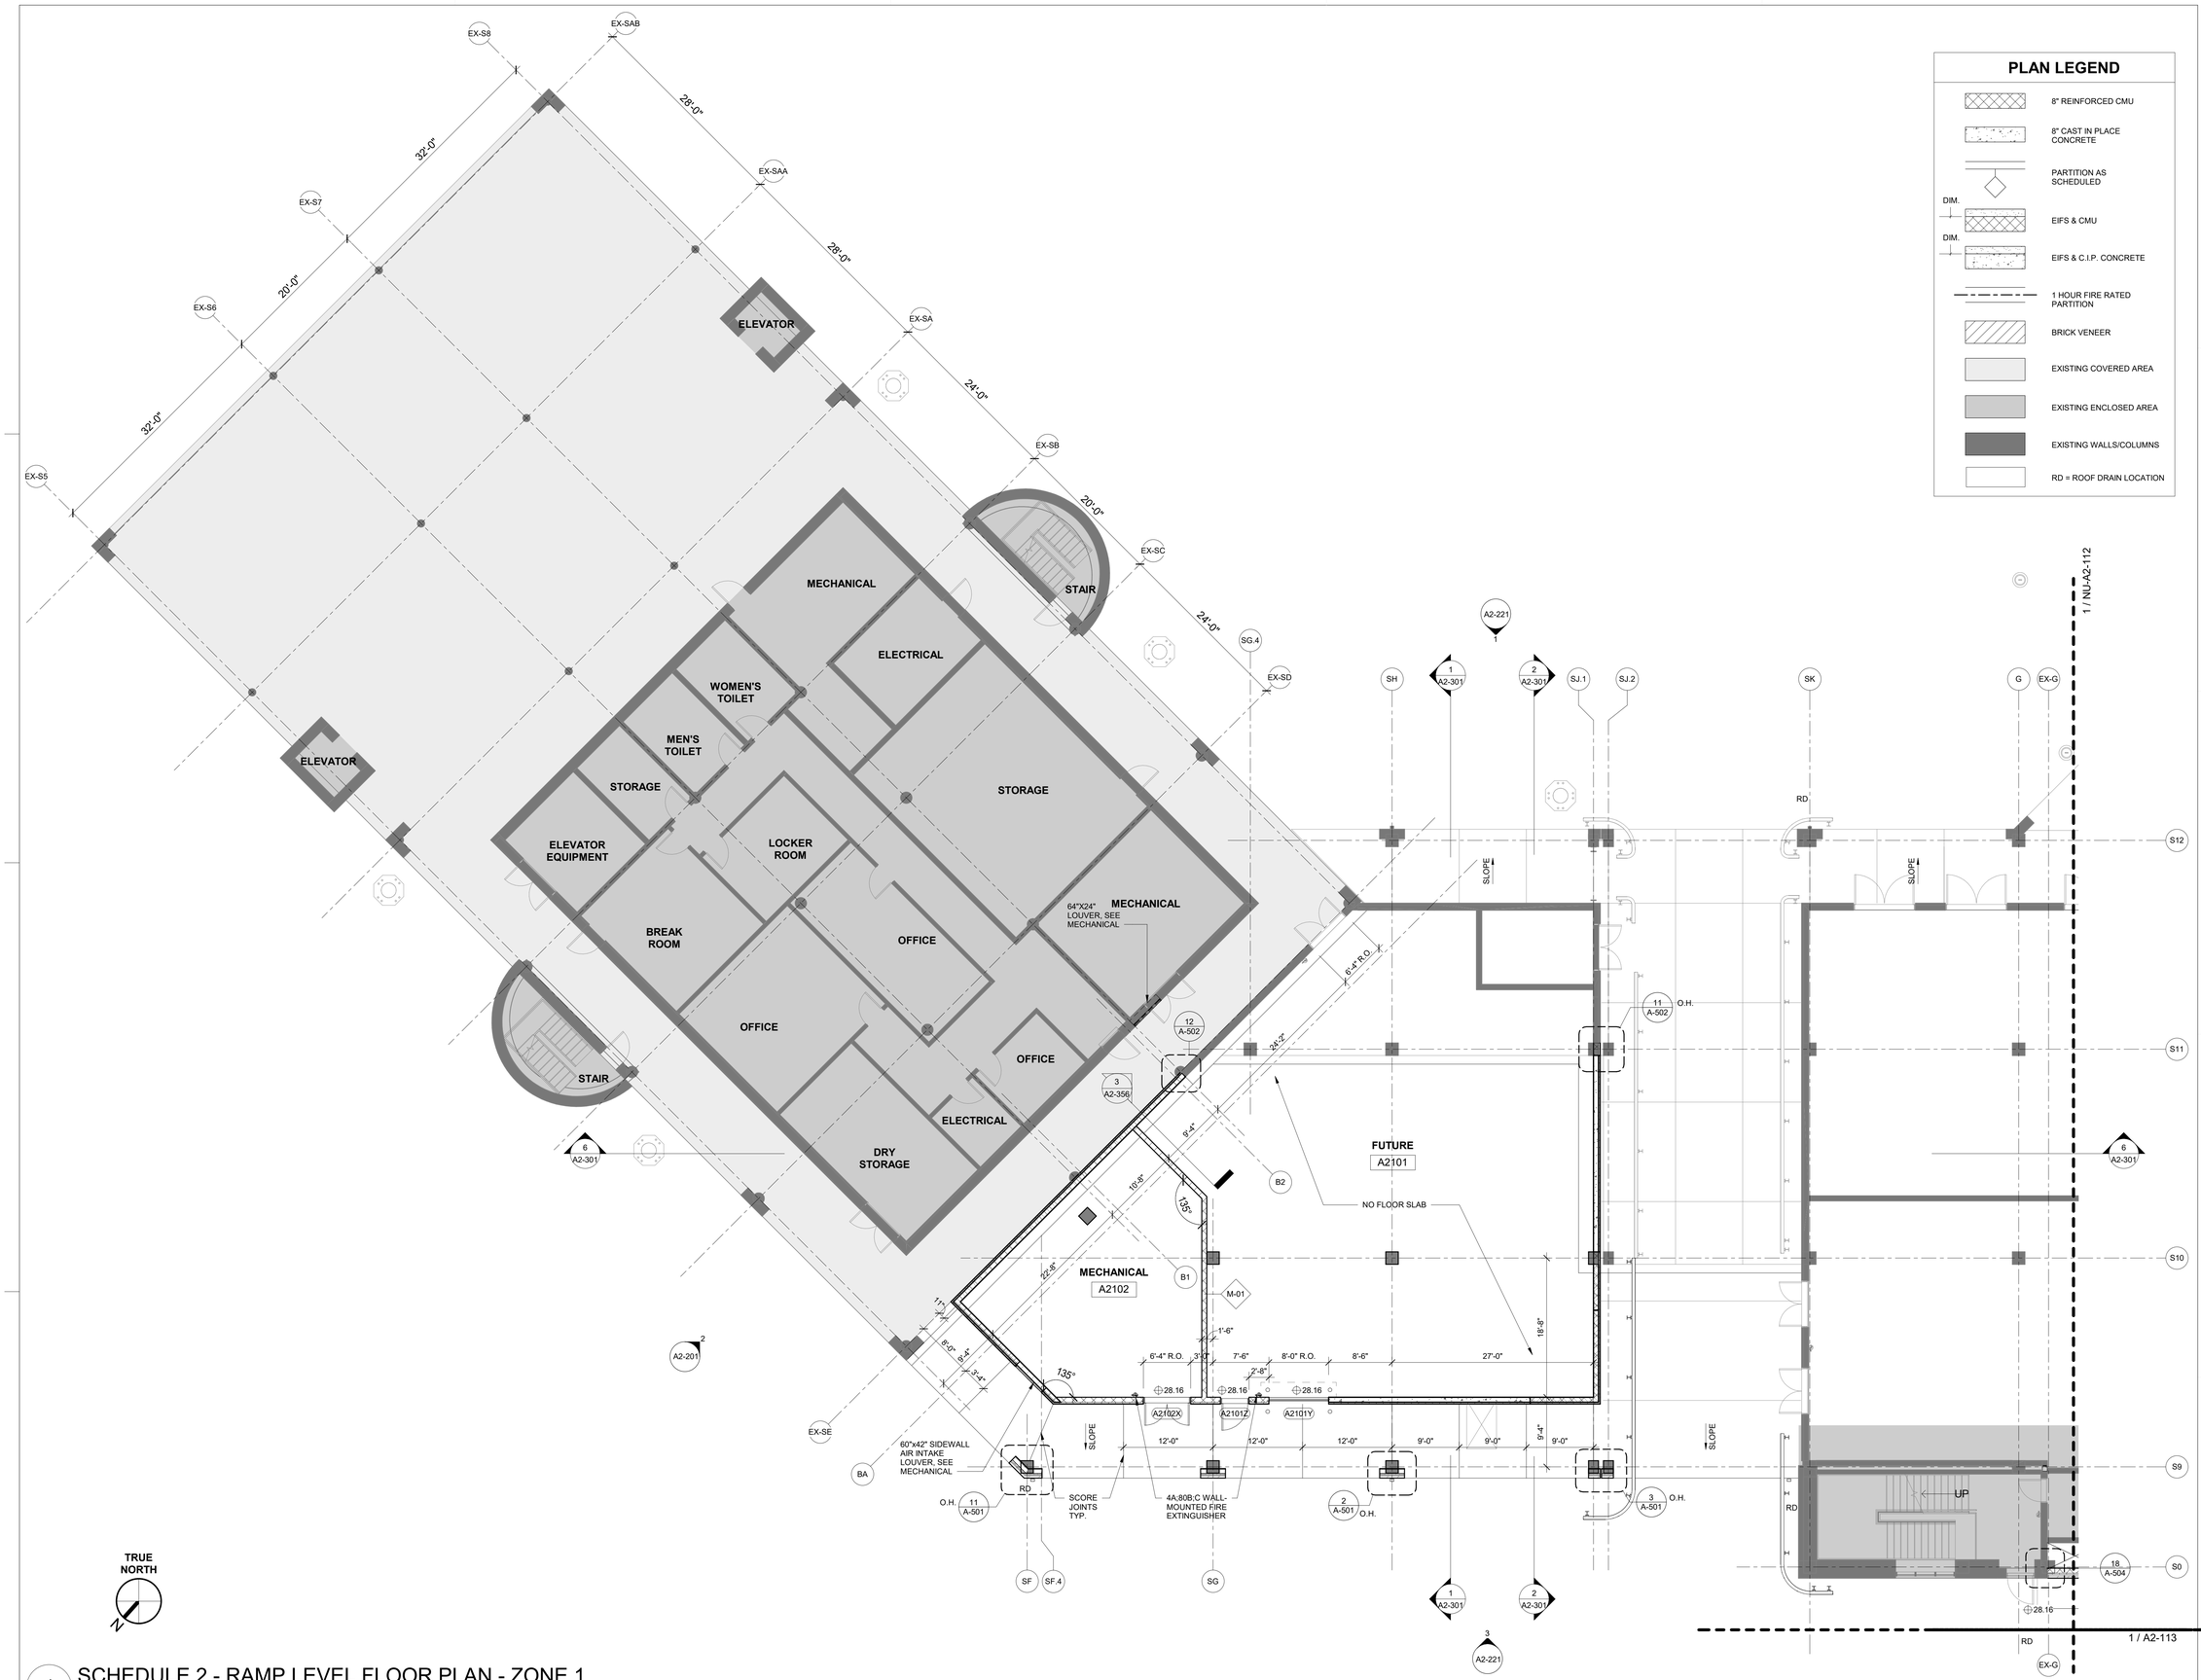

1 SCHEDULE 2 - RAMP LEVEL FLOOR PLAN - ZONE 1
1/8" = 1'-0"

PLAN LEGEND

- 8" REINFORCED CMU
- 8" CAST IN PLACE CONCRETE
- PARTITION AS SCHEDULED
- DIM. EIFS & CMU
- DIM. EIFS & C.I.P. CONCRETE
- 1 HOUR FIRE RATED PARTITION
- BRICK VENEER
- EXISTING COVERED AREA
- EXISTING ENCLOSED AREA
- EXISTING WALLS/COLUMNS
- RD = ROOF DRAIN LOCATION

ILM

TERMINAL IMPROVEMENTS CONTRACT 3

Wilmington International Airport
1740 Airport Boulevard, Suite 12
Wilmington, NC 28405

THE WILSON GROUP ARCHITECTS REGISTERED ARCHITECTURAL CORPORATION NORTH CAROLINA CERT. NO. 51140 CHARLOTTE, N.C.

TRAVIS WALKER PAGE REGISTERED ARCHITECT 9272 NORTH CAROLINA CHARLOTTE, N.C.

THE WILSON GROUP
- ARCHITECTS -

PO Box 5510 Charlotte, NC 28299
704-331-9747 • www.twgarchitects.com

PROJECT MANAGER & CIVIL ENGINEER
TALBERT & BRIGHT

CONSULTING ARCHITECT
LS3P

STRUCTURAL ENGINEER
STEWART


FP/P/M/E ENGINEER
CHEATHAM & ASSOC.

BAGGAGE HANDLING CONSULTANTS
BNP

AIRCRAFT SUPPORT SYSTEMS
DK CONSULTANTS

SPECIALTY LIGHTING CONSULTANT
HARTRANFT

SIGNAGE & WAYFINDING
TAKEFORM

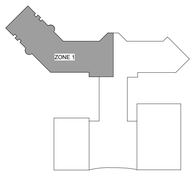

KEY PLAN

COPYRIGHT © 2019
THE WILSON GROUP ARCHITECTS
ALL RIGHTS RESERVED

PRINTED OR ELECTRONIC DRAWINGS AND DOCUMENTATION MAY NOT BE REPRODUCED IN ANY FORM WITHOUT WRITTEN PERMISSION FROM THE WILSON GROUP ARCHITECTS


REVISIONS

DATE 6/28/2019
PROJECT NUMBER 9202-000
SHEET TITLE

SCHEDULE 2 - RAMP LEVEL FLOOR PLAN ZONE 1

SHEET NUMBER

A2-111

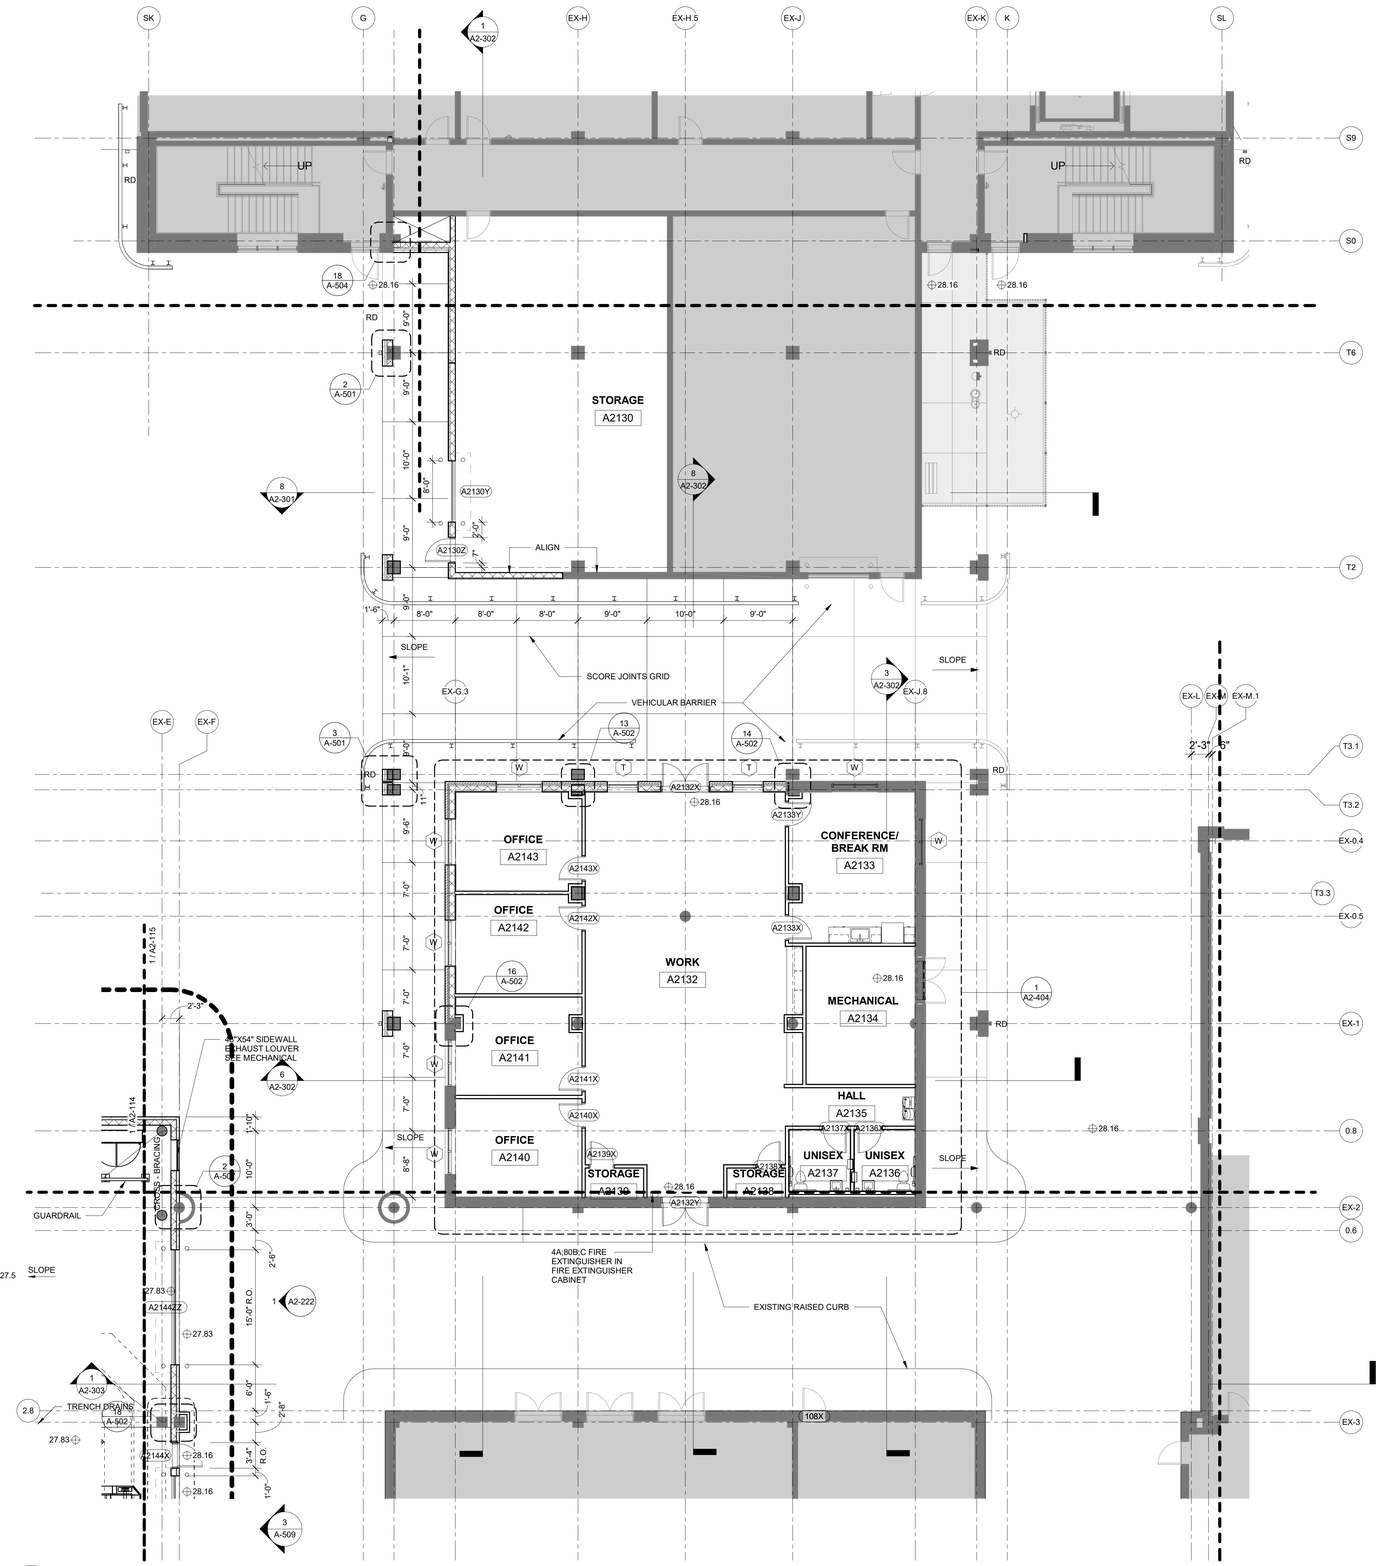

1 SCHEDULE 2 - RAMP LEVEL FLOOR PLAN - ZONE 3

1/8" = 1'-0"

PLAN LEGEND

- 8" REINFORCED CMU
- 8" CAST IN PLACE CONCRETE
- PARTITION AS SCHEDULED
- EIFS & CMU
- EIFS & C.I.P. CONCRETE
- 1 HOUR FIRE RATED PARTITION
- BRICK VENEER
- EXISTING COVERED AREA
- EXISTING ENCLOSED AREA
- EXISTING WALLS/COLUMNS
- RD = ROOF DRAIN LOCATION

ILM

TERMINAL IMPROVEMENTS CONTRACT 3

Wilmington International Airport
1740 Airport Boulevard, Suite 12
Wilmington, NC 28405

THE WILSON GROUP ARCHITECTS — REGISTERED ARCHITECTURAL CORPORATION — CERT. NO. 51140 — NORTH CAROLINA — CHARLOTTE, N.C.

CRAIG WALKER PAGE — REGISTERED ARCHITECT — 9272 — NORTH CAROLINA — CHARLOTTE, N.C.

THE WILSON GROUP
- ARCHITECTS -
PO Box 5510 Charlotte, NC 28299
704-331-9747 • www.twgarchitects.com

PROJECT MANAGER & CIVIL ENGINEER
TALBERT & BRIGHT

CONSULTING ARCHITECT
LS3P

STRUCTURAL ENGINEER
STEWART


FP/P/M/E ENGINEER
CHEATHAM & ASSOC.

BAGGAGE HANDLING CONSULTANTS
BNP

AIRCRAFT SUPPORT SYSTEMS
DK CONSULTANTS

SPECIALTY LIGHTING CONSULTANT
HARTRANFT

SIGNAGE & WAYFINDING
TAKEFORM

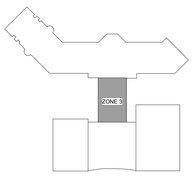

KEY PLAN

COPYRIGHT © 2019
THE WILSON GROUP ARCHITECTS
ALL RIGHTS RESERVED
•
PRINTED OR ELECTRONIC DRAWINGS AND DOCUMENTATION MAY NOT BE REPRODUCED IN ANY FORM WITHOUT WRITTEN PERMISSION FROM THE WILSON GROUP ARCHITECTS


REVISIONS

DATE 6/28/2019
PROJECT NUMBER 9202-000
SHEET TITLE

SCHEDULE 2 - RAMP LEVEL FLOOR PLAN ZONE 3

SHEET NUMBER

A2-113

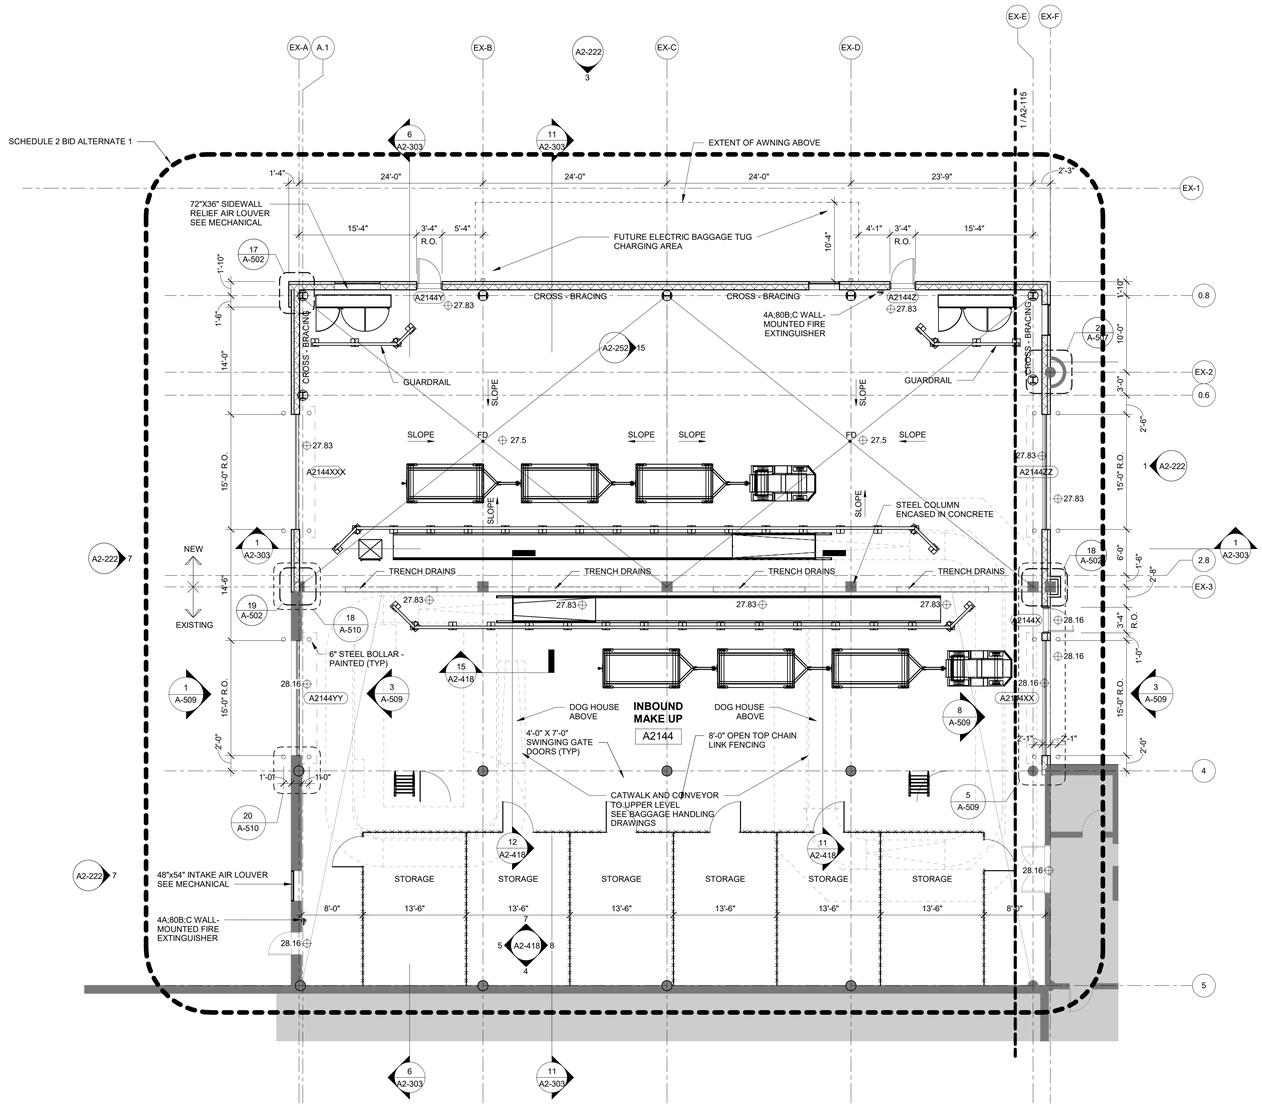

1 SCHEDULE 2 - RAMP LEVEL FLOOR PLAN - ZONE 4
1/8" = 1'-0"

PLAN LEGEND

- 8" REINFORCED CMU
- 8" CAST IN PLACE CONCRETE
- PARTITION AS SCHEDULED
- EIFS & CMU
- EIFS & C.I.P. CONCRETE
- 1 HOUR FIRE RATED PARTITION
- BRICK VENEER
- EXISTING COVERED AREA
- EXISTING ENCLOSED AREA
- EXISTING WALLS/COLUMNS
- RD = ROOF DRAIN LOCATION

PLAN NOTES

SHEETS A-509 & A-510 FOR CONDITIONING @ ENABLING STAGE.

TRUE NORTH

ILM

TERMINAL IMPROVEMENTS CONTRACT 3

Wilmington International Airport
1740 Airport Boulevard, Suite 12
Wilmington, NC 28405

THE WILSON GROUP ARCHITECTS · REGISTERED ARCHITECTURAL CORPORATION · NORTH CAROLINA · CERT. NO. 51140 · CHARLOTTE, N.C.

CRAIG WALKER PAGE · REGISTERED ARCHITECT · 9272 · NORTH CAROLINA · CHARLOTTE, N.C.

THE WILSON GROUP
- ARCHITECTS -
PO Box 5510 Charlotte, NC 28299
704-331-9747 • www.twgarchitects.com

PROJECT MANAGER & CIVIL ENGINEER
TALBERT & BRIGHT

CONSULTING ARCHITECT
LS3P

STRUCTURAL ENGINEER
STEWART


FP/P/M/E ENGINEER
CHEATHAM & ASSOC.

BAGGAGE HANDLING CONSULTANTS
BNP

AIRCRAFT SUPPORT SYSTEMS
DK CONSULTANTS

SPECIALTY LIGHTING CONSULTANT
HARTRANFT

SIGNAGE & WAYFINDING
TAKEFORM

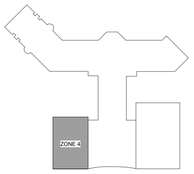

KEY PLAN

COPYRIGHT © 2019
THE WILSON GROUP ARCHITECTS
ALL RIGHTS RESERVED
•
PRINTED OR ELECTRONIC DRAWINGS AND DOCUMENTATION MAY NOT BE REPRODUCED IN ANY FORM WITHOUT WRITTEN PERMISSION FROM THE WILSON GROUP ARCHITECTS


REVISIONS

DATE 6/28/2019
PROJECT NUMBER 9202-000
SHEET TITLE

SCHEDULE 2 - RAMP LEVEL FLOOR PLAN ZONE 4

SHEET NUMBER

A2-114

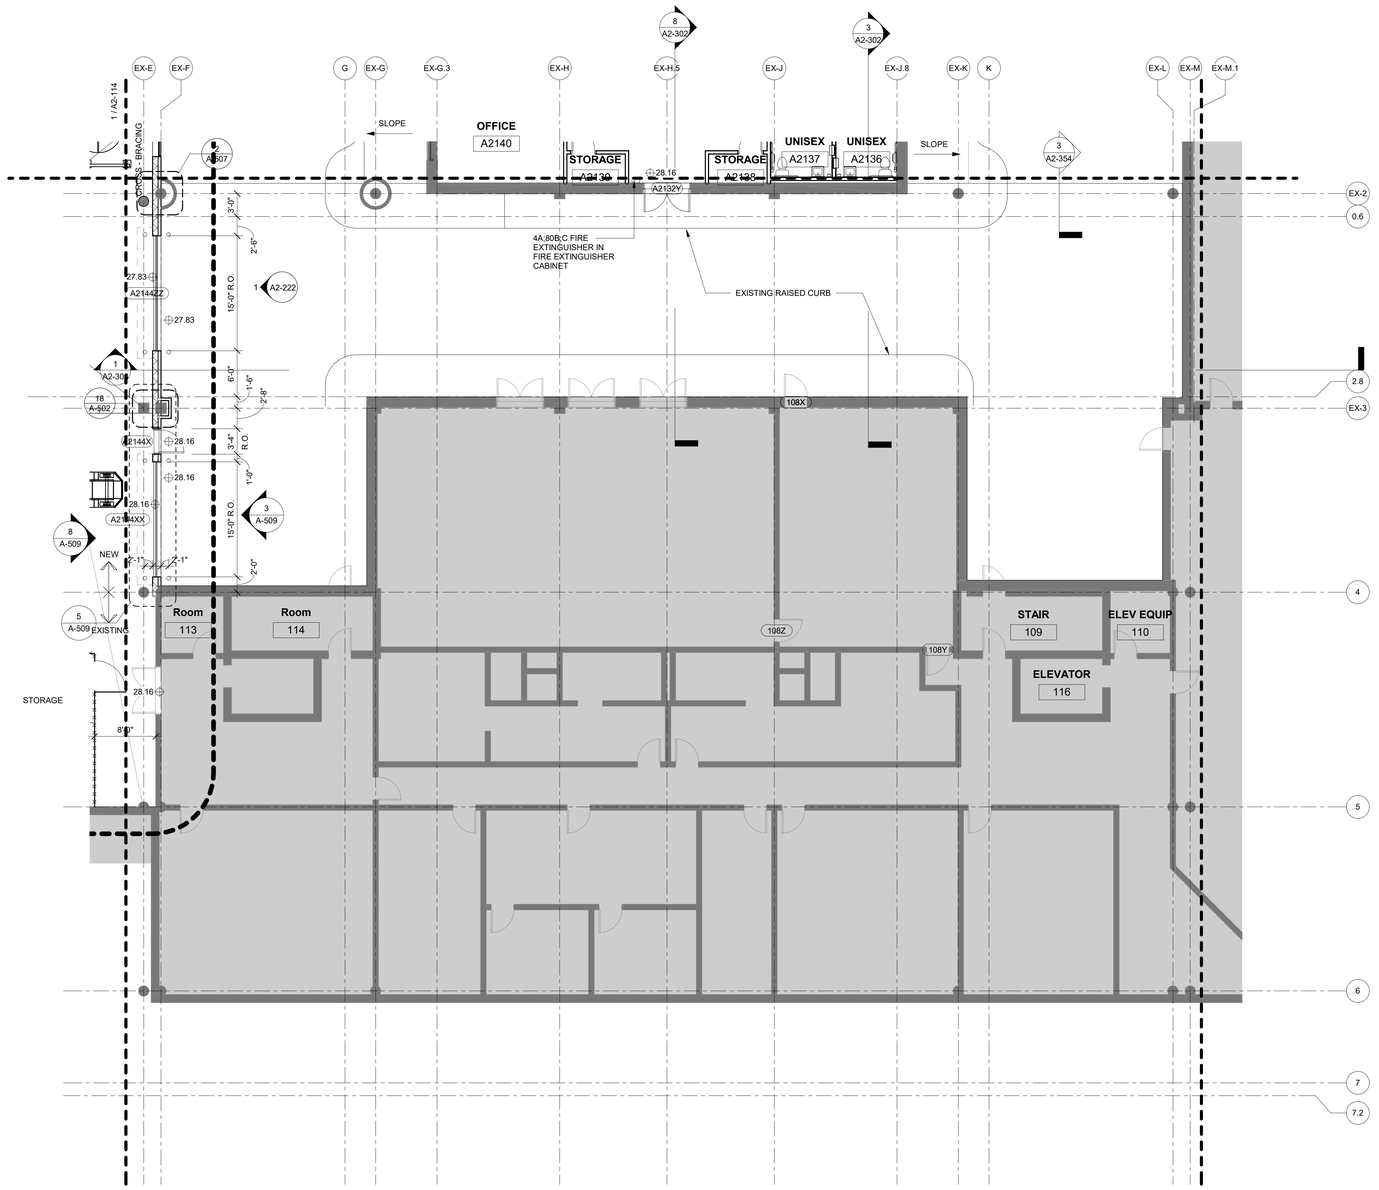

TRUE NORTH

1 SCHEDULE 2 - RAMP LEVEL FLOOR PLAN - ZONE 5

1/8" = 1'-0"

PLAN LEGEND

- 8" REINFORCED CMU
- 8" CAST IN PLACE CONCRETE
- PARTITION AS SCHEDULED
- DIM. EIFS & CMU
- DIM. EIFS & C.I.P. CONCRETE
- 1 HOUR FIRE RATED PARTITION
- BRICK VENEER
- EXISTING COVERED AREA
- EXISTING ENCLOSED AREA
- EXISTING WALLS/COLUMNS
- RD = ROOF DRAIN LOCATION

ILM

TERMINAL IMPROVEMENTS CONTRACT 3

Wilmington International Airport
1740 Airport Boulevard, Suite 12
Wilmington, NC 28405

THE WILSON GROUP ARCHITECTS — REGISTERED ARCHITECTURAL CORPORATION — CERT. NO. 51140 — NORTH CAROLINA — CHARLOTTE, N.C.

TRAVIS WALKER PAGE — REGISTERED ARCHITECT — 9272 — NORTH CAROLINA — CHARLOTTE, N.C.

THE WILSON GROUP
- ARCHITECTS -
PO Box 5510 Charlotte, NC 28299
704-331-9747 • www.twgarchitects.com

PROJECT MANAGER & CIVIL ENGINEER
TALBERT & BRIGHT

CONSULTING ARCHITECT
LS3P

STRUCTURAL ENGINEER
STEWART


FP/P/M/E ENGINEER
CHEATHAM & ASSOC.

BAGGAGE HANDLING CONSULTANTS
BNP

AIRCRAFT SUPPORT SYSTEMS
DK CONSULTANTS

SPECIALTY LIGHTING CONSULTANT
HARTRANFT

SIGNAGE & WAYFINDING
TAKEFORM

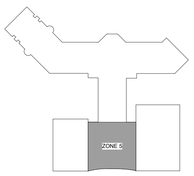

KEY PLAN

COPYRIGHT © 2019
THE WILSON GROUP ARCHITECTS
ALL RIGHTS RESERVED

PRINTED OR ELECTRONIC DRAWINGS AND DOCUMENTATION MAY NOT BE REPRODUCED IN ANY FORM WITHOUT WRITTEN PERMISSION FROM THE WILSON GROUP ARCHITECTS


REVISIONS

DATE 6/28/2019
PROJECT NUMBER 9202-000
SHEET TITLE

SCHEDULE 2 - RAMP LEVEL FLOOR PLAN ZONE 5

SHEET NUMBER

A2-115

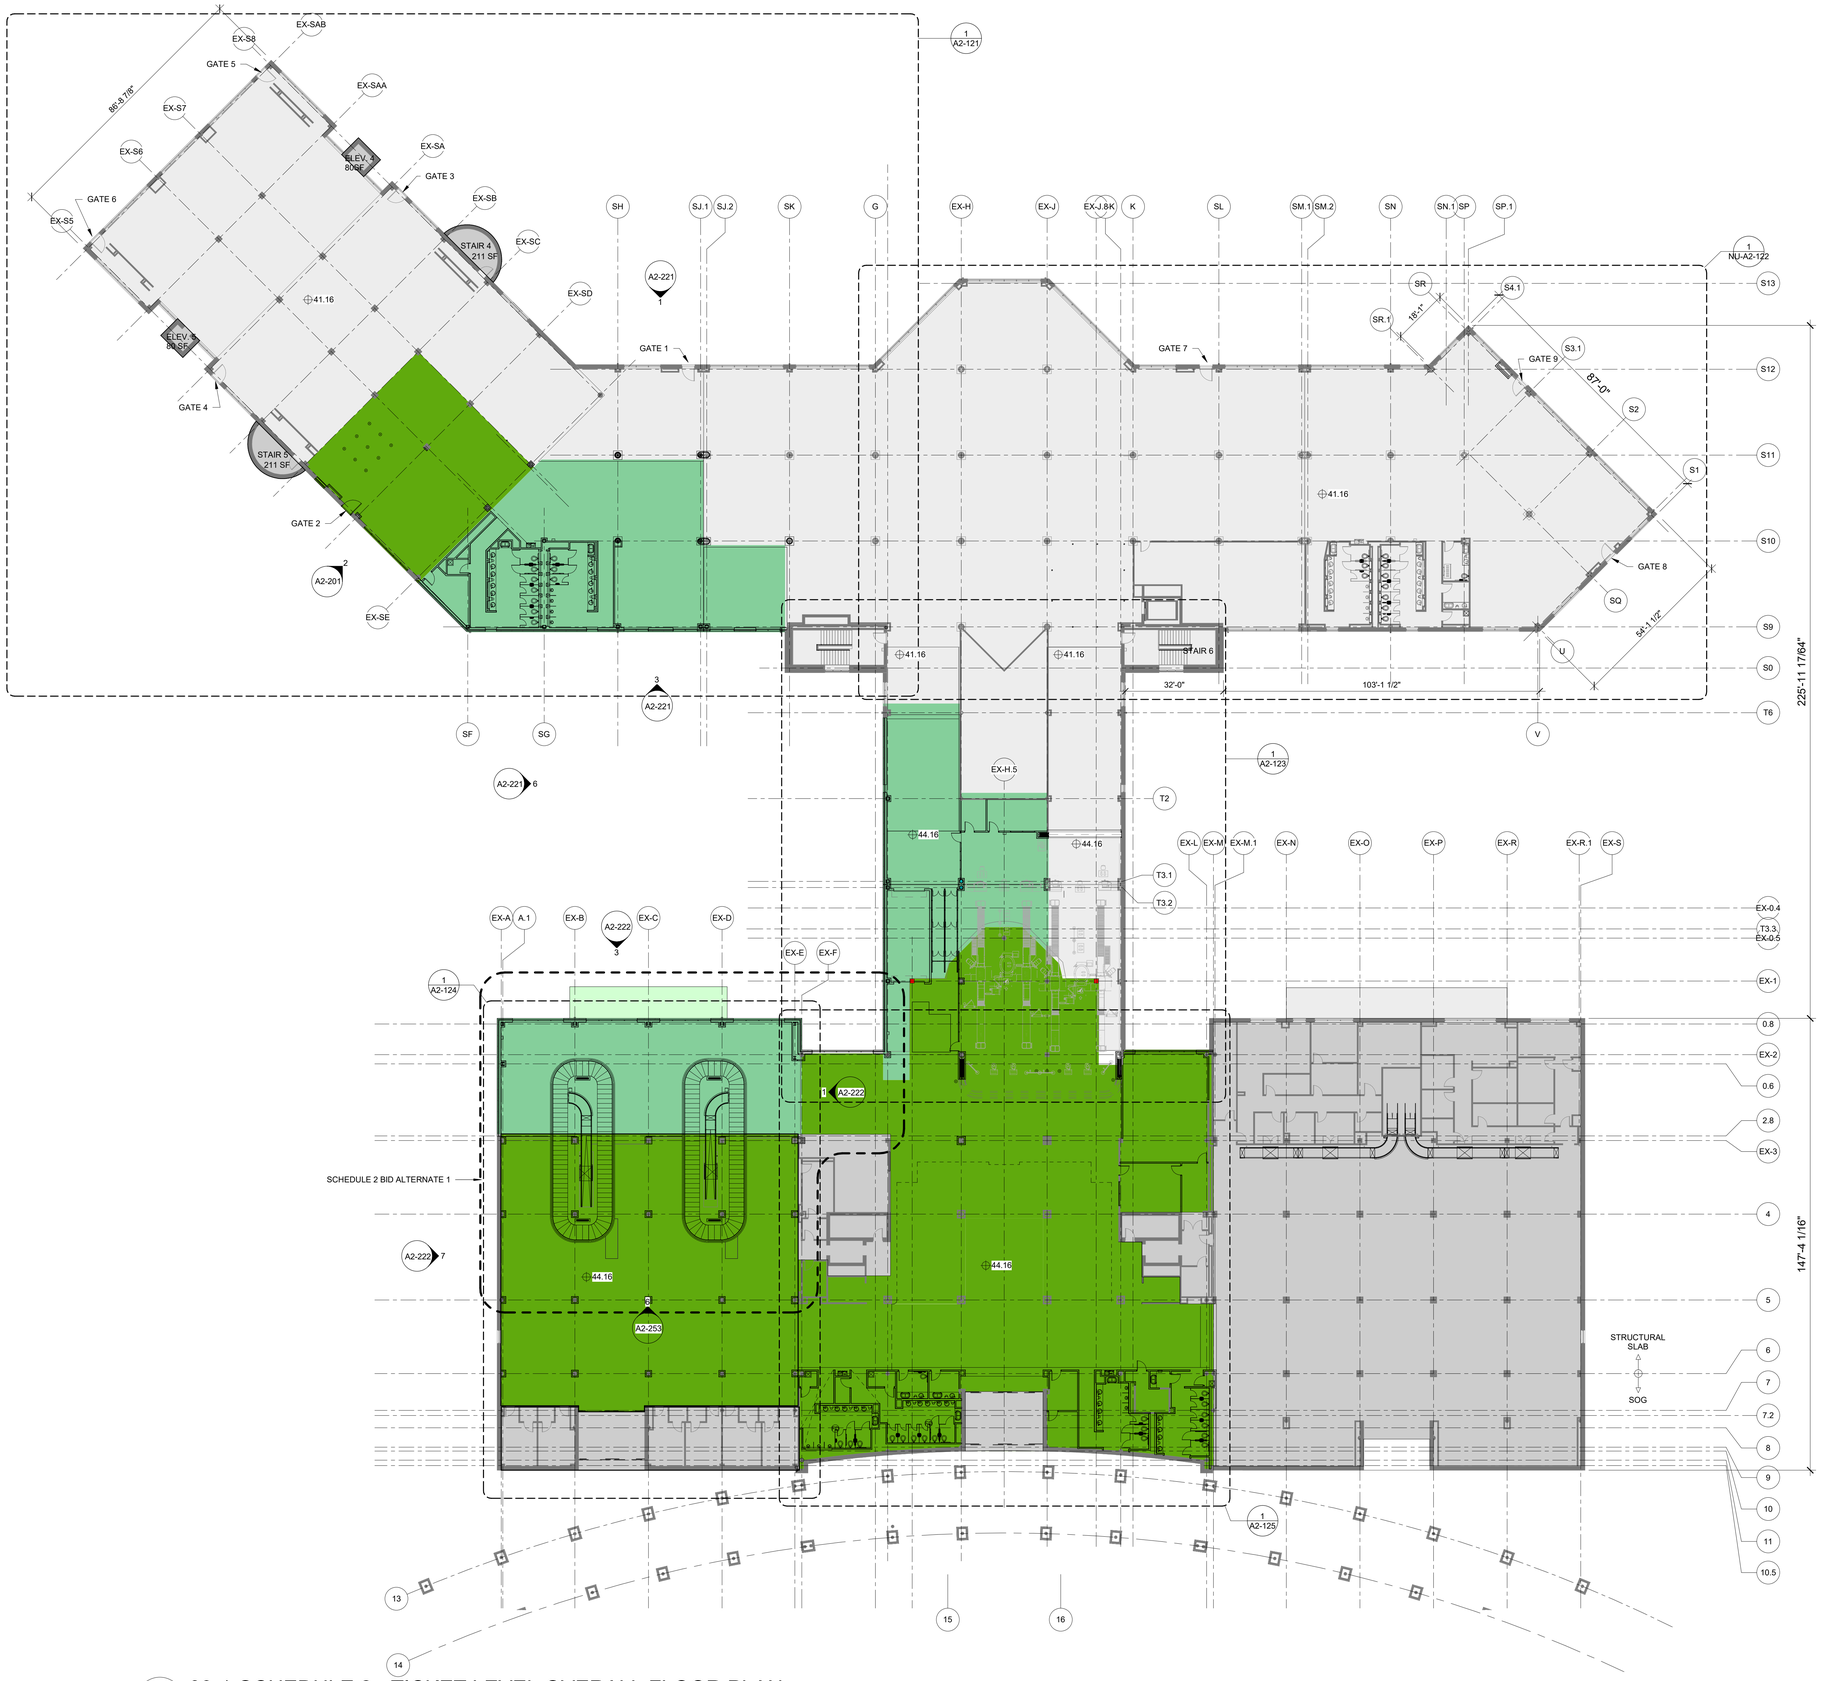

AREA LEGEND

- EXISTING COVERED AREA
- EXISTING ENCLOSED AREA
- EXISTING ROOF AREA
- EXISTING WALLS/COLUMNS
- SCHEDULE 1 NEW COVERED AREA
- SCHEDULE 1 NEW ENCLOSED AREA
- SCHEDULE 1 EXISTING RENOVATED AREA
- SCHEDULE 2 NEW COVERED AREA
- SCHEDULE 2 NEW ENCLOSED AREA
- SCHEDULE 2 EXISTING RENOVATED AREA

TRUE NORTH

1 03-1-SCHEDULE 2 - TICKET LEVEL OVERALL FLOOR PLAN
1" = 20'-0"

ILM

TERMINAL IMPROVEMENTS CONTRACT 3

Wilmington International Airport
1740 Airport Boulevard, Suite 12
Wilmington, NC 28405

THE WILSON GROUP ARCHITECTS REGISTERED ARCHITECTURAL CORPORATION CERT. NO. 51140 NORTH CAROLINA CHARLOTTE, N.C.

CRAIG WALKER PAUL REGISTERED LANDSCAPE ARCHITECT 9272 NORTH CAROLINA CHARLOTTE, N.C.

THE WILSON GROUP
- ARCHITECTS -
PO Box 5510 Charlotte, NC 28299
704-331-9747 • www.twgarchitects.com

PROJECT MANAGER & CIVIL ENGINEER
TALBERT & BRIGHT

CONSULTING ARCHITECT
LS3P

STRUCTURAL ENGINEER
STEWART

FP/P/M/E ENGINEER
CHEATHAM & ASSOC.

BAGGAGE HANDLING CONSULTANTS
BNP

AIRCRAFT SUPPORT SYSTEMS
DK CONSULTANTS

SPECIALTY LIGHTING CONSULTANT
HARTRANFT

SIGNAGE & WAYFINDING
TAKEFORM



KEY PLAN

COPYRIGHT © 2019
THE WILSON GROUP ARCHITECTS
ALL RIGHTS RESERVED

PRINTED OR ELECTRONIC DRAWINGS AND DOCUMENTATION MAY NOT BE REPRODUCED IN ANY FORM WITHOUT WRITTEN PERMISSION FROM THE WILSON GROUP ARCHITECTS


REVISIONS

DATE 6/28/2019
PROJECT NUMBER 9202-000
SHEET TITLE

SCHEDULE 2 - BOARDING LEVEL / TICKET LEVEL OVERALL FLOOR PLAN

SHEET NUMBER

A2-120

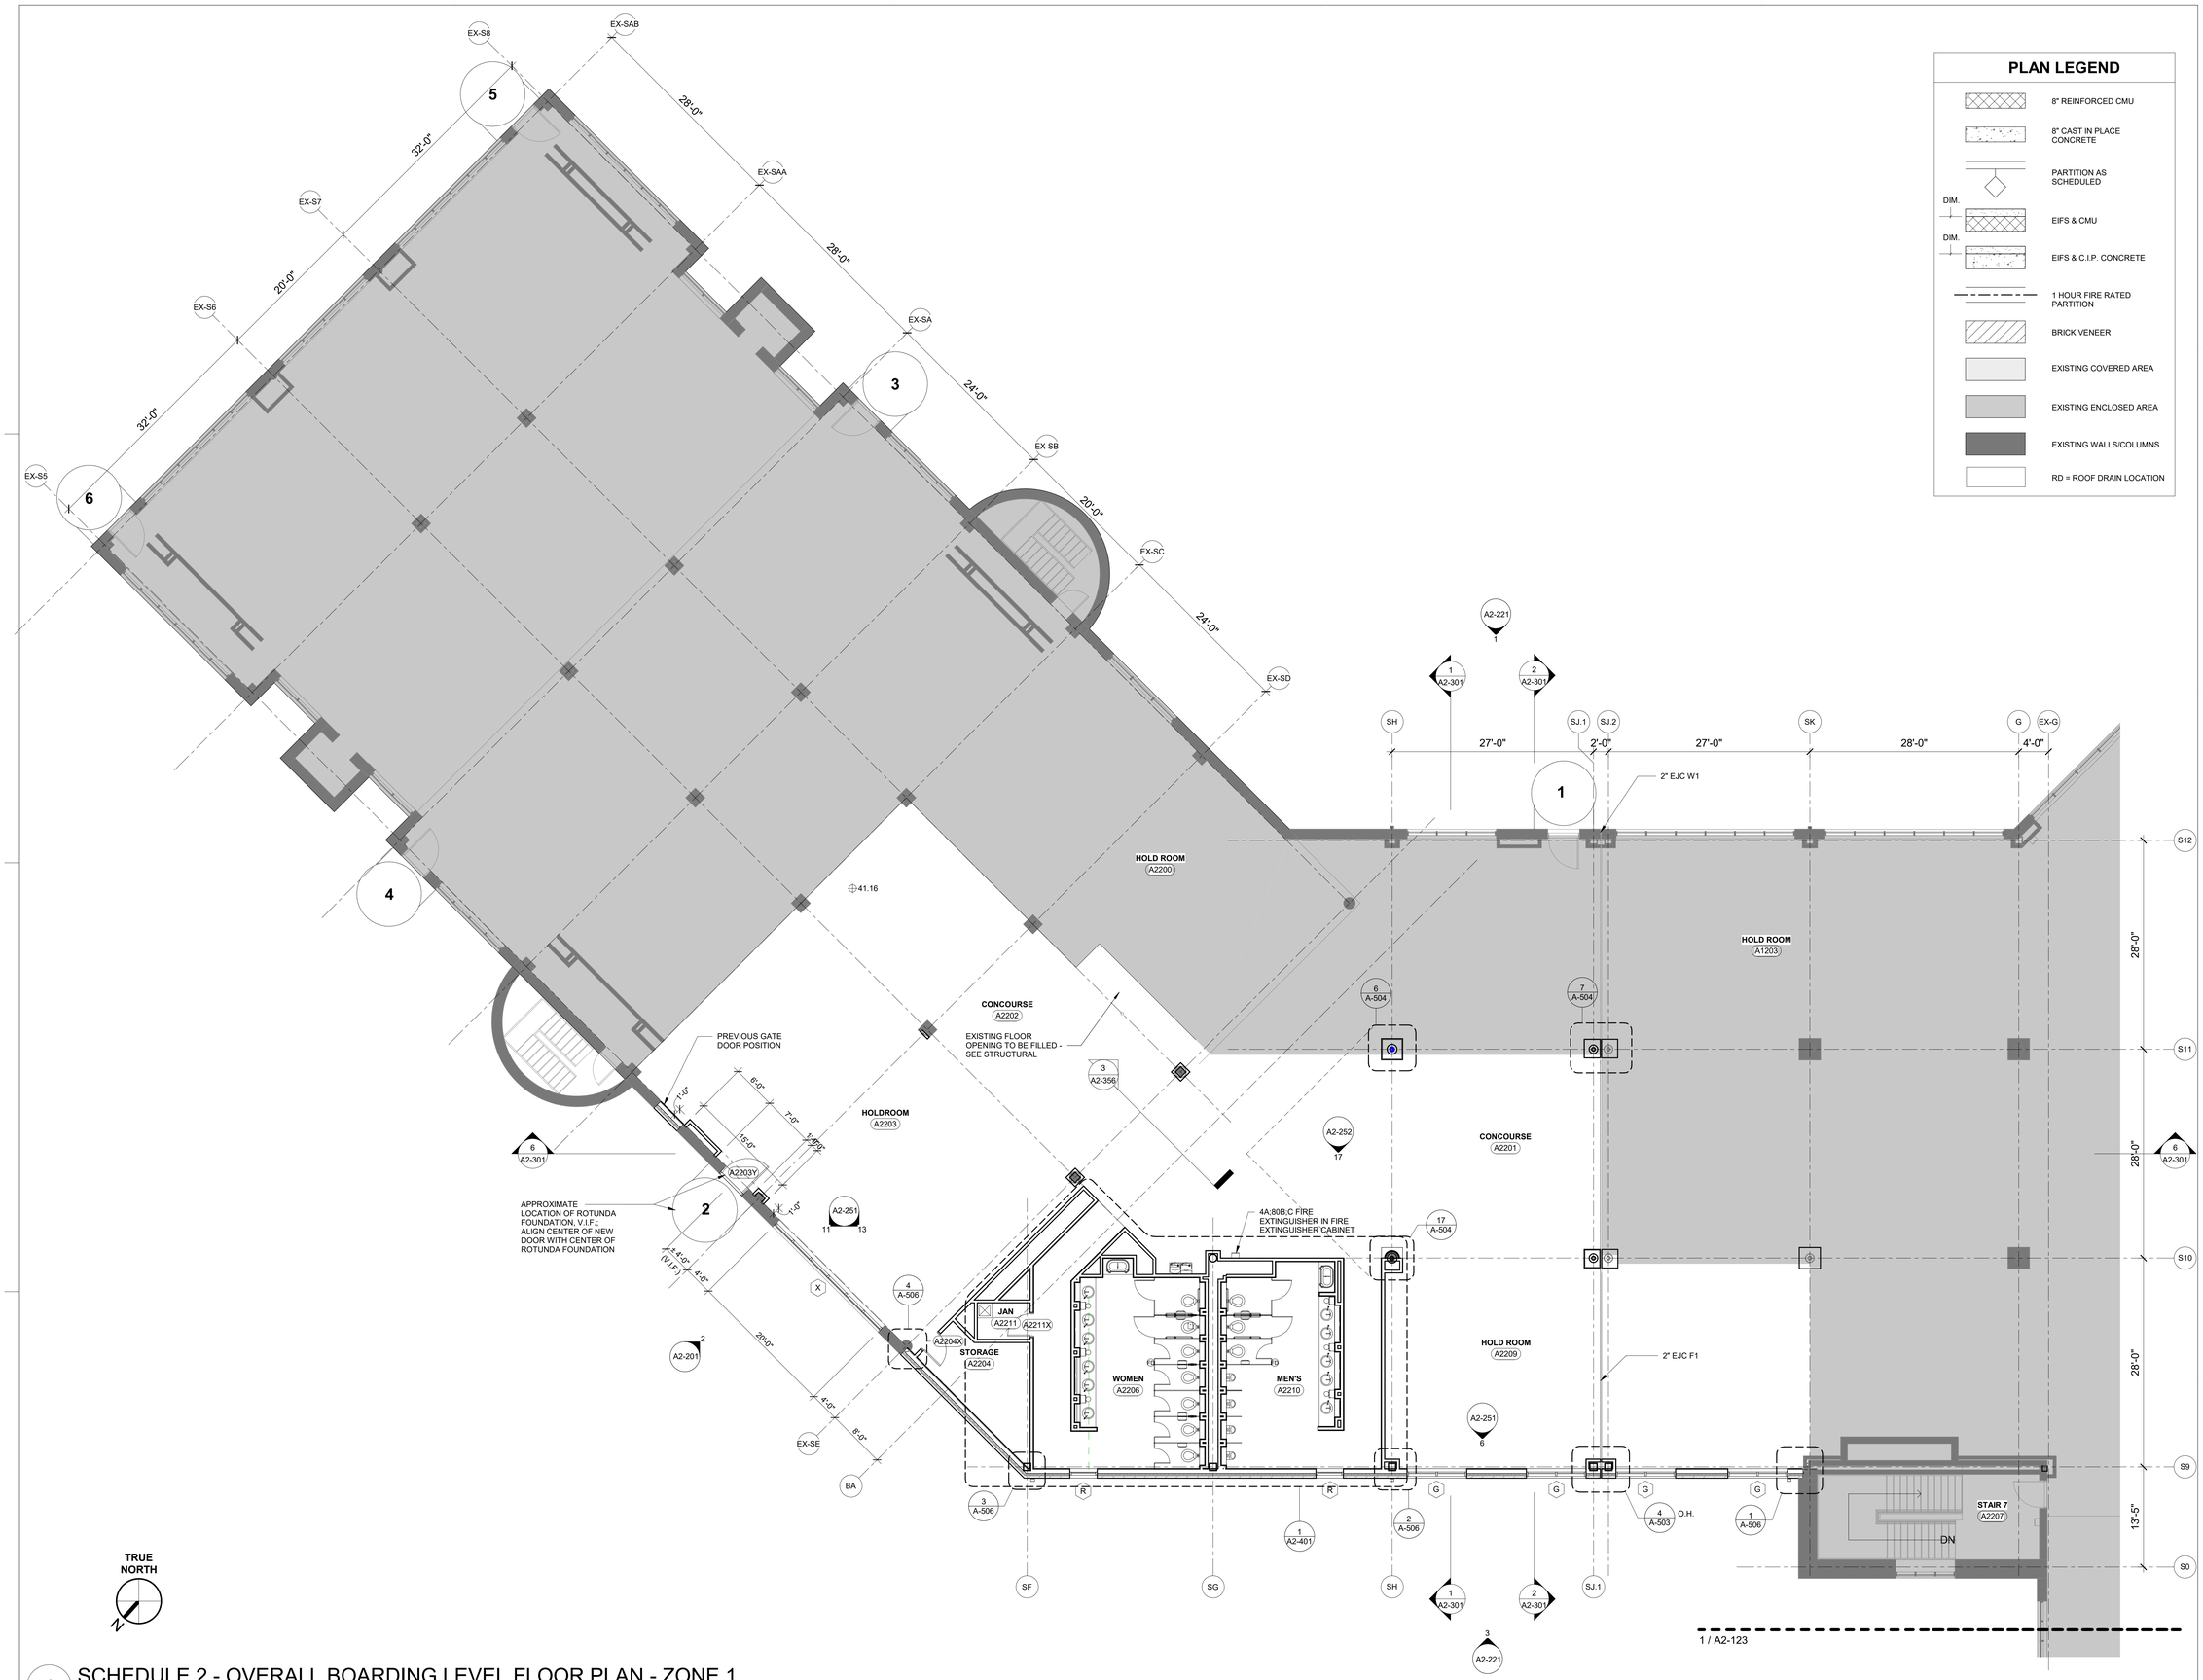

1 SCHEDULE 2 - OVERALL BOARDING LEVEL FLOOR PLAN - ZONE 1

1/8" = 1'-0"

ILM

TERMINAL IMPROVEMENTS CONTRACT 3

Wilmington International Airport
1740 Airport Boulevard, Suite 12
Wilmington, NC 28405

THE WILSON GROUP ARCHITECTS REGISTERED ARCHITECTURAL CORPORATION CERT. NO. 51140 NORTH CAROLINA CHARLOTTE, N.C.

TRAVIS WALKER PAGE REGISTERED ARCHITECT 9272 NORTH CAROLINA CHARLOTTE, N.C.

THE WILSON GROUP
- ARCHITECTS -

PO Box 5510 Charlotte, NC 28299
704-331-9747 • www.twgarchitects.com

PROJECT MANAGER & CIVIL ENGINEER
TALBERT & BRIGHT

CONSULTING ARCHITECT
LS3P

STRUCTURAL ENGINEER
STEWART


FP/P/M/E ENGINEER
CHEATHAM & ASSOC.

BAGGAGE HANDLING CONSULTANTS
BNP

AIRCRAFT SUPPORT SYSTEMS
DK CONSULTANTS

SPECIALTY LIGHTING CONSULTANT
HARTRANFT

SIGNAGE & WAYFINDING
TAKEFORM

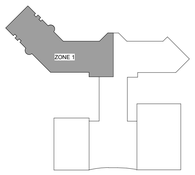

KEY PLAN

COPYRIGHT © 2019
THE WILSON GROUP ARCHITECTS
ALL RIGHTS RESERVED
•
PRINTED OR ELECTRONIC DRAWINGS AND DOCUMENTATION MAY NOT BE REPRODUCED IN ANY FORM WITHOUT WRITTEN PERMISSION FROM THE WILSON GROUP ARCHITECTS


REVISIONS

DATE 6/28/2019
PROJECT NUMBER 9202-000
SHEET TITLE

SCHEDULE 2 - BOARDING LEVEL FLOOR PLAN ZONE 1

SHEET NUMBER

A2-121

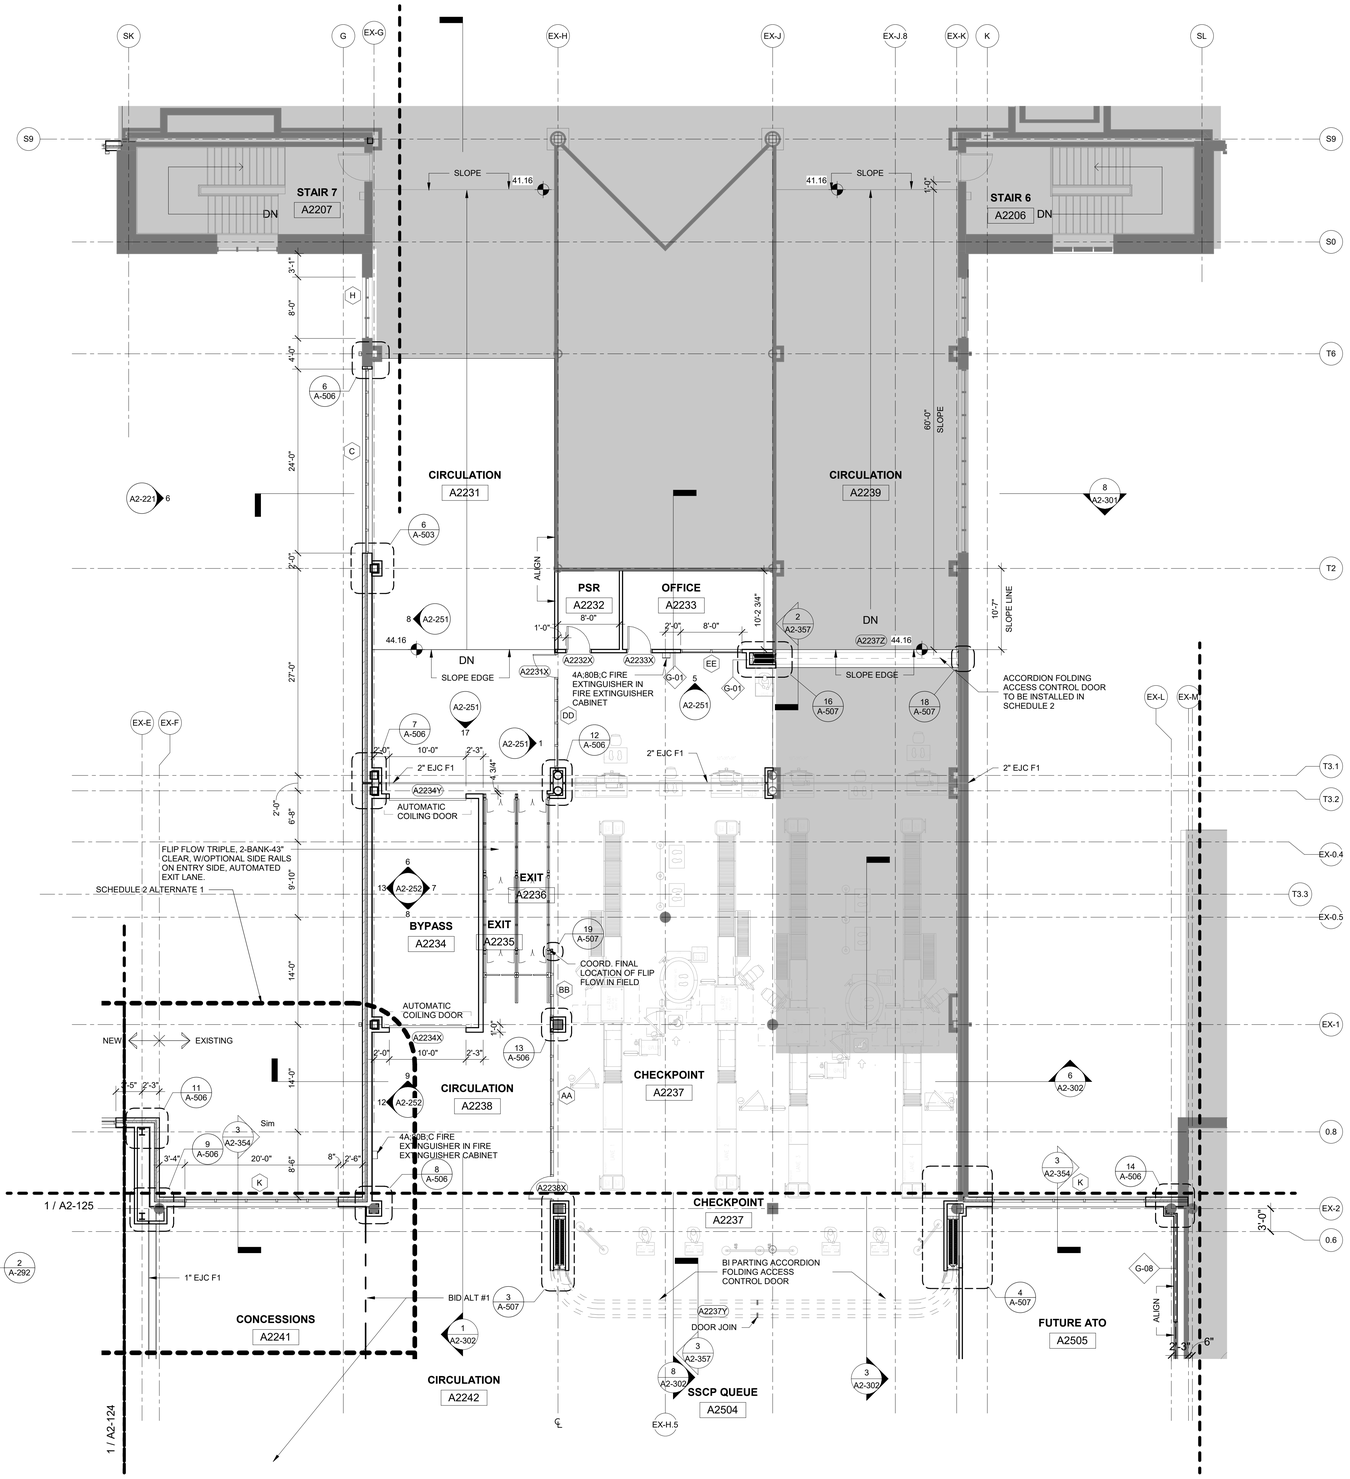

PLAN LEGEND

- 8" REINFORCED CMU
- 8" CAST IN PLACE CONCRETE
- PARTITION AS SCHEDULED
- EIFS & CMU
- EIFS & C.I.P. CONCRETE
- 1 HOUR FIRE RATED PARTITION
- BRICK VENEER
- EXISTING COVERED AREA
- EXISTING ENCLOSED AREA
- EXISTING WALLS/COLUMNS
- RD = ROOF DRAIN LOCATION

TRUE NORTH

1 SCHEDULE 2 - TICKET LEVEL FLOOR PLAN - ZONE 3
1/8" = 1'-0"

ILM

TERMINAL IMPROVEMENTS CONTRACT 3

Wilmington International Airport
1740 Airport Boulevard, Suite 12
Wilmington, NC 28405

THE WILSON GROUP ARCHITECTS — REGISTERED ARCHITECTURAL CORPORATION — CERT. NO. 51140 — NORTH CAROLINA — CHARLOTTE, N.C.

JAMES WALKER PAUL — REGISTERED ARCHITECT — 9272 — NORTH CAROLINA — CHARLOTTE, N.C.

THE WILSON GROUP
- ARCHITECTS -
PO Box 5510 Charlotte, NC 28299
704-331-9747 • www.twgarchitects.com

PROJECT MANAGER & CIVIL ENGINEER
TALBERT & BRIGHT

CONSULTING ARCHITECT
LS3P

STRUCTURAL ENGINEER
STEWART

FP/P/M/E ENGINEER
CHEATHAM & ASSOC.

BAGGAGE HANDLING CONSULTANTS
BNP

AIRCRAFT SUPPORT SYSTEMS
DK CONSULTANTS

SPECIALTY LIGHTING CONSULTANT
HARTRANFT

SIGNAGE & WAYFINDING
TAKEFORM

KEY PLAN

COPYRIGHT © 2019
THE WILSON GROUP ARCHITECTS
ALL RIGHTS RESERVED
•
PRINTED OR ELECTRONIC DRAWINGS AND DOCUMENTATION MAY NOT BE REPRODUCED IN ANY FORM WITHOUT WRITTEN PERMISSION FROM THE WILSON GROUP ARCHITECTS


REVISIONS

DATE 6/28/2019
PROJECT NUMBER 9202-000
SHEET TITLE

SCHEDULE 2 -TICKET LEVEL FLOOR PLAN ZONE 3

SHEET NUMBER

A2-123

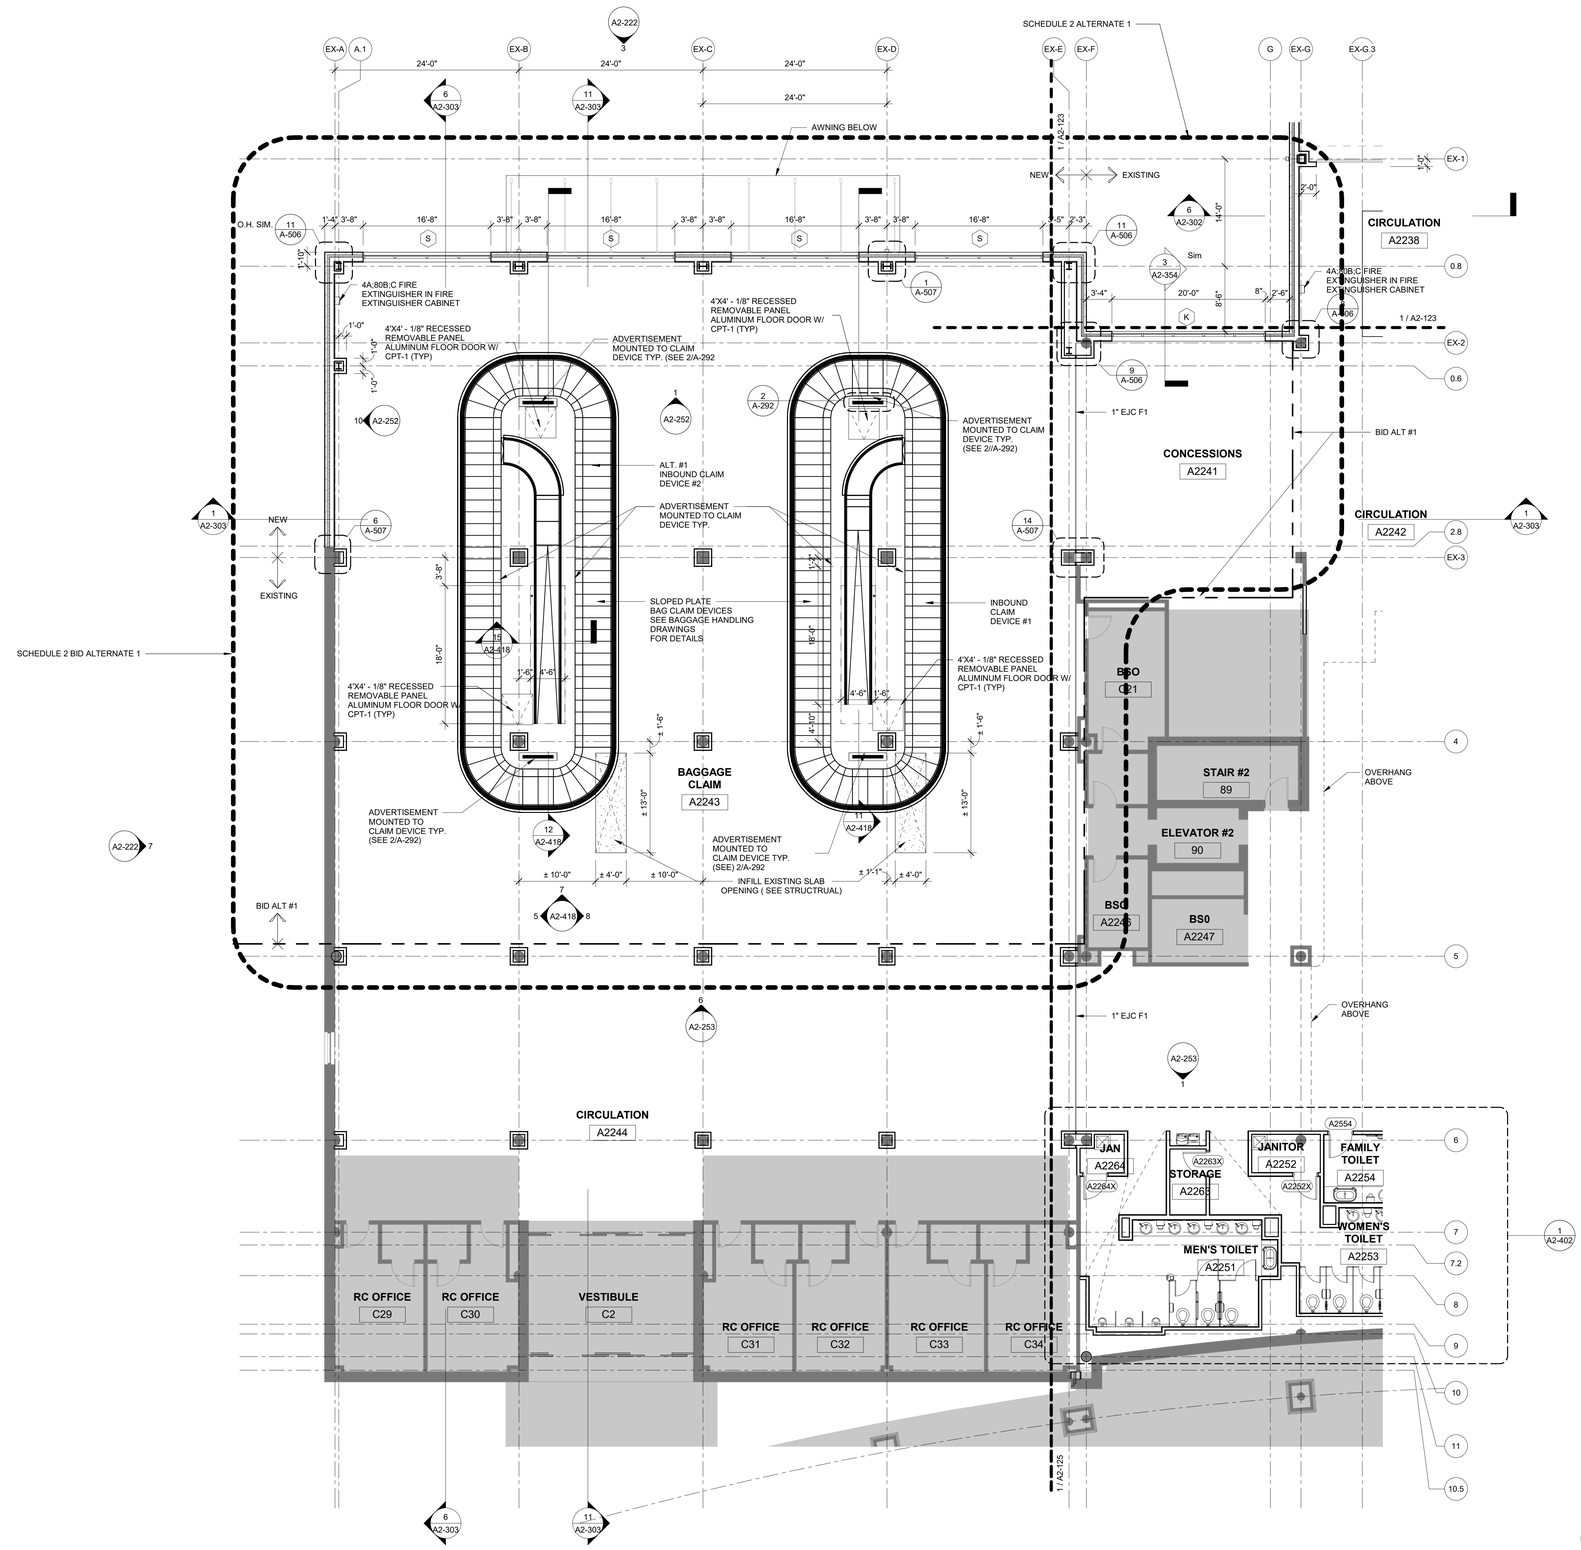

1 SCHEDULE 2 - TICKET LEVEL FLOOR PLAN - ZONE 4

1/8" = 1'-0"

PLAN LEGEND

- 8" REINFORCED CMU
- 8" CAST IN PLACE CONCRETE
- PARTITION AS SCHEDULED
- EIFS & CMU
- EIFS & C.I.P. CONCRETE
- 1 HOUR FIRE RATED PARTITION
- BRICK VENEER
- EXISTING COVERED AREA
- EXISTING ENCLOSED AREA
- EXISTING WALLS/COLUMNS
- RD = ROOF DRAIN LOCATION

ILM

TERMINAL IMPROVEMENTS CONTRACT 3

Wilmington International Airport
1740 Airport Boulevard, Suite 12
Wilmington, NC 28405

THE WILSON GROUP ARCHITECTS — REGISTERED ARCHITECTURAL CORPORATION — CERT. NO. 51140 — NORTH CAROLINA — CHARLOTTE, N.C.

TRAVIS WALKER PAGE — REGISTERED ARCHITECT — 9272 — NORTH CAROLINA — CHARLOTTE, N.C.

THE WILSON GROUP
- ARCHITECTS -
PO Box 5510 Charlotte, NC 28299
704-331-9747 • www.twgarchitects.com

PROJECT MANAGER & CIVIL ENGINEER
TALBERT & BRIGHT

CONSULTING ARCHITECT
LS3P

STRUCTURAL ENGINEER
STEWART


FP/P/M/E ENGINEER
CHEATHAM & ASSOC.

BAGGAGE HANDLING CONSULTANTS
BNP

AIRCRAFT SUPPORT SYSTEMS
DK CONSULTANTS

SPECIALTY LIGHTING CONSULTANT
HARTRANFT

SIGNAGE & WAYFINDING
TAKEFORM

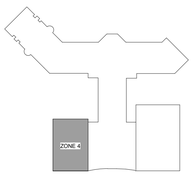

KEY PLAN

COPYRIGHT © 2019
THE WILSON GROUP ARCHITECTS
ALL RIGHTS RESERVED

PRINTED OR ELECTRONIC DRAWINGS AND DOCUMENTATION MAY NOT BE REPRODUCED IN ANY FORM WITHOUT WRITTEN PERMISSION FROM THE WILSON GROUP ARCHITECTS


REVISIONS

DATE 6/28/2019
PROJECT NUMBER 9202-000
SHEET TITLE

SCHEDULE 2 -TICKET LEVEL FLOOR PLAN ZONE 4

SHEET NUMBER

A2-124

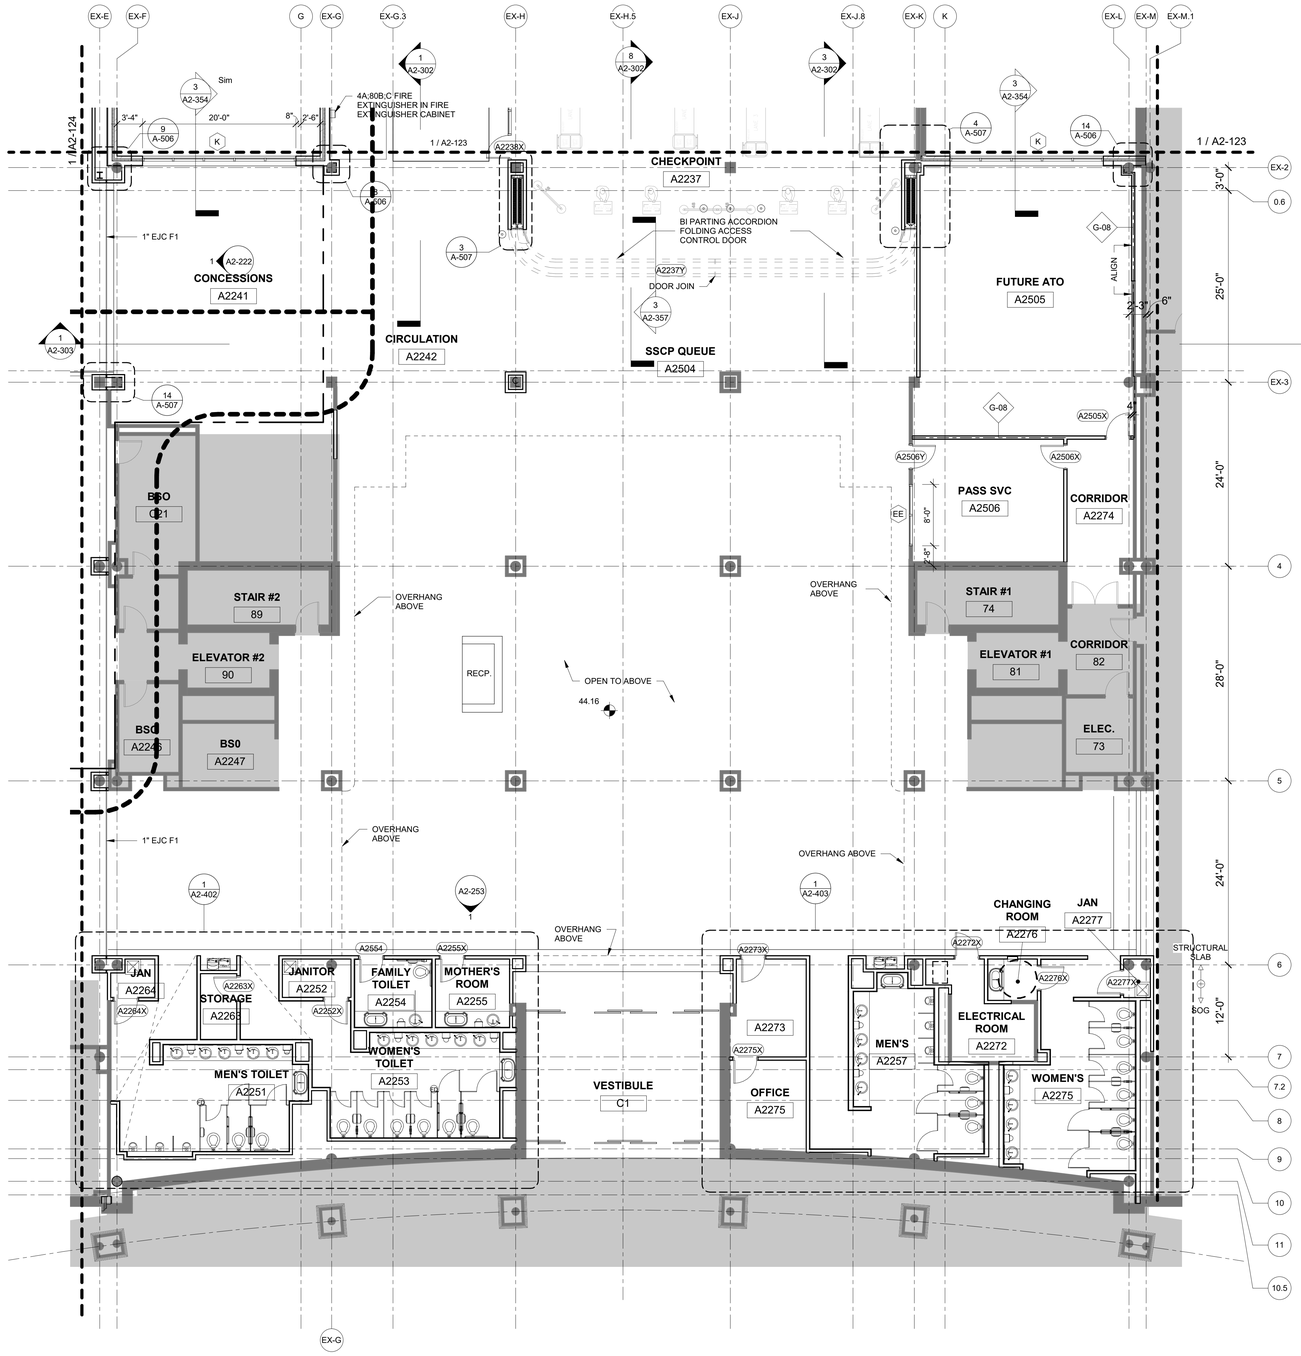

1 SCHEDULE 2 - TICKET LEVEL FLOOR PLAN - ZONE 5

1/8" = 1'-0"

PLAN LEGEND

- 8" REINFORCED CMU
- 8" CAST IN PLACE CONCRETE
- PARTITION AS SCHEDULED
- DIM. EIFS & CMU
- DIM. EIFS & C.I.P. CONCRETE
- 1 HOUR FIRE RATED PARTITION
- BRICK VENEER
- EXISTING COVERED AREA
- EXISTING ENCLOSED AREA
- EXISTING WALLS/COLUMNS
- RD = ROOF DRAIN LOCATION

TRUE NORTH

ILM

TERMINAL IMPROVEMENTS CONTRACT 3

Wilmington International Airport
1740 Airport Boulevard, Suite 12
Wilmington, NC 28405

THE WILSON GROUP ARCHITECTS REGISTERED ARCHITECTURAL CORPORATION CERT. NO. 51140 NORTH CAROLINA CHARLOTTE, N.C.

CRAIG WALKER PAGE REGISTERED ARCHITECT 9272 NORTH CAROLINA CHARLOTTE, N.C.

THE WILSON GROUP
- ARCHITECTS -
PO Box 5510 Charlotte, NC 28299
704-331-9747 • www.twgarchitects.com

PROJECT MANAGER & CIVIL ENGINEER
TALBERT & BRIGHT

CONSULTING ARCHITECT
LS3P

STRUCTURAL ENGINEER
STEWART


FP/P/M/E ENGINEER
CHEATHAM & ASSOC.

BAGGAGE HANDLING CONSULTANTS
BNP

AIRCRAFT SUPPORT SYSTEMS
DK CONSULTANTS

SPECIALTY LIGHTING CONSULTANT
HARTRANFT

SIGNAGE & WAYFINDING
TAKEFORM

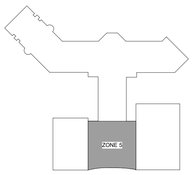

KEY PLAN

COPYRIGHT © 2019
THE WILSON GROUP ARCHITECTS
ALL RIGHTS RESERVED

PRINTED OR ELECTRONIC DRAWINGS AND DOCUMENTATION MAY NOT BE REPRODUCED IN ANY FORM WITHOUT WRITTEN PERMISSION FROM THE WILSON GROUP ARCHITECTS

REVISIONS

DATE 6/28/2019
PROJECT NUMBER 9202-000
SHEET TITLE

SCHEDULE 2
-TICKET LEVEL FLOOR PLAN
ZONE 5

SHEET NUMBER


A2-125

ROOF NOTE

1. SEE DETAILS 18 & 19 /A-514 FOR LIGHTNING ARREST MOUNTING DETAILS

AREA LEGEND

- EXISTING COVERED AREA
- EXISTING ENCLOSED AREA
- EXISTING ROOF AREA
- EXISTING WALLS/COLUMNS
- SCHEDULE 1 NEW COVERED AREA
- SCHEDULE 1 NEW ENCLOSED AREA
- SCHEDULE 1 EXISTING RENOVATED AREA
- SCHEDULE 2 NEW COVERED AREA
- SCHEDULE 2 NEW ENCLOSED AREA
- SCHEDULE 2 EXISTING RENOVATED AREA

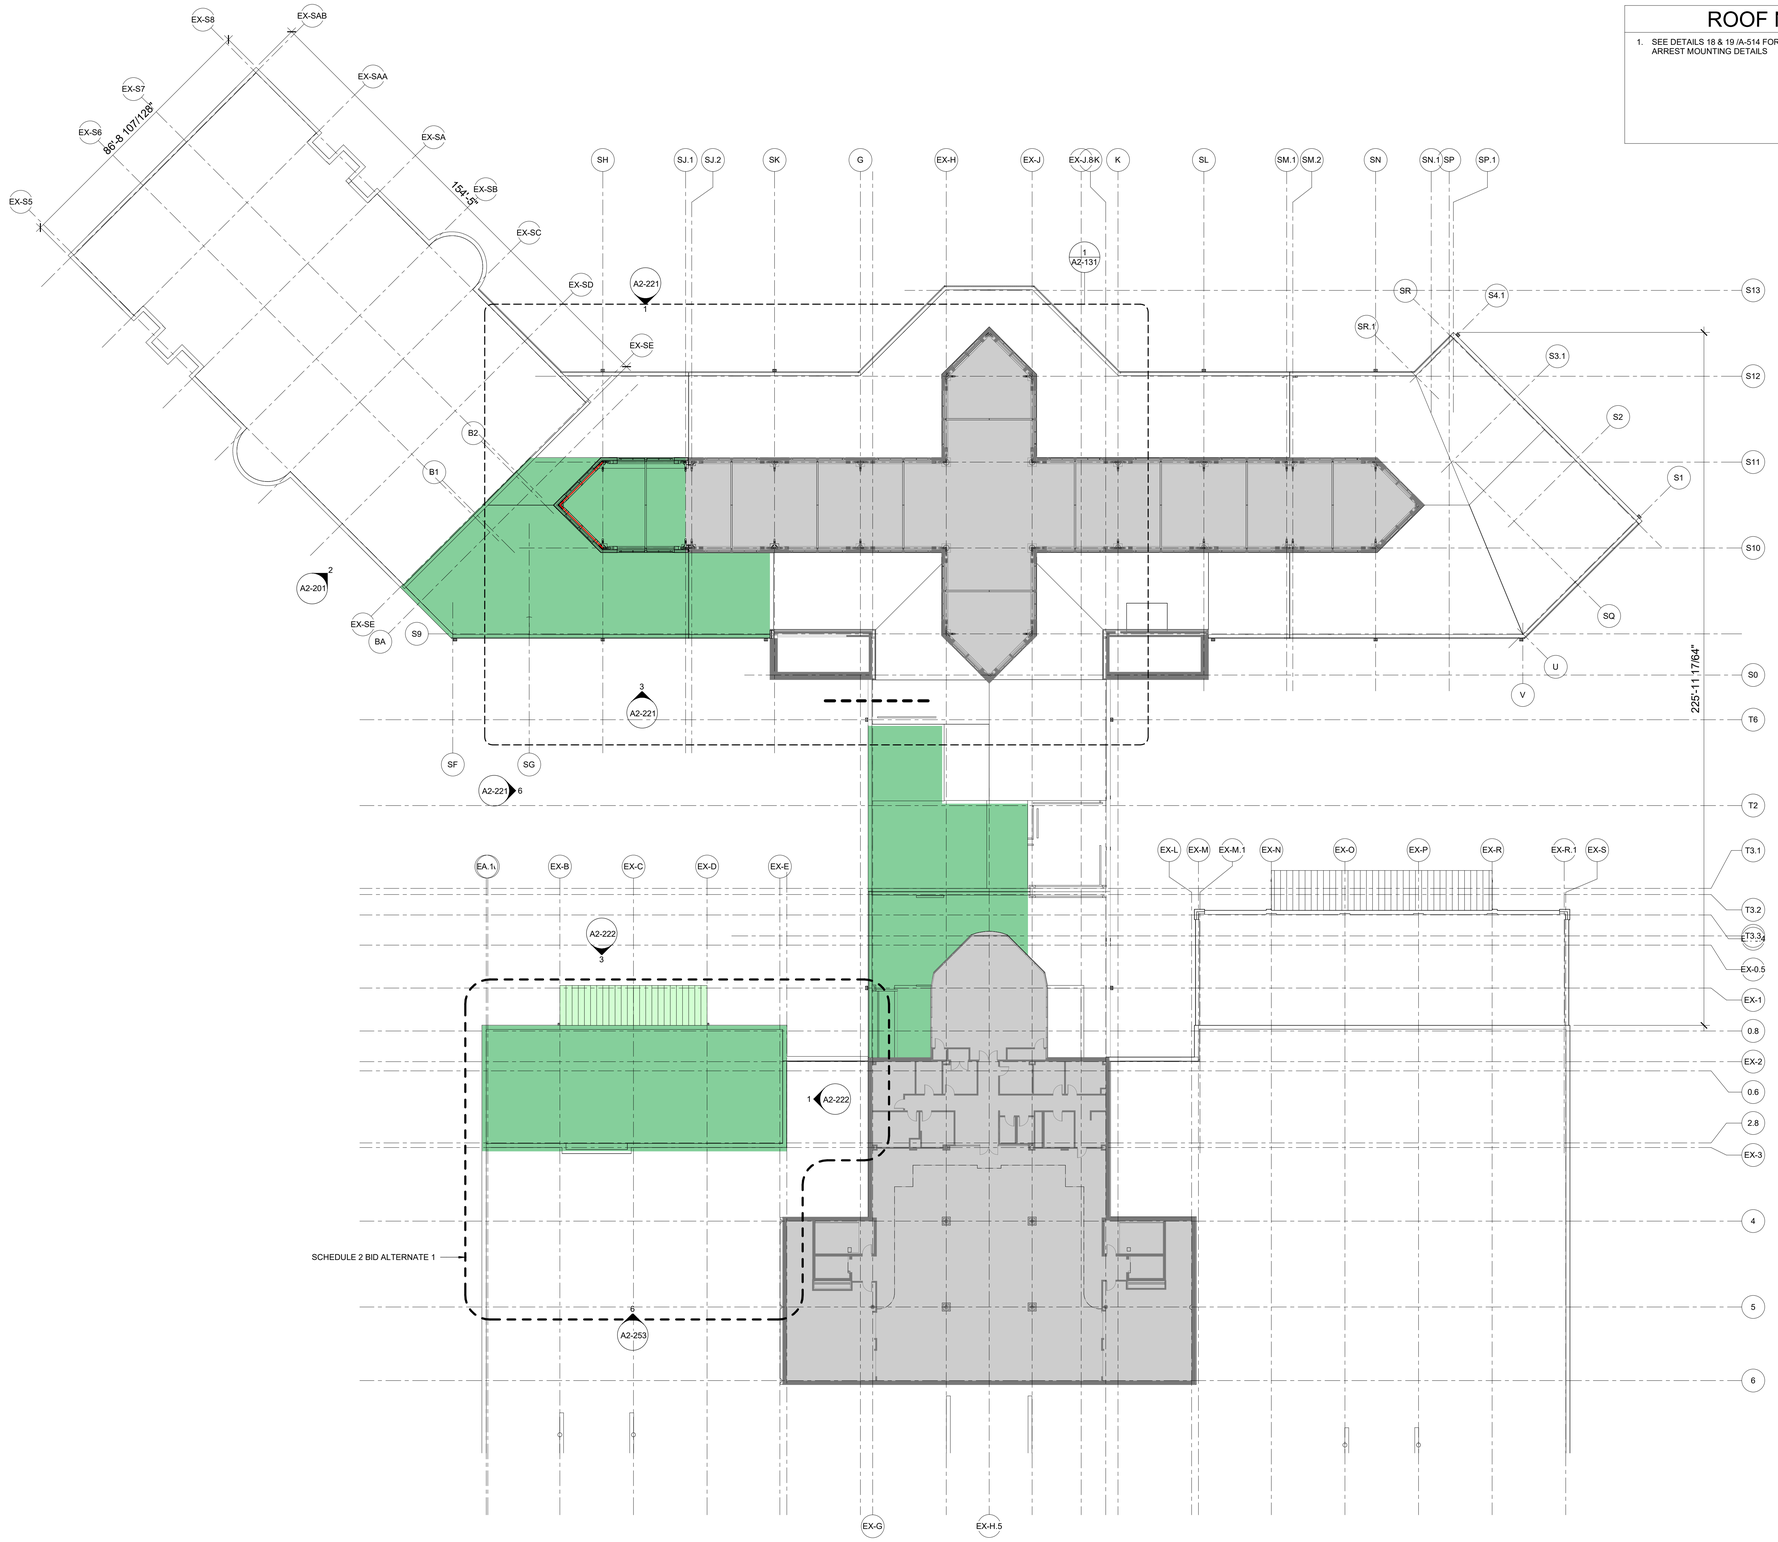

TRUE NORTH

1 SCHEDULE 2 - ADMIN LEVEL FLOOR PLAN
1" = 20'-0"

ILM

TERMINAL IMPROVEMENTS CONTRACT 3

Wilmington International Airport
1740 Airport Boulevard, Suite 12
Wilmington, NC 28405

THE WILSON GROUP ARCHITECTS — REGISTERED ARCHITECTURAL CORPORATION — CERT. NO. 51140 — NORTH CAROLINA — CHARLOTTE, N.C.

CRAIG WALKER PAGE — REGISTERED ARCHITECT — 9272 — NORTH CAROLINA — CHARLOTTE, N.C.

THE WILSON GROUP
- ARCHITECTS -

PO Box 5510 Charlotte, NC 28299
704-331-9747 • www.twgarchitects.com

PROJECT MANAGER & CIVIL ENGINEER
TALBERT & BRIGHT

CONSULTING ARCHITECT
LS3P

STRUCTURAL ENGINEER
STEWART

FP/P/M/E ENGINEER
CHEATHAM & ASSOC.

BAGGAGE HANDLING CONSULTANTS
BNP

AIRCRAFT SUPPORT SYSTEMS
DK CONSULTANTS

SPECIALTY LIGHTING CONSULTANT
HARTRANFT

SIGNAGE & WAYFINDING
TAKEFORM



KEY PLAN

COPYRIGHT © 2019
THE WILSON GROUP ARCHITECTS
ALL RIGHTS RESERVED

PRINTED OR ELECTRONIC DRAWINGS AND DOCUMENTATION MAY NOT BE REPRODUCED IN ANY FORM WITHOUT WRITTEN PERMISSION FROM THE WILSON GROUP ARCHITECTS

REVISIONS

DATE 6/28/2019
PROJECT NUMBER 9202-000
SHEET TITLE

SCHEDULE 2 - ADMIN LEVEL FLOOR PLAN

SHEET NUMBER


A2-130

ROOF NOTE

1. SEE DETAILS 18 & 19 /A-514 FOR LIGHTNING ARREST MOUNTING DETAILS

PLAN LEGEND

- 8" REINFORCED CMU
- 8" CAST IN PLACE CONCRETE
- PARTITION AS SCHEDULED
- DIM. EIFS & CMU
- DIM. EIFS & C.I.P. CONCRETE
- 1 HOUR FIRE RATED PARTITION
- BRICK VENEER
- EXISTING COVERED AREA
- EXISTING ENCLOSED AREA
- EXISTING WALLS/COLUMNS
- RD = ROOF DRAIN LOCATION

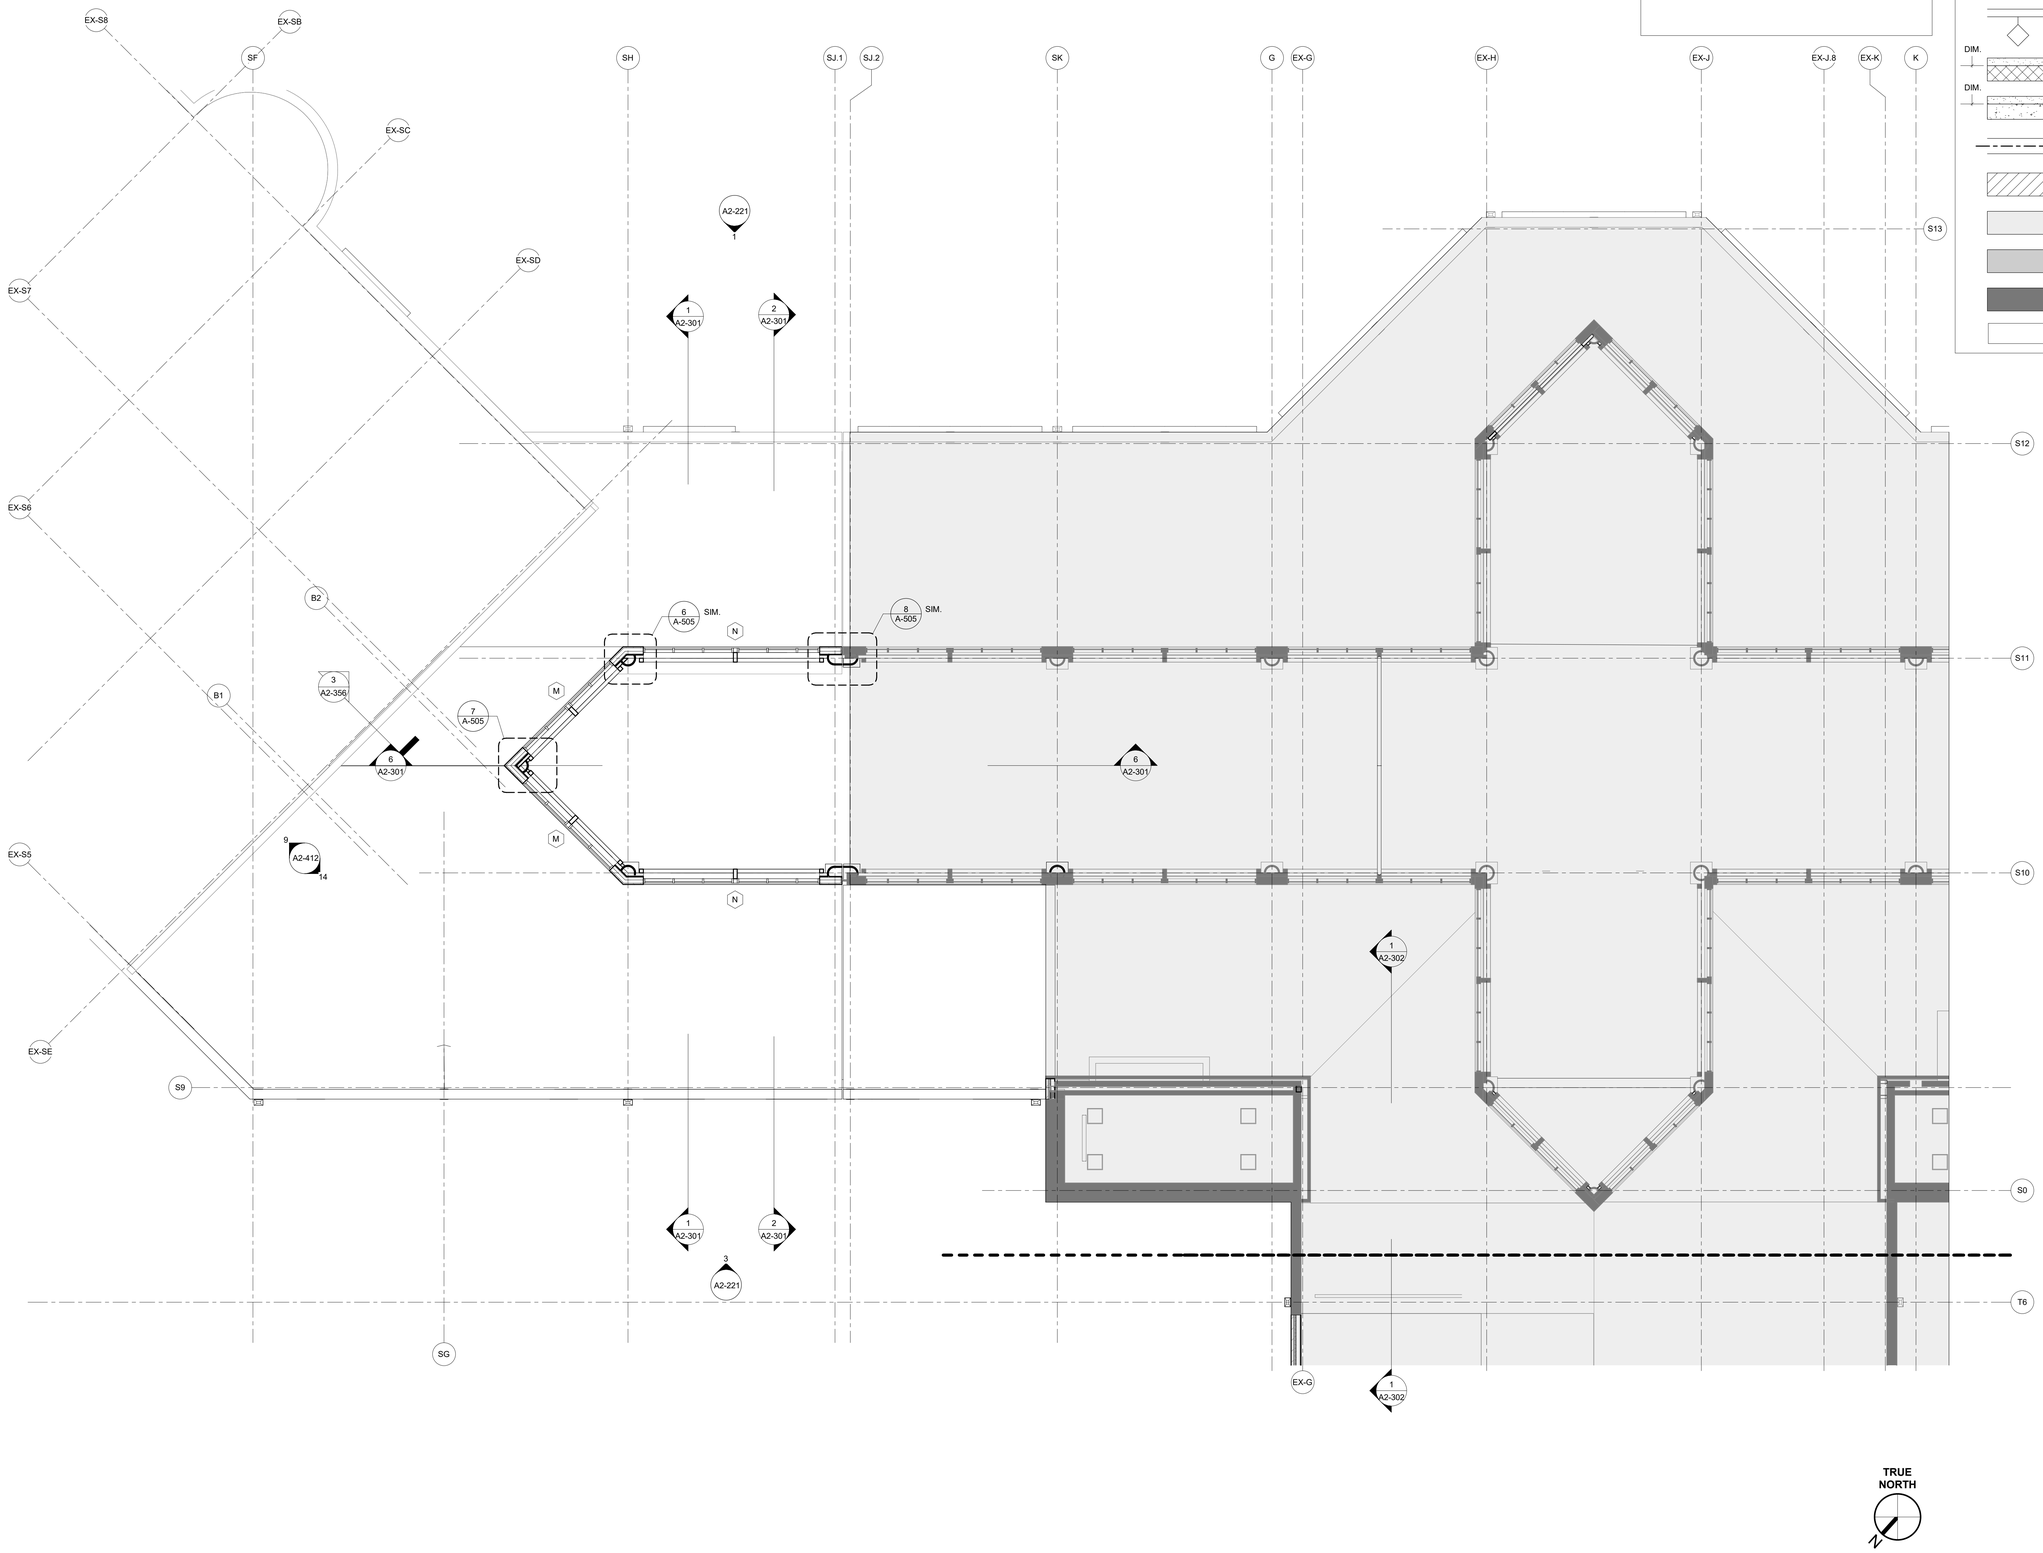

TRUE NORTH

1 SCHEDULE 2 - CLERESTORY FLOOR PLAN - ZONE 1
1/8" = 1'-0"

ILM

TERMINAL IMPROVEMENTS CONTRACT 3

Wilmington International Airport
1740 Airport Boulevard, Suite 12
Wilmington, NC 28405

THE WILSON GROUP ARCHITECTS REGISTERED ARCHITECTURAL CORPORATION NORTH CAROLINA CERT. NO. 51140 CHARLOTTE, N.C.

CRAIG WALKER PAGE REGISTERED ARCHITECT 9272 NORTH CAROLINA CHARLOTTE, N.C.

THE WILSON GROUP
- ARCHITECTS -

PO Box 5510 Charlotte, NC 28299
704-331-9747 • www.twgarchitects.com

PROJECT MANAGER & CIVIL ENGINEER
TALBERT & BRIGHT

CONSULTING ARCHITECT
LS3P

STRUCTURAL ENGINEER
STEWART

FP/P/M/E ENGINEER
CHEATHAM & ASSOC.

BAGGAGE HANDLING CONSULTANTS
BNP

AIRCRAFT SUPPORT SYSTEMS
DK CONSULTANTS

SPECIALTY LIGHTING CONSULTANT
HARTRANFT

SIGNAGE & WAYFINDING
TAKEFORM

COPYRIGHT © 2019
THE WILSON GROUP ARCHITECTS
ALL RIGHTS RESERVED

PRINTED OR ELECTRONIC DRAWINGS AND DOCUMENTATION MAY NOT BE REPRODUCED IN ANY FORM WITHOUT WRITTEN PERMISSION FROM THE WILSON GROUP ARCHITECTS

REVISIONS

DATE 6/28/2019
PROJECT NUMBER 9202-000
SHEET TITLE

SCHEDULE 2 - CLERESTORY FLOOR PLAN

SHEET NUMBER

A2-131

ROOF NOTE

1. SEE DETAILS 18 & 19 /A-514 FOR LIGHTNING ARREST MOUNTING DETAILS

AREA LEGEND

- EXISTING COVERED AREA
- EXISTING ENCLOSED AREA
- EXISTING ROOF AREA
- EXISTING WALLS/COLUMNS
- SCHEDULE 1 NEW COVERED AREA
- SCHEDULE 1 NEW ENCLOSED AREA
- SCHEDULE 1 EXISTING RENOVATED AREA
- SCHEDULE 2 NEW COVERED AREA
- SCHEDULE 2 NEW ENCLOSED AREA
- SCHEDULE 2 EXISTING RENOVATED AREA

SCHEDULE 2 BID ALTERNATE 1

TRUE NORTH

1 05-1-SCHEDULE 2 - ROOF LEVEL OVERALL PLAN
1" = 20'-0"

ILM

TERMINAL IMPROVEMENTS CONTRACT 3

Wilmington International Airport
1740 Airport Boulevard, Suite 12
Wilmington, NC 28405

THE WILSON GROUP ARCHITECTS — CERT. NO. 51140 — CHARLOTTE, N.C.

CRAIG WALKER PAUL — 9272 — REGISTERED ARCHITECT — CHARLOTTE, N.C.

THE WILSON GROUP
- ARCHITECTS -
PO Box 5510 Charlotte, NC 28299
704-331-9747 • www.twgarchitects.com

PROJECT MANAGER & CIVIL ENGINEER
TALBERT & BRIGHT

CONSULTING ARCHITECT
LS3P

STRUCTURAL ENGINEER
STEWART


FP/P/M/E ENGINEER
CHEATHAM & ASSOC.

BAGGAGE HANDLING CONSULTANTS
BNP

AIRCRAFT SUPPORT SYSTEMS
DK CONSULTANTS

SPECIALTY LIGHTING CONSULTANT
HARTRANFT

SIGNAGE & WAYFINDING
TAKEFORM

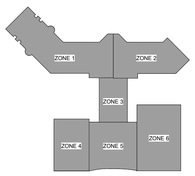

KEY PLAN

COPYRIGHT © 2019
THE WILSON GROUP ARCHITECTS
ALL RIGHTS RESERVED
•
PRINTED OR ELECTRONIC DRAWINGS AND DOCUMENTATION MAY NOT BE REPRODUCED IN ANY FORM WITHOUT WRITTEN PERMISSION FROM THE WILSON GROUP ARCHITECTS

REVISIONS

DATE 6/28/2019
PROJECT NUMBER 9202-000
SHEET TITLE

SCHEDULE 2 - ROOF LEVEL OVERALL PLAN

SHEET NUMBER

A2-140

ROOF DRAINAGE LEGEND


- AREA
- TAPERED INSULATION
- METAL ROOF
- SLOPE DIRECTION

ROOF NOTE

1. SEE DETAILS 18 & 19 /A-514 FOR LIGHTNING ARREST MOUNTING DETAILS

ROOF DRAINAGE CALCULATIONS

DRAINAGE AREA (X)	MAX. SF	AREA SF	LEADER SIZE	REMARKS:
1	8,240 SF	1,218 SF	4" X 6"	(1) PRIMARY ROOF DRAIN 4"/HR PER P1106.1
2	8,240 SF	2,564 SF	4" X 6"	
3	8,240 SF	1,184 SF	4" X 6"	(2) MAX. VERTICAL CODUCTOR FOR 4"/HR RAINFALL RATE FOR X" DIA. LEADER
4	8,240 SF	2,581 SF	4" X 6"	
5	8,240 SF	2,400 SF	4" X 6"	(3) SEE PLUMBING DRAWINGS FOR ROOF DRAIN SIZES AND LOCATIONS. (RD)=PRIMARY ROOF DRAIN) (ORD=OVERFLOW ROOF DRAIN / SCUPPER)
6	8,240 SF	2,746 SF	4" X 6"	
7	8,240 SF	2,746 SF	4" X 6"	
8	8,240 SF	3,101 SF	4" X 6"	(4) PARAPET WALL ROOF DRAINAGE OVERFLOW SCUPPER SIZED PER P1106.5 (12"L X 6"H) (1 GPM=0.0104 X RAINFALL RATE X AREA)
9	8,240 SF	2,573 SF	4" X 6"	
10	8,240 SF	1,207 SF	4" X 6"	
11	8,240 SF	2,362 SF	4" X 6"	
12	8,240 SF	1,297 SF	4" X 6"	
13	8,240 SF	1,197 SF	4" X 6"	
14	8,240 SF	1,105 SF	4" X 6"	
15	8,240 SF	2,279 SF	4" X 6"	
16	8,240 SF	2,596 SF	4" X 6"	
17	8,240 SF	3,006 SF	4" X 6"	
18	8,240 SF	3,006 SF	4" X 6"	
19	8,240 SF	2,594 SF	4" X 6"	
20	8,240 SF	2,130 SF	4" X 6"	
21	8,240 SF	1,511 SF	4" X 6"	
22	8,240 SF	1,505 SF	4" X 6"	

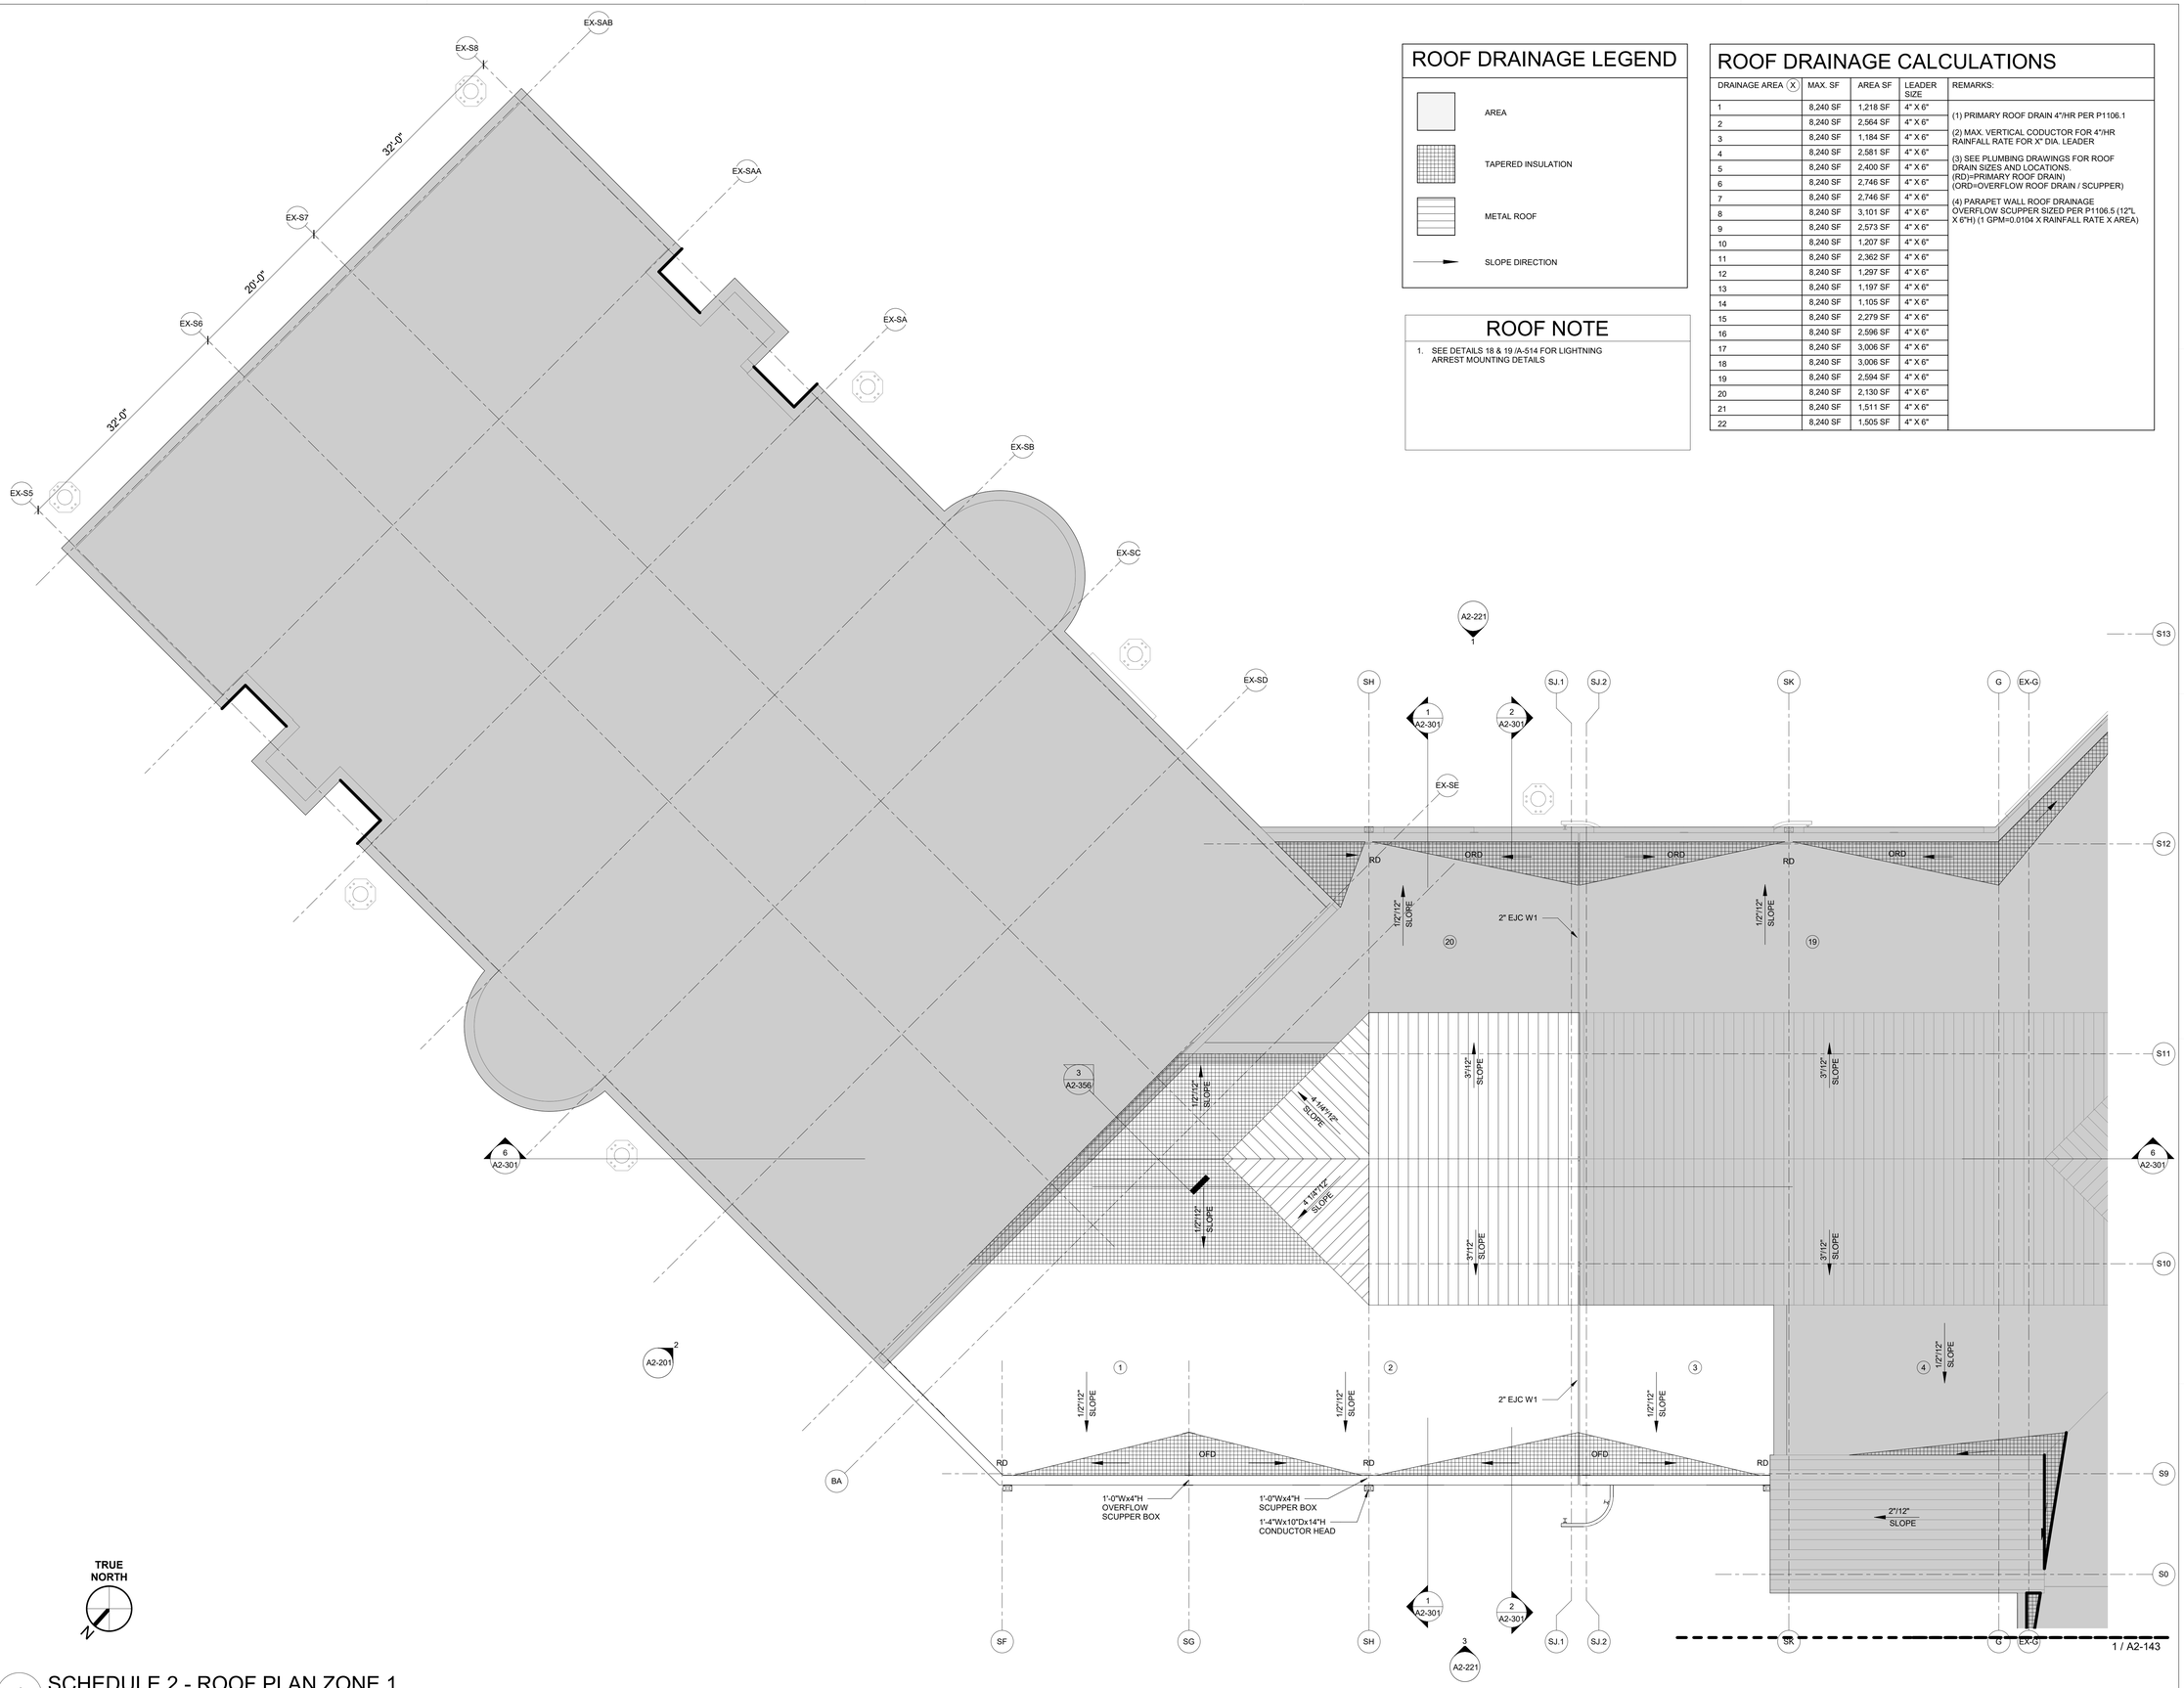

TRUE NORTH

1 SCHEDULE 2 - ROOF PLAN ZONE 1

1/8" = 1'-0"

ILM

TERMINAL IMPROVEMENTS CONTRACT 3

Wilmington International Airport
1740 Airport Boulevard, Suite 12
Wilmington, NC 28405

THE WILSON GROUP ARCHITECTS · REGISTERED ARCHITECTURAL CORPORATION · NORTH CAROLINA · CERT. NO. 51140 · CHARLOTTE, N.C.

THOMAS WALKER PAGE · REGISTERED ARCHITECT · 9272 · NORTH CAROLINA · CHARLOTTE, N.C.

THE WILSON GROUP
- ARCHITECTS -
PO Box 5510 Charlotte, NC 28299
704-331-9747 • www.twgarchitects.com

PROJECT MANAGER & CIVIL ENGINEER
TALBERT & BRIGHT

CONSULTING ARCHITECT
LS3P

STRUCTURAL ENGINEER
STEWART


FP/P/M/E ENGINEER
CHEATHAM & ASSOC.

BAGGAGE HANDLING CONSULTANTS
BNP

AIRCRAFT SUPPORT SYSTEMS
DK CONSULTANTS

SPECIALTY LIGHTING CONSULTANT
HARTRANFT

SIGNAGE & WAYFINDING
TAKEFORM

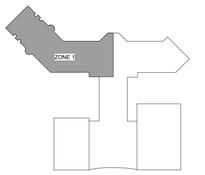

KEY PLAN

COPYRIGHT © 2019
THE WILSON GROUP ARCHITECTS
ALL RIGHTS RESERVED

PRINTED OR ELECTRONIC DRAWINGS AND DOCUMENTATION MAY NOT BE REPRODUCED IN ANY FORM WITHOUT WRITTEN PERMISSION FROM THE WILSON GROUP ARCHITECTS


REVISIONS

DATE 6/28/2019
PROJECT NUMBER 9202-000
SHEET TITLE

SCHEDULE 2 - ROOF LEVEL PLAN ZONE 1

SHEET NUMBER

A2-141

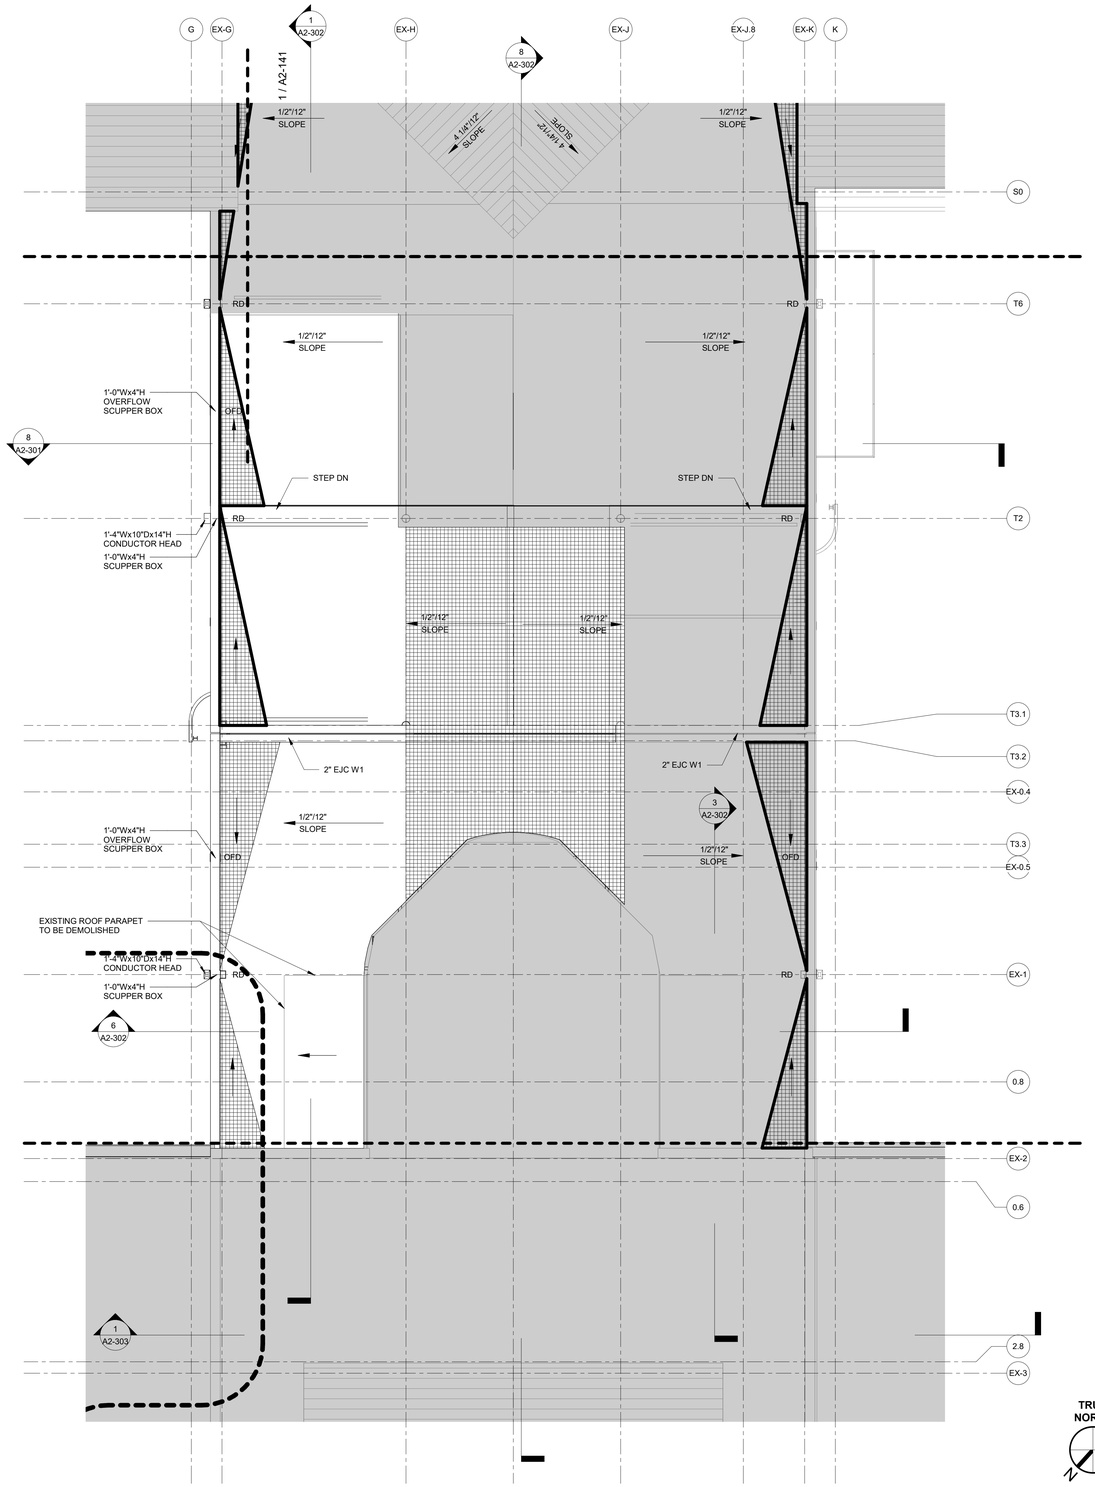

1 SCHEDULE 2 - ROOF PLAN ZONE 3

1/8" = 1'-0"

ROOF DRAINAGE CALCULATIONS

DRAINAGE AREA (X)	MAX. SF	AREA SF	LEADER SIZE	REMARKS:
1	8,240 SF	1,218 SF	4" X 6"	(1) PRIMARY ROOF DRAIN 4"/HR PER P1106.1 (2) MAX. VERTICAL CODUCTOR FOR 4"/HR RAINFALL RATE FOR X" DIA. LEADER (3) SEE PLUMBING DRAWINGS FOR ROOF DRAIN SIZES AND LOCATIONS. (RD)=PRIMARY ROOF DRAIN) (ORD=OVERFLOW ROOF DRAIN / SCUPPER) (4) PARAPET WALL ROOF DRAINAGE OVERFLOW SCUPPER SIZED PER P1106.5 (12"L X 6"H) (1 GPM=0.0104 X RAINFALL RATE X AREA)
2	8,240 SF	2,564 SF	4" X 6"	
3	8,240 SF	1,184 SF	4" X 6"	
4	8,240 SF	2,581 SF	4" X 6"	
5	8,240 SF	2,400 SF	4" X 6"	
6	8,240 SF	2,746 SF	4" X 6"	
7	8,240 SF	2,746 SF	4" X 6"	
8	8,240 SF	3,101 SF	4" X 6"	
9	8,240 SF	2,573 SF	4" X 6"	
10	8,240 SF	1,207 SF	4" X 6"	
11	8,240 SF	2,362 SF	4" X 6"	
12	8,240 SF	1,297 SF	4" X 6"	
13	8,240 SF	1,197 SF	4" X 6"	
14	8,240 SF	1,105 SF	4" X 6"	
15	8,240 SF	2,279 SF	4" X 6"	
16	8,240 SF	2,596 SF	4" X 6"	
17	8,240 SF	3,006 SF	4" X 6"	
18	8,240 SF	3,006 SF	4" X 6"	
19	8,240 SF	2,594 SF	4" X 6"	
20	8,240 SF	2,130 SF	4" X 6"	
21	8,240 SF	1,511 SF	4" X 6"	
22	8,240 SF	1,505 SF	4" X 6"	

ROOF DRAINAGE LEGEND

- AREA
- TAPERED INSULATION
- METAL ROOF
- SLOPE DIRECTION

ROOF NOTE

1. SEE DETAILS 18 & 19 /A-514 FOR LIGHTNING ARREST MOUNTING DETAILS

ILM

TERMINAL IMPROVEMENTS CONTRACT 3

Wilmington International Airport
1740 Airport Boulevard, Suite 12
Wilmington, NC 28405

THE WILSON GROUP ARCHITECTS
REGISTERED ARCHITECTURAL CORPORATION
CERT. NO. 51140
NORTH CAROLINA
CHARLOTTE, N.C.

TRAVIS WALKER PAGE
REGISTERED ARCHITECT
9272
NORTH CAROLINA
CHARLOTTE, N.C.

THE WILSON GROUP
- ARCHITECTS -
PO Box 5510 Charlotte, NC 28299
704-331-9747 • www.twgarchitects.com

PROJECT MANAGER & CIVIL ENGINEER
TALBERT & BRIGHT

CONSULTING ARCHITECT
LS3P

STRUCTURAL ENGINEER
STEWART


FP/P/M/E ENGINEER
CHEATHAM & ASSOC.

BAGGAGE HANDLING CONSULTANTS
BNP

AIRCRAFT SUPPORT SYSTEMS
DK CONSULTANTS

SPECIALTY LIGHTING CONSULTANT
HARTRANFT

SIGNAGE & WAYFINDING
TAKEFORM

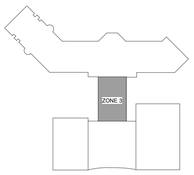

KEY PLAN

COPYRIGHT © 2019
THE WILSON GROUP ARCHITECTS
ALL RIGHTS RESERVED
•
PRINTED OR ELECTRONIC DRAWINGS AND DOCUMENTATION MAY NOT BE REPRODUCED IN ANY FORM WITHOUT WRITTEN PERMISSION FROM THE WILSON GROUP ARCHITECTS


REVISIONS

DATE 6/28/2019
PROJECT NUMBER 9202-000
SHEET TITLE

SCHEDULE 2 - ROOF LEVEL PLAN ZONE 3

SHEET NUMBER

A2-143

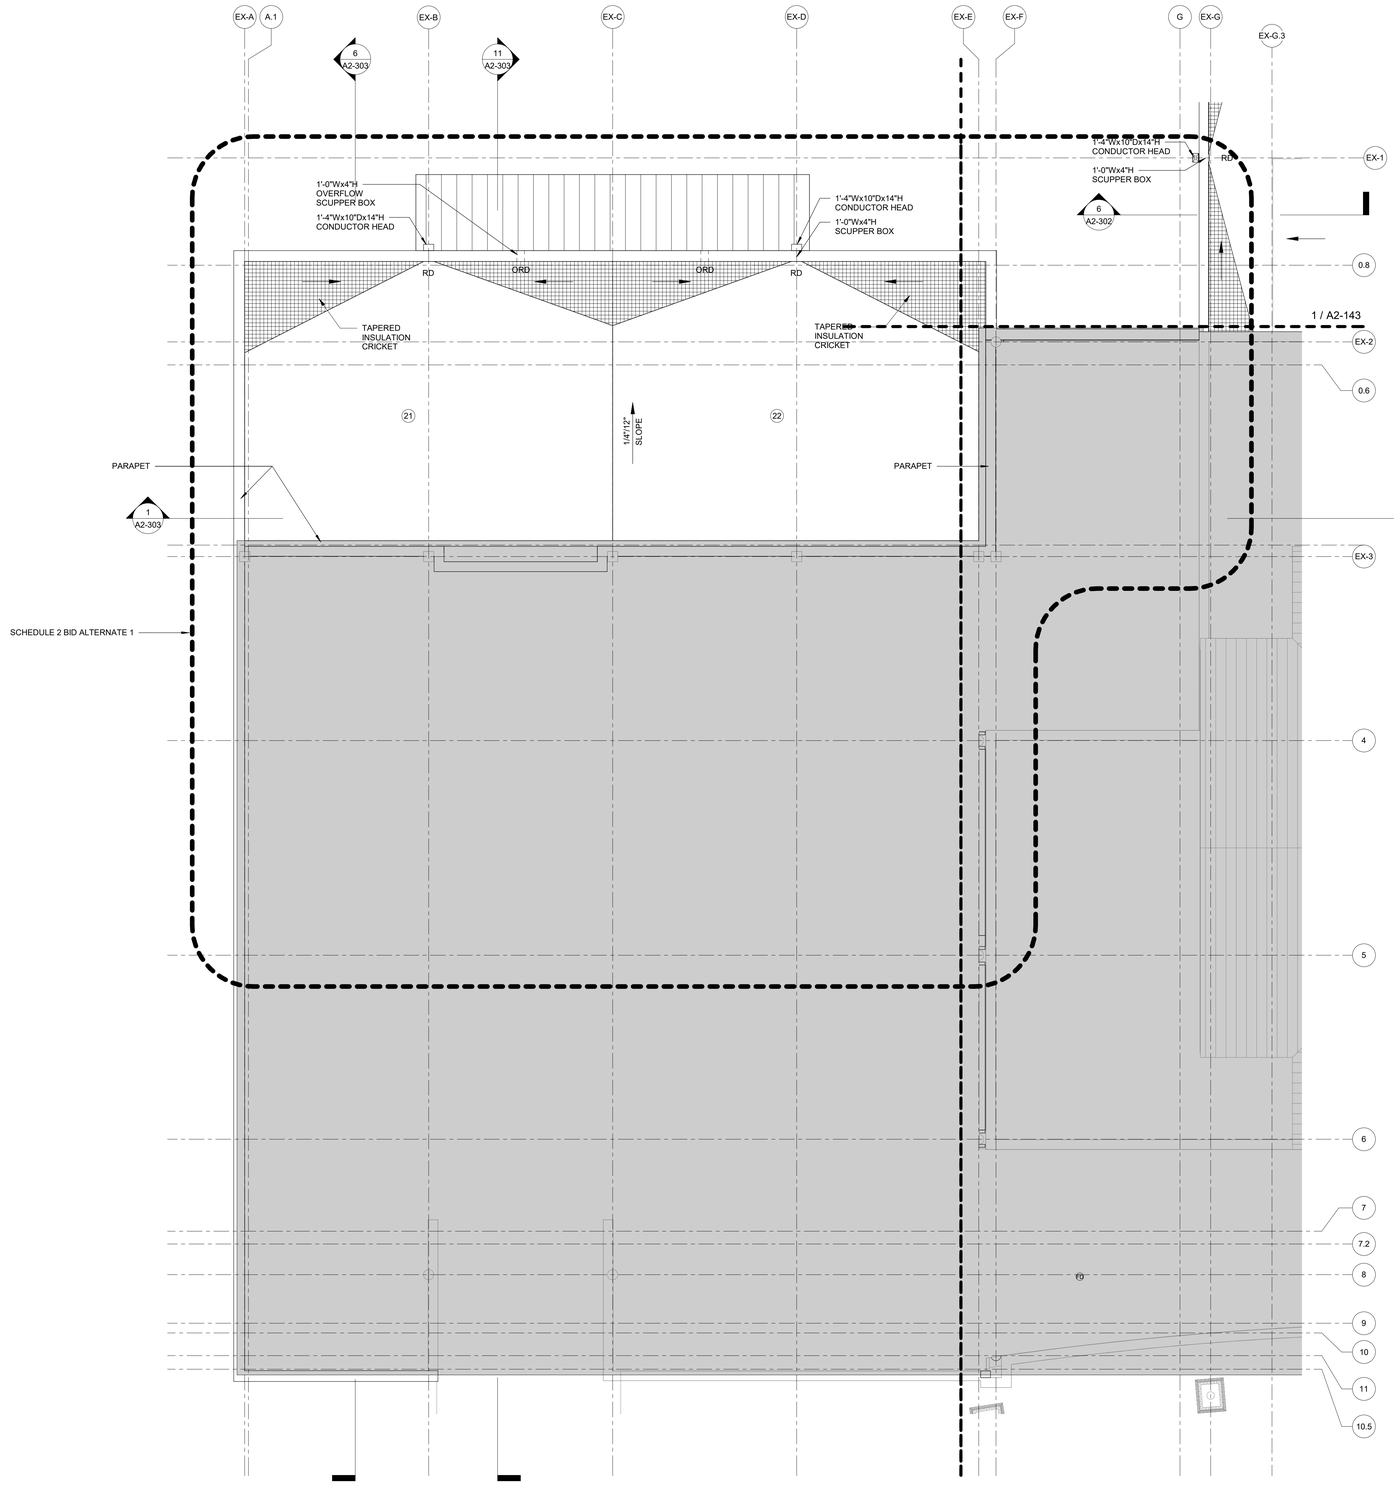

1 SCHEDULE 2 - ROOF PLAN ZONE 4
1/8" = 1'-0"

ROOF DRAINAGE CALCULATIONS

DRAINAGE AREA (X)	MAX. SF	AREA SF	LEADER SIZE	REMARKS:
1	8,240 SF	1,218 SF	4" X 6"	(1) PRIMARY ROOF DRAIN 4"/HR PER P1106.1 (2) MAX. VERTICAL CODUCTOR FOR 4"/HR RAINFALL RATE FOR X" DIA. LEADER (3) SEE PLUMBING DRAWINGS FOR ROOF DRAIN SIZES AND LOCATIONS. (RD)=PRIMARY ROOF DRAIN) (ORD=OVERFLOW ROOF DRAIN / SCUPPER) (4) PARAPET WALL ROOF DRAINAGE OVERFLOW SCUPPER SIZED PER P1106.5 (12"L X 6"H) (1 GPM=0.0104 X RAINFALL RATE X AREA)
2	8,240 SF	2,564 SF	4" X 6"	
3	8,240 SF	1,184 SF	4" X 6"	
4	8,240 SF	2,581 SF	4" X 6"	
5	8,240 SF	2,400 SF	4" X 6"	
6	8,240 SF	2,746 SF	4" X 6"	
7	8,240 SF	2,746 SF	4" X 6"	
8	8,240 SF	3,101 SF	4" X 6"	
9	8,240 SF	2,573 SF	4" X 6"	
10	8,240 SF	1,207 SF	4" X 6"	
11	8,240 SF	2,362 SF	4" X 6"	
12	8,240 SF	1,297 SF	4" X 6"	
13	8,240 SF	1,197 SF	4" X 6"	
14	8,240 SF	1,105 SF	4" X 6"	
15	8,240 SF	2,279 SF	4" X 6"	
16	8,240 SF	2,596 SF	4" X 6"	
17	8,240 SF	3,006 SF	4" X 6"	
18	8,240 SF	3,006 SF	4" X 6"	
19	8,240 SF	2,594 SF	4" X 6"	
20	8,240 SF	2,130 SF	4" X 6"	
21	8,240 SF	1,511 SF	4" X 6"	
22	8,240 SF	1,505 SF	4" X 6"	

ROOF DRAINAGE LEGEND

- AREA
- TAPERED INSULATION
- METAL ROOF
- SLOPE DIRECTION

ROOF NOTE

1. SEE DETAILS 18 & 19 /A-514 FOR LIGHTNING ARREST MOUNTING DETAILS

TRUE NORTH

ILM

TERMINAL IMPROVEMENTS CONTRACT 3

Wilmington International Airport
1740 Airport Boulevard, Suite 12
Wilmington, NC 28405

THE WILSON GROUP ARCHITECTS — REGISTERED ARCHITECTURAL CORPORATION — CERT. NO. 51140 — NORTH CAROLINA — CHARLOTTE, N.C.

TRAVIS WALKER PAGE — REGISTERED ARCHITECT — 9272 — NORTH CAROLINA — CHARLOTTE, N.C.

THE WILSON GROUP
- ARCHITECTS -
PO Box 5510 Charlotte, NC 28299
704-331-9747 • www.twgarchitects.com

PROJECT MANAGER & CIVIL ENGINEER
TALBERT & BRIGHT

CONSULTING ARCHITECT
LS3P

STRUCTURAL ENGINEER
STEWART


FP/P/M/E ENGINEER
CHEATHAM & ASSOC.

BAGGAGE HANDLING CONSULTANTS
BNP

AIRCRAFT SUPPORT SYSTEMS
DK CONSULTANTS

SPECIALTY LIGHTING CONSULTANT
HARTRANFT

SIGNAGE & WAYFINDING
TAKEFORM

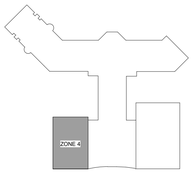

KEY PLAN

COPYRIGHT © 2019
THE WILSON GROUP ARCHITECTS
ALL RIGHTS RESERVED
•
PRINTED OR ELECTRONIC DRAWINGS AND DOCUMENTATION MAY NOT BE REPRODUCED IN ANY FORM WITHOUT WRITTEN PERMISSION FROM THE WILSON GROUP ARCHITECTS


REVISIONS

DATE 6/28/2019
PROJECT NUMBER 9202-000
SHEET TITLE

SCHEDULE 2 - ROOF LEVEL PLAN ZONE 4

SHEET NUMBER

A2-144

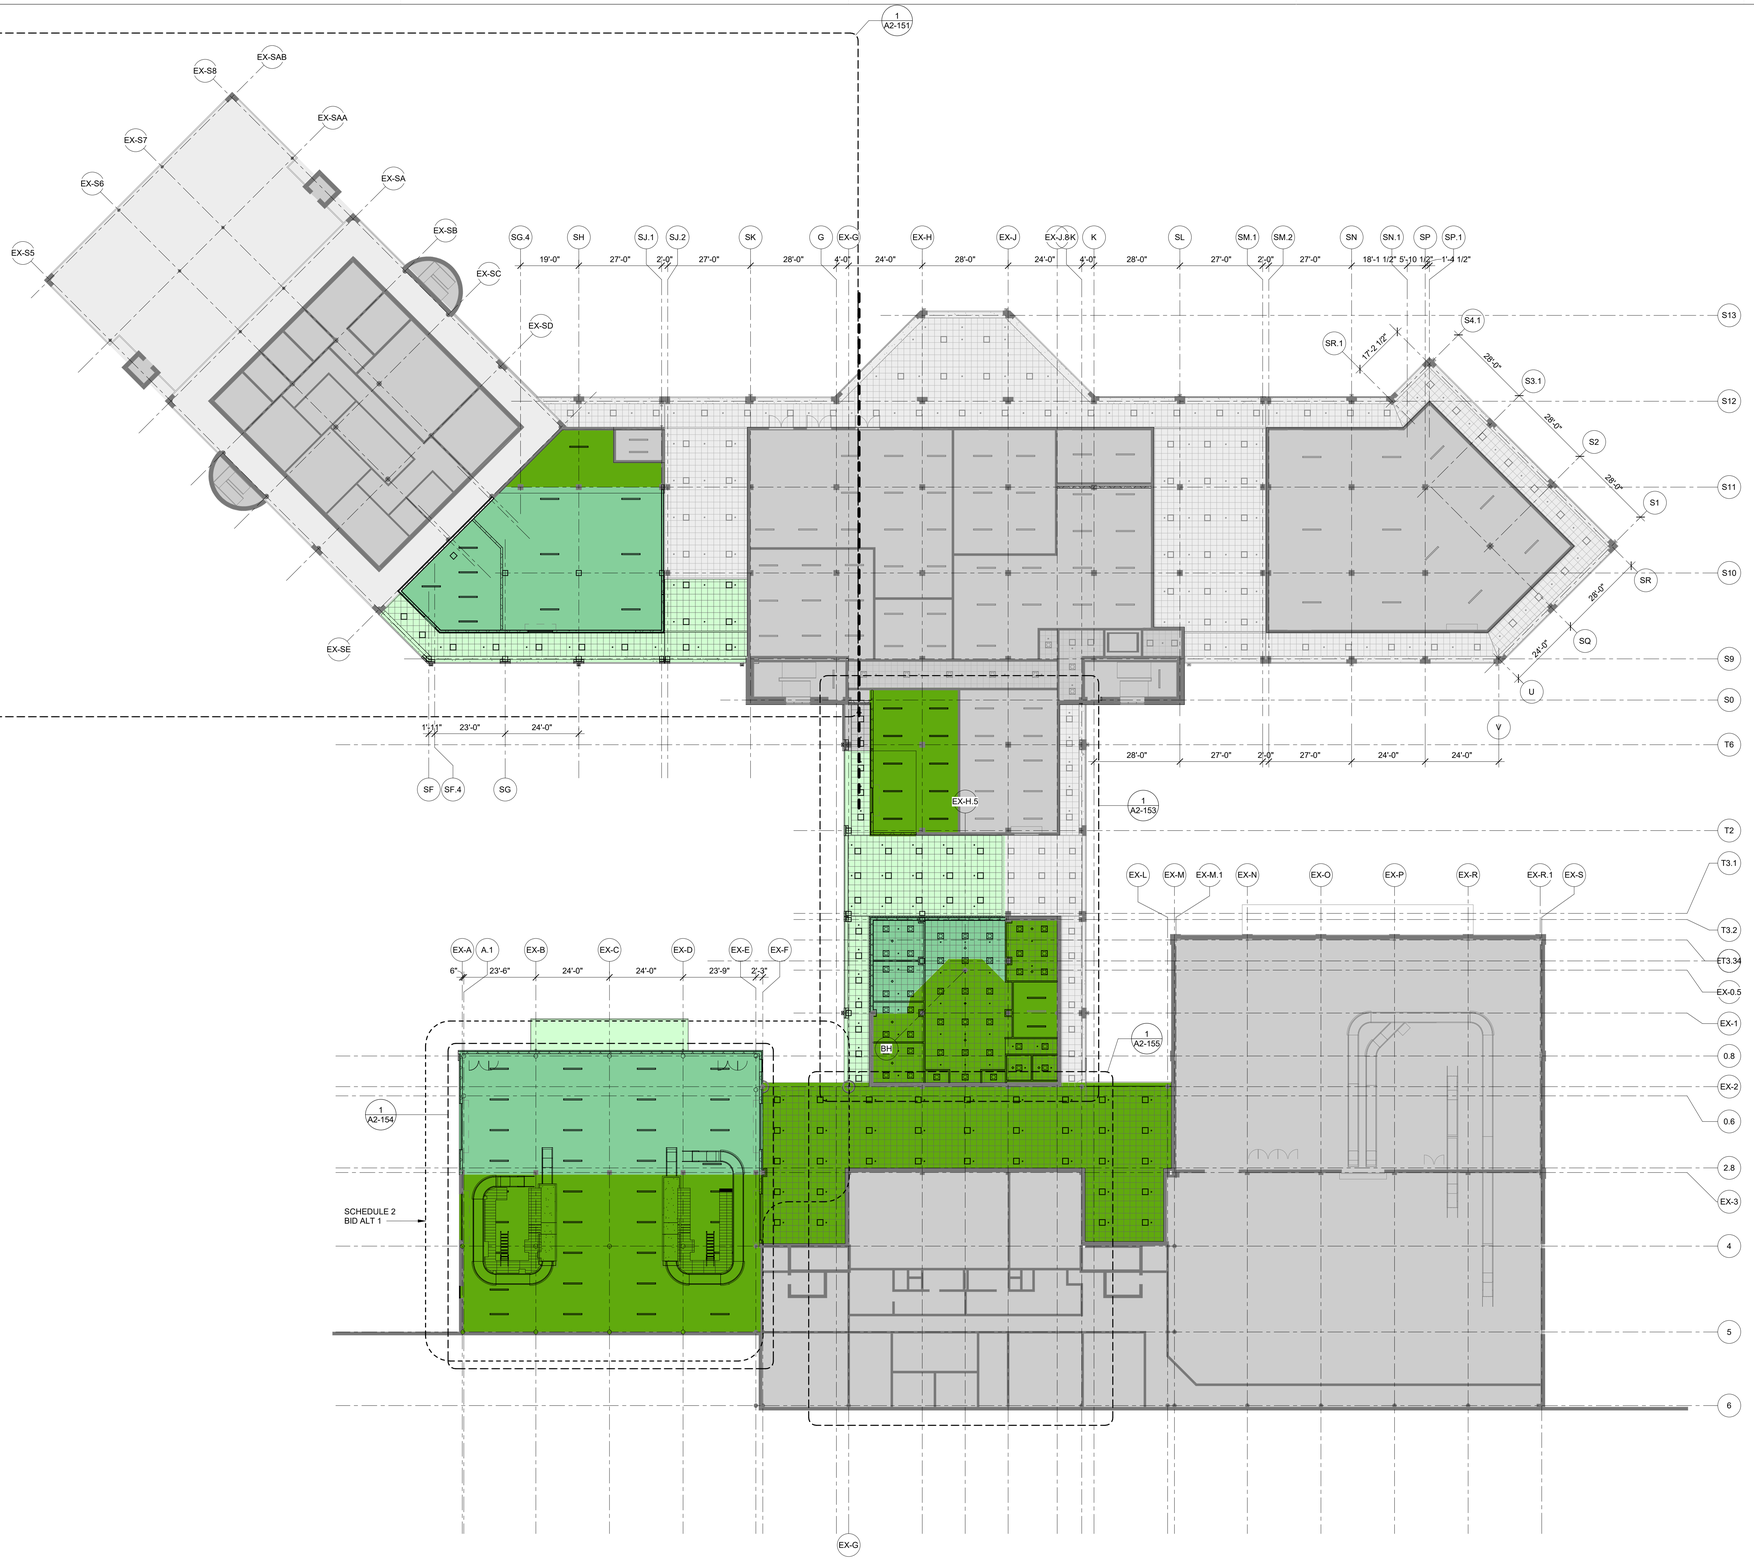

AREA LEGEND

- EXISTING COVERED AREA
- EXISTING ENCLOSED AREA
- EXISTING ROOF AREA
- EXISTING WALLS/COLUMNS
- SCHEDULE 1 NEW COVERED AREA
- SCHEDULE 1 NEW ENCLOSED AREA
- SCHEDULE 1 EXISTING RENOVATED AREA
- SCHEDULE 2 NEW COVERED AREA
- SCHEDULE 2 NEW ENCLOSED AREA
- SCHEDULE 2 EXISTING RENOVATED AREA

RCP LEGEND

- 2'x4' w 6" SLOT LAY-IN CEILING PANEL
- 2X2 LAY-IN CEILING PANEL
- GYPSUM BOARD
- EXPOSED STRUCTURE - PAINTED
- EXHAUST AIR GRILLE
- (S) SPEAKER
- SPRINKLER
- STROBE
- HEIGHT (FEET, INCHES) ABOVE FINISHED FLOOR, 10'-6" U.N.O.
- 6" X LED FIXTURE LENGTH VARIES
- 2 X 2 LED FIXTURE
- LED FIXTURE
- 1 X 1 LED FIXTURE
- 2 X 2 LED FIXTURE- EXTERIOR
- SUPPLY AIR DIFFUSER
- RETURN AIR DIFFUSER
- EXHAUST FAN
- 6" X MECH SUPPLY AND RETURN DIFFUSER LENGTH VARIES

TRUE NORTH

1 SCHEDULE 2 - 01 RAMP LEVEL - OVERALL CEILING PLAN
1" = 20'-0"

ILM

TERMINAL IMPROVEMENTS CONTRACT 3

Wilmington International Airport
1740 Airport Boulevard, Suite 12
Wilmington, NC 28405

THE WILSON GROUP ARCHITECTS — REGISTERED ARCHITECTURAL CORPORATION — CERT. NO. 51140 — NORTH CAROLINA — CHARLOTTE, N.C.

JAMES WALKER PAGE — REGISTERED LANDSCAPE ARCHITECT — 9272 — NORTH CAROLINA — CHARLOTTE, N.C.

THE WILSON GROUP
- ARCHITECTS -
PO Box 5510 Charlotte, NC 28299
704-331-9747 • www.twgarchitects.com

PROJECT MANAGER & CIVIL ENGINEER
TALBERT & BRIGHT

CONSULTING ARCHITECT
LS3P

STRUCTURAL ENGINEER
STEWART

FP/P/M/E ENGINEER
CHEATHAM & ASSOC.

BAGGAGE HANDLING CONSULTANTS
BNP

AIRCRAFT SUPPORT SYSTEMS
DK CONSULTANTS

SPECIALTY LIGHTING CONSULTANT
HARTRANFT

SIGNAGE & WAYFINDING
TAKEFORM



KEY PLAN

COPYRIGHT © 2019
THE WILSON GROUP ARCHITECTS
ALL RIGHTS RESERVED
•
PRINTED OR ELECTRONIC DRAWINGS AND DOCUMENTATION MAY NOT BE REPRODUCED IN ANY FORM WITHOUT WRITTEN PERMISSION FROM THE WILSON GROUP ARCHITECTS


REVISIONS

DATE 6/28/2019
PROJECT NUMBER 9202-000
SHEET TITLE

SCHEDULE 2 - RAMP LEVEL OVERALL RCP

SHEET NUMBER

A2-150

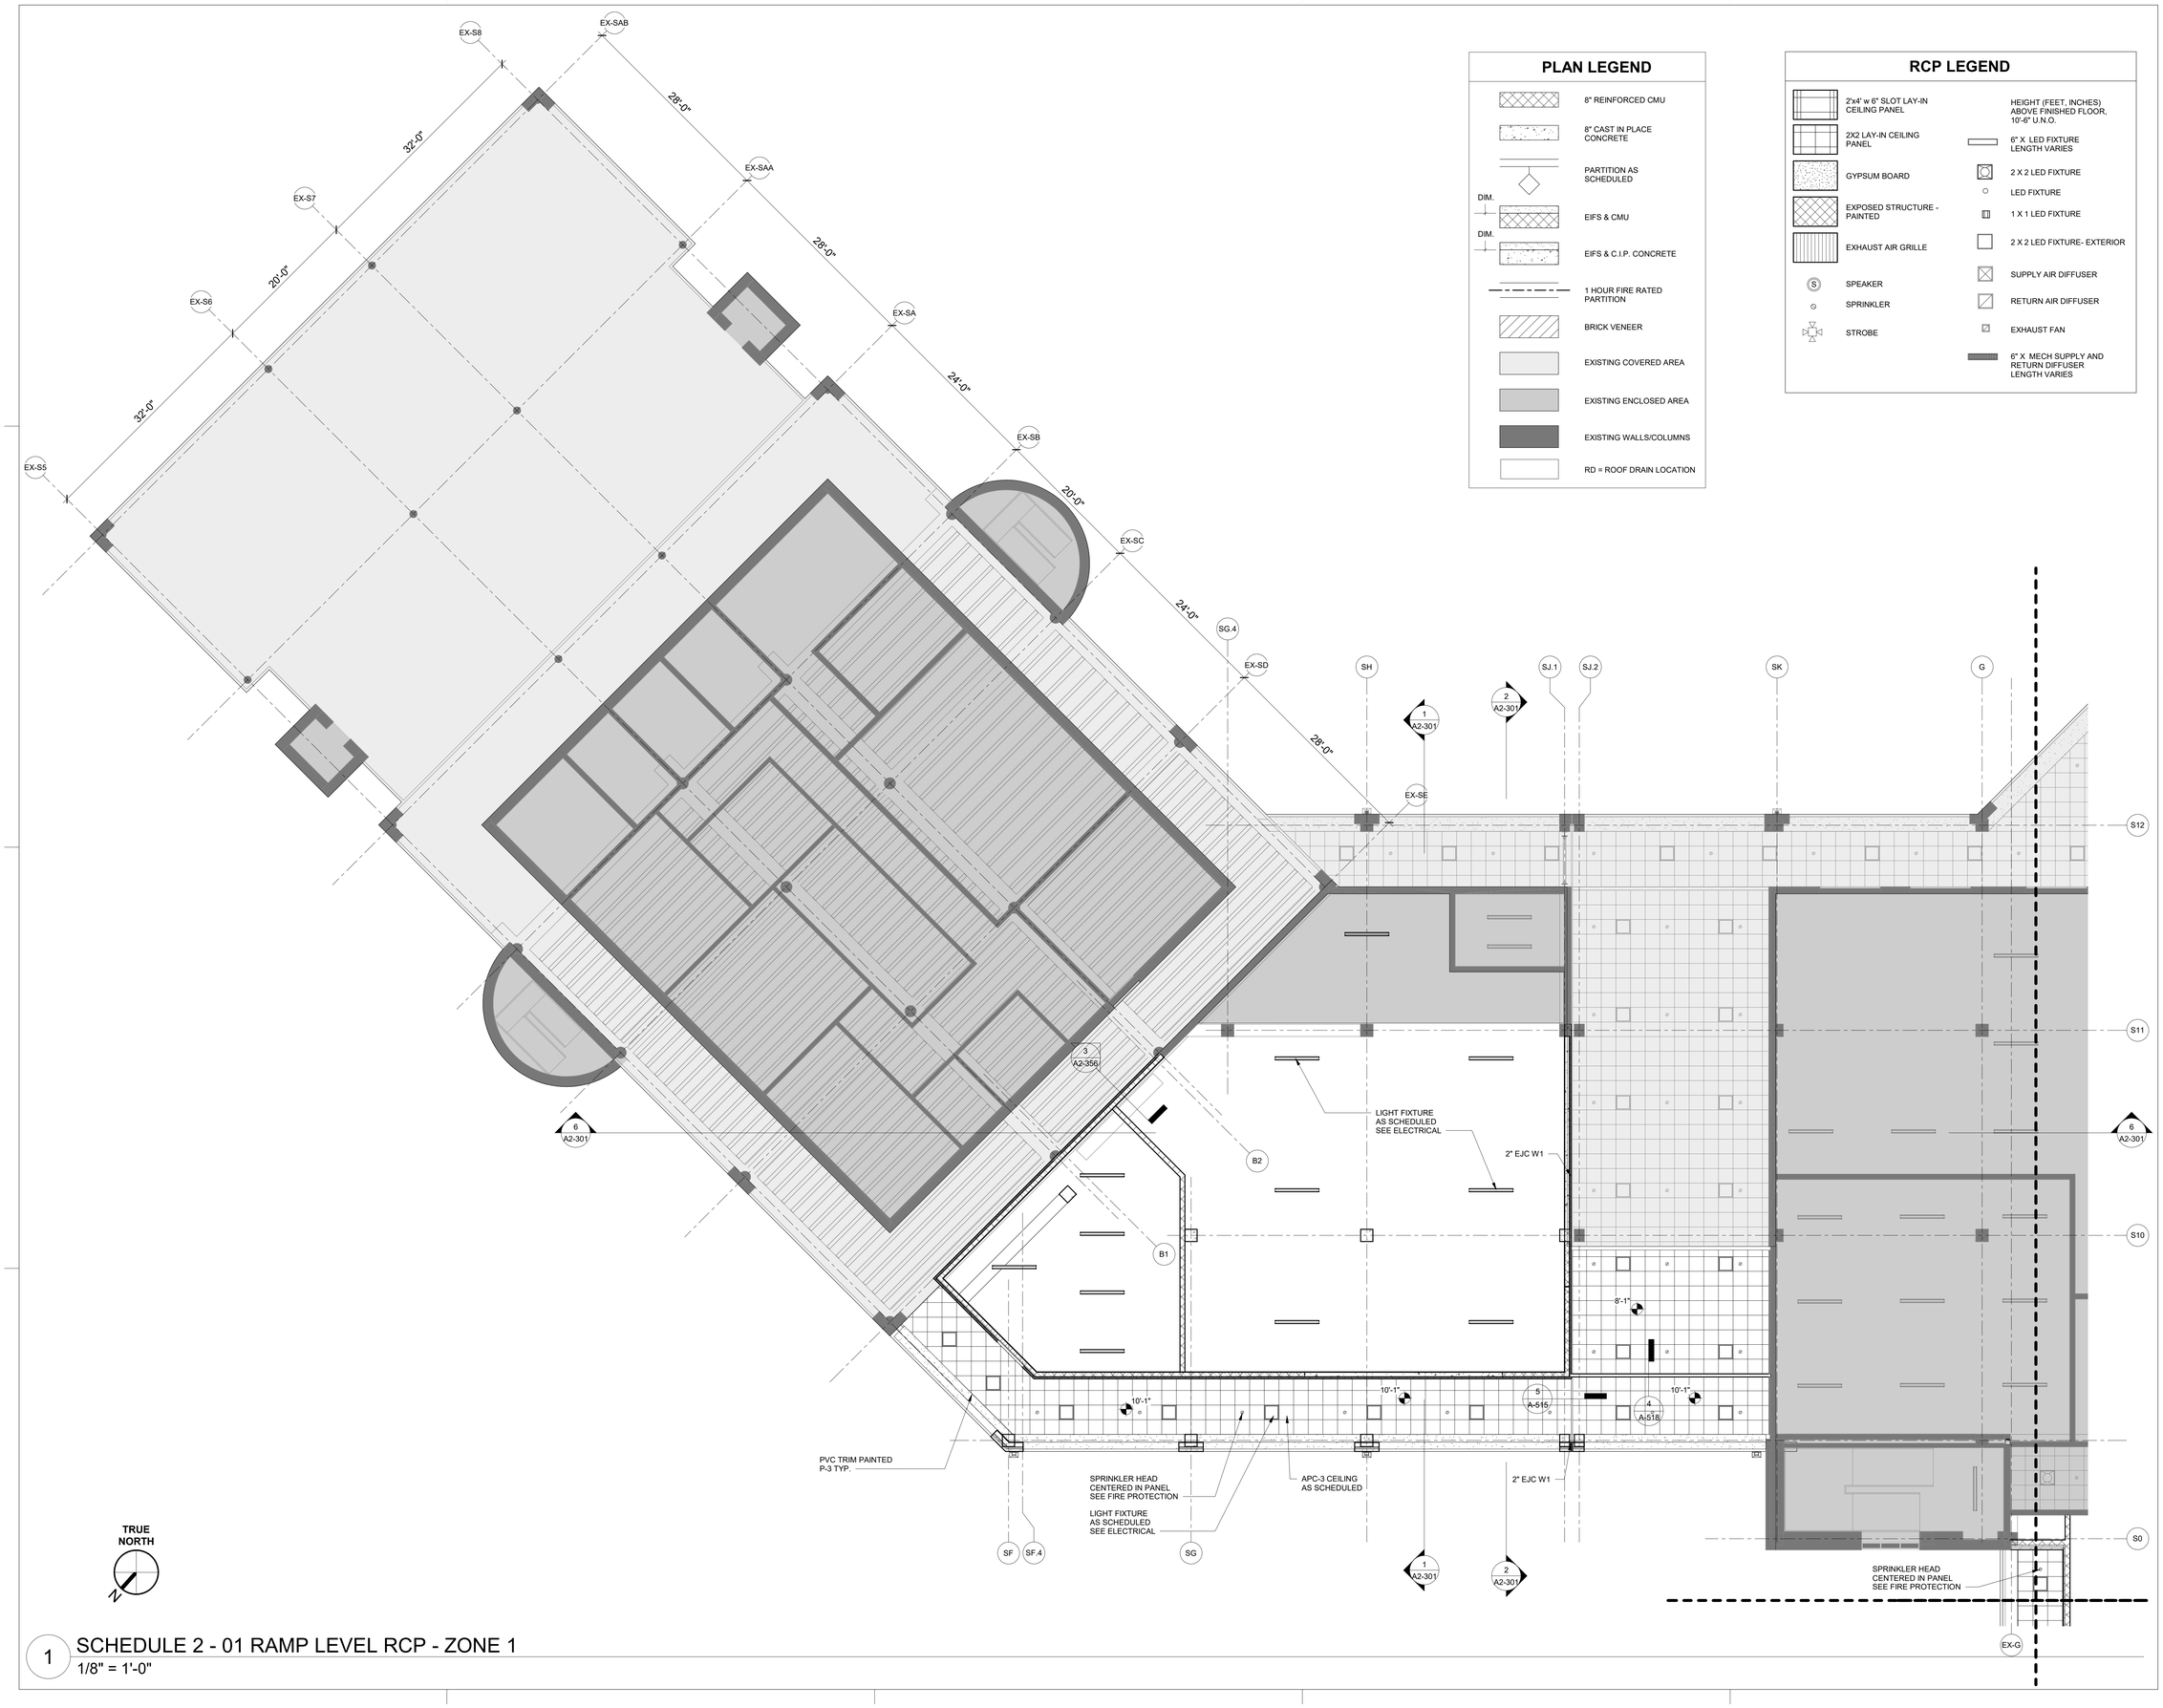

PLAN LEGEND

- 8" REINFORCED CMU
- 8" CAST IN PLACE CONCRETE
- PARTITION AS SCHEDULED
- DIM. EIFS & CMU
- DIM. EIFS & C.I.P. CONCRETE
- 1 HOUR FIRE RATED PARTITION
- BRICK VENEER
- EXISTING COVERED AREA
- EXISTING ENCLOSED AREA
- EXISTING WALLS/COLUMNS
- RD = ROOF DRAIN LOCATION

RCP LEGEND

- 2'x4' w 6" SLOT LAY-IN CEILING PANEL
- 2X2 LAY-IN CEILING PANEL
- GYPSUM BOARD
- EXPOSED STRUCTURE - PAINTED
- EXHAUST AIR GRILLE
- SPEAKER
- SPRINKLER
- STROBE
- HEIGHT (FEET, INCHES) ABOVE FINISHED FLOOR, 10'-6" U.N.O.
- 6" X LED FIXTURE LENGTH VARIES
- 2 X 2 LED FIXTURE
- LED FIXTURE
- 1 X 1 LED FIXTURE
- 2 X 2 LED FIXTURE- EXTERIOR
- SUPPLY AIR DIFFUSER
- RETURN AIR DIFFUSER
- EXHAUST FAN
- 6" X MECH SUPPLY AND RETURN DIFFUSER LENGTH VARIES

TRUE NORTH

1 SCHEDULE 2 - 01 RAMP LEVEL RCP - ZONE 1
1/8" = 1'-0"

ILM

TERMINAL IMPROVEMENTS CONTRACT 3

Wilmington International Airport
1740 Airport Boulevard, Suite 12
Wilmington, NC 28405

THE WILSON GROUP ARCHITECTS — REGISTERED ARCHITECTURAL CORPORATION — CERT. NO. 51140 — NORTH CAROLINA — CHARLOTTE, N.C.

CRAIG WALKER PAGE — REGISTERED ARCHITECT — 9272 — NORTH CAROLINA — CHARLOTTE, N.C.

THE WILSON GROUP
- ARCHITECTS -
PO Box 5510 Charlotte, NC 28299
704-331-9747 • www.twgarchitects.com

PROJECT MANAGER & CIVIL ENGINEER
TALBERT & BRIGHT

CONSULTING ARCHITECT
LS3P

STRUCTURAL ENGINEER
STEWART


FP/P/M/E ENGINEER
CHEATHAM & ASSOC.

BAGGAGE HANDLING CONSULTANTS
BNP

AIRCRAFT SUPPORT SYSTEMS
DK CONSULTANTS

SPECIALTY LIGHTING CONSULTANT
HARTRANFT

SIGNAGE & WAYFINDING
TAKEFORM

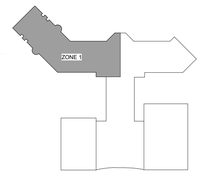

KEY PLAN

COPYRIGHT © 2019
THE WILSON GROUP ARCHITECTS
ALL RIGHTS RESERVED
•
PRINTED OR ELECTRONIC DRAWINGS AND DOCUMENTATION MAY NOT BE REPRODUCED IN ANY FORM WITHOUT WRITTEN PERMISSION FROM THE WILSON GROUP ARCHITECTS

REVISIONS

DATE	6/28/2019
PROJECT NUMBER	9202-000
SHEET TITLE	

SCHEDULE 2 - RAMP LEVEL RCP ZONE 1

SHEET NUMBER


A2-151

RCP LEGEND

- 2'x4' w 6" SLOT LAY-IN CEILING PANEL
- 2X2 LAY-IN CEILING PANEL
- GYPSUM BOARD
- EXPOSED STRUCTURE - PAINTED
- EXHAUST AIR GRILLE
- (S) SPEAKER
- SPRINKLER
- STROBE
- HEIGHT (FEET, INCHES) ABOVE FINISHED FLOOR, 10'-6" U.N.O.
- 6" X LED FIXTURE LENGTH VARIES
- 2 X 2 LED FIXTURE
- LED FIXTURE
- 1 X 1 LED FIXTURE
- 2 X 2 LED FIXTURE- EXTERIOR
- SUPPLY AIR DIFFUSER
- RETURN AIR DIFFUSER
- EXHAUST FAN
- 6" X MECH SUPPLY AND RETURN DIFFUSER LENGTH VARIES

PLAN LEGEND

- 8" REINFORCED CMU
- 8" CAST IN PLACE CONCRETE
- PARTITION AS SCHEDULED
- DIM. EIFS & CMU
- DIM. EIFS & C.I.P. CONCRETE
- 1 HOUR FIRE RATED PARTITION
- BRICK VENEER
- EXISTING COVERED AREA
- EXISTING ENCLOSED AREA
- EXISTING WALLS/COLUMNS
- RD = ROOF DRAIN LOCATION

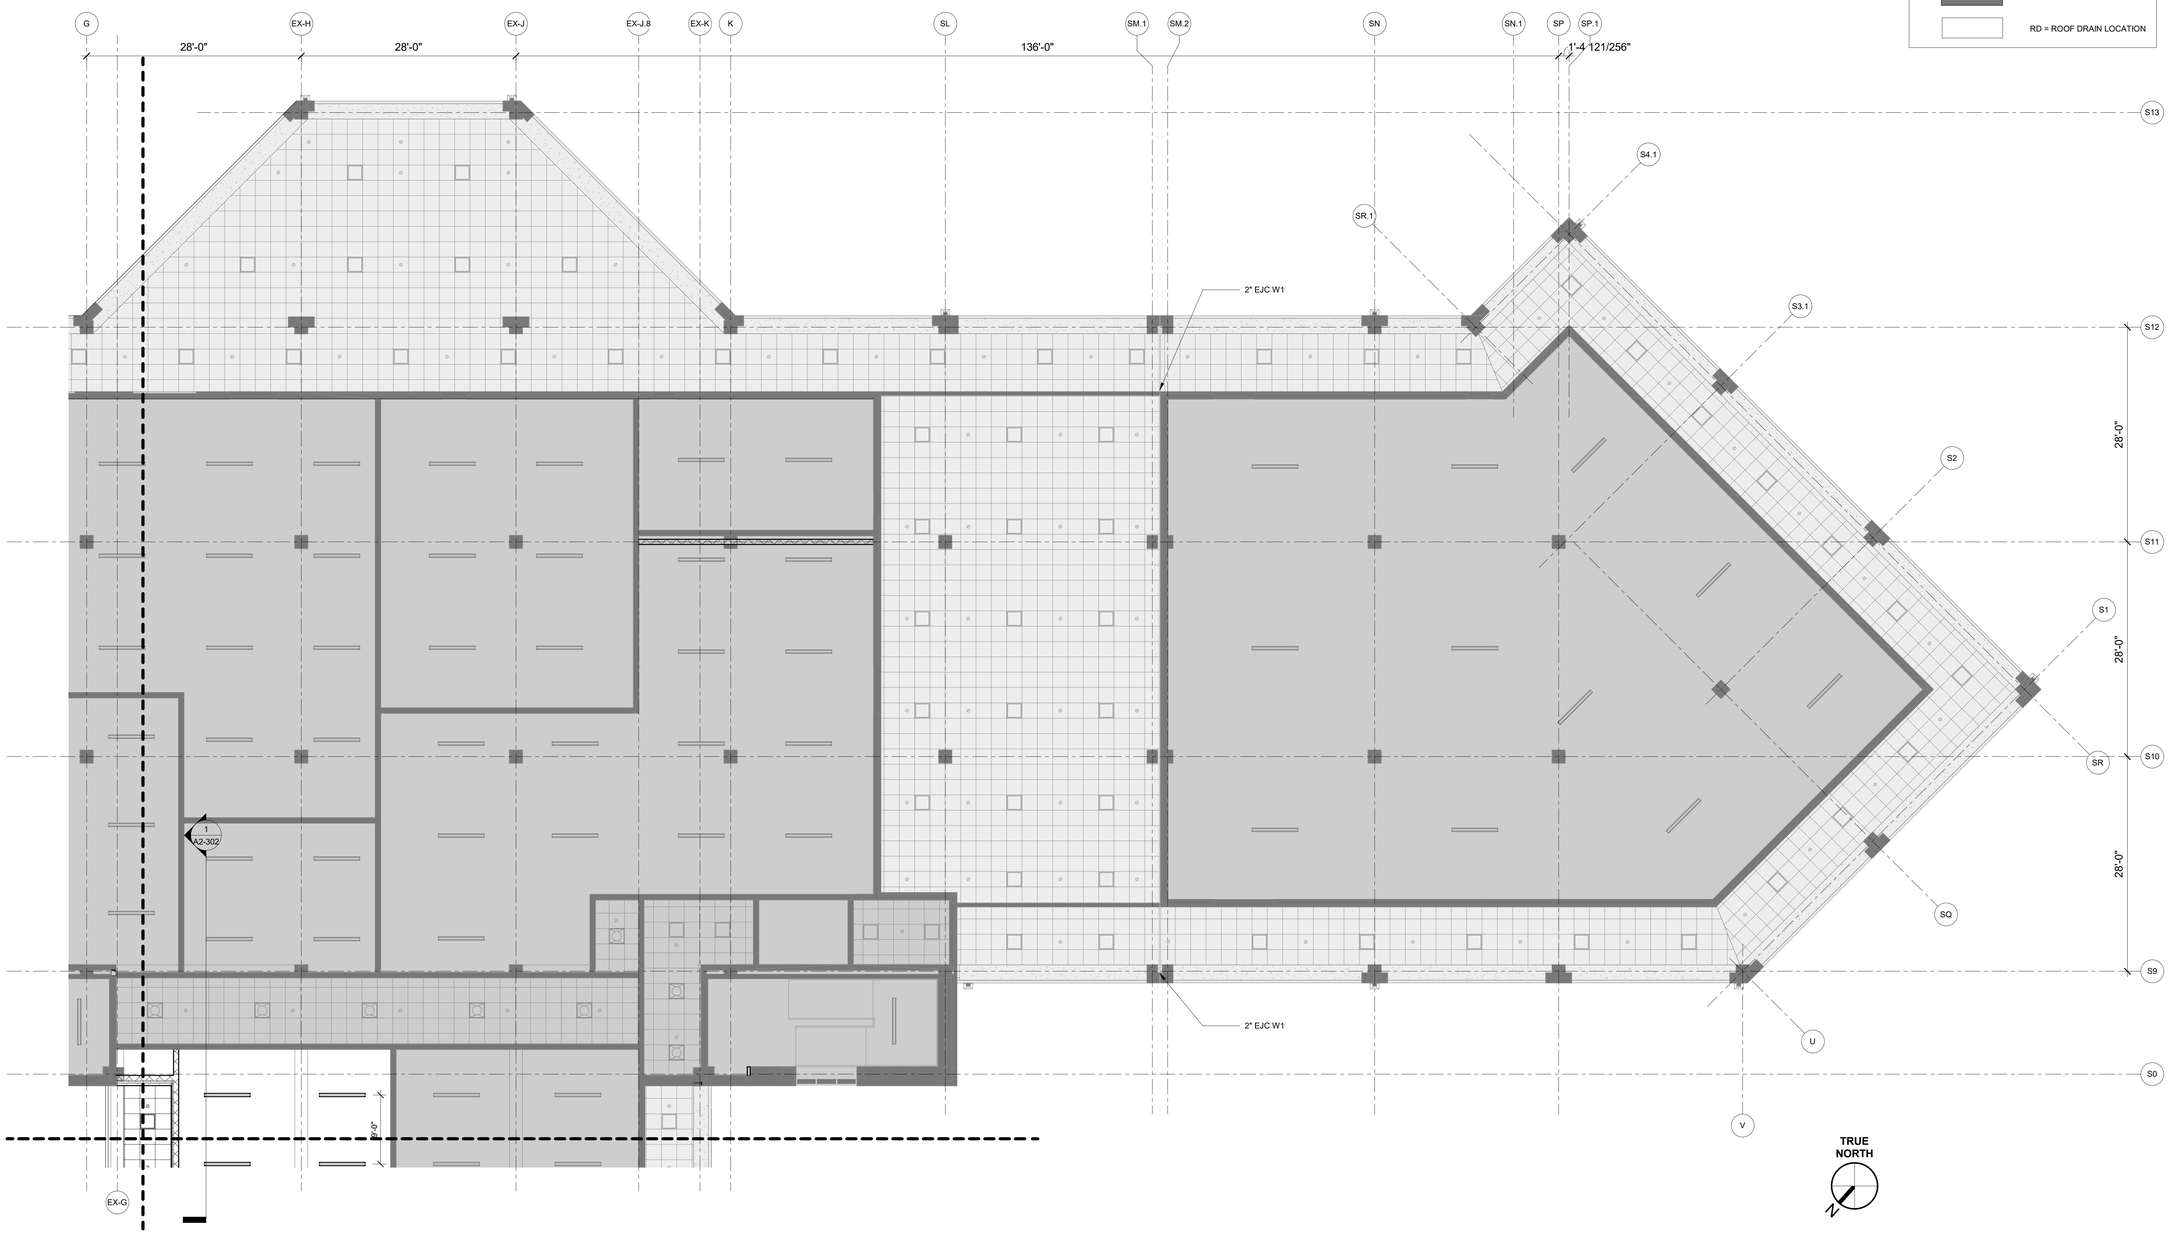

1 SCHEDULE 2 - 01 RAMP LEVEL RCP - ZONE 2

1/8" = 1'-0"

ILM

TERMINAL IMPROVEMENTS CONTRACT 3

Wilmington International Airport
1740 Airport Boulevard, Suite 12
Wilmington, NC 28405

THE WILSON GROUP ARCHITECTS REGISTERED ARCHITECTURAL CORPORATION NORTH CAROLINA CERT. NO. 51140 CHARLOTTE, N.C.

CRAIG WALKER PAUL REGISTERED ARCHITECT 9272 NORTH CAROLINA CHARLOTTE, N.C.

THE WILSON GROUP
- ARCHITECTS -

PO Box 5510 Charlotte, NC 28299
704-331-9747 • www.twgarchitects.com

PROJECT MANAGER & CIVIL ENGINEER
TALBERT & BRIGHT

CONSULTING ARCHITECT
LS3P

STRUCTURAL ENGINEER
STEWART


FP/P/M/E ENGINEER
CHEATHAM & ASSOC.

BAGGAGE HANDLING CONSULTANTS
BNP

AIRCRAFT SUPPORT SYSTEMS
DK CONSULTANTS

SPECIALTY LIGHTING CONSULTANT
HARTRANFT

SIGNAGE & WAYFINDING
TAKEFORM

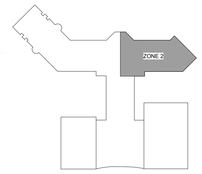

KEY PLAN

COPYRIGHT © 2019
THE WILSON GROUP ARCHITECTS
ALL RIGHTS RESERVED
•
PRINTED OR ELECTRONIC DRAWINGS AND DOCUMENTATION MAY NOT BE REPRODUCED IN ANY FORM WITHOUT WRITTEN PERMISSION FROM THE WILSON GROUP ARCHITECTS


REVISIONS

DATE 6/28/2019
PROJECT NUMBER 9202-000
SHEET TITLE

SCHEDULE 2 - RAMP LEVEL RCP ZONE 2

SHEET NUMBER

A2-152

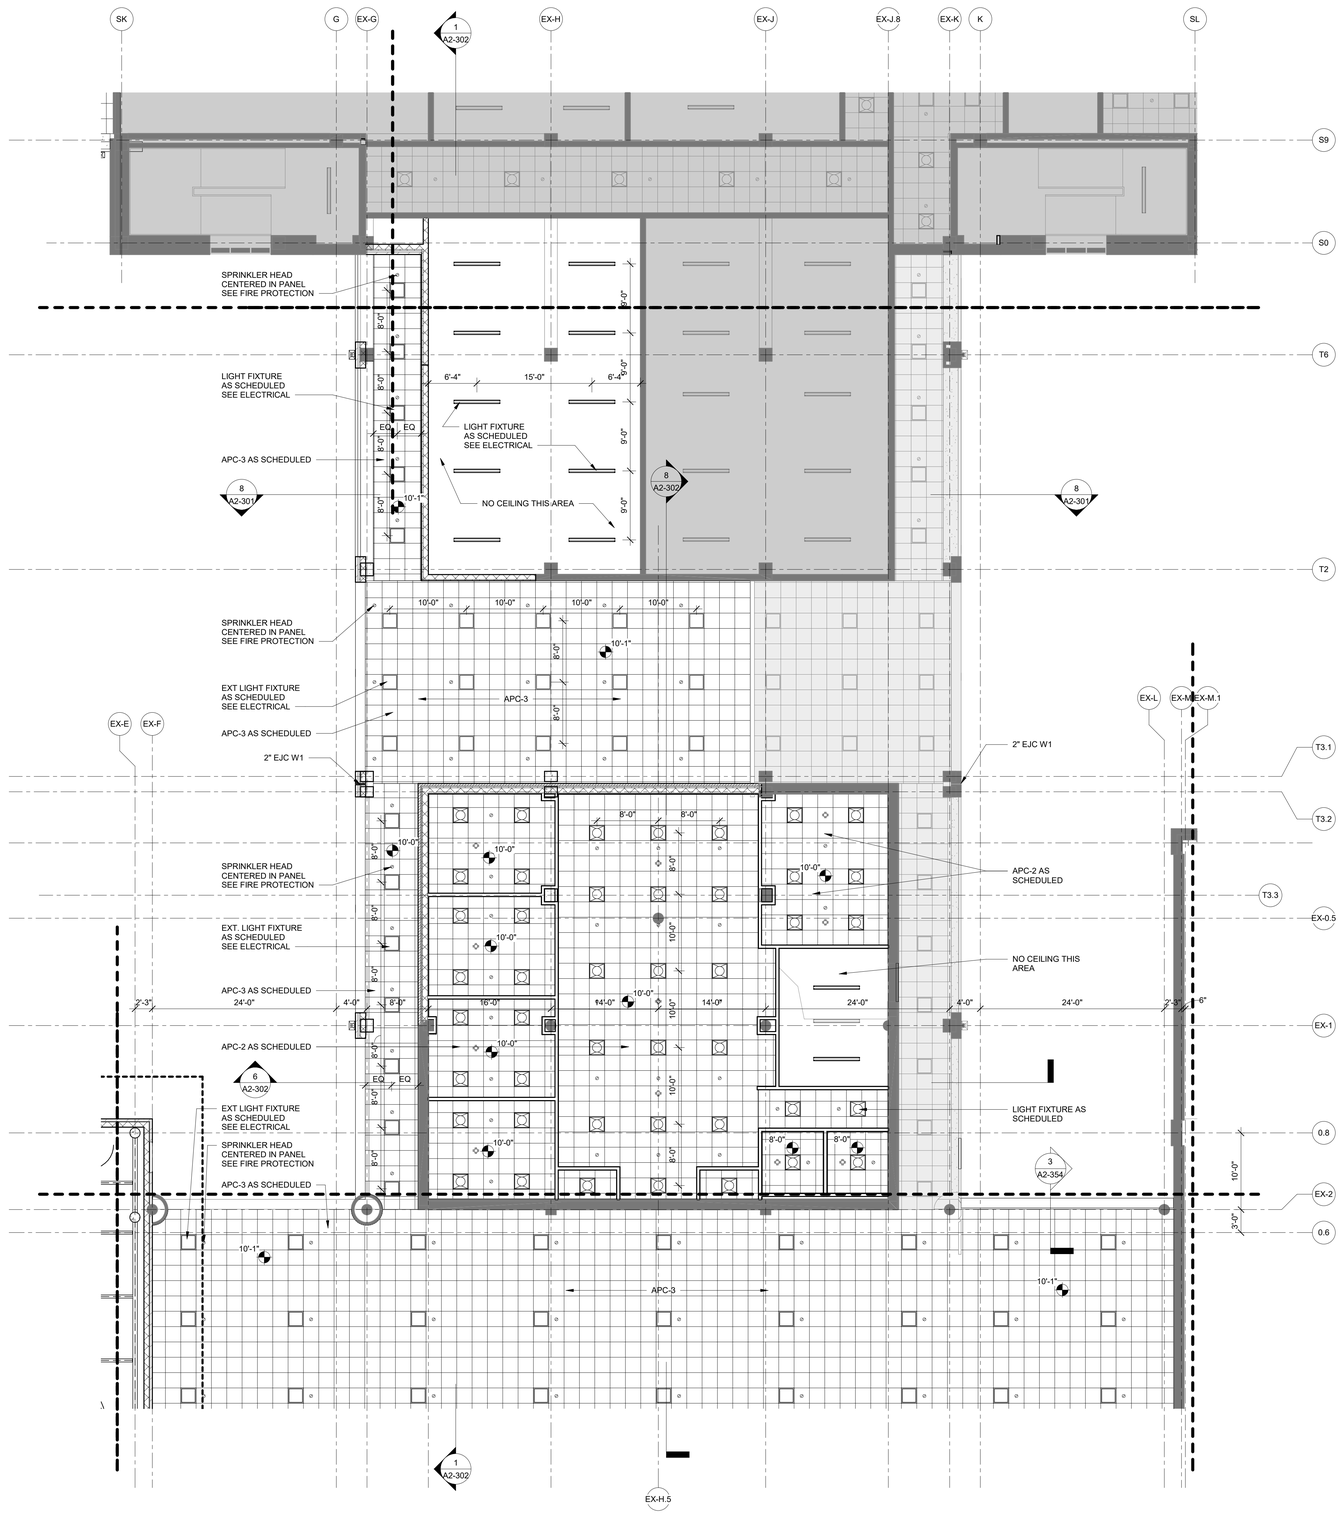

PLAN LEGEND

- 8" REINFORCED CMU
- 8" CAST IN PLACE CONCRETE
- PARTITION AS SCHEDULED
- DIM. EIFS & CMU
- DIM. EIFS & C.I.P. CONCRETE
- 1 HOUR FIRE RATED PARTITION
- BRICK VENEER
- EXISTING COVERED AREA
- EXISTING ENCLOSED AREA
- EXISTING WALLS/COLUMNS
- RD = ROOF DRAIN LOCATION

RCP LEGEND

- 2'x4' w 6" SLOT LAY-IN CEILING PANEL
- 2X2 LAY-IN CEILING PANEL
- GYPSUM BOARD
- EXPOSED STRUCTURE - PAINTED
- EXHAUST AIR GRILLE
- (S) SPEAKER
- SPRINKLER
- STROBE

HEIGHT (FEET, INCHES) ABOVE FINISHED FLOOR, 10'-6" U.N.O.

- 6" X LED FIXTURE LENGTH VARIES
- 2 X 2 LED FIXTURE
- LED FIXTURE
- 1 X 1 LED FIXTURE
- 2 X 2 LED FIXTURE- EXTERIOR
- SUPPLY AIR DIFFUSER
- RETURN AIR DIFFUSER
- EXHAUST FAN
- 6" X MECH SUPPLY AND RETURN DIFFUSER LENGTH VARIES

TRUE NORTH

TRUE NORTH

1 SCHEDULE 2 - 01 RAMP LEVEL RCP - ZONE 3
1/8" = 1'-0"

ILM

TERMINAL IMPROVEMENTS CONTRACT 3

Wilmington International Airport
1740 Airport Boulevard, Suite 12
Wilmington, NC 28405

THE WILSON GROUP ARCHITECTS - REGISTERED ARCHITECTURAL CORPORATION - CERT. NO. 51140 - NORTH CAROLINA - CHARLOTTE, N. C.

TRAVIS WALKER PAGE - REGISTERED ARCHITECT - 9272 - NORTH CAROLINA - CHARLOTTE, N. C.

THE WILSON GROUP
- ARCHITECTS -

PO Box 5510 Charlotte, NC 28299
704-331-9747 • www.twgarchitects.com

PROJECT MANAGER & CIVIL ENGINEER
TALBERT & BRIGHT

CONSULTING ARCHITECT
LS3P

STRUCTURAL ENGINEER
STEWART


FP/P/M/E ENGINEER
CHEATHAM & ASSOC.

BAGGAGE HANDLING CONSULTANTS
BNP

AIRCRAFT SUPPORT SYSTEMS
DK CONSULTANTS

SPECIALTY LIGHTING CONSULTANT
HARTRANFT

SIGNAGE & WAYFINDING
TAKEFORM

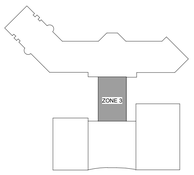

KEY PLAN

COPYRIGHT © 2019
THE WILSON GROUP ARCHITECTS
ALL RIGHTS RESERVED

PRINTED OR ELECTRONIC DRAWINGS AND DOCUMENTATION MAY NOT BE REPRODUCED IN ANY FORM WITHOUT WRITTEN PERMISSION FROM THE WILSON GROUP ARCHITECTS


REVISIONS

DATE 6/28/2019
PROJECT NUMBER 9202-000
SHEET TITLE

SCHEDULE 2 - RAMP LEVEL RCP ZONE 3

SHEET NUMBER

A2-153

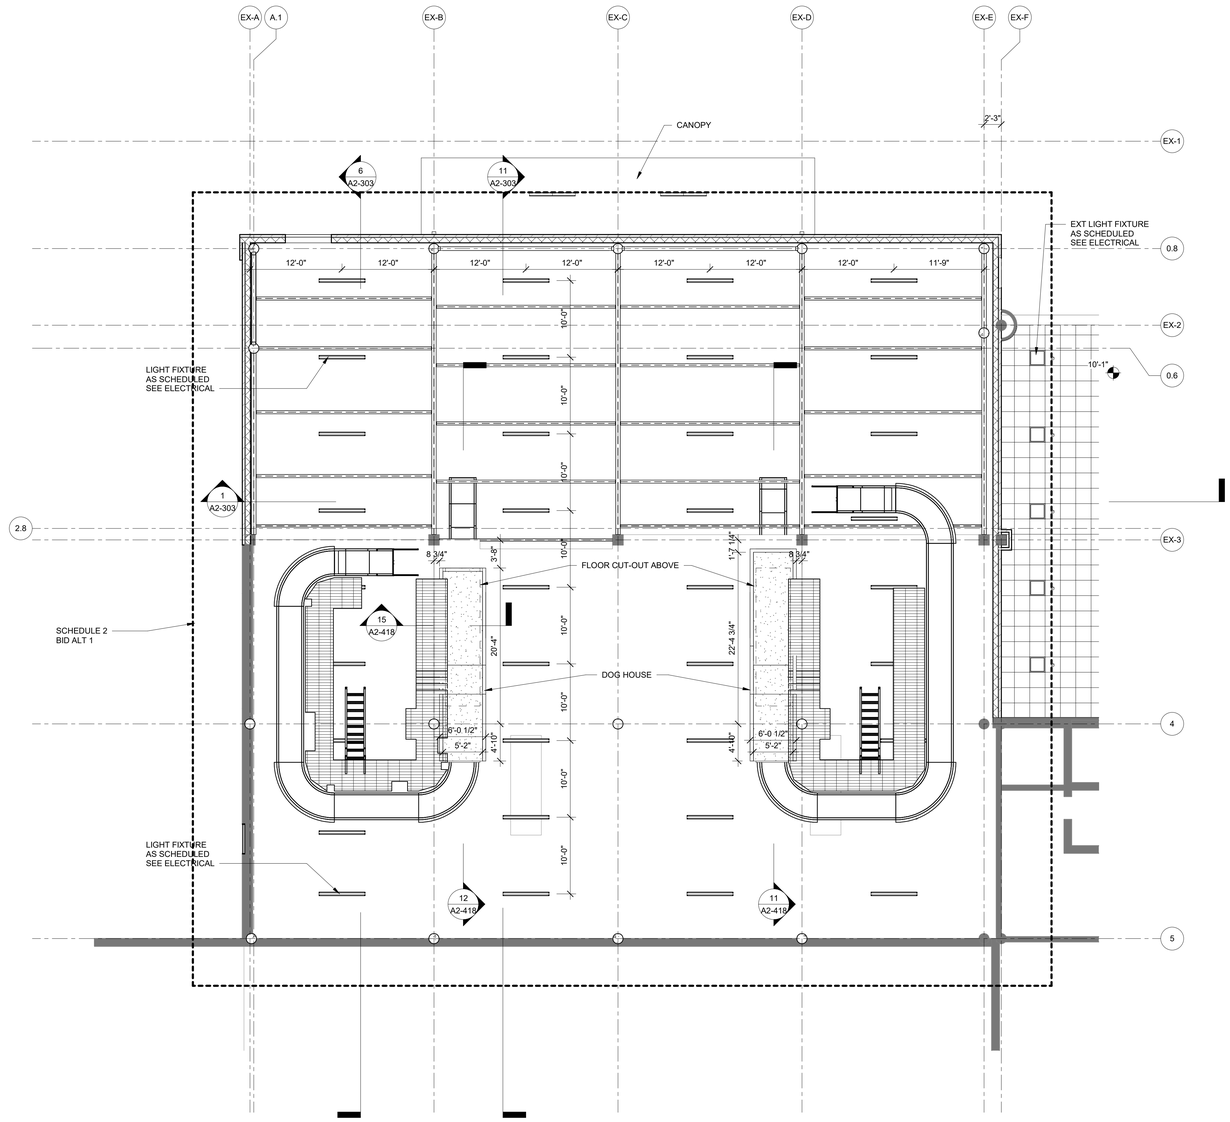

PLAN LEGEND

- 8" REINFORCED CMU
- 8" CAST IN PLACE CONCRETE
- PARTITION AS SCHEDULED
- DIM. EIFS & CMU
- DIM. EIFS & C.I.P. CONCRETE
- 1 HOUR FIRE RATED PARTITION
- BRICK VENEER
- EXISTING COVERED AREA
- EXISTING ENCLOSED AREA
- EXISTING WALLS/COLUMNS
- RD = ROOF DRAIN LOCATION

RCP LEGEND

- 2'x4' w 6" SLOT LAY-IN CEILING PANEL
- 2X2 LAY-IN CEILING PANEL
- GYPSUM BOARD
- EXPOSED STRUCTURE - PAINTED
- EXHAUST AIR GRILLE
- (S) SPEAKER
- SPRINKLER
- STROBE
- HEIGHT (FEET, INCHES) ABOVE FINISHED FLOOR, 10'-6" U.N.O.
- 6" X LED FIXTURE LENGTH VARIES
- 2 X 2 LED FIXTURE
- LED FIXTURE
- 1 X 1 LED FIXTURE
- 2 X 2 LED FIXTURE- EXTERIOR
- SUPPLY AIR DIFFUSER
- RETURN AIR DIFFUSER
- EXHAUST FAN
- 6" X MECH SUPPLY AND RETURN DIFFUSER LENGTH VARIES

TRUE NORTH

1 SCHEDULE 2 - 01 RAMP LEVEL RCP - ZONE 4
1/8" = 1'-0"

ILM

TERMINAL IMPROVEMENTS CONTRACT 3

Wilmington International Airport
1740 Airport Boulevard, Suite 12
Wilmington, NC 28405

THE WILSON GROUP ARCHITECTS REGISTERED ARCHITECTURAL CORPORATION NORTH CAROLINA CERT. NO. 51140 CHARLOTTE, N.C.

TRAVIS WALKER PAGE REGISTERED ARCHITECT 9272 NORTH CAROLINA CHARLOTTE, N.C.

THE WILSON GROUP
- ARCHITECTS -

PO Box 5510 Charlotte, NC 28299
704-331-9747 • www.twgarchitects.com

PROJECT MANAGER & CIVIL ENGINEER
TALBERT & BRIGHT

CONSULTING ARCHITECT
LS3P

STRUCTURAL ENGINEER
STEWART


FP/P/M/E ENGINEER
CHEATHAM & ASSOC.

BAGGAGE HANDLING CONSULTANTS
BNP

AIRCRAFT SUPPORT SYSTEMS
DK CONSULTANTS

SPECIALTY LIGHTING CONSULTANT
HARTRANFT

SIGNAGE & WAYFINDING
TAKEFORM

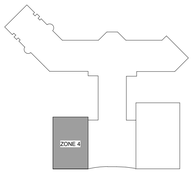

KEY PLAN

COPYRIGHT © 2019
THE WILSON GROUP ARCHITECTS
ALL RIGHTS RESERVED

PRINTED OR ELECTRONIC DRAWINGS AND DOCUMENTATION MAY NOT BE REPRODUCED IN ANY FORM WITHOUT WRITTEN PERMISSION FROM THE WILSON GROUP ARCHITECTS


REVISIONS

DATE 6/28/2019
PROJECT NUMBER 9202-000
SHEET TITLE

SCHEDULE 2 - RAMP LEVEL RCP ZONE 4 ALT#1

SHEET NUMBER

A2-154

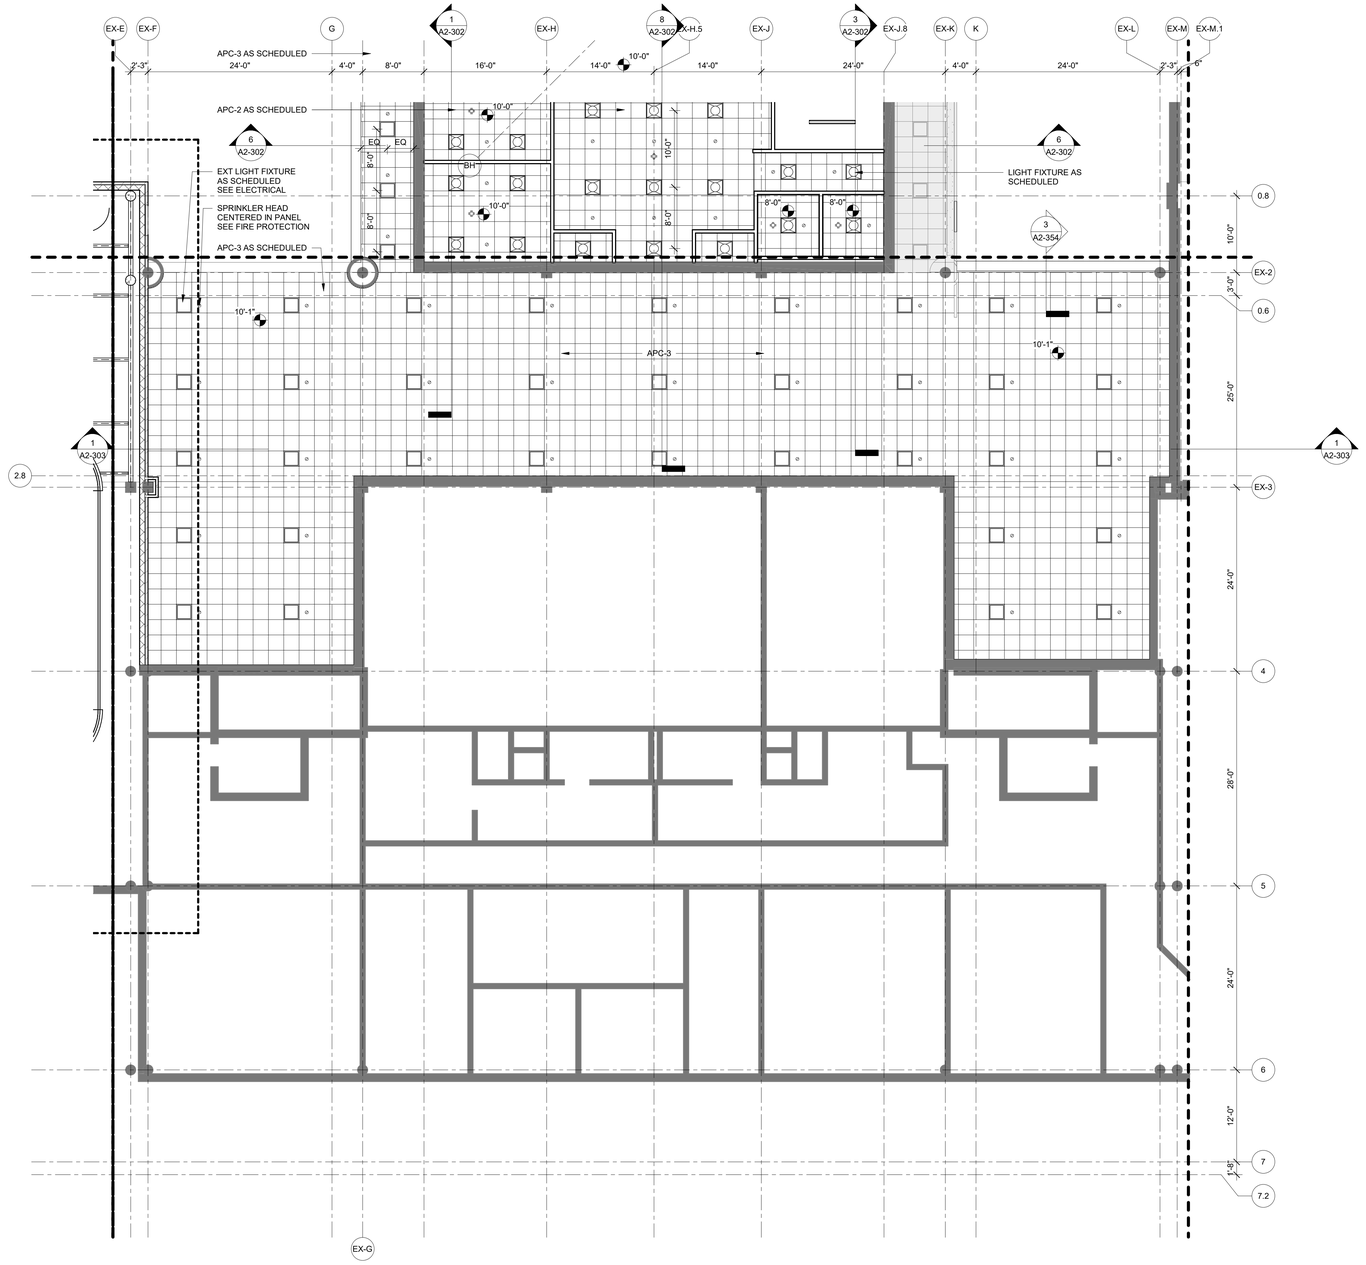

1 SCHEDULE 2 - 01 RAMP LEVEL RCP - ZONE 5
1/8" = 1'-0"

PLAN LEGEND

- 8" REINFORCED CMU
- 8" CAST IN PLACE CONCRETE
- PARTITION AS SCHEDULED
- DIM. EIFS & CMU
- DIM. EIFS & C.I.P. CONCRETE
- 1 HOUR FIRE RATED PARTITION
- BRICK VENEER
- EXISTING COVERED AREA
- EXISTING ENCLOSED AREA
- EXISTING WALLS/COLUMNS
- RD = ROOF DRAIN LOCATION

RCP LEGEND

- 2'x4' w 6" SLOT LAY-IN CEILING PANEL
- 2X2 LAY-IN CEILING PANEL
- GYPSUM BOARD
- EXPOSED STRUCTURE - PAINTED
- EXHAUST AIR GRILLE
- SPEAKER
- SPRINKLER
- STROBE
- HEIGHT (FEET, INCHES) ABOVE FINISHED FLOOR, 10'-6" U.N.O.
- 6" X LED FIXTURE LENGTH VARIES
- 2 X 2 LED FIXTURE
- LED FIXTURE
- 1 X 1 LED FIXTURE
- 2 X 2 LED FIXTURE- EXTERIOR
- SUPPLY AIR DIFFUSER
- RETURN AIR DIFFUSER
- EXHAUST FAN
- 6" X MECH SUPPLY AND RETURN DIFFUSER LENGTH VARIES

TRUE NORTH

ILM

TERMINAL IMPROVEMENTS CONTRACT 3

Wilmington International Airport
1740 Airport Boulevard, Suite 12
Wilmington, NC 28405

THE WILSON GROUP ARCHITECTS REGISTERED ARCHITECTURAL CORPORATION NORTH CAROLINA CERT. NO. 51140 CHARLOTTE, N.C.

THOMAS WALKER PAGE JR. REGISTERED ARCHITECT 9272 NORTH CAROLINA CHARLOTTE, N.C.

THE WILSON GROUP
- ARCHITECTS -

PO Box 5510 Charlotte, NC 28299
704-331-9747 • www.twgarchitects.com

PROJECT MANAGER & CIVIL ENGINEER
TALBERT & BRIGHT

CONSULTING ARCHITECT
LS3P

STRUCTURAL ENGINEER
STEWART


FP/P/M/E ENGINEER
CHEATHAM & ASSOC.

BAGGAGE HANDLING CONSULTANTS
BNP

AIRCRAFT SUPPORT SYSTEMS
DK CONSULTANTS

SPECIALTY LIGHTING CONSULTANT
HARTRANFT

SIGNAGE & WAYFINDING
TAKEFORM

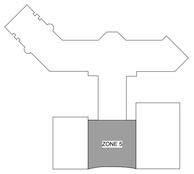

KEY PLAN

COPYRIGHT © 2019
THE WILSON GROUP ARCHITECTS
ALL RIGHTS RESERVED
•
PRINTED OR ELECTRONIC DRAWINGS AND DOCUMENTATION MAY NOT BE REPRODUCED IN ANY FORM WITHOUT WRITTEN PERMISSION FROM THE WILSON GROUP ARCHITECTS


REVISIONS

DATE 6/28/2019
PROJECT NUMBER 9202-000
SHEET TITLE

SCHEDULE 2 - RAMP LEVEL RCP ZONE 5

SHEET NUMBER

A2-155

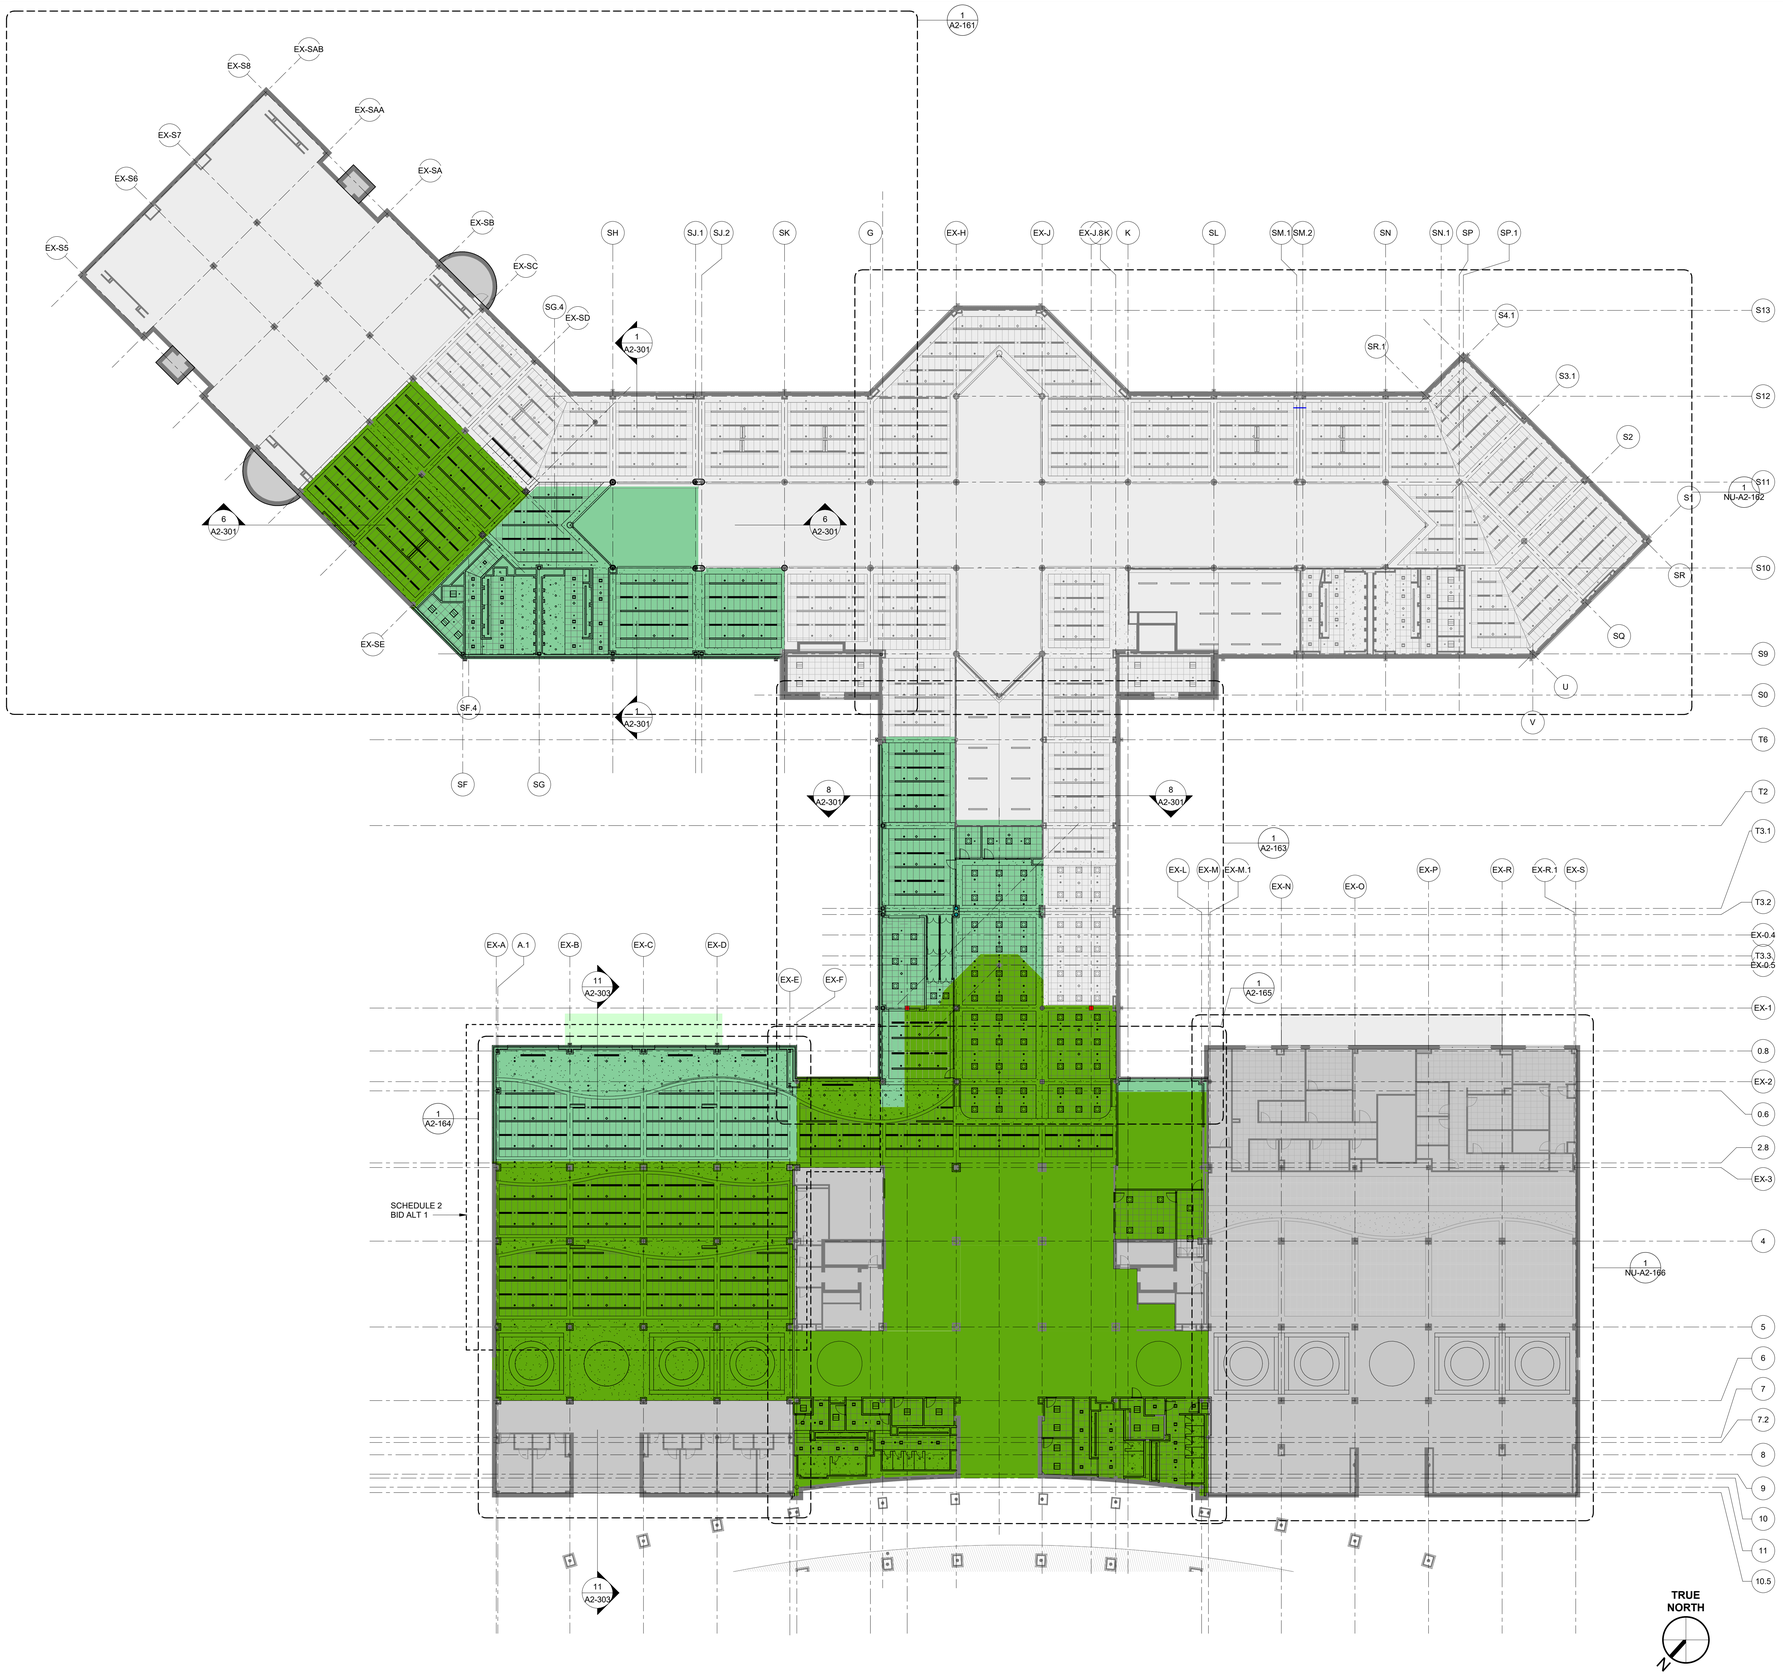

PLAN LEGEND

- 8" REINFORCED CMU
- 8" CAST IN PLACE CONCRETE
- PARTITION AS SCHEDULED
- DIM. EIFS & CMU
- DIM. EIFS & C.I.P. CONCRETE
- 1 HOUR FIRE RATED PARTITION
- BRICK VENEER
- EXISTING COVERED AREA
- EXISTING ENCLOSED AREA
- EXISTING WALLS/COLUMNS
- RD = ROOF DRAIN LOCATION

AREA LEGEND

- EXISTING COVERED AREA
- EXISTING ENCLOSED AREA
- EXISTING ROOF AREA
- EXISTING WALLS/COLUMNS
- SCHEDULE 1 NEW COVERED AREA
- SCHEDULE 1 NEW ENCLOSED AREA
- SCHEDULE 1 EXISTING RENOVATED AREA
- SCHEDULE 2 NEW COVERED AREA
- SCHEDULE 2 NEW ENCLOSED AREA
- SCHEDULE 2 EXISTING RENOVATED AREA

RCP LEGEND

- 2'x4' w 6" SLOT LAY-IN CEILING PANEL
- 2X2 LAY-IN CEILING PANEL
- GYPSUM BOARD
- EXPOSED STRUCTURE - PAINTED
- EXHAUST AIR GRILLE
- (S) SPEAKER
- SPRINKLER
- STROBE

HEIGHT (FEET, INCHES) ABOVE FINISHED FLOOR, 10'-0" U.N.O.

- 6" X LED FIXTURE LENGTH VARIES
- 2 X 2 LED FIXTURE
- LED FIXTURE
- 1 X 1 LED FIXTURE
- 2 X 2 LED FIXTURE- EXTERIOR
- SUPPLY AIR DIFFUSER
- RETURN AIR DIFFUSER
- EXHAUST FAN
- 6" X MECH SUPPLY AND RETURN DIFFUSER LENGTH VARIES

1 SCHEDULE 2 - 02 BOARDING LEVEL / 03 TICKET LEVEL OVERALL RCP
1" = 20'-0"

ILM

TERMINAL IMPROVEMENTS CONTRACT 3

Wilmington International Airport
1740 Airport Boulevard, Suite 12
Wilmington, NC 28405

THE WILSON GROUP ARCHITECTS — REGISTERED ARCHITECTURAL CORPORATION — CERT. NO. 51140 — NORTH CAROLINA — CHARLOTTE, N.C.

TRAVIS WALKER PAGE — REGISTERED ARCHITECT — 9272 — NORTH CAROLINA — CHARLOTTE, N.C.

THE WILSON GROUP
- ARCHITECTS -
PO Box 5510 Charlotte, NC 28299
704-331-9747 • www.twgarchitects.com

PROJECT MANAGER & CIVIL ENGINEER
TALBERT & BRIGHT

CONSULTING ARCHITECT
LS3P

STRUCTURAL ENGINEER
STEWART


FP/P/M/E ENGINEER
CHEATHAM & ASSOC.

BAGGAGE HANDLING CONSULTANTS
BNP

AIRCRAFT SUPPORT SYSTEMS
DK CONSULTANTS

SPECIALTY LIGHTING CONSULTANT
HARTRANFT

SIGNAGE & WAYFINDING
TAKEFORM

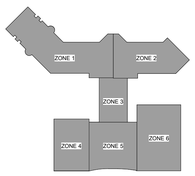

KEY PLAN

COPYRIGHT © 2019
THE WILSON GROUP ARCHITECTS
ALL RIGHTS RESERVED
•
PRINTED OR ELECTRONIC DRAWINGS AND DOCUMENTATION MAY NOT BE REPRODUCED IN ANY FORM WITHOUT WRITTEN PERMISSION FROM THE WILSON GROUP ARCHITECTS


REVISIONS

DATE 6/28/2019
PROJECT NUMBER 9202-000
SHEET TITLE

SCHEDULE 2 - BOARDING / TICKET LEVEL OVERALL RCP

SHEET NUMBER

A2-160

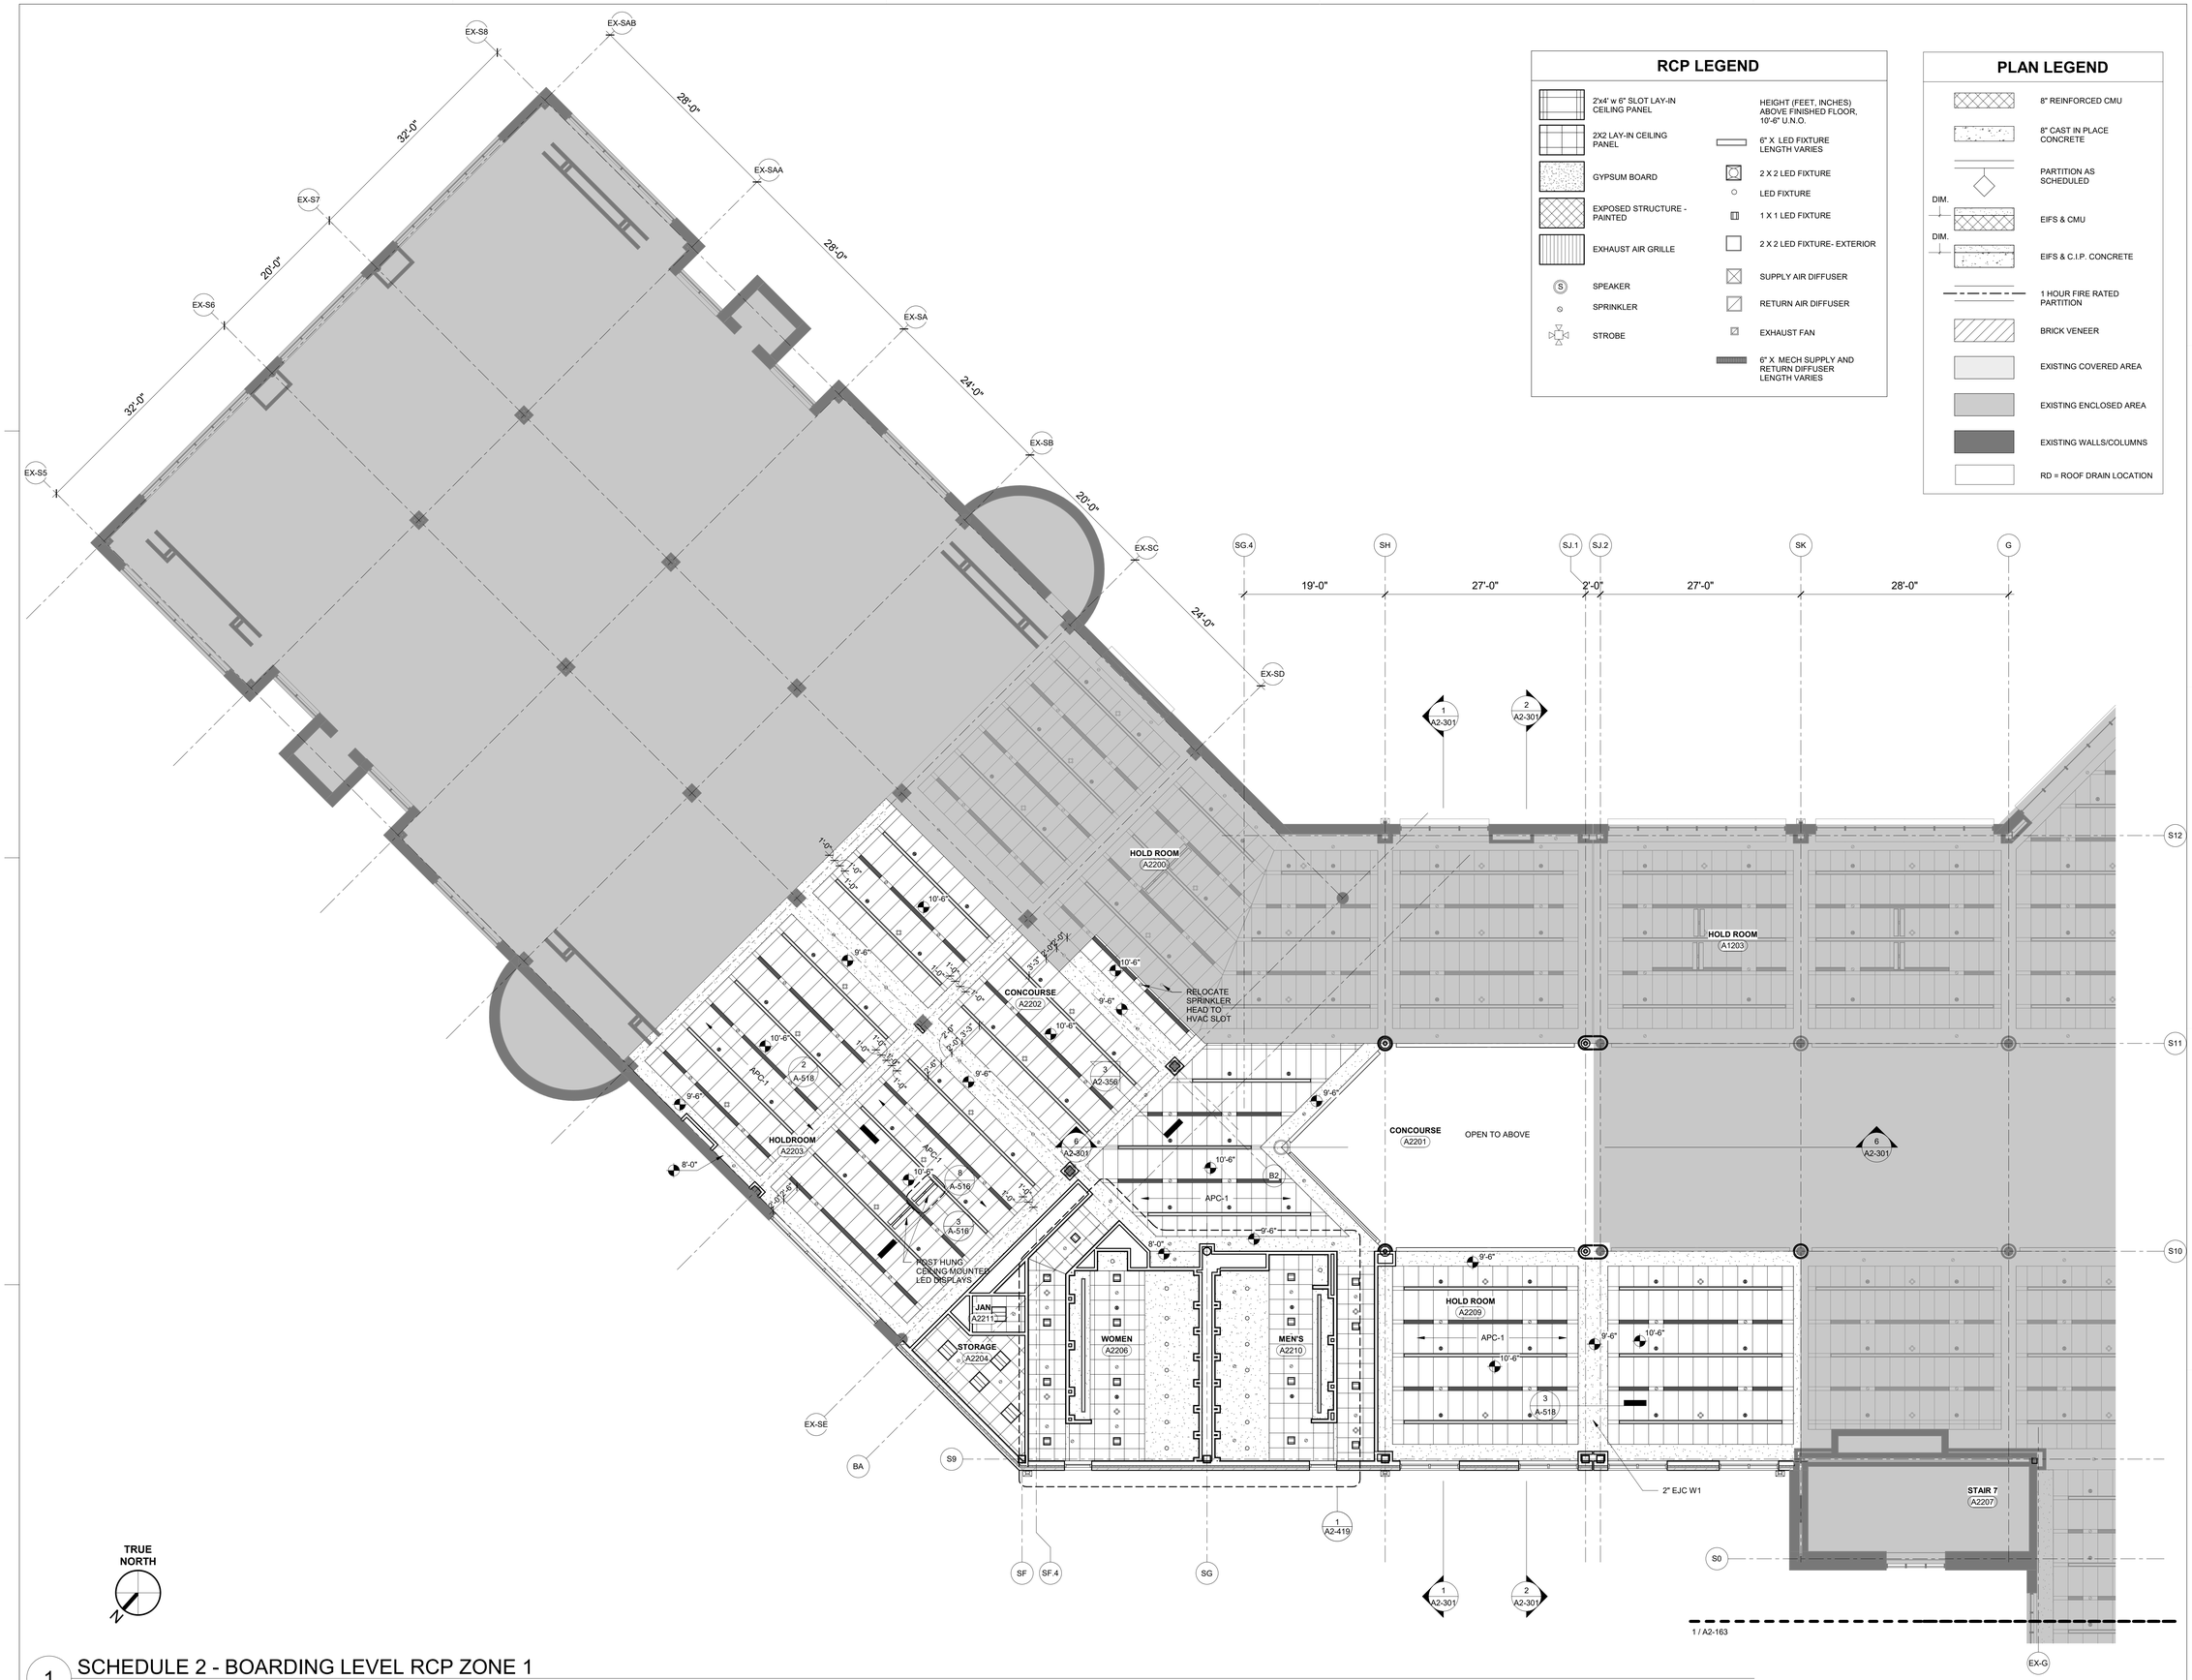

RCP LEGEND

- 2'x4' w 6" SLOT LAY-IN CEILING PANEL
- 2X2 LAY-IN CEILING PANEL
- GYPSUM BOARD
- EXPOSED STRUCTURE - PAINTED
- EXHAUST AIR GRILLE
- (S) SPEAKER
- SPRINKLER
- STROBE

HEIGHT (FEET, INCHES) ABOVE FINISHED FLOOR, 10'-6" U.N.O.

- 6" X LED FIXTURE LENGTH VARIES
- 2 X 2 LED FIXTURE
- LED FIXTURE
- 1 X 1 LED FIXTURE
- 2 X 2 LED FIXTURE- EXTERIOR
- SUPPLY AIR DIFFUSER
- RETURN AIR DIFFUSER
- EXHAUST FAN
- 6" X MECH SUPPLY AND RETURN DIFFUSER LENGTH VARIES

PLAN LEGEND

- 8" REINFORCED CMU
- 8" CAST IN PLACE CONCRETE
- PARTITION AS SCHEDULED
- DIM. EIFS & CMU
- DIM. EIFS & C.I.P. CONCRETE
- 1 HOUR FIRE RATED PARTITION
- BRICK VENEER
- EXISTING COVERED AREA
- EXISTING ENCLOSED AREA
- EXISTING WALLS/COLUMNS
- RD = ROOF DRAIN LOCATION

1 SCHEDULE 2 - BOARDING LEVEL RCP ZONE 1
1/8" = 1'-0"

ILM

TERMINAL IMPROVEMENTS CONTRACT 3

Wilmington International Airport
1740 Airport Boulevard, Suite 12
Wilmington, NC 28405

THE WILSON GROUP ARCHITECTS — REGISTERED ARCHITECTURAL CORPORATION — CERT. NO. 51140 — NORTH CAROLINA — CHARLOTTE, N.C.

TRAVIS WALKER PAGE — REGISTERED ARCHITECT — 9272 — NORTH CAROLINA — CHARLOTTE, N.C.

THE WILSON GROUP
- ARCHITECTS -
PO Box 5510 Charlotte, NC 28299
704-331-9747 • www.twgarchitects.com

PROJECT MANAGER & CIVIL ENGINEER
TALBERT & BRIGHT

CONSULTING ARCHITECT
LS3P

STRUCTURAL ENGINEER
STEWART


FP/P/M/E ENGINEER
CHEATHAM & ASSOC.

BAGGAGE HANDLING CONSULTANTS
BNP

AIRCRAFT SUPPORT SYSTEMS
DK CONSULTANTS

SPECIALTY LIGHTING CONSULTANT
HARTRANFT

SIGNAGE & WAYFINDING
TAKEFORM

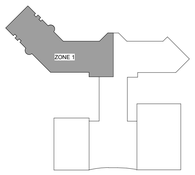

KEY PLAN

COPYRIGHT © 2019
THE WILSON GROUP ARCHITECTS
ALL RIGHTS RESERVED

PRINTED OR ELECTRONIC DRAWINGS AND DOCUMENTATION MAY NOT BE REPRODUCED IN ANY FORM WITHOUT WRITTEN PERMISSION FROM THE WILSON GROUP ARCHITECTS


REVISIONS

DATE 6/28/2019
PROJECT NUMBER 9202-000
SHEET TITLE

SCHEDULE 2 - BOARDING LEVEL RCP ZONE 1

SHEET NUMBER

A2-161

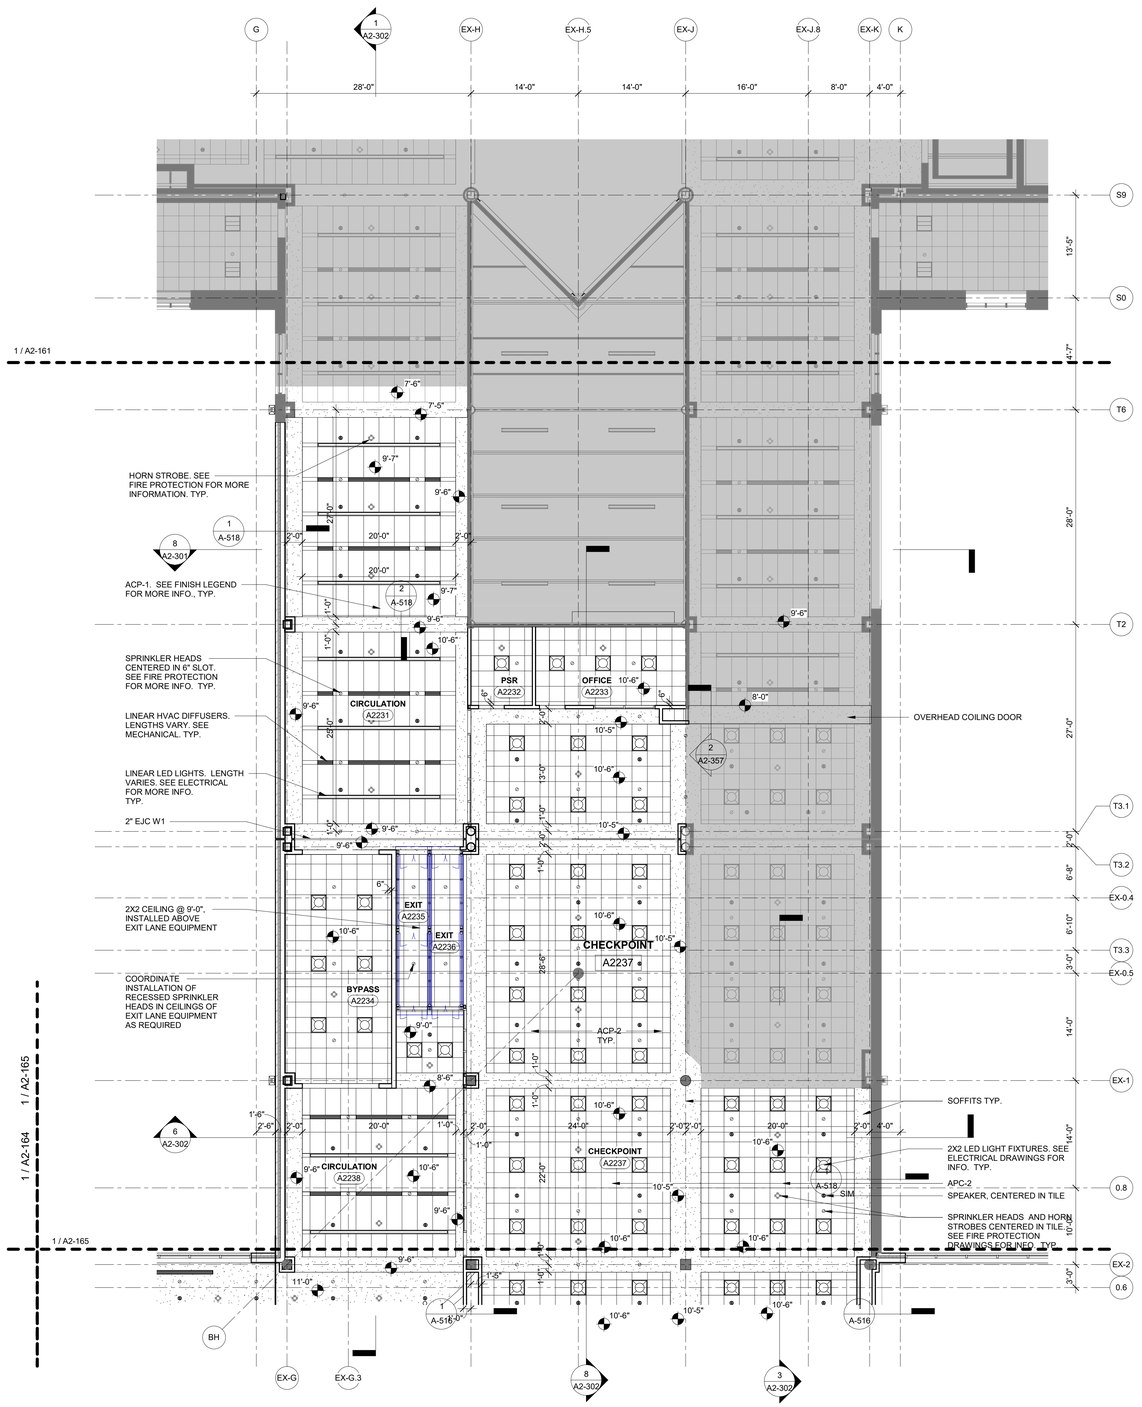

PLAN LEGEND

- 8" REINFORCED CMU
- 8" CAST IN PLACE CONCRETE
- PARTITION AS SCHEDULED
- DIM. EIFS & CMU
- DIM. EIFS & C.I.P. CONCRETE
- 1 HOUR FIRE RATED PARTITION
- BRICK VENEER
- EXISTING COVERED AREA
- EXISTING ENCLOSED AREA
- EXISTING WALLS/COLUMNS
- RD = ROOF DRAIN LOCATION

RCP LEGEND

- 2'x4' w 6" SLOT LAY-IN CEILING PANEL
- 2X2 LAY-IN CEILING PANEL
- GYPSUM BOARD
- EXPOSED STRUCTURE - PAINTED
- EXHAUST AIR GRILLE
- (S) SPEAKER
- SPRINKLER
- STROBE

HEIGHT (FEET, INCHES) ABOVE FINISHED FLOOR, 10'-6" U.N.O.

- 6" X LED FIXTURE LENGTH VARIES
- 2 X 2 LED FIXTURE
- LED FIXTURE
- 1 X 1 LED FIXTURE
- 2 X 2 LED FIXTURE- EXTERIOR
- SUPPLY AIR DIFFUSER
- RETURN AIR DIFFUSER
- EXHAUST FAN
- 6" X MECH SUPPLY AND RETURN DIFFUSER LENGTH VARIES

TRUE NORTH

1 SCHEDULE 2 - TICKET LEVEL RCP ZONE 3
1/8" = 1'-0"

ILM

TERMINAL IMPROVEMENTS CONTRACT 3

Wilmington International Airport
1740 Airport Boulevard, Suite 12
Wilmington, NC 28405

THE WILSON GROUP ARCHITECTS REGISTERED ARCHITECTURAL CORPORATION NORTH CAROLINA CERT. NO. 51140 CHARLOTTE, N.C.

TRAVIS WALKER PAGE REGISTERED ARCHITECT 9272 NORTH CAROLINA CHARLOTTE, N.C.

THE WILSON GROUP
- ARCHITECTS -
PO Box 5510 Charlotte, NC 28299
704-331-9747 • www.twgarchitects.com

PROJECT MANAGER & CIVIL ENGINEER
TALBERT & BRIGHT

CONSULTING ARCHITECT
LS3P

STRUCTURAL ENGINEER
STEWART


FP/P/M/E ENGINEER
CHEATHAM & ASSOC.

BAGGAGE HANDLING CONSULTANTS
BNP

AIRCRAFT SUPPORT SYSTEMS
DK CONSULTANTS

SPECIALTY LIGHTING CONSULTANT
HARTRANFT

SIGNAGE & WAYFINDING
TAKEFORM

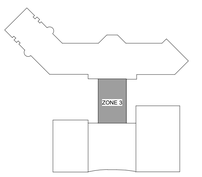

KEY PLAN

COPYRIGHT © 2019
THE WILSON GROUP ARCHITECTS
ALL RIGHTS RESERVED

PRINTED OR ELECTRONIC DRAWINGS AND DOCUMENTATION MAY NOT BE REPRODUCED IN ANY FORM WITHOUT WRITTEN PERMISSION FROM THE WILSON GROUP ARCHITECTS


REVISIONS

DATE 6/28/2019
PROJECT NUMBER 9202-000
SHEET TITLE

SCHEDULE 2 - TICKET LEVEL RCP ZONE 3

SHEET NUMBER

A2-163

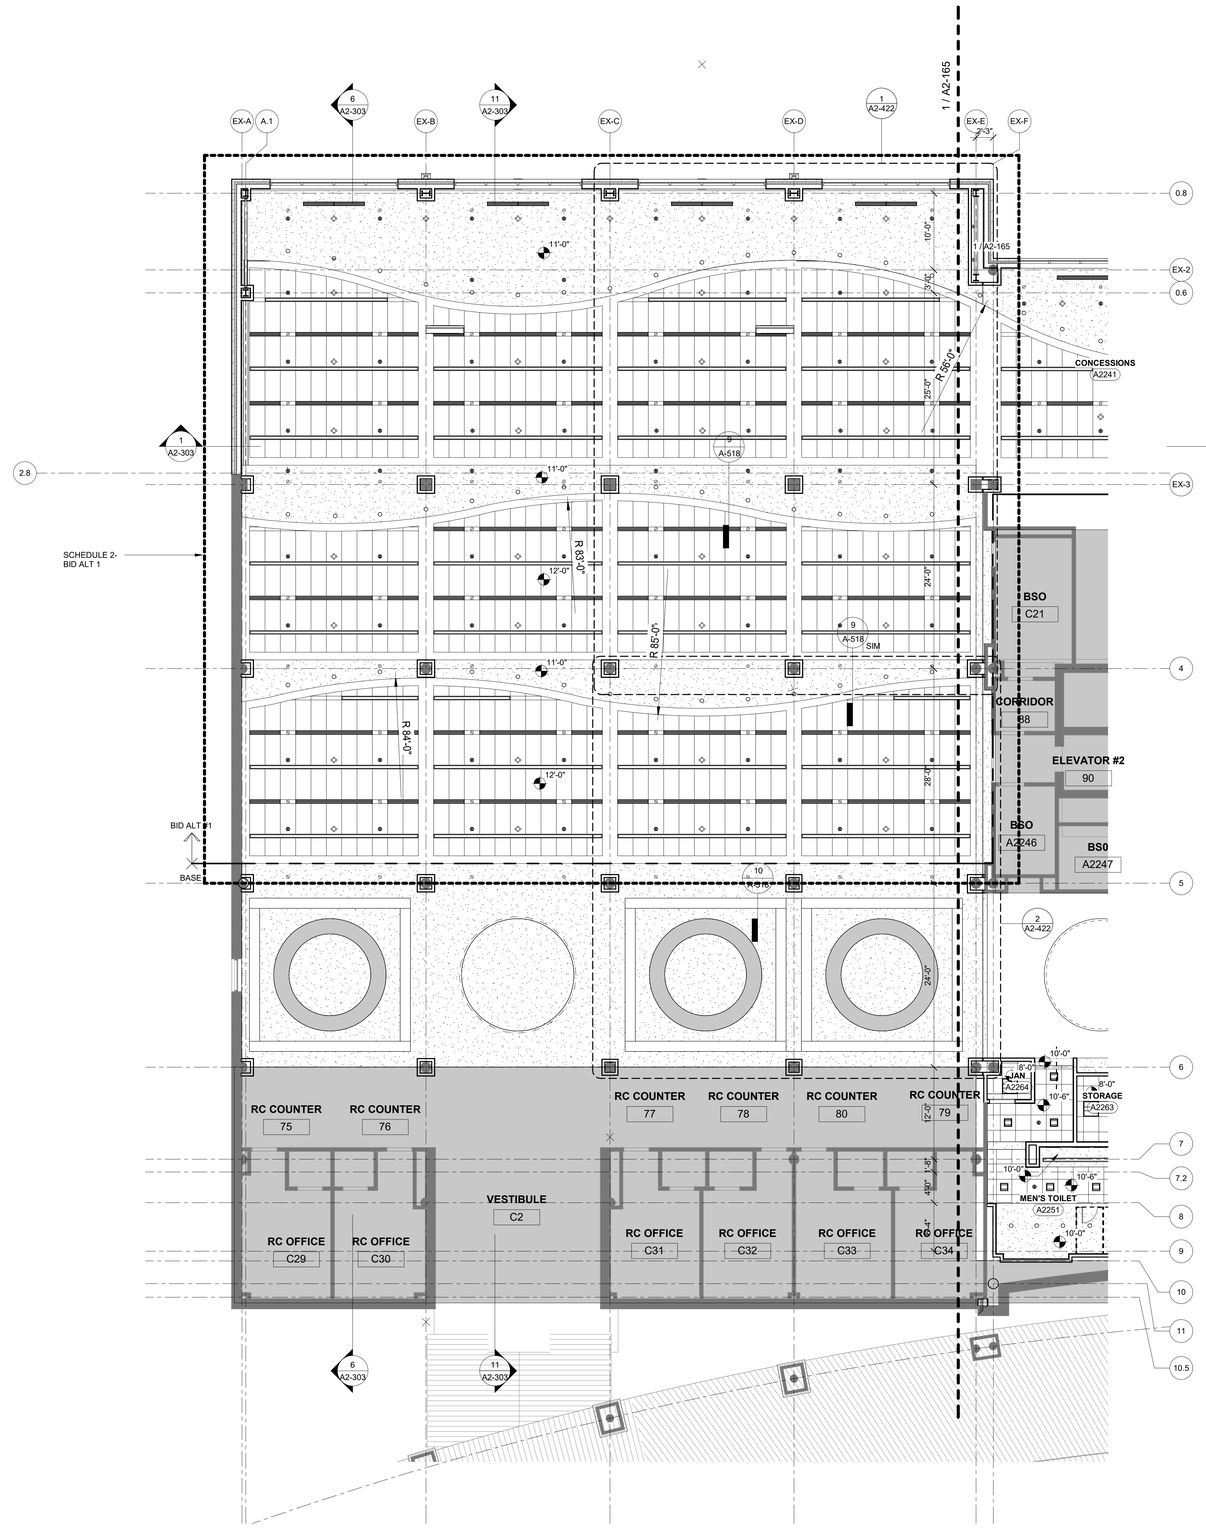

1 SCHEDULE 2 - TICKET LEVEL RCP ZONE 4
1/8" = 1'-0"

PLAN LEGEND

- 8" REINFORCED CMU
- 8" CAST IN PLACE CONCRETE
- PARTITION AS SCHEDULED
- DIM. EIFS & CMU
- DIM. EIFS & C.I.P. CONCRETE
- 1 HOUR FIRE RATED PARTITION
- BRICK VENEER
- EXISTING COVERED AREA
- EXISTING ENCLOSED AREA
- EXISTING WALLS/COLUMNS
- RD = ROOF DRAIN LOCATION

RCP LEGEND

- 2'x4' w 6" SLOT LAY-IN CEILING PANEL
- 2X2 LAY-IN CEILING PANEL
- GYPSUM BOARD
- EXPOSED STRUCTURE - PAINTED
- EXHAUST AIR GRILLE
- S SPEAKER
- SPRINKLER
- STROBE
- HEIGHT (FEET, INCHES) ABOVE FINISHED FLOOR, 10'-6" U.N.O.
- 6" X LED FIXTURE LENGTH VARIES
- 2 X 2 LED FIXTURE
- LED FIXTURE
- 1 X 1 LED FIXTURE
- 2 X 2 LED FIXTURE- EXTERIOR
- SUPPLY AIR DIFFUSER
- RETURN AIR DIFFUSER
- EXHAUST FAN
- 6" X MECH SUPPLY AND RETURN DIFFUSER LENGTH VARIES

TRUE NORTH

ILM

TERMINAL IMPROVEMENTS CONTRACT 3

Wilmington International Airport
1740 Airport Boulevard, Suite 12
Wilmington, NC 28405

THE WILSON GROUP ARCHITECTS — REGISTERED ARCHITECTURAL CORPORATION — CERT. NO. 51140 — NORTH CAROLINA — CHARLOTTE, N.C.

TRAVIS WALKER PAGE — REGISTERED ARCHITECT — 9272 — NORTH CAROLINA — CHARLOTTE, N.C.

THE WILSON GROUP
- ARCHITECTS -
PO Box 5510 Charlotte, NC 28299
704-331-9747 • www.twgarchitects.com

PROJECT MANAGER & CIVIL ENGINEER
TALBERT & BRIGHT

CONSULTING ARCHITECT
LS3P

STRUCTURAL ENGINEER
STEWART


FP/P/M/E ENGINEER
CHEATHAM & ASSOC.

BAGGAGE HANDLING CONSULTANTS
BNP

AIRCRAFT SUPPORT SYSTEMS
DK CONSULTANTS

SPECIALTY LIGHTING CONSULTANT
HARTRANFT

SIGNAGE & WAYFINDING
TAKEFORM

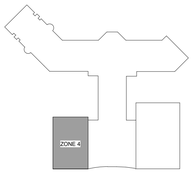

KEY PLAN

COPYRIGHT © 2019
THE WILSON GROUP ARCHITECTS
ALL RIGHTS RESERVED

PRINTED OR ELECTRONIC DRAWINGS AND DOCUMENTATION MAY NOT BE REPRODUCED IN ANY FORM WITHOUT WRITTEN PERMISSION FROM THE WILSON GROUP ARCHITECTS


REVISIONS

DATE 6/28/2019
PROJECT NUMBER 9202-000
SHEET TITLE

SCHEDULE 2 - TICKET LEVEL RCP ZONE 4

SHEET NUMBER

A2-164

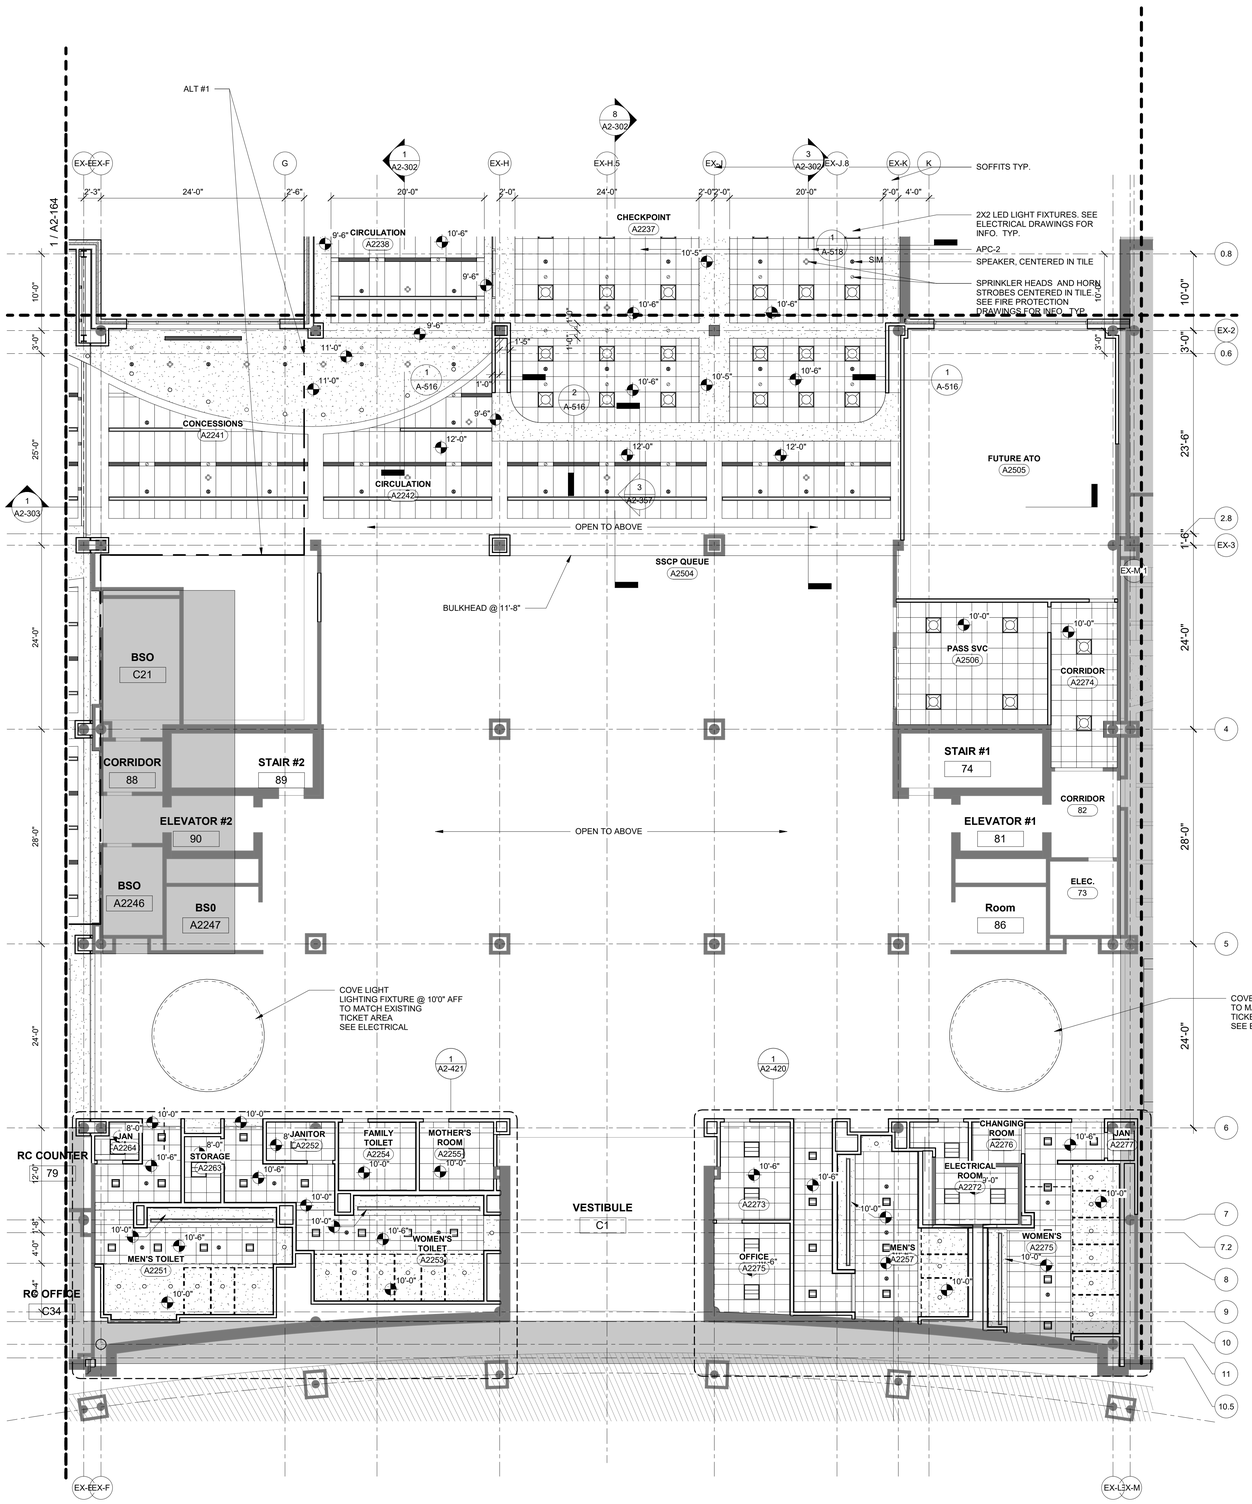

PLAN LEGEND

- 8" REINFORCED CMU
- 8" CAST IN PLACE CONCRETE
- PARTITION AS SCHEDULED
- DIM. EIFS & CMU
- DIM. EIFS & C.I.P. CONCRETE
- 1 HOUR FIRE RATED PARTITION
- BRICK VENEER
- EXISTING COVERED AREA
- EXISTING ENCLOSED AREA
- EXISTING WALLS/COLUMNS
- RD = ROOF DRAIN LOCATION

RCP LEGEND

- 2'x4' w 6" SLOT LAY-IN CEILING PANEL
- 2X2 LAY-IN CEILING PANEL
- GYPSUM BOARD
- EXPOSED STRUCTURE - PAINTED
- EXHAUST AIR GRILLE
- (S) SPEAKER
- SPRINKLER
- STROBE
- HEIGHT (FEET, INCHES) ABOVE FINISHED FLOOR, 10'-6" U.N.O.
- 6" X LED FIXTURE LENGTH VARIES
- 2 X 2 LED FIXTURE
- LED FIXTURE
- 1 X 1 LED FIXTURE
- 2 X 2 LED FIXTURE- EXTERIOR
- SUPPLY AIR DIFFUSER
- RETURN AIR DIFFUSER
- EXHAUST FAN
- 6" X MECH SUPPLY AND RETURN DIFFUSER LENGTH VARIES

1 SCHEDULE 2 - TICKET LEVEL RCP ZONE 5
1/8" = 1'-0"

ILM

TERMINAL IMPROVEMENTS CONTRACT 3

Wilmington International Airport
1740 Airport Boulevard, Suite 12
Wilmington, NC 28405

THE WILSON GROUP ARCHITECTS, MARKETING ARCHITECTURAL EXPERIENCE, CERT. NO. 51140, NORTH CAROLINA, CHARLOTTE, N.C.

JAMES WALKER PAUL, REGISTERED ARCHITECT, 9272, 1/15/19, NORTH CAROLINA, CHARLOTTE, N.C.

THE WILSON GROUP
- ARCHITECTS -

PO Box 5510 Charlotte, NC 28299
704-331-9747 • www.twgarchitects.com

PROJECT MANAGER & CIVIL ENGINEER
TALBERT & BRIGHT

CONSULTING ARCHITECT
LS3P

STRUCTURAL ENGINEER
STEWART


FP/P/M/E ENGINEER
CHEATHAM & ASSOC.

BAGGAGE HANDLING CONSULTANTS
BNP

AIRCRAFT SUPPORT SYSTEMS
DK CONSULTANTS

SPECIALTY LIGHTING CONSULTANT
HARTRANFT

SIGNAGE & WAYFINDING
TAKEFORM

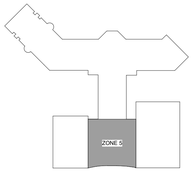

KEY PLAN

COPYRIGHT © 2019
THE WILSON GROUP ARCHITECTS
ALL RIGHTS RESERVED

PRINTED OR ELECTRONIC DRAWINGS AND DOCUMENTATION MAY NOT BE REPRODUCED IN ANY FORM WITHOUT WRITTEN PERMISSION FROM THE WILSON GROUP ARCHITECTS


REVISIONS

DATE 6/28/2019
PROJECT NUMBER 9202-000
SHEET TITLE

SCHEDULE 2 - TICKET LEVEL RCP ZONE 5

SHEET NUMBER

A2-165

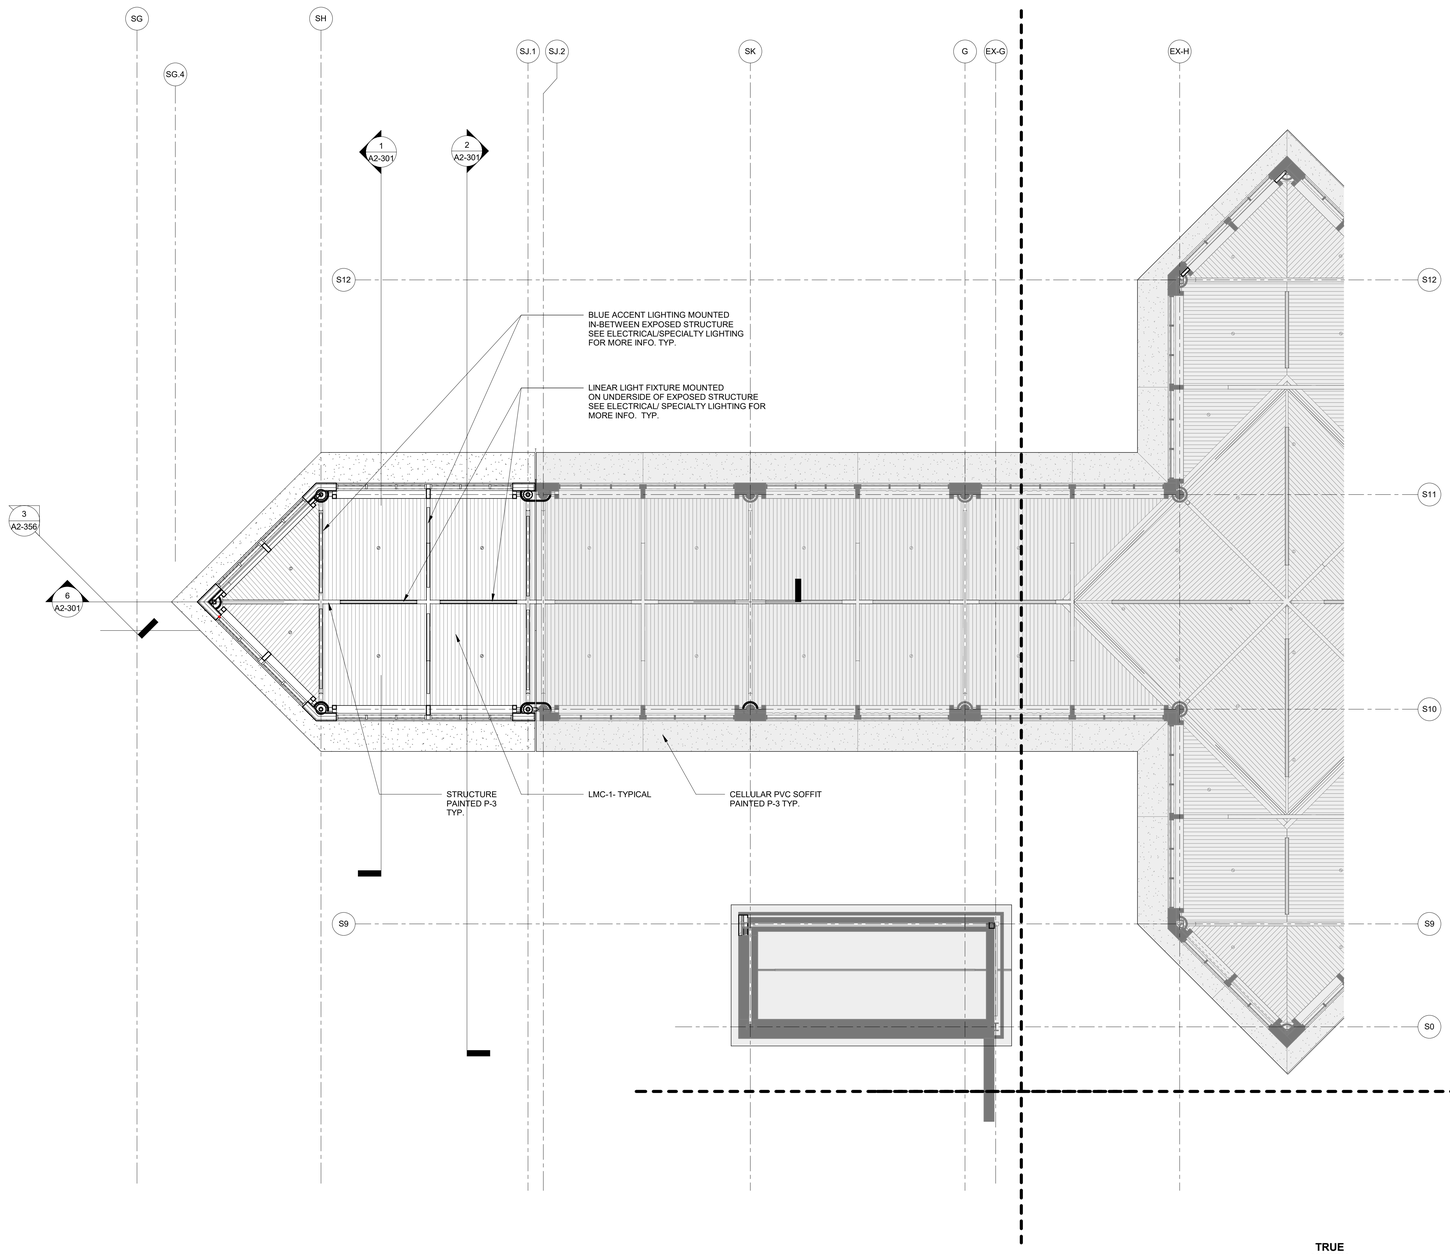

1 SCHEDULE 2 - CLERESTORY RCP
1/8" = 1'-0"

PLAN LEGEND

- 8" REINFORCED CMU
- 8" CAST IN PLACE CONCRETE
- PARTITION AS SCHEDULED
- DIM. EIFS & CMU
- DIM. EIFS & C.I.P. CONCRETE
- 1 HOUR FIRE RATED PARTITION
- BRICK VENEER
- EXISTING COVERED AREA
- EXISTING ENCLOSED AREA
- EXISTING WALLS/COLUMNS
- RD = ROOF DRAIN LOCATION

RCP LEGEND

- 2'x4' w 6" SLOT LAY-IN CEILING PANEL
- 2X2 LAY-IN CEILING PANEL
- GYPSUM BOARD
- EXPOSED STRUCTURE - PAINTED
- EXHAUST AIR GRILLE
- (S) SPEAKER
- SPRINKLER
- STROBE
- HEIGHT (FEET, INCHES) ABOVE FINISHED FLOOR, 10'-6" U.N.O.
- 6" X LED FIXTURE LENGTH VARIES
- 2 X 2 LED FIXTURE
- LED FIXTURE
- 1 X 1 LED FIXTURE
- 2 X 2 LED FIXTURE- EXTERIOR
- SUPPLY AIR DIFFUSER
- RETURN AIR DIFFUSER
- EXHAUST FAN
- 6" X MECH SUPPLY AND RETURN DIFFUSER LENGTH VARIES

ILM

TERMINAL IMPROVEMENTS CONTRACT 3

Wilmington International Airport
1740 Airport Boulevard, Suite 12
Wilmington, NC 28405

THE WILSON GROUP ARCHITECTS · REGISTERED ARCHITECTURAL CORPORATION · CERT. NO. 51140 · NORTH CAROLINA · CHARLOTTE, N.C.

CRAIG WALKER PAGE · REGISTERED ARCHITECT · 9272 · NORTH CAROLINA · CHARLOTTE, N.C.

THE WILSON GROUP
- ARCHITECTS -
PO Box 5510 Charlotte, NC 28299
704-331-9747 • www.twgarchitects.com

PROJECT MANAGER & CIVIL ENGINEER
TALBERT & BRIGHT

CONSULTING ARCHITECT
LS3P

STRUCTURAL ENGINEER
STEWART

FP/P/M/E ENGINEER
CHEATHAM & ASSOC.

BAGGAGE HANDLING CONSULTANTS
BNP

AIRCRAFT SUPPORT SYSTEMS
DK CONSULTANTS

SPECIALTY LIGHTING CONSULTANT
HARTRANFT

SIGNAGE & WAYFINDING
TAKEFORM

COPYRIGHT © 2019
THE WILSON GROUP ARCHITECTS
ALL RIGHTS RESERVED

PRINTED OR ELECTRONIC DRAWINGS AND DOCUMENTATION MAY NOT BE REPRODUCED IN ANY FORM WITHOUT WRITTEN PERMISSION FROM THE WILSON GROUP ARCHITECTS

REVISIONS

DATE 6/28/2019
PROJECT NUMBER 9202-000
SHEET TITLE


SCHEDULE 2 - CLERESTORY RCP

SHEET NUMBER

A2-171

1 Elevation 39 - a

1/8" = 1'-0"

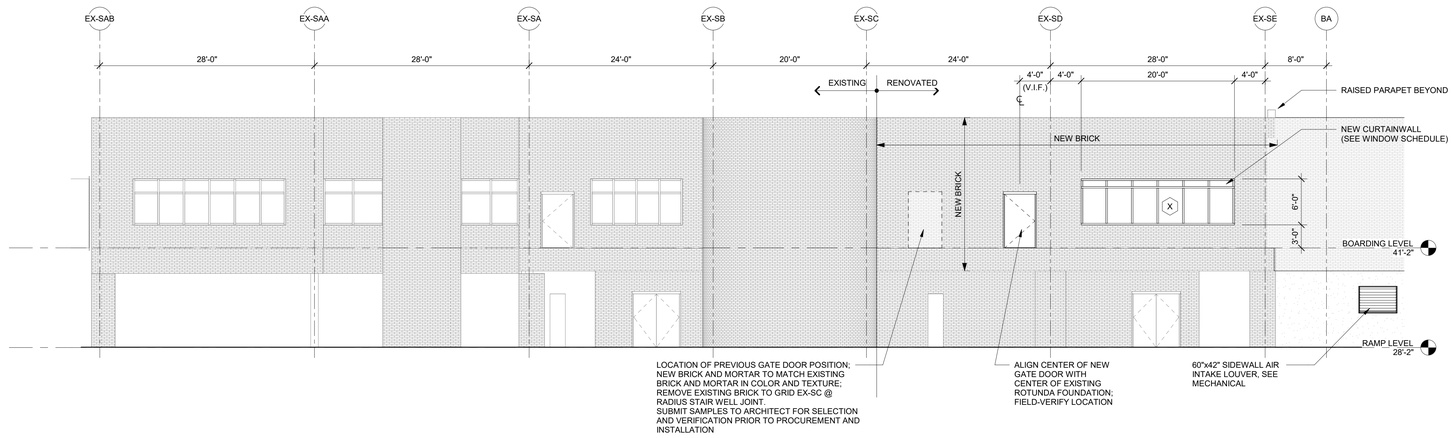

2 ENLARGED BUILDING ELEVATION - EXISTING HOLDING ROOM ZONE I

1/8" = 1'-0"

ILM

TERMINAL IMPROVEMENTS CONTRACT 3

Wilmington International Airport
1740 Airport Boulevard, Suite 12
Wilmington, NC 28405

THE WILSON GROUP ARCHITECTS REGISTERED ARCHITECTURAL CORPORATION CERT. NO. 51140 NORTH CAROLINA CHARLOTTE, N.C.

CRAIG WALKER PAGE REGISTERED ARCHITECT 9272 NORTH CAROLINA CHARLOTTE, N.C.

THE WILSON GROUP
- ARCHITECTS -

PO Box 5510 Charlotte, NC 28299
704-331-9747 • www.twgarchitects.com

PROJECT MANAGER & CIVIL ENGINEER
TALBERT & BRIGHT

CONSULTING ARCHITECT
LS3P

STRUCTURAL ENGINEER
STEWART

FP/P/M/E ENGINEER
CHEATHAM & ASSOC.

BAGGAGE HANDLING CONSULTANTS
BNP

AIRCRAFT SUPPORT SYSTEMS
DK CONSULTANTS

SPECIALTY LIGHTING CONSULTANT
HARTRANFT

SIGNAGE & WAYFINDING
TAKEFORM

COPYRIGHT © 2019
THE WILSON GROUP ARCHITECTS
ALL RIGHTS RESERVED
•
PRINTED OR ELECTRONIC DRAWINGS AND DOCUMENTATION MAY NOT BE REPRODUCED IN ANY FORM WITHOUT WRITTEN PERMISSION FROM THE WILSON GROUP ARCHITECTS


REVISIONS

DATE 6/28/2019
PROJECT NUMBER 9202-000
SHEET TITLE

SCHEDULE 2 - BUILDING ELEVATIONS


SHEET NUMBER

A2-201

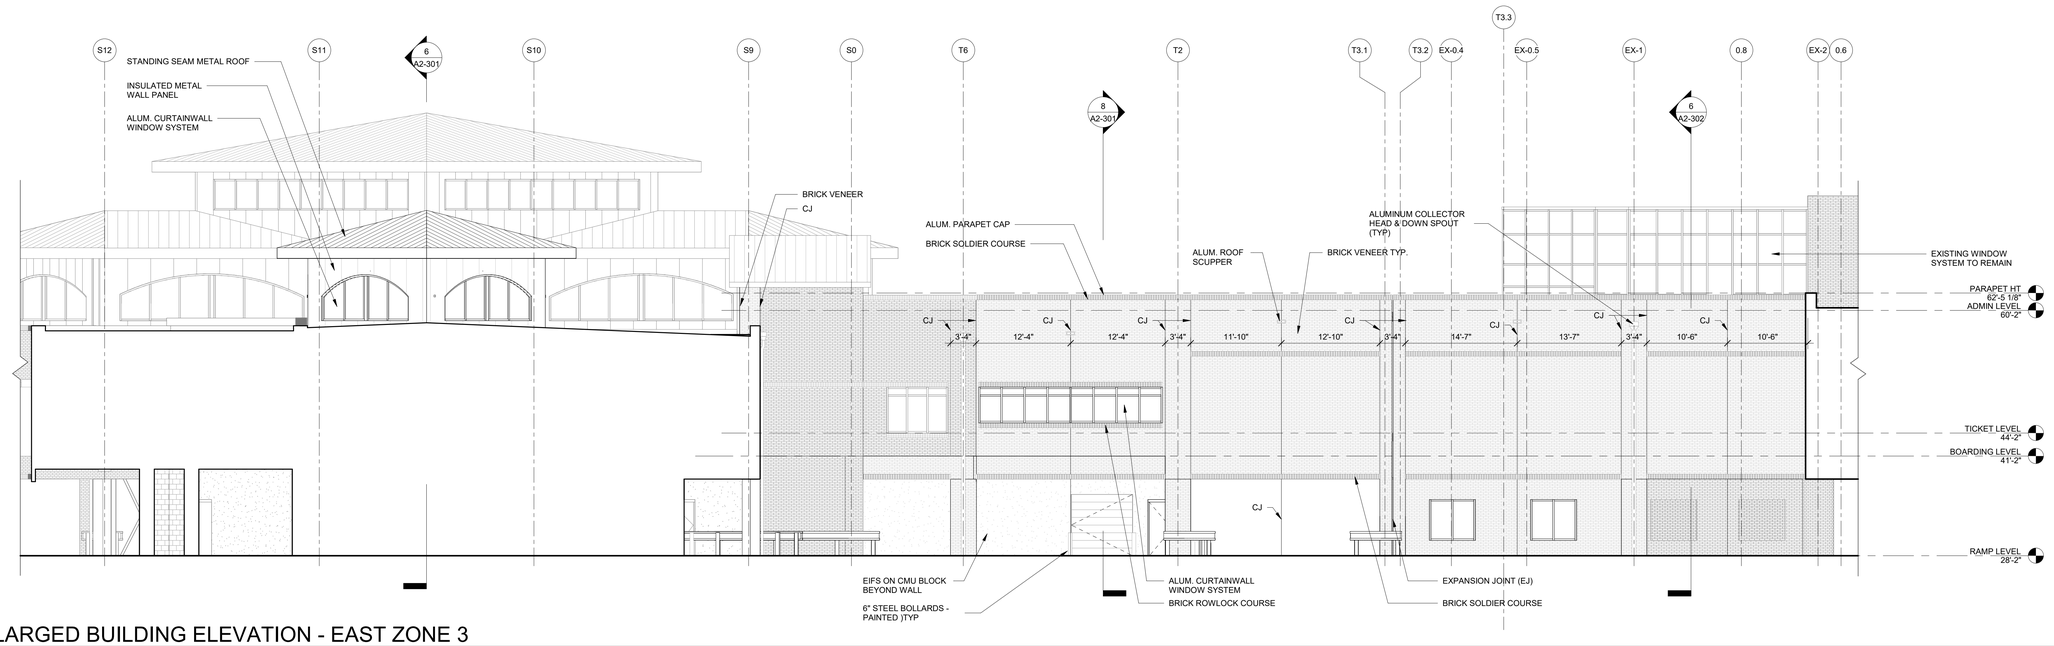


6 ENLARGED BUILDING ELEVATION - EAST ZONE 3

1/8" = 1'-0"

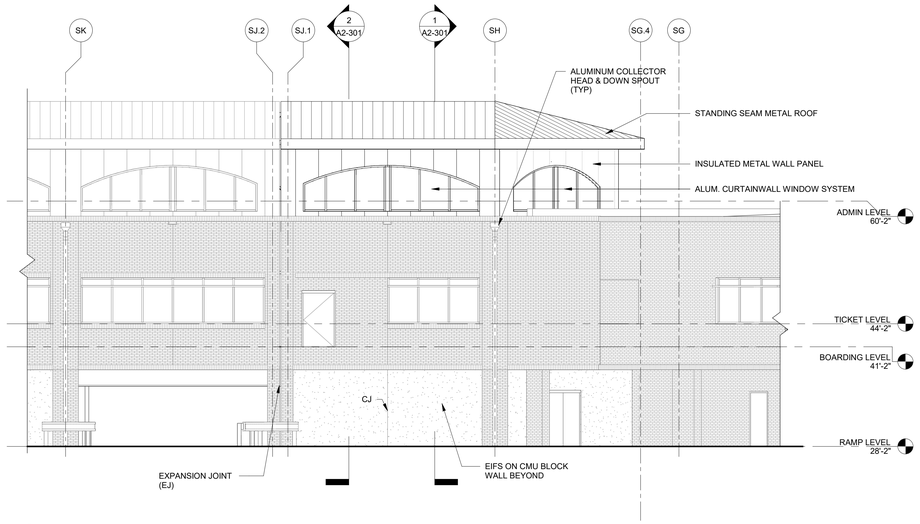

1 ENLARGED ELEVATION - SOUTH ZONE 1

1/8" = 1'-0"

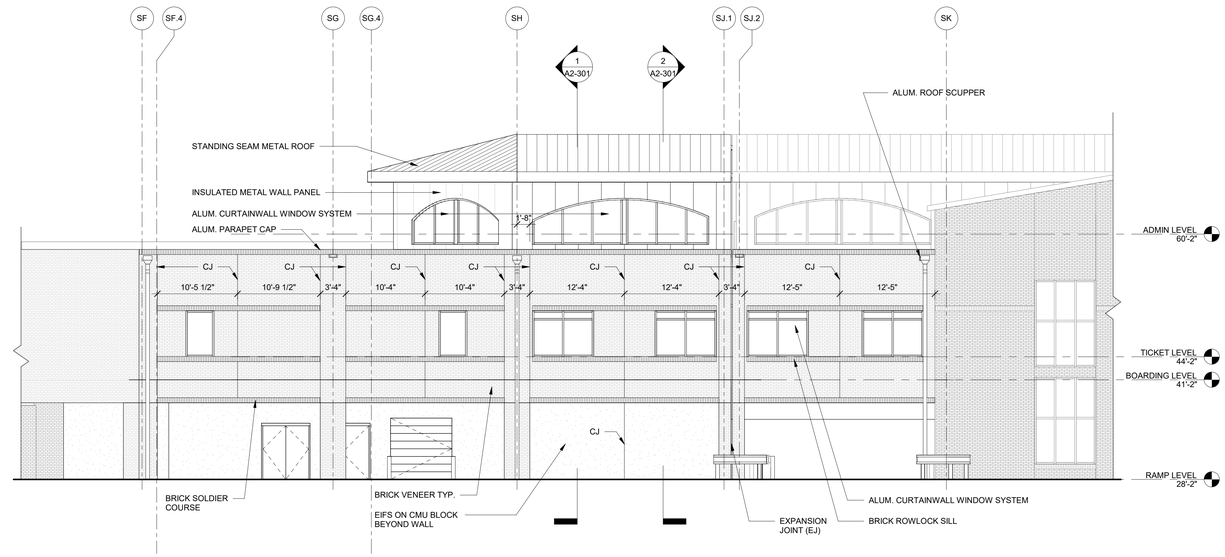

3 ENLARGED BUILDING ELEVATION NORTH ZONE 1

1/8" = 1'-0"

ILM

TERMINAL IMPROVEMENTS CONTRACT 3

Wilmington International Airport
1740 Airport Boulevard, Suite 12
Wilmington, NC 28405

THE WILSON GROUP ARCHITECTS REGISTERED ARCHITECTURAL CORPORATION NORTH CAROLINA CERT. NO. 51140 CHARLOTTE, N.C.

CRAIG WALKER PAGE REGISTERED ARCHITECT 9272 NORTH CAROLINA CHARLOTTE, N.C.

THE WILSON GROUP
- ARCHITECTS -

PO Box 5510 Charlotte, NC 28299
704-331-9747 • www.twgarchitects.com

PROJECT MANAGER & CIVIL ENGINEER
TALBERT & BRIGHT

CONSULTING ARCHITECT
LS3P

STRUCTURAL ENGINEER
STEWART

FP/P/M/E ENGINEER
CHEATHAM & ASSOC.

BAGGAGE HANDLING CONSULTANTS
BNP

AIRCRAFT SUPPORT SYSTEMS
DK CONSULTANTS

SPECIALTY LIGHTING CONSULTANT
HARTRANFT

SIGNAGE & WAYFINDING
TAKEFORM

COPYRIGHT © 2019
THE WILSON GROUP ARCHITECTS
ALL RIGHTS RESERVED
•
PRINTED OR ELECTRONIC DRAWINGS AND DOCUMENTATION MAY NOT BE REPRODUCED IN ANY FORM WITHOUT WRITTEN PERMISSION FROM THE WILSON GROUP ARCHITECTS


REVISIONS

DATE 6/28/2019
PROJECT NUMBER 9202-000
SHEET TITLE

SCHEDULE 2 - BUILDING ELEVATIONS


SHEET NUMBER

A2-221

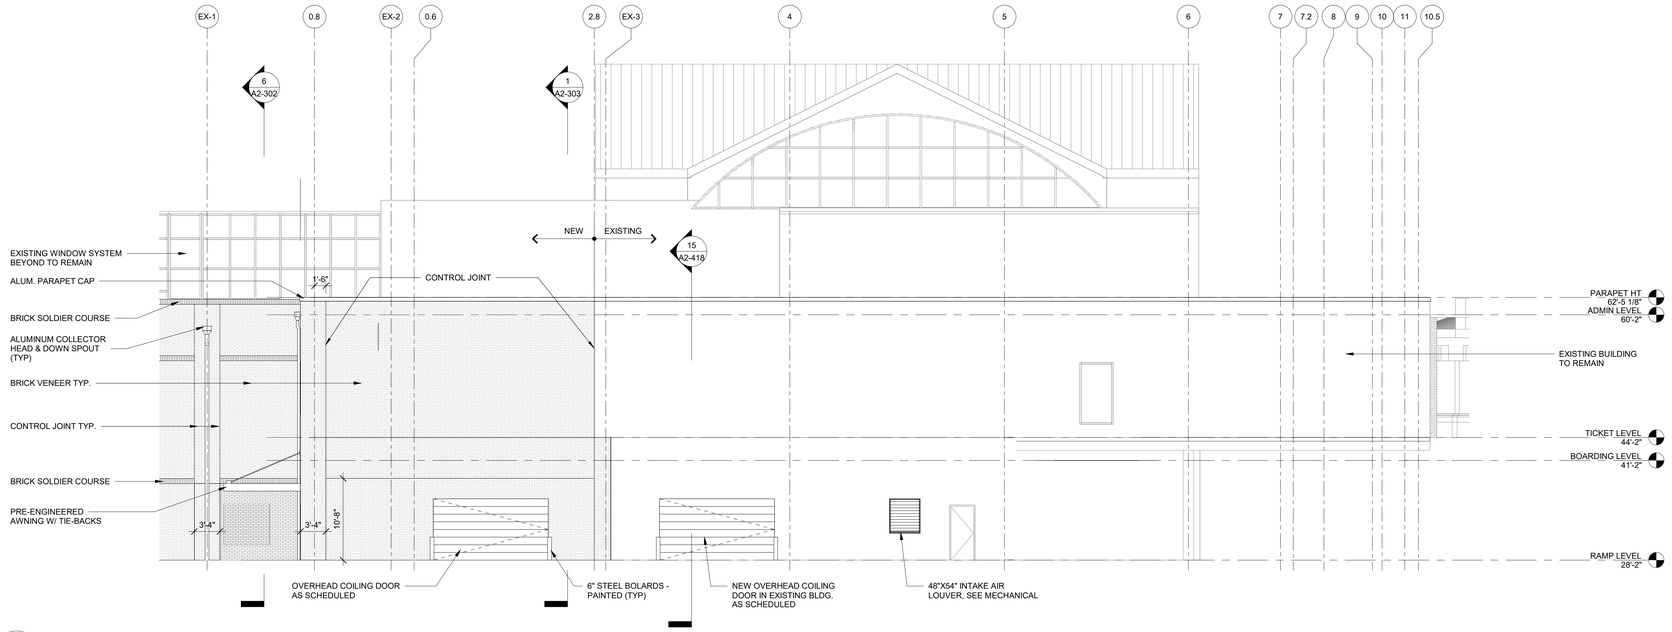


7 ENLARGED BUILDING ELEVATION - EAST ZONE 4

1/8" = 1'-0"

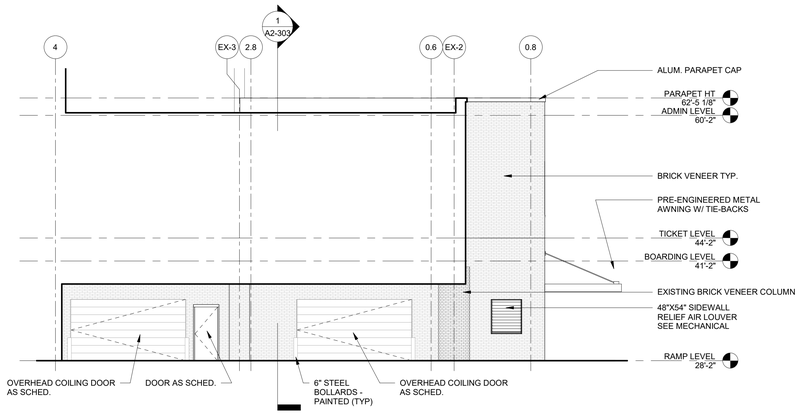

1 ENLARGED EXTERIOR ELEVATION-WEST ZONE 4

1/8" = 1'-0"

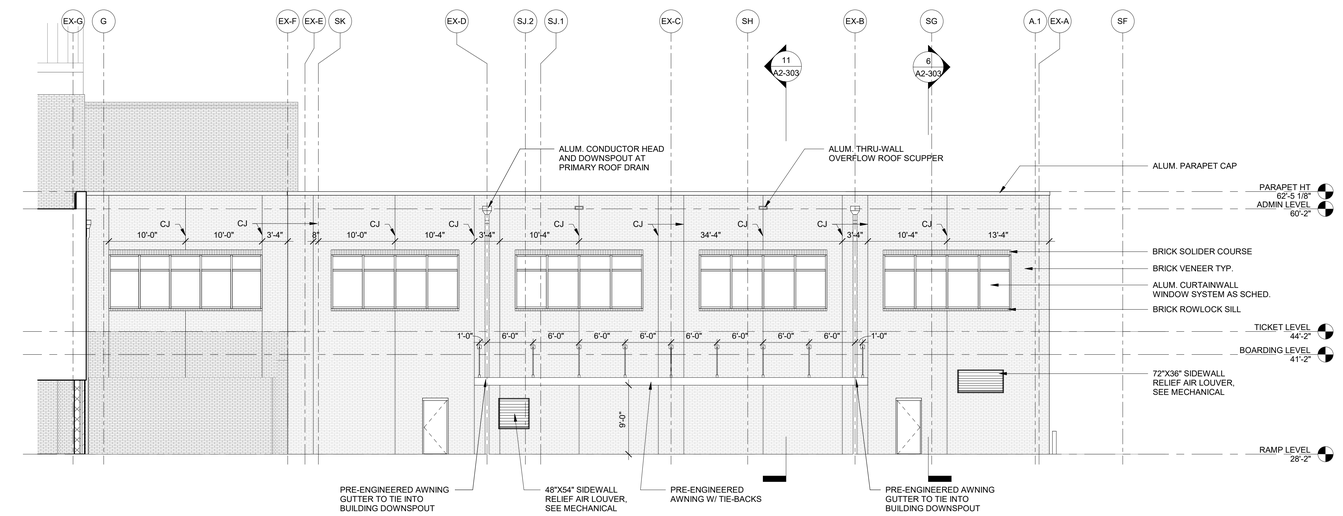

3 ENLARGED BUILDING ELEVATION - SOUTH ZONE 4

1/8" = 1'-0"

ILM

TERMINAL IMPROVEMENTS CONTRACT 3

Wilmington International Airport
1740 Airport Boulevard, Suite 12
Wilmington, NC 28405

THE WILSON GROUP ARCHITECTS
REGISTERED ARCHITECTURAL CORPORATION
CERT. NO. 51140
NORTH CAROLINA
CHARLOTTE, N.C.

CRAIG WALKER PAYNE
REGISTERED ARCHITECT
9272
NORTH CAROLINA
CHARLOTTE, N.C.

THE WILSON GROUP
- ARCHITECTS -
PO Box 5510 Charlotte, NC 28299
704-331-9747 • www.twgarchitects.com

PROJECT MANAGER & CIVIL ENGINEER
TALBERT & BRIGHT

CONSULTING ARCHITECT
LS3P

STRUCTURAL ENGINEER
STEWART

FP/P/M/E ENGINEER
CHEATHAM & ASSOC.

BAGGAGE HANDLING CONSULTANTS
BNP

AIRCRAFT SUPPORT SYSTEMS
DK CONSULTANTS

SPECIALTY LIGHTING CONSULTANT
HARTRANFT

SIGNAGE & WAYFINDING
TAKEFORM

COPYRIGHT © 2019
THE WILSON GROUP ARCHITECTS
ALL RIGHTS RESERVED
•
PRINTED OR ELECTRONIC DRAWINGS AND DOCUMENTATION MAY NOT BE REPRODUCED IN ANY FORM WITHOUT WRITTEN PERMISSION FROM THE WILSON GROUP ARCHITECTS

REVISIONS

DATE 6/28/2019
PROJECT NUMBER 9202-000
SHEET TITLE


SCHEDULE 2 - BUILDING ELEVATIONS

SHEET NUMBER


A2-222

GENERAL NOTES - INTERIOR ELEVATIONS


1. REFER TO SHEET A-654 FOR WALL BASE, WALL, AND PANEL REVEAL DETAILS.
2. ABBREVIATIONS:
   - CLR = CENTERLINE OF REVEAL
   - TOR = TOP OF REVEAL
   - BOR = BOTTOM OF REVEAL
3. CONTRACTOR TO PROVIDE SHOP DRAWINGS TO ARCHITECT FOR REVIEW AND APPROVAL OF ALL SPECIALTY WALL PANEL SYSTEMS (WPS) PRIOR TO PROCUREMENT, FABRICATION, AND INSTALLATION
4. CONTRACTOR TO PROVIDE MOCKUPS OF EACH SPECIALTY WALL PANEL SYSTEM (WPS) FOR REVIEW AND APPROVAL PRIOR TO PROCUREMENT, FABRICATION, AND INSTALLATION.
5. ALL VERTICAL AND HORIZONTAL REVEALS ARE TO BE CONTINUOUS AND UNINTERRUPTED, U.N.O.
6. ALL DEAD STOP EXTRUSIONS ARE TO BE CONTINUOUS AND UNINTERRUPTED.

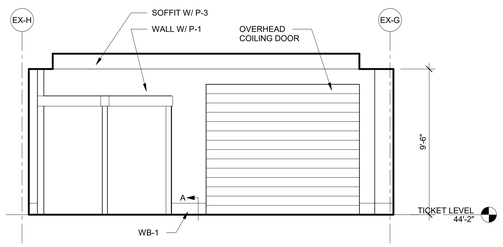


17 SCH 2 INT ELEV - CIRCULATION SOUTH
1/4" = 1'-0"

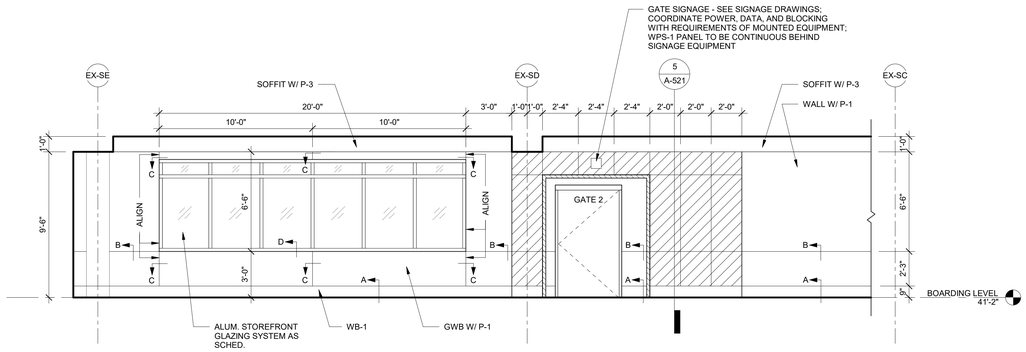


11 INTERIOR ELEVATION - HOLDROOM A2203
1/4" = 1'-0"

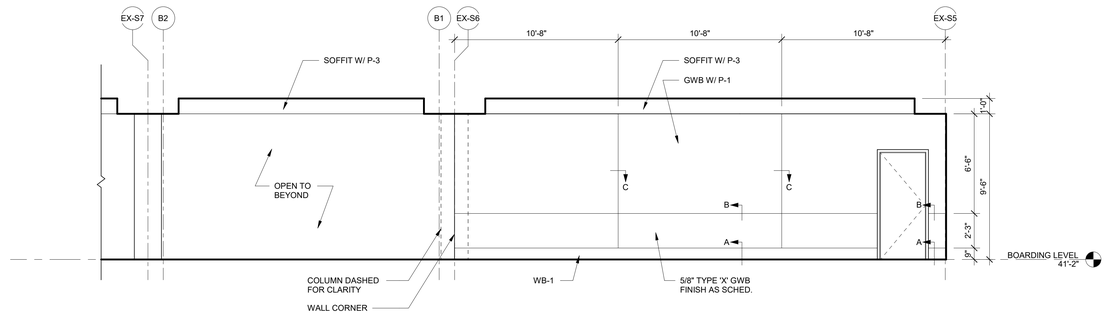


13 INTERIOR ELEVATION - HOLDROOM A2203
1/4" = 1'-0"

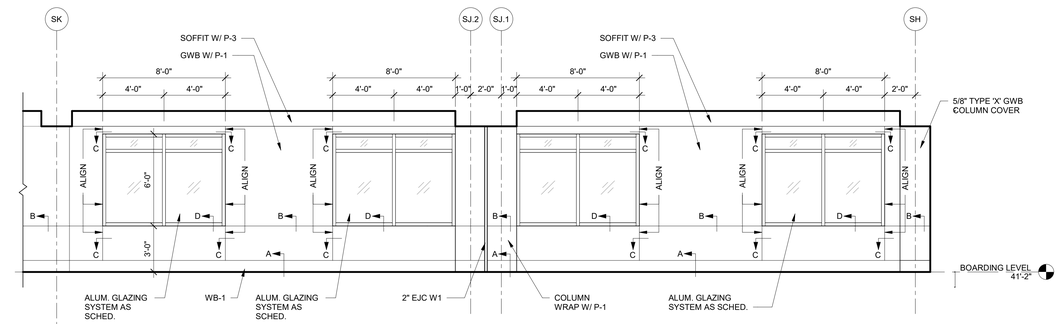


6 INTERIOR ELEVATION - HOLDROOM A2209
1/4" = 1'-0"

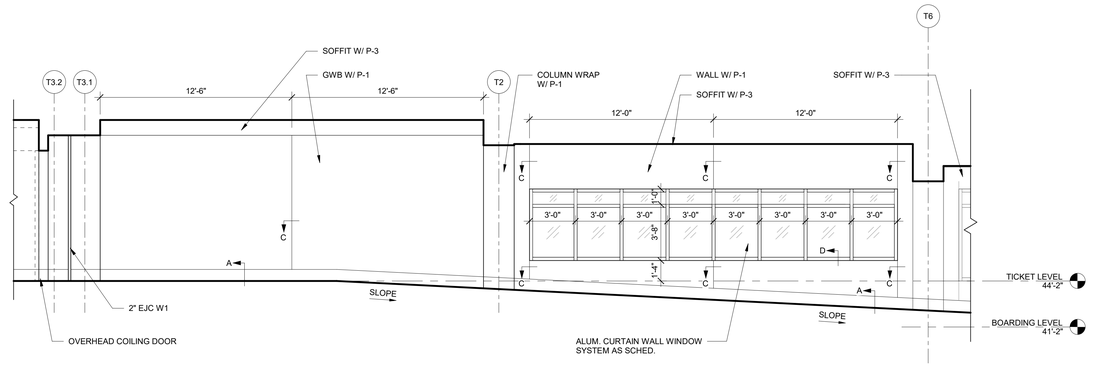

8 INTERIOR ELEVATION - SLOPE WEST
1/4" = 1'-0"

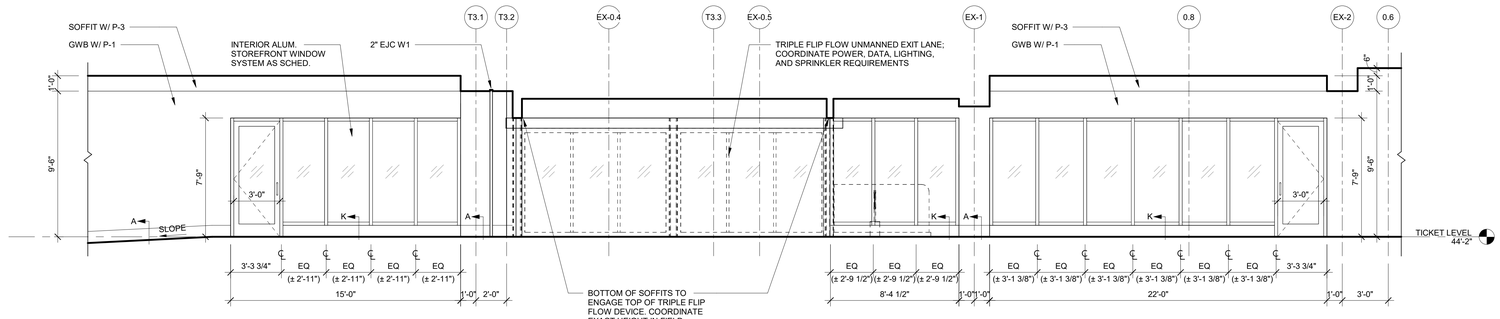

1 INTERIOR ELEVATION - SLOPE EAST
1/4" = 1'-0"

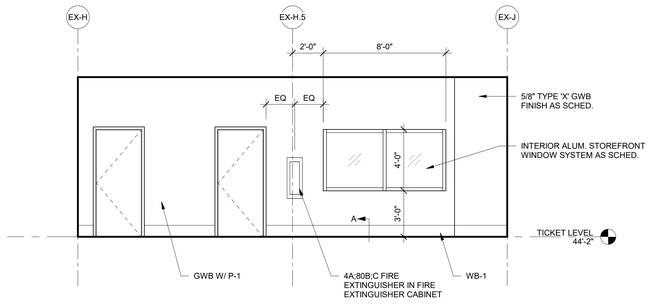

5 INTERIOR ELEVATION - PSR/OFFICE
1/4" = 1'-0"

ILM
TERMINAL IMPROVEMENTS CONTRACT 3
Wilmington International Airport
1740 Airport Boulevard, Suite 12
Wilmington, NC 28405

THE WILSON GROUP ARCHITECTS REGISTERED ARCHITECTURAL CORPORATION NORTH CAROLINA CERT. NO. 511140 CHARLOTTE, N.C.

CRAIG WALKER PAGE REGISTERED ARCHITECT 9272 NORTH CAROLINA CHARLOTTE, N.C.

THE WILSON GROUP
- ARCHITECTS -
PO Box 5510 Charlotte, NC 28299
704-331-9747 • www.twgarchitects.com

PROJECT MANAGER & CIVIL ENGINEER
TALBERT & BRIGHT

CONSULTING ARCHITECT
LS3P

STRUCTURAL ENGINEER
STEWART

FP/P/M/E ENGINEER
CHEATHAM & ASSOC.

BAGGAGE HANDLING CONSULTANTS
BNP

AIRCRAFT SUPPORT SYSTEMS
DK CONSULTANTS

SPECIALTY LIGHTING CONSULTANT
HARTRANFT

SIGNAGE & WAYFINDING
TAKEFORM

COPYRIGHT © 2019
THE WILSON GROUP ARCHITECTS
ALL RIGHTS RESERVED

PRINTED OR ELECTRONIC DRAWINGS AND DOCUMENTATION MAY NOT BE REPRODUCED IN ANY FORM WITHOUT WRITTEN PERMISSION FROM THE WILSON GROUP ARCHITECTS

REVISIONS


DATE 6/28/2019
PROJECT NUMBER 9202-000
SHEET TITLE

SCHEDULE 2 - INTERIOR ELEVATIONS


SHEET NUMBER
A2-251

GENERAL NOTES - INTERIOR ELEVATIONS


1. REFER TO SHEET A-654 FOR WALL BASE, WALL, AND PANEL REVEAL DETAILS.
2. ABBREVIATIONS:
   - CLR = CENTERLINE OF REVEAL
   - TOR = TOP OF REVEAL
   - BOR = BOTTOM OF REVEAL
3. CONTRACTOR TO PROVIDE SHOP DRAWINGS TO ARCHITECT FOR REVIEW AND APPROVAL OF ALL SPECIALTY WALL PANEL SYSTEMS (WPS) PRIOR TO PROCUREMENT, FABRICATION, AND INSTALLATION
4. CONTRACTOR TO PROVIDE MOCKUPS OF EACH SPECIALTY WALL PANEL SYSTEM (WPS) FOR REVIEW AND APPROVAL PRIOR TO PROCUREMENT, FABRICATION, AND INSTALLATION.
5. ALL VERTICAL AND HORIZONTAL REVEALS ARE TO BE CONTINUOUS AND UNINTERRUPTED, U.N.O.
6. ALL DEAD STOP EXTRUSIONS ARE TO BE CONTINUOUS AND UNINTERRUPTED.

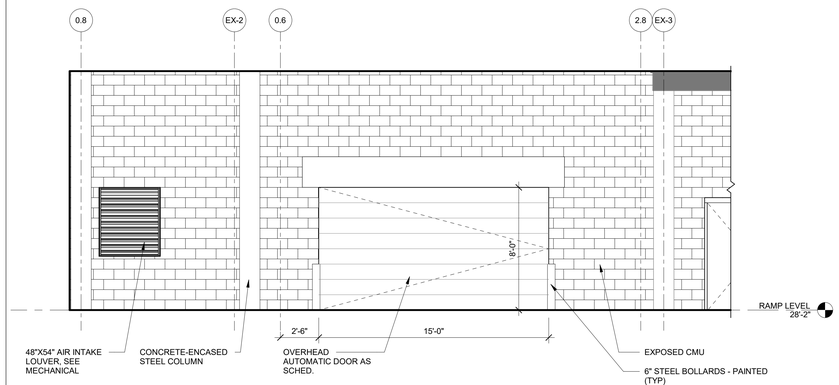


15 INTERIOR ELEVATION - ZONE 4 ALTERNATE
1/4" = 1'-0"

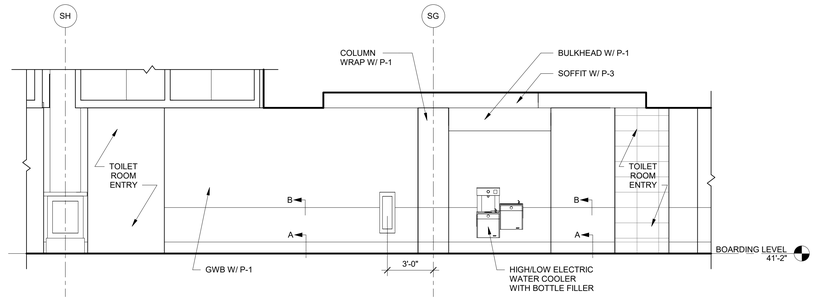


17 INTERIOR ELEVATION AT ZONE 1 TOILET ROOMS
1/4" = 1'-0"

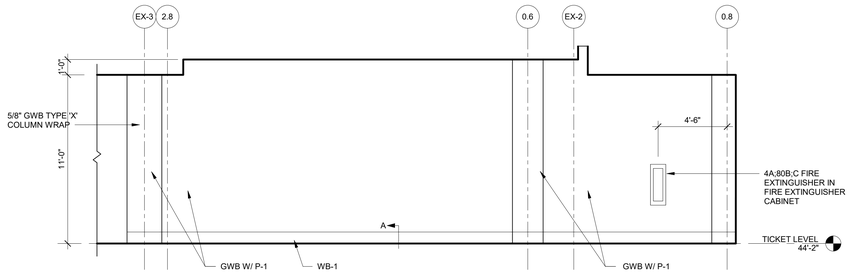


10 INTERIOR ELEVATION - ZONE 4 WEST
1/4" = 1'-0"

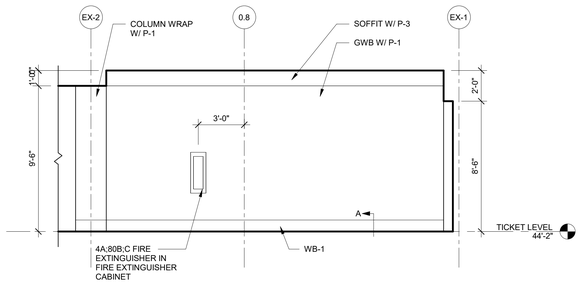


12 INTERIOR ELEVATION
1/4" = 1'-0"

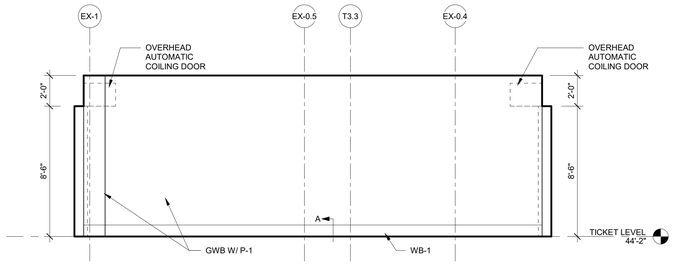


13 INTERIOR ELEVATION - BYPASS WEST
1/4" = 1'-0"

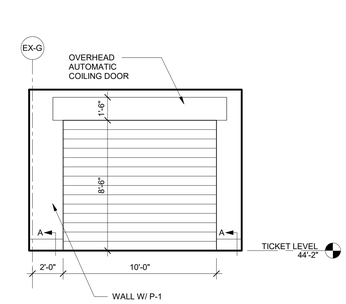


6 INTERIOR ELEVATION - BYPASS NORTH
1/4" = 1'-0"

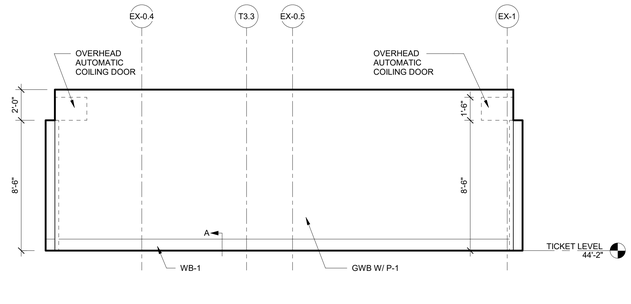


7 INTERIOR ELEVATION - BYPASS EAST
1/4" = 1'-0"

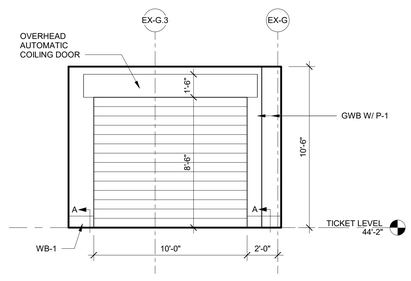

8 INTERIOR ELEVATION - BYPASS SOUTH
1/4" = 1'-0"

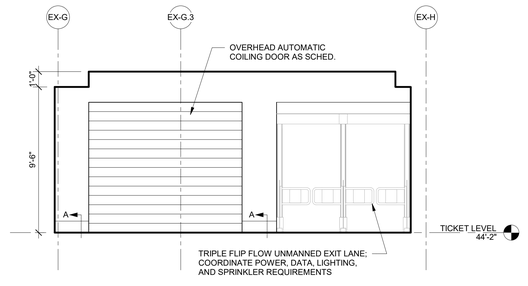

9 SCH 2 INT ELEV CIRCULATION NORTH
1/4" = 1'-0"

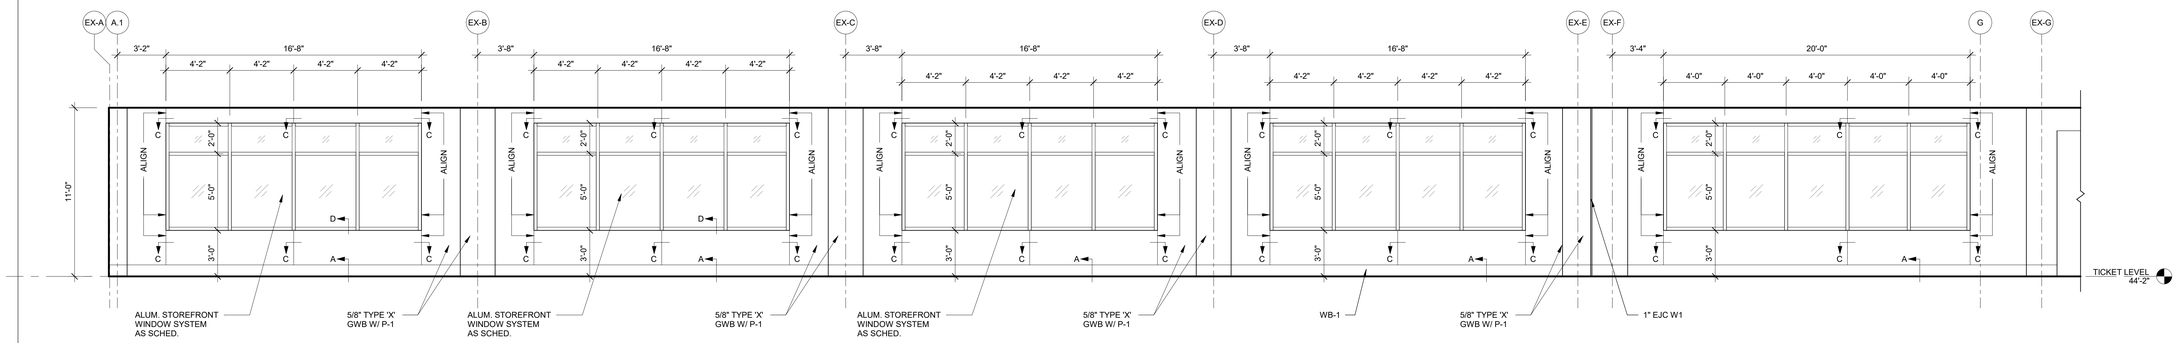

1 INTERIOR ELEVATION - ZONE 4 NORTH
1/4" = 1'-0"

ILM
TERMINAL IMPROVEMENTS CONTRACT 3
Wilmington International Airport
1740 Airport Boulevard, Suite 12
Wilmington, NC 28405

THE WILSON GROUP ARCHITECTS REGISTERED ARCHITECTURAL CORPORATION CERT. NO. 51140 NORTH CAROLINA CHARLOTTE, N.C.

CRAIG WALKER PAGE REGISTERED LANDSCAPE ARCHITECT 9272 NORTH CAROLINA CHARLOTTE, N.C.

THE WILSON GROUP
- ARCHITECTS -
PO Box 5510 Charlotte, NC 28299
704-331-9747 • www.twgarchitects.com

PROJECT MANAGER & CIVIL ENGINEER
TALBERT & BRIGHT

CONSULTING ARCHITECT
LS3P

STRUCTURAL ENGINEER
STEWART

FP/P/M/E ENGINEER
CHEATHAM & ASSOC.

BAGGAGE HANDLING CONSULTANTS
BNP

AIRCRAFT SUPPORT SYSTEMS
DK CONSULTANTS

SPECIALTY LIGHTING CONSULTANT
HARTRANFT

SIGNAGE & WAYFINDING
TAKEFORM

COPYRIGHT © 2019
THE WILSON GROUP ARCHITECTS
ALL RIGHTS RESERVED

PRINTED OR ELECTRONIC DRAWINGS AND DOCUMENTATION MAY NOT BE REPRODUCED IN ANY FORM WITHOUT WRITTEN PERMISSION FROM THE WILSON GROUP ARCHITECTS

REVISIONS


DATE 6/28/2019
PROJECT NUMBER 9202-000
SHEET TITLE

SCHEDULE 2 - INTERIOR ELEVATIONS


SHEET NUMBER
A2-252

GENERAL NOTES - INTERIOR ELEVATIONS

1. REFER TO SHEET A-654 FOR WALL BASE, WALL, AND PANEL REVEAL DETAILS.
2. ABBREVIATIONS:
   - CLR = CENTERLINE OF REVEAL
   - TOR = TOP OF REVEAL
   - BOR = BOTTOM OF REVEAL
3. CONTRACTOR TO PROVIDE SHOP DRAWINGS TO ARCHITECT FOR REVIEW AND APPROVAL OF ALL SPECIALTY WALL PANEL SYSTEMS (WPS) PRIOR TO PROCUREMENT, FABRICATION, AND INSTALLATION
4. CONTRACTOR TO PROVIDE MOCKUPS OF EACH SPECIALTY WALL PANEL SYSTEM (WPS) FOR REVIEW AND APPROVAL PRIOR TO PROCUREMENT, FABRICATION, AND INSTALLATION.
5. ALL VERTICAL AND HORIZONTAL REVEALS ARE TO BE CONTINUOUS AND UNINTERRUPTED, U.N.O.
6. ALL DEAD STOP EXTRUSIONS ARE TO BE CONTINUOUS AND UNINTERRUPTED.

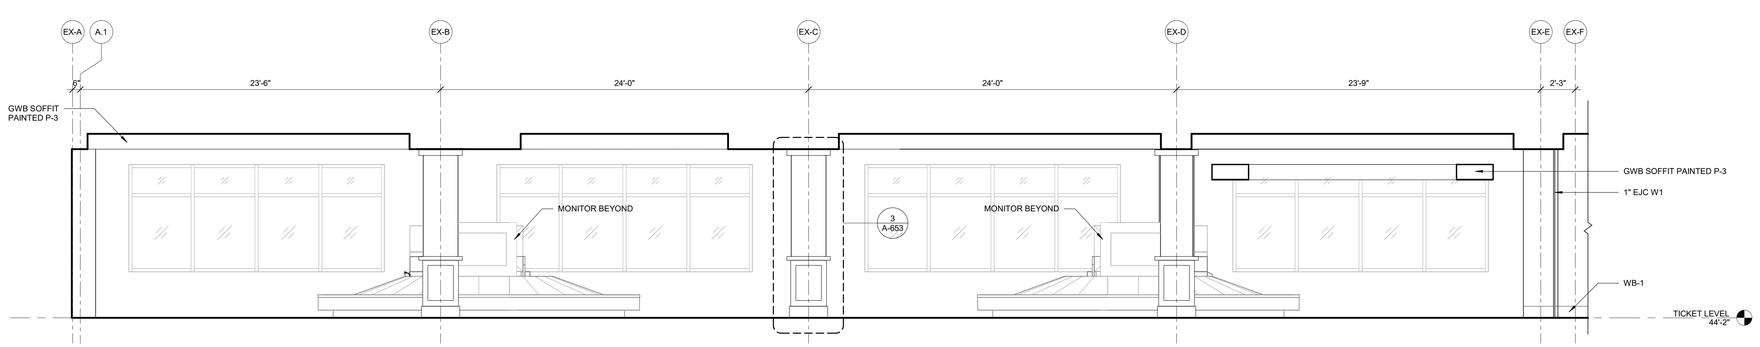

6 INTERIOR ELEVATION ZONE 4 NORTH
1/4" = 1'-0"

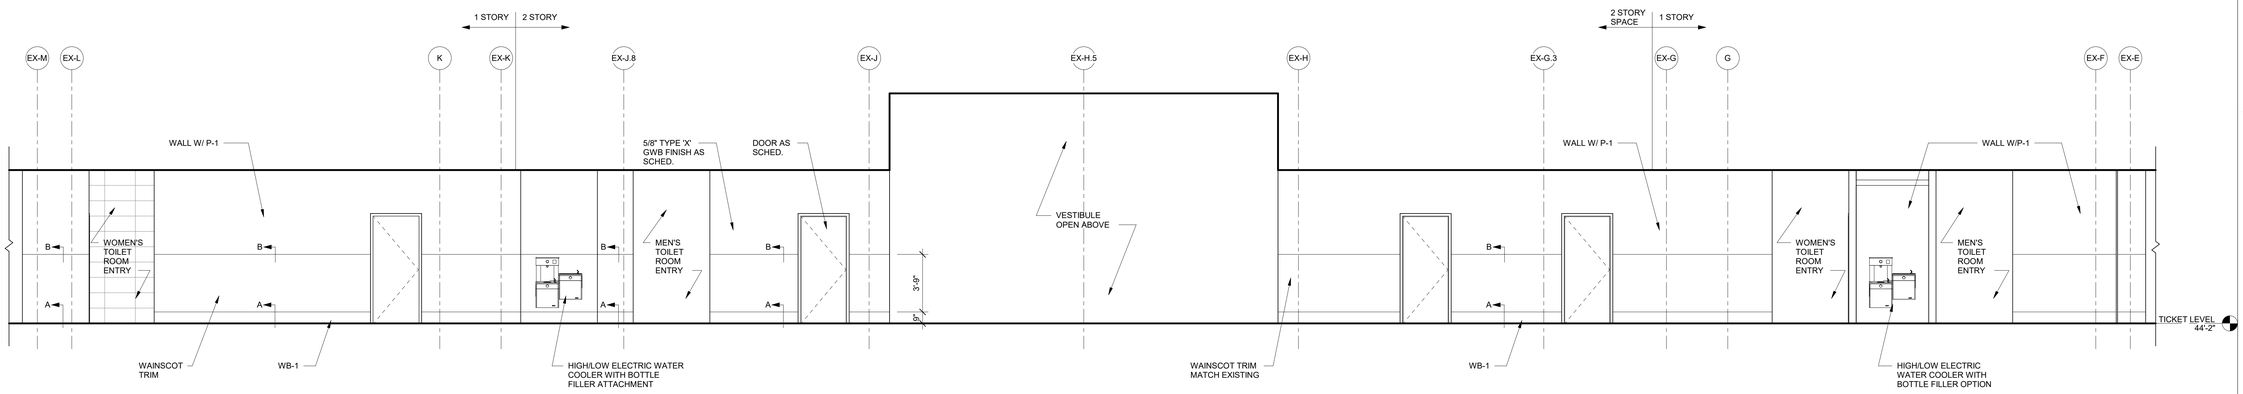

1 SCH 2 INT ELEV TOILET WALL ZONE 5
1/4" = 1'-0"

ILM

TERMINAL IMPROVEMENTS CONTRACT 3

Wilmington International Airport
1740 Airport Boulevard, Suite 12
Wilmington, NC 28405

THE WILSON GROUP ARCHITECTS REGISTERED ARCHITECTURAL CORPORATION NORTH CAROLINA CERT. NO. 51140 CHARLOTTE, N.C.

CRAIG WALKER PAYNE REGISTERED ARCHITECT 9272 NORTH CAROLINA CHARLOTTE, N.C.

THE WILSON GROUP
- ARCHITECTS -

PO Box 5510 Charlotte, NC 28299
704-331-9747 • www.twgarchitects.com

PROJECT MANAGER & CIVIL ENGINEER
TALBERT & BRIGHT

CONSULTING ARCHITECT
LS3P

STRUCTURAL ENGINEER
STEWART

FP/P/M/E ENGINEER
CHEATHAM & ASSOC.

BAGGAGE HANDLING CONSULTANTS
BNP

AIRCRAFT SUPPORT SYSTEMS
DK CONSULTANTS

SPECIALTY LIGHTING CONSULTANT
HARTRANFT

SIGNAGE & WAYFINDING
TAKEFORM

COPYRIGHT © 2019
THE WILSON GROUP ARCHITECTS
ALL RIGHTS RESERVED

PRINTED OR ELECTRONIC DRAWINGS AND DOCUMENTATION MAY NOT BE REPRODUCED IN ANY FORM WITHOUT WRITTEN PERMISSION FROM THE WILSON GROUP ARCHITECTS


REVISIONS

DATE 6/28/2019
PROJECT NUMBER 9202-000
SHEET TITLE


SCHEDULE 2 - INTERIOR ELEVATIONS

SHEET NUMBER


A2-253

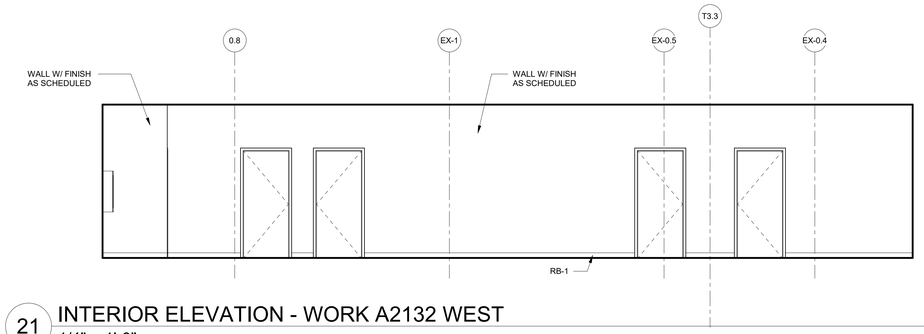


21 INTERIOR ELEVATION - WORK A2132 WEST
1/4" = 1'-0"

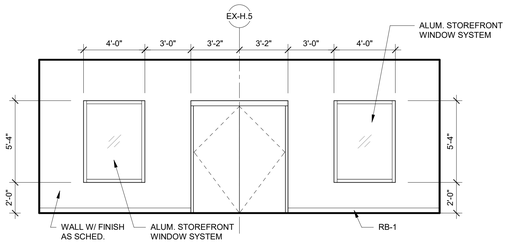


16 INTERIOR ELEVATION - WORK A2132 NORTH
1/4" = 1'-0"

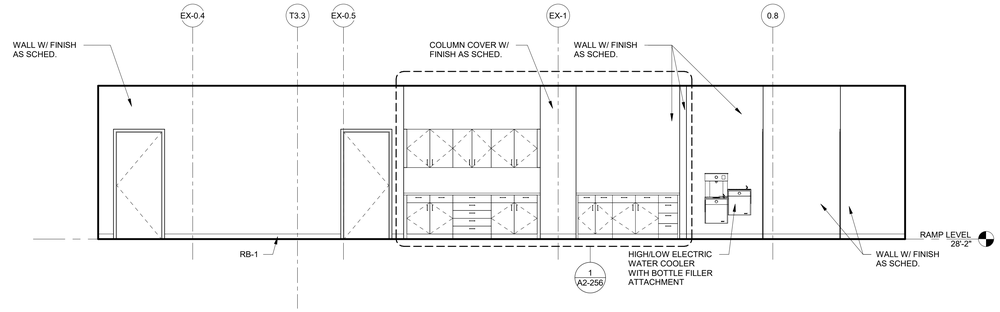


17 INTERIOR ELEVATION - WORK A2132 EAST
1/4" = 1'-0"

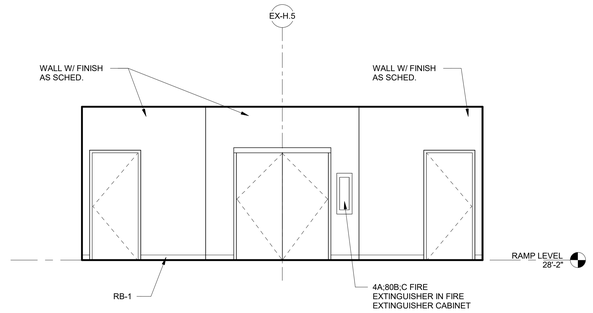


18 SCH 2 INT ELEV WORK A2132 SOUTH
1/4" = 1'-0"

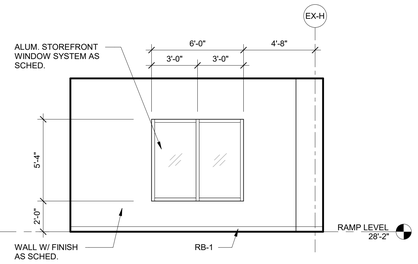


11 INTERIOR ELEVATION - OFFICE A2143 NORTH
1/4" = 1'-0"

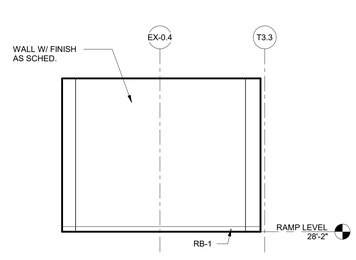


12 INTERIOR ELEVATION - OFFICE A2143 EAST
1/4" = 1'-0"

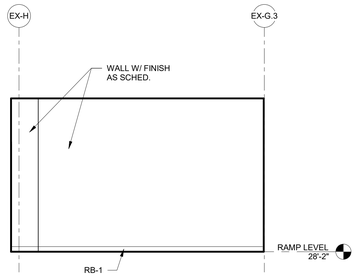


13 INTERIOR ELEVATION - OFFICE A2143 SOUTH
1/4" = 1'-0"

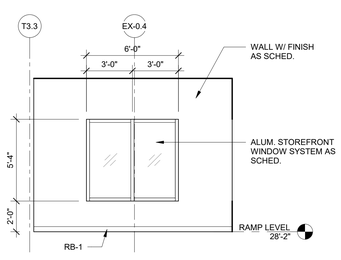


14 INTERIOR ELEVATION - OFFICE A2143 WEST
1/4" = 1'-0"

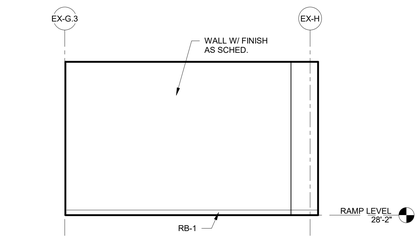


6 INTERIOR ELEVATION - OFFICE A2142 NORTH
1/4" = 1'-0"

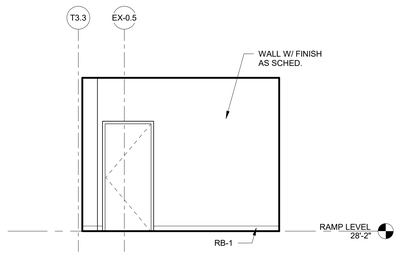


7 INTERIOR ELEVATION - OFFICE A2142 EAST
1/4" = 1'-0"

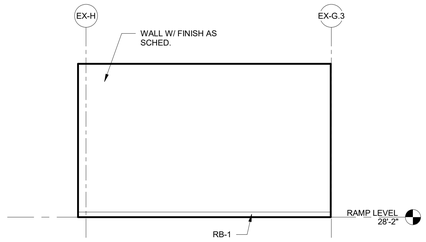


8 INTERIOR ELEVATION - OFFICE A2142 SOUTH
1/4" = 1'-0"

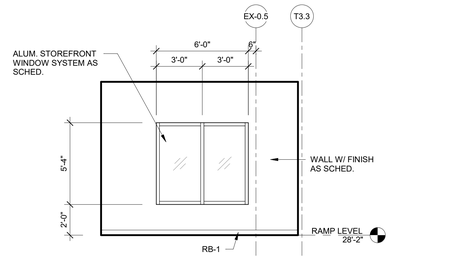


9 INTERIOR ELEVATION - OFFICE A2142 WEST
1/4" = 1'-0"

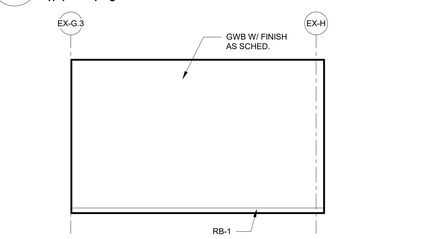


1 INTERIOR ELEVATION - OFFICE A2141 NORTH
1/4" = 1'-0"

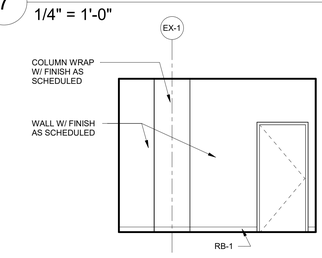

2 INTERIOR ELEVATION - OFFICE A2141 EAST
1/4" = 1'-0"

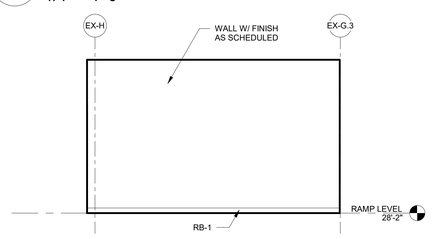

3 INTERIOR ELEVATION - OFFICE A2141 SOUTH
1/4" = 1'-0"

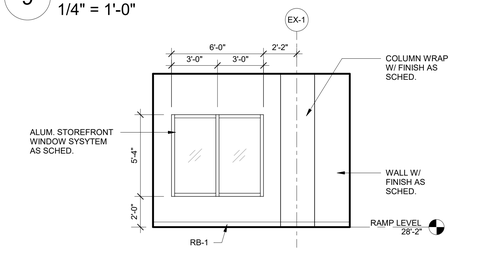

4 INTERIOR ELEVATION - OFFICE A2141 WEST
1/4" = 1'-0"

GENERAL NOTES - INTERIOR ELEVATIONS

1. REFER TO SHEET A-654 FOR WALL BASE, WALL, AND PANEL REVEAL DETAILS.
2. ABBREVIATIONS:
   - CLR = CENTERLINE OF REVEAL
   - TOR = TOP OF REVEAL
   - BOR = BOTTOM OF REVEAL
3. CONTRACTOR TO PROVIDE SHOP DRAWINGS TO ARCHITECT FOR REVIEW AND APPROVAL OF ALL SPECIALTY WALL PANEL SYSTEMS (WPS) PRIOR TO PROCUREMENT, FABRICATION, AND INSTALLATION
4. CONTRACTOR TO PROVIDE MOCKUPS OF EACH SPECIALTY WALL PANEL SYSTEM (WPS) FOR REVIEW AND APPROVAL PRIOR TO PROCUREMENT, FABRICATION, AND INSTALLATION.
5. ALL VERTICAL AND HORIZONTAL REVEALS ARE TO BE CONTINUOUS AND UNINTERRUPTED, U.N.O.
6. ALL DEAD STOP EXTRUSIONS ARE TO BE CONTINUOUS AND UNINTERRUPTED.

ILM

TERMINAL IMPROVEMENTS CONTRACT 3

Wilmington International Airport
1740 Airport Boulevard, Suite 12
Wilmington, NC 28405

THE WILSON GROUP ARCHITECTS REGISTERED ARCHITECTURAL CORPORATION NORTH CAROLINA CERT. NO. 51140 CHARLOTTE, N.C.

CRAIG WALKER PAGE REGISTERED ARCHITECT 9272 NORTH CAROLINA CHARLOTTE, N.C.

THE WILSON GROUP
- ARCHITECTS -

PO Box 5510 Charlotte, NC 28299
704-331-9747 • www.twgarchitects.com

PROJECT MANAGER & CIVIL ENGINEER
TALBERT & BRIGHT

CONSULTING ARCHITECT
LS3P

STRUCTURAL ENGINEER
STEWART

FP/P/M/E ENGINEER
CHEATHAM & ASSOC.

BAGGAGE HANDLING CONSULTANTS
BNP

AIRCRAFT SUPPORT SYSTEMS
DK CONSULTANTS

SPECIALTY LIGHTING CONSULTANT
HARTRANFT

SIGNAGE & WAYFINDING
TAKEFORM

COPYRIGHT © 2019
THE WILSON GROUP ARCHITECTS
ALL RIGHTS RESERVED

PRINTED OR ELECTRONIC DRAWINGS AND DOCUMENTATION MAY NOT BE REPRODUCED IN ANY FORM WITHOUT WRITTEN PERMISSION FROM THE WILSON GROUP ARCHITECTS

REVISIONS


DATE 6/28/2019
PROJECT NUMBER 9202-000
SHEET TITLE

SCHEDULE 2 - INTERIOR ELEVATIONS


SHEET NUMBER
A2-254

GENERAL NOTES - INTERIOR ELEVATIONS


1. REFER TO SHEET A-654 FOR WALL BASE, WALL, AND PANEL REVEAL DETAILS.
2. ABBREVIATIONS:
   - CLR = CENTERLINE OF REVEAL
   - TOR = TOP OF REVEAL
   - BOR = BOTTOM OF REVEAL
3. CONTRACTOR TO PROVIDE SHOP DRAWINGS TO ARCHITECT FOR REVIEW AND APPROVAL OF ALL SPECIALTY WALL PANEL SYSTEMS (WPS) PRIOR TO PROCUREMENT, FABRICATION, AND INSTALLATION
4. CONTRACTOR TO PROVIDE MOCKUPS OF EACH SPECIALTY WALL PANEL SYSTEM (WPS) FOR REVIEW AND APPROVAL PRIOR TO PROCUREMENT, FABRICATION, AND INSTALLATION.
5. ALL VERTICAL AND HORIZONTAL REVEALS ARE TO BE CONTINUOUS AND UNINTERRUPTED, U.N.O.
6. ALL DEAD STOP EXTRUSIONS ARE TO BE CONTINUOUS AND UNINTERRUPTED.

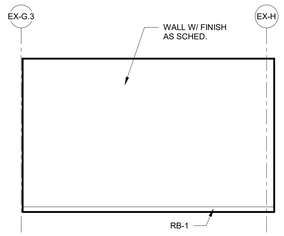


11 SCH 2 INT ELEV OFFICE A2140 NORTH
1/4" = 1'-0"

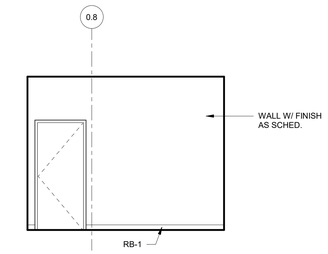


12 SCH 2 INT ELEV OFFICE A2140 EAST
1/4" = 1'-0"

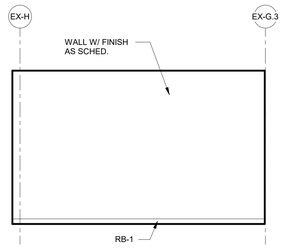


13 SCH 2 INT ELEV OFFICE A2140 SOUTH
1/4" = 1'-0"

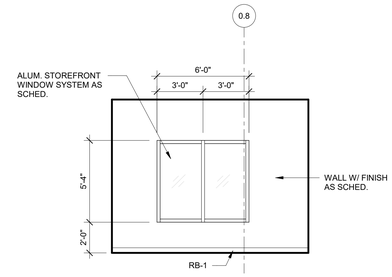


14 SCH 2 INT ELEV OFFICE A2140 WEST
1/4" = 1'-0"

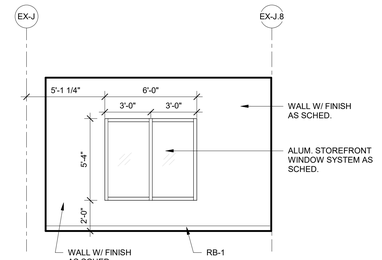


6 SCH 2 INT ELEV CONFERENCE A2133 NORTH
1/4" = 1'-0"

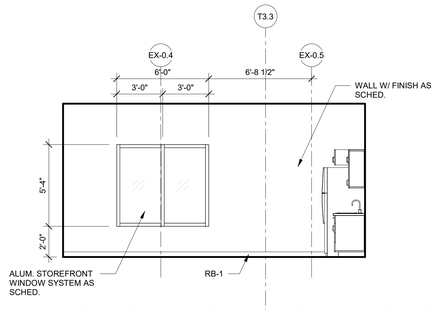


7 SCH 2 INT ELEV CONFERENCE A2133 EAST
1/4" = 1'-0"

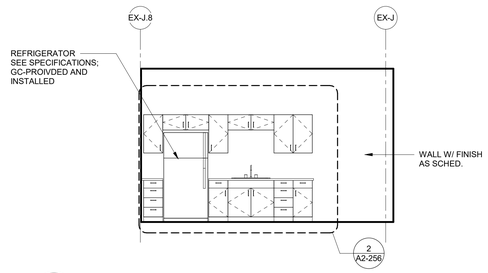


8 SCH 2 INT ELEV CONFERENCE A2133 SOUTH
1/4" = 1'-0"

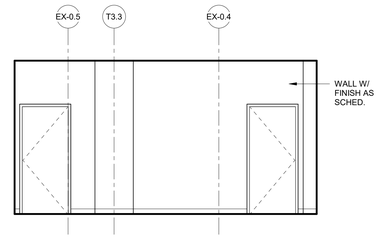


9 SCH 2 INT ELEV CONFERENCE A2133 WEST
1/4" = 1'-0"

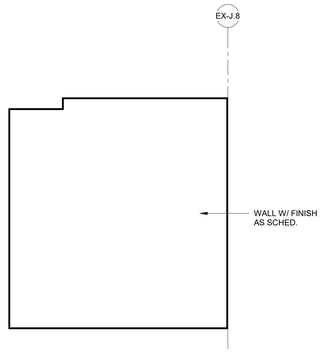


1 SCH 2 INT ELEV MECHANICAL A2134 NORTH
1/4" = 1'-0"

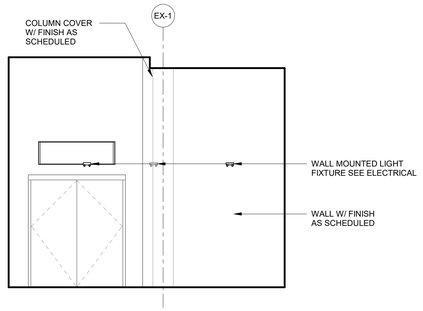

2 SCH 2 INT ELEV MECHANICAL A2134 EAST
1/4" = 1'-0"

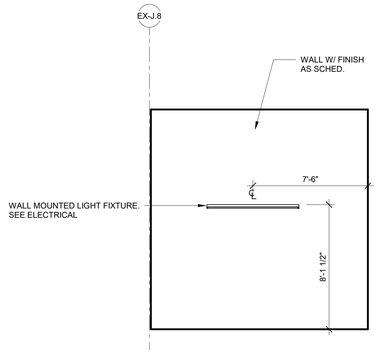

3 SCH 2 INT ELEV MECHANICAL A2134 SOUTH
1/4" = 1'-0"

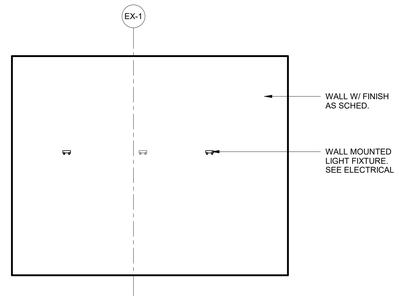

4 SCH 2 INT ELEV MECHANICAL A2134 WEST
1/4" = 1'-0"

ILM

TERMINAL IMPROVEMENTS CONTRACT 3

Wilmington International Airport
1740 Airport Boulevard, Suite 12
Wilmington, NC 28405

THE WILSON GROUP ARCHITECTS, REGISTERED ARCHITECTURAL CORPORATION, CERT. NO. 51140, NORTH CAROLINA, CHARLOTTE, N.C.

CRAIG WALKER PAGE, REGISTERED ARCHITECT, 9272, NORTH CAROLINA, CHARLOTTE, N.C.

THE WILSON GROUP
- ARCHITECTS -

PO Box 5510 Charlotte, NC 28299
704-331-9747 • www.twgarchitects.com

PROJECT MANAGER & CIVIL ENGINEER
TALBERT & BRIGHT

CONSULTING ARCHITECT
LS3P

STRUCTURAL ENGINEER
STEWART

FP/P/M/E ENGINEER
CHEATHAM & ASSOC.

BAGGAGE HANDLING CONSULTANTS
BNP

AIRCRAFT SUPPORT SYSTEMS
DK CONSULTANTS

SPECIALTY LIGHTING CONSULTANT
HARTRANFT

SIGNAGE & WAYFINDING
TAKEFORM

COPYRIGHT © 2019
THE WILSON GROUP ARCHITECTS
ALL RIGHTS RESERVED
•
PRINTED OR ELECTRONIC DRAWINGS AND DOCUMENTATION MAY NOT BE REPRODUCED IN ANY FORM WITHOUT WRITTEN PERMISSION FROM THE WILSON GROUP ARCHITECTS

REVISIONS

DATE 6/28/2019
PROJECT NUMBER 9202-000
SHEET TITLE

SCHEDULE 2 - INTERIOR ELEVATIONS


SHEET NUMBER

A2-255

GENERAL NOTES - INTERIOR ELEVATIONS

1. REFER TO SHEET A-654 FOR WALL BASE, WALL, AND PANEL REVEAL DETAILS.
2. ABBREVIATIONS:
   - CLR = CENTERLINE OF REVEAL
   - TOR = TOP OF REVEAL
   - BOR = BOTTOM OF REVEAL
3. CONTRACTOR TO PROVIDE SHOP DRAWINGS TO ARCHITECT FOR REVIEW AND APPROVAL OF ALL SPECIALTY WALL PANEL SYSTEMS (WPS) PRIOR TO PROCUREMENT, FABRICATION, AND INSTALLATION
4. CONTRACTOR TO PROVIDE MOCKUPS OF EACH SPECIALTY WALL PANEL SYSTEM (WPS) FOR REVIEW AND APPROVAL PRIOR TO PROCUREMENT, FABRICATION, AND INSTALLATION.
5. ALL VERTICAL AND HORIZONTAL REVEALS ARE TO BE CONTINUOUS AND UNINTERRUPTED, U.N.O.
6. ALL DEAD STOP EXTRUSIONS ARE TO BE CONTINUOUS AND UNINTERRUPTED.

1 INTERIOR ELEVATION - WORK A2132
1/2" = 1'-0"

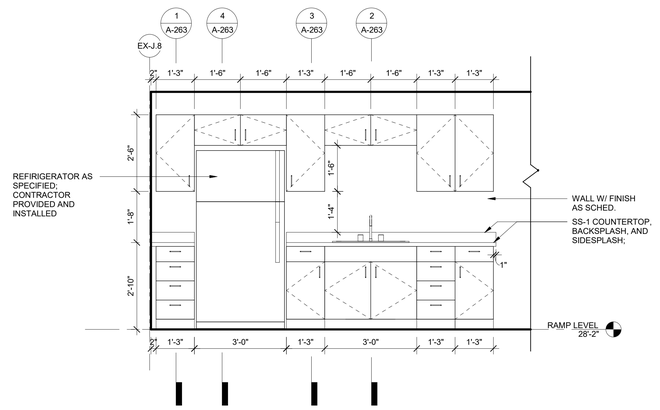

2 INTERIOR ELEVATION - CONFERENCE A2133
1/2" = 1'-0"

ILM

TERMINAL IMPROVEMENTS CONTRACT 3

Wilmington International Airport
1740 Airport Boulevard, Suite 12
Wilmington, NC 28405

THE WILSON GROUP ARCHITECTS
REGISTERED ARCHITECTURAL CORPORATION
CERT. NO. 51140
NORTH CAROLINA
CHARLOTTE, N.C.

CRAIG WALKER PAGE
REGISTERED ARCHITECT
9272
NORTH CAROLINA
CHARLOTTE, N.C.

THE WILSON GROUP
- ARCHITECTS -

PO Box 5510 Charlotte, NC 28299
704-331-9747 • www.twgarchitects.com

PROJECT MANAGER & CIVIL ENGINEER
TALBERT & BRIGHT

CONSULTING ARCHITECT
LS3P

STRUCTURAL ENGINEER
STEWART

FP/P/M/E ENGINEER
CHEATHAM & ASSOC.

BAGGAGE HANDLING CONSULTANTS
BNP

AIRCRAFT SUPPORT SYSTEMS
DK CONSULTANTS

SPECIALTY LIGHTING CONSULTANT
HARTRANFT

SIGNAGE & WAYFINDING
TAKEFORM

COPYRIGHT © 2019
THE WILSON GROUP ARCHITECTS
ALL RIGHTS RESERVED
•
PRINTED OR ELECTRONIC DRAWINGS AND DOCUMENTATION MAY NOT BE REPRODUCED IN ANY FORM WITHOUT WRITTEN PERMISSION FROM THE WILSON GROUP ARCHITECTS


REVISIONS

DATE 6/28/2019
PROJECT NUMBER 9202-000
SHEET TITLE


SCHEDULE 2 - INTERIOR ELEVATIONS

SHEET NUMBER


A2-256

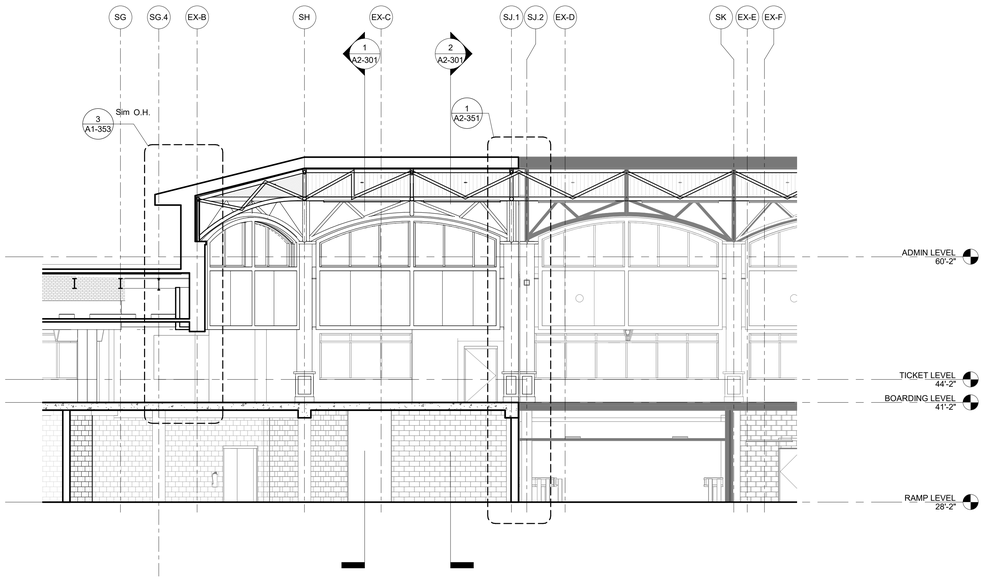


6 BUILDING SECTION
1/8" = 1'-0"

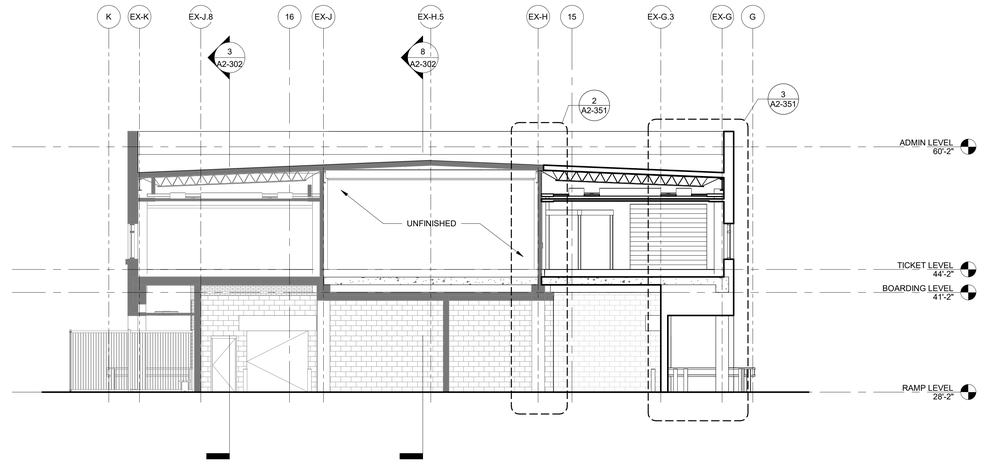

8 BUILDING SECTION
1/8" = 1'-0"

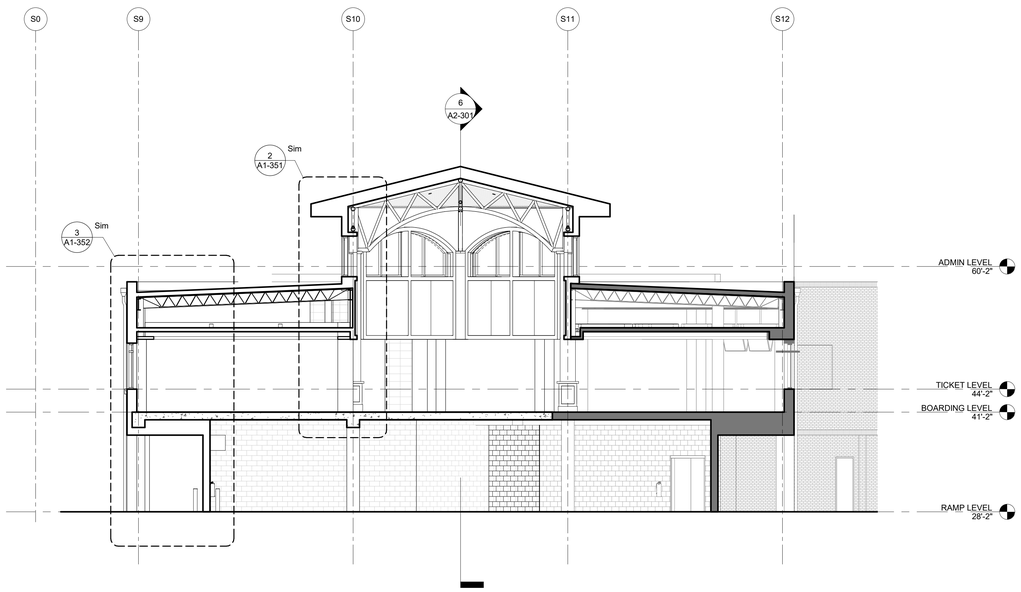

1 SECTION NORTH-SOUTH 1 THRU SCHEDULE 2 CONCOURSE
1/8" = 1'-0"

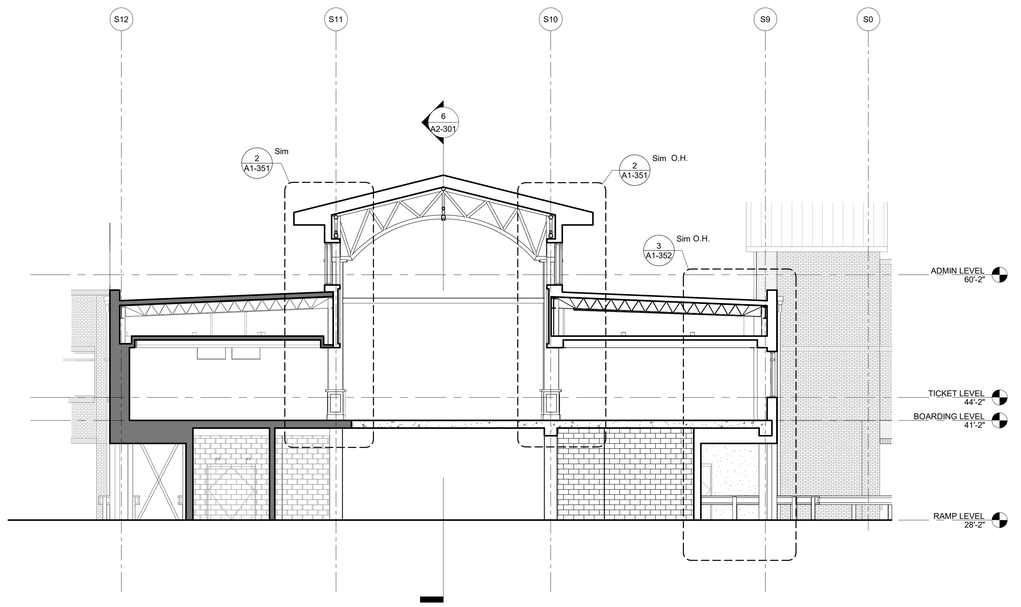

2 BUILDING SECTION
1/8" = 1'-0"

ILM

TERMINAL IMPROVEMENTS CONTRACT 3

Wilmington International Airport
1740 Airport Boulevard, Suite 12
Wilmington, NC 28405

THE WILSON GROUP ARCHITECTS
REGISTERED ARCHITECTURAL CORPORATION
CERT. NO. 51140
NORTH CAROLINA
CHARLOTTE, N.C.

TRAVIS WALKER PAGE
REGISTERED ARCHITECT
9272
NORTH CAROLINA
CHARLOTTE, N.C.

THE WILSON GROUP
- ARCHITECTS -
PO Box 5510 Charlotte, NC 28299
704-331-9747 • www.twgarchitects.com

PROJECT MANAGER & CIVIL ENGINEER
TALBERT & BRIGHT

CONSULTING ARCHITECT
LS3P

STRUCTURAL ENGINEER
STEWART

FP/P/M/E ENGINEER
CHEATHAM & ASSOC.

BAGGAGE HANDLING CONSULTANTS
BNP

AIRCRAFT SUPPORT SYSTEMS
DK CONSULTANTS

SPECIALTY LIGHTING CONSULTANT
HARTRANFT

SIGNAGE & WAYFINDING
TAKEFORM


COPYRIGHT © 2019
THE WILSON GROUP ARCHITECTS
ALL RIGHTS RESERVED
•
PRINTED OR ELECTRONIC DRAWINGS AND DOCUMENTATION MAY NOT BE REPRODUCED IN ANY FORM WITHOUT WRITTEN PERMISSION FROM THE WILSON GROUP ARCHITECTS

REVISIONS


DATE 6/28/2019
PROJECT NUMBER 9202-000
SHEET TITLE

SCHEDULE 2 - BUILDING SECTIONS


SHEET NUMBER
A2-301

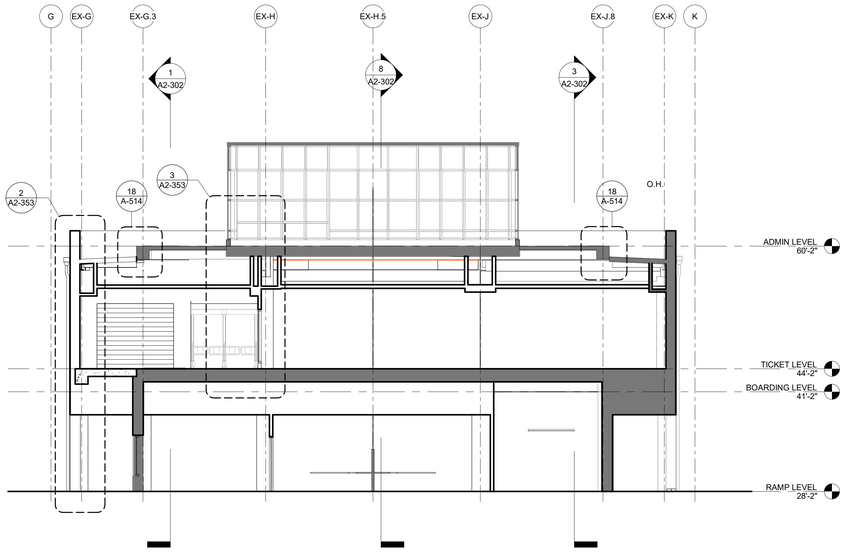


6 BUILDING SECTION
1/8" = 1'-0"

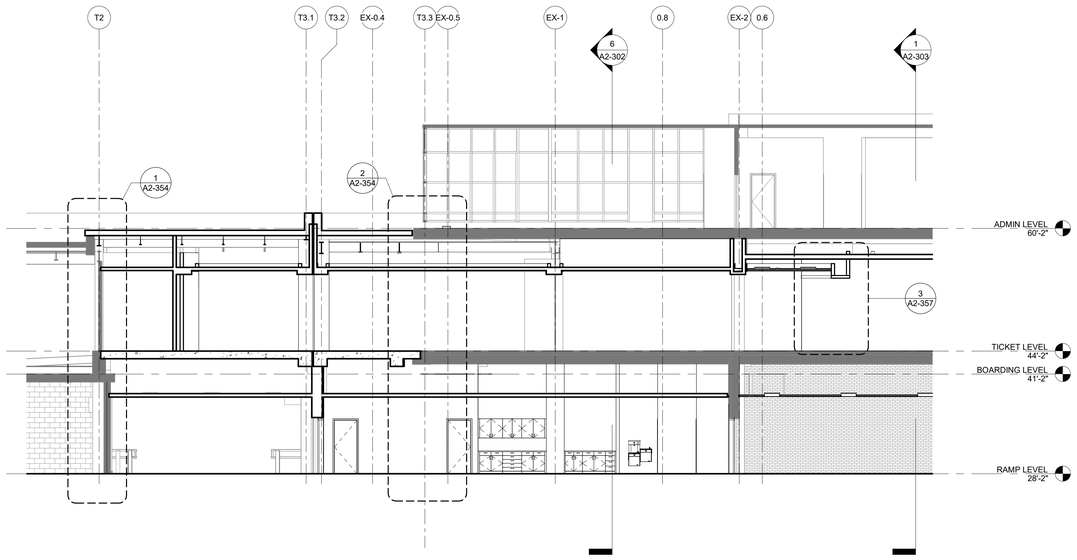

8 BUILDING SECTION
1/8" = 1'-0"

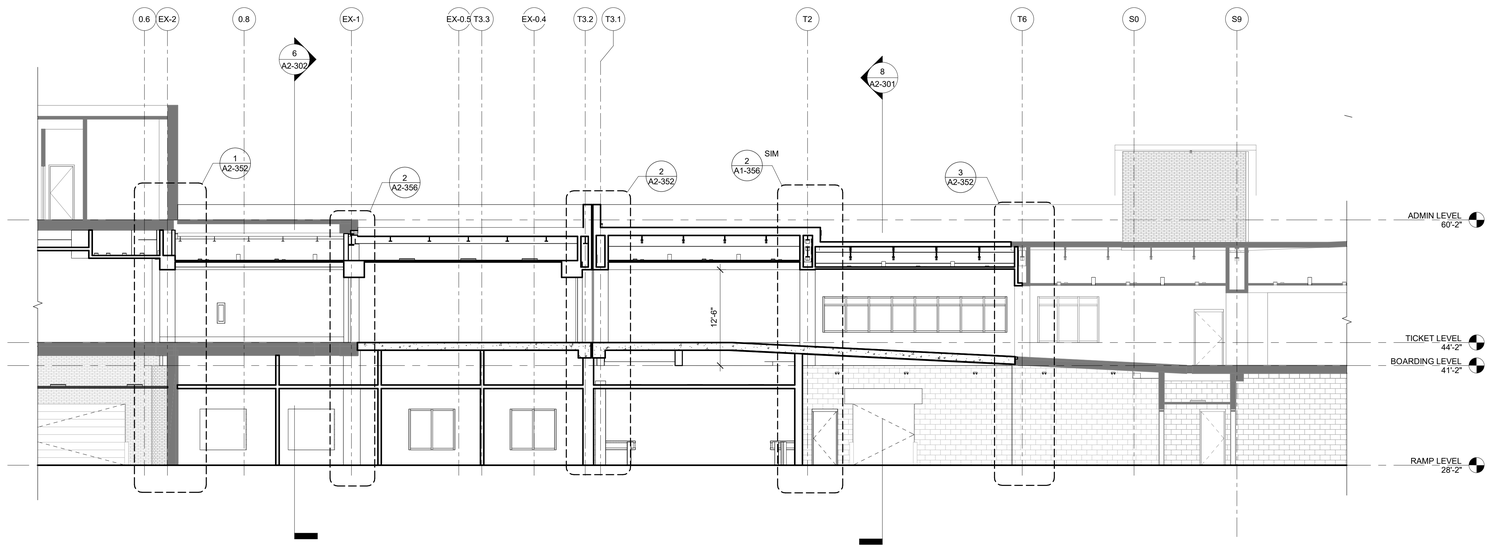

1 BUILDING SECTION
1/8" = 1'-0"

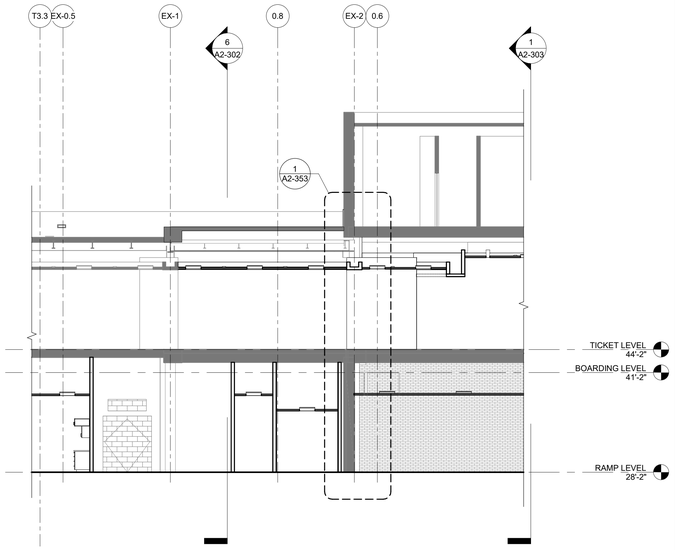

3 BUILDING SECTION
1/8" = 1'-0"

ILM

TERMINAL IMPROVEMENTS CONTRACT 3

Wilmington International Airport
1740 Airport Boulevard, Suite 12
Wilmington, NC 28405

THE WILSON GROUP ARCHITECTS
REGISTERED ARCHITECTURAL CORPORATION
CERT. NO. 51140
NORTH CAROLINA
CHARLOTTE, N.C.

TRAVIS WALKER PAGE
REGISTERED ARCHITECT
9272
NORTH CAROLINA
CHARLOTTE, N.C.

THE WILSON GROUP
- ARCHITECTS -
PO Box 5510 Charlotte, NC 28299
704-331-9747 • www.twgarchitects.com

PROJECT MANAGER & CIVIL ENGINEER
TALBERT & BRIGHT

CONSULTING ARCHITECT
LS3P

STRUCTURAL ENGINEER
STEWART

FP/P/M/E ENGINEER
CHEATHAM & ASSOC.

BAGGAGE HANDLING CONSULTANTS
BNP

AIRCRAFT SUPPORT SYSTEMS
DK CONSULTANTS

SPECIALTY LIGHTING CONSULTANT
HARTRANFT

SIGNAGE & WAYFINDING
TAKEFORM


COPYRIGHT © 2019
THE WILSON GROUP ARCHITECTS
ALL RIGHTS RESERVED
•
PRINTED OR ELECTRONIC DRAWINGS AND DOCUMENTATION MAY NOT BE REPRODUCED IN ANY FORM WITHOUT WRITTEN PERMISSION FROM THE WILSON GROUP ARCHITECTS

REVISIONS

DATE 6/28/2019
PROJECT NUMBER 9202-000
SHEET TITLE


SCHEDULE 2 - BUILDING SECTIONS

SHEET NUMBER
A2-302

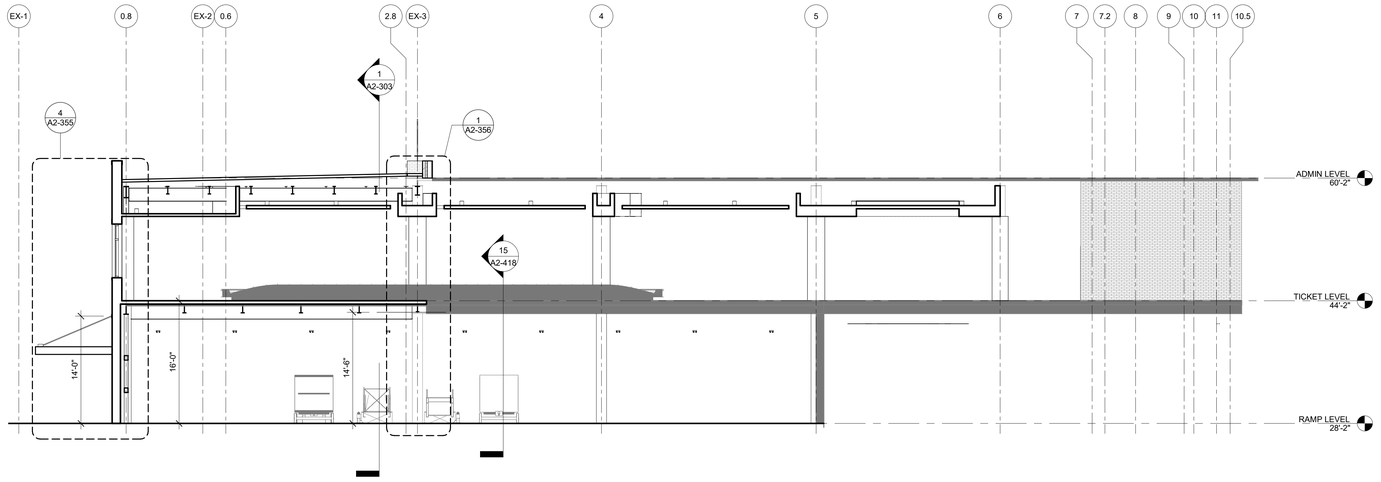


11 SECTION NORTH-SOUTH AT BAG CLAIM 2

1/8" = 1'-0"

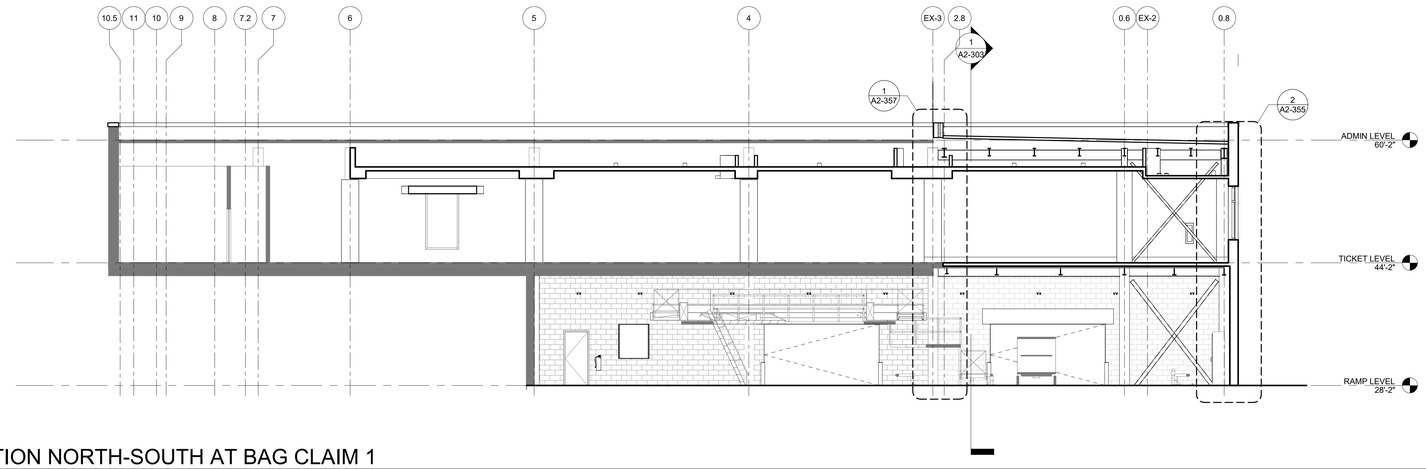

6 SECTION NORTH-SOUTH AT BAG CLAIM 1

1/8" = 1'-0"

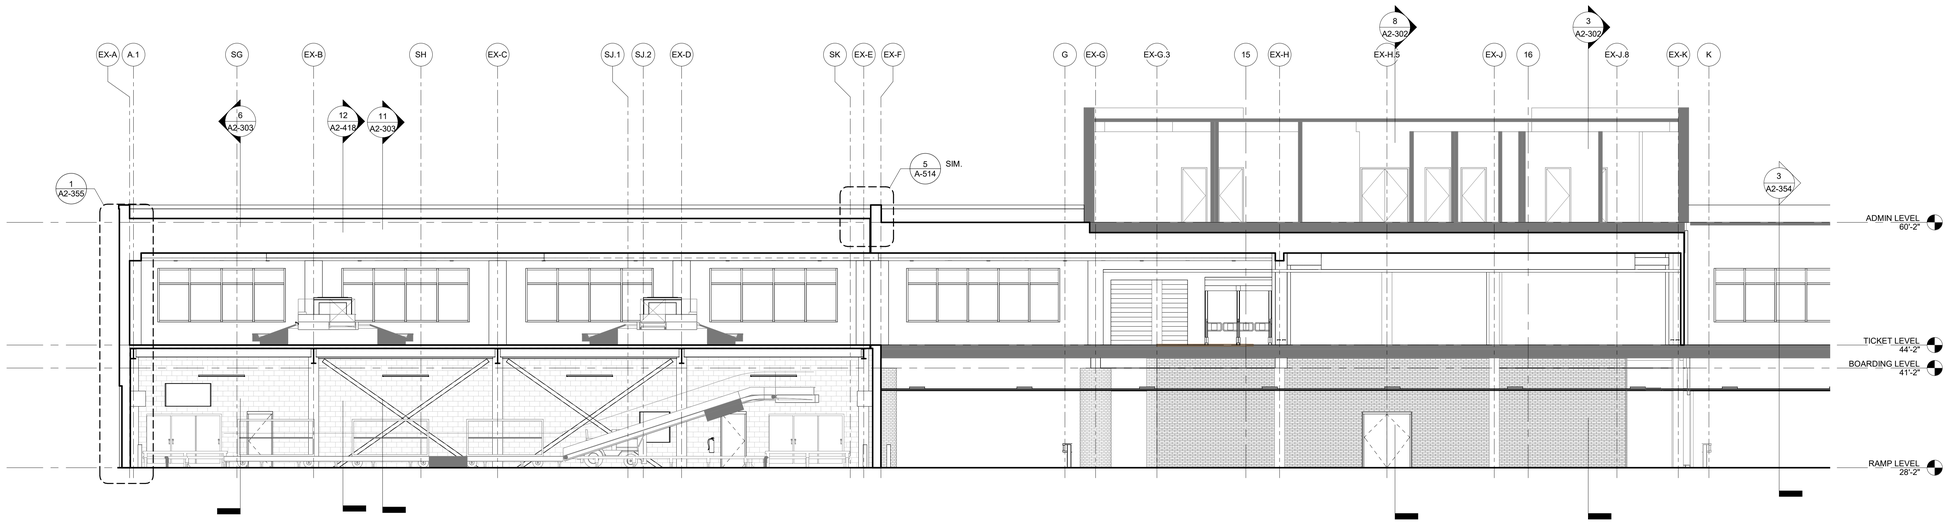

1 SECTION EAST-WEST AT BAG CLAIM

1/8" = 1'-0"

ILM

TERMINAL IMPROVEMENTS CONTRACT 3

Wilmington International Airport
1740 Airport Boulevard, Suite 12
Wilmington, NC 28405

THE WILSON GROUP ARCHITECTS REGISTERED ARCHITECTURAL CORPORATION NORTH CAROLINA CERT. NO. 51140 CHARLOTTE, N.C.

CRAIG WALKER PAGE REGISTERED ARCHITECT 9272 NORTH CAROLINA CHARLOTTE, N.C.

THE WILSON GROUP
- ARCHITECTS -
PO Box 5510 Charlotte, NC 28299
704-331-9747 • www.twgarchitects.com

PROJECT MANAGER & CIVIL ENGINEER
TALBERT & BRIGHT

CONSULTING ARCHITECT
LS3P

STRUCTURAL ENGINEER
STEWART

FP/P/M/E ENGINEER
CHEATHAM & ASSOC.

BAGGAGE HANDLING CONSULTANTS
BNP

AIRCRAFT SUPPORT SYSTEMS
DK CONSULTANTS

SPECIALTY LIGHTING CONSULTANT
HARTRANFT

SIGNAGE & WAYFINDING
TAKEFORM

COPYRIGHT © 2019
THE WILSON GROUP ARCHITECTS
ALL RIGHTS RESERVED
•
PRINTED OR ELECTRONIC DRAWINGS AND DOCUMENTATION MAY NOT BE REPRODUCED IN ANY FORM WITHOUT WRITTEN PERMISSION FROM THE WILSON GROUP ARCHITECTS


REVISIONS

DATE 6/28/2019
PROJECT NUMBER 9202-000
SHEET TITLE


SCHEDULE 2 - BUILDING SECTIONS

SHEET NUMBER


A2-303

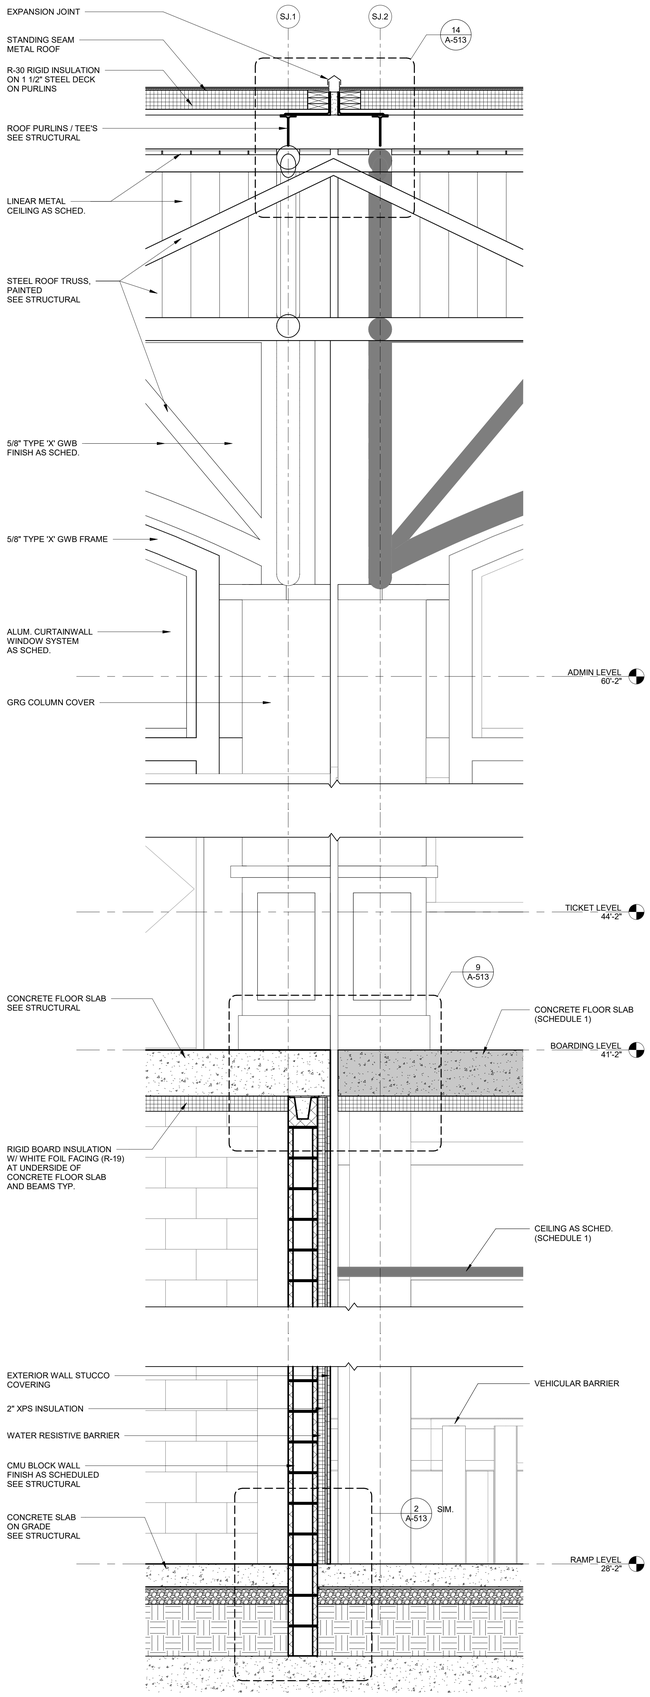

1 WALL SECTION AT CONCOURSE EJ
3/4" = 1'-0"

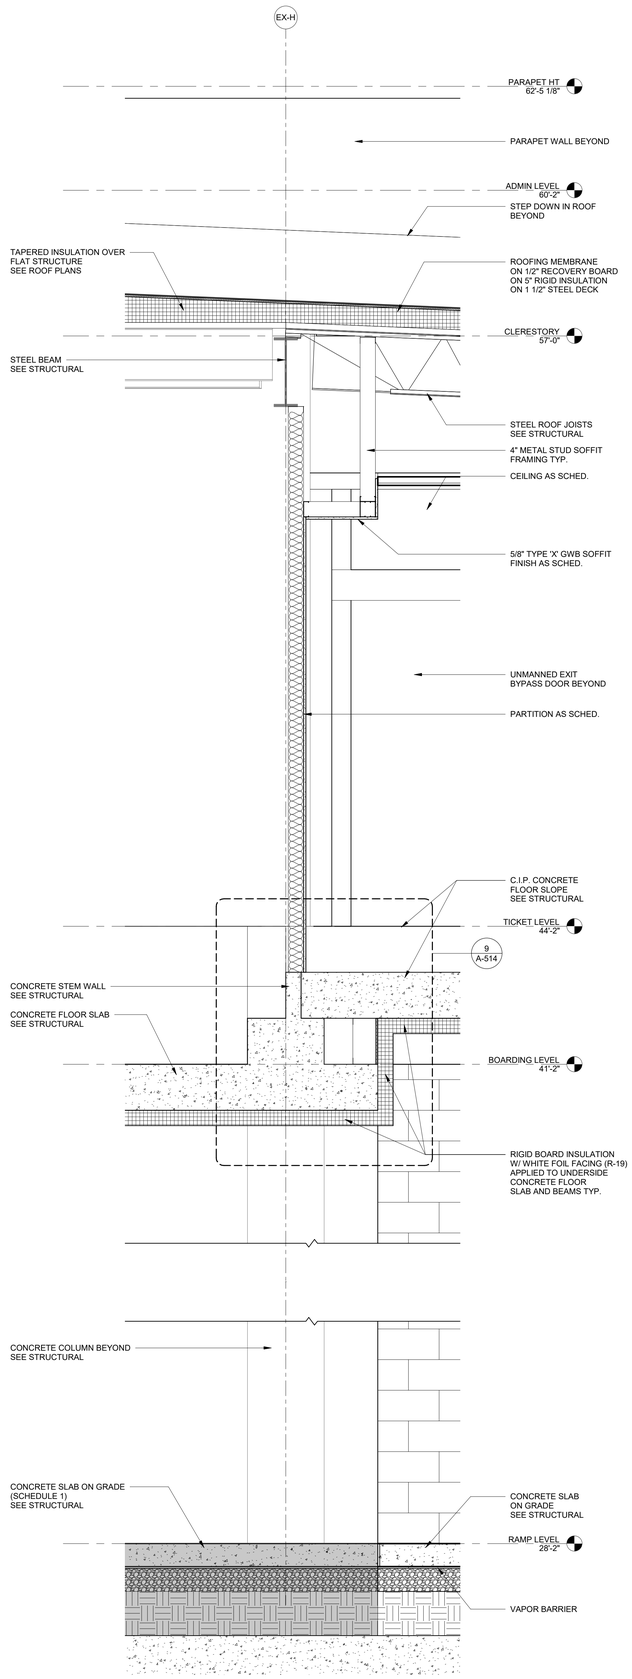

2 WALL SECTION
3/4" = 1'-0"

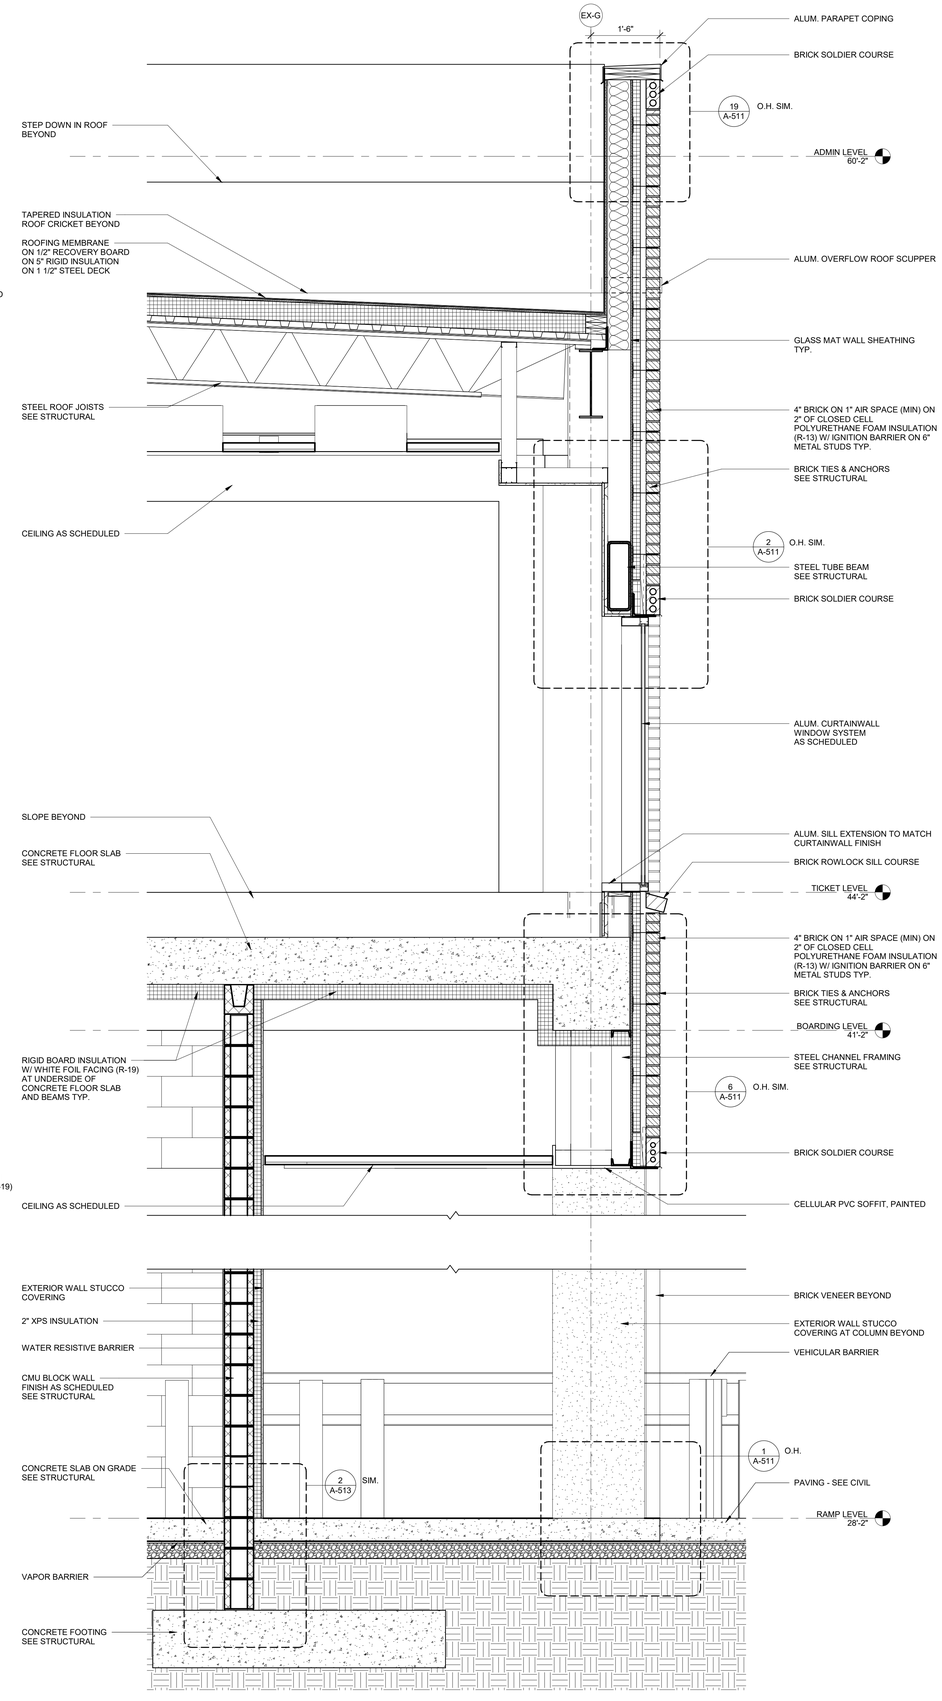

3 WALL SECTION
3/4" = 1'-0"

ILM
TERMINAL IMPROVEMENTS CONTRACT 3
Wilmington International Airport
1740 Airport Boulevard, Suite 12
Wilmington, NC 28405

THE WILSON GROUP ARCHITECTS REGISTERED ARCHITECTURAL CORPORATION NORTH CAROLINA CERT. NO. 51140 CHARLOTTE, N.C.

EVANS WALKER PAGE REGISTERED ARCHITECT 9272 NORTH CAROLINA CHARLOTTE, N.C.

THE WILSON GROUP
- ARCHITECTS -
PO Box 5510 Charlotte, NC 28299
704-331-9747 • www.twgarchitects.com

PROJECT MANAGER & CIVIL ENGINEER
TALBERT & BRIGHT

CONSULTING ARCHITECT
LS3P

STRUCTURAL ENGINEER
STEWART

FP/P/M/E ENGINEER
CHEATHAM & ASSOC.

BAGGAGE HANDLING CONSULTANTS
BNP

AIRCRAFT SUPPORT SYSTEMS
DK CONSULTANTS

SPECIALTY LIGHTING CONSULTANT
HARTRANFT

SIGNAGE & WAYFINDING
TAKEFORM

COPYRIGHT © 2019
THE WILSON GROUP ARCHITECTS
ALL RIGHTS RESERVED


PRINTED OR ELECTRONIC DRAWINGS AND DOCUMENTATION MAY NOT BE REPRODUCED IN ANY FORM WITHOUT WRITTEN PERMISSION FROM THE WILSON GROUP ARCHITECTS

REVISIONS


DATE 6/28/2019
PROJECT NUMBER 9202-000
SHEET TITLE

SCHEDULE 2 - WALL SECTIONS


SHEET NUMBER
A2-351

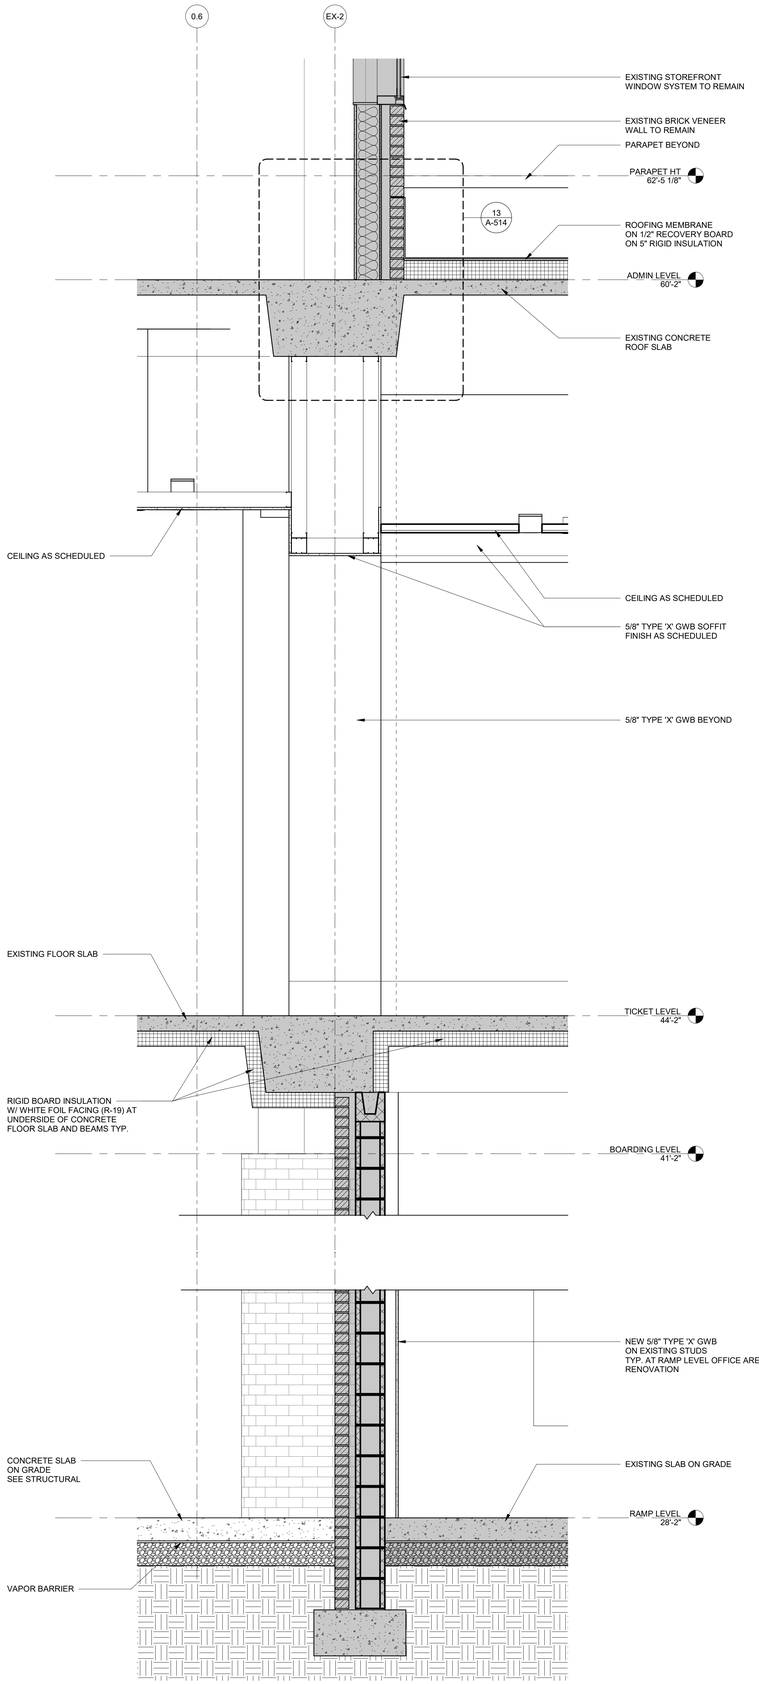

1 WALL SECTION
3/4" = 1'-0"

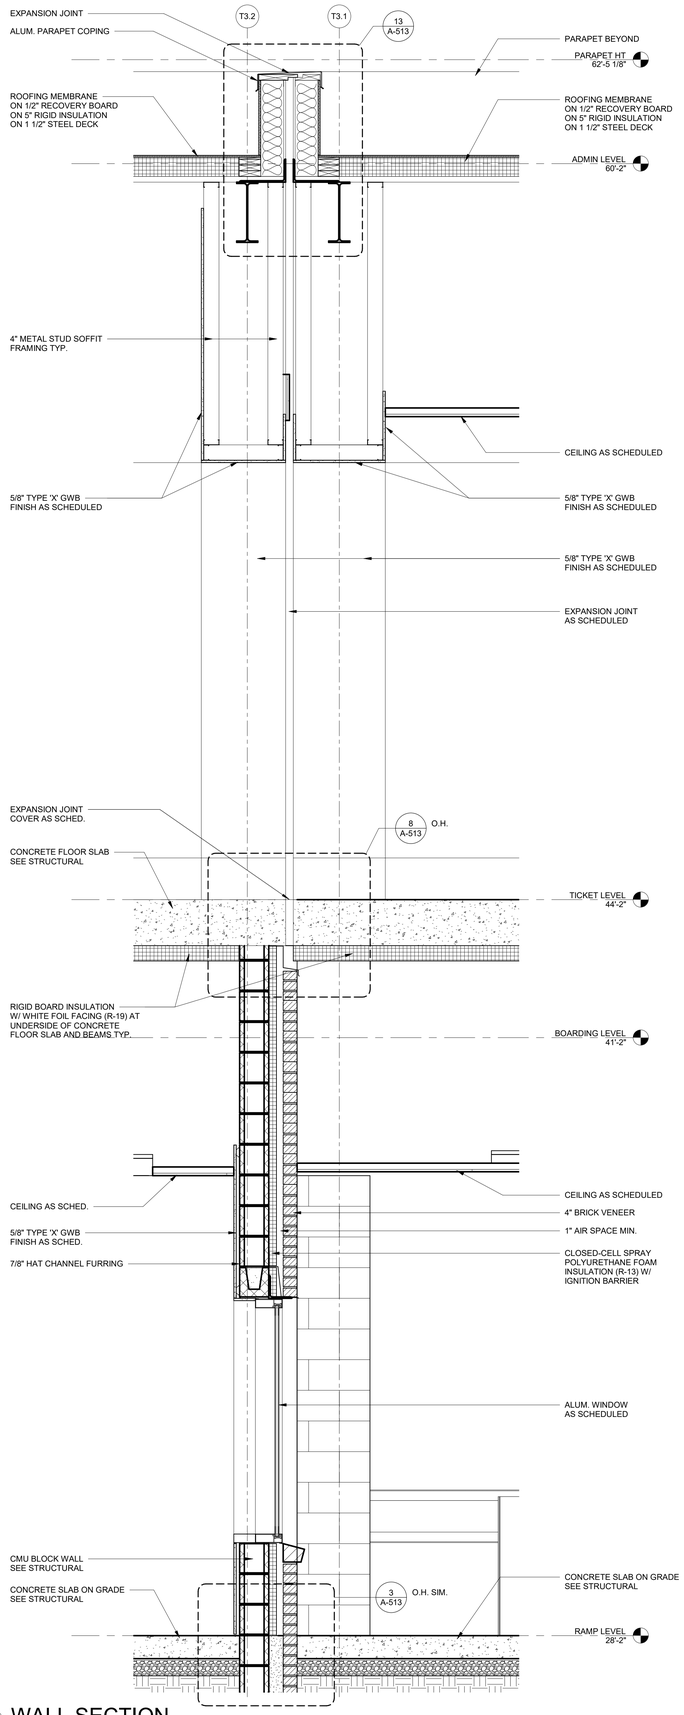

2 WALL SECTION
3/4" = 1'-0"

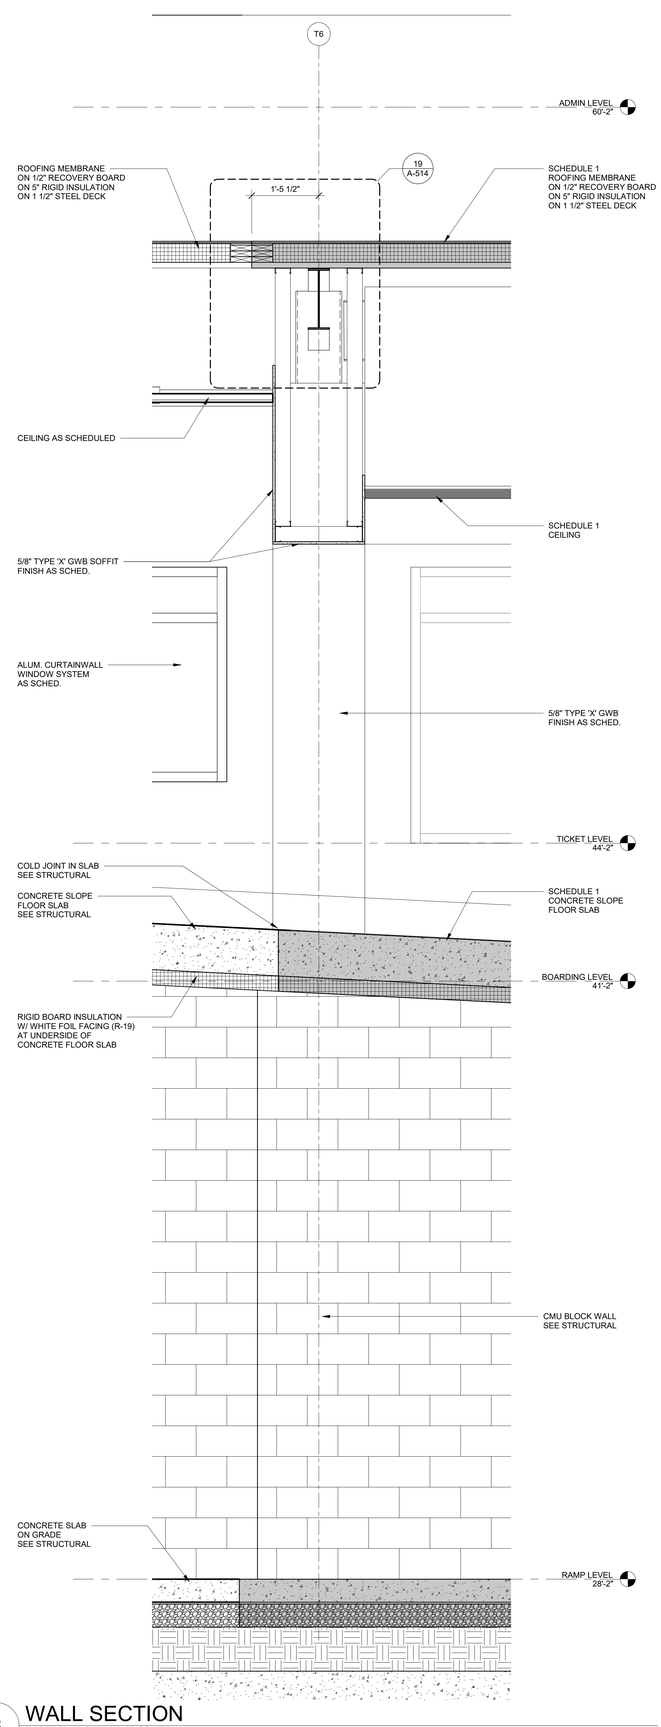

3 WALL SECTION
3/4" = 1'-0"

ILM

TERMINAL IMPROVEMENTS CONTRACT 3

Wilmington International Airport
1740 Airport Boulevard, Suite 12
Wilmington, NC 28405

THE WILSON GROUP ARCHITECTS REGISTERED ARCHITECTURAL CORPORATION CERT. NO. 51140 NORTH CAROLINA CHARLOTTE, N.C.

CRAIG WALKER PAUL REGISTERED ARCHITECT 9272 NORTH CAROLINA CHARLOTTE, N.C.

THE WILSON GROUP
- ARCHITECTS -

PO Box 5510 Charlotte, NC 28299
704-331-9747 • www.twgarchitects.com

PROJECT MANAGER & CIVIL ENGINEER
TALBERT & BRIGHT

CONSULTING ARCHITECT
LS3P

STRUCTURAL ENGINEER
STEWART

FP/P/M/E ENGINEER
CHEATHAM & ASSOC.

BAGGAGE HANDLING CONSULTANTS
BNP

AIRCRAFT SUPPORT SYSTEMS
DK CONSULTANTS

SPECIALTY LIGHTING CONSULTANT
HARTRANFT

SIGNAGE & WAYFINDING
TAKEFORM


COPYRIGHT © 2019
THE WILSON GROUP ARCHITECTS
ALL RIGHTS RESERVED
•
PRINTED OR ELECTRONIC DRAWINGS AND DOCUMENTATION MAY NOT BE REPRODUCED IN ANY FORM WITHOUT WRITTEN PERMISSION FROM THE WILSON GROUP ARCHITECTS

REVISIONS


DATE 6/28/2019
PROJECT NUMBER 9202-000
SHEET TITLE

SCHEDULE 2 - WALL SECTIONS


SHEET NUMBER
A2-352

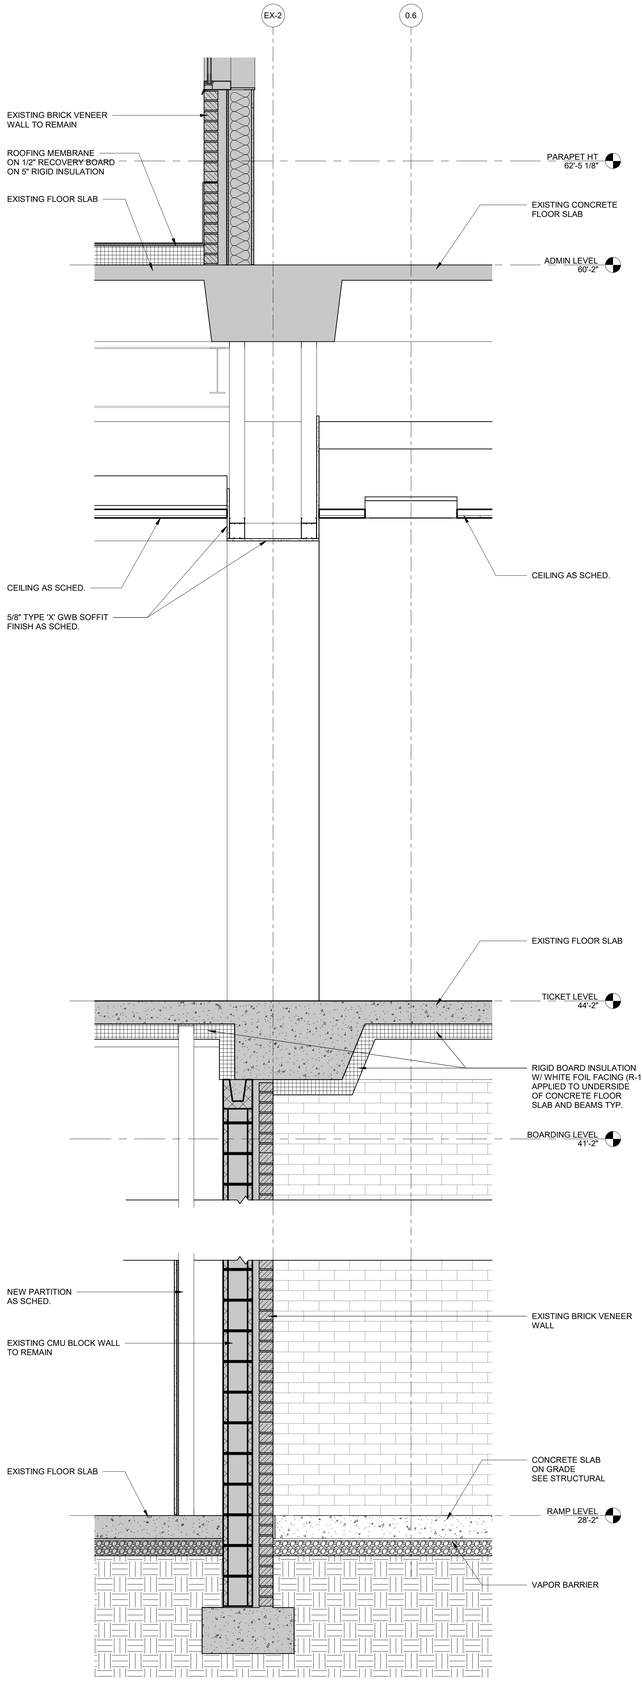

1 WALL SECTION
3/4" = 1'-0"

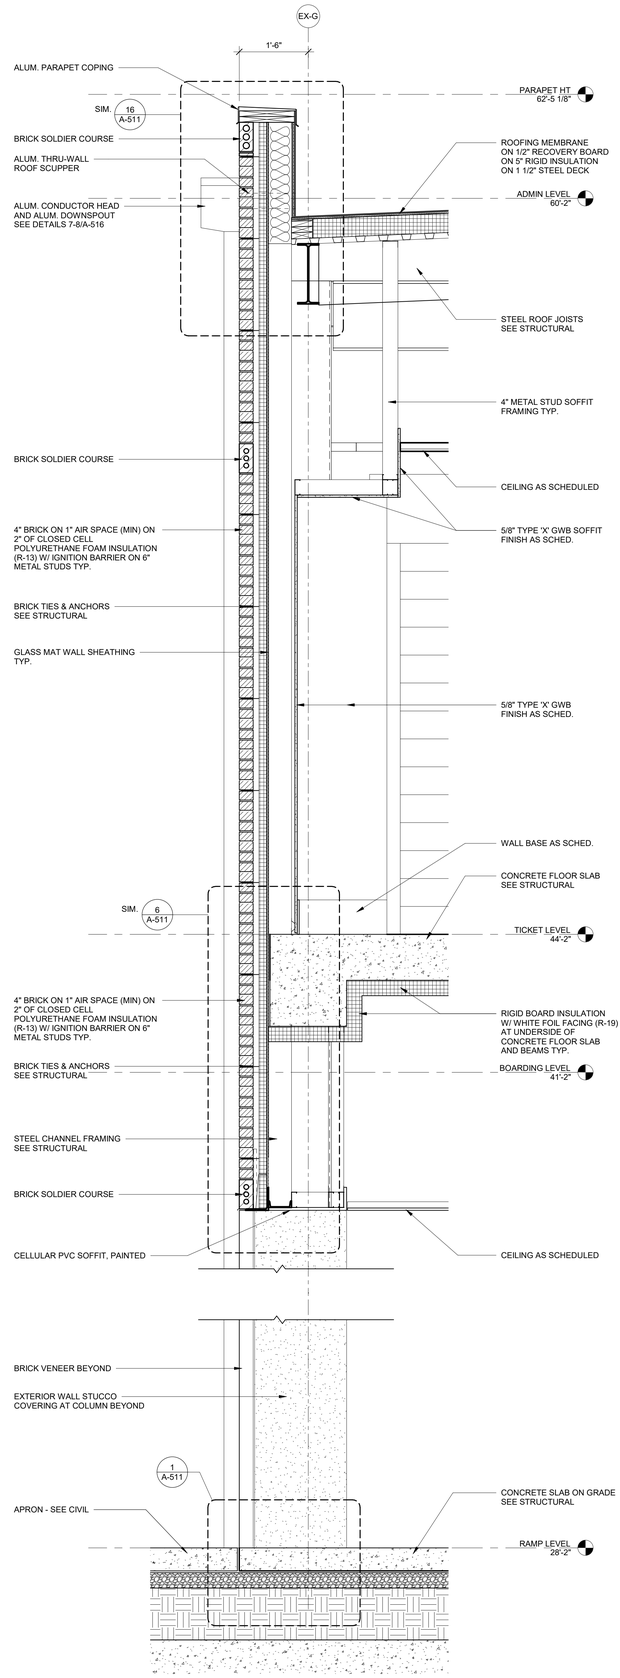

2 WALL SECTION
3/4" = 1'-0"

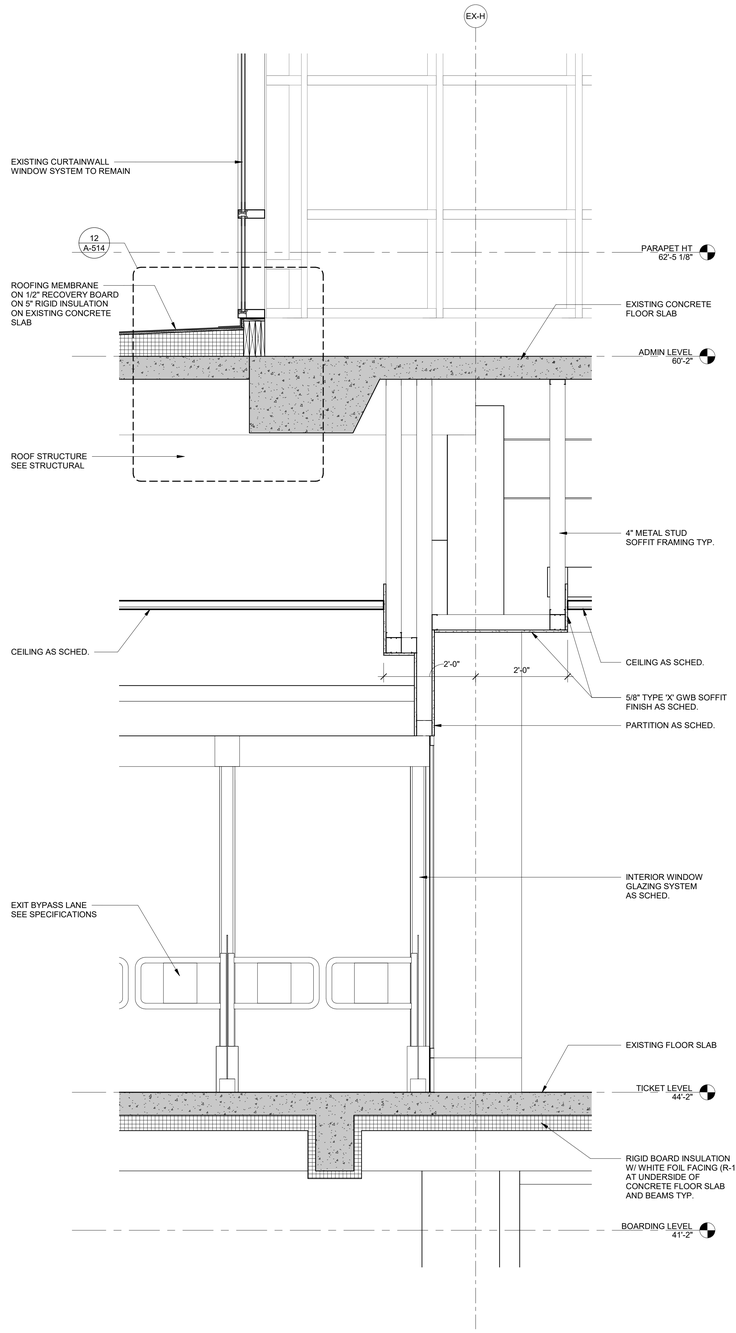

3 WALL SECTION AT SIDE CONNECTION TO OFFICE
3/4" = 1'-0"

ILM

TERMINAL IMPROVEMENTS CONTRACT 3

Wilmington International Airport
1740 Airport Boulevard, Suite 12
Wilmington, NC 28405

THE WILSON GROUP ARCHITECTS REGISTERED ARCHITECTURAL CORPORATION CERT. NO. 51140 NORTH CAROLINA CHARLOTTE, N.C.

CRAIG WALKER PAGE REGISTERED ARCHITECT 9272 NORTH CAROLINA CHARLOTTE, N.C.

THE WILSON GROUP
- ARCHITECTS -
PO Box 5510 Charlotte, NC 28299
704-331-9747 • www.twgarchitects.com

PROJECT MANAGER & CIVIL ENGINEER
TALBERT & BRIGHT

CONSULTING ARCHITECT
LS3P

STRUCTURAL ENGINEER
STEWART

FP/P/M/E ENGINEER
CHEATHAM & ASSOC.

BAGGAGE HANDLING CONSULTANTS
BNP

AIRCRAFT SUPPORT SYSTEMS
DK CONSULTANTS

SPECIALTY LIGHTING CONSULTANT
HARTRANFT

SIGNAGE & WAYFINDING
TAKEFORM


COPYRIGHT © 2019
THE WILSON GROUP ARCHITECTS
ALL RIGHTS RESERVED
•
PRINTED OR ELECTRONIC DRAWINGS AND DOCUMENTATION MAY NOT BE REPRODUCED IN ANY FORM WITHOUT WRITTEN PERMISSION FROM THE WILSON GROUP ARCHITECTS

REVISIONS


DATE 6/28/2019
PROJECT NUMBER 9202-000
SHEET TITLE

SCHEDULE 2 - WALL SECTIONS


SHEET NUMBER
A2-353

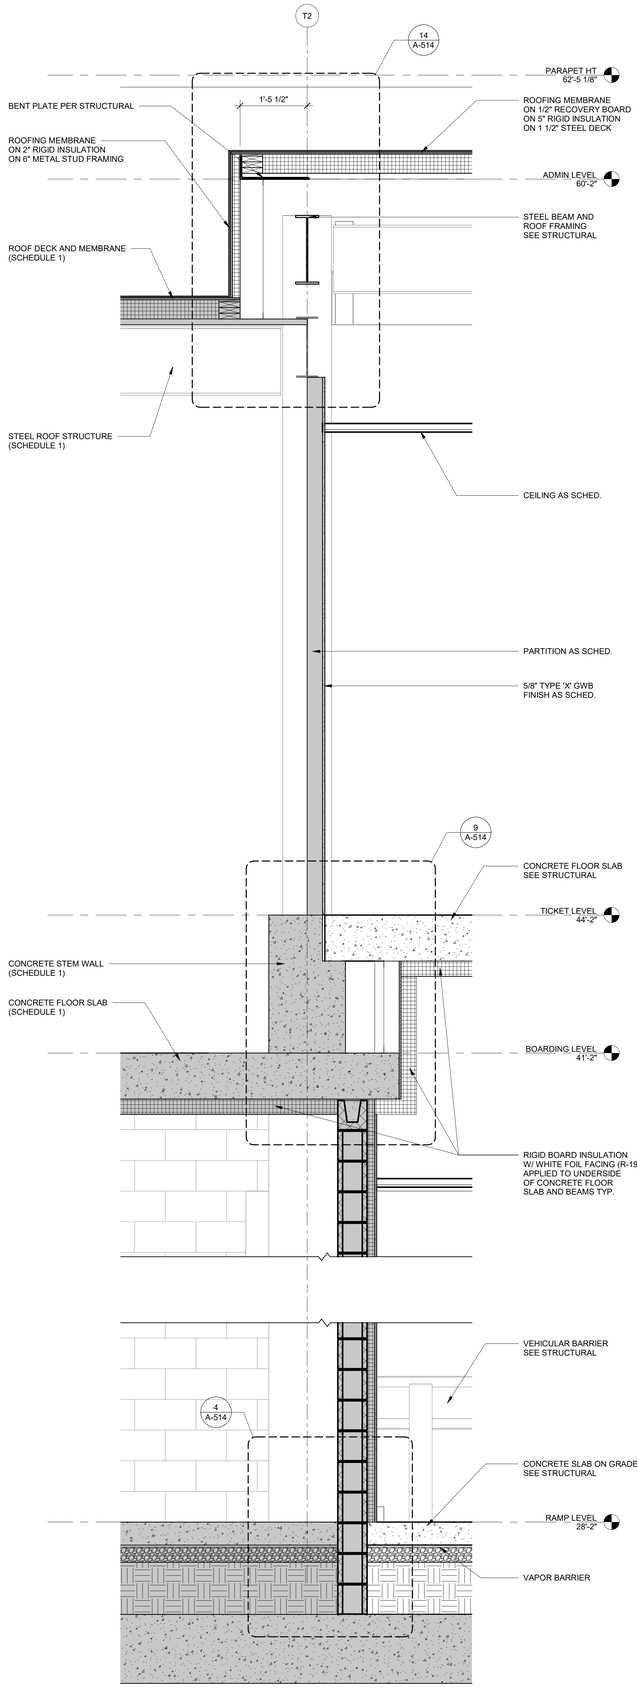

1 WALL SECTION
3/4" = 1'-0"

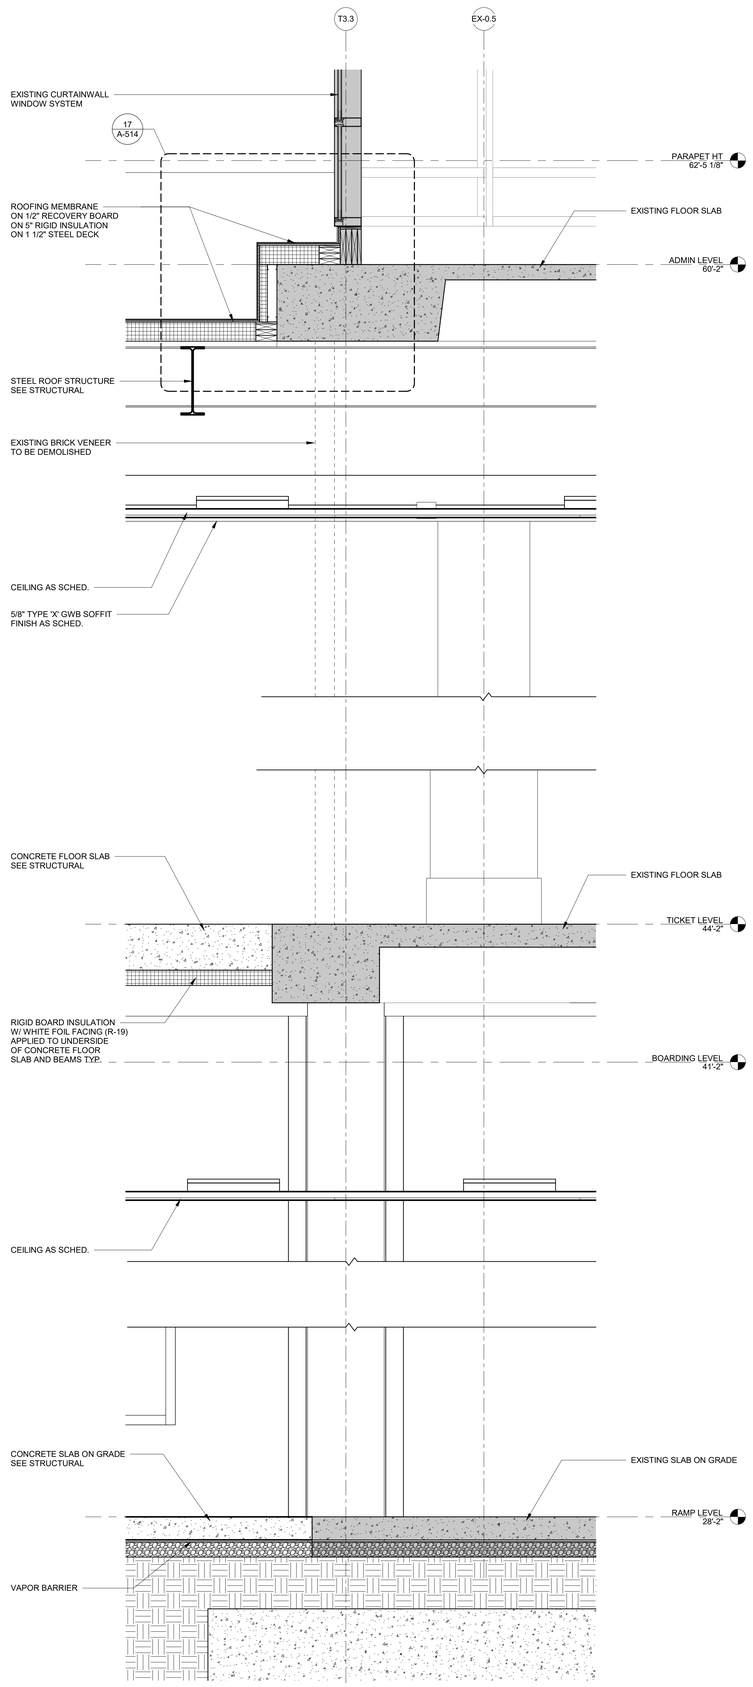

2 WALL SECTION
3/4" = 1'-0"

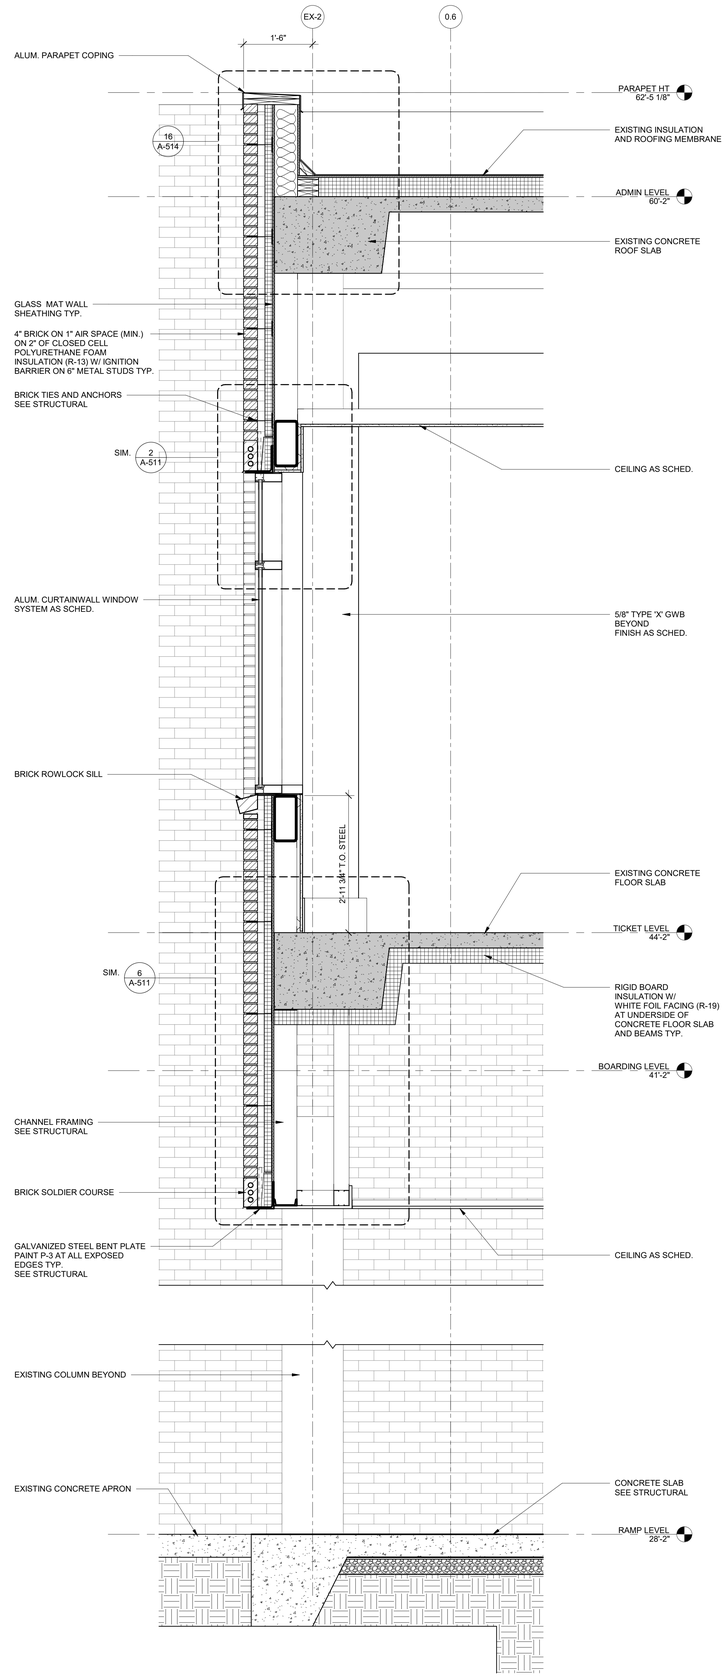

3 WALL SECTION
3/4" = 1'-0"

ILM
TERMINAL IMPROVEMENTS CONTRACT 3
Wilmington International Airport
1740 Airport Boulevard, Suite 12
Wilmington, NC 28405

THE WILSON GROUP ARCHITECTS
REGISTERED ARCHITECTURAL CORPORATION
CERT. NO. 51140
NORTH CAROLINA
CHARLOTTE, N. C.

EVANS WALKER PAUL
REGISTERED
9272
LICENSED
ARCHITECT
CHARLOTTE, N. C.

THE WILSON GROUP
- ARCHITECTS -
PO Box 5510 Charlotte, NC 28299
704-331-9747 • www.twgarchitects.com

PROJECT MANAGER & CIVIL ENGINEER
TALBERT & BRIGHT

CONSULTING ARCHITECT
LS3P

STRUCTURAL ENGINEER
STEWART

FP/P/M/E ENGINEER
CHEATHAM & ASSOC.

BAGGAGE HANDLING CONSULTANTS
BNP

AIRCRAFT SUPPORT SYSTEMS
DK CONSULTANTS

SPECIALTY LIGHTING CONSULTANT
HARTRANFT

SIGNAGE & WAYFINDING
TAKEFORM

COPYRIGHT © 2019
THE WILSON GROUP ARCHITECTS
ALL RIGHTS RESERVED


PRINTED OR ELECTRONIC DRAWINGS AND DOCUMENTATION MAY NOT BE REPRODUCED IN ANY FORM WITHOUT WRITTEN PERMISSION FROM THE WILSON GROUP ARCHITECTS

REVISIONS


DATE 6/28/2019
PROJECT NUMBER 9202-000
SHEET TITLE

SCHEDULE 2 - WALL SECTIONS


SHEET NUMBER
A2-354

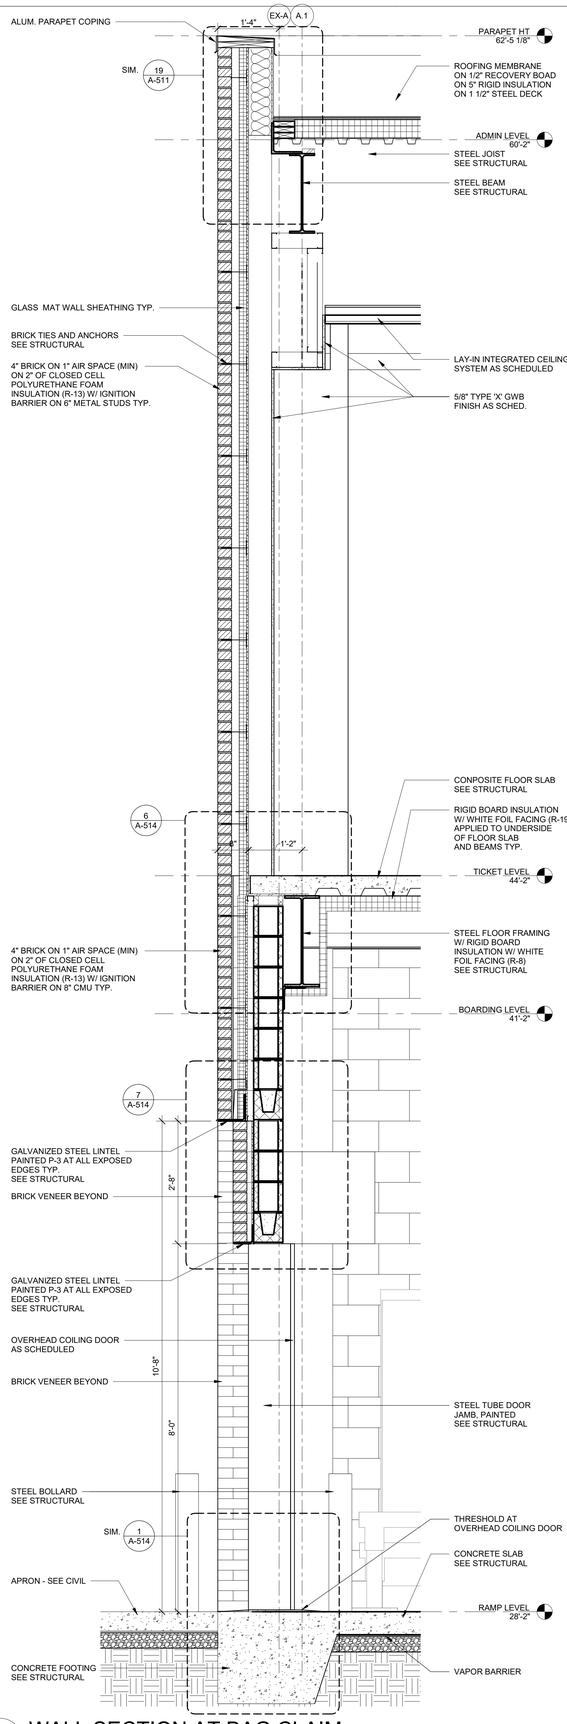

1 WALL SECTION AT BAG CLAIM
3/4" = 1'-0"

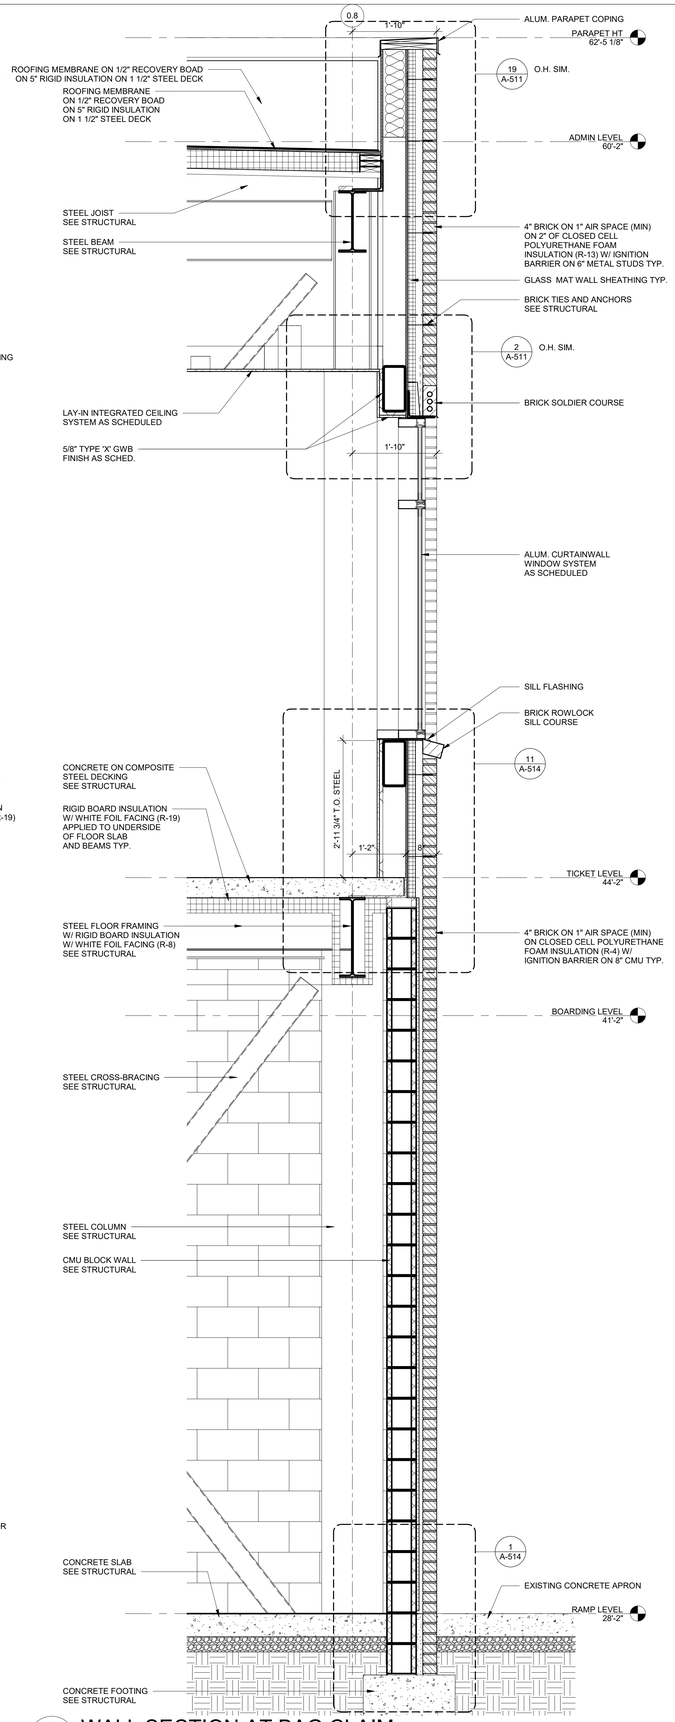

2 WALL SECTION AT BAG CLAIM
3/4" = 1'-0"

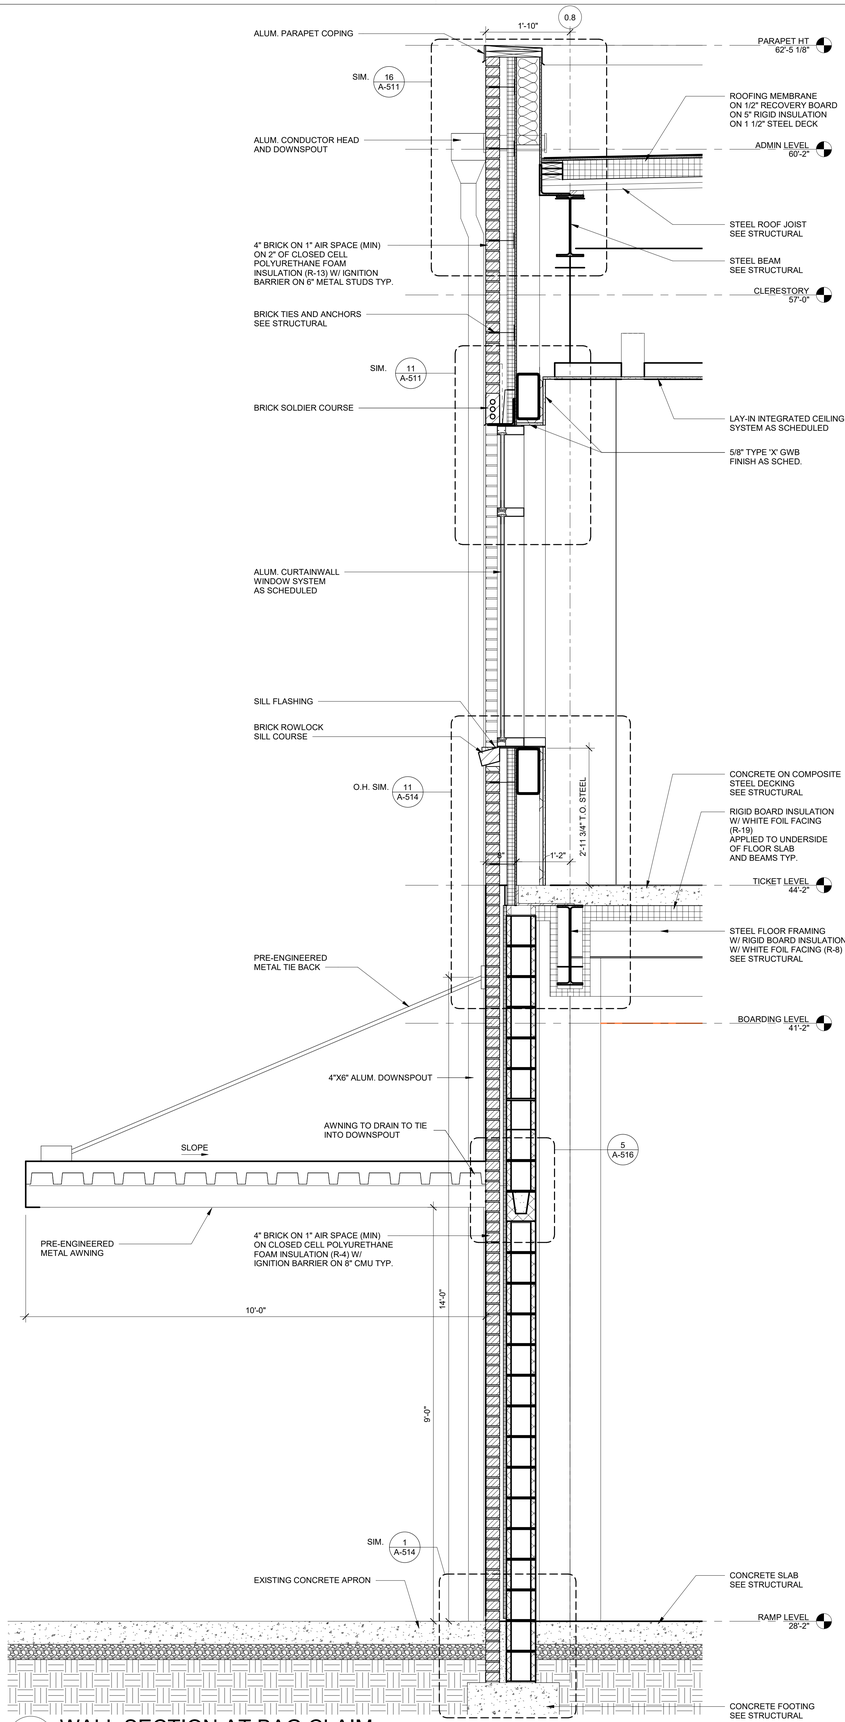

4 WALL SECTION AT BAG CLAIM
3/4" = 1'-0"

ILM

TERMINAL IMPROVEMENTS CONTRACT 3

Wilmington International Airport
1740 Airport Boulevard, Suite 12
Wilmington, NC 28405

THE WILSON GROUP ARCHITECTS REGISTERED ARCHITECTURAL CORPORATION CERT. NO. 51140 NORTH CAROLINA CHARLOTTE, N. C.

JAMES WALKER PAUL REGISTERED ARCHITECT 9272 NORTH CAROLINA CHARLOTTE, N. C.

THE WILSON GROUP
- ARCHITECTS -

PO Box 5510 Charlotte, NC 28299
704-331-9747 • www.twgarchitects.com

PROJECT MANAGER & CIVIL ENGINEER
TALBERT & BRIGHT

CONSULTING ARCHITECT
LS3P

STRUCTURAL ENGINEER
STEWART

FP/P/M/E ENGINEER
CHEATHAM & ASSOC.

BAGGAGE HANDLING CONSULTANTS
BNP

AIRCRAFT SUPPORT SYSTEMS
DK CONSULTANTS

SPECIALTY LIGHTING CONSULTANT
HARTRANFT

SIGNAGE & WAYFINDING
TAKEFORM

COPYRIGHT © 2019
THE WILSON GROUP ARCHITECTS
ALL RIGHTS RESERVED


PRINTED OR ELECTRONIC DRAWINGS AND DOCUMENTATION MAY NOT BE REPRODUCED IN ANY FORM WITHOUT WRITTEN PERMISSION FROM THE WILSON GROUP ARCHITECTS

REVISIONS


DATE 6/28/2019
PROJECT NUMBER 9202-000
SHEET TITLE

SCHEDULE 2 - WALL SECTIONS


SHEET NUMBER
A2-355

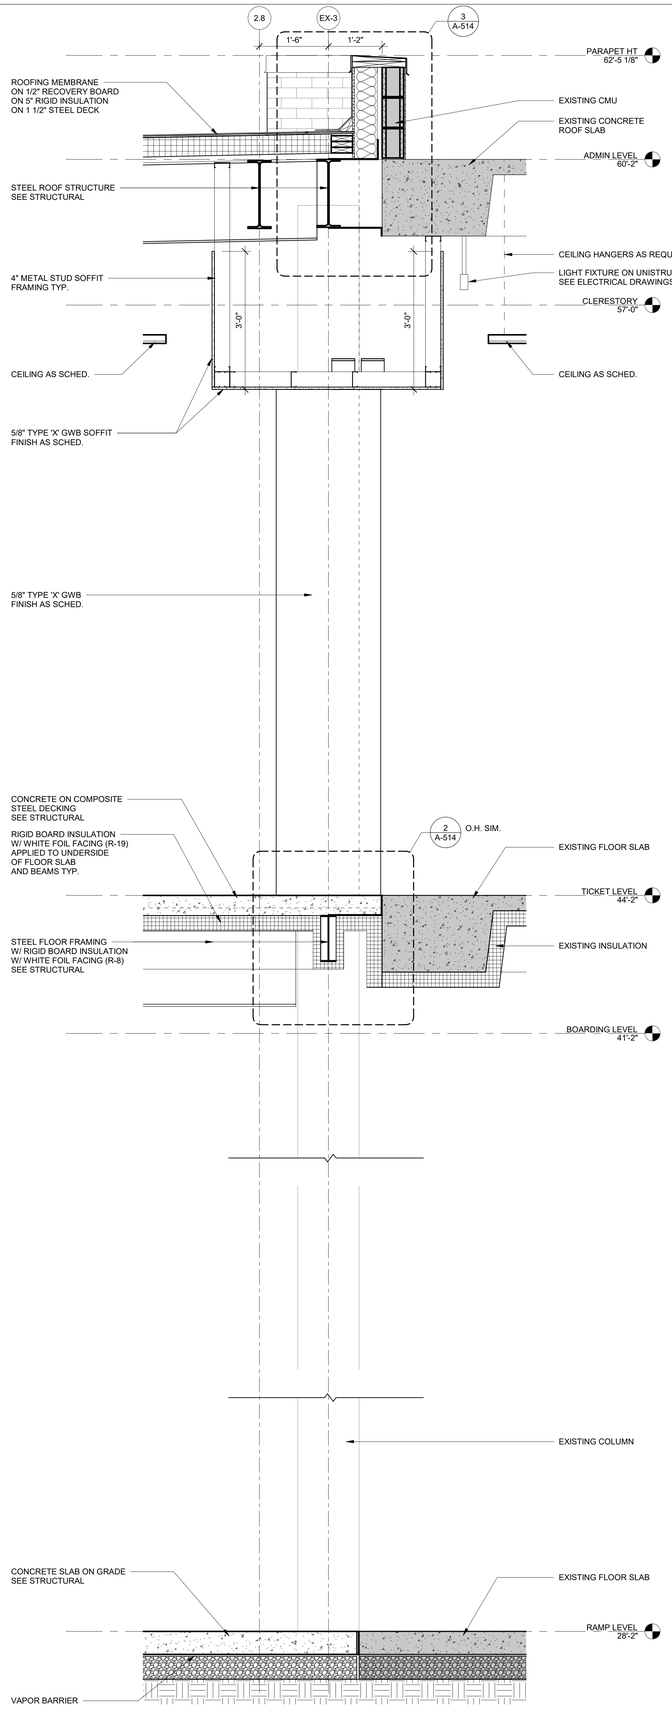

1 WALL SECTION AT COL 2.8 BAG CLAIM
3/4" = 1'-0"

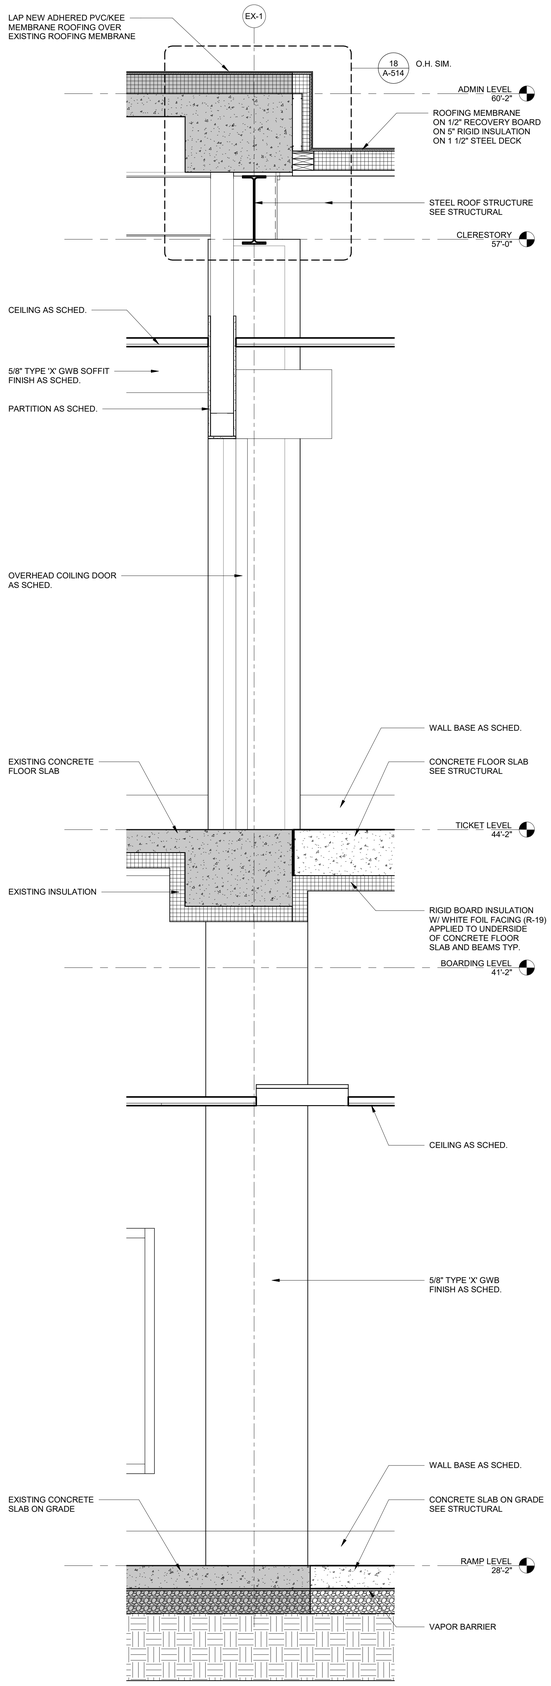

2 WALL SECTION
3/4" = 1'-0"

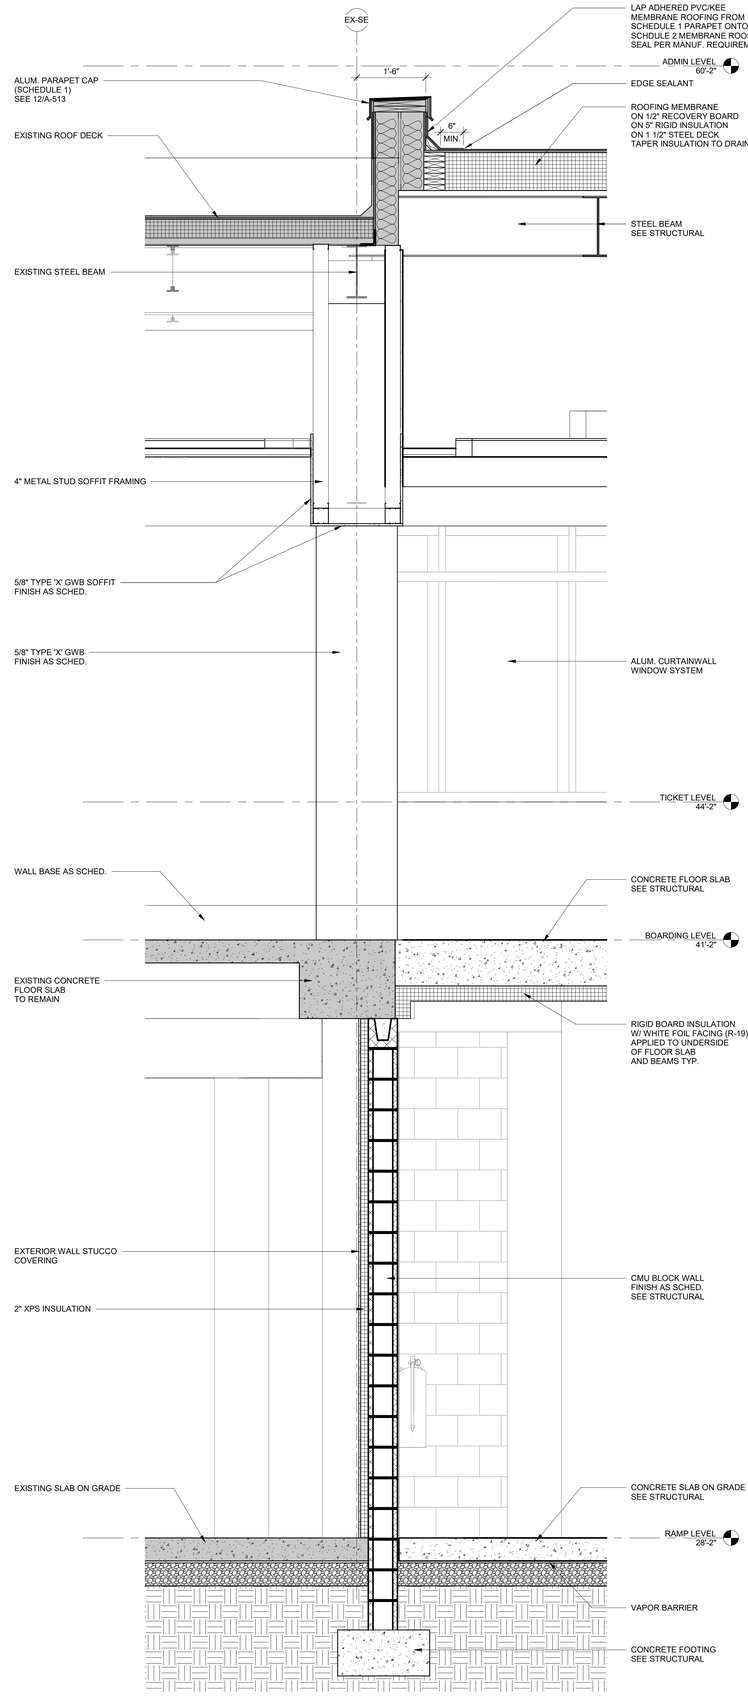

3 WALL SECTION
3/4" = 1'-0"

TERMINAL IMPROVEMENTS CONTRACT 3

Wilmington International Airport
1740 Airport Boulevard, Suite 12
Wilmington, NC 28405

THE WILSON GROUP ARCHITECTS REGISTERED ARCHITECTURAL CORPORATION NORTH CAROLINA CERT. NO. 51140 CHARLOTTE, N. C.

CRAIG WALKER PAUL REGISTERED LANDSCAPE ARCHITECT 9272 NORTH CAROLINA CHARLOTTE, N. C.

THE WILSON GROUP
- ARCHITECTS -
PO Box 5510 Charlotte, NC 28299
704-331-9747 • www.twgarchitects.com

PROJECT MANAGER & CIVIL ENGINEER
TALBERT & BRIGHT

CONSULTING ARCHITECT
LS3P

STRUCTURAL ENGINEER
STEWART

FP/P/M/E ENGINEER
CHEATHAM & ASSOC.

BAGGAGE HANDLING CONSULTANTS
BNP

AIRCRAFT SUPPORT SYSTEMS
DK CONSULTANTS

SPECIALTY LIGHTING CONSULTANT
HARTRANFT

SIGNAGE & WAYFINDING
TAKEFORM

COPYRIGHT © 2019
THE WILSON GROUP ARCHITECTS
ALL RIGHTS RESERVED

PRINTED OR ELECTRONIC DRAWINGS AND
DOCUMENTATION MAY NOT BE REPRODUCED
IN ANY FORM WITHOUT WRITTEN PERMISSION
FROM THE WILSON GROUP ARCHITECTS


REVISIONS

DATE 6/28/2019
PROJECT NUMBER 9202-000
SHEET TITLE


SCHEDULE 2 - WALL SECTIONS

SHEET NUMBER


A2-356

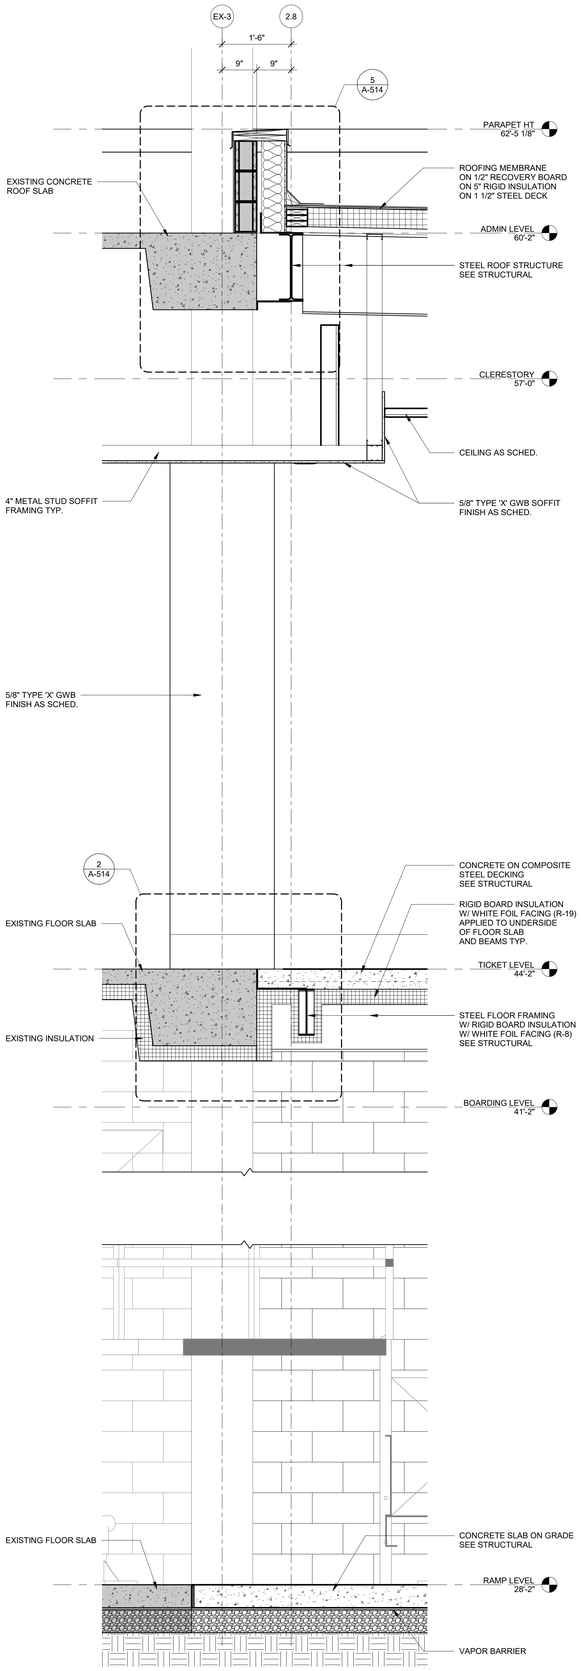

1 WALL SECTION
3/4" = 1'-0"

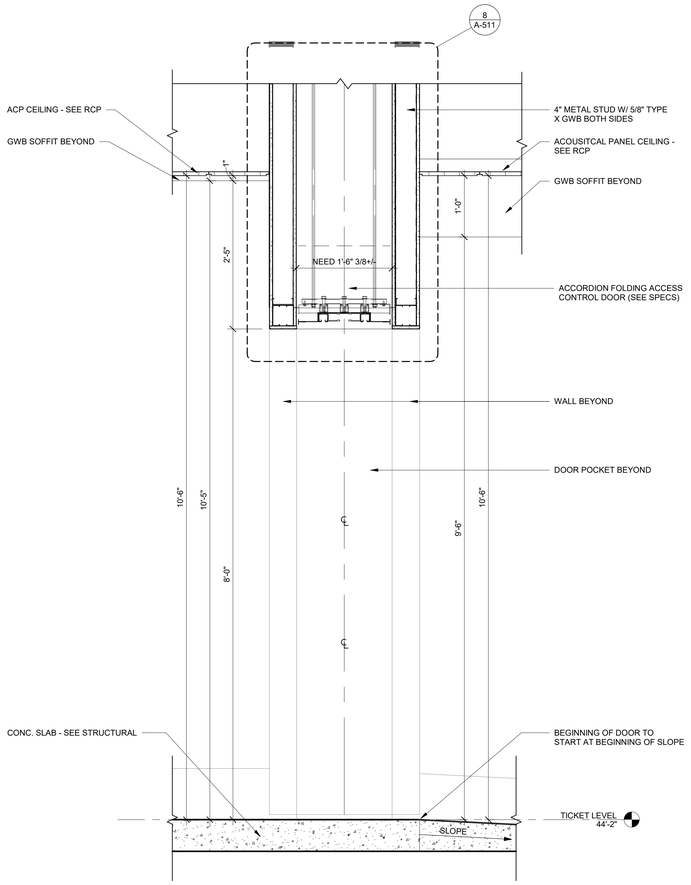

2 SECTION THRU ACCORDIAN DOOR @ SLOPE
1" = 1'-0"

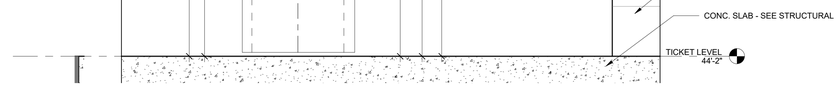

3 SECTION THRU ACCORDION DOOR @ CHECKPOINT SOFFIT
1" = 1'-0"

ILM

TERMINAL IMPROVEMENTS CONTRACT 3

Wilmington International Airport
1740 Airport Boulevard, Suite 12
Wilmington, NC 28405

THE WILSON GROUP ARCHITECTS
REGISTERED ARCHITECTURAL CORPORATION
CERT. NO. 51140
NORTH CAROLINA
CHARLOTTE, N.C.

TRAVIS WALKER PAGE
REGISTERED ARCHITECT
9272
NORTH CAROLINA
CHARLOTTE, N.C.

THE WILSON GROUP
- ARCHITECTS -
PO Box 5510 Charlotte, NC 28299
704-331-9747 • www.twgarchitects.com

PROJECT MANAGER & CIVIL ENGINEER
TALBERT & BRIGHT

CONSULTING ARCHITECT
LS3P

STRUCTURAL ENGINEER
STEWART

FP/P/M/E ENGINEER
CHEATHAM & ASSOC.

BAGGAGE HANDLING CONSULTANTS
BNP

AIRCRAFT SUPPORT SYSTEMS
DK CONSULTANTS

SPECIALTY LIGHTING CONSULTANT
HARTRANFT

SIGNAGE & WAYFINDING
TAKEFORM

COPYRIGHT © 2019
THE WILSON GROUP ARCHITECTS
ALL RIGHTS RESERVED

PRINTED OR ELECTRONIC DRAWINGS AND DOCUMENTATION MAY NOT BE REPRODUCED IN ANY FORM WITHOUT WRITTEN PERMISSION FROM THE WILSON GROUP ARCHITECTS

REVISIONS

DATE 6/28/2019
PROJECT NUMBER 9202-000
SHEET TITLE

SCHEDULE 2 -
WALL SECTIONS


SHEET NUMBER
A2-357

GENERAL TOILET ACCESSORY AND BATHROOM FINISH NOTES

REFER TO SPECIFICATION SECTION 10 28 00 - TOILET ACCESSORIES FOR TOILET ACCESSORY LEGEND AND INFORMATION.

TOILET ACCESSORIES LEGEND

SYMBOL	DESCRIPTION
TA-1A	24" X 48" LIGHTED LED MIRROR- SEE ELECTRICAL DRAWINGS
TA-1B	24" X 36" FRAMED MIRROR
TA-2	AUTOMATIC TOP-FILL COUNTER MOUNTED SOAP DISPENSER
TA-3	SURFACE MOUNTED SANITARY NAPKIN DISPENSER- BOBRICK B-270
TA-4	SURFACE MOUNTED SANITARY NAPKIN DISPENSER- BOBRICK B-4354
TA-5	COUNTER WASTE RECEPTACLE GROMMET
TA-6	MULTI-ROLL TOILET TISSUE DISPENSER
TA-7	18" GRAB BAR (VERTICAL)
TA-8	36" GRAB BAR (HORIZONTAL, REAR)
TA-9	42" GRAB BAR (HORIZONTAL, SIDE)
TA-10	SS COAT HOOK (CENTERED ON TOILET SIDE OF DOOR @ 60" A.F.F.)
TA-11	PAPER TOWEL DISPENSER
TA-12	BATTERY OPERATED WALL MOUNTED HAND SOAP DISPENSER
TA-14	BABY CHANGING STATION
TA-15	WASTE RECEPTACLE
TA-16	MOP AND BROOM HOLDER
TA-17	UNDERCOUNTER PULL OUT TRASH RECEPTACLE
TA-18	ADULT CHANGING STATION
TA-19	COMBINATION PAPER TOWEL AND WASTE RECEPTACLE

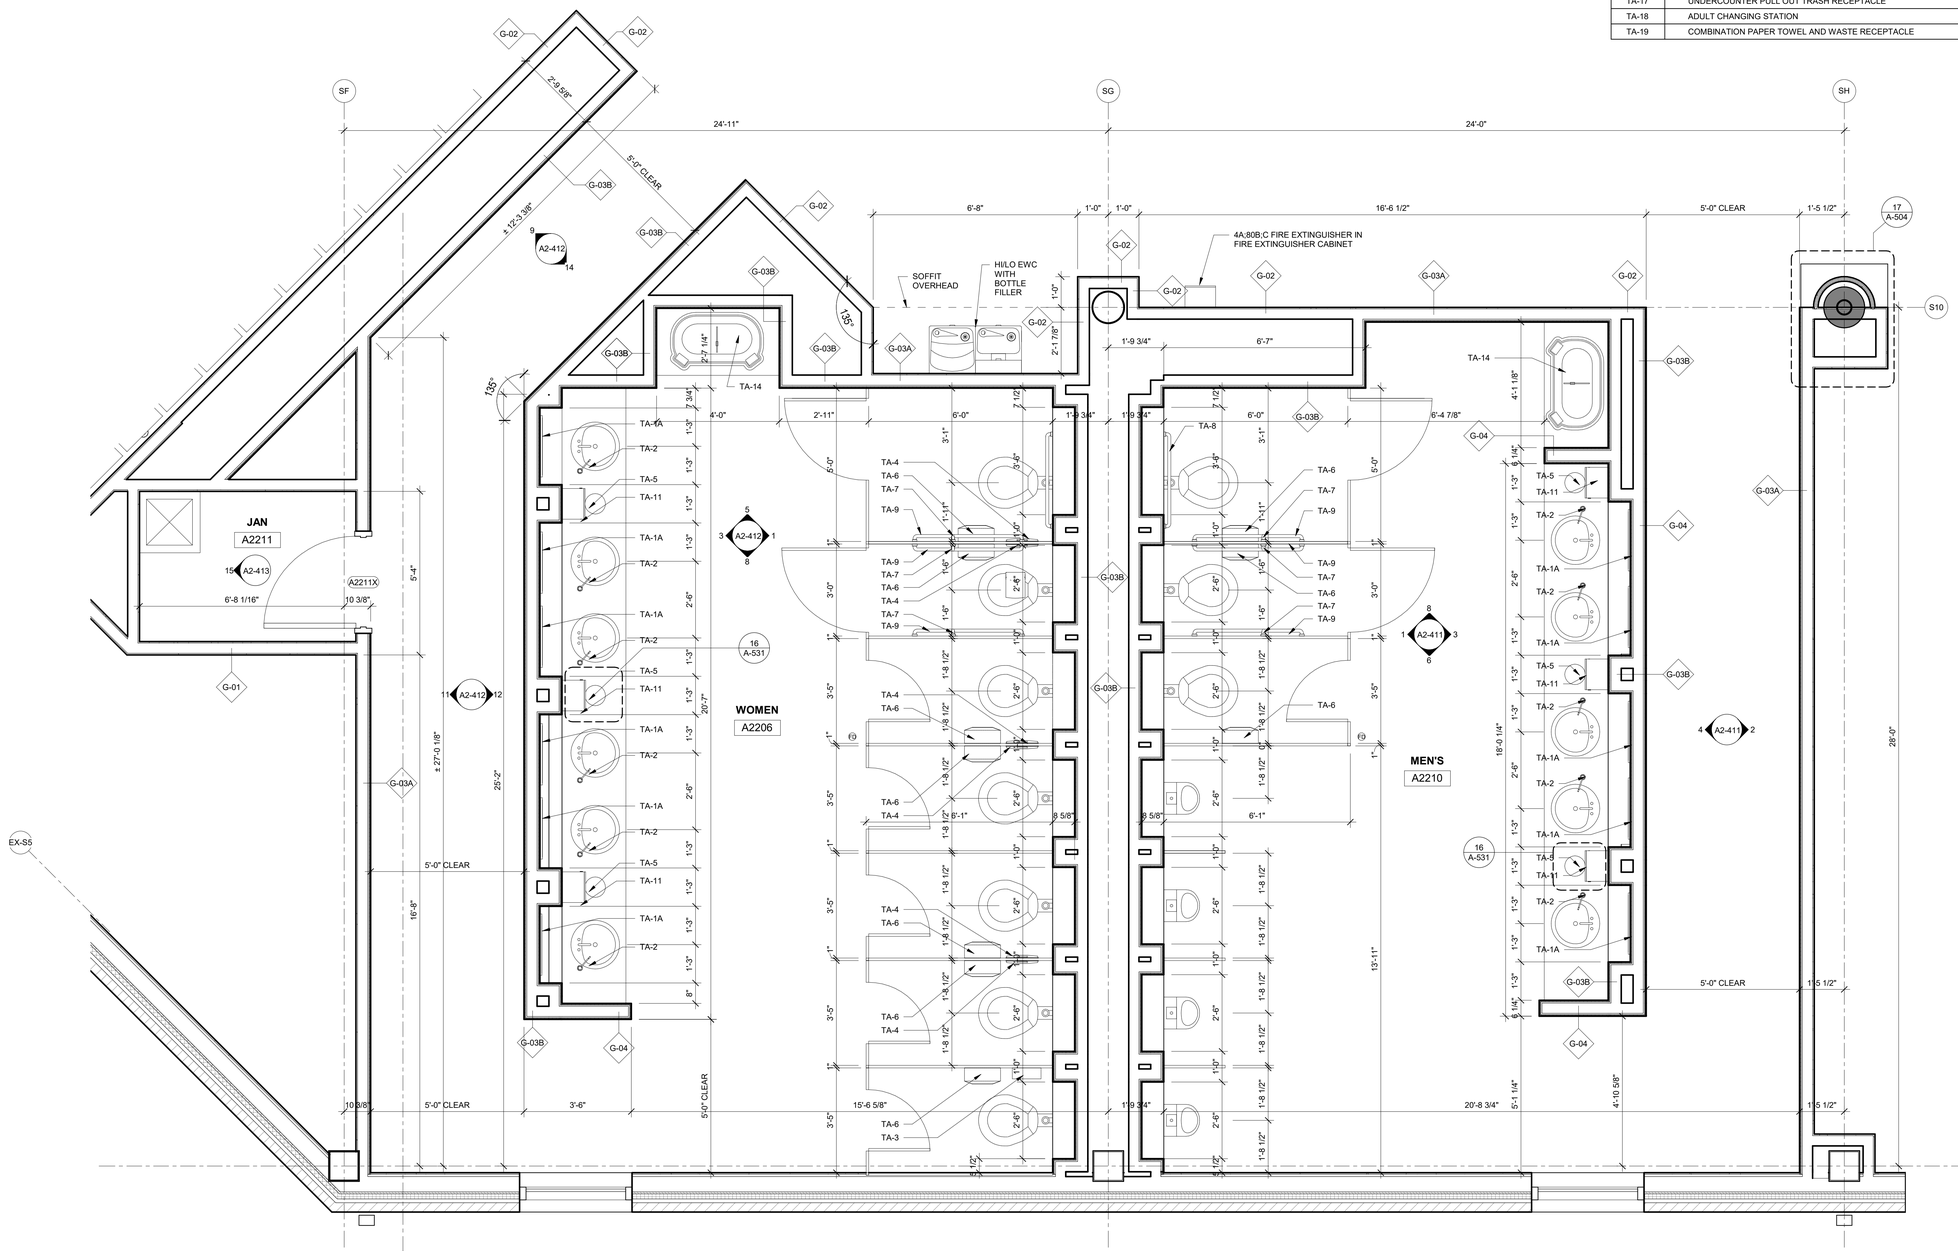

1 ZONE 1 - ENLARGED TOILET ROOM AREA - WOMEN'S 183 & MEN'S 95

1/2" = 1'-0"

SF.4

ILM

TERMINAL IMPROVEMENTS CONTRACT 3

Wilmington International Airport
1740 Airport Boulevard, Suite 12
Wilmington, NC 28405

THE WILSON GROUP ARCHITECTS REGISTERED ARCHITECTURAL CORPORATION NORTH CAROLINA CERT. NO. 51140 CHARLOTTE, N.C.

JAMES WALKER PAYNE REGISTERED ARCHITECT 9272 NORTH CAROLINA CHARLOTTE, N.C.

THE WILSON GROUP
- ARCHITECTS -

PO Box 5510 Charlotte, NC 28299
704-331-9747 • www.twgarchitects.com

PROJECT MANAGER & CIVIL ENGINEER
TALBERT & BRIGHT

CONSULTING ARCHITECT
LS3P

STRUCTURAL ENGINEER
STEWART

FP/P/M/E ENGINEER
CHEATHAM & ASSOC.

BAGGAGE HANDLING CONSULTANTS
BNP

AIRCRAFT SUPPORT SYSTEMS
DK CONSULTANTS

SPECIALTY LIGHTING CONSULTANT
HARTRANFT

SIGNAGE & WAYFINDING
TAKEFORM

COPYRIGHT © 2019
THE WILSON GROUP ARCHITECTS
ALL RIGHTS RESERVED

PRINTED OR ELECTRONIC DRAWINGS AND DOCUMENTATION MAY NOT BE REPRODUCED IN ANY FORM WITHOUT WRITTEN PERMISSION FROM THE WILSON GROUP ARCHITECTS

REVISIONS

DATE 6/28/2019
PROJECT NUMBER 9202-000
SHEET TITLE

SCHEDULE 2 - ENLARGED FLOOR PLANS

SHEET NUMBER


A2-401

GENERAL TOILET ACCESSORY AND BATHROOM FINISH NOTES

REFER TO SPECIFICATION SECTION 10 28 00 - TOILET ACCESSORIES FOR TOILET ACCESSORY LEGEND AND INFORMATION.

TOILET ACCESSORIES LEGEND

SYMBOL	DESCRIPTION
TA-1A	24" X 48" LIGHTED LED MIRROR- SEE ELECTRICAL DRAWINGS
TA-1B	24" X 36" FRAMED MIRROR
TA-2	AUTOMATIC TOP-FILL COUNTER MOUNTED SOAP DISPENSER
TA-3	SURFACE MOUNTED SANITARY NAPKIN DISPENSER- BOBRICK B-270
TA-4	SURFACE MOUNTED SANITARY NAPKIN DISPENSER- BOBRICK B-4354
TA-5	COUNTER WASTE RECEPTACLE GROMMET
TA-6	MULTI-ROLL TOILET TISSUE DISPENSER
TA-7	18" GRAB BAR (VERTICAL)
TA-8	36" GRAB BAR (HORIZONTAL, REAR)
TA-9	42" GRAB BAR (HORIZONTAL, SIDE)
TA-10	SS COAT HOOK (CENTERED ON TOILET SIDE OF DOOR @ 60" A.F.F.)
TA-11	PAPER TOWEL DISPENSER
TA-12	BATTERY OPERATED WALL MOUNTED HAND SOAP DISPENSER
TA-14	BABY CHANGING STATION
TA-15	WASTE RECEPTACLE
TA-16	MOP AND BROOM HOLDER
TA-17	UNDERCOUNTER PULL OUT TRASH RECEPTACLE
TA-18	ADULT CHANGING STATION
TA-19	COMBINATION PAPER TOWEL AND WASTE RECEPTACLE

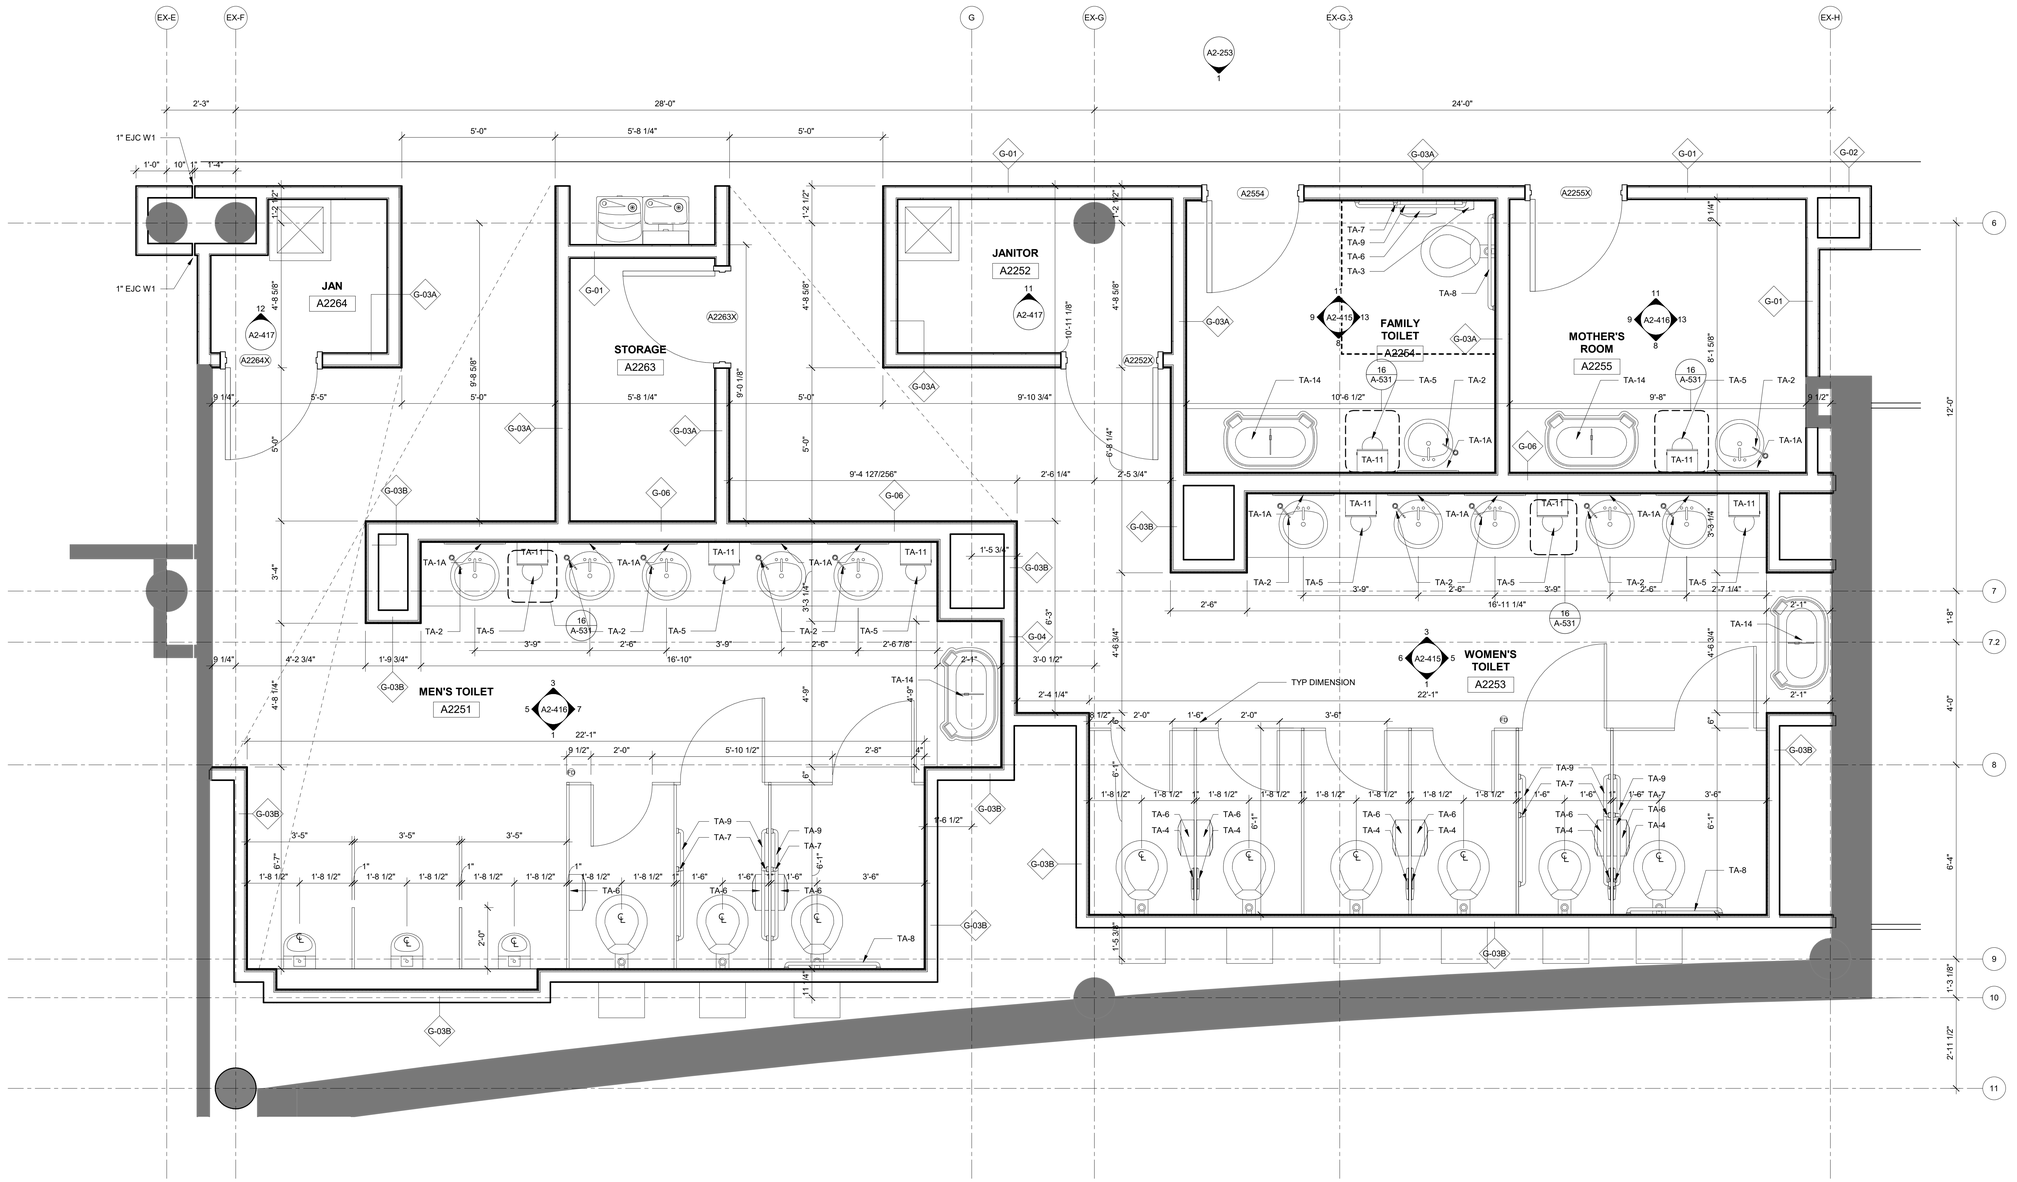

1 ENLARGED RESTROOM FLOOR PLAN ZONE 5 WEST
1/2" = 1'-0"

ILM

TERMINAL IMPROVEMENTS CONTRACT 3

Wilmington International Airport
1740 Airport Boulevard, Suite 12
Wilmington, NC 28405

THE WILSON GROUP ARCHITECTS REGISTERED ARCHITECTURAL CORPORATION NORTH CAROLINA CERT. NO. 51140 CHARLOTTE, N.C.

CRAIG WALKER PAGE REGISTERED ARCHITECT 9272 NORTH CAROLINA CHARLOTTE, N.C.

THE WILSON GROUP
- ARCHITECTS -

PO Box 5510 Charlotte, NC 28299
704-331-9747 • www.twgarchitects.com

PROJECT MANAGER & CIVIL ENGINEER
TALBERT & BRIGHT

CONSULTING ARCHITECT
LS3P

STRUCTURAL ENGINEER
STEWART

FP/P/M/E ENGINEER
CHEATHAM & ASSOC.

BAGGAGE HANDLING CONSULTANTS
BNP

AIRCRAFT SUPPORT SYSTEMS
DK CONSULTANTS

SPECIALTY LIGHTING CONSULTANT
HARTRANFT

SIGNAGE & WAYFINDING
TAKEFORM

COPYRIGHT © 2019
THE WILSON GROUP ARCHITECTS
ALL RIGHTS RESERVED

PRINTED OR ELECTRONIC DRAWINGS AND DOCUMENTATION MAY NOT BE REPRODUCED IN ANY FORM WITHOUT WRITTEN PERMISSION FROM THE WILSON GROUP ARCHITECTS

REVISIONS

DATE 6/28/2019
PROJECT NUMBER 9202-000
SHEET TITLE

SCHEDULE 2 - ENLARGED FLOOR PLANS


SHEET NUMBER
A2-402

GENERAL TOILET ACCESSORY AND BATHROOM FINISH NOTES

REFER TO SPECIFICATION SECTION 10 28 00 - TOILET ACCESSORIES FOR TOILET ACCESSORY LEGEND AND INFORMATION.

TOILET ACCESSORIES LEGEND

SYMBOL	DESCRIPTION
TA-1A	24" X 48" LIGHTED LED MIRROR- SEE ELECTRICAL DRAWINGS
TA-1B	24" X 36" FRAMED MIRROR
TA-2	AUTOMATIC TOP-FILL COUNTER MOUNTED SOAP DISPENSER
TA-3	SURFACE MOUNTED SANITARY NAPKIN DISPENSER- BOBRICK B-270
TA-4	SURFACE MOUNTED SANITARY NAPKIN DISPENSER- BOBRICK B-4354
TA-5	COUNTER WASTE RECEPTACLE GROMMET
TA-6	MULTI-ROLL TOILET TISSUE DISPENSER
TA-7	18" GRAB BAR (VERTICAL)
TA-8	36" GRAB BAR (HORIZONTAL, REAR)
TA-9	42" GRAB BAR (HORIZONTAL, SIDE)
TA-10	SS COAT HOOK (CENTERED ON TOILET SIDE OF DOOR @ 60" A.F.F.)
TA-11	PAPER TOWEL DISPENSER
TA-12	BATTERY OPERATED WALL MOUNTED HAND SOAP DISPENSER
TA-14	BABY CHANGING STATION
TA-15	WASTE RECEPTACLE
TA-16	MOP AND BROOM HOLDER
TA-17	UNDERCOUNTER PULL OUT TRASH RECEPTACLE
TA-18	ADULT CHANGING STATION
TA-19	COMBINATION PAPER TOWEL AND WASTE RECEPTACLE

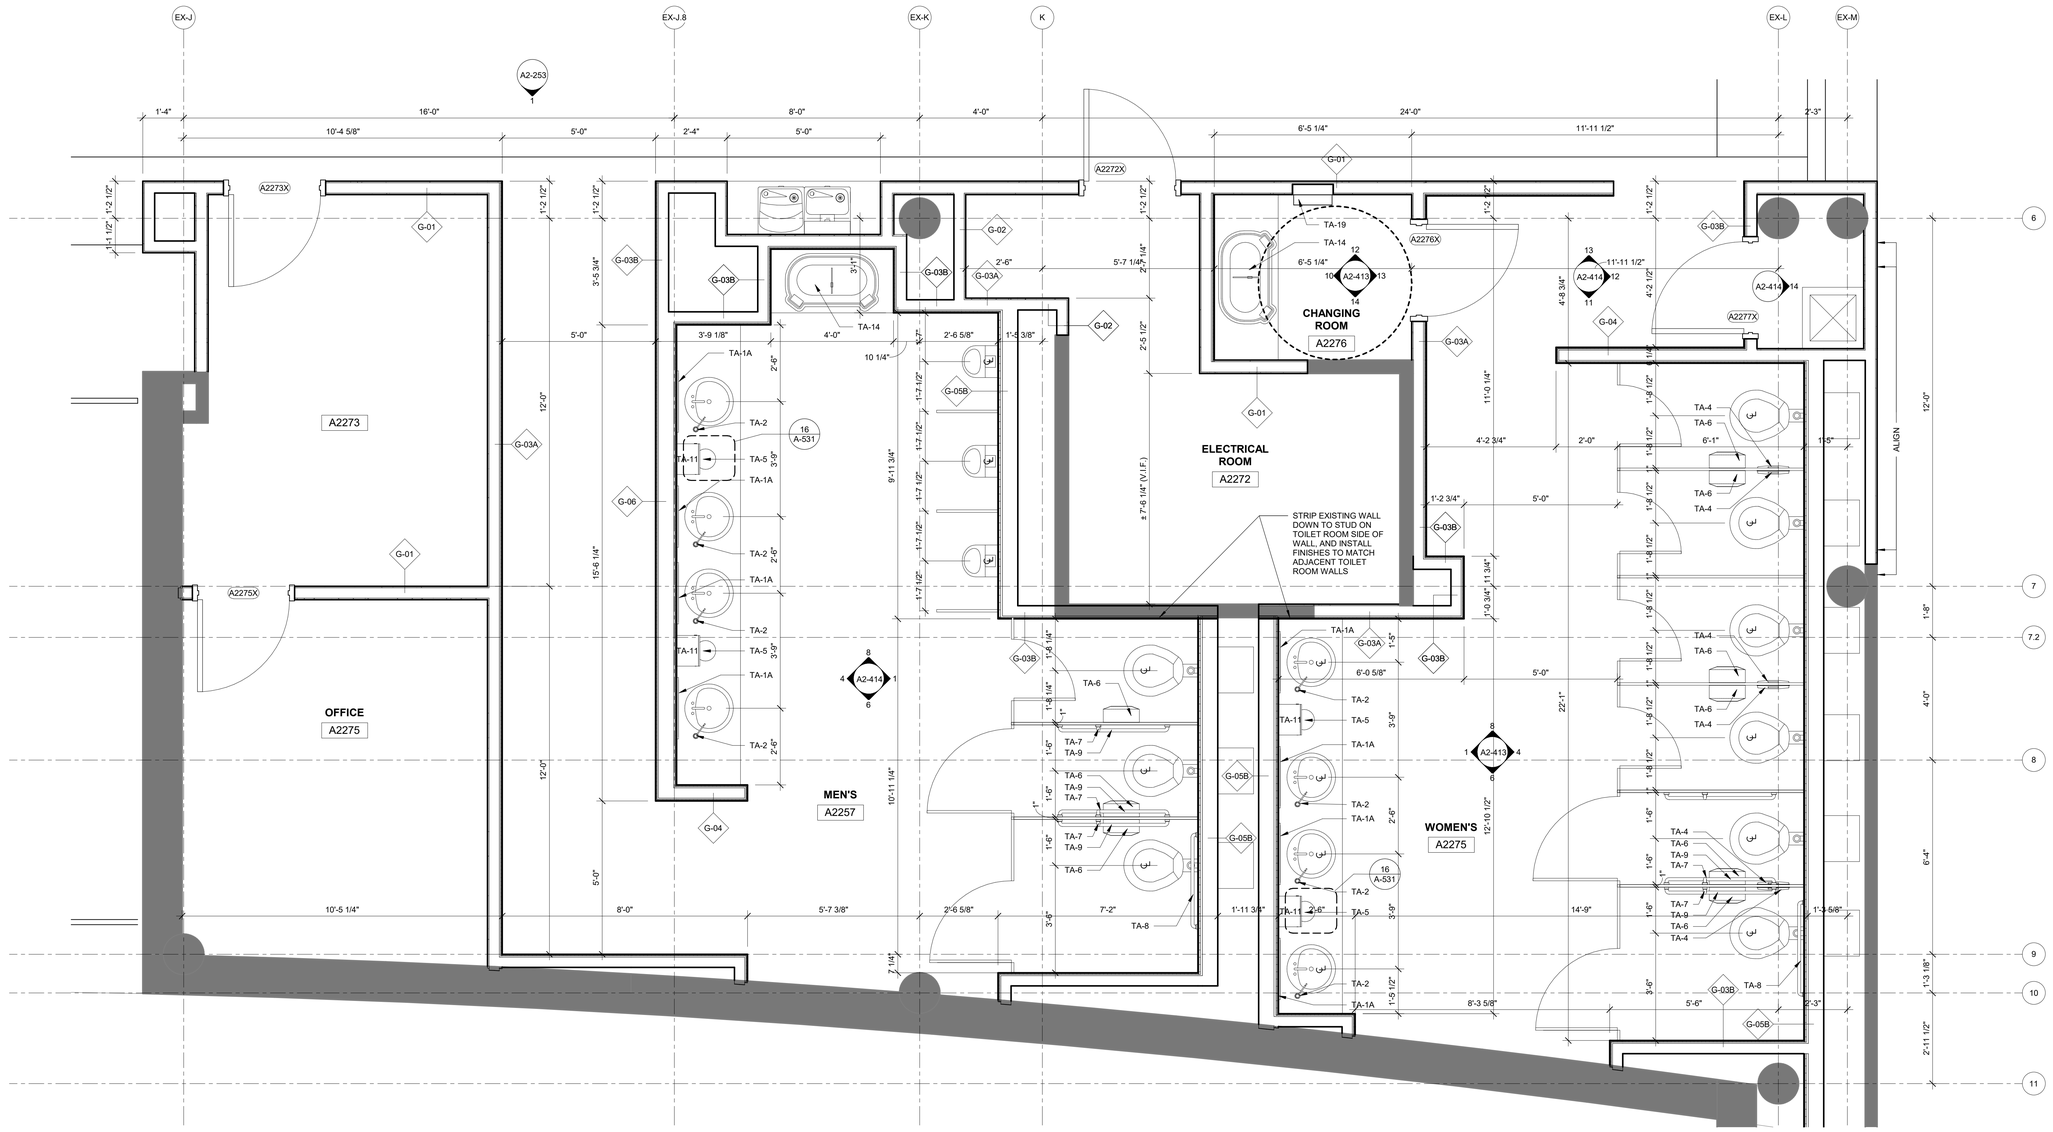

1 ENLARGED RESTROOM FLOOR PLAN ZONE 5 EAST
1/2" = 1'-0"

ILM

TERMINAL IMPROVEMENTS CONTRACT 3

Wilmington International Airport
1740 Airport Boulevard, Suite 12
Wilmington, NC 28405

THE WILSON GROUP ARCHITECTS · REGISTERED ARCHITECTURAL CORPORATION · CERT. NO. 51140 · NORTH CAROLINA · CHARLOTTE, N.C.

STANLEY WALKER PAGE · REGISTERED ARCHITECT · 9272 · NORTH CAROLINA · CHARLOTTE, N.C.

THE WILSON GROUP
- ARCHITECTS -

PO Box 5510 Charlotte, NC 28299
704-331-9747 • www.twgarchitects.com

PROJECT MANAGER & CIVIL ENGINEER
TALBERT & BRIGHT

CONSULTING ARCHITECT
LS3P

STRUCTURAL ENGINEER
STEWART

FP/P/M/E ENGINEER
CHEATHAM & ASSOC.

BAGGAGE HANDLING CONSULTANTS
BNP

AIRCRAFT SUPPORT SYSTEMS
DK CONSULTANTS

SPECIALTY LIGHTING CONSULTANT
HARTRANFT

SIGNAGE & WAYFINDING
TAKEFORM

COPYRIGHT © 2019
THE WILSON GROUP ARCHITECTS
ALL RIGHTS RESERVED
•
PRINTED OR ELECTRONIC DRAWINGS AND DOCUMENTATION MAY NOT BE REPRODUCED IN ANY FORM WITHOUT WRITTEN PERMISSION FROM THE WILSON GROUP ARCHITECTS


REVISIONS

DATE 6/28/2019
PROJECT NUMBER 9202-000
SHEET TITLE

SCHEDULE 2 - ENLARGED FLOOR PLANS


SHEET NUMBER

A2-403

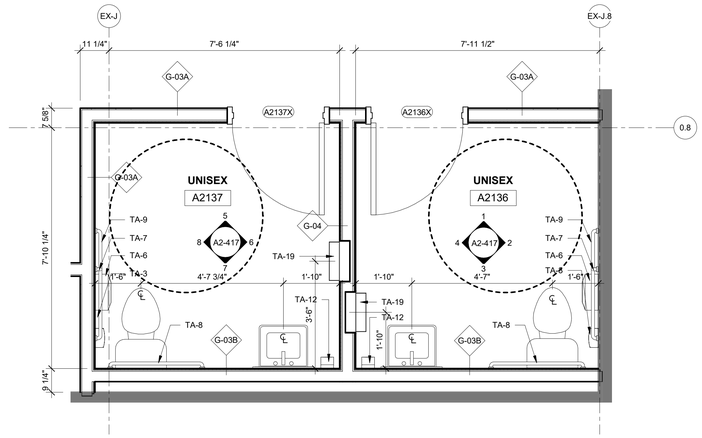

16 ENLARGED RESTROOM FLOOR PLAN

1/2" = 1'-0"

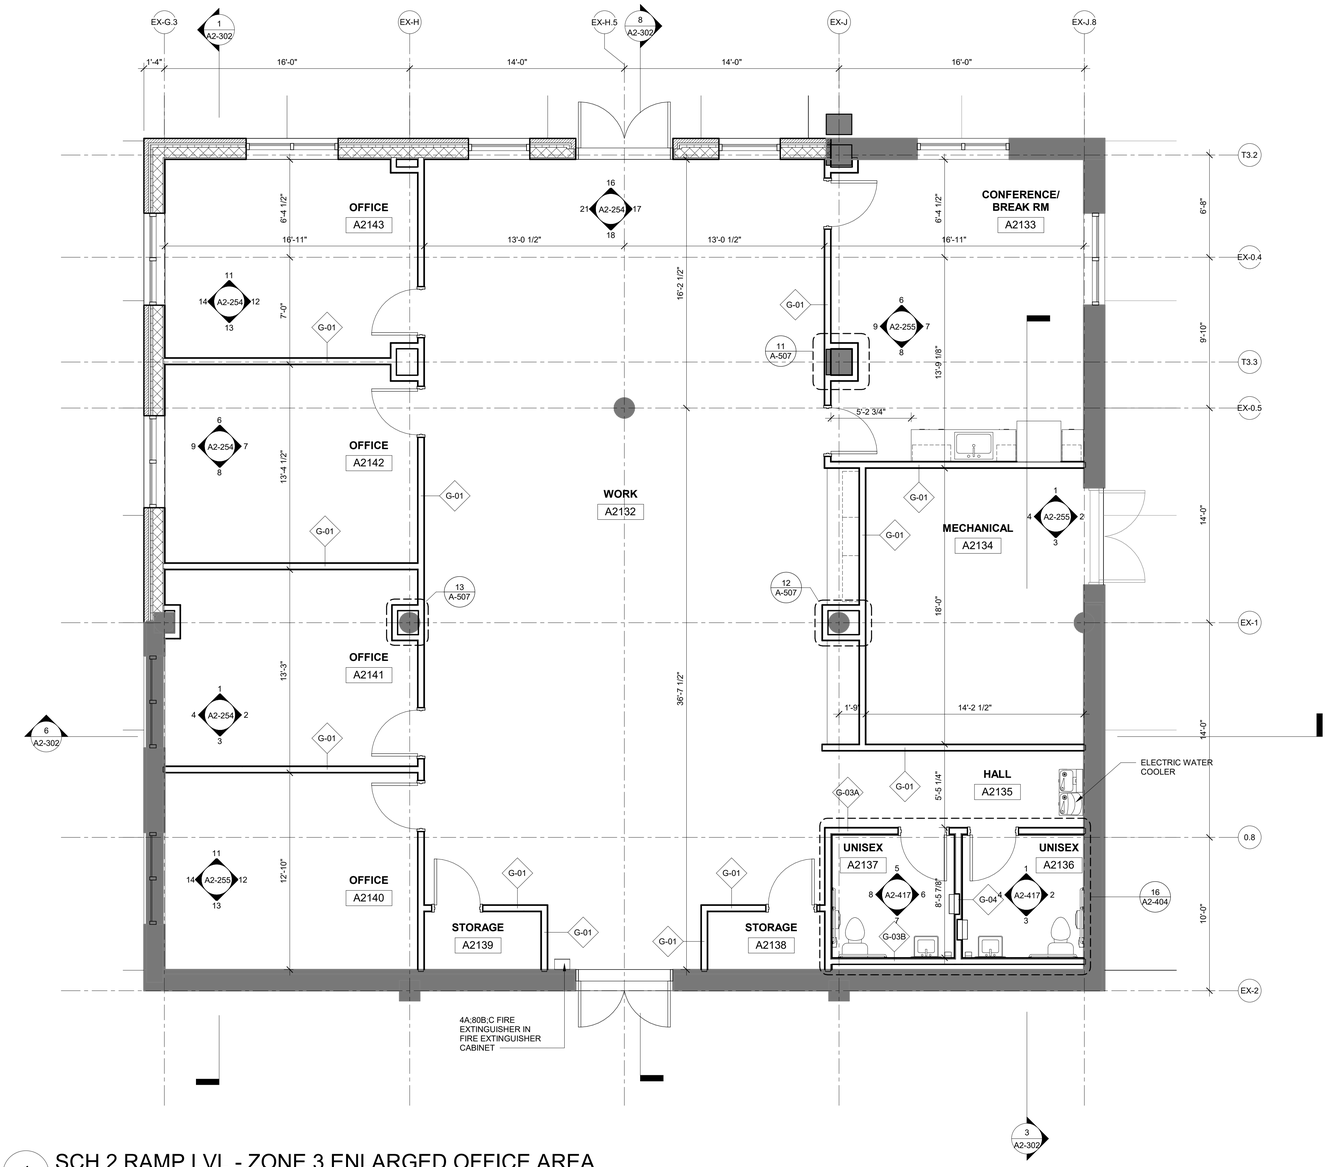

1 SCH 2 RAMP LVL - ZONE 3 ENLARGED OFFICE AREA

1/4" = 1'-0"

GENERAL TOILET ACCESSORY AND BATHROOM FINISH NOTES

REFER TO SPECIFICATION SECTION 10 28 00 - TOILET ACCESSORIES FOR TOILET ACCESSORY LEGEND AND INFORMATION.

TOILET ACCESSORIES LEGEND

SYMBOL	DESCRIPTION
TA-1A	24" X 48" LIGHTED LED MIRROR- SEE ELECTRICAL DRAWINGS
TA-1B	24" X 36" FRAMED MIRROR
TA-2	AUTOMATIC TOP-FILL COUNTER MOUNTED SOAP DISPENSER
TA-3	SURFACE MOUNTED SANITARY NAPKIN DISPENSER- BOBRICK B-270
TA-4	SURFACE MOUNTED SANITARY NAPKIN DISPENSER- BOBRICK B-4354
TA-5	COUNTER WASTE RECEPTACLE GROMMET
TA-6	MULTI-ROLL TOILET TISSUE DISPENSER
TA-7	18" GRAB BAR (VERTICAL)
TA-8	36" GRAB BAR (HORIZONTAL, REAR)
TA-9	42" GRAB BAR (HORIZONTAL, SIDE)
TA-10	SS COAT HOOK (CENTERED ON TOILET SIDE OF DOOR @ 60" A.F.F.)
TA-11	PAPER TOWEL DISPENSER
TA-12	BATTERY OPERATED WALL MOUNTED HAND SOAP DISPENSER
TA-14	BABY CHANGING STATION
TA-15	WASTE RECEPTACLE
TA-16	MOP AND BROOM HOLDER
TA-17	UNDERCOUNTER PULL OUT TRASH RECEPTACLE
TA-18	ADULT CHANGING STATION
TA-19	COMBINATION PAPER TOWEL AND WASTE RECEPTACLE

ILM

TERMINAL IMPROVEMENTS CONTRACT 3

Wilmington International Airport
1740 Airport Boulevard, Suite 12
Wilmington, NC 28405

THE WILSON GROUP ARCHITECTS REGISTERED ARCHITECTURAL CORPORATION NORTH CAROLINA CERT. NO. 51140 CHARLOTTE, N.C.

THOMAS WALKER PAGE REGISTERED ARCHITECT 9272 NORTH CAROLINA CHARLOTTE, N.C.

THE WILSON GROUP
- ARCHITECTS -

PO Box 5510 Charlotte, NC 28299
704-331-9747 • www.twgarchitects.com

PROJECT MANAGER & CIVIL ENGINEER
TALBERT & BRIGHT

CONSULTING ARCHITECT
LS3P

STRUCTURAL ENGINEER
STEWART

FP/P/M/E ENGINEER
CHEATHAM & ASSOC.

BAGGAGE HANDLING CONSULTANTS
BNP

AIRCRAFT SUPPORT SYSTEMS
DK CONSULTANTS

SPECIALTY LIGHTING CONSULTANT
HARTRANFT

SIGNAGE & WAYFINDING
TAKEFORM

COPYRIGHT © 2019
THE WILSON GROUP ARCHITECTS
ALL RIGHTS RESERVED
•
PRINTED OR ELECTRONIC DRAWINGS AND DOCUMENTATION MAY NOT BE REPRODUCED IN ANY FORM WITHOUT WRITTEN PERMISSION FROM THE WILSON GROUP ARCHITECTS


REVISIONS

DATE 6/28/2019
PROJECT NUMBER 9202-000
SHEET TITLE

SCHEDULE 2 - ENLARGED FLOOR PLANS

SHEET NUMBER

A2-404

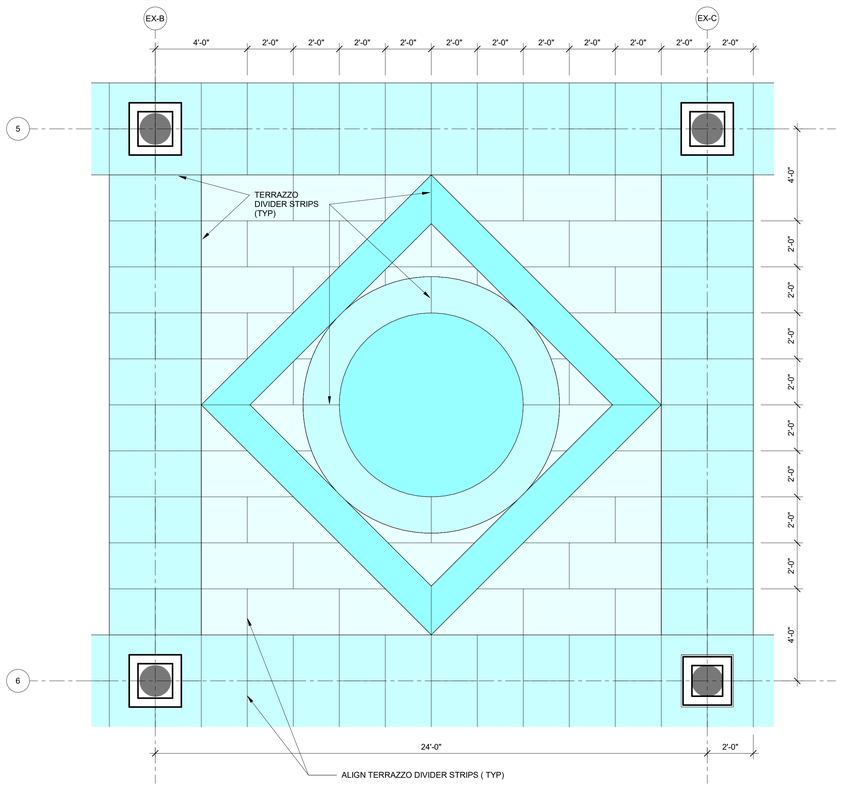


1 SCHEDULE 2 - ENLARGED DECAL - ZONE 4

3/8" = 1'-0"

FINISH FLOOR LEGEND

- TR-1
- TR-2
- TR-3
- ALLOWANCE — TR-4
- CPT-1
- CPT-2
- CONCRETE
- EXISTING

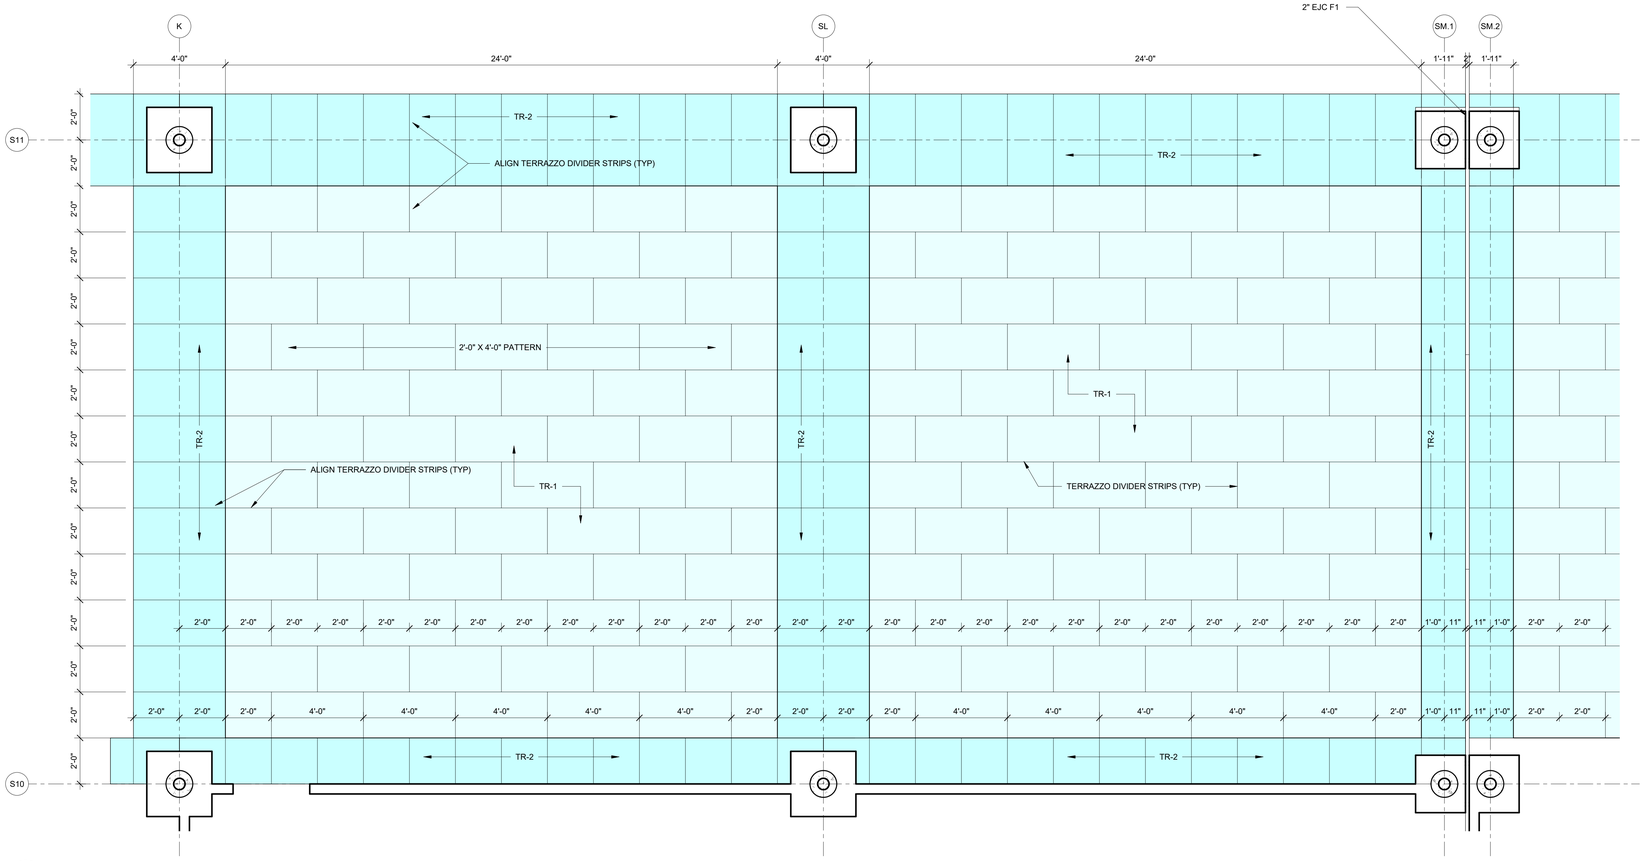

2 TYPICAL TERRAZZO GRID PATTERN

3/8" = 1'-0"

ILM

TERMINAL IMPROVEMENTS CONTRACT 3

Wilmington International Airport
1740 Airport Boulevard, Suite 12
Wilmington, NC 28405

THE WILSON GROUP ARCHITECTS — REGISTERED ARCHITECTURAL CORPORATION — CERT. NO. 51140 — NORTH CAROLINA — CHARLOTTE, N.C.

TRAVIS WALKER PAGE — REGISTERED ARCHITECT — 9272 — NORTH CAROLINA — CHARLOTTE, N.C.

THE WILSON GROUP
- ARCHITECTS -

PO Box 5510 Charlotte, NC 28299
704-331-9747 • www.twgarchitects.com

PROJECT MANAGER & CIVIL ENGINEER
TALBERT & BRIGHT

CONSULTING ARCHITECT
LS3P

STRUCTURAL ENGINEER
STEWART

FP/P/M/E ENGINEER
CHEATHAM & ASSOC.

BAGGAGE HANDLING CONSULTANTS
BNP

AIRCRAFT SUPPORT SYSTEMS
DK CONSULTANTS

SPECIALTY LIGHTING CONSULTANT
HARTRANFT

SIGNAGE & WAYFINDING
TAKEFORM

COPYRIGHT © 2019
THE WILSON GROUP ARCHITECTS
ALL RIGHTS RESERVED

PRINTED OR ELECTRONIC DRAWINGS AND DOCUMENTATION MAY NOT BE REPRODUCED IN ANY FORM WITHOUT WRITTEN PERMISSION FROM THE WILSON GROUP ARCHITECTS

REVISIONS

DATE 6/28/2019
PROJECT NUMBER 9202-000
SHEET TITLE


SCHEDULE 2 - ENLARGED FINISH FLOOR PLANS

SHEET NUMBER


A2-405

GENERAL NOTES - INTERIOR ELEVATIONS


1. REFER TO SHEET A-654 FOR WALL BASE, WALL, AND PANEL REVEAL DETAILS.
2. ABBREVIATIONS:
   - CLR = CENTERLINE OF REVEAL
   - TOR = TOP OF REVEAL
   - BOR = BOTTOM OF REVEAL
3. CONTRACTOR TO PROVIDE SHOP DRAWINGS TO ARCHITECT FOR REVIEW AND APPROVAL OF ALL SPECIALTY WALL PANEL SYSTEMS (WPS) PRIOR TO PROCUREMENT, FABRICATION, AND INSTALLATION
4. CONTRACTOR TO PROVIDE MOCKUPS OF EACH SPECIALTY WALL PANEL SYSTEM (WPS) FOR REVIEW AND APPROVAL PRIOR TO PROCUREMENT, FABRICATION, AND INSTALLATION.
5. ALL VERTICAL AND HORIZONTAL REVEALS ARE TO BE CONTINUOUS AND UNINTERRUPTED, U.N.O.
6. ALL DEAD STOP EXTRUSIONS ARE TO BE CONTINUOUS AND UNINTERRUPTED.

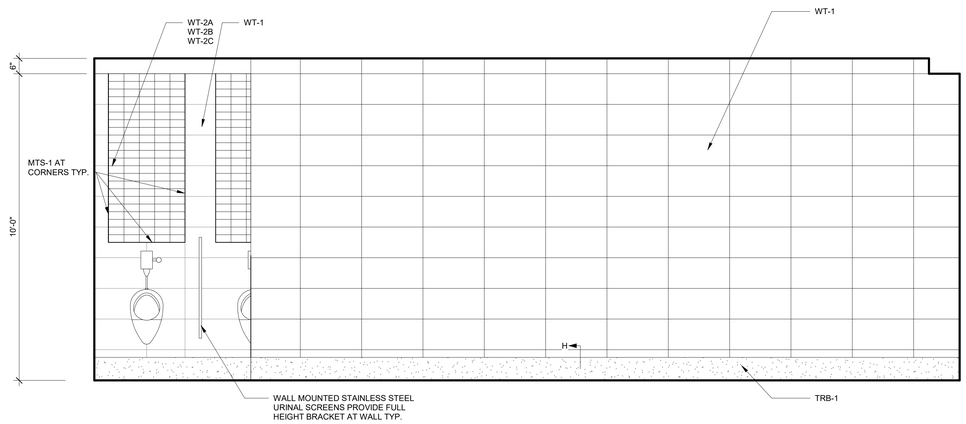


4 MEN'S RESTROOM ENTRY CORRIDOR
1/2" = 1'-0"

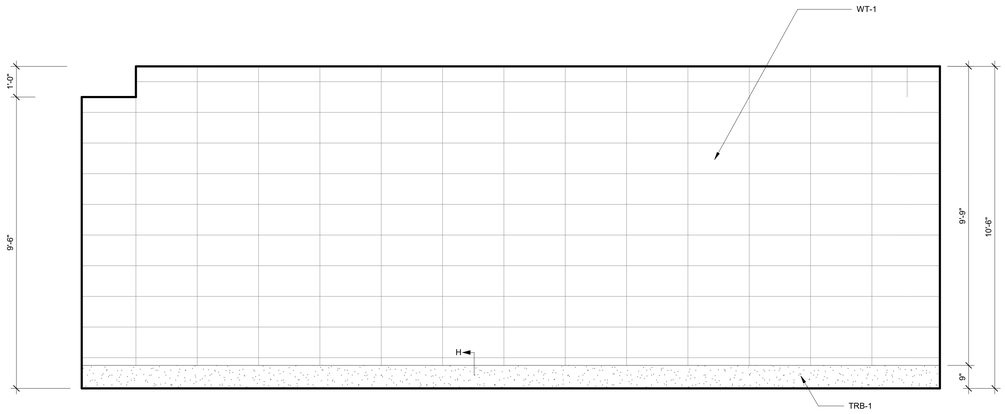


2 MEN'S RESTROOM ENTRY CORRIDOR
1/2" = 1'-0"

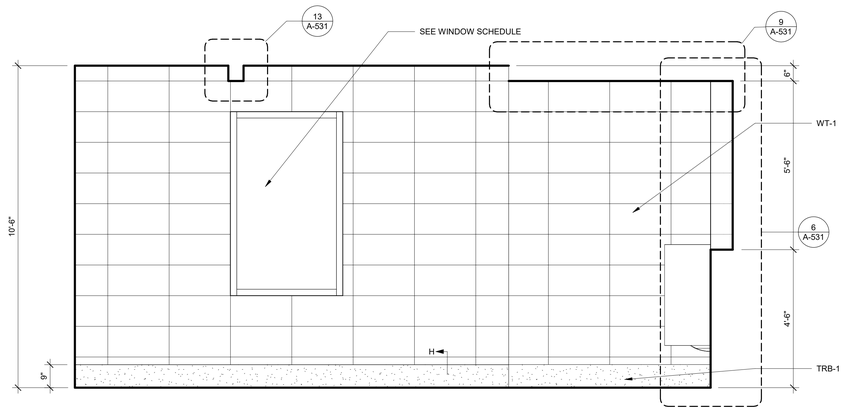


6 MEN'S RESTROOM-NORTH WALL- ZONE 1
1/2" = 1'-0"

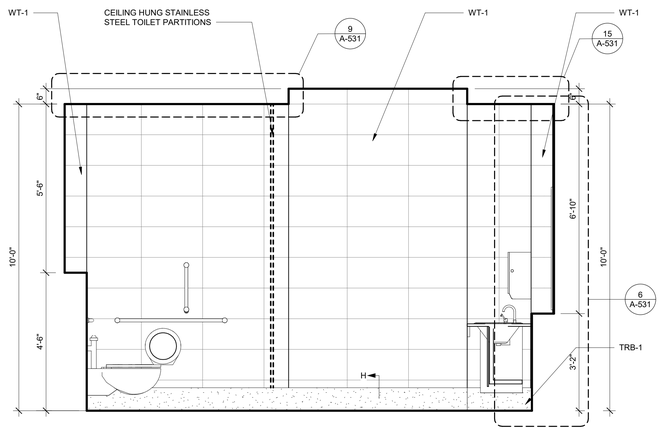

8 MEN'S RESTROOM- SOUTH WALL- ZONE 1
1/2" = 1'-0"

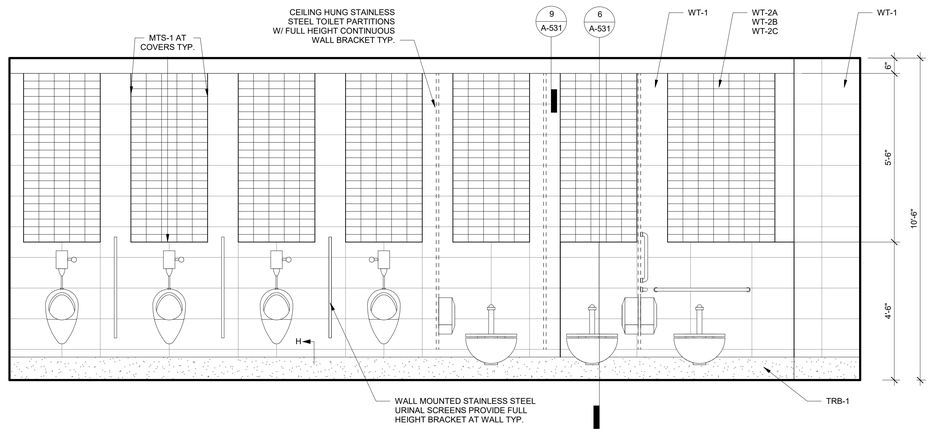

1 MEN'S RESTROOM- EAST WALL- ZONE 1
1/2" = 1'-0"

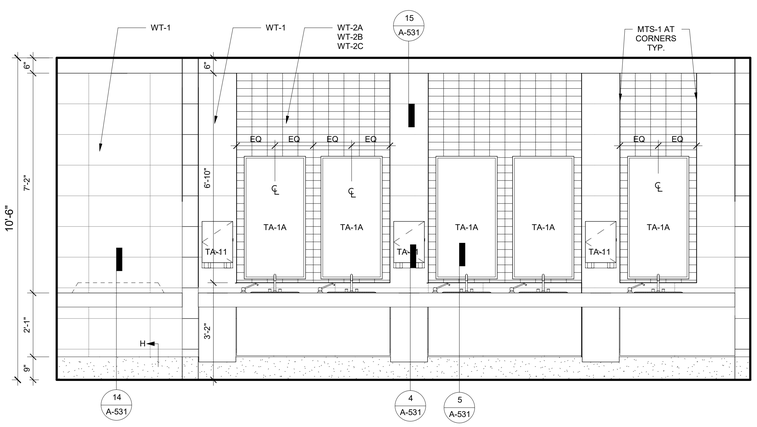

3 MEN'S RESTROOM-WEST WALL-ZONE 1
1/2" = 1'-0"

ILM

TERMINAL IMPROVEMENTS CONTRACT 3

Wilmington International Airport
1740 Airport Boulevard, Suite 12
Wilmington, NC 28405

THE WILSON GROUP ARCHITECTS
REGISTERED ARCHITECTURAL CORPORATION
CERT. NO. 51140
NORTH CAROLINA
CHARLOTTE, N.C.

CRAIG WALKER PAGE
REGISTERED ARCHITECT
9272
NORTH CAROLINA
CHARLOTTE, N.C.

THE WILSON GROUP
- ARCHITECTS -

PO Box 5510 Charlotte, NC 28299
704-331-9747 • www.twgarchitects.com

PROJECT MANAGER & CIVIL ENGINEER
TALBERT & BRIGHT

CONSULTING ARCHITECT
LS3P

STRUCTURAL ENGINEER
STEWART

FP/P/M/E ENGINEER
CHEATHAM & ASSOC.

BAGGAGE HANDLING CONSULTANTS
BNP

AIRCRAFT SUPPORT SYSTEMS
DK CONSULTANTS

SPECIALTY LIGHTING CONSULTANT
HARTRANFT

SIGNAGE & WAYFINDING
TAKEFORM

COPYRIGHT © 2019
THE WILSON GROUP ARCHITECTS
ALL RIGHTS RESERVED
•
PRINTED OR ELECTRONIC DRAWINGS AND DOCUMENTATION MAY NOT BE REPRODUCED IN ANY FORM WITHOUT WRITTEN PERMISSION FROM THE WILSON GROUP ARCHITECTS

REVISIONS

DATE 6/28/2019
PROJECT NUMBER 9202-000
SHEET TITLE


SCHEDULE 2 - RESTROOM ELEVATIONS

SHEET NUMBER


A2-411

GENERAL NOTES - INTERIOR ELEVATIONS


1. REFER TO SHEET A-654 FOR WALL BASE, WALL, AND PANEL REVEAL DETAILS.
2. ABBREVIATIONS:
   - CLR = CENTERLINE OF REVEAL
   - TOR = TOP OF REVEAL
   - BOR = BOTTOM OF REVEAL
3. CONTRACTOR TO PROVIDE SHOP DRAWINGS TO ARCHITECT FOR REVIEW AND APPROVAL OF ALL SPECIALTY WALL PANEL SYSTEMS (WPS) PRIOR TO PROCUREMENT, FABRICATION, AND INSTALLATION
4. CONTRACTOR TO PROVIDE MOCKUPS OF EACH SPECIALTY WALL PANEL SYSTEM (WPS) FOR REVIEW AND APPROVAL PRIOR TO PROCUREMENT, FABRICATION, AND INSTALLATION.
5. ALL VERTICAL AND HORIZONTAL REVEALS ARE TO BE CONTINUOUS AND UNINTERRUPTED, U.N.O.
6. ALL DEAD STOP EXTRUSIONS ARE TO BE CONTINUOUS AND UNINTERRUPTED.

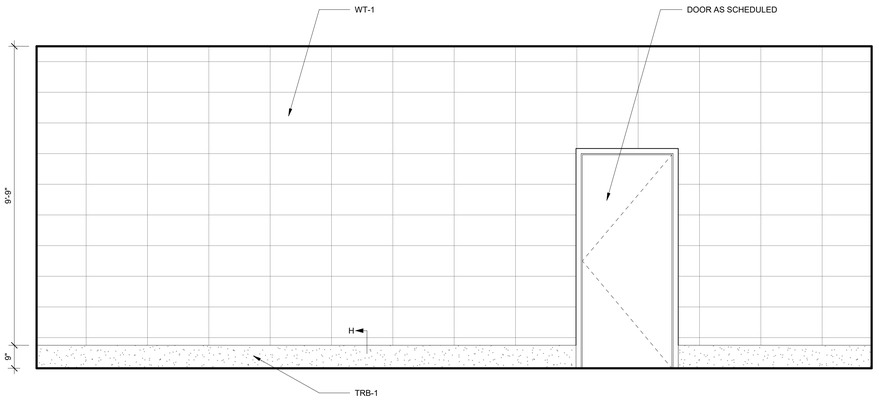


11 WOMEN'S RESTROOOM ENTRY CORRIDOR
1/2" = 1'-0"

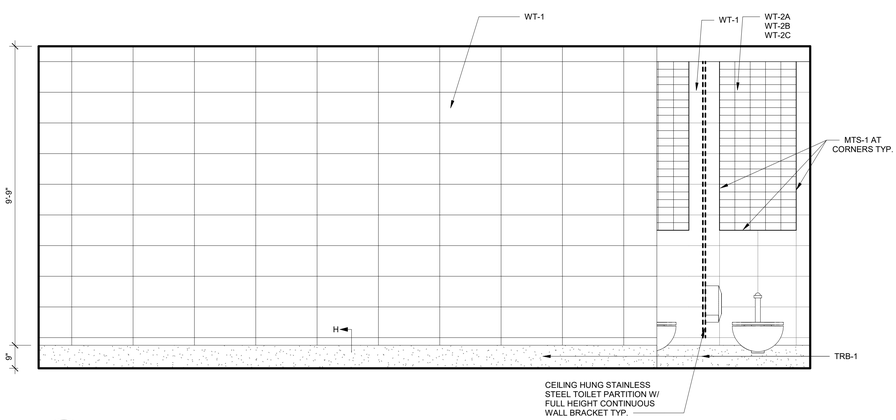


12 WOMEN'S RESTROOM CORRIDOR
1/2" = 1'-0"

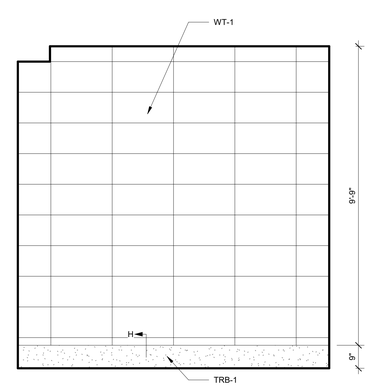


14 WOMEN'S RESTROOM ENTRY
1/2" = 1'-0"

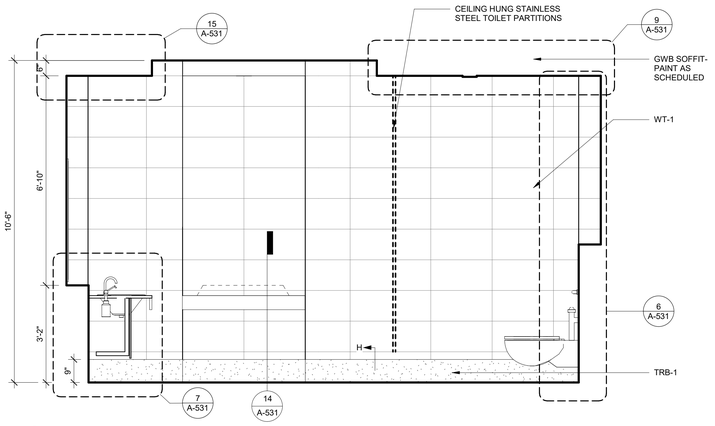


5 WOMEN'S RESTROOM SOUTH WALL-ZONE 1
1/2" = 1'-0"

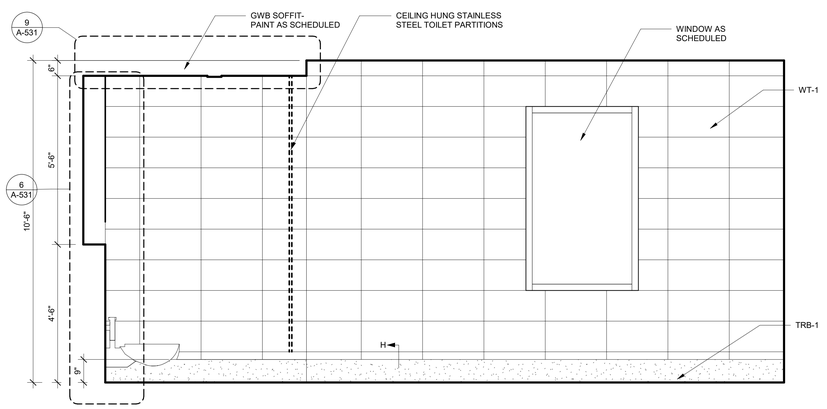


8 WOMEN'S RESTROOM NORTH WALL-ZONE 1
1/2" = 1'-0"

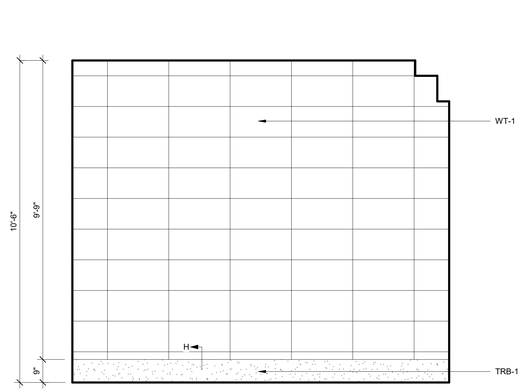

9 WOMEN'S RESTROOM ENTRY CORRIDOR-ZONE 1
1/2" = 1'-0"

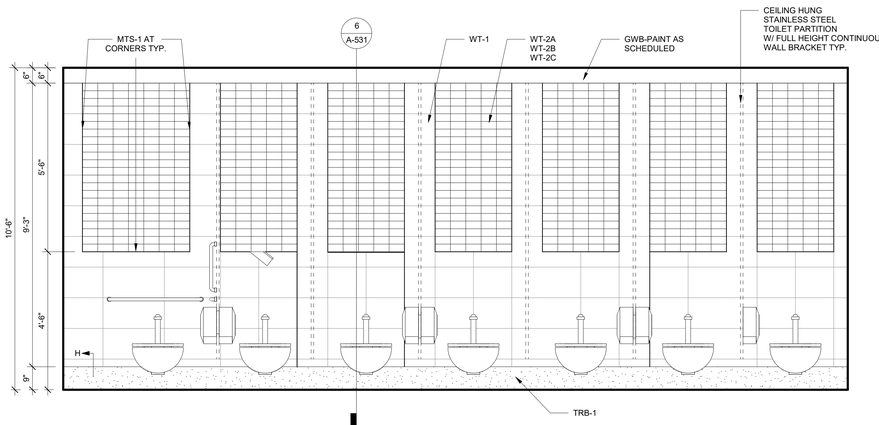

1 WOMEN'S RESTROOM- EAST TOILET WALL-ZONE 1
1/2" = 1'-0"

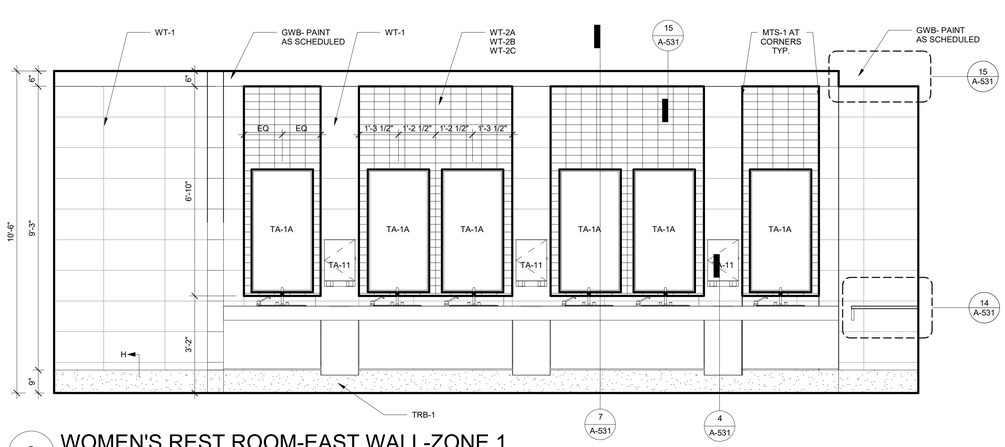

3 WOMEN'S REST ROOM-EAST WALL-ZONE 1
1/2" = 1'-0"

ILM

TERMINAL IMPROVEMENTS CONTRACT 3

Wilmington International Airport
1740 Airport Boulevard, Suite 12
Wilmington, NC 28405

THE WILSON GROUP ARCHITECTS REGISTERED ARCHITECTURAL CORPORATION NORTH CAROLINA CERT. NO. 51140 CHARLOTTE, N.C.

CRAIG WALKER PAYNE REGISTERED ARCHITECT 9272 NORTH CAROLINA CHARLOTTE, N.C.

THE WILSON GROUP
- ARCHITECTS -
PO Box 5510 Charlotte, NC 28299
704-331-9747 • www.twgarchitects.com

PROJECT MANAGER & CIVIL ENGINEER
TALBERT & BRIGHT

CONSULTING ARCHITECT
LS3P

STRUCTURAL ENGINEER
STEWART

FP/P/M/E ENGINEER
CHEATHAM & ASSOC.

BAGGAGE HANDLING CONSULTANTS
BNP

AIRCRAFT SUPPORT SYSTEMS
DK CONSULTANTS

SPECIALTY LIGHTING CONSULTANT
HARTRANFT

SIGNAGE & WAYFINDING
TAKEFORM

COPYRIGHT © 2019
THE WILSON GROUP ARCHITECTS
ALL RIGHTS RESERVED

PRINTED OR ELECTRONIC DRAWINGS AND DOCUMENTATION MAY NOT BE REPRODUCED IN ANY FORM WITHOUT WRITTEN PERMISSION FROM THE WILSON GROUP ARCHITECTS

REVISIONS

DATE 6/28/2019
PROJECT NUMBER 9202-000
SHEET TITLE

SCHEDULE 2 - RESTROOM ELEVATIONS

SHEET NUMBER

A2-412


GENERAL TOILET ACCESSORY AND BATHROOM FINISH NOTES
REFER TO SPECIFICATION SECTION 10 28 00 - TOILET ACCESSORIES FOR TOILET ACCESSORY LEGEND AND INFORMATION.


GENERAL NOTES - INTERIOR ELEVATIONS


1. REFER TO SHEET A-654 FOR WALL BASE, WALL, AND PANEL REVEAL DETAILS.
2. ABBREVIATIONS:
   - CLR = CENTERLINE OF REVEAL
   - TOR = TOP OF REVEAL
   - BOR = BOTTOM OF REVEAL
3. CONTRACTOR TO PROVIDE SHOP DRAWINGS TO ARCHITECT FOR REVIEW AND APPROVAL OF ALL SPECIALTY WALL PANEL SYSTEMS (WPS) PRIOR TO PROCUREMENT, FABRICATION, AND INSTALLATION
4. CONTRACTOR TO PROVIDE MOCKUPS OF EACH SPECIALTY WALL PANEL SYSTEM (WPS) FOR REVIEW AND APPROVAL PRIOR TO PROCUREMENT, FABRICATION, AND INSTALLATION.
5. ALL VERTICAL AND HORIZONTAL REVEALS ARE TO BE CONTINUOUS AND UNINTERRUPTED, U.N.O.
6. ALL DEAD STOP EXTRUSIONS ARE TO BE CONTINUOUS AND UNINTERRUPTED.


TOILET ACCESSORIES LEGEND

SYMBOL	DESCRIPTION
TA-1A	24" X 48" LIGHTED LED MIRROR- SEE ELECTRICAL DRAWINGS
TA-1B	24" X 36" FRAMED MIRROR
TA-2	AUTOMATIC TOP-FILL COUNTER MOUNTED SOAP DISPENSER
TA-3	SURFACE MOUNTED SANITARY NAPKIN DISPENSER- BOBRICK B-270
TA-4	SURFACE MOUNTED SANITARY NAPKIN DISPENSER- BOBRICK B-4354
TA-5	COUNTER WASTE RECEPTACLE GROMMET
TA-6	MULTI-ROLL TOILET TISSUE DISPENSER
TA-7	18" GRAB BAR (VERTICAL)
TA-8	36" GRAB BAR (HORIZONTAL, REAR)
TA-9	42" GRAB BAR (HORIZONTAL, SIDE)
TA-10	SS COAT HOOK (CENTERED ON TOILET SIDE OF DOOR @ 60" A.F.F.)
TA-11	PAPER TOWEL DISPENSER
TA-12	BATTERY OPERATED WALL MOUNTED HAND SOAP DISPENSER
TA-14	BABY CHANGING STATION
TA-15	WASTE RECEPTACLE
TA-16	MOP AND BROOM HOLDER
TA-17	UNDERCOUNTER PULL OUT TRASH RECEPTACLE
TA-18	ADULT CHANGING STATION
TA-19	COMBINATION PAPER TOWEL AND WASTE RECEPTACLE

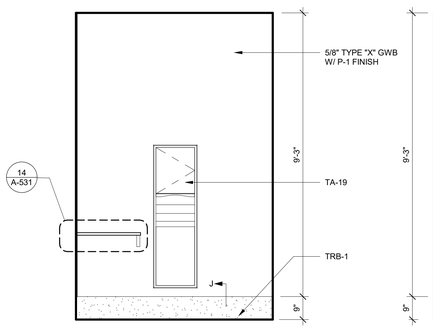

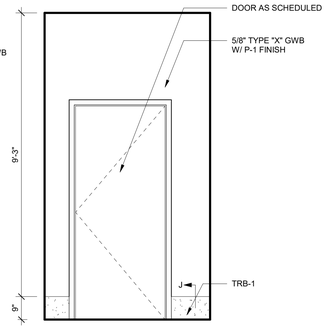

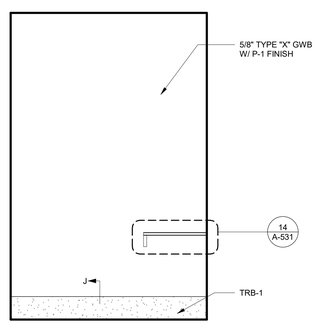

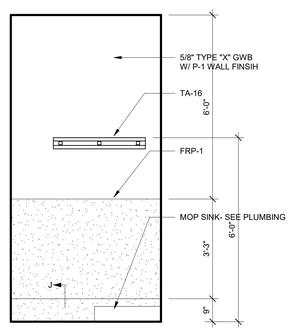



12 CHANGING ROOM-NORTH
1/2" = 1'-0"


13 CHANGING ROOM-EAST
1/2" = 1'-0"

14 CHANGING ROOM-SOUTH
1/2" = 1'-0"

15 TYP JANITORS CLOSET WALL
1/2" = 1'-0"

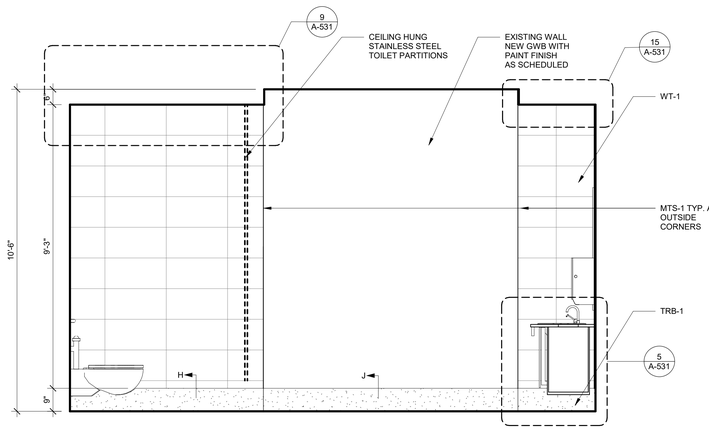

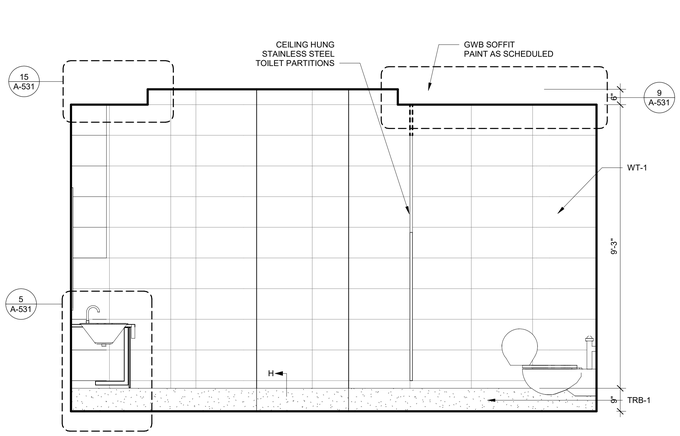


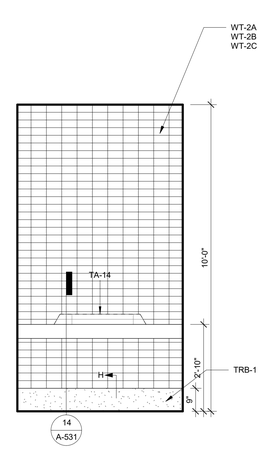


6 WOMEN'S RESTROOM- TOILET WALL
1/2" = 1'-0"

8 WOMEN'S RESTROOM- LAVATORY WALL
1/2" = 1'-0"

10 BABY CHANGING ROOM-WEST
1/2" = 1'-0"

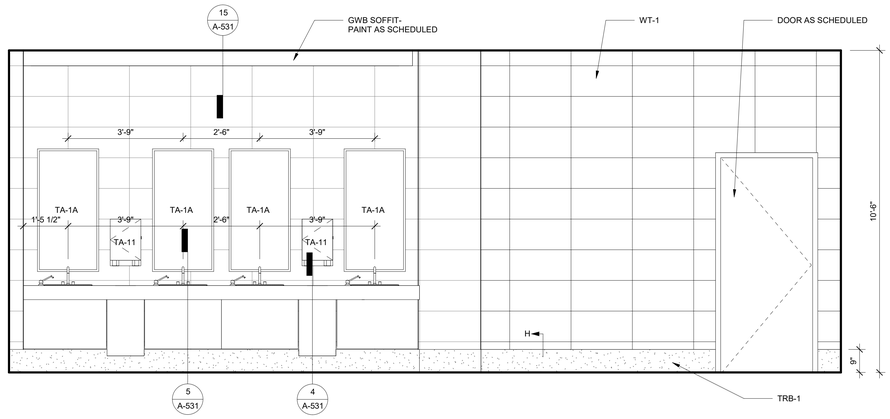

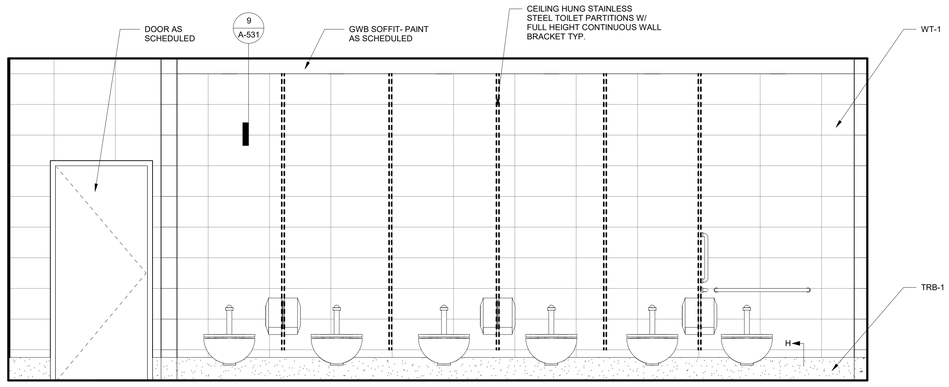

1 WOMEN'S RESTROOM- EAST WALL
1/2" = 1'-0"

4 WOMEN'S RESTROOM- WEST WALL
1/2" = 1'-0"

ILM

TERMINAL IMPROVEMENTS CONTRACT 3

Wilmington International Airport
1740 Airport Boulevard, Suite 12
Wilmington, NC 28405

THE WILSON GROUP ARCHITECTS REGISTERED ARCHITECTURAL CORPORATION CERT. NO. 51140 NORTH CAROLINA CHARLOTTE, N.C.

CRAIG WALKER PAUL REGISTERED LANDSCAPE ARCHITECT 9272 NORTH CAROLINA CHARLOTTE, N.C.

THE WILSON GROUP
- ARCHITECTS -

PO Box 5510 Charlotte, NC 28299
704-331-9747 • www.twgarchitects.com

PROJECT MANAGER & CIVIL ENGINEER
TALBERT & BRIGHT

CONSULTING ARCHITECT
LS3P

STRUCTURAL ENGINEER
STEWART

FP/P/M/E ENGINEER
CHEATHAM & ASSOC.

BAGGAGE HANDLING CONSULTANTS
BNP

AIRCRAFT SUPPORT SYSTEMS
DK CONSULTANTS

SPECIALTY LIGHTING CONSULTANT
HARTRANFT

SIGNAGE & WAYFINDING
TAKEFORM

COPYRIGHT © 2019
THE WILSON GROUP ARCHITECTS
ALL RIGHTS RESERVED

PRINTED OR ELECTRONIC DRAWINGS AND DOCUMENTATION MAY NOT BE REPRODUCED IN ANY FORM WITHOUT WRITTEN PERMISSION FROM THE WILSON GROUP ARCHITECTS

REVISIONS

DATE 6/28/2019
PROJECT NUMBER 9202-000
SHEET TITLE

SCHEDULE 2 - RESTROOM ELEVATIONS

SHEET NUMBER
A2-413

GENERAL TOILET ACCESSORY AND BATHROOM FINISH NOTES


REFER TO SPECIFICATION SECTION 10 28 00 - TOILET ACCESSORIES FOR TOILET ACCESSORY LEGEND AND INFORMATION.

GENERAL NOTES - INTERIOR ELEVATIONS


1. REFER TO SHEET A-654 FOR WALL BASE, WALL, AND PANEL REVEAL DETAILS.
2. ABBREVIATIONS:
   - CLR = CENTERLINE OF REVEAL
   - TOR = TOP OF REVEAL
   - BOR = BOTTOM OF REVEAL
3. CONTRACTOR TO PROVIDE SHOP DRAWINGS TO ARCHITECT FOR REVIEW AND APPROVAL OF ALL SPECIALTY WALL PANEL SYSTEMS (WPS) PRIOR TO PROCUREMENT, FABRICATION, AND INSTALLATION
4. CONTRACTOR TO PROVIDE MOCKUPS OF EACH SPECIALTY WALL PANEL SYSTEM (WPS) FOR REVIEW AND APPROVAL PRIOR TO PROCUREMENT, FABRICATION, AND INSTALLATION.
5. ALL VERTICAL AND HORIZONTAL REVEALS ARE TO BE CONTINUOUS AND UNINTERRUPTED, U.N.O.
6. ALL DEAD STOP EXTRUSIONS ARE TO BE CONTINUOUS AND UNINTERRUPTED.

TOILET ACCESSORIES LEGEND


SYMBOL	DESCRIPTION
TA-1A	24" X 48" LIGHTED LED MIRROR- SEE ELECTRICAL DRAWINGS
TA-1B	24" X 36" FRAMED MIRROR
TA-2	AUTOMATIC TOP-FILL COUNTER MOUNTED SOAP DISPENSER
TA-3	SURFACE MOUNTED SANITARY NAPKIN DISPENSER- BOBRICK B-270
TA-4	SURFACE MOUNTED SANITARY NAPKIN DISPENSER- BOBRICK B-4354
TA-5	COUNTER WASTE RECEPTACLE GROMMET
TA-6	MULTI-ROLL TOILET TISSUE DISPENSER
TA-7	18" GRAB BAR (VERTICAL)
TA-8	36" GRAB BAR (HORIZONTAL, REAR)
TA-9	42" GRAB BAR (HORIZONTAL, SIDE)
TA-10	SS COAT HOOK (CENTERED ON TOILET SIDE OF DOOR @ 60" A.F.F.)
TA-11	PAPER TOWEL DISPENSER
TA-12	BATTERY OPERATED WALL MOUNTED HAND SOAP DISPENSER
TA-14	BABY CHANGING STATION
TA-15	WASTE RECEPTACLE
TA-16	MOP AND BROOM HOLDER
TA-17	UNDERCOUNTER PULL OUT TRASH RECEPTACLE
TA-18	ADULT CHANGING STATION
TA-19	COMBINATION PAPER TOWEL AND WASTE RECEPTACLE

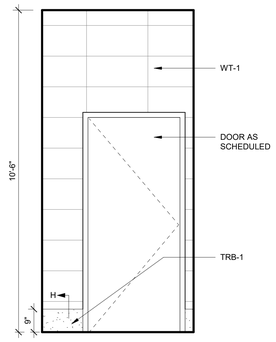


12 BATHROOM ENTRY -WEST
1/2" = 1'-0"

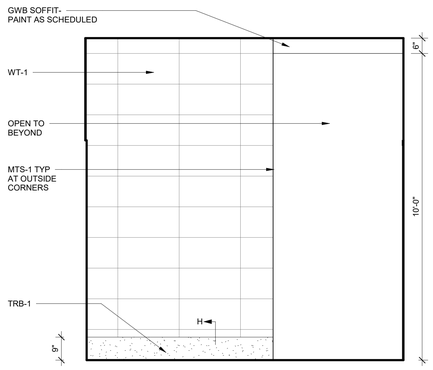


13 BATHROOM ENTRY-SOUTH
1/2" = 1'-0"

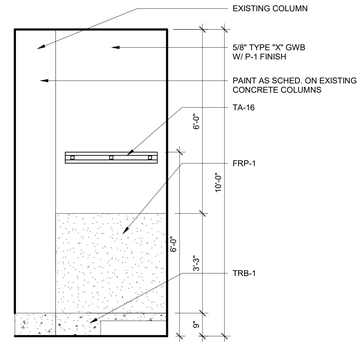


14 JANITOR'S CLOSET
1/2" = 1'-0"

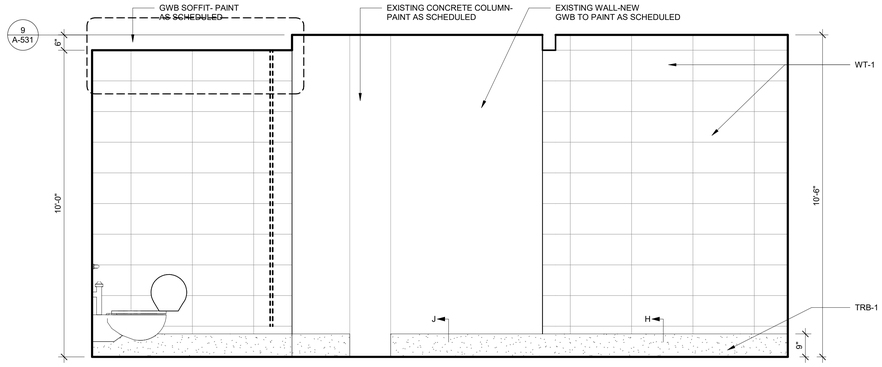


6 MEN'S RESTROOM- TOILET WALL
1/2" = 1'-0"

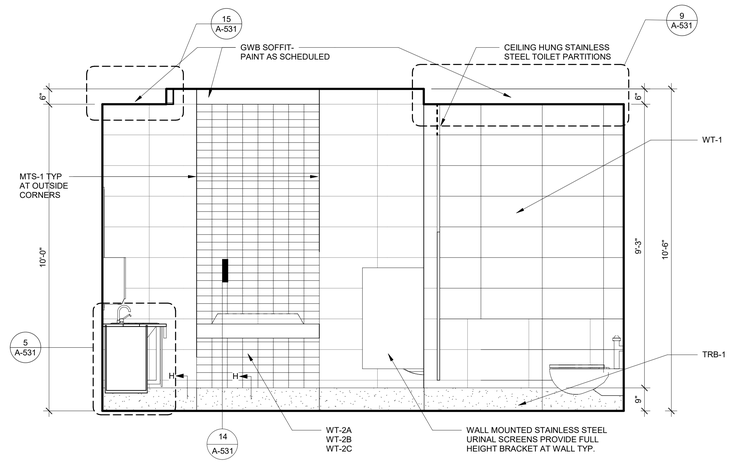


8 MEN'S RESTROOM- LAVATORY WALL
1/2" = 1'-0"

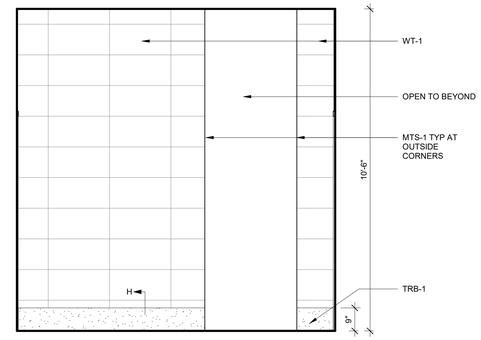

11 BATHROOM ENTRY - NORTH
1/2" = 1'-0"

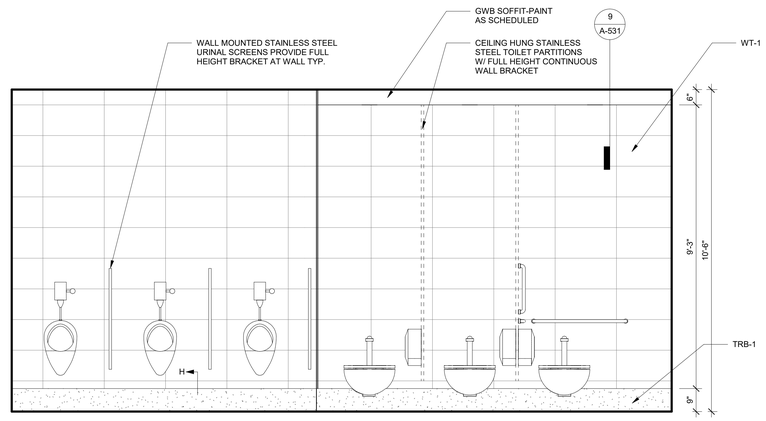

1 MEN'S RESTROOM- WEST WALL
1/2" = 1'-0"

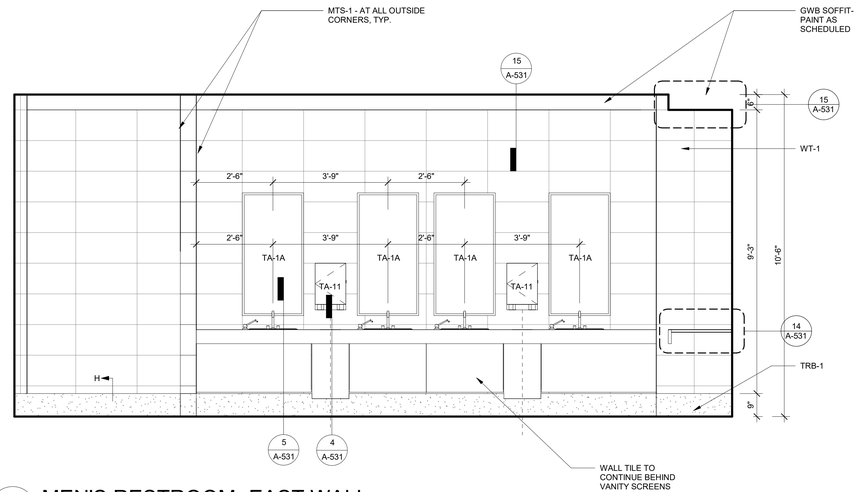

4 MEN'S RESTROOM- EAST WALL
1/2" = 1'-0"

ILM

TERMINAL IMPROVEMENTS CONTRACT 3

Wilmington International Airport
1740 Airport Boulevard, Suite 12
Wilmington, NC 28405

THE WILSON GROUP ARCHITECTS — REGISTERED ARCHITECTURAL CORPORATION — CERT. NO. 51140 — NORTH CAROLINA — CHARLOTTE, N.C.

CRAIG WALKER PAUL — REGISTERED ARCHITECT — 9272 — NORTH CAROLINA — CHARLOTTE, N.C.

THE WILSON GROUP
- ARCHITECTS -

PO Box 5510 Charlotte, NC 28299
704-331-9747 • www.twgarchitects.com

PROJECT MANAGER & CIVIL ENGINEER
TALBERT & BRIGHT

CONSULTING ARCHITECT
LS3P

STRUCTURAL ENGINEER
STEWART

FP/P/M/E ENGINEER
CHEATHAM & ASSOC.

BAGGAGE HANDLING CONSULTANTS
BNP

AIRCRAFT SUPPORT SYSTEMS
DK CONSULTANTS

SPECIALTY LIGHTING CONSULTANT
HARTRANFT

SIGNAGE & WAYFINDING
TAKEFORM

COPYRIGHT © 2019
THE WILSON GROUP ARCHITECTS
ALL RIGHTS RESERVED
•
PRINTED OR ELECTRONIC DRAWINGS AND DOCUMENTATION MAY NOT BE REPRODUCED IN ANY FORM WITHOUT WRITTEN PERMISSION FROM THE WILSON GROUP ARCHITECTS

REVISIONS

DATE 6/28/2019
PROJECT NUMBER 9202-000
SHEET TITLE

SCHEDULE 2 - RESTROOM ELEVATIONS

SHEET NUMBER

A2-414


GENERAL TOILET ACCESSORY AND BATHROOM FINISH NOTES
REFER TO SPECIFICATION SECTION 10 28 00 - TOILET ACCESSORIES FOR TOILET ACCESSORY LEGEND AND INFORMATION.

GENERAL NOTES - INTERIOR ELEVATIONS


1. REFER TO SHEET A-654 FOR WALL BASE, WALL, AND PANEL REVEAL DETAILS.
2. ABBREVIATIONS:
   - CLR = CENTERLINE OF REVEAL
   - TOR = TOP OF REVEAL
   - BOR = BOTTOM OF REVEAL
3. CONTRACTOR TO PROVIDE SHOP DRAWINGS TO ARCHITECT FOR REVIEW AND APPROVAL OF ALL SPECIALTY WALL PANEL SYSTEMS (WPS) PRIOR TO PROCUREMENT, FABRICATION, AND INSTALLATION
4. CONTRACTOR TO PROVIDE MOCKUPS OF EACH SPECIALTY WALL PANEL SYSTEM (WPS) FOR REVIEW AND APPROVAL PRIOR TO PROCUREMENT, FABRICATION, AND INSTALLATION.
5. ALL VERTICAL AND HORIZONTAL REVEALS ARE TO BE CONTINUOUS AND UNINTERRUPTED, U.N.O.
6. ALL DEAD STOP EXTRUSIONS ARE TO BE CONTINUOUS AND UNINTERRUPTED.

TOILET ACCESSORIES LEGEND


SYMBOL	DESCRIPTION
TA-1A	24" X 48" LIGHTED LED MIRROR- SEE ELECTRICAL DRAWINGS
TA-1B	24" X 36" FRAMED MIRROR
TA-2	AUTOMATIC TOP-FILL COUNTER MOUNTED SOAP DISPENSER
TA-3	SURFACE MOUNTED SANITARY NAPKIN DISPENSER- BOBRICK B-270
TA-4	SURFACE MOUNTED SANITARY NAPKIN DISPENSER- BOBRICK B-4354
TA-5	COUNTER WASTE RECEPTACLE GROMMET
TA-6	MULTI-ROLL TOILET TISSUE DISPENSER
TA-7	18" GRAB BAR (VERTICAL)
TA-8	36" GRAB BAR (HORIZONTAL, REAR)
TA-9	42" GRAB BAR (HORIZONTAL, SIDE)
TA-10	SS COAT HOOK (CENTERED ON TOILET SIDE OF DOOR @ 60" A.F.F.)
TA-11	PAPER TOWEL DISPENSER
TA-12	BATTERY OPERATED WALL MOUNTED HAND SOAP DISPENSER
TA-14	BABY CHANGING STATION
TA-15	WASTE RECEPTACLE
TA-16	MOP AND BROOM HOLDER
TA-17	UNDERCOUNTER PULL OUT TRASH RECEPTACLE
TA-18	ADULT CHANGING STATION
TA-19	COMBINATION PAPER TOWEL AND WASTE RECEPTACLE

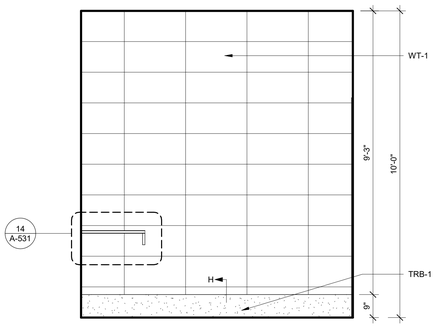


9 FAMILY RR- EAST WALL- TICKETING AREA
1/2" = 1'-0"

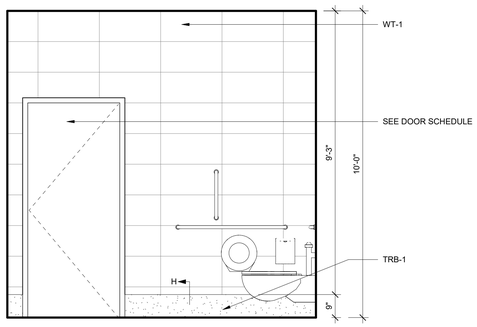


11 FAMILY RR- SOUTH WALL- TICKETING AREA
1/2" = 1'-0"

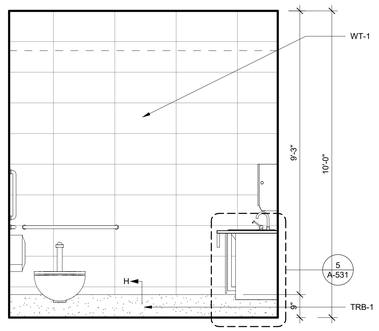


13 FAMILY RR- WEST WALL- TICKETING AREA
1/2" = 1'-0"

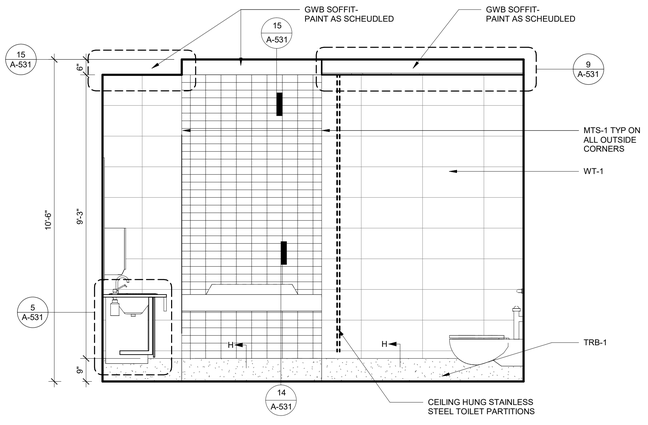


5 WOMEN'S TOILET A2253 EAST
1/2" = 1'-0"

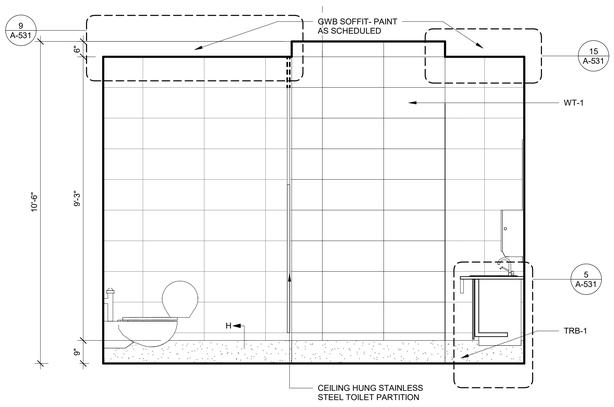


6 WOMEN'S TOILET A2253 WEST
1/2" = 1'-0"

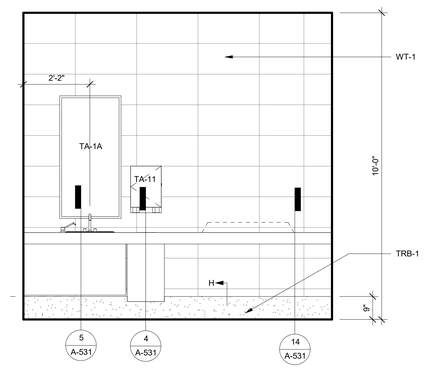

8 FAMILY RESTROOM- NORTH WALL- TICKETING AREA
1/2" = 1'-0"

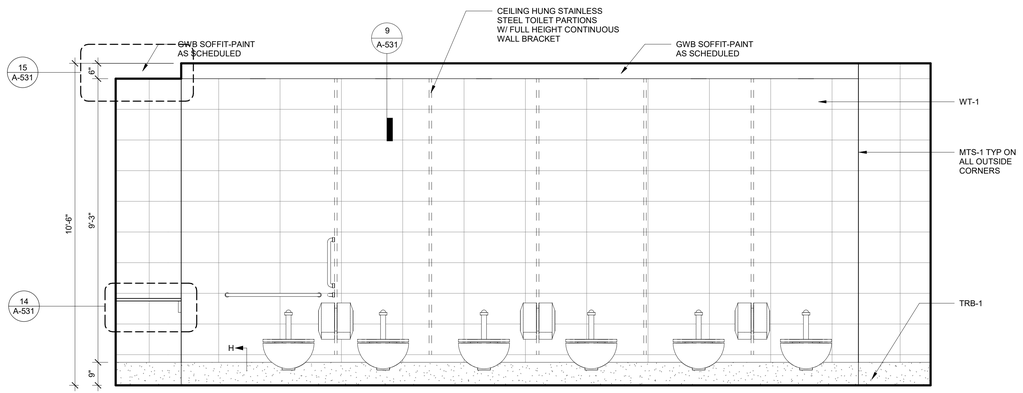

1 WOMEN'S TOILET A2253 SOUTH
1/2" = 1'-0"

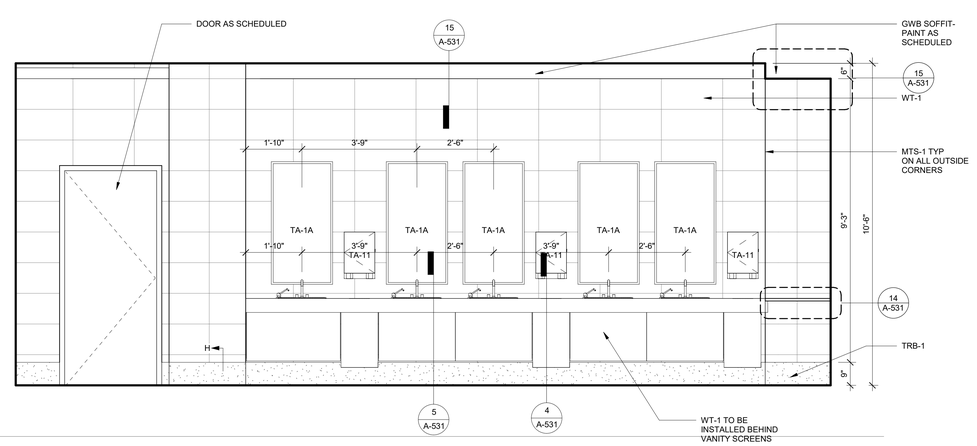

3 WOMEN'S TOILET A2253 NORTH
1/2" = 1'-0"

ILM

TERMINAL IMPROVEMENTS CONTRACT 3

Wilmington International Airport
1740 Airport Boulevard, Suite 12
Wilmington, NC 28405

THE WILSON GROUP ARCHITECTS
REGISTERED ARCHITECTURAL CORPORATION
CERT. NO. 51140
NORTH CAROLINA
CHARLOTTE, N.C.

CRAIG WALKER PAGE
REGISTERED ARCHITECT
9272
NORTH CAROLINA
CHARLOTTE, N.C.

THE WILSON GROUP
- ARCHITECTS -

PO Box 5510 Charlotte, NC 28299
704-331-9747 • www.twgarchitects.com

PROJECT MANAGER & CIVIL ENGINEER
TALBERT & BRIGHT

CONSULTING ARCHITECT
LS3P

STRUCTURAL ENGINEER
STEWART

FP/P/M/E ENGINEER
CHEATHAM & ASSOC.

BAGGAGE HANDLING CONSULTANTS
BNP

AIRCRAFT SUPPORT SYSTEMS
DK CONSULTANTS

SPECIALTY LIGHTING CONSULTANT
HARTRANFT

SIGNAGE & WAYFINDING
TAKEFORM

COPYRIGHT © 2019
THE WILSON GROUP ARCHITECTS
ALL RIGHTS RESERVED

PRINTED OR ELECTRONIC DRAWINGS AND DOCUMENTATION MAY NOT BE REPRODUCED IN ANY FORM WITHOUT WRITTEN PERMISSION FROM THE WILSON GROUP ARCHITECTS

REVISIONS

DATE 6/28/2019
PROJECT NUMBER 9202-000
SHEET TITLE

SCHEDULE 2 - RESTROOM ELEVATIONS

SHEET NUMBER
A2-415

GENERAL TOILET ACCESSORY AND BATHROOM FINISH NOTES


REFER TO SPECIFICATION SECTION 10 28 00 - TOILET ACCESSORIES FOR TOILET ACCESSORY LEGEND AND INFORMATION.

GENERAL NOTES - INTERIOR ELEVATIONS


1. REFER TO SHEET A-654 FOR WALL BASE, WALL, AND PANEL REVEAL DETAILS.
2. ABBREVIATIONS:
   - CLR = CENTERLINE OF REVEAL
   - TOR = TOP OF REVEAL
   - BOR = BOTTOM OF REVEAL
3. CONTRACTOR TO PROVIDE SHOP DRAWINGS TO ARCHITECT FOR REVIEW AND APPROVAL OF ALL SPECIALTY WALL PANEL SYSTEMS (WPS) PRIOR TO PROCUREMENT, FABRICATION, AND INSTALLATION
4. CONTRACTOR TO PROVIDE MOCKUPS OF EACH SPECIALTY WALL PANEL SYSTEM (WPS) FOR REVIEW AND APPROVAL PRIOR TO PROCUREMENT, FABRICATION, AND INSTALLATION.
5. ALL VERTICAL AND HORIZONTAL REVEALS ARE TO BE CONTINUOUS AND UNINTERRUPTED, U.N.O.
6. ALL DEAD STOP EXTRUSIONS ARE TO BE CONTINUOUS AND UNINTERRUPTED.

TOILET ACCESSORIES LEGEND


SYMBOL	DESCRIPTION
TA-1A	24" X 48" LIGHTED LED MIRROR- SEE ELECTRICAL DRAWINGS
TA-1B	24" X 36" FRAMED MIRROR
TA-2	AUTOMATIC TOP-FILL COUNTER MOUNTED SOAP DISPENSER
TA-3	SURFACE MOUNTED SANITARY NAPKIN DISPENSER- BOBRICK B-270
TA-4	SURFACE MOUNTED SANITARY NAPKIN DISPENSER- BOBRICK B-4354
TA-5	COUNTER WASTE RECEPTACLE GROMMET
TA-6	MULTI-ROLL TOILET TISSUE DISPENSER
TA-7	18" GRAB BAR (VERTICAL)
TA-8	36" GRAB BAR (HORIZONTAL, REAR)
TA-9	42" GRAB BAR (HORIZONTAL, SIDE)
TA-10	SS COAT HOOK (CENTERED ON TOILET SIDE OF DOOR @ 60" A.F.F.)
TA-11	PAPER TOWEL DISPENSER
TA-12	BATTERY OPERATED WALL MOUNTED HAND SOAP DISPENSER
TA-14	BABY CHANGING STATION
TA-15	WASTE RECEPTACLE
TA-16	MOP AND BROOM HOLDER
TA-17	UNDERCOUNTER PULL OUT TRASH RECEPTACLE
TA-18	ADULT CHANGING STATION
TA-19	COMBINATION PAPER TOWEL AND WASTE RECEPTACLE

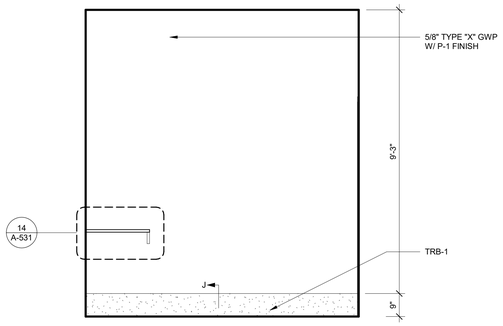


9 MOTHER'S ROOM- EAST WALL- TICKETING AREA
1/2" = 1'-0"

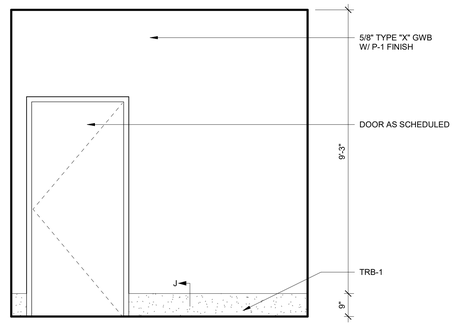


11 MOTHER'S ROOM- SOUTH WALL- TICKETING AREA
1/2" = 1'-0"

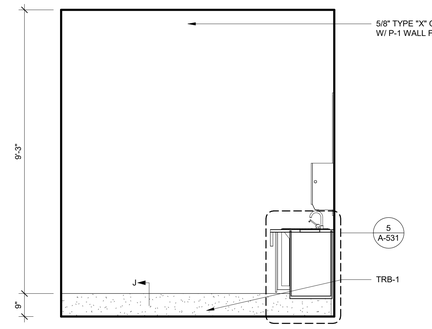


13 MOTHER'S ROOM- WEST WALL- TICKETING AREA
1/2" = 1'-0"

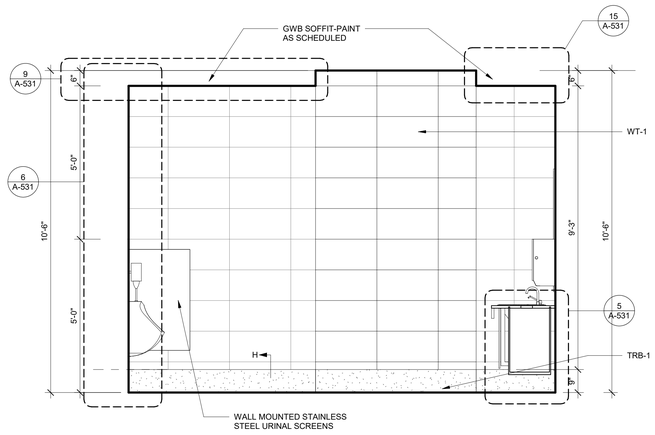


5 MEN'S TOILET A2251 WEST
1/2" = 1'-0"

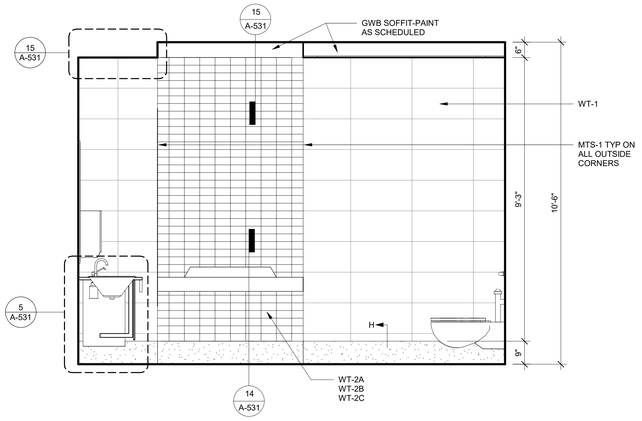


7 MEN'S TOILET A2251 EAST
1/2" = 1'-0"

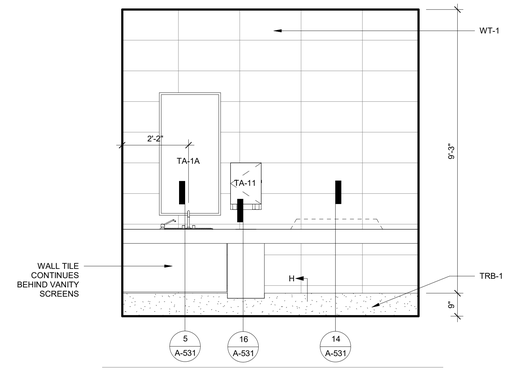

8 MOTHER'S ROOM- NORTH WALL- TICKETING AREA
1/2" = 1'-0"

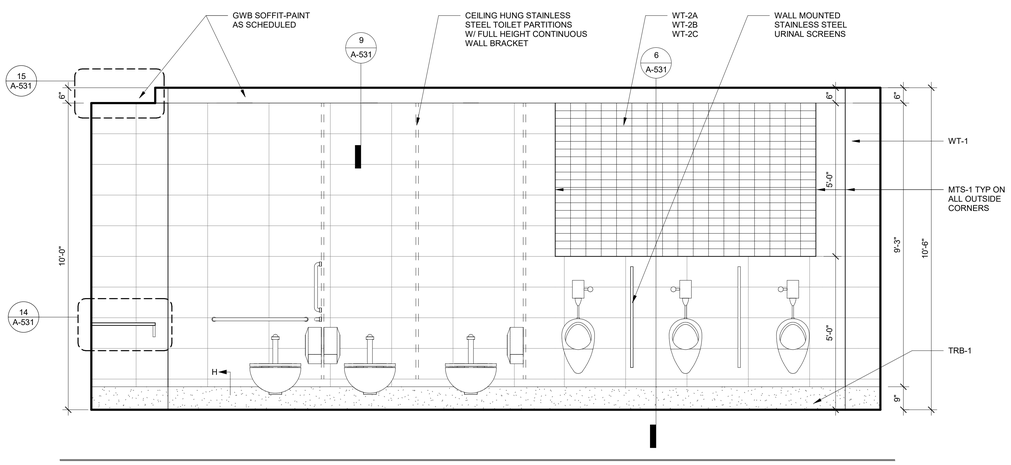

1 MEN'S TOILET A2251 SOUTH
1/2" = 1'-0"

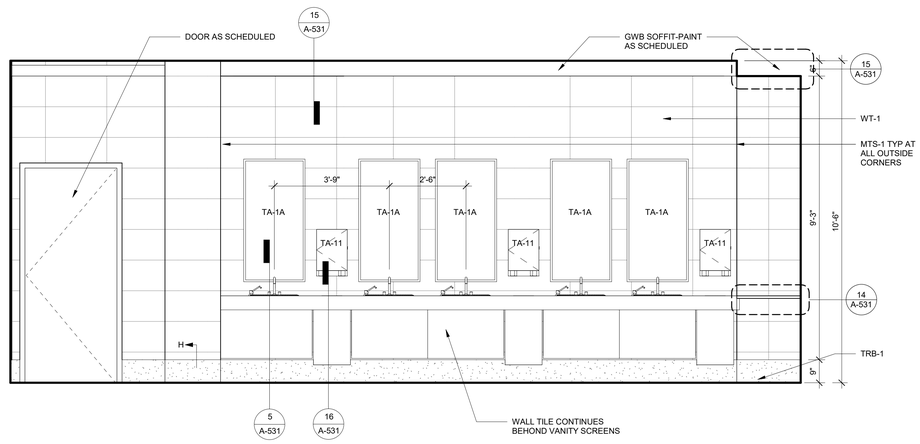

3 MEN'S TOILET A2251 NORTH
1/2" = 1'-0"

ILM

TERMINAL IMPROVEMENTS CONTRACT 3

Wilmington International Airport
1740 Airport Boulevard, Suite 12
Wilmington, NC 28405

THE WILSON GROUP ARCHITECTS
REGISTERED ARCHITECTURAL CORPORATION
CERT. NO. 51140
NORTH CAROLINA
CHARLOTTE, N.C.

THOMAS WALKER PAGE
REGISTERED ARCHITECT
9272
NORTH CAROLINA
CHARLOTTE, N.C.

THE WILSON GROUP
- ARCHITECTS -

PO Box 5510 Charlotte, NC 28299
704-331-9747 • www.twgarchitects.com

PROJECT MANAGER & CIVIL ENGINEER
TALBERT & BRIGHT

CONSULTING ARCHITECT
LS3P

STRUCTURAL ENGINEER
STEWART

FP/P/M/E ENGINEER
CHEATHAM & ASSOC.

BAGGAGE HANDLING CONSULTANTS
BNP

AIRCRAFT SUPPORT SYSTEMS
DK CONSULTANTS

SPECIALTY LIGHTING CONSULTANT
HARTRANFT

SIGNAGE & WAYFINDING
TAKEFORM

COPYRIGHT © 2019
THE WILSON GROUP ARCHITECTS
ALL RIGHTS RESERVED


PRINTED OR ELECTRONIC DRAWINGS AND DOCUMENTATION MAY NOT BE REPRODUCED IN ANY FORM WITHOUT WRITTEN PERMISSION FROM THE WILSON GROUP ARCHITECTS

REVISIONS


DATE 6/28/2019
PROJECT NUMBER 9202-000
SHEET TITLE

SCHEDULE 2 - RESTROOM ELEVATIONS


SHEET NUMBER
A2-416

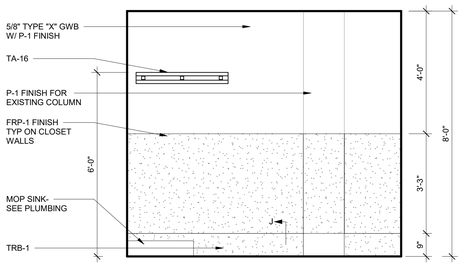


11 TYP JANITOR'S CLOSET ELEVATION
1/2" = 1'-0"

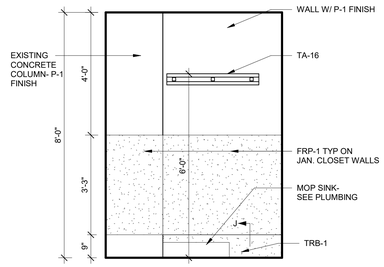


12 JANITOR'S CLOSET- TYPICAL FINISH
1/2" = 1'-0"

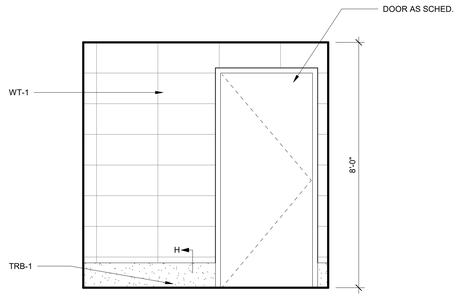


5 SCH 2 INT ELEV UNISEX A2137 NORTH
1/2" = 1'-0"

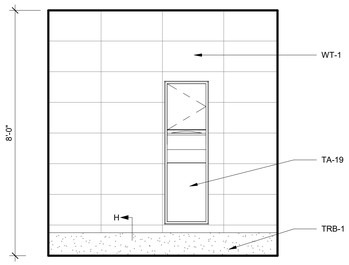


6 SCH 2 INT ELEV UNISEX A2137 EAST
1/2" = 1'-0"

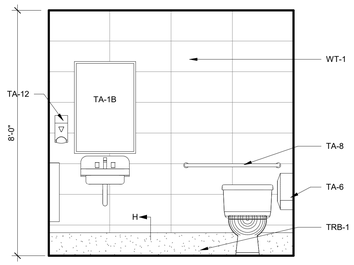


7 SCH 2 INT ELEV UNISEX A2137 SOUTH
1/2" = 1'-0"

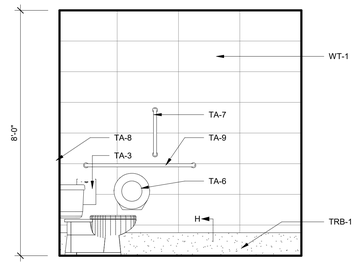


8 SCH 2 INT ELEV UNISEX A2137 WEST
1/2" = 1'-0"

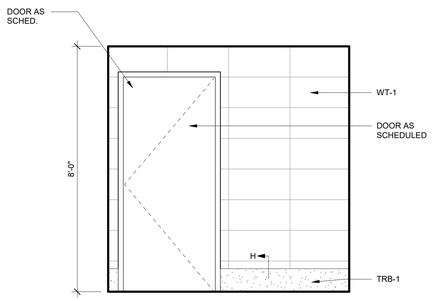


1 SCH 2 INT ELEV UNISEX A2136 NORTH
1/2" = 1'-0"

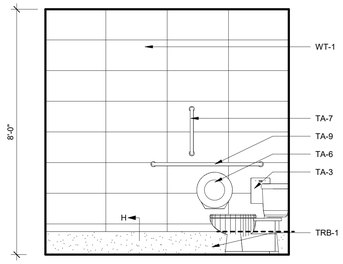

2 SCH 2 INT ELEV UNISEX A2136 EAST
1/2" = 1'-0"

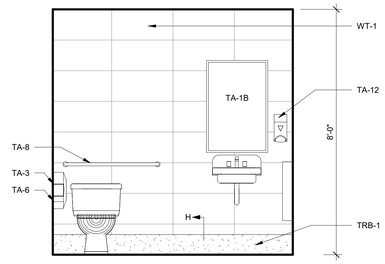

3 SCH 2 INT ELEV UNISEX A2136 SOUTH
1/2" = 1'-0"

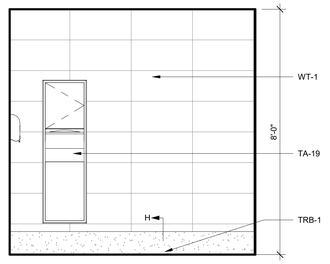

4 SCH 2 INT ELEV UNISEX A2136 WEST
1/2" = 1'-0"

GENERAL TOILET ACCESSORY AND BATHROOM FINISH NOTES

REFER TO SPECIFICATION SECTION 10 28 00 - TOILET ACCESSORIES FOR TOILET ACCESSORY LEGEND AND INFORMATION.

GENERAL NOTES - INTERIOR ELEVATIONS

1. REFER TO SHEET A-654 FOR WALL BASE, WALL, AND PANEL REVEAL DETAILS.
2. ABBREVIATIONS:
   - CLR = CENTERLINE OF REVEAL
   - TOR = TOP OF REVEAL
   - BOR = BOTTOM OF REVEAL
3. CONTRACTOR TO PROVIDE SHOP DRAWINGS TO ARCHITECT FOR REVIEW AND APPROVAL OF ALL SPECIALTY WALL PANEL SYSTEMS (WPS) PRIOR TO PROCUREMENT, FABRICATION, AND INSTALLATION
4. CONTRACTOR TO PROVIDE MOCKUPS OF EACH SPECIALTY WALL PANEL SYSTEM (WPS) FOR REVIEW AND APPROVAL PRIOR TO PROCUREMENT, FABRICATION, AND INSTALLATION.
5. ALL VERTICAL AND HORIZONTAL REVEALS ARE TO BE CONTINUOUS AND UNINTERRUPTED, U.N.O.
6. ALL DEAD STOP EXTRUSIONS ARE TO BE CONTINUOUS AND UNINTERRUPTED.

TOILET ACCESSORIES LEGEND

SYMBOL	DESCRIPTION
TA-1A	24" X 48" LIGHTED LED MIRROR- SEE ELECTRICAL DRAWINGS
TA-1B	24" X 36" FRAMED MIRROR
TA-2	AUTOMATIC TOP-FILL COUNTER MOUNTED SOAP DISPENSER
TA-3	SURFACE MOUNTED SANITARY NAPKIN DISPENSER- BOBRICK B-270
TA-4	SURFACE MOUNTED SANITARY NAPKIN DISPENSER- BOBRICK B-4354
TA-5	COUNTER WASTE RECEPTACLE GROMMET
TA-6	MULTI-ROLL TOILET TISSUE DISPENSER
TA-7	18" GRAB BAR (VERTICAL)
TA-8	36" GRAB BAR (HORIZONTAL, REAR)
TA-9	42" GRAB BAR (HORIZONTAL, SIDE)
TA-10	SS COAT HOOK (CENTERED ON TOILET SIDE OF DOOR @ 60" A.F.F.)
TA-11	PAPER TOWEL DISPENSER
TA-12	BATTERY OPERATED WALL MOUNTED HAND SOAP DISPENSER
TA-14	BABY CHANGING STATION
TA-15	WASTE RECEPTACLE
TA-16	MOP AND BROOM HOLDER
TA-17	UNDERCOUNTER PULL OUT TRASH RECEPTACLE
TA-18	ADULT CHANGING STATION
TA-19	COMBINATION PAPER TOWEL AND WASTE RECEPTACLE

ILM

TERMINAL IMPROVEMENTS CONTRACT 3

Wilmington International Airport
1740 Airport Boulevard, Suite 12
Wilmington, NC 28405

THE WILSON GROUP ARCHITECTS REGISTERED ARCHITECTURAL CORPORATION NORTH CAROLINA CERT. NO. 51140 CHARLOTTE, N.C.

JAMES WALKER PAGE REGISTERED ARCHITECT 9272 NORTH CAROLINA CHARLOTTE, N.C.

THE WILSON GROUP
- ARCHITECTS -

PO Box 5510 Charlotte, NC 28299
704-331-9747 • www.twgarchitects.com

PROJECT MANAGER & CIVIL ENGINEER
TALBERT & BRIGHT

CONSULTING ARCHITECT
LS3P

STRUCTURAL ENGINEER
STEWART

FP/P/M/E ENGINEER
CHEATHAM & ASSOC.

BAGGAGE HANDLING CONSULTANTS
BNP

AIRCRAFT SUPPORT SYSTEMS
DK CONSULTANTS

SPECIALTY LIGHTING CONSULTANT
HARTRANFT

SIGNAGE & WAYFINDING
TAKEFORM

COPYRIGHT © 2019
THE WILSON GROUP ARCHITECTS
ALL RIGHTS RESERVED
•
PRINTED OR ELECTRONIC DRAWINGS AND DOCUMENTATION MAY NOT BE REPRODUCED IN ANY FORM WITHOUT WRITTEN PERMISSION FROM THE WILSON GROUP ARCHITECTS


REVISIONS

DATE 6/28/2019
PROJECT NUMBER 9202-000
SHEET TITLE


SCHEDULE 2 - RESTROOM ELEVATIONS

SHEET NUMBER


A2-417

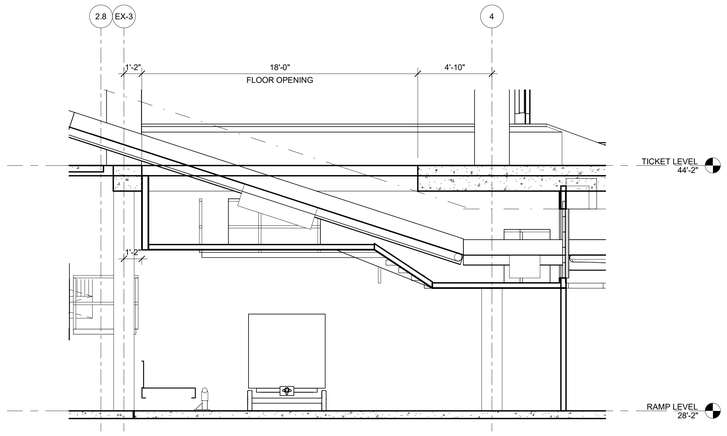


11 SECTION THRU DOGHOUSE - GRID LINE D
1/4" = 1'-0"

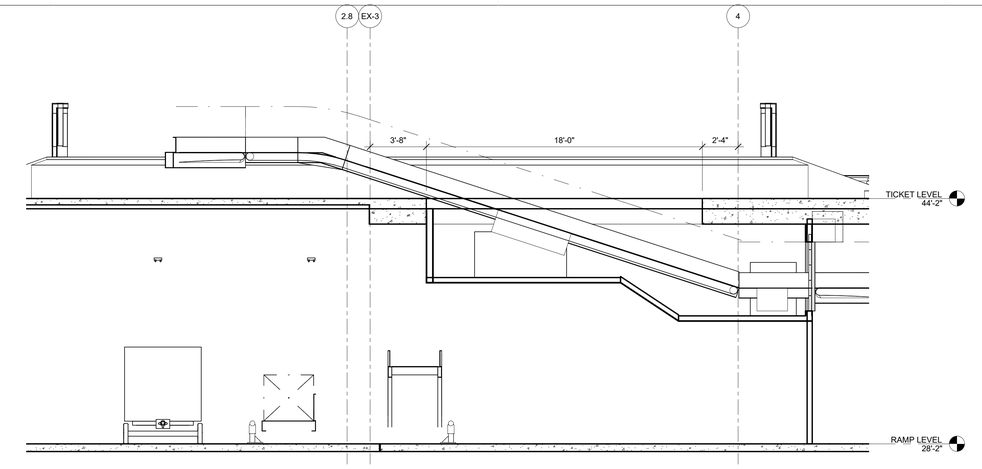


12 SECTION THRU DOGHOUSE-GRID LINE B
1/4" = 1'-0"

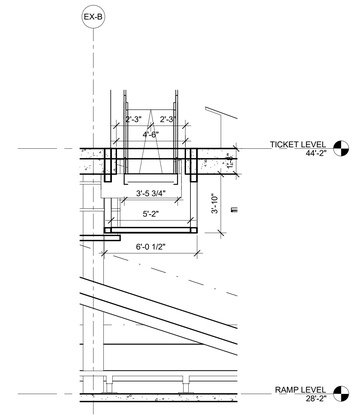


15 SECTION THRU DOGHOUSE 2
1/4" = 1'-0"

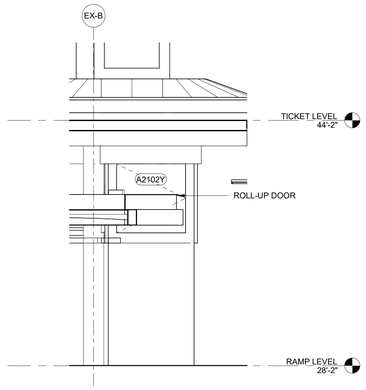


7 ELEVATION NORTH - DOGHOUSE
1/4" = 1'-0"

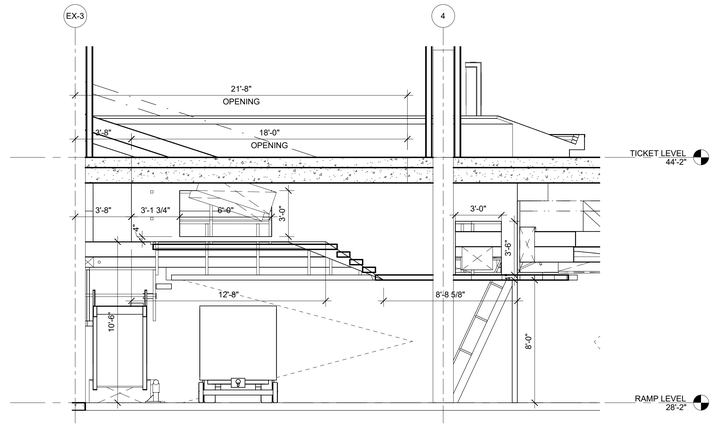

8 ELEVATION EAST - DOGHOUSE
1/4" = 1'-0"

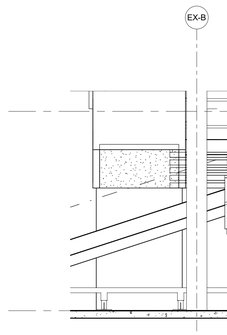

4 ELEVATION SOUTH - DOGHOUSE
1/4" = 1'-0"

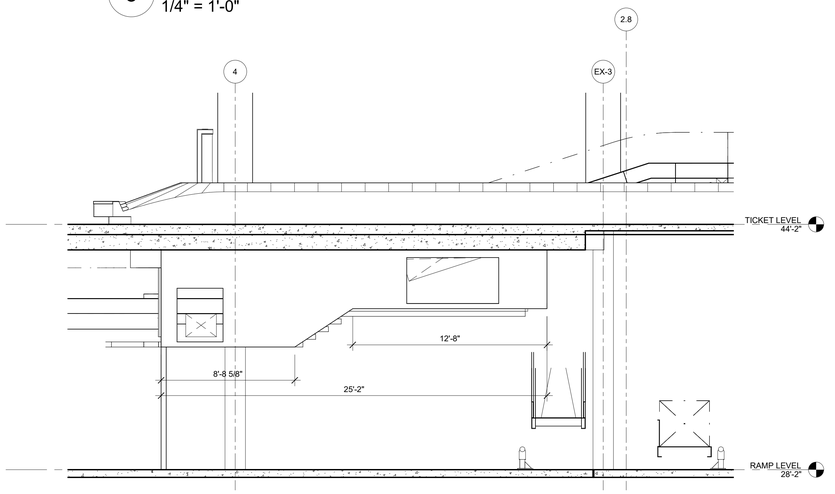

5 ELEVATION WEST - DOGHOUSE
1/4" = 1'-0"

ILM

TERMINAL IMPROVEMENTS CONTRACT 3

Wilmington International Airport
1740 Airport Boulevard, Suite 12
Wilmington, NC 28405

THE WILSON GROUP ARCHITECTS REGISTERED ARCHITECTURAL CORPORATION CERT. NO. 51140 NORTH CAROLINA CHARLOTTE, N.C.

TRAVIS WALKER PAGE REGISTERED ARCHITECT 9272 NORTH CAROLINA CHARLOTTE, N.C.

THE WILSON GROUP
- ARCHITECTS -
PO Box 5510 Charlotte, NC 28299
704-331-9747 • www.twgarchitects.com

PROJECT MANAGER & CIVIL ENGINEER
TALBERT & BRIGHT

CONSULTING ARCHITECT
LS3P

STRUCTURAL ENGINEER
STEWART

FP/P/M/E ENGINEER
CHEATHAM & ASSOC.

BAGGAGE HANDLING CONSULTANTS
BNP

AIRCRAFT SUPPORT SYSTEMS
DK CONSULTANTS

SPECIALTY LIGHTING CONSULTANT
HARTRANFT

SIGNAGE & WAYFINDING
TAKEFORM

COPYRIGHT © 2019
THE WILSON GROUP ARCHITECTS
ALL RIGHTS RESERVED
•
PRINTED OR ELECTRONIC DRAWINGS AND DOCUMENTATION MAY NOT BE REPRODUCED IN ANY FORM WITHOUT WRITTEN PERMISSION FROM THE WILSON GROUP ARCHITECTS

REVISIONS


DATE 6/28/2019
PROJECT NUMBER 9202-000
SHEET TITLE

SCHEDULE 2 - BAGGAGE CLAIM DOGHOUSE

SHEET NUMBER
A2-418

RCP LEGEND

2X2 LAY-IN IMPACT RESISTANT CEILING PANEL	GYPSUM BOARD	6" X LED FIXTURE LENGTH VARIES	SUPPLY AIR DIFFUSER	SPEAKER
		2 X 2 LED FIXTURE	RETURN AIR DIFFUSER	SPRINKER
		LED FIXTURE	EXHAUST FAN	STROBE
		1 X 1 LED FIXTURE	6" X MECH SUPPLY AND RETURN DIFFUSER LENGTH VARIES	

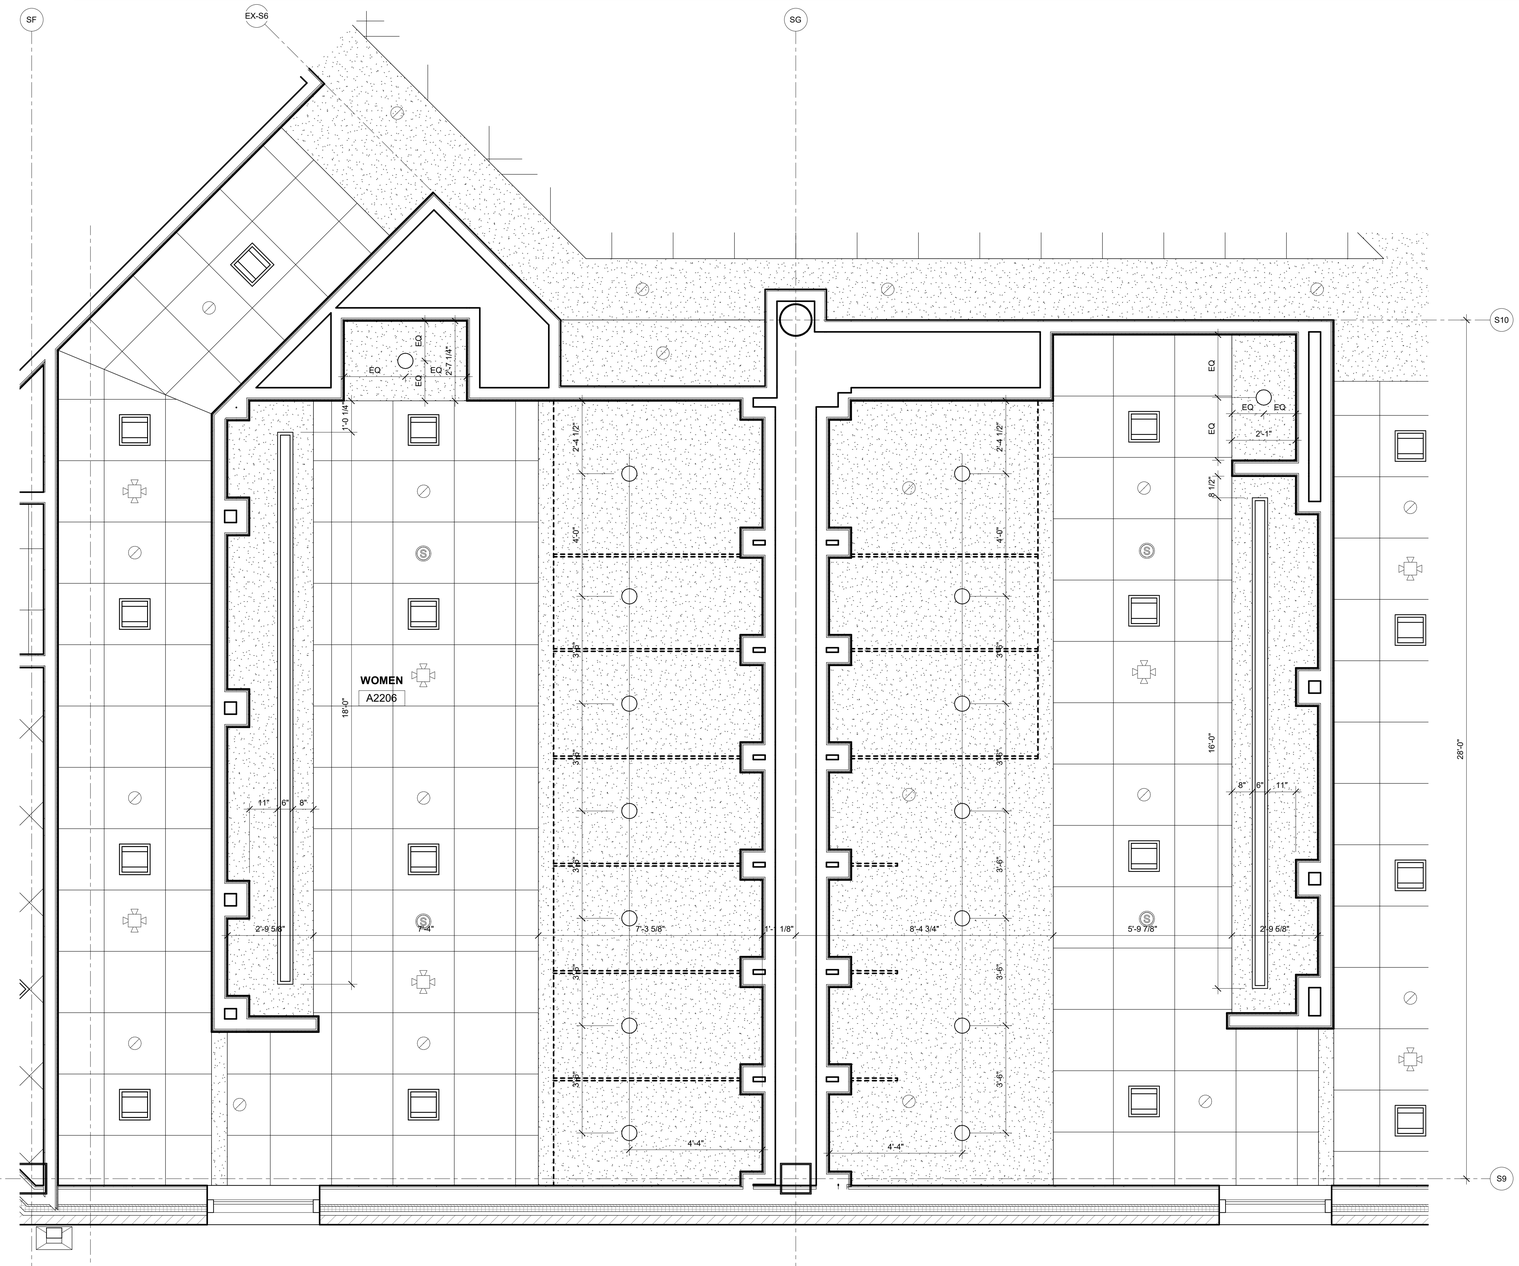

1 ENLARGED RESTROOM RCP-ZONE 1
1/2" = 1'-0"

ILM

TERMINAL IMPROVEMENTS CONTRACT 3

Wilmington International Airport
1740 Airport Boulevard, Suite 12
Wilmington, NC 28405

THE WILSON GROUP ARCHITECTS REGISTERED ARCHITECTURAL CORPORATION NORTH CAROLINA CERT. NO. 51140 CHARLOTTE, N.C.

TRAVIS WALKER PAYNE REGISTERED ARCHITECT 9272 NORTH CAROLINA CHARLOTTE, N.C.

THE WILSON GROUP
- ARCHITECTS -

PO Box 5510 Charlotte, NC 28299
704-331-9747 • www.twgarchitects.com

PROJECT MANAGER & CIVIL ENGINEER
TALBERT & BRIGHT

CONSULTING ARCHITECT
LS3P

STRUCTURAL ENGINEER
STEWART

FP/P/M/E ENGINEER
CHEATHAM & ASSOC.

BAGGAGE HANDLING CONSULTANTS
BNP

AIRCRAFT SUPPORT SYSTEMS
DK CONSULTANTS

SPECIALTY LIGHTING CONSULTANT
HARTRANFT

SIGNAGE & WAYFINDING
TAKEFORM

COPYRIGHT © 2019
THE WILSON GROUP ARCHITECTS
ALL RIGHTS RESERVED

PRINTED OR ELECTRONIC DRAWINGS AND DOCUMENTATION MAY NOT BE REPRODUCED IN ANY FORM WITHOUT WRITTEN PERMISSION FROM THE WILSON GROUP ARCHITECTS

REVISIONS

DATE 6/28/2019
PROJECT NUMBER 9202-000
SHEET TITLE


SCHEDULE 2 - ENLARGED BATHROOM RCP

SHEET NUMBER

A2-419

RCP LEGEND

2X2 LAY-IN IMPACT RESISTANT CEILING PANEL	GYPSUM BOARD	6" X LED FIXTURE LENGTH VARIES	SUPPLY AIR DIFFUSER	SPEAKER
		2 X 2 LED FIXTURE	RETURN AIR DIFFUSER	SPRINKER
		LED FIXTURE	EXHAUST FAN	STROBE
		1 X 1 LED FIXTURE	6" X MECH SUPPLY AND RETURN DIFFUSER LENGTH VARIES	

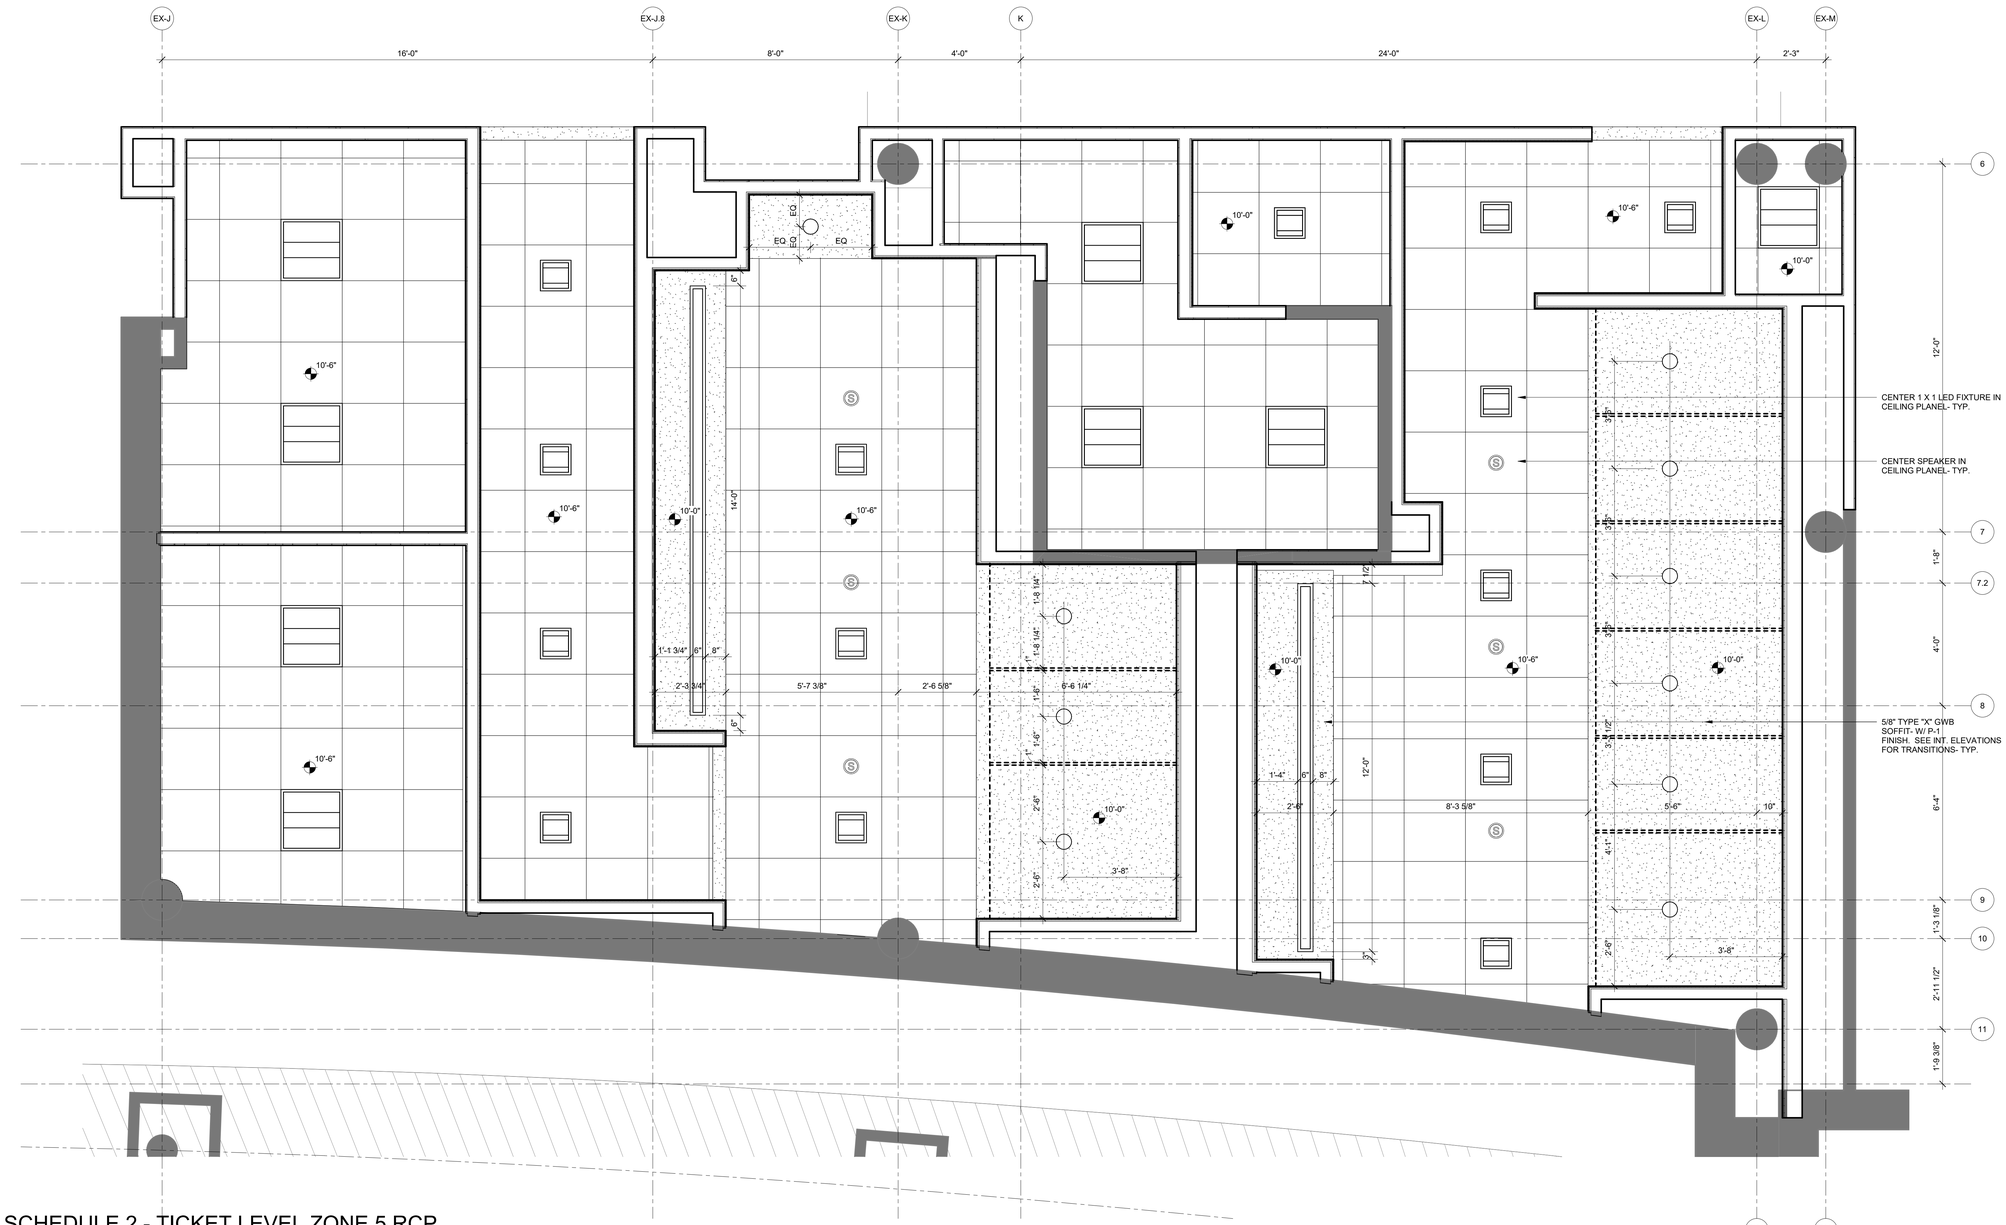

1 SCHEDULE 2 - TICKET LEVEL ZONE 5 RCP
1/2" = 1'-0"

ILM

TERMINAL IMPROVEMENTS CONTRACT 3

Wilmington International Airport
1740 Airport Boulevard, Suite 12
Wilmington, NC 28405

THE WILSON GROUP ARCHITECTS REGISTERED ARCHITECTURAL CORPORATION CERT. NO. 51140 NORTH CAROLINA CHARLOTTE, N.C.

CRAIG WALKER PAYNE REGISTERED ARCHITECT 9272 NORTH CAROLINA CHARLOTTE, N.C.

THE WILSON GROUP
- ARCHITECTS -
PO Box 5510 Charlotte, NC 28299
704-331-9747 • www.twgarchitects.com

PROJECT MANAGER & CIVIL ENGINEER
TALBERT & BRIGHT

CONSULTING ARCHITECT
LS3P

STRUCTURAL ENGINEER
STEWART

FP/P/M/E ENGINEER
CHEATHAM & ASSOC.

BAGGAGE HANDLING CONSULTANTS
BNP

AIRCRAFT SUPPORT SYSTEMS
DK CONSULTANTS

SPECIALTY LIGHTING CONSULTANT
HARTRANFT

SIGNAGE & WAYFINDING
TAKEFORM

COPYRIGHT © 2019
THE WILSON GROUP ARCHITECTS
ALL RIGHTS RESERVED

PRINTED OR ELECTRONIC DRAWINGS AND DOCUMENTATION MAY NOT BE REPRODUCED IN ANY FORM WITHOUT WRITTEN PERMISSION FROM THE WILSON GROUP ARCHITECTS

REVISIONS


DATE 6/28/2019
PROJECT NUMBER 9202-000
SHEET TITLE

SCHEDULE 2 - ENLARGED BATHROOM RCP

SHEET NUMBER
A2-420

RCP LEGEND

2X2 LAY-IN IMPACT RESISTANT CEILING PANEL	GYPSUM BOARD	6" X LED FIXTURE LENGTH VARIES	SUPPLY AIR DIFFUSER	SPEAKER
		2 X 2 LED FIXTURE	RETURN AIR DIFFUSER	SPRINKER
		LED FIXTURE	EXHAUST FAN	STROBE
		1 X 1 LED FIXTURE	6" X MECH SUPPLY AND RETURN DIFFUSER LENGTH VARIES	

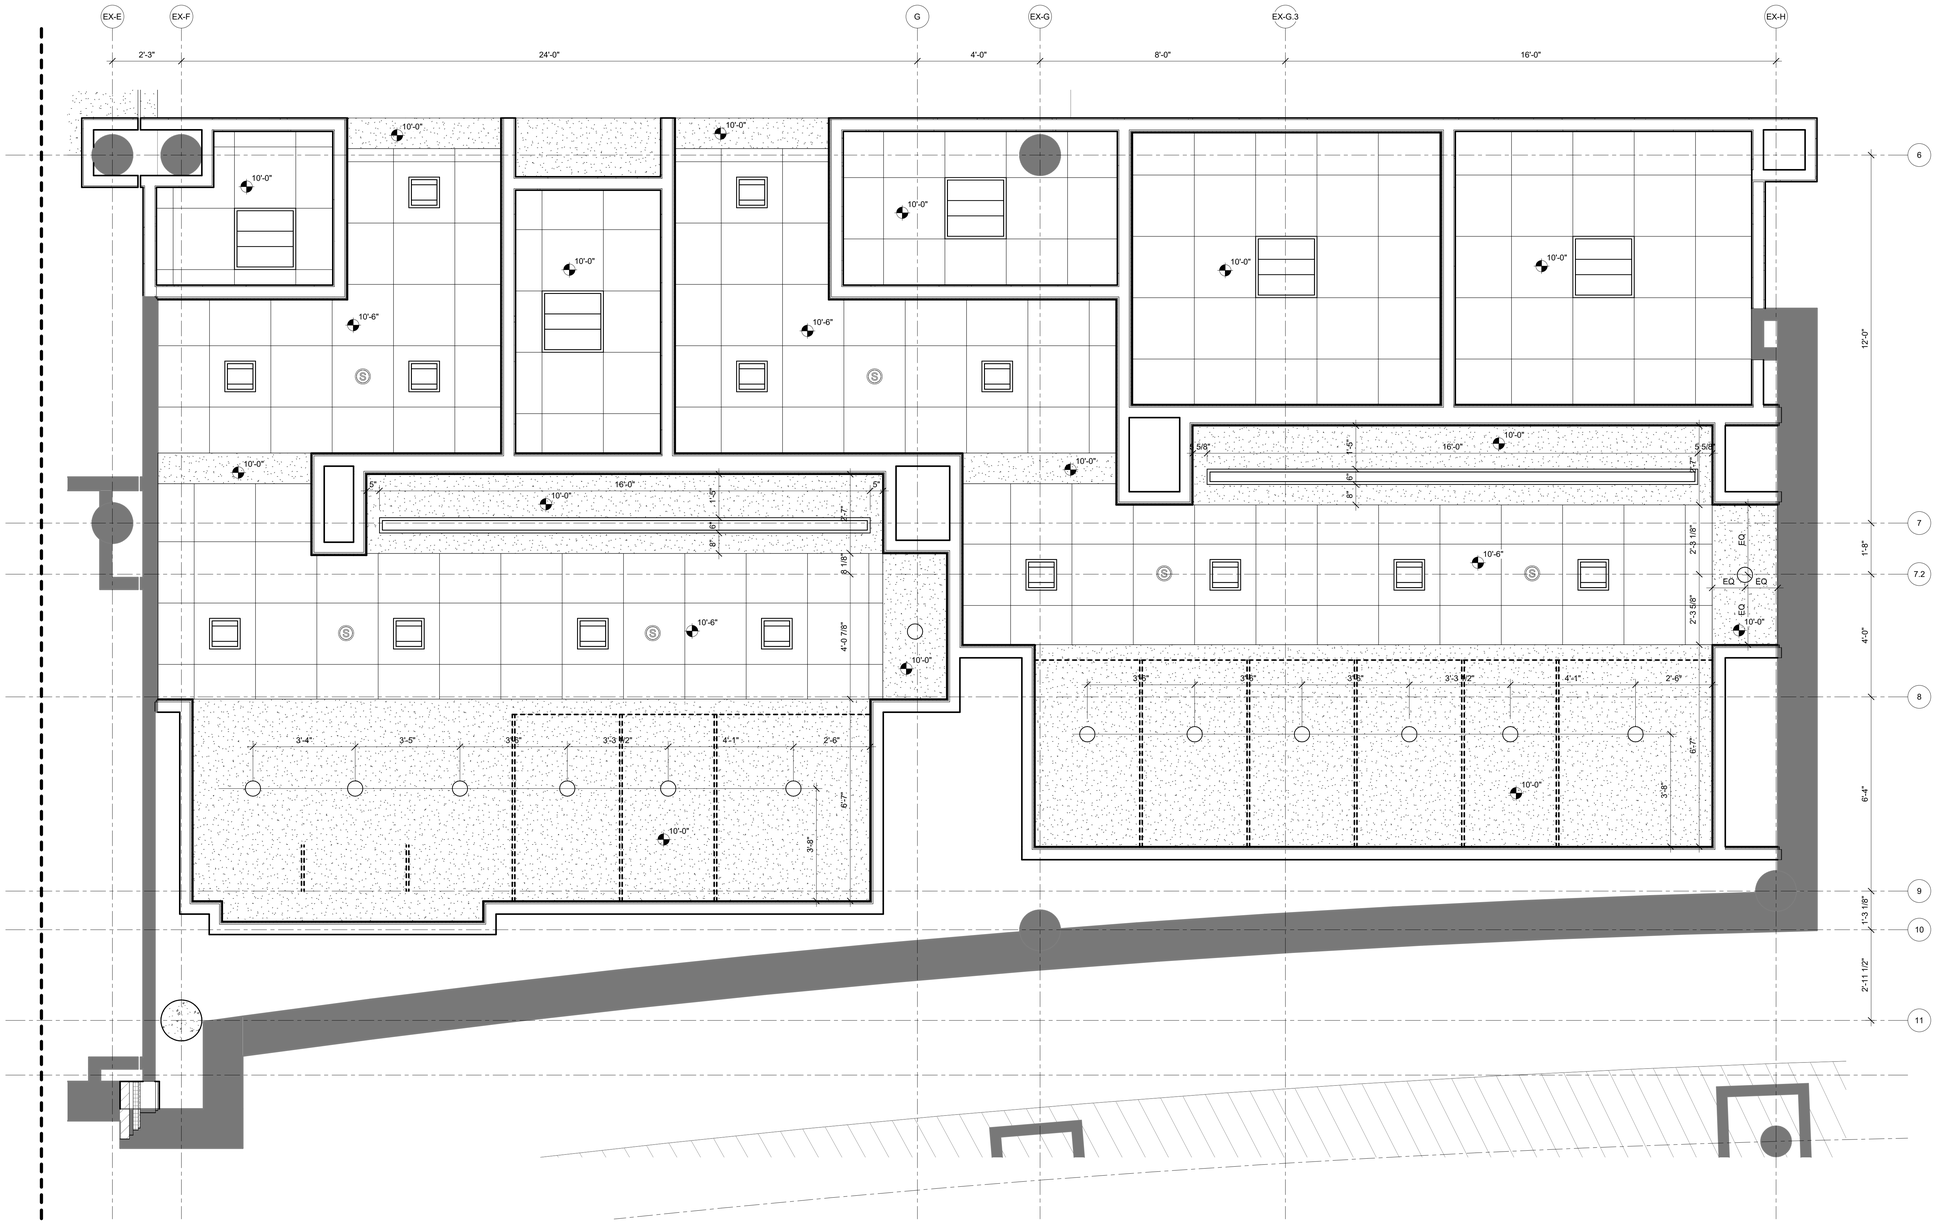

1 SCHEDULE 2 - TICKET LEVEL ZONE 5 RCP
1/2" = 1'-0"

ILM

TERMINAL IMPROVEMENTS CONTRACT 3

Wilmington International Airport
1740 Airport Boulevard, Suite 12
Wilmington, NC 28405

THE WILSON GROUP ARCHITECTS REGISTERED ARCHITECTURAL CORPORATION NORTH CAROLINA CERT. NO. 511140 CHARLOTTE, N.C.

EVANS WALKER PAUL REGISTERED ARCHITECT 9272 NORTH CAROLINA CHARLOTTE, N.C.

THE WILSON GROUP
- ARCHITECTS -

PO Box 5510 Charlotte, NC 28299
704-331-9747 • www.twgarchitects.com

PROJECT MANAGER & CIVIL ENGINEER
TALBERT & BRIGHT

CONSULTING ARCHITECT
LS3P

STRUCTURAL ENGINEER
STEWART

FP/P/M/E ENGINEER
CHEATHAM & ASSOC.

BAGGAGE HANDLING CONSULTANTS
BNP

AIRCRAFT SUPPORT SYSTEMS
DK CONSULTANTS

SPECIALTY LIGHTING CONSULTANT
HARTRANFT

SIGNAGE & WAYFINDING
TAKEFORM

COPYRIGHT © 2019
THE WILSON GROUP ARCHITECTS
ALL RIGHTS RESERVED

PRINTED OR ELECTRONIC DRAWINGS AND DOCUMENTATION MAY NOT BE REPRODUCED IN ANY FORM WITHOUT WRITTEN PERMISSION FROM THE WILSON GROUP ARCHITECTS

REVISIONS

DATE 6/28/2019
PROJECT NUMBER 9202-000
SHEET TITLE


SCHEDULE 2 - ENLARGED BATHROOM RCP

SHEET NUMBER
A2-421


TRUE NORTH

RCP LEGEND

- 2'x4' w 6" SLOT LAY-IN CEILING PANEL
- 2X2 LAY-IN CEILING PANEL
- GYPSUM BOARD
- EXPOSED STRUCTURE - PAINTED
- EXHAUST AIR GRILLE
- SPEAKER
- SPRINKLER
- STROBE
- HEIGHT (FEET, INCHES) ABOVE FINISHED FLOOR, 10'-6" U.N.O.
- 6" X LED FIXTURE LENGTH VARIES
- 2 X 2 LED FIXTURE
- LED FIXTURE
- 1 X 1 LED FIXTURE
- 2 X 2 LED FIXTURE- EXTERIOR
- SUPPLY AIR DIFFUSER
- RETURN AIR DIFFUSER
- EXHAUST FAN
- 6" X MECH SUPPLY AND RETURN DIFFUSER LENGTH VARIES

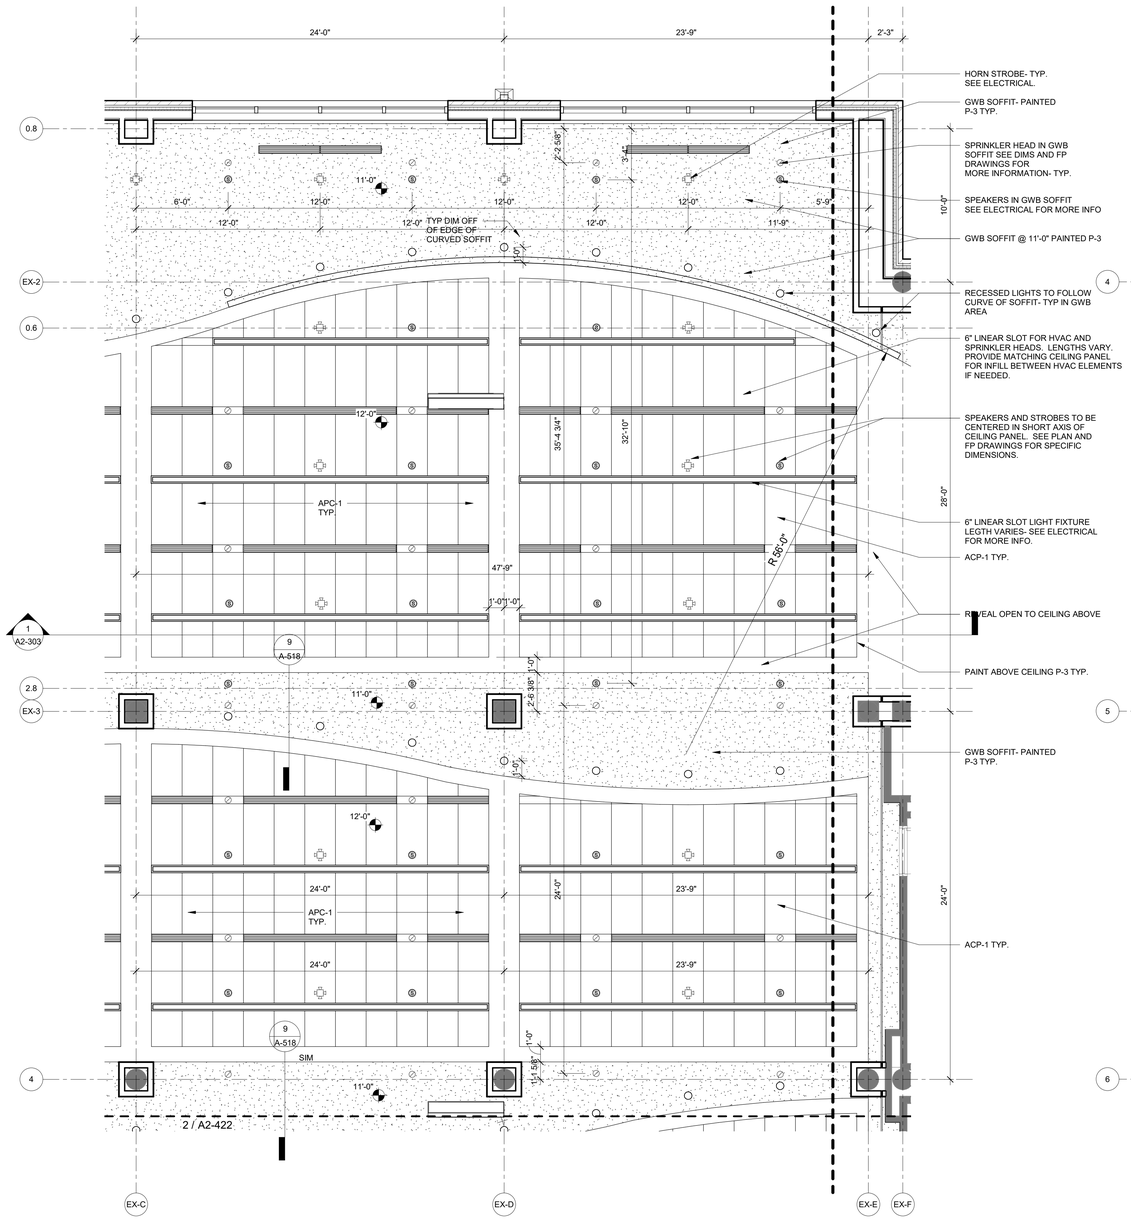

1 ENLARGED TICKETING LEVEL RCP - ZONE 4
1/4" = 1'-0"

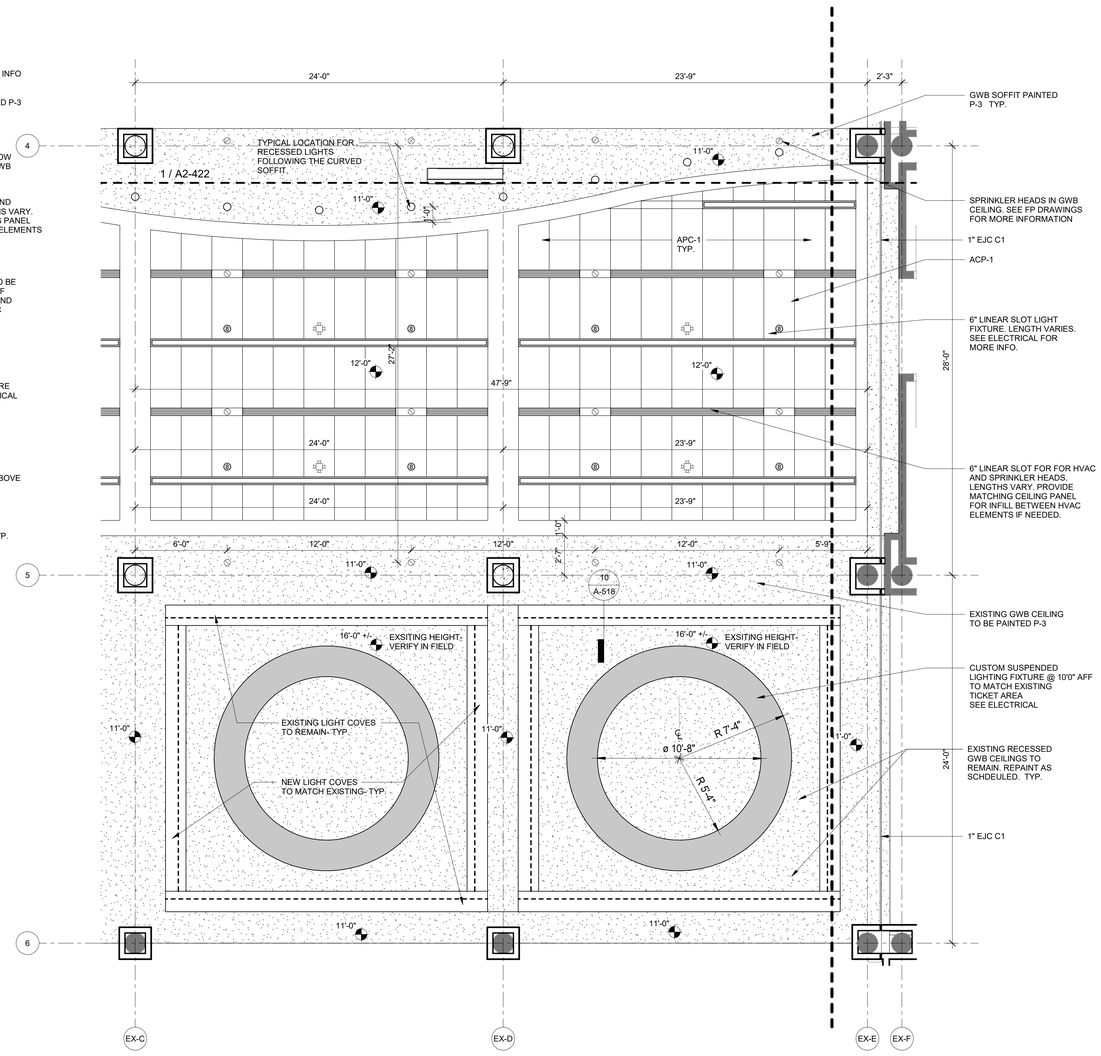

2 ENLARGED TICKETING LEVEL RCP - ZONE 4 (MATCH)
1/4" = 1'-0"

ILM

TERMINAL IMPROVEMENTS CONTRACT 3

Wilmington International Airport
1740 Airport Boulevard, Suite 12
Wilmington, NC 28405

THE WILSON GROUP ARCHITECTS REGISTERED ARCHITECTURAL CORPORATION NORTH CAROLINA CERT. NO. 51140 CHARLOTTE, N.C.

CRAIG WALKER PARKER REGISTERED ARCHITECT 9272 CHARLOTTE, N.C.

THE WILSON GROUP
- ARCHITECTS -

PO Box 5510 Charlotte, NC 28299
704-331-9747 • www.twgarchitects.com

PROJECT MANAGER & CIVIL ENGINEER
TALBERT & BRIGHT

CONSULTING ARCHITECT
LS3P

STRUCTURAL ENGINEER
STEWART

FP/P/M/E ENGINEER
CHEATHAM & ASSOC.

BAGGAGE HANDLING CONSULTANTS
BNP

AIRCRAFT SUPPORT SYSTEMS
DK CONSULTANTS

SPECIALTY LIGHTING CONSULTANT
HARTRANFT

SIGNAGE & WAYFINDING
TAKEFORM

COPYRIGHT © 2019
THE WILSON GROUP ARCHITECTS
ALL RIGHTS RESERVED

PRINTED OR ELECTRONIC DRAWINGS AND DOCUMENTATION MAY NOT BE REPRODUCED IN ANY FORM WITHOUT WRITTEN PERMISSION FROM THE WILSON GROUP ARCHITECTS

REVISIONS

DATE 6/28/2019
PROJECT NUMBER 9202-000
SHEET TITLE

SCHEDULE 2 - ENLARGED BAG CLAIM AREA RCP

SHEET NUMBER

A2-422



1 SCHEDULE 2 - 01 RAMP LEVEL OVERALL FINISH FLOOR PLAN
1" = 20'-0"

TRUE NORTH

ILM

TERMINAL IMPROVEMENTS CONTRACT 3

Wilmington International Airport
1740 Airport Boulevard, Suite 12
Wilmington, NC 28405

THE WILSON GROUP ARCHITECTS — CERT. NO. 51140 — NORTH CAROLINA — CHARLOTTE, N.C.

CRAIG WALKER PAGE — REGISTERED ARCHITECT — 9272 — NORTH CAROLINA — CHARLOTTE, N.C.

THE WILSON GROUP
- ARCHITECTS -
PO Box 5510 Charlotte, NC 28299
704-331-9747 • www.twgarchitects.com

PROJECT MANAGER & CIVIL ENGINEER
TALBERT & BRIGHT

CONSULTING ARCHITECT
LS3P

STRUCTURAL ENGINEER
STEWART

FP/P/M/E ENGINEER
CHEATHAM & ASSOC.

BAGGAGE HANDLING CONSULTANTS
BNP

AIRCRAFT SUPPORT SYSTEMS
DK CONSULTANTS

SPECIALTY LIGHTING CONSULTANT
HARTRANFT

SIGNAGE & WAYFINDING
TAKEFORM



KEY PLAN

COPYRIGHT © 2019
THE WILSON GROUP ARCHITECTS
ALL RIGHTS RESERVED

PRINTED OR ELECTRONIC DRAWINGS AND DOCUMENTATION MAY NOT BE REPRODUCED IN ANY FORM WITHOUT WRITTEN PERMISSION FROM THE WILSON GROUP ARCHITECTS


REVISIONS

DATE 6/28/2019
PROJECT NUMBER 9202-000
SHEET TITLE

SCHEDULE 2 - RAMP LEVEL OVERALL FINISH FLOOR PLAN

SHEET NUMBER

A2-710

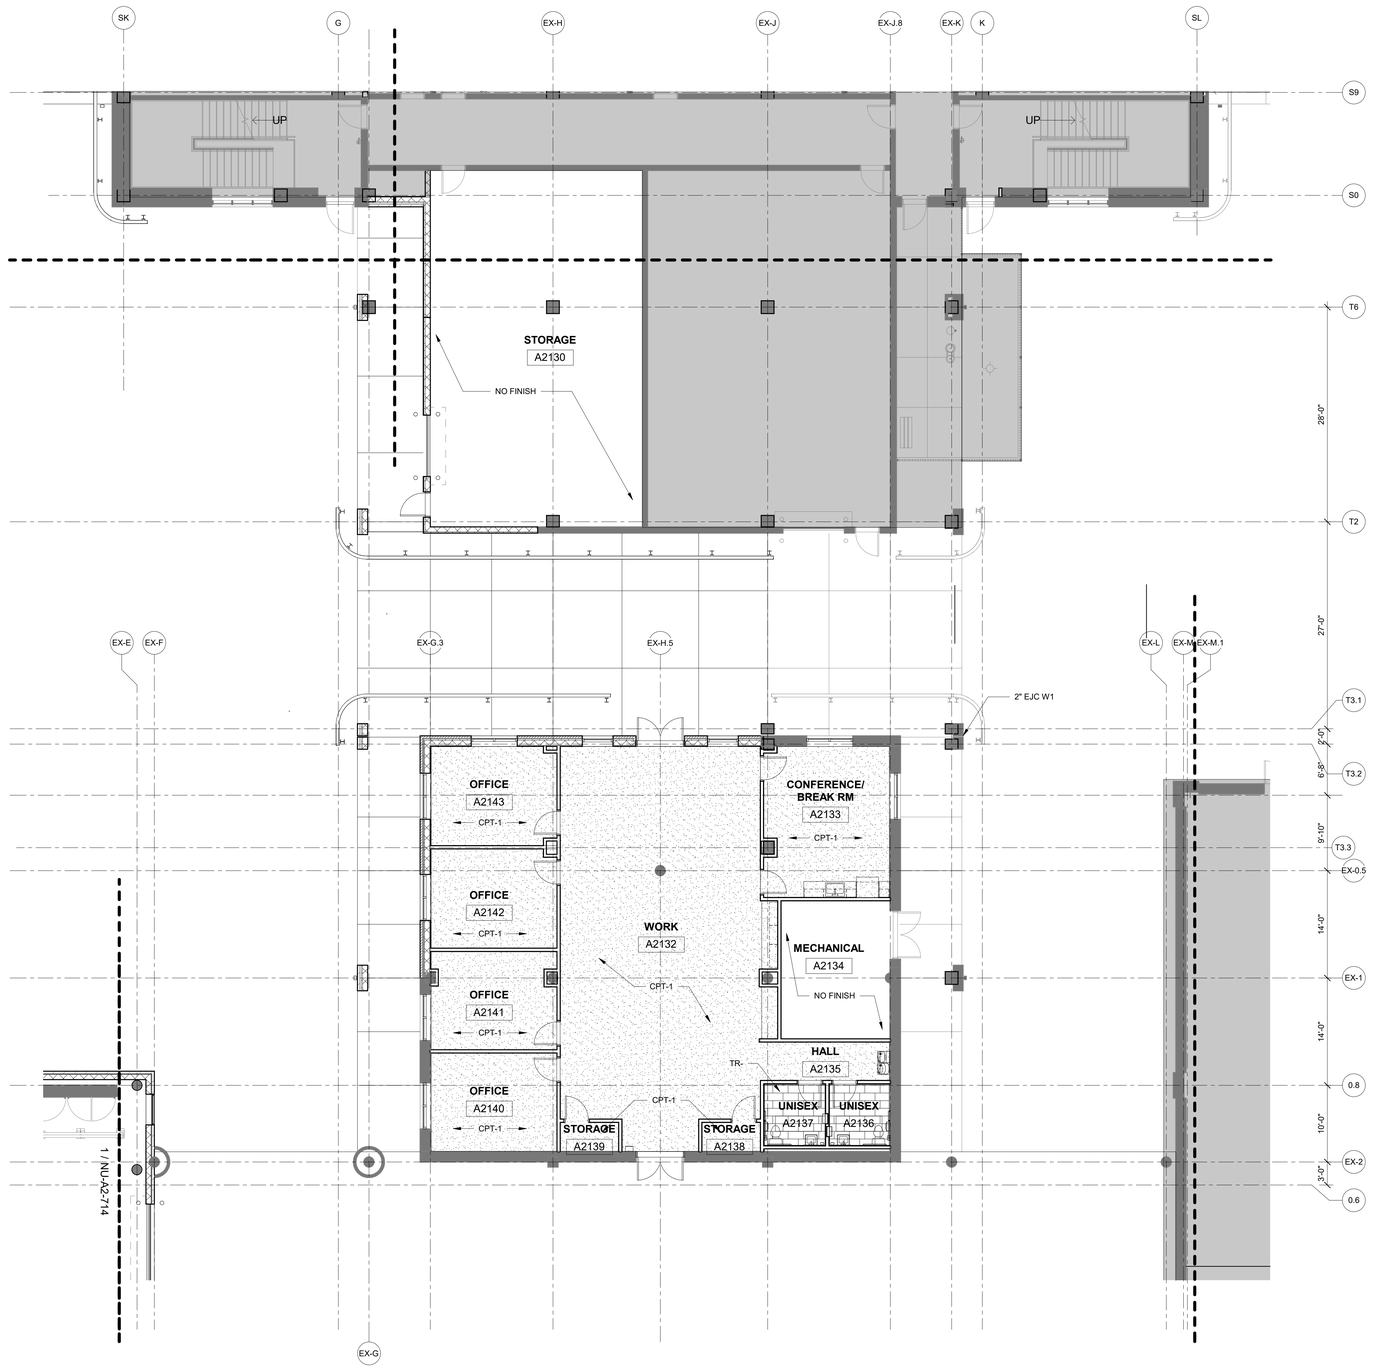

1 SCHEDULE 2 - RAMP LEVEL FINISH FLOOR PLAN ZONE 3

1/8" = 1'-0"

ILM

TERMINAL IMPROVEMENTS CONTRACT 3

Wilmington International Airport
1740 Airport Boulevard, Suite 12
Wilmington, NC 28405

THE WILSON GROUP ARCHITECTS
REGISTERED ARCHITECTURAL CORPORATION
CERT. NO. 51140
NORTH CAROLINA
CHARLOTTE, N.C.

CRAIG WALKER PAGE
REGISTERED ARCHITECT
9272
NORTH CAROLINA
CHARLOTTE, N.C.

THE WILSON GROUP
- ARCHITECTS -

PO Box 5510 Charlotte, NC 28299
704-331-9747 • www.twgarchitects.com

PROJECT MANAGER & CIVIL ENGINEER
TALBERT & BRIGHT

CONSULTING ARCHITECT
LS3P

STRUCTURAL ENGINEER
STEWART


FP/P/M/E ENGINEER
CHEATHAM & ASSOC.

BAGGAGE HANDLING CONSULTANTS
BNP

AIRCRAFT SUPPORT SYSTEMS
DK CONSULTANTS

SPECIALTY LIGHTING CONSULTANT
HARTRANFT

SIGNAGE & WAYFINDING
TAKEFORM

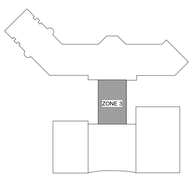

KEY PLAN

COPYRIGHT © 2019
THE WILSON GROUP ARCHITECTS
ALL RIGHTS RESERVED

PRINTED OR ELECTRONIC DRAWINGS AND DOCUMENTATION MAY NOT BE REPRODUCED IN ANY FORM WITHOUT WRITTEN PERMISSION FROM THE WILSON GROUP ARCHITECTS


REVISIONS

DATE 6/28/2019
PROJECT NUMBER 9202-000
SHEET TITLE

SCHEDULE 2 - RAMP LEVEL FINISH FLOOR PLAN ZONE 3

SHEET NUMBER

A2-713

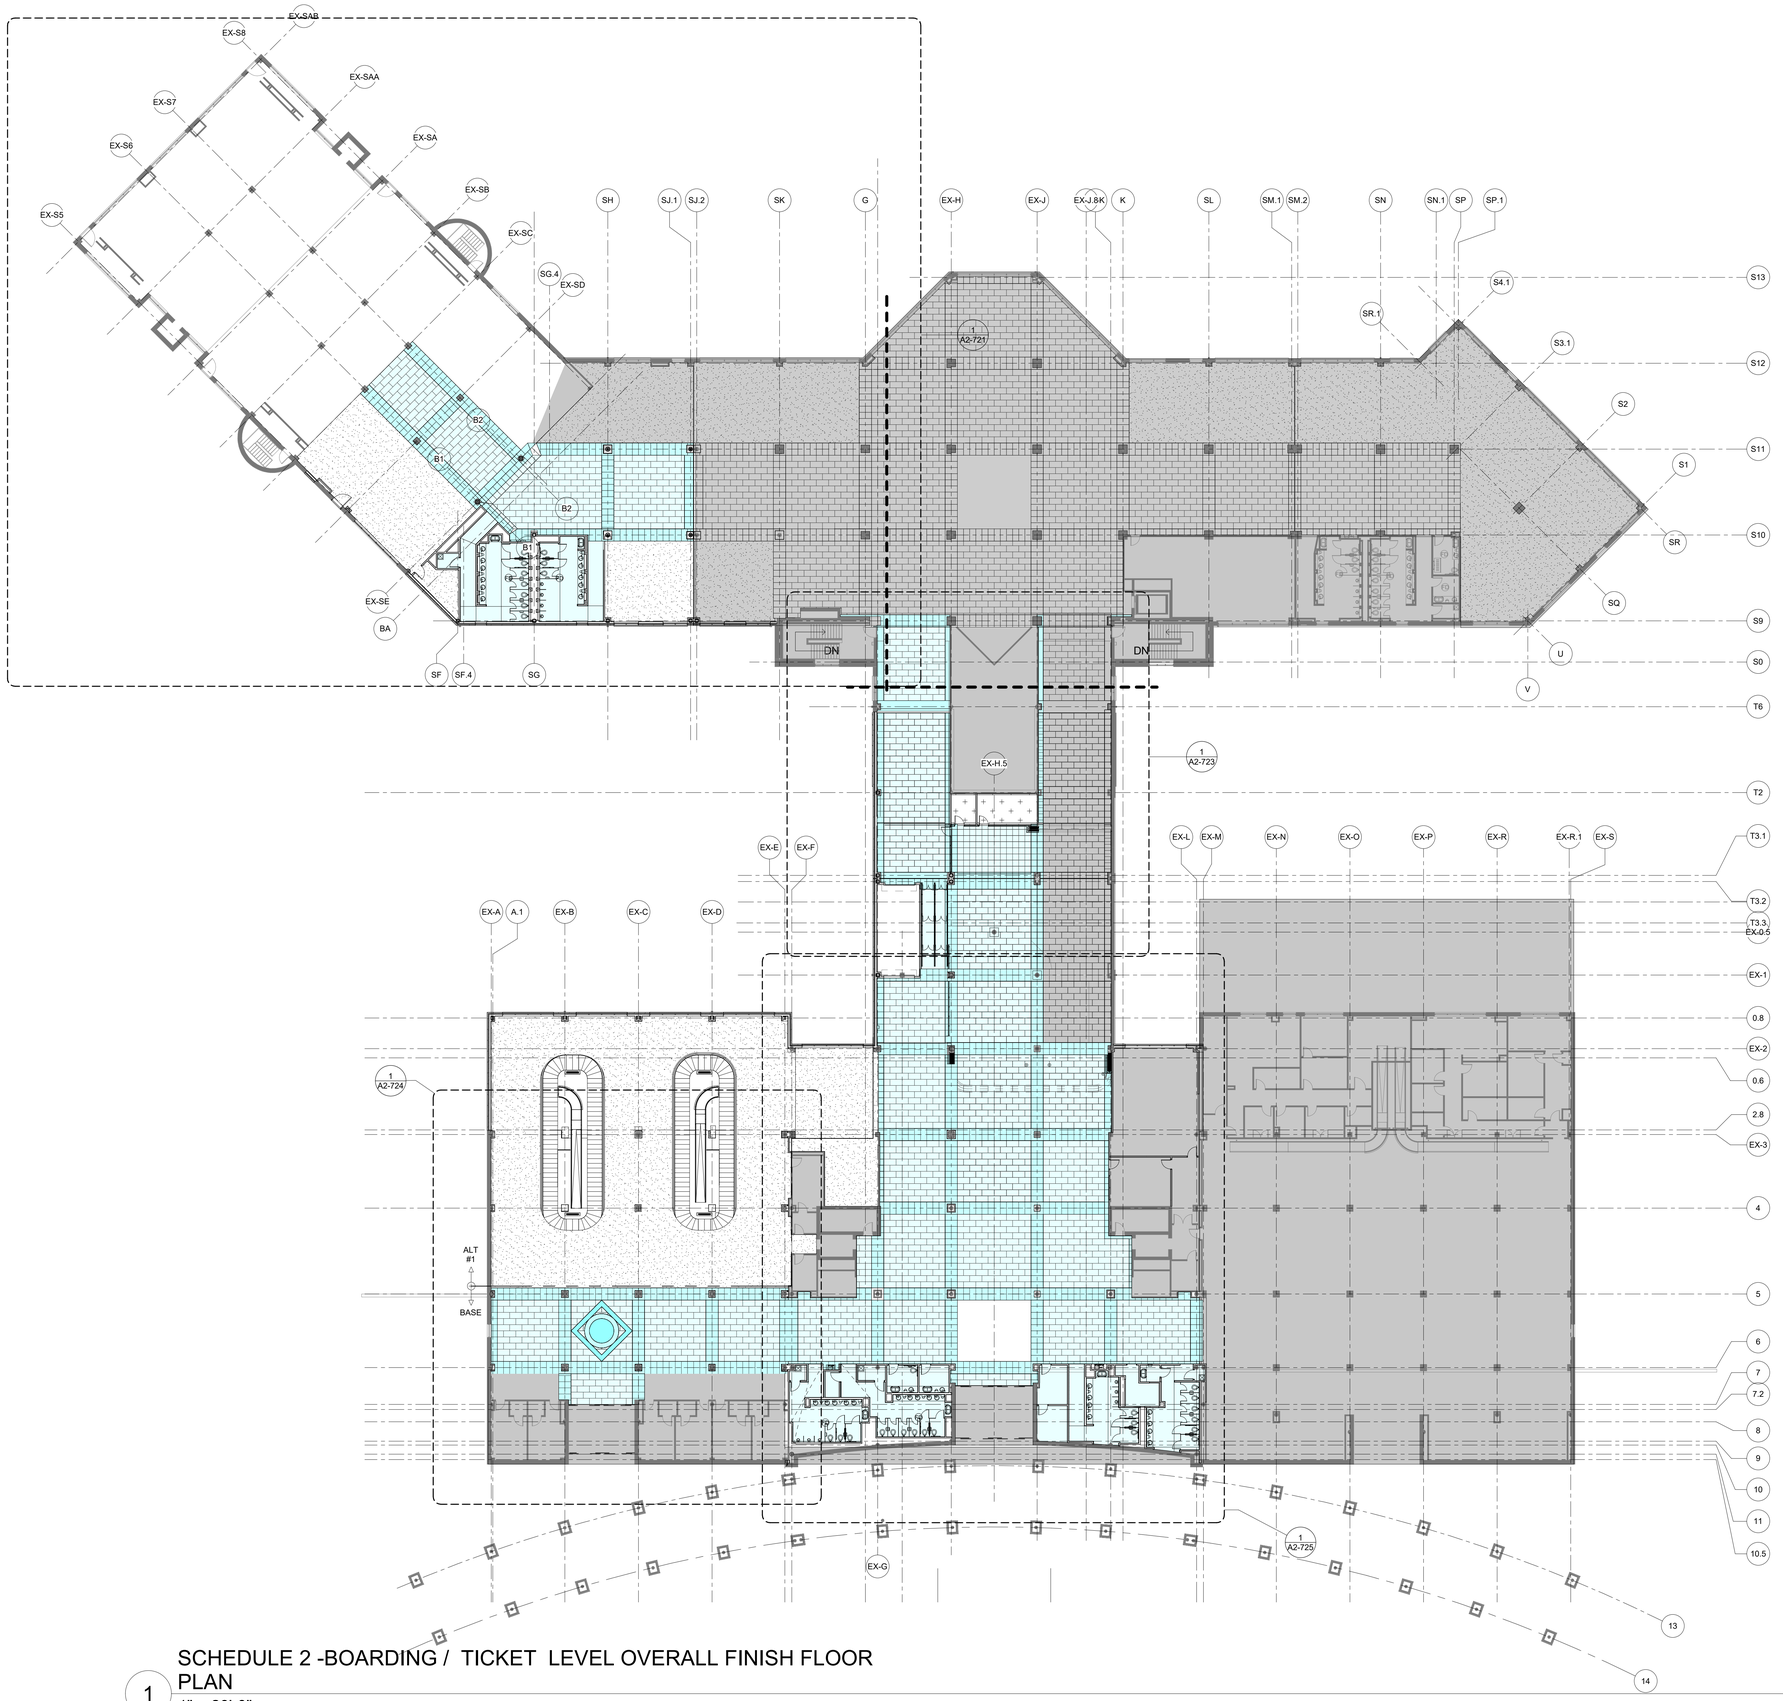

FINISH FLOOR LEGEND

- TR-1
- TR-2
- TR-3
- ALLOWANCE TR-4
- CPT-1
- CPT-2
- CONCRETE
- EXISTING

TRUE NORTH

1 SCHEDULE 2 -BOARDING / TICKET LEVEL OVERALL FINISH FLOOR PLAN

1" = 20'-0"

ILM

TERMINAL IMPROVEMENTS CONTRACT 3

Wilmington International Airport
1740 Airport Boulevard, Suite 12
Wilmington, NC 28405

THE WILSON GROUP ARCHITECTS — REGISTERED ARCHITECTURAL CORPORATION — CERT. NO. 51140 — NORTH CAROLINA — CHARLOTTE, N.C.

JAMES WALKER PAGE — REGISTERED ARCHITECT — 9272 — NORTH CAROLINA — CHARLOTTE, N.C.

THE WILSON GROUP
- ARCHITECTS -
PO Box 5510 Charlotte, NC 28299
704-331-9747 • www.twgarchitects.com

PROJECT MANAGER & CIVIL ENGINEER
TALBERT & BRIGHT

CONSULTING ARCHITECT
LS3P

STRUCTURAL ENGINEER
STEWART

FP/P/M/E ENGINEER
CHEATHAM & ASSOC.

BAGGAGE HANDLING CONSULTANTS
BNP

AIRCRAFT SUPPORT SYSTEMS
DK CONSULTANTS

SPECIALTY LIGHTING CONSULTANT
HARTRANFT

SIGNAGE & WAYFINDING
TAKEFORM



KEY PLAN

COPYRIGHT © 2019
THE WILSON GROUP ARCHITECTS
ALL RIGHTS RESERVED
•
PRINTED OR ELECTRONIC DRAWINGS AND DOCUMENTATION MAY NOT BE REPRODUCED IN ANY FORM WITHOUT WRITTEN PERMISSION FROM THE WILSON GROUP ARCHITECTS


REVISIONS

DATE 6/28/2019
PROJECT NUMBER 9202-000
SHEET TITLE

SCHEDULE 2 - BOARDING / TICKET LEVEL OVERALL FINISH FLOOR PLAN

SHEET NUMBER

A2-720

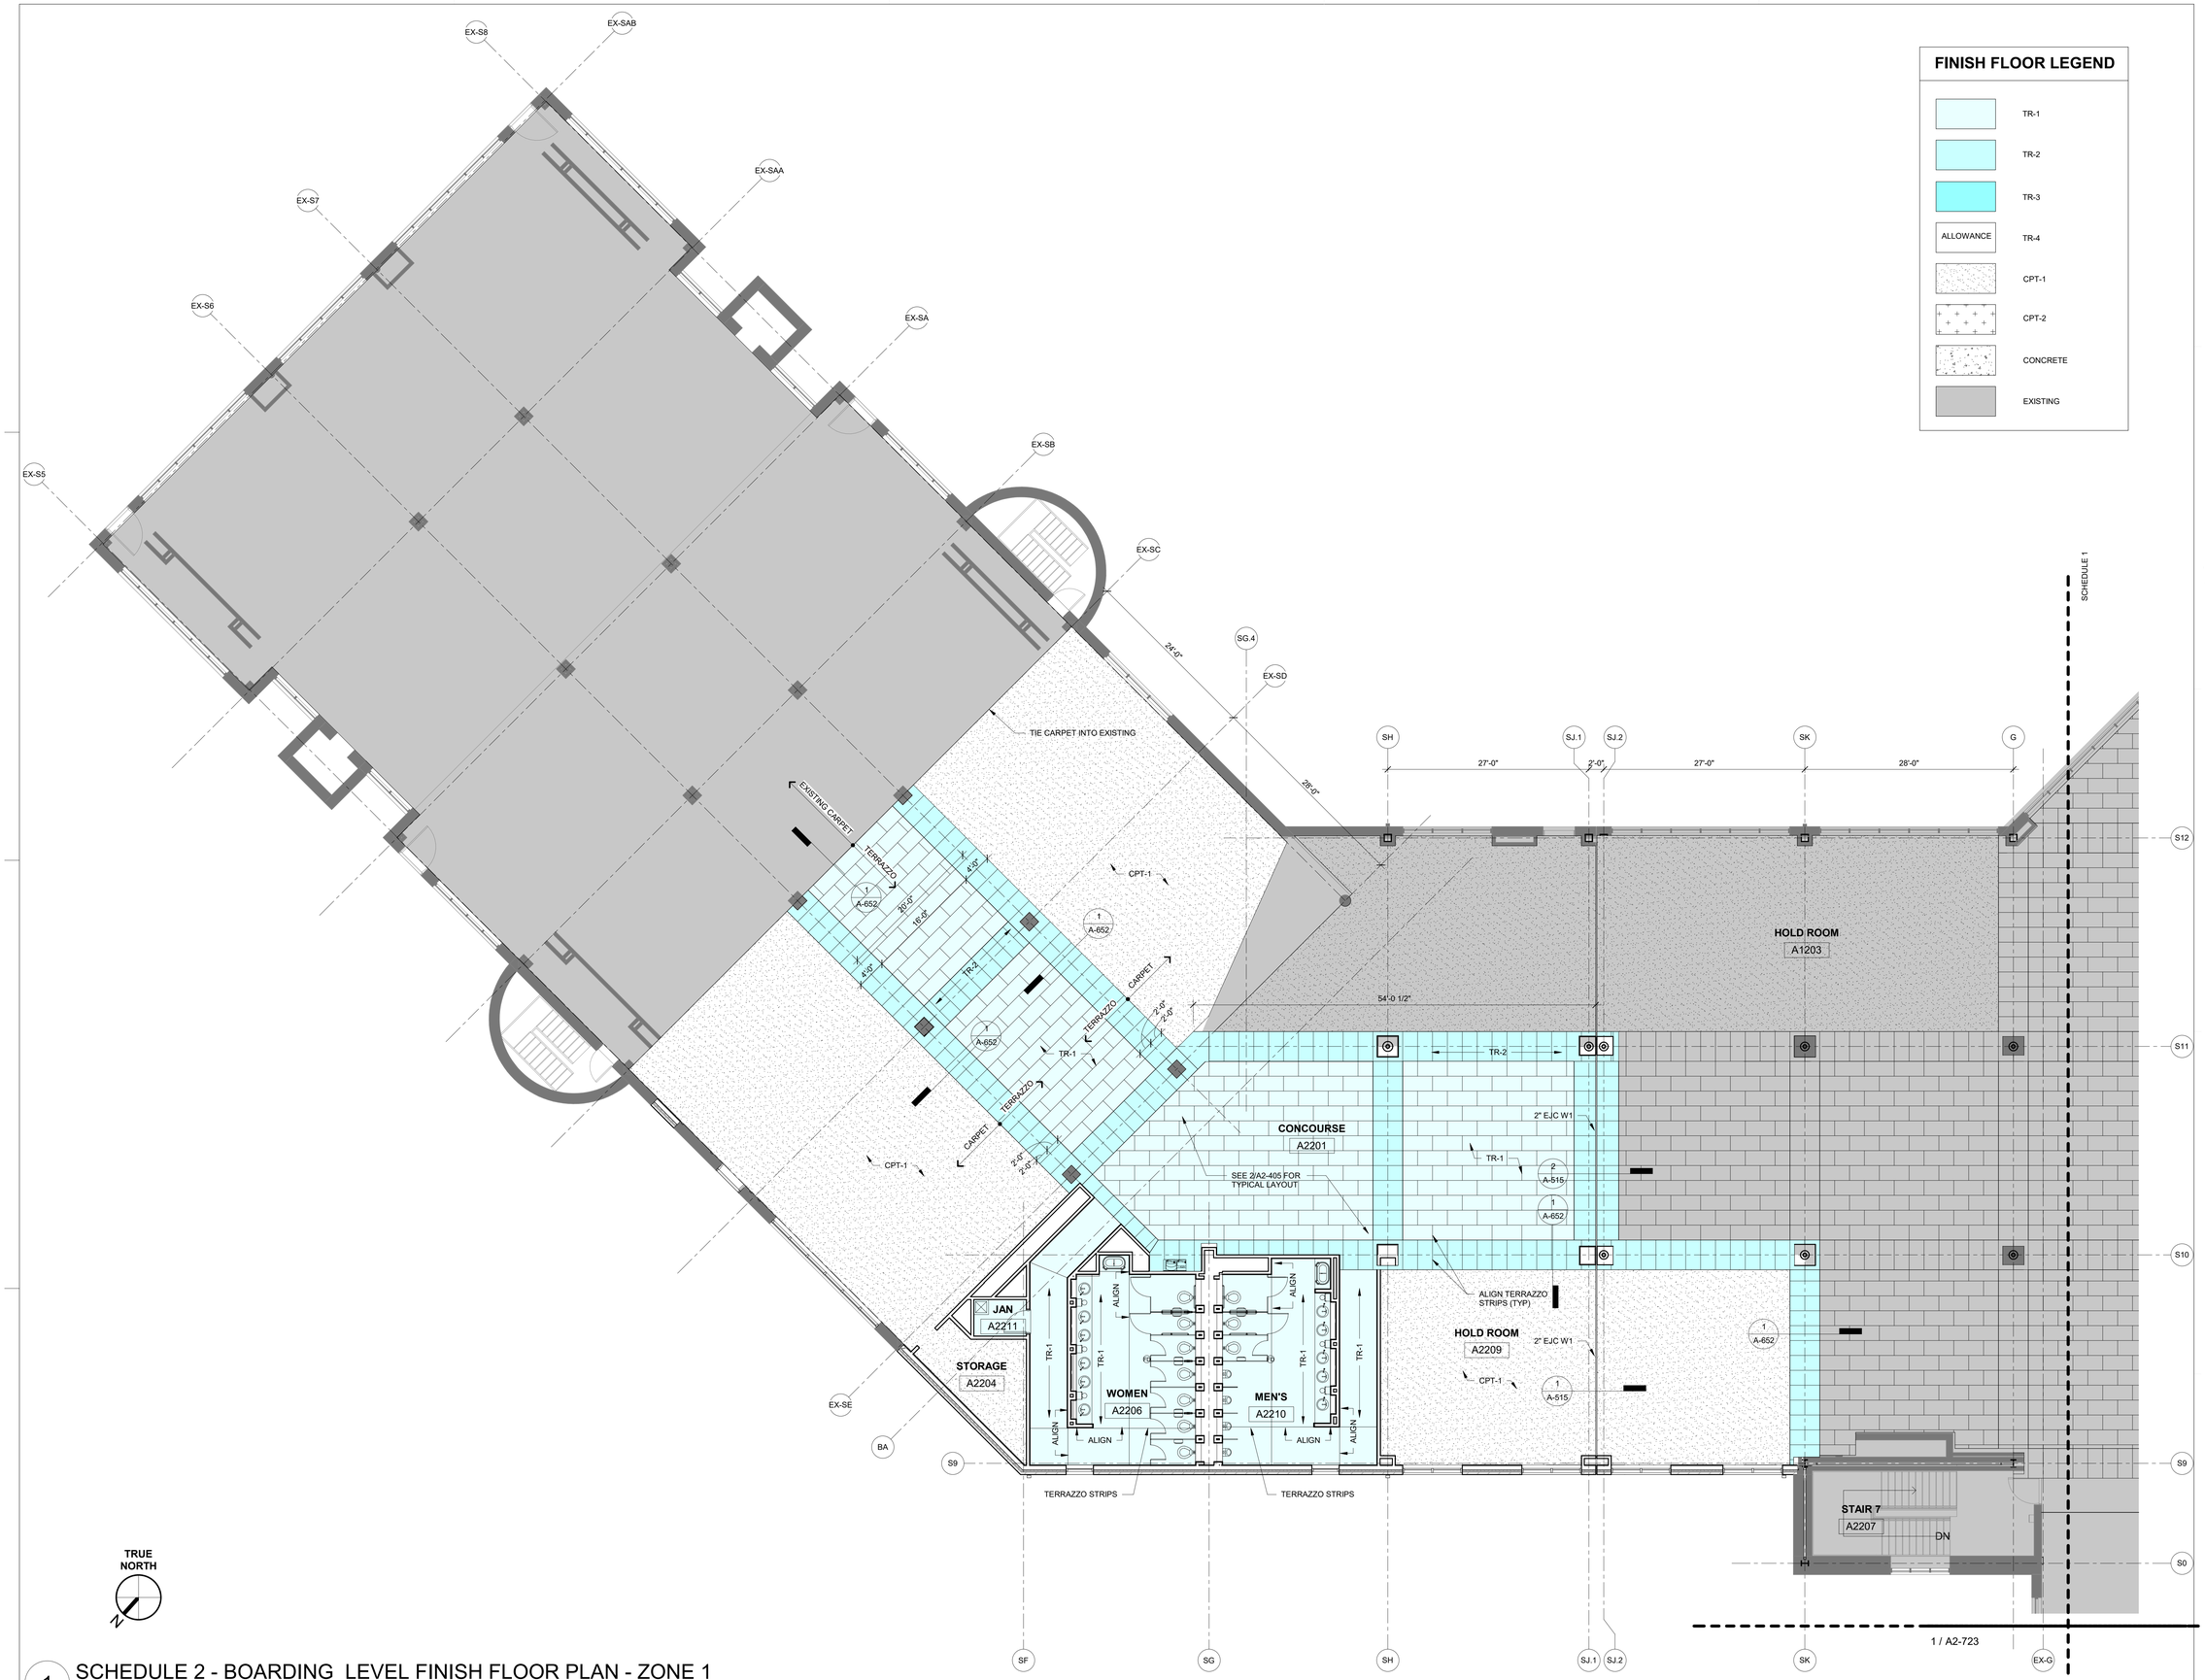

1 SCHEDULE 2 - BOARDING LEVEL FINISH FLOOR PLAN - ZONE 1

1/8" = 1'-0"

ILM

TERMINAL IMPROVEMENTS CONTRACT 3

Wilmington International Airport
1740 Airport Boulevard, Suite 12
Wilmington, NC 28405

THE WILSON GROUP ARCHITECTS — REGISTERED ARCHITECTURAL CORPORATION — CERT. NO. 51140 — NORTH CAROLINA — CHARLOTTE, N.C.

CRAIG WALKER PAGE — REGISTERED ARCHITECT — 9272 — NORTH CAROLINA — CHARLOTTE, N.C.

THE WILSON GROUP
- ARCHITECTS -
PO Box 5510 Charlotte, NC 28299
704-331-9747 • www.twgarchitects.com

PROJECT MANAGER & CIVIL ENGINEER
TALBERT & BRIGHT

CONSULTING ARCHITECT
LS3P

STRUCTURAL ENGINEER
STEWART


FP/P/M/E ENGINEER
CHEATHAM & ASSOC.

BAGGAGE HANDLING CONSULTANTS
BNP

AIRCRAFT SUPPORT SYSTEMS
DK CONSULTANTS

SPECIALTY LIGHTING CONSULTANT
HARTRANFT

SIGNAGE & WAYFINDING
TAKEFORM

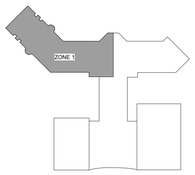

KEY PLAN

COPYRIGHT © 2019
THE WILSON GROUP ARCHITECTS
ALL RIGHTS RESERVED

PRINTED OR ELECTRONIC DRAWINGS AND DOCUMENTATION MAY NOT BE REPRODUCED IN ANY FORM WITHOUT WRITTEN PERMISSION FROM THE WILSON GROUP ARCHITECTS

REVISIONS

DATE 6/28/2019
PROJECT NUMBER 9202-000
SHEET TITLE


SCHEDULE 2 - BOARDING LEVEL FINISH FLOOR PLAN ZONE 1

SHEET NUMBER

A2-721

FINISH FLOOR LEGEND

- TR-1
- TR-2
- TR-3
- ALLOWANCE
- TR-4
- CPT-1
- CPT-2
- CONCRETE
- EXISTING

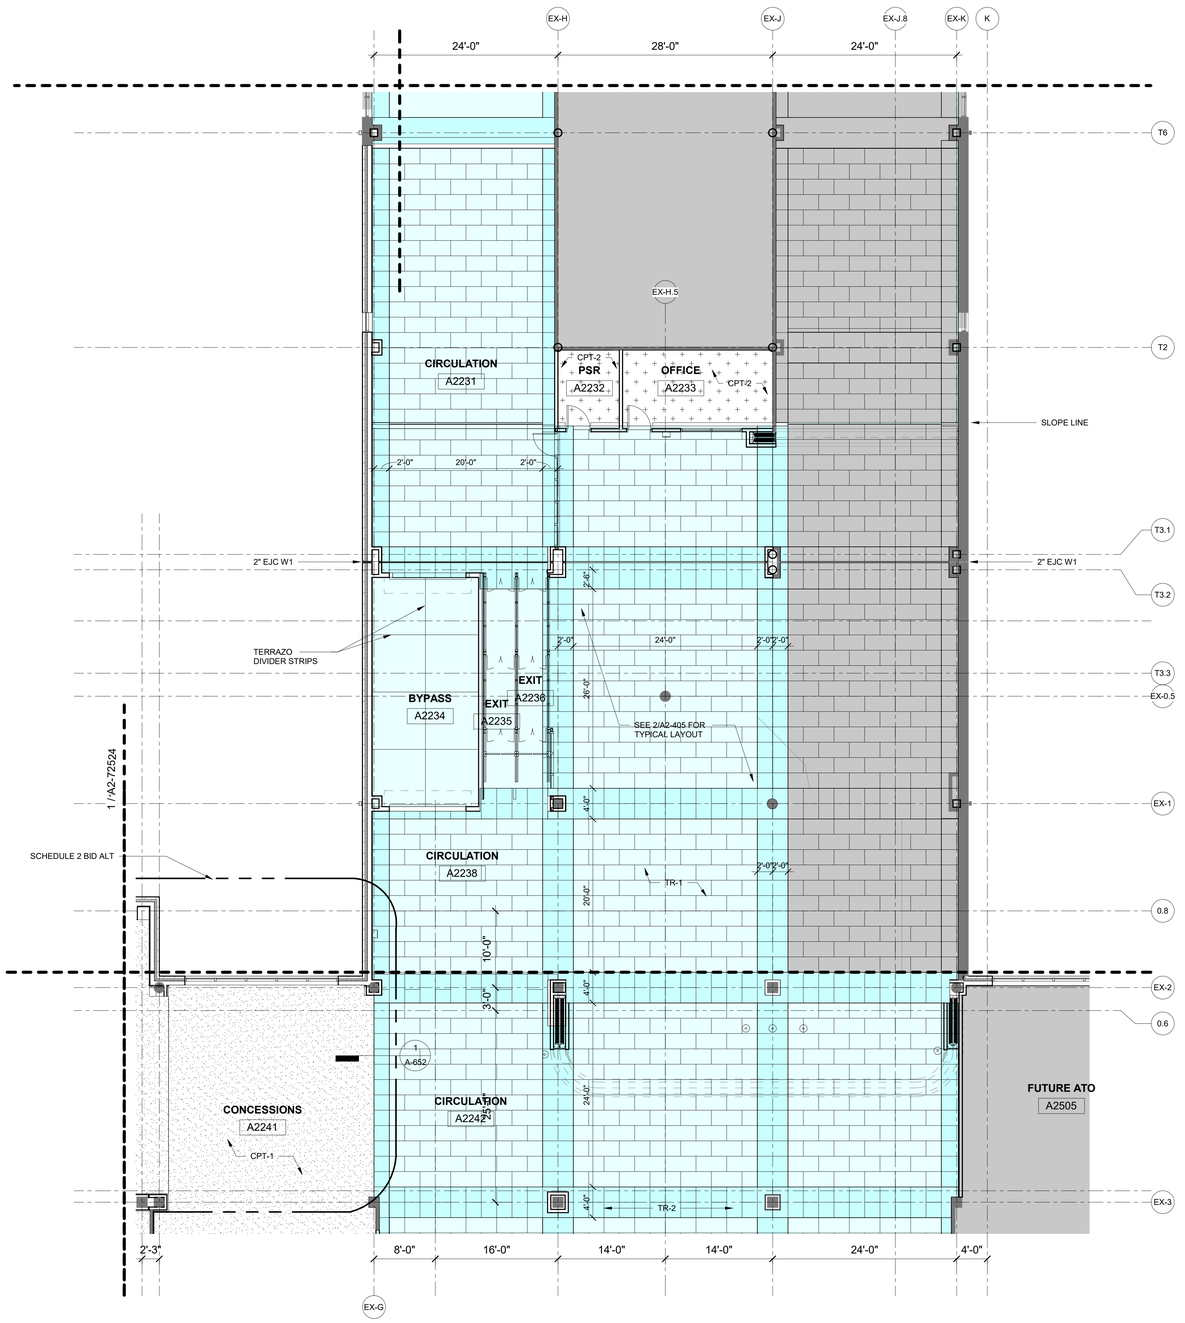

TRUE NORTH

1 SCHEDULE 2 - TICKET LEVEL FINISH FLOOR PLAN ZONE 3
1/8" = 1'-0"

ILM

TERMINAL IMPROVEMENTS CONTRACT 3

Wilmington International Airport
1740 Airport Boulevard, Suite 12
Wilmington, NC 28405

THE WILSON GROUP ARCHITECTS · REGISTERED ARCHITECTURAL CORPORATION · CERT. NO. 51140 · NORTH CAROLINA · CHARLOTTE, N.C.

CRAIG WALKER PAGE · REGISTERED ARCHITECT · 9272 · NORTH CAROLINA · CHARLOTTE, N.C.

THE WILSON GROUP
- ARCHITECTS -

PO Box 5510 Charlotte, NC 28299
704-331-9747 • www.twgarchitects.com

PROJECT MANAGER & CIVIL ENGINEER
TALBERT & BRIGHT

CONSULTING ARCHITECT
LS3P

STRUCTURAL ENGINEER
STEWART


FP/P/M/E ENGINEER
CHEATHAM & ASSOC.

BAGGAGE HANDLING CONSULTANTS
BNP

AIRCRAFT SUPPORT SYSTEMS
DK CONSULTANTS

SPECIALTY LIGHTING CONSULTANT
HARTRANFT

SIGNAGE & WAYFINDING
TAKEFORM

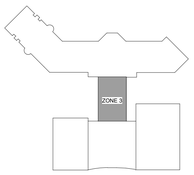

KEY PLAN

COPYRIGHT © 2019
THE WILSON GROUP ARCHITECTS
ALL RIGHTS RESERVED

PRINTED OR ELECTRONIC DRAWINGS AND DOCUMENTATION MAY NOT BE REPRODUCED IN ANY FORM WITHOUT WRITTEN PERMISSION FROM THE WILSON GROUP ARCHITECTS

REVISIONS

DATE 6/28/2019
PROJECT NUMBER 9202-000
SHEET TITLE


SCHEDULE 2 - TICKET LEVEL FINISH FLOOR PLAN ZONE 3

SHEET NUMBER

A2-723

FINISH FLOOR LEGEND

- TR-1
- TR-2
- TR-3
- ALLOWANCE — TR-4
- CPT-1
- CPT-2
- CONCRETE
- EXISTING

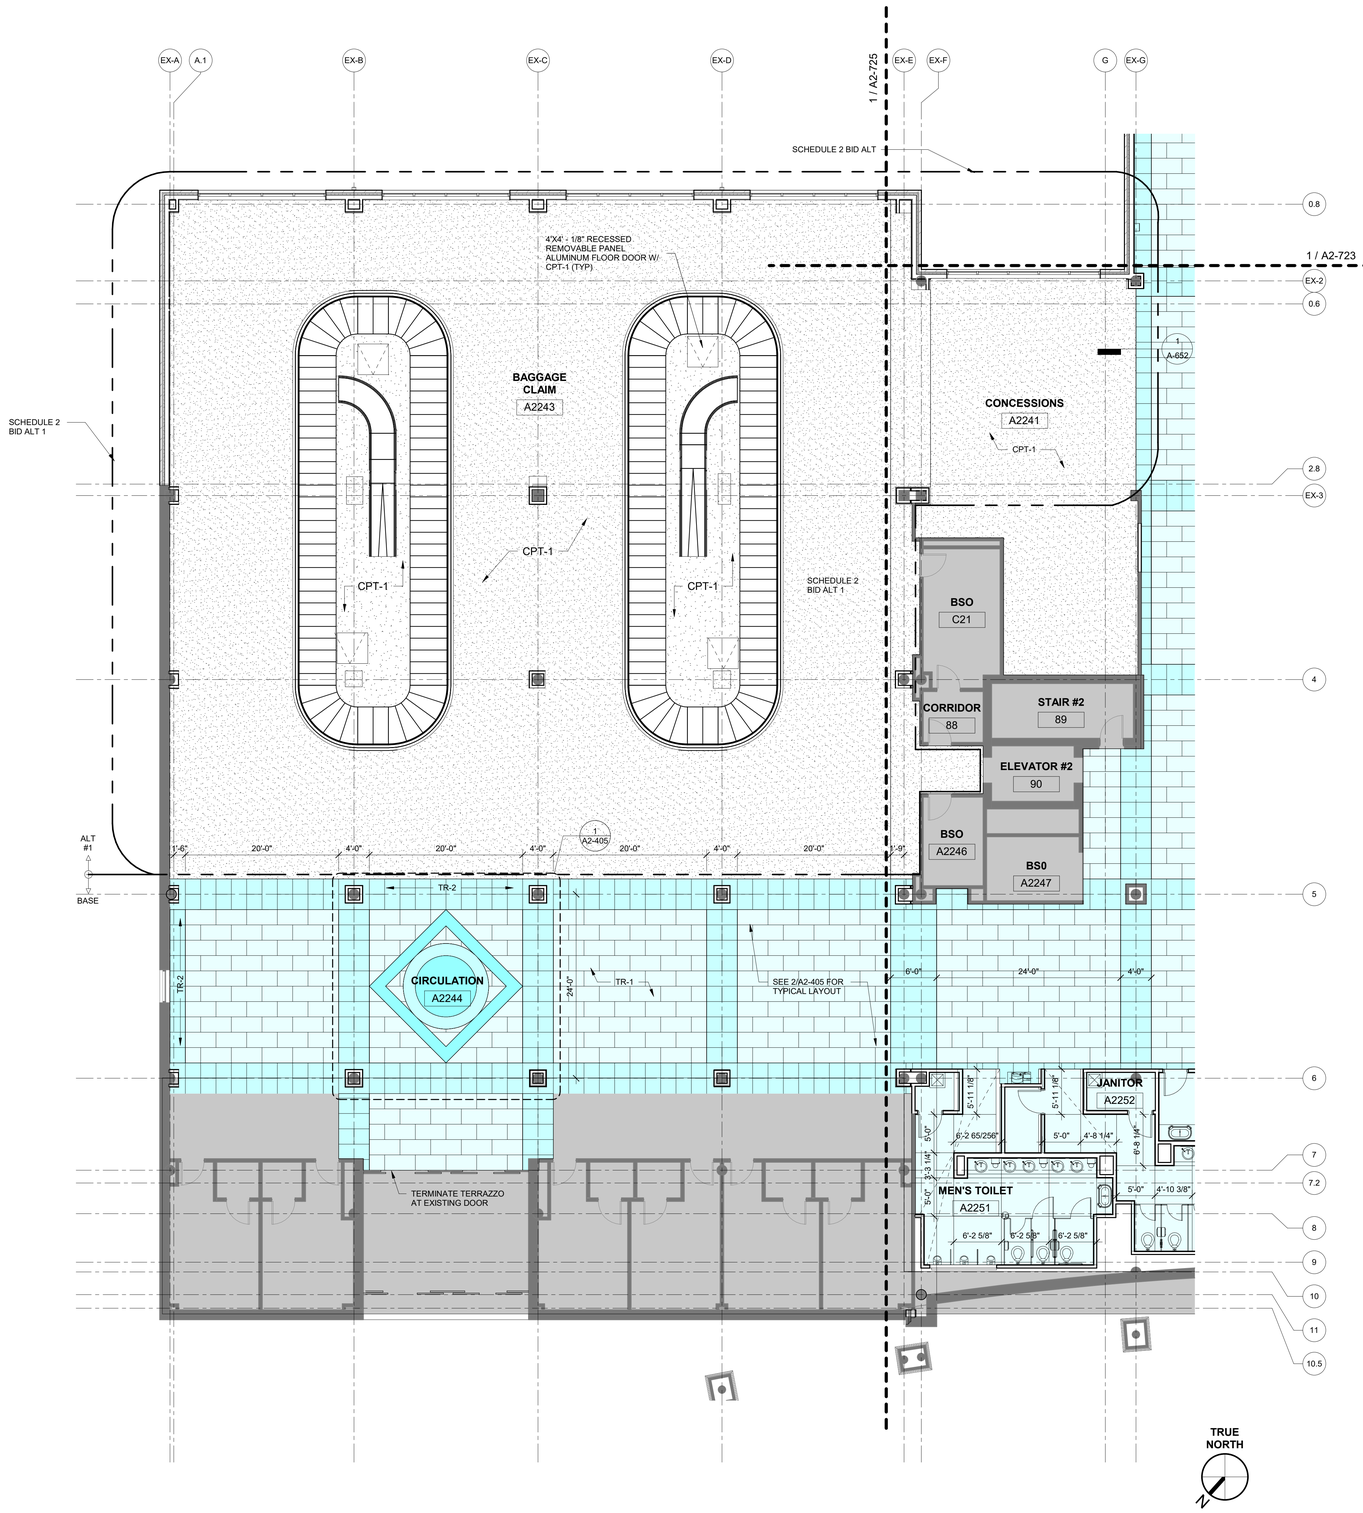

1 SCHEDULE 2 - TICKET LEVEL FINISH FLOOR PLAN ZONE 4
1/8" = 1'-0"

ILM

TERMINAL IMPROVEMENTS CONTRACT 3

Wilmington International Airport
1740 Airport Boulevard, Suite 12
Wilmington, NC 28405

THE WILSON GROUP ARCHITECTS — REGISTERED ARCHITECTURAL CORPORATION — CERT. NO. 51140 — NORTH CAROLINA — CHARLOTTE, N.C.

TRAVIS WALKER PAUL — REGISTERED ARCHITECT — 9272 — NORTH CAROLINA — CHARLOTTE, N.C.

THE WILSON GROUP
- ARCHITECTS -
PO Box 5510 Charlotte, NC 28299
704-331-9747 • www.twgarchitects.com

PROJECT MANAGER & CIVIL ENGINEER
TALBERT & BRIGHT

CONSULTING ARCHITECT
LS3P

STRUCTURAL ENGINEER
STEWART


FP/P/M/E ENGINEER
CHEATHAM & ASSOC.

BAGGAGE HANDLING CONSULTANTS
BNP

AIRCRAFT SUPPORT SYSTEMS
DK CONSULTANTS

SPECIALTY LIGHTING CONSULTANT
HARTRANFT

SIGNAGE & WAYFINDING
TAKEFORM

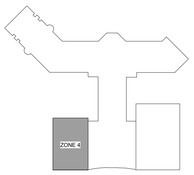

KEY PLAN

COPYRIGHT © 2019
THE WILSON GROUP ARCHITECTS
ALL RIGHTS RESERVED

PRINTED OR ELECTRONIC DRAWINGS AND DOCUMENTATION MAY NOT BE REPRODUCED IN ANY FORM WITHOUT WRITTEN PERMISSION FROM THE WILSON GROUP ARCHITECTS


REVISIONS

DATE 6/28/2019
PROJECT NUMBER 9202-000
SHEET TITLE

SCHEDULE 2 - TICKET LEVEL FINISH FLOOR PLAN ZONE 4

SHEET NUMBER

A2-724

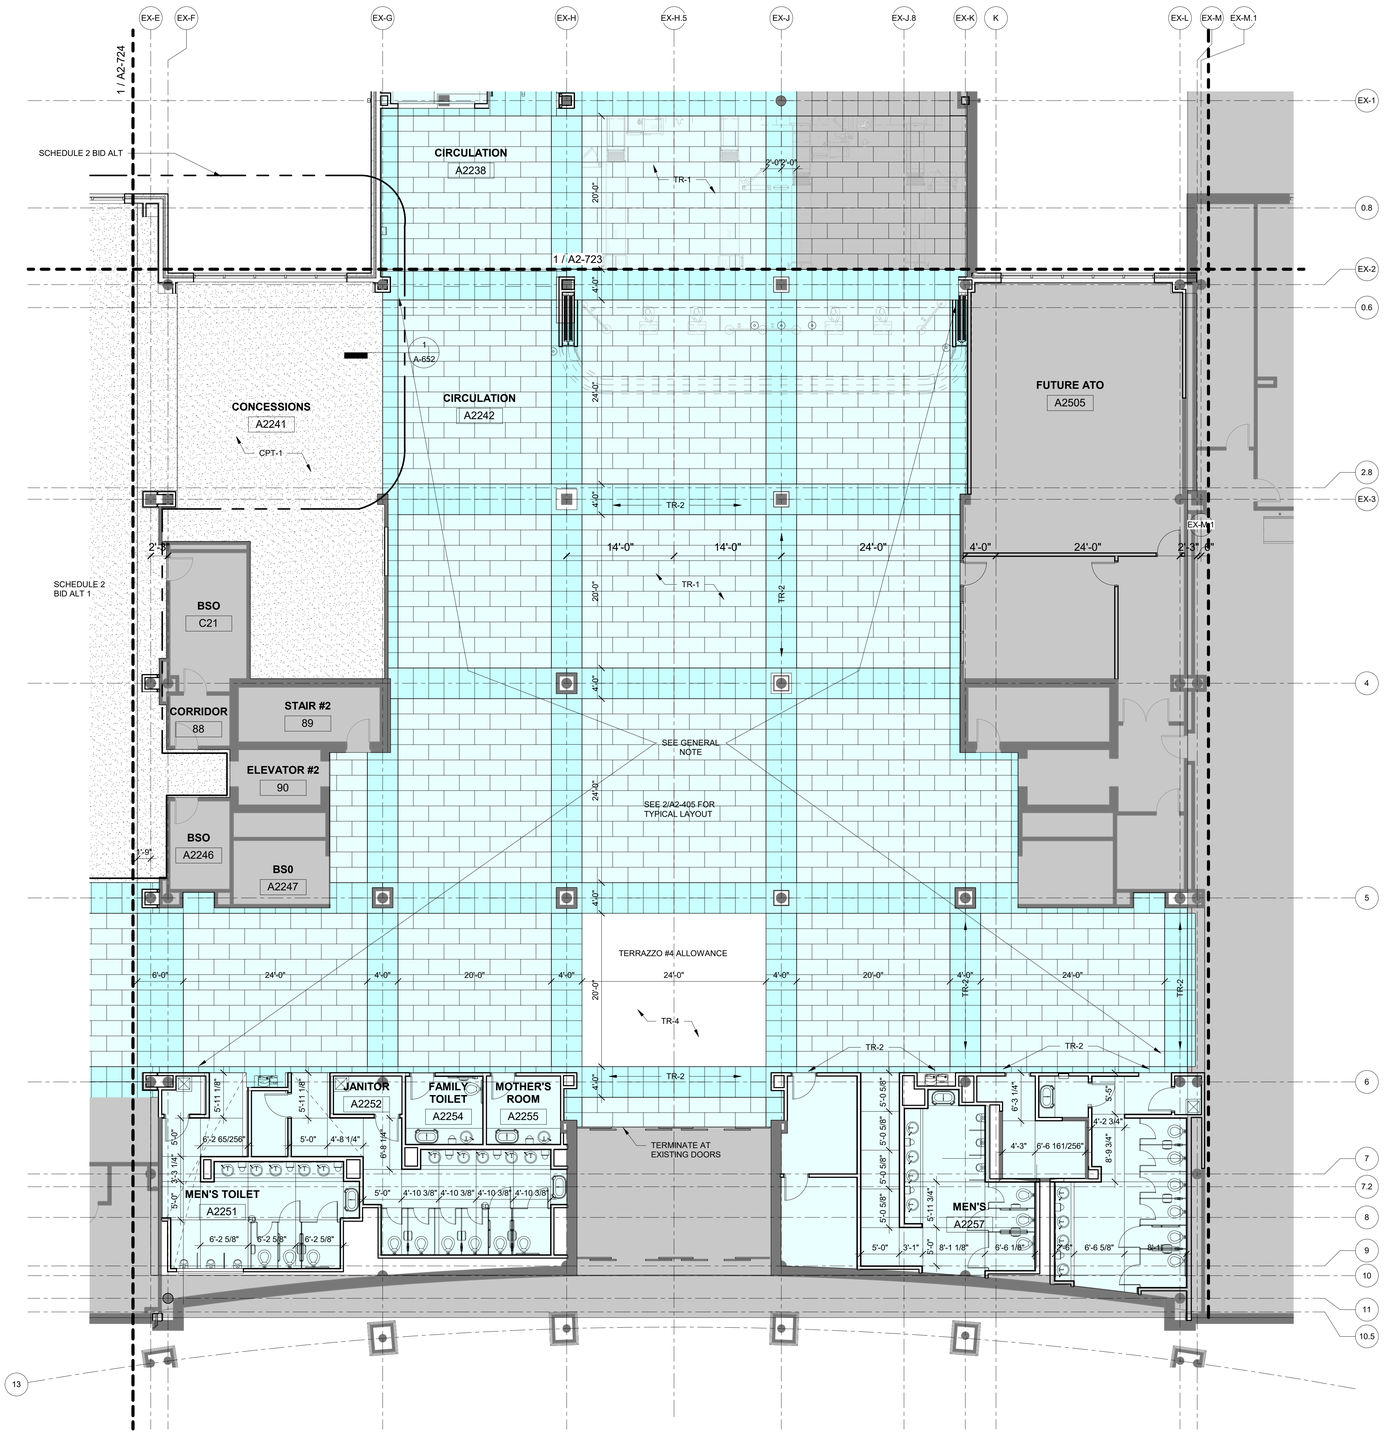

FINISH FLOOR LEGEND

- TR-1
- TR-2
- TR-3
- ALLOWANCE — TR-4
- CPT-1
- CPT-2
- CONCRETE
- EXISTING

GENERAL NOTE.
ALL PUBLIC AREAS INCLUDING TRIM, DOOR FRAMES, WALLS, SOFFITS, CEILINGS, BALUSTRADE, AND TRUSSES ON TICKET AND ADMIN AREAS AT TERMINAL ATRIUM TO BE REPAINTED. COLORS TO BE SELECTED BY ARCHITECT. TRUSSES WILL NOT BE REPAINTED SAME COLOR.

TRUE NORTH

1 SCHEDULE 2 - TICKET LEVEL FINISH FLOOR PLAN ZONE 5
1/8" = 1'-0"

ILM

TERMINAL IMPROVEMENTS CONTRACT 3

Wilmington International Airport
1740 Airport Boulevard, Suite 12
Wilmington, NC 28405

THE WILSON GROUP ARCHITECTS — REGISTERED ARCHITECTURAL CORPORATION — NORTH CAROLINA — CERT. NO. 51140 — CHARLOTTE, N.C.

CRAIG WALKER POWELL — REGISTERED ARCHITECT — 9272 — NORTH CAROLINA — CHARLOTTE, N.C.

THE WILSON GROUP
- ARCHITECTS -

PO Box 5510 Charlotte, NC 28299
704-331-9747 • www.twgarchitects.com

PROJECT MANAGER & CIVIL ENGINEER
TALBERT & BRIGHT

CONSULTING ARCHITECT
LS3P

STRUCTURAL ENGINEER
STEWART


FP/P/M/E ENGINEER
CHEATHAM & ASSOC.

BAGGAGE HANDLING CONSULTANTS
BNP

AIRCRAFT SUPPORT SYSTEMS
DK CONSULTANTS

SPECIALTY LIGHTING CONSULTANT
HARTRANFT

SIGNAGE & WAYFINDING
TAKEFORM

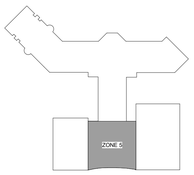

KEY PLAN

COPYRIGHT © 2019
THE WILSON GROUP ARCHITECTS
ALL RIGHTS RESERVED

PRINTED OR ELECTRONIC DRAWINGS AND DOCUMENTATION MAY NOT BE REPRODUCED IN ANY FORM WITHOUT WRITTEN PERMISSION FROM THE WILSON GROUP ARCHITECTS

REVISIONS


DATE 6/28/2019
PROJECT NUMBER 9202-000
SHEET TITLE

SCHEDULE 2 - TICKET LEVEL FINISH FLOOR PLAN ZONE 5

SHEET NUMBER

A2-725

SEAT TYPE	QNTY.
BEAM SEATING - POWERED (TYP)	570
BEAM SEATING - NOT POWERED - SEE PLAN FOR LOCATIONS	16
LINEAR SOFT SEATING	277 +/-
RADIAL SOFT SEATING	40 +/-
ROCKING CHAIRS	24

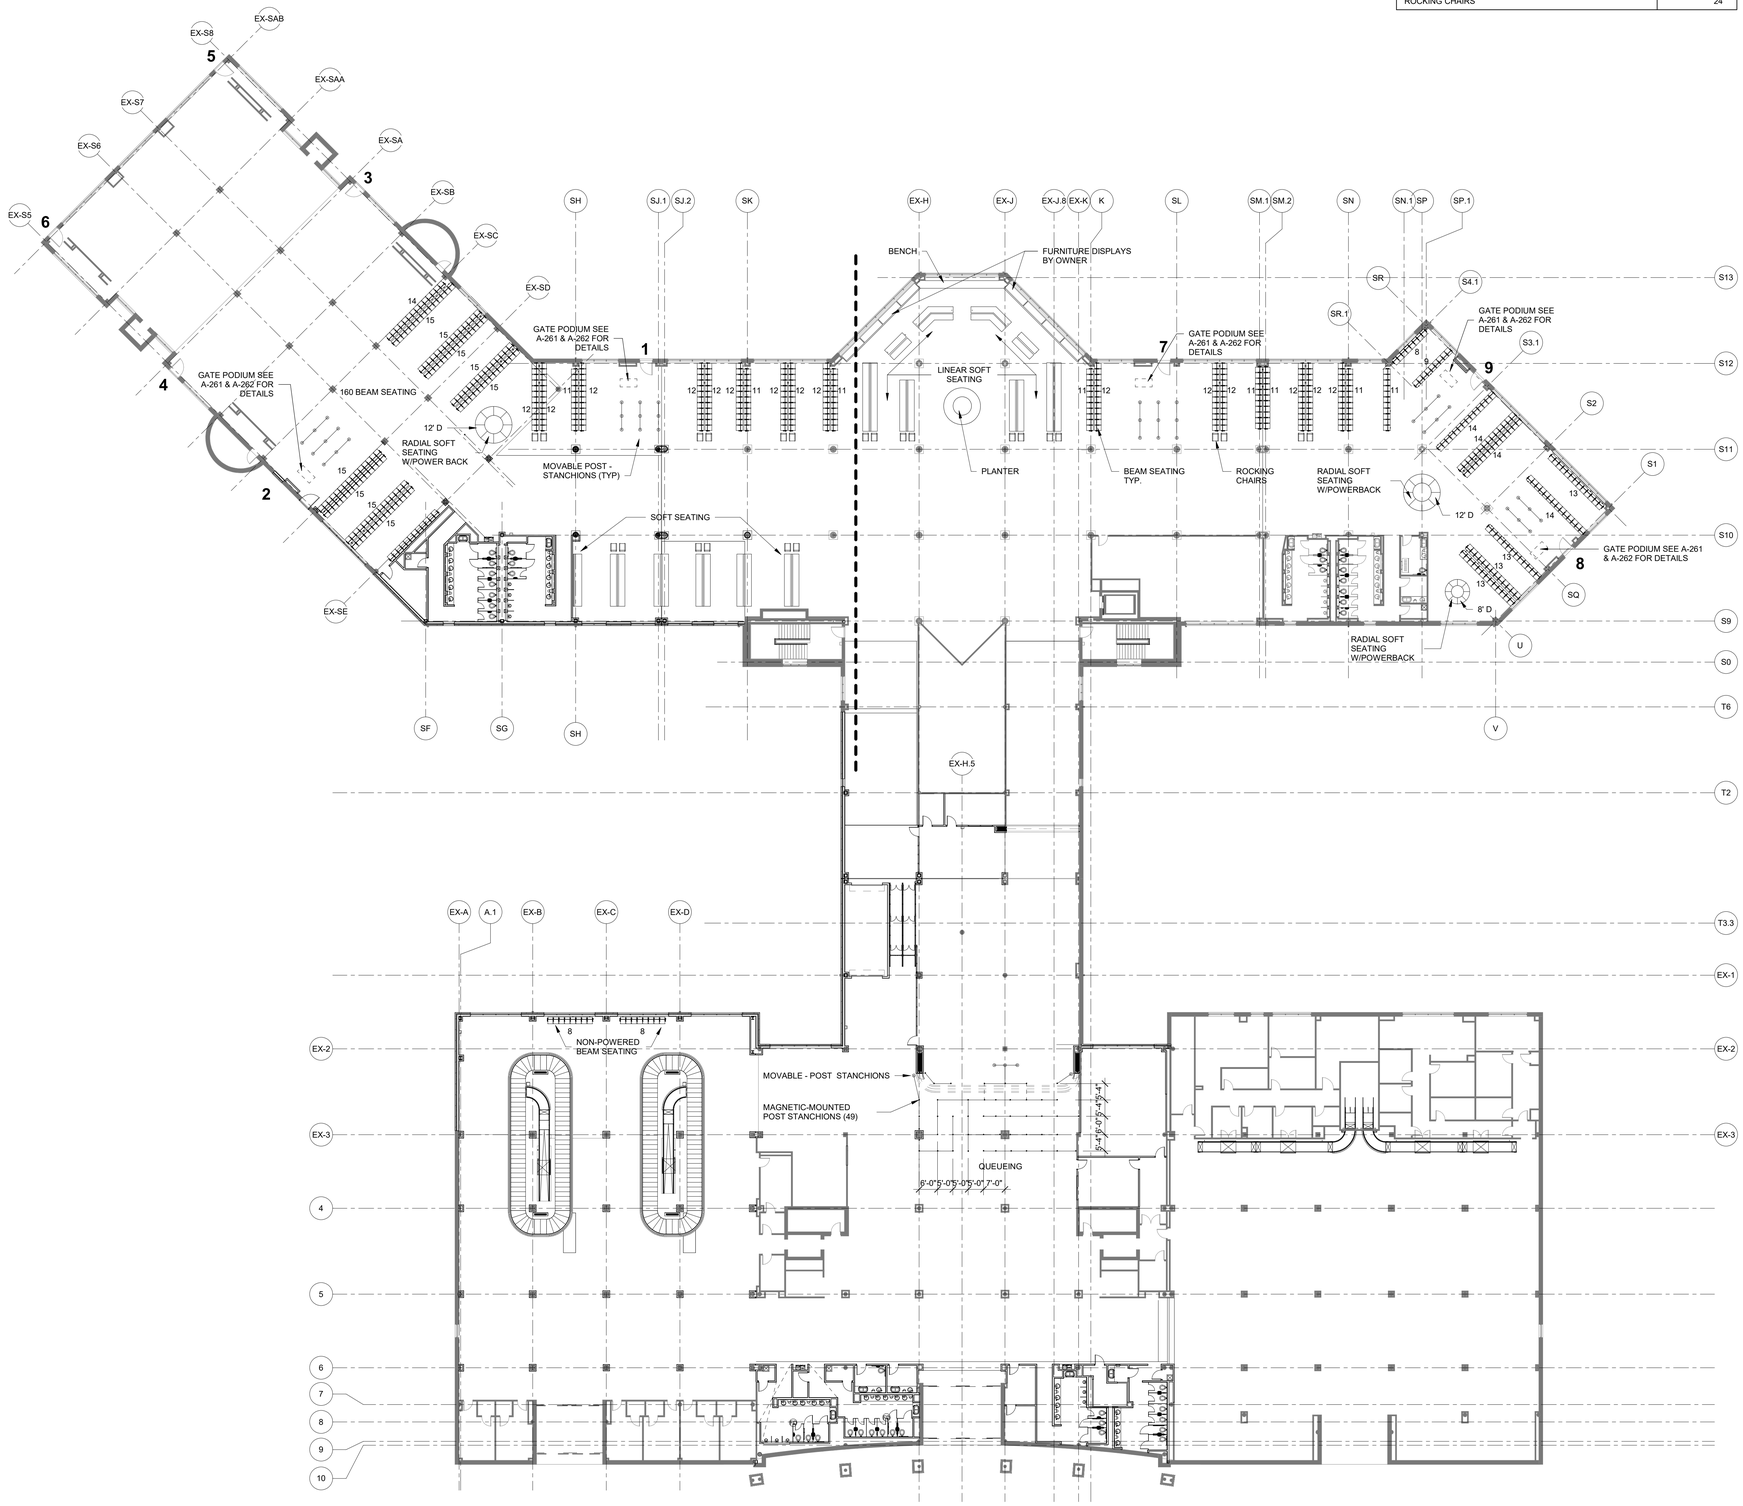

1 SCHEDULE 2 - TICKET LEVEL OVERALL FURNITURE FLOOR PLAN
1" = 20'-0"

ILM

TERMINAL IMPROVEMENTS CONTRACT 3

Wilmington International Airport
1740 Airport Boulevard, Suite 12
Wilmington, NC 28405

THE WILSON GROUP ARCHITECTS REGISTERED ARCHITECTURAL CORPORATION NORTH CAROLINA CERT. NO. 51140 CHARLOTTE, N.C.

TRAVIS WALKER PAGE REGISTERED ARCHITECT 9272 NORTH CAROLINA CHARLOTTE, N.C.

THE WILSON GROUP
- ARCHITECTS -

PO Box 5510 Charlotte, NC 28299
704-331-9747 • www.twgarchitects.com

PROJECT MANAGER & CIVIL ENGINEER
TALBERT & BRIGHT

CONSULTING ARCHITECT
LS3P

STRUCTURAL ENGINEER
STEWART

FP/P/M/E ENGINEER
CHEATHAM & ASSOC.

BAGGAGE HANDLING CONSULTANTS
BNP

AIRCRAFT SUPPORT SYSTEMS
DK CONSULTANTS

SPECIALTY LIGHTING CONSULTANT
HARTRANFT

SIGNAGE & WAYFINDING
TAKEFORM

COPYRIGHT © 2019
THE WILSON GROUP ARCHITECTS
ALL RIGHTS RESERVED


PRINTED OR ELECTRONIC DRAWINGS AND DOCUMENTATION MAY NOT BE REPRODUCED IN ANY FORM WITHOUT WRITTEN PERMISSION FROM THE WILSON GROUP ARCHITECTS

REVISIONS


DATE 6/28/2019
PROJECT NUMBER 9202-000
SHEET TITLE

SCHEDULE 2 - BOARDING LEVEL FURNITURE PLAN


SHEET NUMBER
A2-731

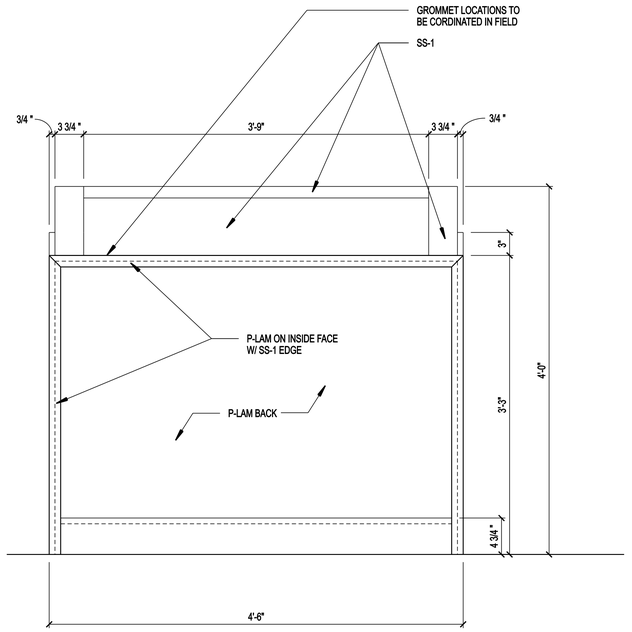


13 A-252 REAR ELEVATION 1 1/2" = 1'–0"

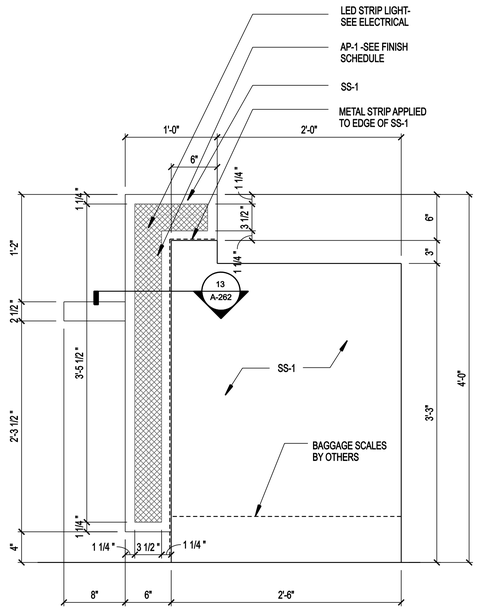

16 A-252 SIDE ELEVATION 1 1/2" = 1'–0"

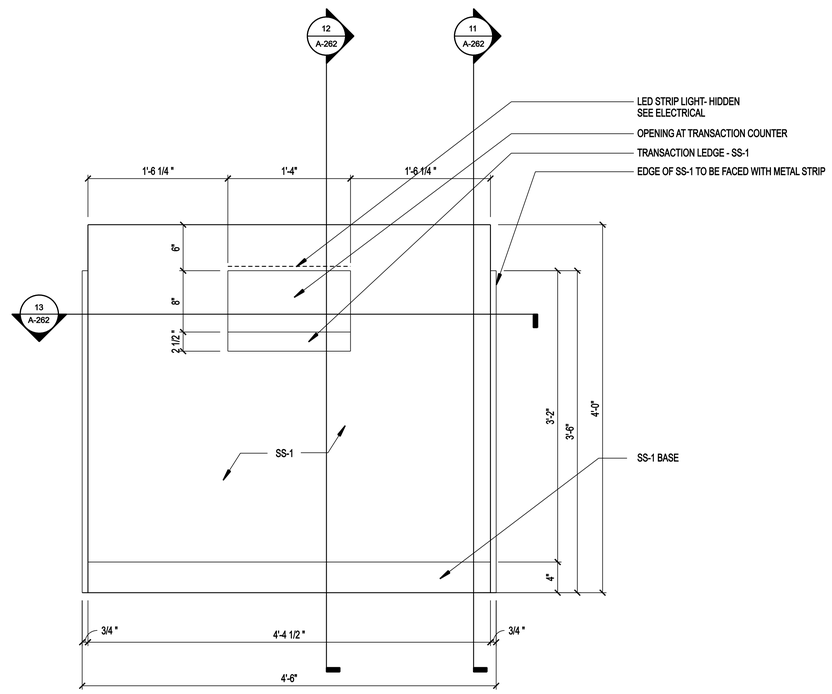

3 A-252 CHECK-IN COUNTER FRONT ELEVATION 1 1/2"=1'-0"

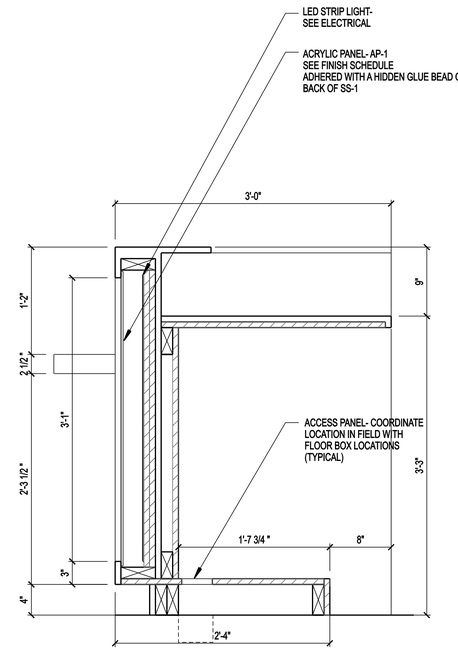

4 A-252 SECTION 1 1/2" = 1'–0"

ILM

TERMINAL IMPROVEMENTS CONTRACT 3

Wilmington International Airport
1740 Airport Boulevard, Suite 12
Wilmington, NC 28405

THE WILSON GROUP ARCHITECTS · CERT. NO. 51140 · NORTH CAROLINA · CHARLOTTE, N.C.

LEWIS WALKER PEARCE · REGISTERED LANDSCAPE ARCHITECT · 9272 · CHARLOTTE, N.C.

THE WILSON GROUP
- ARCHITECTS -

PO Box 5510 Charlotte, NC 28299
704-331-9747 • www.twgarchitects.com

PROJECT MANAGER & CIVIL ENGINEER
TALBERT & BRIGHT

CONSULTING ARCHITECT
LS3P

STRUCTURAL ENGINEER
STEWART

FP/P/M/E ENGINEER
CHEATHAM & ASSOC.

BAGGAGE HANDLING CONSULTANTS
BNP

AIRCRAFT SUPPORT SYSTEMS
DK CONSULTANTS

SPECIALTY LIGHTING CONSULTANT
HARTRANFT

SIGNAGE & WAYFINDING
TAKEFORM

COPYRIGHT © 2019
THE WILSON GROUP ARCHITECTS
ALL RIGHTS RESERVED
-
PRINTED OR ELECTRONIC DRAWINGS AND DOCUMENTATION MAY NOT BE REPRODUCED IN ANY FORM WITHOUT WRITTEN PERMISSION FROM THE WILSON GROUP ARCHITECTS


REVISIONS

DATE: JUNE 28, 2019
PROJECT NO.: 9202-000
SHEET TITLE:


MILLWORK ELEVATIONS

SHEET NUMBER:


A-261

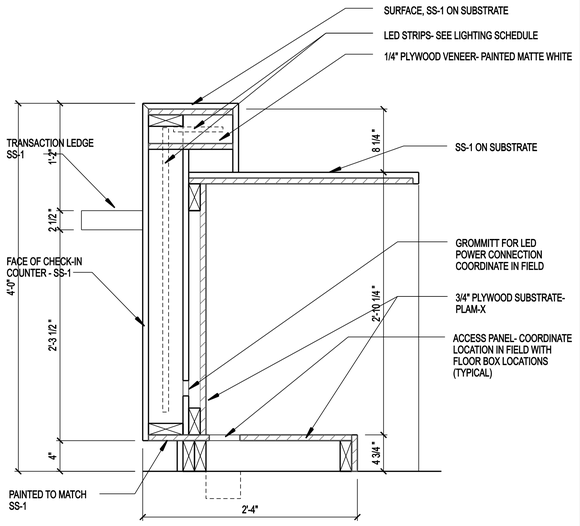


11 A-254 CASEWORK SECTION 1 1/2"=1'-0"

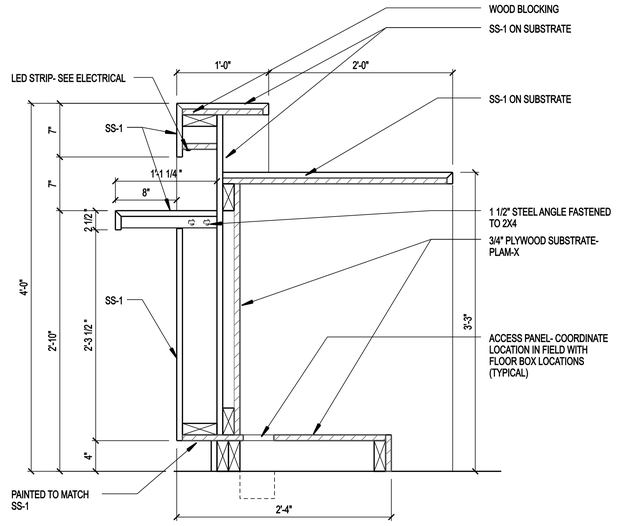

12 A-254 CASEWORK SECTION 1 1/2"=1'-0"

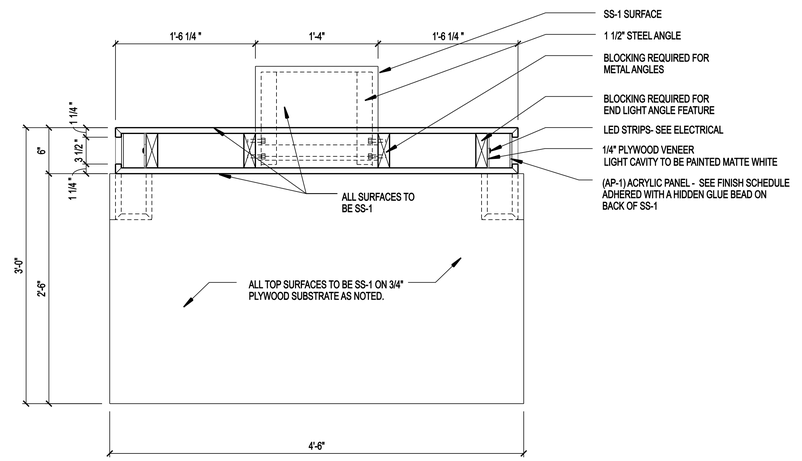

13 A-254 CASEWORK SECTION 1 1/2"=1'-0"

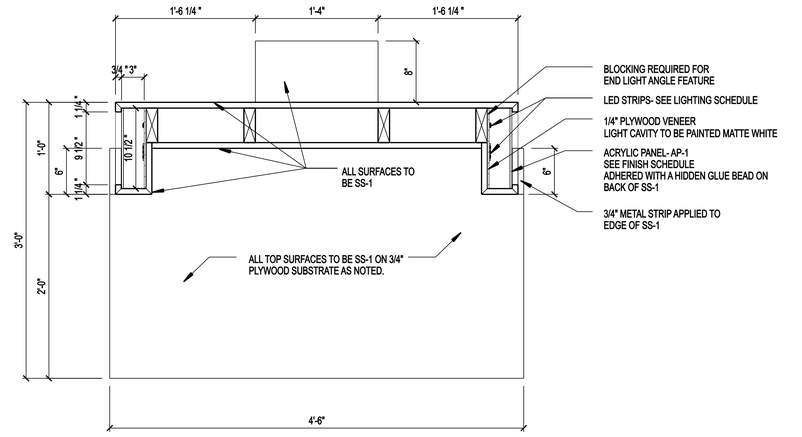

6 A-254 CASEWORK SECTION 1 1/2"=1'-0"

ILM

TERMINAL IMPROVEMENTS CONTRACT 3

Wilmington International Airport
1740 Airport Boulevard, Suite 12
Wilmington, NC 28405

THE WILSON GROUP ARCHITECTS CERT. NO. 51140 REGISTERED ARCHITECTURAL CORPORATION NORTH CAROLINA CHARLOTTE, N.C.

JARVIS WALKER PEARCE REGISTERED LANDSCAPE ARCHITECT 9272 CHARLOTTE, N.C.

THE WILSON GROUP
- ARCHITECTS -
PO Box 5510 Charlotte, NC 28299
704-331-9747 • www.twgarchitects.com

PROJECT MANAGER & CIVIL ENGINEER
TALBERT & BRIGHT

CONSULTING ARCHITECT
LS3P

STRUCTURAL ENGINEER
STEWART

FP/P/M/E ENGINEER
CHEATHAM & ASSOC.

BAGGAGE HANDLING CONSULTANTS
BNP

AIRCRAFT SUPPORT SYSTEMS
DK CONSULTANTS

SPECIALTY LIGHTING CONSULTANT
HARTRANFT

SIGNAGE & WAYFINDING
TAKEFORM

COPYRIGHT © 2019
THE WILSON GROUP ARCHITECTS
ALL RIGHTS RESERVED
- x -
PRINTED OR ELECTRONIC DRAWINGS AND DOCUMENTATION MAY NOT BE REPRODUCED IN ANY FORM WITHOUT WRITTEN PERMISSION FROM THE WILSON GROUP ARCHITECTS


REVISIONS

DATE: JUNE 28, 2019
PROJECT NO.: 9202-000
SHEET TITLE:


MILLWORK DETAILS

SHEET NUMBER:


A-262

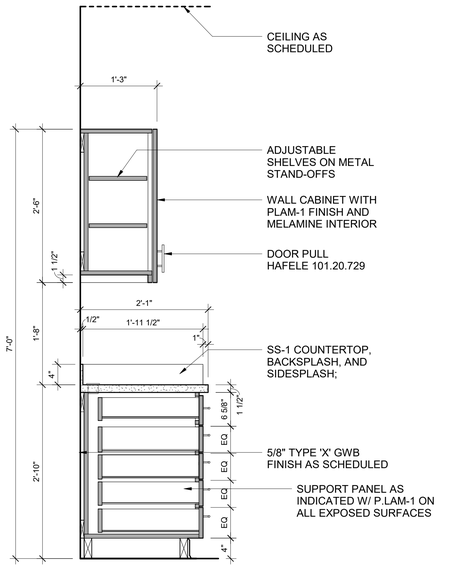


9 CASEWORK SECTION
1" = 1'-0"

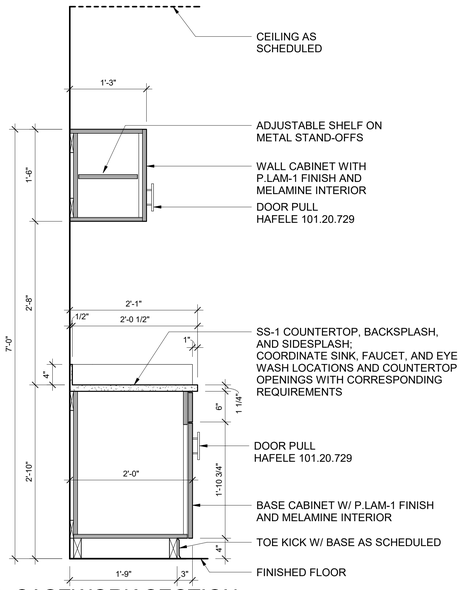


6 CASEWORK SECTION
1" = 1'-0"

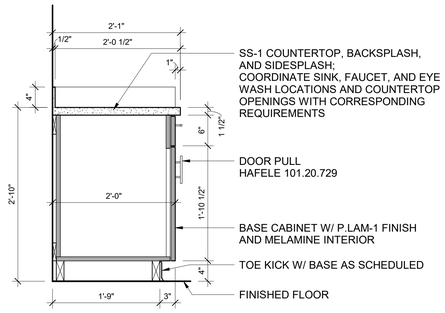


7 CASEWORK SECTION
1" = 1'-0"

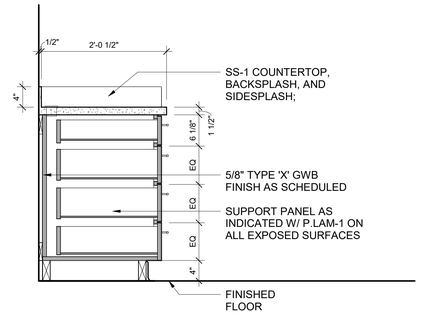


8 CASEWORK SECTION
1" = 1'-0"

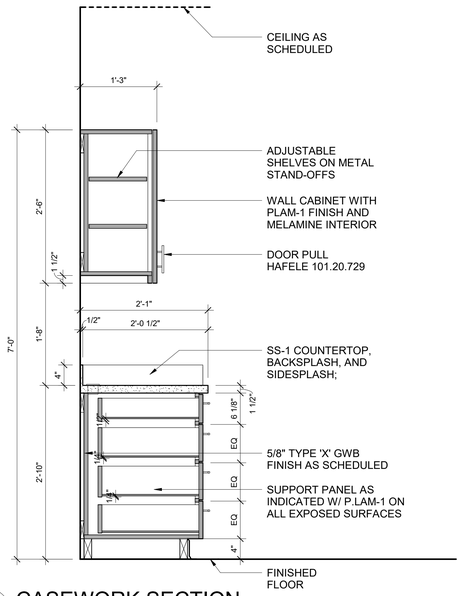


1 CASEWORK SECTION
1" = 1'-0"

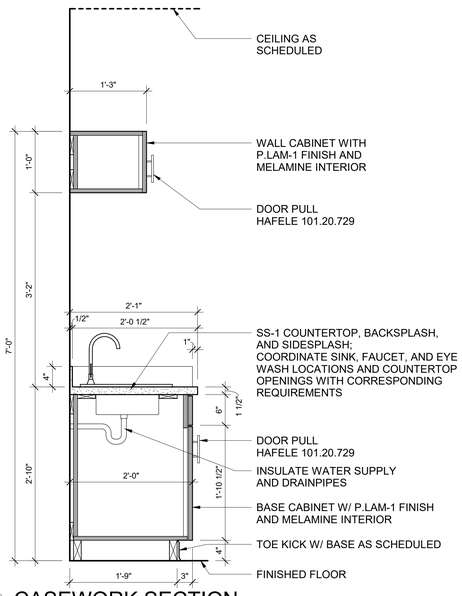

2 CASEWORK SECTION
1" = 1'-0"

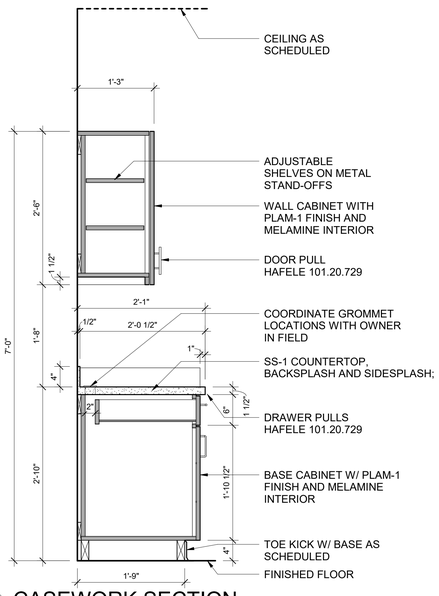

3 CASEWORK SECTION
1" = 1'-0"

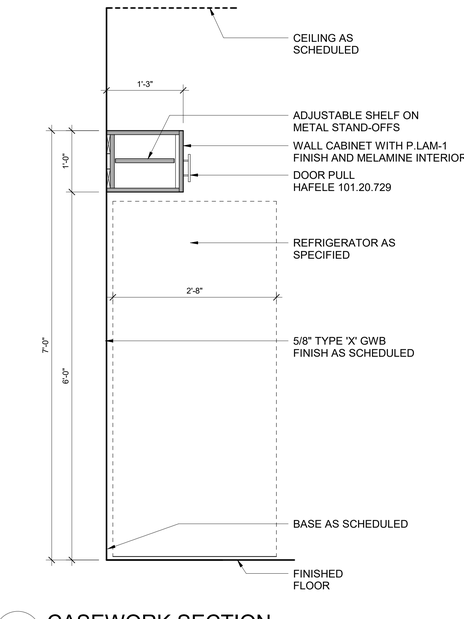

4 CASEWORK SECTION
1" = 1'-0"

ILM

TERMINAL IMPROVEMENTS CONTRACT 3

Wilmington International Airport
1740 Airport Boulevard, Suite 12
Wilmington, NC 28405

THE WILSON GROUP ARCHITECTS REGISTERED ARCHITECTURAL CORPORATION NORTH CAROLINA CERT. NO. 51140 CHARLOTTE, N.C.

TRAVIS WALKER PARRILL REGISTERED ARCHITECT 9272 NORTH CAROLINA CHARLOTTE, N.C.

THE WILSON GROUP
- ARCHITECTS -
PO Box 5510 Charlotte, NC 28299
704-331-9747 • www.twgarchitects.com

PROJECT MANAGER & CIVIL ENGINEER
TALBERT & BRIGHT

CONSULTING ARCHITECT
LS3P

STRUCTURAL ENGINEER
STEWART

FP/P/M/E ENGINEER
CHEATHAM & ASSOC.

BAGGAGE HANDLING CONSULTANTS
BNP

AIRCRAFT SUPPORT SYSTEMS
DK CONSULTANTS

SPECIALTY LIGHTING CONSULTANT
HARTRANFT

SIGNAGE & WAYFINDING
TAKEFORM

COPYRIGHT © 2019
THE WILSON GROUP ARCHITECTS
ALL RIGHTS RESERVED
•
PRINTED OR ELECTRONIC DRAWINGS AND DOCUMENTATION MAY NOT BE REPRODUCED IN ANY FORM WITHOUT WRITTEN PERMISSION FROM THE WILSON GROUP ARCHITECTS

REVISIONS


DATE 6/28/2019
PROJECT NUMBER 9202-000
SHEET TITLE

CASEWORK SECTIONS

SHEET NUMBER
A-263

SECTION - A

PLAN

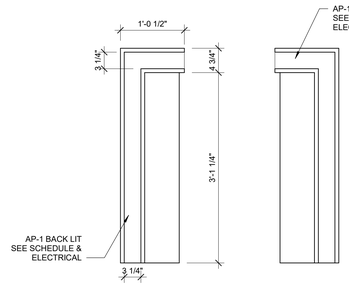


E3

RIGHT


E2

LEFT

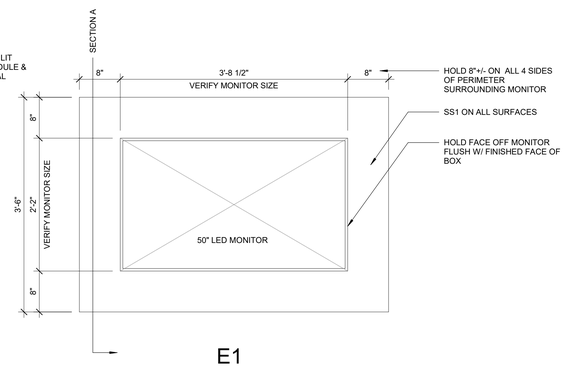

E1

FRONT

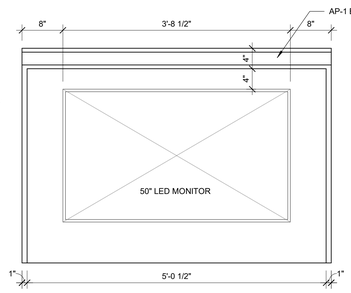

E4

BACK

2 Monitor Stand Plan Detail

1" = 1'-0"

ILM

TERMINAL IMPROVEMENTS CONTRACT 3

Wilmington International Airport
1740 Airport Boulevard, Suite 12
Wilmington, NC 28405

THE WILSON GROUP ARCHITECTS
REGISTERED ARCHITECTURAL CORPORATION
CERT. NO. 51140
NORTH CAROLINA
CHARLOTTE, N.C.

TRAVIS WALKER PAYNE
REGISTERED
9272
LICENSED ARCHITECT
CHARLOTTE, N.C.

THE WILSON GROUP
- ARCHITECTS -

PO Box 5510 Charlotte, NC 28299
704-331-9747 • www.twgarchitects.com

PROJECT MANAGER & CIVIL ENGINEER
TALBERT & BRIGHT

CONSULTING ARCHITECT
LS3P

STRUCTURAL ENGINEER
STEWART

FP/P/M/E ENGINEER
CHEATHAM & ASSOC.

BAGGAGE HANDLING CONSULTANTS
BNP

AIRCRAFT SUPPORT SYSTEMS
DK CONSULTANTS

SPECIALTY LIGHTING CONSULTANT
HARTRANFT

SIGNAGE & WAYFINDING
TAKEFORM

COPYRIGHT © 2019
THE WILSON GROUP ARCHITECTS
ALL RIGHTS RESERVED
•
PRINTED OR ELECTRONIC DRAWINGS AND DOCUMENTATION MAY NOT BE REPRODUCED IN ANY FORM WITHOUT WRITTEN PERMISSION FROM THE WILSON GROUP ARCHITECTS


REVISIONS

DATE 06/28/19
PROJECT NUMBER 9202-000
SHEET TITLE


CASEWORK

SHEET NUMBER


A-292

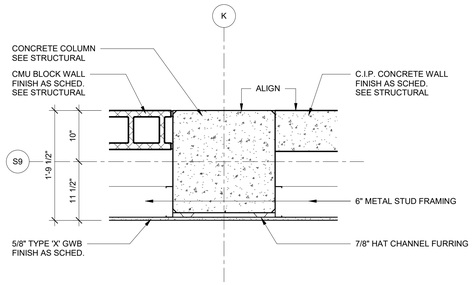


16 PLAN DETAIL AT RAMP LEVEL
1" = 1'-0"

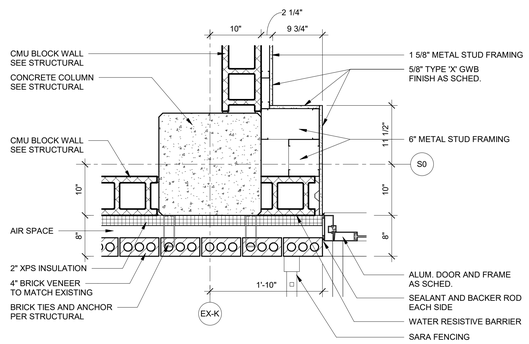


17 PLAN DETAIL AT RAMP LEVEL
1" = 1'-0"

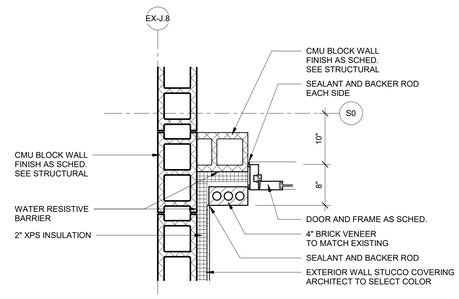


18 PLAN DETAIL AT RAMP LEVEL
1" = 1'-0"

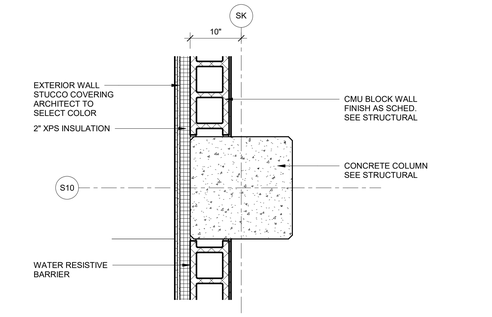


19 PLAN DETAIL AT RAMP LEVEL
1" = 1'-0"

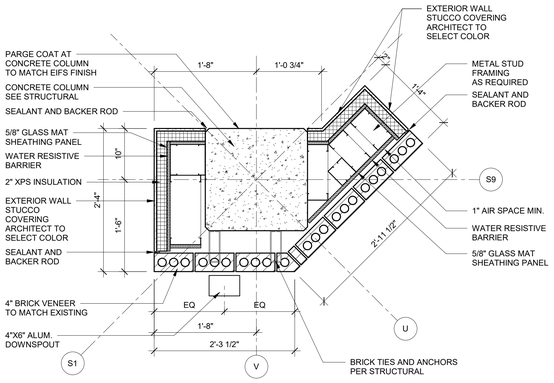


11 PLAN DETAIL AT RAMP LEVEL
1" = 1'-0"

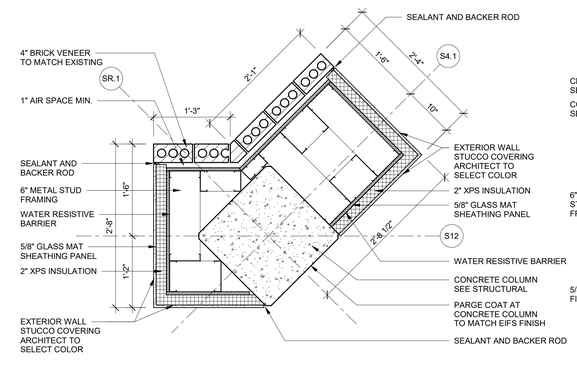


12 PLAN DETAIL AT RAMP LEVEL
1" = 1'-0"

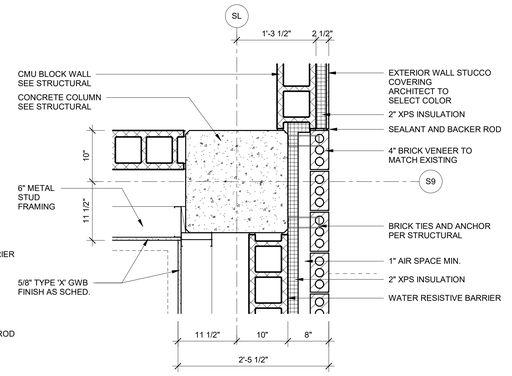


13 PLAN DETAIL AT RAMP LEVEL
1" = 1'-0"

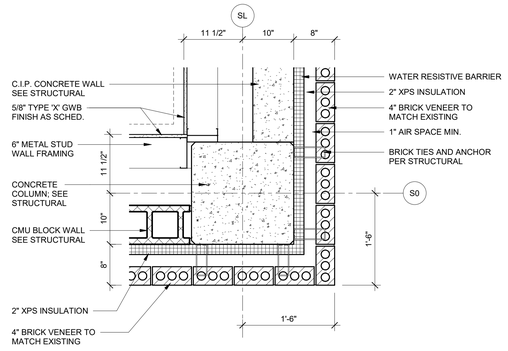


14 PLAN DETAIL AT RAMP LEVEL
1" = 1'-0"

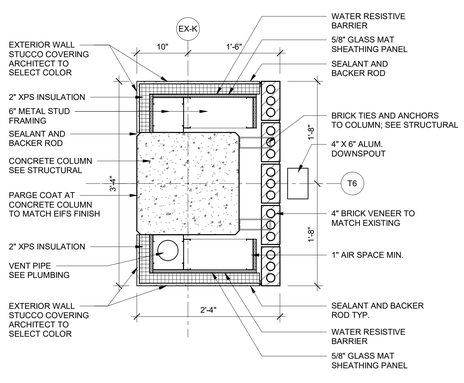


4 PLAN DETAIL AT RAMP LEVEL
1" = 1'-0"

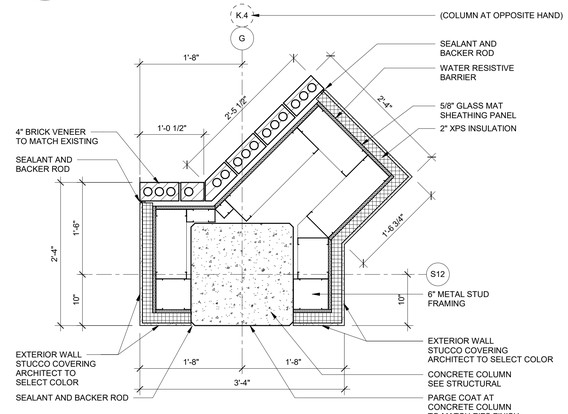


7 PLAN DETAIL AT RAMP LEVEL
1" = 1'-0"

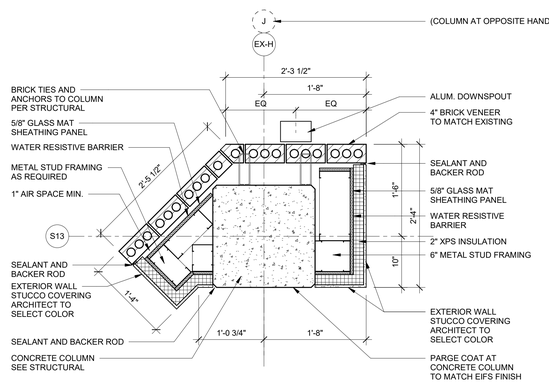


8 PLAN DETAIL AT RAMP LEVEL
1" = 1'-0"

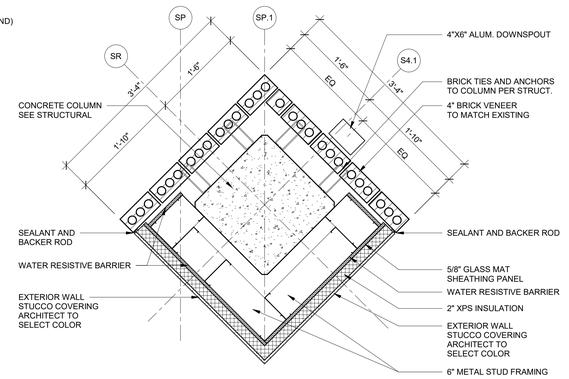


9 PLAN DETAIL AT RAMP LEVEL
1" = 1'-0"

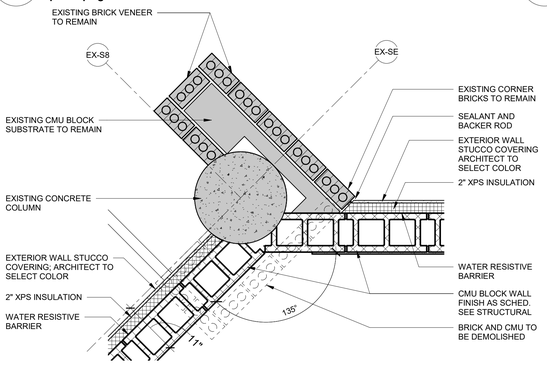


1 PLAN DETAIL AT RAMP LEVEL
1" = 1'-0"

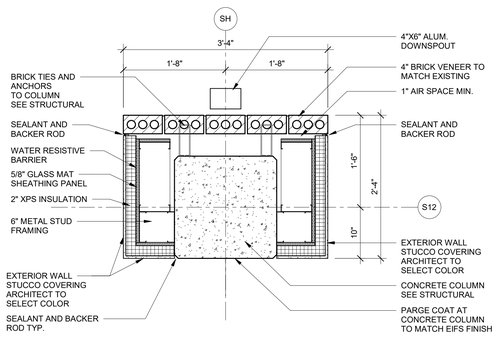

2 PLAN DETAIL AT RAMP LEVEL
1" = 1'-0"

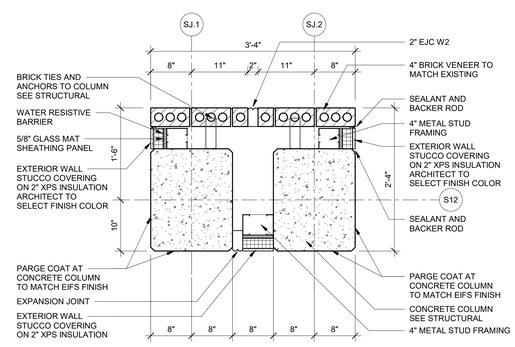

3 PLAN DETAIL AT RAMP LEVEL
1" = 1'-0"

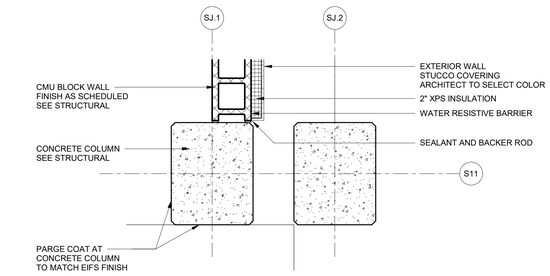

6 PLAN DETAIL AT RAMP LEVEL
1" = 1'-0"

ILM

TERMINAL IMPROVEMENTS CONTRACT 3

Wilmington International Airport
1740 Airport Boulevard, Suite 12
Wilmington, NC 28405

THE WILSON GROUP ARCHITECTS
REGISTERED ARCHITECTURAL CORPORATION
CERT. NO. 51140
NORTH CAROLINA
CHARLOTTE, N.C.

THOMAS WALKER PAGE II
REGISTERED ARCHITECT
9272
NORTH CAROLINA
CHARLOTTE, N.C.

THE WILSON GROUP
- ARCHITECTS -

PO Box 5510 Charlotte, NC 28299
704-331-9747 • www.twgarchitects.com

PROJECT MANAGER & CIVIL ENGINEER
TALBERT & BRIGHT

CONSULTING ARCHITECT
LS3P

STRUCTURAL ENGINEER
STEWART

FP/P/M/E ENGINEER
CHEATHAM & ASSOC.

BAGGAGE HANDLING CONSULTANTS
BNP

AIRCRAFT SUPPORT SYSTEMS
DK CONSULTANTS

SPECIALTY LIGHTING CONSULTANT
HARTRANFT

SIGNAGE & WAYFINDING
TAKEFORM

COPYRIGHT © 2019
THE WILSON GROUP ARCHITECTS
ALL RIGHTS RESERVED


PRINTED OR ELECTRONIC DRAWINGS AND DOCUMENTATION MAY NOT BE REPRODUCED IN ANY FORM WITHOUT WRITTEN PERMISSION FROM THE WILSON GROUP ARCHITECTS

REVISIONS


DATE 6/28/2019
PROJECT NUMBER 9202-000
SHEET TITLE

PLAN DETAILS


SHEET NUMBER
A-501

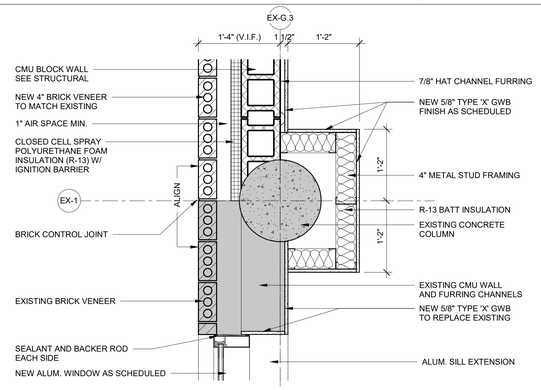


16 PLAN DETAIL AT RAMP LEVEL
1" = 1'-0"

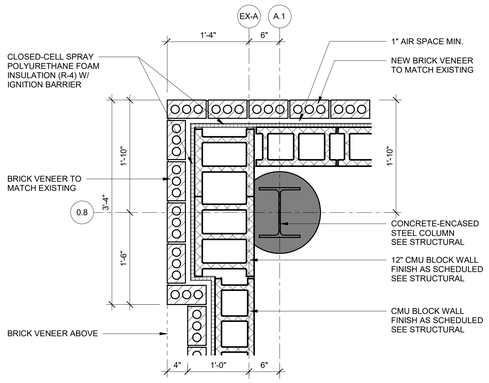


17 PLAN DETAIL
1" = 1'-0"

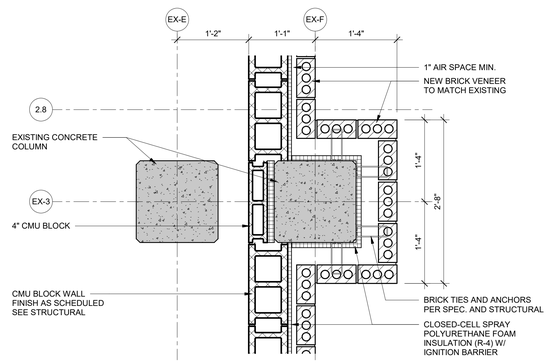


18 PLAN DETAIL AT RAMP LEVEL
1" = 1'-0"

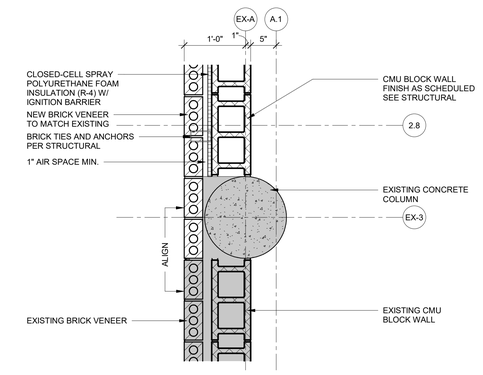


19 PLAN DETAIL AT RAMP LEVEL
1" = 1'-0"

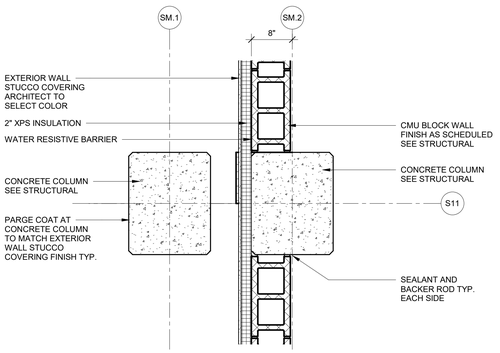


11 PLAN DETAIL AT RAMP LEVEL
1" = 1'-0"

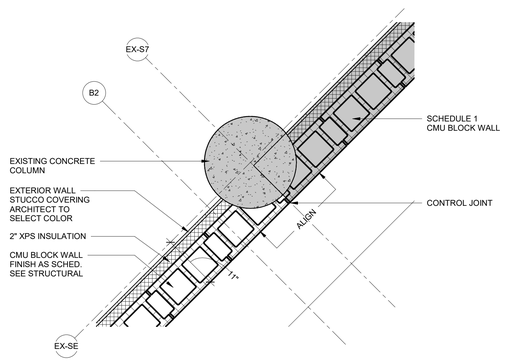


12 PLAN DETAIL AT RAMP LEVEL
1" = 1'-0"

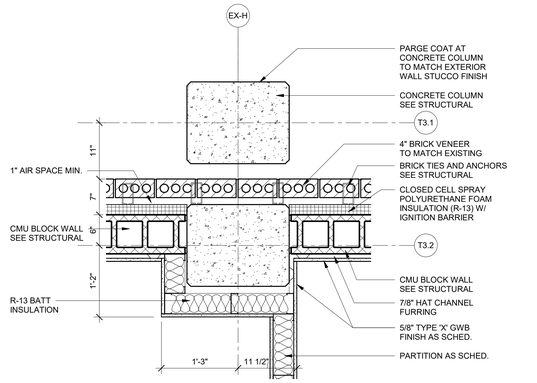


13 PLAN DETAIL AT RAMP LEVEL
1" = 1'-0"

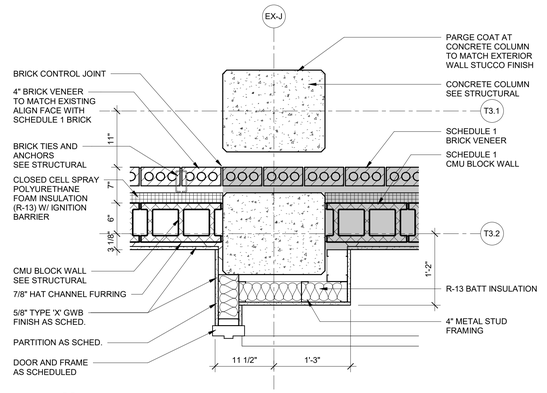


14 PLAN DETAIL AT RAMP LEVEL
1" = 1'-0"

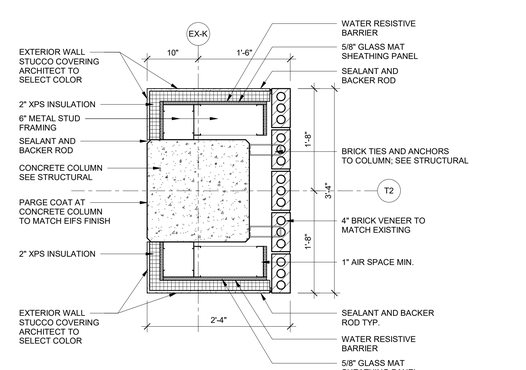


6 PLAN DETAIL AT RAMP LEVEL
1" = 1'-0"

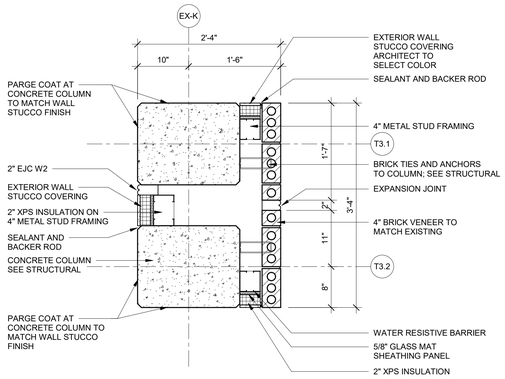


7 PLAN DETAIL AT RAMP LEVEL
1" = 1'-0"

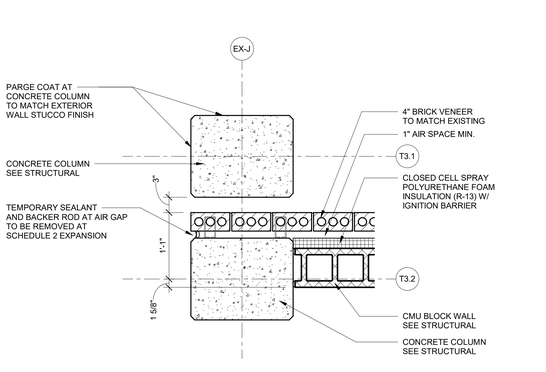


8 PLAN DETAIL AT RAMP LEVEL
1" = 1'-0"

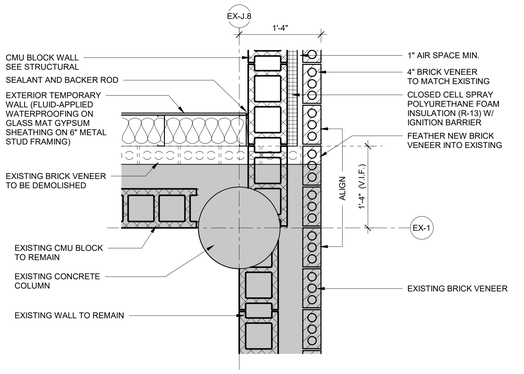


9 PLAN DETAIL AT RAMP LEVEL
1" = 1'-0"

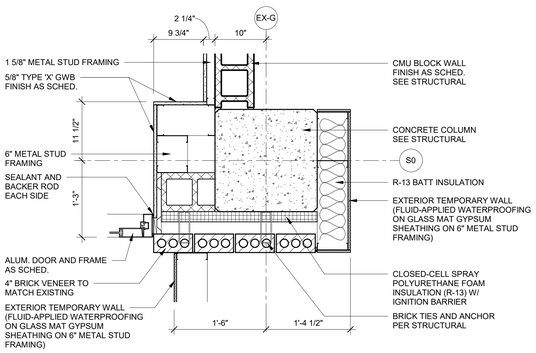


1 PLAN DETAIL AT RAMP LEVEL
1" = 1'-0"

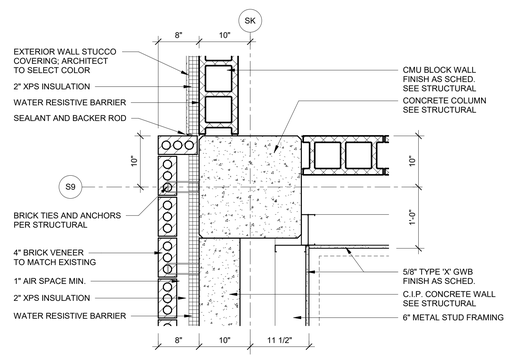

2 PLAN DETAIL AT RAMP LEVEL
1" = 1'-0"

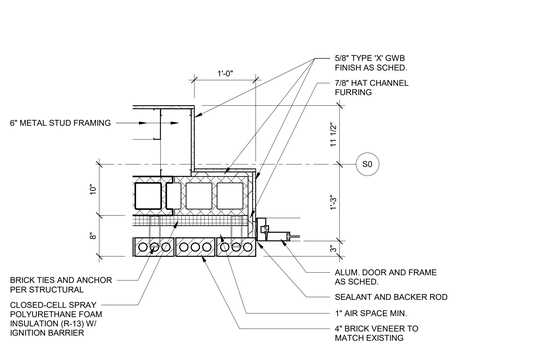

3 PLAN DETAIL AT RAMP LEVEL
1" = 1'-0"

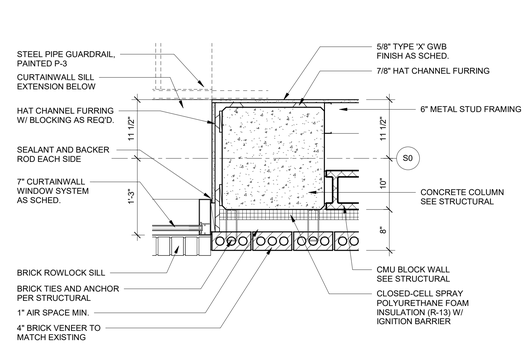

4 PLAN DETAIL AT RAMP LEVEL
1" = 1'-0"

ILM

TERMINAL IMPROVEMENTS CONTRACT 3

Wilmington International Airport
1740 Airport Boulevard, Suite 12
Wilmington, NC 28405

THE WILSON GROUP ARCHITECTS — REGISTERED ARCHITECTURAL CORPORATION — CERT. NO. 51140 — NORTH CAROLINA — CHARLOTTE, N.C.

JAMES WALKER PAGE — REGISTERED ARCHITECT — 9272 — NORTH CAROLINA — CHARLOTTE, N.C.

THE WILSON GROUP
- ARCHITECTS -

PO Box 5510 Charlotte, NC 28299
704-331-9747 • www.twgarchitects.com

PROJECT MANAGER & CIVIL ENGINEER
TALBERT & BRIGHT

CONSULTING ARCHITECT
LS3P

STRUCTURAL ENGINEER
STEWART

FP/P/M/E ENGINEER
CHEATHAM & ASSOC.

BAGGAGE HANDLING CONSULTANTS
BNP

AIRCRAFT SUPPORT SYSTEMS
DK CONSULTANTS

SPECIALTY LIGHTING CONSULTANT
HARTRANFT

SIGNAGE & WAYFINDING
TAKEFORM

COPYRIGHT © 2019
THE WILSON GROUP ARCHITECTS
ALL RIGHTS RESERVED


PRINTED OR ELECTRONIC DRAWINGS AND DOCUMENTATION MAY NOT BE REPRODUCED IN ANY FORM WITHOUT WRITTEN PERMISSION FROM THE WILSON GROUP ARCHITECTS

REVISIONS


DATE 6/28/2019
PROJECT NUMBER 9202-000
SHEET TITLE

PLAN DETAILS


SHEET NUMBER
A-502

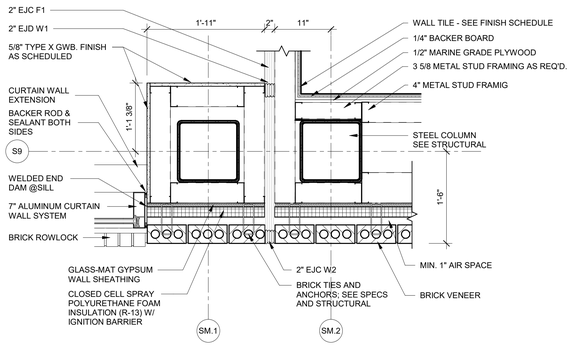


16 PLAN DETAIL AT BOARDING LEVEL
1" = 1'-0"

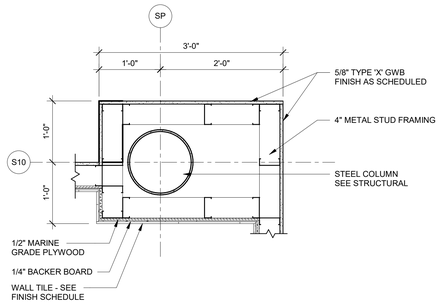


17 PLAN DETAIL AT BOARDING LEVEL
1" = 1'-0"

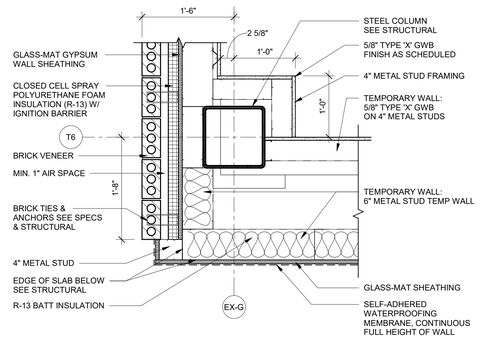


18 PLAN DETAIL AT BOARDING LEVEL
1" = 1'-0"

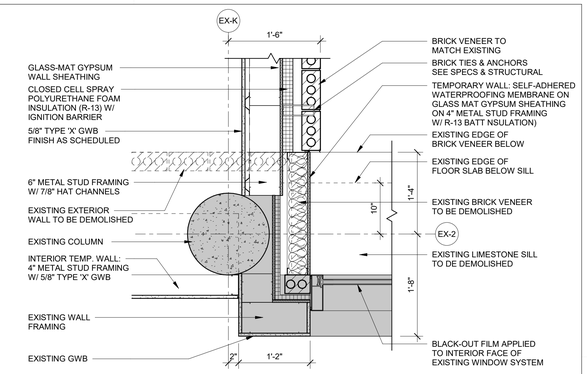


19 PLAN DETAIL AT BOARDING LEVEL
1" = 1'-0"

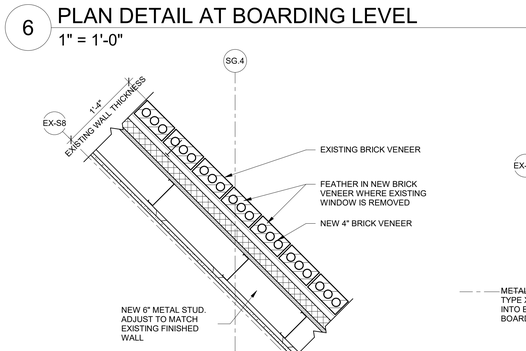


11 PLAN DETAIL AT BOARDING LEVEL
1" = 1'-0"

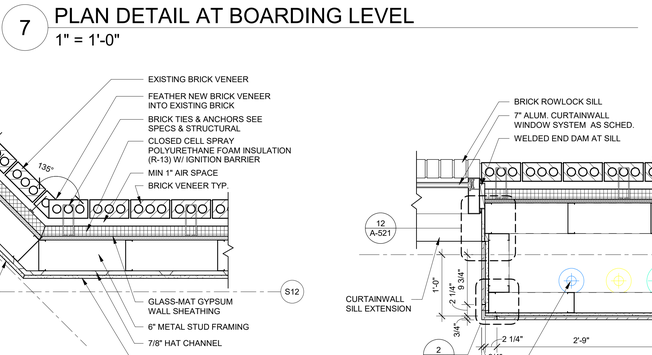


12 PLAN DETAIL AT BOARDING LEVEL
1" = 1'-0"

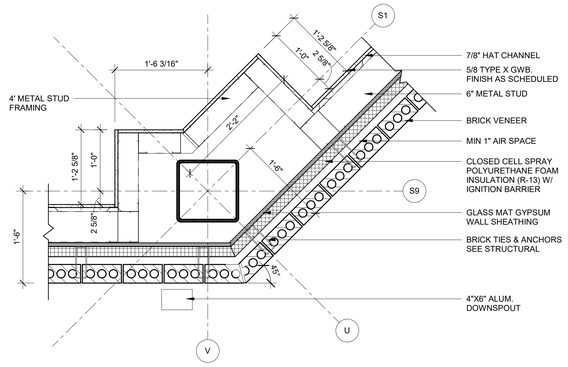


13 PLAN DETAIL AT BOARDING LEVEL
1" = 1'-0"

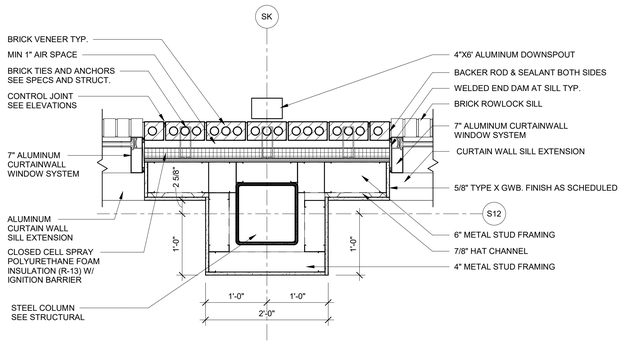

6 PLAN DETAIL AT BOARDING LEVEL
1" = 1'-0"

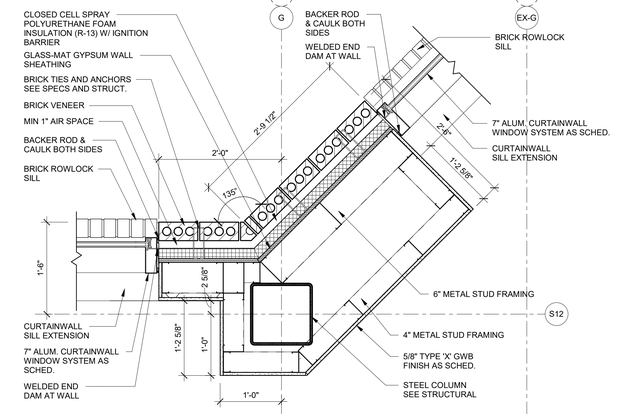


7 PLAN DETAIL AT BOARDING LEVEL
1" = 1'-0"

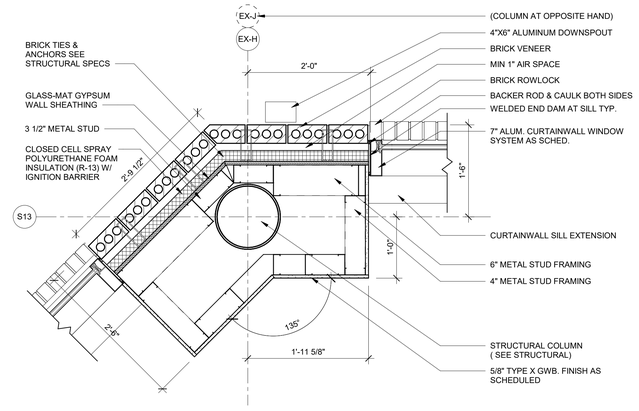


8 PLAN DETAIL AT BOARDING LEVEL
1" = 1'-0"


1 PLAN DETAIL AT BOARDING LEVEL
1" = 1'-0"

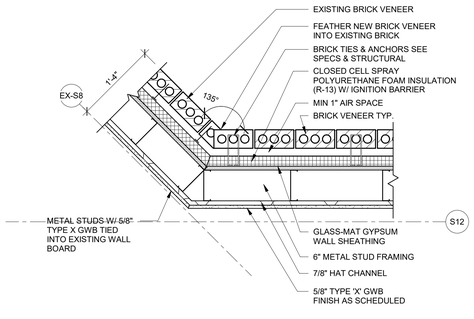

2 PLAN DETAIL AT BOARDING LEVEL
1" = 1'-0"

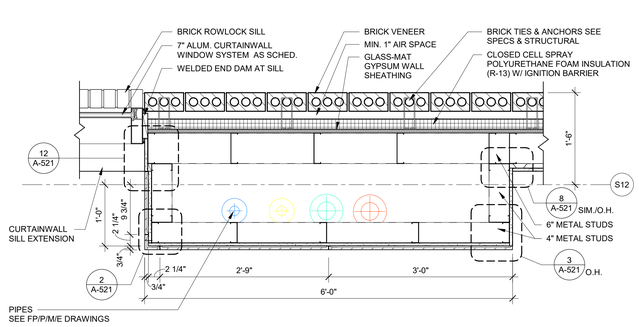

3 PLAN DETAIL AT BOARDING LEVEL
1" = 1'-0"

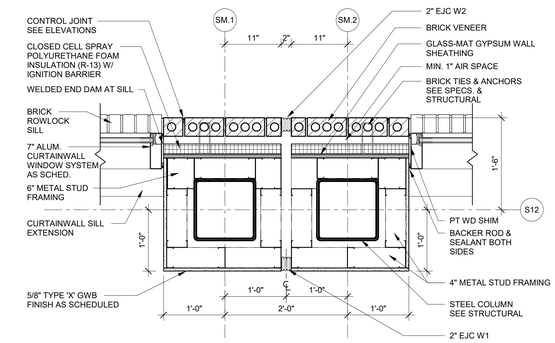

4 PLAN DETAIL AT BOARDING LEVEL
1" = 1'-0"

ILM

TERMINAL IMPROVEMENTS CONTRACT 3

Wilmington International Airport
1740 Airport Boulevard, Suite 12
Wilmington, NC 28405

THE WILSON GROUP ARCHITECTS
REGISTERED ARCHITECTURAL CORPORATION
CERT. NO. 51140
NORTH CAROLINA
CHARLOTTE, N.C.

THOMAS WALKER PAGE
REGISTERED ARCHITECT
9272
NORTH CAROLINA
CHARLOTTE, N.C.

THE WILSON GROUP
- ARCHITECTS -

PO Box 5510 Charlotte, NC 28299
704-331-9747 • www.twgarchitects.com

PROJECT MANAGER & CIVIL ENGINEER
TALBERT & BRIGHT

CONSULTING ARCHITECT
LS3P

STRUCTURAL ENGINEER
STEWART

FP/P/M/E ENGINEER
CHEATHAM & ASSOC.

BAGGAGE HANDLING CONSULTANTS
BNP

AIRCRAFT SUPPORT SYSTEMS
DK CONSULTANTS

SPECIALTY LIGHTING CONSULTANT
HARTRANFT

SIGNAGE & WAYFINDING
TAKEFORM

COPYRIGHT © 2019
THE WILSON GROUP ARCHITECTS
ALL RIGHTS RESERVED


PRINTED OR ELECTRONIC DRAWINGS AND DOCUMENTATION MAY NOT BE REPRODUCED IN ANY FORM WITHOUT WRITTEN PERMISSION FROM THE WILSON GROUP ARCHITECTS

REVISIONS

DATE 6/28/2019
PROJECT NUMBER 9202-000
SHEET TITLE


PLAN DETAILS

SHEET NUMBER
A-503

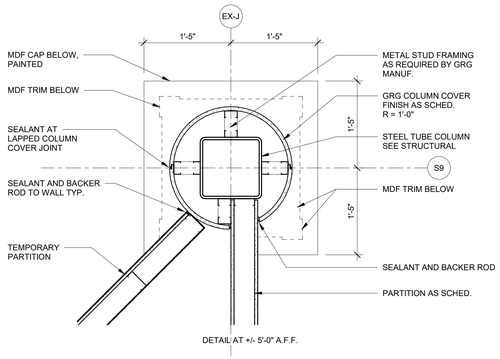


DETAIL AT +/- 5'-0" A.F.F.

16 PLAN DETAIL AT COLUMN COVER
1" = 1'-0"

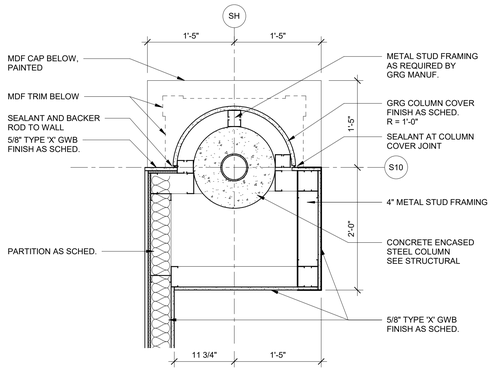


DETAIL AT +/- 5'-0" A.F.F.


17 PLAN DETAIL AT COLUMN COVER
1" = 1'-0"

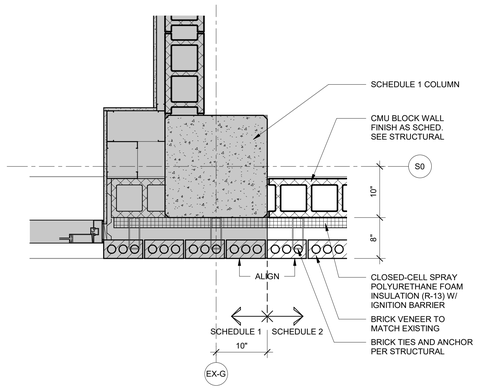

18 PLAN DETAIL AT RAMP LEVEL
1" = 1'-0"

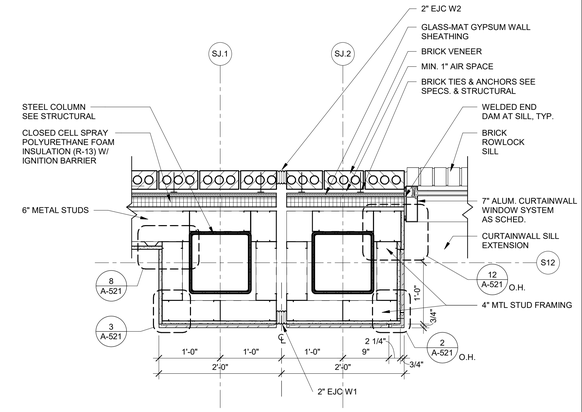


20 PLAN DETAIL AT BOARDING LEVEL
1" = 1'-0"

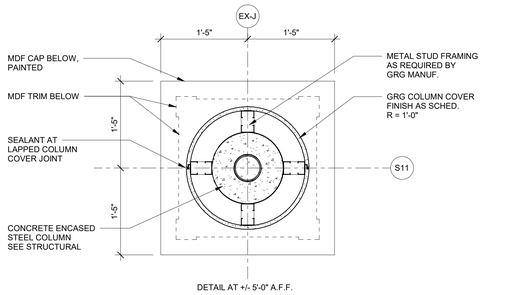


DETAIL AT +/- 5'-0" A.F.F.

11 PLAN DETAIL AT COLUMN COVER
1" = 1'-0"

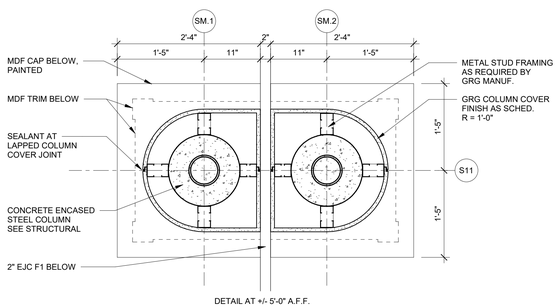


DETAIL AT +/- 5'-0" A.F.F.

12 PLAN DETAIL AT COLUMN COVER
1" = 1'-0"

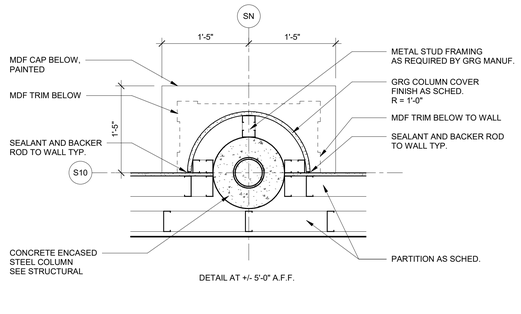


DETAIL AT +/- 5'-0" A.F.F.

13 PLAN DETAIL AT COLUMN COVER
1" = 1'-0"

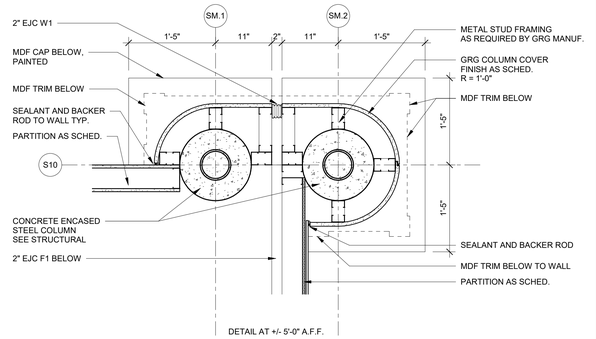


DETAIL AT +/- 5'-0" A.F.F.

14 PLAN DETAIL AT COLUMN COVER
1" = 1'-0"

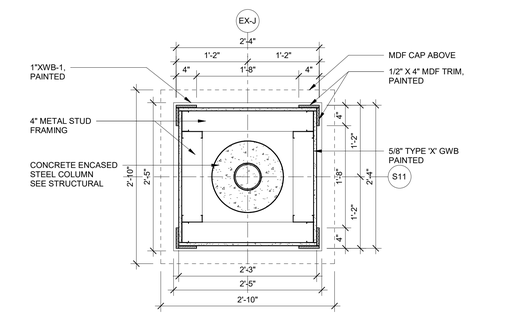


DETAIL AT +/- 3'-0" A.F.F.

6 PLAN DETAIL AT BOARDING LEVEL
1" = 1'-0"

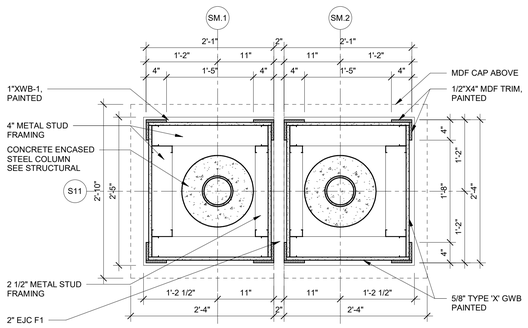


DETAIL AT +/- 3'-0" A.F.F.

7 PLAN DETAIL AT BOARDING LEVEL
1" = 1'-0"

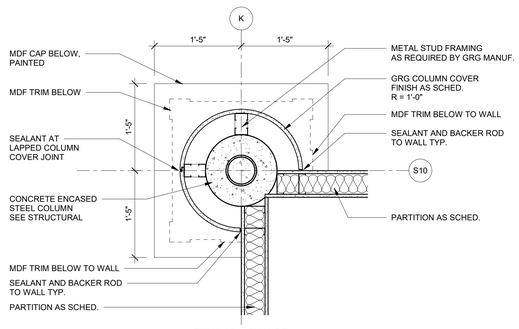


DETAIL AT +/- 5'-0" A.F.F.

8 PLAN DETAIL AT BOARDING LEVEL
1" = 1'-0"

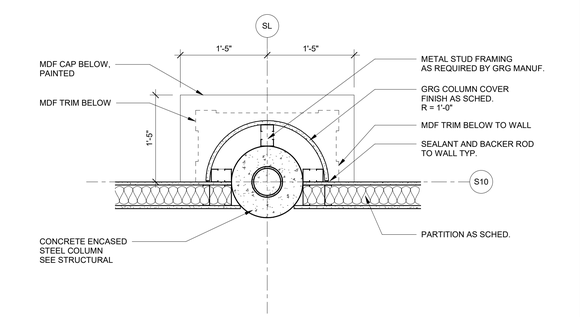


DETAIL AT +/- 5'-0" A.F.F.


9 PLAN DETAIL AT BOARDING LEVEL
1" = 1'-0"

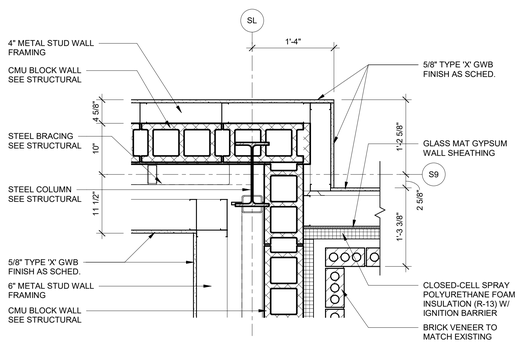


1 PLAN DETAIL AT BOARDING LEVEL
1" = 1'-0"

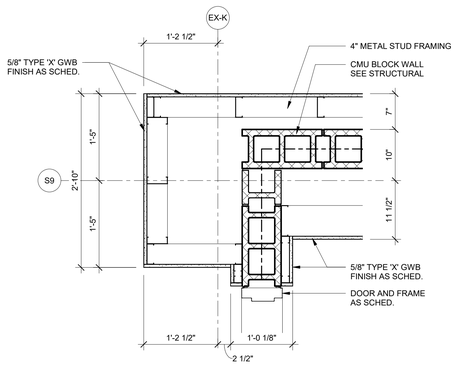

2 PLAN DETAIL AT BOARDING LEVEL
1" = 1'-0"

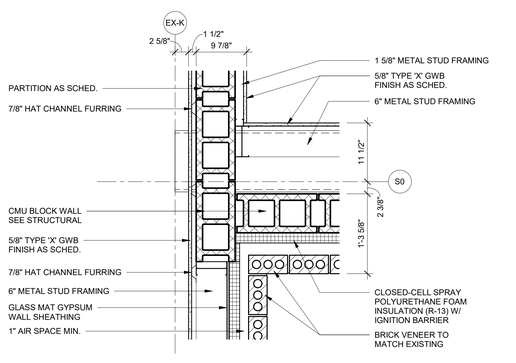

3 PLAN DETAIL AT BOARDING LEVEL
1" = 1'-0"

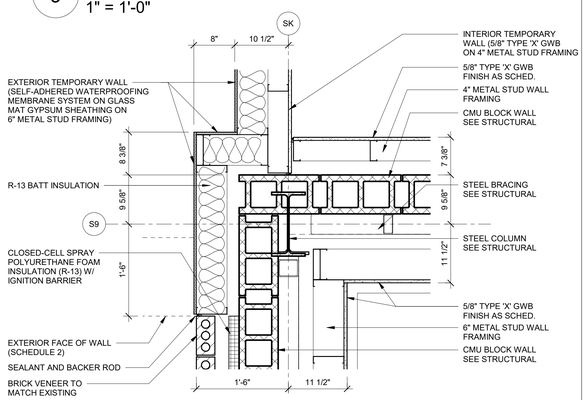

4 PLAN DETAIL AT BOARDING LEVEL
1" = 1'-0"

ILM

TERMINAL IMPROVEMENTS CONTRACT 3

Wilmington International Airport
1740 Airport Boulevard, Suite 12
Wilmington, NC 28405

THE WILSON GROUP ARCHITECTS REGISTERED ARCHITECTURAL CORPORATION CERT. NO. 51140 NORTH CAROLINA CHARLOTTE, N.C.

CRAIG WALKER PAGE SEAL 9272 REGISTERED PROFESSIONAL ENGINEER CHARLOTTE, N.C.

THE WILSON GROUP
- ARCHITECTS -

PO Box 5510 Charlotte, NC 28299
704-331-9747 • www.twgarchitects.com

PROJECT MANAGER & CIVIL ENGINEER
TALBERT & BRIGHT

CONSULTING ARCHITECT
LS3P

STRUCTURAL ENGINEER
STEWART

FP/P/M/E ENGINEER
CHEATHAM & ASSOC.

BAGGAGE HANDLING CONSULTANTS
BNP

AIRCRAFT SUPPORT SYSTEMS
DK CONSULTANTS

SPECIALTY LIGHTING CONSULTANT
HARTRANFT

SIGNAGE & WAYFINDING
TAKEFORM

COPYRIGHT © 2019
THE WILSON GROUP ARCHITECTS
ALL RIGHTS RESERVED
•
PRINTED OR ELECTRONIC DRAWINGS AND DOCUMENTATION MAY NOT BE REPRODUCED IN ANY FORM WITHOUT WRITTEN PERMISSION FROM THE WILSON GROUP ARCHITECTS


REVISIONS

DATE 6/28/2019
PROJECT NUMBER 9202-000
SHEET TITLE


PLAN DETAILS

SHEET NUMBER


A-504

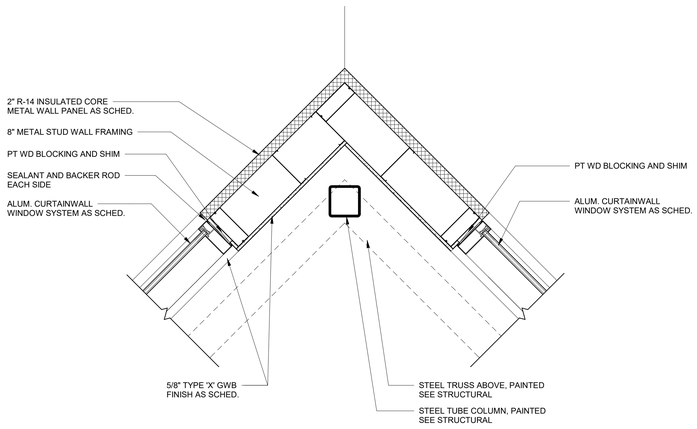


11 PLAN DETAIL AT CUPOLA
1" = 1'-0"

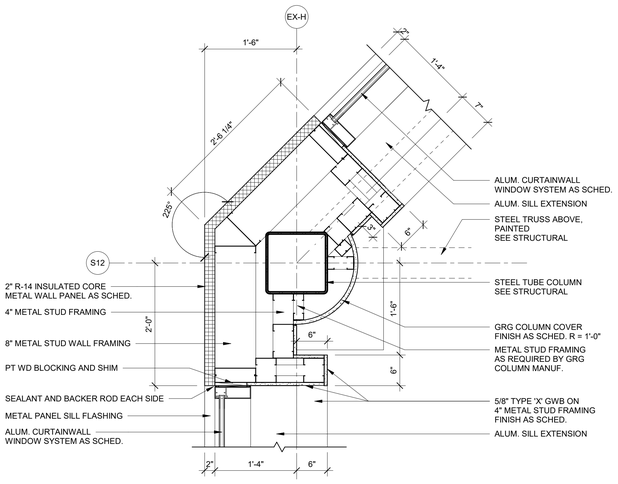


6 PLAN DETAIL AT CLERESTORY
1" = 1'-0"

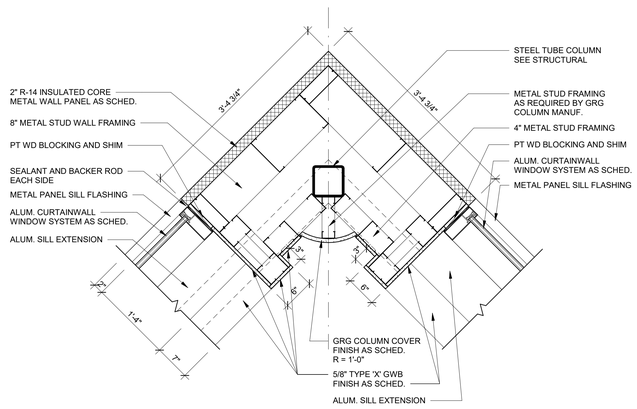


7 PLAN DETAIL AT CLERESTORY
1" = 1'-0"

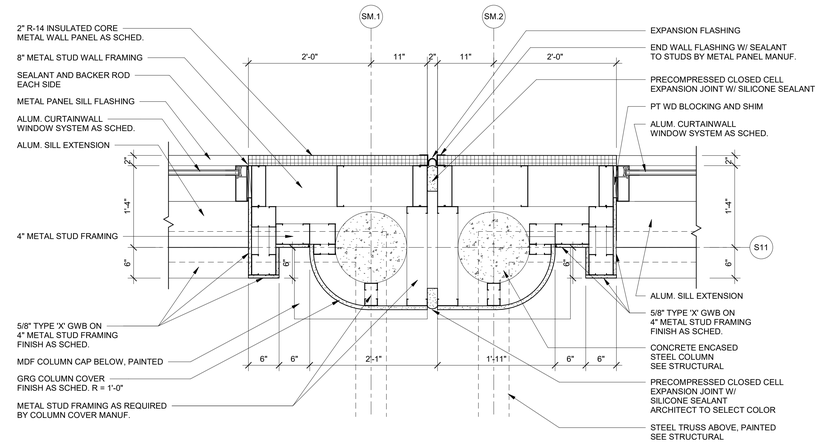


8 PLAN DETAIL AT CLERESTORY
1" = 1'-0"

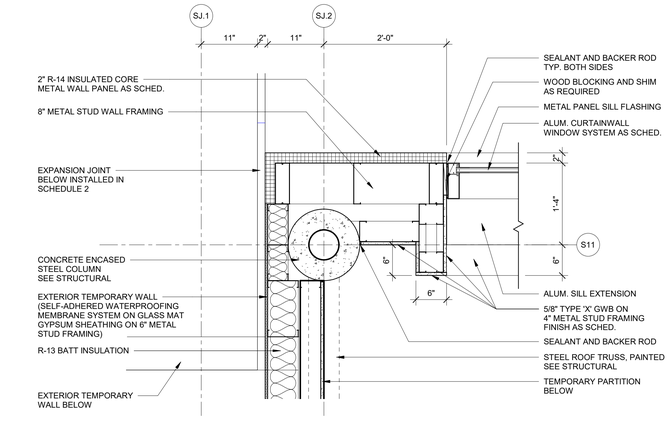

1 PLAN DETAIL AT CLERESTORY
1" = 1'-0"

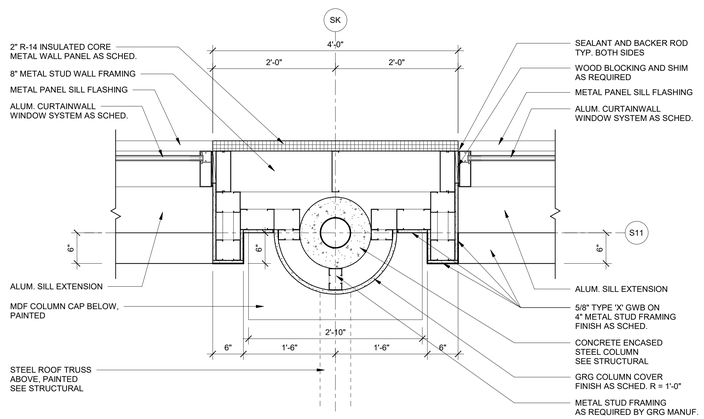

2 PLAN DETAIL AT CLERESTORY
1" = 1'-0"

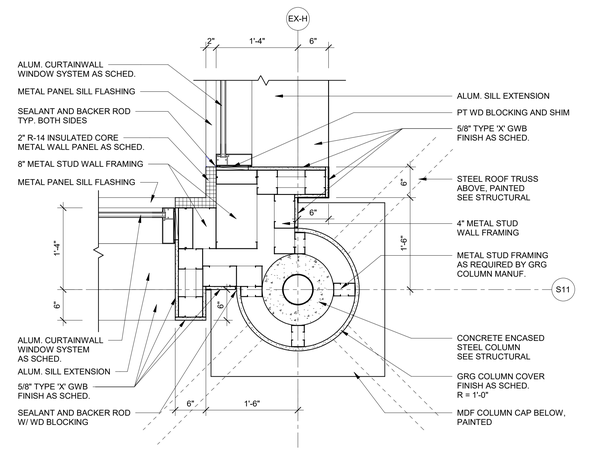

3 PLAN DETAIL AT CLERESTORY
1" = 1'-0"

ILM

TERMINAL IMPROVEMENTS CONTRACT 3

Wilmington International Airport
1740 Airport Boulevard, Suite 12
Wilmington, NC 28405

THE WILSON GROUP ARCHITECTS
REGISTERED ARCHITECTURAL CORPORATION
CERT. NO. 51140
NORTH CAROLINA
CHARLOTTE, N.C.

CRAIG WALKER PAGE
REGISTERED
9272
PROFESSIONAL ENGINEER
CHARLOTTE, N.C.

THE WILSON GROUP
- ARCHITECTS -

PO Box 5510 Charlotte, NC 28299
704-331-9747 • www.twgarchitects.com

PROJECT MANAGER & CIVIL ENGINEER
TALBERT & BRIGHT

CONSULTING ARCHITECT
LS3P

STRUCTURAL ENGINEER
STEWART

FP/P/M/E ENGINEER
CHEATHAM & ASSOC.

BAGGAGE HANDLING CONSULTANTS
BNP

AIRCRAFT SUPPORT SYSTEMS
DK CONSULTANTS

SPECIALTY LIGHTING CONSULTANT
HARTRANFT

SIGNAGE & WAYFINDING
TAKEFORM

COPYRIGHT © 2019
THE WILSON GROUP ARCHITECTS
ALL RIGHTS RESERVED


PRINTED OR ELECTRONIC DRAWINGS AND DOCUMENTATION MAY NOT BE REPRODUCED IN ANY FORM WITHOUT WRITTEN PERMISSION FROM THE WILSON GROUP ARCHITECTS

REVISIONS


DATE 6/28/2019
PROJECT NUMBER 9202-000
SHEET TITLE

PLAN DETAILS


SHEET NUMBER
A-505

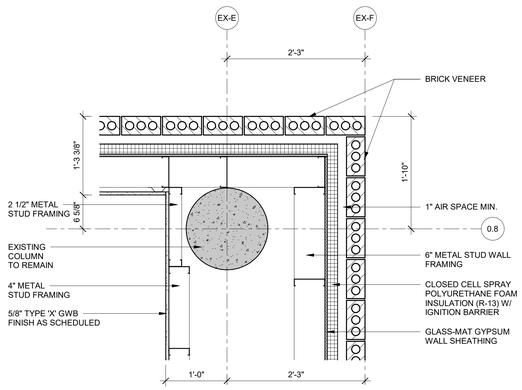


11 PLAN DETAIL AT TICKET LEVEL
1" = 1'-0"

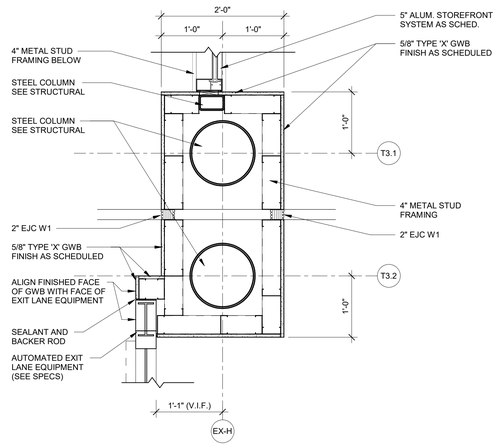

12 PLAN DETAIL AT TICKET LEVEL
1" = 1'-0"

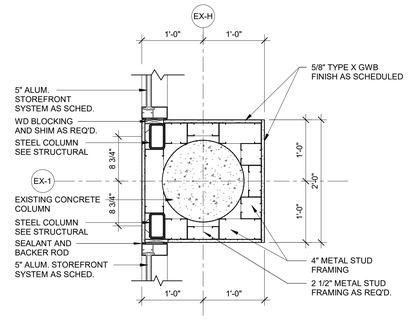

13 PLAN DETAIL AT TICKET LEVEL
1" = 1'-0"

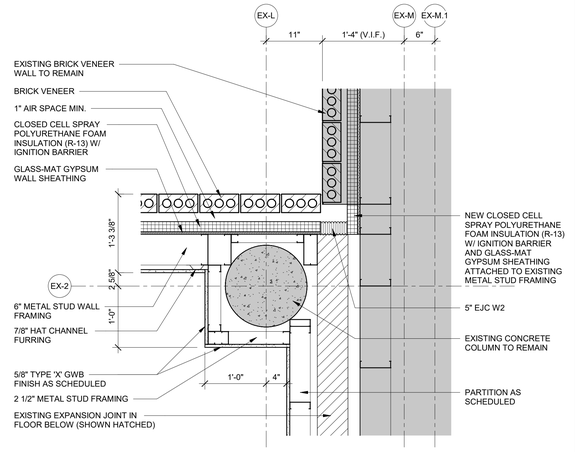


14 TICKET-SCHEDULE 2-COL 2/L
1" = 1'-0"

6 PLAN DETAIL AT BOARDING LEVEL
1" = 1'-0"


7 PLAN DETAIL AT TICKET LEVEL
1" = 1'-0"

8 PLAN DETAIL AT TICKET LEVEL
1" = 1'-0"


9 PLAN DETAIL AT TICKET LEVEL
1" = 1'-0"

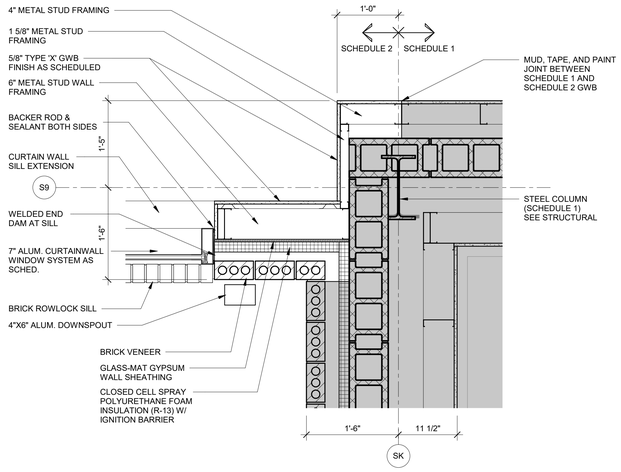


1 PLAN DETAIL AT BOARDING LEVEL
1" = 1'-0"

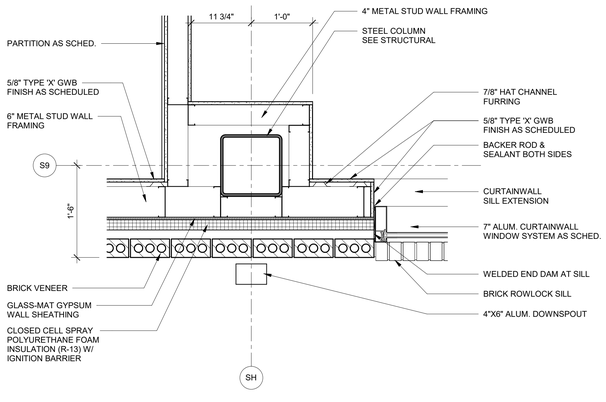

2 PLAN DETAIL AT BOARDING LEVEL
1" = 1'-0"

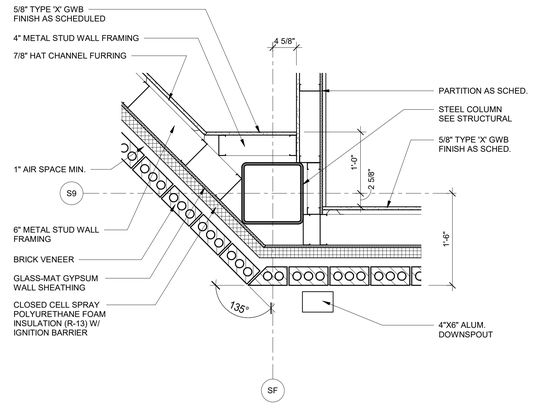

3 PLAN DETAIL AT BOARDING LEVEL
1" = 1'-0"

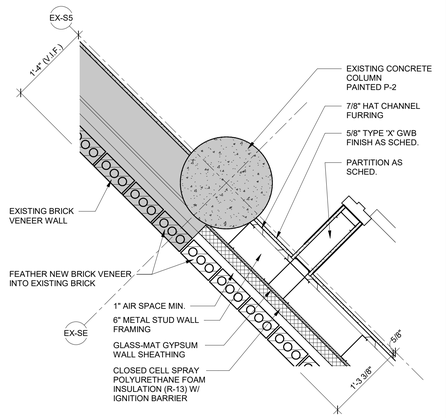

4 PLAN DETAIL AT BOARDING LEVEL
1" = 1'-0"

ILM

TERMINAL IMPROVEMENTS CONTRACT 3

Wilmington International Airport
1740 Airport Boulevard, Suite 12
Wilmington, NC 28405

THE WILSON GROUP ARCHITECTS
REGISTERED ARCHITECTURAL CORPORATION
CERT. NO. 51140
NORTH CAROLINA
CHARLOTTE, N.C.

JAMES WALKER PAHLE
REGISTERED ARCHITECT
9272
NORTH CAROLINA
CHARLOTTE, N.C.

THE WILSON GROUP
- ARCHITECTS -

PO Box 5510 Charlotte, NC 28299
704-331-9747 • www.twgarchitects.com

PROJECT MANAGER & CIVIL ENGINEER
TALBERT & BRIGHT

CONSULTING ARCHITECT
LS3P

STRUCTURAL ENGINEER
STEWART

FP/P/M/E ENGINEER
CHEATHAM & ASSOC.

BAGGAGE HANDLING CONSULTANTS
BNP

AIRCRAFT SUPPORT SYSTEMS
DK CONSULTANTS

SPECIALTY LIGHTING CONSULTANT
HARTRANFT

SIGNAGE & WAYFINDING
TAKEFORM

COPYRIGHT © 2019
THE WILSON GROUP ARCHITECTS
ALL RIGHTS RESERVED


PRINTED OR ELECTRONIC DRAWINGS AND DOCUMENTATION MAY NOT BE REPRODUCED IN ANY FORM WITHOUT WRITTEN PERMISSION FROM THE WILSON GROUP ARCHITECTS

REVISIONS


DATE 6/28/2019
PROJECT NUMBER 9202-000
SHEET TITLE

PLAN DETAILS


SHEET NUMBER
A-506

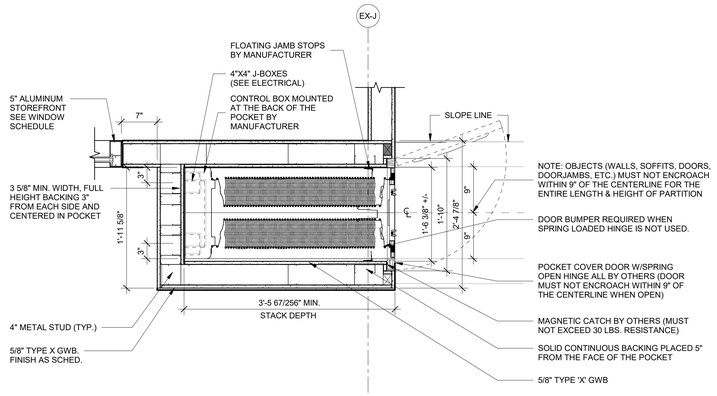


16 PLAN DETAIL AT TICKET LEVEL
1" = 1'-0"

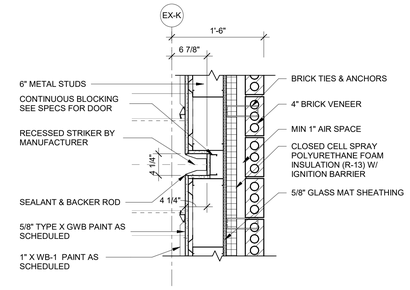


18 PLAN DETAIL AT TICKET LEVEL
1" = 1'-0"

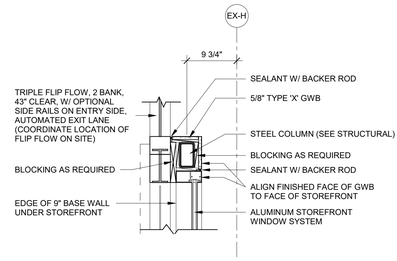


19 PLAN DETAIL @ FLIP FLOW
1" = 1'-0"

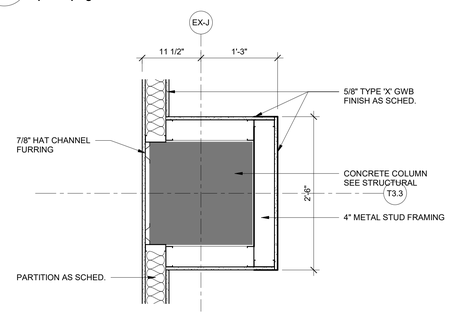


11 PLAN DETAIL
1" = 1'-0"

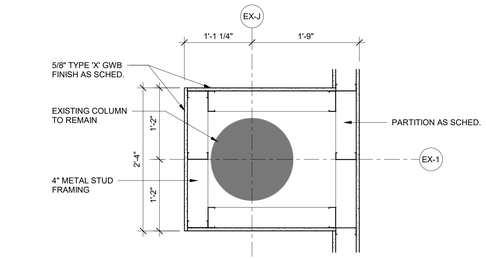


12 PLAN DETAIL
1" = 1'-0"

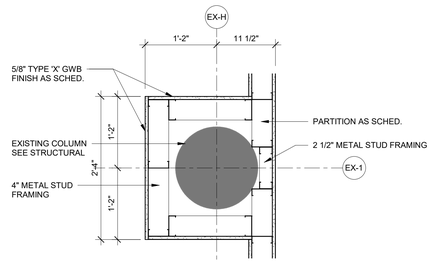


13 PLAN DETAIL
1" = 1'-0"

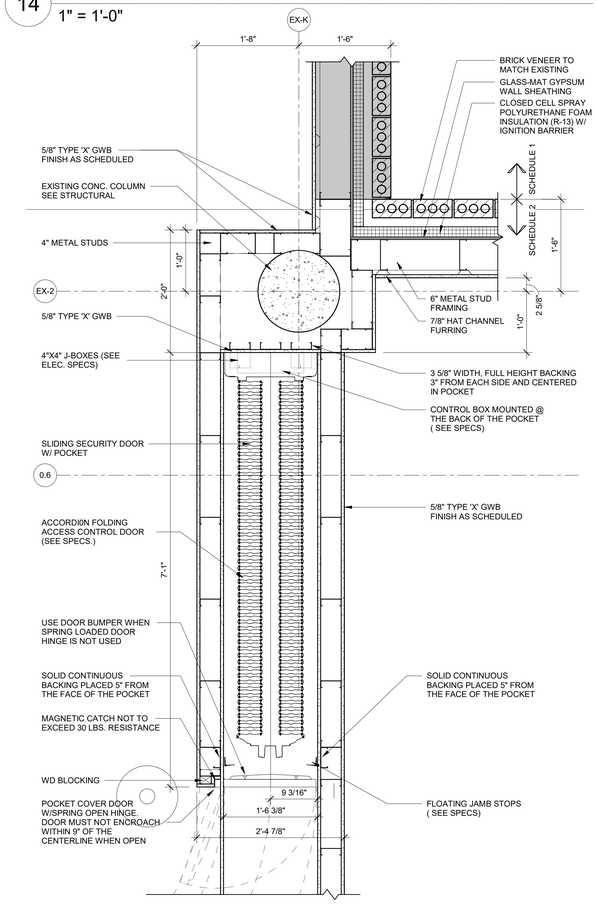


14 SCHEDULE 2-TICKET LEVEL-COL E AND F/E
1" = 1'-0"

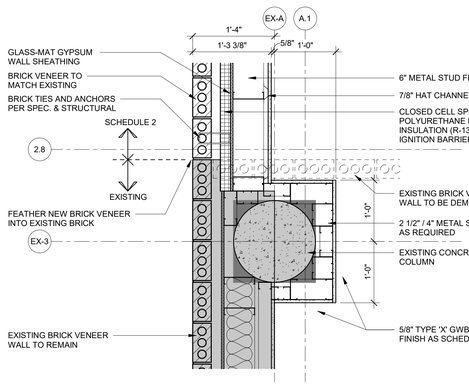


6 PLAN DETAIL AT TICKET LEVEL
1" = 1'-0"

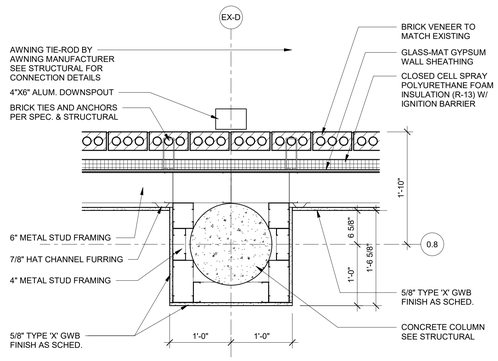

1 PLAN DETAIL AT TICKET LEVEL
1" = 1'-0"

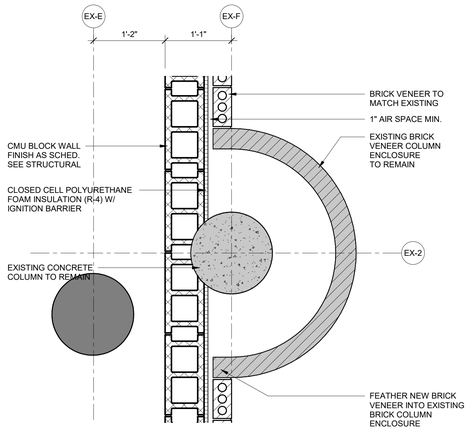

2 PLAN DETAIL AT RAMP LEVEL
1" = 1'-0"

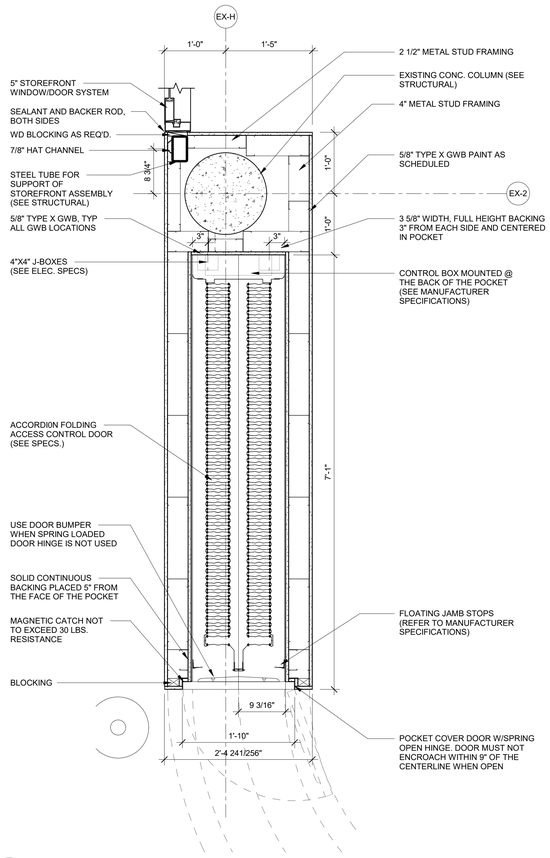

3 PLAN DETAIL AT TICKET LEVEL
1" = 1'-0"

4 PLAN DETAIL AT TICKET LEVEL
1" = 1'-0"

ILM

TERMINAL IMPROVEMENTS CONTRACT 3

Wilmington International Airport
1740 Airport Boulevard, Suite 12
Wilmington, NC 28405

THE WILSON GROUP ARCHITECTS · ARCHITECTURAL · INTERIOR · PLANNING · CERT. NO. 51140 · NORTH CAROLINA · CHARLOTTE, N.C.

JAMES WALKER PAGE II · REGISTERED ARCHITECT · 9272 · NORTH CAROLINA · CHARLOTTE, N.C.

THE WILSON GROUP
- ARCHITECTS -

PO Box 5510 Charlotte, NC 28299
704-331-9747 • www.twgarchitects.com

PROJECT MANAGER & CIVIL ENGINEER
TALBERT & BRIGHT

CONSULTING ARCHITECT
LS3P

STRUCTURAL ENGINEER
STEWART

FP/P/M/E ENGINEER
CHEATHAM & ASSOC.

BAGGAGE HANDLING CONSULTANTS
BNP

AIRCRAFT SUPPORT SYSTEMS
DK CONSULTANTS

SPECIALTY LIGHTING CONSULTANT
HARTRANFT

SIGNAGE & WAYFINDING
TAKEFORM

COPYRIGHT © 2019
THE WILSON GROUP ARCHITECTS
ALL RIGHTS RESERVED


PRINTED OR ELECTRONIC DRAWINGS AND DOCUMENTATION MAY NOT BE REPRODUCED IN ANY FORM WITHOUT WRITTEN PERMISSION FROM THE WILSON GROUP ARCHITECTS

REVISIONS


DATE 6/28/2019
PROJECT NUMBER 9202-000
SHEET TITLE

PLAN DETAILS


SHEET NUMBER
A-507

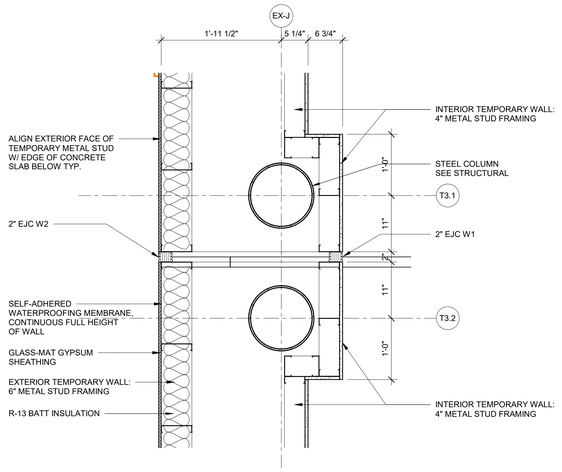


11 PLAN DETAIL AT BOARDING LEVEL
1" = 1'-0"

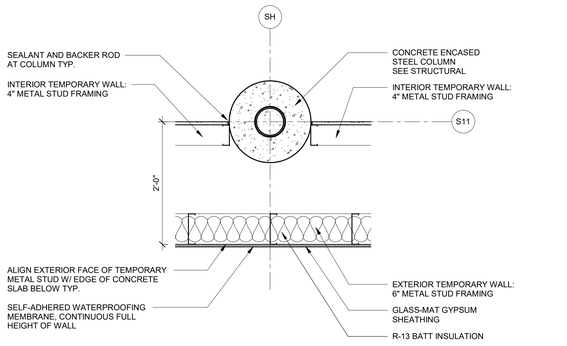


6 PLAN DETAIL AT BOARDING LEVEL
1" = 1'-0"

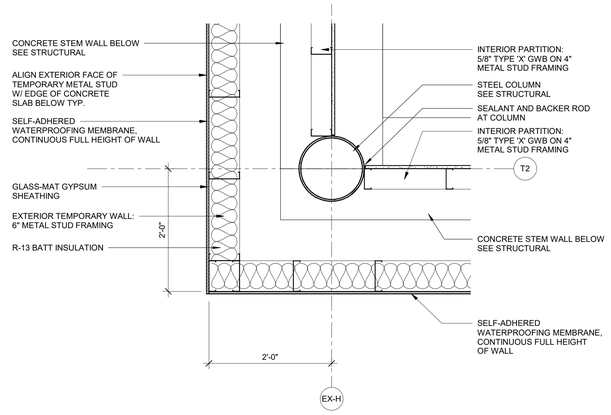


7 TICKET-SCHEDULE 1-TEMPORARY WALL 5
1" = 1'-0"

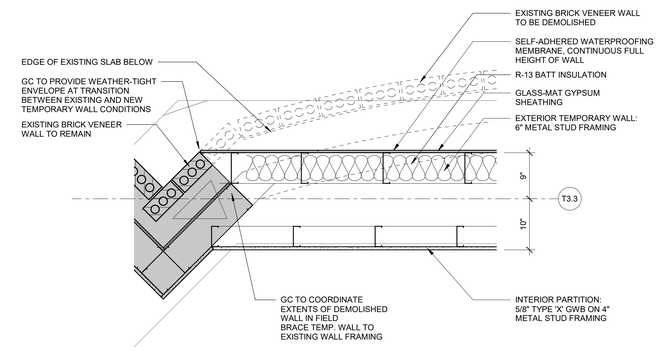


8 TICKET-SCHEDULE 1-TEMPORARY WALL 6
1" = 1'-0"

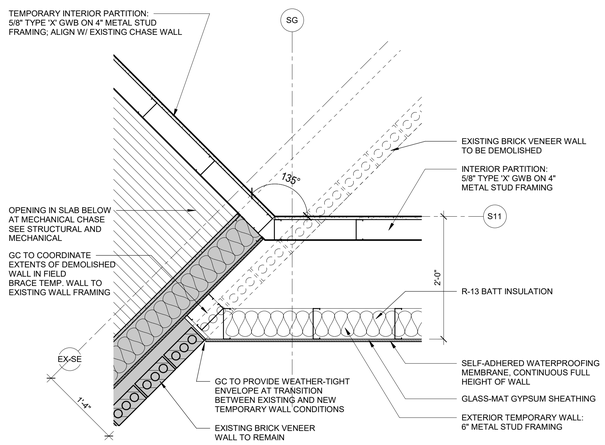

1 PLAN DETAIL AT BOARDING LEVEL
1" = 1'-0"

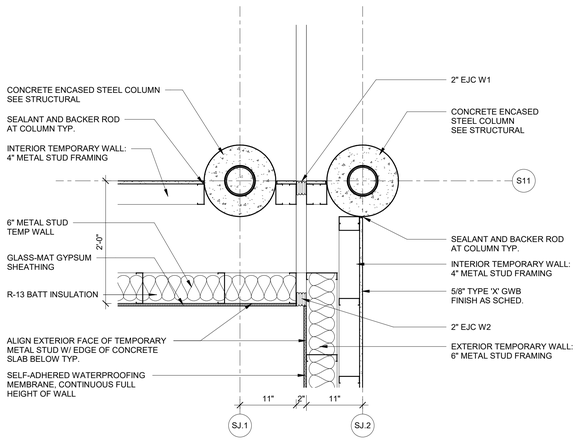

2 PLAN DETAIL AT BOARDING LEVEL
1" = 1'-0"

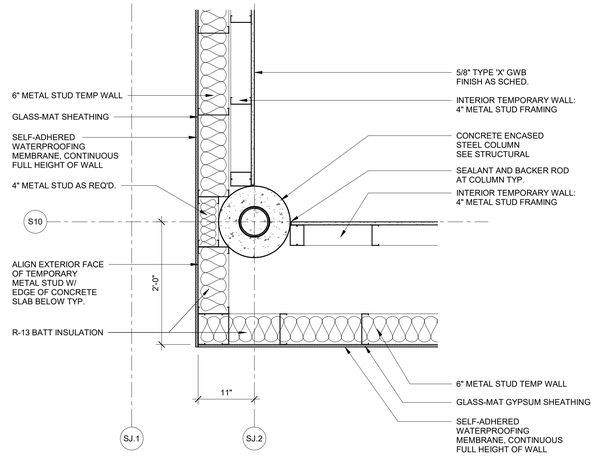

3 PLAN DETAIL AT BOARDING LEVEL
1" = 1'-0"

ILM

TERMINAL IMPROVEMENTS CONTRACT 3

Wilmington International Airport
1740 Airport Boulevard, Suite 12
Wilmington, NC 28405

THE WILSON GROUP ARCHITECTS
REGISTERED ARCHITECTURAL CORPORATION
CERT. NO. 51140
NORTH CAROLINA
CHARLOTTE, N. C.

CRAIG WALKER PAGE
REGISTERED ARCHITECT
9272
NORTH CAROLINA
CHARLOTTE, N. C.

THE WILSON GROUP
- ARCHITECTS -

PO Box 5510 Charlotte, NC 28299
704-331-9747 • www.twgarchitects.com

PROJECT MANAGER & CIVIL ENGINEER
TALBERT & BRIGHT

CONSULTING ARCHITECT
LS3P

STRUCTURAL ENGINEER
STEWART

FP/P/M/E ENGINEER
CHEATHAM & ASSOC.

BAGGAGE HANDLING CONSULTANTS
BNP

AIRCRAFT SUPPORT SYSTEMS
DK CONSULTANTS

SPECIALTY LIGHTING CONSULTANT
HARTRANFT

SIGNAGE & WAYFINDING
TAKEFORM

COPYRIGHT © 2019
THE WILSON GROUP ARCHITECTS
ALL RIGHTS RESERVED
•
PRINTED OR ELECTRONIC DRAWINGS AND DOCUMENTATION MAY NOT BE REPRODUCED IN ANY FORM WITHOUT WRITTEN PERMISSION FROM THE WILSON GROUP ARCHITECTS


REVISIONS

DATE 6/28/2019
PROJECT NUMBER 9202-000
SHEET TITLE


PLAN DETAILS - TEMPORARY WALLS

SHEET NUMBER

A-508

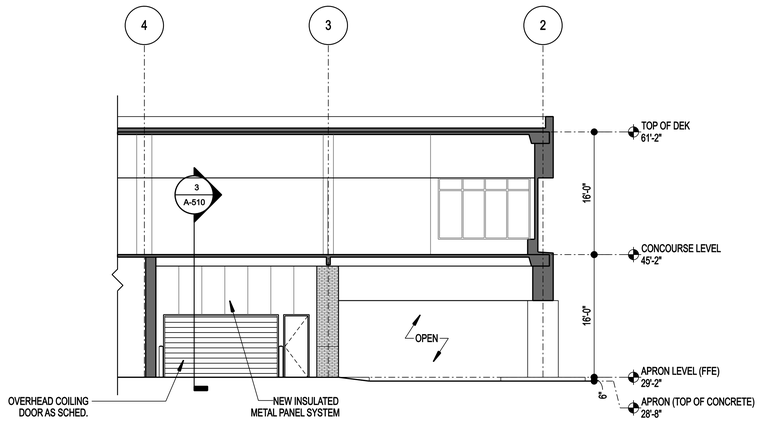


11 EXTERIOR BUILDING ELEVATION 1/8" = 1'-0"

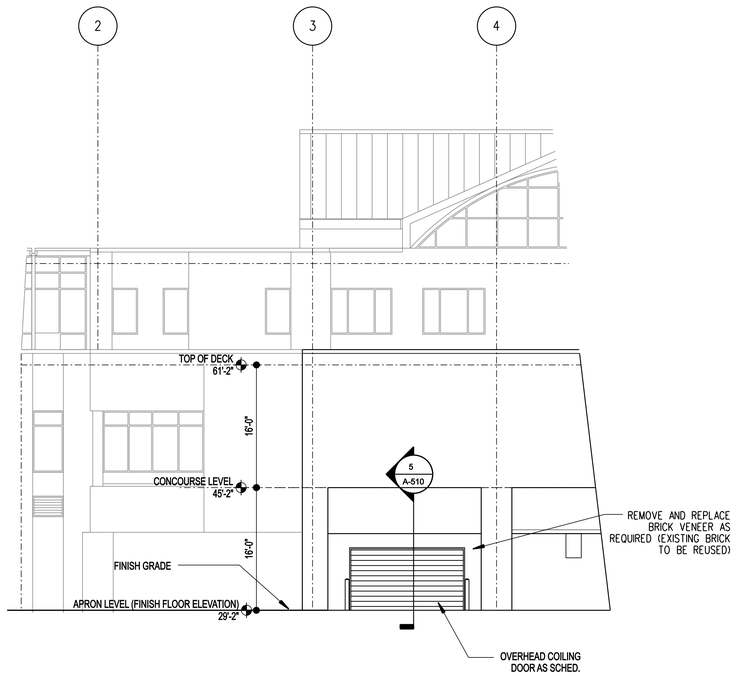


1 EXTERIOR BUILDING ELEVATION 1/8" = 1'-0"


8 INTERIOR ELEVATION 1/8" = 1'-0"

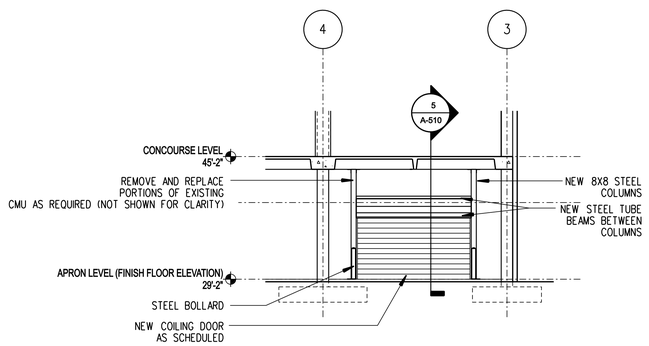


3 EXTERIOR BUILDING ELEVATION – PROPOSED CONDITION 1/8" = 1'-0"

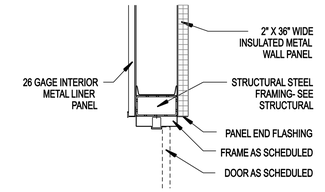


20 HEAD DETAIL 1 1/2"=1'-0"

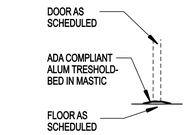

15 THRESHOLD DETAIL 1 1/2"=1'-0"

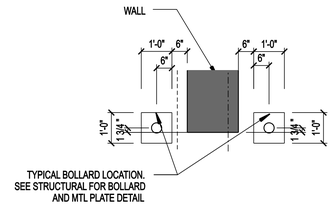

10 5/A-509 TYP. BOLLARD DETAIL 1/2"=1'-0"

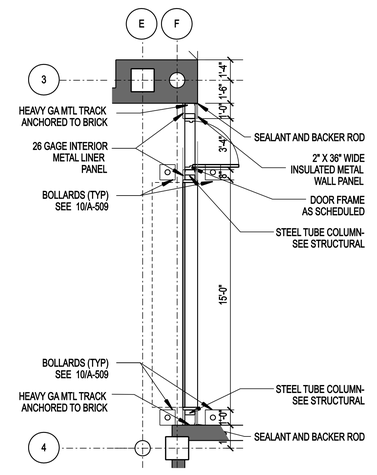

5 PLAN DETAIL 1/4"=1'-0"

ILM

TERMINAL IMPROVEMENTS CONTRACT 3

Wilmington International Airport
1740 Airport Boulevard, Suite 12
Wilmington, NC 28405

THE WILSON GROUP ARCHITECTS CERT. NO. 51140 NORTH CAROLINA CHARLOTTE, N.C.

DENNIS WALKER PAGE 9272 REGISTERED LANDSCAPE ARCHITECT CHARLOTTE, N.C.

THE WILSON GROUP
- ARCHITECTS -

PO Box 5510 Charlotte, NC 28299
704-331-9747 • www.twgarchitects.com

PROJECT MANAGER & CIVIL ENGINEER
TALBERT & BRIGHT

CONSULTING ARCHITECT
LS3P

STRUCTURAL ENGINEER
STEWART

FP/P/M/E ENGINEER
CHEATHAM & ASSOC.

BAGGAGE HANDLING CONSULTANTS
BNP

AIRCRAFT SUPPORT SYSTEMS
DK CONSULTANTS

SPECIALTY LIGHTING CONSULTANT
HARTRANFT

SIGNAGE & WAYFINDING
TAKEFORM

COPYRIGHT © 2019
THE WILSON GROUP ARCHITECTS
ALL RIGHTS RESERVED


PRINTED OR ELECTRONIC DRAWINGS AND DOCUMENTATION MAY NOT BE REPRODUCED IN ANY FORM WITHOUT WRITTEN PERMISSION FROM THE WILSON GROUP ARCHITECTS

REVISIONS


DATE: JUNE 28, 2019
PROJECT NO.: 9202-000
SHEET TITLE:

PLAN DETAILS
SCHED. 2 BID ALT. 1
PHASE 1

SHEET NUMBER:
A-509

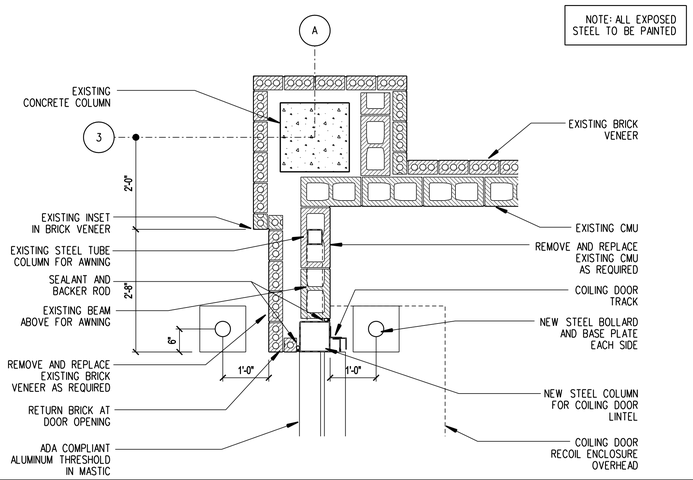

18 JAMB DETAIL 3/4"=1'-0"

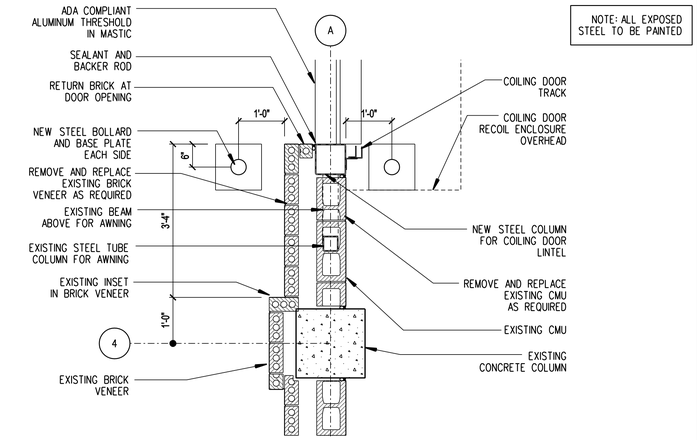

20 JAMB DETAIL 3/4"=1'-0"

3 WALL SECTION 3/4"=1'-0"

5 WALL SECTION - PROPOSED CONDITION 3/4"=1'-0"

ILM

TERMINAL IMPROVEMENTS CONTRACT 3

Wilmington International Airport
1740 Airport Boulevard, Suite 12
Wilmington, NC 28405

THE WILSON GROUP ARCHITECTS CERT. NO. 51140 NORTH CAROLINA CHARLOTTE, N.C.

TRAVIS WALKER PEARCE NORTH CAROLINA REGISTERED LANDSCAPE ARCHITECT 9272 CHARLOTTE, N.C.

THE WILSON GROUP
- ARCHITECTS -

PO Box 5510 Charlotte, NC 28299
704-331-9747 • www.twgarchitects.com

PROJECT MANAGER & CIVIL ENGINEER
TALBERT & BRIGHT

CONSULTING ARCHITECT
LS3P

STRUCTURAL ENGINEER
STEWART

FP/P/M/E ENGINEER
CHEATHAM & ASSOC.

BAGGAGE HANDLING CONSULTANTS
BNP

AIRCRAFT SUPPORT SYSTEMS
DK CONSULTANTS

SPECIALTY LIGHTING CONSULTANT
HARTRANFT

SIGNAGE & WAYFINDING
TAKEFORM

COPYRIGHT © 2019
THE WILSON GROUP ARCHITECTS
ALL RIGHTS RESERVED


PRINTED OR ELECTRONIC DRAWINGS AND DOCUMENTATION MAY NOT BE REPRODUCED IN ANY FORM WITHOUT WRITTEN PERMISSION FROM THE WILSON GROUP ARCHITECTS

REVISIONS


DATE: JUNE 28, 2019
PROJECT NO.: 9202-000
SHEET TITLE:

PLAN DETAILS
SCHED. 2 BID ALT. 1
PHASE 1


SHEET NUMBER:
A-510

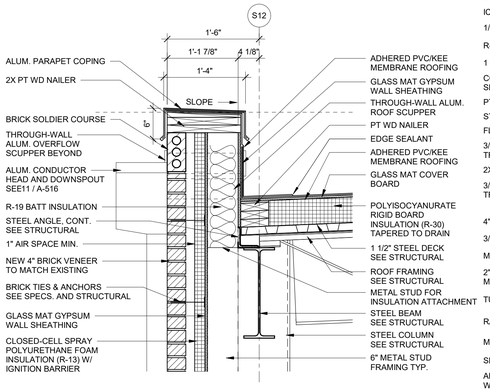


16 SECTION DETAIL
1" = 1'-0"

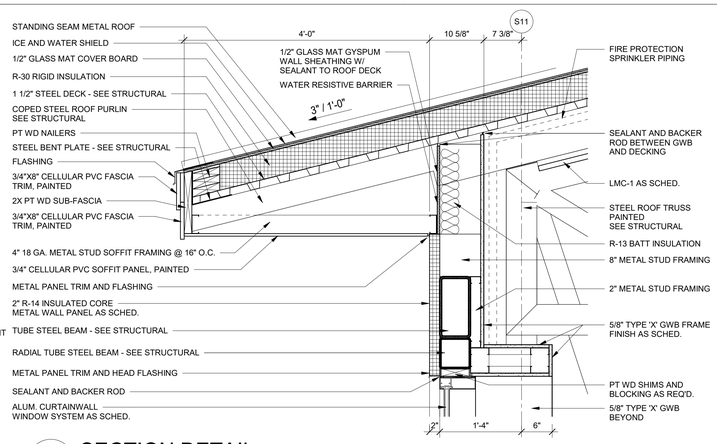


17 SECTION DETAIL
1" = 1'-0"

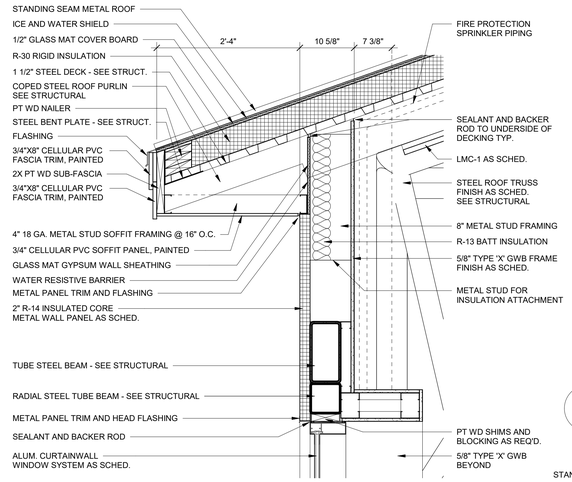


18 SECTION DETAIL
1" = 1'-0"

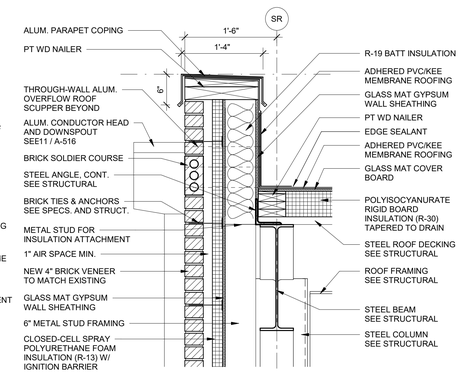


19 SECTION DETAIL
1" = 1'-0"

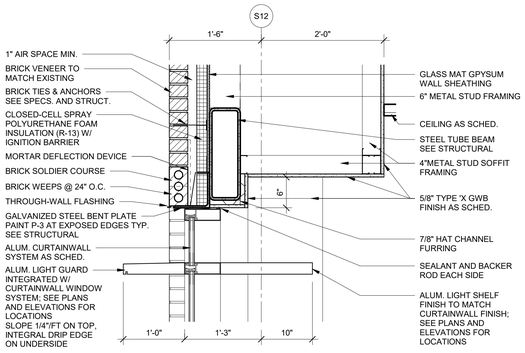


11 SECTION DETAIL
1" = 1'-0"

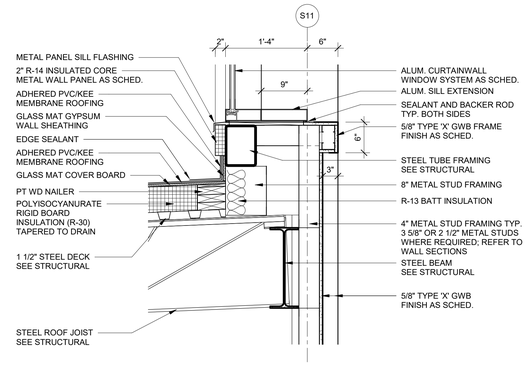


12 SECTION DETAIL
1" = 1'-0"

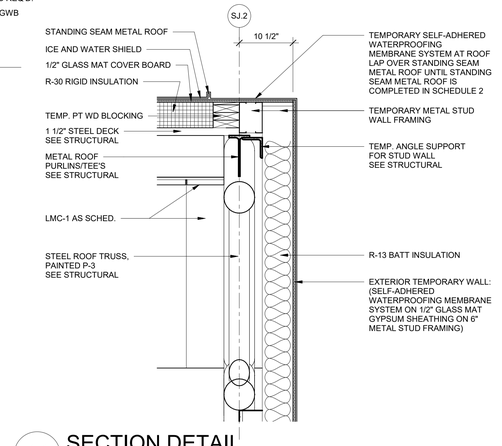


14 SECTION DETAIL
1" = 1'-0"

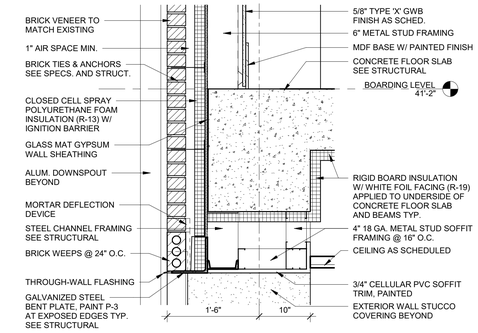


6 SECTION DETAIL
1" = 1'-0"

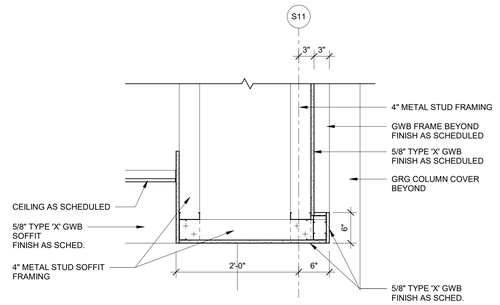


7 SECTION DETAIL
1" = 1'-0"

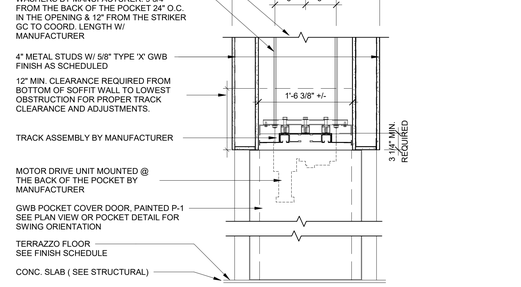


8 HEAD DETAL ACCORDION DOOR AT SLOPE
1" = 1'-0"

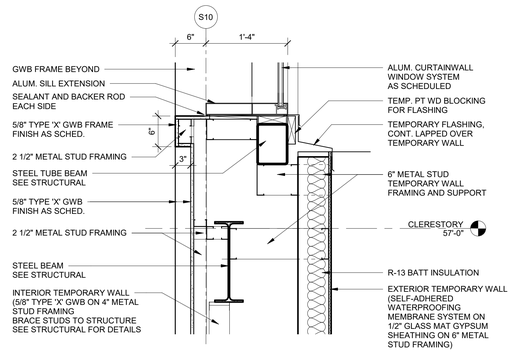


9 SECTION DETAIL
1" = 1'-0"

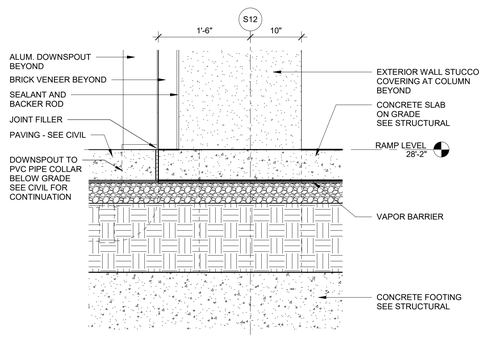


1 FOUNDATION DETAIL 1
1" = 1'-0"

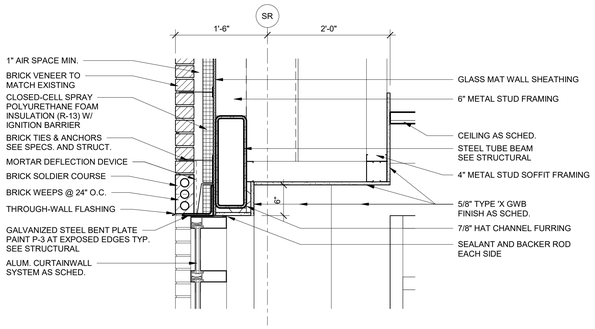

2 SECTION DETAIL
1" = 1'-0"

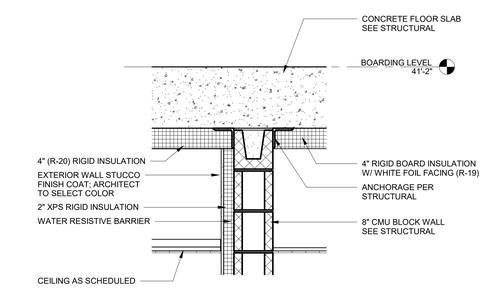

3 SECTION DETAIL
1" = 1'-0"

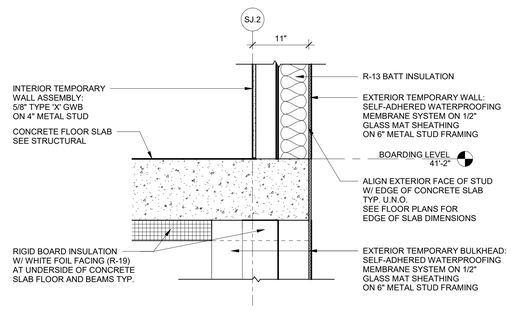

4 SECTION DETAIL
1" = 1'-0"

ILM

TERMINAL IMPROVEMENTS CONTRACT 3

Wilmington International Airport
1740 Airport Boulevard, Suite 12
Wilmington, NC 28405

THE WILSON GROUP ARCHITECTS REGISTERED ARCHITECTURAL CORPORATION NORTH CAROLINA CHARLOTTE, N.C. CERT. NO. 51140

JAMES WALKER PAUL SEAL 9272 REGISTERED PROFESSIONAL ENGINEER NORTH CAROLINA CHARLOTTE, N.C.

THE WILSON GROUP
- ARCHITECTS -

PO Box 5510 Charlotte, NC 28299
704-331-9747 • www.twgarchitects.com

PROJECT MANAGER & CIVIL ENGINEER
TALBERT & BRIGHT

CONSULTING ARCHITECT
LS3P

STRUCTURAL ENGINEER
STEWART

FP/P/M/E ENGINEER
CHEATHAM & ASSOC.

BAGGAGE HANDLING CONSULTANTS
BNP

AIRCRAFT SUPPORT SYSTEMS
DK CONSULTANTS

SPECIALTY LIGHTING CONSULTANT
HARTRANFT

SIGNAGE & WAYFINDING
TAKEFORM


COPYRIGHT © 2019
THE WILSON GROUP ARCHITECTS
ALL RIGHTS RESERVED
•
PRINTED OR ELECTRONIC DRAWINGS AND DOCUMENTATION MAY NOT BE REPRODUCED IN ANY FORM WITHOUT WRITTEN PERMISSION FROM THE WILSON GROUP ARCHITECTS

REVISIONS


DATE 6/28/2019
PROJECT NUMBER 9202-000
SHEET TITLE

SECTION DETAILS


SHEET NUMBER
A-511

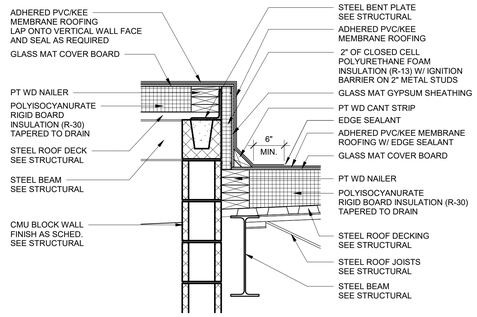


17 SECTION DETAIL
1" = 1'-0"

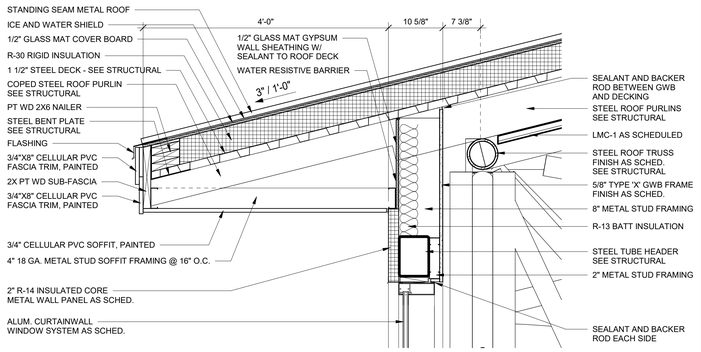


19 SECTION DETAIL
1" = 1'-0"

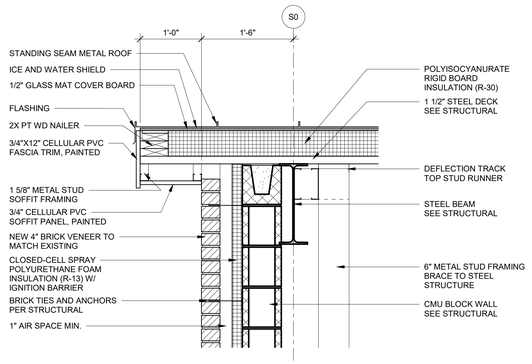


11 SECTION DETAIL
1" = 1'-0"

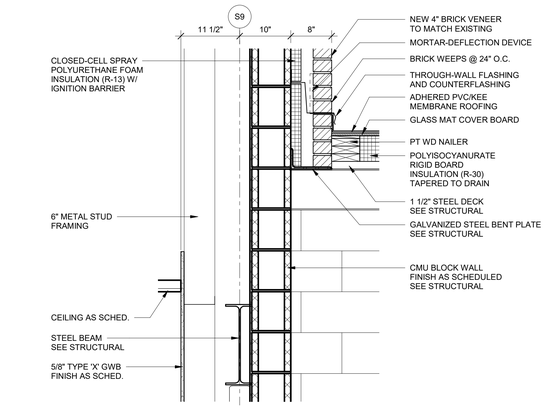


12 SECTION DETAIL
1" = 1'-0"

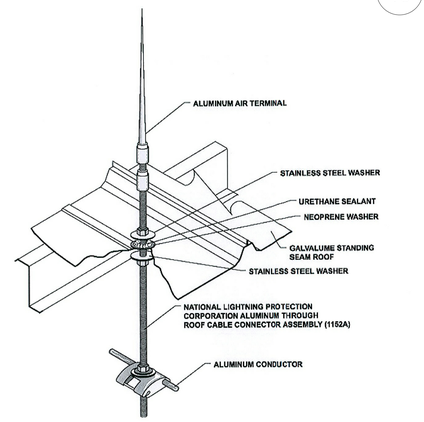


13 LIGHTNING ARREST DETAIL
N.T.S.

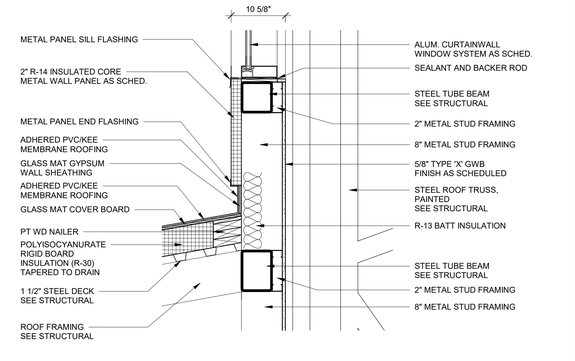


14 ROOF DETAIL AT CUPOLA 1
1" = 1'-0"

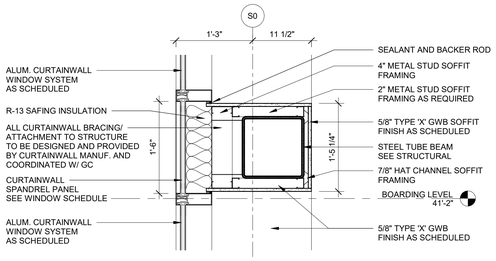


6 SECTION DETAIL
1" = 1'-0"

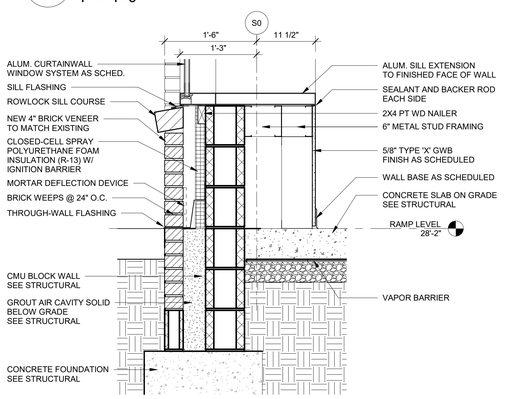


1 SECTION DETAIL
1" = 1'-0"

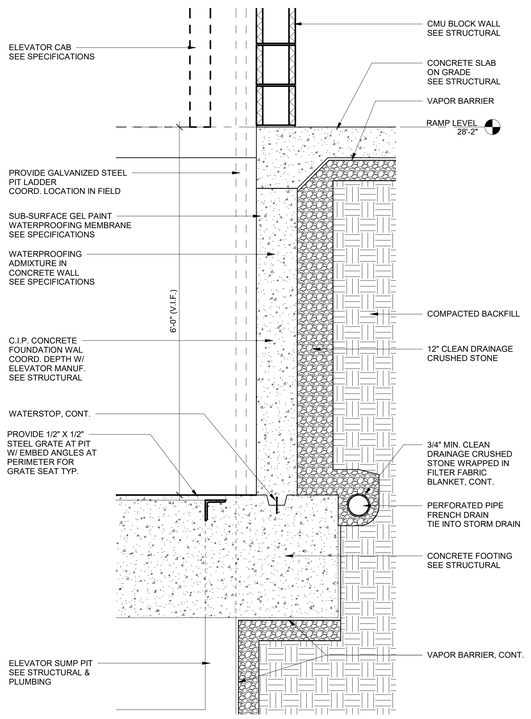


2 SECTION DETAIL
1" = 1'-0"

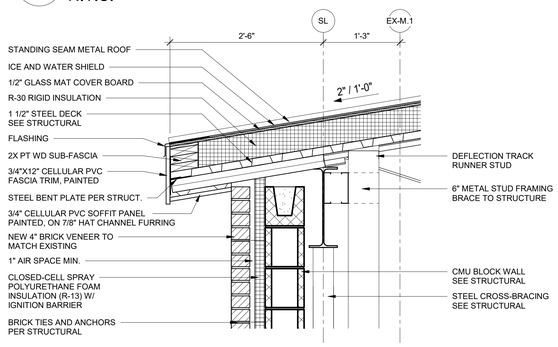


8 SECTION DETAIL
1" = 1'-0"

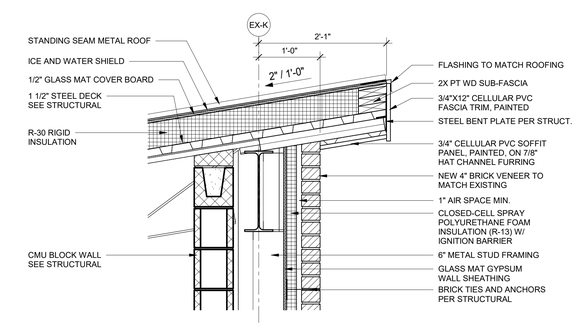

9 SECTION DETAIL
1" = 1'-0"

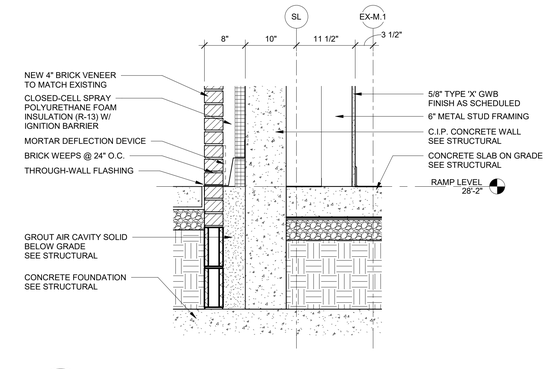

3 SECTION DETAIL
1" = 1'-0"

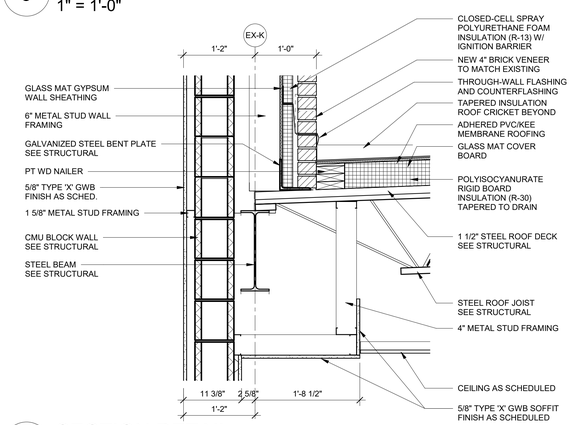

4 SECTION DETAIL
1" = 1'-0"

ILM
TERMINAL IMPROVEMENTS CONTRACT 3
Wilmington International Airport
1740 Airport Boulevard, Suite 12
Wilmington, NC 28405

THE WILSON GROUP ARCHITECTS REGISTERED ARCHITECTURAL CORPORATION NORTH CAROLINA CERT. NO. 51140 CHARLOTTE, N. C.

EVANS WALKER PAULL REGISTERED LANDSCAPE ARCHITECT 9272 NORTH CAROLINA CHARLOTTE, N. C.

THE WILSON GROUP
- ARCHITECTS -
PO Box 5510 Charlotte, NC 28299
704-331-9747 • www.twgarchitects.com

PROJECT MANAGER & CIVIL ENGINEER
TALBERT & BRIGHT

CONSULTING ARCHITECT
LS3P

STRUCTURAL ENGINEER
STEWART

FP/P/M/E ENGINEER
CHEATHAM & ASSOC.

BAGGAGE HANDLING CONSULTANTS
BNP

AIRCRAFT SUPPORT SYSTEMS
DK CONSULTANTS

SPECIALTY LIGHTING CONSULTANT
HARTRANFT

SIGNAGE & WAYFINDING
TAKEFORM


COPYRIGHT © 2019
THE WILSON GROUP ARCHITECTS
ALL RIGHTS RESERVED
•
PRINTED OR ELECTRONIC DRAWINGS AND DOCUMENTATION MAY NOT BE REPRODUCED IN ANY FORM WITHOUT WRITTEN PERMISSION FROM THE WILSON GROUP ARCHITECTS

REVISIONS


DATE 6/28/2019
PROJECT NUMBER 9202-000
SHEET TITLE

SECTION DETAILS


SHEET NUMBER
A-512

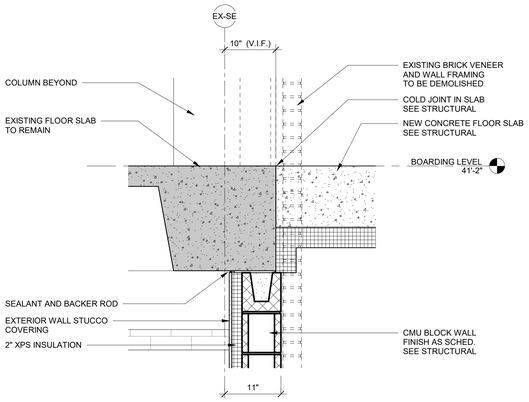


11 SECTION DETAIL
1" = 1'-0"

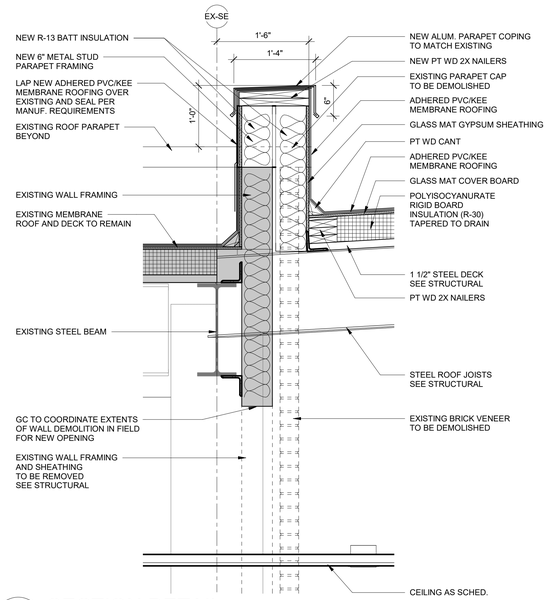

12 SECTION DETAIL
1" = 1'-0"

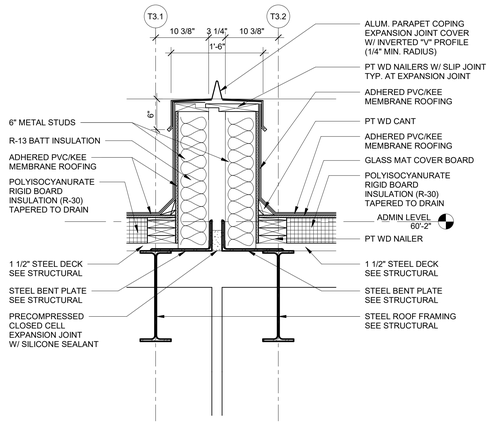

13 SECTON DETAIL AT E.J.
1" = 1'-0"

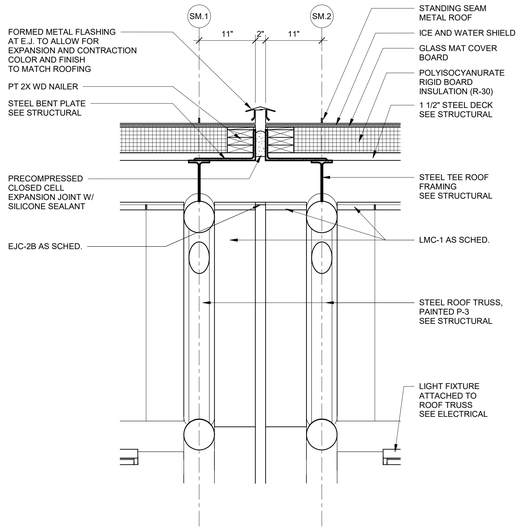

14 SECTION DETAIL AT E.J.
1" = 1'-0"

6 SECTION DETAIL
1" = 1'-0"

7 SECTION DETAIL
1" = 1'-0"

8 SECTION DETAIL AT E.J.
1" = 1'-0"

9 SECTION DETAIL AT E.J.
1" = 1'-0"

1 SECTION DETAIL
1" = 1'-0"

2 SECTION DETAIL
1" = 1'-0"

3 SECTION DETAIL
1" = 1'-0"

ILM

TERMINAL IMPROVEMENTS CONTRACT 3

Wilmington International Airport
1740 Airport Boulevard, Suite 12
Wilmington, NC 28405

THE WILSON GROUP ARCHITECTS — REGISTERED ARCHITECTURAL CORPORATION — CERT. NO. 51140 — NORTH CAROLINA — CHARLOTTE, N.C.

THOMAS WALKER PAUL — REGISTERED ARCHITECT — 9272 — NORTH CAROLINA — CHARLOTTE, N.C.

THE WILSON GROUP
- ARCHITECTS -

PO Box 5510 Charlotte, NC 28299
704-331-9747 • www.twgarchitects.com

PROJECT MANAGER & CIVIL ENGINEER
TALBERT & BRIGHT

CONSULTING ARCHITECT
LS3P

STRUCTURAL ENGINEER
STEWART

FP/P/M/E ENGINEER
CHEATHAM & ASSOC.

BAGGAGE HANDLING CONSULTANTS
BNP

AIRCRAFT SUPPORT SYSTEMS
DK CONSULTANTS

SPECIALTY LIGHTING CONSULTANT
HARTRANFT

SIGNAGE & WAYFINDING
TAKEFORM

COPYRIGHT © 2019
THE WILSON GROUP ARCHITECTS
ALL RIGHTS RESERVED

PRINTED OR ELECTRONIC DRAWINGS AND DOCUMENTATION MAY NOT BE REPRODUCED IN ANY FORM WITHOUT WRITTEN PERMISSION FROM THE WILSON GROUP ARCHITECTS


REVISIONS

DATE 6/28/2019
PROJECT NUMBER 9202-000
SHEET TITLE


SECTION DETAILS

SHEET NUMBER


A-513

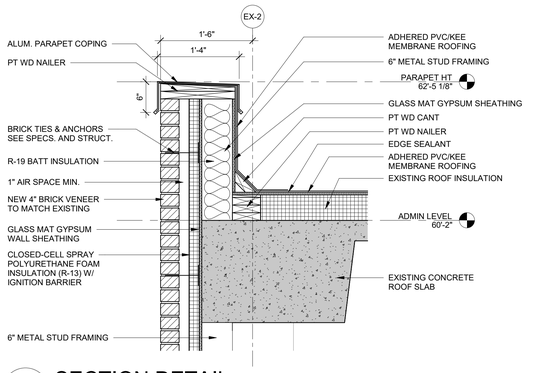


16 SECTION DETAIL
1" = 1'-0"

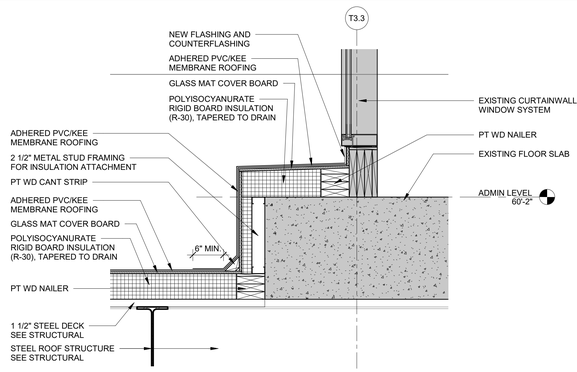


17 SECTION DETAIL
1" = 1'-0"

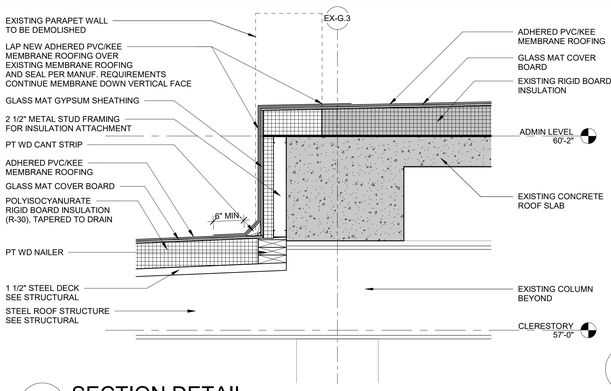


18 SECTION DETAIL
1" = 1'-0"

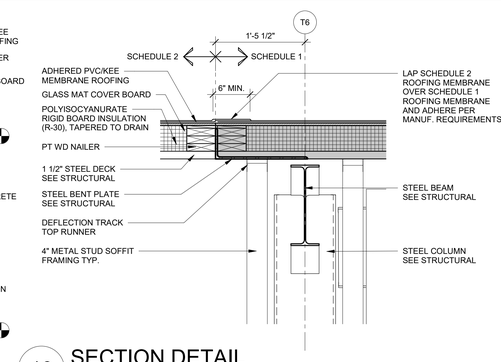


19 SECTION DETAIL
1" = 1'-0"

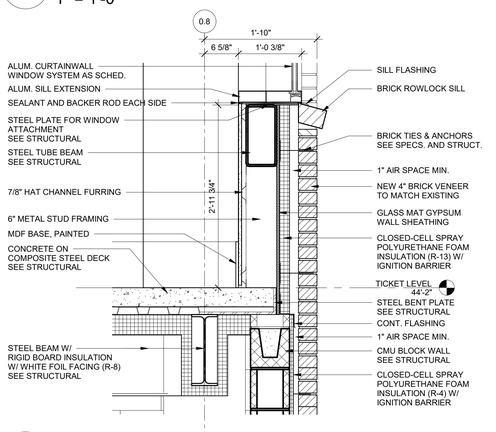


11 SECTION DETAIL
1" = 1'-0"

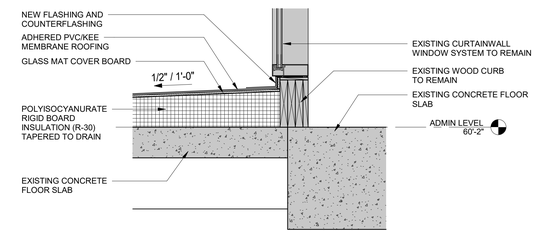


12 SECTION DETAIL
1" = 1'-0"

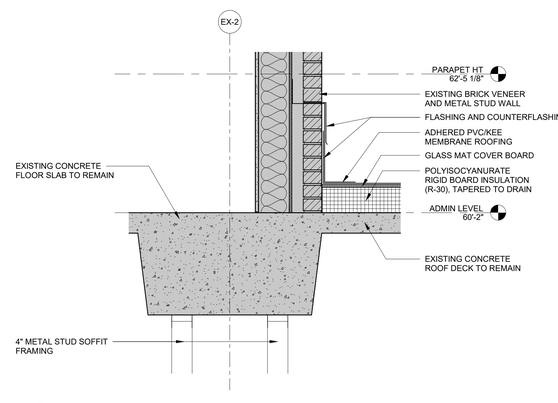


13 SECTION DETAIL
1" = 1'-0"

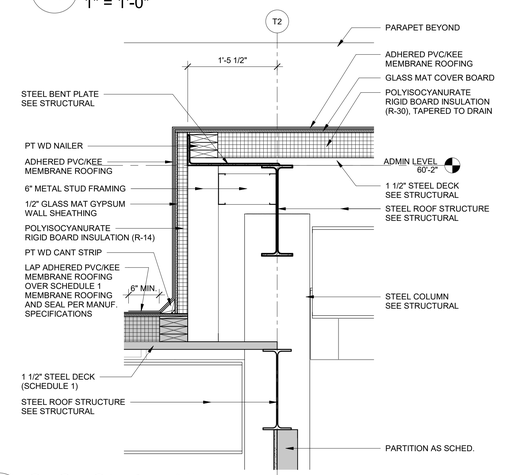


14 SECTION DETAIL
1" = 1'-0"

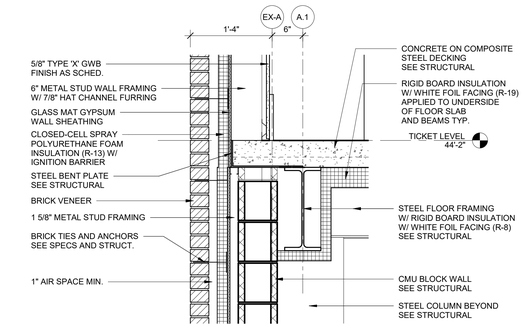


6 SECTION DETAIL
1" = 1'-0"

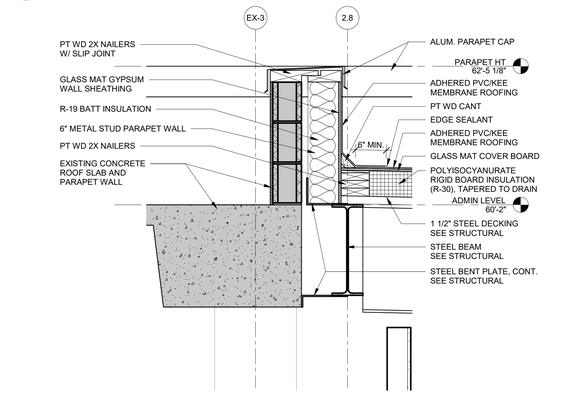


5 SECTION DETAIL
1" = 1'-0"

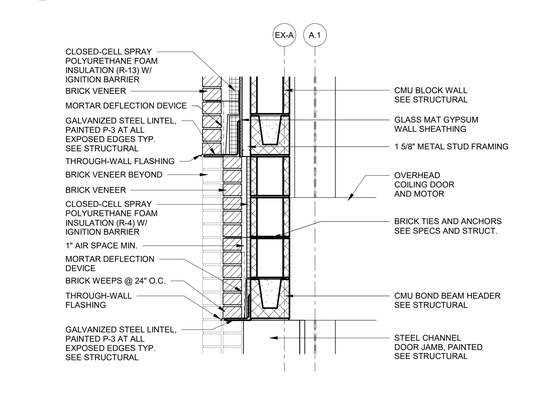


7 SECTION DETAIL
1" = 1'-0"

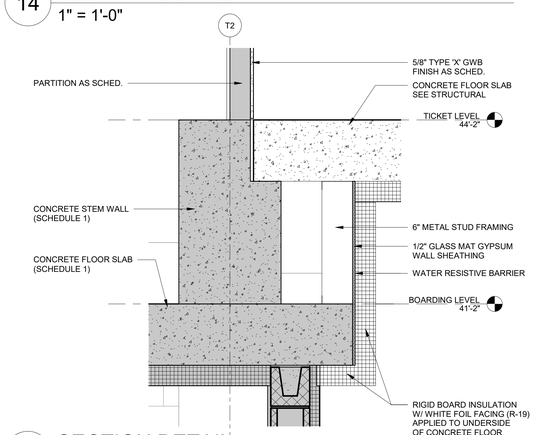


9 SECTION DETAIL
1" = 1'-0"

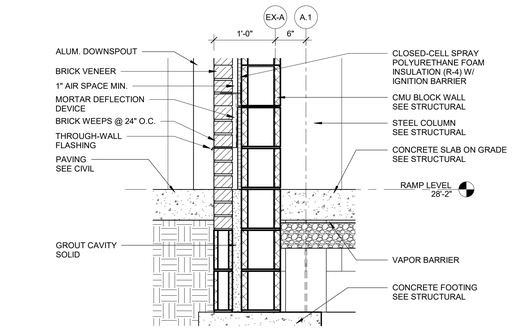


1 SECTION DETAIL
1" = 1'-0"

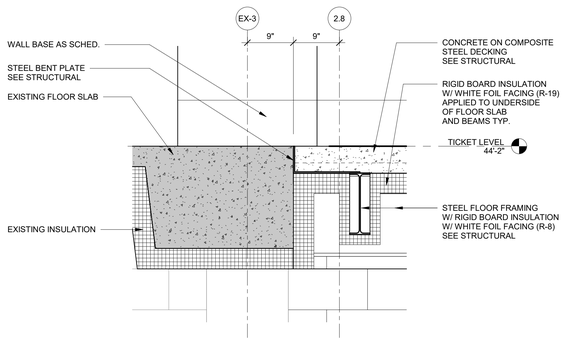

2 SECTION DETAIL
1" = 1'-0"

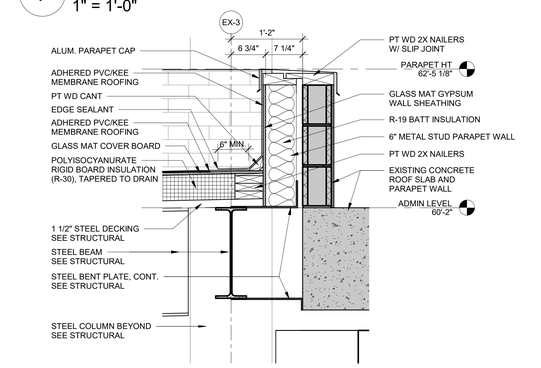

3 SECTION DETAIL
1" = 1'-0"

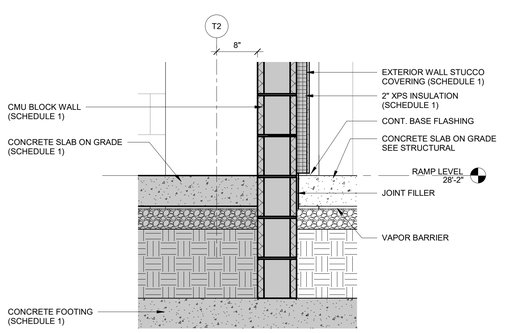

4 SECTION DETAIL
1" = 1'-0"

ILM
TERMINAL IMPROVEMENTS CONTRACT 3
Wilmington International Airport
1740 Airport Boulevard, Suite 12
Wilmington, NC 28405

THE WILSON GROUP ARCHITECTS REGISTERED ARCHITECTURAL CORPORATION CERT. NO. 51140 NORTH CAROLINA CHARLOTTE, N.C.

CRAIG WALKER PAGE II REGISTERED LANDSCAPE ARCHITECT 9272 NORTH CAROLINA CHARLOTTE, N.C.

THE WILSON GROUP
- ARCHITECTS -
PO Box 5510 Charlotte, NC 28299
704-331-9747 • www.twgarchitects.com

PROJECT MANAGER & CIVIL ENGINEER
TALBERT & BRIGHT

CONSULTING ARCHITECT
LS3P

STRUCTURAL ENGINEER
STEWART

FP/P/M/E ENGINEER
CHEATHAM & ASSOC.

BAGGAGE HANDLING CONSULTANTS
BNP

AIRCRAFT SUPPORT SYSTEMS
DK CONSULTANTS

SPECIALTY LIGHTING CONSULTANT
HARTRANFT

SIGNAGE & WAYFINDING
TAKEFORM

COPYRIGHT © 2019
THE WILSON GROUP ARCHITECTS
ALL RIGHTS RESERVED
•
PRINTED OR ELECTRONIC DRAWINGS AND DOCUMENTATION MAY NOT BE REPRODUCED IN ANY FORM WITHOUT WRITTEN PERMISSION FROM THE WILSON GROUP ARCHITECTS

REVISIONS

DATE 6/28/2019
PROJECT NUMBER 9202-000
SHEET TITLE

SECTION DETAILS

SHEET NUMBER
A-514

1 SECTION @ CARPET EJ
3" = 1'-0"

2 SECTION @ TERRAZZO EJ
3" = 1'-0"

4 SECTION OF 2 INCH EXP JT @ GWB CEILING
3" = 1'-0"

5 SECTION OF 2 INCH EXP JT @ ACP
3" = 1'-0"

ILM

TERMINAL IMPROVEMENTS CONTRACT 3

Wilmington International Airport
1740 Airport Boulevard, Suite 12
Wilmington, NC 28405

THE WILSON GROUP ARCHITECTS
REGISTERED ARCHITECTURAL CORPORATION
CERT. NO. 51140
NORTH CAROLINA
CHARLOTTE, N.C.

TRAVIS WALKER PAYNE
REGISTERED
9272
PROFESSIONAL ENGINEER
CHARLOTTE, N.C.

THE WILSON GROUP
- ARCHITECTS -
PO Box 5510 Charlotte, NC 28299
704-331-9747 • www.twgarchitects.com

PROJECT MANAGER & CIVIL ENGINEER
TALBERT & BRIGHT

CONSULTING ARCHITECT
LS3P

STRUCTURAL ENGINEER
STEWART

FP/P/M/E ENGINEER
CHEATHAM & ASSOC.

BAGGAGE HANDLING CONSULTANTS
BNP

AIRCRAFT SUPPORT SYSTEMS
DK CONSULTANTS

SPECIALTY LIGHTING CONSULTANT
HARTRANFT

SIGNAGE & WAYFINDING
TAKEFORM


COPYRIGHT © 2019
THE WILSON GROUP ARCHITECTS
ALL RIGHTS RESERVED
•
PRINTED OR ELECTRONIC DRAWINGS AND DOCUMENTATION MAY NOT BE REPRODUCED IN ANY FORM WITHOUT WRITTEN PERMISSION FROM THE WILSON GROUP ARCHITECTS

REVISIONS


DATE 6/28/2019
PROJECT NUMBER 9202-000
SHEET TITLE

EXPANSION JOINT DETAILS


SHEET NUMBER
A-515

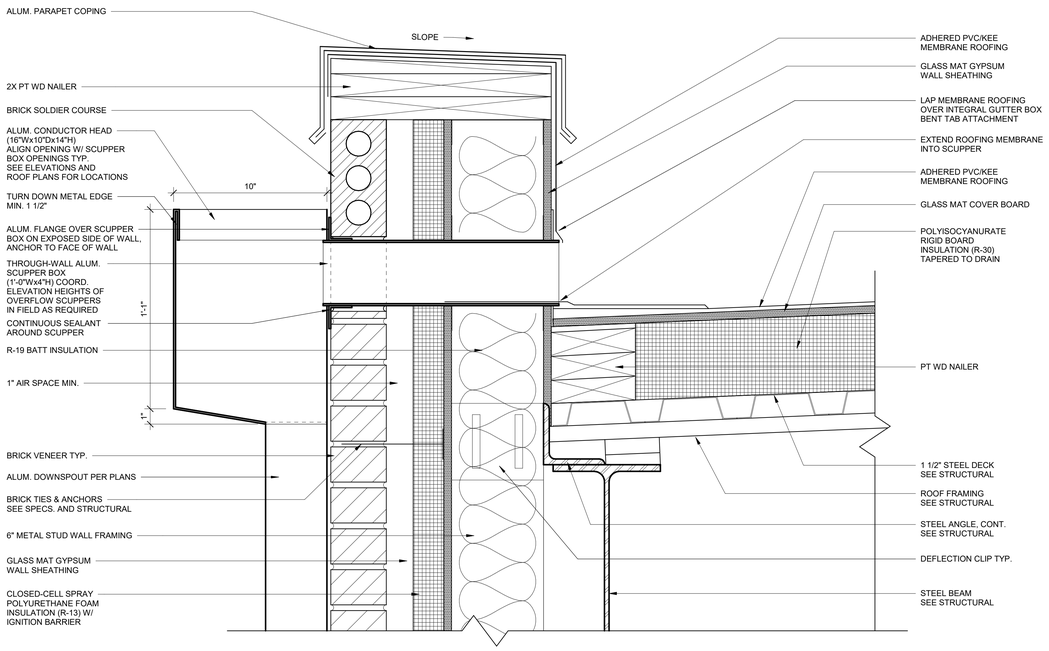


11 SCUPPER DETAIL
3" = 1'-0"

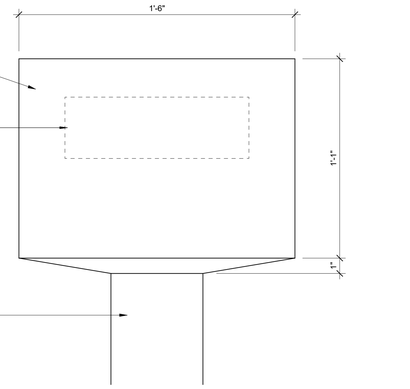


13 CONDUCTOR HEAD DETAIL
3" = 1'-0"

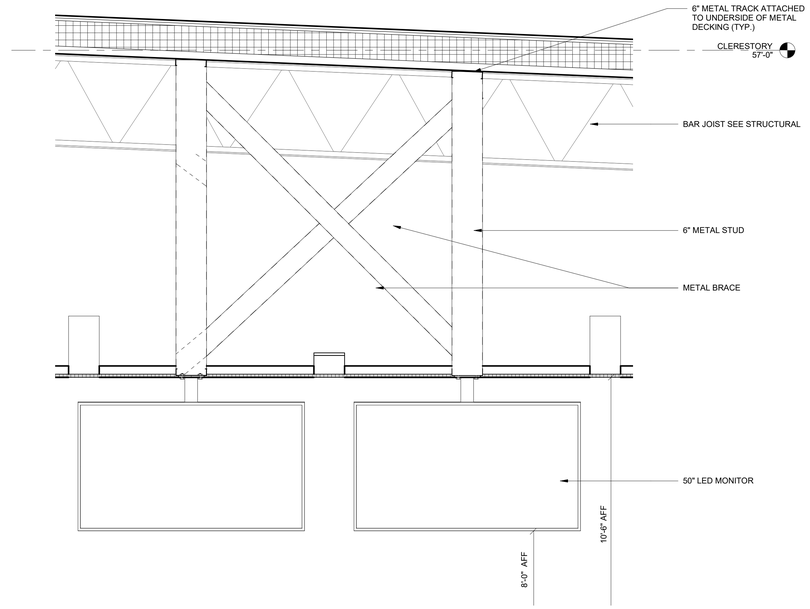


8 SECTION DETAIL @ POST MOUNTED CEILING HUNG LED MONITOR
1" = 1'-0"

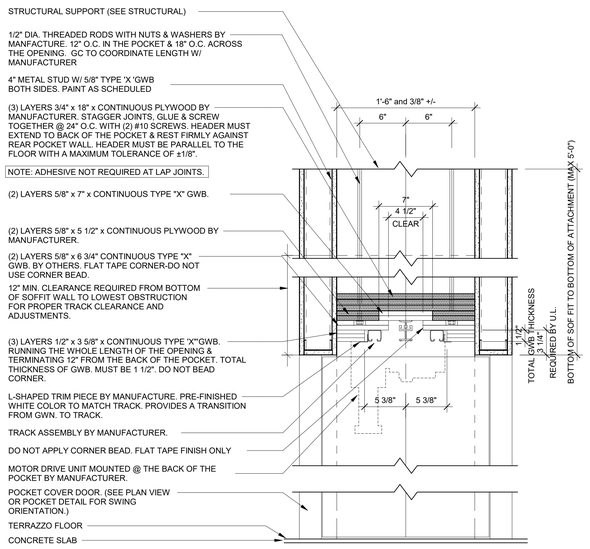


1 CURVED HEADER DETAIL
1 1/2" = 1'-0"

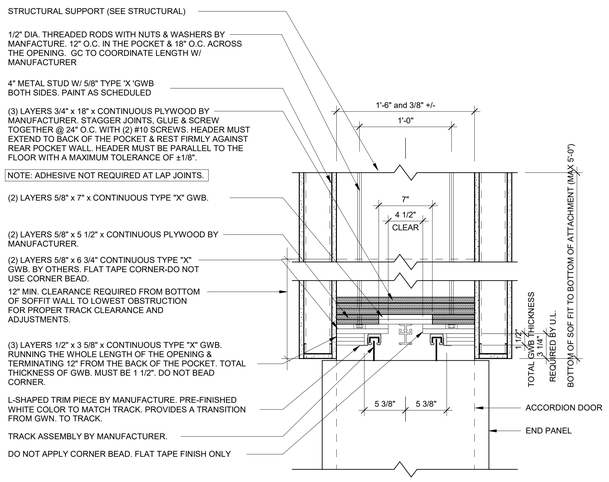

2 CURVED HEADER DETAIL AT SOFFIT
1 1/2" = 1'-0"

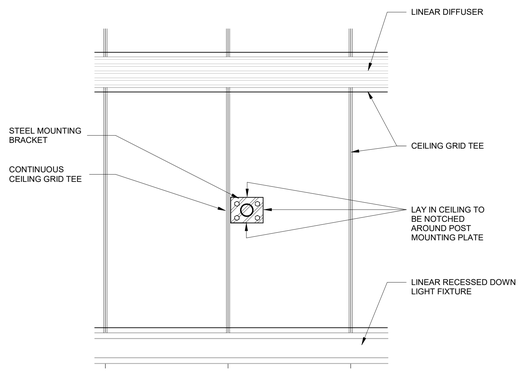

3 DETAIL AT MONITOR MOUNTING BRACKET
1" = 1'-0"

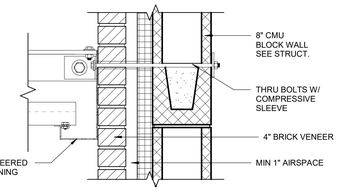

5 DETAIL CMU/BRICK THROUGH BOLT
1 1/2" = 1'-0"

ILM
TERMINAL IMPROVEMENTS CONTRACT 3
Wilmington International Airport
1740 Airport Boulevard, Suite 12
Wilmington, NC 28405

THE WILSON GROUP ARCHITECTS REGISTERED ARCHITECTURAL CORPORATION CERT. NO. 51140 NORTH CAROLINA CHARLOTTE, N. C.

TRAVIS WALKER PAUL NORTH CAROLINA REGISTERED LANDSCAPE ARCHITECT 9272 CHARLOTTE, N. C.

THE WILSON GROUP
- ARCHITECTS -
PO Box 5510 Charlotte, NC 28299
704-331-9747 • www.twgarchitects.com

PROJECT MANAGER & CIVIL ENGINEER
TALBERT & BRIGHT

CONSULTING ARCHITECT
LS3P

STRUCTURAL ENGINEER
STEWART

FP/P/M/E ENGINEER
CHEATHAM & ASSOC.

BAGGAGE HANDLING CONSULTANTS
BNP

AIRCRAFT SUPPORT SYSTEMS
DK CONSULTANTS

SPECIALTY LIGHTING CONSULTANT
HARTRANFT

SIGNAGE & WAYFINDING
TAKEFORM

COPYRIGHT © 2019
THE WILSON GROUP ARCHITECTS
ALL RIGHTS RESERVED


PRINTED OR ELECTRONIC DRAWINGS AND DOCUMENTATION MAY NOT BE REPRODUCED IN ANY FORM WITHOUT WRITTEN PERMISSION FROM THE WILSON GROUP ARCHITECTS

REVISIONS


DATE 6/28/2019
PROJECT NUMBER 9202-000
SHEET TITLE

SECTION DETAILS


SHEET NUMBER
A-516

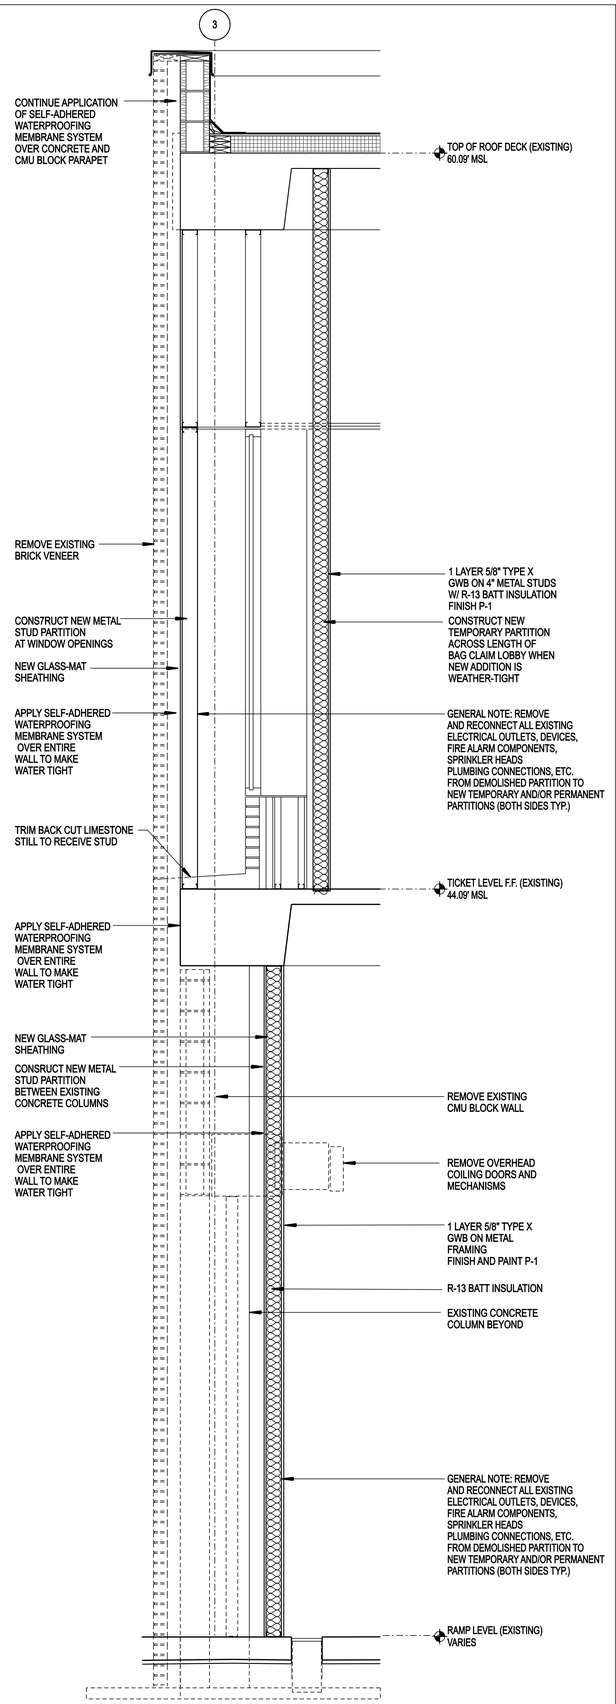

1 A-131 PHASE 1B WALL SECTION 3/4"=1'-0"

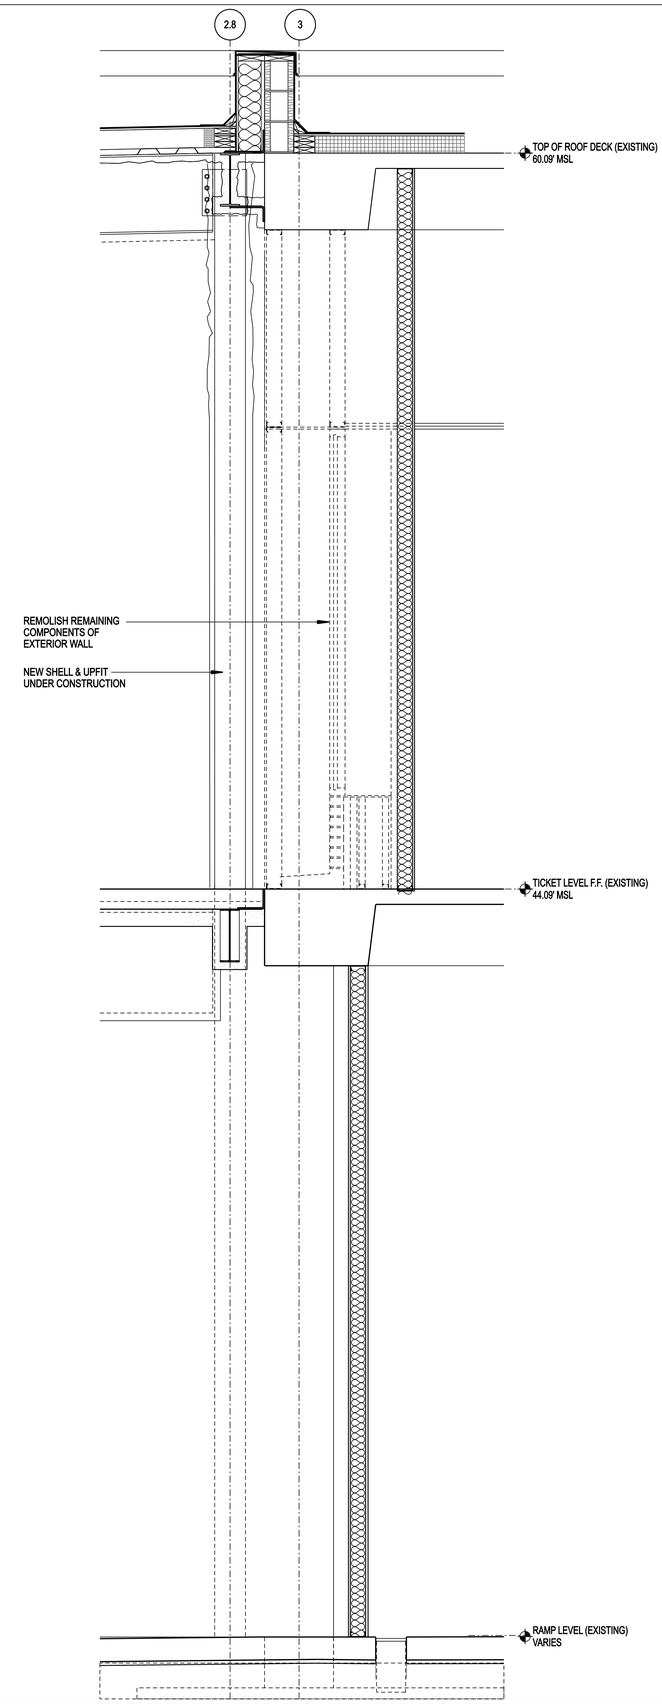

3 A-132 PHASE 1B WALL SECTION 3/4"=1'-0"

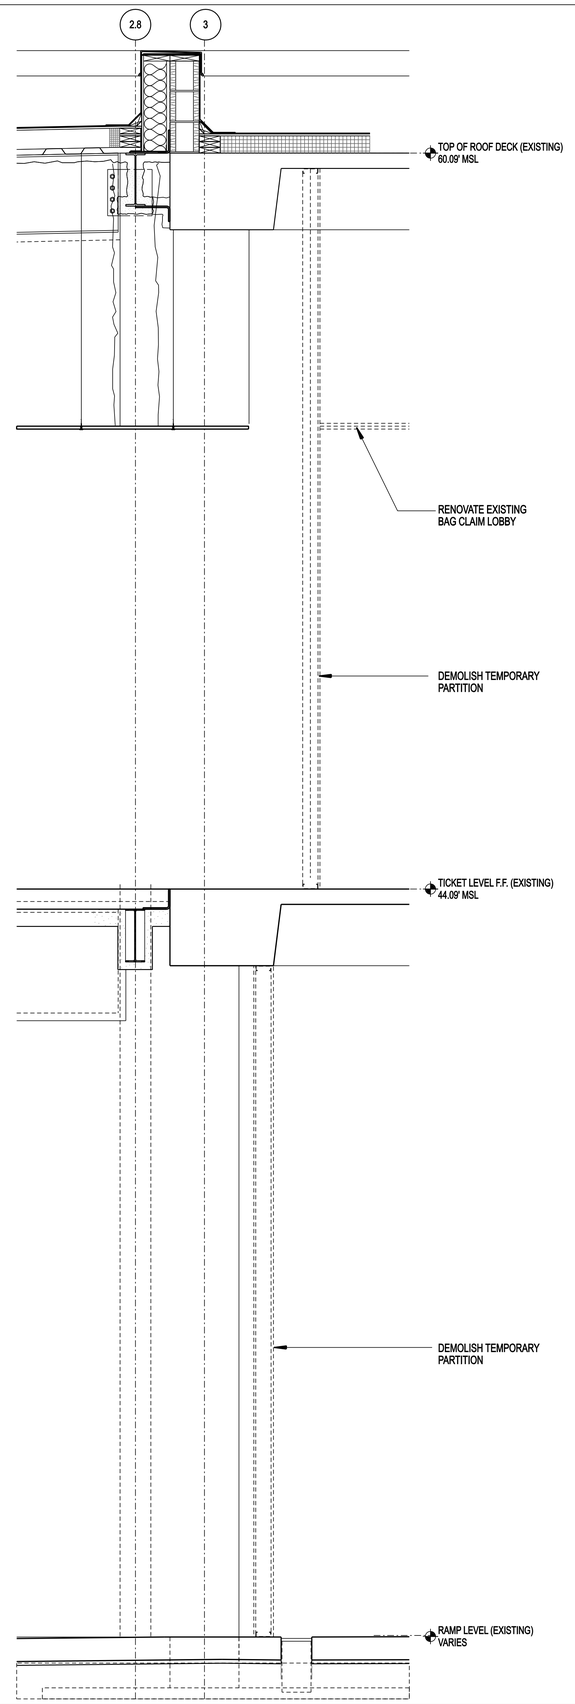

3 A-133 PHASE 1C WALL SECTION 3/4"=1'-0"

ILM

TERMINAL IMPROVEMENTS CONTRACT 3

Wilmington International Airport
1740 Airport Boulevard, Suite 12
Wilmington, NC 28405

THE WILSON GROUP ARCHITECTS · REGISTERED ARCHITECTURAL CORPORATION · NORTH CAROLINA · CERT. NO. 51140 · CHARLOTTE, N.C.

TRAVIS WALKER PAGE · REGISTERED ARCHITECT · 9272 · NORTH CAROLINA · CHARLOTTE, N.C.

THE WILSON GROUP
- ARCHITECTS -
PO Box 5510 Charlotte, NC 28299
704-331-9747 • www.twgarchitects.com

PROJECT MANAGER & CIVIL ENGINEER
TALBERT & BRIGHT

CONSULTING ARCHITECT
LS3P

STRUCTURAL ENGINEER
STEWART

FP/P/M/E ENGINEER
CHEATHAM & ASSOC.

BAGGAGE HANDLING CONSULTANTS
BNP

AIRCRAFT SUPPORT SYSTEMS
DK CONSULTANTS

SPECIALTY LIGHTING CONSULTANT
HARTRANFT

SIGNAGE & WAYFINDING
TAKEFORM

COPYRIGHT © 2019
THE WILSON GROUP ARCHITECTS
ALL RIGHTS RESERVED

PRINTED OR ELECTRONIC DRAWINGS AND DOCUMENTATION MAY NOT BE REPRODUCED IN ANY FORM WITHOUT WRITTEN PERMISSION FROM THE WILSON GROUP ARCHITECTS


REVISIONS

DATE: JUNE 28, 2019
PROJECT NO.: 9202-000
SHEET TITLE:


PHASING PLAN SECTIONS AT SCHEDULE 2 BID ALT. 1

SHEET NUMBER:


A-517

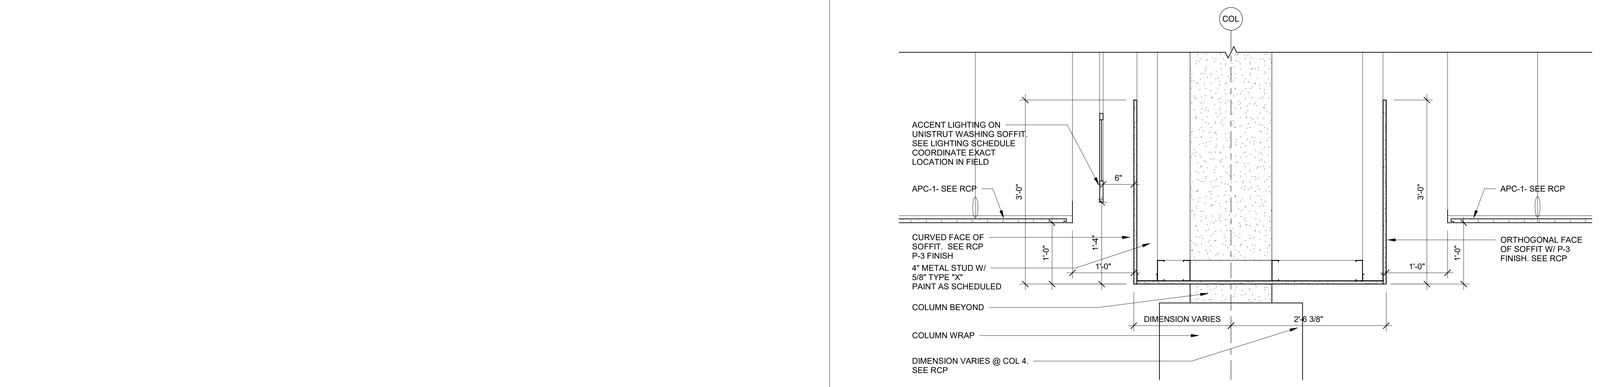


9 TYPICAL CURVED SOFFIT @ BAG CLAIM AREA
1" = 1'-0"

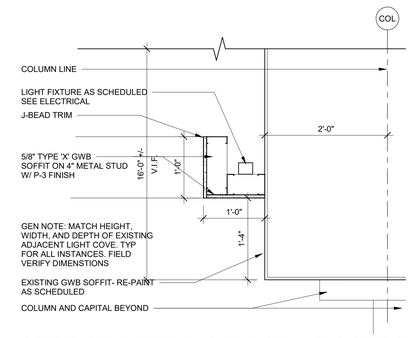


10 SECTION DETAIL @ EXISTING SOFFIT
1" = 1'-0"

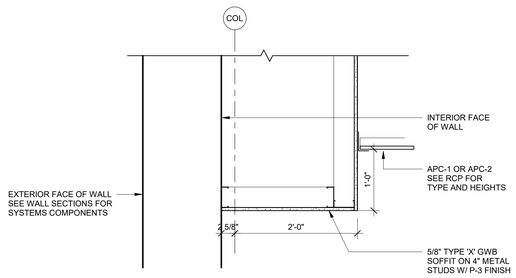


1 TYP. SOFFIT @ EXTERIOR WALL
1" = 1'-0"

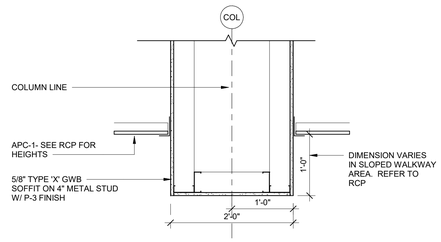

2 TYP. SOFFIT DETAIL
1" = 1'-0"

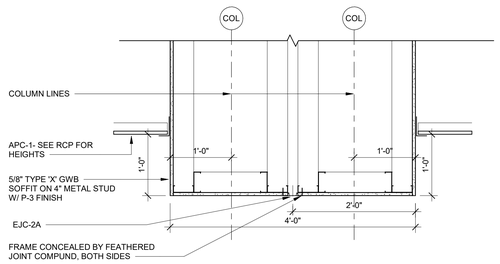

3 TYPICAL SOFFIT DETAIL @ EXP JOINT
1" = 1'-0"

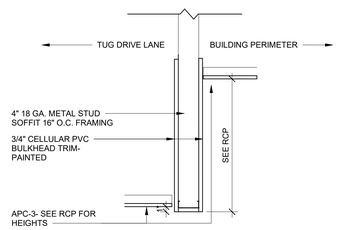

4 BULKHEAD @ RAMP
1" = 1'-0"

ILM

TERMINAL IMPROVEMENTS CONTRACT 3

Wilmington International Airport
1740 Airport Boulevard, Suite 12
Wilmington, NC 28405

THE WILSON GROUP ARCHITECTS REGISTERED ARCHITECTURAL CORPORATION CERT. NO. 51140 NORTH CAROLINA CHARLOTTE, N.C.

CRAIG WALKER PAYNE REGISTERED ARCHITECT 9272 NORTH CAROLINA CHARLOTTE, N.C.

THE WILSON GROUP
- ARCHITECTS -
PO Box 5510 Charlotte, NC 28299
704-331-9747 • www.twgarchitects.com

PROJECT MANAGER & CIVIL ENGINEER
TALBERT & BRIGHT

CONSULTING ARCHITECT
LS3P

STRUCTURAL ENGINEER
STEWART

FP/P/M/E ENGINEER
CHEATHAM & ASSOC.

BAGGAGE HANDLING CONSULTANTS
BNP

AIRCRAFT SUPPORT SYSTEMS
DK CONSULTANTS

SPECIALTY LIGHTING CONSULTANT
HARTRANFT

SIGNAGE & WAYFINDING
TAKEFORM


COPYRIGHT © 2019
THE WILSON GROUP ARCHITECTS
ALL RIGHTS RESERVED
•
PRINTED OR ELECTRONIC DRAWINGS AND DOCUMENTATION MAY NOT BE REPRODUCED IN ANY FORM WITHOUT WRITTEN PERMISSION FROM THE WILSON GROUP ARCHITECTS

REVISIONS


DATE 6/28/2019
PROJECT NUMBER 9202-000
SHEET TITLE

TYPICAL SOFFIT DETAILS


SHEET NUMBER
A-518

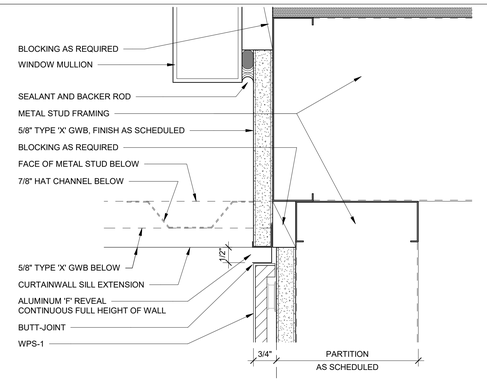


12 PLAN DETAIL @ GATE WALL
6" = 1'-0"

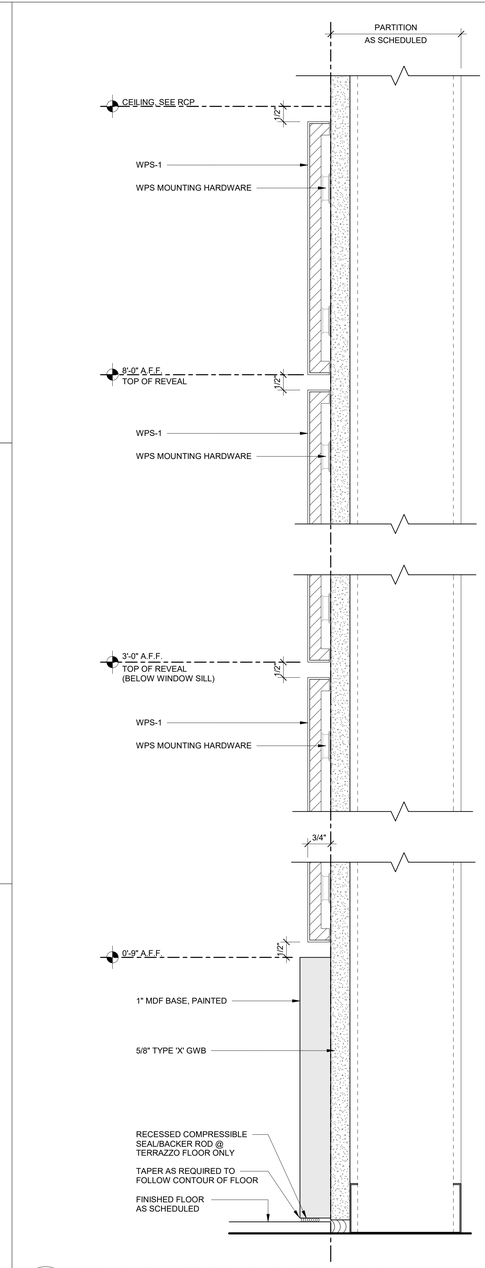


5 WALL SECTION @ GATE WALL
6" = 1'-0"

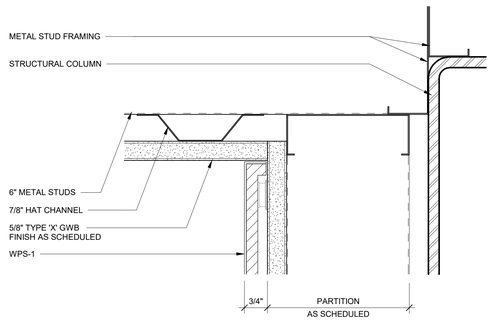


7 PLAN DETAIL @ GATE WALL
6" = 1'-0"

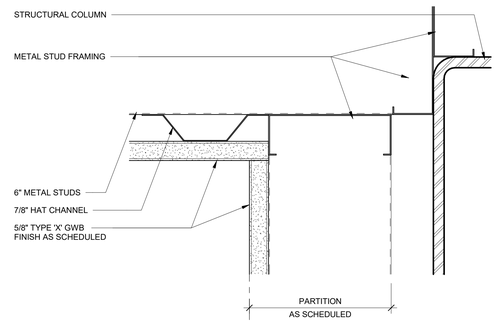

8 PLAN DETAIL @ GATE WALL
6" = 1'-0"

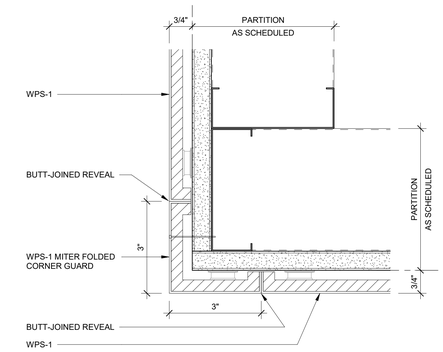

2 PLAN DETAIL @ GATE WALL
6" = 1'-0"

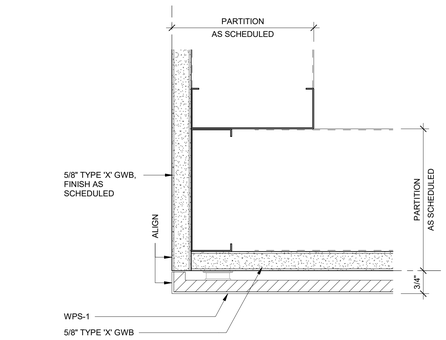

3 PLAN DETAIL @ GATE WALL
6" = 1'-0"

ILM

TERMINAL IMPROVEMENTS CONTRACT 3

Wilmington International Airport
1740 Airport Boulevard, Suite 12
Wilmington, NC 28405

THE WILSON GROUP ARCHITECTS
CERT. NO. 51140
NORTH CAROLINA
CHARLOTTE, N.C.

CRAIG WALKER PAYNE
REGISTERED ARCHITECT
9272
NORTH CAROLINA
CHARLOTTE, N.C.

THE WILSON GROUP
- ARCHITECTS -
PO Box 5510 Charlotte, NC 28299
704-331-9747 • www.twgarchitects.com

PROJECT MANAGER & CIVIL ENGINEER
TALBERT & BRIGHT

CONSULTING ARCHITECT
LS3P

STRUCTURAL ENGINEER
STEWART

FP/P/M/E ENGINEER
CHEATHAM & ASSOC.

BAGGAGE HANDLING CONSULTANTS
BNP

AIRCRAFT SUPPORT SYSTEMS
DK CONSULTANTS

SPECIALTY LIGHTING CONSULTANT
HARTRANFT

SIGNAGE & WAYFINDING
TAKEFORM

COPYRIGHT © 2019
THE WILSON GROUP ARCHITECTS
ALL RIGHTS RESERVED


PRINTED OR ELECTRONIC DRAWINGS AND DOCUMENTATION MAY NOT BE REPRODUCED IN ANY FORM WITHOUT WRITTEN PERMISSION FROM THE WILSON GROUP ARCHITECTS

REVISIONS


DATE 6/28/2019
PROJECT NUMBER 9202-000
SHEET TITLE

SPECIALTY WALL PANEL SYSTEM DETAILS


SHEET NUMBER
A-521

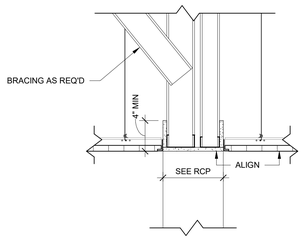


13 SECTION @ DIVIDER SOFFIT
1 1/2" = 1'-0"

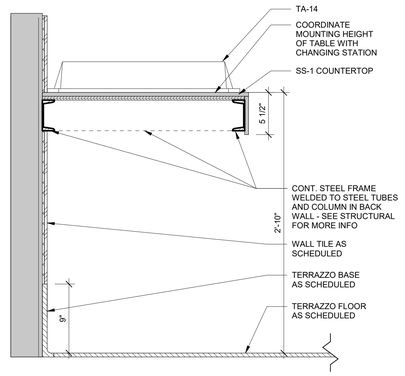


14 SECTION @ BABY CHANGING STATION
1 1/2" = 1'-0"

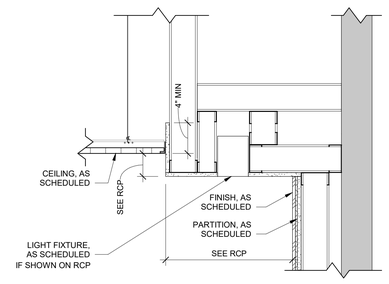


15 SECTION @ TYPICAL VANITY SOFFIT
1 1/2" = 1'-0"

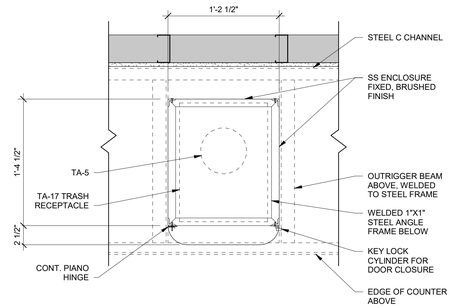


16 PLAN DETAIL @ TRASH RECEPTICAL
1 1/2" = 1'-0"

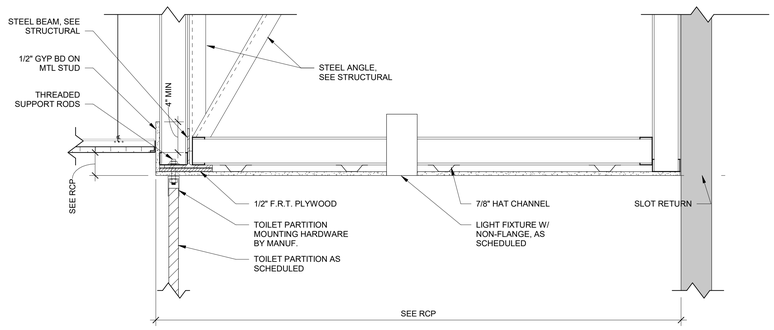


9 SECTION @ TYPICAL TOILET PARTITION SOFFIT
1 1/2" = 1'-0"

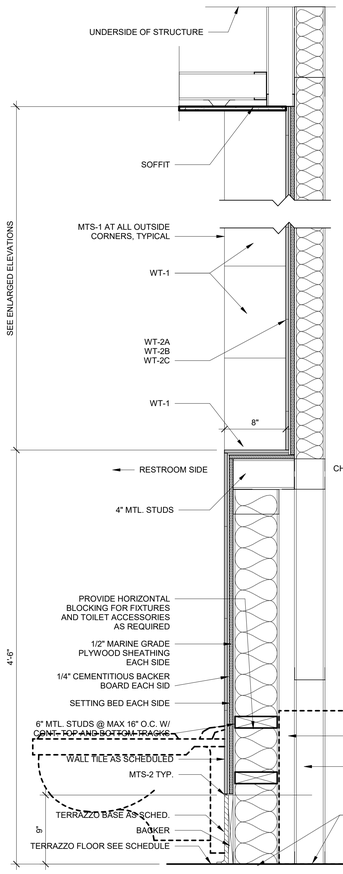


6 SECTION @ TOILET WALL W/ RECESS
1 1/2" = 1'-0"

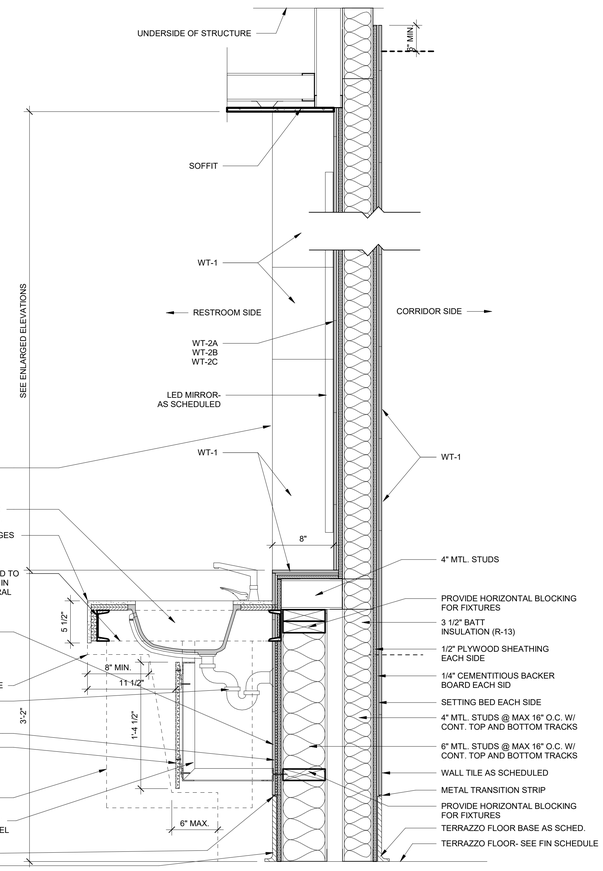


7 SECTION @ SINK WALL W/ RECESS
1 1/2" = 1'-0"

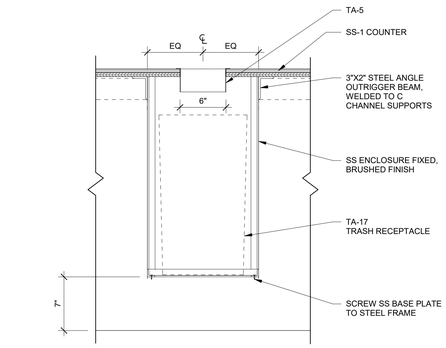

4 SECTION @ TRASH RECEPTICAL
1 1/2" = 1'-0"

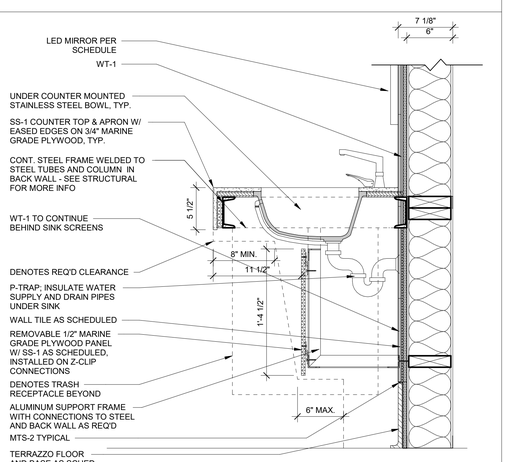

5 SECTION @ TOILET ROOM SINK
1 1/2" = 1'-0"

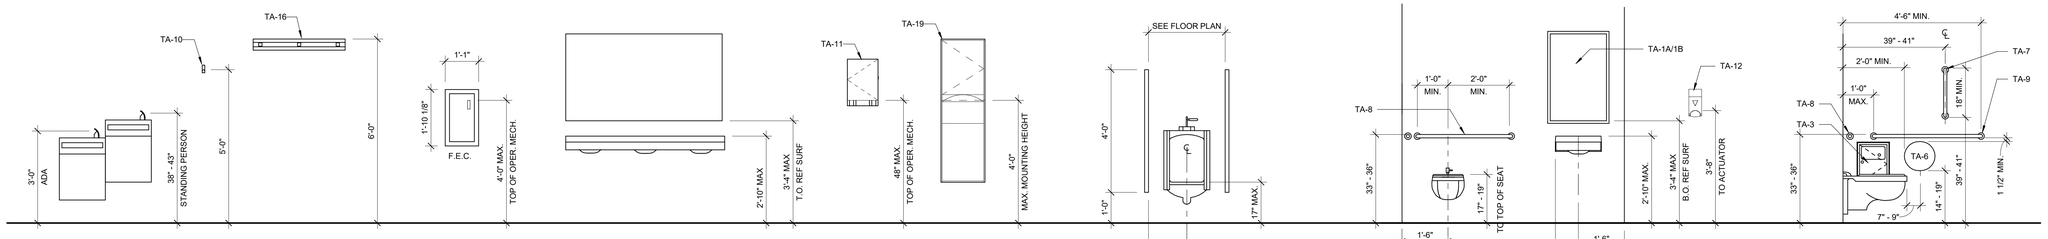

TYPICAL MOUNTING HEIGHTS
1/2" = 1'-0"

ILM

TERMINAL IMPROVEMENTS CONTRACT 3

Wilmington International Airport
1740 Airport Boulevard, Suite 12
Wilmington, NC 28405

THE WILSON GROUP ARCHITECTS
REGISTERED ARCHITECTURAL CORPORATION
CERT. NO. 51140
NORTH CAROLINA
CHARLOTTE, N.C.

THOMAS WALKER PAGE
REGISTERED ARCHITECT
9272
NORTH CAROLINA
CHARLOTTE, N.C.

THE WILSON GROUP
- ARCHITECTS -
PO Box 5510 Charlotte, NC 28299
704-331-9747 • www.twgarchitects.com

PROJECT MANAGER & CIVIL ENGINEER
TALBERT & BRIGHT

CONSULTING ARCHITECT
LS3P

STRUCTURAL ENGINEER
STEWART

FP/P/M/E ENGINEER
CHEATHAM & ASSOC.

BAGGAGE HANDLING CONSULTANTS
BNP

AIRCRAFT SUPPORT SYSTEMS
DK CONSULTANTS

SPECIALTY LIGHTING CONSULTANT
HARTRANFT

SIGNAGE & WAYFINDING
TAKEFORM

COPYRIGHT © 2019
THE WILSON GROUP ARCHITECTS
ALL RIGHTS RESERVED


PRINTED OR ELECTRONIC DRAWINGS AND DOCUMENTATION MAY NOT BE REPRODUCED IN ANY FORM WITHOUT WRITTEN PERMISSION FROM THE WILSON GROUP ARCHITECTS

REVISIONS

DATE 6/28/2019
PROJECT NUMBER 9202-000
SHEET TITLE


TOILET ROOM DETAILS


SHEET NUMBER
A-531

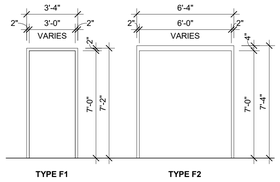


DOOR FRAME LEGEND

1/4" = 1'-0"

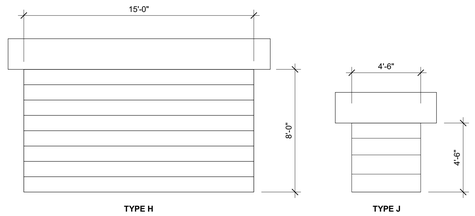

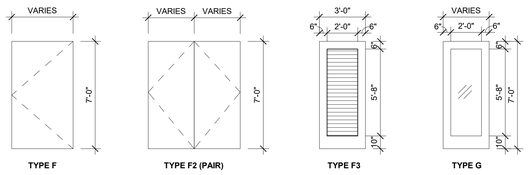

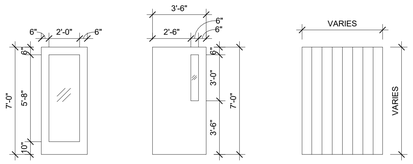

DOOR LEGEND

1/4" = 1'-0"

DOOR SCHEDULE - SCHEDULE 1

HIDE	Door No.	Room Name	Type Mark	Size	DOOR		FRAME					Threshold Detail	Fire Rating	Comments
					Door Material	Door Finish	Frame Type	Frame Material	Frame Finish	Head Detail	Jamb Detail			
RAMP LEVEL														
	108X	ELECTRICAL	N/A	Existing	Existing	N/A	N/A	N/A	N/A	N/A	N/A	N/A	N/A	EXISTING DOORS TO RECIEVE NEW HARDWARE ONLY
	108Y	ELECTRICAL	N/A	Existing	Existing	N/A	N/A	N/A	N/A	N/A	N/A	N/A	N/A	EXISTING DOORS TO RECIEVE NEW HARDWARE ONLY
	108Z	ELECTRICAL	N/A	Existing	Existing	N/A	N/A	N/A	N/A	N/A	N/A	N/A	N/A	EXISTING DOORS TO RECIEVE NEW HARDWARE ONLY
	A1101X	FUTURE	F2	36" Pair x 84"	Insulated Metal	Paint	F2	Hollow Metal	Paint	13/A603	8/A603	3/A603	0 HR	
	A1102X	U.A. STORAGE	F2	36" Pair x 84"	Insulated Metal	Paint	F2	Hollow Metal	Paint	13/A603	8/A603	3/A603	0 HR	
	A1104X	MECHANICAL	F2	36" Pair x 84"	Insulated Metal	Paint	F2	Hollow Metal	Paint	13/A603	8/A603	3/A603	0 HR	
	A1104XX	MECHANICAL	F2	48" Pair x 96"	Insulated Metal	Paint	F2	Hollow Metal	Paint	13/A603	8/A603	3/A603	0 HR	
	A1104Y	MECHANICAL	F2	48" Pair x 96"	Insulated Metal	Paint	F2	Hollow Metal	Paint	13/A603	8/A603	3/A603	0 HR	
	A1104Z	MECHANICAL	F2	48" Pair x 96"	Insulated Metal	Paint	F2	Hollow Metal	Paint	13/A603	8/A603	3/A603	0 HR	
	A1105X	MECHANICAL	F2	36" Pair x 84"	Insulated Metal	Paint	F2	Hollow Metal	Paint	13/A603	8/A603	3/A603	0 HR	
	A1105XX	MECHANICAL	F	36" x 84"	Flush wood	Stain	F2	Hollow Metal	Paint	13/A603	8/A603	3/A603	0 HR	
	A1105Y	MECHANICAL	F2	36" Pair x 84"	Insulated Metal	Paint	F2	Hollow Metal	Paint	13/A603	8/A603	3/A603	0 HR	
	A1105Z	CORRIDOR	F	36" x 84"	Flush wood	Stain	F2	Hollow Metal	Paint	10/A603	5/A603	N/A	0 HR	
	A1106X	STAIR 6	F	36" x 84"	Flush wood	Stain	F2	Hollow Metal	Paint	10/A603	5/A603	N/A	1 HR	
	A1106Y	STAIR 6	L	42" x 84"	Insulated Metal w/ Lite Kit	Paint	F2	Hollow Metal	Paint	11/A603	6/A603	1/A603	1 HR	LITE KIT
	A1107X	STAIR 7	F	36" x 84"	Flush wood	Stain	F2	Hollow Metal	Paint	10/A603	5/A603	N/A	1 HR	
	A1107Y	STAIR 7	L	42" x 84"	Insulated Metal w/ Lite Kit	Paint	F2	Hollow Metal	Paint	11/A603	6/A603	1/A603	1 HR	LITE KIT
	A1108X	EMR	F	36" x 84"	Flush wood	Stain	F2	Hollow Metal	Paint	10/A603	5/A603	N/A	0 HR	
	A1109X	VESTIBULE	F	36" x 84"	Flush wood	Stain	F2	Hollow Metal	Paint	10/A603	5/A603	N/A	0 HR	
	A1110X	ELECTRICAL	F	36" x 84"	Insulated Metal	Paint	F2	Hollow Metal	Paint	13/A603	8/A603	3/A603	0 HR	
	A1110Y	ELECTRICAL	F3	36" x 84"	Insulated Metal Louver	Paint	F2	Hollow Metal	Paint	13/A603	8/A603	3/A603	0 HR	FULL LOUVER
	A1111X	MECHANICAL	F	36" x 84"	Insulated Metal	Paint	F2	Hollow Metal	Paint	13/A603	8/A603	3/A603	0 HR	
	A1111Y	MECHANICAL	F2	36" Pair x 84"	Insulated Metal	Paint	F2	Hollow Metal	Paint	13/A603	8/A603	3/A603	0 HR	
	A1111Z	MECHANICAL	F	36" x 84"	Flush wood	Stain	F2	Hollow Metal	Paint	13/A603	8/A603	3/A603	0 HR	
	A1112X	CORRIDOR	F	36" x 84"	Flush wood	Stain	F2	Hollow Metal	Paint	10/A603	5/A603	N/A	0 HR	
	A1113X	MECHANICAL	F2	36" Pair x 84"	Insulated Metal	Paint	F2	Hollow Metal	Paint	13/A603	8/A603	3/A603	0 HR	
	A1113Y	CORRIDOR	F	36" x 84"	Flush wood	Stain	F2	Hollow Metal	Paint	10/A603	5/A603	N/A	0 HR	
	A1117X	CONCESSION ENTRANCE	F2	36" Pair x 84"	Insulated Metal	Paint	F2	Hollow Metal	Paint	13/A603	8/A603	3/A603	0 HR	
	A1120X	AIRLINE	F	36" x 84"	Insulated Metal	Paint	F2	Hollow Metal	Paint	13/A603	8/A603	3/A603	0 HR	
	A1120XX	AIRLINE	F	36" x 84"	Insulated Metal	Paint	F2	Hollow Metal	Paint	13/A603	8/A603	3/A603	0 HR	
	A1120Y	AIRLINE	F	36" x 84"	Insulated Metal	Paint	F2	Hollow Metal	Paint	13/A603	8/A603	3/A603	0 HR	
	A1120YY		H	8'-0" x 8'-0"	Insulated Metal	N/A	By Manufacturer	N/A	N/A	16/A603	N/A	N/A	0 HR	OVERHEAD COILING DOOR
	A1120Z	AIRLINE	F	36" x 84"	Insulated Metal	Paint	F2	Hollow Metal	Paint	13/A603	8/A603	3/A603	0 HR	
	A1130X	CORRIDOR	F	36" x 84"	Flush wood	Stain	F2	Hollow Metal	Paint	10/A603	5/A603	N/A	0 HR	
	A1132X	CORRIDOR	F	36" x 84"	Flush wood	Stain	F2	Hollow Metal	Paint	10/A603	5/A603	N/A	0 HR	
	A1132Y	STORAGE	F	36" x 84"	Insulated Metal	Paint	F2	Hollow Metal	Paint	10/A603	5/A603	3/A603	0 HR	
	A1132Z		H	8'-0" x 8'-0"	See Specs	N/A	By Manufacturer	N/A	N/A	16/A603	N/A	N/A	0 HR	OVERHEAD COILING DOOR
	A1134X	FUTURE MECHANICAL	F2	36" Pair x 84"	Insulated Metal	Paint	F2	Hollow Metal	Paint	11/A603	6/A603	1/A603	0 HR	
	A1135X	VESTIBULE	F	36" x 84"	Full Glass	Paint	F2	Hollow Metal	Paint	11/A603	6/A603	1/A603	0 HR	
	A2211Y	MECHANICAL	F	36" x 84"	Flush wood	Stain	F2	Hollow Metal	Paint	13/A603	8/A603	3/A603	0 HR	
BOARDING LEVEL														
	A1202X	CORRIDOR	F	48" x 84"	Insulated Metal	Paint	F2	Hollow Metal	Paint	12/A603	7/A603	2/A603	0 HR	
	A1203X	HOLD ROOM	F	48" x 84"	Insulated Metal	Paint	F2	Hollow Metal	Paint	12/A603	7/A603	2/A603	0 HR	
	A1207X	STAIR 7	F	42" x 84"	Flush wood	Stain	F2	Hollow Metal	Paint	10/A603	5/A603	N/A	1 HR	
	A1208X	STAIR 6	F	42" x 84"	Flush wood	Stain	F2	Hollow Metal	Paint	10/A603	5/A603	N/A	1 HR	
	A1210X	FUTURE	F	36" x 84"	Flush wood	Stain	F1	Hollow Metal	Paint	2/A603	1/A603	N/A	0 HR	
	A1224X	FAMILY REST ROOM	F	36" x 84"	Flush wood	Stain	F1	Hollow Metal	Paint	2/A603	1/A603	N/A	0 HR	
	A1225X	WOMEN'S TOILET	F	36" x 84"	Flush wood	Stain	F1	Hollow Metal	Paint	2/A603	1/A603	N/A	0 HR	
	A1226X	WOMEN'S TOILET	F	36" x 84"	Flush wood	Stain	F1	Hollow Metal	Paint	2/A603	1/A603	N/A	0 HR	
	A1233X	HOLD ROOM	F	48" x 84"	Insulated Metal	Paint	F2	Hollow Metal	Paint	12/A603	7/A603	2/A603	0 HR	
	A1234X	HOLD ROOM	F	48" x 84"	Insulated Metal	Paint	F2	Hollow Metal	Paint	12/A603	7/A603	2/A603	0 HR	

ILM

TERMINAL IMPROVEMENTS CONTRACT 3

Wilmington International Airport
1740 Airport Boulevard, Suite 12
Wilmington, NC 28405

THE WILSON GROUP ARCHITECTS — ARCHITECTURAL CORPORATION — CERT. NO. 51140 — NORTH CAROLINA — CHARLOTTE, N.C.

CRAIG WALKER PAGE — REGISTERED ARCHITECT — 9272 — NORTH CAROLINA — CHARLOTTE, N.C.

THE WILSON GROUP
- ARCHITECTS -

PO Box 5510 Charlotte, NC 28299
704-331-9747 • www.twgarchitects.com

PROJECT MANAGER & CIVIL ENGINEER
TALBERT & BRIGHT

CONSULTING ARCHITECT
LS3P

STRUCTURAL ENGINEER
STEWART

FP/P/M/E ENGINEER
CHEATHAM & ASSOC.

BAGGAGE HANDLING CONSULTANTS
BNP

AIRCRAFT SUPPORT SYSTEMS
DK CONSULTANTS

SPECIALTY LIGHTING CONSULTANT
HARTRANFT

SIGNAGE & WAYFINDING
TAKEFORM

COPYRIGHT © 2019
THE WILSON GROUP ARCHITECTS
ALL RIGHTS RESERVED
•
PRINTED OR ELECTRONIC DRAWINGS AND DOCUMENTATION MAY NOT BE REPRODUCED IN ANY FORM WITHOUT WRITTEN PERMISSION FROM THE WILSON GROUP ARCHITECTS

REVISIONS

DATE 6/28/2019
PROJECT NUMBER 9202-000
SHEET TITLE

DOOR SCHEDULES

SHEET NUMBER

A-601

DOOR SCHEDULE - SCHEDULE 2

HIDE	Door No.	Room Name	Type Mark	Size	DOOR		FRAME							Comments
					Door Material	Door Finish	Frame Type	Frame Material	Frame Finish	Head Detail	Jamb Detail	Threshold Detail	Fire Rating	
RAMP LEVEL														
	A2101Y		H	8'-0" x 8'-0"	Insulated Metal	Paint	By Manufacturer	N/A	N/A	16/A603	N/A	N/A	0 HR	AUTOMATIC OVERHEAD COILING DOOR
	A2101Z	FUTURE	F	42" x 84"	Insulated Metal	Paint	F2	Hollow Metal	Paint	13/A603	8/A603	3/A603	0 HR	
	A2102X	MECHANICAL	F2	36" Pair x 84"	Insulated Metal	Paint	F2	Hollow Metal	Paint	13/A603	8/A603	3/A603	0 HR	
	A2102Y	INBOUND MAKE UP	J	4'-6" X 4'-6"	Metal	N/A	By Manufacturer	N/A	N/A	N/A	N/A	N/A	1 HR	AUTOMATIC OVERHEAD COILING DOOR
	A2102Z	INBOUND MAKE UP	J	4'-6" X 4'-6"	Metal	N/A	By Manufacturer	Hollow Metal	Paint	N/A	N/A	N/A	1 HR	AUTOMATIC OVERHEAD COILING DOOR
	A2130Y		H	8'-0" x 8'-0"			By Manufacturer						0 HR	
	A2130Z	STORAGE	F	36" x 84"			F2						0 HR	
	A2132X	WORK	F2	36" Pair x 84"	Insulated Metal	Paint	F2	Hollow Metal	Paint	11/A603	6/A603	1/A603	0 HR	
	A2132Y	WORK	F2	36" Pair x 84"	Insulated Metal	Paint	F2	Hollow Metal	Paint				0 HR	
	A2133X	WORK	F	36" x 84"	Flush wood	Stain	F1	Hollow Metal	Paint	22/A603	17/A603	N/A	0 HR	
	A2133Y	WORK	F	36" x 84"	Flush wood	Stain	F1	Hollow Metal	Paint	22/A603	17/A603	N/A	0 HR	
	A2136X	UNISEX	F	36" x 84"	Flush wood	Stain	F1	Hollow Metal	Paint	22/A603	17/A603	N/A	0 HR	
	A2137X	HALL	F	36" x 84"	Flush wood	Stain	F1	Hollow Metal	Paint	22/A603	17/A603	N/A	0 HR	
	A2138X	STORAGE	F	36" x 84"	Flush wood	Stain	F1	Hollow Metal	Paint	22/A603	17/A603	N/A	0 HR	
	A2139X	STORAGE	F	36" x 84"	Flush wood	Stain	F1	Hollow Metal	Paint	22/A603	17/A603	N/A	0 HR	
	A2140X	OFFICE	F	36" x 84"	Flush wood	Stain	F1	Hollow Metal	Paint	22/A603	17/A603	N/A	0 HR	
	A2141X	WORK	F	36" x 84"	Flush wood	Stain	F1	Hollow Metal	Paint	22/A603	17/A603	N/A	0 HR	
	A2142X	OFFICE	F	36" x 84"	Flush wood	Stain	F1	Hollow Metal	Paint	22/A603	17/A603	N/A	0 HR	
	A2143X	WORK	F	36" x 84"	Flush wood	Stain	F1	Hollow Metal	Paint	22/A603	17/A603	N/A	0 HR	
	A2144X	INBOUND MAKE UP	F	36" x 84"	Insulated Metal	Paint	F2	Hollow Metal	Paint	11/A603	6/A603	1/A603	0 HR	
	A2144XX		H	15'-0" X 8'-0"	Metal	N/A	By Manufacturer	N/A	N/A	16/A603	N/A	N/A	0 HR	AUTOMATIC OVERHEAD COILING DOOR
	A2144XXX		H	15'-0" X 8'-0"	Metal	N/A	By Manufacturer	N/A	N/A	16/A603	N/A	N/A	0 HR	AUTOMATIC OVERHEAD COILING DOOR
	A2144Y	INBOUND MAKE UP	F	36" x 84"	Insulated Metal	Paint	F2	Hollow Metal	Paint	11/A603	6/A603	1/A603	0 HR	
	A2144YY		H	15'-0" X 8'-0"	Metal	N/A	By Manufacturer	N/A	N/A	16/A603	N/A	N/A	0 HR	AUTOMATIC OVERHEAD COILING DOOR
	A2144Z	INBOUND MAKE UP	F	36" x 84"	Insulated Metal	Paint	F2	Hollow Metal	Paint	11/A603	6/A603	1/A603	0 HR	
	A2144ZZ		H	15'-0" X 8'-0"	Metal	N/A	By Manufacturer	N/A	N/A	16/A603	N/A	N/A	0 HR	AUTOMATIC OVERHEAD COILING DOOR
BOARDING LEVEL														
	A2203Y	HOLDROOM	F	48" x 84"	Insulated Metal	Paint	F2	Hollow Metal	Paint	11/A603	6/A603	1/A603	0 HR	
	A2204X	STORAGE	F	36" x 84"	Flush wood	Stain	F1	Hollow Metal	Paint	22/A603	17/A603	N/A	0 HR	
	A2211X	JAN	F	36" x 84"	Flush wood	Stain	F1	Hollow Metal	Paint	22/A603	17/A603	N/A	0 HR	
TICKET LEVEL														
	A2231X	CIRCULATION	K	36" x 84"	Full Glass	N/A	Storefront							ALUMINUM STOREFRONT DOOR W/ TEMPERED FULL VIEW GLASS
	A2232X	PSR	F	36" x 84"	Flush wood	Stain	F1	Hollow Metal	Paint	22/A603	17/A603	N/A	0 HR	
	A2233X	CHECKPOINT	F	36" x 84"	Flush wood	Stain	F1	Hollow Metal	Paint	16/A603	17/A603	N/A	0 HR	
	A2234X	BYPASS	H	102" x 102"	Metal	N/A	By Manufacturer	N/A	N/A	16/A603	N/A	N/A	1 HR	AUTOMATIC OVERHEAD COILING DOOR
	A2234Y	CIRCULATION	H	120" x 102"	Metal	N/A	By Manufacturer	N/A	N/A	16/A603	N/A	N/A	1 HR	AUTOMATIC OVERHEAD COILING DOOR
	A2237Y	CHECKPOINT	M	51'- 6 1/2"	See Specs		By Manufacturer							BI-PARTING ACCORDION FOLDING ACCESS CONTROL DOOR BY WON-DOOR
	A2237Z	CIRCULATION	M	23'-9" x 96"	See Specs		By Manufacturer							ACCORDION FOLDING ACCESS CONTROL DOOR BY WON-DOOR
	A2238X	CIRCULATION	K	36" x 84"	Full Glass	N/A	Storefront							ALUMINUM STOREFRONT DOOR W/ TEMPERED FULL VIEW GLASS
	A2252X	JANITOR	F	36" x 84"	Flush wood	Stain	F1	Hollow Metal	Paint	22/A603	17/A603	N/A	0 HR	
	A2255X	MOTHER'S ROOM	F	36" x 84"	Flush wood	Stain	F1	Hollow Metal	Paint	22/A603	17/A603	N/A	0 HR	
	A2263X	STORAGE	F	36" x 84"	Flush wood	Stain	F1	Hollow Metal	Paint	22/A603	17/A603	N/A	0 HR	
	A2264X	JAN	F	36" x 84"	Flush wood	Stain	F1	Hollow Metal	Paint	22/A603	17/A603	N/A	0 HR	
	A2272X	ELECTRICAL ROOM	F	36" x 84"	Flush wood	Stain	F1	Hollow Metal	Paint	22/A603	17/A603	N/A	0 HR	
	A2273X		F	36" x 84"	Flush wood	Stain	F1	Hollow Metal	Paint	22/A603	17/A603	N/A	0 HR	
	A2275X		F	36" x 84"	Flush wood	Stain	F1	Hollow Metal	Paint	22/A603	17/A603	N/A	0 HR	
	A2276X	CHANGING ROOM	F	36" x 84"	Flush wood	Stain	F1	N/A	Paint	22/A603	17/A603	N/A	0 HR	
	A2277X	JAN	F	36" x 84"	Flush wood	Stain	F1	Hollow Metal	Paint	22/A603	17/A603	N/A	0 HR	
	A2505X	FUTURE ATO	F	36" x 84"	Flush wood	Stain	F1	Hollow Metal	Paint	22/A603	17/A603	N/A	0 HR	
	A2506X	CORRIDOR	F	36" x 84"	Insulated Metal	Stain	F1	Hollow Metal	Paint	22/A603	17/A603	N/A	0 HR	
	A2506Y	SSCP QUEUE	F	36" x 84"	Flush wood	Stain	F1	Hollow Metal	Paint	22/A603	17/A603	N/A	0 HR	
	A2554	FAMILY TOILET	F	36" x 84"	Flush wood	Stain	F1	Hollow Metal	Paint	22/A603	17/A603	N/A	0 HR	

ILM

TERMINAL IMPROVEMENTS CONTRACT 3

Wilmington International Airport
1740 Airport Boulevard, Suite 12
Wilmington, NC 28405

THE WILSON GROUP ARCHITECTS · REGISTERED ARCHITECTURAL CORPORATION · CERT. NO. 51140 · NORTH CAROLINA · CHARLOTTE, N.C.

CRAIG WALKER PAGE · REGISTERED ARCHITECT · 9272 · NORTH CAROLINA · CHARLOTTE, N.C.

THE WILSON GROUP
- ARCHITECTS -

PO Box 5510 Charlotte, NC 28299
704-331-9747 • www.twgarchitects.com

PROJECT MANAGER & CIVIL ENGINEER
TALBERT & BRIGHT

CONSULTING ARCHITECT
LS3P

STRUCTURAL ENGINEER
STEWART

FP/P/M/E ENGINEER
CHEATHAM & ASSOC.

BAGGAGE HANDLING CONSULTANTS
BNP

AIRCRAFT SUPPORT SYSTEMS
DK CONSULTANTS

SPECIALTY LIGHTING CONSULTANT
HARTRANFT

SIGNAGE & WAYFINDING
TAKEFORM

COPYRIGHT © 2019
THE WILSON GROUP ARCHITECTS
ALL RIGHTS RESERVED
•
PRINTED OR ELECTRONIC DRAWINGS AND DOCUMENTATION MAY NOT BE REPRODUCED IN ANY FORM WITHOUT WRITTEN PERMISSION FROM THE WILSON GROUP ARCHITECTS


REVISIONS

DATE 6/28/2019
PROJECT NUMBER 9202-000
SHEET TITLE


DOOR SCHEDULES

SHEET NUMBER


A-602

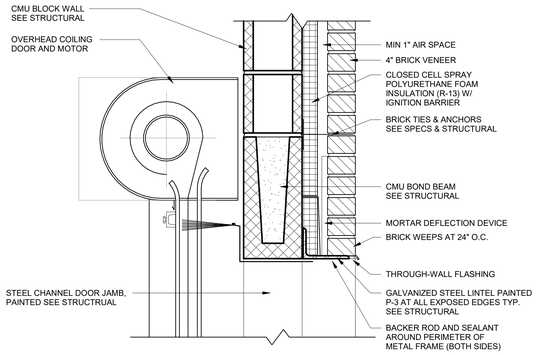


16 EXTERIOR - HEAD DETAIL
1 1/2" = 1'-0"

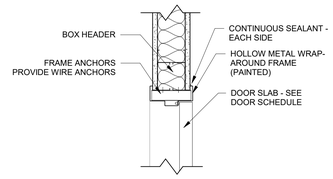


22 TYP. INTERIOR HEAD DETAIL
1 1/2" = 1'-0"

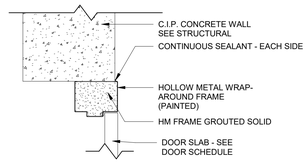


23 TYP. HEAD DETAIL
1 1/2" = 1'-0"

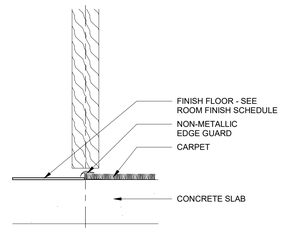


24 THRESHOLD AT CARPET
3" = 1'-0"

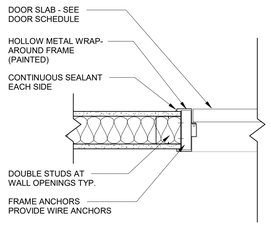


17 TYP. INTERIOR JAMB DETAIL
1 1/2" = 1'-0"

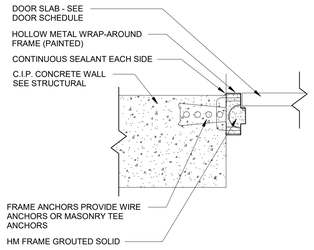


18 TYP. JAMB DETAIL
1 1/2" = 1'-0"

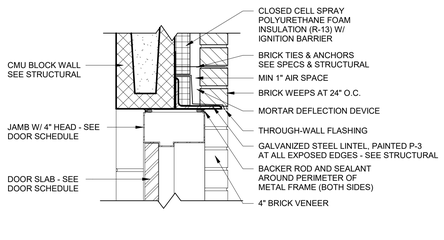


11 TYP. HEAD DETAIL
1 1/2" = 1'-0"

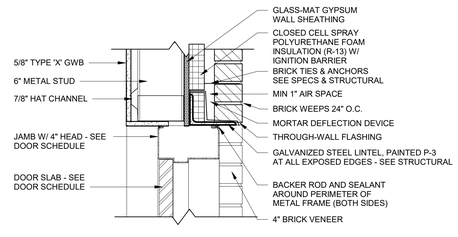


12 TYP. HEAD DETAIL
1 1/2" = 1'-0"

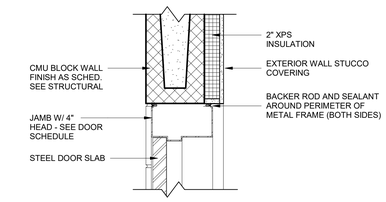


13 TYP. HEAD DETAIL
1 1/2" = 1'-0"

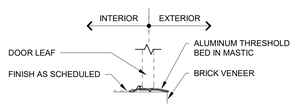


15 TYP.THRESHOLD DETAIL
1 1/2" = 1'-0"

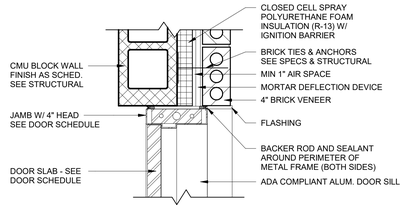


6 TYP. JAMB DETAIL
1 1/2" = 1'-0"

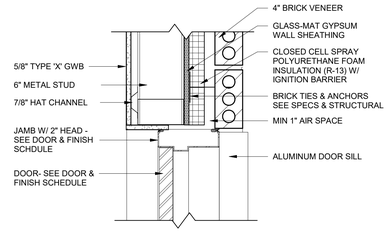


7 TYP. JAMB DETAIL
1 1/2" = 1'-0"

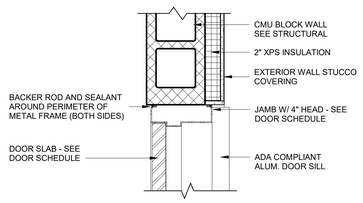


8 TYP. JAMB DETAIL
1 1/2" = 1'-0"

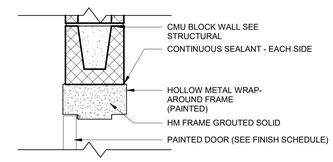


10 TYP. CMU HEAD DETAIL
1 1/2" = 1'-0"

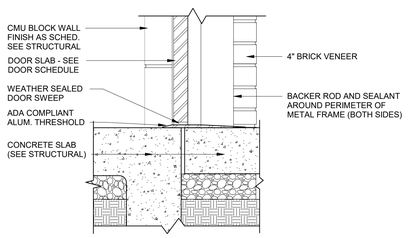


1 TYP. THRESHOLD DETAIL
1 1/2" = 1'-0"

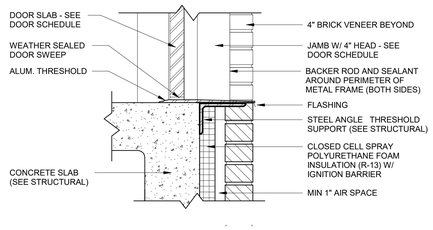

2 TYP. THRESHOLD DETAIL
1 1/2" = 1'-0"

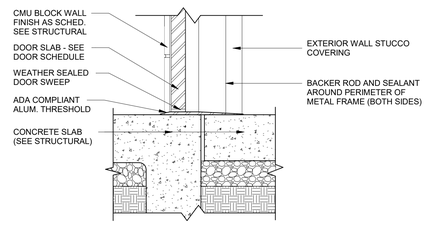

3 TYP. THRESHOLD DETAIL
1 1/2" = 1'-0"

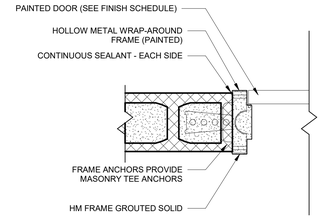

5 TYP. CMU JAMB DETAIL
1 1/2" = 1'-0"

ILM
TERMINAL IMPROVEMENTS CONTRACT 3
Wilmington International Airport
1740 Airport Boulevard, Suite 12
Wilmington, NC 28405

THE WILSON GROUP ARCHITECTS
REGISTERED ARCHITECTURAL CORPORATION
CERT. NO. 51140
NORTH CAROLINA
CHARLOTTE, N.C.

THOMAS WALKER PAGE
REGISTERED ARCHITECT
9272
NORTH CAROLINA
CHARLOTTE, N.C.

THE WILSON GROUP
- ARCHITECTS -
PO Box 5510 Charlotte, NC 28299
704-331-9747 • www.twgarchitects.com

PROJECT MANAGER & CIVIL ENGINEER
TALBERT & BRIGHT
CONSULTING ARCHITECT
LS3P
STRUCTURAL ENGINEER
STEWART
FP/P/M/E ENGINEER
CHEATHAM & ASSOC.
BAGGAGE HANDLING CONSULTANTS
BNP
AIRCRAFT SUPPORT SYSTEMS
DK CONSULTANTS
SPECIALTY LIGHTING CONSULTANT
HARTRANFT
SIGNAGE & WAYFINDING
TAKEFORM


COPYRIGHT © 2019
THE WILSON GROUP ARCHITECTS
ALL RIGHTS RESERVED

PRINTED OR ELECTRONIC DRAWINGS AND DOCUMENTATION MAY NOT BE REPRODUCED IN ANY FORM WITHOUT WRITTEN PERMISSION FROM THE WILSON GROUP ARCHITECTS

REVISIONS

DATE 6/28/2019
PROJECT NUMBER 9202-000
SHEET TITLE
DOOR DETAILS


SHEET NUMBER
A-603

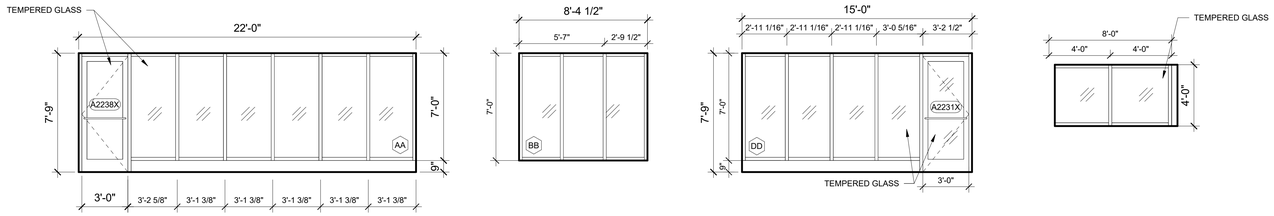

TYPE AA TYPE BB TYPE DD TYPE EE


WINDOW SCHEDULE - INTERIOR STOREFRONT


1/4" = 1'-0"

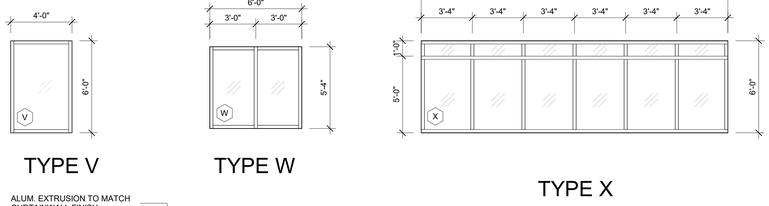



TYPE V TYPE W


TYPE X

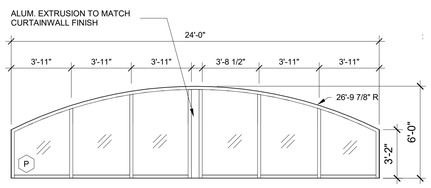


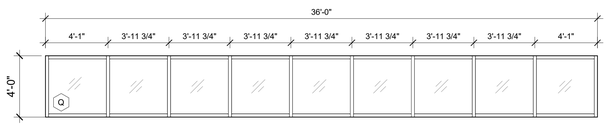

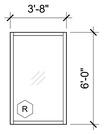


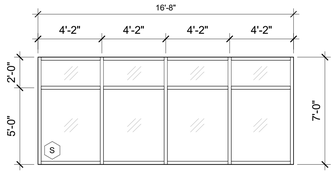


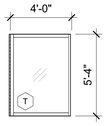


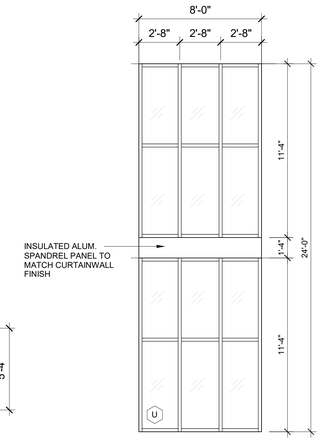



TYPE P TYPE Q TYPE R TYPE S TYPE T TYPE U

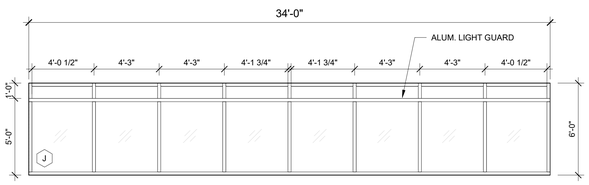

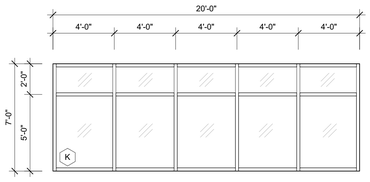


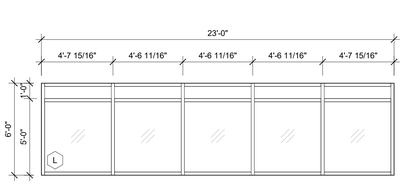


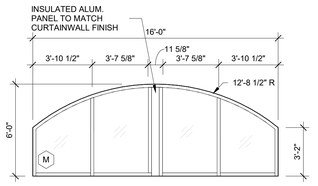


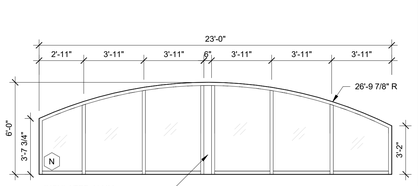



TYPE J W/ LIGHT GUARD TYPE K TYPE L TYPE M TYPE N

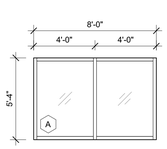


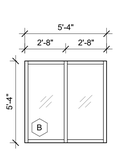


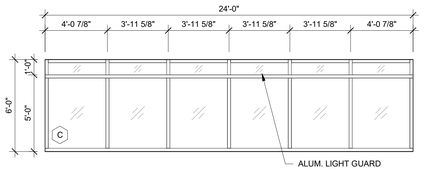


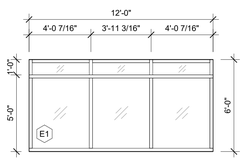

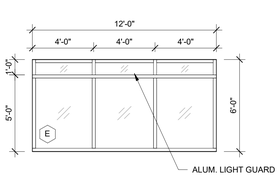

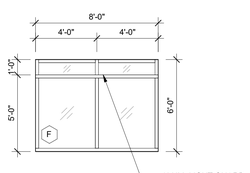

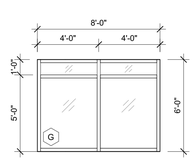

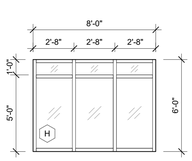

TYPE A TYPE B TYPE C TYPE D TYPE E TYPE F TYPE G TYPE H

TYPE C1 W/ LIGHT GUARD TYPE E1 W/ LIGHT GUARD TYPE F1 W/ LIGHT GUARD

WINDOW SCHEDULE - CURTAINWALL

1/4" = 1'-0"

ILM

TERMINAL IMPROVEMENTS CONTRACT 3

Wilmington International Airport
1740 Airport Boulevard, Suite 12
Wilmington, NC 28405

THE WILSON GROUP ARCHITECTS CERT. NO. 51140 CHARLOTTE, N.C.

TRAVIS WALKER PAGE 9272 CHARLOTTE, N.C.

THE WILSON GROUP
- ARCHITECTS -

PO Box 5510 Charlotte, NC 28299
704-331-9747 • www.twgarchitects.com

PROJECT MANAGER & CIVIL ENGINEER
TALBERT & BRIGHT

CONSULTING ARCHITECT
LS3P

STRUCTURAL ENGINEER
STEWART

FP/P/M/E ENGINEER
CHEATHAM & ASSOC.

BAGGAGE HANDLING CONSULTANTS
BNP

AIRCRAFT SUPPORT SYSTEMS
DK CONSULTANTS

SPECIALTY LIGHTING CONSULTANT
HARTRANFT

SIGNAGE & WAYFINDING
TAKEFORM

COPYRIGHT © 2019
THE WILSON GROUP ARCHITECTS
ALL RIGHTS RESERVED


PRINTED OR ELECTRONIC DRAWINGS AND DOCUMENTATION MAY NOT BE REPRODUCED IN ANY FORM WITHOUT WRITTEN PERMISSION FROM THE WILSON GROUP ARCHITECTS

REVISIONS


DATE 6/28/2019
PROJECT NUMBER 9202-000
SHEET TITLE

WINDOW SCHEDULES


SHEET NUMBER
A-611

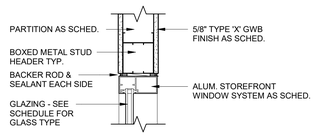

21 INTERIOR STOREFRONT HEAD DETAIL
1 1/2" = 1'-0"

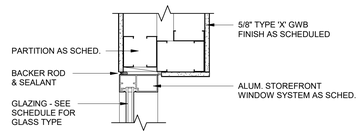

22 INTERIOR STOREFRONT HEAD DETAIL
1 1/2" = 1'-0"

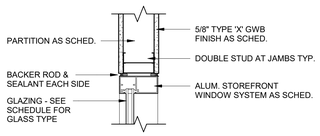

16 INTERIOR STOREFRONT JAMB DETAIL
1 1/2" = 1'-0"

Curtainwall Window Schedule - Schedule 1


Window System	Legend	Width	Height	Head Detail	Sill Detail	Jamb Detail	Glazing Type	Comments
RAMP LEVEL								
Curtain Walls	A	8'-0"	5'-4"	13/A612	8/A612	3/A612	GL-1	
Curtain Walls	B	5'-4"	5'-4"	13/A612	8/A612	3/A612	GL-1	
Curtain Walls	U	8'-0"		12/A612	7/A612	5/A612	GL-1	
BOARDING LEVEL								
Curtain Walls	C1	24'-0"	6'-0"	15/A612	10/A612	5/A612	GL-1	
Curtain Walls	E	12'-0"	6'-0"	15/A612	10/A612	5/A612	GL-1	
Curtain Walls	E1	12'-0"	6'-0"	15/A612	10/A612	5/A612	GL-1	
Curtain Walls	F	8'-0"	6'-0"	15/A612	10/A612	5/A612	GL-1	
Curtain Walls	F1	8'-0"	6'-0"	15/A612	10/A612	5/A612	GL-1	W/ LIGHT GUARD
Curtain Walls	J	34'-0"	6'-0"	15/A612	10/A612	5/A612	GL-1	W/ LIGHT GUARD
Curtain Walls	L	23'-0"	6'-0"	15/A612	10/A612	5/A612	GL-1	
Curtain Walls	U	8'-0"	11'-4"	12/A612	7/A612	2/A612	GL-1	
Curtain Walls	V	4'-0"	6'-0"	15/A612	10/A612	5/A612	GL-1	
TICKET LEVEL								
Curtain Walls	C	24'-0"	4'-8"	15/A612	10/A612	5/A612	GL-1	
Curtain Walls	H	8'-0"	6'-0"	15/A612	10/A612	5/A612	GL-1	
CLERESTORY								
Curtain Walls	M	16'-0"	6'-0"	11/A612	6/A612	1/A612	GL-1	ARCHED(SEE ELEVATIONS)
Curtain Walls	N	23'-0"	6'-0"	11/A612	6/A612	1/A612	GL-1	ARCHED(SEE ELEVATIONS)
Curtain Walls	P	24'-0"	6'-0"	11/A612	6/A612	1/A612	GL-1	ARCHED(SEE ELEVATIONS)
CUPOLA								
Curtain Walls	Q	36'-0"	4'-0"	14/A612	9/A612	4/A612	GL-1	

Curtainwall Window Schedule - Schedule 2


Window System	Legend	Width	Height	Head Detail	Sill Detail	Jamb Detail	Glazing Type	Comments
RAMP LEVEL								
Curtain Walls	T	4'-0"	5'-4"	13/A612	8/A612	3/A612	GL-1	
Curtain Walls	W	6'-0"	5'-4"	13/A612	8/A612	3/A612	GL-1	
BOARDING LEVEL								
Curtain Walls	G	8'-0"	6'-0"	15/A612	10/A612	5/A612	GL-1	
Curtain Walls	R	3'-8"	6'-0"	15/A612	10/A612	5/A612	GL-1	
Curtain Walls	X	20'-0"	6'-0"	15/A612	10/A612	5/A612	GL-1	
TICKET LEVEL								
Curtain Walls	C	24'-4"	4'-8"	15/A612	10/A612	5/A612	GL-1	
Curtain Walls	K	20'-0"	7'-0"	15/A612	10/A612	5/A612	GL-1	
Curtain Walls	S	16'-8"	7'-0"	15/A612	10/A612	5/A612	GL-1	
CLERESTORY								
Curtain Walls	M	16'-0"	6'-0"	14/A612	9/A612	4/A612	GL-1	ARCHED(SEE ELEVATIONS)
Curtain Walls	N	23'-0"	6'-0"	14/A612	9/A612	4/A612	GL-1	ARCHED(SEE ELEVATIONS)

Interior Window Schedule - Schedule 2


Window System	Legend	Width	Height	Head Detail	Sill Detail	Jamb Detail	Glazing Type	Comments
TICKET LEVEL								
STOREFRONT	AA	22'-0"	7'-9"	22/A612		16/A612	GL-2	
STOREFRONT	BB	8'-4 1/2"	7'-9"	22/A612		16/A612	GL-2	
STOREFRONT	DD	15'-0"	7'-9"	22/A612		16/A612	GL-2	
STOREFRONT	EE	8'-0"	4'-0"	22/A612		16/A612	GL-2	

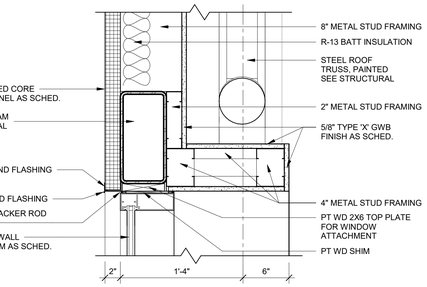


11 HEAD DETAIL
1 1/2" = 1'-0"

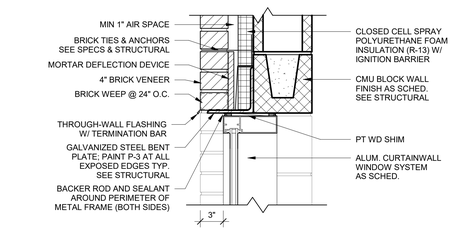


12 HEAD DETAIL
1 1/2" = 1'-0"

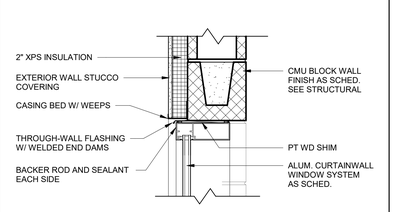


13 HEAD DETAIL
1 1/2" = 1'-0"

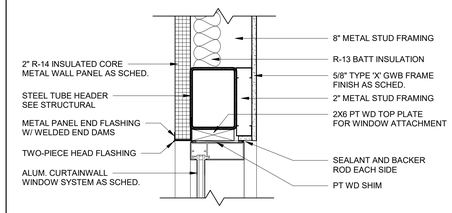


14 HEAD DETAIL
1 1/2" = 1'-0"

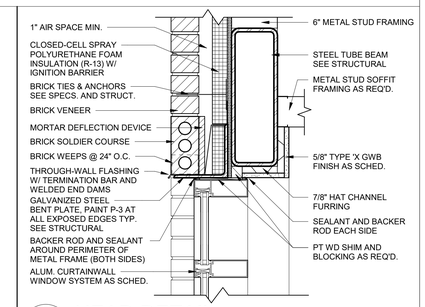


15 HEAD DETAIL
1 1/2" = 1'-0"

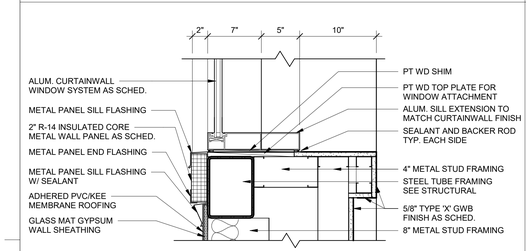


6 SILL DETAIL
1 1/2" = 1'-0"

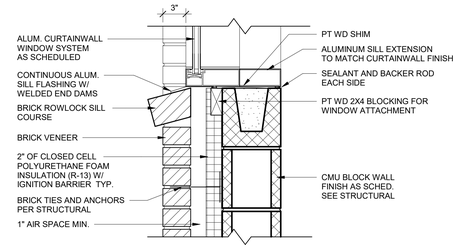


7 SILL DETAIL
1 1/2" = 1'-0"

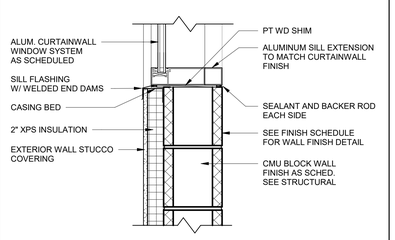


8 SILL DETAIL
1 1/2" = 1'-0"

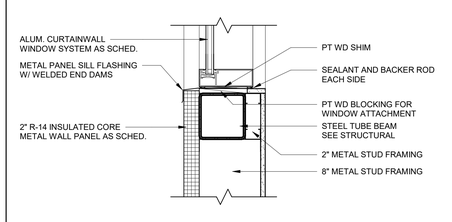


9 SILL DETAIL
1 1/2" = 1'-0"

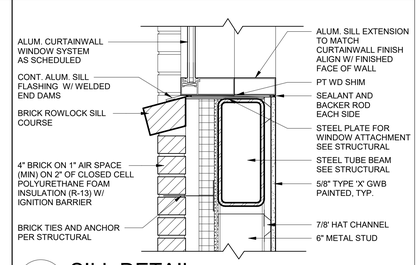


10 SILL DETAIL
1 1/2" = 1'-0"

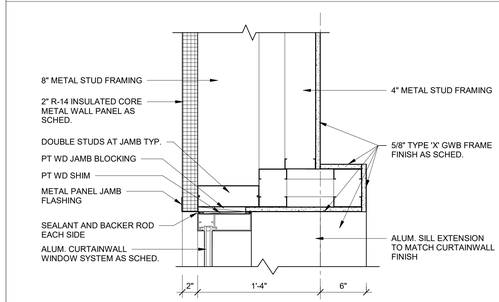


1 JAMB DETAIL
1 1/2" = 1'-0"

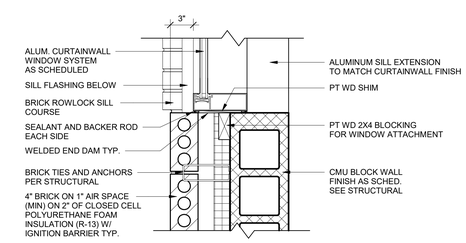


2 JAMB DETAIL
1 1/2" = 1'-0"

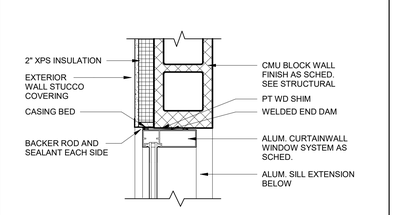

3 JAMB DETAIL
1 1/2" = 1'-0"

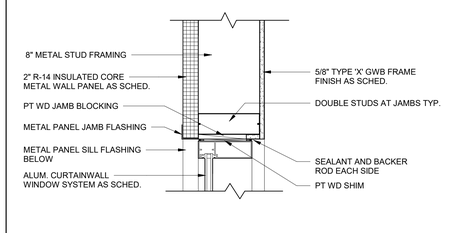

4 JAMB DETAIL
1 1/2" = 1'-0"

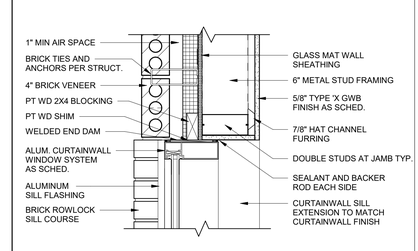

5 JAMB DETAIL
1 1/2" = 1'-0"

ILM

TERMINAL IMPROVEMENTS CONTRACT 3

Wilmington International Airport
1740 Airport Boulevard, Suite 12
Wilmington, NC 28405

THE WILSON GROUP ARCHITECTS REGISTERED ARCHITECTURAL CORPORATION NORTH CAROLINA CERT. NO. 51140 CHARLOTTE, N.C.

THOMAS WALKER PAGE REGISTERED ARCHITECT 9272 NORTH CAROLINA CHARLOTTE, N.C.

THE WILSON GROUP
- ARCHITECTS -

PO Box 5510 Charlotte, NC 28299
704-331-9747 • www.twgarchitects.com

PROJECT MANAGER & CIVIL ENGINEER
TALBERT & BRIGHT

CONSULTING ARCHITECT
LS3P

STRUCTURAL ENGINEER
STEWART

FP/P/M/E ENGINEER
CHEATHAM & ASSOC.

BAGGAGE HANDLING CONSULTANTS
BNP

AIRCRAFT SUPPORT SYSTEMS
DK CONSULTANTS

SPECIALTY LIGHTING CONSULTANT
HARTRANFT

SIGNAGE & WAYFINDING
TAKEFORM

COPYRIGHT © 2019
THE WILSON GROUP ARCHITECTS
ALL RIGHTS RESERVED
•
PRINTED OR ELECTRONIC DRAWINGS AND DOCUMENTATION MAY NOT BE REPRODUCED IN ANY FORM WITHOUT WRITTEN PERMISSION FROM THE WILSON GROUP ARCHITECTS

REVISIONS

DATE 6/28/2019
PROJECT NUMBER 9202-000
SHEET TITLE

WINDOW SCHEDULES AND DETAILS

SHEET NUMBER
A-612

ROOM FINISH SCHEDULE 1

ROOM NUMBER	ROOM NAME	BASE	FLOORING	Wall Finish - North Wall	Wall Finish - East Wall	Wall Finish - South Wall	Wall Finish - West Wall	Ceiling Finish	REMARKS
RAMP LEVEL									
108	ELECTRICAL	N/A	N/A	N/A	N/A	N/A	N/A	N/A	
A1101	FUTURE	N/A	N/A	N/A	N/A	N/A	N/A	N/A	
A1102	U.A. STORAGE	N/A	EXPOSED CONCRETE	N/A	N/A	N/A	N/A	N/A	
A1104	MECHANICAL	N/A	EXPOSED CONCRETE	N/A	N/A	N/A	N/A	N/A	
A1105	MECHANICAL	N/A	EXPOSED CONCRETE	N/A	N/A	N/A	N/A	N/A	
A1106	STAIR 6	RB-1	EXPOSED CONCRETE	P-1	P-1	P-1	P-1	APC-2	
A1107	STAIR 7	RB-1	EXPOSED CONCRETE	P-1	P-1	P-1	P-1	APC-2	
A1108	EMR	N/A	EXPOSED CONCRETE	N/A	N/A	N/A	N/A	N/A	
A1109	CORRIDOR	RB-1	EXPOSED CONCRETE	P-1	P-1	P-1	P-1	APC-2	
A1110	ELECTRICAL	N/A	EXPOSED CONCRETE	N/A	N/A	N/A	N/A	N/A	
A1111	MECHANICAL	N/A	EXPOSED CONCRETE	N/A	N/A	N/A	N/A	N/A	
A1112	IT	N/A	EXPOSED CONCRETE	N/A	N/A	N/A	N/A	N/A	
A1113	MECHANICAL	N/A	N/A	N/A	N/A	N/A	N/A	N/A	
A1115	VESTIBULE	RB-1	N/A	P-1	P-1	P-1	P-1	APC-2	
A1116	ELEV. #6	SEE ELEVATOR	SEE ELEVATOR	SEE ELEVATOR	SEE ELEVATOR	SEE ELEVATOR	SEE ELEVATOR	SEE ELEVATOR	
A1117	CONCESSION ENTRANCE	RB-1	EXPOSED CONCRETE	P-1	P-1	P-1	P-1	APC-2	
A1120	AIRLINE	N/A	N/A	N/A	N/A	N/A	N/A	N/A	
A1130	FUTURE	N/A	N/A	N/A	N/A	N/A	N/A	N/A	
A1131	FUTURE	N/A	N/A	N/A	N/A	N/A	N/A	N/A	
A1132	STORAGE	N/A	EXPOSED CONCRETE	N/A	N/A	N/A	N/A	N/A	
A1135	SARA	N/A	SEE FLOOR PLAN	N/A	N/A	N/A	N/A	N/A	
A2134	FUTURE MECHANICAL	N/A	EXPOSED CONCRETE	N/A	N/A	N/A	N/A	N/A	
BOARDING LEVEL									
A1202	CORRIDOR	WB-1	CPT-1	P-1	P-1	P-1	P-1	APC-1	
A1205	HOLDROOM	WB-1	CPT-1	P-1	P-1	P-1	P-1	APC-1	
A1207	STAIR 7	RB-1	N/A	P-1	P-1	P-1	P-1	APC-2	
A1208	STAIR 6	RB-1	N/A	P-1	P-1	P-1	P-1	APC-2	
A1209	CONCOURSE	WB-1	TR-1,TR-2,TR-3	P-1	P-1	P-1	P-1	SEE RCP	
A1210	FUTURE	N/A	N/A	N/A	N/A	N/A	N/A	N/A	
A1211	CONCOURSE	WB-1	TR-1,TR-2	P-1	P-1	P-1	P-1	SEE RCP	
A1212	HOLD ROOM	WB-1	CPT-1	P-1	P-1	P-1	P-1	ACP-1	
A1216	ELEVATOR 6	SEE ELEVATOR	SEE ELEVATOR	SEE ELEVATOR	SEE ELEVATOR	SEE ELEVATOR	SEE ELEVATOR	SEE ELEVATOR	
A1222	HOLD ROOM	WB-1	CPT-1	P-1	P-1	P-1	P-1	ACP-1	
A1223	HOLD ROOM	WB-1	CPT-1	P-1	P-1	P-1	P-1	ACP-1	
A1224	FAMILY REST ROOM	TRB-1	TR-1	WT-1	WT-1	WT-1	WT-1	ACP-2	
A1225	MOTHER'S ROOM	TRB-1	TR-1	WT-1	P-1	P-1	P-1	ACP-2	
A1226	JAN	TRB-1	TR-1	FRP-1	FRP-1	FRP-1	FRP-1	ACP-2	
A1227	WOMEN'S TOILET	TRB-1	TR-1	SEE ELEVATIONS	SEE ELEVATIONS	SEE ELEVATIONS	SEE ELEVATIONS	ACP-2/P-3	
A1228	MEN'S TOILET	TRB-1	TR-1	SEE ELEVATIONS	SEE ELEVATIONS	SEE ELEVATIONS	SEE ELEVATIONS	ACP-2/P-3	
A1236	HOLD ROOM	WT-1	TR-1,TR-2	P-1	P-1	P-1	P-1	ACP-1	
TICKET LEVEL									
A1232	CIRCULATION	WB-1	TR-1,TR-2	P-1	P-1	P-1	P-1	ACP-1	
A1233	CIRCULATION	WB-1	TR-1,TR-2	P-1	P-1	P-1	P-1	ACP-1	

ROOM FINISH SCHEDULE 2

ROOM NUMBER	ROOM NAME	BASE	FLOORING	Wall Finish - North Wall	Wall Finish - East Wall	Wall Finish - South Wall	Wall Finish - West Wall	Ceiling Finish	REMARKS
Not Placed									
108	ELECTRICAL	N/A	N/A	N/A	N/A	N/A	N/A	N/A	
A2108	MENS	TRB-1	TR-1	P-1	P-1	P-1	P-1	ACP-2/P-3	
A2205	JAN	TRB-1	TR-1	FRP-1	FRP-1	FRP-1	FRP-1	ACP-2	
A2256	OFFICE	RB-1	CPT-2	P-1	P-1	P-1	P-1	ACP-2	
A2258	MENS TOILET	TRB-1	TR-1	PT-1	PT-1	PT-1	PT-1	ACP-2	
A2259	JANITOR/ STORAGE	RB-1	SEE FIN	FRP-1	FRP-1	FRP-1	FRP-1	ACP-2	
A2260	ELECTRICAL	N/A	N/A	N/A	N/A	N/A	N/A	N/A	
A2261	WOMENS TOILET	TRB-1	TR-1	PT-1	PT-1	PT-1	PT-1	ACP-2	
A2262	JANITOR	RB-1	TR-1	FRP-1	FRP-1	FRP-1	FRP-1	ACP-2	
A2270	JAN	RB-1	TR-1	FRP-1	FRP-1	FRP-1	FRP-1	ACP-2	
A2271	JAN	RB-1	TR-1	FRP-1	FRP-1	FRP-1	FRP-1	ACP-2	
A2501	CIRCULATION								
RAMP LEVEL									
A2101	FUTURE	N/A	N/A	N/A	N/A	N/A	N/A	N/A	
A2102	MECHANICAL	N/A	N/A	N/A	N/A	N/A	N/A	N/A	
A2106	STAIR 6	RB-1	N/A	P-1	P-1	P-1	P-1	ACP-2	
A2107	STAIR 7	RB-1	N/A	P-1	P-1	P-1	P-1	ACP-2	
A2130	STORAGE	N/A	N/A	N/A	N/A	N/A	N/A	N/A	
A2132	WORK	RB-1	CPT-2	P-1	P-1	P-1	P-1	ACP-2	
A2133	CONFERENCE/ BREAK RM	RB-1	CPT-2	P-1	P-1	P-1	P-1	ACP-2	
A2134	MECHANICAL	N/A	N/A	N/A	N/A	N/A	N/A	N/A	
A2135	HALL	RB-1	CPT-2	P-1	P-1	P-1	P-1	ACP-2	
A2136	UNISEX	TRB-1	TR-1	WT-1	WT-1	P-3	P-3	ACP-2	
A2137	UNISEX	TRB-1	TR-1	WT-1	WT-1	P-3	P-3	ACP-2	
A2138	STORAGE	RB-1	CPT-2	P-1	P-1	P-1	P-1	ACP-2	
A2139	STORAGE	RB-1	CPT-2	P-1	P-1	P-1	P-1	ACP-2	
A2140	OFFICE	RB-1	CPT-2	P-1	P-1	P-1	P-1	ACP-2	
A2141	OFFICE	RB-1	CPT-2	P-1	P-1	P-1	P-1	ACP-2	
A2142	OFFICE	RB-1	CPT-2	P-1	P-1	P-1	P-1	ACP-2	
A2143	OFFICE	RB-1	CPT-2	P-1	P-1	P-1	P-1	ACP-2	
A2144	Room	N/A	N/A	N/A	N/A	N/A	N/A	N/A	
A2144	INBOUND MAKE UP	N/A	N/A	N/A	N/A	N/A	N/A	N/A	
BOARDING LEVEL									
A1203	HOLD ROOM	WB-1	CPT-1	P-1	P-1	P-1	P-1	ACP-1	
A2200	HOLD ROOM	WB-1	CPT-1	P-1	P-1	P-1	P-1	ACP-1	
A2201	CONCOURSE	WB-1	SEE FINISH PLAN	P-1	P-1	P-1	P-1	SEE RCP	
A2202	CONCOURSE	WB-1	SEE FINISH PLAN	P-1	P-1	P-1	P-1	SEE RCP	
A2203	HOLDROOM	WB-1	CPT-1	P-1	P-1	P-1	P-1	ACP-1	
A2204	STORAGE	RB-1	N/A	P-1	P-1	P-1	P-1	ACP-2	
A2206	WOMEN	TRB-1	TR-1	SEE ELEVATIONS	SEE ELEVATIONS	SEE ELEVATIONS	SEE ELEVATIONS	SEE RCP	
A2206	STAIR 6	RB-1	N/A	P-1	P-1	P-1	P-1	ACP-2	
A2207	STAIR 7	RB-1	N/A	P-1	P-1	P-1	P-1	ACP-2	
A2209	HOLD ROOM	WB-1	CPT-1	P-1	P-1	P-1	P-1	ACP-1	
A2210	MEN'S	TRB-1	TR-1	SEE ELEVATIONS	SEE ELEVATIONS	SEE ELEVATIONS	SEE ELEVATIONS	SEE RCP	
A2211	JAN	RB-1	TR-1	FRP-1	FRP-1	FRP-1	FRP-1	ACP-2	
TICKET LEVEL									
A2208	Room	WB-1	SEE FINISH PLAN	P-1	P-1	P-1	P-1	ACP-2	
A2231	CIRCULATION	WB-1	SEE FINISH PLAN	P-1	P-1	P-1	P-1	ACP-2	
A2232	PSR	WB-1	SEE FINISH PLAN	P-1	P-1	P-1	P-1	ACP-2	
A2233	OFFICE	WB-1	SEE FINISH PLAN	P-1	P-1	P-1	P-1	ACP-2	
A2234	BYPASS	N/A	SEE FINISH PLAN	P-1	P-1	P-1	P-1	ACP-2	
A2235	EXIT	N/A	SEE FINISH PLAN	N/A	N/A	N/A	N/A	N/A	
A2236	EXIT	N/A	SEE FINISH PLAN	N/A	N/A	N/A	N/A	N/A	
A2237	CHECKPOINT								
A2238	CIRCULATION	WB-1	SEE FINISH PLAN	P-1	P-1	P-1	P-1	SEE RCP	
A2239	CIRCULATION	WB-1	SEE FINISH PLAN	P-1	P-1	P-1	P-1	SEE RCP	
A2241	CONCESSIONS	WB-1	SEE FINISH PLAN	P-1	P-1	P-1	P-1	SEE RCP	
A2242	CIRCULATION	WB-1	SEE FINISH PLAN	P-1	P-1	P-1	P-1	SEE RCP	
A2243	BAGGAGE CLAIM	WB-1	CPT-1	P-1	P-1	P-1	P-1	SEE RCP	
A2244	CIRCULATION	WB-1	SEE FINISH PLAN	P-1	P-1	P-1	P-1	SEE RCP	
A2246	BSO	WB-1	SEE FINISH PLAN	P-1	P-1	P-1	P-1	N/A	
A2247	BS0	WB-1	SEE FINISH PLAN	P-1	P-1	P-1	P-1	N/A	
A2251	MEN'S TOILET	TRB-1	SEE FINISH PLAN	SEE ELEVATIONS	SEE ELEVATIONS	SEE ELEVATIONS	SEE ELEVATIONS	SEE RCP	
A2252	JANITOR	RB-1	SEE FINISH PLAN	FRP-1	FRP-1	FRP-1	FRP-1	ACP-2	
A2253	WOMEN'S TOILET	TRB-1	SEE FINISH PLAN	SEE ELEVATIONS	SEE ELEVATIONS	SEE ELEVATIONS	SEE ELEVATIONS	SEE RCP	
A2254	FAMILY TOILET	TRB-1	SEE FINISH PLAN	SEE ELEVATIONS	SEE ELEVATIONS	SEE ELEVATIONS	SEE ELEVATIONS	SEE RCP	
A2255	MOTHER'S ROOM	TRB-1	SEE FINISH PLAN	SEE ELEVATIONS	SEE ELEVATIONS	SEE ELEVATIONS	SEE ELEVATIONS	SEE RCP	
A2257	MEN'S	TRB-1	SEE FINISH PLAN	SEE ELEVATIONS	SEE ELEVATIONS	SEE ELEVATIONS	SEE ELEVATIONS	SEE RCP	
A2263	STORAGE								
A2264	JAN								
A2272	ELECTRICAL ROOM	N/A	N/A	N/A	N/A	N/A	N/A	N/A	
A2273		RB-1	CPT-2	P-1	P-1	P-1	P-1	ACP-2	
A2274	CORRIDOR	RB-1	CPT-2	P-1	P-1	P-1	P-1	ACP-2	
A2275	WOMEN'S	TRB-1	SEE FINISH PLAN	SEE ELEVATIONS	SEE ELEVATIONS	SEE ELEVATIONS	SEE ELEVATIONS	ACP-2	
A2275	OFFICE	RB-1	CPT-2	P-1	P-1	P-1	P-1	ACP-2	
A2276	CHANGING ROOM	TRB-1	SEE FINISH PLAN	SEE ELEVATIONS	SEE ELEVATIONS	SEE ELEVATIONS	SEE ELEVATIONS	ACP-2	
A2277	JAN	RB-1	SEE FINISH PLAN	FRP-1	FRP-1	FRP-1	FRP-1	ACP-2	
A2504	SSCP QUEUE	TRB-1	SEE FINISH PLAN	P-1	P-1	P-1	P-1	SEE RCP	
A2505	FUTURE ATO	N/A	N/A	N/A	N/A	N/A	N/A	N/A	
A2506	PASS SVC	RB-1	CPT-2	P-1	P-1	P-1	P-1	APC-2	

ILM

TERMINAL IMPROVEMENTS CONTRACT 3

Wilmington International Airport
1740 Airport Boulevard, Suite 12
Wilmington, NC 28405

THE WILSON GROUP ARCHITECTS — REGISTERED ARCHITECTURAL CORPORATION — CERT. NO. 51140 — NORTH CAROLINA — CHARLOTTE, N.C.

TRAVIS WALKER PAGE — REGISTERED ARCHITECT — 9272 — NORTH CAROLINA — CHARLOTTE, N.C.

THE WILSON GROUP
- ARCHITECTS -

PO Box 5510 Charlotte, NC 28299
704-331-9747 • www.twgarchitects.com

PROJECT MANAGER & CIVIL ENGINEER
TALBERT & BRIGHT

CONSULTING ARCHITECT
LS3P

STRUCTURAL ENGINEER
STEWART

FP/P/M/E ENGINEER
CHEATHAM & ASSOC.

BAGGAGE HANDLING CONSULTANTS
BNP

AIRCRAFT SUPPORT SYSTEMS
DK CONSULTANTS

SPECIALTY LIGHTING CONSULTANT
HARTRANFT

SIGNAGE & WAYFINDING
TAKEFORM

COPYRIGHT © 2019
THE WILSON GROUP ARCHITECTS
ALL RIGHTS RESERVED
•
PRINTED OR ELECTRONIC DRAWINGS AND DOCUMENTATION MAY NOT BE REPRODUCED IN ANY FORM WITHOUT WRITTEN PERMISSION FROM THE WILSON GROUP ARCHITECTS


REVISIONS

DATE 6/28/2019
PROJECT NUMBER 9202-000
SHEET TITLE


FINISH SCHEDULES

SHEET NUMBER


A-651

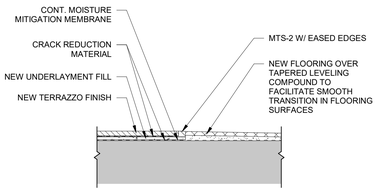


1 TRANSITION DETAIL
3" = 1'-0"

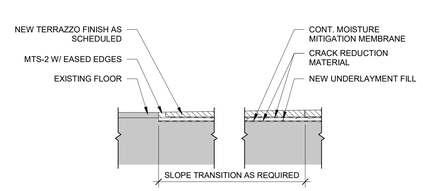


2 TRANSITION DETAIL
3" = 1'-0"

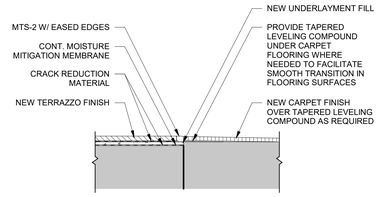

3 TRANSITION DETAIL - COLD JOINT
3" = 1'-0"

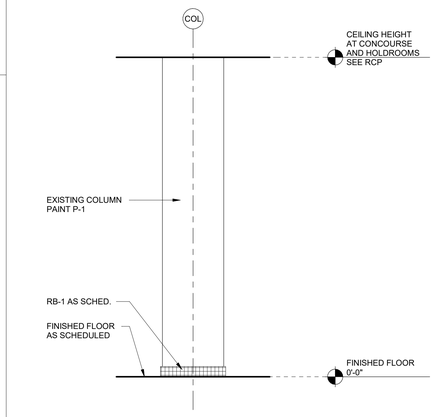

9 ELEVATION @ CHECK POINT COLUMN
1/2" = 1'-0"

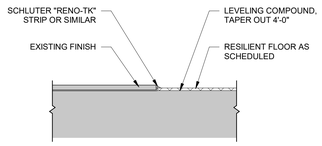

5 TRANSITION DETAIL
3" = 1'-0"

ILM

TERMINAL IMPROVEMENTS CONTRACT 3

Wilmington International Airport
1740 Airport Boulevard, Suite 12
Wilmington, NC 28405

THE WILSON GROUP ARCHITECTS
CERT. NO. 51140
NORTH CAROLINA
CHARLOTTE, N.C.

CRAIG WALKER PAGE
9272
REGISTERED ARCHITECT
NORTH CAROLINA
CHARLOTTE, N.C.

THE WILSON GROUP
- ARCHITECTS -
PO Box 5510 Charlotte, NC 28299
704-331-9747 • www.twgarchitects.com

PROJECT MANAGER & CIVIL ENGINEER
TALBERT & BRIGHT

CONSULTING ARCHITECT
LS3P

STRUCTURAL ENGINEER
STEWART

FP/P/M/E ENGINEER
CHEATHAM & ASSOC.

BAGGAGE HANDLING CONSULTANTS
BNP

AIRCRAFT SUPPORT SYSTEMS
DK CONSULTANTS

SPECIALTY LIGHTING CONSULTANT
HARTRANFT

SIGNAGE & WAYFINDING
TAKEFORM

COPYRIGHT © 2019
THE WILSON GROUP ARCHITECTS
ALL RIGHTS RESERVED

PRINTED OR ELECTRONIC DRAWINGS AND DOCUMENTATION MAY NOT BE REPRODUCED IN ANY FORM WITHOUT WRITTEN PERMISSION FROM THE WILSON GROUP ARCHITECTS


REVISIONS

DATE 6/28/2019
PROJECT NUMBER 9202-000
SHEET TITLE


FINISH DETAILS

SHEET NUMBER
A-652

1 TYP. COLUMN FINISH DETAILS
1" = 1'-0"

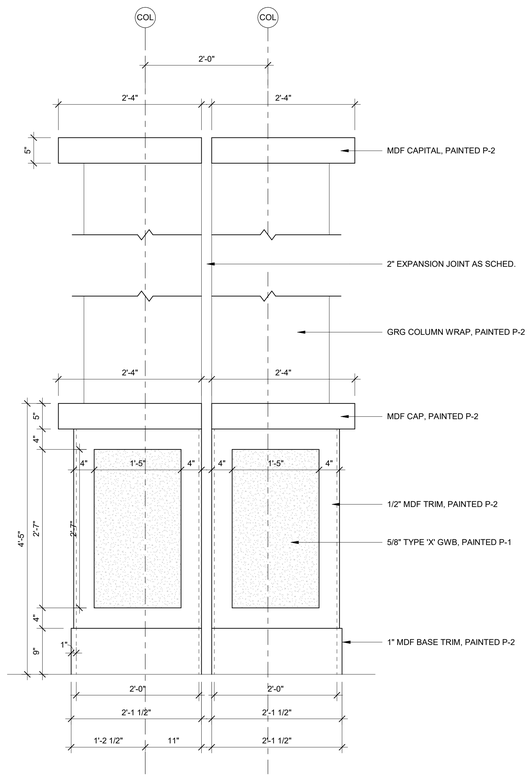

2 TYP. DOUBLE COLUMN FINISH DETAILS
1" = 1'-0"

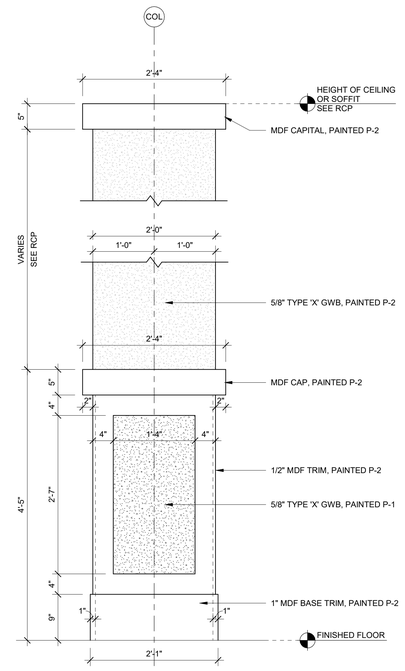

3 TYP. COLUMN FINISH
1" = 1'-0"

ILM

TERMINAL IMPROVEMENTS CONTRACT 3

Wilmington International Airport
1740 Airport Boulevard, Suite 12
Wilmington, NC 28405

THE WILSON GROUP ARCHITECTS REGISTERED ARCHITECTURAL CORPORATION CERT. NO. 51140 NORTH CAROLINA CHARLOTTE, N.C.

TRAVIS WALKER PAYNE REGISTERED ARCHITECT 9272 NORTH CAROLINA CHARLOTTE, N.C.

THE WILSON GROUP
- ARCHITECTS -
PO Box 5510 Charlotte, NC 28299
704-331-9747 • www.twgarchitects.com

PROJECT MANAGER & CIVIL ENGINEER
TALBERT & BRIGHT

CONSULTING ARCHITECT
LS3P

STRUCTURAL ENGINEER
STEWART

FP/P/M/E ENGINEER
CHEATHAM & ASSOC.

BAGGAGE HANDLING CONSULTANTS
BNP

AIRCRAFT SUPPORT SYSTEMS
DK CONSULTANTS

SPECIALTY LIGHTING CONSULTANT
HARTRANFT

SIGNAGE & WAYFINDING
TAKEFORM


COPYRIGHT © 2019
THE WILSON GROUP ARCHITECTS
ALL RIGHTS RESERVED
•
PRINTED OR ELECTRONIC DRAWINGS AND DOCUMENTATION MAY NOT BE REPRODUCED IN ANY FORM WITHOUT WRITTEN PERMISSION FROM THE WILSON GROUP ARCHITECTS

REVISIONS


DATE 6/28/2019
PROJECT NUMBER 9202-000
SHEET TITLE

TYPICAL COLUMN FINISH DETAILS


SHEET NUMBER
A-653

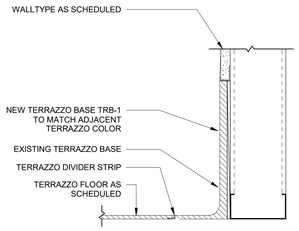


J DETAIL "J" - SECTION @ TRB-1 AND GWB
3" = 1'-0"

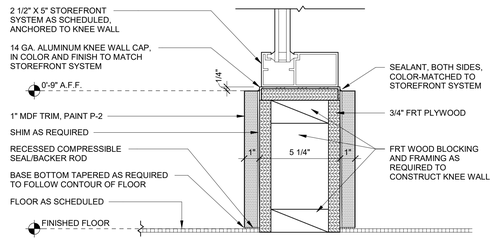


K DETAIL "K" - SECTION @ STOREFRONT BASE
3" = 1'-0"

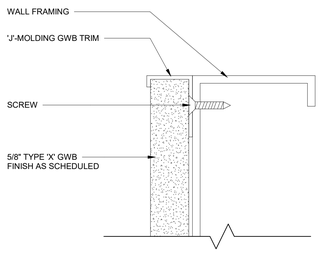


E DETAIL "E" - GWB TERMINATION
12" = 1'-0"

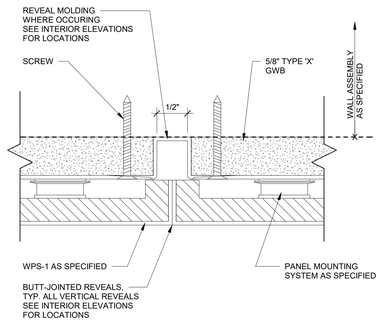


F DETAIL "F" - VERTICAL REVEAL AT WPS-1
12" = 1'-0"

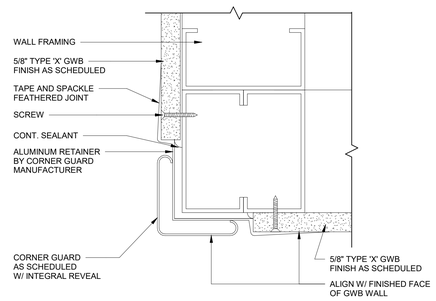


G DETAIL "G" - CORNER GUARD
6" = 1'-0"

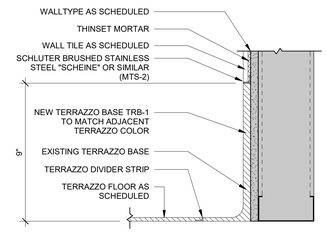


H DETAIL "H" - SECTION @ TRB-1 AND TILE
3" = 1'-0"

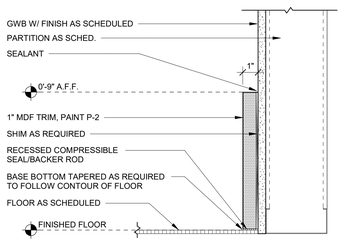


A DETAIL "A" - SECTION @ WB-1
3" = 1'-0"

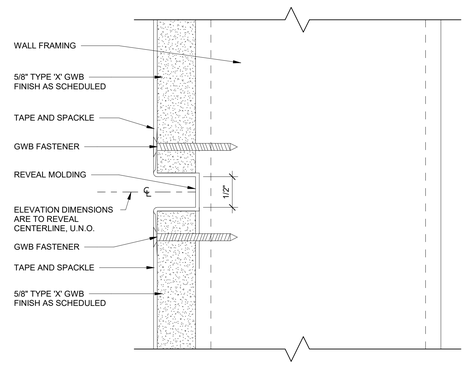

B DETAIL "B" - GWB REVEAL (HORIZONTAL)
12" = 1'-0"

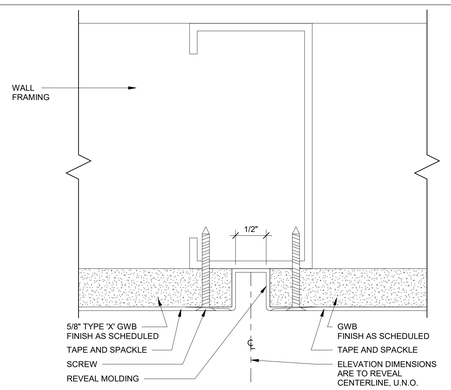

C DETAIL "C" - GWB REVEAL (VERTICAL)
12" = 1'-0"

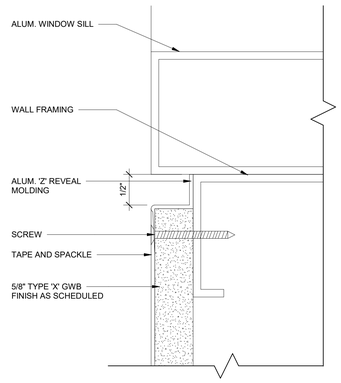

D DETAIL "D" - GWB REVEAL AT WINDOW
12" = 1'-0"

ILM

TERMINAL IMPROVEMENTS CONTRACT 3

Wilmington International Airport
1740 Airport Boulevard, Suite 12
Wilmington, NC 28405

THE WILSON GROUP ARCHITECTS
REGISTERED ARCHITECTURAL CORPORATION
CERT. NO. 51140
NORTH CAROLINA
CHARLOTTE, N.C.

TRAVIS WALKER PAYNE
REGISTERED ARCHITECT
9272
NORTH CAROLINA
CHARLOTTE, N.C.

THE WILSON GROUP
- ARCHITECTS -

PO Box 5510 Charlotte, NC 28299
704-331-9747 • www.twgarchitects.com

PROJECT MANAGER & CIVIL ENGINEER
TALBERT & BRIGHT

CONSULTING ARCHITECT
LS3P

STRUCTURAL ENGINEER
STEWART

FP/P/M/E ENGINEER
CHEATHAM & ASSOC.

BAGGAGE HANDLING CONSULTANTS
BNP

AIRCRAFT SUPPORT SYSTEMS
DK CONSULTANTS

SPECIALTY LIGHTING CONSULTANT
HARTRANFT

SIGNAGE & WAYFINDING
TAKEFORM

COPYRIGHT © 2019
THE WILSON GROUP ARCHITECTS
ALL RIGHTS RESERVED

PRINTED OR ELECTRONIC DRAWINGS AND DOCUMENTATION MAY NOT BE REPRODUCED IN ANY FORM WITHOUT WRITTEN PERMISSION FROM THE WILSON GROUP ARCHITECTS

REVISIONS

DATE 6/28/2019
PROJECT NUMBER 9202-000
SHEET TITLE

WALL BASE, WALL, AND PANEL REVEAL DETAILS

SHEET NUMBER

A-654

FINISH LEGEND - ILM INTERNATIONAL AIRPORT

PLASTIC FABRICATIONS **(SECTION 06 06 60)**

AP-1	MANUFACTURER:	3FORM
	SIZE:	REFER TO ARCHITECTURAL INTERIOR ELEVATIONS
	MATERIAL:	VARIA ECORESIN 1/4"
	FINISH:	SANDSTONE F01
	STYLE:	SURF B38 + POWDER D03
	NOTES:	

WOOD DOOR STAIN **(SECTION 08 14 16)**

DS-1	GRADE:	CUSTOM, WITH GRADE A FACES
	SPECIES, CUT, CORE:	MATCH EXISTING
	CONSTRUCTION:	7 PLIES, EITHER BONDED OR NONBONDED CONSTRUCTION
	FINISH:	MATCH EXISTING
	NOTES:	

ACOUSTICAL PANEL CEILING **(SECTION 09 51 13)**

APC-1	MANUFACTURER:	ARMSTRONG
	STYLE:	TECHZONE WITH ULTIMA
	SIZE:	SEE RCPS
	COLOR:	WHITE
	EDGE:	9/16" BEVELED TEGULAR
	NRC:	0.70
	GRID:	SUPRAFINE XL 9/16"
	GRID COLOR:	WHITE
	EDGE TRIM:	AT BAG CLAIM SUSPENDED CEILINGS, INSTALL WITH AXIOM CLASSIC PERIMTER TRIM, 4" TALL X 3/4" WIDE.
	NOTES:	BAGGAGE CLAIM, CHECK POINT LOBBY, HOLD ROOMS
	EQUAL 1:	USG MARS LOGIX
	EQUAL 2:	CERTAINTEED
APC-2	MANUFACTURER:	ARMSTRONG
	STYLE:	ULTIMA
	SIZE:	24"X24"
	COLOR:	WHITE
	EDGE:	9/16" BEVELED TEGULAR
	NRC:	0.70
	GRID:	SUPRAFINE XL 9/16" EXPOSED TEE
	GRID COLOR:	WHITE
	NOTES:	AIRLINE OFFICES. INSTALL AT 10'-0" AFF, UNO.
	EQUAL 1:	USG MARS CLIMAPLUS
	EQUAL 2:	CERTAINTEED SYMPHONY F W/ TRIM EDGE
APC-3	MANUFACTURER:	USG
	STYLE:	#3260 GYPSUM PANEL WITH HOLD DOWN CLIPS
	SIZE:	24"X24"
	COLOR:	WHITE (VINYL FACE)
	EDGE:	SQUARE (SQ)
	NRC:	N/A
	GRID:	DONN BRAND ZXLA 15/16"
	GRID COLOR:	FLAT WHITE 050
	NOTES:	INSTALL WITH T15 HOLD DOWN CLIPS PER MANUF SPECS - DESIGNED AND INSTALLED FOR WIND LOAD
	EQUAL 1:	ARMSTRONG
	EQUAL 2:	CERTAINTEED

LINEAR METAL CEILING **(SECTION 09 54 23)**

LMC-1	MANUFACTURER:	USG
	STYLE:	PARALINE PLUS, PERFORATED WITH ACOUSTICAL BACKER
	SIZE:	7 1/4" WIDE X LENGTH SHOWN ON DRAWINGS
	COLOR:	SHERWIN WILLIAMS (NON-METALLIC) TO BE SELECTED BY ARCHITECT
	EDGE:	BLACK FILLER STRIP
	NRC:	N/A
	SUSPENSION:	PARALOCK CARRIER
	GRID COLOR:	N/A
	EDGE TRIM:	WALL MOULD IN COORDINATING SHERWIN WILLIAMS COLOR
	NOTES:	
	EQUAL 1:	ARMSTRONG
	EQUAL 2:	HUNTER DOUGLAS

RESINOUS MATRIX TERRAZZO **(SECTION 09 66 23)**

TR-1	MANUFACTURER:	DAVID ALLEN COMPANY
	FINISH:	POLISHED TO 3000 GRIT
	GENERAL COLOR:	WHITE
	CONTROL SAMPLE:	TZ-6 062018 FNJ
	THICKNESS:	3/8"
	NOTES:	INCLUDE GRINDING, MOISTURE MITIGATION, CRACK SUPPRESSION, CRACK REPAIR, LEVELING AND UNDERLAYMENT FILL AS REQUIRED TO PROVIDE TERRAZZO HEIGHT.
	EQUAL 1:	TERROXY
	EQUAL 2:	DEX-O-TEX
TR-2	MANUFACTURER:	DAVID ALLEN COMPANY
	FINISH:	POLISHED TO 3000 GRIT
	GENERAL COLOR:	BLUE
	CONTROL SAMPLE:	TZ-8 062018 FNJ
	THICKNESS:	3/8"
	NOTES:	INCLUDE GRINDING, MOISTURE MITIGATION, CRACK SUPPRESSION, CRACK REPAIR, LEVELING AND UNDERLAYMENT FILL AS REQUIRED TO PROVIDE TERRAZZO HEIGHT.
	EQUAL 1:	TERROXY
	EQUAL 2:	DEX-O-TEX

RESINOUS MATRIX TERRAZZO (con't) **(SECTION 09 66 23)**

TR-3	MANUFACTURER:	DAVID ALLEN COMPANY
	FINISH:	POLISHED TO 3000 GRIT
	GENERAL COLOR:	BROWN
	CONTROL SAMPLE:	TZ-3 062018 FNJ
	THICKNESS:	3/8"
	NOTES:	INCLUDE GRINDING, MOISTURE MITIGATION, CRACK SUPPRESSION, CRACK REPAIR, LEVELING AND UNDERLAYMENT FILL AS REQUIRED TO PROVIDE TERRAZZO HEIGHT.
	EQUAL 1:	TERROXY
	EQUAL 2:	DEX-O-TEX
MT-1	MANUFACTURER:	MANHATTEN AMERICAN
	STYLE:	HEAVY TOP EXTRUDED EDGING STRIPS
	FINISH:	WHITE ZINC
	SIZE:	3/8"X1/4"
	NOTES:	DIVIDER STRIPS BETWEEN TERRAZZO
MT-2	MANUFACTURER:	MANHATTEN AMERICAN
	STYLE:	HEAVY TOP EXTRUDED EDGING STRIPS
	FINISH:	WHITE ZINC
	SIZE:	3/8"X1/2"
	NOTES:	TRANSITION STRIPS FOR EDGES OF TERRAZZO

TILE CARPETING **(SECTION 09 68 13)**

CPT-1	MANUFACTURER:	SHAW CONTRACT
	STYLE/PATTERN:	5T176 "CENTRAL LINE TILE"
	COLOR:	72501 "SKYLINE CYAN"
	SIZE:	9"x36"
	INSTALLATION:	STAGGER
	NOTES:	HOLD ROOMS AND PUBLIC AREAS
	EQUAL 1:	
	EQUAL 2:	
CPT-2	MANUFACTURER:	SHAW CONTRACT
	STYLE/PATTERN:	5T174 "SKY TILE"
	COLOR:	72500 "SKYLINE"
	SIZE:	24"X24"
	INSTALLATION:	MONOLITHIC
	NOTES:	ADMIN OFFICES AT THE THE RAMP LEVEL
	EQUAL 1:	
	EQUAL 2:	

PRE ENGINEERED INTERIOR WALL PANEL SYSTEMS (SECTION 09 77 10)

WPS-1	MANUFACTURER:	CONSTRUCTION SPECIALTIES
	STYLE:	ACROVYN
	SYSTEM:	DEMOUNTABLE SURE SNAP SYSTEM
	MATERIAL:	ENGINEERED PETG
	EDGE:	WRAPPED SQUARE EDGE
	COLOR:	SIMULATED WOOD (CHAMILEON)
	PATTERN:	TBD
	SIZE:	SEE ELEVATIONS
	NOTE:	GATE WALLS
	EQUAL 1:	TRESPA PHENOLIC RESIN
	EQUAL 2:	INPRO PALLADIUM SQUARE EDGE

RESILIENT WALL PANELS **(SECTION 09 77 20)**

FRP-1	MANUFACTURER:	MARLITE
	STYLE:	FIBERGLASS REINFORCED PANEL
	SYSTEM:	SURFACE APPLIED
	MATERIAL:	SMOOTH SURFACE PANELS
	EDGE:	PVC TRIM ACCESSORIES TO MATCH PANEL COLOR
	COLOR:	S 490N LIGHT GRAY

INTERIOR PAINTING **(SECTION 09 91 23)**

P-1	MANUFACTURER:	DEVOE & FULLER
	FINISH:	FLAT
	COLOR:	1W15-2 CAPRICE CREAM (TO MATCH EXISTING)
	NOTES:	NEW AND EXISTING WALLS
	EQUAL 1:	
	EQUAL 2:	
P-2	MANUFACTURER:	TNEMEC
	FINISH:	SEMI-GLOSS
	COLOR:	00WH TNEMEC WHITE, 2-PART EPOXY (TO MATCH EXISTING)
	NOTES:	TRIM
	EQUAL 1:	
	EQUAL 2:	
P-3	MANUFACTURER:	SHERWIN WILLIAMS
	FINISH:	FLAT
	COLOR:	SW 6385 DOVER WHITE
	NOTES:	GWB CEILINGS, AND ALL EXPOSED STRUCTURE, CONDUIT, PIPES, AND OTHER EXPOSED ABOVE-CEILING ELEMENTS. REPAINT ALL EXISTING GWB CEILINGS AND SOFFITS IN WORK AREA.
	EQUAL 1:	
	EQUAL 2:	
P-4	MANUFACTURER:	TNEMEC
	FINISH:	SEMI-GLOSS
	COLOR:	00WH TNEMEC WHITE
	NOTES:	DOOR FRAMES
	EQUAL 1:	
	EQUAL 2:	

PORCELAIN/ CERAMIC TILE **(SECTION 09 30 00)**

WT-1	MANUFACTURER:	DALTILE
	STYLE:	IRONCRAFT
	COLOR:	PHOSPHOR WHITE IC11
	SIZE:	12X24
WT-2A	MANUFACTURER:	DALTILE
	STYLE:	COLOR WAVE BRICK JOINT GLASS TILE
	COLOR:	CW13 BLUE LAGOON
	SIZE:	3X6
WT-2B	MANUFACTURER:	DALTILE
	STYLE:	COLOR WAVE BRICK JOINT GLASS TILE
	COLOR:	CW14 TWILIGHT BLUE
	SIZE:	3X6
WT-2C	MANUFACTURER:	DALTILE
	STYLE:	COLOR WAVE BRICK JOINT GLASS TILE
	COLOR:	CW12 WHISPER GREEN
	SIZE	3X6

WALL BASE

TR-1	MANUFACTURER:	DAVID ALLEN COMPANY
	FINISH:	POLISHED TO 3000 GRIT
	GENERAL COLOR:	WHITE
	CONTROL SAMPLE:	TZ-6 062018 FNJ
	THICKNESS:	3/8"
	NOTES:	INCLUDE GRINDING, MOISTURE MITIGATION, CRACK SUPPRESSION, CRACK REPAIR, LEVELING AND UNDERLAYMENT FILL AS REQUIRED TO PROVIDE TERRAZZO HEIGHT.
	EQUAL 1:	TERROXY
	EQUAL 2:	DEX-O-TEX
RB-1	MANUFACTURER:	FLEXCO
	FINISH:	MANUFACTURER'S STANDARD
	GENERAL COLOR:	TO BE SELECTED BY ARCHITECT
	HEIGHT	4"
	COVE	COVED BASE
	TYPES	ROLLS
	NOTES	PROVIDE MANUFACTURER'S STANDARD OUTSIDE MOLDED CORNER
	EQUAL 1:	JOHNSONITE
	EQUAL 2:	ROPPE

METAL TRANSITION STRIPS **(SECTION 09 30 13)**

MTS-1	MANUFACTURER:	SCHLUTER SYSTEMS
	STYLE:	ROUNDED OUTSIDE CORNER
	ITEM:	RONDEC RO100AE; 100(3/8")
	FINISH:	BRUSHED STAINLESS
	NOTES:	AT ALL OUTSIDE TILE CORNERS
MTS-2	MANUFACTURER:	SCHLUTER SYSTEMS
	STYLE:	TRANSITION STRIP
	ITEM	SCHIENE
	FINISH:	BRUSHED STAINLESS
	NOTES:	AT ALL TRANSITIONS BETWEEN TILE AND TERRAZZO.

STATIC CONTROL FLOORING **(SECTION 09 00 00)**

SDT-1	MANUFACTURER:	ARMSTRONG
	STYLE:	GRAY ELECTROSTATIC DISSIPATIVE TILE
	COLOR:	51956 FOSSIL GRAY
	SIZE:	12X12
	NOTES:	IT CLOSETS

SOLID SURFACES **(SECTION 12 36 61)**

SS-1	MANUFACTURER:	HANSTONE QUARTZ
	COLOR:	AURORA SNOW - CL101
	THICKNESS:	2cm (3/4")
	EDGE:	EASED
	NOTES:	
	EQUAL 1:	
	EQUAL 2:	STARON

SOLID SURFACES **(SECTION 12 36 61)**

PLAM-1	MANUFACTURER:	WILSONART
	COLOR:	TO BE SELECTED BY ARCHITECT

FINISH LEGEND NOTES:

1. THE PRIMARY LISTED MANUFACTURER SHALL BE THE "BASIS OF DESIGN".

ILM

TERMINAL IMPROVEMENTS CONTRACT 3

Wilmington International Airport
1740 Airport Boulevard, Suite 12
Wilmington, NC 28405

THE WILSON GROUP ARCHITECTS REGISTERED ARCHITECTURAL CORPORATION CERT. NO. 51140 NORTH CAROLINA CHARLOTTE, N.C.

THOMAS WALKER PAGE REGISTERED ARCHITECT 9272 NORTH CAROLINA CHARLOTTE, N.C.

THE WILSON GROUP
- ARCHITECTS -
PO Box 5510 Charlotte, NC 28299
704-331-9747 • www.twgarchitects.com

PROJECT MANAGER & CIVIL ENGINEER
TALBERT & BRIGHT

CONSULTING ARCHITECT
LS3P

STRUCTURAL ENGINEER
STEWART

FP/P/M/E ENGINEER
CHEATHAM & ASSOC.

BAGGAGE HANDLING CONSULTANTS
BNP

AIRCRAFT SUPPORT SYSTEMS
DK CONSULTANTS

SPECIALTY LIGHTING CONSULTANT
HARTRANFT

SIGNAGE & WAYFINDING
TAKEFORM

COPYRIGHT © 2019
THE WILSON GROUP ARCHITECTS
ALL RIGHTS RESERVED
•
PRINTED OR ELECTRONIC DRAWINGS AND DOCUMENTATION MAY NOT BE REPRODUCED IN ANY FORM WITHOUT WRITTEN PERMISSION FROM THE WILSON GROUP ARCHITECTS

REVISIONS

DATE 6/28/2019
PROJECT NUMBER 9202-000
SHEET TITLE

FINISH LEGEND

SHEET NUMBER

A-661