GENERAL NOTES

1. DIMENSIONS ARE TO EXTERIOR FACE OF CONCRETE, MASONRY, OR METAL STUD UNLESS OTHERWISE NOTED.
2. REFER TO A000-SERIES DRAWINGS FOR SLAB AND OTHER CONSTRUCTION TYPES, PARTITON TYPES AND TYPICAL DETAILS.
3. COORDINATE REQUIREMENTS OF WORK WITH ALL OTHER TRADES.

WALL GUARD LEGEND

WG-1	CORNER GUARD	DETAIL 3/A001
WG-2	END GUARD	DETAIL 4/A001

CEILING LEGEND

- INTERIOR - GWB CEILINGS /BULKHEADS
- X — EXPOSED
- SUPPLY/RETURN/EXHAUST DIFFUSER OR REGISTER - SEE MECH.
- LIGHT FIXTURE - SEE ELEC.

CEILING NOTES

1. SEE MECHANICAL DRAWINGS FOR G.R.D. TYPES, LOCATIONS, AND ADDITIONAL WORK.
2. SEE ELECTRICAL DRAWINGS FOR LIGHT FIXTURE TYPES AND LOCATIONS.
3. CEILING HEIGHTS INDICATED ARE FROM FINISH FLOOR. CEILINGS AT LANDINGS REFER TO NEAREST FLOOR LEVEL.
4. ALL EXPOSED LINTELS SHALL BE PAINTED.
5. ALIGN BULKHEADS TO FACE OF WALL / OPENING, U.O.N.

ROOF LEGEND

- STANDING SEAM METAL ROOF
- ROOFTOP VENTILATOR
- VTR VENT THROUGH ROOF - SEE PLUMB.
- D.S. DOWNSPOUT
- S.B. SPLASHBLOCK

ROOF NOTES

1. DOWNSPOUTS SHALL BE 4"x3" PLAIN RECTANGULAR UNLESS OTHERWISE NOTED.
2. GUTTERS SHALL BE 6"x6" UNLESS OTHERWISE NOTED.

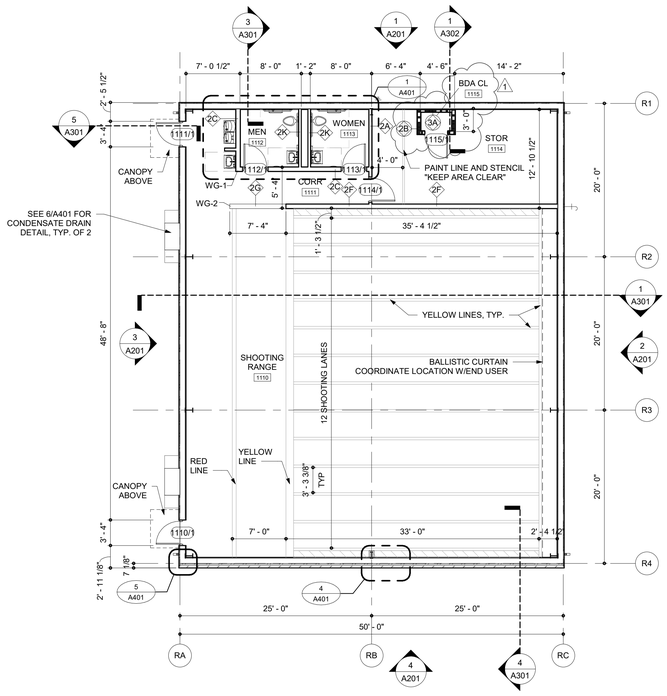

1 ROTC FLOOR PLAN

SCALE: 1/8" = 1'-0"

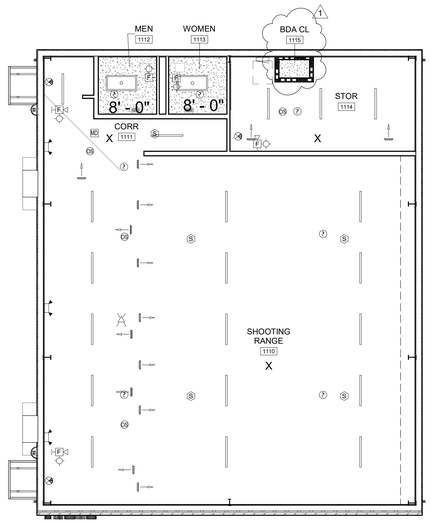

2 ROTC REFLECTED CEILING PLAN

SCALE: 1/8" = 1'-0"

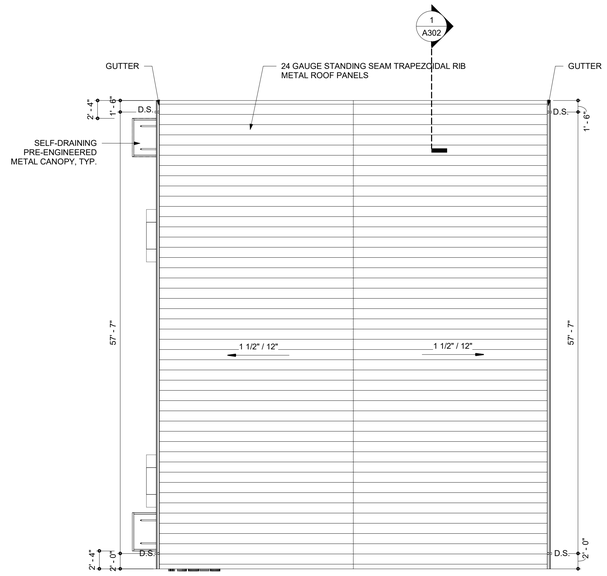

3 ROTC ROOF PLAN

SCALE: 1/8" = 1'-0"

8' 4' 0' 8'

SCALE : 1/8" = 1'-0"

BECKER MORGAN GROUP

ARCHITECTURE
PLANNING

North Carolina
3333 Jaeckle Drive, Suite 120
Wilmington, NC 28403
910.341.7600

Maryland
312 West Main St, Suite 300
Salisbury, MD 21801
410.546.9100

Delaware
309 S Governors Ave
Dover, DE 19904
302.734.7950

Rittenhouse Station
250 South Main Street, Suite 109
Newark, DE 19711
302.369.3700

www.beckermorgan.com

ISSUED
FOR BIDDING

NOT FOR CONSTRUCTION
ISSUED: 04/16/20

FREDERICK M. COLLINS REGISTERED ARCHITECT 4537 N.C. WILMINGTON, N.C. 2020

BECKER MORGAN GROUP, INC. Registered Architectural Corporation 51922 North Carolina WILMINGTON, N.C.

PROJECT TITLE

WEST BRUNSWICK HIGH SCHOOL NEW ROTC BUILDING

550 WHITEVILLE ROAD N.W.
SHALLOTTE, NC 28470

DSP # : 100
DPI SCHOOL # : 1167

SHEET TITLE

ROTC PLANS

KEY PLAN

ISSUE BLOCK

Mark	Date	Description
1	05.04.20	ADDENDUM 1
	04.16.20	ISSUED FOR BIDDING
	03.20.20	100% REV. SUBMISSION
	10.14.19	NCDPI DD SUBMISSION
	07.30.19	SD PROGRESS DWGS
	07.11.19	NCDPI SD SUBMISSION

PROJECT NO: 2019083.01
DATE: 04.16.2020
SCALE: As indicated
DRAWN BY: LJR | PROJ MGR: RMC

A101

COPYRIGHT © 2020

5/4/2020 11:54:49 AM C:\Users\lrezek\Documents\2019083001 WBHS ROTC_lrezek.rvt