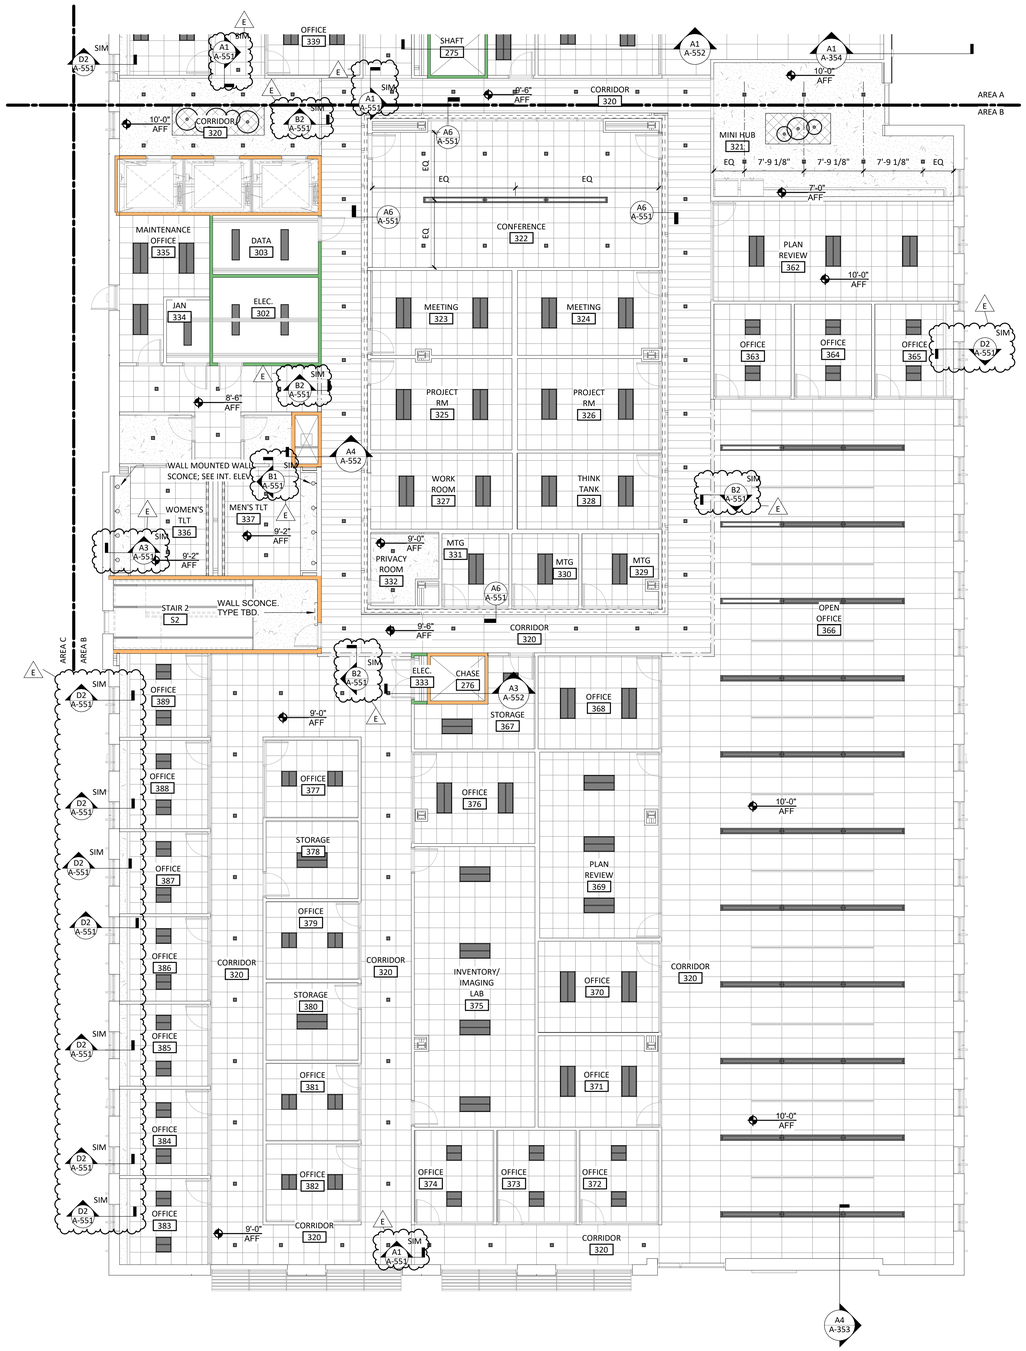

RCP SHEET NOTES

1. SEE SHEET A001 FOR PARITION TYPES AND TERMINATION ABOVE CEILING
2. SEE FINISH SCHEDULE FOR CEILING TYPES & MATERIALS IN EACH ROOM / AREA.
3. DIMENSIONS ARE TO FACE OF STUD, TYPICAL.
4. ALL CEILINGS TO BE 8'-6" AFF, U.N.O.. CEILING HEIGHTS SHOWN ON THE REFLECTED CEILING PLANS ARE NON-TYPICAL AND SPECIFIC TO THE AREA INDICATED. REFER TO INTERIOR ELEVATIONS FOR THE HEIGHTS OF SOFFITS ABOVE CASEWORK.
5. CEILING GRIDS/TILES TO BE CENTERED IN ALL ROOMS UNLESS NOTED OTHERWISE. PARTIAL TILES AT ROOM PERIMETERS SHALL NOT BE LESS THAN 6" IN EITHER DIMENSION.
6. SEE ELECTRICAL, FIRE ALARM AND FIRE PROTECTION DRAWINGS FOR SPECIAL SYSTEMS, SMOKE DETECTORS, LIGHTING AND WALL MOUNTED FIXTURES NOT SHOWN ON THIS SHEET. COORDINATE LOCATIONS OF ALL FIXTURES NOT INDICATED WITH LAYOUT INDICATED ON THIS SHEET.
7. LIGHT FIXTURES AND MECHANICAL DIFFUSERS ARE SHOWN FOR POSITIONING IN FINISH CEILING SYSTEM. COORDINATE WITH MECHANICAL AND ELECTRICAL DRAWINGS FOR FIXTURE TYPES, MECHANICAL DIFFUSERS, WALL MOUNTED FIXTURES AND INSTALLATION OF FIXTURES IN SPACES WITHOUT CEILINGS. (LIGHTING AND HVAC DIFFUSERS ARE SHOWN FOR COORDINATION ONLY - SEE MECHANICAL AND ELECTRICAL DRAWINGS FOR SPECIFIC INFORMATION).
8. SEE MECHANICAL FLOOR PLANS FOR EXTENT OF EXPOSED DUCTWORK IN EXPOSED STRUCTURE AREAS WITHOUT CEILINGS.
9. EXTEND PERIMETER WALLS AND FINISH TO STRUCTURE ABOVE AT EXPOSED STRUCTURE AREAS. PAINT ALL EXPOSED DUCTWORK, PIPING, HANGERS, ETC...
10. SEE MECHANICAL AND ELECTRICAL DRAWINGS FOR MOUNTING LOCATIONS OF ITEMS WHERE NO CEILING IS INDICATED.
11. CENTER LIGHTS, DIFFUSERS, EXIT SIGNS SMOKE DETECTORS, SPEAKERS, GENERAL ALARM SPEAKERS/STROBES & MISC DEVICES IN CEILING TILES WHERE THEY ARE LOCATED. ALIGN MULTIPLE ITEM CENTER OR EDGES.
12. LOCATE MECHANICAL GRILLES AND DIFFUSERS SHOWN IN CORNERS OR NEAR WALL TO 12" OFF WALLS, UNO.
13. INSTALL ACCESS PANELS IN GYPSUM BOARD CEILINGS AT DUCT DAMPER CONTROLS, DUCT MOUNTED SMOKE DETECTORS, MANUAL DUCT CONTROLS, ETC.
14. ALL SINGLE LIGHT FIXTURES SHALL BE CENTERED IN THE CEILING WITHIN WHICH THEY OCCUR.
15. LIGHTS LOCATED IN STAIRS SHALL OCCUR AT EACH FLOOR AND INTERMEDIATE LANDINGS.
16. LOCATE SPRINKLER HEADS IN THE CENTER ZONE OF THE CEILING TILE. ALIGN CORRIDOR SPRINKLER HEADS IN THE SAME LINE PARALLEL TO THE WALL WITHIN EACH SPECIFIC CEILING CONSTRUCTION.
17. SPRINKLER HEADS, OTHER THAN CONCEALED, SHALL BE SEMI RECESSED (CENTER IN CEILING TILE).
18. ALL GWB CEILINGS TO RECEIVE CONCEALED SPRINKLER HEADS.
19. WHERE ACT CEILINGS OVERLAP, LOWER CEILING SHALL OVERLAP BY ATLEAST 8 INCHES. LOWER ACT CEILING TO RECEIVE 6" KNIFE EDGE AROUND THE PERIMETER U.N.O.
20. SOUND ATTENUATE BATT ABOVE CEILING IN ALL OFFICES, CONFERENCE ROOMS, TRAINING ROOMS & EOC; ENTIRE CEILING.

LEGEND- REFLECTED CEILING PLAN

- ACT-1 24"x24" LAY-IN ACOUSTIC CEILING TILE
- ACT-2 24"x48" LAY-IN ACOUSTIC CEILING TILE
- ACT-3 48"x96" LAY-IN ACOUSTIC CEILING W/ INTEGRATED LIGHTING AND HVAC
- ACT-4 48"x96" LAY-IN ACOUSTIC CEILING W/ INTEGRATED LIGHTING AND HVAC
- ACT-5 48"x96" LAY-IN ACOUSTIC CEILING W/ INTEGRATED LIGHTING AND HVAC
- 3'-0"X3'-0" PIPE GRID SYSTEM STRUCTURE ABOVE EXPOSED & PNT BLACK
- WPP-1 WOOD SOFFIT
- GYPSUM BOARD
- EXPOSED STRUCTURE - NO CEILING
- EXPOSED STRUCTURE - DRYFALL PAINTED ABOVE
- 2 X 2 LED RECESSED TROFFER
- 2 X 4 LED RECESSED TROFFER
- 4" SQUARE RECESSED LED LIGHTS
- RECESSED LED STRIP LIGHT, LENGTH VARIES
- DECORATIVE PENDANT
- CONTINUOUS LINEAR SUSPENSION INDIRECT/ DIRECT LED, LENGTH VARIES
- 1'x4' LED SUSPENDED LINEAR UTILITY FIXTURE
- LED PENDANT, MULTI HEIGHT/ SHAPE/ DIAMETER; TBD
- WAC LIGHTING WALL SCONCE: EXACT FIXTURE TBD
- RETURN AIR DIFFUSER
- EXHAUST FAN
- SUPPLY AIR DIFFUSER
- LINEAR AIR DIFFUSER
- 8'-5 5/8" AFF — HEIGHT ABOVE FINSHES FLOOR 9'-0" U.N.O.
- LIGHT COVE

TRUE NORTH / PROJECT NORTH

A1 / A-123B	RCP- PARTIAL- LEVEL 3 - AREA B	1/8" = 1'-0"	RCP LEGEND	1/8" = 1'-0"

CAPE FEAR FD STONEWATER

LS3P

101 NORTH THIRD STREET, SUITE 500
WILMINGTON, NORTH CAROLINA 28401
TEL. 910.790.9901 FAX. 910.790.3111
WWW.LS3P.COM

LS3P ASSOCIATES LTD. REGISTERED ARCHITECTURAL COMPANY CERT NO. 00417 WILMINGTON, NORTH CAROLINA

NOT FOR CONSTRUCTION

NHC Goverment Center 7702-190810

NEW HANOVER COUNTY GOVERNMENT CENTER

GOVERNMENT CENTER DRIVE
WILMINGTON, NC 28403

LS3P PROJECT: 7702-190810

Δ	DATE	DESCRIPTION
A	2020.08.18	TI- SCHEMATIC DESIGN
B	2020.10.16	TI- DESIGN DEVELOPMENT
C	2020.11.20	TI GMP SET
D	2020.12.16	GMP SET
E	2020.12.22	ADDENDUM #1

KEY PLAN:

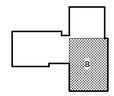

SHEET NAME:
REFLECTED CEILING PLAN- LEVEL 3 AREA B

ORIG SUBMISSION: 2020.12.16
CURRENT: 2020.12.22
ADDENDUM #1

SHEET:
A-123B

GMP SET

12/22/2020 2:13:01 PM

THE LINE SHOWN ABOVE IS EXACTLY ONE INCH LONG AT THE ORIGINAL DRAWING SIZE