THE LINE SHOWN ABOVE IS EXACTLY ONE INCH LONG AT THE ORIGINAL DRAWING SCALE

TO MEET NFPA 285, MINERAL WOOL FIRE SAFING (THICKNESS TO MATCH RIGID INSULATION) IS REQUIRED IN THE HEADER OF ALL OPENINGS.

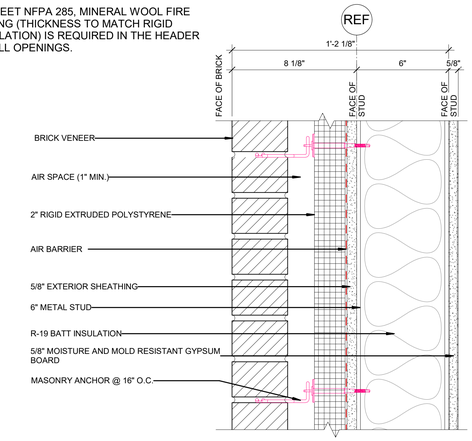

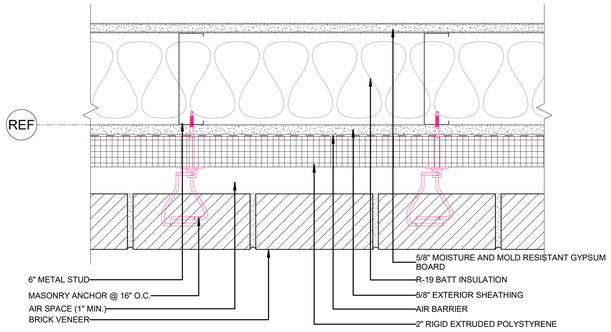

1 A-001	W01-BRV-MST (Brick Veneer on Metal Stud Backup Wall)	NTS

TO MEET NFPA 285, MINERAL WOOL FIRE SAFING (THICKNESS TO MATCH RIGID INSULATION) IS REQUIRED IN THE HEADER OF ALL OPENINGS.

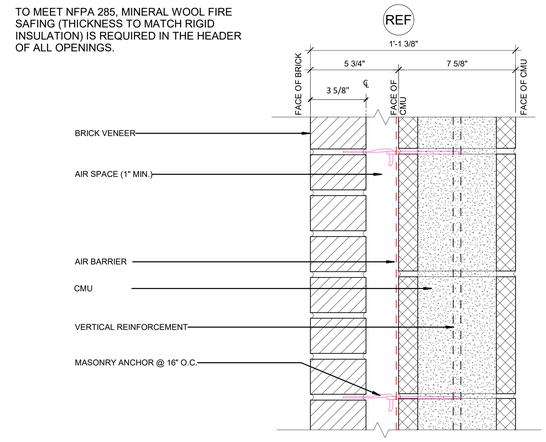

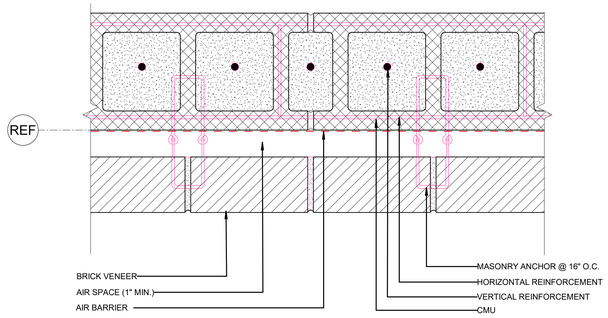

2 A-001	W02-BRV-CMU (Brick Veneer on CMU Backup Wall)	NTS

TO MEET NFPA 285, MINERAL WOOL FIRE SAFING (THICKNESS TO MATCH RIGID INSULATION) IS REQUIRED IN THE HEADER OF ALL OPENINGS.

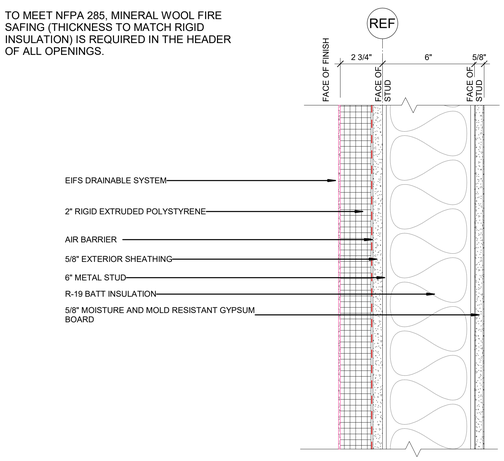

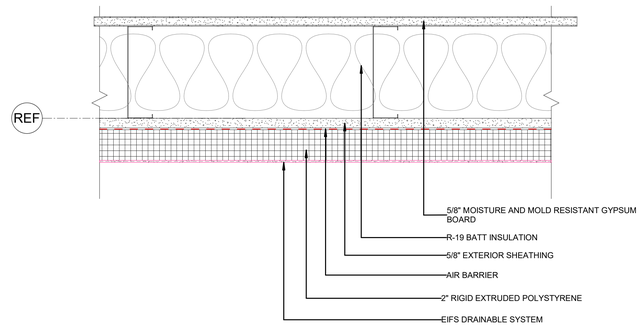

3 A-001	W03-EIFS-MST (Exter. Finish Insul. Syst. on Mtl Stud Backup Wall)	NTS

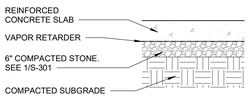

4 A-001	F01 CONC SLAB ON GRADE	1" = 1'-0"

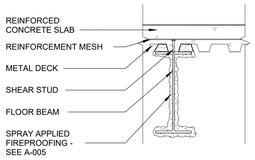

5 A-001	F02 CONC SLAB ON MTL DECK	1" = 1'-0"

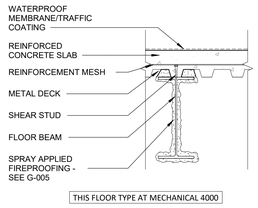

THIS FLOOR TYPE AT MECHANICAL 4000

6 A-001	F03 CONC SLAB ON MTL DECK	1" = 1'-0"

UNCW

LS3P
101 NORTH THIRD STREET SUITE 500
WILMINGTON, NORTH CAROLINA 28401
TEL. 910.790.9901 FAX 910.790.3111
WWW.LS3P.COM

SHEPLEY BULFINCH
99 CHAUNCY STREET FLOOR 4
BOSTON, MASSACHUSETTS 02111
TEL. 617.423.1700
WWW.SHEPLEYBULFINCH.COM

LS3P ASSOCIATES LTD
REGISTERED ARCHITECTURAL COMPANY
CERT. NO. 50417
WILMINGTON, NORTH CAROLINA

LAURA LYNN MILLER
REGISTERED ARCHITECT
9988
NORTH CAROLINA
WILMINGTON, NC

2022.07.01 15:13:02-04'00'

RANDALL LIBRARY RENOVATION & EXPANSION

UNCW
5162 RANDALL DRIVE
WILMINGTON, NC 28403

SCO ID: 18-19656-02C
LS3P PROJECT: 7202-197980

Δ	DATE	DESCRIPTION
0	2022.07.01	PACKAGE C - BID DOCUMENTS

SHEET NAME:
CONSTRUCTION SUBSYSTEMS

ORIG SUBMISSION: 2022.07.01
CURRENT: 2022.07.01
PACKAGE C - BID DOCUMENTS

SHEET:
A-001

PACKAGE C
BID DOCUMENTS

7/1/2022 1:40:48 PM

E D C B A

1 2 3 4 5 6

THIS LINE SHOWN ABOVE IS EXACTLY ONE INCH LONG AT THE ORIGINAL DRAWING SCALE

TO MEET NFPA 285, MINERAL WOOL FIRE SAFING (THICKNESS TO MATCH RIGID INSULATION) IS REQUIRED IN THE HEADER OF ALL OPENINGS.

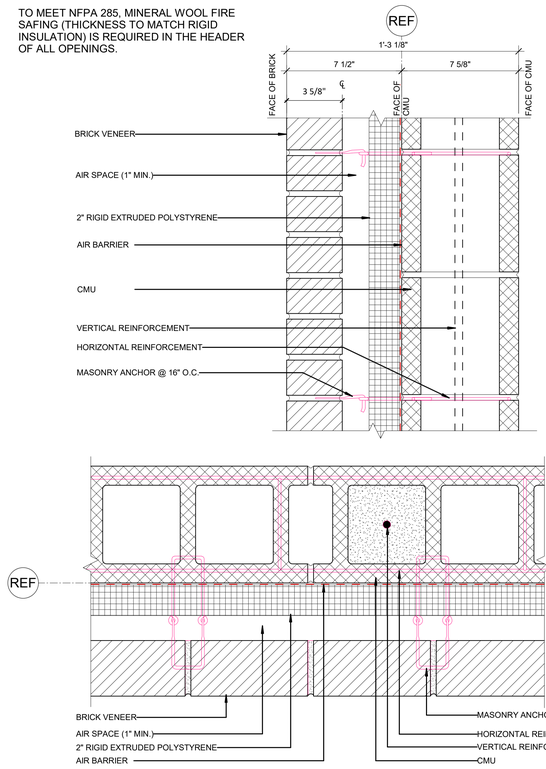

4 A-002	W04 - BRV - CMU (Brick Veneer on CMU Backup Wall)	NTS

TO MEET NFPA 285, MINERAL WOOL FIRE SAFING (THICKNESS TO MATCH RIGID INSULATION) IS REQUIRED IN THE HEADER OF ALL OPENINGS.

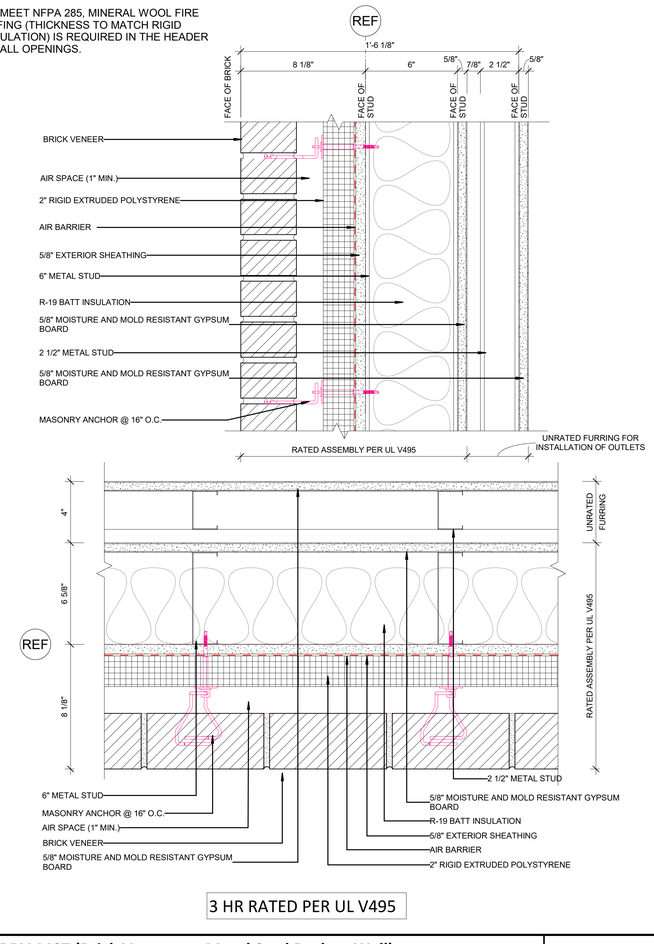

3 HR RATED PER UL V495

5 A-002	W05-BRV-MST (Brick Veneer on Metal Stud Backup Wall)	NTS

COMPOSITE R VALUE
7.5" EPS VENTED NAILBASE R-24.57
1/2" DENSDECK (OR EQUAL) R-0.56
R-25.13

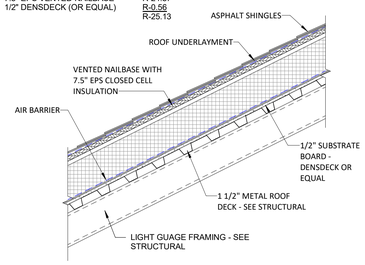

2 A-002	R01 SHINGLE ROOF	1" = 1'-0"

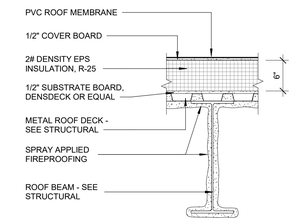

3 A-002	R02 PVC ROOF MEMBRANE	1" = 1'-0"

UNCW

LS3P
101 NORTH THIRD STREET SUITE 500
WILMINGTON, NORTH CAROLINA 28401
TEL. 910.790.9901 FAX 910.790.3111
WWW.LS3P.COM

SHEPLEY BULFINCH
99 CHAUNCY STREET FLOOR 4
BOSTON, MASSACHUSETTS 02111
TEL. 617.423.1700
WWW.SHEPLEYBULFINCH.COM

LS3P ASSOCIATES LTD
REGISTERED ARCHITECTURAL COMPANY
CERT. NO. 50417
WILMINGTON, NORTH CAROLINA

LAURA LYNN MILLER
REGISTERED ARCHITECT
9988
NORTH CAROLINA
WILMINGTON, NC

2022.07.01 15:13:02-04'00'

RANDALL LIBRARY RENOVATION & EXPANSION

UNCW
5162 RANDALL DRIVE
WILMINGTON, NC 28403

SCO ID: 18-19656-02C
LS3P PROJECT: 7202-197980

Δ	DATE	DESCRIPTION
0	2022.07.01	PACKAGE C - BID DOCUMENTS

SHEET NAME:
CONSTRUCTION SUBSYSTEMS

ORIG SUBMISSION: 2022.07.01
CURRENT: 2022.07.01
PACKAGE C - BID DOCUMENTS

SHEET:
A-002

PACKAGE C
BID DOCUMENTS

7/1/2022 1:40:51 PM

THE LINE SHOWN ABOVE IS EXACTLY ONE INCH LONG AT THE ORIGINAL DRAWING SIZE

A METAL STUD - ONE LAYER

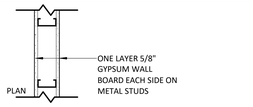

TAG	STUD SIZE	OVERALL THICK	RATING	UL ASSEMB	STC*
1A	1-1/2"	2 1/4"			
1A	1-1/2"	3"			
3A	3-5/8"	4 7/8"			
3A1	3-5/8"	4 7/8"	1HR	U419	
6A	6"	7 1/4"			
6A	6"	7 1/4"			
6A	6"	9 1/4"			

C CHASE - TWO LAYERS

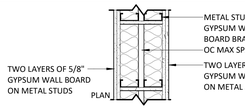

TAG	STUD	AIR SPACE	OVERALL THICK	RATING	UL ASSEMB	STC*
2C	2-1/2"	1"	7 1/4"			
COVE	6"		1 3/8"			

F FURRED - ONE LAYER

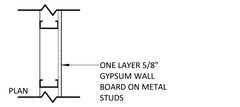

TAG	STUD SIZE	OVERALL THICK	RATING	UL ASSEMB	STC*
2F	2-1/2"	3 1/8"			
3F	3-5/8"	4 1/4"			
3F	3-5/8"	4 1/4"			
6F	6"	6 5/8"			

F FURRED - ONE LAYER

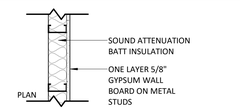

TAG	STUD SIZE	OVERALL THICK	RATING	UL ASSEMB	STC*
3FS	3-5/8"	4 1/4"			
6FS	6"	6 5/8"			

NOTE: FRAMING OF FURRED WALLS WITH SOUND ATTENUATION BATT INSULATION SHALL BE 1/2" MINIMUM FROM FRAMING FOR ADJACENT WALLS TO PROVIDE ACOUSTIC SEPARATION.

M MASONRY

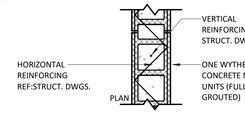

TAG	BLOCK SIZE	OVERALL THICK	RATING	UL ASSEMB	STC*
8M	7-5/8"	7 5/8"			
8M1	7-5/8"	7 5/8"	1HR	U905	
12M3	11-5/8"	11 5/8"	3HR	U904	

PARTITION TAG KEY

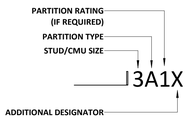

PARTITION MATERIAL & SIZE

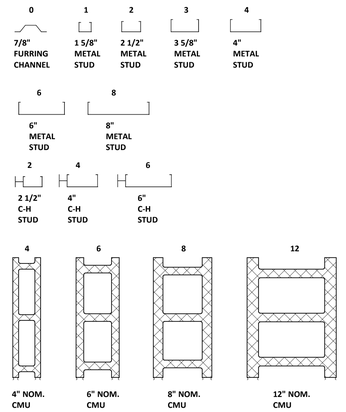

PARTITION TYPES LEGEND

A - METAL STUD BALANCED
B - METAL STUD UNBALANCED
C - CHASE
F - FURRED
M - MASONRY
R - RESILIENT CHANNEL
S - SHAFT
T - CONCRETE
W - WOOD STUD BALANCED
X - WOOD STUD UNBALANCED
Y - WOOD STUD FURRED

PARTITION RATING

1 - 1 HOUR FIRE PARTITION
2 - 2 HOUR FIRE PARTITION
3 - 3 HOUR FIRE PARTITION
4 - 4 HOUR FIRE PARTITION
5 - SMOKE PARTITION

ADDITIONAL DESIGNATORS

D - EXTEND TO DECK ABOVE
E - EXISTING PARTITION
H - HORIZONTAL SHAFT ASSEMBLY
I - IMPACT RESISTANT GWB PARTITION
R - RIGID INSULATION
S - SOUND ATTENUATION BLANKET, PARTITION SHALL EXTEND TO THE STRUCTURE ABOVE, PROVIDE ACOUSTICAL SEALANT AT TOP AND BOTTOM
Z - TWO LAYERS OF GWB ON EACH SIDE FOR SOUND, SOUND ATTENUATION BLANKET, EXTEND TO THE STRUCTURE ABOVE, PROVIDE ACOUSTICAL SEALANT AT TOP AND BOTTOM
P - ONE LAYER OF FRT PLYWOOD
Q - 5/8" EXTERIOR GYPSUM SHEATING

PARTITION NOTES

1. NON-RATED PARTITIONS, GWB SHALL EXTEND TO DECK ABOVE U.N.O.
2. ALL INTERIOR WALL TYPES SHALL HAVE SOUND ATTENUATION BATTS, U.N.O.
3. AT WET AREAS, PROVIDE MOISTURE RESISTANT GYPSUM BOARD AT NON-RATED PARTITIONS AND FIRE & MOISTURE RESISTANT GYPSUM BOARD AT RATED PARTITIONS.
4. ON PARTITIONS RECEIVING WALL TILE (REFER TO FINISH SCHEDULE) PROVIDE CEMENTITIOUS BACKER BOARD BEHIND PORTIONS OF PARTITION RECEIVING TILE ONLY.
5. AT INTERIOR SIDE OF EXTERIOR WALL, PROVIDE MOISTURE RESISTANT GYPSUM BOARD

PARTITION TAG EXAMPLES

3A 3 5/8" METAL STUD, NON-RATED, GWB 6" ABOVE CLG
3AD 3 5/8" MATAL STUD, NON-RATED, EXTEND TO DECK ABOVE
3AS 3 5/8" METAL STUD, NON-RATED W/ SAFB
3A1S 3 5/8" METAL STUD, 1 HOUR RATED W/ SAFB
3A5 3 5/8" METAL STUD, SMOKE BARRIER
4S2 4" C-H METAL STUD, 2 HOUR RATED
6ME 6" NOM. CMU EXISTING PARTITION
8M 8" NOM. CMU, NON-RATED, MIN. COURSING ABOVE CLG
8M3 8" NOM. CMU, 3 HOUR RATED
12MD 12" NOM. CMU, NON-RATED, EXTEND TO DECK ABOVE

D

A METAL STUD - ONE LAYER

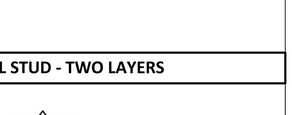

TAG	STUD SIZE	OVERALL THICK	RATING	UL ASSEMB	STC*
3AS	3-5/8"	4 7/8"			
3AS	3-5/8"	4 7/8"			
6ASS	6"	7 1/4"	SMOKE		
6ADS	6"	7 1/4"			
6AS	6"	7 1/4"			
6AS	6"	7 1/4"			

C CHASE - TWO LAYERS

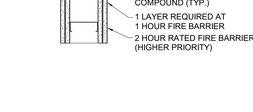

TAG	STUD SIZE	OVERALL THICK	RATING	UL ASSEMB	STC*
3FP	3-5/8"	4 7/8"			
6AP	6"	7 7/8"			

F FURRED - RIGID - ONE LAYERS

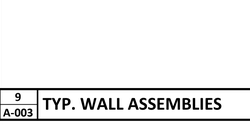

TAG	STUD SIZE	OVERALL THICK	RATING	UL ASSEMB	STC*
6B	6"	7 7/8"			

F FURRED - ONE LAYER

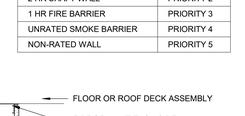

TAG	STUD SIZE	OVERALL THICK	RATING	UL ASSEMB	STC*
2FR	2-1/2"	3 5/8"			
3FR	3-5/8"	4 3/4"			

NOTE: FRAMING OF FURRED WALLS WITH SOUND ATTENUATION BATT INSULATION SHALL BE 1/2" MINIMUM FROM FRAMING OR FINISH SURFACE OF ADJACENT WALLS TO PROVIDE ACOUSTIC SEPARATION.

F FURRED - ONE LAYER

TAG	STUD SIZE	OVERALL THICK	RATING	UL ASSEMB	STC*
3FQ	3-5/8"	5 3/4"			

NOTE: VERTICAL ROOF MEMBRANE TO BE CONTINUOUS AND INTEGRATE WITH THE HORIZONTAL MEMBRANE ON THE ROOF PLANE

M MASONRY

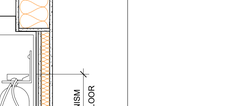

TAG	CH STUD SIZE	OVERALL THICK	RATING	UL ASSEMB	STC*
4S1	4" CH	5 1/4"	1HR	U415	

C

A METAL STUD - ONE LAYER

TAG	STUD SIZE	OVERALL THICK	RATING	UL ASSEMB	STC*
3A2	3-5/8"	6 1/8"	2HR	U419	
3AD	3-5/8"	4 7/8"			
6AD	6"	7 1/4"			
6AD	6"	7 1/4"			
6AZ	6"	4 1/2"			
6AZ	6"	4 7/8"			
6AZ	6"	8 1/2"			

Q METAL STUD PARAPET

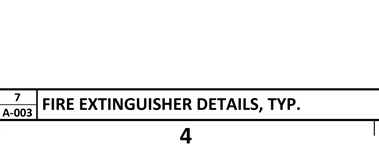

NOTE:
(HANGER ASSEMBLY REQUIRED FOR SPANS GREATER THAN 8'-0")

ARCH- CEILING PARTITION TYPE				
TAG	OVERALL THICK	RATING	UL ASSEMB	STC
4S2H	6 7/8"	2 HR	G586	

S SHAFT - ONE LAYER

TAG	CH STUD SIZE	OVERALL THICK	RATING	UL ASSEMB	STC*
6S2	6" CH	7 1/4"	2HR	U415	
6S2S	6" CH	7 1/4"	2HR	U415	

B

A METAL STUD - TWO LAYERS

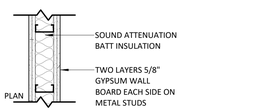

TAG	STUD SIZE	OVERALL THICK	RATING	UL ASSEMB	STC*
6A2S	6"	8 1/2"	2HR	U419	

B METAL STUD - ONE/TWO LAYERS

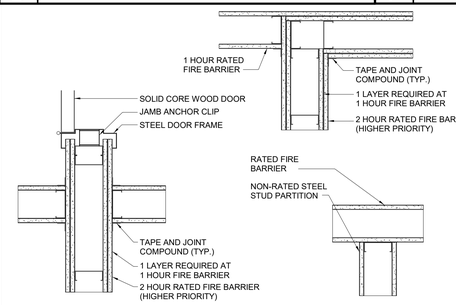

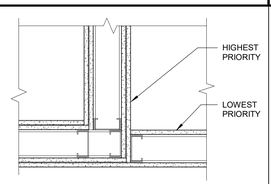

WALL PRIORITY LEGEND	
3 HR FIRE WALL	PRIORITY 1
2 HR FIRE BARRIER	PRIORITY 2
2 HR SHAFT WALL	PRIORITY 2
1 HR FIRE BARRIER	PRIORITY 3
UNRATED SMOKE BARRIER	PRIORITY 4
NON-RATED WALL	PRIORITY 5

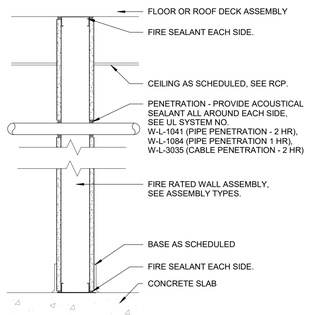

TYP FIRE-RESISTANCE RATED ASSEMBLY

S HORIZONTAL SHAFT - THREE LAYERS

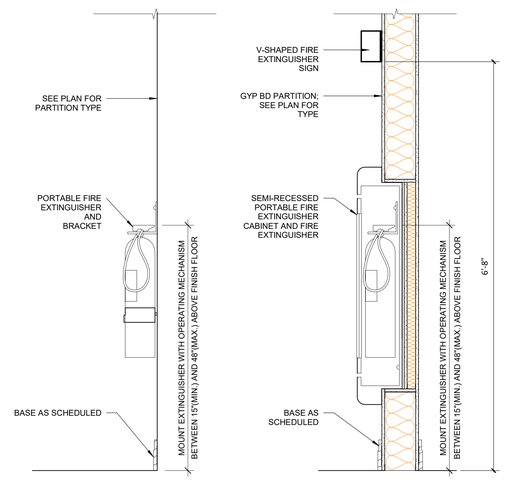

A

A METAL STUD - TWO LAYERS

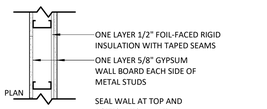

TAG	STUD SIZE	OVERALL THICK	RATING	UL ASSEMB	STC*
6AR	6"	7 3/4"			

7/1/2022 1:42:28 PM

UNCW

LS3P

101 NORTH THIRD STREET SUITE 500
WILMINGTON, NORTH CAROLINA 28401
TEL. 910.790.9901 FAX 910.790.3111
WWW.LS3P.COM

SHEPLEY BULFINCH

99 CHAUNCY STREET FLOOR 4
BOSTON, MASSACHUSETTS 02111
TEL. 617.423.1700
WWW.SHEPLEYBULFINCH.COM

LS3P ASSOCIATES LTD. REGISTERED ARCHITECTURAL COMPANY CERT. NO. 50417 WILMINGTON, NORTH CAROLINA

LAURA LYNN MILLER REGISTERED ARCHITECT 9988 NORTH CAROLINA WILMINGTON, NC

2022.07.01 15:13:02-04'00'

RANDALL LIBRARY RENOVATION & EXPANSION

UNCW
5162 RANDALL DRIVE
WILMINGTON, NC 28403

SCO ID: 18-19656-02C
LS3P PROJECT: 7202-197980

Δ	DATE	DESCRIPTION
0	2022.07.01	PACKAGE C - BID DOCUMENTS

SHEET NAME:
PARTITION TYPES

ORIG SUBMISSION: 2022.07.01
CURRENT: 2022.07.01
PACKAGE C - BID DOCUMENTS

SHEET:
A-003

PACKAGE C
BID DOCUMENTS

A METAL STUD - ONE LAYER | 9 A-003 TYP. WALL ASSEMBLIES | NTS | 7 A-003 FIRE EXTINGUISHER DETAILS, TYP. | 1" = 1'-0" | A6 A-003 PARTITION TYPES LEGEND | NTS

1 2 3 4 5 6

THE LINE SHOWN ABOVE IS EXACTLY ONE INCH LONG AT THE ORIGINAL DRAWING SIZE

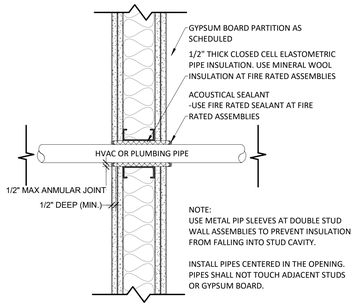

D1 HVAC/PLUMBING PIPE PENETRATION DTL - GYP WALL

1 1/2" = 1'-0"

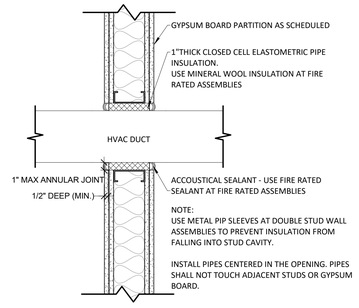

D2 HVAC DUCT PENETRATION DTL - GYP WALL

1 1/2" = 1'-0"

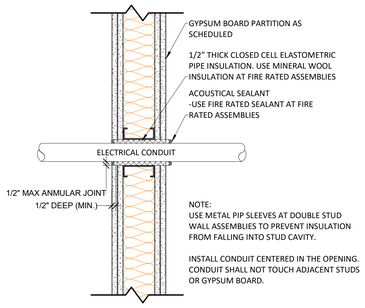

D3 ELECTRICAL CONDUIT PENETRATION DTL - GYP WALL

1 1/2" = 1'-0"

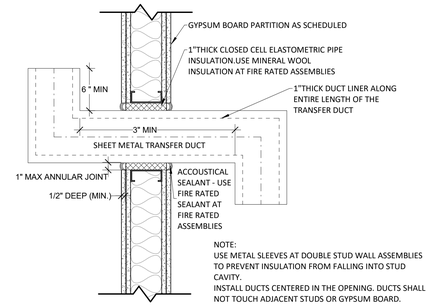

D5 RETURN AIR TRANSFER DUCT DTL

1 1/2" = 1'-0"

C1 HVAC/PLUMBING PIPE PENETRATION DTL - FLOOR

1 1/2" = 1'-0"

C2 ELECTRICAL CONDUIT PENETRATION DTL - SLAB

1 1/2" = 1'-0"

C3 ELECTRICAL CONDUIT PENETRATION DTL - FLOOR

1 1/2" = 1'-0"

C5 SOUND ISOLATION GYP WALL TYP.

1 1/2" = 1'-0"

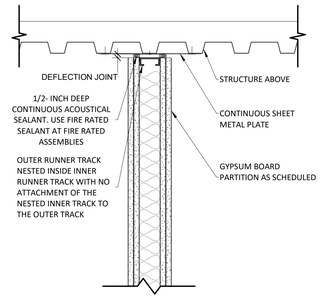

B1 WALL HEAD PARALLEL TO FLUTES

1 1/2" = 1'-0"

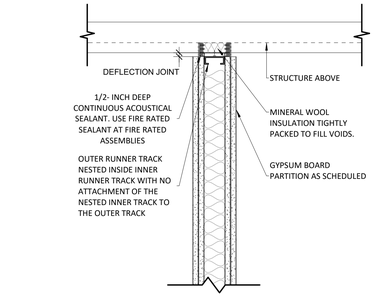

B2 WALL HEAD PERPENDICULAR TO FLUTES

1 1/2" = 1'-0"

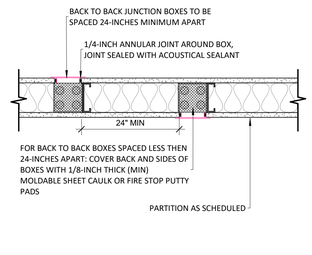

B3 ELECTRICAL OUTLET 8"X8" OR SMALLER SOUND ISO BOXES

1 1/2" = 1'-0"

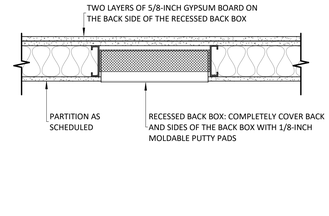

B5 RECESSED BACK SOUND ISO BOX

1 1/2" = 1'-0"

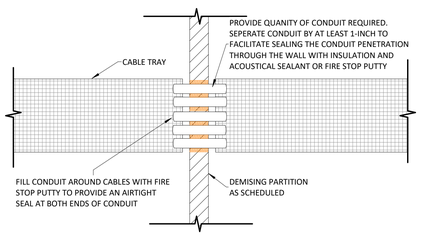

A1 CABLE TRAY PENETRATION

1 1/2" = 1'-0"

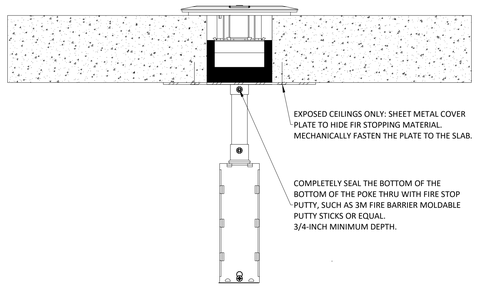

A2 POKE THROUGH DEVICE SOUND ISOLATION

1 1/2" = 1'-0"

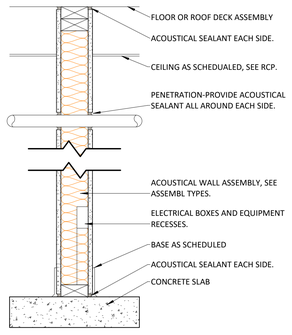

A3 ACCOUSTICAL ASSEMBLY TYP.

1 1/2" = 1'-0"

7/1/2022 1:42:55 PM

UNCW

LS3P

101 NORTH THIRD STREET SUITE 500
WILMINGTON, NORTH CAROLINA 28401
TEL. 910.790.9901 FAX 910.790.3111
WWW.LS3P.COM

SHEPLEY BULFINCH

99 CHAUNCY STREET FLOOR 4
BOSTON, MASSACHUSETTS 02111
TEL. 617.423.1700
WWW.SHEPLEYBULFINCH.COM

LS3P ASSOCIATES LTD
REGISTERED ARCHITECTURAL COMPANY
CERT. NO. 50417
NORTH CAROLINA
WILMINGTON, NORTH CAROLINA

LAURA LYNN MILLER
REGISTERED ARCHITECT
9988
NORTH CAROLINA
WILMINGTON, NC

2022.07.01 15:13:02-04'00'

RANDALL LIBRARY RENOVATION & EXPANSION

UNCW
5162 RANDALL DRIVE
WILMINGTON, NC 28403

SCO ID: 18-19656-02C
LS3P PROJECT: 7202-197980

Δ	DATE	DESCRIPTION
0	2022.07.01	PACKAGE C - BID DOCUMENTS

SHEET NAME:
ACOUSTIC WALL DETAILS

ORIG SUBMISSION: 2022.07.01
CURRENT: 2022.07.01
PACKAGE C - BID DOCUMENTS

SHEET:
A-004

PACKAGE C
BID DOCUMENTS

THE LINE SHOWN ABOVE IS EXACTLY ONE INCH LONG AT THE ORIGINAL DRAWING SIZE

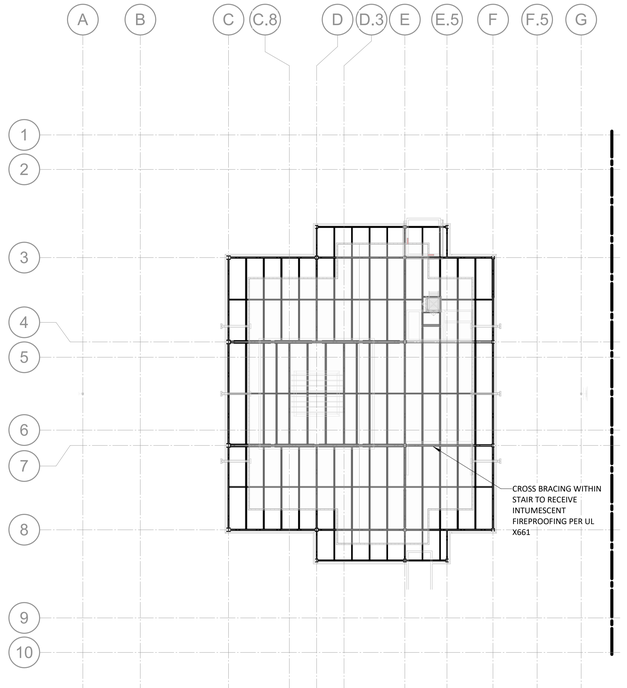

C1 ARCHITECTURAL FIRE-RATED ROOF FRAMING PLAN - ROOF

3/64" = 1'-0"

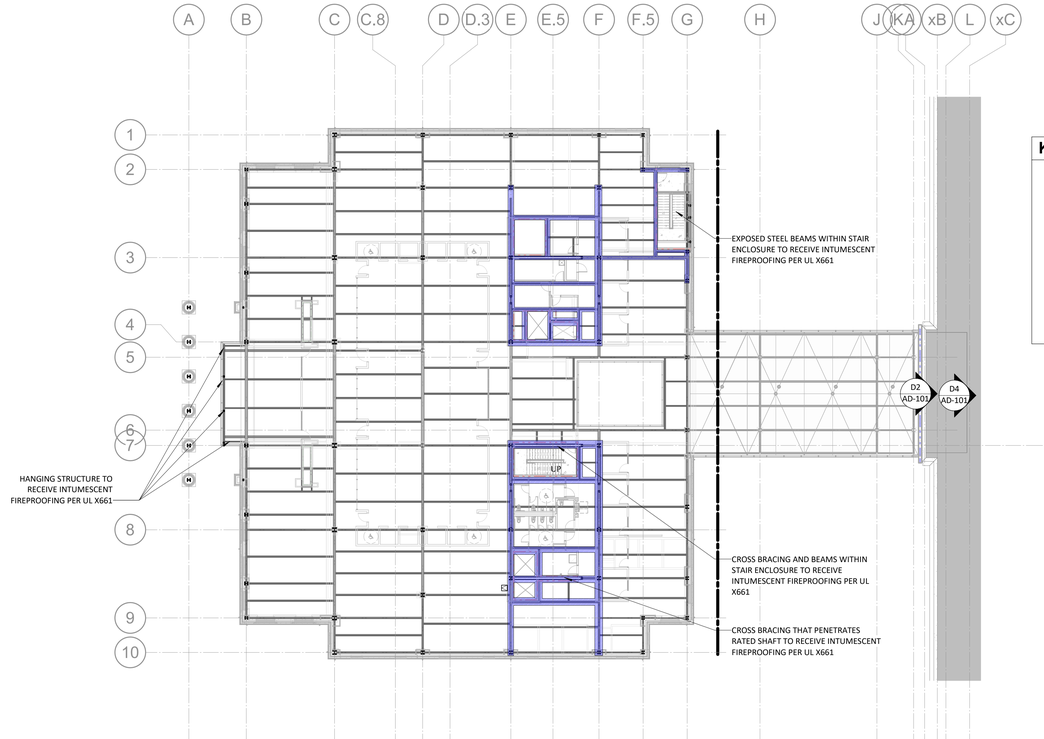

C3 ARCHITECTURAL FIRE-RATED ROOF FRAMING PLAN - LEVEL 03

3/64" = 1'-0"

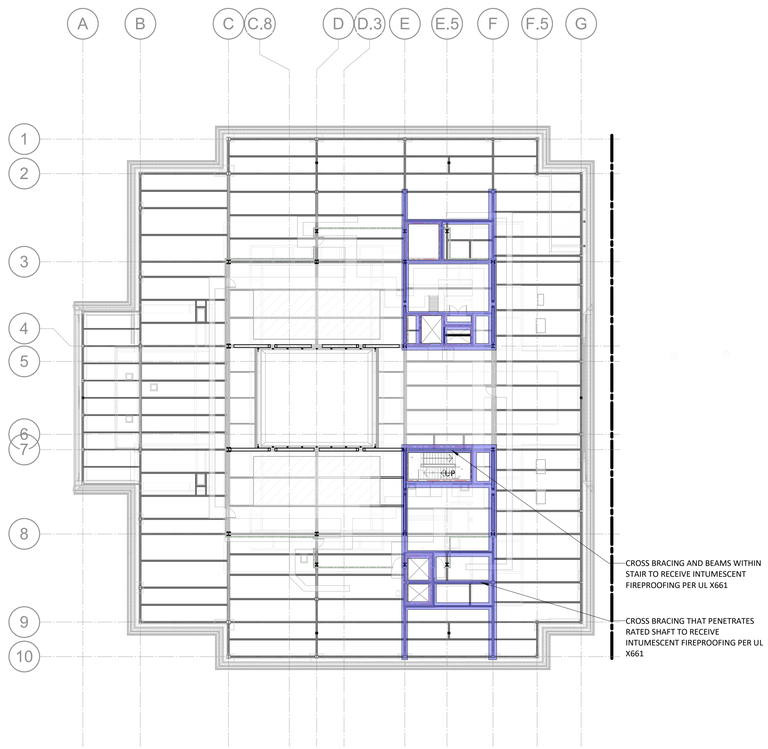

A1 ARCHITECTURAL FIRE-RATED ROOF FRAMING PLAN - LEVEL 04

3/64" = 1'-0"

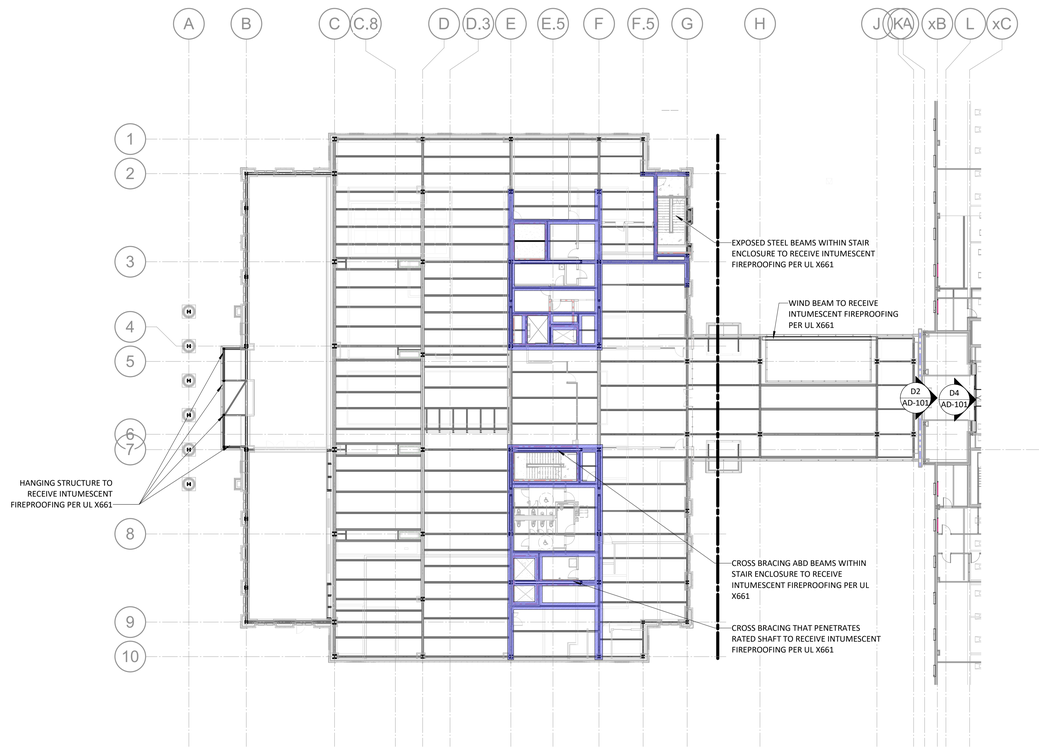

A3 ARCHITECTURAL FIRE-RATED ROOF FRAMING PLAN - LEVEL 02

3/64" = 1'-0"

FIRE-RATED STRUCTURE NOTES

1. STEEL COLUMNS, BEAMS, TRUSSES AND BRACING WITHIN HATCHED AREAS TO BE 2-HOUR PROTECTED. ALL OTHER COLUMNS, BEAMS, AND BRACING TO BE 1-HOUR PROTECTED.
2. STEEL THAT IS TO RECEIVE INTUMESCENT FIREPROOFING IS NOTED ON THESE PLANS. ALL OTHER RATED STEEL TO RECEIVE SPRAY-APPLIED FIREPROOFING.
3. ALL STEEL COLUMNS, BEAMS, TRUSSES AND BEAMS ARE TO RECEIVE FIRE PROTECTION, EITHER WITH SPRAY-APPLIED FIREPROOFING OR INTUMESCENT PAINT. WHETHER SHOWN ON ENLARGED DETAILS OR NOT.
4. SEE SHEET G-002 FOR APPENDIX B INFORMATION.
5. SEE SHEETS G-104 THROUGH G-109 FOR UL ASSEMBLY DETAILS.

KEY PLAN

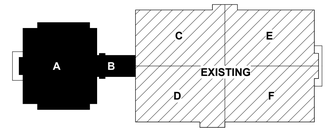

UNCW

LS3P

101 NORTH THIRD STREET SUITE 500
WILMINGTON, NORTH CAROLINA 28401
TEL. 910.790.9901 FAX 910.790.3111
WWW.LS3P.COM

SHEPLEY BULFINCH

99 CHAUNCY STREET FLOOR 4
BOSTON, MASSACHUSETTS 02111
TEL. 617.423.1700
WWW.SHEPLEYBULFINCH.COM

LS3P ASSOCIATES LTD
REGISTERED ARCHITECTURAL COMPANY
CERT. NO. 50417
WILMINGTON, NORTH CAROLINA

LAURA LYNN MILLER
REGISTERED ARCHITECT
9988
NORTH CAROLINA
WILMINGTON, NC

2022.07.01 15:13:02-04'00'

RANDALL LIBRARY RENOVATION & EXPANSION

UNCW
5162 RANDALL DRIVE
WILMINGTON, NC 28403

SCO ID: 18-19656-02C
LS3P PROJECT: 7202-197980

Δ	DATE	DESCRIPTION
0	2022.07.01	PACKAGE C - BID DOCUMENTS

SHEET NAME:
ARCHITECTURAL FIRE-RATED FRAMING PLANS

ORIG SUBMISSION: 2022.07.01
CURRENT: 2022.07.01

PACKAGE C - BID DOCUMENTS

SHEET:
A-009

PACKAGE C
BID DOCUMENTS

TRUE NORTH PROJECT NORTH

7/1/2022 1:43:06 PM

1 2 3 4 5 6

A B C D E

THE LINE SHOWN ABOVE IS EXACTLY ONE INCH LONG AT THE ORIGINAL DRAWING SIZE

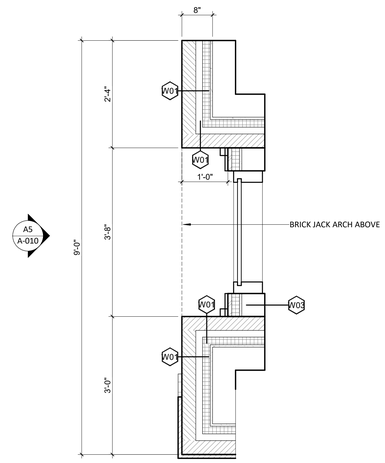

C5 MOCK-UP FLOOR PLAN
3/4" = 1'-0"

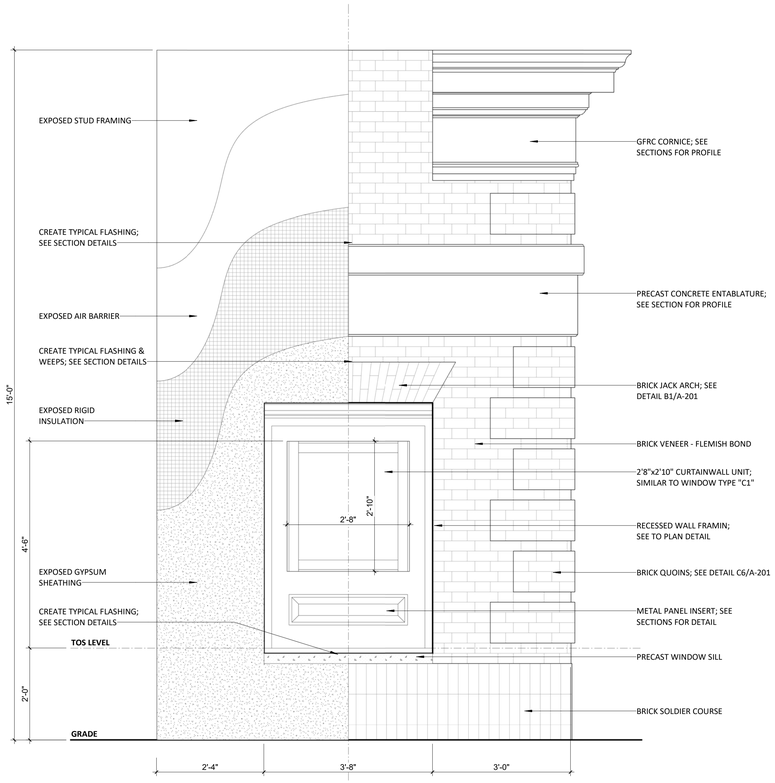

A5 MOCK-UP FRONT ELEVATION
3/4" = 1'-0"

UNCW

LS3P
101 NORTH THIRD STREET SUITE 500
WILMINGTON, NORTH CAROLINA 28401
TEL. 910.790.9901 FAX 910.790.3111
WWW.LS3P.COM

SHEPLEY BULFINCH
99 CHAUNCY STREET FLOOR 4
BOSTON, MASSACHUSETTS 02111
TEL. 617.423.1700
WWW.SHEPLEYBULFINCH.COM

LS3P ASSOCIATES LTD
REGISTERED ARCHITECTURAL COMPANY
CERT. NO. 50417
WILMINGTON, NORTH CAROLINA
NORTH CAROLINA

LAURA LYNN MILLER
REGISTERED ARCHITECT
9988
NORTH CAROLINA
WILMINGTON, NC

2022.07.01 15:13:02-04'00'

RANDALL LIBRARY RENOVATION & EXPANSION
UNCW
5162 RANDALL DRIVE
WILMINGTON, NC 28403

SCO ID: 18-19656-02C
LS3P PROJECT: 7202-197980

Δ	DATE	DESCRIPTION
0	2022.07.01	PACKAGE C - BID DOCUMENTS

SHEET NAME:
MOCK UP WALL

ORIG SUBMISSION: 2022.07.01
CURRENT: 2022.07.01
PACKAGE C - BID DOCUMENTS

SHEET:
A-010

PACKAGE C
BID DOCUMENTS

7/1/2022 1:43:13 PM

E D C B A

1 2 3 4 5 6

THE LINE SHOWN ABOVE IS EXACTLY ONE INCH LONG AT THE ORIGINAL DRAWING SIZE

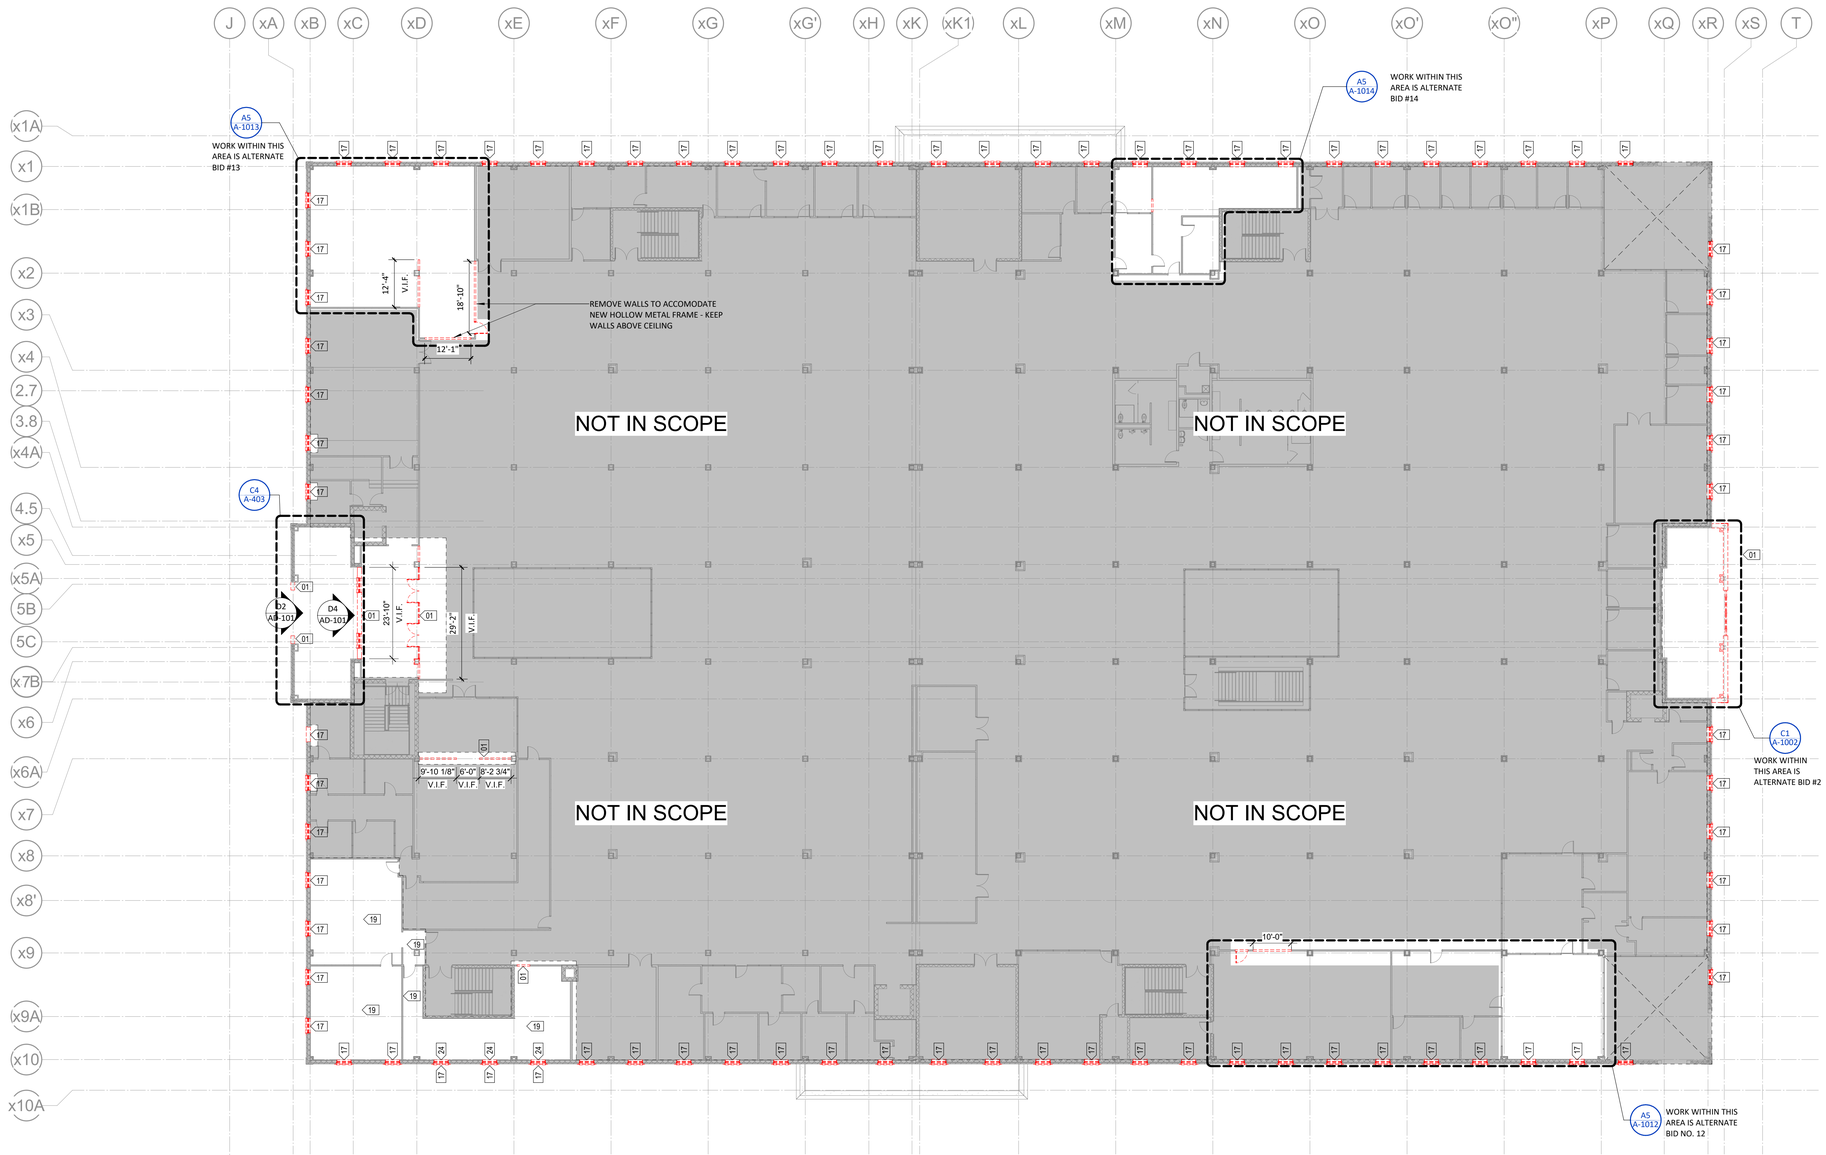

A2 DEMOLITION PLAN- LEVEL 2

1/16" = 1'-0"

0' 5' 10' 20' 40'

TRUE NORTH PROJECT NORTH

DEMOLITION PLAN NOTES

1. NUMBERED KEY NOTES DO NOT IMPLY SEQUENCE. CONTRACTOR TO PERFORM DEMOLITION WORK AS REQUIRED PER WORK SEQUENCE.
2. DEMOLITION DRAWINGS ARE INTENDED TO SHOW GENERAL AREAS OF DEMOLITION AS WELL AS GENERAL EXISTING CONDITIONS. THEY DO NOT SHOW ALL WORK WHICH MAY BE NECESSARY. COMPARE WITH DRAWINGS INDICATING NEW CONSTRUCTION.
3. REFER TO OTHER DRAWINGS AND SPECIFICATIONS FOR ADDITIONAL INFORMATION ON DEMOLITION. REFER TO MECHANICAL AND ELECTRICAL DRAWINGS FOR ADDITIONAL INFORMATION ON MECHANICAL AND ELECTRICAL DEMOLITION.
4. EXISTING WORK TO REMAIN SHALL BE TEMPORARILY SECURED, BRACED AND STABILIZED UNTIL PERMANENT CONSTRUCTION IS IN PLACE.
5. VERIFY FIELD CONDITIONS PRIOR TO START OF DEMOTION/CONSTRUCTION AND NOTIFY THE ARCHITECT OF ANY DISCREPANCIES.
6. VERIFY THAT CONSTRUCTION INDICATED FOR REMOVAL IS NOT LOAD BEARING OR IS ADEQUATELY SHORED AS INDICATED ON STRUCTURAL DRAWINGS PRIOR TO STARTING ANY WORK.
7. ERECT BARRICADES, FENCES OR OTHER SECURABLE MEANS TO PREVENT UNAUTHORIZED ACCESS INTO CONSTRUCTION ZONES.
8. DO NOT ALLOW MATERIAL AND DEBRIS GENERATED BY DEMOLITION ACTIVITIES TO ACCUMULATE ON THE JOB SITE. REMOVE DAILY AND DISPOSE OF IN A LEGAL MANNER. NO ON-SITE SALE OR BURNING OF REMOVED ITEMS IS PERMITTED.
9. THE CONTRACTOR MUST MAINTAIN ADEQUATE SUPPORT INSULATION, WATERPROOFING, EMERGENCY LIGHTING, SECURITY, ALARMS, ETC. FOR ALL OR PART OF ITEMS WHICH ARE TO REMAIN.
10. TERMINATE AND CAP ANY UTILITY IN WALLS, CEILINGS AND FLOORS TO BE REMOVED AND NOT INTENDED FOR REUSE.
11. PREPARE AND PATCH SURFACES THAT RECEIVE NEW FINISHES AS REQUIRED BY REMOVING OR RELOCATING DEVICES, WIRING OR OTHER APPURTENANCES NO LONGER APPROPRIATE FOR THE NEW USE OF THE ROOM.
12. MAINTAIN EXISTING FINISHES, OPERATIONAL CHARACTERISTICS, AND APPEARANCE OF ITEMS SCHEDULED TO REMAIN OR BE REUSED.
13. EXISTING CEILING IS PART OF RATED FLOOR/CEILING AND ROOF/CEILING ASSEMBLY. COORDINATE WITH UNCW, STATE CONSTRUCTION, AND ARCHITECT PRIOR TO REMOVING ANY CEILING TILES.
14. EXISTING CEILING TILE TO REMAIN AS-IS; HOWEVER, IF ANY TILE IS DISTURBED AND IN GOOD CONDITION, SALVAGE AND DELIVER TO UNCW.

DEMO KEYNOTE

01	WALL TO BE DEMOLISHED.
03	REMOVE EXISTING MILLWORK, SECURITY GATE AND RAILS
10	REMOVE ACT & PLASTER ABOVE, SALVAGE LIGHT FIXTURES, HVAC GRILLES, AND ALL OTHER CEILING MOUNTED EQUIPMENT FOR RENSTALLATION.
15	REMOVE EXISTING DOOR
16	REMOVE EXISTING MILLWORK
17	REMOVE EXISTING WINDOWS, VERIFY ROUGH OPENING FOR WINDOW REPLACEMENTS (ALT. BID #1)
19	REMOVE EXISTING FLOOR FINISH
21	REMOVE ACT TO ALIGN WITH NEW BULKHEAD
24	REMOVE PLYWOOD ON INTERIOR SIDE OF WINDOW

DEMOLITION PARTITION LEGEND

EXISTING PARTITION TO REMAIN

EXISTING PARTITION TO BE DEMOLISHED

UNCW

LS3P

101 NORTH THIRD STREET SUITE 500
WILMINGTON, NORTH CAROLINA 28401
TEL. 910.790.9901 FAX 910.790.3111
WWW.LS3P.COM

SHEPLEY BULFINCH

99 CHAUNCY STREET FLOOR 4
BOSTON, MASSACHUSETTS 02111
TEL. 617.423.1700
WWW.SHEPLEYBULFINCH.COM

LS3P ASSOCIATES LTD
REGISTERED ARCHITECTURAL COMPANY
CERT. NO. 50417
WILMINGTON, NORTH CAROLINA
NORTH CAROLINA

LAURA LYNN MILLER
REGISTERED ARCHITECT
NORTH CAROLINA
WILMINGTON, NC
9988

2022.07.01 15:13:02-04'00'

RANDALL LIBRARY RENOVATION & EXPANSION

UNCW
5162 RANDALL DRIVE
WILMINGTON, NC 28403

SCO ID: 18-19656-02C
LS3P PROJECT: 7202-197980

Δ	DATE	DESCRIPTION
0	2022.07.01	PACKAGE C - BID DOCUMENTS

SHEET NAME:
DEMOLITION FLOOR PLAN- LEVEL 2

ORIG SUBMISSION: 2022.07.01
CURRENT: 2022.07.01
PACKAGE C - BID DOCUMENTS

SHEET:
AD-102

PACKAGE C
BID DOCUMENTS

7/1/2022 2:37:19 PM

THE LINE SHOWN ABOVE IS EXACTLY ONE INCH LONG AT THE ARCH DRAWING SCALE

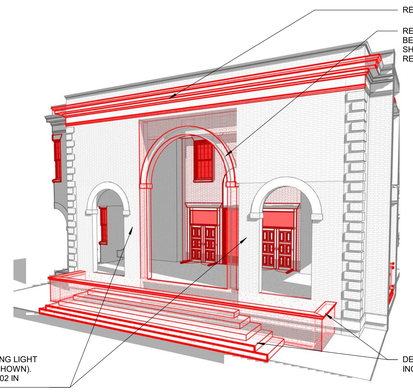

D1 DEMO @ WEST PORTICO

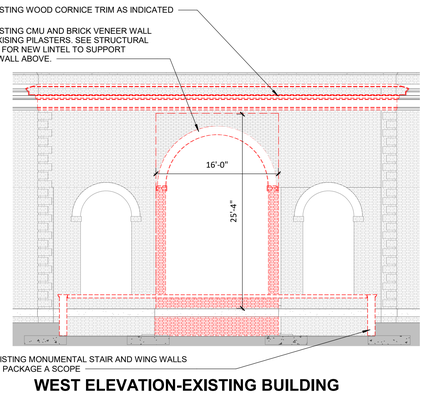

D2 DEMO @ LINK PORTICO

WEST ELEVATION-EXISTING BUILDING
1/8" = 1'-0"

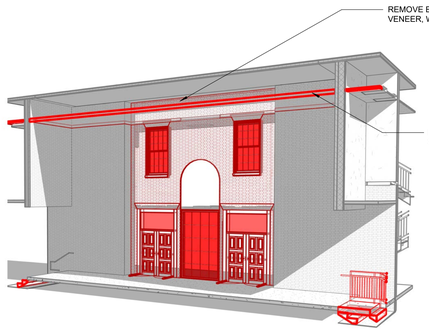

D3 DEMO @ WEST ENTRY

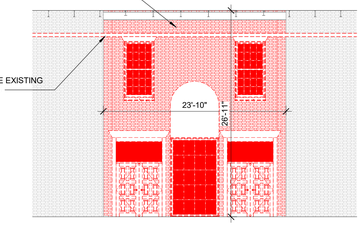

D4 DEMO @ LINK

WEST ELEVATION-EXISTING BUILDING
1/8" = 1'-0"

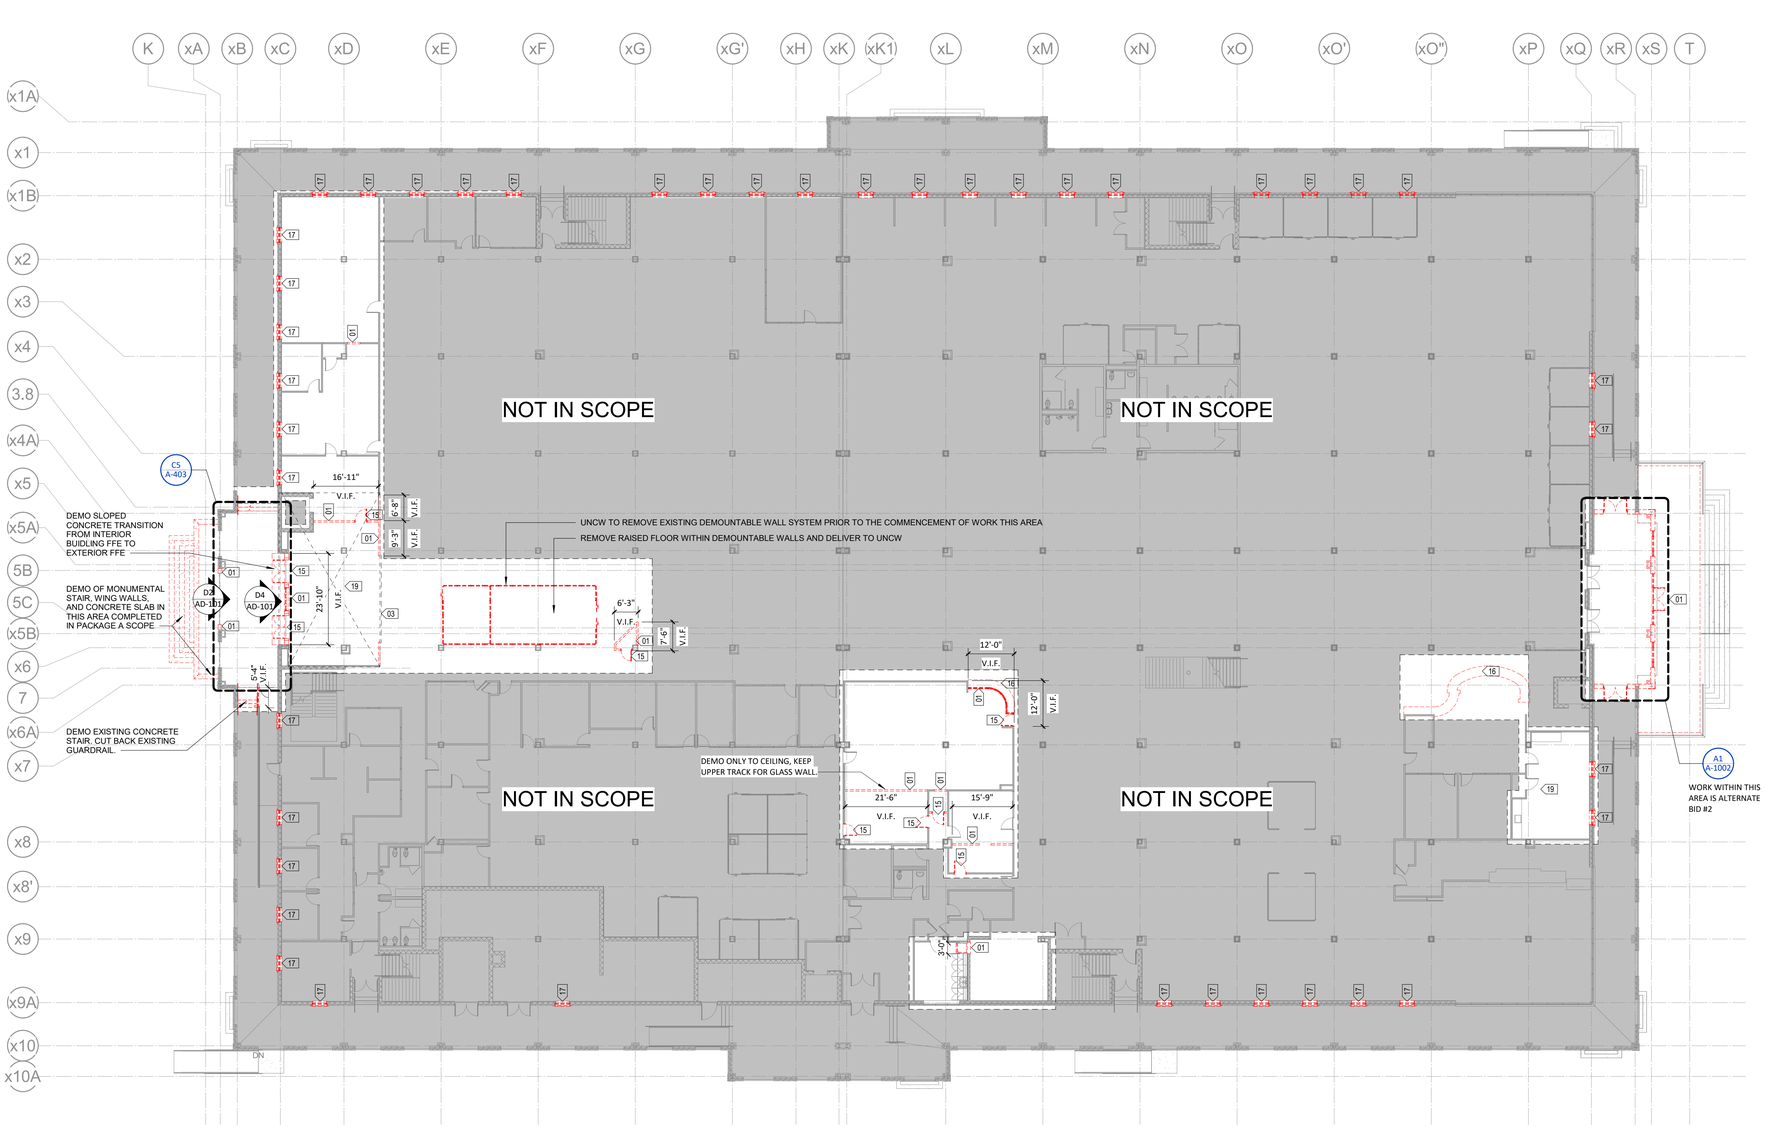

A2 DEMOLITION PLAN- LEVEL 1

1/16" = 1'-0"

DEMOLITION PLAN NOTES

1. NUMBERED KEY NOTES DO NOT IMPLY SEQUENCE. CONTRACTOR TO PERFORM DEMOLITION WORK AS REQUIRED PER WORK SEQUENCE.
2. DEMOLITION DRAWINGS ARE INTENDED TO SHOW GENERAL AREAS OF DEMOLITION AS WELL AS GENERAL EXISTING CONDITIONS. THEY DO NOT SHOW ALL WORK WHICH MAY BE NECESSARY. COMPARE WITH DRAWINGS INDICATING NEW CONSTRUCTION.
3. REFER TO OTHER DRAWINGS AND SPECIFICATIONS FOR ADDITIONAL INFORMATION ON DEMOLITION. REFER TO MECHANICAL AND ELECTRICAL DRAWINGS FOR ADDITIONAL INFORMATION ON MECHANICAL AND ELECTRICAL DEMOLITION.
4. EXISTING WORK TO REMAIN SHALL BE TEMPORARILY SECURED, BRACED AND STABILIZED UNTIL PERMANENT CONSTRUCTION IS IN PLACE.
5. VERIFY FIELD CONDITIONS PRIOR TO START OF DEMOTION/CONSTRUCTION AND NOTIFY THE ARCHITECT OF ANY DISCREPANCIES.
6. VERIFY THAT CONSTRUCTION INDICATED FOR REMOVAL IS NOT LOAD BEARING OR IS ADEQUATELY SHORED AS INDICATED ON STRUCTURAL DRAWINGS PRIOR TO STARTING ANY WORK.
7. ERECT BARRICADES, FENCES OR OTHER SECURABLE MEANS TO PREVENT UNAUTHORIZED ACCESS INTO CONSTRUCTION ZONES.
8. DO NOT ALLOW MATERIAL AND DEBRIS GENERATED BY DEMOLITION ACTIVITIES TO ACCUMULATE ON THE JOB SITE. REMOVE DAILY AND DISPOSE OF IN A LEGAL MANNER. NO ON-SITE SALE OR BURNING OF REMOVED ITEMS IS PERMITTED.
9. THE CONTRACTOR MUST MAINTAIN ADEQUATE SUPPORT INSULATION, WATERPROOFING, EMERGENCY LIGHTING, SECURITY, ALARMS, ETC. FOR ALL OR PART OF ITEMS WHICH ARE TO REMAIN.
10. TERMINATE AND CAP ANY UTILITY IN WALLS, CEILINGS AND FLOORS TO BE REMOVED AND NOT INTENDED FOR REUSE.
11. PREPARE AND PATCH SURFACES THAT RECEIVE NEW FINISHES AS REQUIRED BY REMOVING OR RELOCATING DEVICES, WIRING OR OTHER APPURTENANCES NO LONGER APPROPRIATE FOR THE NEW USE OF THE ROOM.
12. MAINTAIN EXISTING FINISHES, OPERATIONAL CHARACTERISTICS, AND APPEARANCE OF ITEMS SCHEDULED TO REMAIN OR BE REUSED.
13. EXISTING CEILING IS PART OF RATED FLOOR/CEILING AND ROOF/CEILING ASSEMBLY. COORDINATE WITH UNCW, STATE CONSTRUCTION, AND ARCHITECT PRIOR TO REMOVING ANY CEILING TILES.
14. EXISTING CEILING TILE TO REMAIN AS-IS; HOWEVER, IF ANY TILE IS DISTURBED AND IN GOOD CONDITION, SALVAGE AND DELIVER TO UNCW.

DEMO KEYNOTE

01	WALL TO BE DEMOLISHED.
03	REMOVE EXISTING MILLWORK, SECURITY GATE AND RAILS
10	REMOVE ACT & PLASTER ABOVE, SALVAGE LIGHT FIXTURES, HVAC GRILLES, AND ALL OTHER CEILING MOUNTED EQUIPMENT FOR RENSTALLATION.
15	REMOVE EXISTING DOOR
16	REMOVE EXISTING MILLWORK
17	REMOVE EXISTING WINDOWS, VERIFY ROUGH OPENING FOR WINDOW REPLACEMENTS (ALT. BID #1)
19	REMOVE EXISTING FLOOR FINISH
21	REMOVE ACT TO ALIGN WITH NEW BULKHEAD
24	REMOVE PLYWOOD ON INTERIOR SIDE OF WINDOW

DEMOLITION PARTITION LEGEND

EXISTING PARTITION TO REMAIN

EXISTING PARTITION TO BE DEMOLISHED

UNCW

LS3P
101 NORTH THIRD STREET SUITE 500
WILMINGTON, NORTH CAROLINA 28401
TEL. 910.790.9901 FAX 910.790.3111
WWW.LS3P.COM

SHEPLEY BULFINCH
99 CHAUNCY STREET FLOOR 4
BOSTON, MASSACHUSETTS 02111
TEL. 617.423.1700
WWW.SHEPLEYBULFINCH.COM

LS3P ASSOCIATES LTD
REGISTERED ARCHITECTURAL COMPANY
CERT. NO. 50417
WILMINGTON, NORTH CAROLINA
NORTH CAROLINA

LAURA LYNN MILLER
REGISTERED ARCHITECT
9988
NORTH CAROLINA
WILMINGTON, NC

2022.07.01 15:13:02-04'00'

RANDALL LIBRARY RENOVATION & EXPANSION

UNCW
5162 RANDALL DRIVE
WILMINGTON, NC 28403

SCO ID: 18-19656-02C
LS3P PROJECT: 7202-197980

Δ	DATE	DESCRIPTION
0	2022.07.01	PACKAGE C - BID DOCUMENTS

SHEET NAME:
DEMOLITION FLOOR PLAN- LEVEL 1

ORIG SUBMISSION: 2022.07.01
CURRENT: 2022.07.01
PACKAGE C - BID DOCUMENTS

SHEET:
AD-101

PACKAGE C
BID DOCUMENTS

0' 5' 10' 20' 40'
TRUE NORTH PROJECT NORTH

7/1/2022 2:36:59 PM

THE LINE SHOWN ABOVE IS EXACTLY ONE INCH LONG AT THE ARCHITECTURAL SCALE

A1 ARCHITECTURAL SITE PLAN
1" = 40'-0"

7/1/2022 2:39:04 PM

TRUE NORTH

UNCW

LS3P
101 NORTH THIRD STREET SUITE 500
WILMINGTON, NORTH CAROLINA 28401
TEL. 910.790.9901 FAX 910.790.3111
WWW.LS3P.COM

SHEPLEY BULFINCH
99 CHAUNCY STREET FLOOR 4
BOSTON, MASSACHUSETTS 02111
TEL. 617.423.1700
WWW.SHEPLEYBULFINCH.COM

LS3P ASSOCIATES LTD
REGISTERED ARCHITECTURAL COMPANY
CERT. NO. 50417
NORTH CAROLINA
WILMINGTON, NORTH CAROLINA

LAURA LYNN MILLER
REGISTERED ARCHITECT
9988
NORTH CAROLINA
WILMINGTON, NC

2022.07.01 15:13:02-04'00'

RANDALL LIBRARY RENOVATION & EXPANSION

UNCW
5162 RANDALL DRIVE
WILMINGTON, NC 28403

SCO ID: 18-19656-02C
LS3P PROJECT: 7202-197980

Δ	DATE	DESCRIPTION
0	2022.07.01	PACKAGE C - BID DOCUMENTS

SHEET NAME:
ARCHITECTURAL SITE PLAN

ORIG SUBMISSION: 2022.07.01
CURRENT: 2022.07.01
PACKAGE C - BID DOCUMENTS

SHEET:
AS-101

PACKAGE C
BID DOCUMENTS

THE LINE SHOWN ABOVE IS EXACTLY ONE INCH LONG AT THE ORIGINAL DRAWING SIZE

E

D

C

B

A

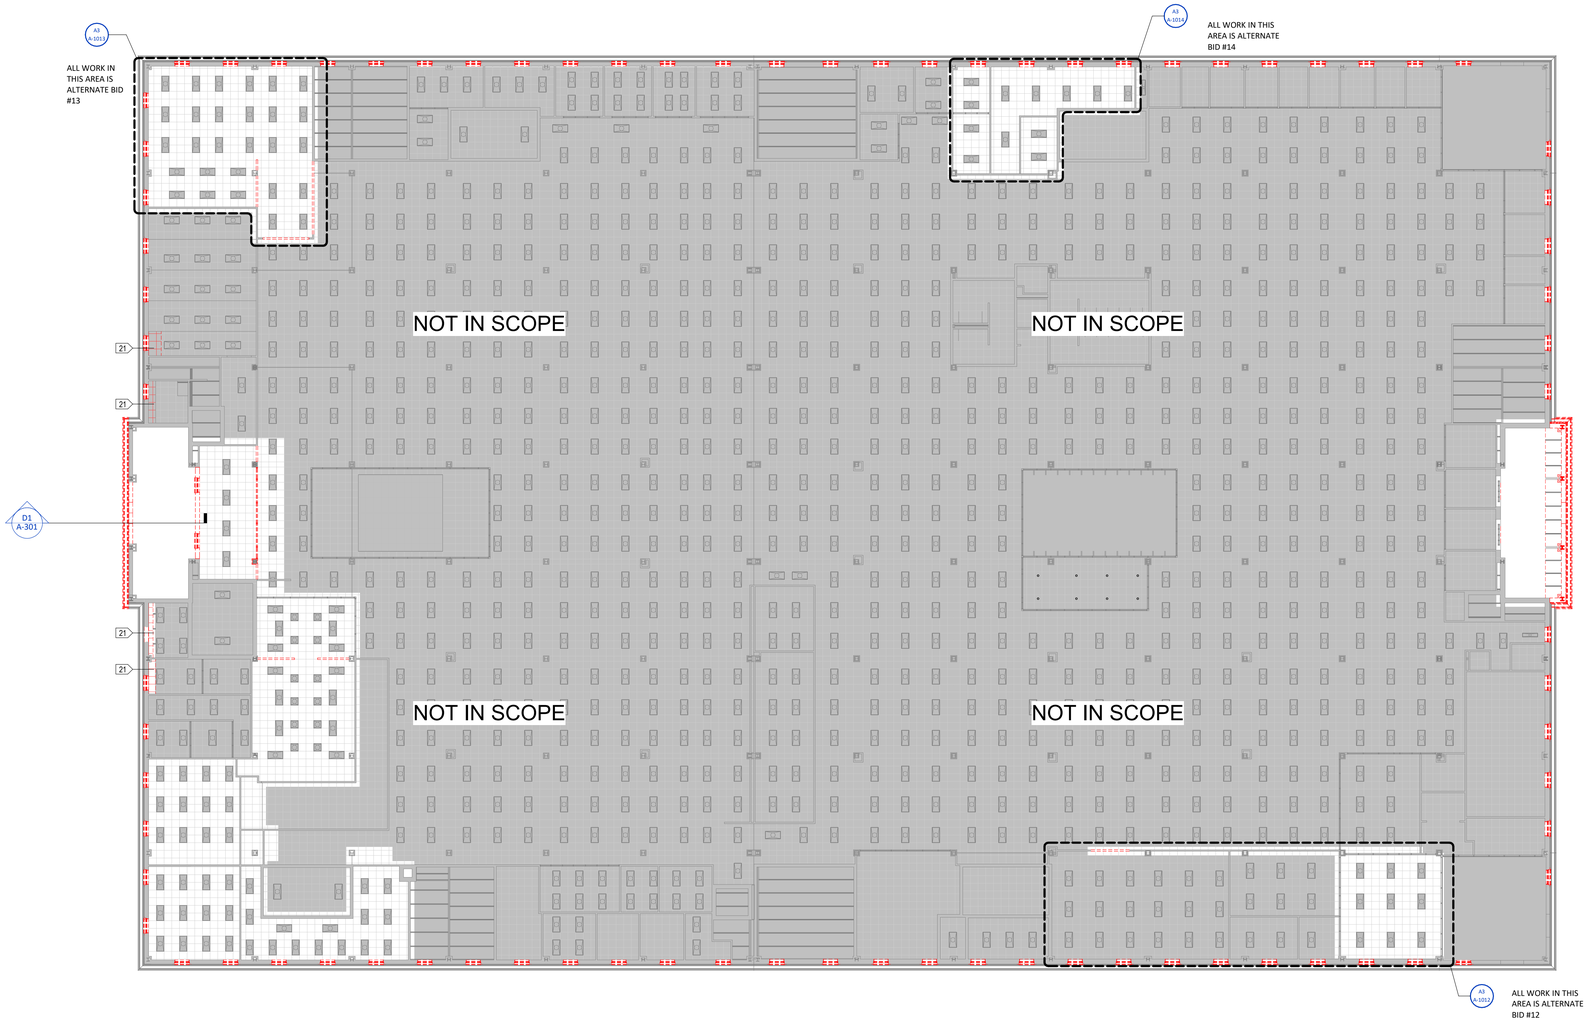

A2 DEMOLITION RCP-EXISTING-LEVEL 2

1/16" = 1'-0"

DEMOLITION RCP NOTES

1. EXISTING CEILING TILE TO REMAIN AS-IS; HOWEVER, IF ANY TILE IS DISTURBED AND IN GOOD CONDITION, SALVAGE AND DELIVER TO UNCW.
2. EXISTING LIGHTS, HVAC, FIRE ALARM AND OTHER BUILDING SYSTEMS TO REMAIN AS-IS UNLESS INDICATED OTHERWISE.
3. EXISTING CEILING IS PART OF RATED FLOOR/CEILING AND ROOF/CEILING ASSEMBLY. COORDINATE WITH UNCW, STATE CONSTRUCTION, AND ARCHITECT PRIOR TO REMOVING ANY CEILING TILES.

DEMO KEYNOTE

01	WALL TO BE DEMOLISHED.
03	REMOVE EXISTING MILLWORK, SECURITY GATE AND RAILS
10	REMOVE ACT & PLASTER ABOVE, SALVAGE LIGHT FIXTURES, HVAC GRILLES, AND ALL OTHER CEILING MOUNTED EQUIPMENT FOR RENSTALLATION.
15	REMOVE EXISTING DOOR
16	REMOVE EXISTING MILLWORK
17	REMOVE EXISTING WINDOWS, VERIFY ROUGH OPENING FOR WINDOW REPLACEMENTS (ALT. BID #1)
19	REMOVE EXISTING FLOOR FINISH
21	REMOVE ACT TO ALIGN WITH NEW BULKHEAD
24	REMOVE PLYWOOD ON INTERIOR SIDE OF WINDOW

DEMOLITION PARTITION LEGEND

EXISTING PARTITION TO REMAIN

EXISTING PARTITION TO BE DEMOLISHED

UNCW

LS3P

101 NORTH THIRD STREET SUITE 500
WILMINGTON, NORTH CAROLINA 28401
TEL. 910.790.9901 FAX 910.790.3111
WWW.LS3P.COM

SHEPLEY BULFINCH

99 CHAUNCY STREET FLOOR 4
BOSTON, MASSACHUSETTS 02111
TEL. 617.423.1700
WWW.SHEPLEYBULFINCH.COM

LS3P ASSOCIATES LTD
REGISTERED ARCHITECTURAL COMPANY
CERT. NO. 50417
WILMINGTON, NORTH CAROLINA

LAURA LYNN MILLER
REGISTERED ARCHITECT
9988
NORTH CAROLINA
WILMINGTON, NC

2022.07.01 15:13:02-04'00'

RANDALL LIBRARY RENOVATION & EXPANSION

UNCW
5162 RANDALL DRIVE
WILMINGTON, NC 28403

SCO ID: 18-19656-02C
LS3P PROJECT: 7202-197980

Δ	DATE	DESCRIPTION
0	2022.07.01	PACKAGE C - BID DOCUMENTS

SHEET NAME:
DEMOLITION RCP - LEVEL 2

ORIG SUBMISSION: 2022.07.01
CURRENT: 2022.07.01
PACKAGE C - BID DOCUMENTS

SHEET:
AD-202

PACKAGE C
BID DOCUMENTS

0' 5' 10' 20' 40'
TRUE NORTH
PROJECT NORTH

7/1/2022 2:37:57 PM

1 2 3 4 5 6

THE LINE SHOWN ABOVE IS EXACTLY ONE INCH LONG AT THE ORIGINAL DRAWING SCALE

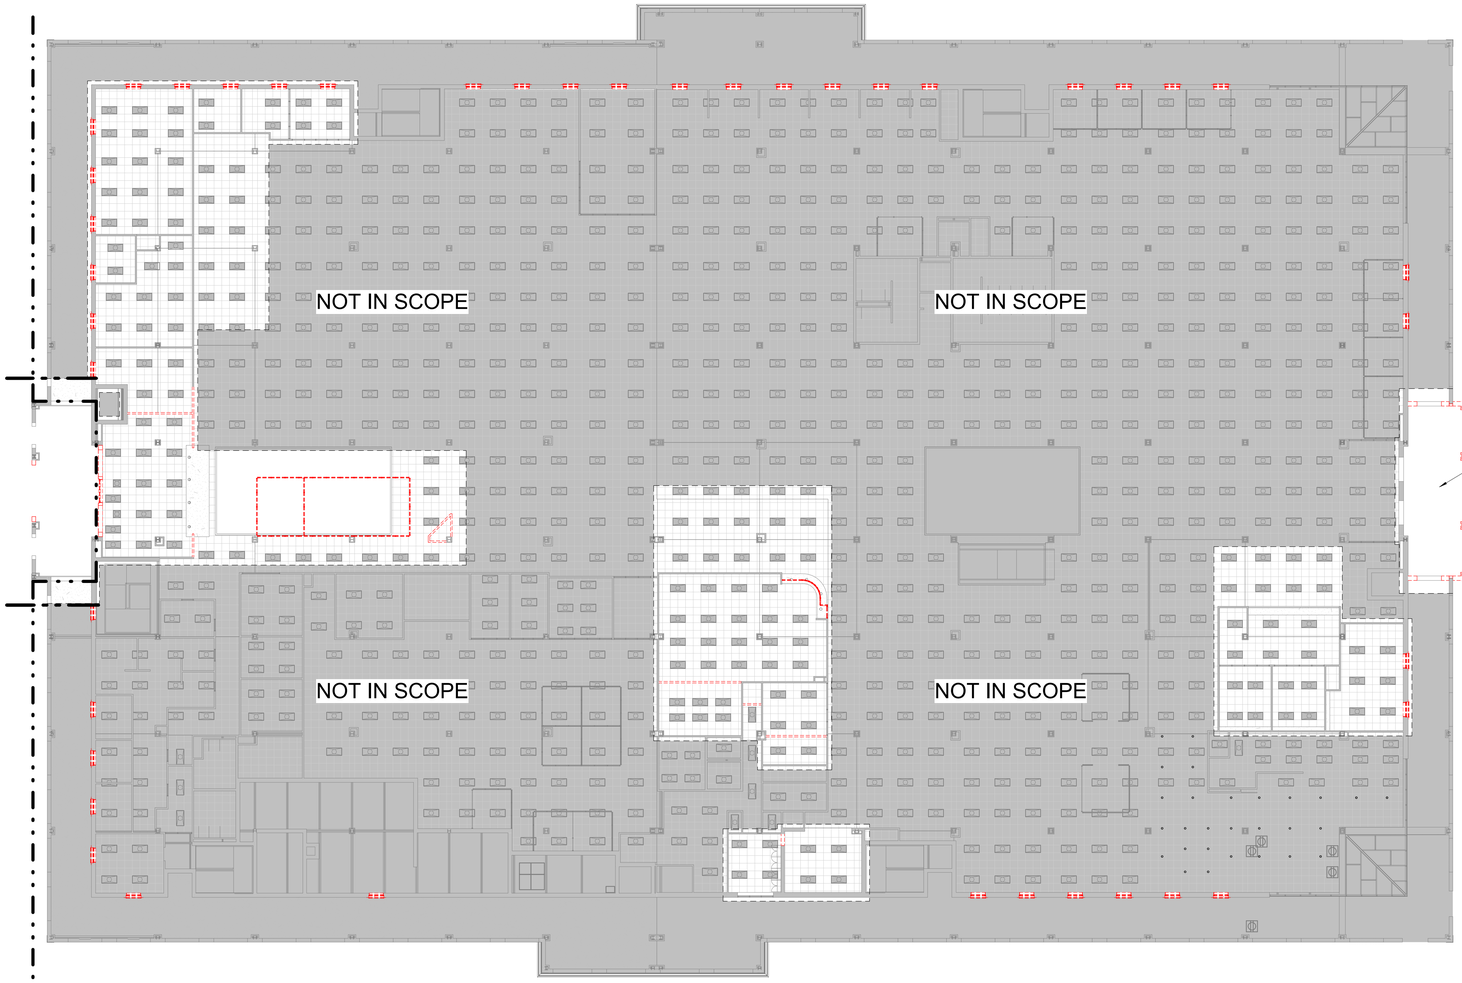

A2 DEMOLITION RCP-EXISTING-LEVEL 1
1/16" = 1'-0"

DEMOLITION RCP NOTES

1. EXISTING CEILING TILE TO REMAIN AS-IS; HOWEVER, IF ANY TILE IS DISTURBED AND IN GOOD CONDITION, SALVAGE AND DELIVER TO UNCW.
2. EXISTING LIGHTS, HVAC, FIRE ALARM AND OTHER BUILDING SYSTEMS TO REMAIN AS-IS UNLESS INDICATED OTHERWISE.
3. EXISTING CEILING IS PART OF RATED FLOOR/CEILING AND ROOF/CEILING ASSEMBLY; COORDINATE WITH UNCW, STATE CONSTRUCTION, AND ARCHITECT PRIOR TO REMOVING ANY CEILING TILES.

DEMO KEYNOTE

01	WALL TO BE DEMOLISHED.
03	REMOVE EXISTING MILLWORK, SECURITY GATE AND RAILS
10	REMOVE ACT & PLASTER ABOVE, SALVAGE LIGHT FIXTURES, HVAC GRILLES, AND ALL OTHER CEILING MOUNTED EQUIPMENT FOR RENSTALLATION.
15	REMOVE EXISTING DOOR
16	REMOVE EXISTING MILLWORK
17	REMOVE EXISTING WINDOWS, VERIFY ROUGH OPENING FOR WINDOW REPLACEMENTS (ALT. BID #1)
19	REMOVE EXISTING FLOOR FINISH
21	REMOVE ACT TO ALIGN WITH NEW BULKHEAD
24	REMOVE PLYWOOD ON INTERIOR SIDE OF WINDOW

DEMOLITION PARTITION LEGEND

EXISTING PARTITION TO REMAIN

EXISTING PARTITION TO BE DEMOLISHED

UNCW

LS3P
101 NORTH THIRD STREET SUITE 500
WILMINGTON, NORTH CAROLINA 28401
TEL. 910.790.9901 FAX 910.790.3111
WWW.LS3P.COM

SHEPLEY BULFINCH
99 CHAUNCY STREET FLOOR 4
BOSTON, MASSACHUSETTS 02111
TEL. 617.423.1700
WWW.SHEPLEYBULFINCH.COM

LS3P ASSOCIATES LTD
REGISTERED ARCHITECTURAL COMPANY
CERT. NO. 50417
WILMINGTON, NORTH CAROLINA

LAURA LYMAN MILLER
REGISTERED ARCHITECT
9988
NORTH CAROLINA
WILMINGTON, NC

2022.07.01 15:13:02-04'00'

RANDALL LIBRARY RENOVATION & EXPANSION

UNCW
5162 RANDALL DRIVE
WILMINGTON, NC 28403

SCO ID: 18-19656-02C
LS3P PROJECT: 7202-197980

Δ	DATE	DESCRIPTION
0	2022.07.01	PACKAGE C - BID DOCUMENTS

SHEET NAME:
DEMOLITION RCP - LEVEL 1

ORIG SUBMISSION: 2022.07.01
CURRENT: 2022.07.01
PACKAGE C - BID DOCUMENTS

SHEET:
AD-201

PACKAGE C
BID DOCUMENTS

0' 5' 10' 20' 40'
TRUE NORTH PROJECT NORTH

7/1/2022 2:37:37 PM

1 2 3 4 5 6

A B C D E

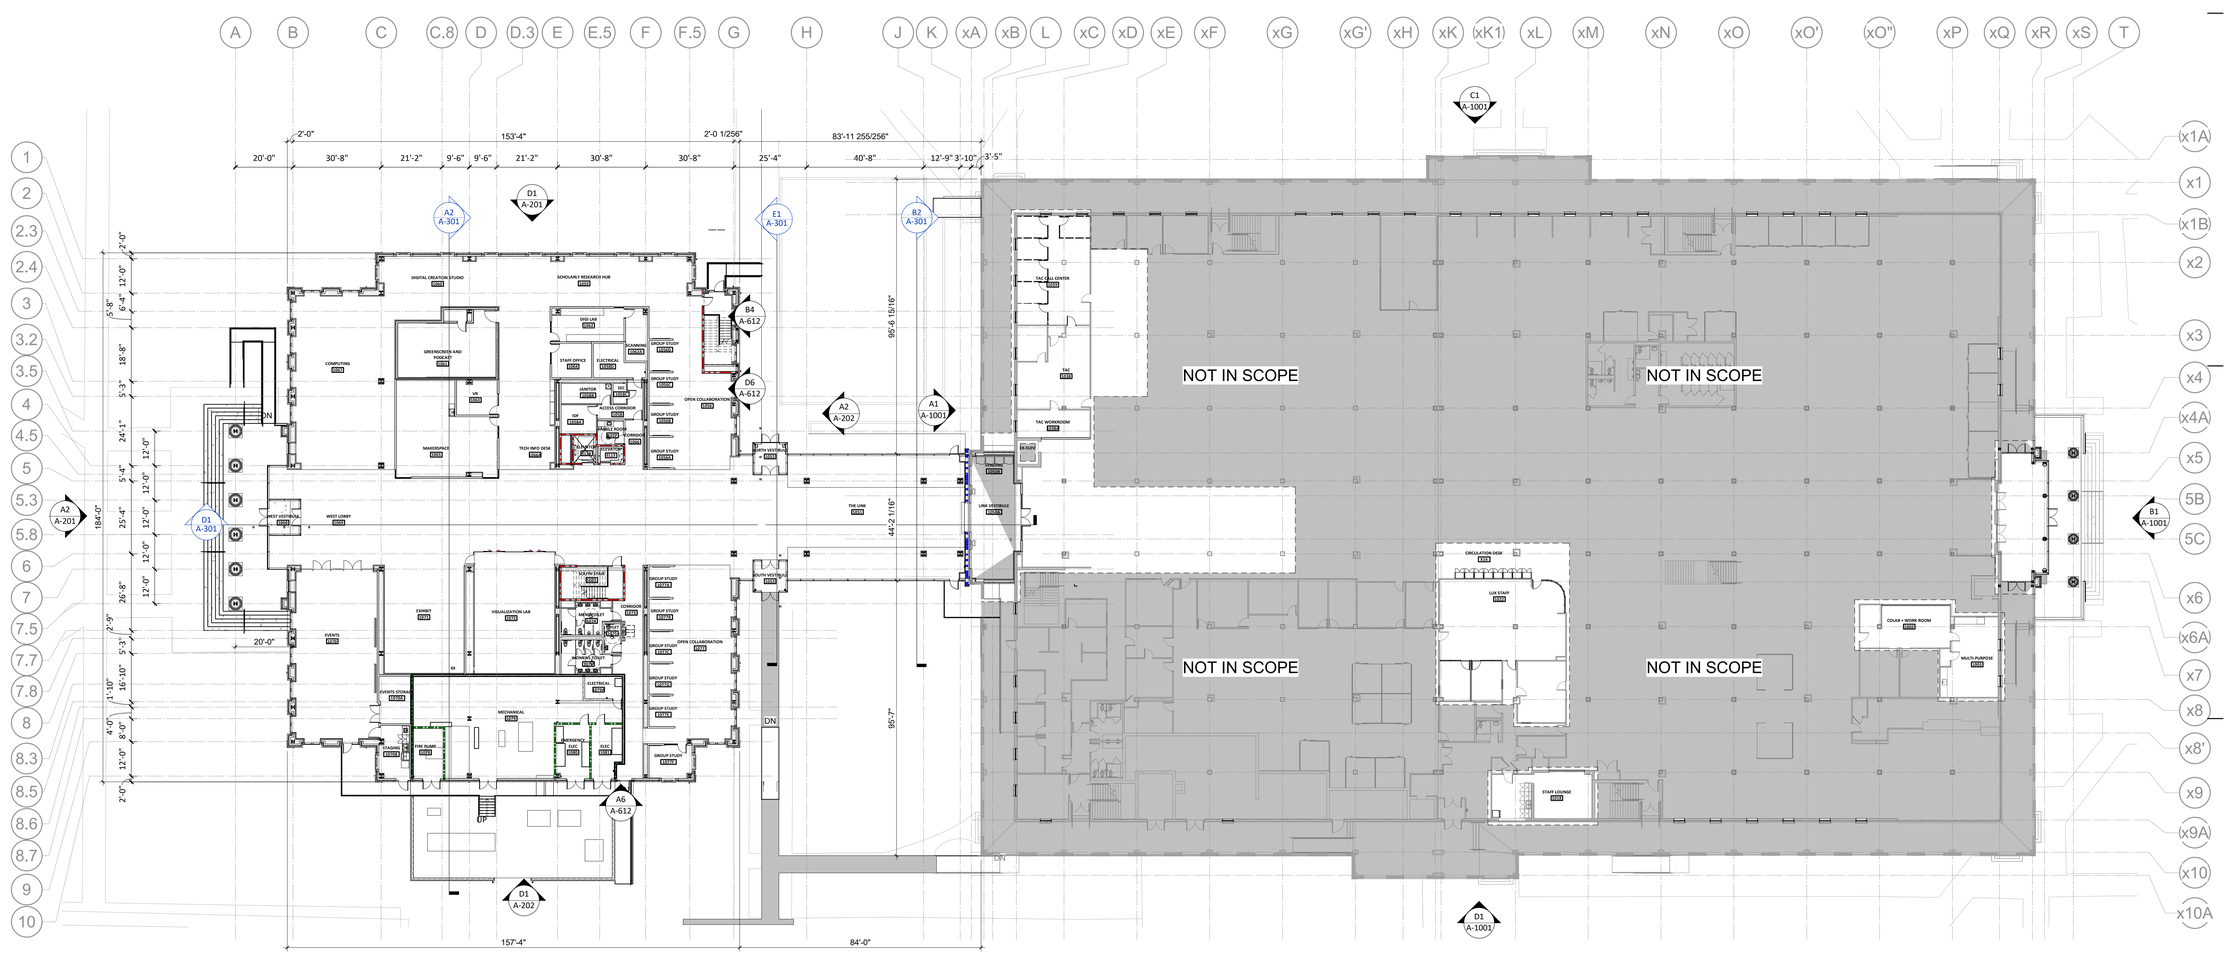

B1 OVERALL FLOOR PLAN- LEVEL 1

3/64" = 1'-0"

UNCW

LS3P
101 NORTH THIRD STREET SUITE 500
WILMINGTON, NORTH CAROLINA 28401
TEL. 910.790.9901 FAX 910.790.3111
WWW.LS3P.COM

SHEPLEY BULFINCH
99 CHAUNCY STREET FLOOR 4
BOSTON, MASSACHUSETTS 02111
TEL. 617.423.1700
WWW.SHEPLEYBULFINCH.COM

LS3P ASSOCIATES LTD
REGISTERED ARCHITECTURAL COMPANY
CERT. NO. 50417
WILMINGTON, NORTH CAROLINA
NORTH CAROLINA

LAURA LYNN MILLER
REGISTERED ARCHITECT
NORTH CAROLINA
WILMINGTON, NC

2022.07.01 15:13:02-04'00'

RANDALL LIBRARY RENOVATION & EXPANSION

UNCW
5162 RANDALL DRIVE
WILMINGTON, NC 28403

SCO ID: 18-19656-02C
LS3P PROJECT: 7202-197980

Δ	DATE	DESCRIPTION
0	2022.07.01	PACKAGE C - BID DOCUMENTS

SHEET NAME:
FLOOR PLAN - LEVEL 1 - OVERALL

ORIG SUBMISSION: 2022.07.01
CURRENT: 2022.07.01
PACKAGE C - BID DOCUMENTS

SHEET:
A-101

PACKAGE C
BID DOCUMENTS

0'5' 10' 20' 40'
TRUE NORTH PROJECT NORTH

7/1/2022 1:43:55 PM

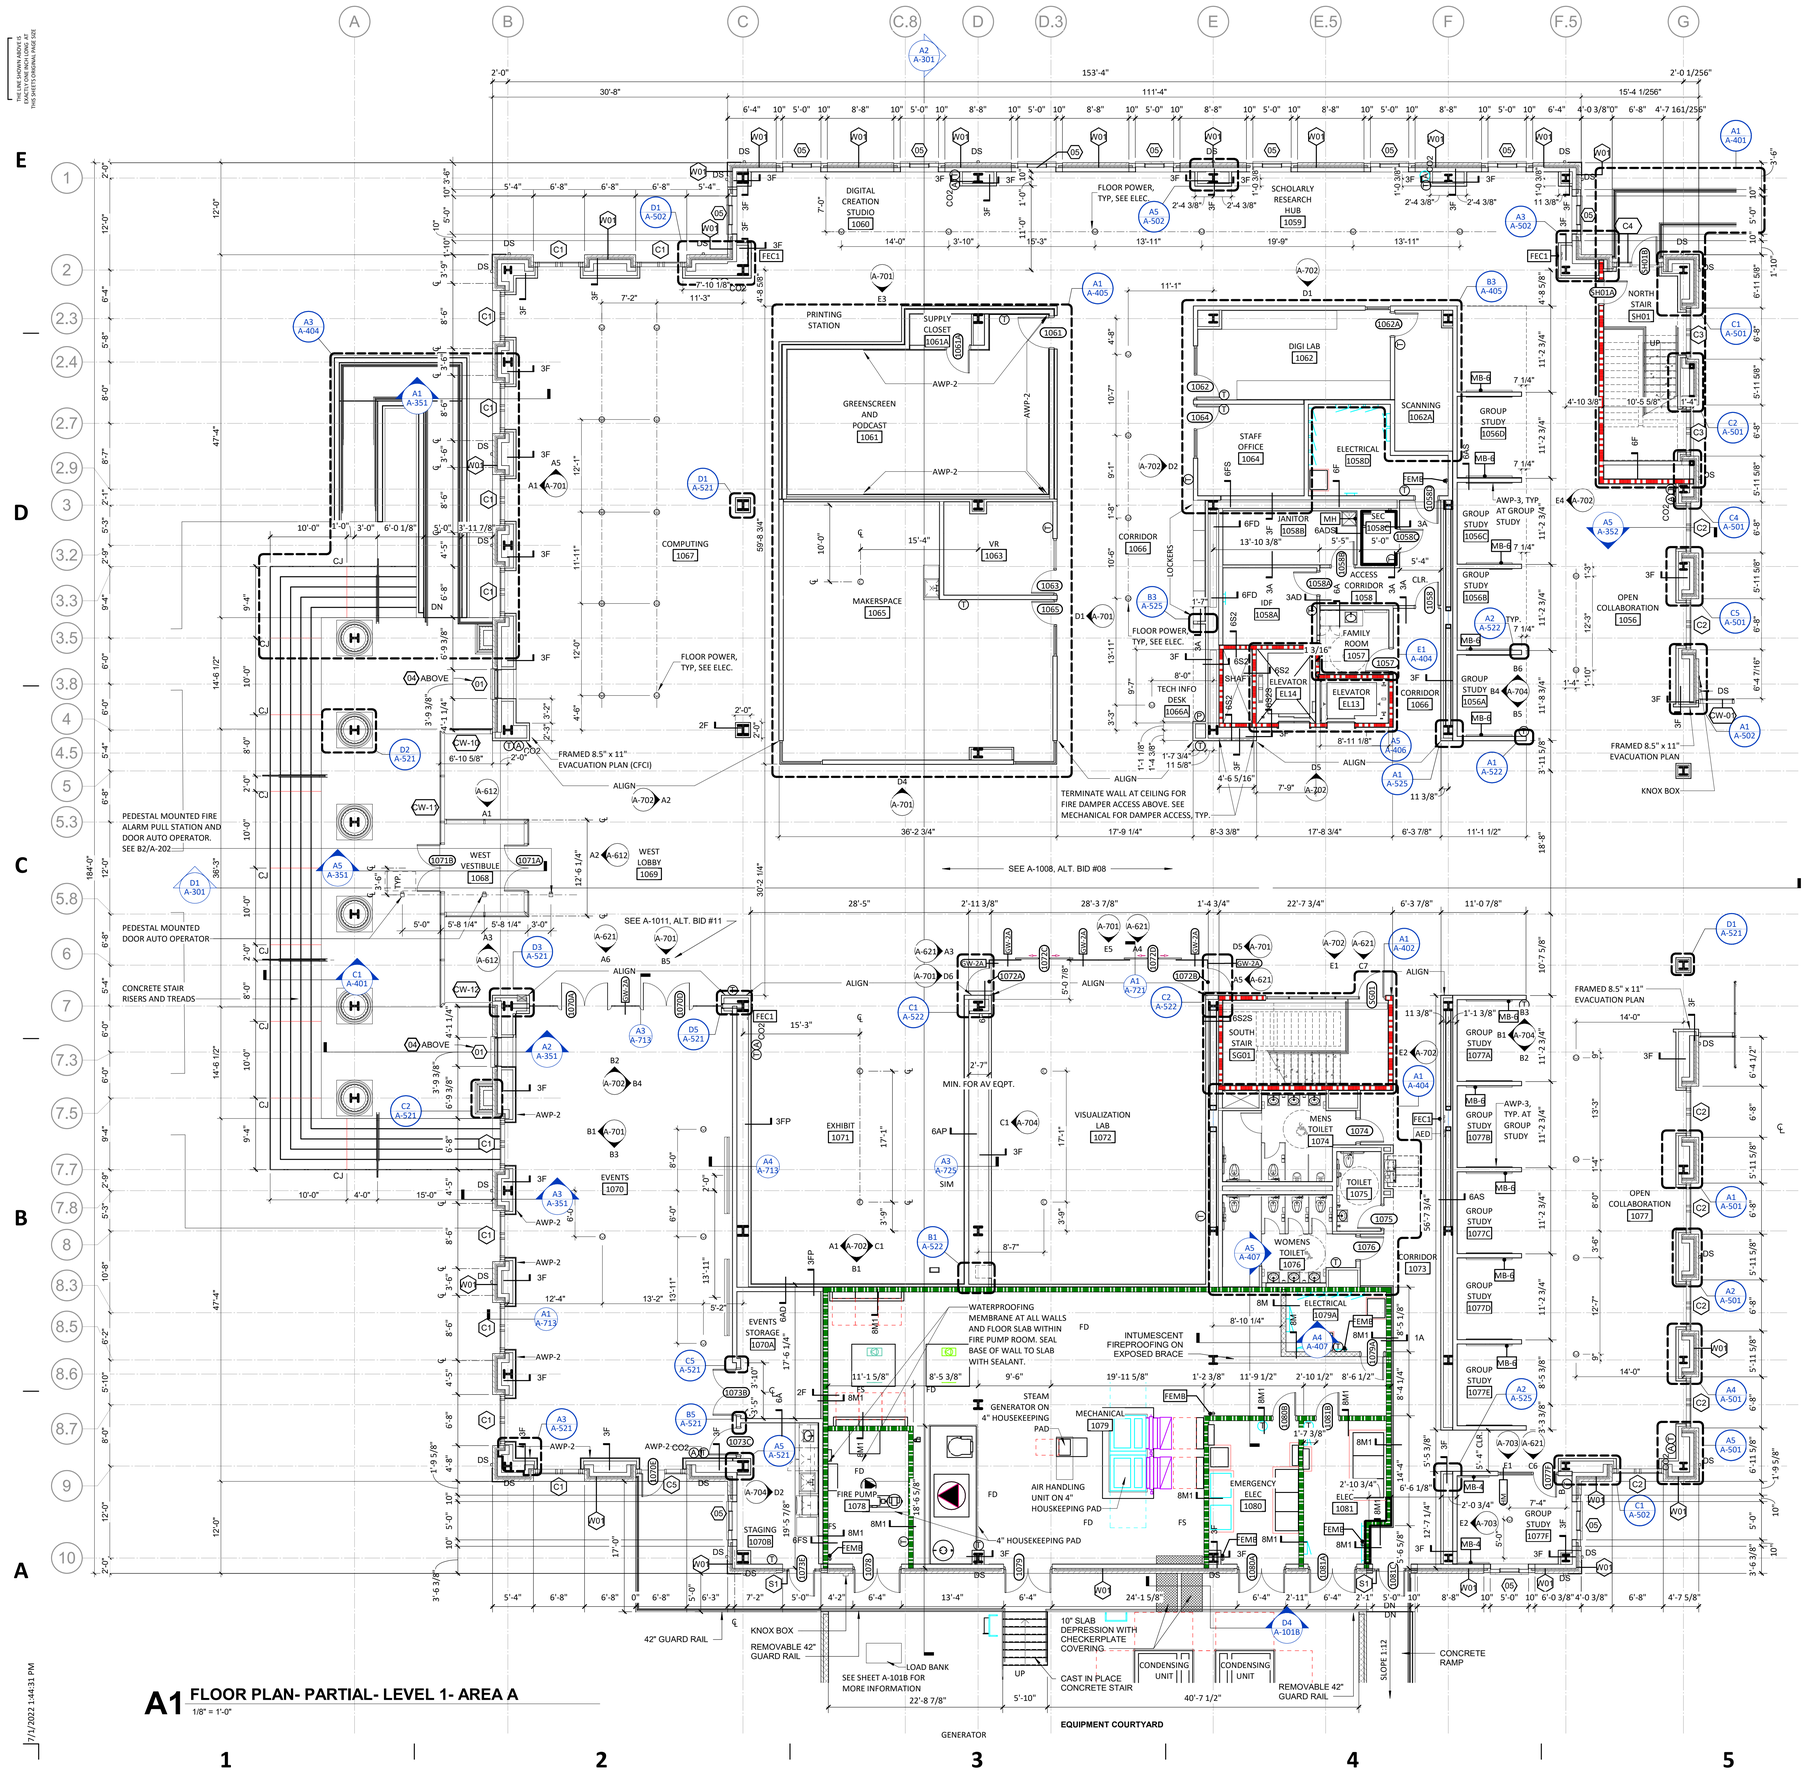

TYPICAL PLAN NOTES

1. INTERIOR GLASS WALLS TO BE PER TYPE NOTED ON DRAWINGS AND LISTED IN SPECIFICATION.
2. ALL INTERIOR WINDOW SILLS TO BE SOLID SURFACE MATERIAL.
3. GYPSUM BOARD WITHIN RESTROOMS AND JANITOR ROOMS AND INTERIOR GYPSUM BOARD AT EXTERIOR WALLS TO BE MOISTURE AND MOLD RESISTANT.
4. GYPSUM BOARD WITHIN STAIR ENCLOSURES AND AT CORRIDORS TO BE IMPACT RESISTANT. SEE A-003 FOR PARTITION TYPES.
5. DIMENSION TO FACE OF PARTITIONS ARE TO FACE OF STUD OR FACE OF MASONRY.
6. FINISHES DEPICTED IN FINISH PLANS AND ELEVATIONS ARE NOT SHOWN ON 1/8" SCALE FLOOR PLANS. REFER TO ENLARGED PLANS, ELEVATIONS, AND DETAILS.
7. LOCATE DOOR OPENINGS 4" FROM NEAREST PERPENDICULAR WALL, U.N.O.
8. FIRE AND SOUND RATED WALLS/PARTITIONS TO BE CONSTRUCTED TIGHT TO STRUCTURE, PIPING, DUCTWORK, AND OTHER PENETRATIONS. ALL GAPS FULLY SEALED. ALL WORK IS TO BE BRACED TO STRUCTURE ABOVE. SEE SHEET A-004 FOR DETAILS.
9. WHERE PARTITIONS OF DIFFERENT FIRE RATINGS INTERSECT, THE HIGHEST RATED PARTITION SHALL CONTINUE THROUGH. MAINTAIN PARTITION FIRE RATING BEHIND RECESSED FIRE EXTINGUISHER CABINETS. SEE SHEET A-003 FOR DETAILS.
10. WHERE RATED FIRE BARRIERS TERMINATE AT AN EXTERIOR WALL, THE RATED WALL CONSTRUCTION MUST CONTINUE UNINTERRUPTED TO THE EXTERIOR SHEATING.
11. INSTALL FRT WOOD BLOCKING IN PARTITIONS FOR CASEWORK, WALL MOUNTED EQUIPMENT, TRIM, AND RELATED CONSTRUCTION.
12. AT ANY LOCATION WHERE AN INTERIOR WALL TERMINATES AT AN EXTERIOR STOREFRONT, INSTALL MULLION MATE AT INTERSECTION OF THE WALL AND STOREFRONT.
13. SEE LIFE SAFETY PLANS FOR REQUIRED FIRE SEPARATION WALLS.
14. SEE SHEETS A-701-A-710 FOR INTERIOR ELEVATIONS.
15. SEE SHEETS A-801A-803A FOR FINISH FLOORING, TRANSITIONS, PATTERNS, AND WALL PROTECTION.
16. SEE SHEETS A-401-A-407 FOR ENLARGED PLANS INDICATING ADDITIONAL DIMENSIONS AND PARTITION TYPES, ACCESSORIES, AND MOUNTAIN HEIGHTS.
17. SEE STRUCTURAL DRAWINGS FOR SLAB DEPRESSION AND CUTOUTS.
18. INSTALL FRT WOOD BLOCKING IN WALLS AT ALL SCREEN LOCATIONS. SEE AV DRAWINGS.
19. EXTEND PERIMETER WALLS AND FINISH TO STRUCTURE ABOVE AT EXPOSED STRUCTURE AREAS. PAINT ALL EXPOSED DUCTWORK, PIPING, HANGERS, ETC.
20. ALL IDF AND SEC ROOMS TO HAVE 3/4" FRT PLYWOOD MOUNTED 4" ABOVE FINISH FLOOR TO 8'-4" AFF ON ALL INTERIOR WALLS. PAINTED WHITE WITH FIRE-RATED LABEL TAPED OFF FOR BUILDING INSPECTOR APPROVAL. FINISH FACE TO BE SMOOTH AND CLEARED FROM ANY MARKINGS OR DEFECTS UPON COMPLETION

PARTITION RATING LEGEND

1. ALL EXTERIOR WALLS TO BE W01 UNLESS NOTED OTHERWISE. GYP. FINISH FURRED OUT IN AREAS PER PLAN.
2. ALL INTERIOR PARTITIONS TO BE TYPE 6AS UNLESS NOTED OTHERWISE.
3. SEE SHEETS G-104 - G-109 FOR UL ASSEMBLIES.
4. SEE SHEETS A-001 & A-002 FOR CONSTRUCTION SUBSYSTEMS.
5. SEE SHEET A-003 FOR CONSTRUCTION OF PARTITION TYPES.

- NEW NON-RATED PARTITION
- EXISTING WALL TO REMAIN
- UNRATED SMOKE BARRIER TO DECK
- 1 HR. RATED FIRE BARRIER TO DECK
- 2 HR. RATED FIRE BARRIER TO DECK
- 3 HR. RATED FIRE WALL TO DECK

ADD ALTERNATE REFERENCE LEGEND

1. LIST OF ALTERNATES THAT ARE RELEVANT TO THE SHEET THAT ARE OTHERWISE NOT ANNOTATED ON THE PAGE ITSELF. PLEASE REFER TO ACCOMPANYING SHEET REFERENCES LISTED BELOW.

- ADD ALT BID #11 __ SHEET A-1011 - FOLDING GLASS STOREFRONT AT EVENTS

WHITE BOARD SCHEDULE	
Item_Type Tag	Description
MB-4	4' x 4' GLASS MARKER BOARD
MB-6	4' x 6' GLASS MARKER BOARD
MB-8	4' x 8' GLASS MARKER BOARD

KEY PLAN

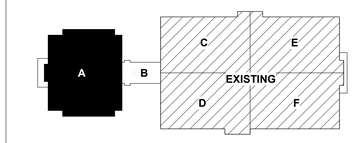

0' 5' 10' 20' 40'

TRUE NORTH PROJECT NORTH

UNCW
LS3P
101 NORTH THIRD STREET SUITE 500
WILMINGTON, NORTH CAROLINA 28401
TEL. 910.790.9901 FAX 910.790.3111
WWW.LS3P.COM
SHEPLEY BULFINCH
99 CHAUNCY STREET FLOOR 4
BOSTON, MASSACHUSETTS 02111
TEL. 617.423.1700
WWW.SHEPLEYBULFINCH.COM
LS3P ASSOCIATES LTD
REGISTERED ARCHITECTURAL COMPANY
CERT. NO. 50417
WILMINGTON, NORTH CAROLINA
LAURA LYNN MILLER
REGISTERED ARCHITECT
9988
NORTH CAROLINA
WILMINGTON, NC
2022.07.01 15:13:02-04'00'

RANDALL LIBRARY RENOVATION & EXPANSION

UNCW
5162 RANDALL DRIVE
WILMINGTON, NC 28403

SCO ID: 18-19656-02C
LS3P PROJECT: 7202-197980

Δ	DATE	DESCRIPTION
0	2022.07.01	PACKAGE C - BID DOCUMENTS

SHEET NAME:
FLOOR PLAN - LEVEL 1 - AREA A

ORIG SUBMISSION: 2022.07.01
CURRENT: 2022.07.01
PACKAGE C - BID DOCUMENTS

SHEET:
A-101A

PACKAGE C
BID DOCUMENTS

THE LINE SHOWN ABOVE IS EXACTLY ONE INCH LONG AT THE ORIGINAL DRAWING SCALE

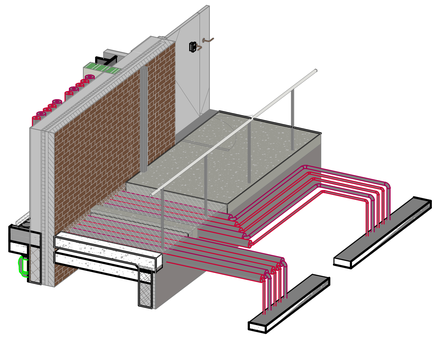

E4 PIPING PENETRATION PERSPECTIVE

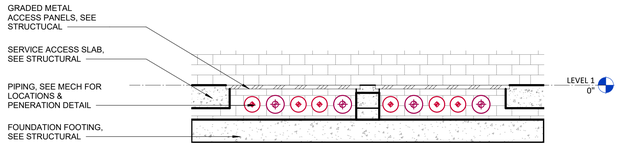

D4 PIPING PENETRATION CROSS SECTION

3/4" = 1'-0"

TYPICAL PLAN NOTES

1. INTERIOR GLASS WALLS TO BE PER TYPE NOTED ON DRAWINGS AND LISTED IN SPECIFICATION.
2. ALL INTERIOR WINDOW SILLS TO BE SOLID SURFACE MATERIAL.
3. GYPSUM BOARD WITHIN RESTROOMS AND JANITOR ROOMS AND INTERIOR GYPSUM BOARD AT EXTERIOR WALLS TO BE MOISTURE AND MOLD RESISTANT.
4. GYPSUM BOARD WITHIN STAIR ENCLOSURES AND AT CORRIDORS TO BE IMPACT RESISTANT. SEE A-003 FOR PARTITION TYPES.
5. DIMENSION TO FACE OF PARTITIONS ARE TO FACE OF STUD OR FACE OF MASONRY.
6. FINISHES DEPICTED IN FINISH PLANS AND ELEVATIONS ARE NOT SHOWN ON 1/8" SCALE FLOOR PLANS. REFER TO ENLARGED PLANS, ELEVATIONS, AND DETAILS.
7. LOCATE DOOR OPENINGS 4" FROM NEAREST PERPENDICULAR WALL, U.N.O.
8. FIRE AND SOUND RATED WALLS/PARTITIONS TO BE CONSTRUCTED TIGHT TO STRUCTURE, PIPING, DUCTWORK, AND OTHER PENETRATIONS. ALL GAPS FULLY SEALED. ALL WORK IS TO BE BRACED TO STRUCTURE ABOVE. SEE SHEET A-004 FOR DETAILS
9. WHERE PARTITIONS OF DIFFERENT FIRE RATINGS INTERSECT, THE HIGHEST RATED PARTITION SHALL CONTINUE THROUGH. MAINTAIN PARTITION FIRE RATING BEHIND RECESSED FIRE EXTINGUISHER CABINETS. SEE SHEET A-003 FOR DETAILS.
10. WHERE RATED FIRE BARRIERS TERMINATE AT AN EXTERIOR WALL, THE RATED WALL CONSTRUCTION MUST CONTINUE UNINTERRUPTED TO THE EXTERIOR SHEATING.
11. INSTALL FRT WOOD BLOCKING IN PARTITIONS FOR CASEWORK, WALL MOUNTED EQUIPMENT, TRIM, AND RELATED CONSTRUCTION.
12. AT ANY LOCATION WHERE AN INTERIOR WALL TERMINATES AT AN EXTERIOR STOREFRONT, INSTALL MULLION MATE AT INTERSECTION OF THE WALL AND STOREFRONT.
13. SEE LIFE SAFETY PLANS FOR REQUIRED FIRE SEPARATION WALLS.
14. SEE SHEETS A-701–A-710 FOR INTERIOR ELEVATIONS.
15. SEE SHEETS A-801A-803A FOR FINISH FLOORING, TRANSITIONS, PATTERNS, AND WALL PROTECTION.
16. SEE SHEETS A-401–A-407 FOR ENLARGED PLANS INDICATING ADDITIONAL DIMENSIONS AND PARTITION TYPES, ACCESSORIES, AND MOUNTAIN HEIGHTS.
17. SEE STRUCTURAL DRAWINGS FOR SLAB DEPRESSION AND CUTOUTS.
18. INSTALL FRT WOOD BLOCKING IN WALLS AT ALL SCREEN LOCATIONS. SEE AV DRAWINGS.
19. EXTEND PERIMETER WALLS AND FINISH TO STRUCTURE ABOVE AT EXPOSED STRUCTURE AREAS. PAINT ALL EXPOSED DUCTWORK, PIPING, HANGERS, ETC.
20. ALL IDF AND SEC ROOMS TO HAVE 3/4" FRT PLYWOOD MOUNTED 4" ABOVE FINISH FLOOR TO 8'-4" AFF ON ALL INTERIOR WALLS, PAINTED WHITE WITH FIRE-RATED LABEL TAPED OFF FOR BUILDING INSPECTOR APPROVAL. FINISH FACE TO BE SMOOTH AND CLEARED FROM ANY MARKINGS OR DEFECTS UPON COMPLETION

PARTITION RATING LEGEND

1. ALL EXTERIOR WALLS TO BE W01 UNLESS NOTED OTHERWISE. GYP. FINISH FURRED OUT IN AREAS PER PLAN.
2. ALL INTERIOR PARTITIONS TO BE TYPE 6A5 UNLESS NOTED OTHERWISE.
3. SEE SHEETS G-104 - G-109 FOR UL ASSEMBLIES.
4. SEE SHEETS A-001 & A-002 FOR CONSTRUCTION SUBSYSTEMS.
5. SEE SHEET A-003 FOR CONSTRUCTION OF PARTITION TYPES.

- NEW NON-RATED PARTITION
- EXISTING WALL TO REMAIN
- UNRATED SMOKE BARRIER TO DECK
- 1 HR. RATED FIRE BARRIER TO DECK
- 2 HR. RATED FIRE BARRIER TO DECK
- 3 HR. RATED FIRE WALL TO DECK

KEY PLAN

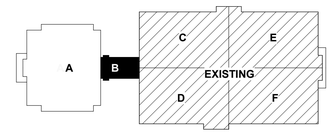

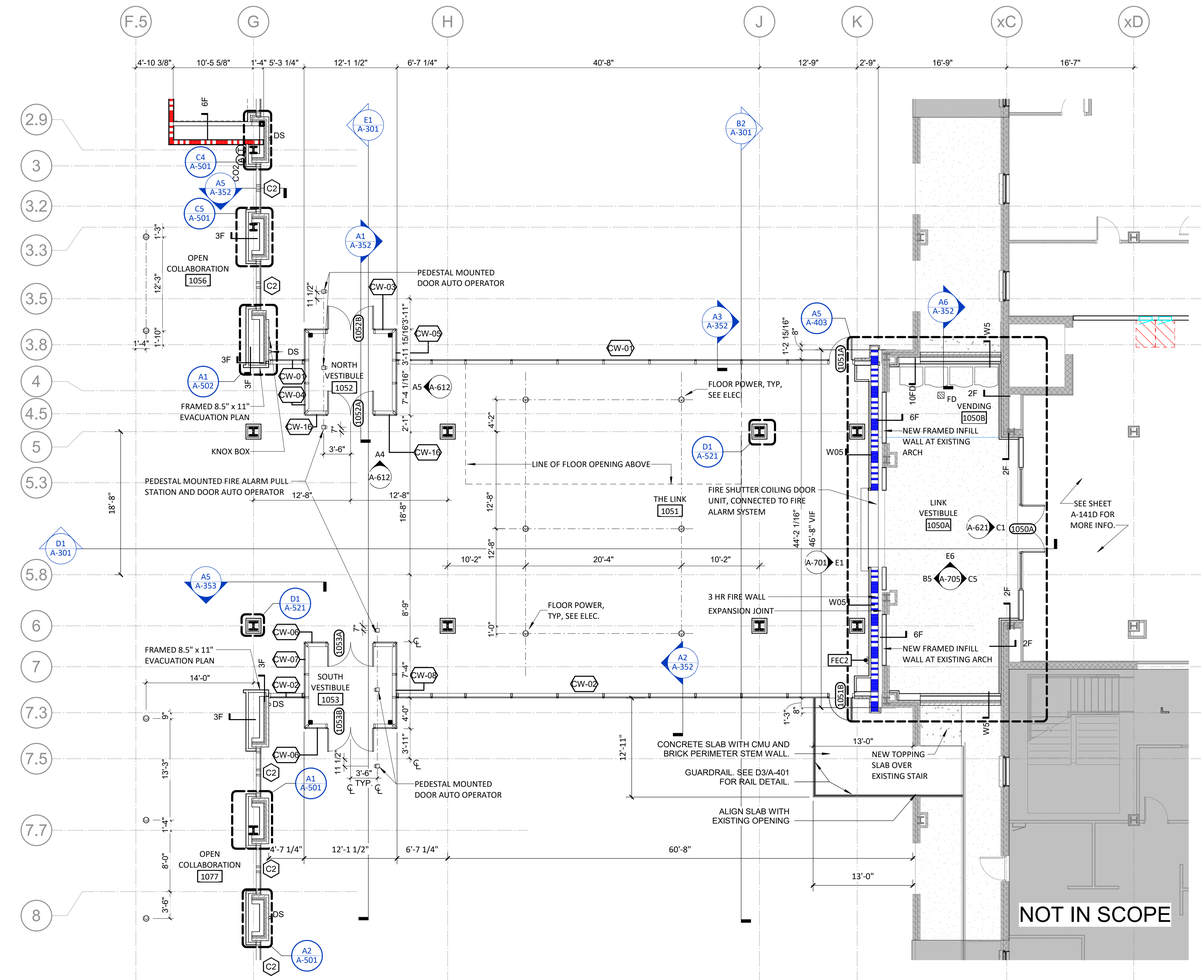

A1 FLOOR PLAN- PARTIAL- LEVEL 1- AREA B

1/8" = 1'-0"

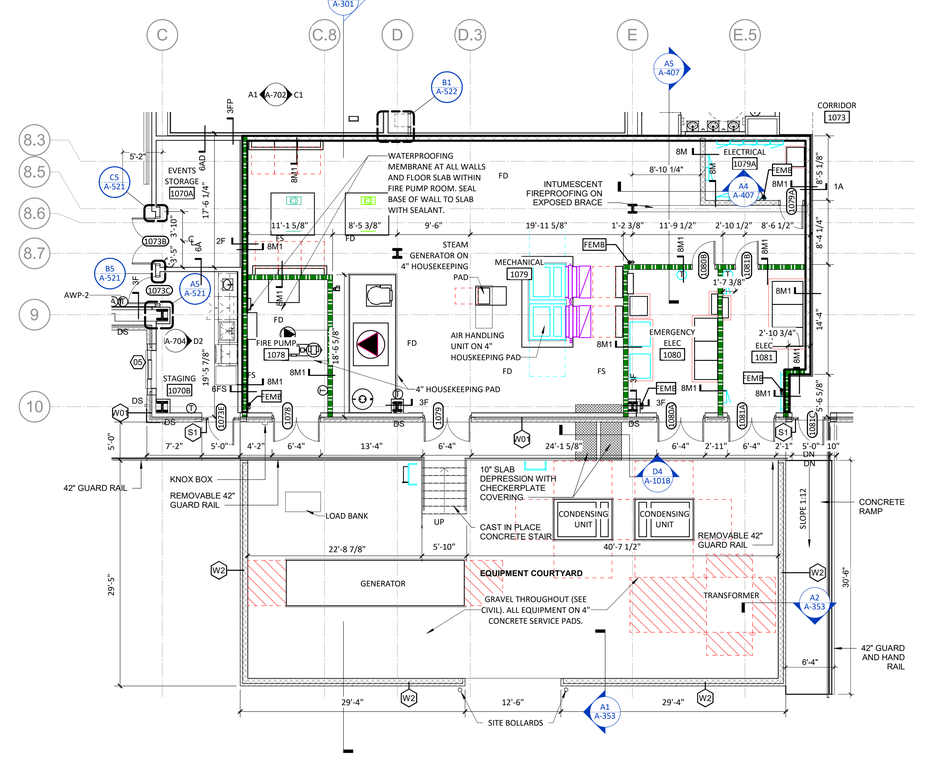

A4 FLOOR PLAN-PARTIAL- MECHANICAL & EQUIPMENT COURTYARD

1/8" = 1'-0"

0' 5' 10' 20' 40'

TRUE NORTH PROJECT NORTH

UNCW

LS3P

101 NORTH THIRD STREET SUITE 500
WILMINGTON, NORTH CAROLINA 28401
TEL. 910.790.9901 FAX 910.790.3111
WWW.LS3P.COM

SHEPLEY BULFINCH

99 CHAUNCY STREET FLOOR 4
BOSTON, MASSACHUSETTS 02111
TEL. 617.423.1700
WWW.SHEPLEYBULFINCH.COM

LS3P ASSOCIATES LTD
REGISTERED ARCHITECTURAL COMPANY
CERT. NO. 50417
WILMINGTON, NORTH CAROLINA
NORTH CAROLINA

LAURA LYNN MILLER
REGISTERED ARCHITECT
NORTH CAROLINA
WILMINGTON, NC

2022.07.01 15:13:02-04'00'

RANDALL LIBRARY RENOVATION & EXPANSION

UNCW
5162 RANDALL DRIVE
WILMINGTON, NC 28403

SCO ID: 18-19656-02C
LS3P PROJECT: 7202-197980

Δ	DATE	DESCRIPTION
0	2022.07.01	PACKAGE C - BID DOCUMENTS

SHEET NAME:
FLOOR PLAN- LEVEL 1- AREA B

ORIG SUBMISSION: 2022.07.01
CURRENT: 2022.07.01
PACKAGE C - BID DOCUMENTS

SHEET:
A-101B

PACKAGE C
BID DOCUMENTS

7/1/2022 1:44:52 PM

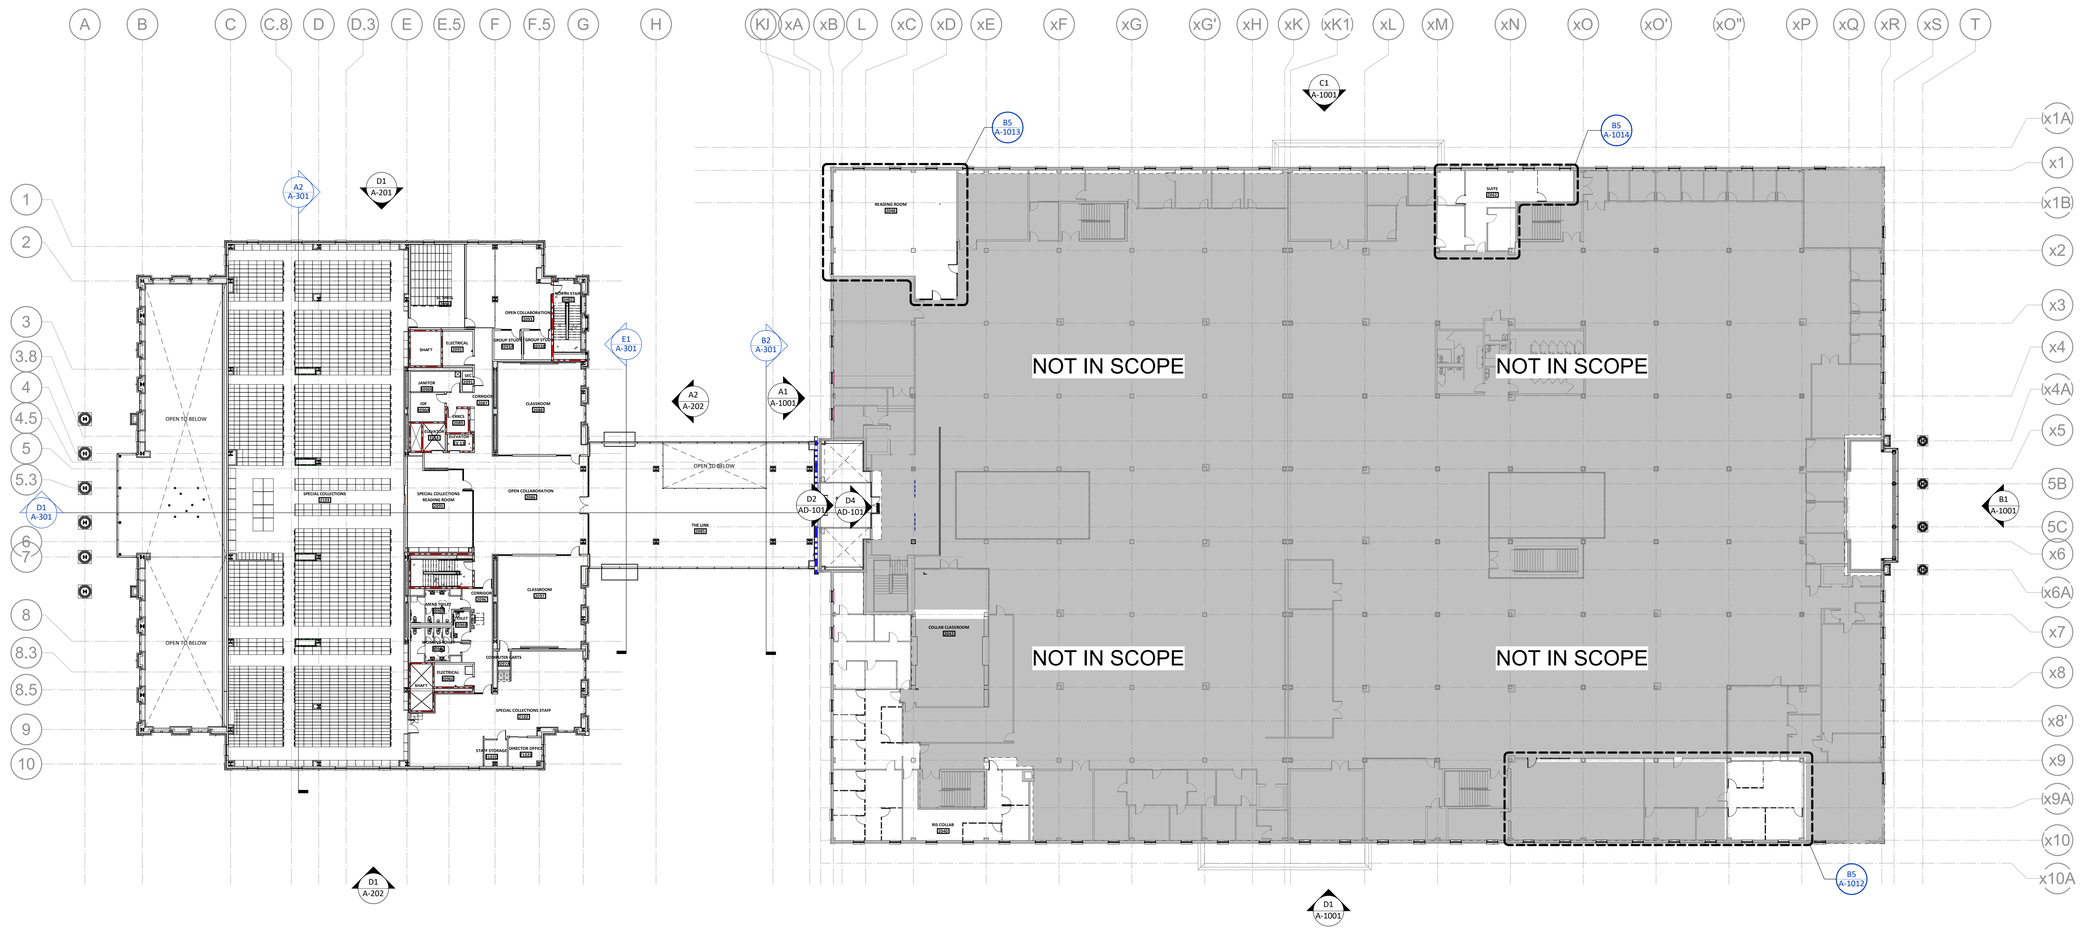

B1 OVERALL FLOOR PLAN- LEVEL 2

3/64" = 1'-0"

0' 5' 10' 20' 40'

TRUE NORTH PROJECT NORTH

THE LINE SHOWN ABOVE IS EXACTLY ONE INCH LONG AT THE ANTICIPATED PRINTING SIZE

7/1/2022 1:45:27 PM

UNCW

LS3P

101 NORTH THIRD STREET SUITE 500
WILMINGTON, NORTH CAROLINA 28401
TEL. 910.790.9901 FAX 910.790.3111
WWW.LS3P.COM

SHEPLEY BULFINCH

99 CHAUNCY STREET FLOOR 4
BOSTON, MASSACHUSETTS 02111
TEL. 617.423.1700
WWW.SHEPLEYBULFINCH.COM

LS3P ASSOCIATES LTD
REGISTERED ARCHITECTURAL COMPANY
CERT. NO. 50417
WILMINGTON, NORTH CAROLINA

LAURA LYNN MILLER
REGISTERED ARCHITECT
9988
NORTH CAROLINA
WILMINGTON, NC

2022.07.01 15:13:02-04'00'

RANDALL LIBRARY RENOVATION & EXPANSION

UNCW
5162 RANDALL DRIVE
WILMINGTON, NC 28403

SCO ID: 18-19656-02C
LS3P PROJECT: 7202-197980

Δ	DATE	DESCRIPTION
0	2022.04.15	ADDENDUM 2
1	2022.07.01	PACKAGE C - BID DOCUMENTS

SHEET NAME:
FLOOR PLAN - LEVEL 2 - OVERALL

ORIG SUBMISSION: 2022.07.01
CURRENT: 2022.07.01
PACKAGE C - BID DOCUMENTS

SHEET:
A-102

PACKAGE C
BID DOCUMENTS

TYPICAL PLAN NOTES

1. INTERIOR GLASS WALLS TO BE PER TYPE NOTED ON DRAWINGS AND LISTED IN SPECIFICATION.
2. ALL INTERIOR WINDOW SILLS TO BE SOLID SURFACE MATERIAL.
3. GYPSUM BOARD WITHIN RESTROOMS AND JANITOR ROOMS AND INTERIOR GYPSUM BOARD AT EXTERIOR WALLS TO BE MOISTURE AND MOLD RESISTANT.
4. GYPSUM BOARD WITHIN STAIR ENCLOSURES AND AT CORRIDORS TO BE IMPACT RESISTANT. SEE A-003 FOR PARTITION TYPES.
5. DIMENSION TO FACE OF PARTITIONS ARE TO FACE OF STUD OR FACE OF MASONRY.
6. FINISHES DEPICTED IN FINISH PLANS AND ELEVATIONS ARE NOT SHOWN ON 1/8" SCALE FLOOR PLANS. REFER TO ENLARGED PLANS, ELEVATIONS, AND DETAILS.
7. LOCATE DOOR OPENINGS 4" FROM NEAREST PERPENDICULAR WALL, U.N.O.
8. FIRE AND SOUND RATED WALLS/PARTITIONS TO BE CONSTRUCTED TIGHT TO STRUCTURE. PIPING, DUCTWORK, AND OTHER PENETRATIONS. ALL GAPS FULLY SEALED. ALL WORK IS TO BE BRACED TO STRUCTURE ABOVE. SEE SHEET A-004 FOR DETAILS.
9. WHERE PARTITIONS OF DIFFERENT FIRE RATINGS INTERSECT, THE HIGHEST RATED PARTITION SHALL CONTINUE THROUGH. MAINTAIN PARTITION FIRE RATING BEHIND RECESSED FIRE EXTINGUISHER CABINETS. SEE SHEET A-003 FOR DETAILS.
10. WHERE RATED FIRE BARRIERS TERMINATE AT AN EXTERIOR WALL, THE RATED WALL CONSTRUCTION MUST CONTINUE UNINTERRUPTED TO THE EXTERIOR SHEATING.
11. INSTALL FRT WOOD BLOCKING IN PARTITIONS FOR CASEWORK, WALL MOUNTED EQUIPMENT, TRIM, AND RELATED CONSTRUCTION.
12. AT ANY LOCATION WHERE AN INTERIOR WALL TERMINATES AT AN EXTERIOR STOREFRONT, INSTALL MULLION MATE AT INTERSECTION OF THE WALL AND STOREFRONT.
13. SEE LIFE SAFETY PLANS FOR REQUIRED FIRE SEPARATION WALLS.
14. SEE SHEETS A-701-A-710 FOR INTERIOR ELEVATIONS.
15. SEE SHEETS A-801A-803A FOR FINISH FLOORING, TRANSITIONS, PATTERNS, AND WALL PROTECTION.
16. SEE SHEETS A-401-A-407 FOR ENLARGED PLANS INDICATING ADDITIONAL DIMENSIONS AND PARTITION TYPES, ACCESSORIES, AND MOUNTAIN HEIGHTS.
17. SEE STRUCTURAL DRAWINGS FOR SLAB DEPRESSION AND CUTOUTS.
18. INSTALL FRT WOOD BLOCKING IN WALLS AT ALL SCREEN LOCATIONS. SEE AV DRAWINGS.
19. EXTEND PERIMETER WALLS AND FINISH TO STRUCTURE ABOVE AT EXPOSED STRUCTURE AREAS. PAINT ALL EXPOSED DUCTWORK, PIPING, HANGERS, ETC.
20. ALL IDF AND SEC ROOMS TO HAVE 3/4" FRT PLYWOOD MOUNTED 4" ABOVE FINISH FLOOR TO 8'-4" AFF ON ALL INTERIOR WALLS, PAINTED WHITE WITH FIRE-RATED LABEL TAPED OFF FOR BUILDING INSPECTOR APPROVAL. FINISH FACE TO BE SMOOTH AND CLEARED FROM ANY MARKINGS OR DEFECTS UPON COMPLETION

PARTITION RATING LEGEND

1. ALL EXTERIOR WALLS TO BE W01 UNLESS NOTED OTHERWISE. GYP. FINISH FURRED OUT IN AREAS PER PLAN.
2. ALL INTERIOR PARTITIONS TO BE TYPE 6AS UNLESS NOTED OTHERWISE.
3. SEE SHEETS G-104 - G-109 FOR UL ASSEMBLIES.
4. SEE SHEETS A-001 & A-002 FOR CONSTRUCTION SUBSYSTEMS.
5. SEE SHEET A-003 FOR CONSTRUCTION OF PARTITION TYPES.

- NEW NON-RATED PARTITION
- EXISTING WALL TO REMAIN
- UNRATED SMOKE BARRIER TO DECK
- 1 HR. RATED FIRE BARRIER TO DECK
- 2 HR. RATED FIRE BARRIER TO DECK
- 3 HR. RATED FIRE WALL TO DECK

ADD ALTERNATE REFERENCE LEGEND

1. LIST OF ALTERNATES THAT ARE RELEVANT TO THE SHEET THAT ARE OTHERWISE NOT ANNOTATED ON THE PAGE ITSELF. PLEASE REFER TO ACCOMPANYING SHEET REFERENCES LISTED BELOW.

- ADD ALT BID #06 __ SHEET A-1006 - MONUMENTAL STAIR IN EXPANSION
- ADD ALT BID #07 __ SHEET A-910 - SPECIAL COLLECTIONS SHELVING

WHITE BOARD SCHEDULE	
Item_Type Tag	Description
MB-4	4' x 4' GLASS MARKER BOARD
MB-6	4' x 6' GLASS MARKER BOARD
MB-8	4' x 8' GLASS MARKER BOARD

KEY PLAN

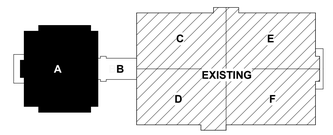

UNCW

LS3P
101 NORTH THIRD STREET SUITE 500
WILMINGTON, NORTH CAROLINA 28401
TEL. 910.790.9901 FAX 910.790.3111
WWW.LS3P.COM

SHEPLEY BULFINCH
99 CHAUNCY STREET FLOOR 4
BOSTON, MASSACHUSETTS 02111
TEL. 617.423.1700
WWW.SHEPLEYBULFINCH.COM

LS3P ASSOCIATES LTD
REGISTERED ARCHITECTURAL COMPANY
CERT. NO. 50417
WILMINGTON, NORTH CAROLINA

LAURA LYNN MILLER
REGISTERED ARCHITECT
NORTH CAROLINA
WILMINGTON, NC
9988

2022.07.01 15:13:02-04'00'

RANDALL LIBRARY RENOVATION & EXPANSION

UNCW
5162 RANDALL DRIVE
WILMINGTON, NC 28403

SCO ID: 18-19656-02C
LS3P PROJECT: 7202-197980

Δ	DATE	DESCRIPTION
0	2022.07.01	PACKAGE C - BID DOCUMENTS

SHEET NAME:
FLOOR PLAN- LEVEL 2 - AREA A

ORIG SUBMISSION: 2022.07.01
CURRENT: 2022.07.01
PACKAGE C - BID DOCUMENTS

SHEET:
A-102A

PACKAGE C
BID DOCUMENTS

A1 FLOOR PLAN- PARTIAL- LEVEL 2 - AREA A
1/8" = 1'-0"

0' 5' 10' 20' 40'

TRUE NORTH PROJECT NORTH

7/1/2022 1:46:08 PM

THE LINE SHOWN ABOVE IS EXACTLY ONE INCH LONG AT THE PLOT'S ORIGINAL SCALE

THE LINE SHOWN ABOVE IS EXACTLY ONE INCH LONG AT THE ARCHITECTURAL SCALE

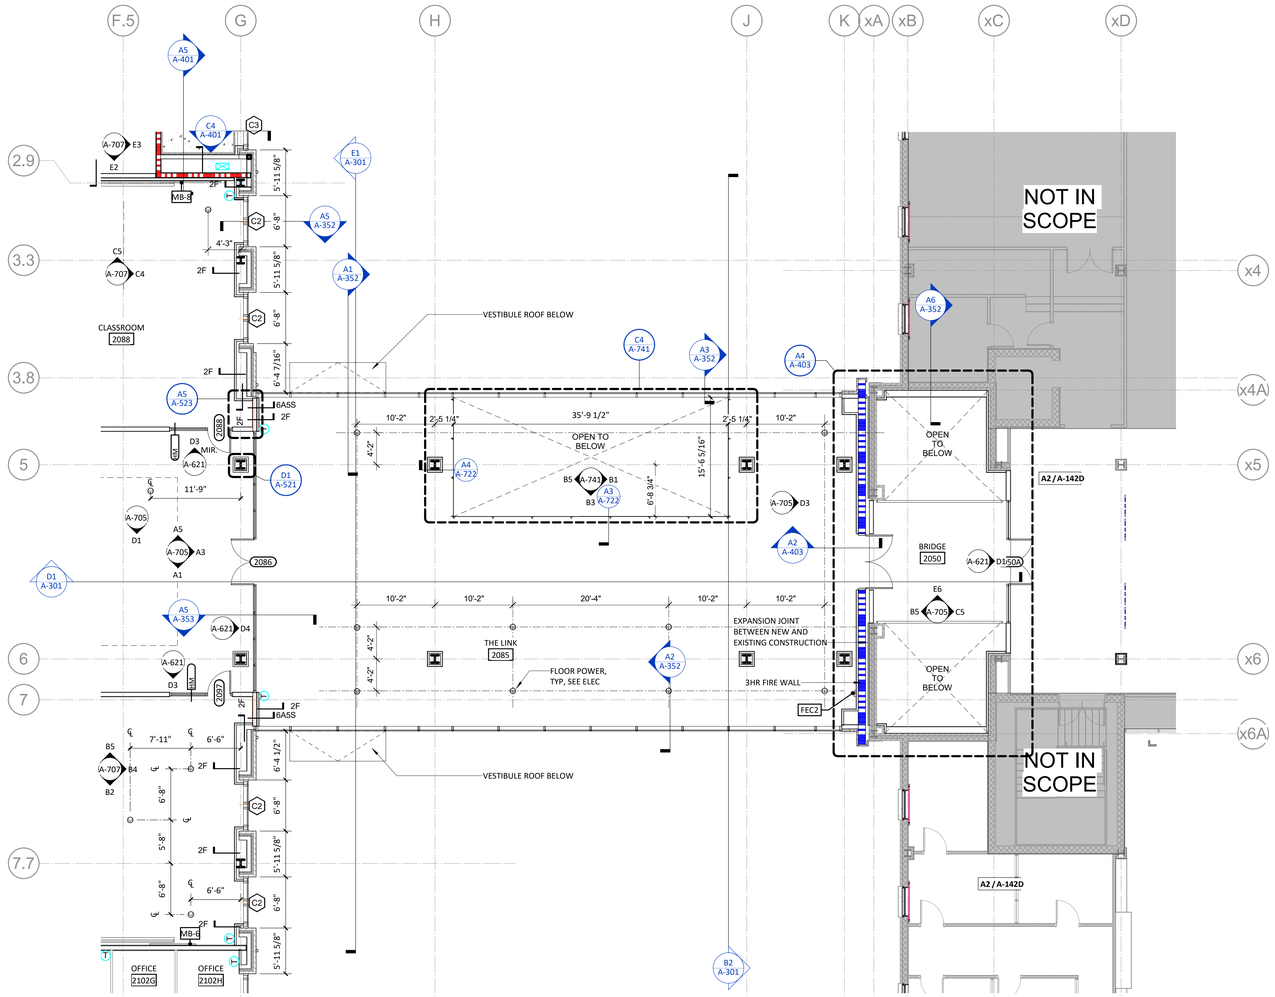

A1 FLOOR PLAN- PARTIAL- LEVEL 2 - AREA B

1/8" = 1'-0"

TYPICAL PLAN NOTES

1. INTERIOR GLASS WALLS TO BE PER TYPE NOTED ON DRAWINGS AND LISTED IN SPECIFICATION.
2. ALL INTERIOR WINDOW SILLS TO BE SOLID SURFACE MATERIAL.
3. GYPSUM BOARD WITHIN RESTROOMS AND JANITOR ROOMS AND INTERIOR GYPSUM BOARD AT EXTERIOR WALLS TO BE MOISTURE AND MOLD RESISTANT.
4. GYPSUM BOARD WITHIN STAIR ENCLOSURES AND AT CORRIDORS TO BE IMPACT RESISTANT. SEE A-003 FOR PARTITION TYPES.
5. DIMENSION TO FACE OF PARTITIONS ARE TO FACE OF STUD OR FACE OF MASONRY.
6. FINISHES DEPICTED IN FINISH PLANS AND ELEVATIONS ARE NOT SHOWN ON 1/8" SCALE FLOOR PLANS. REFER TO ENLARGED PLANS, ELEVATIONS, AND DETAILS.
7. LOCATE DOOR OPENINGS 4" FROM NEAREST PERPENDICULAR WALL, U.N.O.
8. FIRE AND SOUND RATED WALLS/PARTITIONS TO BE CONSTRUCTED TIGHT TO STRUCTURE. PIPING, DUCTWORK, AND OTHER PENETRATIONS. ALL GAPS FULLY SEALED. ALL WORK IS TO BE BRACED TO STRUCTURE ABOVE. SEE SHEET A-004 FOR DETAILS.
9. WHERE PARTITIONS OF DIFFERENT FIRE RATINGS INTERSECT, THE HIGHEST RATED PARTITION SHALL CONTINUE THROUGH. MAINTAIN PARTITION FIRE RATING BEHIND RECESSED FIRE EXTINGUISHER CABINETS. SEE SHEET A-003 FOR DETAILS.
10. WHERE RATED FIRE BARRIERS TERMINATE AT AN EXTERIOR WALL, THE RATED WALL CONSTRUCTION MUST CONTINUE UNINTERRUPTED TO THE EXTERIOR SHEATING.
11. INSTALL FRT WOOD BLOCKING IN PARTITIONS FOR CASEWORK, WALL MOUNTED EQUIPMENT, TRIM, AND RELATED CONSTRUCTION.
12. AT ANY LOCATION WHERE AN INTERIOR WALL TERMINATES AT AN EXTERIOR STOREFRONT, INSTALL MULLION MATE AT INTERSECTION OF THE WALL AND STOREFRONT.
13. SEE LIFE SAFETY PLANS FOR REQUIRED FIRE SEPARATION WALLS.
14. SEE SHEETS A-701-A-710 FOR INTERIOR ELEVATIONS.
15. SEE SHEETS A-801A-803A FOR FINISH FLOORING, TRANSITIONS, PATTERNS, AND WALL PROTECTION.
16. SEE SHEETS A-401-A-407 FOR ENLARGED PLANS INDICATING ADDITIONAL DIMENSIONS AND PARTITION TYPES, ACCESSORIES, AND MOUNTAIN HEIGHTS.
17. SEE STRUCTURAL DRAWINGS FOR SLAB DEPRESSION AND CUTOUTS.
18. INSTALL FRT WOOD BLOCKING IN WALLS AT ALL SCREEN LOCATIONS. SEE AV DRAWINGS.
19. EXTEND PERIMETER WALLS AND FINISH TO STRUCTURE ABOVE AT EXPOSED STRUCTURE AREAS. PAINT ALL EXPOSED DUCTWORK, PIPING, HANGERS, ETC.
20. ALL IDF AND SEC ROOMS TO HAVE 3/4" FRT PLYWOOD MOUNTED 4" ABOVE FINISH FLOOR TO 8'-4" AFF ON ALL INTERIOR WALLS, PAINTED WHITE WITH FIRE-RATED LABEL TAPED OFF FOR BUILDING INSPECTOR APPROVAL. FINISH FACE TO BE SMOOTH AND CLEARED FROM ANY MARKINGS OR DEFECTS UPON COMPLETION

PARTITION RATING LEGEND

1. ALL EXTERIOR WALLS TO BE W01 UNLESS NOTED OTHERWISE. GYP. FINISH FURRED OUT IN AREAS PER PLAN.
2. ALL INTERIOR PARTITIONS TO BE TYPE 6AS UNLESS NOTED OTHERWISE.
3. SEE SHEETS G-104 - G-109 FOR UL ASSEMBLIES.
4. SEE SHEETS A-001 & A-002 FOR CONSTRUCTION SUBSYSTEMS.
5. SEE SHEET A-003 FOR CONSTRUCTION OF PARTITION TYPES.

- NEW NON-RATED PARTITION
- EXISTING WALL TO REMAIN
- UNRATED SMOKE BARRIER TO DECK
- 1 HR. RATED FIRE BARRIER TO DECK
- 2 HR. RATED FIRE BARRIER TO DECK
- 3 HR. RATED FIRE WALL TO DECK

ADD ALTERNATE REFERENCE LEGEND

1. LIST OF ALTERNATES THAT ARE RELEVANT TO THE SHEET THAT ARE OTHERWISE NOT ANNOTATED ON THE PAGE ITSELF. PLEASE REFER TO ACCOMPANYING SHEET REFERENCES LISTED BELOW.

- ADD ALT BID #06 __ SHEET A-1007 - MONUMENTAL STAIR IN EXPANSION

KEY PLAN

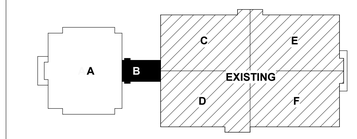

UNCW

LS3P
101 NORTH THIRD STREET SUITE 500
WILMINGTON, NORTH CAROLINA 28401
TEL. 910.790.9901 FAX 910.790.3111
WWW.LS3P.COM

SHEPLEY BULFINCH
99 CHAUNCY STREET FLOOR 4
BOSTON, MASSACHUSETTS 02111
TEL. 617.423.1700
WWW.SHEPLEYBULFINCH.COM

LS3P ASSOCIATES LTD
REGISTERED ARCHITECTURAL COMPANY
CERT. NO. 50417
WILMINGTON, NORTH CAROLINA
NORTH CAROLINA

LAURA LYNN MILLER
REGISTERED ARCHITECT
9988
NORTH CAROLINA
WILMINGTON, NC
2022.07.01 15:13:02-04'00'

RANDALL LIBRARY RENOVATION & EXPANSION

UNCW
5162 RANDALL DRIVE
WILMINGTON, NC 28403

SCO ID: 18-19656-02C
LS3P PROJECT: 7202-197980

Δ	DATE	DESCRIPTION
0	2022.07.01	PACKAGE C - BID DOCUMENTS

SHEET NAME:
FLOOR PLAN - LEVEL 2 - AREA B

ORIG SUBMISSION: 2022.07.01
CURRENT: 2022.07.01
PACKAGE C - BID DOCUMENTS

SHEET:
A-102B

PACKAGE C
BID DOCUMENTS

0' 5' 10' 20' 40'
TRUE NORTH PROJECT NORTH

7/1/2022 1:46:18 PM

1 2 3 4 5 6

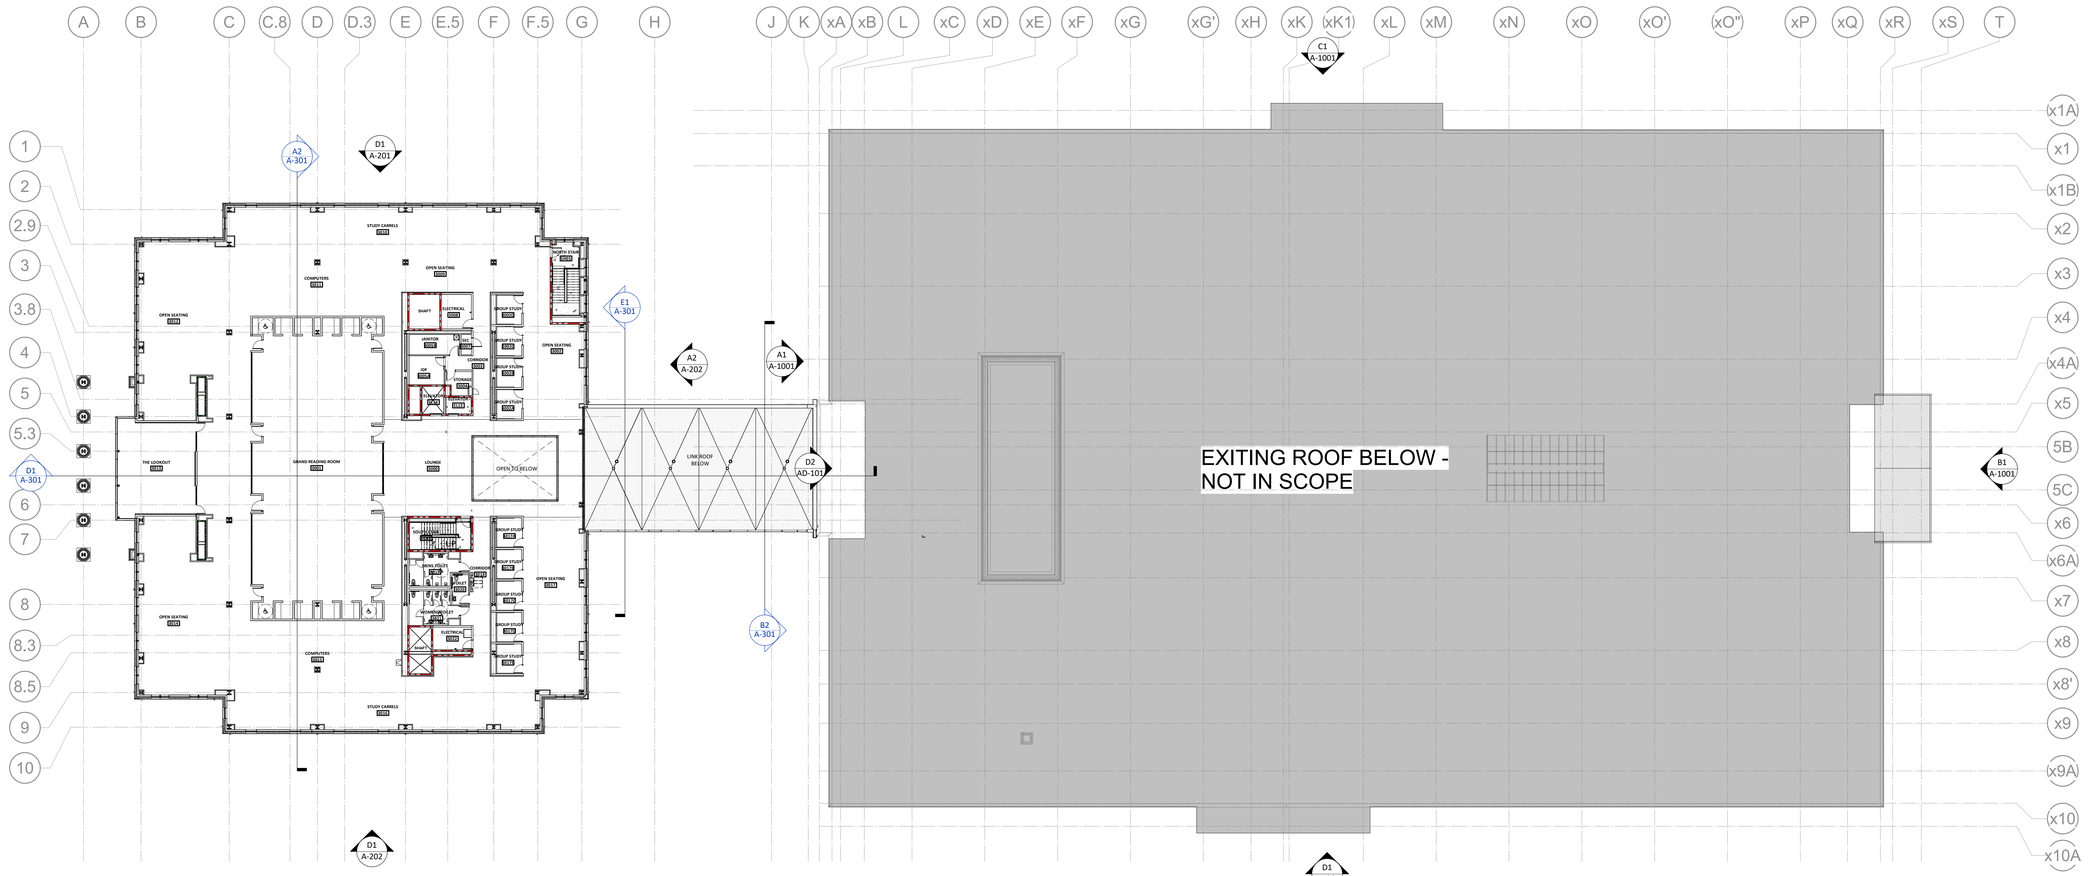

B1 OVERALL FLOOR PLAN- LEVEL 3

3/64" = 1'-0"

0'5'10' 20' 40'

TRUE NORTH PROJECT NORTH

THE LINE SHOWN ABOVE IS EXACTLY ONE INCH LONG AT THE ORIGINAL DRAWING SIZE

7/1/2022 1:46:36 PM

UNCW

LS3P

101 NORTH THIRD STREET SUITE 500
WILMINGTON, NORTH CAROLINA 28401
TEL. 910.790.9901 FAX 910.790.3111
WWW.LS3P.COM

SHEPLEY BULFINCH

99 CHAUNCY STREET FLOOR 4
BOSTON, MASSACHUSETTS 02111
TEL. 617.423.1700
WWW.SHEPLEYBULFINCH.COM

LS3P ASSOCIATES LTD
REGISTERED ARCHITECTURAL COMPANY
CERT. NO. 50417
WILMINGTON, NORTH CAROLINA

LAURA LYNN MILLER
REGISTERED ARCHITECT
9988
NORTH CAROLINA
WILMINGTON, NC

2022.07.01 15:13:02-04'00'

RANDALL LIBRARY RENOVATION & EXPANSION

UNCW
5162 RANDALL DRIVE
WILMINGTON, NC 28403

SCO ID: 18-19656-02C
LS3P PROJECT: 7202-197980

Δ	DATE	DESCRIPTION
0	2022.07.01	PACKAGE C - BID DOCUMENTS

SHEET NAME:
FLOOR PLAN- LEVEL 3 - OVERALL

ORIG SUBMISSION: 2022.07.01
CURRENT: 2022.07.01
PACKAGE C - BID DOCUMENTS

SHEET:
A-103

PACKAGE C
BID DOCUMENTS

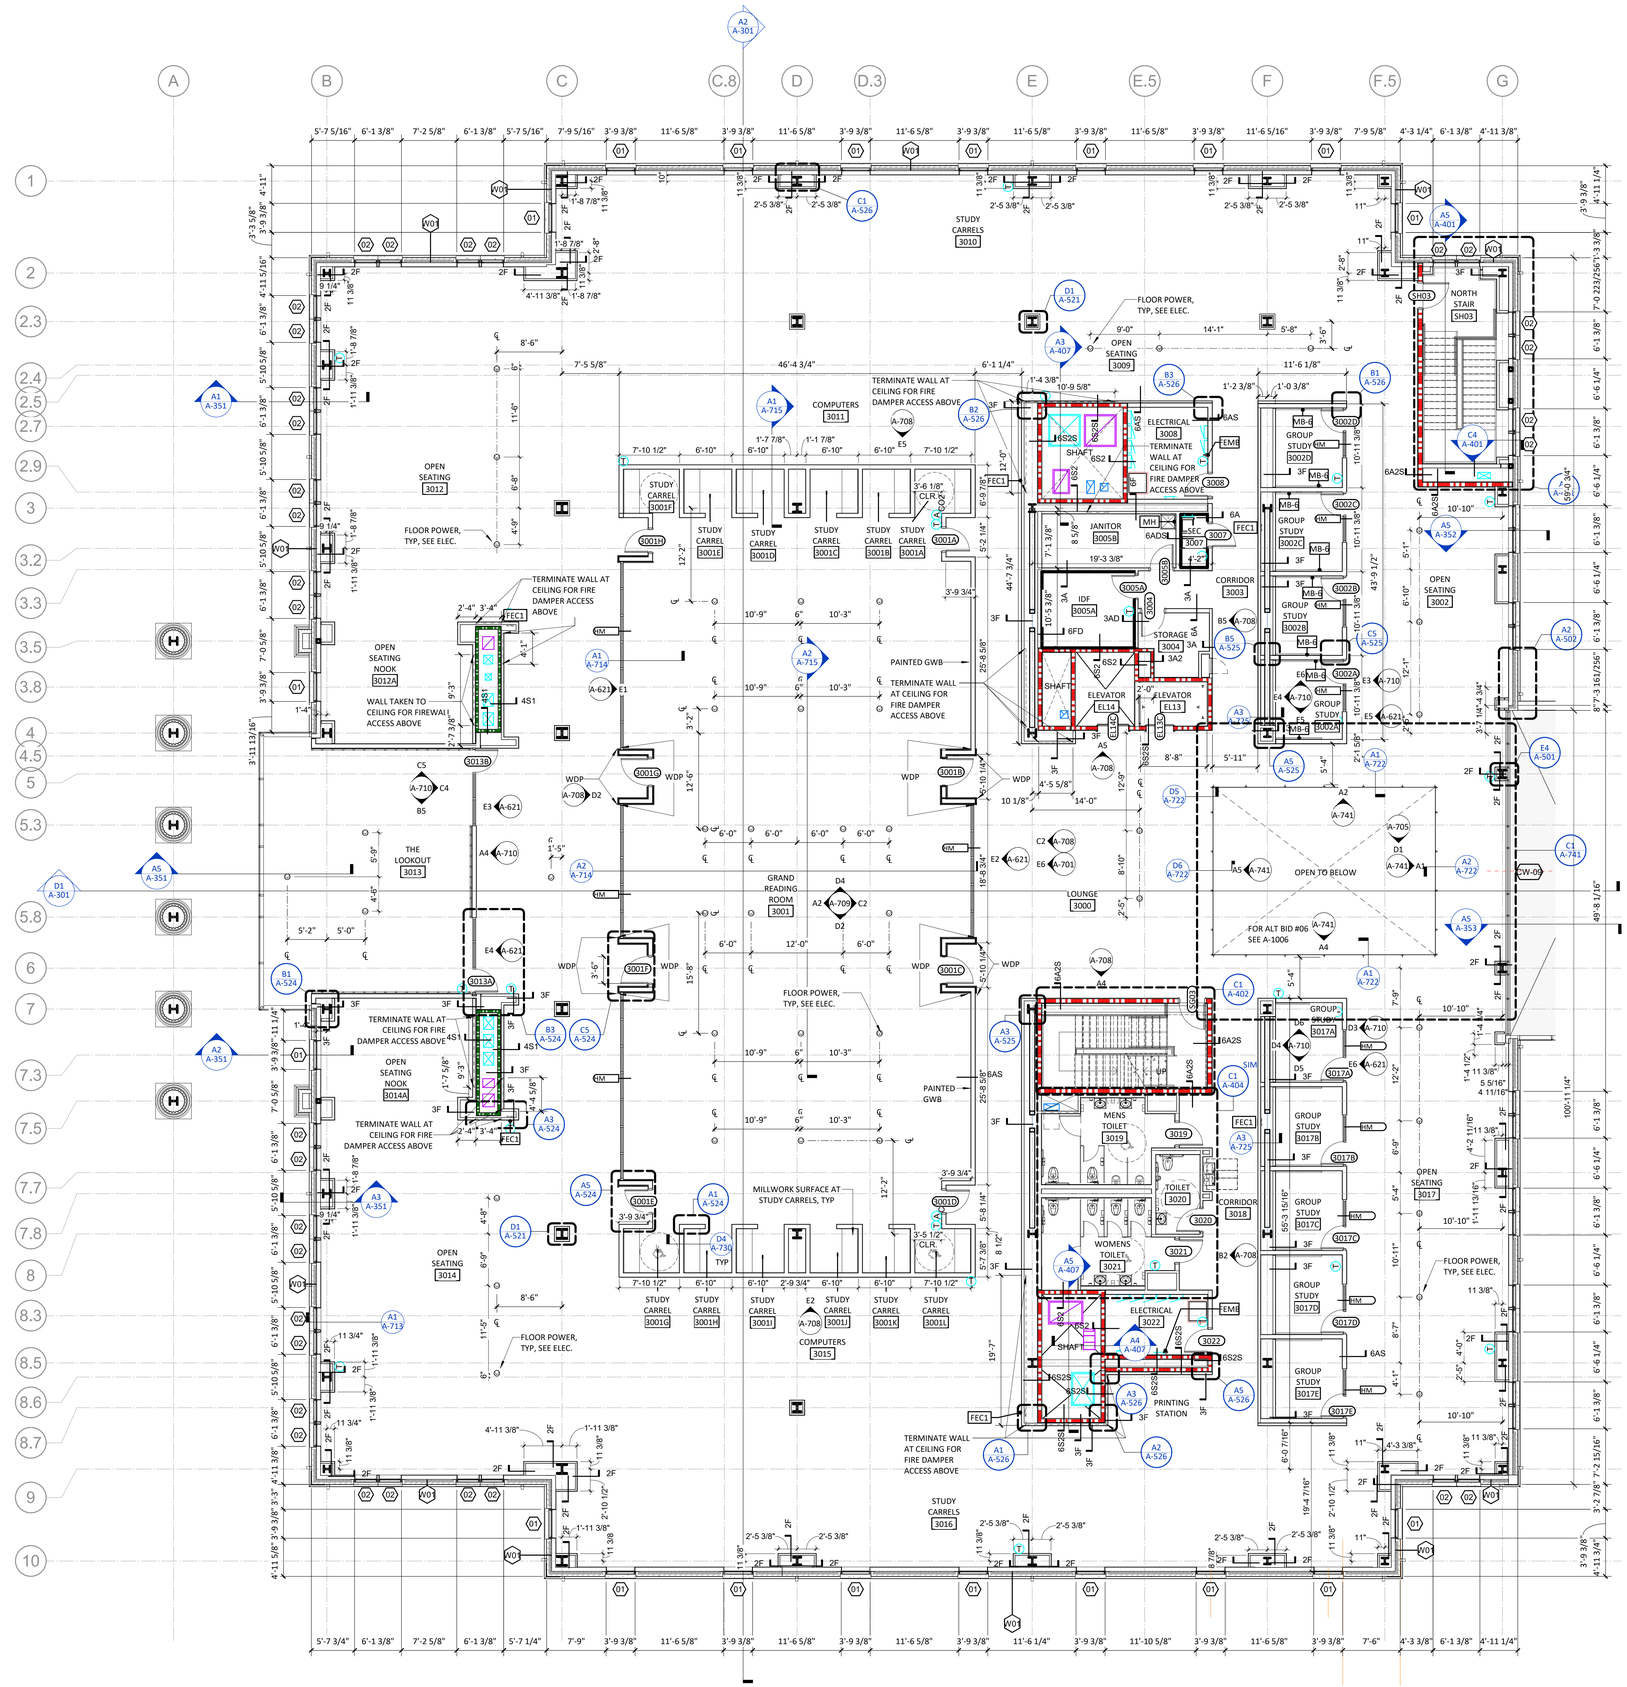

TYPICAL PLAN NOTES

1. INTERIOR GLASS WALLS TO BE PER TYPE NOTED ON DRAWINGS AND LISTED IN SPECIFICATION.
2. ALL INTERIOR WINDOW SILLS TO BE SOLID SURFACE MATERIAL.
3. GYPSUM BOARD WITHIN RESTROOMS AND JANITOR ROOMS AND INTERIOR GYPSUM BOARD AT EXTERIOR WALLS TO BE MOISTURE AND MOLD RESISTANT.
4. GYPSUM BOARD WITHIN STAIR ENCLOSURES AND AT CORRIDORS TO BE IMPACT RESISTANT. SEE A-003 FOR PARTITION TYPES.
5. DIMENSION TO FACE OF PARTITIONS ARE TO FACE OF STUD OR FACE OF MASONRY.
6. FINISHES DEPICTED IN FINISH PLANS AND ELEVATIONS ARE NOT SHOWN ON 1/8" SCALE FLOOR PLANS. REFER TO ENLARGED PLANS, ELEVATIONS, AND DETAILS.
7. LOCATE DOOR OPENINGS 4" FROM NEAREST PERPENDICULAR WALL, U.N.O.
8. FIRE AND SOUND RATED WALLS/PARTITIONS TO BE CONSTRUCTED TIGHT TO STRUCTURE. PIPING, DUCTWORK, AND OTHER PENETRATIONS ALL GAPS FULLY SEALED. ALL WORK IS TO BE BRACED TO STRUCTURE ABOVE. SEE SHEET A-004 FOR DETAILS.
9. WHERE PARTITIONS OF DIFFERENT FIRE RATINGS INTERSECT, THE HIGHEST RATED PARTITION SHALL CONTINUE THROUGH. MAINTAIN PARTITION FIRE RATING BEHIND RECESSED FIRE EXTINGUISHER CABINETS. SEE SHEET A-003 FOR DETAILS.
10. WHERE RATED FIRE BARRIERS TERMINATE AT AN EXTERIOR WALL, THE RATED WALL CONSTRUCTION MUST CONTINUE UNINTERRUPTED TO THE EXTERIOR SHEATING.
11. INSTALL FRT WOOD BLOCKING IN PARTITIONS FOR CASEWORK, WALL MOUNTED EQUIPMENT, TRIM, AND RELATED CONSTRUCTION.
12. AT ANY LOCATION WHERE AN INTERIOR WALL TERMINATES AT AN EXTERIOR STOREFRONT, INSTALL MULLION MATE AT INTERSECTION OF THE WALL AND STOREFRONT.
13. SEE LIFE SAFETY PLANS FOR REQUIRED FIRE SEPARATION WALLS.
14. SEE SHEETS A-701-A-710 FOR INTERIOR ELEVATIONS.
15. SEE SHEETS A-801A-803A FOR FINISH FLOORING, TRANSITIONS, PATTERNS, AND WALL PROTECTION.
16. SEE SHEETS A-401-A-407 FOR ENLARGED PLANS INDICATING ADDITIONAL DIMENSIONS AND PARTITION TYPES, ACCESSORIES, AND MOUNTAIN HEIGHTS.
17. SEE STRUCTURAL DRAWINGS FOR SLAB DEPRESSION AND CUTOUTS.
18. INSTALL FRT WOOD BLOCKING IN WALLS AT ALL SCREEN LOCATIONS. SEE AV DRAWINGS.
19. EXTEND PERIMETER WALLS AND FINISH TO STRUCTURE ABOVE AT EXPOSED STRUCTURE AREAS. PAINT ALL EXPOSED DUCTWORK, PIPING, HANGERS, ETC.
20. ALL IDF AND SEC ROOMS TO HAVE 3/4" FRT PLYWOOD MOUNTED 4" ABOVE FINISH FLOOR TO 8'-4" AFF ON ALL INTERIOR WALLS, PAINTED WHITE WITH FIRE-RATED LABEL TAPED OFF FOR BUILDING INSPECTOR APPROVAL. FINISH FACE TO BE SMOOTH AND CLEARED FROM ANY MARKINGS OR DEFECTS UPON COMPLETION

PARTITION RATING LEGEND

1. ALL EXTERIOR WALLS TO BE W01 UNLESS NOTED OTHERWISE. GYP. FINISH FURRED OUT IN AREAS PER PLAN.
2. ALL INTERIOR PARTITIONS TO BE TYPE 6AS UNLESS NOTED OTHERWISE.
3. SEE SHEETS G-104 - G-109 FOR UL ASSEMBLIES.
4. SEE SHEETS A-001 & A-002 FOR CONSTRUCTION SUBSYSTEMS.
5. SEE SHEET A-003 FOR CONSTRUCTION OF PARTITION TYPES.

- NEW NON-RATED PARTITION
- EXISTING WALL TO REMAIN
- UNRATED SMOKE BARRIER TO DECK
- 1 HR. RATED FIRE BARRIER TO DECK
- 2 HR. RATED FIRE BARRIER TO DECK
- 3 HR. RATED FIRE WALL TO DECK

ADD ALTERNATE REFERENCE LEGEND

1. LIST OF ALTERNATES THAT ARE RELEVANT TO THE SHEET THAT ARE OTHERWISE NOT ANNOTATED ON THE PAGE ITSELF. PLEASE REFER TO ACCOMPANYING SHEET REFERENCES LISTED BELOW.

- ADD ALT BID #06 __ SHEET A-1006 - MONUMENTAL STAIR IN EXPANSION
- ADD ALT BID #09 __ SHEET A-1009 - WOOD WALL PANELS

WHITE BOARD SCHEDULE	
Item_Type Tag	Description
MB-4	4' x 4' GLASS MARKER BOARD
MB-6	4' x 6' GLASS MARKER BOARD
MB-8	4' x 8' GLASS MARKER BOARD

KEY PLAN

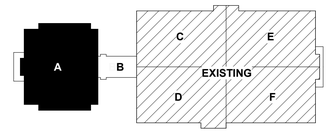

UNCW
LS3P
101 NORTH THIRD STREET SUITE 500
WILMINGTON, NORTH CAROLINA 28401
TEL. 910.790.9901 FAX 910.790.3111
WWW.LS3P.COM
SHEPLEY BULFINCH
99 CHAUNCY STREET FLOOR 4
BOSTON, MASSACHUSETTS 02111
TEL. 617.423.1700
WWW.SHEPLEYBULFINCH.COM
LS3P ASSOCIATES LTD
REGISTERED ARCHITECTURAL COMPANY
CERT. NO. 50417
WILMINGTON, NORTH CAROLINA

2022.07.01 15:13:02-04'00'

RANDALL LIBRARY RENOVATION & EXPANSION

UNCW
5162 RANDALL DRIVE
WILMINGTON, NC 28403

SCO ID: 18-19656-02C
LS3P PROJECT: 7202-197980

Δ	DATE	DESCRIPTION
0	2022.07.01	PACKAGE C - BID DOCUMENTS

SHEET NAME:
FLOOR PLAN - LEVEL 3 - AREA A

ORIG SUBMISSION: 2022.07.01
CURRENT: 2022.07.01
PACKAGE C - BID DOCUMENTS

SHEET:
A-103A

PACKAGE C
BID DOCUMENTS

0' 5' 10' 20' 40'
TRUE NORTH PROJECT NORTH

7/1/2022 1:47:30 PM

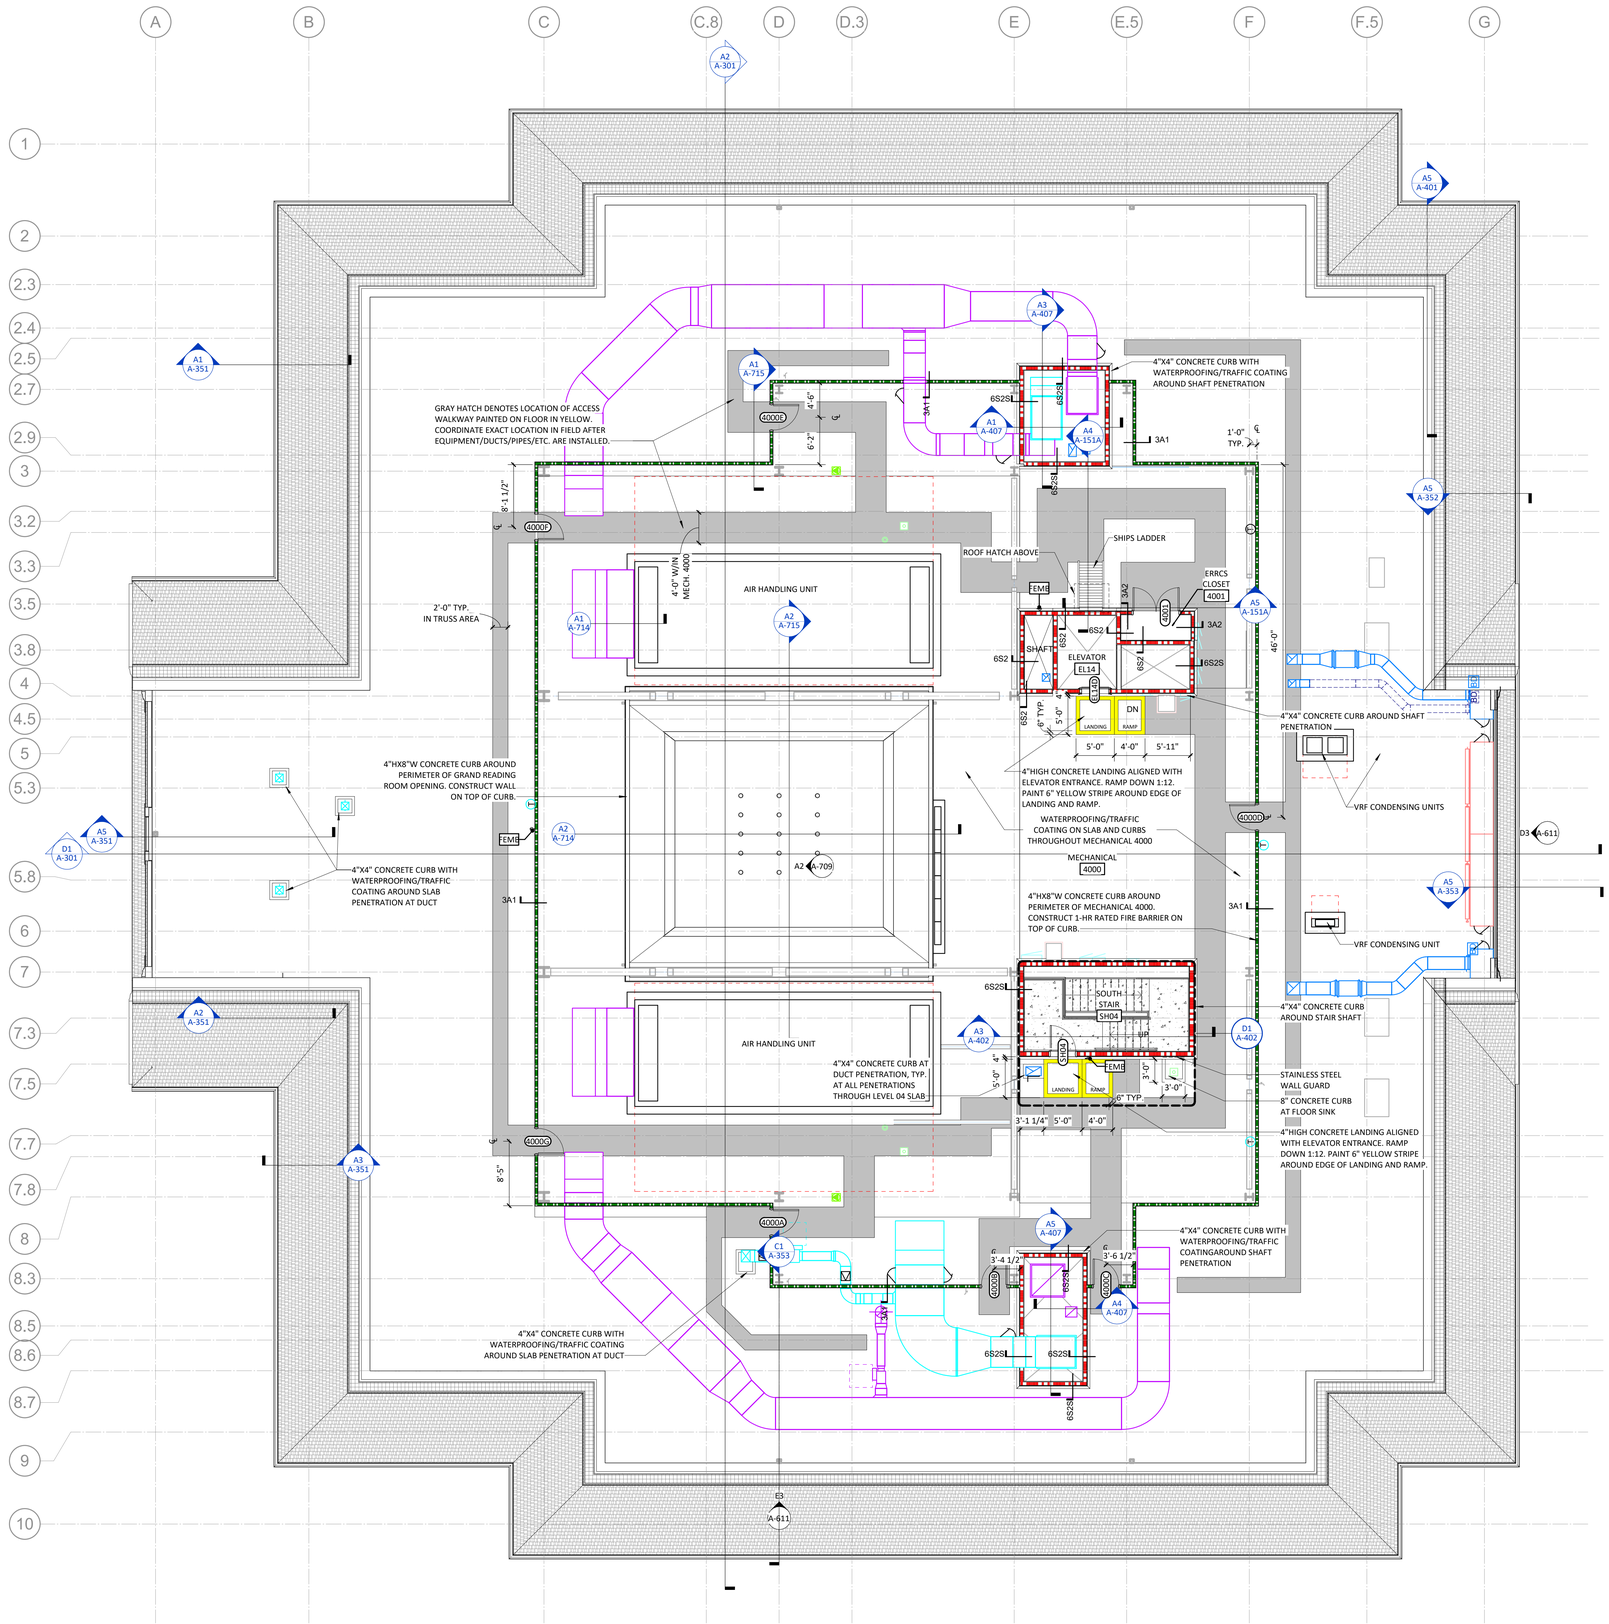

TYPICAL PLAN NOTES

1. INTERIOR GLASS WALLS TO BE PER TYPE NOTED ON DRAWINGS AND LISTED IN SPECIFICATION.
2. ALL INTERIOR WINDOW SILLS TO BE SOLID SURFACE MATERIAL.
3. GYPSUM BOARD WITHIN RESTROOMS AND JANITOR ROOMS AND INTERIOR GYPSUM BOARD AT EXTERIOR WALLS TO BE MOISTURE AND MOLD RESISTANT.
4. GYPSUM BOARD WITHIN STAIR ENCLOSURES AND AT CORRIDORS TO BE IMPACT RESISTANT. SEE A-003 FOR PARTITION TYPES.
5. DIMENSION TO FACE OF PARTITIONS ARE TO FACE OF STUD OR FACE OF MASONRY.
6. FINISHES DEPICTED IN FINISH PLANS AND ELEVATIONS ARE NOT SHOWN ON 1/8" SCALE FLOOR PLANS. REFER TO ENLARGED PLANS, ELEVATIONS, AND DETAILS.
7. LOCATE DOOR OPENINGS 4" FROM NEAREST PERPENDICULAR WALL, U.N.O.
8. FIRE AND SOUND RATED WALLS/PARTITIONS TO BE CONSTRUCTED TIGHT TO STRUCTURE, PIPING, DUCTWORK, AND OTHER PENETRATIONS. ALL GAPS FULLY SEALED. ALL WORK IS TO BE BRACED TO STRUCTURE ABOVE. SEE SHEET A-004 FOR DETAILS.
9. WHERE PARTITIONS OF DIFFERENT FIRE RATINGS INTERSECT, THE HIGHEST RATED PARTITION SHALL CONTINUE THROUGH. MAINTAIN PARTITION FIRE RATING BEHIND RECESSED FIRE EXTINGUISHER CABINETS. SEE SHEET A-003 FOR DETAILS.
10. WHERE RATED FIRE BARRIERS TERMINATE AT AN EXTERIOR WALL, THE RATED WALL CONSTRUCTION MUST CONTINUE UNINTERRUPTED TO THE EXTERIOR SHEATING.
11. INSTALL FRT WOOD BLOCKING IN PARTITIONS FOR CASEWORK, WALL MOUNTED EQUIPMENT, TRIM, AND RELATED CONSTRUCTION.
12. AT ANY LOCATION WHERE AN INTERIOR WALL TERMINATES AT AN EXTERIOR STOREFRONT, INSTALL MULLION MATE AT INTERSECTION OF THE WALL AND STOREFRONT.
13. SEE LIFE SAFETY PLANS FOR REQUIRED FIRE SEPARATION WALLS.
14. SEE SHEETS A-701-A-710 FOR INTERIOR ELEVATIONS.
15. SEE SHEETS A-801A-803A FOR FINISH FLOORING, TRANSITIONS, PATTERNS, AND WALL PROTECTION.
16. SEE SHEETS A-401-A-407 FOR ENLARGED PLANS INDICATING ADDITIONAL DIMENSIONS AND PARTITION TYPES, ACCESSORIES, AND MOUNTAIN HEIGHTS.
17. SEE STRUCTURAL DRAWINGS FOR SLAB DEPRESSION AND CUTOUTS.
18. INSTALL FRT WOOD BLOCKING IN WALLS AT ALL SCREEN LOCATIONS. SEE AV DRAWINGS.
19. EXTEND PERIMETER WALLS AND FINISH TO STRUCTURE ABOVE AT EXPOSED STRUCTURE AREAS. PAINT ALL EXPOSED DUCTWORK, PIPING, HANGERS, ETC.
20. ALL IDF AND SEC ROOMS TO HAVE 3/4" FRT PLYWOOD MOUNTED 4" ABOVE FINISH FLOOR TO 8'-4" AFF ON ALL INTERIOR WALLS, PAINTED WHITE WITH FIRE-RATED LABEL TAPED OFF FOR BUILDING INSPECTOR APPROVAL. FINISH FACE TO BE SMOOTH AND CLEARED FROM ANY MARKINGS OR DEFECTS UPON COMPLETION

PARTITION RATING LEGEND

1. ALL EXTERIOR WALLS TO BE W01 UNLESS NOTED OTHERWISE. GYP. FINISH FURRED OUT IN AREAS PER PLAN.
2. ALL INTERIOR PARTITIONS TO BE TYPE 6AS UNLESS NOTED OTHERWISE.
3. SEE SHEETS G-104 - G-109 FOR UL ASSEMBLIES.
4. SEE SHEETS A-001 & A-002 FOR CONSTRUCTION SUBSYSTEMS.
5. SEE SHEET A-003 FOR CONSTRUCTION OF PARTITION TYPES.

- NEW NON-RATED PARTITION
- EXISTING WALL TO REMAIN
- UNRATED SMOKE BARRIER TO DECK
- 1 HR. RATED FIRE BARRIER TO DECK
- 2 HR. RATED FIRE BARRIER TO DECK
- 3 HR. RATED FIRE WALL TO DECK

KEY PLAN

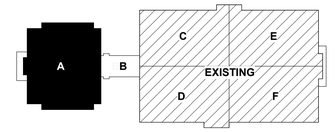

UNCW

LS3P

101 NORTH THIRD STREET SUITE 500
WILMINGTON, NORTH CAROLINA 28401
TEL. 910.790.9901 FAX 910.790.3111
WWW.LS3P.COM

SHEPLEY BULFINCH

99 CHAUNCY STREET FLOOR 4
BOSTON, MASSACHUSETTS 02111
TEL. 617.423.1700
WWW.SHEPLEYBULFINCH.COM

LS3P ASSOCIATES LTD
REGISTERED ARCHITECTURAL COMPANY
CERT. NO. 50417
WILMINGTON, NORTH CAROLINA
NORTH CAROLINA

LAURA LYNN MILLER
REGISTERED ARCHITECT
9988
NORTH CAROLINA
WILMINGTON, NC

2022.07.01 15:13:02-04'00'

RANDALL LIBRARY RENOVATION & EXPANSION

UNCW
5162 RANDALL DRIVE
WILMINGTON, NC 28403

SCO ID: 18-19656-02C
LS3P PROJECT: 7202-197980

Δ	DATE	DESCRIPTION
0	2022.07.01	PACKAGE C - BID DOCUMENTS

SHEET NAME:
FLOOR PLAN - LEVEL 4 - AREA A

ORIG SUBMISSION: 2022.07.01
CURRENT: 2022.07.01
PACKAGE C - BID DOCUMENTS

SHEET:
A-104A

PACKAGE C
BID DOCUMENTS

A1 FLOOR PLAN- PARTIAL- LEVEL 4 - AREA A
1/8" = 1'-0"

0' 5' 10' 20' 40'
TRUE NORTH PROJECT NORTH

7/1/2022 1:47:40 PM

THE LINE SHOWN ABOVE IS EXACTLY ONE INCH LONG AT THE ARCHITECTURAL SCALE

THE LINE SHOWN ABOVE IS EXACTLY ONE INCH LONG AT THE ORIGINAL DRAWING SIZE

ADD ALTERNATE REFERENCE LEGEND

1. LIST OF ALTERNATES THAT ARE RELEVANT TO THE SHEET THAT ARE OTHERWISE NOT ANNOTATED ON THE PAGE ITSELF. PLEASE REFER TO ACCOMPANYING SHEET REFERENCES LISTED BELOW.

- ADD ALT BID #01 __ SHEET A-1001 - WINDOW REPLACEMENT

TYPICAL RENOVATION PLAN NOTES

1. EXISTING CEILING IS PART OF THE RATED FLOOR/CEILING OR ROOF/CEILING ASSEMBLY. ANY PENETRATIONS IN EXISTING CEILING TO BE SEALED TO MAINTAIN FIRE RATING.
2. ALL NEW WALLS ARE TO BE CONSTRUCTIONED TO THE UNDERSIDE OF THE EXISTING CEILING. DO NOT PENTRATE THE EXISTING CEILING WITH NEW WALL CONSTRUCTION.
3. DIMENSION TO FACE OF PARTITIONS ARE TO FACE OF STUD.
4. SEE SHEET A-003 FOR PARTITION TYPE SCHEDULE.
5. SEE SHEETS A-805 FOR FINISH SCHEDULE AND LEGEND. ANY ROOM NOT SHOWN IN THE FINISH SCHEDULE IS TO MAINTAIN EXISTING FINISHES.
6. SEE SHEET A-601 FOR DOOR SCHEDULE.
7. INSTALL FRT WOOD BLOCKING IN WALLS AT ALL SCREEN LOCATIONS. SEE AV DRAWINGS.
8. SEE MECHANICAL AND ELECTRICAL DRAWINGS FOR ADDITIONAL WORK WITHIN THE RENOVATED AREAS.
9. UNCW WILL REMOVE ALL MOVEABLE ITEMS OUT OF ALL SPACES TO BE RENOVATED.

RENOVATION SEQUENCING

<u>SUMMER 2023</u> (BEGIN & COMPLETE IN SUMMER 2023)
- CONSTRUCTION ENTRACE AT WEST SIDE (LEVELS 1 & 2)
- INFILL DOOR AND WALL OPENING AT EXISTING TAC AREA
- 50% OF WINDOW REPLACEMENT (IF ALTERNATE #1 IS ACCEPTED)

<u>SUMMER 2024</u> (BEGIN & COMPLETE IN SUMMER 2024)
- LEVEL 1
  - TAC SUITE
  - LUX SUITE & STAFF WORKROOM
  - STAFF LOUNGE
  - MULTIPURPOSE & ADJACENT SPACE
- LEVEL 2
  - RIS SUITE
  - FIRE SHUTTERS @ EXISTING WINDOWS
  - ALTERNATE #12 (IF ACCEPTED)
  - ALTERNATE #13 (IF ACCEPTED)
  - ATERNATE #15 (IF ACCEPTED)
- LEVELS 1 & 2
  - 50% OF WINDOW REPLACEMENT (IF ALTERNATE #1 IS ACEPTED)

<u>SUMMER 2024 THROUGH DECEMBER 2024</u>
- EAST ENTRANCE (IF ALTERNATE #2 IS ACCEPTED)

KEY PLAN

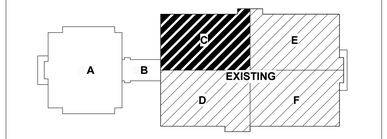

PARTITION RATING LEGEND

1. ALL EXTERIOR WALLS TO BE W01 UNLESS NOTED OTHERWISE. GYP. FINISH FURRED OUT IN AREAS PER PLAN.
2. ALL INTERIOR PARTITIONS TO BE TYPE 6AS UNLESS NOTED OTHERWISE.
3. SEE SHEETS G-104 - G-109 FOR UL ASSEMBLIES.
4. SEE SHEETS A-001 & A-002 FOR CONSTRUCTION SUBSYSTEMS.
5. SEE SHEET A-003 FOR CONSTRUCTION OF PARTITION TYPES.

- NEW NON-RATED PARTITION
- EXISTING WALL TO REMAIN
- UNRATED SMOKE BARRIER TO DECK
- 1 HR. RATED FIRE BARRIER TO DECK
- 2 HR. RATED FIRE BARRIER TO DECK
- 3 HR. RATED FIRE WALL TO DECK

SEE SHEET A-1001 FOR MORE INFO ON WINDOW (11) REPLACEMENT.
WINDOW REPLACEMENT IS ALTERNATE BID #1.

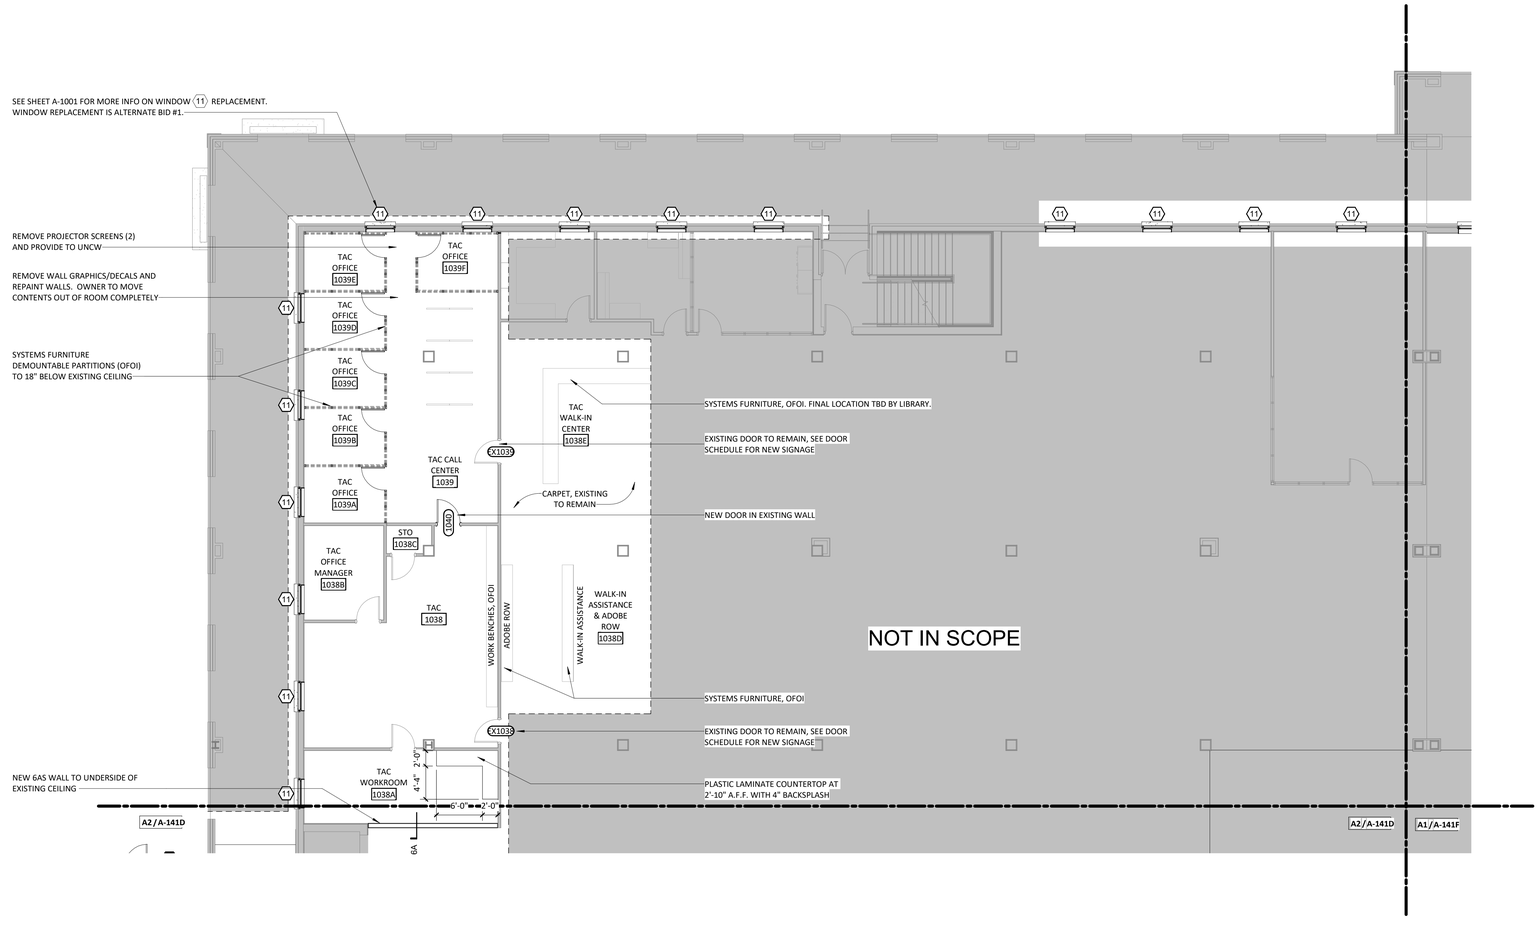

A3 ENLARGED RENO PLAN - LEVEL 1 - AREA C

1/8" = 1'-0"

0' 5' 10' 20' 40'

TRUE NORTH PROJECT NORTH

UNCW

LS3P

101 NORTH THIRD STREET SUITE 500
WILMINGTON, NORTH CAROLINA 28401
TEL. 910.790.9901 FAX 910.790.3111
WWW.LS3P.COM

SHEPLEY BULFINCH

99 CHAUNCY STREET FLOOR 4
BOSTON, MASSACHUSETTS 02111
TEL. 617.423.1700
WWW.SHEPLEYBULFINCH.COM

LS3P ASSOCIATES LTD
REGISTERED ARCHITECTURAL COMPANY
CERT. NO. 50417
WILMINGTON, NORTH CAROLINA

LAURA LYNN MILLER
REGISTERED ARCHITECT
9988
NORTH CAROLINA
WILMINGTON, NC

2022.07.01 15:13:02-04'00'

RANDALL LIBRARY RENOVATION & EXPANSION

UNCW
5162 RANDALL DRIVE
WILMINGTON, NC 28403

SCO ID: 18-19656-02C
LS3P PROJECT: 7202-197980

Δ	DATE	DESCRIPTION
0	2022.07.01	PACKAGE C - BID DOCUMENTS

SHEET NAME: ENLARGED RENO PLAN - LEVEL 1 - AREA C

ORIG SUBMISSION: 2022.07.01
CURRENT: 2022.07.01
PACKAGE C - BID DOCUMENTS

SHEET: A-141C

PACKAGE C
BID DOCUMENTS

7/1/2022 1:47:48 PM

THE LINE SHOWN ABOVE IS EXACTLY ONE INCH LONG AT THE ORIGINAL DRAWING SIZE

RENOVATION SEQUENCING

SUMMER 2023 (BEGIN & COMPLETE IN SUMMER 2023)
- CONSTRUCTION ENTRACE AT WEST SIDE (LEVELS 1 & 2)
- INFILL DOOR AND WALL OPENING AT EXISTING TAC AREA
- 50% OF WINDOW REPLACEMENT (IF ALTERNATE #1 IS ACCEPTED)

SUMMER 2024 (BEGIN & COMPLETE IN SUMMER 2024)
- LEVEL 1
  - TAC SUITE
  - LUX SUITE & STAFF WORKROOM
  - STAFF LOUNGE
  - MULTIPURPOSE & ADJACENT SPACE
- LEVEL 2
  - RIS SUITE
  - FIRE SHUTTERS @ EXISTING WINDOWS
  - ALTERNATE #12 (IF ACCEPTED)
  - ALTERNATE #13 (IF ACCEPTED)
  - ATERNATE #15 (IF ACCEPTED)
- LEVELS 1 & 2
  - 50% OF WINDOW REPLACEMENT (IF ALTERNATE #1 IS ACEPTED)

SUMMER 2024 THROUGH DECEMBER 2024
- EAST ENTRANCE (IF ALTERNATE #2 IS ACCEPTED)

TYPICAL RENOVATION PLAN NOTES

1. EXISTING CEILING IS PART OF THE RATED FLOOR/CEILING OR ROOF/CEILING ASSEMBLY. ANY PENETRATIONS IN EXISTING CEILING TO BE SEALED TO MAINTAIN FIRE RATING.
2. ALL NEW WALLS ARE TO BE CONSTRUCTIONED TO THE UNDERSIDE OF THE EXISTING CEILING. DO NOT PENTRATE THE EXISTING CEILING WITH NEW WALL CONSTRUCTION.
3. DIMENSION TO FACE OF PARTITIONS ARE TO FACE OF STUD.
4. SEE SHEET A-003 FOR PARTITION TYPE SCHEDULE.
5. SEE SHEETS A-805 FOR FINISH SCHEDULE AND LEGEND. ANY ROOM NOT SHOWN IN THE FINISH SCHEDULE IS TO MAINTAIN EXISTING FINISHES.
6. SEE SHEET A-601 FOR DOOR SCHEDULE.
7. INSTALL FRT WOOD BLOCKING IN WALLS AT ALL SCREEN LOCATIONS. SEE AV DRAWINGS.
8. SEE MECHANICAL AND ELECTRICAL DRAWINGS FOR ADDITIONAL WORK WITHIN THE RENOVATED AREAS.
9. UNCW WILL REMOVE ALL MOVEABLE ITEMS OUT OF ALL SPACES TO BE RENOVATED.

ADD ALTERNATE REFERENCE LEGEND

1. LIST OF ALTERNATES THAT ARE RELEVANT TO THE SHEET THAT ARE OTHERWISE NOT ANNOTATED ON THE PAGE ITSELF. PLEASE REFER TO ACCOMPANYING SHEET REFERENCES LISTED BELOW.

- ADD ALT BID #01 __ SHEET A-1001 - WINDOW REPLACEMENT

PARTITION RATING LEGEND

1. ALL EXTERIOR WALLS TO BE W01 UNLESS NOTED OTHERWISE. GYP. FINISH FURRED OUT IN AREAS PER PLAN.
2. ALL INTERIOR PARTITIONS TO BE TYPE 6AS UNLESS NOTED OTHERWISE.
3. SEE SHEETS G-104 - G-109 FOR UL ASSEMBLIES.
4. SEE SHEETS A-001 & A-002 FOR CONSTRUCTION SUBSYSTEMS.
5. SEE SHEET A-003 FOR CONSTRUCTION OF PARTITION TYPES.

- NEW NON-RATED PARTITION
- EXISTING WALL TO REMAIN
- UNRATED SMOKE BARRIER TO DECK
- 1 HR. RATED FIRE BARRIER TO DECK
- 2 HR. RATED FIRE BARRIER TO DECK
- 3 HR. RATED FIRE WALL TO DECK

KEY PLAN

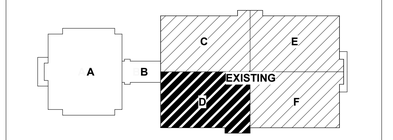

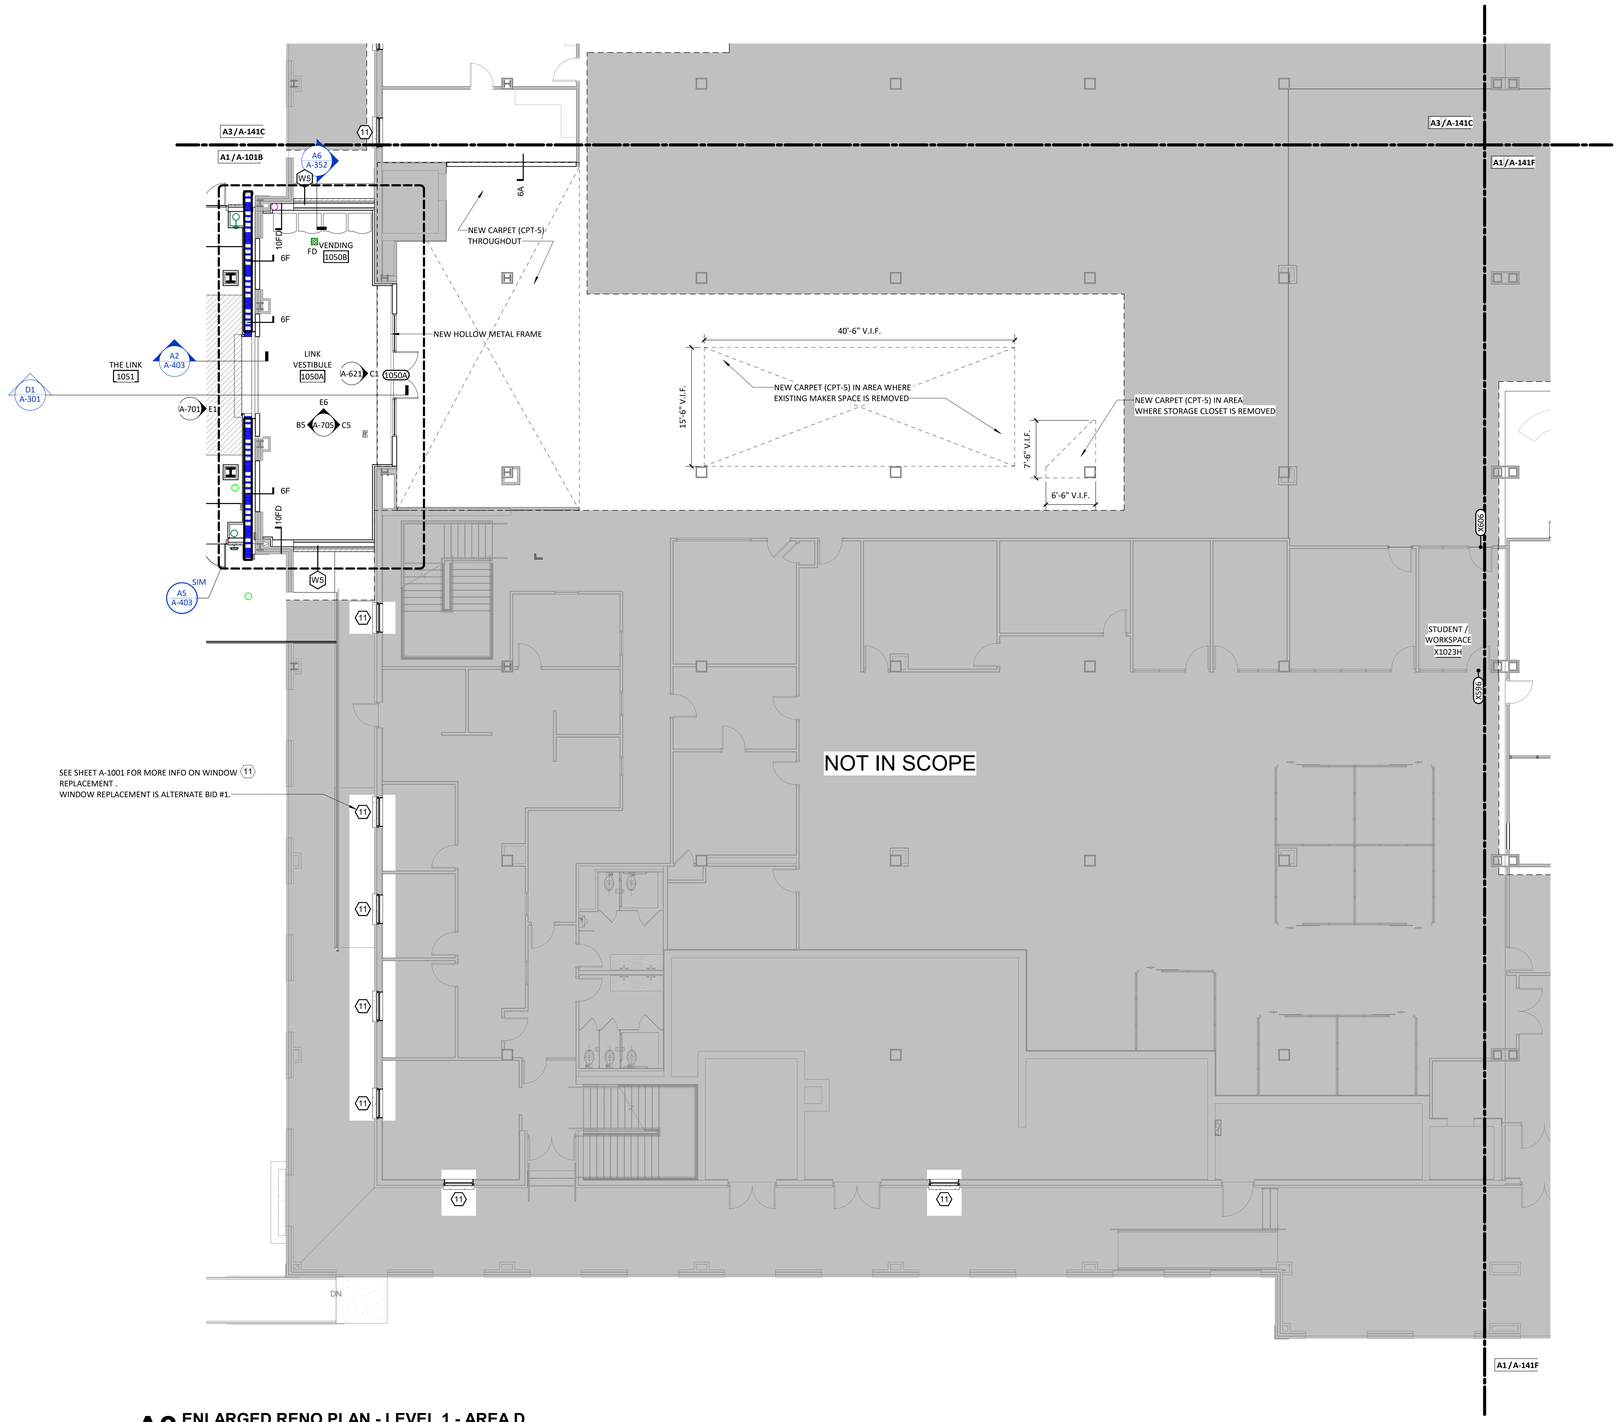

A2 ENLARGED RENO PLAN - LEVEL 1 - AREA D
1/8" = 1'-0"

0' 5' 10' 20' 40'

TRUE NORTH PROJECT NORTH

UNCW

LS3P
101 NORTH THIRD STREET SUITE 500
WILMINGTON, NORTH CAROLINA 28401
TEL. 910.790.9901 FAX 910.790.3111
WWW.LS3P.COM

SHEPLEY BULFINCH
99 CHAUNCY STREET FLOOR 4
BOSTON, MASSACHUSETTS 02111
TEL. 617.423.1700
WWW.SHEPLEYBULFINCH.COM

LS3P ASSOCIATES LTD
REGISTERED ARCHITECTURAL COMPANY
CERT. NO. 50417
WILMINGTON, NORTH CAROLINA

LAURA LYNN MILLER
REGISTERED ARCHITECT
9988
NORTH CAROLINA
WILMINGTON, NC

2022.07.01 15:13:02-04'00'

RANDALL LIBRARY RENOVATION & EXPANSION

UNCW
5162 RANDALL DRIVE
WILMINGTON, NC 28403

SCO ID: 18-19656-02C
LS3P PROJECT: 7202-197980

Δ	DATE	DESCRIPTION
0	2022.07.01	PACKAGE C - BID DOCUMENTS

SHEET NAME:
ENLARGED RENO PLAN - LEVEL 1 - AREA D

ORIG SUBMISSION: 2022.07.01
CURRENT: 2022.07.01
PACKAGE C - BID DOCUMENTS

SHEET:
A-141D

PACKAGE C
BID DOCUMENTS

7/1/2022 1:48:02 PM

E D C B A

1 2 3 4 5 6

THE LINE SHOWN ABOVE IS EXACTLY ONE INCH LONG AT THE ORIGINAL DRAWING SCALE

E

D

C

B

A

1 2 3 4 5 6

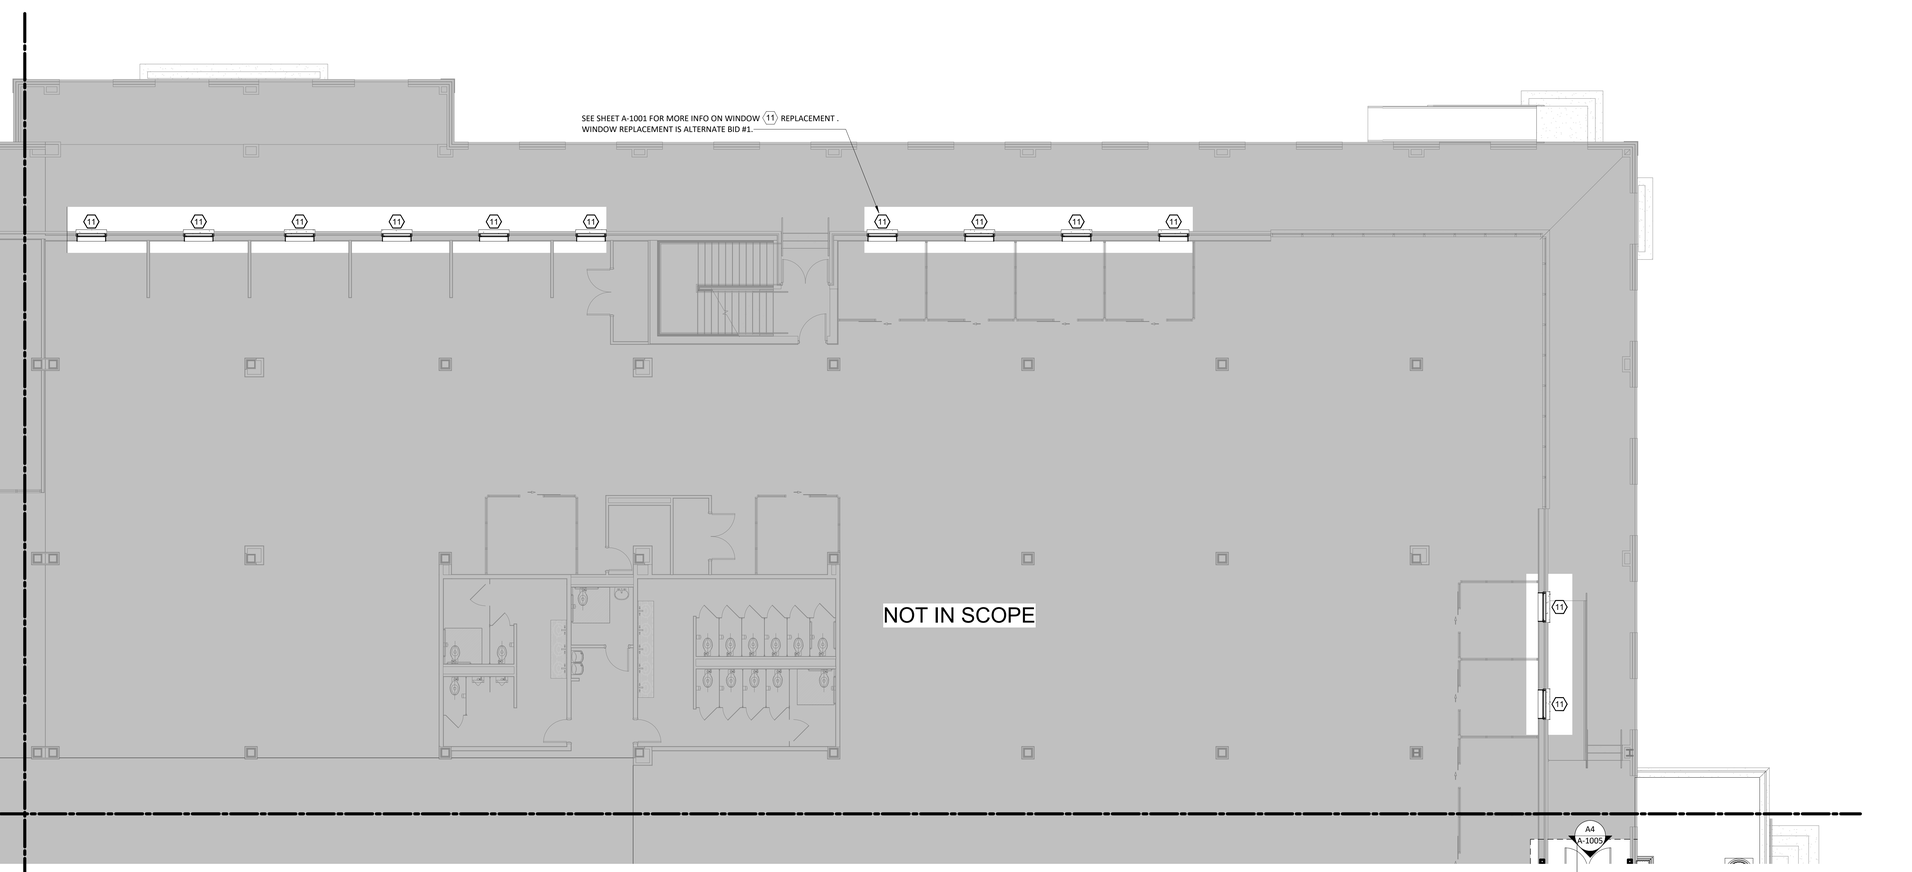

A1 ENLARGED RENO PLAN - LEVEL 1 - AREA E
1/8" = 1'-0"

7/1/2022 1:48:18 PM

ADD ALTERNATE REFERENCE LEGEND

1. LIST OF ALTERNATES THAT ARE RELEVANT TO THE SHEET THAT ARE OTHERWISE NOT ANNOTATED ON THE PAGE ITSELF. PLEASE REFER TO ACCOMPANYING SHEET REFERENCES LISTED BELOW.

- ADD ALT BID #01 __ SHEET A-1001 - WINDOW REPLACEMENT

TYPICAL RENOVATION PLAN NOTES

1. EXISTING CEILING IS PART OF THE RATED FLOOR/CEILING OR ROOF/CEILING ASSEMBLY. ANY PENETRATIONS IN EXISTING CEILING TO BE SEALED TO MAINTAIN FIRE RATING.
2. ALL NEW WALLS ARE TO BE CONSTRUCTIONED TO THE UNDERSIDE OF THE EXISTING CEILING. DO NOT PENTRATE THE EXISTING CEILING WITH NEW WALL CONSTRUCTION.
3. DIMENSION TO FACE OF PARTITIONS ARE TO FACE OF STUD.
4. SEE SHEET A-003 FOR PARTITION TYPE SCHEDULE.
5. SEE SHEETS A-805 FOR FINISH SCHEDULE AND LEGEND. ANY ROOM NOT SHOWN IN THE FINISH SCHEDULE IS TO MAINTAIN EXISTING FINISHES.
6. SEE SHEET A-601 FOR DOOR SCHEDULE.
7. INSTALL FRT WOOD BLOCKING IN WALLS AT ALL SCREEN LOCATIONS. SEE AV DRAWINGS.
8. SEE MECHANICAL AND ELECTRICAL DRAWINGS FOR ADDITIONAL WORK WITHIN THE RENOVATED AREAS.
9. UNCW WILL REMOVE ALL MOVEABLE ITEMS OUT OF ALL SPACES TO BE RENOVATED.

RENOVATION SEQUENCING

SUMMER 2023 (BEGIN & COMPLETE IN SUMMER 2023)
- CONSTRUCTION ENTRACE AT WEST SIDE (LEVELS 1 & 2)
- INFILL DOOR AND WALL OPENING AT EXISTING TAC AREA
- 50% OF WINDOW REPLACEMENT (IF ALTERNATE #1 IS ACCEPTED)

SUMMER 2024 (BEGIN & COMPLETE IN SUMMER 2024)
- LEVEL 1
  - TAC SUITE
  - LUX SUITE & STAFF WORKROOM
  - STAFF LOUNGE
  - MULTIPURPOSE & ADJACENT SPACE
- LEVEL 2
  - RIS SUITE
  - FIRE SHUTTERS @ EXISTING WINDOWS
  - ALTERNATE #12 (IF ACCEPTED)
  - ALTERNATE #13 (IF ACCEPTED)
  - ATERNATE #15 (IF ACCEPTED)
- LEVELS 1 & 2
  - 50% OF WINDOW REPLACEMENT (IF ALTERNATE #1 IS ACEPTED)

SUMMER 2024 THROUGH DECEMBER 2024
- EAST ENTRANCE (IF ALTERNATE #2 IS ACCEPTED)

KEY PLAN

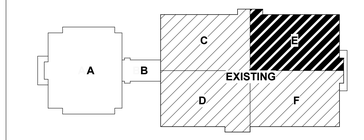

PARTITION RATING LEGEND

1. ALL EXTERIOR WALLS TO BE W01 UNLESS NOTED OTHERWISE. GYP. FINISH FURRED OUT IN AREAS PER PLAN.
2. ALL INTERIOR PARTITIONS TO BE TYPE 6AS UNLESS NOTED OTHERWISE.
3. SEE SHEETS G-104 - G-109 FOR UL ASSEMBLIES.
4. SEE SHEETS A-001 & A-002 FOR CONSTRUCTION SUBSYSTEMS.
5. SEE SHEET A-003 FOR CONSTRUCTION OF PARTITION TYPES.

- NEW NON-RATED PARTITION
- EXISTING WALL TO REMAIN
- UNRATED SMOKE BARRIER TO DECK
- 1 HR. RATED FIRE BARRIER TO DECK
- 2 HR. RATED FIRE BARRIER TO DECK
- 3 HR. RATED FIRE WALL TO DECK

UNCW

LS3P

101 NORTH THIRD STREET SUITE 500
WILMINGTON, NORTH CAROLINA 28401
TEL. 910.790.9901 FAX 910.790.3111
WWW.LS3P.COM

SHEPLEY BULFINCH

99 CHAUNCY STREET FLOOR 4
BOSTON, MASSACHUSETTS 02111
TEL. 617.423.1700
WWW.SHEPLEYBULFINCH.COM

LS3P ASSOCIATES LTD
REGISTERED ARCHITECTURAL COMPANY
CERT. NO. 50417
WILMINGTON, NORTH CAROLINA

LAURA LYNN MILLER
REGISTERED ARCHITECT
9988
NORTH CAROLINA
WILMINGTON, NC
2022.07.01 15:13:02-04'00'

RANDALL LIBRARY RENOVATION & EXPANSION

UNCW
5162 RANDALL DRIVE
WILMINGTON, NC 28403

SCO ID: 18-19656-02C
LS3P PROJECT: 7202-197980

Δ	DATE	DESCRIPTION
0	2022.07.01	PACKAGE C - BID DOCUMENTS

SHEET NAME:
ENLARGED RENO PLAN - LEVEL 1 - AREA E

ORIG SUBMISSION: 2022.07.01
CURRENT: 2022.07.01
PACKAGE C - BID DOCUMENTS

SHEET:
A-141E

PACKAGE C
BID DOCUMENTS

THE LINE SHOWN ABOVE IS EXACTLY ONE INCH LONG AT THE ARCHITECTURAL SCALE

RENOVATION SEQUENCING

SUMMER 2023 (BEGIN & COMPLETE IN SUMMER 2023)
- CONSTRUCTION ENTRACE AT WEST SIDE (LEVELS 1 & 2)
- INFILL DOOR AND WALL OPENING AT EXISTING TAC AREA
- 50% OF WINDOW REPLACEMENT (IF ALTERNATE #1 IS ACCEPTED)

SUMMER 2024 (BEGIN & COMPLETE IN SUMMER 2024)
- LEVEL 1
  - TAC SUITE
  - LUX SUITE & STAFF WORKROOM
  - STAFF LOUNGE
  - MULTIPURPOSE & ADJACENT SPACE
- LEVEL 2
  - RIS SUITE
  - FIRE SHUTTERS @ EXISTING WINDOWS
  - ALTERNATE #12 (IF ACCEPTED)
  - ALTERNATE #13 (IF ACCEPTED)
  - ATERNATE #15 (IF ACCEPTED)
- LEVELS 1 & 2
  - 50% OF WINDOW REPLACEMENT (IF ALTERNATE #1 IS ACEPTED)

SUMMER 2024 THROUGH DECEMBER 2024
- EAST ENTRANCE (IF ALTERNATE #2 IS ACCEPTED)

TYPICAL RENOVATION PLAN NOTES

1. EXISTING CEILING IS PART OF THE RATED FLOOR/CEILING OR ROOF/CEILING ASSEMBLY. ANY PENETRATIONS IN EXISTING CEILING TO BE SEALED TO MAINTAIN FIRE RATING.
2. ALL NEW WALLS ARE TO BE CONSTRUCTIONED TO THE UNDERSIDE OF THE EXISTING CEILING. DO NOT PENTRATE THE EXISTING CEILING WITH NEW WALL CONSTRUCTION.
3. DIMENSION TO FACE OF PARTITIONS ARE TO FACE OF STUD.
4. SEE SHEET A-003 FOR PARTITION TYPE SCHEDULE.
5. SEE SHEETS A-805 FOR FINISH SCHEDULE AND LEGEND. ANY ROOM NOT SHOWN IN THE FINISH SCHEDULE IS TO MAINTAIN EXISTING FINISHES.
6. SEE SHEET A-601 FOR DOOR SCHEDULE.
7. INSTALL FRT WOOD BLOCKING IN WALLS AT ALL SCREEN LOCATIONS. SEE AV DRAWINGS.
8. SEE MECHANICAL AND ELECTRICAL DRAWINGS FOR ADDITIONAL WORK WITHIN THE RENOVATED AREAS.
9. UNCW WILL REMOVE ALL MOVEABLE ITEMS OUT OF ALL SPACES TO BE RENOVATED.

ADD ALTERNATE REFERENCE LEGEND

1. LIST OF ALTERNATES THAT ARE RELEVANT TO THE SHEET THAT ARE OTHERWISE NOT ANNOTATED ON THE PAGE ITSELF. PLEASE REFER TO ACCOMPANYING SHEET REFERENCES LISTED BELOW.

- ADD ALT BID #01 __ SHEET A-1001 - WINDOW REPLACEMENT
- ADD ALT BID #02 __ SHEET A-1002 - EAST ENTRY - PLANS & PLAN DETAILS
- ADD ALT BID #02 __ SHEET A-1003 - EAST ENTRY - SECTIONS & SECTION DETAILS
- ADD ALT BID #02 __ SHEET A-1005 - EAST ENTRY - DOOR & CURTAIN WALL

PARTITION RATING LEGEND

1. ALL EXTERIOR WALLS TO BE W01 UNLESS NOTED OTHERWISE. GYP. FINISH FURRED OUT IN AREAS PER PLAN.
2. ALL INTERIOR PARTITIONS TO BE TYPE 6AS UNLESS NOTED OTHERWISE.
3. SEE SHEETS G-104 - G-109 FOR UL ASSEMBLIES.
4. SEE SHEETS A-001 & A-002 FOR CONSTRUCTION SUBSYSTEMS.
5. SEE SHEET A-003 FOR CONSTRUCTION OF PARTITION TYPES.

NEW NON-RATED PARTITION
EXISTING WALL TO REMAIN
UNRATED SMOKE BARRIER TO DECK
1 HR. RATED FIRE BARRIER TO DECK
2 HR. RATED FIRE BARRIER TO DECK
3 HR. RATED FIRE WALL TO DECK

KEY PLAN

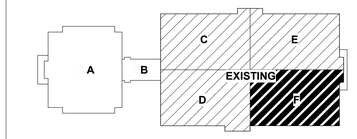

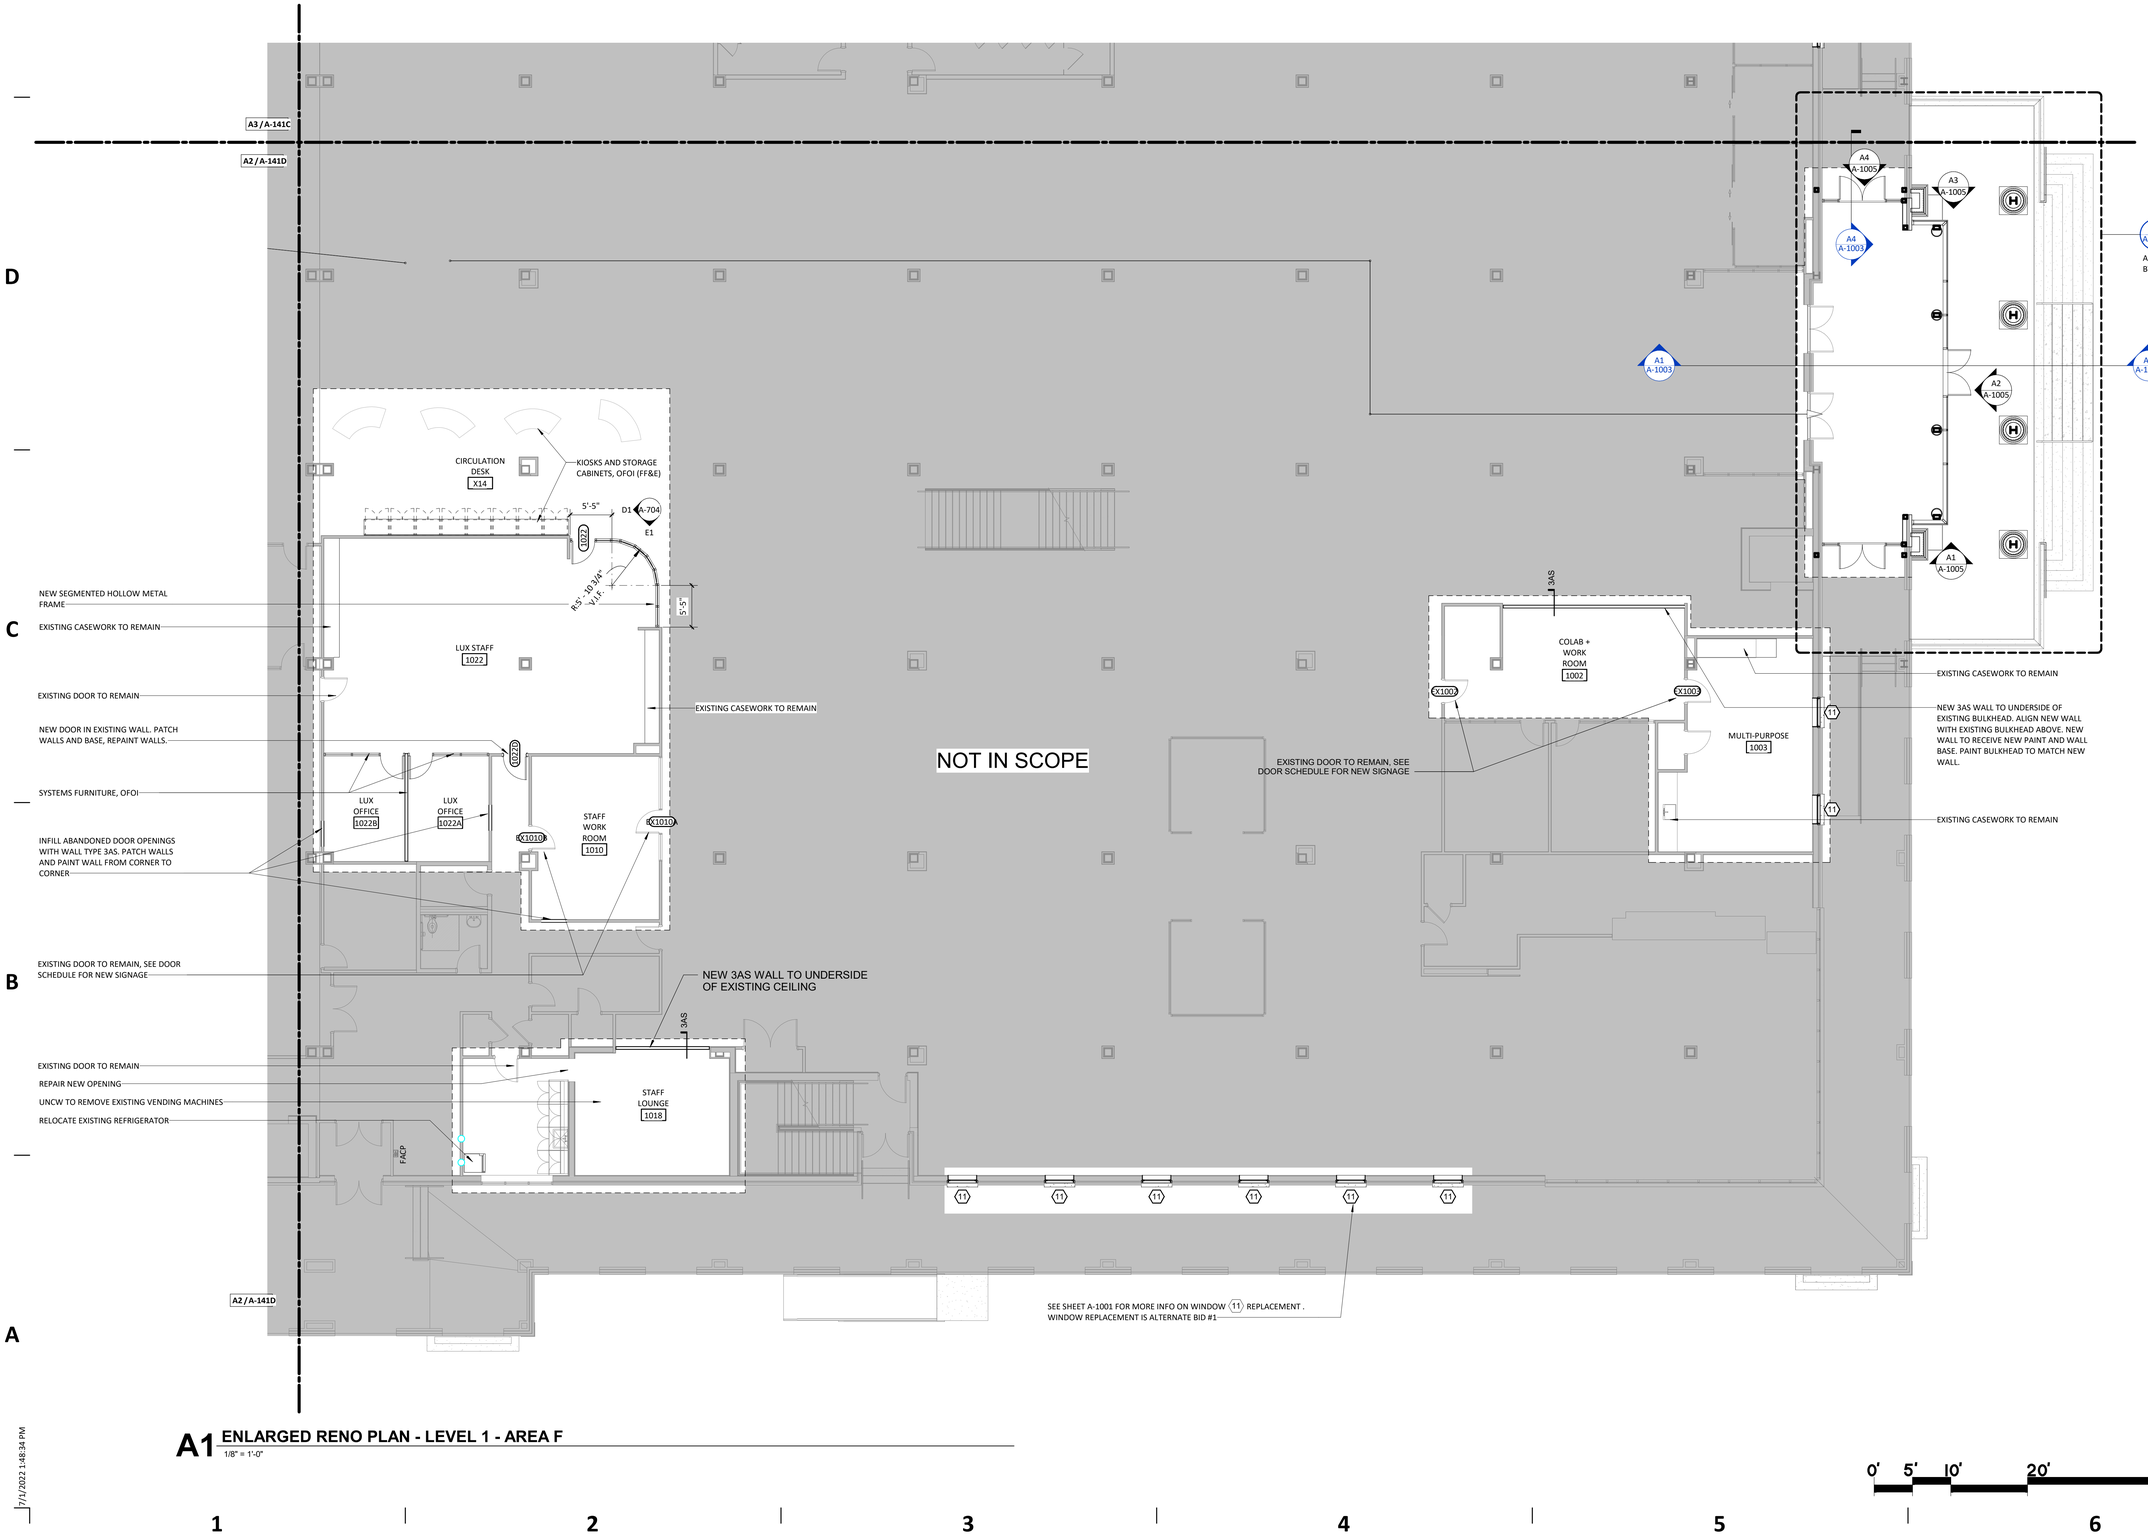

A1 ENLARGED RENO PLAN - LEVEL 1 - AREA F
1/8" = 1'-0"

0' 5' 10' 20' 40'

TRUE NORTH PROJECT NORTH

7/1/2022 1:48:34 PM

UNCW

LS3P
101 NORTH THIRD STREET SUITE 500
WILMINGTON, NORTH CAROLINA 28401
TEL. 910.790.9901 FAX 910.790.3111
WWW.LS3P.COM

SHEPLEY BULFINCH
99 CHAUNCY STREET FLOOR 4
BOSTON, MASSACHUSETTS 02111
TEL. 617.423.1700
WWW.SHEPLEYBULFINCH.COM

LS3P ASSOCIATES LTD
REGISTERED ARCHITECTURAL COMPANY
CERT. NO. 50417
WILMINGTON, NORTH CAROLINA

LAURA LYNN MILLER
REGISTERED ARCHITECT
9988
NORTH CAROLINA
WILMINGTON, NC

2022.07.01 15:13:02-04'00'

RANDALL LIBRARY RENOVATION & EXPANSION

UNCW
5162 RANDALL DRIVE
WILMINGTON, NC 28403

SCO ID: 18-19656-02C
LS3P PROJECT: 7202-197980

Δ	DATE	DESCRIPTION
0	2022.07.01	PACKAGE C - BID DOCUMENTS

SHEET NAME:
ENLARGED RENO PLAN - LEVEL 1 - AREA F

ORIG SUBMISSION: 2022.07.01
CURRENT: 2022.07.01
PACKAGE C - BID DOCUMENTS

SHEET:
A-141F

PACKAGE C
BID DOCUMENTS

THE LINE SHOWN ABOVE IS EXACTLY ONE INCH LONG AT THE ORIGINAL DRAWING SCALE

ADD ALTERNATE REFERENCE LEGEND

1. LIST OF ALTERNATES THAT ARE RELEVANT TO THE SHEET THAT ARE OTHERWISE NOT ANNOTATED ON THE PAGE ITSELF. PLEASE REFER TO ACCOMPANYING SHEET REFERENCES LISTED BELOW.

- ADD ALT BID #01 __ SHEET A-1001 - WINDOW REPLACEMENT
- ADD ALT BID #13 __ SHEET A-1013 - LEVEL 02 READING ROOM
- ADD ALT BID #14 __ SHEET A-1014 - LEVEL 02 OFFICES

TYPICAL RENOVATION PLAN NOTES

1. EXISTING CEILING IS PART OF THE RATED FLOOR/CEILING OR ROOF/CEILING ASSEMBLY. ANY PENETRATIONS IN EXISTING CEILING TO BE SEALED TO MAINTAIN FIRE RATING.
2. ALL NEW WALLS ARE TO BE CONSTRUCTIONED TO THE UNDERSIDE OF THE EXISTING CEILING. DO NOT PENTRATE THE EXISTING CEILING WITH NEW WALL CONSTRUCTION.
3. DIMENSION TO FACE OF PARTITIONS ARE TO FACE OF STUD.
4. SEE SHEET A-003 FOR PARTITION TYPE SCHEDULE.
5. SEE SHEETS A-805 FOR FINISH SCHEDULE AND LEGEND. ANY ROOM NOT SHOWN IN THE FINISH SCHEDULE IS TO MAINTAIN EXISTING FINISHES.
6. SEE SHEET A-601 FOR DOOR SCHEDULE.
7. INSTALL FRT WOOD BLOCKING IN WALLS AT ALL SCREEN LOCATIONS. SEE AV DRAWINGS.
8. SEE MECHANICAL AND ELECTRICAL DRAWINGS FOR ADDITIONAL WORK WITHIN THE RENOVATED AREAS.
9. UNCW WILL REMOVE ALL MOVEABLE ITEMS OUT OF ALL SPACES TO BE RENOVATED.

RENOVATION SEQUENCING

SUMMER 2023 (BEGIN & COMPLETE IN SUMMER 2023)
- CONSTRUCTION ENTRACE AT WEST SIDE (LEVELS 1 & 2)
- INFILL DOOR AND WALL OPENING AT EXISTING TAC AREA
- 50% OF WINDOW REPLACEMENT (IF ALTERNATE #1 IS ACCEPTED)

SUMMER 2024 (BEGIN & COMPLETE IN SUMMER 2024)
- LEVEL 1
  - TAC SUITE
  - LUX SUITE & STAFF WORKROOM
  - STAFF LOUNGE
  - MULTIPURPOSE & ADJACENT SPACE
- LEVEL 2
  - RIS SUITE
  - FIRE SHUTTERS @ EXISTING WINDOWS
  - ALTERNATE #12 (IF ACCEPTED)
  - ALTERNATE #13 (IF ACCEPTED)
  - ATERNATE #15 (IF ACCEPTED)
- LEVELS 1 & 2
  - 50% OF WINDOW REPLACEMENT (IF ALTERNATE #1 IS ACEPTED)

SUMMER 2024 THROUGH DECEMBER 2024
- EAST ENTRANCE (IF ALTERNATE #2 IS ACCEPTED)

KEY PLAN

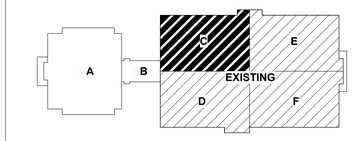

PARTITION RATING LEGEND

1. ALL EXTERIOR WALLS TO BE W01 UNLESS NOTED OTHERWISE. GYP. FINISH FURRED OUT IN AREAS PER PLAN.
2. ALL INTERIOR PARTITIONS TO BE TYPE 6AS UNLESS NOTED OTHERWISE.
3. SEE SHEETS G-104 - G-109 FOR UL ASSEMBLIES.
4. SEE SHEETS A-001 & A-002 FOR CONSTRUCTION SUBSYSTEMS.
5. SEE SHEET A-003 FOR CONSTRUCTION OF PARTITION TYPES.

- NEW NON-RATED PARTITION
- EXISTING WALL TO REMAIN
- UNRATED SMOKE BARRIER TO DECK
- 1 HR. RATED FIRE BARRIER TO DECK
- 2 HR. RATED FIRE BARRIER TO DECK
- 3 HR. RATED FIRE WALL TO DECK

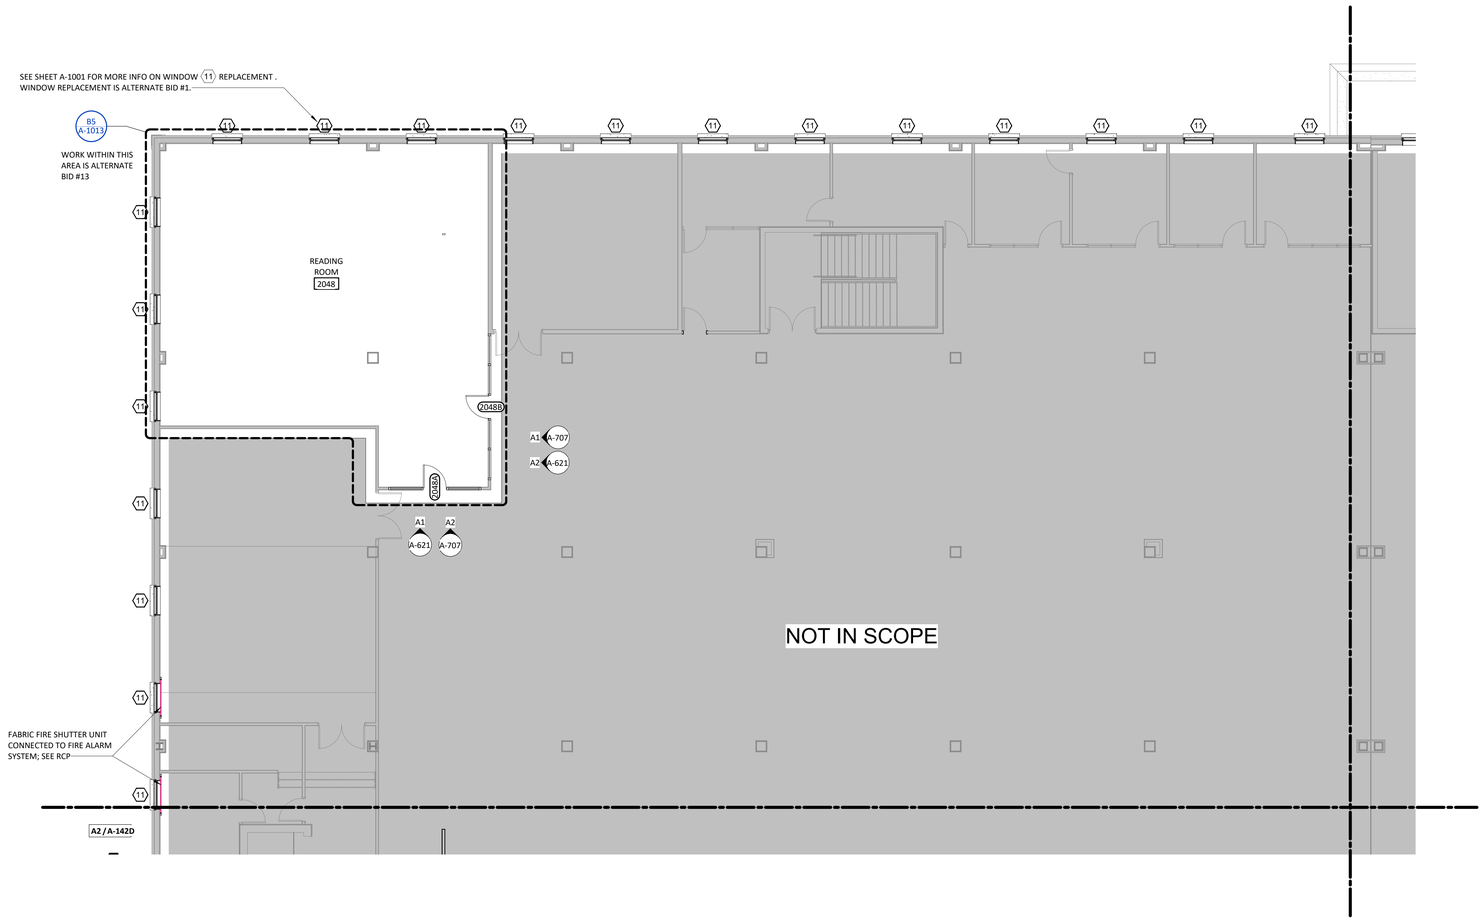

A3 ENLARGED RENO PLAN - LEVEL 2 - AREA C
1/8" = 1'-0"

0' 5' 10' 20' 40'

TRUE NORTH PROJECT NORTH

UNCW

LS3P
101 NORTH THIRD STREET SUITE 500
WILMINGTON, NORTH CAROLINA 28401
TEL. 910.790.9901 FAX 910.790.3111
WWW.LS3P.COM

SHEPLEY BULFINCH
99 CHAUNCY STREET FLOOR 4
BOSTON, MASSACHUSETTS 02111
TEL. 617.423.1700
WWW.SHEPLEYBULFINCH.COM

LS3P ASSOCIATES LTD
REGISTERED ARCHITECTURAL COMPANY
CERT. NO. 50417
WILMINGTON, NORTH CAROLINA

LAURA LYNN MILLER
REGISTERED ARCHITECT
9988
NORTH CAROLINA
WILMINGTON, NC

2022.07.01 15:13:02-04'00'

RANDALL LIBRARY RENOVATION & EXPANSION

UNCW
5162 RANDALL DRIVE
WILMINGTON, NC 28403

SCO ID: 18-19656-02C
LS3P PROJECT: 7202-197980

Δ	DATE	DESCRIPTION
0	2022.07.01	PACKAGE C - BID DOCUMENTS

SHEET NAME: ENLARGED RENO PLAN - LEVEL 2 - AREA C

ORIG SUBMISSION: 2022.07.01
CURRENT: 2022.07.01
PACKAGE C - BID DOCUMENTS

SHEET: A-142C

PACKAGE C BID DOCUMENTS

7/1/2022 1:48:42 PM

THE LINE SHOWN ABOVE IS EXACTLY ONE INCH LONG AT THE ARCHITECTURAL SCALE

RENOVATION SEQUENCING

SUMMER 2023 (BEGIN & COMPLETE IN SUMMER 2023)
- CONSTRUCTION ENTRANCE AT WEST SIDE (LEVELS 1 & 2)
- INFILL DOOR AND WALL OPENING AT EXISTING TAC AREA
- 50% OF WINDOW REPLACEMENT (IF ALTERNATE #1 IS ACCEPTED)

SUMMER 2024 (BEGIN & COMPLETE IN SUMMER 2024)
- LEVEL 1
  - TAC SUITE
  - LUX SUITE & STAFF WORKROOM
  - STAFF LOUNGE
  - MULTIPURPOSE & ADJACENT SPACE
- LEVEL 2
  - RIS SUITE
  - FIRE SHUTTERS @ EXISTING WINDOWS
  - ALTERNATE #12 (IF ACCEPTED)
  - ALTERNATE #13 (IF ACCEPTED)
  - ATERNATE #15 (IF ACCEPTED)
- LEVELS 1 & 2
  - 50% OF WINDOW REPLACEMENT (IF ALTERNATE #1 IS ACEPTED)

SUMMER 2024 THROUGH DECEMBER 2024
- EAST ENTRANCE (IF ALTERNATE #2 IS ACCEPTED)

TYPICAL RENOVATION PLAN NOTES

1. EXISTING CEILING IS PART OF THE RATED FLOOR/CEILING OR ROOF/CEILING ASSEMBLY. ANY PENETRATIONS IN EXISTING CEILING TO BE SEALED TO MAINTAIN FIRE RATING.
2. ALL NEW WALLS ARE TO BE CONSTRUCTIONED TO THE UNDERSIDE OF THE EXISTING CEILING. DO NOT PENTRATE THE EXISTING CEILING WITH NEW WALL CONSTRUCTION.
3. DIMENSION TO FACE OF PARTITIONS ARE TO FACE OF STUD.
4. SEE SHEET A-003 FOR PARTITION TYPE SCHEDULE.
5. SEE SHEETS A-805 FOR FINISH SCHEDULE AND LEGEND. ANY ROOM NOT SHOWN IN THE FINISH SCHEDULE IS TO MAINTAIN EXISTING FINISHES.
6. SEE SHEET A-901 FOR DOOR SCHEDULE.
7. INSTALL FRT WOOD BLOCKING IN WALLS AT ALL SCREEN LOCATIONS. SEE AV DRAWINGS.
8. SEE MECHANICAL AND ELECTRICAL DRAWINGS FOR ADDITIONAL WORK WITHIN THE RENOVATED AREAS.
9. UNCW WILL REMOVE ALL MOVEABLE ITEMS OUT OF ALL SPACES TO BE RENOVATED.

ADD ALTERNATE REFERENCE LEGEND

1. LIST OF ALTERNATES THAT ARE RELEVANT TO THE SHEET THAT ARE OTHERWISE NOT ANNOTATED ON THE PAGE ITSELF. PLEASE REFER TO ACCOMPANYING SHEET REFERENCES LISTED BELOW.

- ADD ALT BID #01 __ SHEET A-1001 - WINDOW REPLACEMENT

PARTITION RATING LEGEND

1. ALL EXTERIOR WALLS TO BE W01 UNLESS NOTED OTHERWISE. GYP. FINISH FURRED OUT IN AREAS PER PLAN.
2. ALL INTERIOR PARTITIONS TO BE TYPE 6AS UNLESS NOTED OTHERWISE.
3. SEE SHEETS G-104 - G-109 FOR UL ASSEMBLIES.
4. SEE SHEETS A-001 & A-002 FOR CONSTRUCTION SUBSYSTEMS.
5. SEE SHEET A-003 FOR CONSTRUCTION OF PARTITION TYPES.

- NEW NON-RATED PARTITION
- EXISTING WALL TO REMAIN
- UNRATED SMOKE BARRIER TO DECK
- 1 HR. RATED FIRE BARRIER TO DECK
- 2 HR. RATED FIRE BARRIER TO DECK
- 3 HR. RATED FIRE WALL TO DECK

KEY PLAN

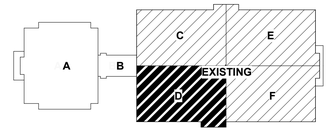

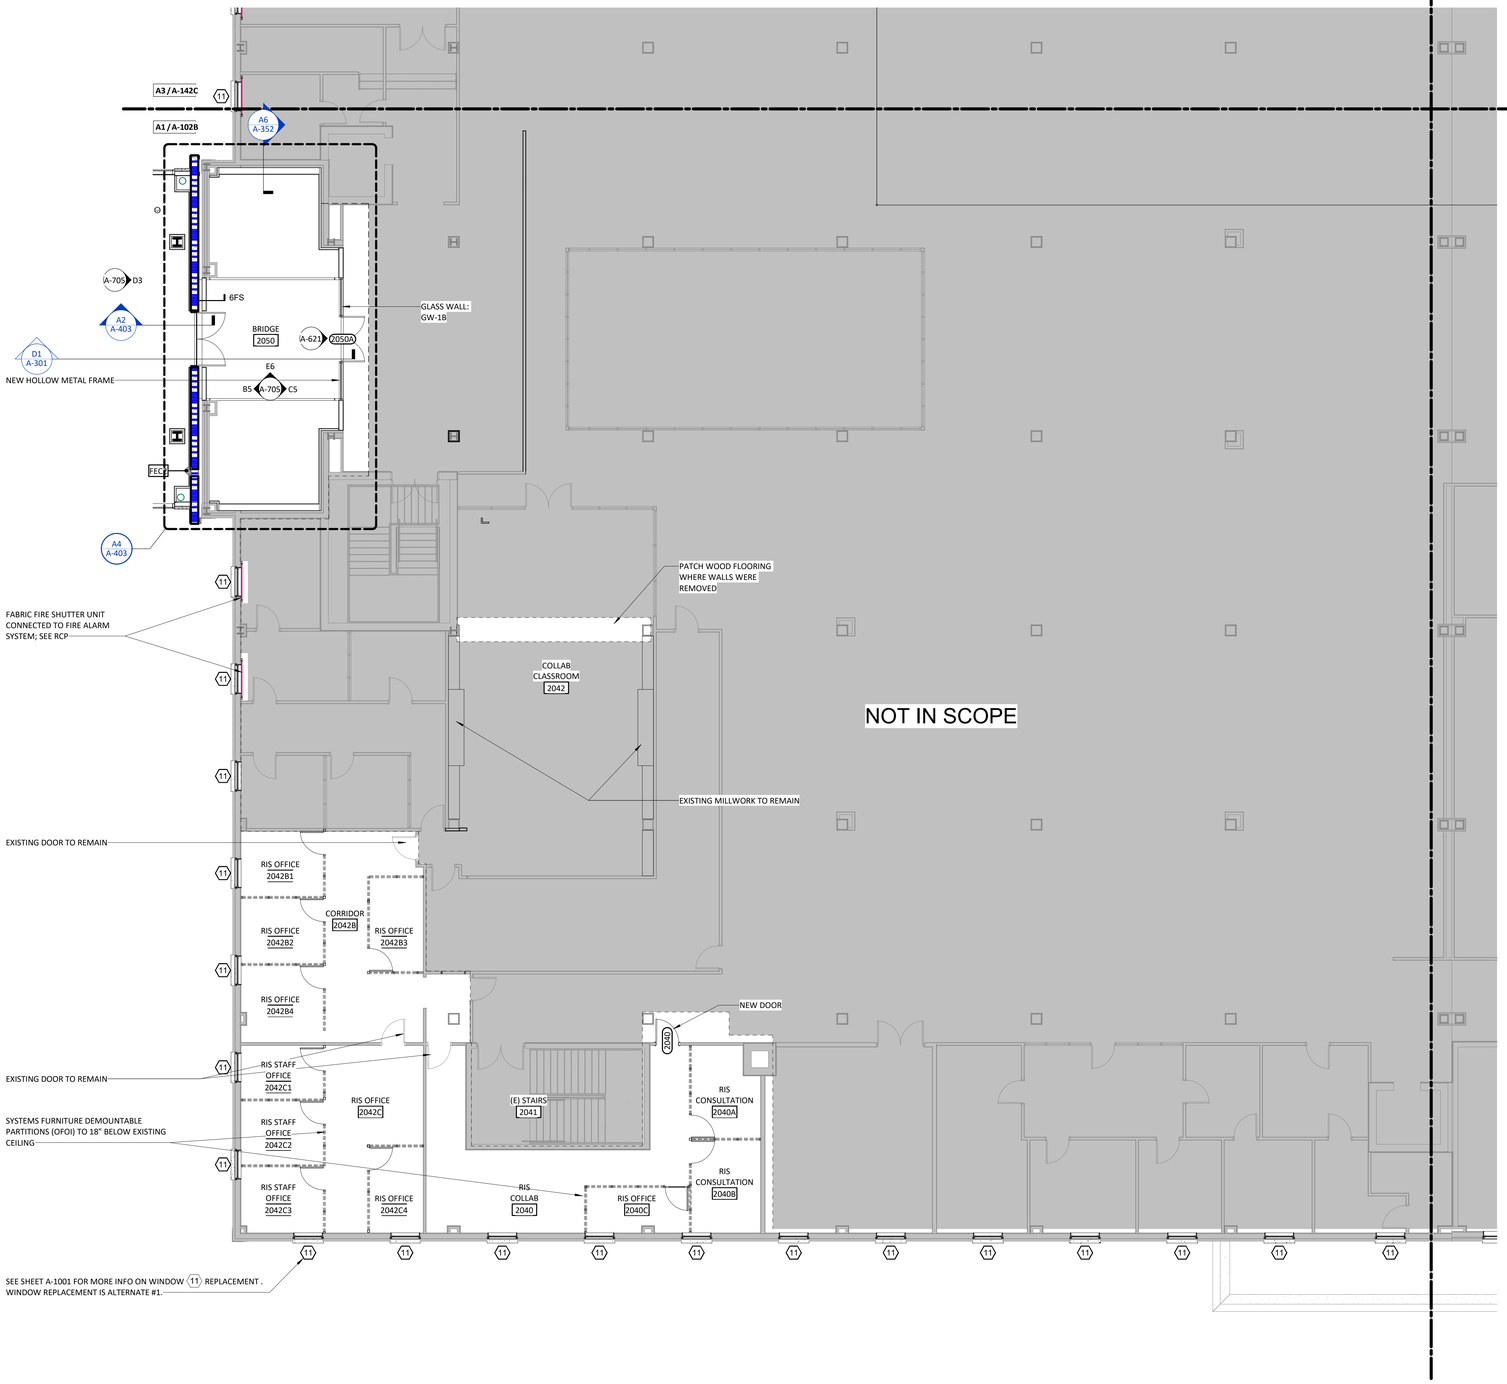

A2 ENLARGED RENO PLAN - LEVEL 2 - AREA D
1/8" = 1'-0"

0' 5' 10' 20' 40'
TRUE NORTH PROJECT NORTH

UNCW

LS3P
101 NORTH THIRD STREET SUITE 500
WILMINGTON, NORTH CAROLINA 28401
TEL. 910.790.9901 FAX 910.790.3111
WWW.LS3P.COM

SHEPLEY BULFINCH
99 CHAUNCY STREET FLOOR 4
BOSTON, MASSACHUSETTS 02111
TEL. 617.423.1700
WWW.SHEPLEYBULFINCH.COM

LS3P ASSOCIATES LTD
REGISTERED ARCHITECTURAL COMPANY
CERT. NO. 50417
WILMINGTON, NORTH CAROLINA

LAURA LYNN MILLER
REGISTERED ARCHITECT
9988
NORTH CAROLINA
WILMINGTON, NC

2022.07.01 15:13:02-04'00'

RANDALL LIBRARY RENOVATION & EXPANSION

UNCW
5162 RANDALL DRIVE
WILMINGTON, NC 28403

SCO ID: 18-19656-02C
LS3P PROJECT: 7202-197980

Δ	DATE	DESCRIPTION
0	2022.07.01	PACKAGE C - BID DOCUMENTS

SHEET NAME: ENLARGED RENO PLAN - LEVEL 2 - AREA D

ORIG SUBMISSION: 2022.07.01
CURRENT: 2022.07.01
PACKAGE C - BID DOCUMENTS

SHEET: A-142D

PACKAGE C
BID DOCUMENTS

7/1/2022 1:48:52 PM

E D C B A

1 2 3 4 5 6

THE LINE SHOWN ABOVE IS EXACTLY ONE INCH LONG AT THE ORIGINAL DRAWING SIZE

ADD ALTERNATE REFERENCE LEGEND

1. LIST OF ALTERNATES THAT ARE RELEVANT TO THE SHEET THAT ARE OTHERWISE NOT ANNOTATED ON THE PAGE ITSELF. PLEASE REFER TO ACCOMPANYING SHEET REFERENCES LISTED BELOW.

- ADD ALT BID #01 __ SHEET A-1001 - WINDOW REPLACEMENT
- ADD ALT BID #14 __ SHEET A-1014 - LEVEL 02 OFFICES

TYPICAL RENOVATION PLAN NOTES

1. EXISTING CEILING IS PART OF THE RATED FLOOR/CEILING OR ROOF/CEILING ASSEMBLY. ANY PENETRATIONS IN EXISTING CEILING TO BE SEALED TO MAINTAIN FIRE RATING.
2. ALL NEW WALLS ARE TO BE CONSTRUCTIONED TO THE UNDERSIDE OF THE EXISTING CEILING. DO NOT PENTRATE THE EXISTING CEILING WITH NEW WALL CONSTRUCTION.
3. DIMENSION TO FACE OF PARTITIONS ARE TO FACE OF STUD.
4. SEE SHEET A-003 FOR PARTITION TYPE SCHEDULE.
5. SEE SHEETS A-805 FOR FINISH SCHEDULE AND LEGEND. ANY ROOM NOT SHOWN IN THE FINISH SCHEDULE IS TO MAINTAIN EXISTING FINISHES.
6. SEE SHEET A-601 FOR DOOR SCHEDULE.
7. INSTALL FRT WOOD BLOCKING IN WALLS AT ALL SCREEN LOCATIONS. SEE AV DRAWINGS.
8. SEE MECHANICAL AND ELECTRICAL DRAWINGS FOR ADDITIONAL WORK WITHIN THE RENOVATED AREAS.
9. UNCW WILL REMOVE ALL MOVEABLE ITEMS OUT OF ALL SPACES TO BE RENOVATED.

RENOVATION SEQUENCING

SUMMER 2023 (BEGIN & COMPLETE IN SUMMER 2023)
- CONSTRUCTION ENTRACE AT WEST SIDE (LEVELS 1 & 2)
- INFILL DOOR AND WALL OPENING AT EXISTING TAC AREA
- 50% OF WINDOW REPLACEMENT (IF ALTERNATE #1 IS ACCEPTED)

SUMMER 2024 (BEGIN & COMPLETE IN SUMMER 2024)
- LEVEL 1
  - TAC SUITE
  - LUX SUITE & STAFF WORKROOM
  - STAFF LOUNGE
  - MULTIPURPOSE & ADJACENT SPACE
- LEVEL 2
  - RIS SUITE
  - FIRE SHUTTERS @ EXISTING WINDOWS
  - ALTERNATE #12 (IF ACCEPTED)
  - ALTERNATE #13 (IF ACCEPTED)
  - ATERNATE #15 (IF ACCEPTED)
- LEVELS 1 & 2
  - 50% OF WINDOW REPLACEMENT (IF ALTERNATE #1 IS ACEPTED)

SUMMER 2024 THROUGH DECEMBER 2024
- EAST ENTRANCE (IF ALTERNATE #2 IS ACCEPTED)

KEY PLAN

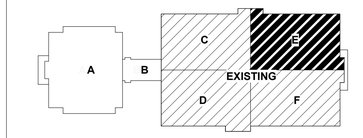

PARTITION RATING LEGEND

1. ALL EXTERIOR WALLS TO BE W01 UNLESS NOTED OTHERWISE. GYP. FINISH FURRED OUT IN AREAS PER PLAN.
2. ALL INTERIOR PARTITIONS TO BE TYPE 6AS UNLESS NOTED OTHERWISE.
3. SEE SHEETS G-104 - G-109 FOR UL ASSEMBLIES.
4. SEE SHEETS A-001 & A-002 FOR CONSTRUCTION SUBSYSTEMS.
5. SEE SHEET A-003 FOR CONSTRUCTION OF PARTITION TYPES.

- NEW NON-RATED PARTITION
- EXISTING WALL TO REMAIN
- UNRATED SMOKE BARRIER TO DECK
- 1 HR. RATED FIRE BARRIER TO DECK
- 2 HR. RATED FIRE BARRIER TO DECK
- 3 HR. RATED FIRE WALL TO DECK

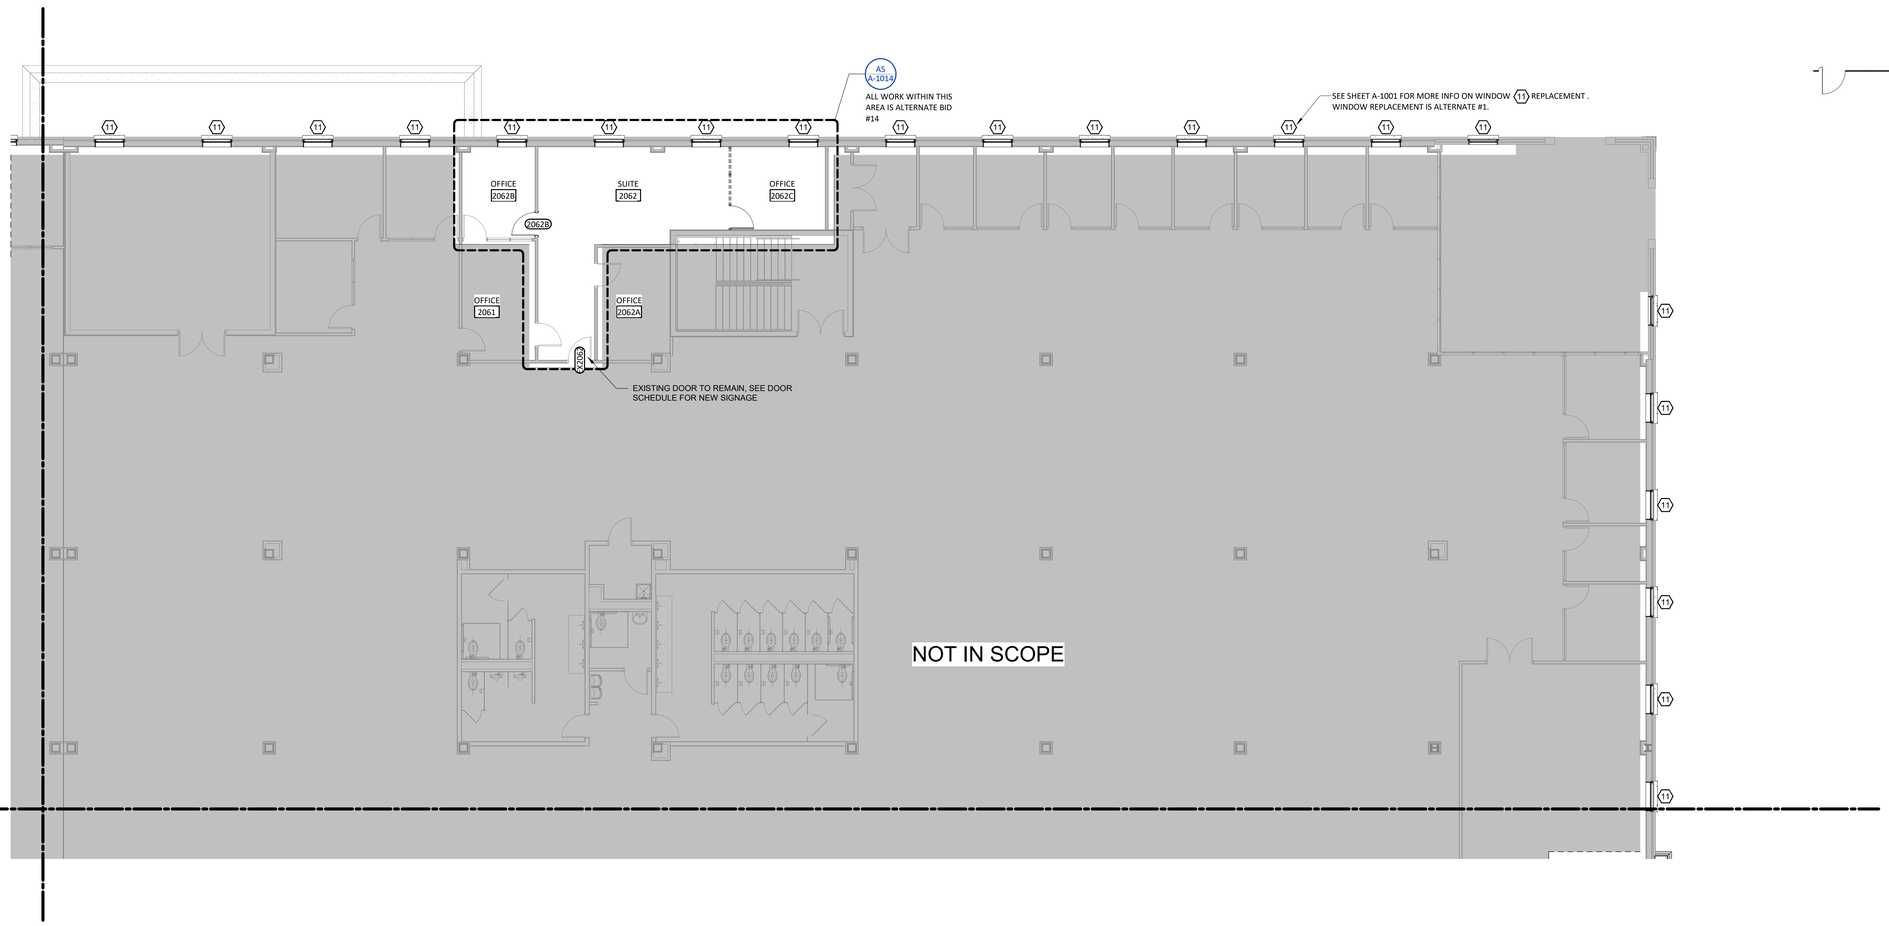

A1 ENLARGED RENO PLAN - LEVEL 2 - AREA E
1/8" = 1'-0"

0' 5' 10' 20' 40'

TRUE NORTH PROJECT NORTH

UNCW

LS3P
101 NORTH THIRD STREET SUITE 500
WILMINGTON, NORTH CAROLINA 28401
TEL. 910.790.9901 FAX 910.790.3111
WWW.LS3P.COM

SHEPLEY BULFINCH
99 CHAUNCY STREET FLOOR 4
BOSTON, MASSACHUSETTS 02111
TEL. 617.423.1700
WWW.SHEPLEYBULFINCH.COM

LS3P ASSOCIATES LTD
REGISTERED ARCHITECTURAL COMPANY
CERT. NO. 50417
WILMINGTON, NORTH CAROLINA

LAURA LYNN MILLER
REGISTERED ARCHITECT
9988
NORTH CAROLINA
WILMINGTON, NC

2022.07.01 15:13:02-04'00'

RANDALL LIBRARY RENOVATION & EXPANSION

UNCW
5162 RANDALL DRIVE
WILMINGTON, NC 28403

SCO ID: 18-19656-02C
LS3P PROJECT: 7202-197980

Δ	DATE	DESCRIPTION
0	2022.07.01	PACKAGE C - BID DOCUMENTS

SHEET NAME: ENLARGED RENO PLAN - LEVEL 2 - AREA E

ORIG SUBMISSION: 2022.07.01
CURRENT: 2022.07.01
PACKAGE C - BID DOCUMENTS

SHEET: A-142E

PACKAGE C
BID DOCUMENTS

7/1/2022 1:49:08 PM

THE LINE SHOWN ABOVE IS EXACTLY ONE INCH LONG AT THE ORIGINAL DRAWING SIZE

RENOVATION SEQUENCING

SUMMER 2023 (BEGIN & COMPLETE IN SUMMER 2023)
- CONSTRUCTION ENTRACE AT WEST SIDE (LEVELS 1 & 2)
- INFILL DOOR AND WALL OPENING AT EXISTING TAC AREA
- 50% OF WINDOW REPLACEMENT (IF ALTERNATE #1 IS ACCEPTED)

SUMMER 2024 (BEGIN & COMPLETE IN SUMMER 2024)
- LEVEL 1
  - TAC SUITE
  - LUX SUITE & STAFF WORKROOM
  - STAFF LOUNGE
  - MULTIPURPOSE & ADJACENT SPACE
- LEVEL 2
  - RIS SUITE
  - FIRE SHUTTERS @ EXISTING WINDOWS
  - ALTERNATE #12 (IF ACCEPTED)
  - ALTERNATE #13 (IF ACCEPTED)
  - ATERNATE #15 (IF ACCEPTED)
- LEVELS 1 & 2
  - 50% OF WINDOW REPLACEMENT (IF ALTERNATE #1 IS ACEPTED)

SUMMER 2024 THROUGH DECEMBER 2024
- EAST ENTRANCE (IF ALTERNATE #2 IS ACCEPTED)

TYPICAL RENOVATION PLAN NOTES

1. EXISTING CEILING IS PART OF THE RATED FLOOR/CEILING OR ROOF/CEILING ASSEMBLY. ANY PENETRATIONS IN EXISTING CEILING TO BE SEALED TO MAINTAIN FIRE RATING.
2. ALL NEW WALLS ARE TO BE CONSTRUCTIONED TO THE UNDERSIDE OF THE EXISTING CEILING. DO NOT PENTRATE THE EXISTING CEILING WITH NEW WALL CONSTRUCTION.
3. DIMENSION TO FACE OF PARTITIONS ARE TO FACE OF STUD.
4. SEE SHEET A-003 FOR PARTITION TYPE SCHEDULE.
5. SEE SHEETS A-805 FOR FINISH SCHEDULE AND LEGEND. ANY ROOM NOT SHOWN IN THE FINISH SCHEDULE IS TO MAINTAIN EXISTING FINISHES.
6. SEE SHEET A-601 FOR DOOR SCHEDULE.
7. INSTALL FRT WOOD BLOCKING IN WALLS AT ALL SCREEN LOCATIONS. SEE AV DRAWINGS.
8. SEE MECHANICAL AND ELECTRICAL DRAWINGS FOR ADDITIONAL WORK WITHIN THE RENOVATED AREAS.
9. UNCW WILL REMOVE ALL MOVEABLE ITEMS OUT OF ALL SPACES TO BE RENOVATED.

ADD ALTERNATE REFERENCE LEGEND

1. LIST OF ALTERNATES THAT ARE RELEVANT TO THE SHEET THAT ARE OTHERWISE NOT ANNOTATED ON THE PAGE ITSELF. PLEASE REFER TO ACCOMPANYING SHEET REFERENCES LISTED BELOW.

- ADD ALT BID #01 __ SHEET A-1001 - WINDOW REPLACEMENT
- ADD ALT BID #02 __ SHEET A-1002 - EAST ENTRY - PLANS & PLAN DETAILS
- ADD ALT BID #02 __ SHEET A-1003 - EAST ENTRY - SECTIONS & SECTION DETAILS
- ADD ALT BID #02 __ SHEET A-1005 - EAST ENTRY - DOOR & CURTAIN WALL
- ADD ALT BID #12 __ SHEET A-1012 - ADMINISTRATIVE OFFICES & GRADUATE LOUNGE

PARTITION RATING LEGEND

1. ALL EXTERIOR WALLS TO BE W01 UNLESS NOTED OTHERWISE. GYP. FINISH FURRED OUT IN AREAS PER PLAN.
2. ALL INTERIOR PARTITIONS TO BE TYPE 6AS UNLESS NOTED OTHERWISE.
3. SEE SHEETS G-104 - G-109 FOR UL ASSEMBLIES.
4. SEE SHEETS A-001 & A-002 FOR CONSTRUCTION SUBSYSTEMS.
5. SEE SHEET A-003 FOR CONSTRUCTION OF PARTITION TYPES.

- NEW NON-RATED PARTITION
- EXISTING WALL TO REMAIN
- UNRATED SMOKE BARRIER TO DECK
- 1 HR. RATED FIRE BARRIER TO DECK
- 2 HR. RATED FIRE BARRIER TO DECK
- 3 HR. RATED FIRE WALL TO DECK

KEY PLAN

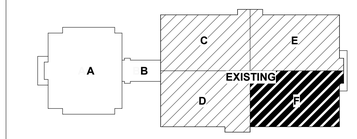

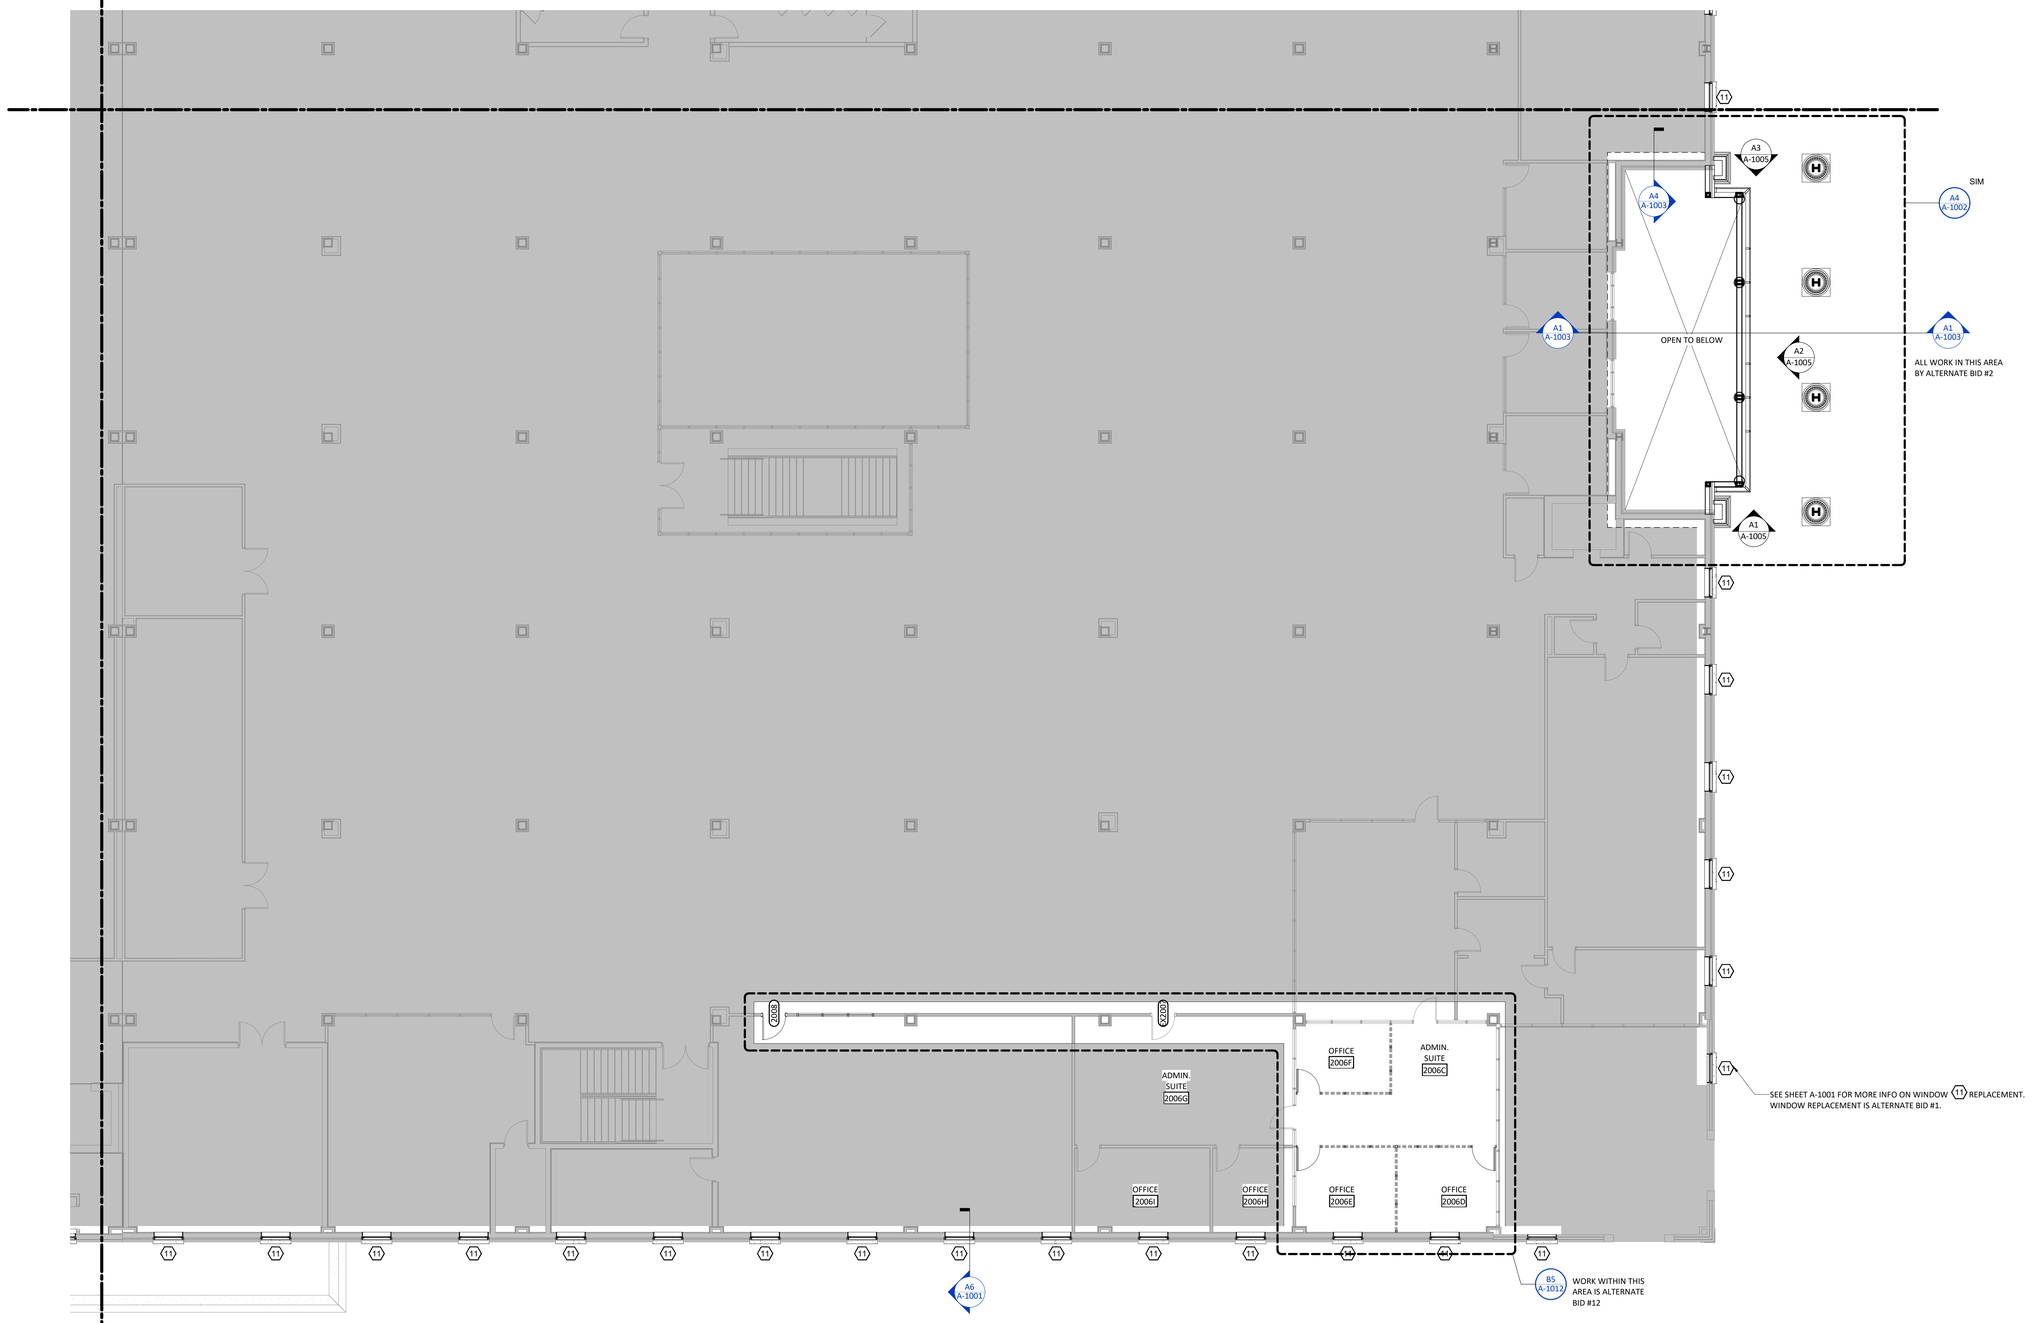

A1 ENLARGED RENO PLAN - LEVEL 2 - AREA F
1/8" = 1'-0"

0' 5' 10' 20' 40'

TRUE NORTH PROJECT NORTH

7/1/2022 1:49:28 PM

UNCW

LS3P
101 NORTH THIRD STREET SUITE 500
WILMINGTON, NORTH CAROLINA 28401
TEL. 910.790.9901 FAX 910.790.3111
WWW.LS3P.COM

SHEPLEY BULFINCH
99 CHAUNCY STREET FLOOR 4
BOSTON, MASSACHUSETTS 02111
TEL. 617.423.1700
WWW.SHEPLEYBULFINCH.COM

LS3P ASSOCIATES LTD
REGISTERED ARCHITECTURAL COMPANY
CERT. NO. 50417
WILMINGTON, NORTH CAROLINA

LAURA LYNN MILLER
REGISTERED ARCHITECT
9988
NORTH CAROLINA
WILMINGTON, NC

2022.07.01 15:13:02-04'00'

RANDALL LIBRARY RENOVATION & EXPANSION

UNCW
5162 RANDALL DRIVE
WILMINGTON, NC 28403

SCO ID: 18-19656-02C
LS3P PROJECT: 7202-197980

Δ	DATE	DESCRIPTION
0	2022.07.01	PACKAGE C - BID DOCUMENTS

SHEET NAME: ENLARGED RENO PLAN - LEVEL 2 - AREA F

ORIG SUBMISSION: 2022.07.01
CURRENT: 2022.07.01
PACKAGE C - BID DOCUMENTS

SHEET: A-142F

PACKAGE C
BID DOCUMENTS

THIS LINE SHOWN ABOVE IS EXACTLY ONE INCH LONG AT THE ARCH DIMENSION PLANE

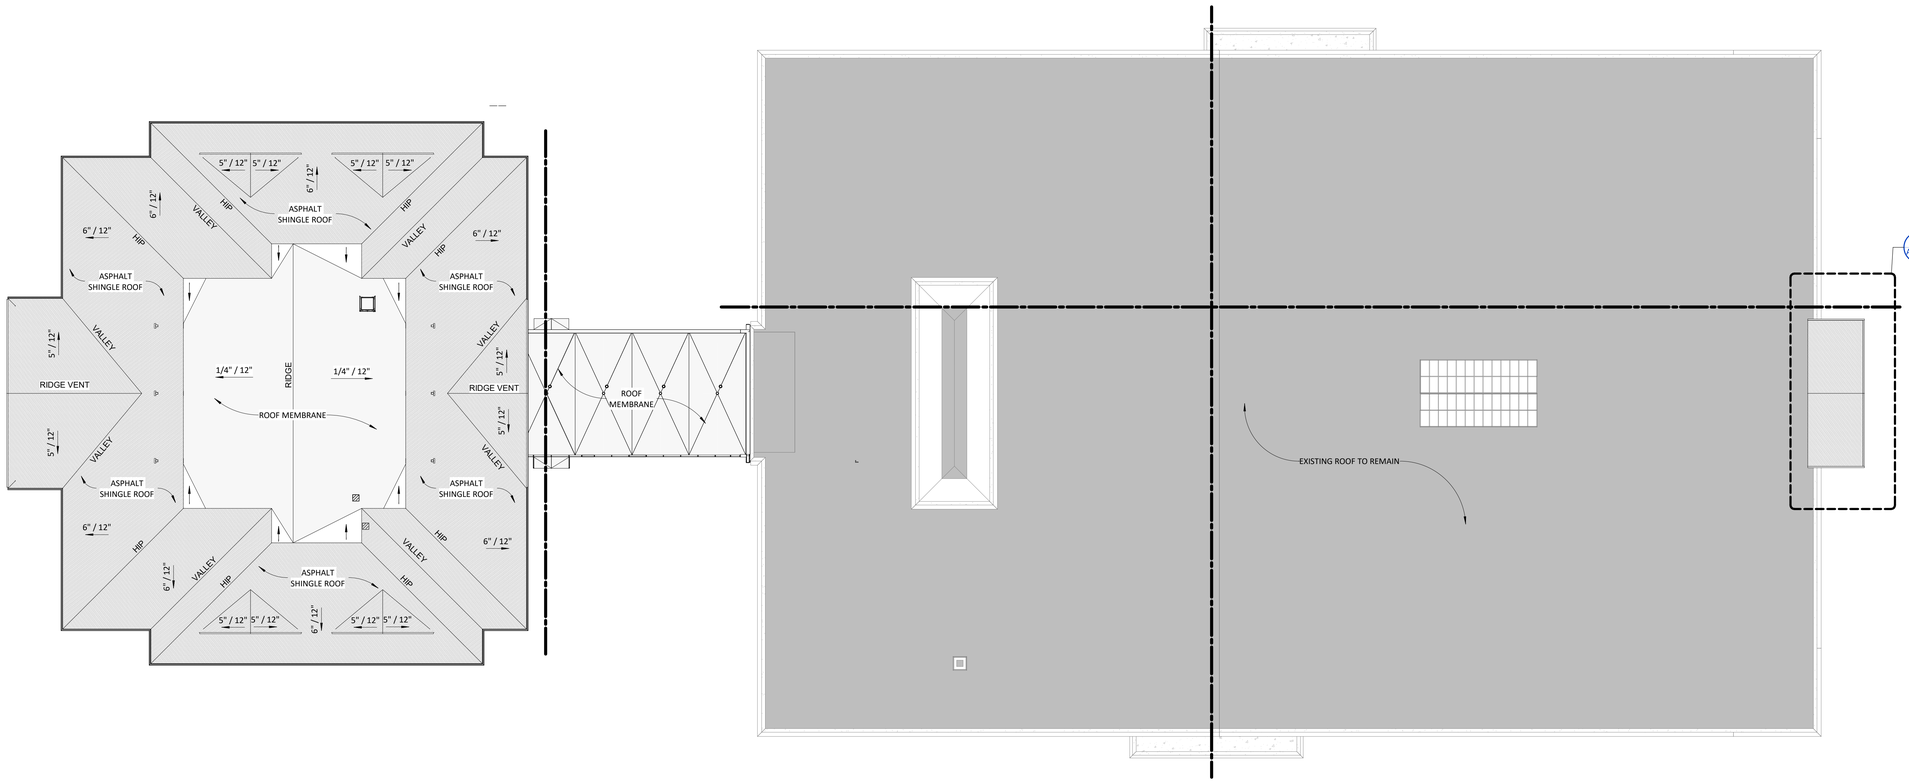

B1 OVERALL ROOF PLAN
3/64" = 1'-0"

UNCW

LS3P
101 NORTH THIRD STREET SUITE 500
WILMINGTON, NORTH CAROLINA 28401
TEL. 910.790.9901 FAX 910.790.3111
WWW.LS3P.COM

SHEPLEY BULFINCH
99 CHAUNCY STREET FLOOR 4
BOSTON, MASSACHUSETTS 02111
TEL. 617.423.1700
WWW.SHEPLEYBULFINCH.COM

LS3P ASSOCIATES LTD
REGISTERED ARCHITECTURAL COMPANY
CERT. NO. 50417
WILMINGTON, NORTH CAROLINA

LAURA LYNN MILLER
REGISTERED ARCHITECT
9988
NORTH CAROLINA
WILMINGTON, NC

2022.07.01 15:13:02-04'00'

RANDALL LIBRARY RENOVATION & EXPANSION

UNCW
5162 RANDALL DRIVE
WILMINGTON, NC 28403

SCO ID: 18-19656-02C
LS3P PROJECT: 7202-197980

Δ	DATE	DESCRIPTION
0	2022.07.01	PACKAGE C - BID DOCUMENTS

SHEET NAME:
ROOF PLAN- OVERALL

ORIG SUBMISSION: 2022.07.01
CURRENT: 2022.07.01
PACKAGE C - BID DOCUMENTS

SHEET:
A-151

PACKAGE C
BID DOCUMENTS

0' 5' 10' 20' 40'
TRUE NORTH PROJECT NORTH

7/1/2022 1:49:48 PM

E D C B A

1 2 3 4 5 6

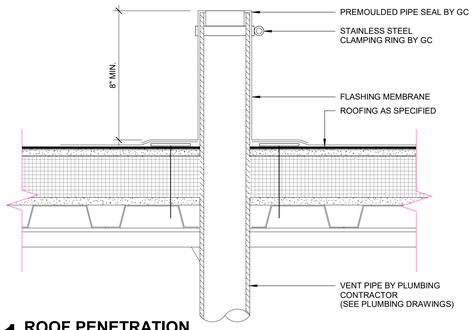

E1 ROOF PENETRATION
3" = 1'-0"

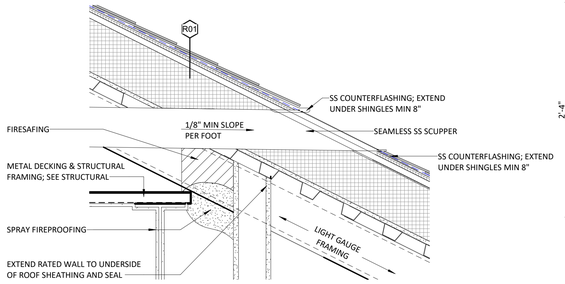

E2 ROOF RIDGE WALL - TYP. SCUPPER DETAIL
1 1/2" = 1'-0"

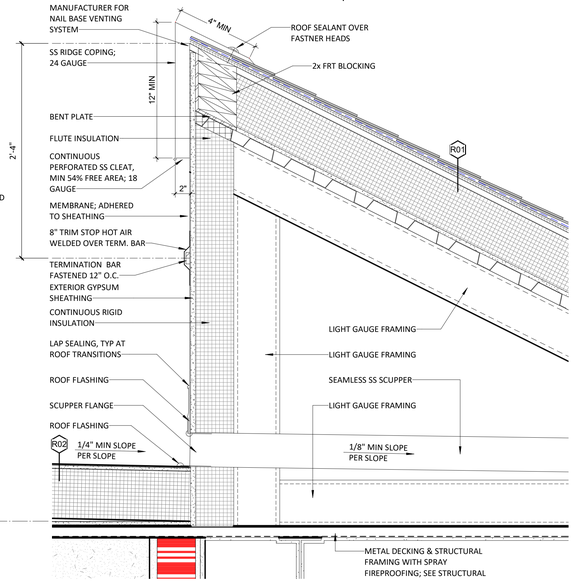

D4 ROOF RIDGE WALL - TYP. EDGE DETAIL
1 1/2" = 1'-0"

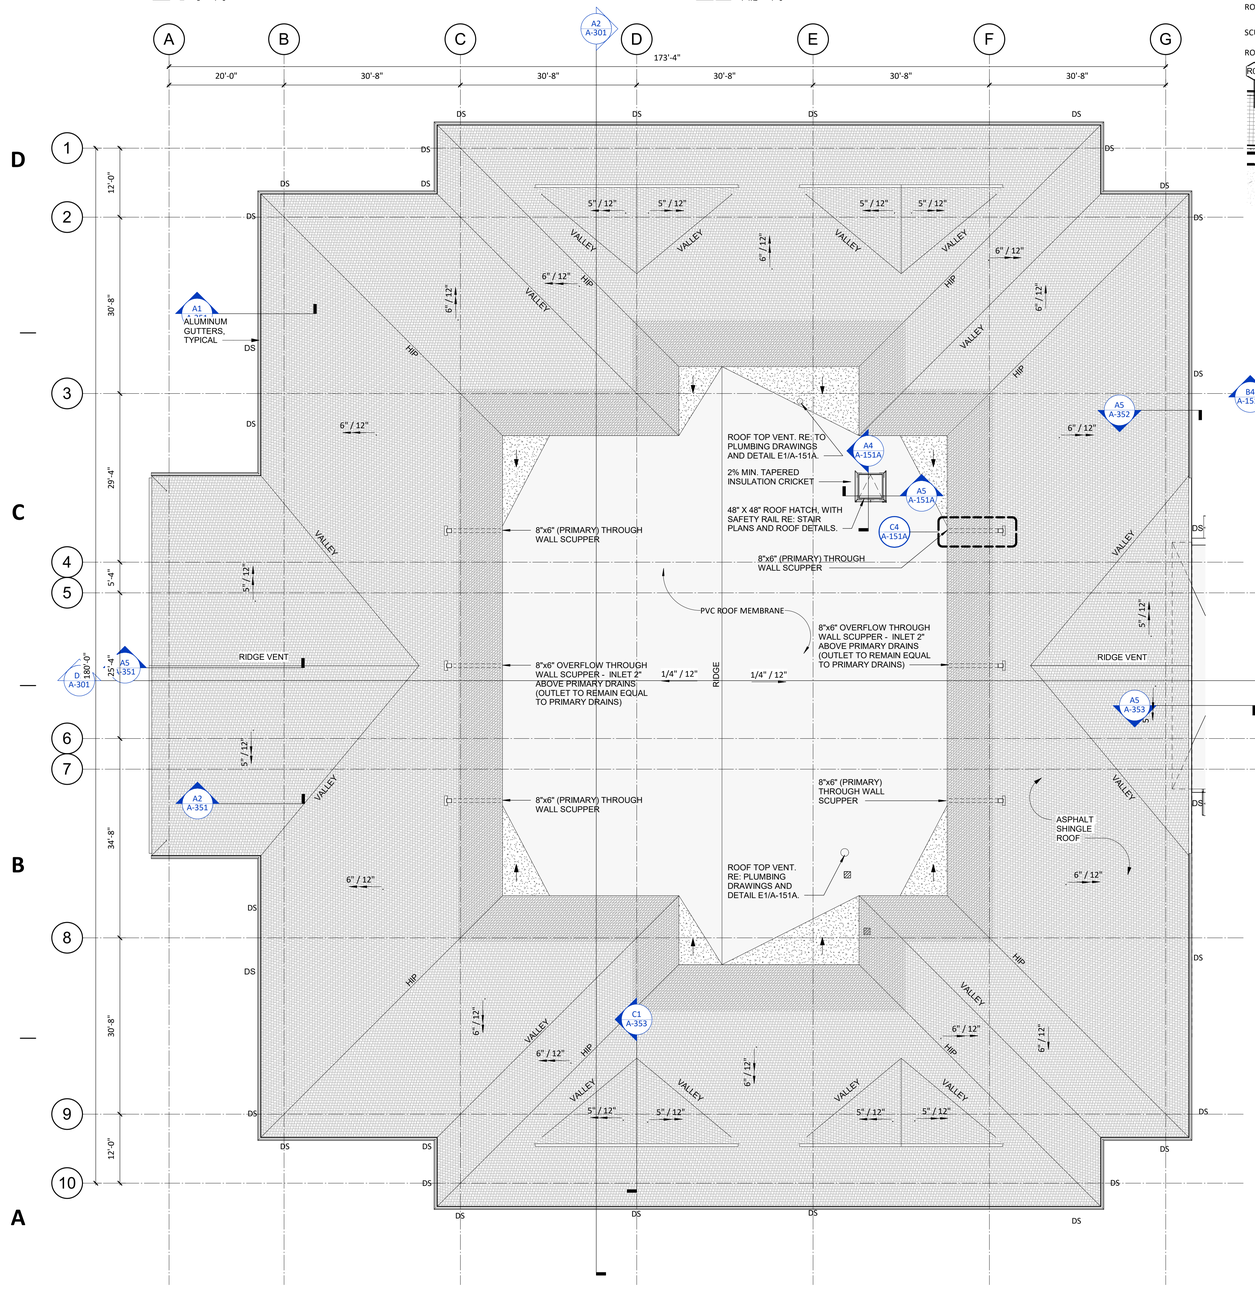

A1 ROOF PLAN- PARTIAL - AREA A
3/32" = 1'-0"

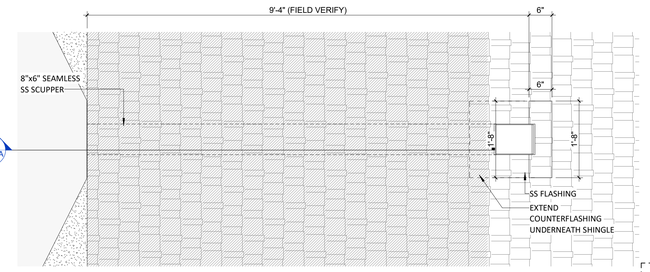

C4 ENLARGED SCUPPER PLAN DETAIL
3/4" = 1'-0"

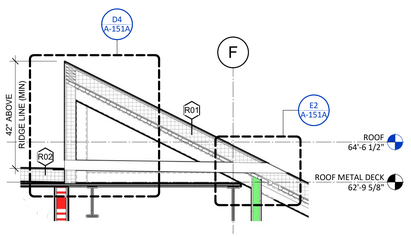

B4 ROOF RIDGE WALL EDGE
3/8" = 1'-0"

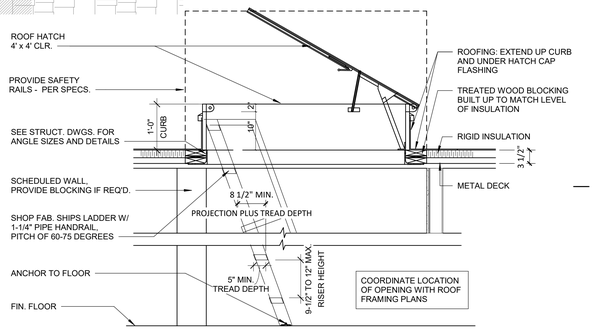

B5 DETAIL - ROOF HATCH
3/4" = 1'-0"

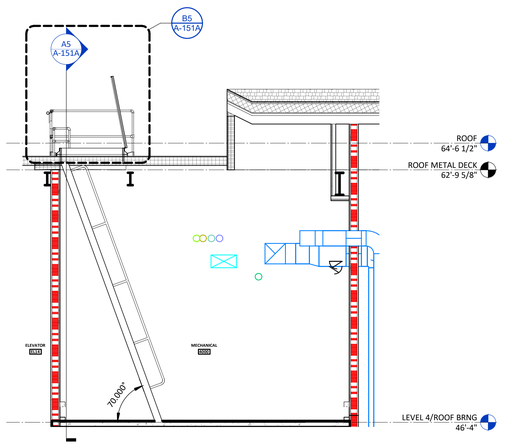

A4 SECTION @ SHIPS LADDER
1/4" = 1'-0"

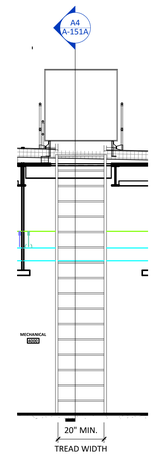

A5 SECTION @ SHIPS LADDER SOUTH
1/4" = 1'-0"

KEY PLAN

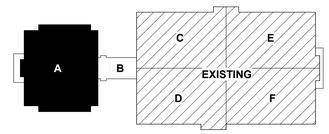

ROOF PLAN SHEET NOTES

1. SEE PLUMBING DRAWINGS FOR VENT THROUGH ROOF LOCATIONS.
2. SEE STRUCTURAL DRAWINGS FOR FASTENING REQUIREMENTS.
3. SLOPE ALL LOW SLOPED ROOFS TO ROOF SCUPPERS AND DRAINGS WITH MINIMUM SLOPE OF 1/4" PER FOOT. INSTALL ROOF DRAIN IN SQUARE RECESSED SUMP 18" SQUARE.
4. PROVIDE CRICKETS AT ALL CURBS AND EQUIPMENT RAILS SET PERPENDICULAR TO ROOF SLOPE WHICH ARE GREATER THAN 24" WIDE.
5. SLOPE ALL COPINGS BACK TO ROOF U.N.O.
6. COPING CORNERS TO BE PREFABRICATED PIECES WITH EQUAL RETURNS A MINIMUM OF 18" IN LENGTH. TOP HORIZONTAL JOINTS TO BE STANDING SEAM, VERTICAL JOINTS TO BE FLAT JOINTS.
7. WOOD BLOCKING SHOWN IN ROOF DETAILING SHALL BE PRESERVATIVE TREATED. USE SUITABLE FASTENERS WITH THE PRESERVATIVE TREATED WOOD.
8. EXTEND ALL PENETRATIONS, CURBS, AND COMPONENTS A MINIMUM OF 8" ABOVE THE ROOF SURFACE. PROVIDE 12" CLEAR DISTANCE BETWEEN PENETRATIONS AND TO ANY VERTICAL SURFACE.
9. APPLY MOST STRINGENT CONDITION OF NRCA AND SMACNA (CURRENT EDITIONS) STANDARDS FOR ROOF DETAIL CONDITIONS.
10. REFER TO ELECTRICAL DRAWINGS FOR LIGHTNING PROTECTION SYSTEM.

ROOF LEGEND

- AREA OF TAPERED INSULATION. CONTRACTOR SHALL INSTALL TAPERED INSULATION AND ROOF CRICKETS (FIELD MODIFIED AS NECESSARY FOR COMPLETE DRAINAGE), MIN 1/4" PER FOOT
- ROOF SLOPE PROVIDED WITH TAPERED INSULATION MIN 1/4" PER FOOT
- ROOF SLOPE PROVIDED BY STRUCTURE
- 48" X 48" ROOF HATCH, SEE DETAIL E4/A-151A.
- EXHAUST FAN, RE: MECHANICAL
- R.D. ROOF DRAIN, SEE PLUMBING DWGS. COORDINATE AND V.F.I. EXACT LOCATIONS W/ ROOF STRUCTURE, TYP. SEE DETAIL S/A-105
- O.D. OVERFLOW ROOF DRAIN, SEE PLUMBING DWGS. COORDINATE AND V.F.I. EXACT LOCATIONS W/ ROOF STRUCTURE, TYP.

UNCW
LS3P
101 NORTH THIRD STREET SUITE 500
WILMINGTON, NORTH CAROLINA 28401
TEL. 910.790.9901 FAX 910.790.3111
WWW.LS3P.COM
SHEPLEY BULFINCH
99 CHAUNCY STREET FLOOR 4
BOSTON, MASSACHUSETTS 02111
TEL. 617.423.1700
WWW.SHEPLEYBULFINCH.COM
LS3P ASSOCIATES LTD REGISTERED ARCHITECTURAL COMPANY CERT. NO. 50417 WILMINGTON, NORTH CAROLINA
LAURA LYNN MILLER CERTIFIED ARCHITECT 9988 NORTH CAROLINA WILMINGTON, NC
2022.07.01 15:13:02-04'00'

RANDALL LIBRARY RENOVATION & EXPANSION

UNCW
5162 RANDALL DRIVE
WILMINGTON, NC 28403

SCO ID: 18-19656-02C
LS3P PROJECT: 7202-197980

Δ	DATE	DESCRIPTION
0	2022.07.01	PACKAGE C - BID DOCUMENTS

SHEET NAME:
ROOF PLAN- AREA A

ORIG SUBMISSION: 2022.07.01
CURRENT: 2022.07.01
PACKAGE C - BID DOCUMENTS

SHEET:
A-151A

PACKAGE C
BID DOCUMENTS

7/1/2022 1:50:19 PM

0' 5' 10' 20' 40'

TRUE NORTH PROJECT NORTH

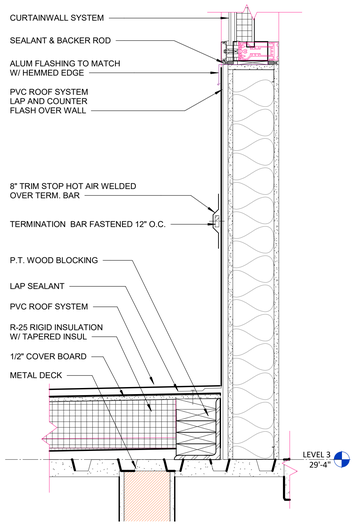

D1 LINK CONNECTION DETAIL

1 1/2" = 1'-0"

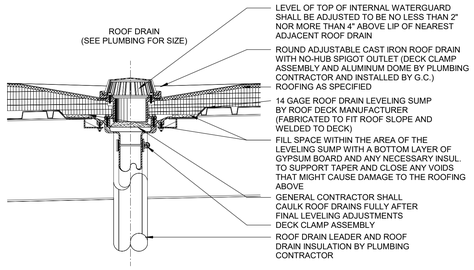

E4 DETAIL ROOF/OVERFLOW DRAIN

1" = 1'-0"

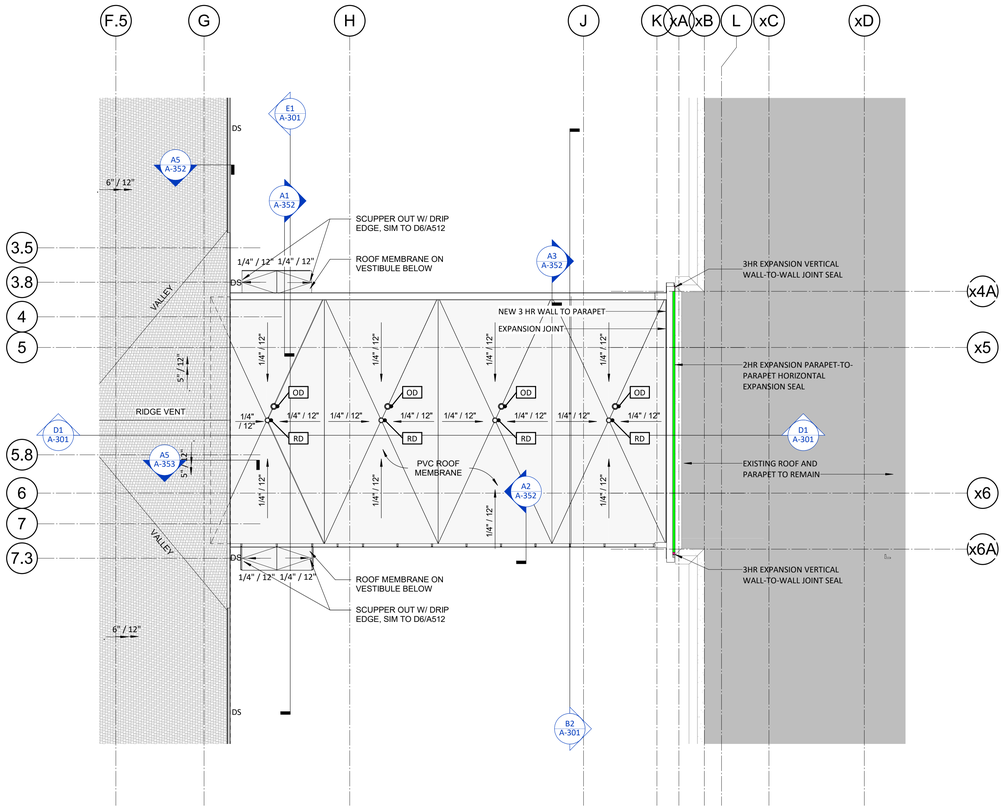

B2 ROOF PLAN- PARTIAL - AREA B

3/32" = 1'-0"

ROOF PLAN SHEET NOTES

1. SEE PLUMBING DRAWINGS FOR VENT THROUGH ROOF LOCATIONS.
2. SEE STRUCTURAL DRAWINGS FOR FASTENING REQUIREMENTS.
3. SLOPE ALL LOW SLOPED ROOFS TO ROOF SCUPPERS AND DRAINGS WITH MINIMUM SLOPE OF 1/4" PER FOOT. INSTALL ROOF DRAIN IN SQUARE RECESSED SUMP 18" SQUARE.
4. PROVIDE CRICKETS AT ALL CURBS AND EQUIPMENT RAILS SET PERPENDICULAR TO ROOF SLOPE WHICH ARE GREATER THAN 24" WIDE.
5. SLOPE ALL COPINGS BACK TO ROOF U.N.O.
6. COPING CORNERS TO BE PREFABRICATED PIECES WITH EQUAL RETURNS A MINIMUM OF 18" IN LENGTH. TOP HORIZONTAL JOINTS TO BE STANDING SEAM, VERTICAL JOINTS TO BE FLAT JOINTS.
7. WOOD BLOCKING SHOWN IN ROOF DETAILING SHALL BE PRESERVATIVE TREATED. USE SUITABLE FASTENERS WITH THE PRESERVATIVE TREATED WOOD.
8. EXTEND ALL PENETRATIONS, CURBS, AND COMPONENTS A MINIMUM OF 8" ABOVE THE ROOF SURFACE. PROVIDE 12" CLEAR DISTANCE BETWEEN PENETRATIONS AND TO ANY VERTICAL SURFACE.
9. APPLY MOST STRINGENT CONDITION OF NRCA AND SMACNA (CURRENT EDITIONS) STANDARDS FOR ROOF DETAIL CONDITIONS.
10. REFER TO ELECTRICAL DRAWINGS FOR LIGHTNING PROTECTION SYSTEM.

ROOF LEGEND

- AREA OF TAPERED INSULATION. CONTRACTOR SHALL INSTALL TAPERED INSULATION AND ROOF CRICKETS (FIELD MODIFIED AS NECESSARY FOR COMPLETE DRAINAGE), MIN 1/4" PER FOOT
- ROOF SLOPE PROVIDED WITH TAPERED INSULATION MIN 1/4" PER FOOT
- ROOF SLOPE PROVIDED BY STRUCTURE
- 48" X 48" ROOF HATCH, SEE DETAIL E4/A-151A.
- EXHAUST FAN, RE: MECHANICAL
- R.D. ROOF DRAIN, SEE PLUMBING DWGS. COORDINATE AND V.F.I. EXACT LOCATIONS W/ ROOF STRUCTURE, TYP. SEE DETAIL 5/A-105
- O.D. OVERFLOW ROOF DRAIN, SEE PLUMBING DWGS. COORDINATE AND V.F.I. EXACT LOCATIONS W/ ROOF STRUCTURE, TYP.

KEY PLAN

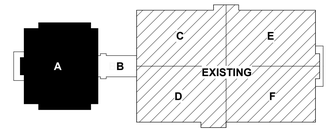

UNCW
LS3P
101 NORTH THIRD STREET SUITE 500
WILMINGTON, NORTH CAROLINA 28401
TEL. 910.790.9901 FAX 910.790.3111
WWW.LS3P.COM
SHEPLEY BULFINCH
99 CHAUNCY STREET FLOOR 4
BOSTON, MASSACHUSETTS 02111
TEL. 617.423.1700
WWW.SHEPLEYBULFINCH.COM
LS3P ASSOCIATES LTD
REGISTERED ARCHITECTURAL COMPANY
CERT. NO. 50417
WILMINGTON, NORTH CAROLINA
LAURA LYNN MILLER
REGISTERED ARCHITECT
9988
NORTH CAROLINA
WILMINGTON, NC

2022.07.01 15:13:02-04'00'

RANDALL LIBRARY RENOVATION & EXPANSION

UNCW
5162 RANDALL DRIVE
WILMINGTON, NC 28403

SCO ID: 18-19656-02C
LS3P PROJECT: 7202-197980

Δ	DATE	DESCRIPTION
0	2022.07.01	PACKAGE C - BID DOCUMENTS

SHEET NAME:
ROOF PLAN- AREA B

ORIG SUBMISSION: 2022.07.01
CURRENT: 2022.07.01
PACKAGE C - BID DOCUMENTS

SHEET:
A-151B

PACKAGE C
BID DOCUMENTS

0' 5' 10' 20' 40'
TRUE NORTH PROJECT NORTH

7/1/2022 1:50:31 PM

THE LINE SHOWN ABOVE IS EXACTLY ONE INCH LONG AT THE ASSIGNED DRAWING SCALE

THE LINE SHOWN ABOVE IS EXACTLY ONE INCH LONG AT THE ARCHITECTURAL SCALE

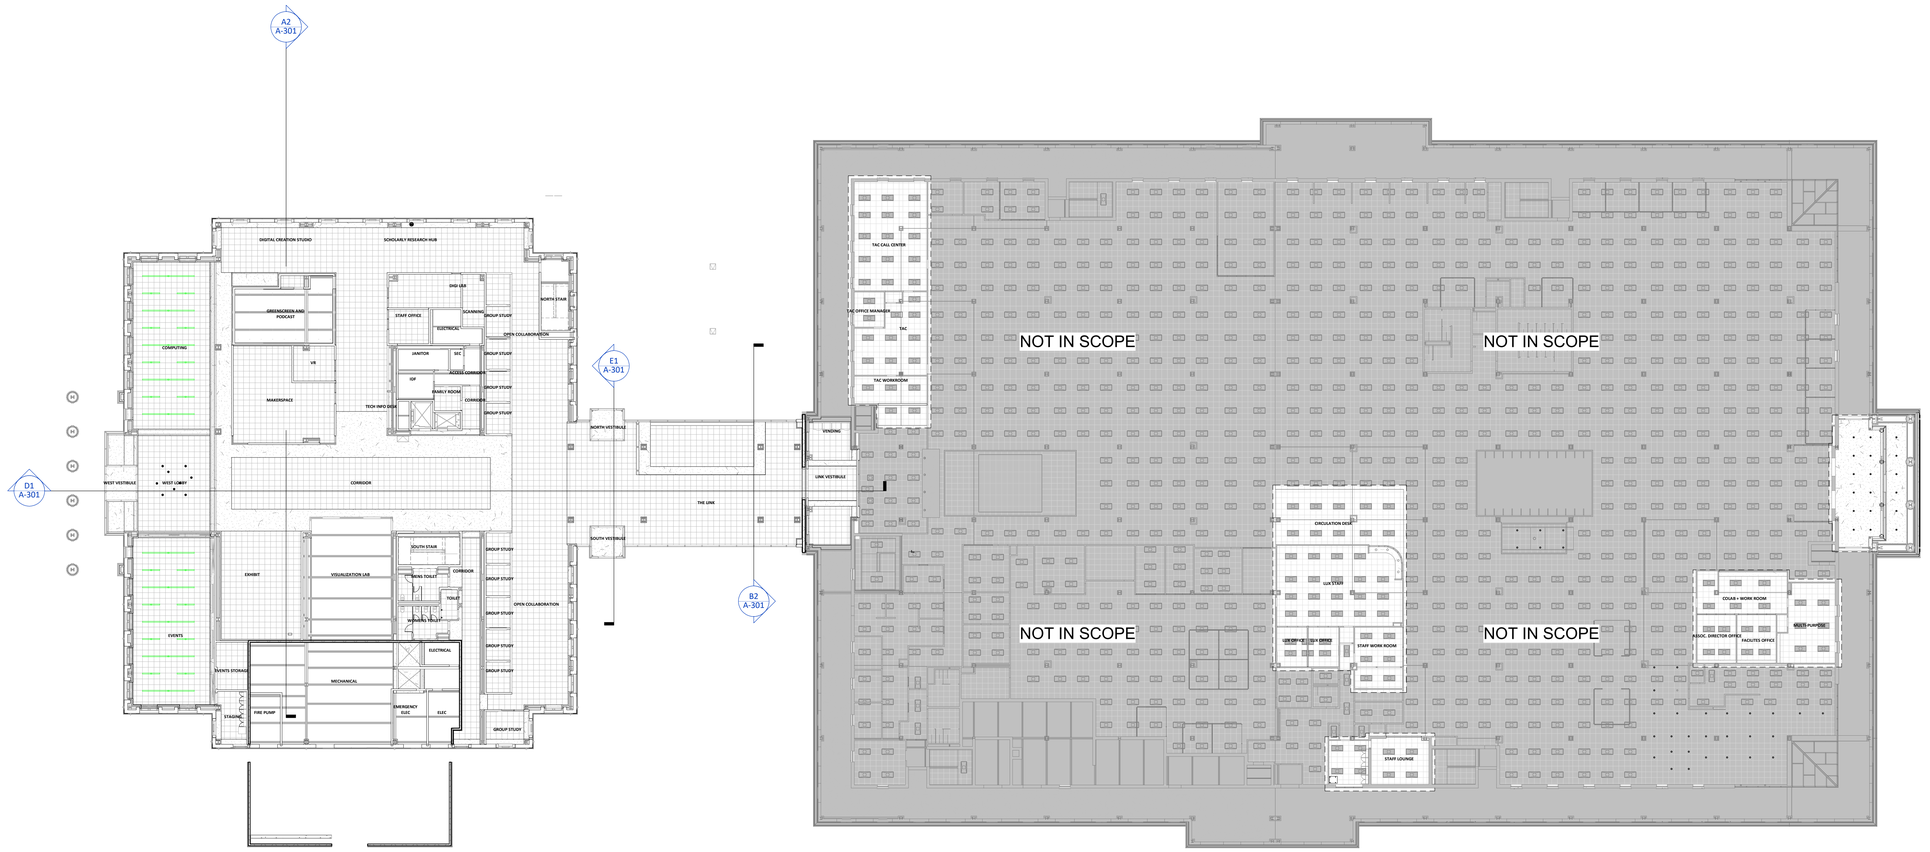

B1 REFLECTED CEILING PLAN - LEVEL 1

3/64" = 1'-0"

0'5'10' 20' 40'

TRUE NORTH PROJECT NORTH

UNCW

LS3P

101 NORTH THIRD STREET SUITE 500
WILMINGTON, NORTH CAROLINA 28401
TEL. 910.790.9901 FAX 910.790.3111
WWW.LS3P.COM

SHEPLEY BULFINCH

99 CHAUNCY STREET FLOOR 4
BOSTON, MASSACHUSETTS 02111
TEL. 617.423.1700
WWW.SHEPLEYBULFINCH.COM

LS3P ASSOCIATES LTD
REGISTERED ARCHITECTURAL COMPANY
CERT. NO. 50417
WILMINGTON, NORTH CAROLINA

LAURA LYNN MILLER
REGISTERED ARCHITECT
9988
NORTH CAROLINA
WILMINGTON, NC

2022.07.01 15:13:02-04'00'

RANDALL LIBRARY RENOVATION & EXPANSION

UNCW
5162 RANDALL DRIVE
WILMINGTON, NC 28403

SCO ID: 18-19656-02C
LS3P PROJECT: 7202-197980

Δ	DATE	DESCRIPTION
0	2022.07.01	PACKAGE C - BID DOCUMENTS

SHEET NAME:
REFLECTED CEILING PLAN- LEVEL 1

ORIG SUBMISSION: 2022.07.01
CURRENT: 2022.07.01
PACKAGE C - BID DOCUMENTS

SHEET:
A-161

PACKAGE C
BID DOCUMENTS

7/1/2022 1:51:06 PM

1 2 3 4 5 6

E D C B A

THE LINE SHOWN ABOVE IS EXACTLY ONE INCH LONG AT THE PLOT SCALE INDICATED ABOVE

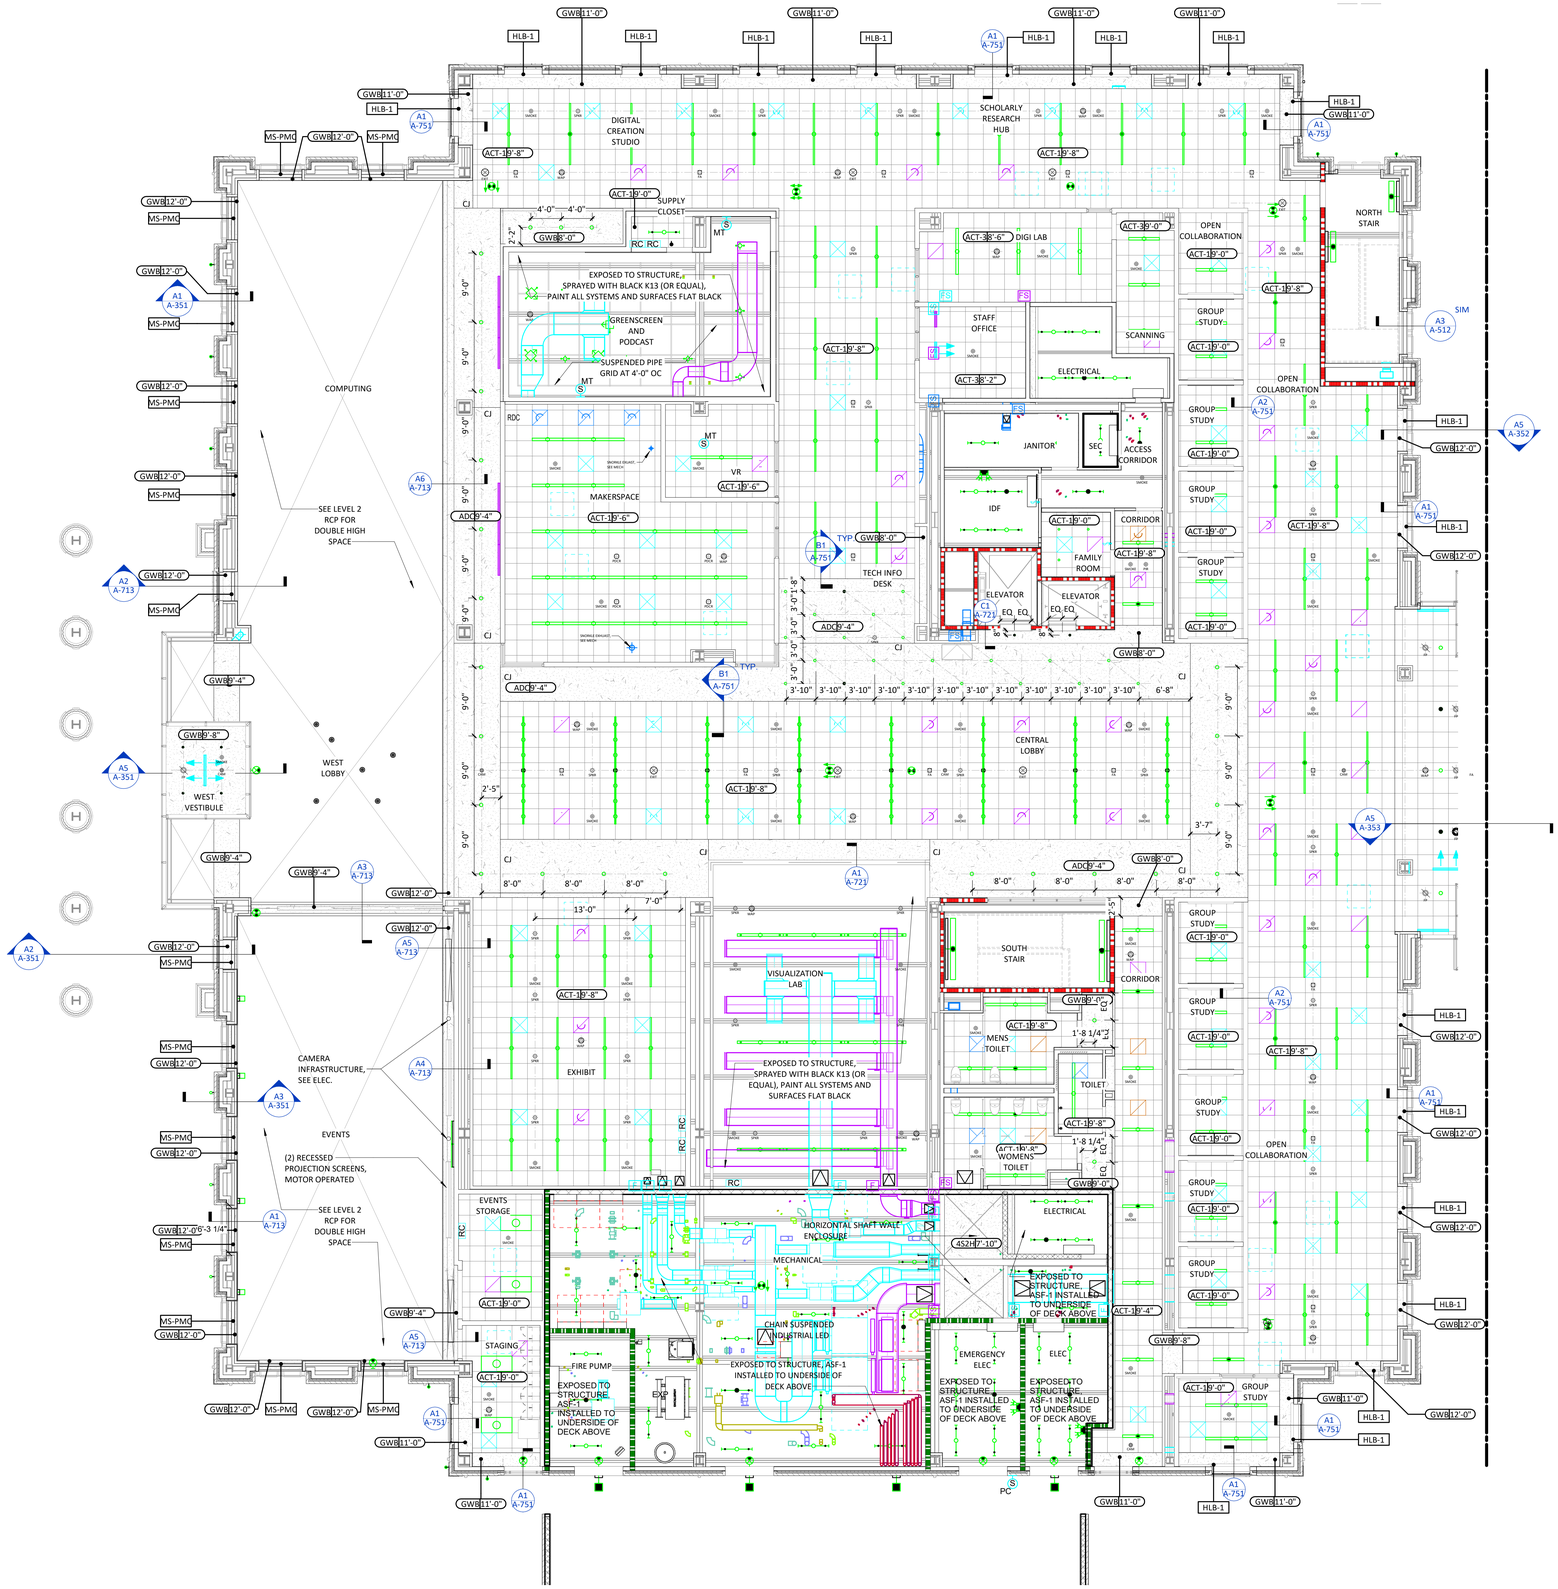

A1 REFLECTED CEILING PLAN - LEVEL 1 - AREA A

1/8" = 1'-0"

TYPICAL CEILING NOTES

1. ACT TO BE DEFINED BY TYPES NOTED ON PLANS AND LISTED IN SPECIFICATION
2. REFER TO LIGHTING PLANS FOR FIXTURE TYPES AND LOCATIONS
3. SEE SHEET A-003 FOR PARTITION TYPES AND TERMINATION ABOVE CEILING
4. REFERENCE CEILING PLANS FOR CEILING TYPE AND HEIGHT. SEE MATERIALS AND FINISH SCHEDULE FOR CEILING TYPE MANUFACTURER AND DESCRIPTION.
5. CEILING POSITION DIMENSIONS ARE TO FINISHED FACES OF, OR EDGE OF, GWB, ADC, AND/OR ACT.
6. REFER TO THE CEILING PLANS FOR ALL CEILING FINISHES AND HEIGHT FOR THE AREA INDICATED. REFER TO INTERIOR ELEVATIONS FOR THE HEIGHTS OF SOFFITS ABOVE CASEWORK.
7. REFERENCE REFLECTED CEILING PLANS FOR GRID/TILE PLACEMENTS.
8. SEE ELECTRICAL, FIRE ALARM, AND FIRE PROTECTION DRAWINGS FOR SPECIAL SYSTEMS, SMOKE DETECTORS, LIGHTING, AND WALL MOUNTED FIXTURES NOT INDICATED WITH LAYOUT INDICATED ON THIS SHEET.
9. LIGHT FIXTURES AND MECHANICAL DIFFUSERS ARE SHOWN FOR POSITIONING IN FINISH CEILING SYSTEM. COORDINATE WITH MECHANICAL AND ELECTRICAL DRAWINGS FOR FIXTURE TYPES, MECHANICAL DIFFUSERS, WALL MOUNTED FIXTURES AND INSTALLATION OF FIXTURES IN SPACES WITHOUT CEILINGS (LIGHTING AND HVAC DIFFUSERS ARE SHOWN FOR COORDINATION ONLY - SEE MECHANICAL AND ELECTRICAL DRAWINGS FOR SPECIFIC INFORMATION)
10. SEE MECHANICAL FLOOR PLANS FOR EXTENT OF EXPOSED DUCTWORK IN SPACES WITH EXPOSED STRUCTURE.
11. EXTEND PERIMETER WALLS AND FINISH TO STRUCTURE ABOVE AT EXPOSED STRUCTURE AREAS. PAINT ALL EXPOSED DUCTWORK, PIPING, HANGERS, ETC.
12. SEE MECHANICAL AND ELECTRICAL DRAWINGS FOR MOUNTING LOCATIONS OF ITEMS WHERE NO CEILING IS INDICATED.
13. CENTER LIGHTS, DIFFUSERS, EXIT SIGNS, SMOKE DETECTORS, SPEAKERS, GENERAL ALARM SPEAKERS/STROBES, & MISC. DEVICES IN CEILING TILES WHERE THEY ARE LOCATED, UNO. ALIGN MULTIPLE ITEM CENTER OR EDGES, UNO.
14. LOCATE MECHANICAL GRILLES AND DIFFUSERS SHOWN IN CORNERS OR NEAR WALL TO 12" OFF WALLS, U.N.O.
15. INSTALL ACCESS PANELS IN GYPSUM BOARD CEILINGS AT DUCT DAMPER CONTROLS, DUCT MOUNTED SMOKE DETECTORS, MANUAL DUCT CONTROLS, ETC. ALL LOCATIONS TO BE COORDINATED WITH ARCHITECT PRIOR TO INSTALL.
16. ALL SINGLE LIGHT FIXTURES SHALL BE CENTERED IN THE CEILING WITHIN WHICH THEY OCCUR, UNO.
17. LIGHTS LOCATED IN STAIRS SHALL OCCUR AT EACH FLOOR AND INTERMEDIATE LANDINGS.
18. LOCATE SPRINKLER HEADS IN THE CENTER ZONE OF THE CEILING TILE. ALIGN CORRIDOR SPRINKLER HEADS IN THE SAME LINE PARALLEL TO THE WALL WITHIN EACH SPECIFIC CEILING CONSTRUCTION.
19. SPRINKLER HEADS, OTHER THAN CONCEALED, SHALL BE SEMI RECESSED (CENTER IN CEILING TILE).
20. ALL GWB CEILINGS TO RECEIVE CONCEALED SPRINKLER HEADS.
21. WHERE ACT CEILINGS OVERLAP, LOWER CEILING SHALL OVERLAP BY AT LEAST 8 INCHES. LOWER ACT CEILING TO RECEIVE 6" KNIFE EDGE AROUND PERIMETER U.N.O.

LEGEND- PARTIAL RCP'S

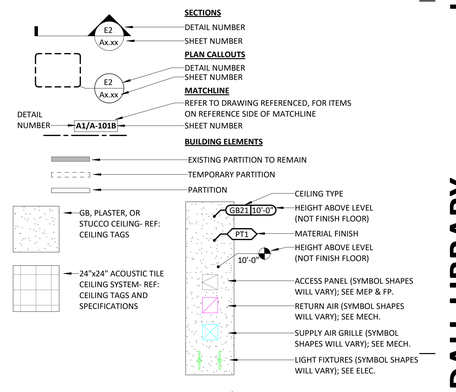

KEY PLAN

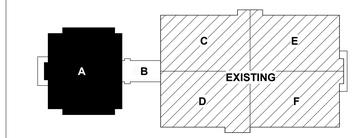

0' 5' 10' 20' 40'

TRUE NORTH PROJECT NORTH

UNCW

LS3P

101 NORTH THIRD STREET SUITE 500
WILMINGTON, NORTH CAROLINA 28401
TEL. 910.790.9901 FAX 910.790.3111
WWW.LS3P.COM

SHEPLEY BULFINCH

99 CHAUNCY STREET FLOOR 4
BOSTON, MASSACHUSETTS 02111
TEL. 617.423.1700
WWW.SHEPLEYBULFINCH.COM

LS3P ASSOCIATES LTD
REGISTERED ARCHITECTURAL COMPANY
CERT. NO. 50417
WILMINGTON, NORTH CAROLINA

LAURA LYNN MILLER
REGISTERED ARCHITECT
9988
NORTH CAROLINA
WILMINGTON, NC

2022.07.01 15:13:02-04'00'

RANDALL LIBRARY RENOVATION & EXPANSION

UNCW
5162 RANDALL DRIVE
WILMINGTON, NC 28403

SCO ID: 18-19656-02C
LS3P PROJECT: 7202-197980

Δ	DATE	DESCRIPTION
0	2022.07.01	PACKAGE C - BID DOCUMENTS

SHEET NAME:
REFLECTED CEILING PLAN - LEVEL 1 - AREA A

ORIG SUBMISSION: 2022.07.01
CURRENT: 2022.07.01
PACKAGE C - BID DOCUMENTS

SHEET:
A-161A

PACKAGE C
BID DOCUMENTS

7/1/2022 1:51:29 PM

THE LINE SHOWN ABOVE IS EXACTLY ONE INCH LONG AT THE ORIGINAL DRAWING SCALE

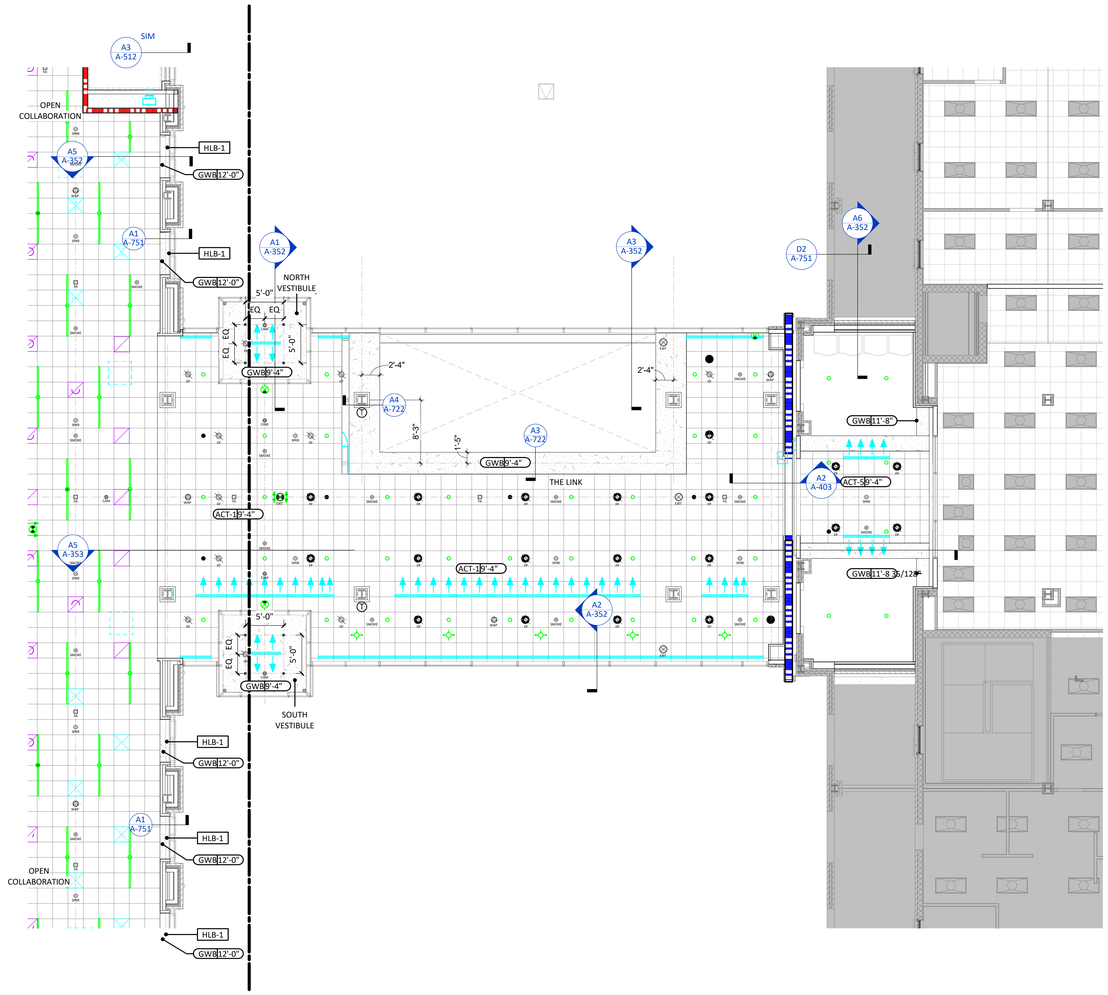

A1 REFLECTED CEILING PLAN - LEVEL 1 - AREA B

1/8" = 1'-0"

TYPICAL CEILING NOTES

1. ACT TO BE DEFINED BY TYPES NOTED ON PLANS AND LISTED IN SPECIFICATION.
2. REFER TO LIGHTING PLANS FOR FIXTURE TYPES AND LOCATIONS
3. SEE SHEET A-003 FOR PARTITION TYPES AND TERMINATION ABOVE CEILING
4. REFERENCE CEILING PLANS FOR CEILING TYPE AND HEIGHT. SEE MATERIALS AND FINISH SCHEDULE FOR CEILING TYPE MANUFACTURER AND DESCRIPTION.
5. CEILING POSITION DIMENSIONS ARE TO FINISHED FACES OF, OR EDGE OF, GWB, ADC, AND/OR ACT.
6. REFER TO THE CEILING PLANS FOR ALL CEILING FINISHES AND HEIGHT FOR THE AREA INDICATED. REFER TO INTERIOR ELEVATIONS FOR THE HEIGHTS OF SOFFITS ABOVE CASEWORK.
7. REFERENCE REFLECTED CEILING PLANS FOR GRID/TILE PLACEMENTS.
8. SEE ELECTRICAL, FIRE ALARM, AND FIRE PROTECTION DRAWINGS FOR SPECIAL SYSTEMS, SMOKE DETECTORS, LIGHTING, AND WALL MOUNTED FIXTURES NOT INDICATED WITH LAYOUT INDICATED ON THIS SHEET.
9. LIGHT FIXTURES AND MECHANICAL DIFFUSERS ARE SHOWN FOR POSITIONING IN FINISH CEILING SYSTEM. COORDINATE WITH MECHANICAL AND ELECTRICAL DRAWINGS FOR FIXTURE TYPES, MECHANICAL DIFFUSERS, WALL MOUNTED FIXTURES AND INSTALLATION OF FIXTURES IN SPACES WITHOUT CEILINGS. (LIGHTING AND HVAC DIFFUSERS ARE SHOWN FOR COORDINATION ONLY - SEE MECHANICAL AND ELECTRICAL DRAWINGS FOR SPECIFIC INFORMATION)
10. SEE MECHANICAL FLOOR PLANS FOR EXTENT OF EXPOSED DUCTWORK IN SPACES WITH EXPOSED STRUCTURE.
11. EXTEND PERIMETER WALLS AND FINISH TO STRUCTURE ABOVE AT EXPOSED STRUCTURE AREAS. PAINT ALL EXPOSED DUCTWORK, PIPING, HANGERS, ETC.
12. SEE MECHANICAL AND ELECTRICAL DRAWINGS FOR MOUNTING LOCATIONS OF ITEMS WHERE NO CEILING IS INDICATED.
13. CENTER LIGHTS, DIFFUSERS, EXIT SIGNS, SMOKE DETECTORS, SPEAKERS, GENERAL ALARM SPEAKERS/STROBES, & MISC. DEVICES IN CEILING TILES WHERE THEY ARE LOCATED, UNO. ALIGN MULTIPLE ITEM CENTER OR EDGES, UNO.
14. LOCATE MECHANICAL GRILLES AND DIFFUSERS SHOWN IN CORNERS OR NEAR WALL TO 12" OFF WALLS, U.N.O.
15. INSTALL ACCESS PANELS IN GYPSUM BOARD CEILINGS AT DUCT DAMPER CONTROLS, DUCT MOUNTED SMOKE DETECTORS, MANUAL DUCT CONTROLS, ETC. ALL LOCATIONS TO BE COORDINATED WITH ARCHITECT PRIOR TO INSTALL.
16. ALL SINGLE LIGHT FIXTURES SHALL BE CENTERED IN THE CEILING WITHIN WHICH THEY OCCUR, UNO.
17. LIGHTS LOCATED IN STAIRS SHALL OCCUR AT EACH FLOOR AND INTERMEDIATE LANDINGS.
18. LOCATE SPRINKLER HEADS IN THE CENTER ZONE OF THE CEILING TILE. ALIGN CORRIDOR SPRINKLER HEADS IN THE SAME LINE PARALLEL TO THE WALL WITHIN EACH SPECIFIC CEILING CONSTRUCTION.
19. SPRINKLER HEADS, OTHER THAN CONCEALED, SHALL BE SEMI RECESSED (CENTER IN CEILING TILE).
20. ALL GWB CEILINGS TO RECEIVE CONCEALED SPRINKLER HEADS.
21. WHERE ACT CEILINGS OVERLAP, LOWER CEILING SHALL OVERLAP BY AT LEAST 8 INCHES. LOWER ACT CEILING TO RECEIVE 6" KNIFE EDGE AROUND PERIMETER U.N.O.

LEGEND- PARTIAL RCP'S

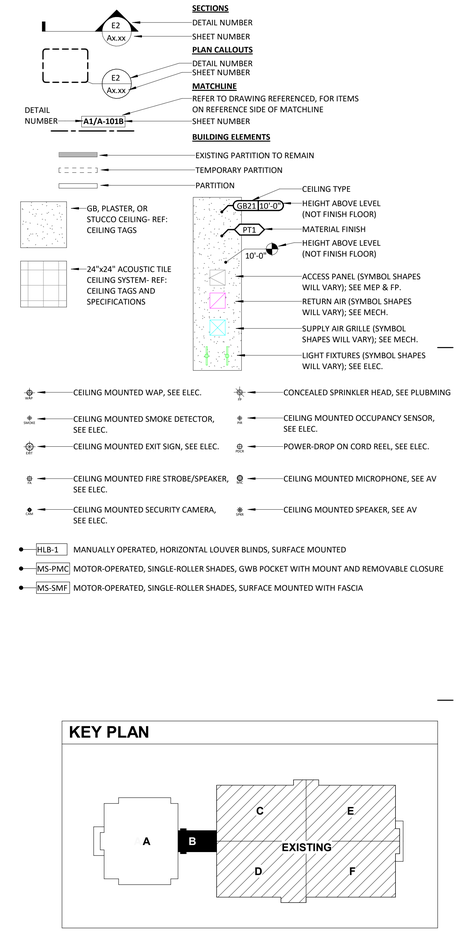

KEY PLAN

0' 5' 10' 20' 40'

TRUE NORTH PROJECT NORTH

UNCW

LS3P

101 NORTH THIRD STREET SUITE 500
WILMINGTON, NORTH CAROLINA 28401
TEL. 910.790.9901 FAX 910.790.3111
WWW.LS3P.COM

SHEPLEY BULFINCH

99 CHAUNCY STREET FLOOR 4
BOSTON, MASSACHUSETTS 02111
TEL. 617.423.1700
WWW.SHEPLEYBULFINCH.COM

LS3P ASSOCIATES LTD
REGISTERED ARCHITECTURAL COMPANY
CERT. NO. 50417
WILMINGTON, NORTH CAROLINA
NORTH CAROLINA

LAURA LYNN MILLER
REGISTERED ARCHITECT
9988
NORTH CAROLINA
WILMINGTON, NC

2022.07.01 15:13:02-04'00'

RANDALL LIBRARY RENOVATION & EXPANSION

UNCW
5162 RANDALL DRIVE
WILMINGTON, NC 28403

SCO ID: 18-19656-02C
LS3P PROJECT: 7202-197980

Δ	DATE	DESCRIPTION
0	2022.07.01	PACKAGE C - BID DOCUMENTS

SHEET NAME:
REFLECTED CEILING PLAN- LEVEL 1 - AREA B

ORIG SUBMISSION: 2022.07.01
CURRENT: 2022.07.01
PACKAGE C - BID DOCUMENTS

SHEET:
A-161B

PACKAGE C
BID DOCUMENTS

7/1/2022 1:51:43 PM

E D C B A

1 2 3 4 5 6

THIS LINE SHOWN ABOVE IS EXACTLY ONE INCH LONG AT THE ARCHITECTURAL SCALE

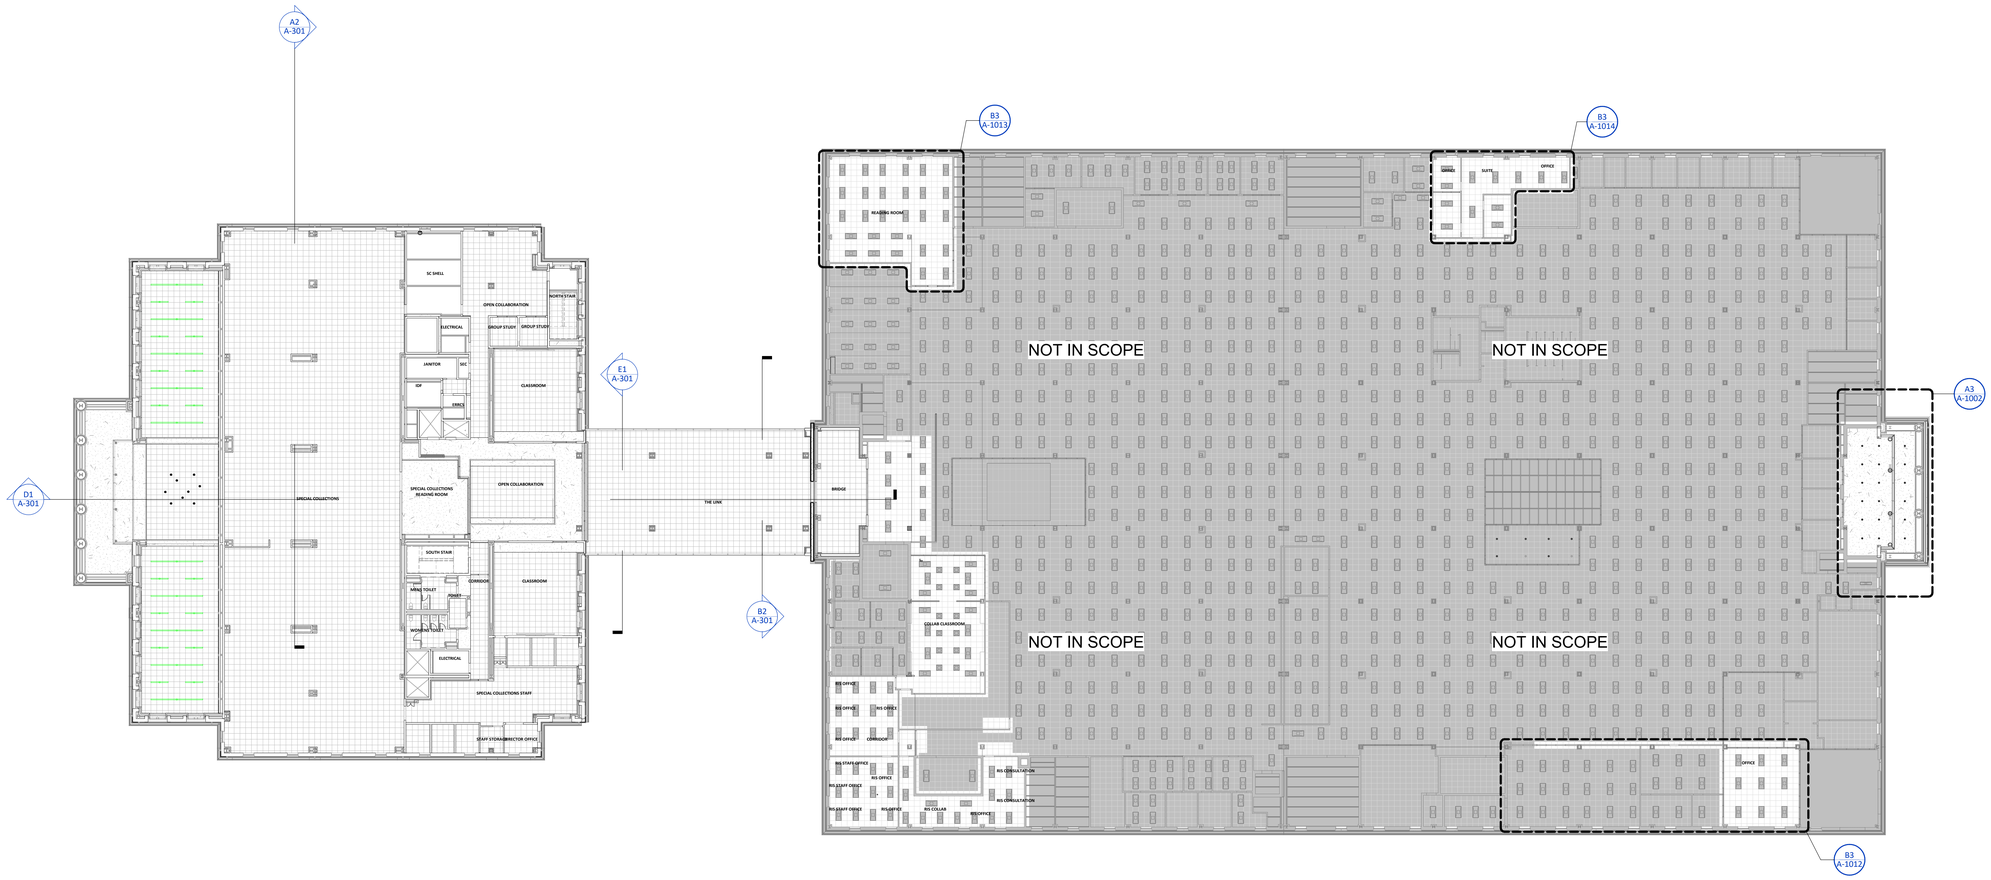

B1 REFLECTED CEILING PLAN - LEVEL 2

3/64" = 1'-0"

UNCW

LS3P

101 NORTH THIRD STREET SUITE 500
WILMINGTON, NORTH CAROLINA 28401
TEL. 910.790.9901 FAX 910.790.3111
WWW.LS3P.COM

SHEPLEY BULFINCH

99 CHAUNCY STREET FLOOR 4
BOSTON, MASSACHUSETTS 02111
TEL. 617.423.1700
WWW.SHEPLEYBULFINCH.COM

LS3P ASSOCIATES LTD
REGISTERED ARCHITECTURAL COMPANY
CERT. NO. 50417
WILMINGTON, NORTH CAROLINA

LAURA LYNN MILLER
REGISTERED ARCHITECT
NORTH CAROLINA
WILMINGTON, NC

2022.07.01 15:13:02-04'00'

RANDALL LIBRARY RENOVATION & EXPANSION

UNCW
5162 RANDALL DRIVE
WILMINGTON, NC 28403

SCO ID: 18-19656-02C
LS3P PROJECT: 7202-197980

Δ	DATE	DESCRIPTION
0	2022.07.01	PACKAGE C - BID DOCUMENTS

SHEET NAME:
REFLECTED CEILING PLAN- LEVEL 2

ORIG SUBMISSION: 2022.07.01
CURRENT: 2022.07.01
PACKAGE C - BID DOCUMENTS

SHEET:
A-162

PACKAGE C
BID DOCUMENTS

0' 5' 10' 20' 40'
TRUE NORTH
PROJECT NORTH

7/1/2022 1:52:20 PM

THE LINE SHOWN ABOVE IS EXACTLY ONE INCH LONG AT THE ORIGINAL DRAWING SIZE

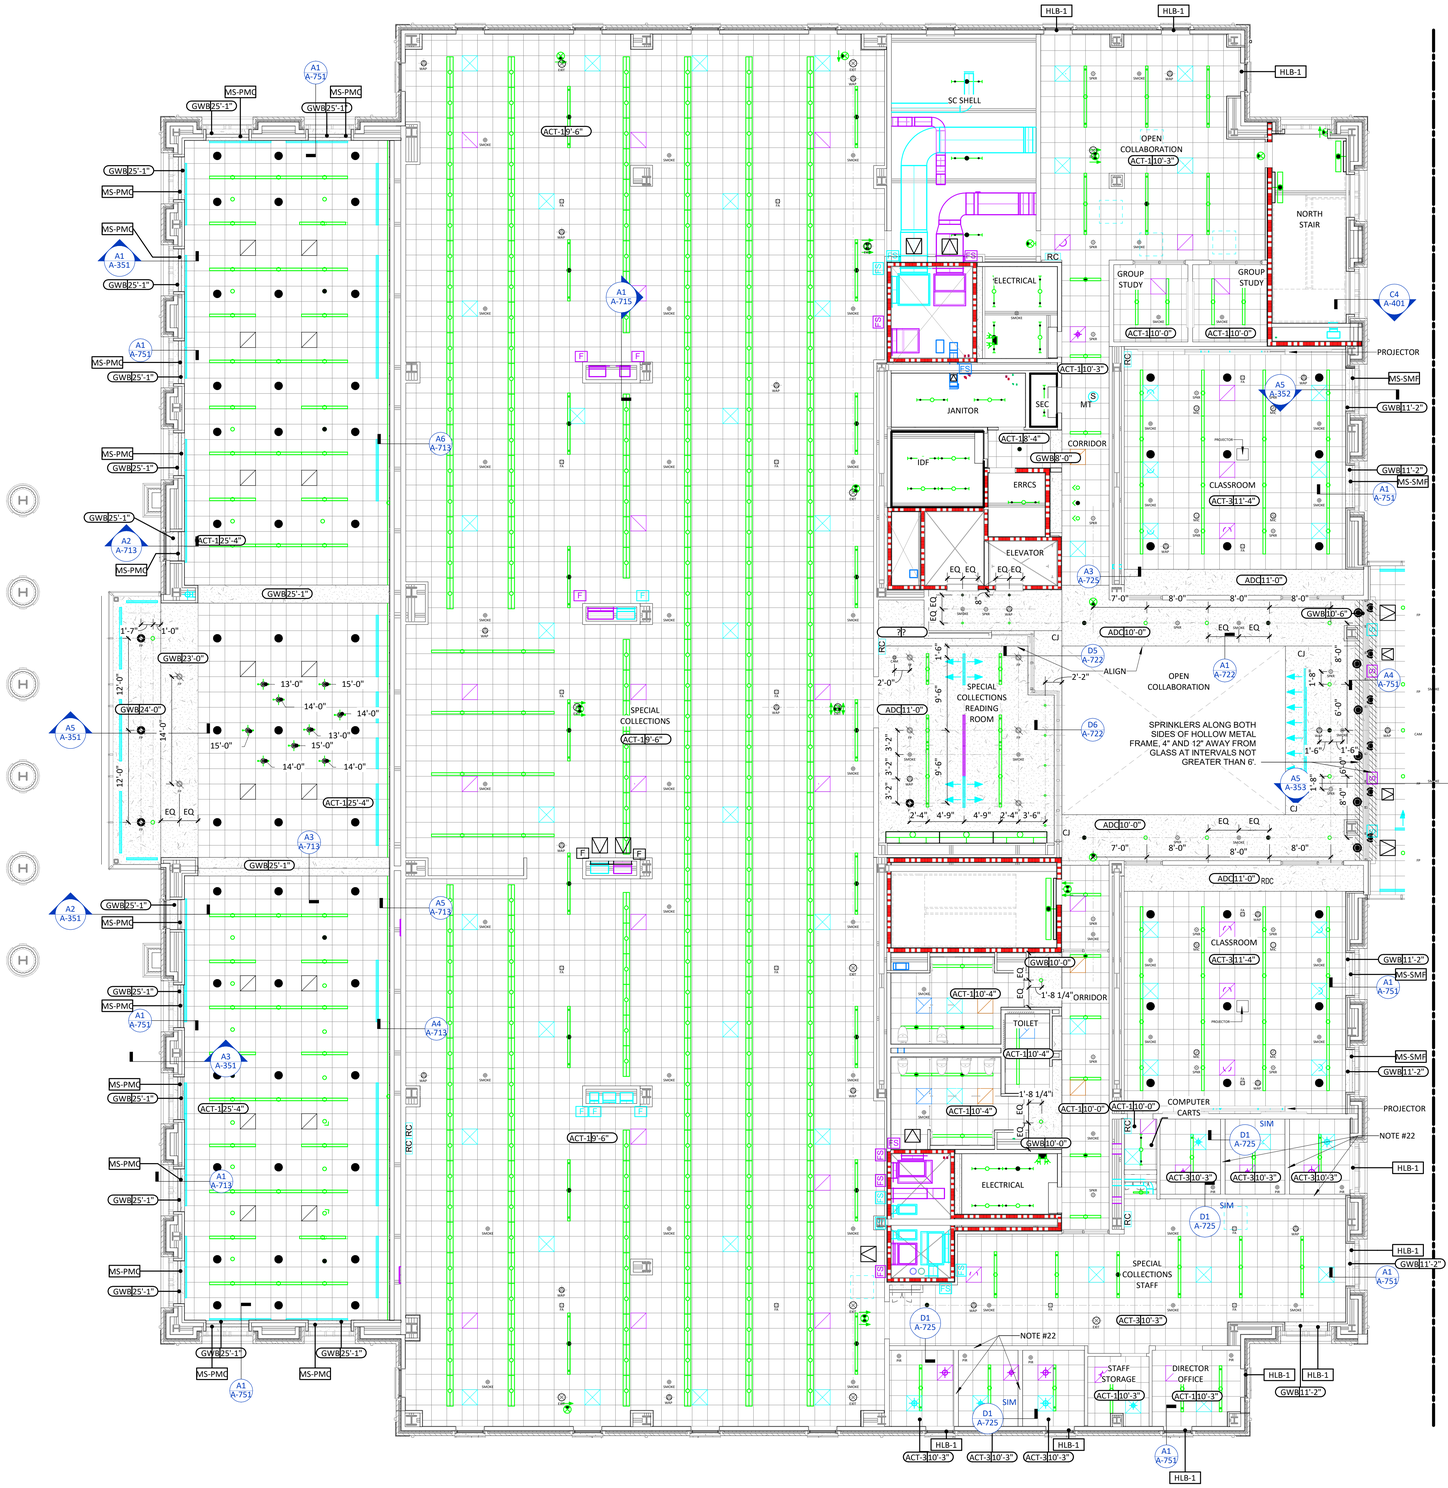

A1 REFLECTED CEILING PLAN - LEVEL 2 - AREA A

1/8" = 1'-0"

TYPICAL CEILING NOTES

1. ACT TO BE DEFINED BY TYPES NOTED ON PLANS AND LISTED IN SPECIFICATION
2. REFER TO LIGHTING PLANS FOR FIXTURE TYPES AND LOCATIONS
3. SEE SHEET A-003 FOR PARTITION TYPES AND TERMINATION ABOVE CEILING
4. REFERENCE CEILING PLANS FOR CEILING TYPE AND HEIGHT. SEE MATERIALS AND FINISH SCHEDULE FOR CEILING TYPE MANUFACTURER AND DESCRIPTION.
5. CEILING POSITION DIMENSIONS ARE TO FINISHED FACES OF, OR EDGE OF, GWB, ADC, AND/OR ACT.
6. REFER TO THE CEILING PLANS FOR ALL CEILING FINISHES AND HEIGHT FOR THE AREA INDICATED. REFER TO INTERIOR ELEVATIONS FOR THE HEIGHTS OF SOFFITS ABOVE CASEWORK.
7. REFERENCE REFLECTED CEILING PLANS FOR GRID/TILE PLACEMENTS.
8. SEE ELECTRICAL, FIRE ALARM, AND FIRE PROTECTION DRAWINGS FOR SPECIAL SYSTEMS, SMOKE DETECTORS, LIGHTING, AND WALL MOUNTED FIXTURES NOT INDICATED WITH LAYOUT INDICATED ON THIS SHEET.
9. LIGHT FIXTURES AND MECHANICAL DIFFUSERS ARE SHOWN FOR POSITIONING IN FINISH CEILING SYSTEM. COORDINATE WITH MECHANICAL AND ELECTRICAL DRAWINGS FOR FIXTURE TYPES, MECHANICAL DIFFUSERS, WALL MOUNTED FIXTURES AND INSTALLATION OF FIXTURES IN SPACES WITHOUT CEILINGS (LIGHTING AND HVAC DIFFUSERS ARE SHOWN FOR COORDINATION ONLY - SEE MECHANICAL AND ELECTRICAL DRAWINGS FOR SPECIFIC INFORMATION)
10. SEE MECHANICAL FLOOR PLANS FOR EXTENT OF EXPOSED DUCTWORK IN SPACES WITH EXPOSED STRUCTURE.
11. EXTEND PERIMETER WALLS AND FINISH TO STRUCTURE ABOVE AT EXPOSED STRUCTURE AREAS. PAINT ALL EXPOSED DUCTWORK, PIPING, HANGERS, ETC.
12. SEE MECHANICAL AND ELECTRICAL DRAWINGS FOR MOUNTING LOCATIONS OF ITEMS WHERE NO CEILING IS INDICATED.
13. CENTER LIGHTS, DIFFUSERS, EXIT SIGNS, SMOKE DETECTORS, SPEAKERS, GENERAL ALARM SPEAKERS/STROBES, & MISC. DEVICES IN CEILING TILES WHERE THEY ARE LOCATED, UNO. ALIGN MULTIPLE ITEM CENTER OR EDGES, UNO.
14. LOCATE MECHANICAL GRILLES AND DIFFUSERS SHOWN IN CORNERS OR NEAR WALL TO 12" OFF WALLS, U.N.O.
15. INSTALL ACCESS PANELS IN GYPSUM BOARD CEILINGS AT DUCT DAMPER CONTROLS, DUCT MOUNTED SMOKE DETECTORS, MANUAL DUCT CONTROLS, ETC. ALL LOCATIONS TO BE COORDINATED WITH ARCHITECT PRIOR TO INSTALL.
16. ALL SINGLE LIGHT FIXTURES SHALL BE CENTERED IN THE CEILING WITHIN WHICH THEY OCCUR, UNO.
17. LIGHTS LOCATED IN STAIRS SHALL OCCUR AT EACH FLOOR AND INTERMEDIATE LANDINGS.
18. LOCATE SPRINKLER HEADS IN THE CENTER ZONE OF THE CEILING TILE. ALIGN CORRIDOR SPRINKLER HEADS IN THE SAME LINE PARALLEL TO THE WALL WITHIN EACH SPECIFIC CEILING CONSTRUCTION.
19. SPRINKLER HEADS, OTHER THAN CONCEALED, SHALL BE SEMI RECESSED (CENTER IN CEILING TILE).
20. ALL GWB CEILINGS TO RECEIVE CONCEALED SPRINKLER HEADS.
21. WHERE ACT CEILINGS OVERLAP, LOWER CEILING SHALL OVERLAP BY AT LEAST 8 INCHES. LOWER ACT CEILING TO RECEIVE 6" KNIFE EDGE AROUND PERIMETER U.N.O.
22. AT SPECIAL COLLECTIONS STAFF OFFICES: TYPE 6AD PARTITIONS ABOVE CEILING SHALL EXTEND TO DECK AND BE BRACED FOR STABILITY. THESE PARTITIONS PROVIDE ACOUSTICAL ISOLATION BETWEEN OFFICES AND SUPPORT FOR OFOI DEMOUNTABLE WALL SYSTEM. COORDINATE BOTTOM HEIGHT OF PARTITIONS WITH ADJOINING CEILINGS AND SYSTEM REQUIREMENTS. SEAL ALL PENETRATIONS AND PERIMETER EDGES OF METAL DECK. CONFORM TO TYPICAL WALL DETAILS.

LEGEND- PARTIAL RCP'S

KEY PLAN

0' 5' 10' 20' 40'

TRUE NORTH PROJECT NORTH

UNCW
LS3P
101 NORTH THIRD STREET SUITE 500
WILMINGTON, NORTH CAROLINA 28401
TEL. 910.790.9901 FAX 910.790.3111
WWW.LS3P.COM
SHEPLEY BULFINCH
99 CHAUNCY STREET FLOOR 4
BOSTON, MASSACHUSETTS 02111
TEL. 617.423.1700
WWW.SHEPLEYBULFINCH.COM
LS3P ASSOCIATES LTD
REGISTERED ARCHITECTURAL COMPANY
CERT. NO. 50417
WILMINGTON, NORTH CAROLINA
LAURA LYNN MILLER
REGISTERED ARCHITECT
9988
NORTH CAROLINA
WILMINGTON, NC
2022.07.01 15:13:02-04'00'

RANDALL LIBRARY RENOVATION & EXPANSION

UNCW
5162 RANDALL DRIVE
WILMINGTON, NC 28403

SCO ID: 18-19656-02C
LS3P PROJECT: 7202-197980

Δ	DATE	DESCRIPTION
0	2022.07.01	PACKAGE C - BID DOCUMENTS

SHEET NAME:
REFLECTED CEILING PLAN - LEVEL 2 - AREA A

ORIG SUBMISSION: 2022.07.01
CURRENT: 2022.07.01
PACKAGE C - BID DOCUMENTS

SHEET:
A-162A

PACKAGE C
BID DOCUMENTS

7/1/2022 1:52:42 PM

THE LINE SHOWN ABOVE IS EXACTLY ONE INCH LONG AT THE ORIGINAL DRAWING SCALE

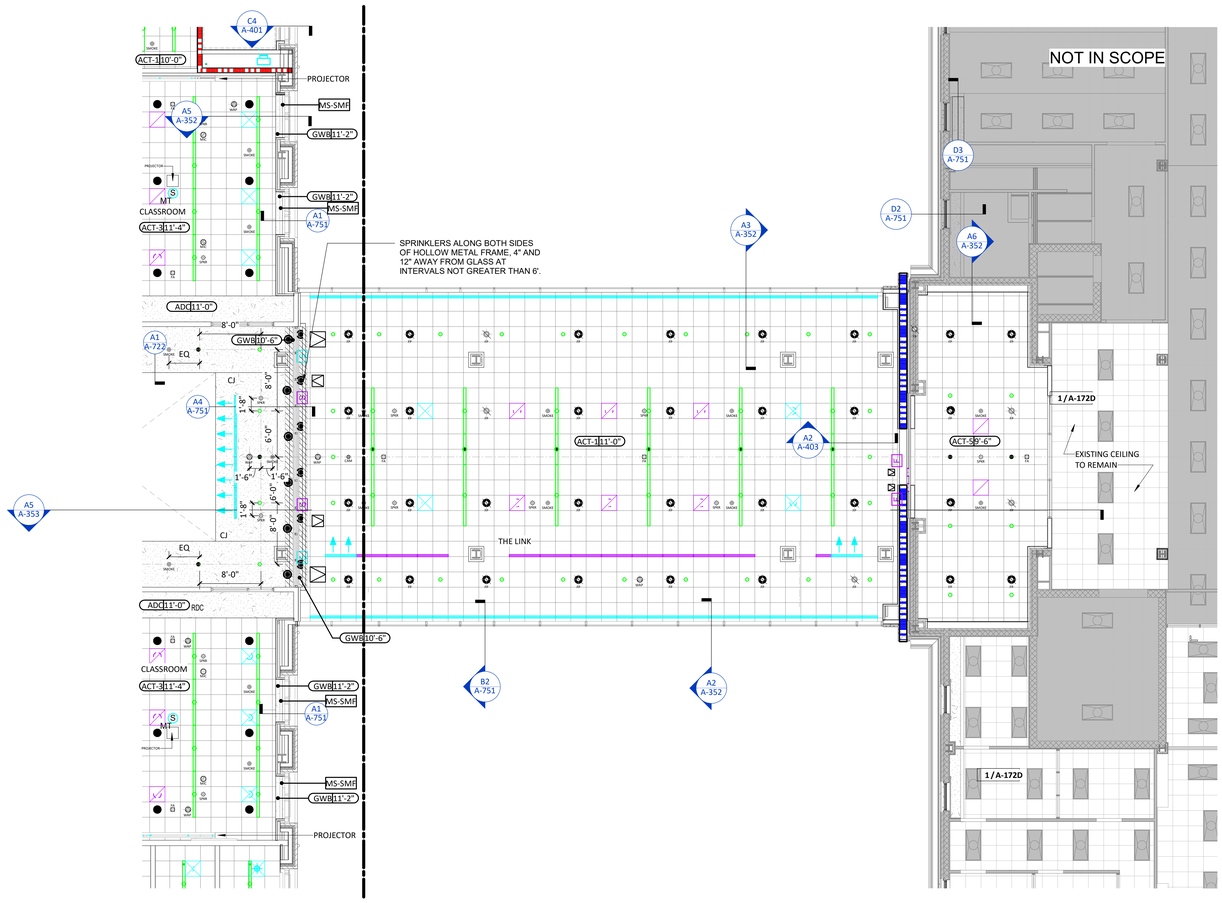

A1 REFLECTED CEILING PLAN - LEVEL 2 - AREA B

1/8" = 1'-0"

TYPICAL CEILING NOTES

1. ACT TO BE DEFINED BY TYPES NOTED ON PLANS AND LISTED IN SPECIFICATION
2. REFER TO LIGHTING PLANS FOR FIXTURE TYPES AND LOCATIONS
3. SEE SHEET A-003 FOR PARTITION TYPES AND TERMINATION ABOVE CEILING
4. REFERENCE CEILING PLANS FOR CEILING TYPE AND HEIGHT. SEE MATERIALS AND FINISH SCHEDULE FOR CEILING TYPE MANUFACTURER AND DESCRIPTION.
5. CEILING POSITION DIMENSIONS ARE TO FINISHED FACES OF, OR EDGE OF, GWB, ADC, AND/OR ACT.
6. REFER TO THE CEILING PLANS FOR ALL CEILING FINISHES AND HEIGHT FOR THE AREA INDICATED. REFER TO INTERIOR ELEVATIONS FOR THE HEIGHTS OF SOFFITS ABOVE CASEWORK.
7. REFERENCE REFLECTED CEILING PLANS FOR GRID/TILE PLACEMENTS.
8. SEE ELECTRICAL, FIRE ALARM, AND FIRE PROTECTION DRAWINGS FOR SPECIAL SYSTEMS, SMOKE DETECTORS, LIGHTING, AND WALL MOUNTED FIXTURES NOT INDICATED WITH LAYOUT INDICATED ON THIS SHEET.
9. LIGHT FIXTURES AND MECHANICAL DIFFUSERS ARE SHOWN FOR POSITIONING IN FINISH CEILING SYSTEM. COORDINATE WITH MECHANICAL AND ELECTRICAL DRAWINGS FOR FIXTURE TYPES, MECHANICAL DIFFUSERS, WALL MOUNTED FIXTURES AND INSTALLATION OF FIXTURES IN SPACES WITHOUT CEILINGS (LIGHTING AND HVAC DIFFUSERS ARE SHOWN FOR COORDINATION ONLY - SEE MECHANICAL AND ELECTRICAL DRAWINGS FOR SPECIFIC INFORMATION)
10. SEE MECHANICAL FLOOR PLANS FOR EXTENT OF EXPOSED DUCTWORK IN SPACES WITH EXPOSED STRUCTURE
11. EXTEND PERIMETER WALLS AND FINISH TO STRUCTURE ABOVE AT EXPOSED STRUCTURE AREAS. PAINT ALL EXPOSED DUCTWORK, PIPING, HANGERS, ETC.
12. SEE MECHANICAL AND ELECTRICAL DRAWINGS FOR MOUNTING LOCATIONS OF ITEMS WHERE NO CEILING IS INDICATED.
13. CENTER LIGHTS, DIFFUSERS, EXIT SIGNS, SMOKE DETECTORS, SPEAKERS, GENERAL ALARM SPEAKERS/STROBES, & MISC. DEVICES IN CEILING TILES WHERE THEY ARE LOCATED, UNO. ALIGN MULTIPLE ITEM CENTER OR EDGES, UNO.
14. LOCATE MECHANICAL GRILLES AND DIFFUSERS SHOWN IN CORNERS OR NEAR WALL TO 12" OFF WALLS, U.N.O.
15. INSTALL ACCESS PANELS IN GYPSUM BOARD CEILINGS AT DUCT DAMPER CONTROLS, DUCT MOUNTED SMOKE DETECTORS, MANUAL DUCT CONTROLS, ETC. ALL LOCATIONS TO BE COORDINATED WITH ARCHITECT PRIOR TO INSTALL.
16. ALL SINGLE LIGHT FIXTURES SHALL BE CENTERED IN THE CEILING WITHIN WHICH THEY OCCUR, UNO.
17. LIGHTS LOCATED IN STAIRS SHALL OCCUR AT EACH FLOOR AND INTERMEDIATE LANDINGS.
18. LOCATE SPRINKLER HEADS IN THE CENTER ZONE OF THE CEILING TILE. ALIGN CORRIDOR SPRINKLER HEADS IN THE SAME LINE PARALLEL TO THE WALL WITHIN EACH SPECIFIC CEILING CONSTRUCTION.
19. SPRINKLER HEADS, OTHER THAN CONCEALED, SHALL BE SEMI RECESSED (CENTER IN CEILING TILE).
20. ALL GWB CEILINGS TO RECEIVE CONCEALED SPRINKLER HEADS.
21. WHERE ACT CEILINGS OVERLAP, LOWER CEILING SHALL OVERLAP BY AT LEAST 8 INCHES. LOWER ACT CEILING TO RECEIVE 6" KNIFE EDGE AROUND PERIMETER U.N.O.

LEGEND- PARTIAL RCP'S

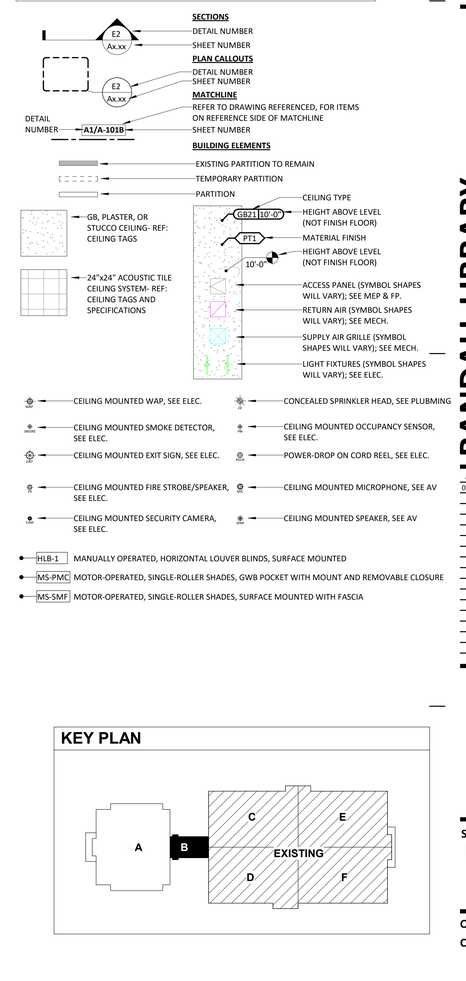

KEY PLAN

0' 5' 10' 20' 40'

TRUE NORTH PROJECT NORTH

UNCW

LS3P

101 NORTH THIRD STREET SUITE 500
WILMINGTON, NORTH CAROLINA 28401
TEL. 910.790.9901 FAX 910.790.3111
WWW.LS3P.COM

SHEPLEY BULFINCH

99 CHAUNCY STREET FLOOR 4
BOSTON, MASSACHUSETTS 02111
TEL. 617.423.1700
WWW.SHEPLEYBULFINCH.COM

LS3P ASSOCIATES LTD REGISTERED ARCHITECTURAL COMPANY CERT. NO. 50417 WILMINGTON, NORTH CAROLINA

LAURA LYNN MILLER REGISTERED ARCHITECT 9988 NORTH CAROLINA WILMINGTON, NC

2022.07.01 15:13:02-04'00'

RANDALL LIBRARY RENOVATION & EXPANSION

UNCW
5162 RANDALL DRIVE
WILMINGTON, NC 28403

SCO ID: 18-19656-02C
LS3P PROJECT: 7202-197980

Δ	DATE	DESCRIPTION
0	2022.07.01	PACKAGE C - BID DOCUMENTS

SHEET NAME:
REFLECTED CEILING PLAN- LEVEL 2 - AREA B

ORIG SUBMISSION: 2022.07.01
CURRENT: 2022.07.01
PACKAGE C - BID DOCUMENTS

SHEET:
A-162B

PACKAGE C
BID DOCUMENTS

7/1/2022 1:52:57 PM

1 2 3 4 5 6

THE LINE SHOWN ABOVE IS EXACTLY ONE INCH LONG AT THE ORIGINAL DRAWING SCALE

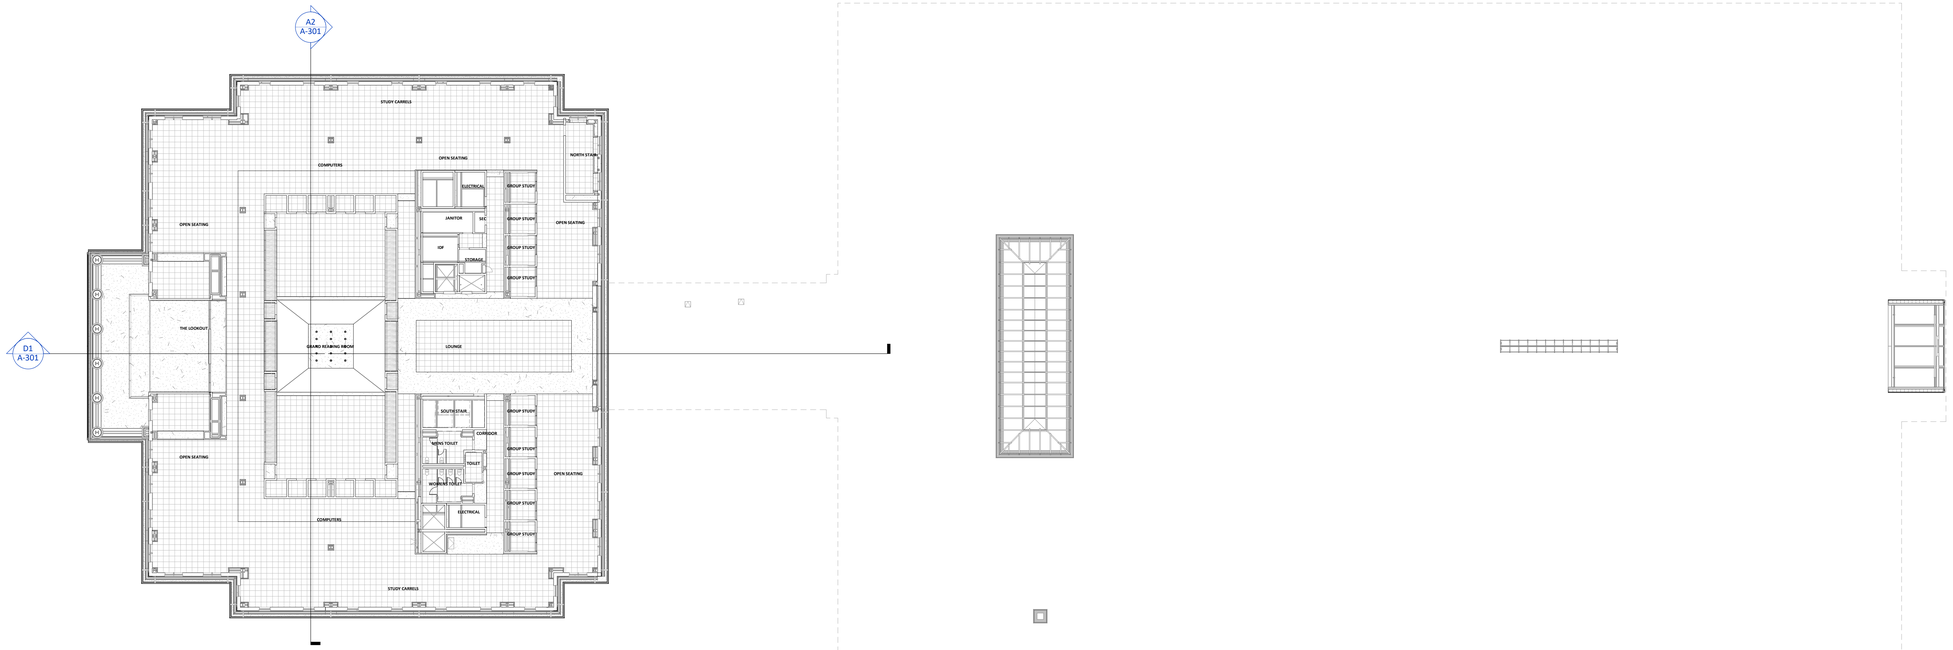

B1 REFLECTED CEILING PLAN - LEVEL 3
3/64" = 1'-0"

UNCW

LS3P
101 NORTH THIRD STREET SUITE 500
WILMINGTON, NORTH CAROLINA 28401
TEL. 910.790.9901 FAX 910.790.3111
WWW.LS3P.COM

SHEPLEY BULFINCH
99 CHAUNCY STREET FLOOR 4
BOSTON, MASSACHUSETTS 02111
TEL. 617.423.1700
WWW.SHEPLEYBULFINCH.COM

LS3P ASSOCIATES LTD
REGISTERED ARCHITECTURAL COMPANY
CERT. NO. 50417
WILMINGTON, NORTH CAROLINA

LAURA LYNN MILLER
REGISTERED ARCHITECT
9988
NORTH CAROLINA
WILMINGTON, NC
2022.07.01 15:13:02-04'00'

RANDALL LIBRARY RENOVATION & EXPANSION

UNCW
5162 RANDALL DRIVE
WILMINGTON, NC 28403

SCO ID: 18-19656-02C
LS3P PROJECT: 7202-197980

Δ	DATE	DESCRIPTION
0	2022.07.01	PACKAGE C - BID DOCUMENTS

SHEET NAME:
REFLECTED CEILING PLAN- LEVEL 3

ORIG SUBMISSION: 2022.07.01
CURRENT: 2022.07.01
PACKAGE C - BID DOCUMENTS

SHEET:
A-163

PACKAGE C
BID DOCUMENTS

0' 5' 10' 20' 40'
TRUE NORTH
PROJECT NORTH

7/1/2022 1:53:08 PM

THE LINE SHOWN ABOVE IS EXACTLY ONE INCH LONG AT THE ARCHITECTURAL SCALE

TYPICAL CEILING NOTES

1. ACT TO BE DEFINED BY TYPES NOTED ON PLANS AND LISTED IN SPECIFICATION
2. REFER TO LIGHTING PLANS FOR FIXTURE TYPES AND LOCATIONS
3. SEE SHEET A-003 FOR PARTITION TYPES AND TERMINATION ABOVE CEILING
4. REFERENCE CEILING PLANS FOR CEILING TYPE AND HEIGHT. SEE MATERIALS AND FINISH SCHEDULE FOR CEILING TYPE MANUFACTURER AND DESCRIPTION.
5. CEILING POSITION DIMENSIONS ARE TO FINISHED FACES OF, OR EDGE OF, GWB, ADC, AND/OR ACT.
6. REFER TO THE CEILING PLANS FOR ALL CEILING FINISHES AND HEIGHT FOR THE AREA INDICATED. REFER TO INTERIOR ELEVATIONS FOR THE HEIGHTS OF SOFFITS ABOVE CASEWORK.
7. REFERENCE REFLECTED CEILING PLANS FOR GRID/TILE PLACEMENTS.
8. SEE ELECTRICAL, FIRE ALARM, AND FIRE PROTECTION DRAWINGS FOR SPECIAL SYSTEMS, SMOKE DETECTORS, LIGHTING, AND WALL MOUNTED FIXTURES NOT INDICATED WITH LAYOUT INDICATED ON THIS SHEET.
9. LIGHT FIXTURES AND MECHANICAL DIFFUSERS ARE SHOWN FOR POSITIONING IN FINISH CEILING SYSTEM. COORDINATE WITH MECHANICAL AND ELECTRICAL DRAWINGS FOR FIXTURE TYPES, MECHANICAL DIFFUSERS, WALL MOUNTED FIXTURES AND INSTALLATION OF FIXTURES IN SPACES WITHOUT CEILINGS (LIGHTING AND HVAC DIFFUSERS ARE SHOWN FOR COORDINATION ONLY - SEE MECHANICAL AND ELECTRICAL DRAWINGS FOR SPECIFIC INFORMATION)
10. SEE MECHANICAL FLOOR PLANS FOR EXTENT OF EXPOSED DUCTWORK IN SPACES WITH EXPOSED STRUCTURE.
11. EXTEND PERIMETER WALLS AND FINISH TO STRUCTURE ABOVE AT EXPOSED STRUCTURE AREAS. PAINT ALL EXPOSED DUCTWORK, PIPING, HANGERS, ETC.
12. SEE MECHANICAL AND ELECTRICAL DRAWINGS FOR MOUNTING LOCATIONS OF ITEMS WHERE NO CEILING IS INDICATED.
13. CENTER LIGHTS, DIFFUSERS, EXIT SIGNS, SMOKE DETECTORS, SPEAKERS, GENERAL ALARM SPEAKERS/STROBES, & MISC. DEVICES IN CEILING TILES WHERE THEY ARE LOCATED, UNO. ALIGN MULTIPLE ITEM CENTER OR EDGES, UNO.
14. LOCATE MECHANICAL GRILLES AND DIFFUSERS SHOWN IN CORNERS OR NEAR WALL TO 12" OFF WALLS, U.N.O.
15. INSTALL ACCESS PANELS IN GYPSUM BOARD CEILINGS AT DUCT DAMPER CONTROLS, DUCT MOUNTED SMOKE DETECTORS, MANUAL DUCT CONTROLS, ETC. ALL LOCATIONS TO BE COORDINATED WITH ARCHITECT PRIOR TO INSTALL.
16. ALL SINGLE LIGHT FIXTURES SHALL BE CENTERED IN THE CEILING WITHIN WHICH THEY OCCUR, UNO.
17. LIGHTS LOCATED IN STAIRS SHALL OCCUR AT EACH FLOOR AND INTERMEDIATE LANDINGS.
18. LOCATE SPRINKLER HEADS IN THE CENTER ZONE OF THE CEILING TILE. ALIGN CORRIDOR SPRINKLER HEADS IN THE SAME LINE PARALLEL TO THE WALL WITHIN EACH SPECIFIC CEILING CONSTRUCTION.
19. SPRINKLER HEADS, OTHER THAN CONCEALED, SHALL BE SEMI RECESSED (CENTER IN CEILING TILE).
20. ALL GWB CEILINGS TO RECEIVE CONCEALED SPRINKLER HEADS.
21. WHERE ACT CEILINGS OVERLAP, LOWER CEILING SHALL OVERLAP BY AT LEAST 8 INCHES. LOWER ACT CEILING TO RECEIVE 6" KNIFE EDGE AROUND PERIMETER U.N.O.

LEGEND- PARTIAL RCP'S

SECTIONS
- DETAIL NUMBER
- SHEET NUMBER

PLAN CALLOUTS
- DETAIL NUMBER
- SHEET NUMBER

MATCHLINE
- REFER TO DRAWING REFERENCED, FOR ITEMS ON REFERENCE SIDE OF MATCHLINE
- SHEET NUMBER

BUILDING ELEMENTS
- EXISTING PARTITION TO REMAIN
- TEMPORARY PARTITION
- PARTITION
- GB, PLASTER, OR STUCCO CEILING- REF: CEILING TAGS
- 24"x24" ACOUSTIC TILE CEILING SYSTEM- REF: CEILING TAGS AND SPECIFICATIONS
- CEILING TYPE
- HEIGHT ABOVE LEVEL (NOT FINISH FLOOR)
- MATERIAL FINISH
- HEIGHT ABOVE LEVEL (NOT FINISH FLOOR)
- ACCESS PANEL (SYMBOL SHAPES WILL VARY); SEE MEP & FP.
- RETURN AIR (SYMBOL SHAPES WILL VARY); SEE MECH.
- SUPPLY AIR GRILLE (SYMBOL SHAPES WILL VARY); SEE MECH.
- LIGHT FIXTURES (SYMBOL SHAPES WILL VARY); SEE ELEC.
- CEILING MOUNTED WAP, SEE ELEC.
- CEILING MOUNTED SMOKE DETECTOR, SEE ELEC.
- CEILING MOUNTED EXIT SIGN, SEE ELEC.
- CEILING MOUNTED FIRE STROBE/SPEAKER, SEE ELEC.
- CEILING MOUNTED SECURITY CAMERA, SEE ELEC.
- CONCEALED SPRINKLER HEAD, SEE PLUBMING
- CEILING MOUNTED OCCUPANCY SENSOR, SEE ELEC.
- POWER-DROP ON CORD REEL, SEE ELEC.
- CEILING MOUNTED MICROPHONE, SEE AV
- CEILING MOUNTED SPEAKER, SEE AV
- HLB-1 MANUALLY OPERATED, HORIZONTAL LOUVER BLINDS, SURFACE MOUNTED
- MS-PMC MOTOR-OPERATED, SINGLE-ROLLER SHADES, GWB POCKET WITH MOUNT AND REMOVABLE CLOSURE
- MS-SMF MOTOR-OPERATED, SINGLE-ROLLER SHADES, SURFACE MOUNTED WITH FASCIA

KEY PLAN

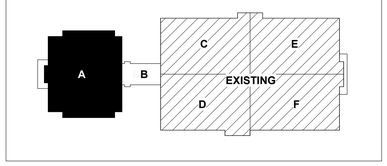

A5 FLOOR PLAN- PARTIAL- LIGHT COVE
1/8" = 1'-0"

A1 REFLECTED CEILING PLAN - LEVEL 3 - AREA A
1/8" = 1'-0"

0' 5' 10' 20' 40'

TRUE NORTH PROJECT NORTH

UNCW

LS3P
101 NORTH THIRD STREET SUITE 500
WILMINGTON, NORTH CAROLINA 28401
TEL. 910.790.9901 FAX 910.790.3111
WWW.LS3P.COM

SHEPLEY BULFINCH
99 CHAUNCY STREET FLOOR 4
BOSTON, MASSACHUSETTS 02111
TEL. 617.423.1700
WWW.SHEPLEYBULFINCH.COM

LS3P ASSOCIATES LTD
REGISTERED ARCHITECTURAL COMPANY
CERT. NO. 50417
WILMINGTON, NORTH CAROLINA

LAURA LYNN MILLER
REGISTERED ARCHITECT
9988
NORTH CAROLINA, U.S.A.
WILMINGTON, NC

2022.07.01 15:13:02-04'00'

RANDALL LIBRARY RENOVATION & EXPANSION

UNCW
5162 RANDALL DRIVE
WILMINGTON, NC 28403

SCO ID: 18-19656-02C
LS3P PROJECT: 7202-197980

Δ	DATE	DESCRIPTION
0	2022.07.01	PACKAGE C - BID DOCUMENTS

SHEET NAME:
REFLECTED CEILING PLAN - LEVEL 3 - AREA A

ORIG SUBMISSION: 2022.07.01
CURRENT: 2022.07.01
PACKAGE C - BID DOCUMENTS

SHEET:
A-163A

PACKAGE C
BID DOCUMENTS

7/1/2022 1:53:36 PM

E D C B A

1 2 3 4 5 6

THE LINE SHOWN ABOVE IS EXACTLY ONE INCH LONG AT THE ORIGINAL DRAWING SCALE

ADD ALTERNATE REFERENCE LEGEND

1. LIST OF ALTERNATES THAT ARE RELEVANT TO THE SHEET THAT ARE OTHERWISE NOT ANNOTATED ON THE PAGE ITSELF. PLEASE REFER TO ACCOMPANYING SHEET REFERENCES LISTED BELOW.

- ADD ALT BID #01 __ SHEET A-1001 - WINDOW REPLACEMENT

KEY PLAN

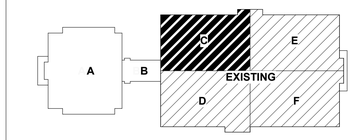

TYPICAL RENOVATION RCP NOTES

1. EXISTING CEILING IS PART OF THE RATED FLOOR/CEILING OR ROOF/CEILING ASSEMBLY. ANY PENETRATIONS IN EXISTING CEILING TO BE SEALED TO MAINTAIN FIRE RATING.
2. ALL NEW WALLS ARE TO BE CONSTRUCTIONED TO THE UNDERSIDE OF THE EXISTING CEILING. DO NOT PENTRATE THE EXISTING CEILING WITH NEW WALL CONSTRUCTION.
3. ALL NEW CEILING TILE AND/OR GRID WITHIN EXISTING BUILDING TO BE RATED COMPLIANT WITH UL P251.
4. SEE ELECTRICAL DRAWINGS FOR ADDITIONAL WORK WITHIN THE RENOVATED AREAS.

RENOVATION SEQUENCING

SUMMER 2023 (BEGIN & COMPLETE IN SUMMER 2023)
- CONSTRUCTION ENTRACE AT WEST SIDE (LEVELS 1 & 2)
- INFILL DOOR AND WALL OPENING AT EXISTING TAC AREA
- 50% OF WINDOW REPLACEMENT (IF ALTERNATE #1 IS ACCEPTED)

SUMMER 2024 (BEGIN & COMPLETE IN SUMMER 2024)
- LEVEL 1
  - TAC SUITE
  - LUX SUITE & STAFF WORKROOM
  - STAFF LOUNGE
  - MULTIPURPOSE & ADJACENT SPACE
- LEVEL 2
  - RIS SUITE
  - FIRE SHUTTERS @ EXISTING WINDOWS
  - ALTERNATE #12 (IF ACCEPTED)
  - ALTERNATE #13 (IF ACCEPTED)
  - ATERNATE #15 (IF ACCEPTED)
- LEVELS 1 & 2
  - 50% OF WINDOW REPLACEMENT (IF ALTERNATE #1 IS ACEPTED)

SUMMER 2024 THROUGH DECEMBER 2024
- EAST ENTRANCE (IF ALTERNATE #2 IS ACCEPTED)

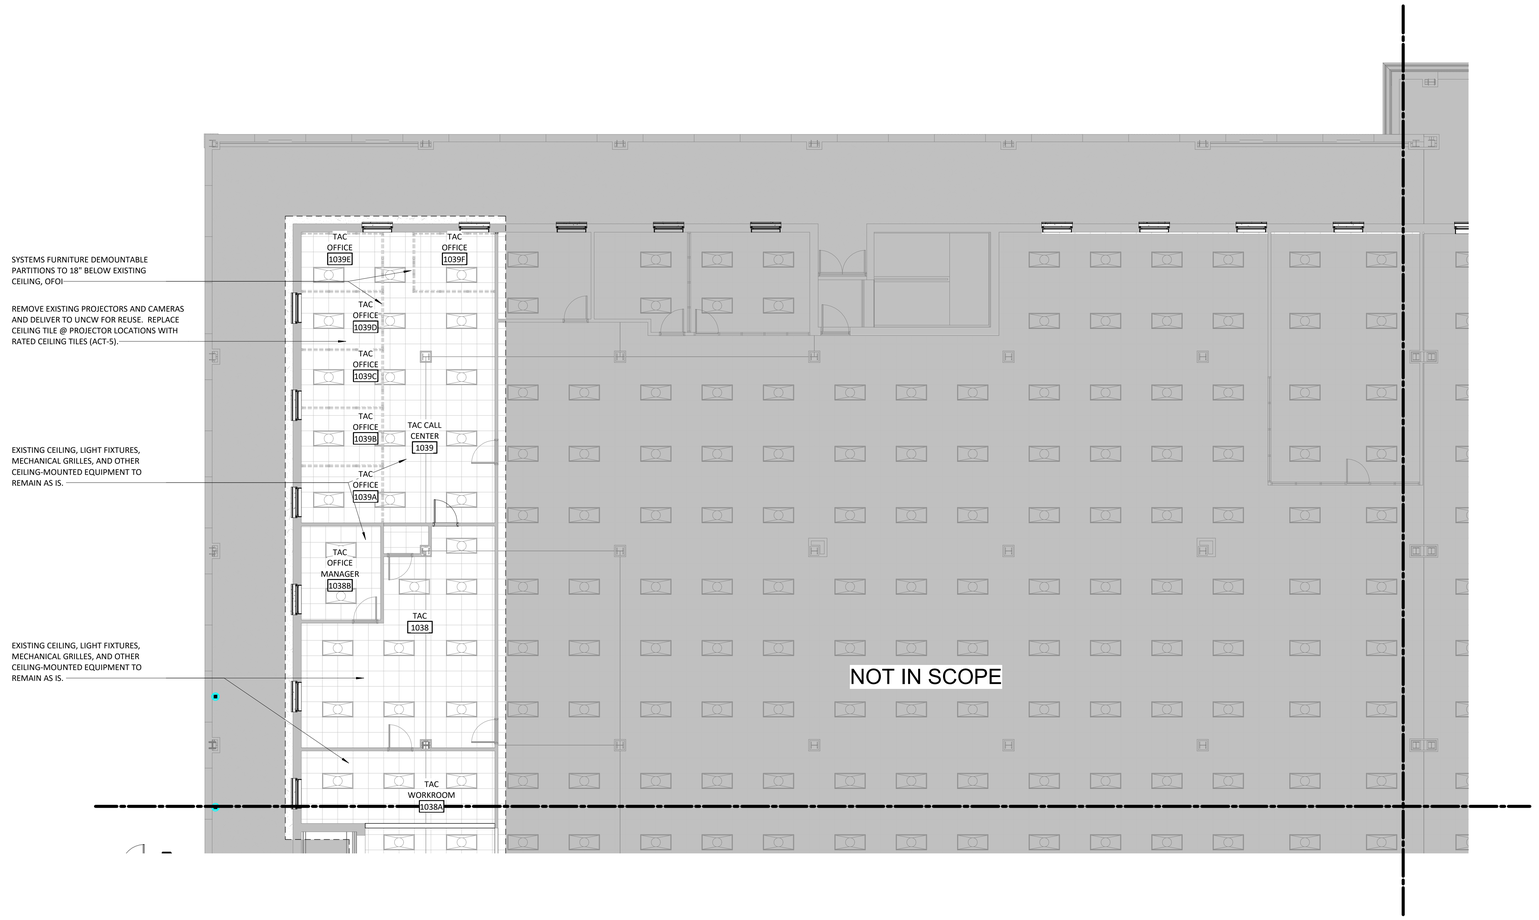

A3 RENO REFLECTED CEILING PLAN - LEVEL 1 - AREA C
1/8" = 1'-0"

0' 5' 10' 20' 40'

TRUE NORTH PROJECT NORTH

UNCW

LS3P
101 NORTH THIRD STREET SUITE 500
WILMINGTON, NORTH CAROLINA 28401
TEL. 910.790.9901 FAX 910.790.3111
WWW.LS3P.COM

SHEPLEY BULFINCH
99 CHAUNCY STREET FLOOR 4
BOSTON, MASSACHUSETTS 02111
TEL. 617.423.1700
WWW.SHEPLEYBULFINCH.COM

LS3P ASSOCIATES LTD
REGISTERED ARCHITECTURAL COMPANY
CERT. NO. 50417
WILMINGTON, NORTH CAROLINA

LAURA LYNN MILLER
REGISTERED ARCHITECT
9988
NORTH CAROLINA
WILMINGTON, NC

2022.07.01 15:13:02-04'00'

RANDALL LIBRARY RENOVATION & EXPANSION

UNCW
5162 RANDALL DRIVE
WILMINGTON, NC 28403

SCO ID: 18-19656-02C
LS3P PROJECT: 7202-197980

Δ	DATE	DESCRIPTION
0	2022.07.01	PACKAGE C - BID DOCUMENTS

SHEET NAME:
RENO REFLECTED CEILING PLAN - LEVEL 1 - AREA C

ORIG SUBMISSION: 2022.07.01
CURRENT: 2022.07.01
PACKAGE C - BID DOCUMENTS

SHEET:
A-171C

PACKAGE C
BID DOCUMENTS

7/1/2022 1:53:48 PM

THE LINE SHOWN ABOVE IS EXACTLY ONE INCH LONG AT THE ORIGINAL DRAWING SIZE

RENOVATION SEQUENCING

SUMMER 2023 (BEGIN & COMPLETE IN SUMMER 2023)
- CONSTRUCTION ENTRACE AT WEST SIDE (LEVELS 1 & 2)
- INFILL DOOR AND WALL OPENING AT EXISTING TAC AREA
- 50% OF WINDOW REPLACEMENT (IF ALTERNATE #1 IS ACCEPTED)

SUMMER 2024 (BEGIN & COMPLETE IN SUMMER 2024)
- LEVEL 1
  - TAC SUITE
  - LUX SUITE & STAFF WORKROOM
  - STAFF LOUNGE
  - MULTIPURPOSE & ADJACENT SPACE
- LEVEL 2
  - RIS SUITE
  - FIRE SHUTTERS @ EXISTING WINDOWS
  - ALTERNATE #12 (IF ACCEPTED)
  - ALTERNATE #13 (IF ACCEPTED)
  - ATERNATE #15 (IF ACCEPTED)
- LEVELS 1 & 2
  - 50% OF WINDOW REPLACEMENT (IF ALTERNATE #1 IS ACEPTED)

SUMMER 2024 THROUGH DECEMBER 2024
- EAST ENTRANCE (IF ALTERNATE #2 IS ACCEPTED)

ADD ALTERNATE REFERENCE LEGEND

1. LIST OF ALTERNATES THAT ARE RELEVANT TO THE SHEET THAT ARE OTHERWISE NOT ANNOTATED ON THE PAGE ITSELF. PLEASE REFER TO ACCOMPANYING SHEET REFERENCES LISTED BELOW.

- ADD ALT BID #01 __ SHEET A-1001 - WINDOW REPLACEMENT

TYPICAL RENOVATION RCP NOTES

1. EXISTING CEILING IS PART OF THE RATED FLOOR/CEILING OR ROOF/CEILING ASSEMBLY. ANY PENETRATIONS IN EXISTING CEILING TO BE SEALED TO MAINTAIN FIRE RATING.
2. ALL NEW WALLS ARE TO BE CONSTRUCTIONED TO THE UNDERSIDE OF THE EXISTING CEILING. DO NOT PENTRATE THE EXISTING CEILING WITH NEW WALL CONSTRUCTION.
3. ALL NEW CEILING TILE AND/OR GRID WITHIN EXISTING BUILDING TO BE RATED COMPLIANT WITH UL P251.
4. SEE ELECTRICAL DRAWINGS FOR ADDITIONAL WORK WITHIN THE RENOVATED AREAS.

KEY PLAN

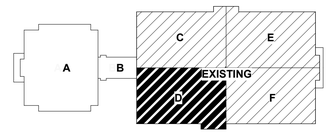

EXISTING CEILING, LIGHT FIXTURES, MECHANICAL GRILLES, AND OTHER CEILING-MOUNTED EQUIPMENT TO REMAIN AS IS.

UNCW TO REMOVE PROJECTORS AND CAMERAS. REPLACE CEILING TILE @ PROJECTOR LOCATIONS WITH RATED CEILING TILES (ACT-5).

2HR CEILING TO WALL EXPANSION JOINT SEAL

A2 A-403

THE LINK 1051

GWB9'-4"

ACT-5 9'-4"

GWB9'-4"

REMOVE AND REINSTALL CEILING TILE IN PATH OF NEW TELECOM CONDUIT FROM EXPANSION TO EXISTING MDF ROOM. IF EXISTING TILE IS DAMAGED DURING REMOVAL, REPLACE WITH ACT-5.

NOT IN SCOPE

1 RENO REFLECTED CEILING PLAN - LEVEL 1 - AREA D
1/8" = 1'-0"

0' 5' 10' 20' 40'

TRUE NORTH PROJECT NORTH

UNCW

LS3P
101 NORTH THIRD STREET SUITE 500
WILMINGTON, NORTH CAROLINA 28401
TEL. 910.790.9901 FAX 910.790.3111
WWW.LS3P.COM

SHEPLEY BULFINCH
99 CHAUNCY STREET FLOOR 4
BOSTON, MASSACHUSETTS 02111
TEL. 617.423.1700
WWW.SHEPLEYBULFINCH.COM

LS3P ASSOCIATES LTD
REGISTERED ARCHITECTURAL COMPANY
CERT. NO. 50417
WILMINGTON, NORTH CAROLINA
NORTH CAROLINA

LAURA LYNN MILLER
REGISTERED ARCHITECT
9988
NORTH CAROLINA
WILMINGTON, NC

2022.07.01 15:13:02-04'00'

RANDALL LIBRARY RENOVATION & EXPANSION

UNCW
5162 RANDALL DRIVE
WILMINGTON, NC 28403

SCO ID: 18-19656-02C
LS3P PROJECT: 7202-197980

Δ	DATE	DESCRIPTION
0	2022.07.01	PACKAGE C - BID DOCUMENTS

SHEET NAME:
RENO REFLECTED CEILING PLAN - LEVEL 1 - AREA D

ORIG SUBMISSION: 2022.07.01
CURRENT: 2022.07.01
PACKAGE C - BID DOCUMENTS

SHEET:
A-171D

PACKAGE C
BID DOCUMENTS

7/1/2022 1:54:02 PM

1 2 3 4 5 6

E D C B A

THE LINE SHOWN ABOVE IS EXACTLY ONE INCH LONG AT THE ORIGINAL DRAWING SCALE

ADD ALTERNATE REFERENCE LEGEND

1. LIST OF ALTERNATES THAT ARE RELEVANT TO THE SHEET THAT ARE OTHERWISE NOT ANNOTATED ON THE PAGE ITSELF. PLEASE REFER TO ACCOMPANYING SHEET REFERENCES LISTED BELOW.

- ADD ALT BID #01 __ SHEET A-1001 - WINDOW REPLACEMENT

TYPICAL RENOVATION RCP NOTES

1. EXISTING CEILING IS PART OF THE RATED FLOOR/CEILING OR ROOF/CEILING ASSEMBLY. ANY PENETRATIONS IN EXISTING CEILING TO BE SEALED TO MAINTAIN FIRE RATING.
2. ALL NEW WALLS ARE TO BE CONSTRUCTIONED TO THE UNDERSIDE OF THE EXISTING CEILING. DO NOT PENTRATE THE EXISTING CEILING WITH NEW WALL CONSTRUCTION.
3. ALL NEW CEILING TILE AND/OR GRID WITHIN EXISTING BUILDING TO BE RATED COMPLIANT WITH UL P251.
4. SEE ELECTRICAL DRAWINGS FOR ADDITIONAL WORK WITHIN THE RENOVATED AREAS.

RENOVATION SEQUENCING

SUMMER 2023 (BEGIN & COMPLETE IN SUMMER 2023)
- CONSTRUCTION ENTRACE AT WEST SIDE (LEVELS 1 & 2)
- INFILL DOOR AND WALL OPENING AT EXISTING TAC AREA
- 50% OF WINDOW REPLACEMENT (IF ALTERNATE #1 IS ACCEPTED)

SUMMER 2024 (BEGIN & COMPLETE IN SUMMER 2024)
- LEVEL 1
  - TAC SUITE
  - LUX SUITE & STAFF WORKROOM
  - STAFF LOUNGE
  - MULTIPURPOSE & ADJACENT SPACE
- LEVEL 2
  - RIS SUITE
  - FIRE SHUTTERS @ EXISTING WINDOWS
  - ALTERNATE #12 (IF ACCEPTED)
  - ALTERNATE #13 (IF ACCEPTED)
  - ATERNATE #15 (IF ACCEPTED)
- LEVELS 1 & 2
  - 50% OF WINDOW REPLACEMENT (IF ALTERNATE #1 IS ACEPTED)

SUMMER 2024 THROUGH DECEMBER 2024
- EAST ENTRANCE (IF ALTERNATE #2 IS ACCEPTED)

KEY PLAN

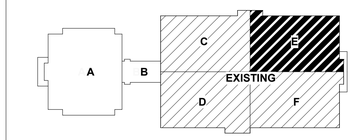

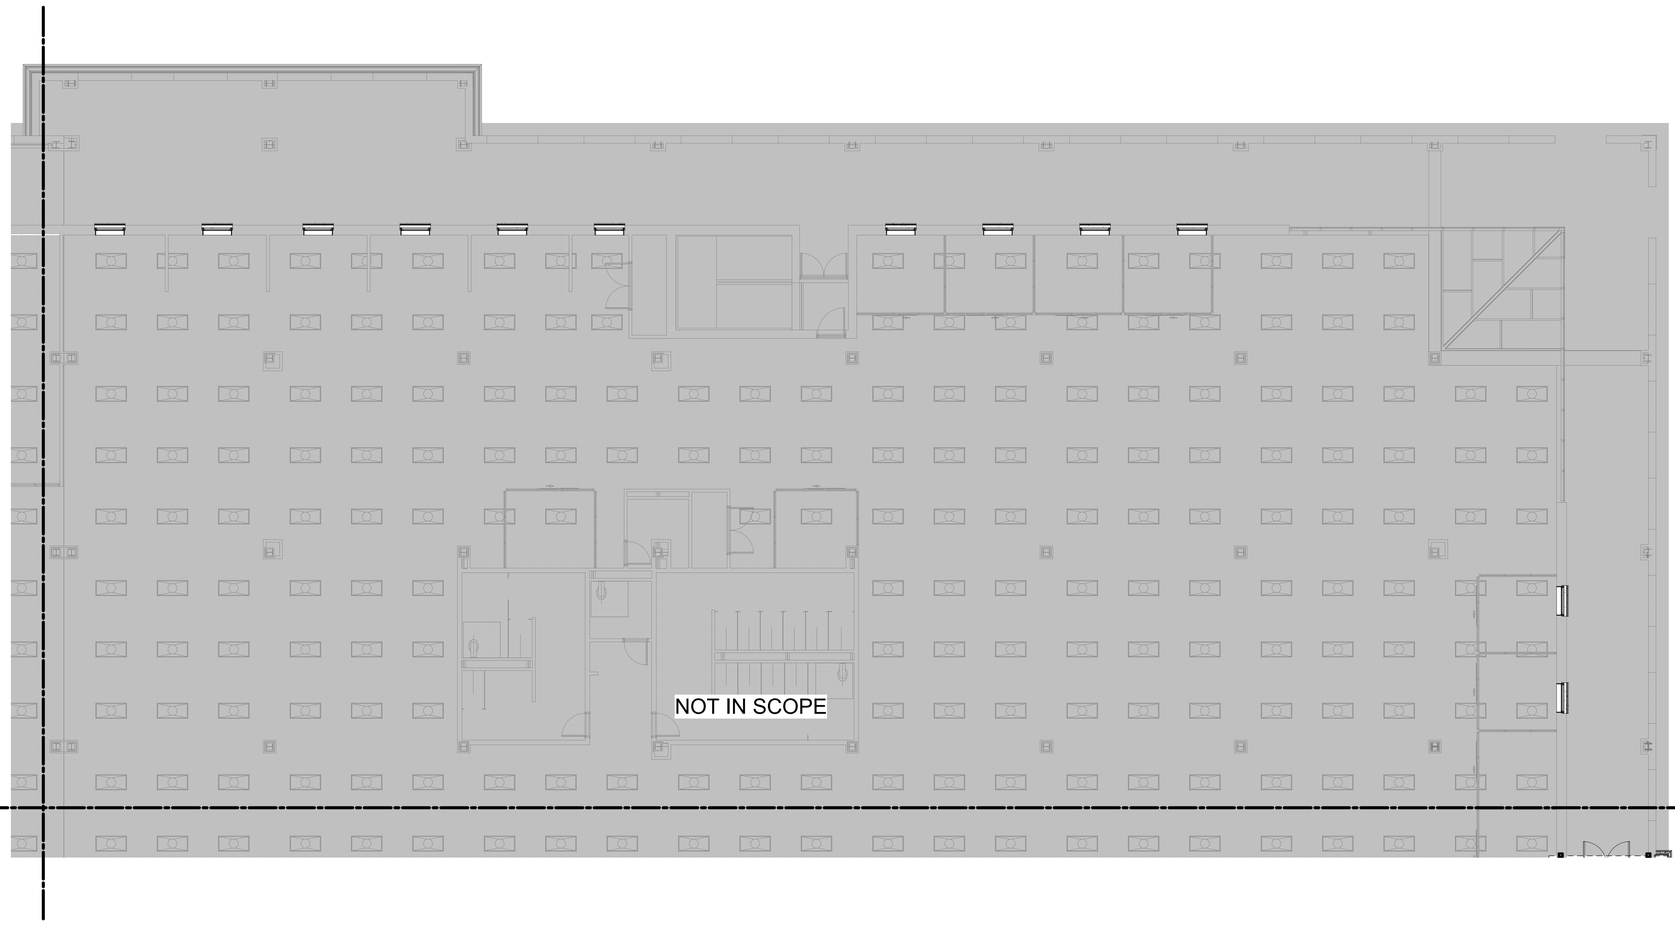

1 RENO REFLECTED CEILING PLAN - LEVEL 1 - AREA E
1/8" = 1'-0"

0' 5' 10' 20' 40'

TRUE NORTH PROJECT NORTH

UNCW

LS3P
101 NORTH THIRD STREET SUITE 500
WILMINGTON, NORTH CAROLINA 28401
TEL. 910.790.9901 FAX 910.790.3111
WWW.LS3P.COM

SHEPLEY BULFINCH
99 CHAUNCY STREET FLOOR 4
BOSTON, MASSACHUSETTS 02111
TEL. 617.423.1700
WWW.SHEPLEYBULFINCH.COM

LS3P ASSOCIATES LTD
REGISTERED ARCHITECTURAL COMPANY
CERT. NO. 50417
WILMINGTON, NORTH CAROLINA

LAURA LYNN MILLER
REGISTERED ARCHITECT
9988
NORTH CAROLINA
WILMINGTON, NC

2022.07.01 15:13:02-04'00'

RANDALL LIBRARY RENOVATION & EXPANSION

UNCW
5162 RANDALL DRIVE
WILMINGTON, NC 28403

SCO ID: 18-19656-02C
LS3P PROJECT: 7202-197980

Δ	DATE	DESCRIPTION
0	2022.07.01	PACKAGE C - BID DOCUMENTS

SHEET NAME:
RENO REFLECTED CEILING PLAN - LEVEL 1 - AREA E

ORIG SUBMISSION: 2022.07.01
CURRENT: 2022.07.01
PACKAGE C - BID DOCUMENTS

SHEET:
A-171E

PACKAGE C
BID DOCUMENTS

7/1/2022 1:54:13 PM

THE LINE SHOWN ABOVE IS EXACTLY ONE INCH LONG AT THE ORIGINAL DRAWING SIZE

RENOVATION SEQUENCING

SUMMER 2023 (BEGIN & COMPLETE IN SUMMER 2023)
- CONSTRUCTION ENTRACE AT WEST SIDE (LEVELS 1 & 2)
- INFILL DOOR AND WALL OPENING AT EXISTING TAC AREA
- 50% OF WINDOW REPLACEMENT (IF ALTERNATE #1 IS ACCEPTED)

SUMMER 2024 (BEGIN & COMPLETE IN SUMMER 2024)
- LEVEL 1
  - TAC SUITE
  - LUX SUITE & STAFF WORKROOM
  - STAFF LOUNGE
  - MULTIPURPOSE & ADJACENT SPACE
- LEVEL 2
  - RIS SUITE
  - FIRE SHUTTERS @ EXISTING WINDOWS
  - ALTERNATE #12 (IF ACCEPTED)
  - ALTERNATE #13 (IF ACCEPTED)
  - ATERNATE #15 (IF ACCEPTED)
- LEVELS 1 & 2
  - 50% OF WINDOW REPLACEMENT (IF ALTERNATE #1 IS ACEPTED)

SUMMER 2024 THROUGH DECEMBER 2024
- EAST ENTRANCE (IF ALTERNATE #2 IS ACCEPTED)

TYPICAL RENOVATION RCP NOTES

1. EXISTING CEILING IS PART OF THE RATED FLOOR/CEILING OR ROOF/CEILING ASSEMBLY. ANY PENETRATIONS IN EXISTING CEILING TO BE SEALED TO MAINTAIN FIRE RATING.
2. ALL NEW WALLS ARE TO BE CONSTRUCTIONED TO THE UNDERSIDE OF THE EXISTING CEILING. DO NOT PENTRATE THE EXISTING CEILING WITH NEW WALL CONSTRUCTION.
3. ALL NEW CEILING TILE AND/OR GRID WITHIN EXISTING BUILDING TO BE RATED COMPLIANT WITH UL P251.
4. SEE ELECTRICAL DRAWINGS FOR ADDITIONAL WORK WITHIN THE RENOVATED AREAS.

ADD ALTERNATE REFERENCE LEGEND

1. LIST OF ALTERNATES THAT ARE RELEVANT TO THE SHEET THAT ARE OTHERWISE NOT ANNOTATED ON THE PAGE ITSELF. PLEASE REFER TO ACCOMPANYING SHEET REFERENCES LISTED BELOW.

- ADD ALT BID #01 __ SHEET A-1001 - WINDOW REPLACEMENT
- ADD ALT BID #02 __ SHEET A-1002 - EAST ENTRY - PLANS & PLAN DETAILS
- ADD ALT BID #02 __ SHEET A-1003 - EAST ENTRY - SECTIONS & SECTION DETAILS
- ADD ALT BID #02 __ SHEET A-1005 - EAST ENTRY - DOOR & CURTAIN WALL

KEY PLAN

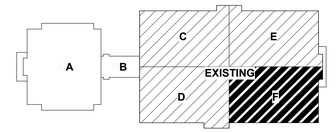

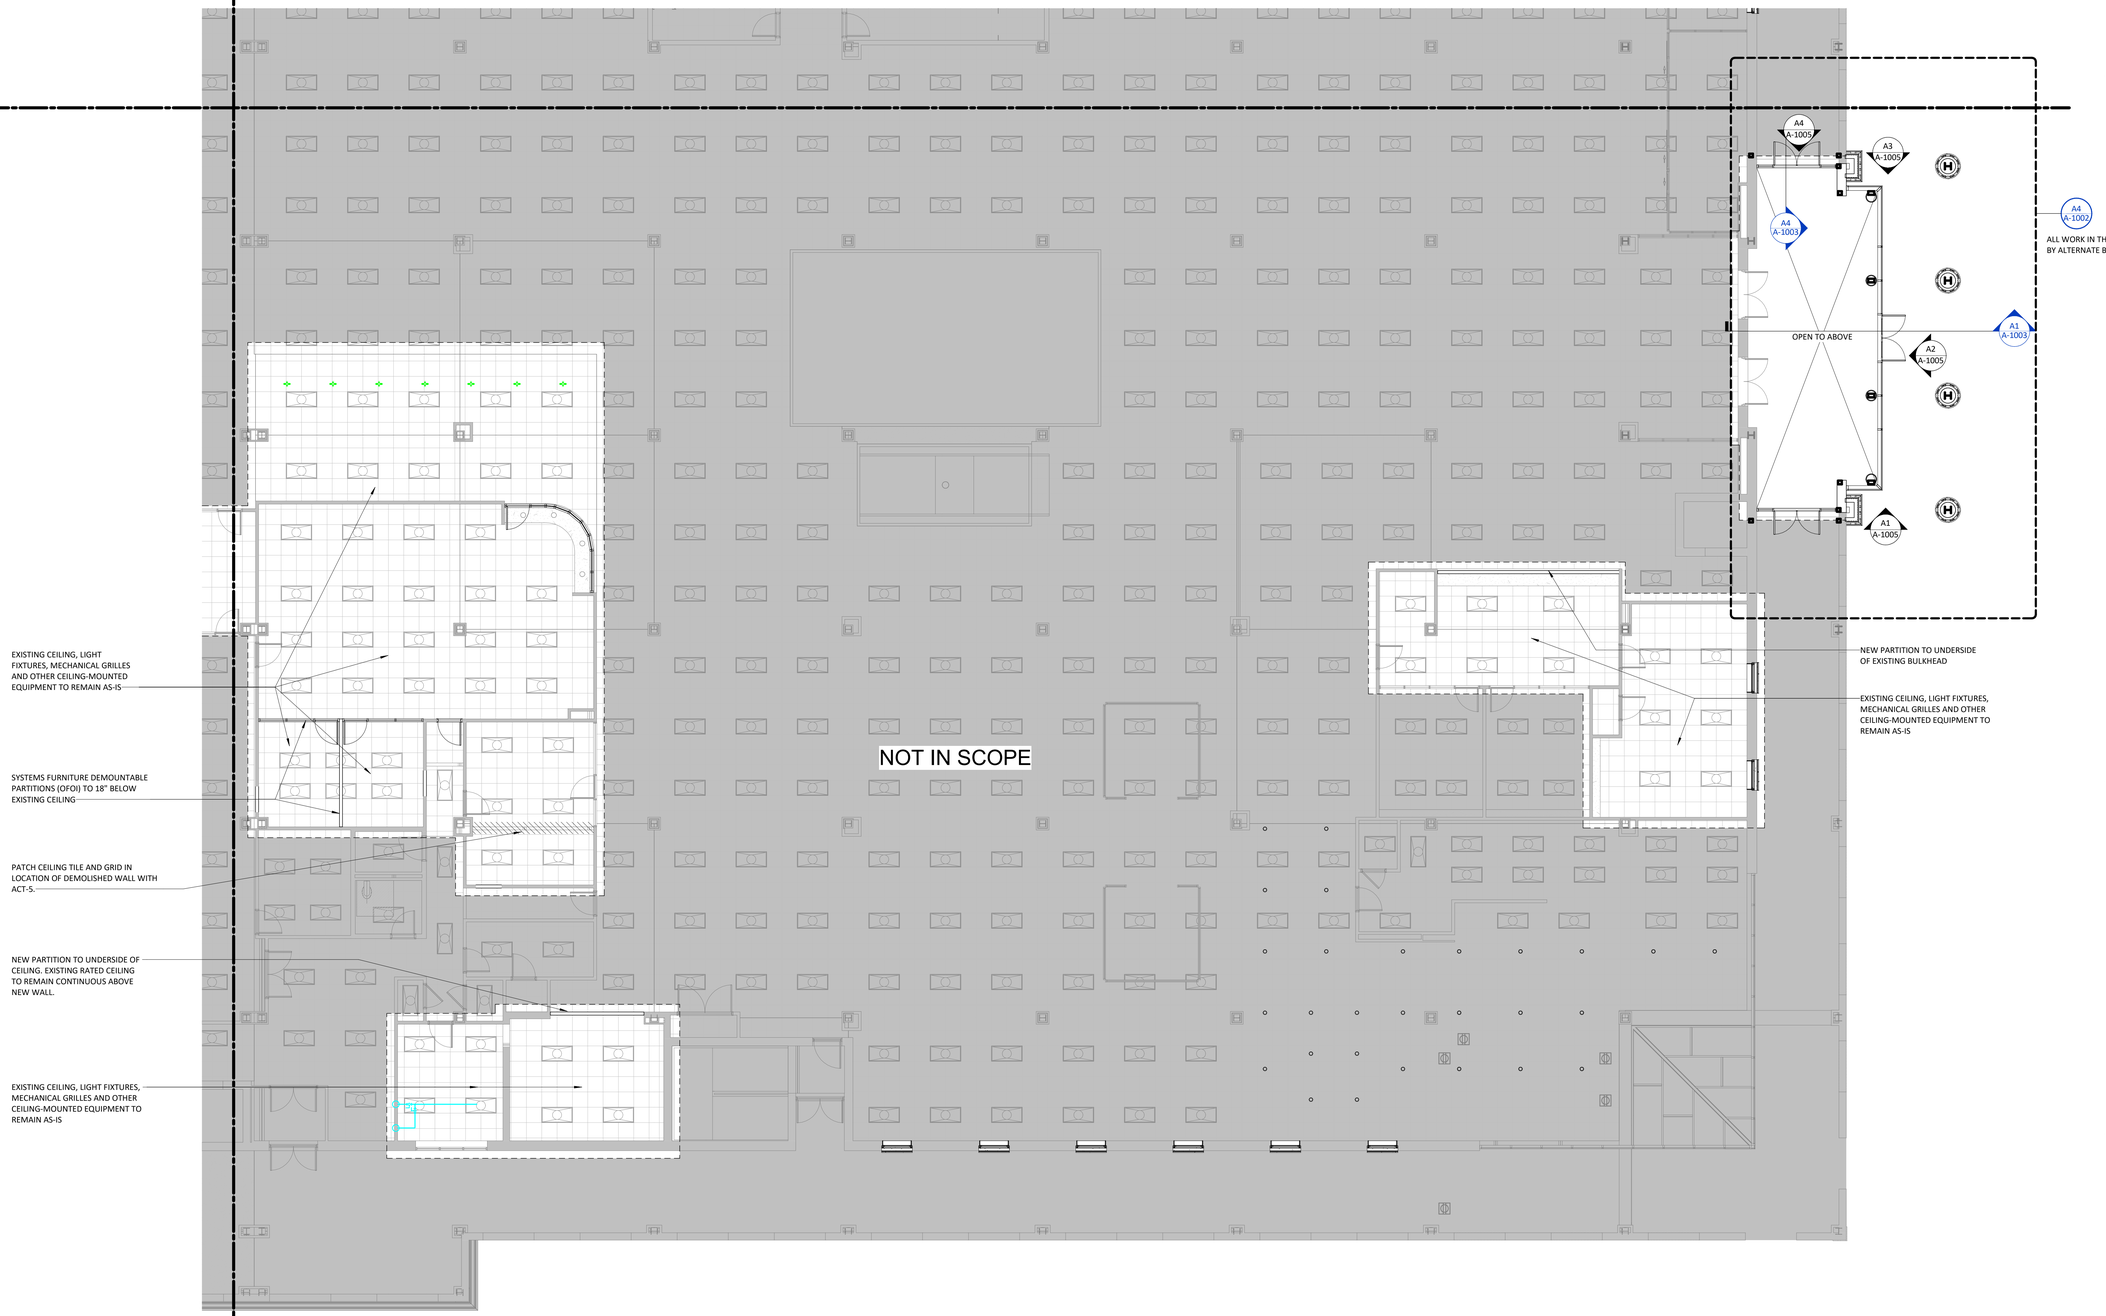

1 RENO REFLECTED CEILING PLAN - LEVEL 1 - AREA F
1/8" = 1'-0"

0' 5' 10' 20' 40'

TRUE NORTH PROJECT NORTH

UNCW

LS3P
101 NORTH THIRD STREET SUITE 500
WILMINGTON, NORTH CAROLINA 28401
TEL. 910.790.9901 FAX 910.790.3111
WWW.LS3P.COM

SHEPLEY BULFINCH
99 CHAUNCY STREET FLOOR 4
BOSTON, MASSACHUSETTS 02111
TEL. 617.423.1700
WWW.SHEPLEYBULFINCH.COM

LS3P ASSOCIATES LTD
REGISTERED ARCHITECTURAL COMPANY
CERT. NO. 50417
WILMINGTON, NORTH CAROLINA
NORTH CAROLINA

LAURA LYNN MILLER
REGISTERED ARCHITECT
NORTH CAROLINA
WILMINGTON, NC

2022.07.01 15:13:02-04'00'

RANDALL LIBRARY RENOVATION & EXPANSION

UNCW
5162 RANDALL DRIVE
WILMINGTON, NC 28403

SCO ID: 18-19656-02C
LS3P PROJECT: 7202-197980

Δ	DATE	DESCRIPTION
0	2022.07.01	PACKAGE C - BID DOCUMENTS

SHEET NAME:
RENO REFLECTED CEILING PLAN - LEVEL 1 - AREA F

ORIG SUBMISSION: 2022.07.01
CURRENT: 2022.07.01
PACKAGE C - BID DOCUMENTS

SHEET:
A-171F

PACKAGE C
BID DOCUMENTS

7/1/2022 1:54:29 PM

E D C B A

1 2 3 4 5 6

THE LINE SHOWN ABOVE IS EXACTLY ONE INCH LONG AT THE ORIGINAL DRAWING SIZE

RENOVATION SEQUENCING

SUMMER 2023 (BEGIN & COMPLETE IN SUMMER 2023)
- CONSTRUCTION ENTRACE AT WEST SIDE (LEVELS 1 & 2)
- INFILL DOOR AND WALL OPENING AT EXISTING TAC AREA
- 50% OF WINDOW REPLACEMENT (IF ALTERNATE #1 IS ACCEPTED)

SUMMER 2024 (BEGIN & COMPLETE IN SUMMER 2024)
- LEVEL 1
  - TAC SUITE
  - LUX SUITE & STAFF WORKROOM
  - STAFF LOUNGE
  - MULTIPURPOSE & ADJACENT SPACE
- LEVEL 2
  - RIS SUITE
  - FIRE SHUTTERS @ EXISTING WINDOWS
  - ALTERNATE #12 (IF ACCEPTED)
  - ALTERNATE #13 (IF ACCEPTED)
  - ATERNATE #15 (IF ACCEPTED)
- LEVELS 1 & 2
  - 50% OF WINDOW REPLACEMENT (IF ALTERNATE #1 IS ACEPTED)

SUMMER 2024 THROUGH DECEMBER 2024
- EAST ENTRANCE (IF ALTERNATE #2 IS ACCEPTED)

ADD ALTERNATE REFERENCE LEGEND

1. LIST OF ALTERNATES THAT ARE RELEVANT TO THE SHEET THAT ARE OTHERWISE NOT ANNOTATED ON THE PAGE ITSELF. PLEASE REFER TO ACCOMPANYING SHEET REFERENCES LISTED BELOW.

- ADD ALT BID #01 __ SHEET A-1001 - WINDOW REPLACEMENT
- ADD ALT BID #13 __ SHEET A-1013 - MOWC READING ROOM
- ADD ALT BID #14 __ SHEET A-1014 - ADMIN TO GROUP STUDY

TYPICAL RENOVATION RCP NOTES

1. EXISTING CEILING IS PART OF THE RATED FLOOR/CEILING OR ROOF/CEILING ASSEMBLY. ANY PENETRATIONS IN EXISTING CEILING TO BE SEALED TO MAINTAIN FIRE RATING.
2. ALL NEW WALLS ARE TO BE CONSTRUCTIONED TO THE UNDERSIDE OF THE EXISTING CEILING. DO NOT PENTRATE THE EXISTING CEILING WITH NEW WALL CONSTRUCTION.
3. ALL NEW CEILING TILE AND/OR GRID WITHIN EXISTING BUILDING TO BE RATED COMPLIANT WITH UL P251.
4. SEE ELECTRICAL DRAWINGS FOR ADDITIONAL WORK WITHIN THE RENOVATED AREAS.

KEY PLAN

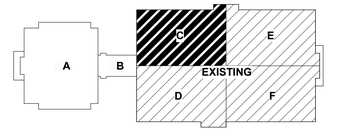

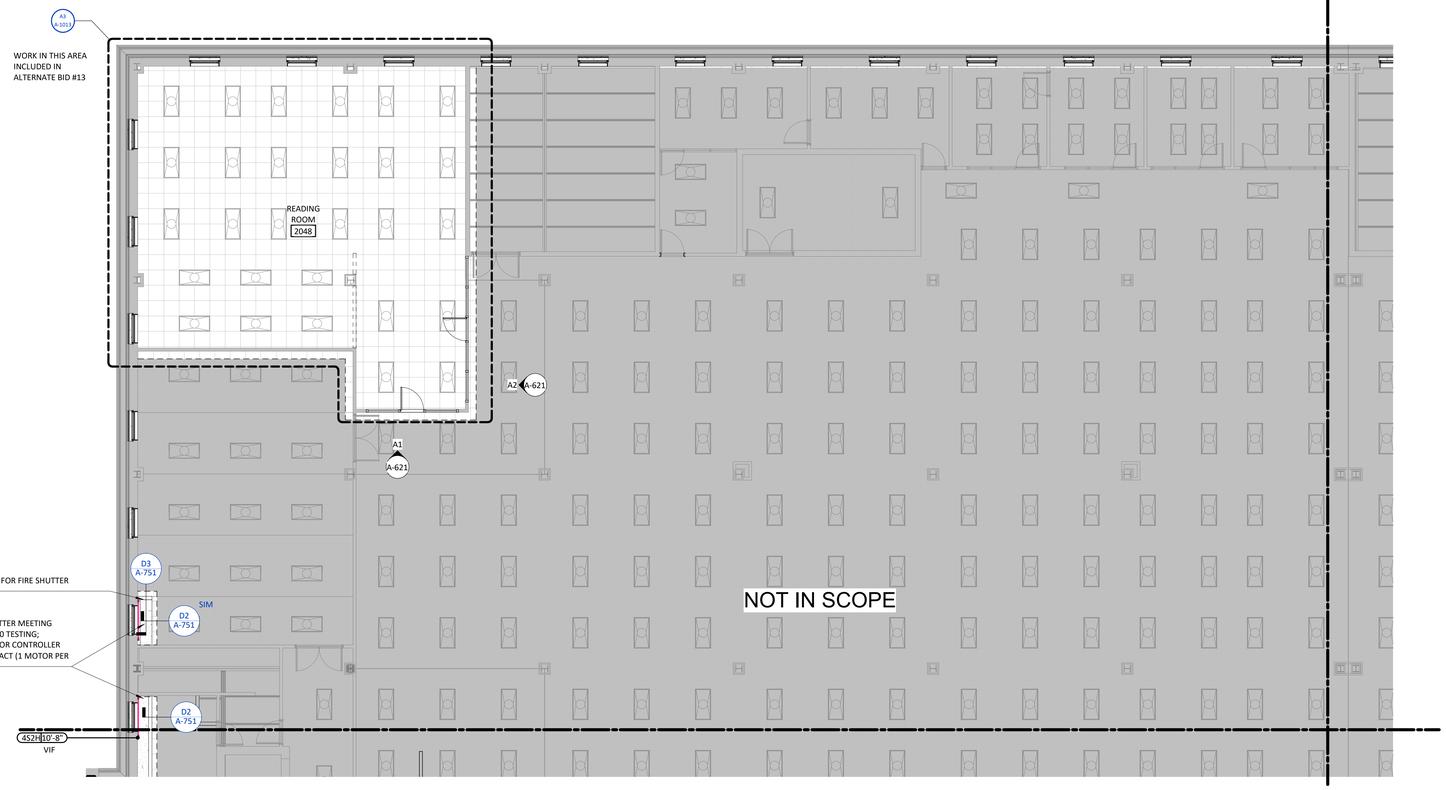

1 RENO REFLECTED CEILING PLAN - LEVEL 2 - AREA C
1/8" = 1'-0"

0' 5' 10' 20' 40'

TRUE NORTH PROJECT NORTH

UNCW

LS3P
101 NORTH THIRD STREET SUITE 500
WILMINGTON, NORTH CAROLINA 28401
TEL. 910.790.9901 FAX 910.790.3111
WWW.LS3P.COM

SHEPLEY BULFINCH
99 CHAUNCY STREET FLOOR 4
BOSTON, MASSACHUSETTS 02111
TEL. 617.423.1700
WWW.SHEPLEYBULFINCH.COM

LS3P ASSOCIATES LTD
REGISTERED ARCHITECTURAL COMPANY
CERT. NO. 50417
WILMINGTON, NORTH CAROLINA

LAURA LYNN MILLER
REGISTERED ARCHITECT
9988
NORTH CAROLINA
WILMINGTON, NC

2022.07.01 15:13:02-04'00'

RANDALL LIBRARY RENOVATION & EXPANSION

UNCW
5162 RANDALL DRIVE
WILMINGTON, NC 28403

SCO ID: 18-19656-02C
LS3P PROJECT: 7202-197980

Δ	DATE	DESCRIPTION
0	2022.07.01	PACKAGE C - BID DOCUMENTS

SHEET NAME:
RENO REFLECTED CEILING PLAN - LEVEL 2 - AREA C

ORIG SUBMISSION: 2022.07.01
CURRENT: 2022.07.01
PACKAGE C - BID DOCUMENTS

SHEET:
A-172C

PACKAGE C
BID DOCUMENTS

7/1/2022 1:54:39 PM

1 2 3 4 5 6

A B C D E

THE LINE SHOWN ABOVE IS EXACTLY ONE INCH LONG AT THE ORIGINAL DRAWING SIZE

RENOVATION SEQUENCING

SUMMER 2023 (BEGIN & COMPLETE IN SUMMER 2023)
- CONSTRUCTION ENTRANCE AT WEST SIDE (LEVELS 1 & 2)
- INFILL DOOR AND WALL OPENING AT EXISTING TAC AREA
- 50% OF WINDOW REPLACEMENT (IF ALTERNATE #1 IS ACCEPTED)

SUMMER 2024 (BEGIN & COMPLETE IN SUMMER 2024)
- LEVEL 1
  - TAC SUITE
  - LUX SUITE & STAFF WORKROOM
  - STAFF LOUNGE
  - MULTIPURPOSE & ADJACENT SPACE
- LEVEL 2
  - RIS SUITE
  - FIRE SHUTTERS @ EXISTING WINDOWS
  - ALTERNATE #12 (IF ACCEPTED)
  - ALTERNATE #13 (IF ACCEPTED)
  - ATERNATE #15 (IF ACCEPTED)
- LEVELS 1 & 2
  - 50% OF WINDOW REPLACEMENT (IF ALTERNATE #1 IS ACEPTED)

SUMMER 2024 THROUGH DECEMBER 2024
- EAST ENTRANCE (IF ALTERNATE #2 IS ACCEPTED)

ADD ALTERNATE REFERENCE LEGEND

1. LIST OF ALTERNATES THAT ARE RELEVANT TO THE SHEET THAT ARE OTHERWISE NOT ANNOTATED ON THE PAGE ITSELF. PLEASE REFER TO ACCOMPANYING SHEET REFERENCES LISTED BELOW.

- ADD ALT BID #01 __ SHEET A-1001 - WINDOW REPLACEMENT

TYPICAL RENOVATION RCP NOTES

1. EXISTING CEILING IS PART OF THE RATED FLOOR/CEILING OR ROOF/CEILING ASSEMBLY. ANY PENETRATIONS IN EXISTING CEILING TO BE SEALED TO MAINTAIN FIRE RATING.
2. ALL NEW WALLS ARE TO BE CONSTRUCTIONED TO THE UNDERSIDE OF THE EXISTING CEILING. DO NOT PENTRATE THE EXISTING CEILING WITH NEW WALL CONSTRUCTION.
3. ALL NEW CEILING TILE AND/OR GRID WITHIN EXISTING BUILDING TO BE RATED COMPLIANT WITH UL P251.
4. SEE ELECTRICAL DRAWINGS FOR ADDITIONAL WORK WITHIN THE RENOVATED AREAS.

KEY PLAN

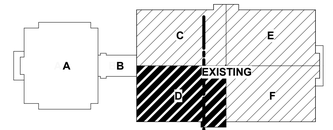

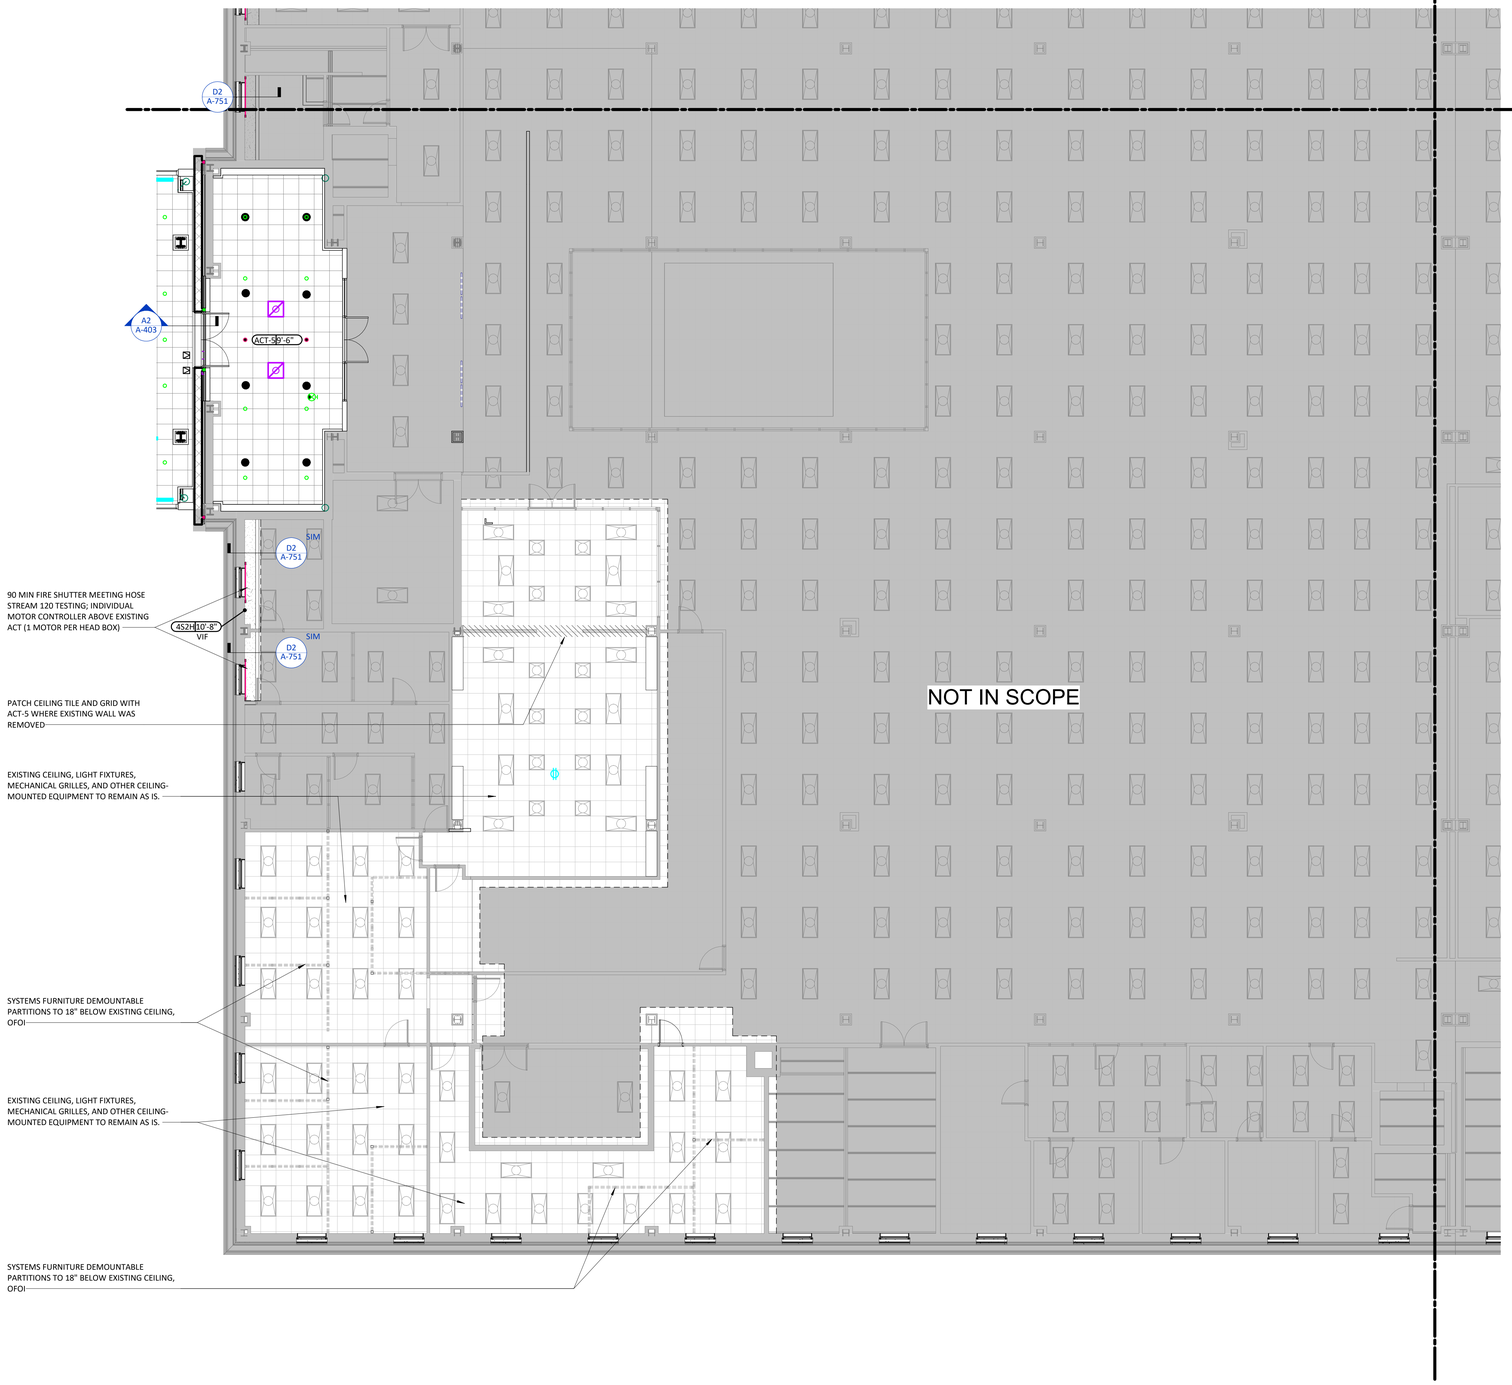

1 RENO REFLECTED CEILING PLAN - LEVEL 2 - AREA D
1/8" = 1'-0"

0' 5' 10' 20' 40'

TRUE NORTH PROJECT NORTH

UNCW

LS3P
101 NORTH THIRD STREET SUITE 500
WILMINGTON, NORTH CAROLINA 28401
TEL. 910.790.9901 FAX 910.790.3111
WWW.LS3P.COM

SHEPLEY BULFINCH
99 CHAUNCY STREET FLOOR 4
BOSTON, MASSACHUSETTS 02111
TEL. 617.423.1700
WWW.SHEPLEYBULFINCH.COM

LS3P ASSOCIATES LTD
REGISTERED ARCHITECTURAL COMPANY
CERT. NO. 50417
WILMINGTON, NORTH CAROLINA
NORTH CAROLINA

LAURA LYNN MILLER
REGISTERED ARCHITECT
9988
NORTH CAROLINA
WILMINGTON, NC

2022.07.01 15:13:02-04'00'

RANDALL LIBRARY RENOVATION & EXPANSION

UNCW
5162 RANDALL DRIVE
WILMINGTON, NC 28403

SCO ID: 18-19656-02C
LS3P PROJECT: 7202-197980

Δ	DATE	DESCRIPTION
0	2022.07.01	PACKAGE C - BID DOCUMENTS

SHEET NAME:
RENO REFLECTED CEILING PLAN - LEVEL 2 - AREA D

ORIG SUBMISSION: 2022.07.01
CURRENT: 2022.07.01

PACKAGE C - BID DOCUMENTS

SHEET:
A-172D

PACKAGE C
BID DOCUMENTS

7/1/2022 1:54:51 PM

E D C B A

1 2 3 4 5 6

THE LINE SHOWN ABOVE IS EXACTLY ONE INCH LONG AT THE ORIGINAL DRAWING SIZE

RENOVATION SEQUENCING

SUMMER 2023 (BEGIN & COMPLETE IN SUMMER 2023)
- CONSTRUCTION ENTRACE AT WEST SIDE (LEVELS 1 & 2)
- INFILL DOOR AND WALL OPENING AT EXISTING TAC AREA
- 50% OF WINDOW REPLACEMENT (IF ALTERNATE #1 IS ACCEPTED)

SUMMER 2024 (BEGIN & COMPLETE IN SUMMER 2024)
- LEVEL 1
  - TAC SUITE
  - LUX SUITE & STAFF WORKROOM
  - STAFF LOUNGE
  - MULTIPURPOSE & ADJACENT SPACE
- LEVEL 2
  - RIS SUITE
  - FIRE SHUTTERS @ EXISTING WINDOWS
  - ALTERNATE #12 (IF ACCEPTED)
  - ALTERNATE #13 (IF ACCEPTED)
  - ATERNATE #15 (IF ACCEPTED)
- LEVELS 1 & 2
  - 50% OF WINDOW REPLACEMENT (IF ALTERNATE #1 IS ACEPTED)

SUMMER 2024 THROUGH DECEMBER 2024
- EAST ENTRANCE (IF ALTERNATE #2 IS ACCEPTED)

ADD ALTERNATE REFERENCE LEGEND

1. LIST OF ALTERNATES THAT ARE RELEVANT TO THE SHEET THAT ARE OTHERWISE NOT ANNOTATED ON THE PAGE ITSELF. PLEASE REFER TO ACCOMPANYING SHEET REFERENCES LISTED BELOW.

- ADD ALT BID #01 __ SHEET A-1001 - WINDOW REPLACEMENT
- ADD ALT BID #14 __ SHEET A-1014 - OFFICES

TYPICAL RENOVATION RCP NOTES

1. EXISTING CEILING IS PART OF THE RATED FLOOR/CEILING OR ROOF/CEILING ASSEMBLY. ANY PENETRATIONS IN EXISTING CEILING TO BE SEALED TO MAINTAIN FIRE RATING.
2. ALL NEW WALLS ARE TO BE CONSTRUCTIONED TO THE UNDERSIDE OF THE EXISTING CEILING. DO NOT PENTRATE THE EXISTING CEILING WITH NEW WALL CONSTRUCTION.
3. ALL NEW CEILING TILE AND/OR GRID WITHIN EXISTING BUILDING TO BE RATED COMPLIANT WITH UL P251.
4. SEE ELECTRICAL DRAWINGS FOR ADDITIONAL WORK WITHIN THE RENOVATED AREAS.

KEY PLAN

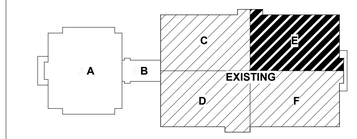

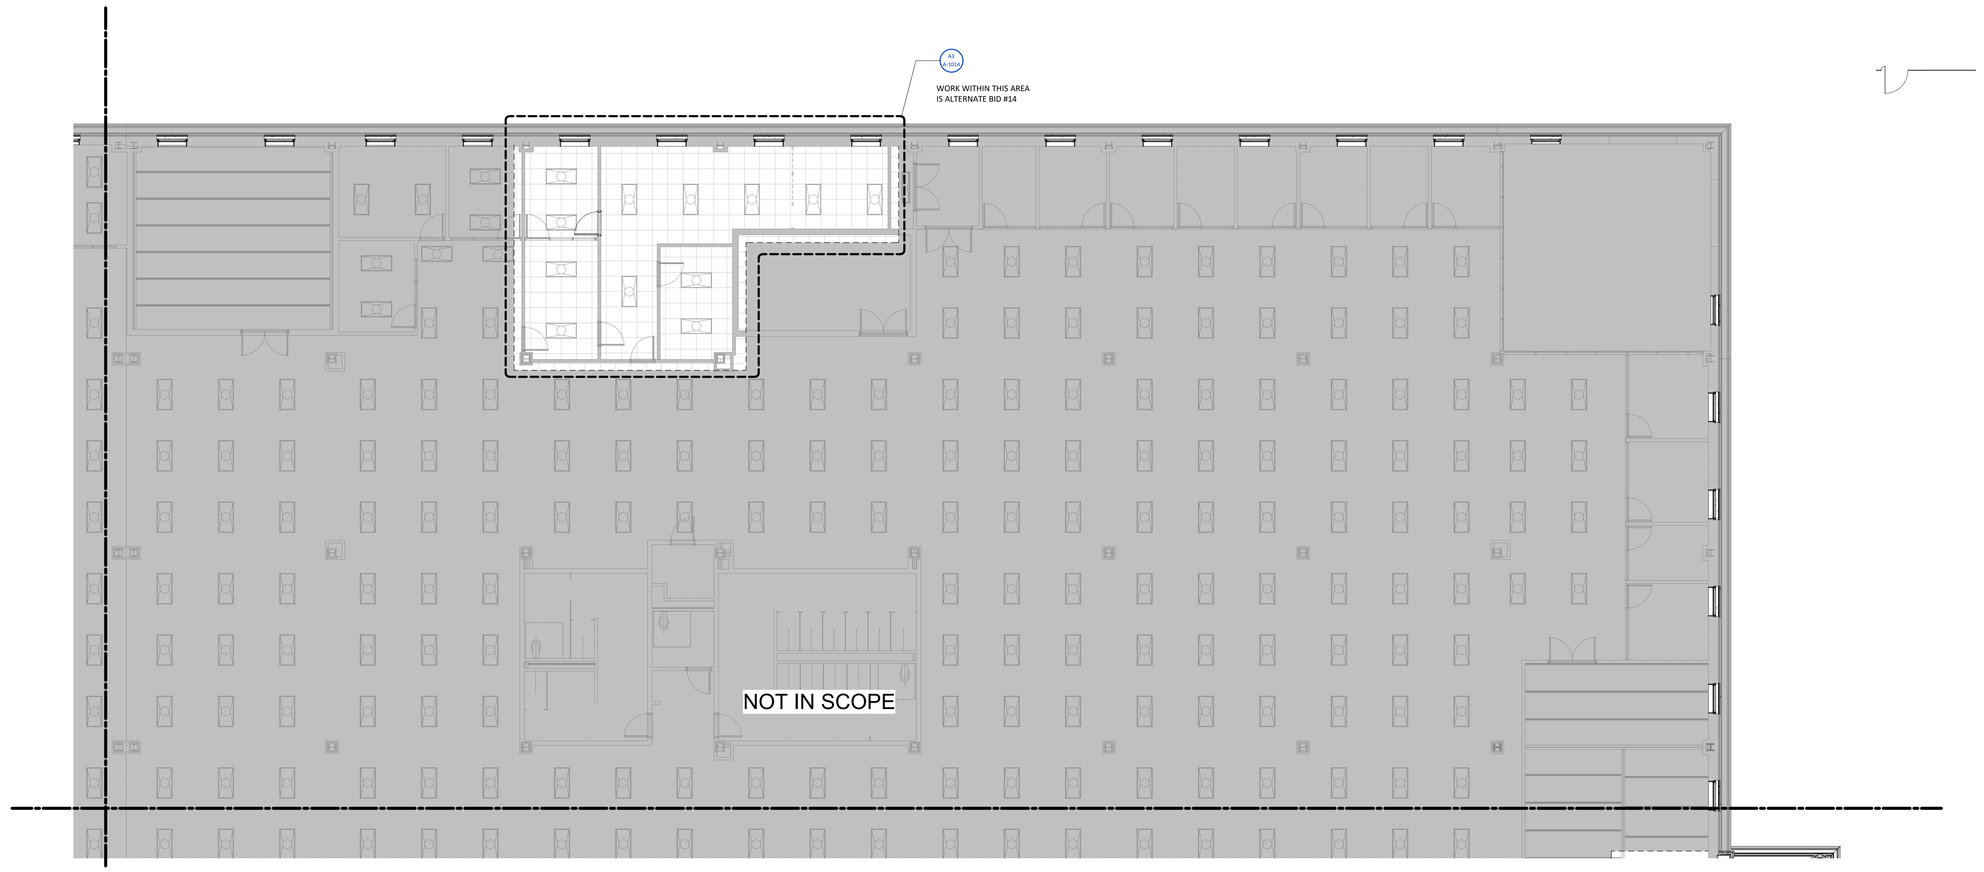

1 RENO REFLECTED CEILING PLAN - LEVEL 2 - AREA E
1/8" = 1'-0"

0' 5' 10' 20' 40'

TRUE NORTH PROJECT NORTH

UNCW

LS3P
101 NORTH THIRD STREET SUITE 500
WILMINGTON, NORTH CAROLINA 28401
TEL. 910.790.9901 FAX 910.790.3111
WWW.LS3P.COM

SHEPLEY BULFINCH
99 CHAUNCY STREET FLOOR 4
BOSTON, MASSACHUSETTS 02111
TEL. 617.423.1700
WWW.SHEPLEYBULFINCH.COM

LS3P ASSOCIATES LTD
REGISTERED ARCHITECTURAL COMPANY
CERT. NO. 50417
WILMINGTON, NORTH CAROLINA

LAURA LYNN MILLER
REGISTERED ARCHITECT
9988
NORTH CAROLINA
WILMINGTON, NC

2022.07.01 15:13:02-04'00'

RANDALL LIBRARY RENOVATION & EXPANSION

UNCW
5162 RANDALL DRIVE
WILMINGTON, NC 28403

SCO ID: 18-19656-02C
LS3P PROJECT: 7202-197980

Δ	DATE	DESCRIPTION
0	2022.07.01	PACKAGE C - BID DOCUMENTS

SHEET NAME:
RENO REFLECTED CEILING PLAN - LEVEL 2 - AREA E

ORIG SUBMISSION: 2022.07.01
CURRENT: 2022.07.01
PACKAGE C - BID DOCUMENTS

SHEET:
A-172E

PACKAGE C
BID DOCUMENTS

7/1/2022 1:55:03 PM

E D C B A

1 2 3 4 5 6

THIS LINE SHOWN ABOVE IS EXACTLY ONE INCH LONG AT THE ORIGINAL DRAWING SIZE

RENOVATION SEQUENCING

SUMMER 2023 (BEGIN & COMPLETE IN SUMMER 2023)
- CONSTRUCTION ENTRACE AT WEST SIDE (LEVELS 1 & 2)
- INFILL DOOR AND WALL OPENING AT EXISTING TAC AREA
- 50% OF WINDOW REPLACEMENT (IF ALTERNATE #1 IS ACCEPTED)

SUMMER 2024 (BEGIN & COMPLETE IN SUMMER 2024)
- LEVEL 1
  - TAC SUITE
  - LUX SUITE & STAFF WORKROOM
  - STAFF LOUNGE
  - MULTIPURPOSE & ADJACENT SPACE
- LEVEL 2
  - RIS SUITE
  - FIRE SHUTTERS @ EXISTING WINDOWS
  - ALTERNATE #12 (IF ACCEPTED)
  - ALTERNATE #13 (IF ACCEPTED)
  - ATERNATE #15 (IF ACCEPTED)
- LEVELS 1 & 2
  - 50% OF WINDOW REPLACEMENT (IF ALTERNATE #1 IS ACEPTED)

SUMMER 2024 THROUGH DECEMBER 2024
- EAST ENTRANCE (IF ALTERNATE #2 IS ACCEPTED)

ADD ALTERNATE REFERENCE LEGEND

1. LIST OF ALTERNATES THAT ARE RELEVANT TO THE SHEET THAT ARE OTHERWISE NOT ANNOTATED ON THE PAGE ITSELF. PLEASE REFER TO ACCOMPANYING SHEET REFERENCES LISTED BELOW.

- ADD ALT BID #01 __ SHEET A-1001 - WINDOW REPLACEMENT
- ADD ALT BID #02 __ SHEET A-1002 - EAST ENTRY - PLANS & PLAN DETAILS
- ADD ALT BID #02 __ SHEET A-1003 - EAST ENTRY - SECTIONS & SECTION DETAILS
- ADD ALT BID #02 __ SHEET A-1005 - EAST ENTRY - DOOR & CURTAIN WALL
- ADD ALT BID #12 __ SHEET A-1012 - GRADUATE LOUNGE & SRS

TYPICAL RENOVATION RCP NOTES

1. EXISTING CEILING IS PART OF THE RATED FLOOR/CEILING OR ROOF/CEILING ASSEMBLY. ANY PENETRATIONS IN EXISTING CEILING TO BE SEALED TO MAINTAIN FIRE RATING.
2. ALL NEW WALLS ARE TO BE CONSTRUCTIONED TO THE UNDERSIDE OF THE EXISTING CEILING. DO NOT PENTRATE THE EXISTING CEILING WITH NEW WALL CONSTRUCTION.
3. ALL NEW CEILING TILE AND/OR GRID WITHIN EXISTING BUILDING TO BE RATED COMPLIANT WITH UL P251.
4. SEE ELECTRICAL DRAWINGS FOR ADDITIONAL WORK WITHIN THE RENOVATED AREAS.

KEY PLAN

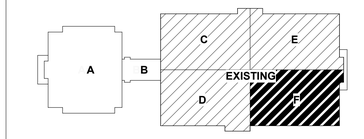

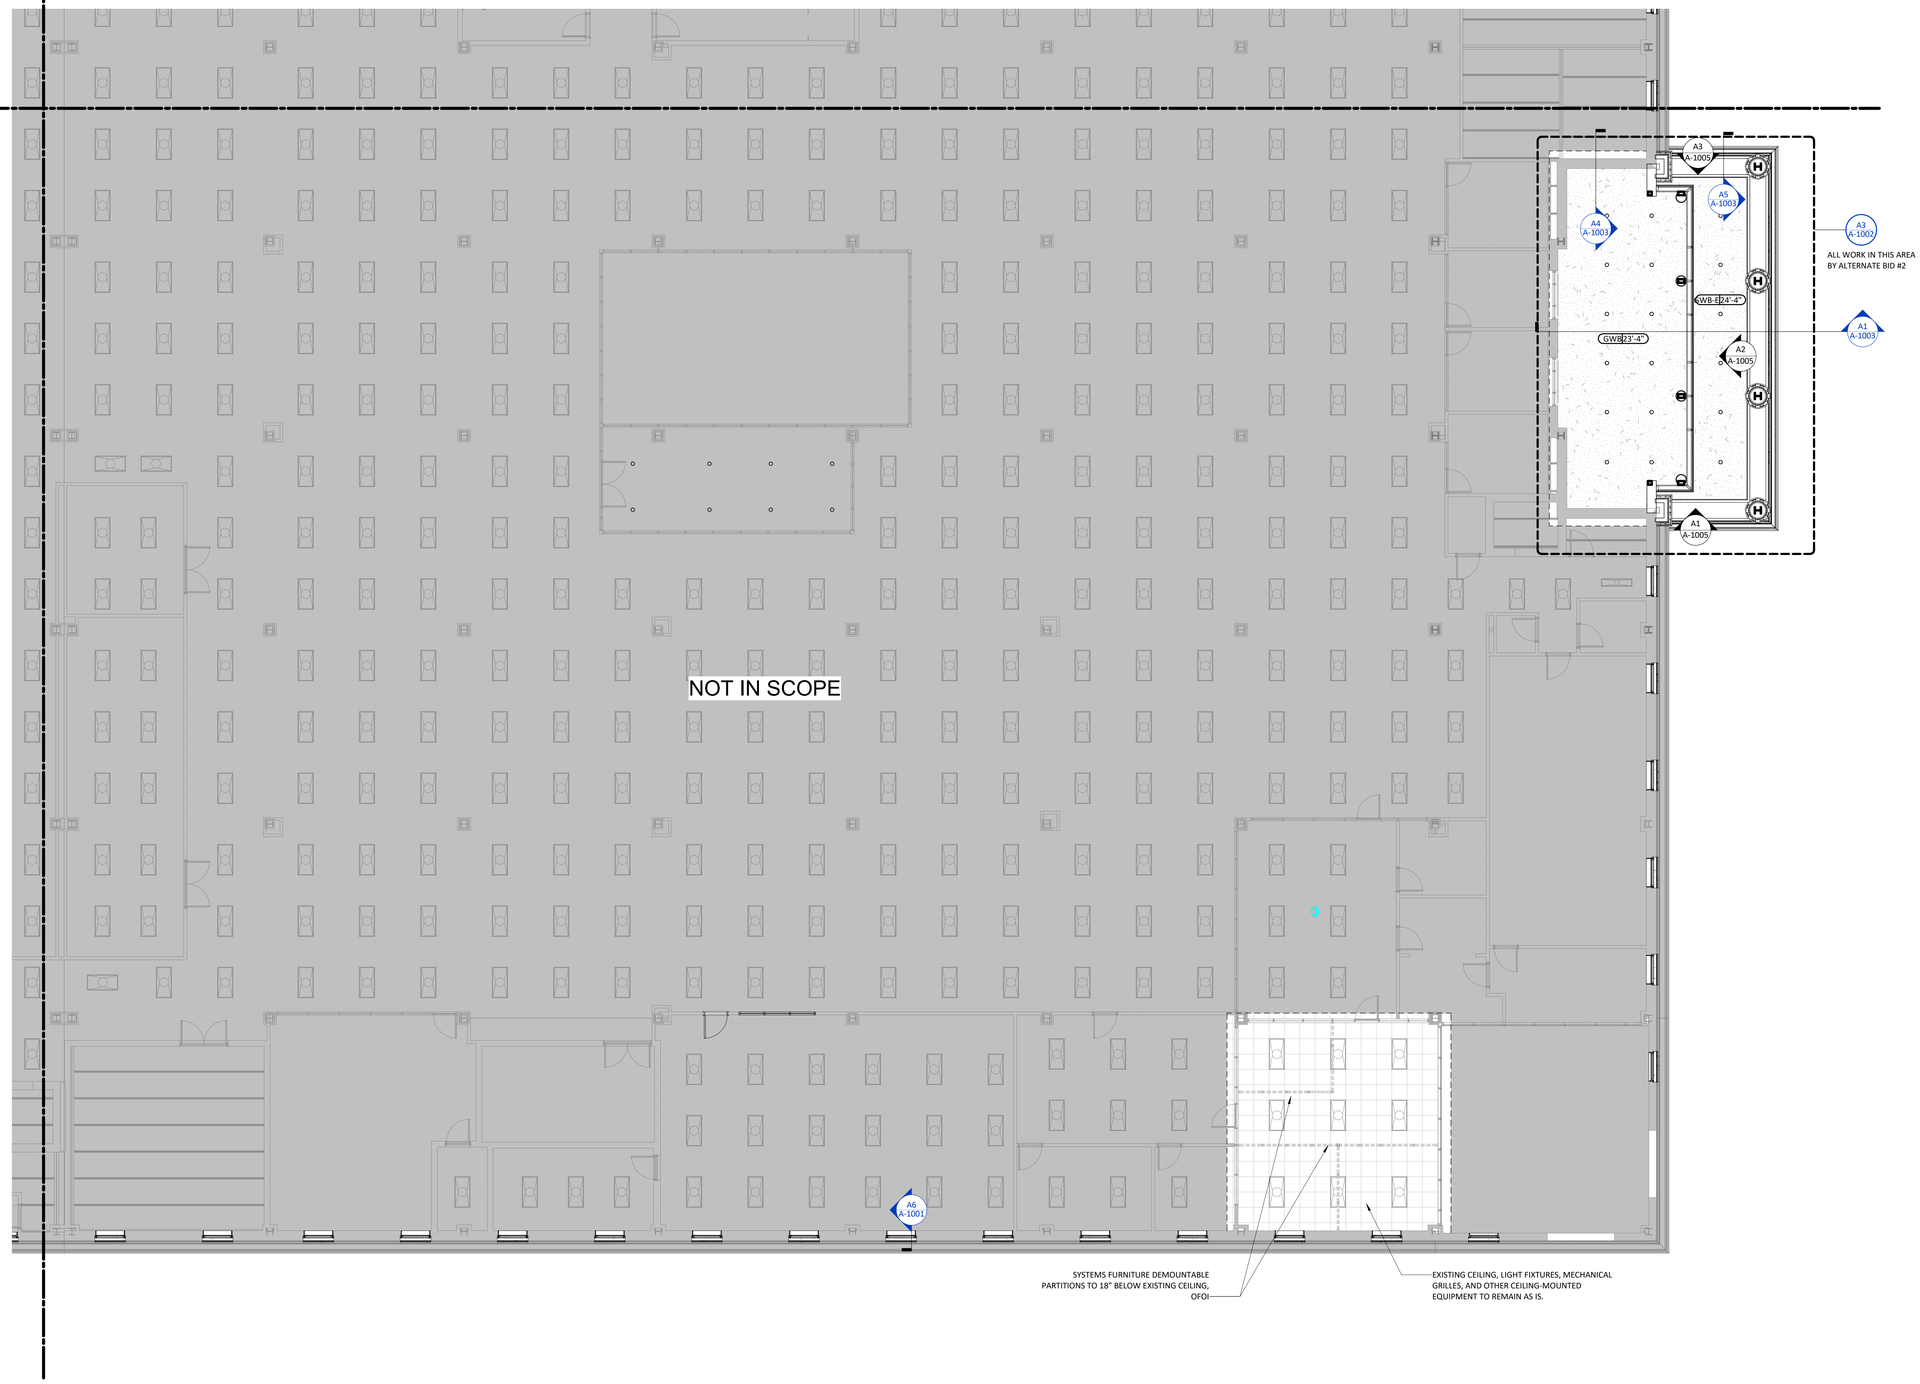

1 RENO REFLECTED CEILING PLAN - LEVEL 2 - AREA F
1/8" = 1'-0"

0' 5' 10' 20' 40'

TRUE NORTH PROJECT NORTH

UNCW

LS3P
101 NORTH THIRD STREET SUITE 500
WILMINGTON, NORTH CAROLINA 28401
TEL. 910.790.9901 FAX 910.790.3111
WWW.LS3P.COM

SHEPLEY BULFINCH
99 CHAUNCY STREET FLOOR 4
BOSTON, MASSACHUSETTS 02111
TEL. 617.423.1700
WWW.SHEPLEYBULFINCH.COM

LS3P ASSOCIATES LTD
REGISTERED ARCHITECTURAL COMPANY
CERT. NO. 50417
WILMINGTON, NORTH CAROLINA

LAURA LYNN MILLER
REGISTERED ARCHITECT
NORTH CAROLINA
WILMINGTON, NC

2022.07.01 15:13:02-04'00'

RANDALL LIBRARY RENOVATION & EXPANSION

UNCW
5162 RANDALL DRIVE
WILMINGTON, NC 28403

SCO ID: 18-19656-02C
LS3P PROJECT: 7202-197980

Δ	DATE	DESCRIPTION
0	2022.07.01	PACKAGE C - BID DOCUMENTS

SHEET NAME:
RENO REFLECTED CEILING PLAN - LEVEL 2 - AREA F

ORIG SUBMISSION: 2022.07.01
CURRENT: 2022.07.01
PACKAGE C - BID DOCUMENTS

SHEET:
A-172F

PACKAGE C
BID DOCUMENTS

7/1/2022 1:55:23 PM

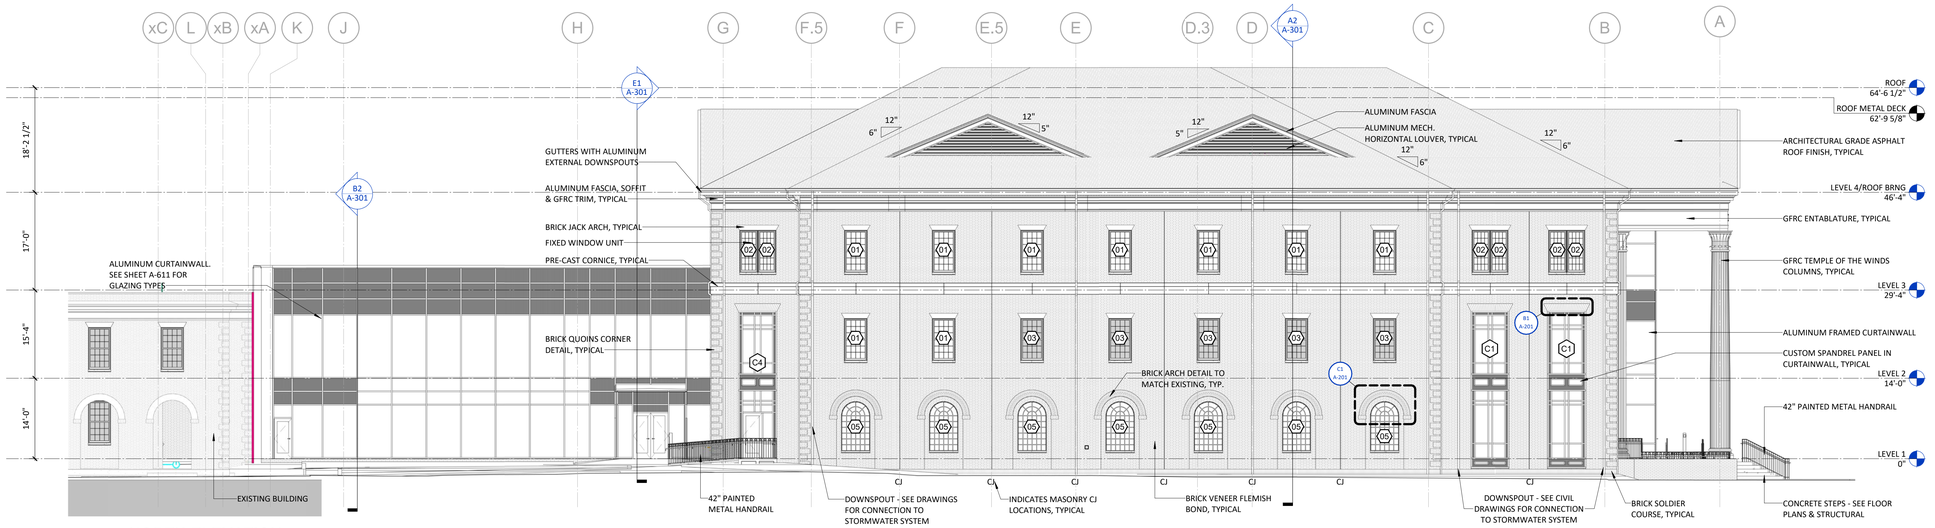

D1 NORTH ELEVATION
3/32" = 1'-0"

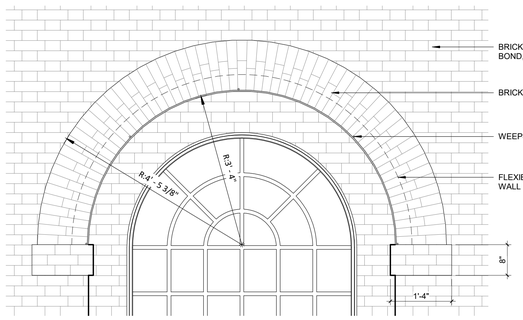

C1 BRICK ARCH DETAIL
3/4" = 1'-0"

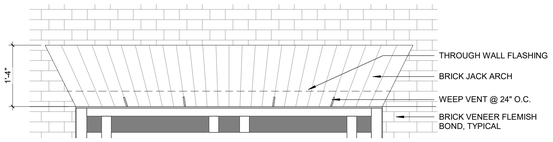

B1 BRICK JACK ARCH DETAIL
3/4" = 1'-0"

B2 NORTHWEST PERPSECTIVE VIEW

C6 QUIONS DETAIL
3/4" = 1'-0"

A2 WEST ELEVATION
3/32" = 1'-0"

UNCW

LS3P
101 NORTH THIRD STREET SUITE 500
WILMINGTON, NORTH CAROLINA 28401
TEL. 910.790.9901 FAX 910.790.3111
WWW.LS3P.COM

SHEPLEY BULFINCH
99 CHAUNCY STREET FLOOR 4
BOSTON, MASSACHUSETTS 02111
TEL. 617.423.1700
WWW.SHEPLEYBULFINCH.COM

LS3P ASSOCIATES LTD
REGISTERED ARCHITECTURAL COMPANY
CERT. NO. 50417
WILMINGTON, NORTH CAROLINA

LAURA LYNN MILLER
REGISTERED ARCHITECT
9988
NORTH CAROLINA
WILMINGTON, NC

2022.07.01 15:13:02-04'00'

RANDALL LIBRARY RENOVATION & EXPANSION

UNCW
5162 RANDALL DRIVE
WILMINGTON, NC 28403

SCO ID: 18-19656-02C
LS3P PROJECT: 7202-197980

Δ	DATE	DESCRIPTION
0	2022.07.01	PACKAGE C - BID DOCUMENTS

SHEET NAME:
WEST / NORTH BUILDING ELEVATIONS

ORIG SUBMISSION: 2022.07.01
CURRENT: 2022.07.01
PACKAGE C - BID DOCUMENTS

SHEET:
A-201

PACKAGE C
BID DOCUMENTS

7/1/2022 1:57:23 PM

THE LINE SHOWN ABOVE IS EXACTLY ONE INCH LONG AT THE ASSIGNED DRAWING SCALE

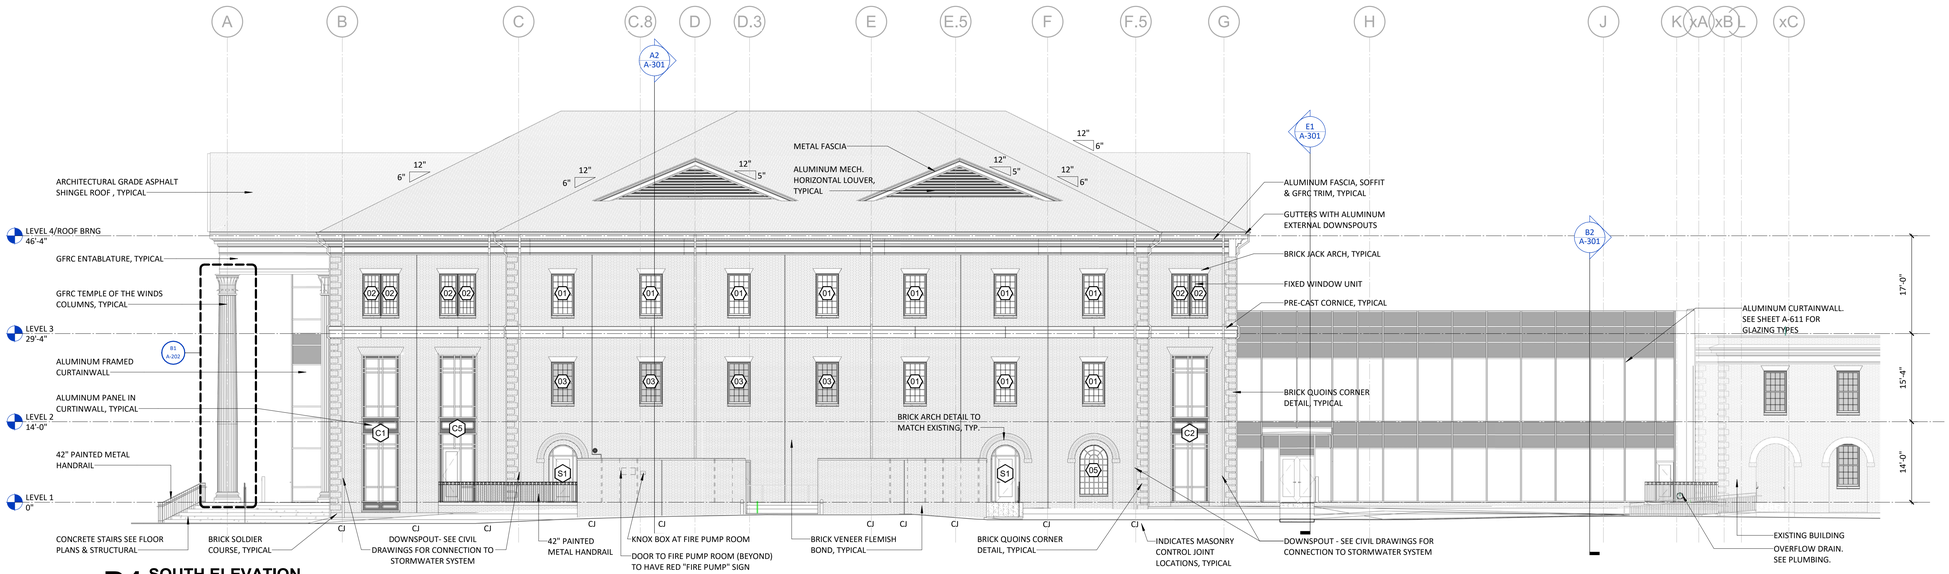

D1 SOUTH ELEVATION

3/32" = 1'-0"

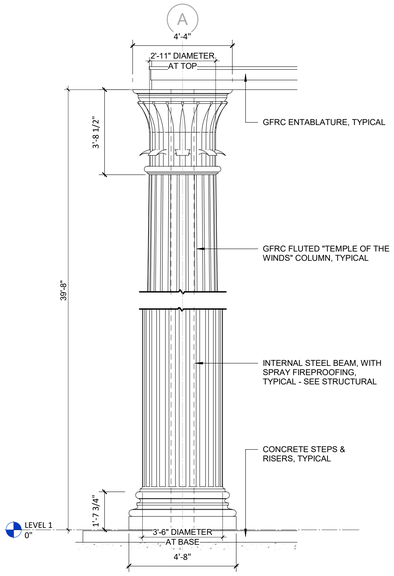

B1 GFRC COLUMN SURROUND

3/8" = 1'-0"

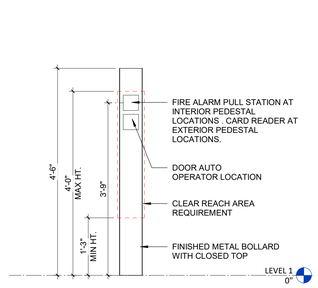

B2 CONTROLS PEDESTAL DETAIL

3/4" = 1'-0"

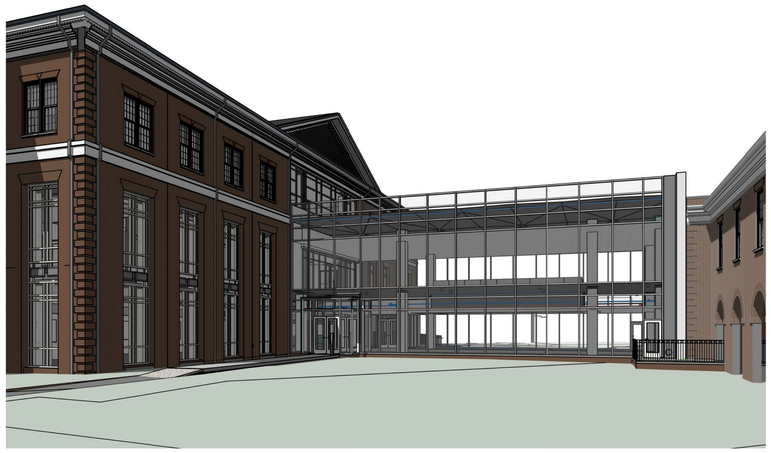

B4 SOUTHEAST CONNECTOR PERSPECTIVE

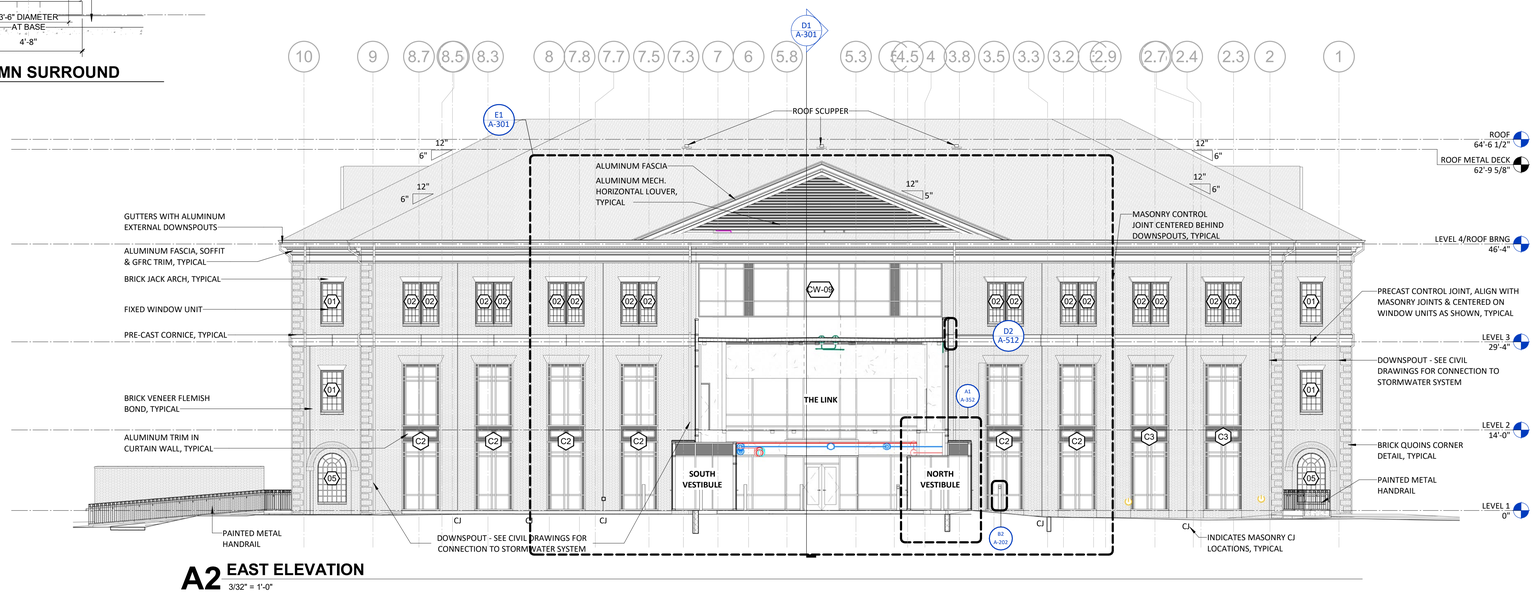

A2 EAST ELEVATION

3/32" = 1'-0"

UNCW
LS3P
101 NORTH THIRD STREET SUITE 500
WILMINGTON, NORTH CAROLINA 28401
TEL. 910.790.9901 FAX 910.790.3111
WWW.LS3P.COM
SHEPLEY BULFINCH
99 CHAUNCY STREET FLOOR 4
BOSTON, MASSACHUSETTS 02111
TEL. 617.423.1700
WWW.SHEPLEYBULFINCH.COM
LS3P ASSOCIATES LTD
REGISTERED ARCHITECTURAL COMPANY
CERT. NO. 50417
WILMINGTON, NORTH CAROLINA
LAURA LYNN MILLER
REGISTERED ARCHITECT
9988
NORTH CAROLINA
WILMINGTON, NC

2022.07.01 15:13:02-04'00'

RANDALL LIBRARY RENOVATION & EXPANSION

UNCW
5162 RANDALL DRIVE
WILMINGTON, NC 28403

SCO ID: 18-19656-02C
LS3P PROJECT: 7202-197980

Δ	DATE	DESCRIPTION
0	2022.07.01	PACKAGE C - BID DOCUMENTS

SHEET NAME:
EAST / SOUTH BUILDING ELEVATIONS

ORIG SUBMISSION: 2022.07.01
CURRENT: 2022.07.01
PACKAGE C - BID DOCUMENTS

SHEET:
A-202

PACKAGE C
BID DOCUMENTS

7/1/2022 1:58:31 PM

THE LINE SHOWN ABOVE IS EXACTLY ONE INCH LONG AT THE ORIGINAL DRAWING SIZE

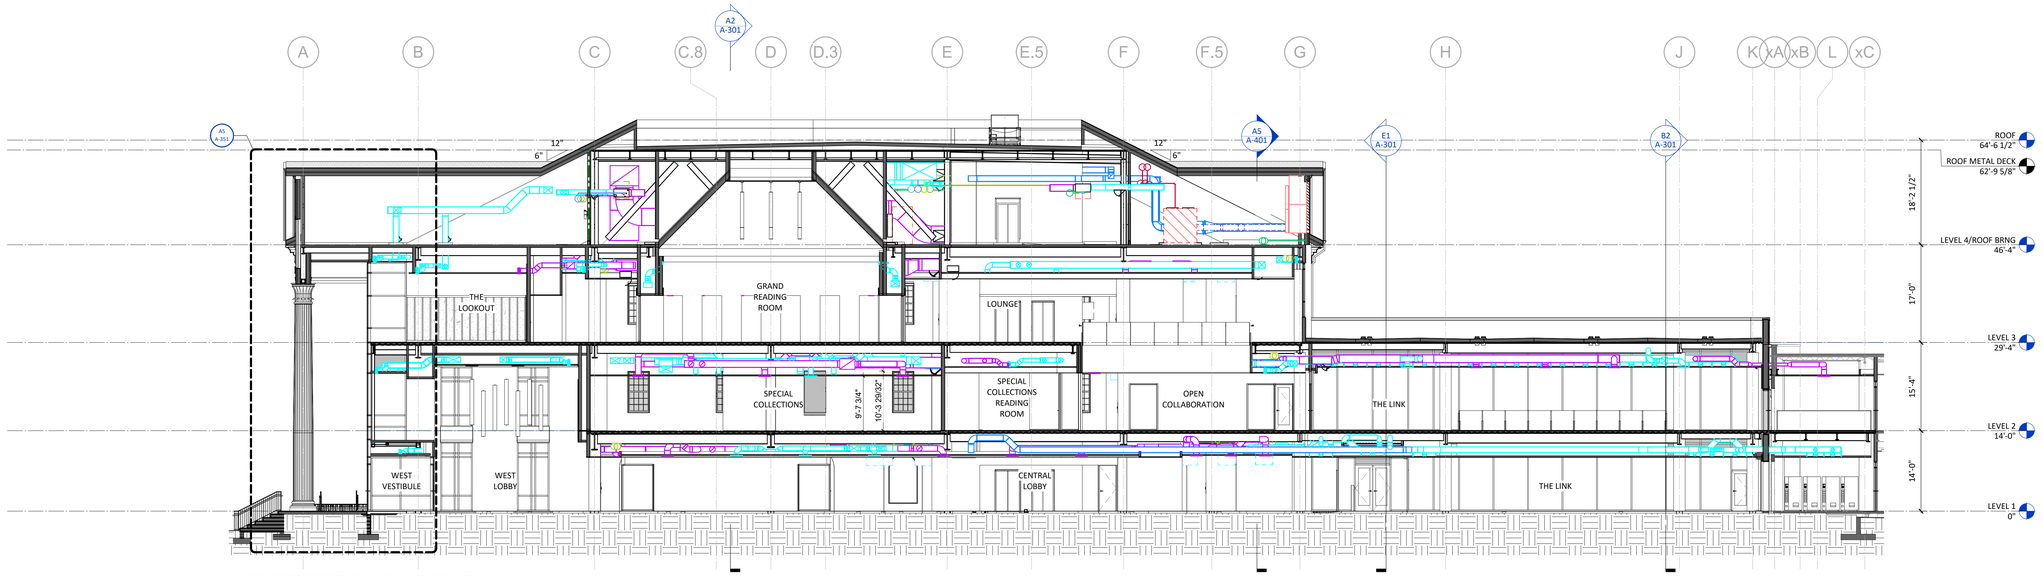

D1 EAST WEST BUILDING SECTION
3/32" = 1'-0"

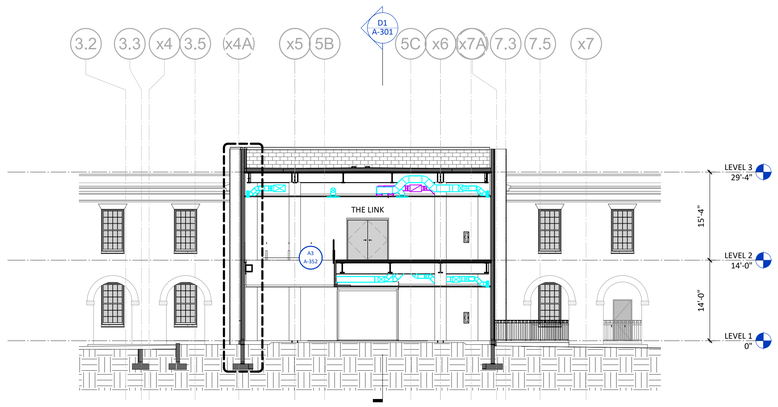

B2 LINK BUILDING SECTION - EAST FACING
3/32" = 1'-0"

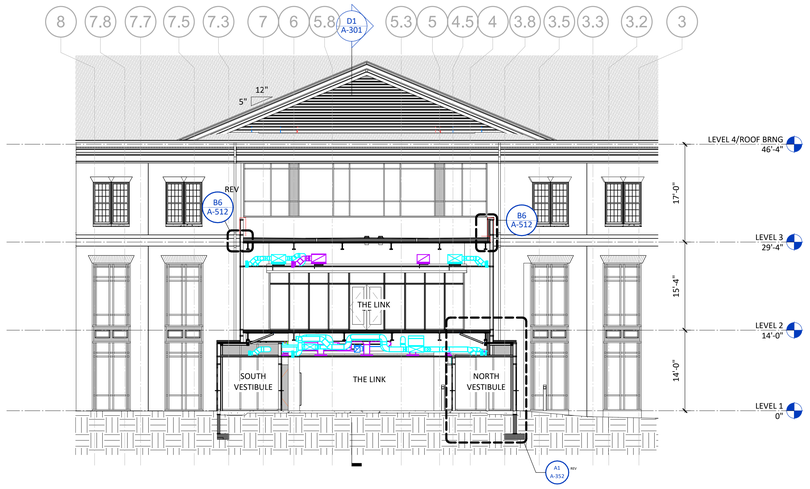

E1 LINK BUILDING SECTION - WEST FACING
3/32" = 1'-0"

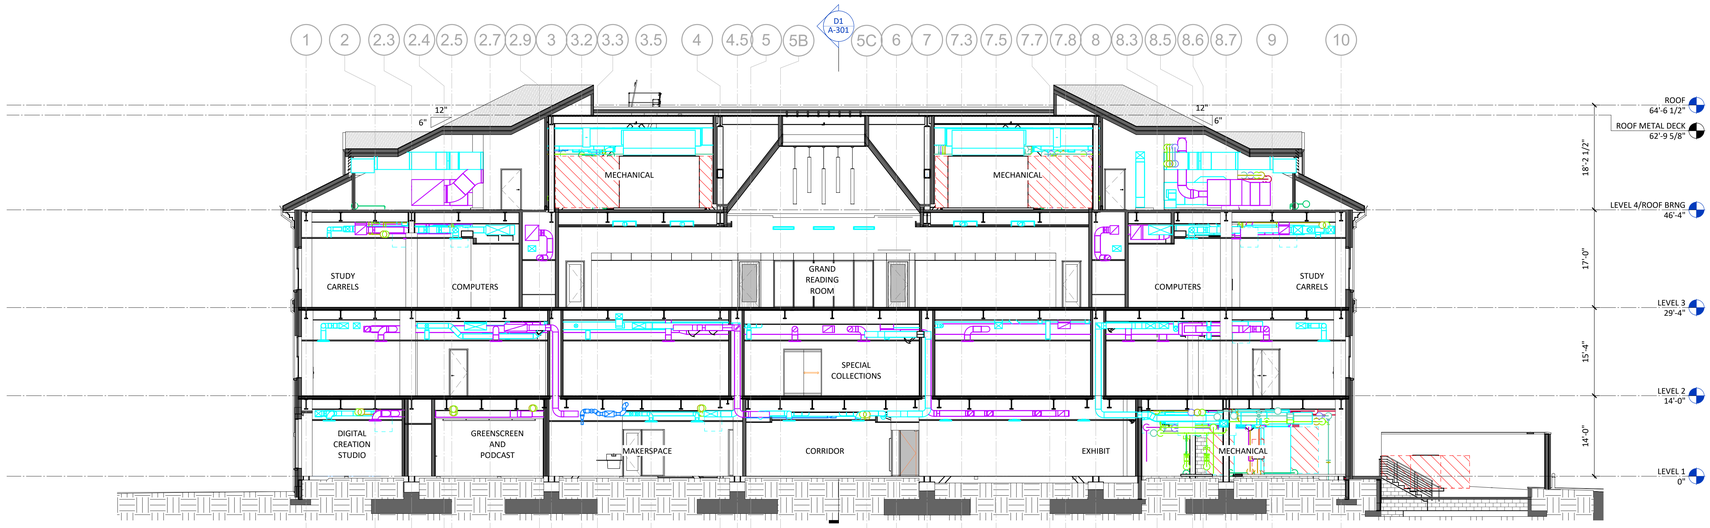

A2 NORTH SOUTH BUILDING SECTION
3/32" = 1'-0"

7/1/2022 1:59:06 PM

UNCW

LS3P
101 NORTH THIRD STREET SUITE 500
WILMINGTON, NORTH CAROLINA 28401
TEL. 910.790.9901 FAX 910.790.3111
WWW.LS3P.COM

SHEPLEY BULFINCH
99 CHAUNCY STREET FLOOR 4
BOSTON, MASSACHUSETTS 02111
TEL. 617.423.1700
WWW.SHEPLEYBULFINCH.COM

LS3P ASSOCIATES LTD
REGISTERED ARCHITECTURAL COMPANY
CERT. NO. 50417
WILMINGTON, NORTH CAROLINA

LAURA LYNN MILLER
REGISTERED ARCHITECT
NORTH CAROLINA
WILMINGTON, NC

2022.07.01 15:13:02-04'00'

RANDALL LIBRARY RENOVATION & EXPANSION

UNCW
5162 RANDALL DRIVE
WILMINGTON, NC 28403

SCO ID: 18-19656-02C
LS3P PROJECT: 7202-197980

Δ	DATE	DESCRIPTION
0	2022.07.01	PACKAGE C - BID DOCUMENTS

SHEET NAME:
BUILDING SECTIONS

ORIG SUBMISSION: 2022.07.01
CURRENT: 2022.07.01
PACKAGE C - BID DOCUMENTS

SHEET:
A-301

PACKAGE C
BID DOCUMENTS

THE LINE SHOWN ABOVE IS EXACTLY ONE INCH LONG AT THE ANTICIPATED PRINTING SIZE

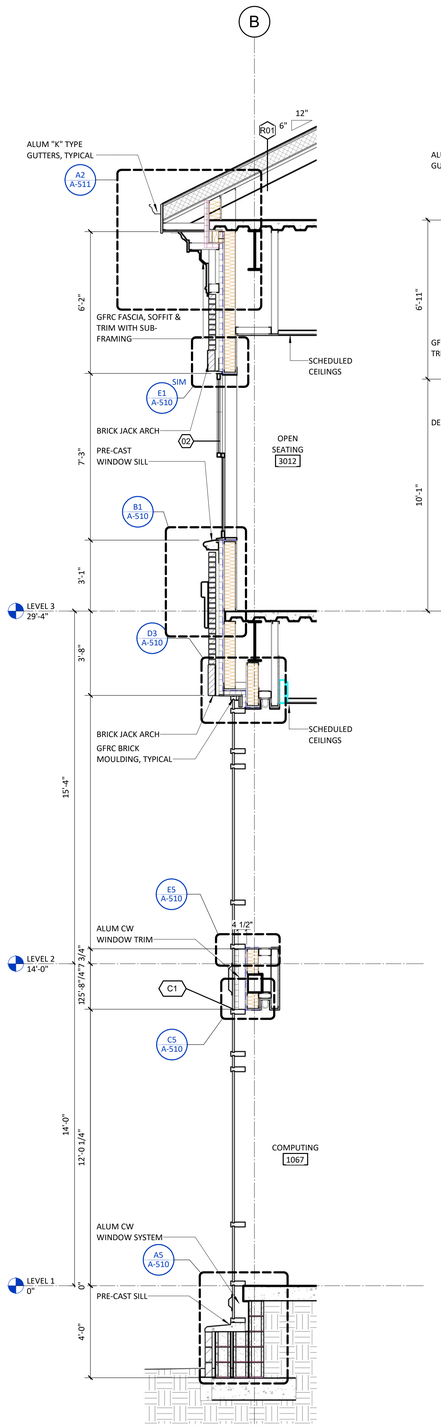

A1 BRICK WALL AT CURTAINWALL SECTION

3/8" = 1'-0"

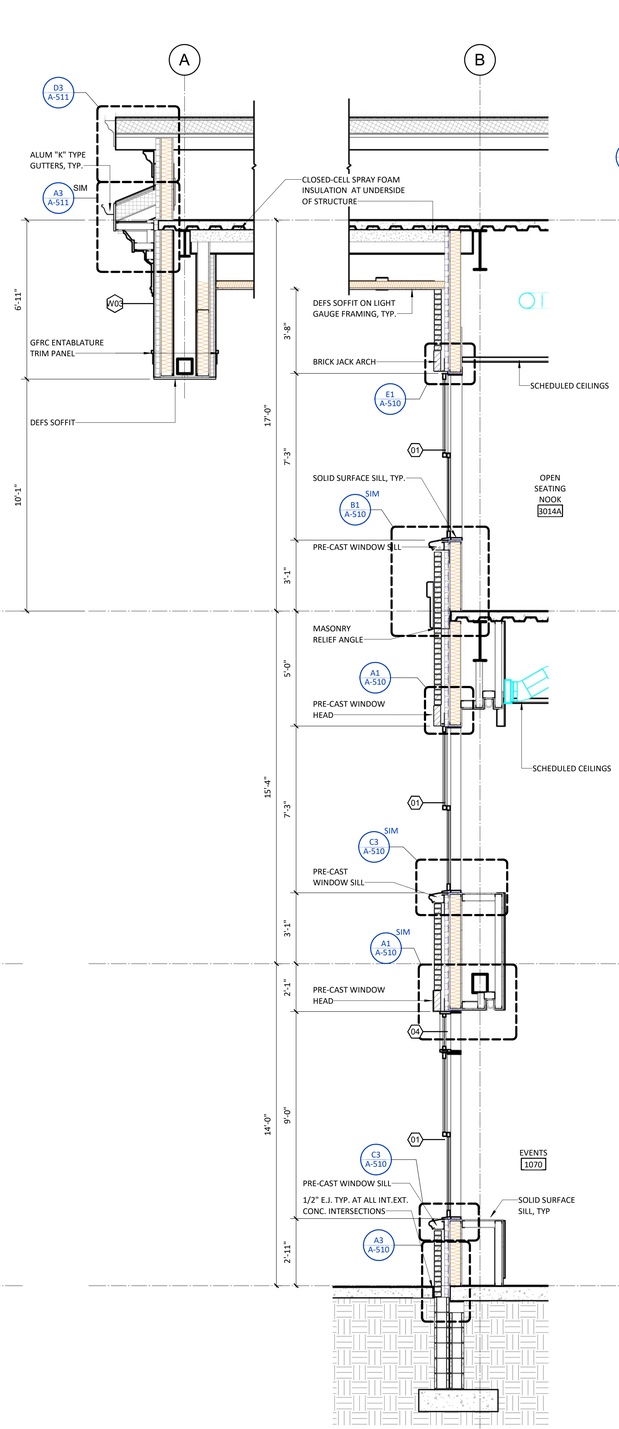

A2 BRICK WALL AT ENTRY W/ PUNCHED OPENINGS

3/8" = 1'-0"

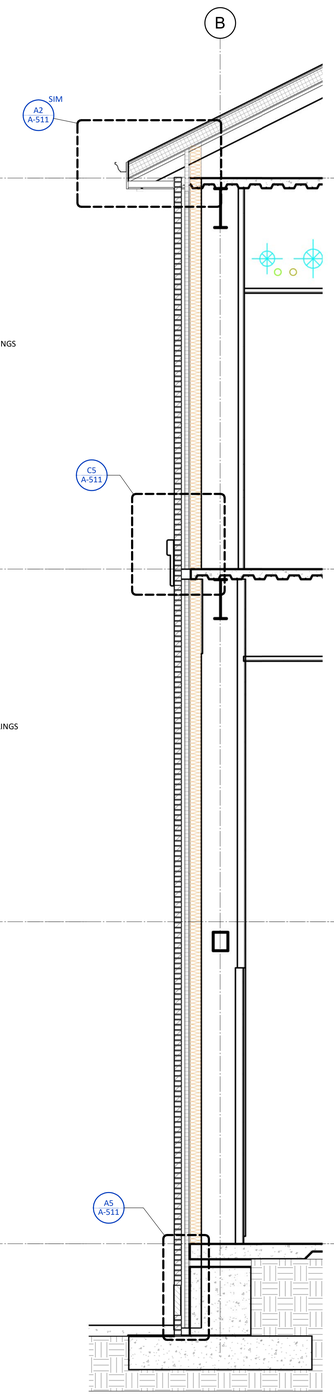

A3 TYP BRICK WALL SECTION

3/8" = 1'-0"

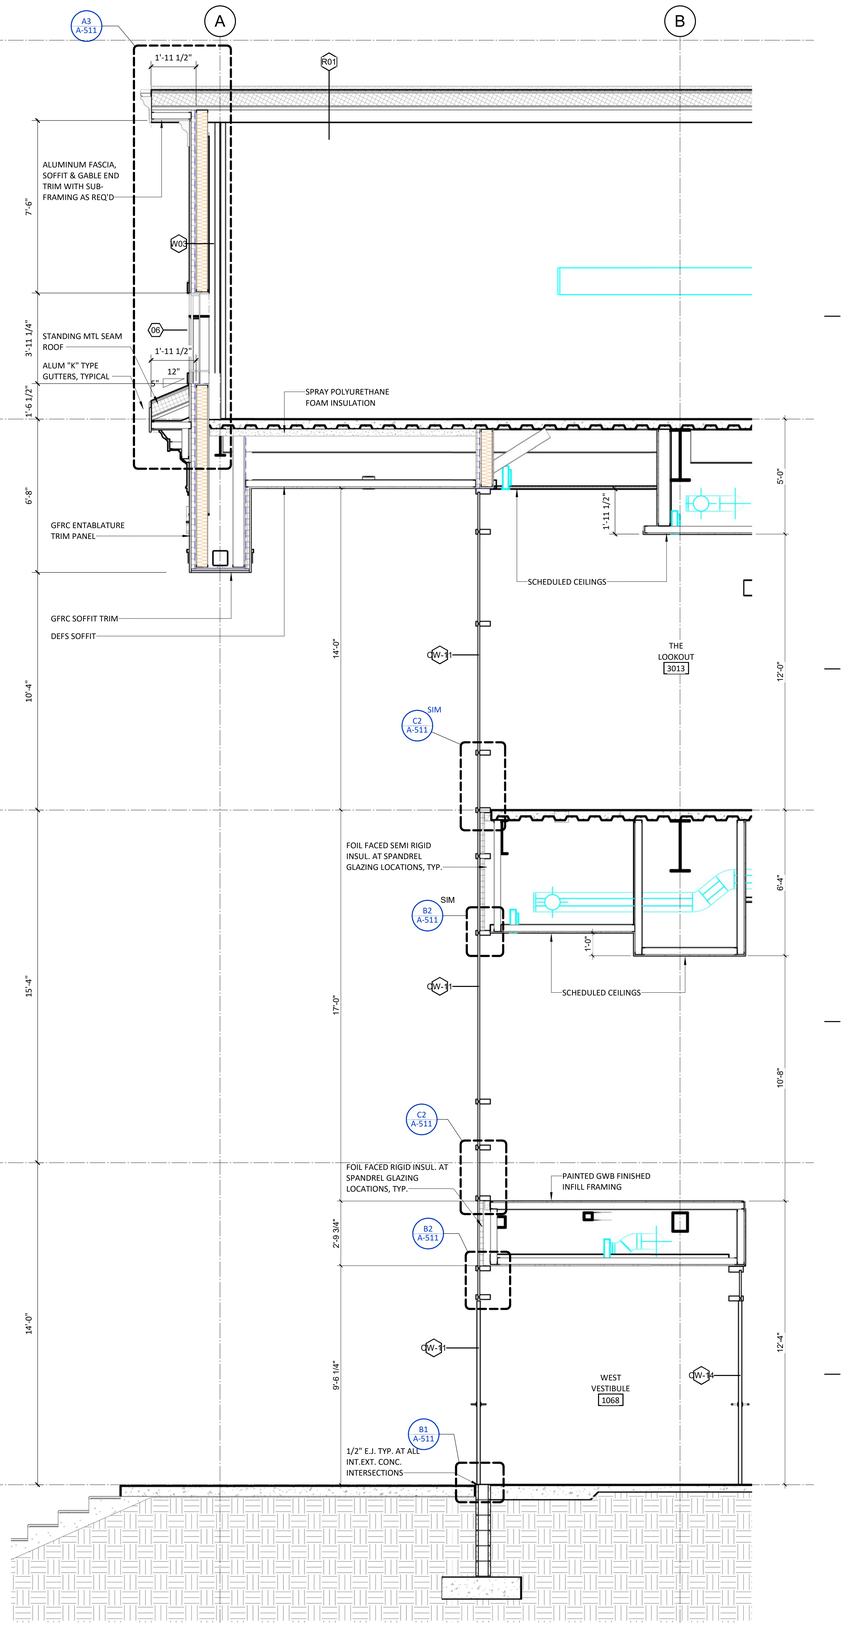

A5 ENTRANCE SECTION AT CURTAINWALL

3/8" = 1'-0"

1 2 3 4 5 6

7/1/2022 1:59:29 PM

UNCW

LS3P

101 NORTH THIRD STREET SUITE 500
WILMINGTON, NORTH CAROLINA 28401
TEL. 910.790.9901 FAX 910.790.3111
WWW.LS3P.COM

SHEPLEY BULFINCH

99 CHAUNCY STREET FLOOR 4
BOSTON, MASSACHUSETTS 02111
TEL. 617.423.1700
WWW.SHEPLEYBULFINCH.COM

LS3P ASSOCIATES LTD
REGISTERED ARCHITECTURAL COMPANY
CERT. NO. 50417
WILMINGTON, NORTH CAROLINA

LAURA LYNN MILLER
REGISTERED ARCHITECT
9988
NORTH CAROLINA
WILMINGTON, NC

2022.07.01 15:13:02-04'00'

RANDALL LIBRARY RENOVATION & EXPANSION

UNCW
5162 RANDALL DRIVE
WILMINGTON, NC 28403

SCO ID: 18-19656-02C
LS3P PROJECT: 7202-197980

Δ	DATE	DESCRIPTION
0	2022.07.01	PACKAGE C - BID DOCUMENTS

SHEET NAME:
WALL SECTIONS

ORIG SUBMISSION: 2022.07.01
CURRENT: 2022.07.01
PACKAGE C - BID DOCUMENTS

SHEET:
A-351

PACKAGE C
BID DOCUMENTS

THE LINE SHOWN ABOVE IS EXACTLY ONE INCH LONG AT THE ORIGINAL DRAWING SCALE

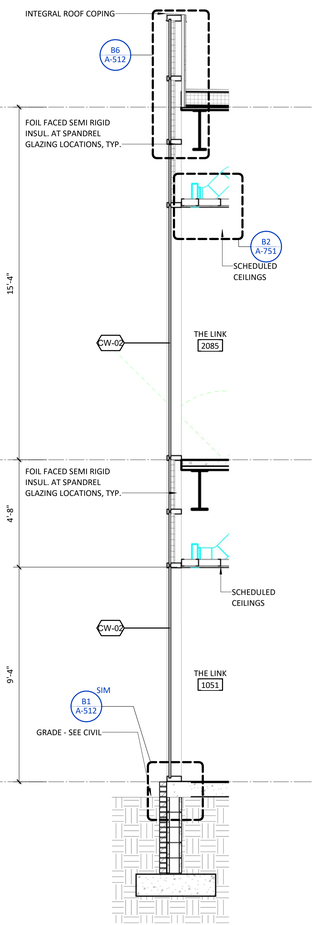

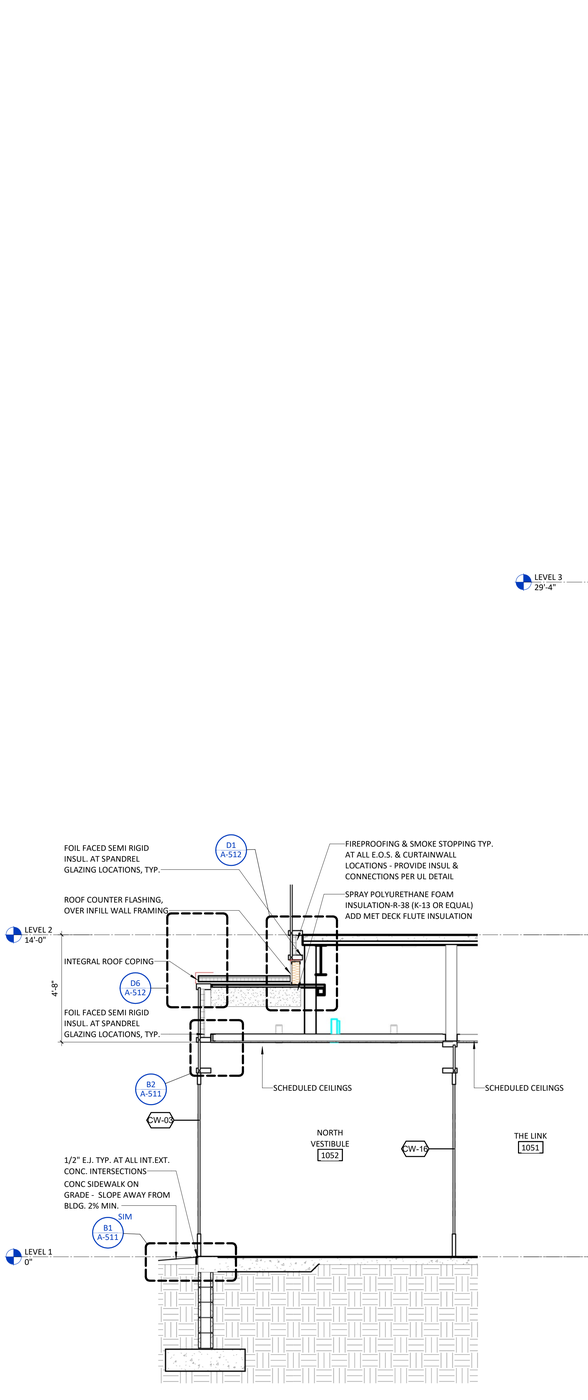

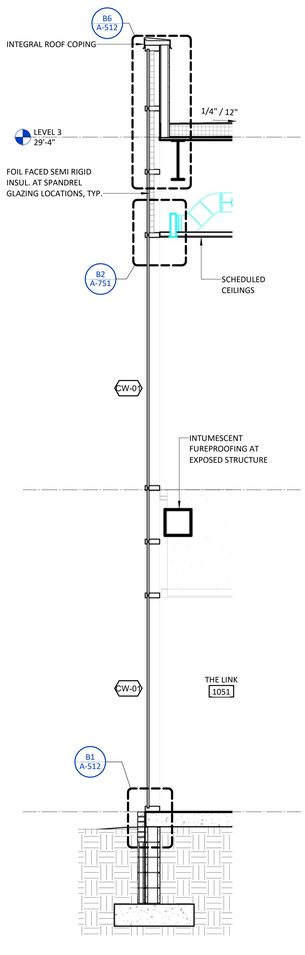

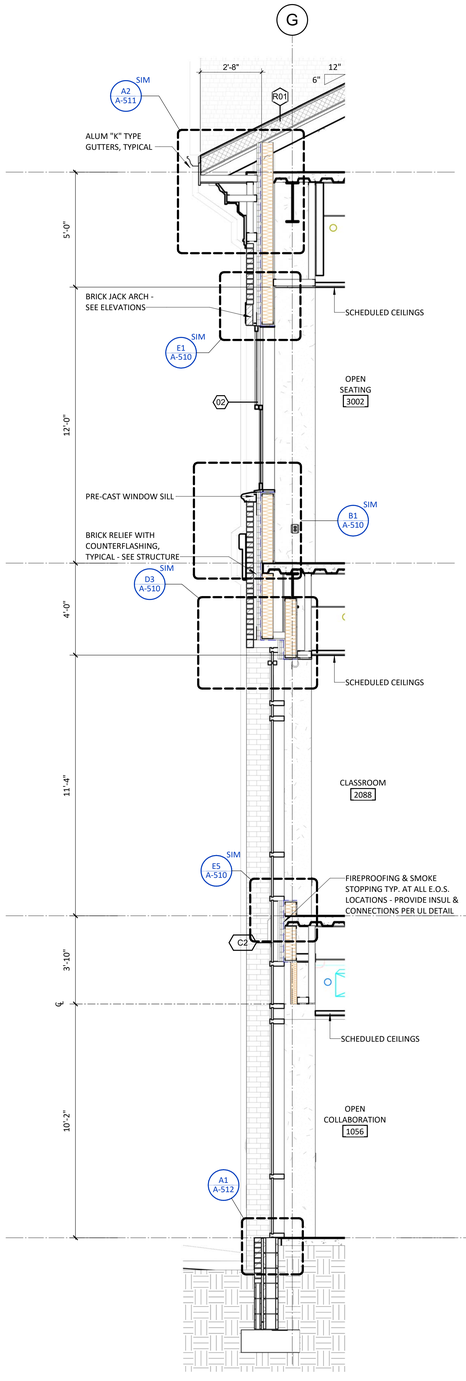

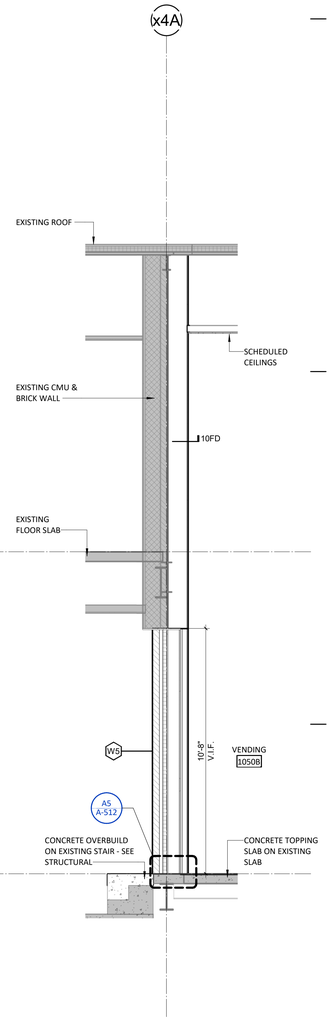

A1 NORTH VESTIBULE SECTION
3/8" = 1'-0"

A2 SOUTH LINK SECTION
3/8" = 1'-0"

A3 NORTH LINK SECTION
3/8" = 1'-0"

A5 EAST WALL SECTION
3/8" = 1'-0"

A6 WALL SECTION @ LINK - NORTH
3/8" = 1'-0"

7/1/2022 1:59:53 PM

UNCW

LS3P
101 NORTH THIRD STREET SUITE 500
WILMINGTON, NORTH CAROLINA 28401
TEL. 910.790.9901 FAX 910.790.3111
WWW.LS3P.COM

SHEPLEY BULFINCH
99 CHAUNCY STREET FLOOR 4
BOSTON, MASSACHUSETTS 02111
TEL. 617.423.1700
WWW.SHEPLEYBULFINCH.COM

LS3P ASSOCIATES LTD
REGISTERED ARCHITECTURAL COMPANY
CERT. NO. 50417
WILMINGTON, NORTH CAROLINA
NORTH CAROLINA

LAURA LYNN MILLER
REGISTERED ARCHITECT
9988
NORTH CAROLINA
WILMINGTON, NC

2022.07.01 15:13:02-04'00'

RANDALL LIBRARY RENOVATION & EXPANSION

UNCW
5162 RANDALL DRIVE
WILMINGTON, NC 28403

SCO ID: 18-19656-02C
LS3P PROJECT: 7202-197980

Δ	DATE	DESCRIPTION
0	2022.07.01	PACKAGE C - BID DOCUMENTS

SHEET NAME:
WALL SECTIONS

ORIG SUBMISSION: 2022.07.01
CURRENT: 2022.07.01
PACKAGE C - BID DOCUMENTS

SHEET:
A-352

PACKAGE C
BID DOCUMENTS

THE LINE SHOWN ABOVE IS EXACTLY ONE INCH LONG AT THE ORIGINAL DRAWING SCALE

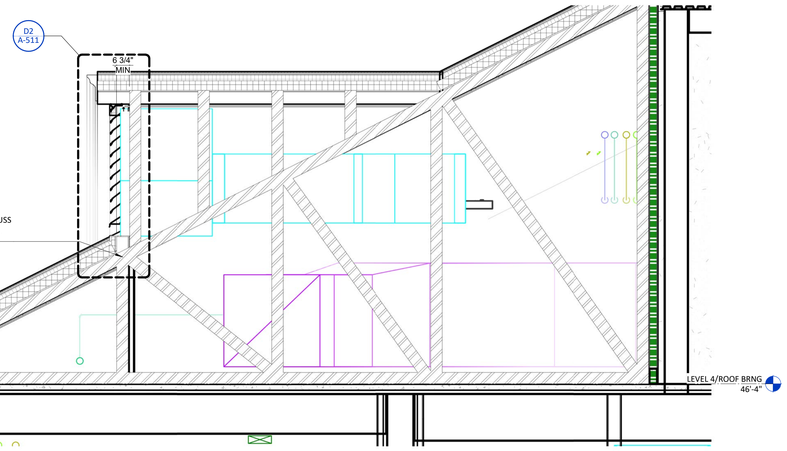

C1 ROOF LOUVER SECTION
3/8" = 1'-0"

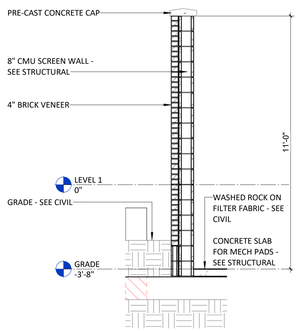

A1 MECHANICAL YARD EAST WALL
3/8" = 1'-0"

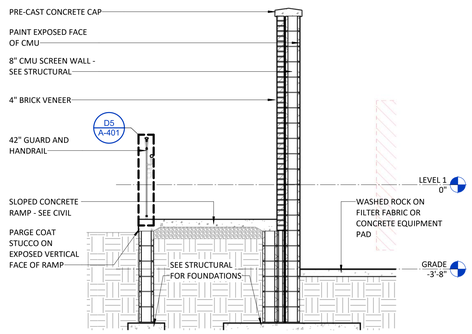

A2 MECHANICAL YARD WEST WALL AND RAMP
3/8" = 1'-0"

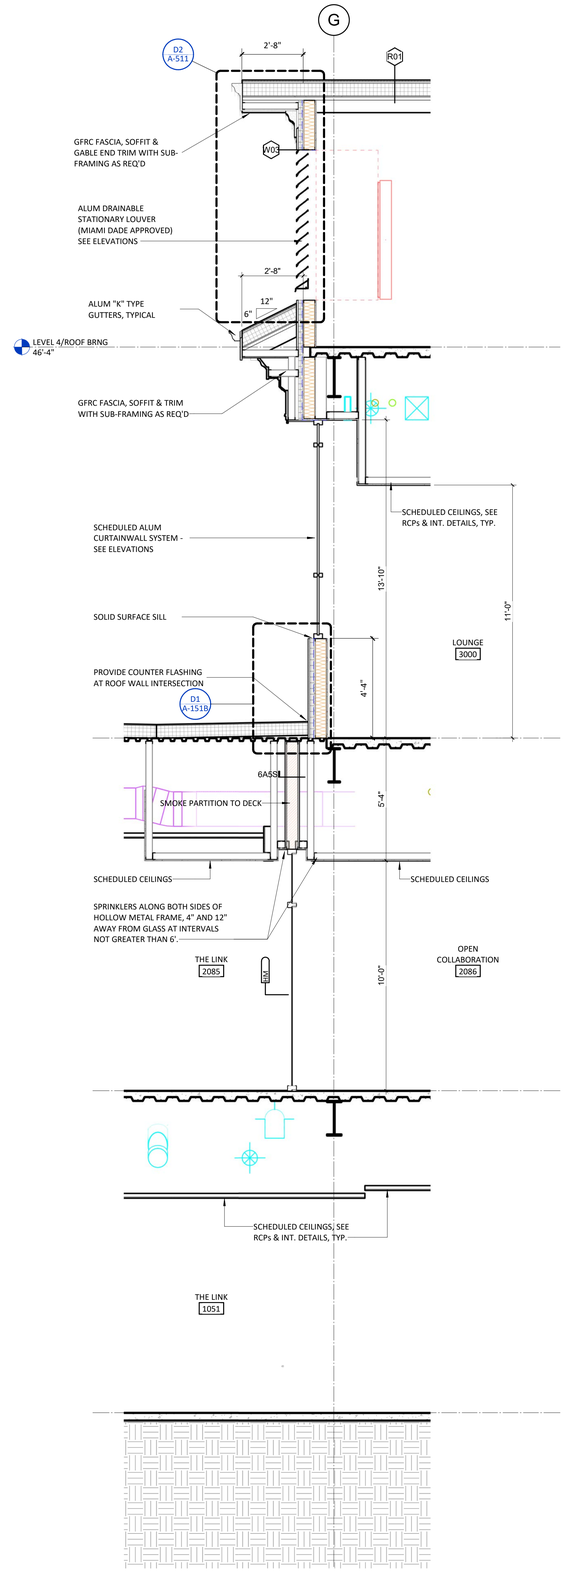

A5 LINK TO EXPANSION
3/8" = 1'-0"

UNCW

LS3P
101 NORTH THIRD STREET SUITE 500
WILMINGTON, NORTH CAROLINA 28401
TEL. 910.790.9901 FAX 910.790.3111
WWW.LS3P.COM

SHEPLEY BULFINCH
99 CHAUNCY STREET FLOOR 4
BOSTON, MASSACHUSETTS 02111
TEL. 617.423.1700
WWW.SHEPLEYBULFINCH.COM

LS3P ASSOCIATES LTD
REGISTERED ARCHITECTURAL COMPANY
CERT. NO. 50417
WILMINGTON, NORTH CAROLINA
NORTH CAROLINA

LAURA LYNN MILLER
REGISTERED ARCHITECT
9988
NORTH CAROLINA
WILMINGTON, NC

2022.07.01 15:13:02-04'00'

RANDALL LIBRARY RENOVATION & EXPANSION

UNCW
5162 RANDALL DRIVE
WILMINGTON, NC 28403

SCO ID: 18-19656-02C
LS3P PROJECT: 7202-197980

Δ	DATE	DESCRIPTION
0	2022.07.01	PACKAGE C - BID DOCUMENTS

SHEET NAME:
WALL SECTIONS

ORIG SUBMISSION: 2022.07.01
CURRENT: 2022.07.01
PACKAGE C - BID DOCUMENTS

SHEET:
A-353

PACKAGE C
BID DOCUMENTS

7/1/2022 2:00:12 PM

E D C B A

1 2 3 4 5 6

THE LINE SHOWN ABOVE IS EXACTLY ONE INCH LONG AT THE ARCHITECTURAL SCALE

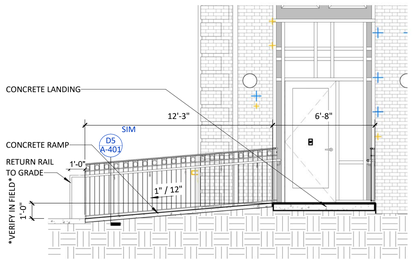

D1 NORTH EAST EGRESS RAMP - ELEVATION
1/4" = 1'-0"

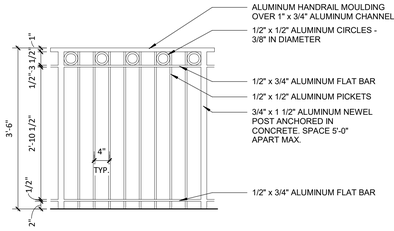

D2 EXTERIOR GUARDRAIL ELEVATION DETAIL
3/4" = 1'-0"

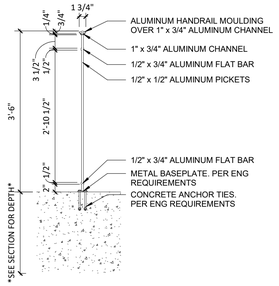

D3 EXTERIOR GUARDRAIL SECTION DETAIL
3/4" = 1'-0"

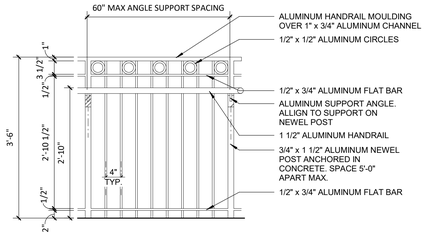

D4 EXTERIOR RAILING ELEVATION DETAIL
3/4" = 1'-0"

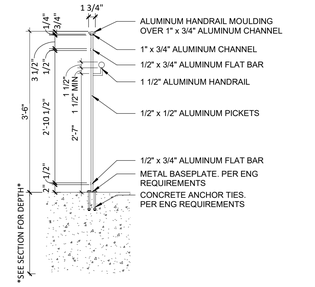

D5 EXTERIOR RAILING SECTION DETAIL
3/4" = 1'-0"

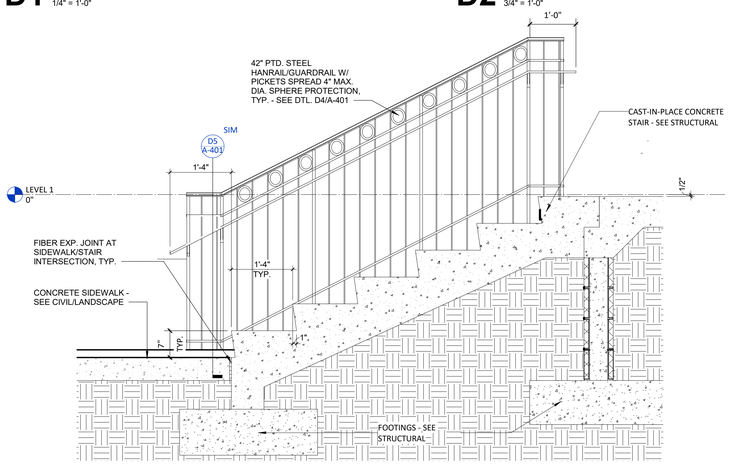

C1 WEST ENTRANCE STAIR SECTION
3/4" = 1'-0"

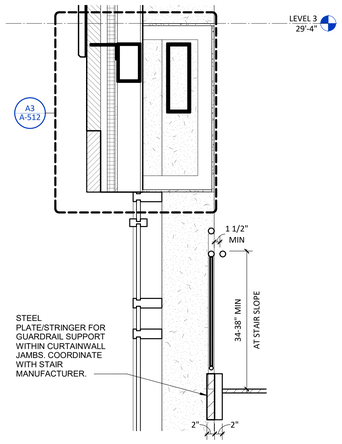

C4 NORTH STAIR CURTAIN WALL HEADER SECTION
3/4" = 1'-0"

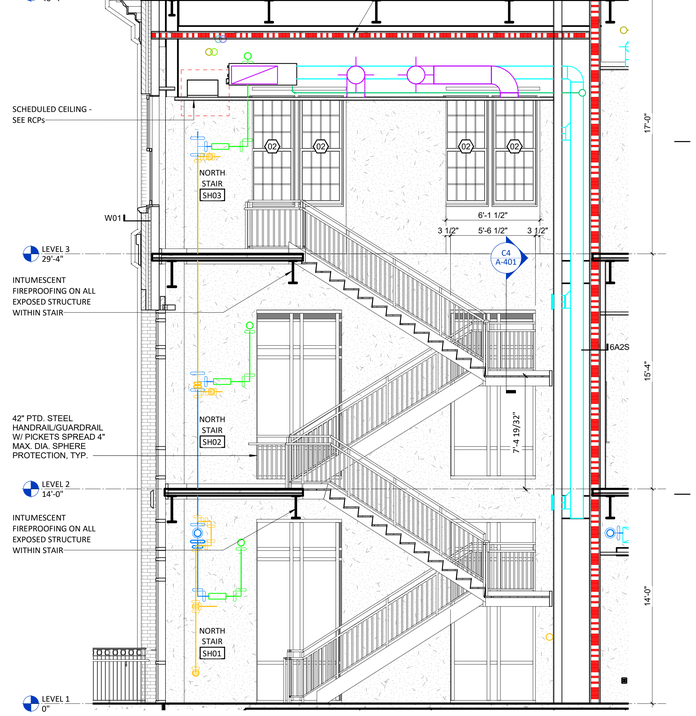

A5 NORTH STAIR SECTION 1
1/4" = 1'-0"

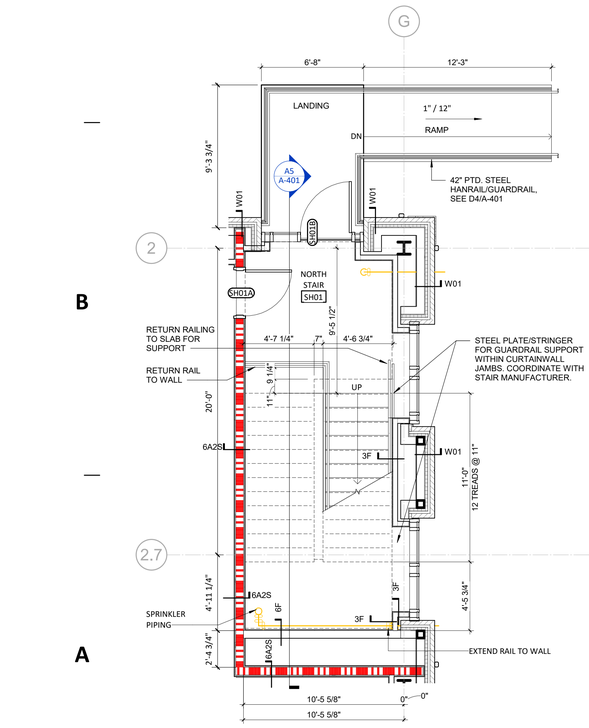

A1 ENLARGED PLAN - LEVEL 1 - NORTH STAIR
1/4" = 1'-0"

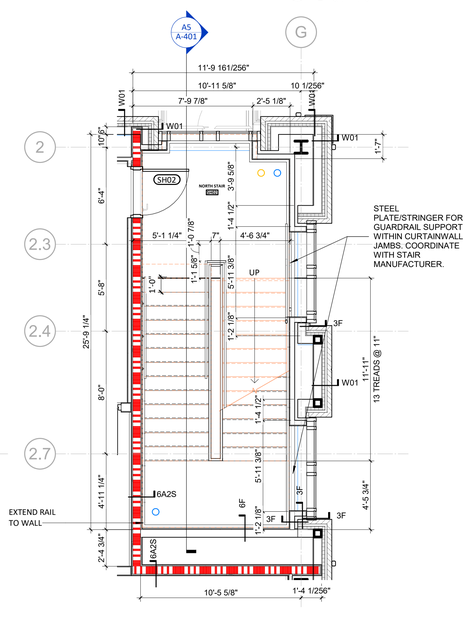

A3 ENLARGED PLAN - LEVEL 2 - NORTH STAIR
1/4" = 1'-0"

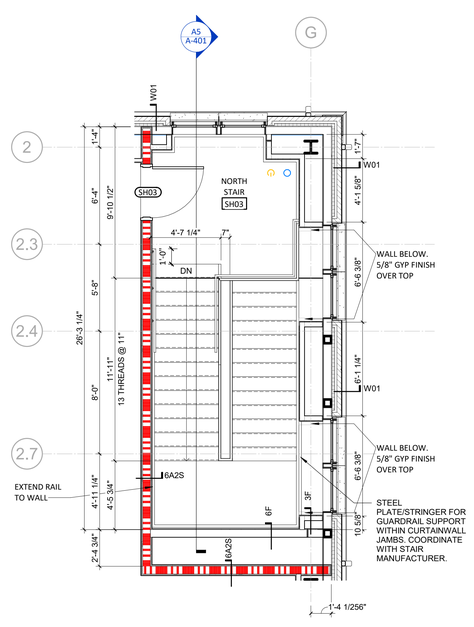

A4 ENLARGED PLAN - LEVEL 3 - NORTH STAIR
1/4" = 1'-0"

UNCW
LS3P
101 NORTH THIRD STREET SUITE 500
WILMINGTON, NORTH CAROLINA 28401
TEL. 910.790.9901 FAX 910.790.3111
WWW.LS3P.COM
SHEPLEY BULFINCH
99 CHAUNCY STREET FLOOR 4
BOSTON, MASSACHUSETTS 02111
TEL. 617.423.1700
WWW.SHEPLEYBULFINCH.COM
LS3P ASSOCIATES LTD
REGISTERED ARCHITECTURAL COMPANY
CERT. NO. 50417
WILMINGTON, NORTH CAROLINA
LAURA LYNN MILLER
REGISTERED ARCHITECT
9988
NORTH CAROLINA
WILMINGTON, NC
2022.07.01 15:13:02-04'00'

RANDALL LIBRARY RENOVATION & EXPANSION

UNCW
5162 RANDALL DRIVE
WILMINGTON, NC 28403

SCO ID: 18-19656-02C
LS3P PROJECT: 7202-197980

Δ	DATE	DESCRIPTION
0	2022.07.01	PACKAGE C - BID DOCUMENTS

SHEET NAME:
ENLARGED STAIR PLANS AND SECTIONS

ORIG SUBMISSION: 2022.07.01
CURRENT: 2022.07.01
PACKAGE C - BID DOCUMENTS

SHEET:
A-401

PACKAGE C
BID DOCUMENTS

7/1/2022 2:00:40 PM

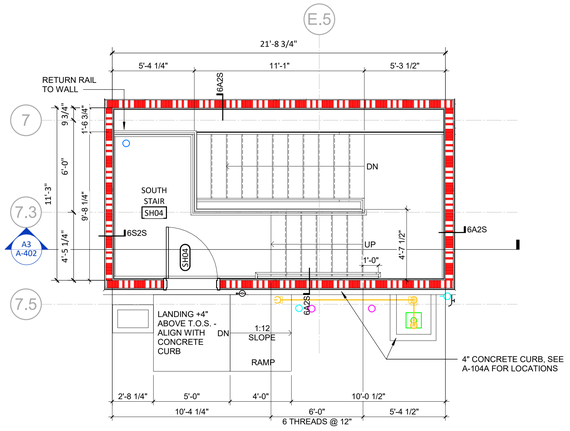

D1 ENLARGED PLAN - LEVEL 4 - SOUTH STAIR

1/4" = 1'-0"

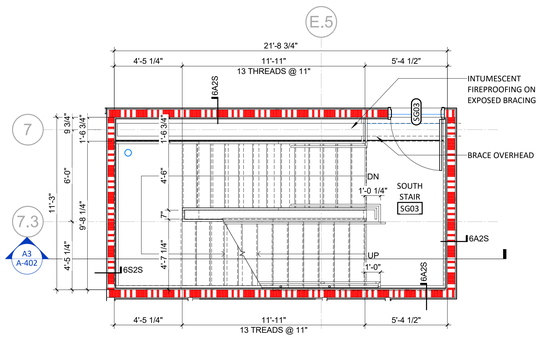

C1 ENLARGED PLAN - LEVEL 3 - SOUTH STAIR

1/4" = 1'-0"

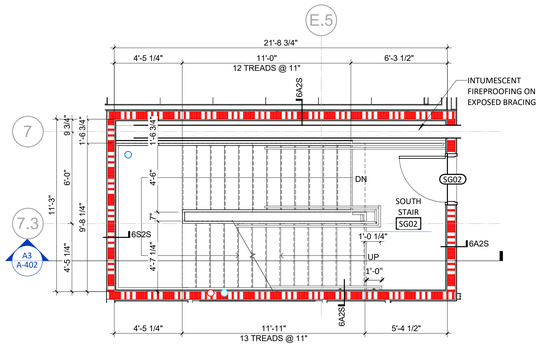

B1 ENLARGED PLAN - LEVEL 2 - SOUTH STAIR

1/4" = 1'-0"

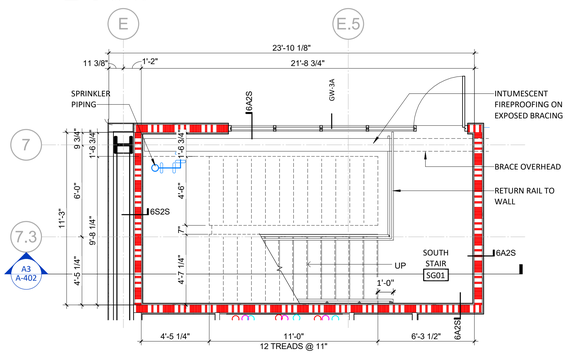

A1 ENLARGED PLAN - LEVEL 1 - SOUTH STAIR

1/4" = 1'-0"

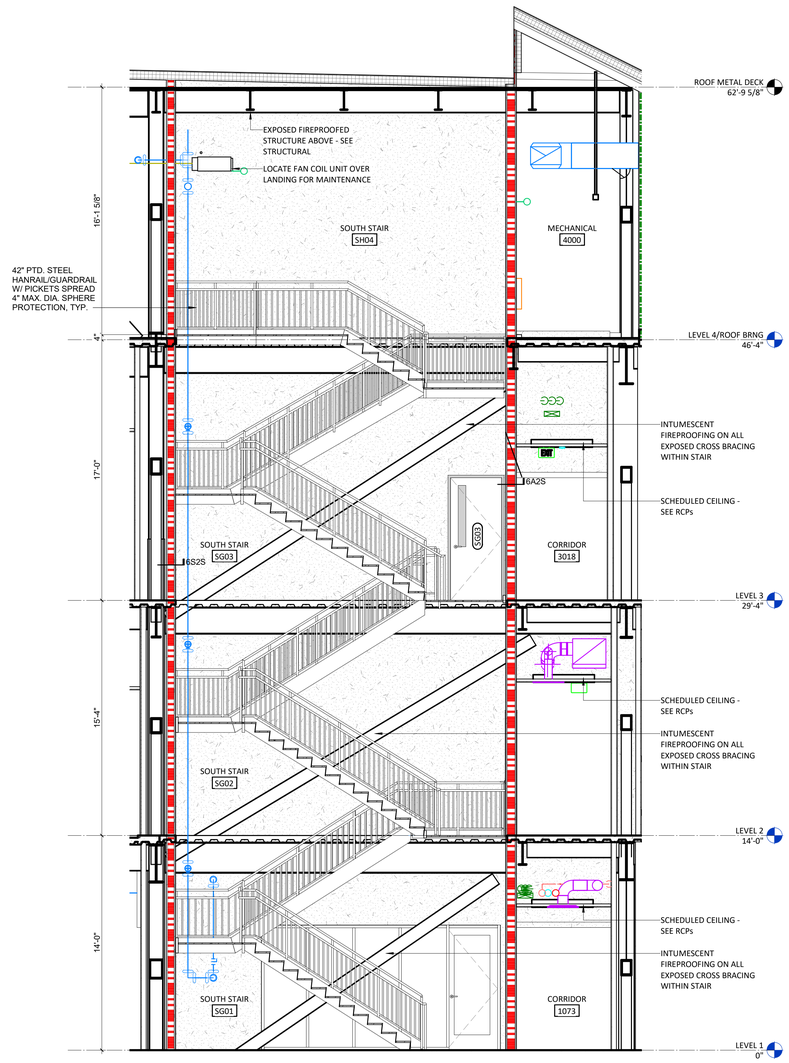

A3 SOUTH STAIR SECTION

1/4" = 1'-0"

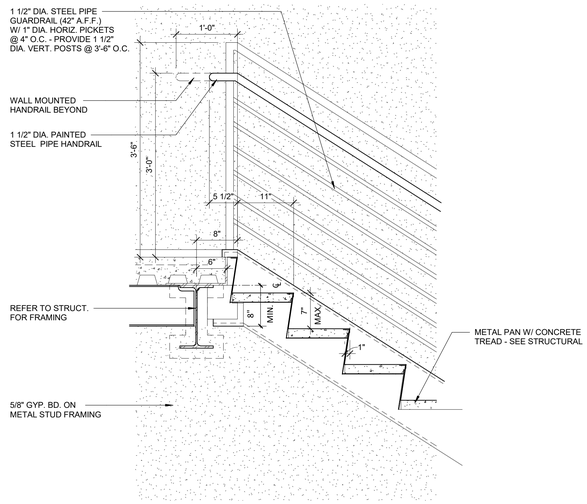

D5 EGRESS STAIR DETAIL - TOP STAIRWELL LANDING TYP.

1" = 1'-0"

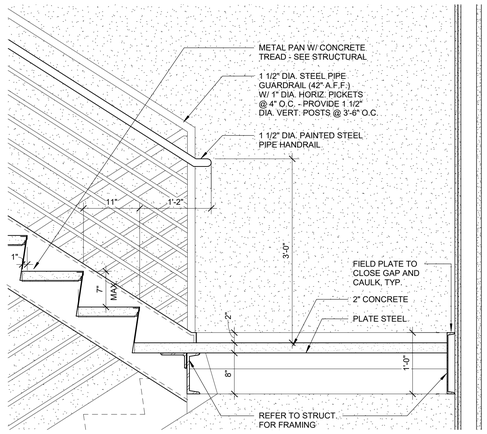

B5 EGRESS STAIR DETAIL - INTERMEDIATE STAIRWELL LANDING TYP.

1" = 1'-0"

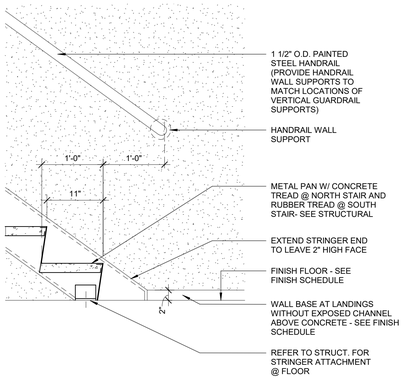

A5 EGRESS STAIR DETAIL - BASE STAIRWELL LANDING TYP.

1" = 1'-0"

UNCW

LS3P
101 NORTH THIRD STREET SUITE 500
WILMINGTON, NORTH CAROLINA 28401
TEL. 910.790.9901 FAX 910.790.3111
WWW.LS3P.COM

SHEPLEY BULFINCH
99 CHAUNCY STREET FLOOR 4
BOSTON, MASSACHUSETTS 02111
TEL. 617.423.1700
WWW.SHEPLEYBULFINCH.COM

LS3P ASSOCIATES LTD
REGISTERED ARCHITECTURAL COMPANY
CERT. NO. 50417
WILMINGTON, NORTH CAROLINA

LAURA LYNN MILLER
REGISTERED ARCHITECT
9988
NORTH CAROLINA
WILMINGTON, NC

2022.07.01 15:13:02-04'00'

RANDALL LIBRARY RENOVATION & EXPANSION

UNCW
5162 RANDALL DRIVE
WILMINGTON, NC 28403

SCO ID: 18-19656-02C
LS3P PROJECT: 7202-197980

Δ	DATE	DESCRIPTION
0	2022.04.29	ADDENDUM 4
1	2022.07.01	PACKAGE C - BID DOCUMENTS

SHEET NAME:
ENLARGED STAIR PLANS AND SECTIONS

ORIG SUBMISSION: 2022.07.01
CURRENT: 2022.07.01
PACKAGE C - BID DOCUMENTS

SHEET:
A-402

PACKAGE C
BID DOCUMENTS

7/1/2022 2:01:00 PM

THIS LINE SHOWN ABOVE IS EXACTLY ONE INCH LONG AT THE ARCH D DRAWING SIZE

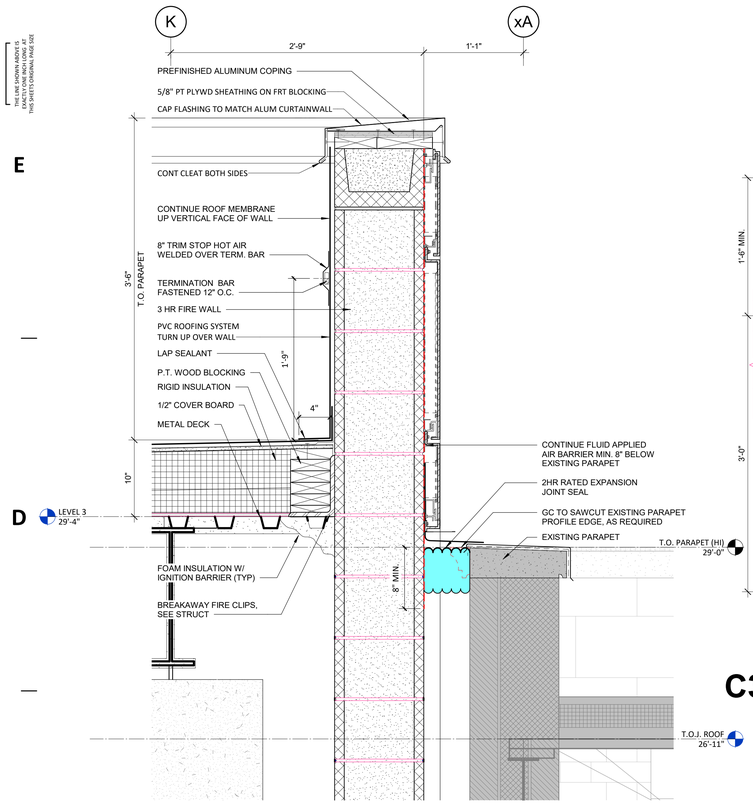

C1 EXPANSION JOINT AT NEW FIREWALL & EXIST. PARAPET

1 1/2" = 1'-0"

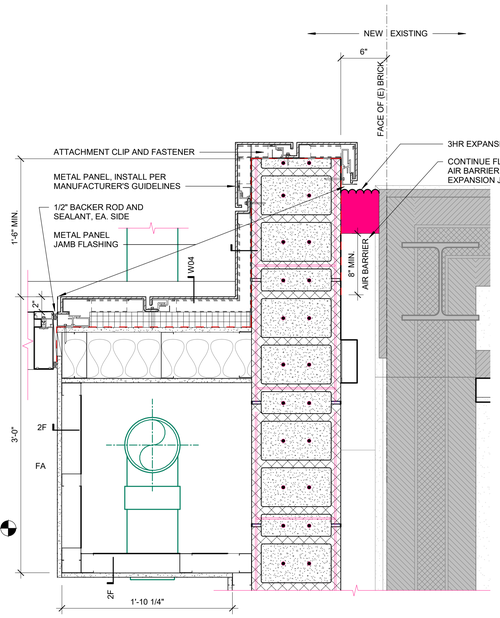

C3 EJ PLAN DETAIL - L1 - NORTH

1 1/2" = 1'-0"

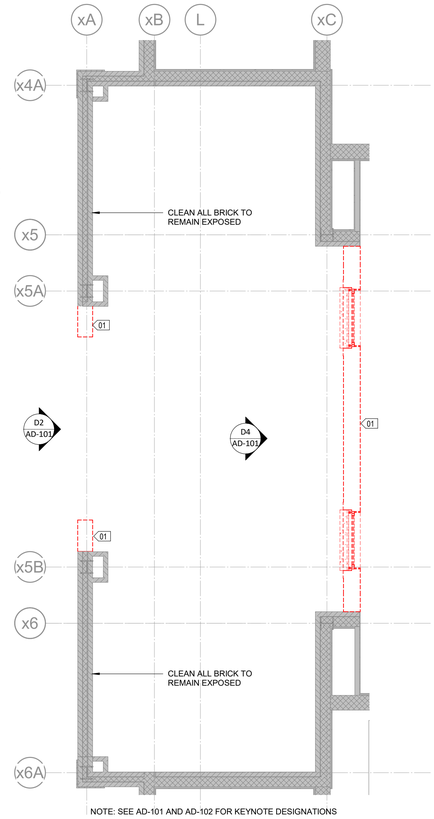

NOTE: SEE AD-101 AND AD-102 FOR KEYNOTE DESIGNATIONS

C4 ENL. DEMO PLAN - L2 - LINK

1/4" = 1'-0"

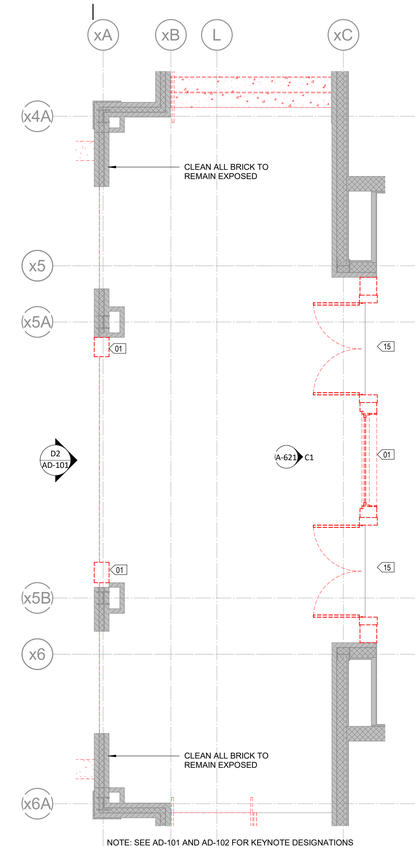

NOTE: SEE AD-101 AND AD-102 FOR KEYNOTE DESIGNATIONS

C5 ENL. DEMO PLAN - L1 - LINK

1/4" = 1'-0"

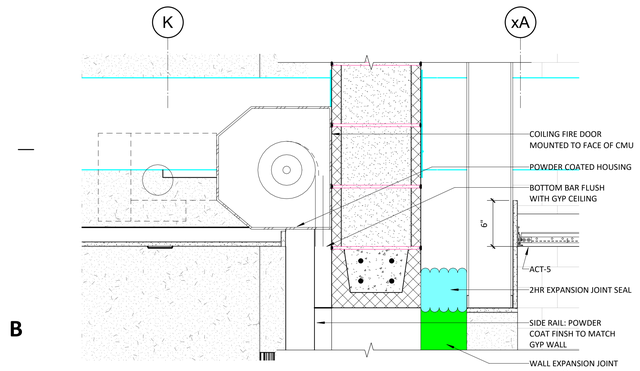

B1 STL DOOR HEAD - COILING DOOR

1 1/2" = 1'-0"

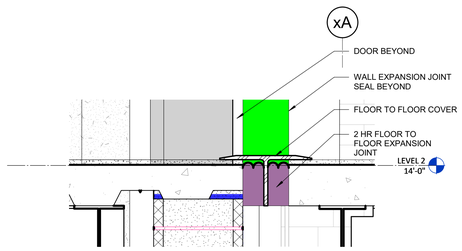

A1 FLOOR TO FLOOR EXPANSION JOINT W/COVER

1 1/2" = 1'-0"

A2 RATED BRICK WALL AT LINK ENTRANCE

3/8" = 1'-0"

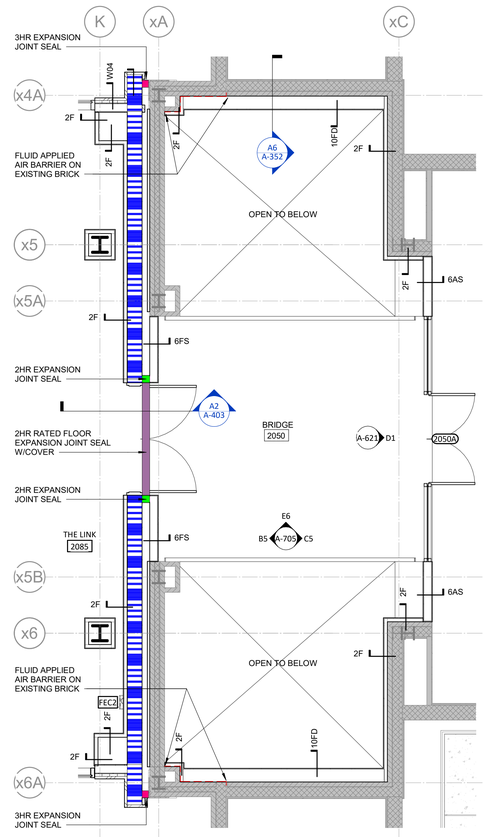

A4 ENLARGED PLAN - L2 - LINK ENTRANCE

1/4" = 1'-0"

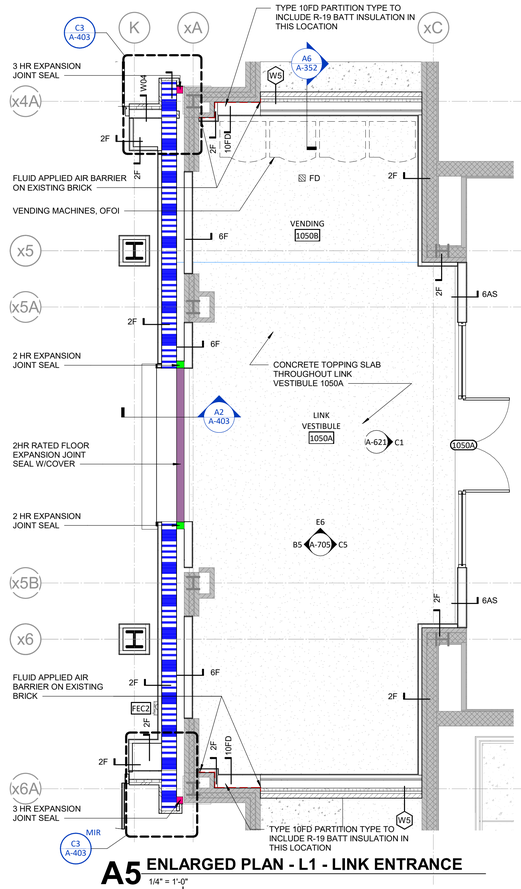

A5 ENLARGED PLAN - L1 - LINK ENTRANCE

1/4" = 1'-0"

UNCW

LS3P

101 NORTH THIRD STREET SUITE 500
WILMINGTON, NORTH CAROLINA 28401
TEL. 910.790.9901 FAX 910.790.3111
WWW.LS3P.COM

SHEPLEY BULFINCH

99 CHAUNCY STREET FLOOR 4
BOSTON, MASSACHUSETTS 02111
TEL. 617.423.1700
WWW.SHEPLEYBULFINCH.COM

LS3P ASSOCIATES LTD
REGISTERED ARCHITECTURAL COMPANY
CERT. NO. 50417
WILMINGTON, NORTH CAROLINA

LAURA LYNN MILLER
REGISTERED ARCHITECT
9988
NORTH CAROLINA
WILMINGTON, NC

2022.07.01 15:13:02-04'00'

RANDALL LIBRARY RENOVATION & EXPANSION

UNCW
5162 RANDALL DRIVE
WILMINGTON, NC 28403

SCO ID: 18-19656-02C
LS3P PROJECT: 7202-197980

Δ	DATE	DESCRIPTION
0	2022.07.01	PACKAGE C - BID DOCUMENTS

SHEET NAME:
ENLARGED PLANS AND SECTIONS

ORIG SUBMISSION: 2022.07.01
CURRENT: 2022.07.01
PACKAGE C - BID DOCUMENTS

SHEET:
A-403

PACKAGE C
BID DOCUMENTS

7/1/2022 2:01:25 PM

1 2 3 4 5 6

THIS LINE SHOWN ABOVE IS EXACTLY ONE INCH LONG AT THE ARCH'S ORIGINAL SCALE

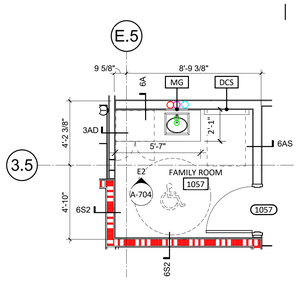

TOILET ACCESORIES LEGEND

	DESCRIPTION	OFCI
TT	TOILET TISSUE DISPENSER	■
PTF	PAPER TOWEL DISPENSER	■
SD	LIQUID SOAP	■
GB18	18" VERTICAL GRAB BAR	□
GB36	36" GRAB BAR	□
GB42	42" GRAB BAR	□
SDU	SANITARY PRODUCT DISPOSAL UNIT	■
MG	36"x24" GLASS MIRROR UNIT	□
MH	MOP HOOKS	□
WR	WASTE RECEPTACLE	■
DCS	DIAPER CHANGING STATION	□

SEE SHEET A-704 FOR TOILET ACCESSORY MOUNTING HEIGHTS.

E1 ENLARGED PLAN - LEVEL 1 - FAMILY ROOM
1/4" = 1'-0"

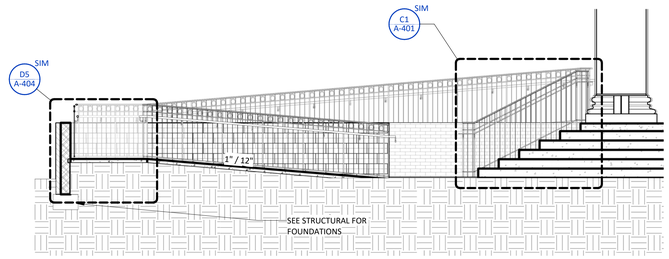

E4 WEST ENTRANCE EGRESS RAMP
1/4" = 1'-0"

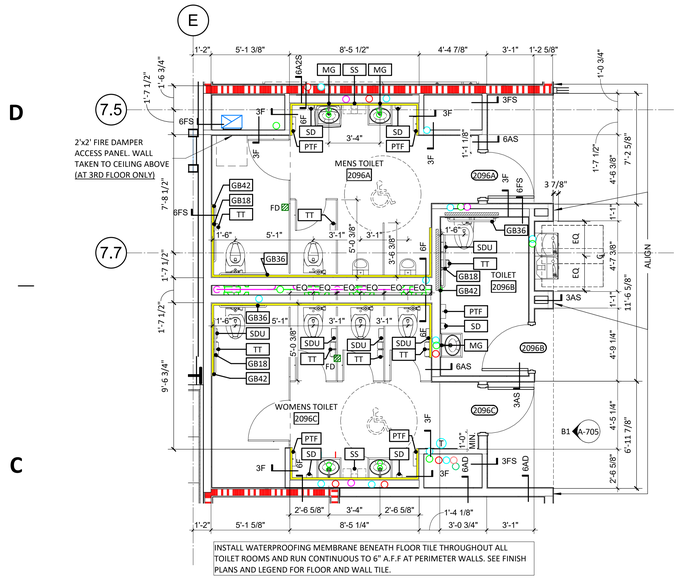

C1 ENLARGED PLAN - LEVEL 2 & 3 TOILET ROOMS
1/4" = 1'-0"

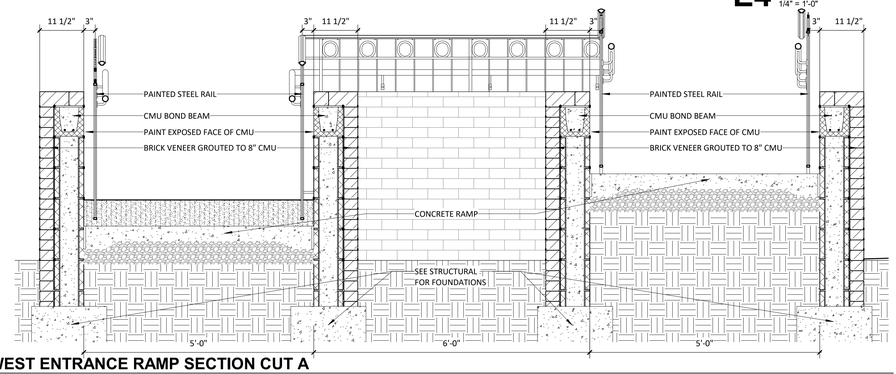

D3 WEST ENTRANCE RAMP SECTION CUT A
3/4" = 1'-0"

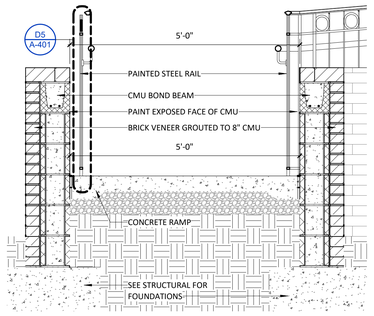

D5 WEST ENTRANCE RAMP SECTION CUT B
3/4" = 1'-0"

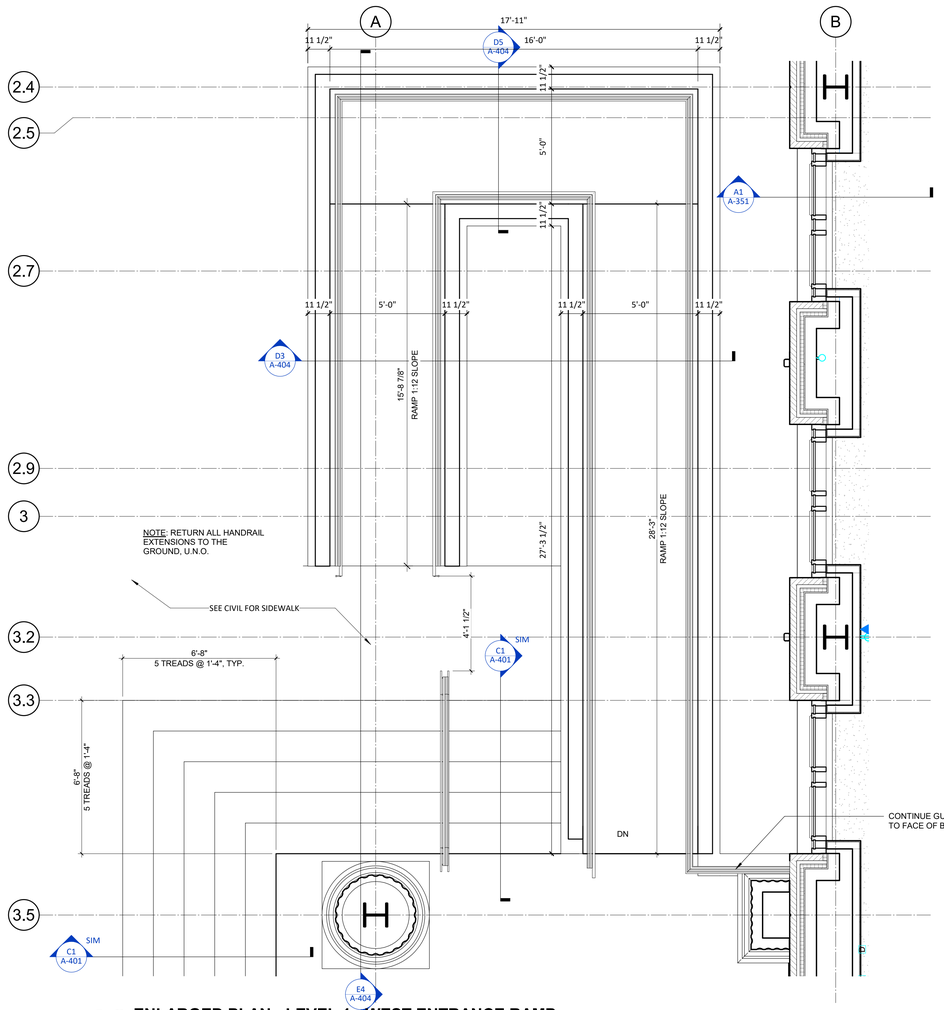

A3 ENLARGED PLAN - LEVEL 1 - WEST ENTRANCE RAMP
3/8" = 1'-0"

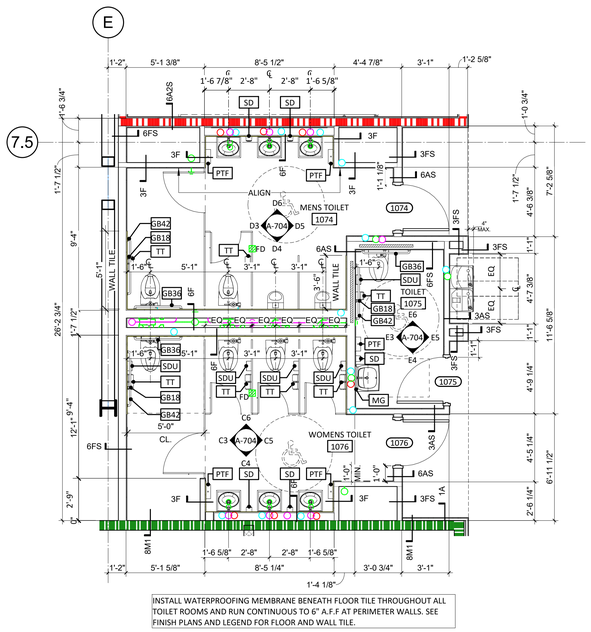

A1 ENLARGED PLAN - LEVEL 1 TOILET ROOMS
1/4" = 1'-0"

7/1/2022 2:01:55 PM

UNCW

LS3P
101 NORTH THIRD STREET SUITE 500
WILMINGTON, NORTH CAROLINA 28401
TEL. 910.790.9901 FAX 910.790.3111
WWW.LS3P.COM

SHEPLEY BULFINCH
99 CHAUNCY STREET FLOOR 4
BOSTON, MASSACHUSETTS 02111
TEL. 617.423.1700
WWW.SHEPLEYBULFINCH.COM

LS3P ASSOCIATES LTD
REGISTERED ARCHITECTURAL COMPANY
CERT. NO. 50417
WILMINGTON, NORTH CAROLINA
NORTH CAROLINA
LAURA LYNN MILLER
REGISTERED ARCHITECT
9350
NORTH CAROLINA
WILMINGTON, NC
2022.07.01 15:13:02-04'00'

RANDALL LIBRARY RENOVATION & EXPANSION

UNCW
5162 RANDALL DRIVE
WILMINGTON, NC 28403

SCD ID: 18-19656-02C
LS3P PROJECT: 7202-197980

Δ	DATE	DESCRIPTION
0	2022.07.01	PACKAGE C - BID DOCUMENTS

SHEET NAME:
ENLARGED PLANS AND SECTIONS

ORIG SUBMISSION: 2022.07.01
CURRENT: 2022.07.01
PACKAGE C - BID DOCUMENTS

SHEET:
A-404

PACKAGE C
BID DOCUMENTS

1 2 3 4 5 6

A B C D E

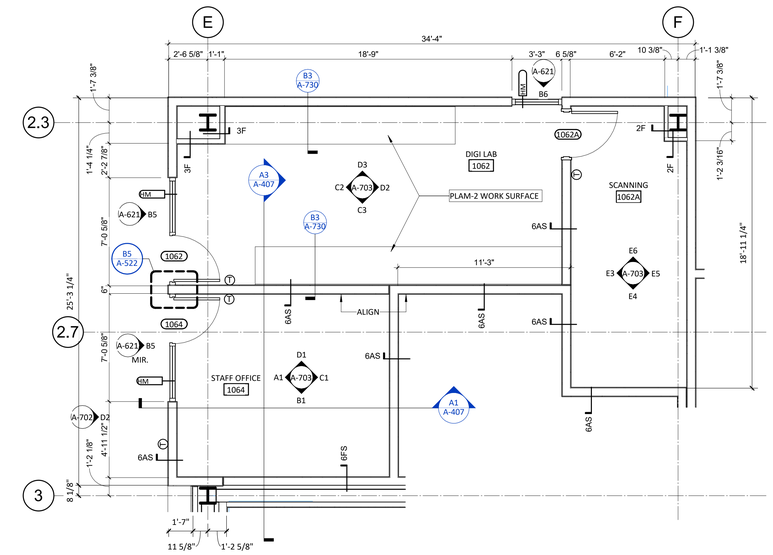

B3 ENLARGED PLAN - LEVEL 1 - DIGI LAB, STAFF OFFICE & SCANNING

1/4" = 1'-0"

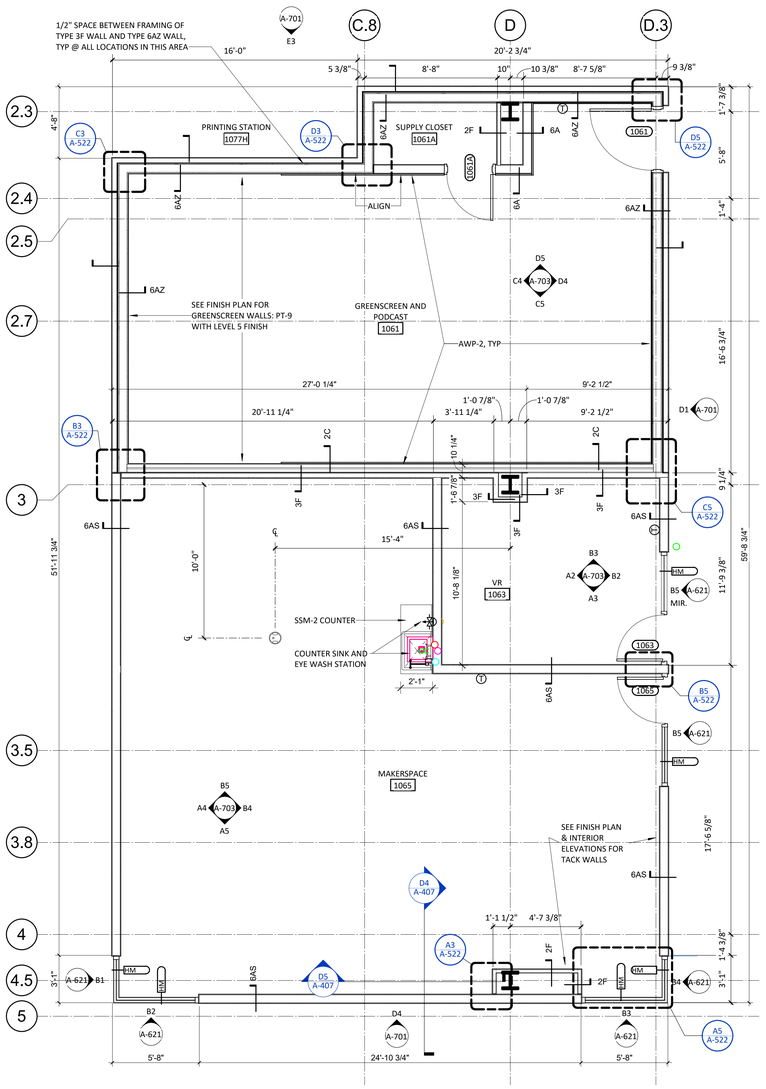

A1 ENLARGED PLAN - LEVEL 1 - MAKERSPACE & GREENSCREEN

1/4" = 1'-0"

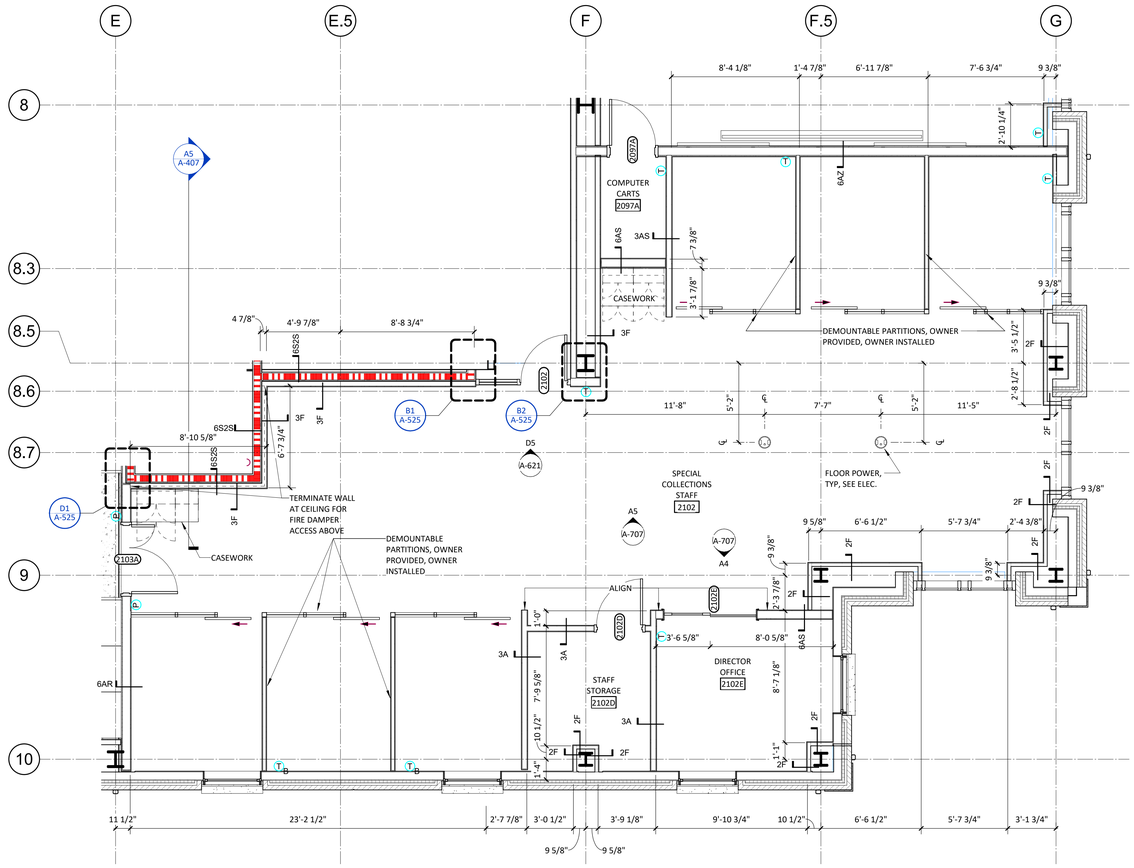

C3 ENLARGED PLAN - LEVEL 2 - OFFICE SPACE

1/4" = 1'-0"

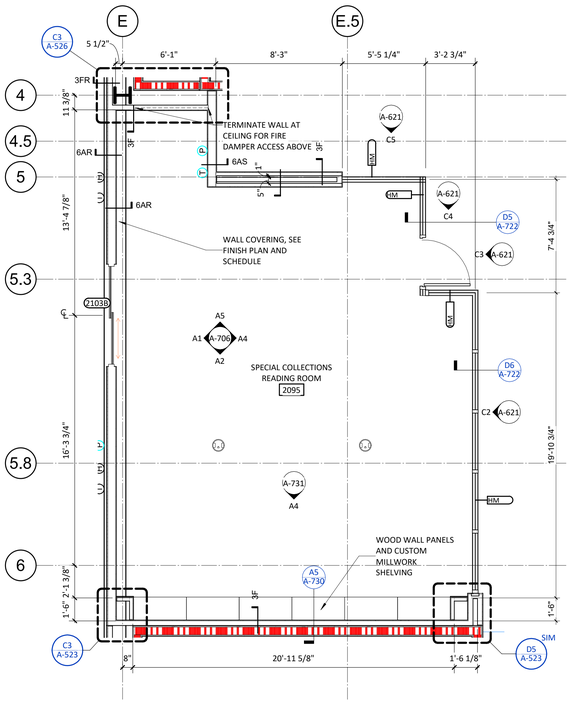

A3 ENLARGED PLAN - LEVEL 2 - SPECIAL COLLECTION READING ROOM

1/4" = 1'-0"

UNCW

LS3P

101 NORTH THIRD STREET SUITE 500
WILMINGTON, NORTH CAROLINA 28401
TEL. 910.790.9901 FAX 910.790.3111
WWW.LS3P.COM

SHEPLEY BULFINCH

99 CHAUNCY STREET FLOOR 4
BOSTON, MASSACHUSETTS 02111
TEL. 617.423.1700
WWW.SHEPLEYBULFINCH.COM

LS3P ASSOCIATES LTD
REGISTERED ARCHITECTURAL COMPANY
CERT. NO. 50417
WILMINGTON, NORTH CAROLINA

2022.07.01 15:13:02-04'00'

RANDALL LIBRARY RENOVATION & EXPANSION

UNCW
5162 RANDALL DRIVE
WILMINGTON, NC 28403

SCO ID: 18-19656-02C
LS3P PROJECT: 7202-197980

Δ	DATE	DESCRIPTION
0	2022.07.01	PACKAGE C - BID DOCUMENTS

SHEET NAME:
ENLARGED PLANS AND SECTIONS

ORIG SUBMISSION: 2022.07.01
CURRENT: 2022.07.01
PACKAGE C - BID DOCUMENTS

SHEET:
A-405

PACKAGE C
BID DOCUMENTS

7/1/2022 2:02:14 PM

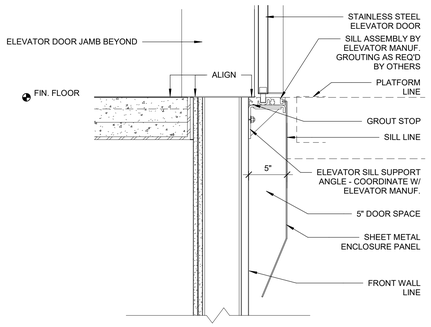

ADEQUATE SUPPORT AT ALL FASTENING POINTS OF ENTRANCE ASSEMBLY REQUIRED. MUST WITHSTAND A HORIZONTAL PULL-OUT FORCE OF 140LBS. @ EA. FASTENING POINT (8 @ EA. ENTRANCE) INCLUDING SUPPORTS FOR CENTRAL SILL SUPPORT BRACKET (NOT BY ELEVATOR MANUF.)

E1 ELEVATOR SILL DETAILS

1 1/2" = 1'-0"

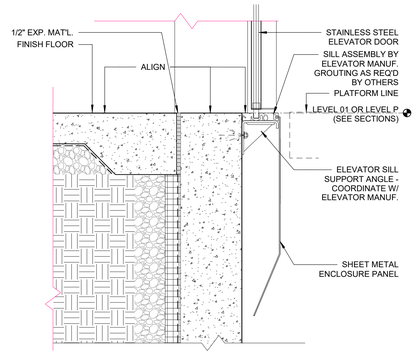

ADEQUATE SUPPORT AT ALL FASTENING POINTS OF ENTRANCE ASSEMBLY REQUIRED. MUST WITHSTAND A HORIZONTAL PULL-OUT FORCE OF 140LBS. @ EA. FASTENING POINT (8 @ EA. ENTRANCE) INCLUDING SUPPORTS FOR CENTRAL SILL SUPPORT BRACKET (NOT BY ELEVATOR MANUF.)

C1 ELEVATOR SILL DETAILS @ GRADE

1 1/2" = 1'-0"

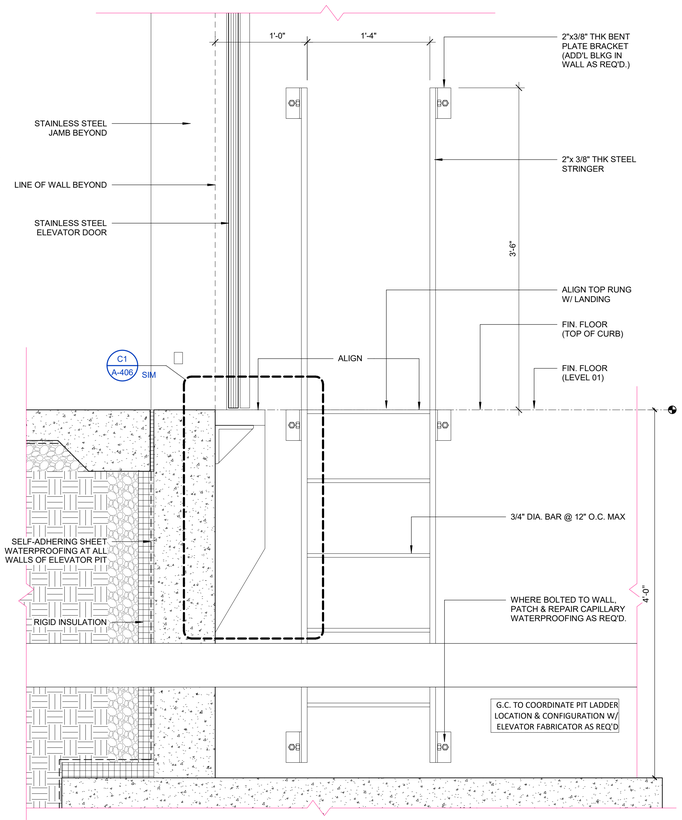

A1 ELEVATOR PIT LADDER DETAILS

1 1/2" = 1'-0"

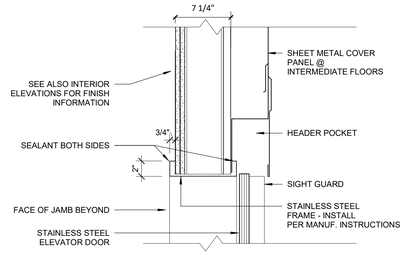

E3 ELEVATOR HEAD DETAILS

1 1/2" = 1'-0"

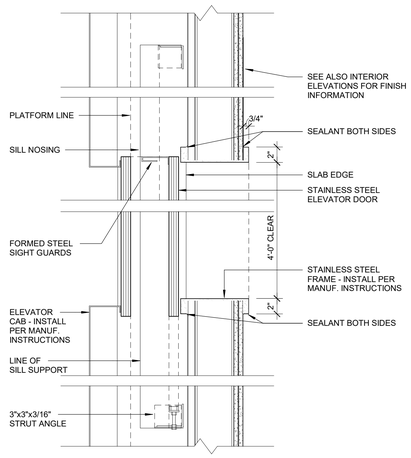

C3 ELEVATOR JAMB DETAILS

1 1/2" = 1'-0"

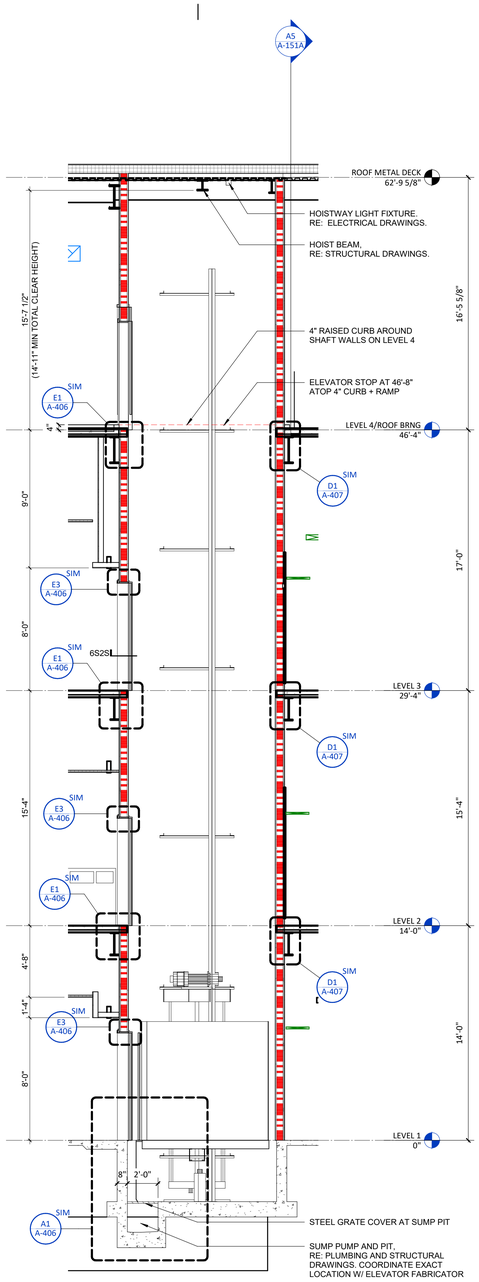

B5 ELEVATOR SECTION

1/4" = 1'-0"

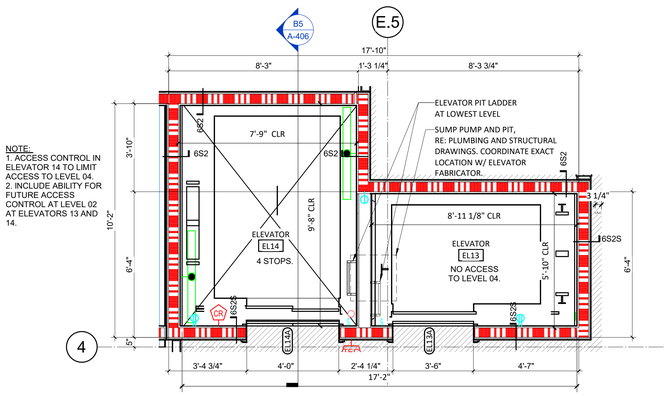

A5 ENLARGED PLAN - LEVEL 1 - ELEVATOR

3/8" = 1'-0"

UNCW

LS3P

101 NORTH THIRD STREET SUITE 500
WILMINGTON, NORTH CAROLINA 28401
TEL. 910.790.9901 FAX 910.790.3111
WWW.LS3P.COM

SHEPLEY BULFINCH

99 CHAUNCY STREET FLOOR 4
BOSTON, MASSACHUSETTS 02111
TEL. 617.423.1700
WWW.SHEPLEYBULFINCH.COM

LS3P ASSOCIATES LTD
REGISTERED ARCHITECTURAL COMPANY
CERT. NO. 50417
WILMINGTON, NORTH CAROLINA

LAURA LYNN MILLER
REGISTERED ARCHITECT
9988
NORTH CAROLINA
WILMINGTON, NC

2022.07.01 15:13:02-04'00'

RANDALL LIBRARY RENOVATION & EXPANSION

UNCW
5162 RANDALL DRIVE
WILMINGTON, NC 28403

SCO ID: 18-19656-02C
LS3P PROJECT: 7202-197980

Δ	DATE	DESCRIPTION
0	2022.07.01	PACKAGE C - BID DOCUMENTS

SHEET NAME:
ELEVATOR PLAN & SECTION DETAILS

ORIG SUBMISSION: 2022.07.01
CURRENT: 2022.07.01
PACKAGE C - BID DOCUMENTS

SHEET:
A-406

PACKAGE C
BID DOCUMENTS

7/1/2022 2:02:27 PM

THIS LINE SHOWN ABOVE IS EXACTLY ONE INCH LONG AT TIA ARCH'S ORIGINAL PAPER SIZE

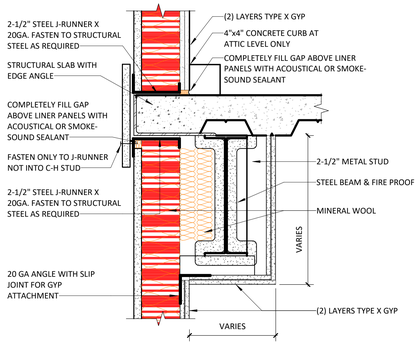

D1 MECHANICAL SHAFT - BYPASS DETAIL
1 1/2" = 1'-0"

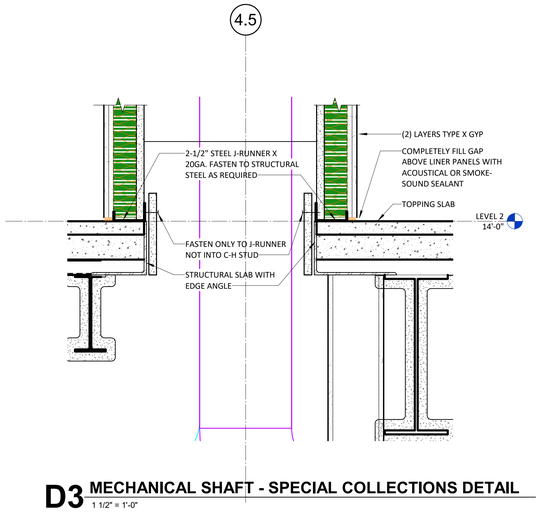

D3 MECHANICAL SHAFT - SPECIAL COLLECTIONS DETAIL
1 1/2" = 1'-0"

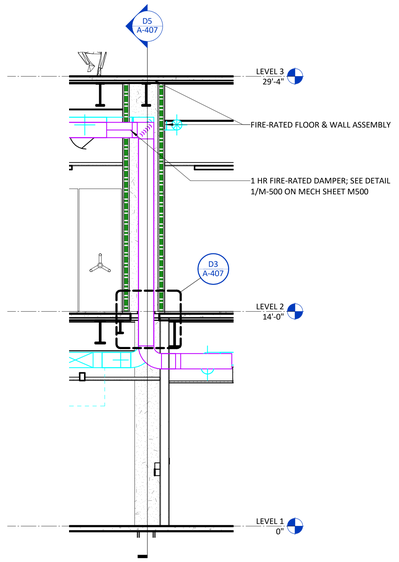

D4 SPECIAL COLLECTIONS SHAFT - SECTION
1/4" = 1'-0"

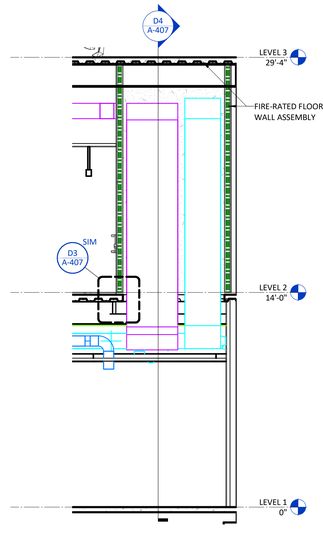

D5 SPECIAL COLLECTIONS SHAFT - SECTION
1/4" = 1'-0"

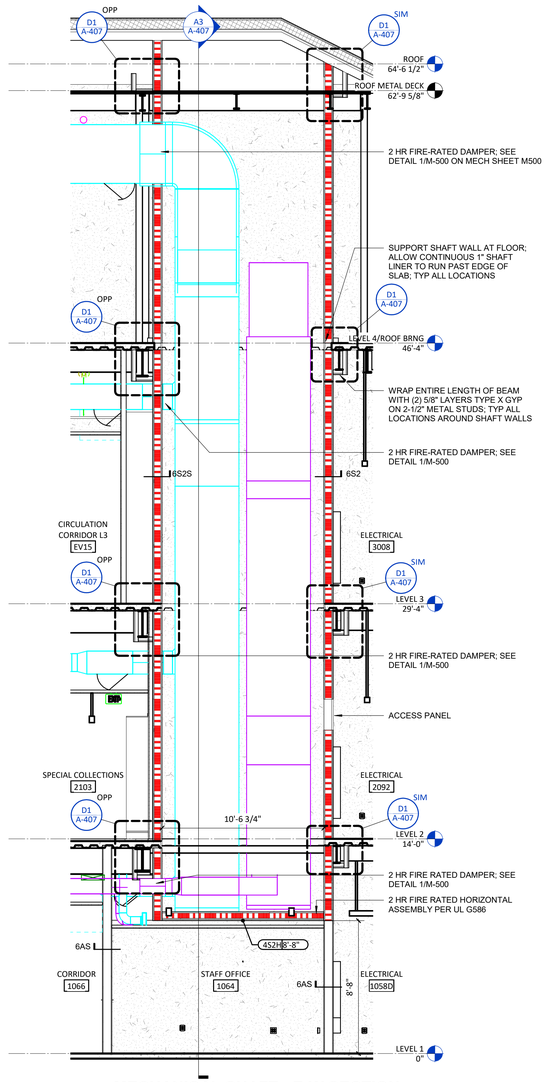

A1 MECHANICAL SHAFT - E-W SECTION
1/4" = 1'-0"

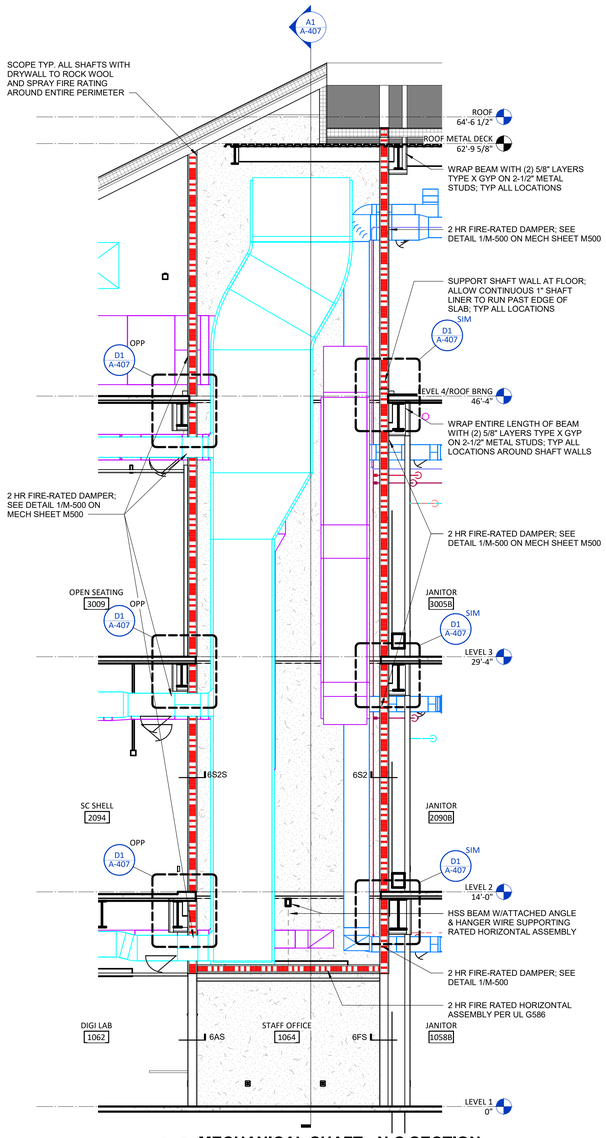

A3 MECHANICAL SHAFT - N-S SECTION
1/4" = 1'-0"

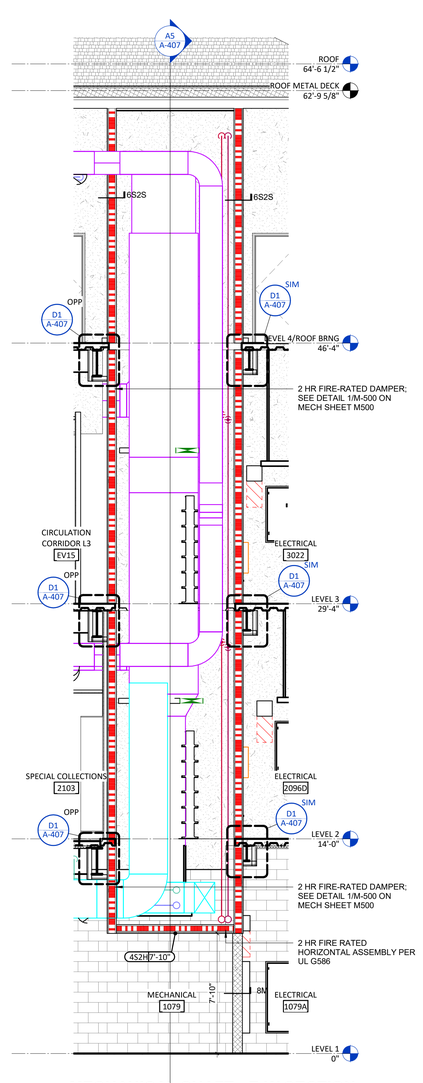

A4 MECHANICAL SHAFT - E-W SECTION
1/4" = 1'-0"

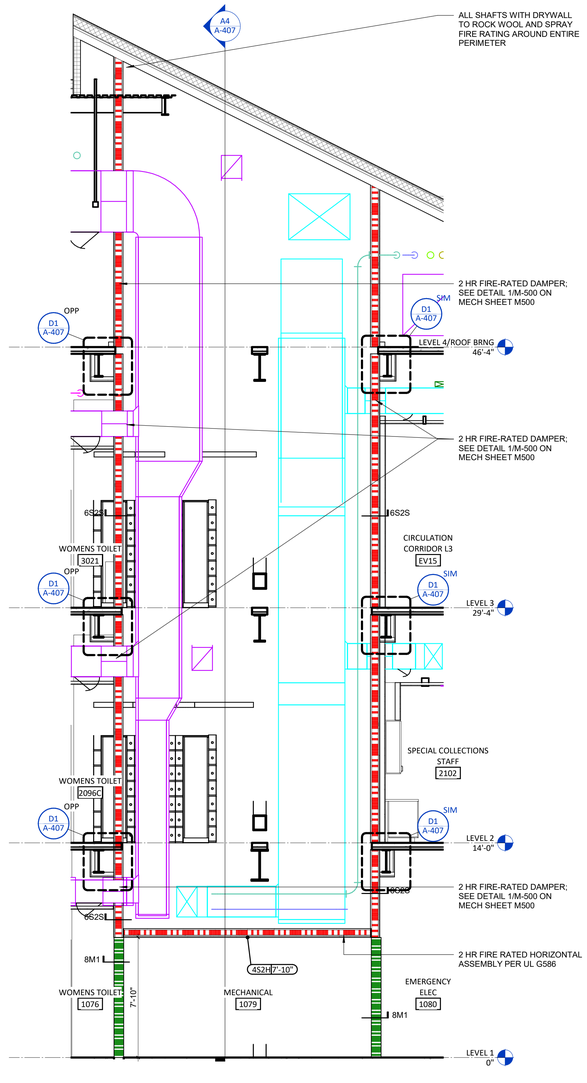

A5 MECHANICAL SHAFT - N-S SECTION
1/4" = 1'-0"

UNCW

LS3P
101 NORTH THIRD STREET SUITE 500
WILMINGTON, NORTH CAROLINA 28401
TEL. 910.790.9901 FAX 910.790.3111
WWW.LS3P.COM

SHEPLEY BULFINCH
99 CHAUNCY STREET FLOOR 4
BOSTON, MASSACHUSETTS 02111
TEL. 617.423.1700
WWW.SHEPLEYBULFINCH.COM

LS3P ASSOCIATES LTD
REGISTERED ARCHITECTURAL COMPANY
CERT. NO. 50417
WILMINGTON, NORTH CAROLINA
NORTH CAROLINA
LAURA LYNN MILLER
REGISTERED ARCHITECT
9988
NORTH CAROLINA
WILMINGTON, NC

2022.07.01 15:13:02-04'00'

RANDALL LIBRARY RENOVATION & EXPANSION

UNCW
5162 RANDALL DRIVE
WILMINGTON, NC 28403

SCO ID: 18-19656-02C
LS3P PROJECT: 7202-197980

Δ	DATE	DESCRIPTION
0	2022.07.01	PACKAGE C - BID DOCUMENTS

SHEET NAME:
MECHANICAL SHAFT DETAILS

ORIG SUBMISSION: 2022.07.01
CURRENT: 2022.07.01
PACKAGE C - BID DOCUMENTS

SHEET:
A-407

PACKAGE C
BID DOCUMENTS

7/1/2022 2:02:58 PM

E D C B A

1 2 3 4 5 6

THIS LINE SHOWN ABOVE IS EXACTLY ONE INCH LONG AT THE ARCH DRAWING SCALE

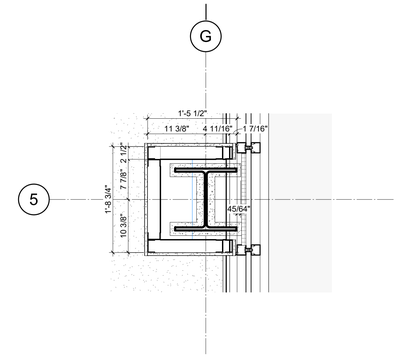

E4 CALLOUT-LEVEL 3-CURTAINWALL COLUMN WRAP
1" = 1'-0"

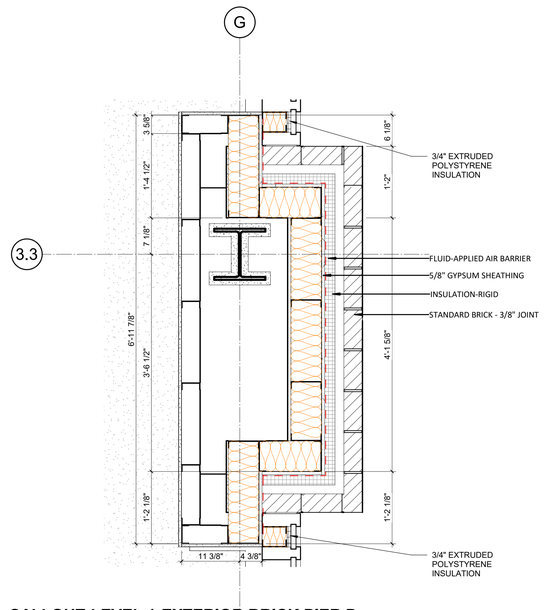

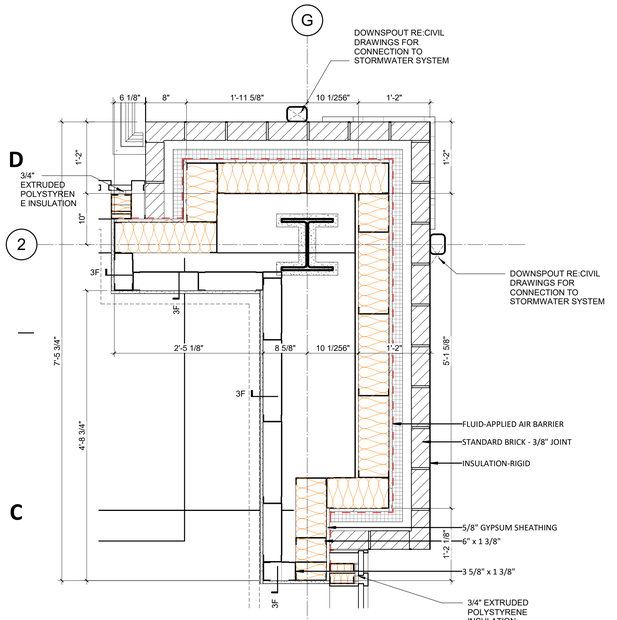

C1 CALLOUT-LEVEL 1-EXTERIOR BRICK PIER A
1" = 1'-0"

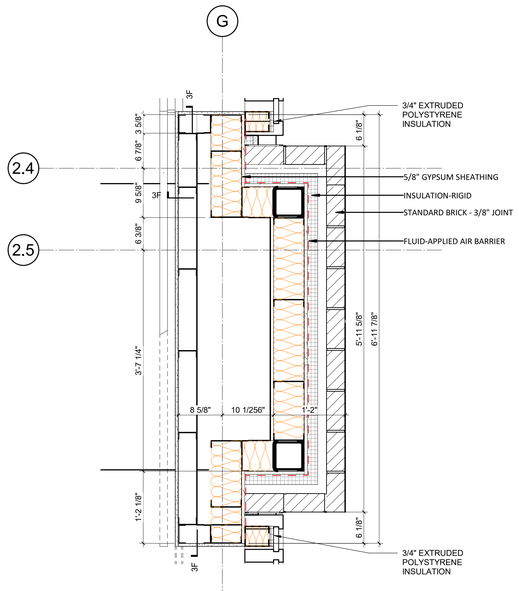

C2 CALLOUT-LEVEL 1-EXTERIOR BRICK PIER B
1" = 1'-0"

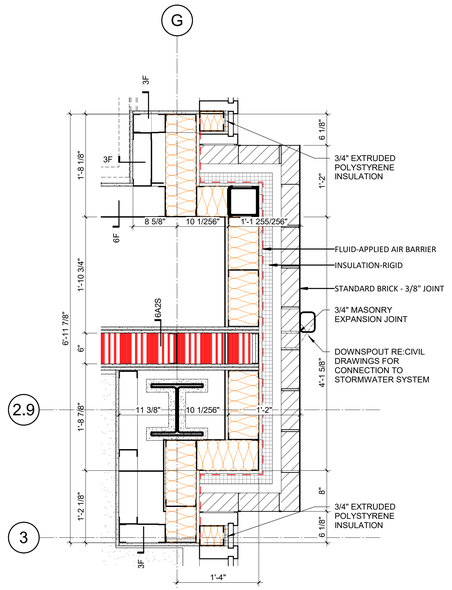

C4 CALLOUT-LEVEL 1-EXTERIOR BRICK PIER C
1" = 1'-0"

C5 CALLOUT-LEVEL 1-EXTERIOR BRICK PIER D
1" = 1'-0"

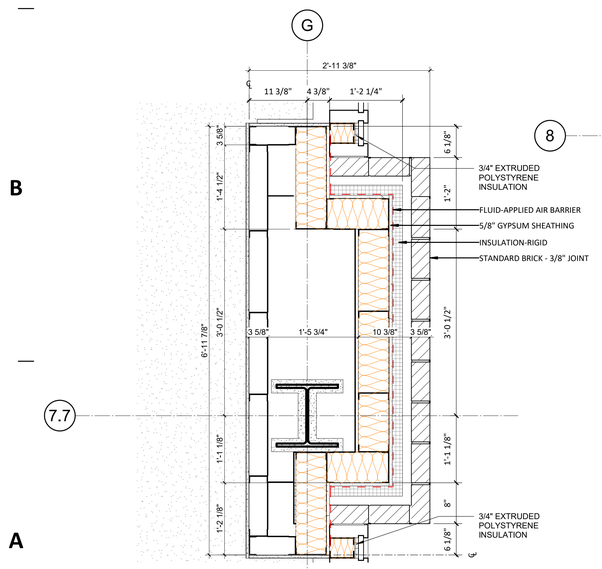

A1 CALLOUT-LEVEL 1-EXTERIOR BRICK PIER E
1" = 1'-0"

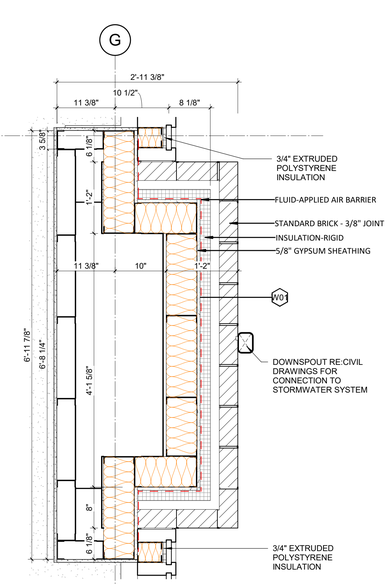

A2 CALLOUT-LEVEL 1-EXTERIOR BRICK PIER F
1" = 1'-0"

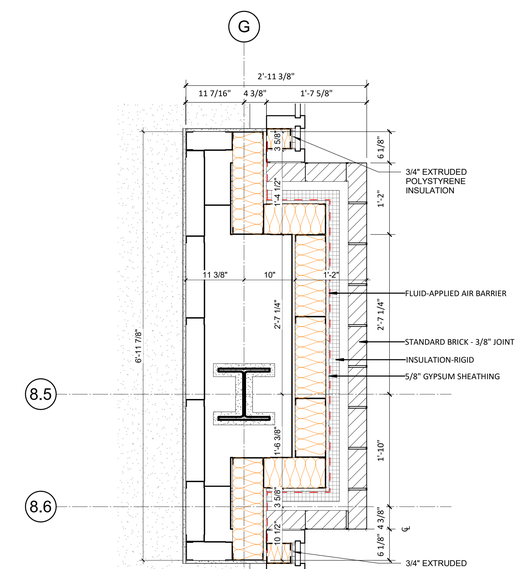

A4 CALLOUT-LEVEL 1-EXTERIOR BRICK PIER G
1" = 1'-0"

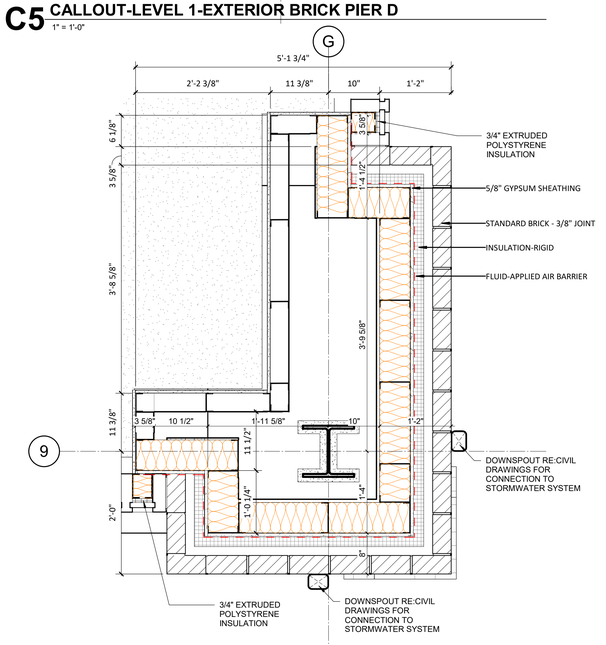

A5 CALLOUT-LEVEL 1-EXTERIOR BRICK PIER H
1" = 1'-0"

UNCW

LS3P
101 NORTH THIRD STREET SUITE 500
WILMINGTON, NORTH CAROLINA 28401
TEL. 910.790.9901 FAX 910.790.3111
WWW.LS3P.COM

SHEPLEY BULFINCH
99 CHAUNCY STREET FLOOR 4
BOSTON, MASSACHUSETTS 02111
TEL. 617.423.1700
WWW.SHEPLEYBULFINCH.COM

LS3P ASSOCIATES LTD
REGISTERED ARCHITECTURAL COMPANY
CERT. NO. 50417
WILMINGTON, NORTH CAROLINA

LAURA LYNN MILLER
REGISTERED ARCHITECT
9988
NORTH CAROLINA
WILMINGTON, NC

2022.07.01 15:13:02-04'00'

RANDALL LIBRARY RENOVATION & EXPANSION

UNCW
5162 RANDALL DRIVE
WILMINGTON, NC 28403

SCO ID: 18-19656-02C
LS3P PROJECT: 7202-197980

Δ	DATE	DESCRIPTION
0	2022.07.01	PACKAGE C - BID DOCUMENTS

SHEET NAME:
EXTERIOR WALL PLAN DETAILS

ORIG SUBMISSION: 2022.07.01
CURRENT: 2022.07.01
PACKAGE C - BID DOCUMENTS

SHEET:
A-501

PACKAGE C
BID DOCUMENTS

7/1/2022 2:03:23 PM

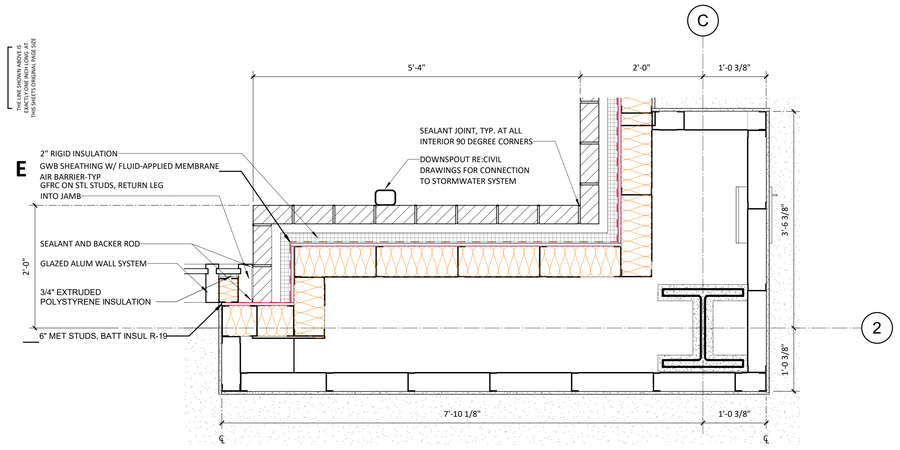

D **D1** CALLOUT-LEVEL 1 - DIGITAL CREATION STUDIO
1" = 1'-0"

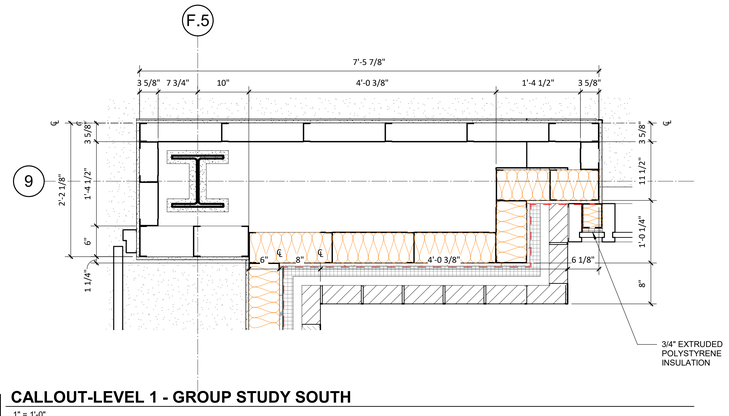

C1 CALLOUT-LEVEL 1 - GROUP STUDY SOUTH
1" = 1'-0"

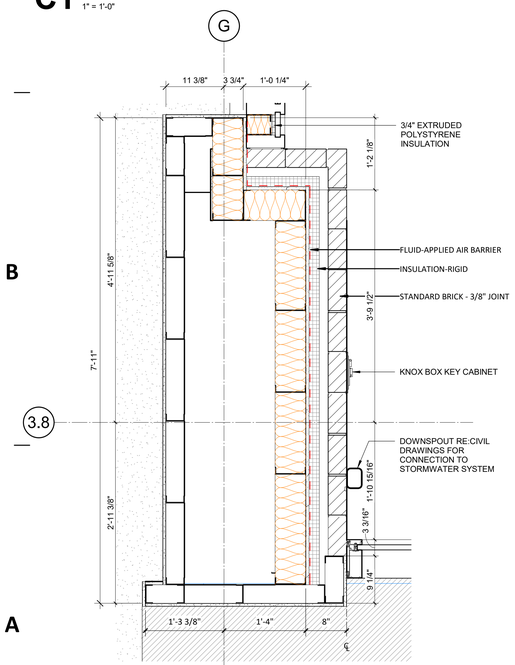

A1 CALLOUT-LEVEL 1-EXTERIOR BRICK CORNER
1" = 1'-0"

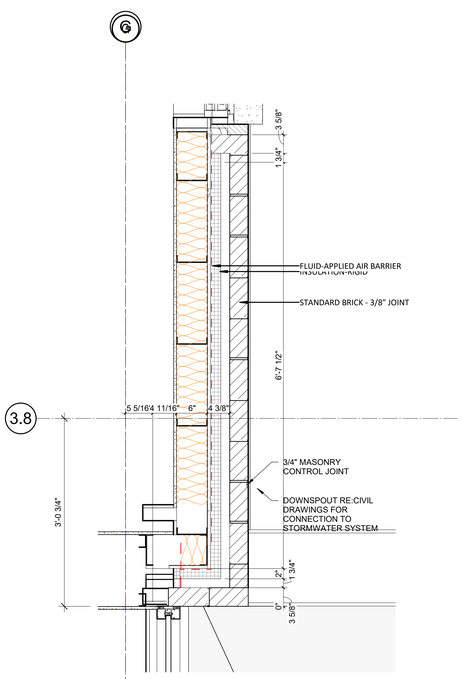

A2 CALLOUT-LEVEL 3-EXTERIOR COLUMN WRAP
1" = 1'-0"

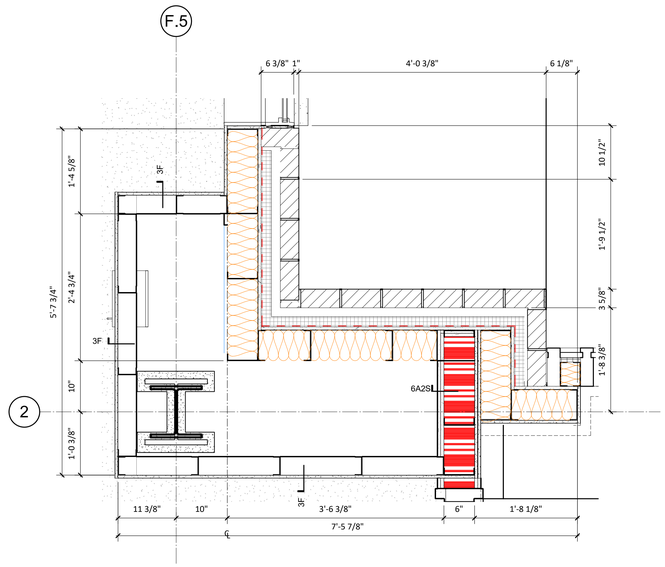

A3 CALLOUT-LEVEL 1-EXTERIOR BRICK EGRESS STAIR
1" = 1'-0"

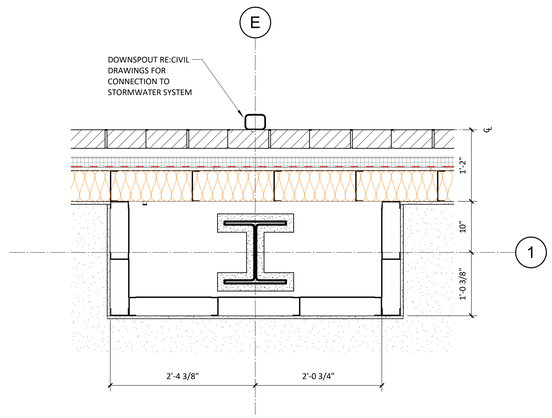

A5 CALLOUT-LEVEL 1 - SCHOLARLY RESEARCH HUB
1" = 1'-0"

7/1/2022 2:03:41 PM

1 2 3 4 5 6

UNCW

LS3P
101 NORTH THIRD STREET SUITE 500
WILMINGTON, NORTH CAROLINA 28401
TEL. 910.790.9901 FAX 910.790.3111
WWW.LS3P.COM

SHEPLEY BULFINCH
99 CHAUNCY STREET FLOOR 4
BOSTON, MASSACHUSETTS 02111
TEL. 617.423.1700
WWW.SHEPLEYBULFINCH.COM

LS3P ASSOCIATES LTD
REGISTERED ARCHITECTURAL COMPANY
CERT. NO. 50417
WILMINGTON, NORTH CAROLINA
NORTH CAROLINA

LAURA LYNN MILLER
REGISTERED ARCHITECT
9988
NORTH CAROLINA
WILMINGTON, NC
2022.07.01 15:13:02-04'00'

RANDALL LIBRARY RENOVATION & EXPANSION

UNCW
5162 RANDALL DRIVE
WILMINGTON, NC 28403

SCO ID: 18-19656-02C
LS3P PROJECT: 7202-197980

Δ	DATE	DESCRIPTION
0	2022.07.01	PACKAGE C - BID DOCUMENTS

SHEET NAME:
EXTERIOR WALL PLAN DETAILS

ORIG SUBMISSION: 2022.07.01
CURRENT: 2022.07.01
PACKAGE C - BID DOCUMENTS

SHEET:
A-502

PACKAGE C
BID DOCUMENTS

THE LINE SHOWN ABOVE IS EXACTLY ONE INCH LONG AT THE ARCH'S ORIGINAL SIZE

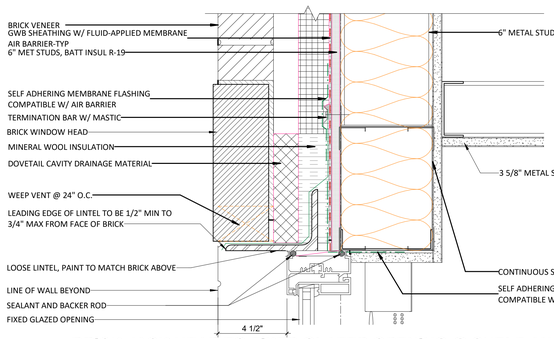

E1 BRICK JACK HEAD TO FIXED GLAZED OPENING @ SHELF ANGLE
3" = 1'-0"

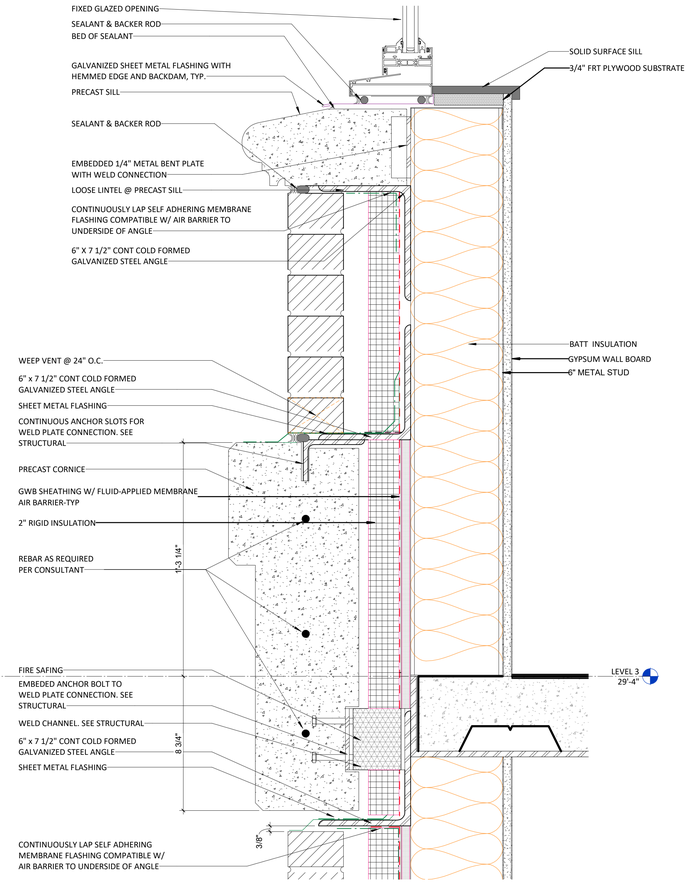

B1 PRECAST CORNICE TO PRECAST SILL DETAIL
3" = 1'-0"

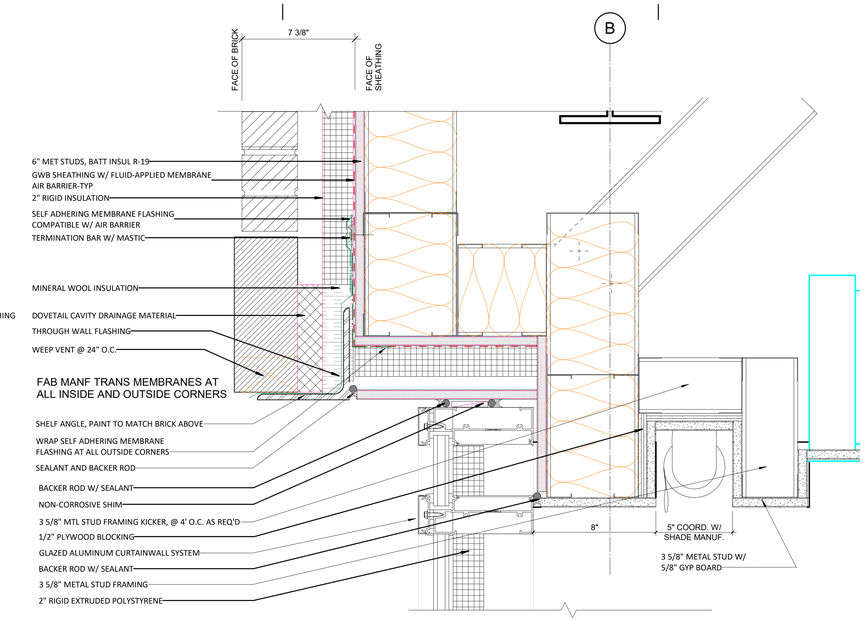

D3 BRICK TO CURTAINWALL HEAD @ SHELF ANGLE
3" = 1'-0"

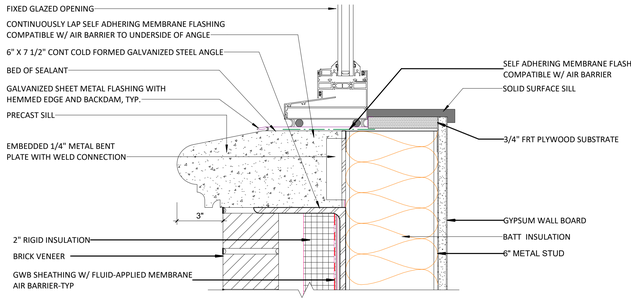

C3 FIXED WINDOW PRECAST SILL DETAIL
3" = 1'-0"

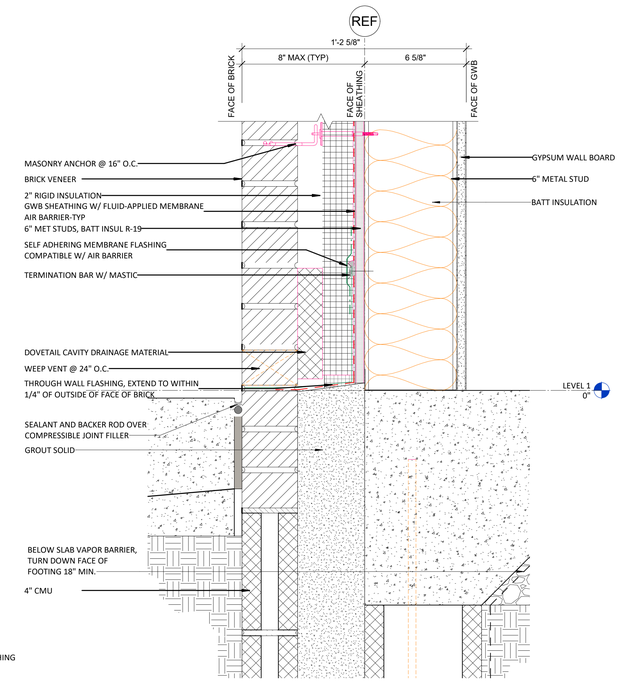

A3 BASE OF WALL DETAIL
3" = 1'-0"

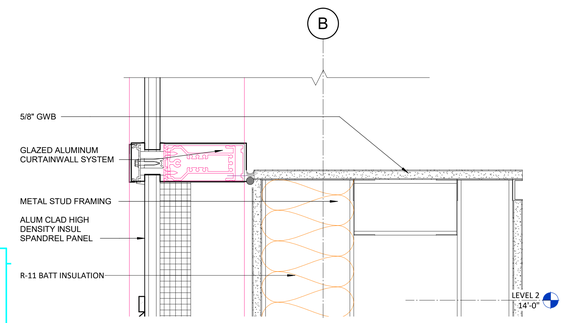

E5 CURTAINWALL SILL DETAIL
3" = 1'-0"

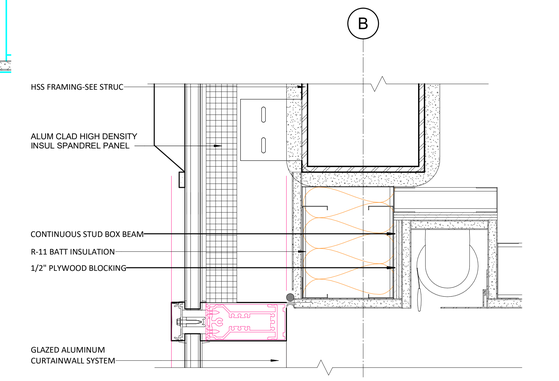

C5 CURTAINWALL DETAIL
3" = 1'-0"

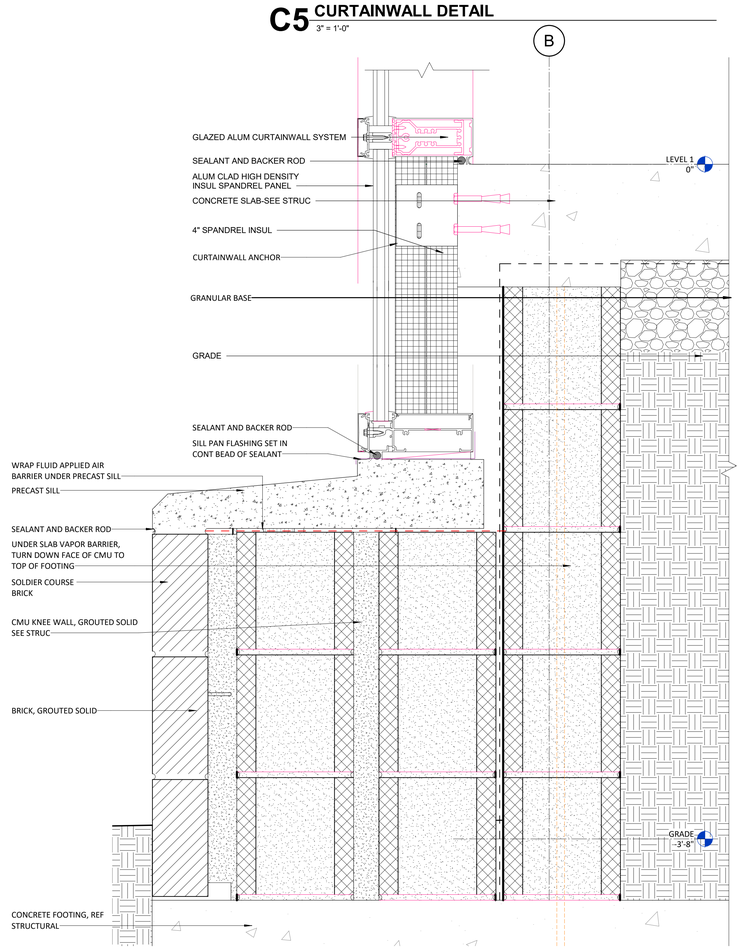

A5 CURTAINWALL BASE DETAIL - WEST
3" = 1'-0"

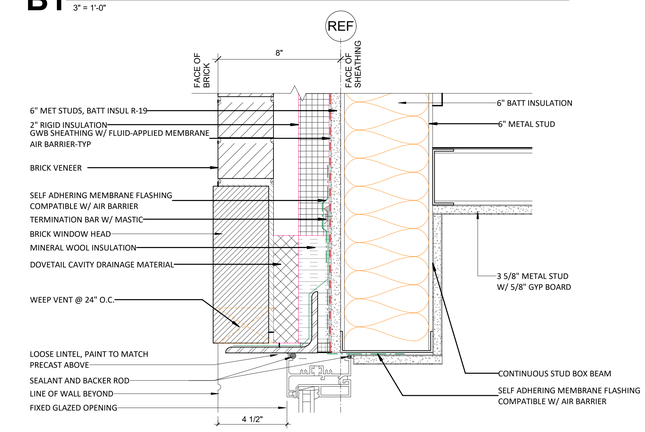

A1 WINDOW HEAD AT FIXED GLAZED OPENING @ LOOSE LINTEL
3" = 1'-0"

7/1/2022 2:04:09 PM

UNCW

LS3P
101 NORTH THIRD STREET SUITE 500
WILMINGTON, NORTH CAROLINA 28401
TEL. 910.790.9901 FAX 910.790.3111
WWW.LS3P.COM

SHEPLEY BULFINCH
99 CHAUNCY STREET FLOOR 4
BOSTON, MASSACHUSETTS 02111
TEL. 617.423.1700
WWW.SHEPLEYBULFINCH.COM

LS3P ASSOCIATES LTD
REGISTERED ARCHITECTURAL COMPANY
CERT. NO. 50417
WILMINGTON, NORTH CAROLINA

LAURA LYNN MILLER
REGISTERED ARCHITECT
9988
NORTH CAROLINA
WILMINGTON, NC

2022.07.01 15:13:02-04'00'

RANDALL LIBRARY RENOVATION & EXPANSION

UNCW
5162 RANDALL DRIVE
WILMINGTON, NC 28403

SCO ID: 18-19656-02C
LS3P PROJECT: 7202-197980

Δ	DATE	DESCRIPTION
0	2022.07.01	PACKAGE C - BID DOCUMENTS

SHEET NAME:
EXTERIOR SECTION DETAILS

ORIG SUBMISSION: 2022.07.01
CURRENT: 2022.07.01
PACKAGE C - BID DOCUMENTS

SHEET:
A-510

PACKAGE C
BID DOCUMENTS

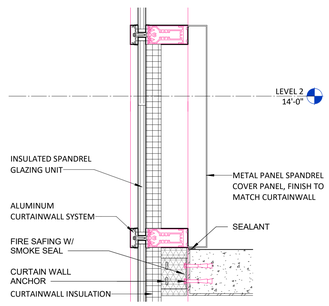

C2 SPANDREL PANEL @ WEST VESTIBULE
1 1/2" = 1'-0"

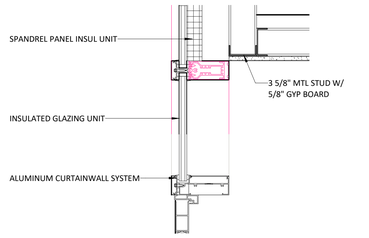

B2 EXTERIOR DOOR HEAD TO CW DETAIL
1 1/2" = 1'-0"

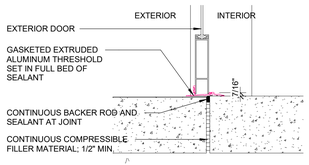

B1 EXTERIOR DOOR THRESHOLD DETAIL
1 1/2" = 1'-0"

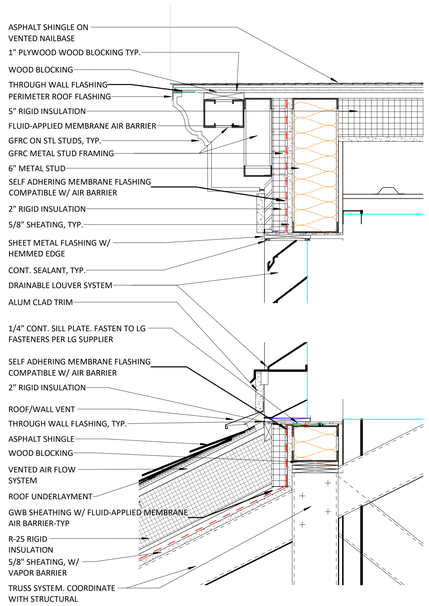

D2 ROOF LOUVER DETAIL, TYP.
1 1/2" = 1'-0"

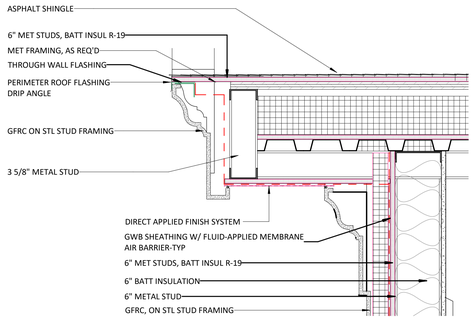

D3 GFRC CORNICE AND DEFS SOFFIT @ WEST ENTRY
1 1/2" = 1'-0"

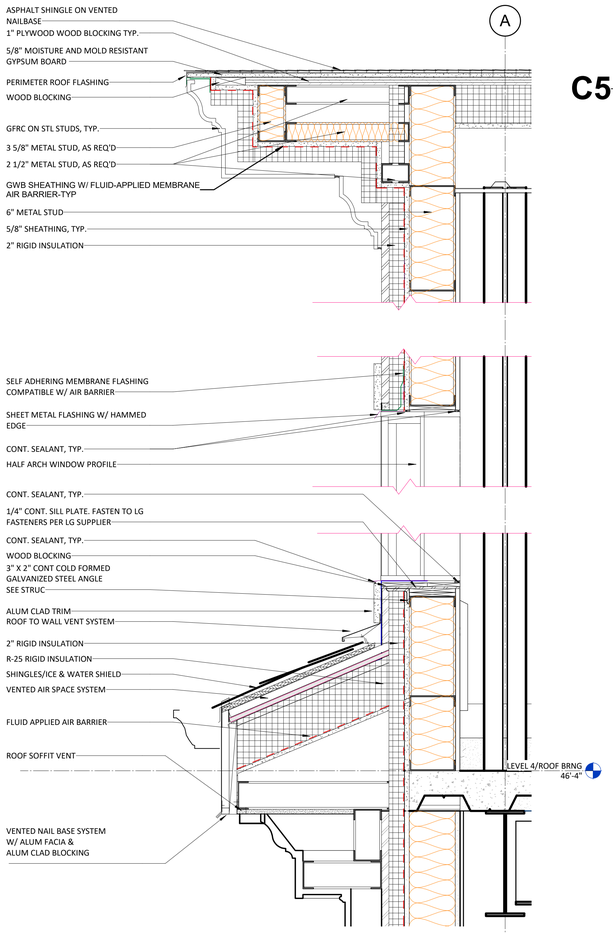

A3 ROOF DETAIL - WEST WINDOW
1 1/2" = 1'-0"

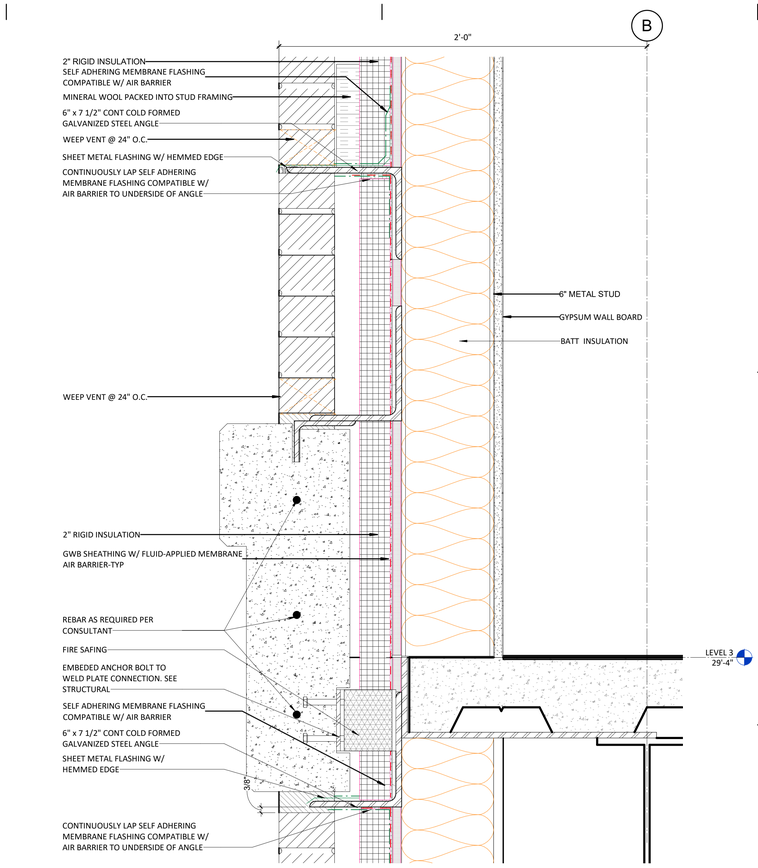

C5 GFRC CORNICE @ BRICK WALL DETAIL
3" = 1'-0"
move this up one course, relay height to tom

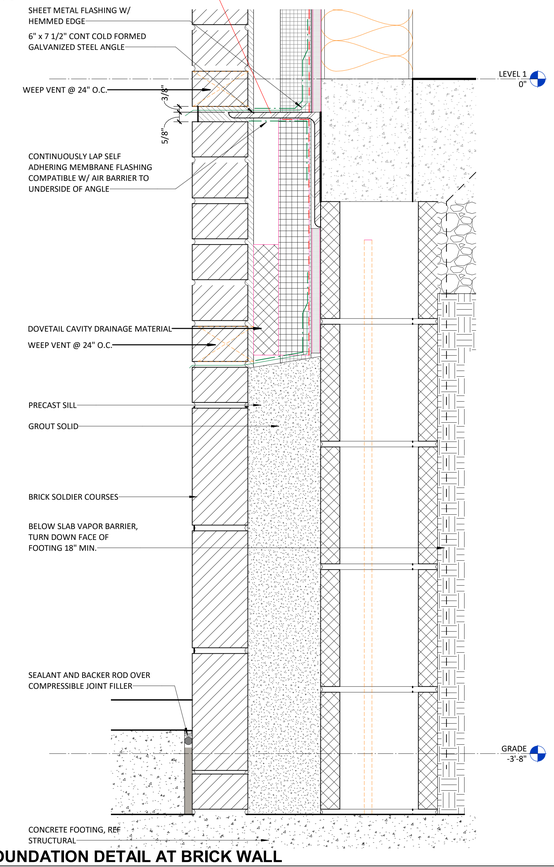

A5 FOUNDATION DETAIL AT BRICK WALL
3" = 1'-0"

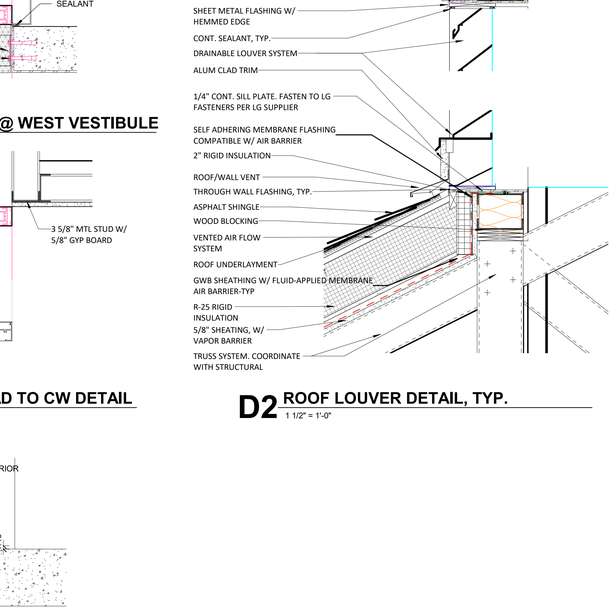

A2 TYP GFRC AT ROOF
1 1/2" = 1'-0"

THE LINE SHOWN ABOVE IS EXACTLY ONE INCH LONG AT THE ARCH'S ORIGINAL SCALE

7/1/2022 2:04:41 PM

UNCW

LS3P
101 NORTH THIRD STREET SUITE 500
WILMINGTON, NORTH CAROLINA 28401
TEL. 910.790.9901 FAX 910.790.3111
WWW.LS3P.COM

SHEPLEY BULFINCH
99 CHAUNCY STREET FLOOR 4
BOSTON, MASSACHUSETTS 02111
TEL. 617.423.1700
WWW.SHEPLEYBULFINCH.COM

LS3P ASSOCIATES LTD
REGISTERED ARCHITECTURAL COMPANY
CERT. NO. 50417
WILMINGTON, NORTH CAROLINA
NORTH CAROLINA

LAURA LYNN MILLER
REGISTERED ARCHITECT
9988
NORTH CAROLINA
WILMINGTON, NC

2022.07.01 15:13:02-04'00'

RANDALL LIBRARY RENOVATION & EXPANSION

UNCW
5162 RANDALL DRIVE
WILMINGTON, NC 28403

SCO ID: 18-19656-02C
LS3P PROJECT: 7202-197980

Δ	DATE	DESCRIPTION
0	2022.07.01	PACKAGE C - BID DOCUMENTS

SHEET NAME:
EXTERIOR SECTION DETAILS

ORIG SUBMISSION: 2022.07.01
CURRENT: 2022.07.01
PACKAGE C - BID DOCUMENTS

SHEET:
A-511

PACKAGE C
BID DOCUMENTS

THE LINE SHOWN ABOVE IS EXACTLY ONE INCH LONG AT THE ANTICIPATED PRINTING SIZE

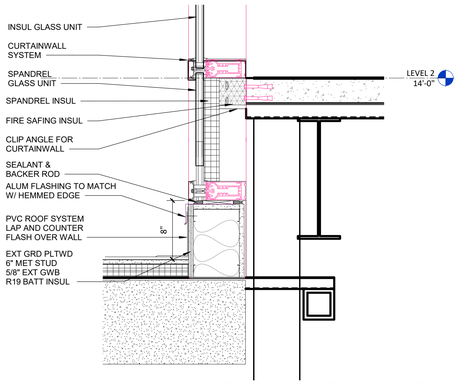

D1 CURTAINWALL TRANSITION OVER VESTIBULE TYP.
1 1/2" = 1'-0"

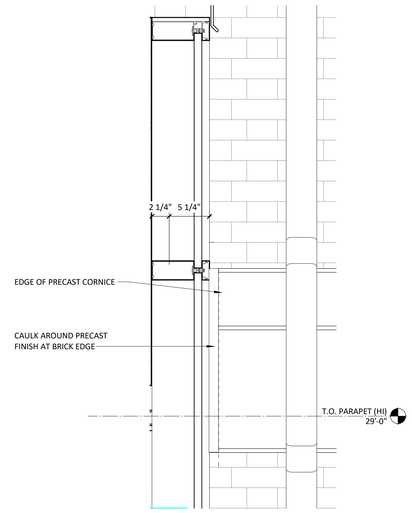

D2 PRECAST CORNICE AT LINK WALL
1 1/2" = 1'-0"

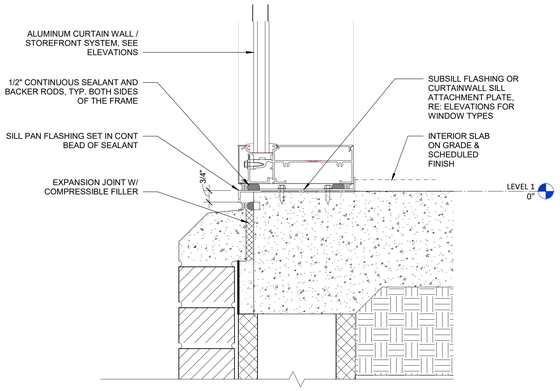

B1 BASE OF CURTAIN WALL BRICK COURSE
3" = 1'-0"

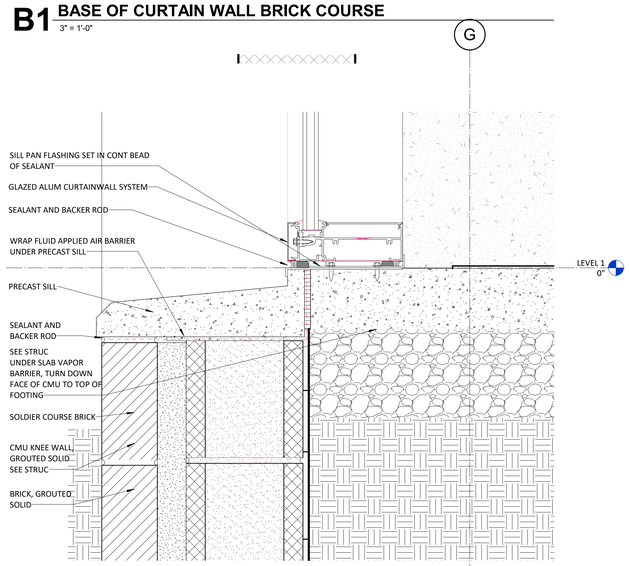

A1 BASE OF CURTAIN WALL SOLDIER COURSE
3" = 1'-0"

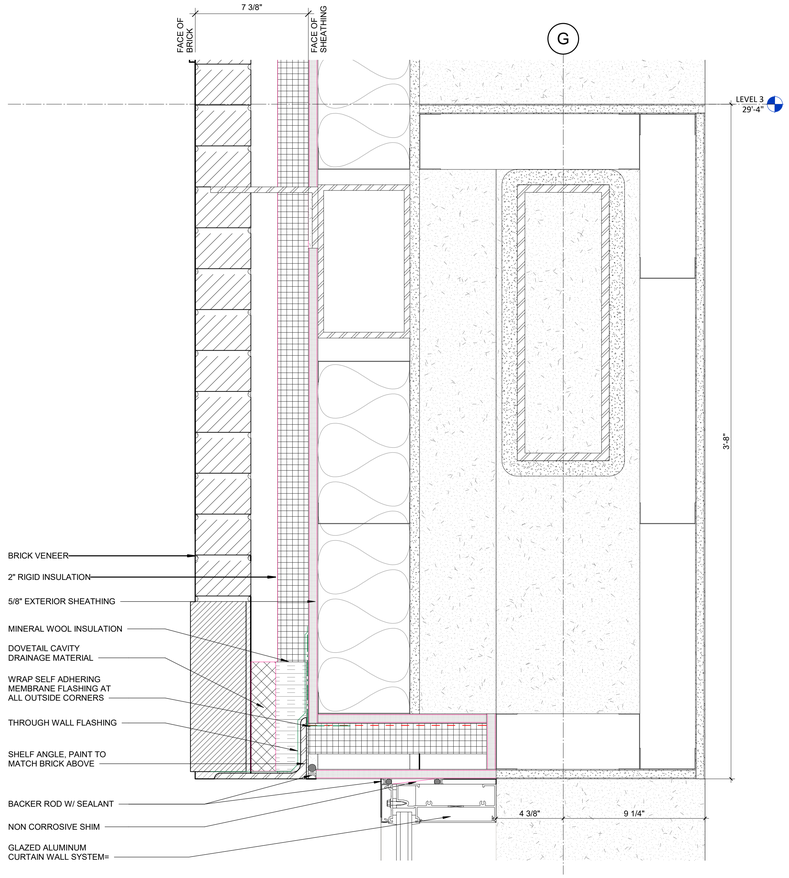

A3 CEILING DETAIL - NORTH STAIR - 02
3" = 1'-0"

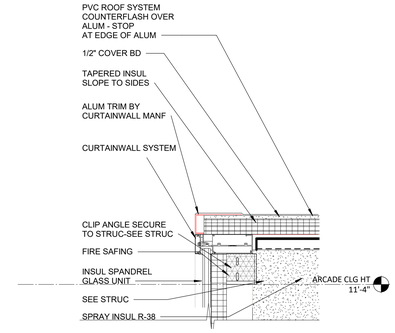

D6 LINK VESTIBULE ROOF EDGE TYP.
1 1/2" = 1'-0"

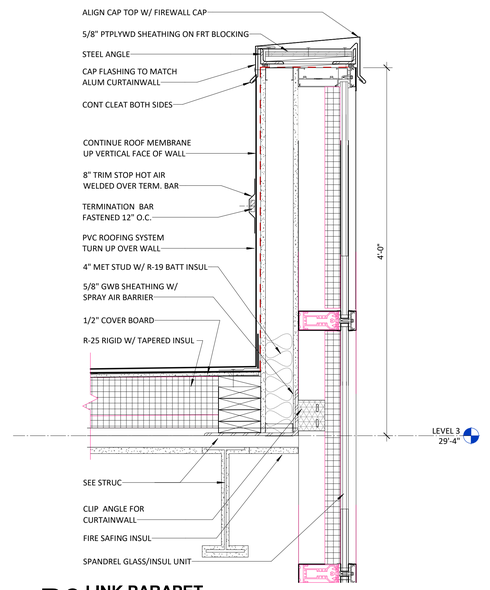

B6 LINK PARAPET
1 1/2" = 1'-0"

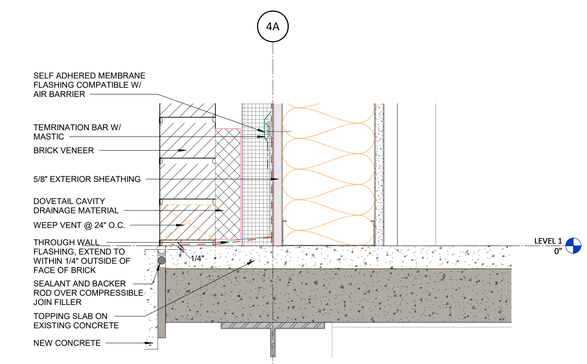

A5 BRICK WALL @ EXISTING CONCRETE SLAB
3" = 1'-0"

1/1/2022 2:05:10 PM

UNCW

LS3P
101 NORTH THIRD STREET SUITE 500
WILMINGTON, NORTH CAROLINA 28401
TEL. 910.790.9901 FAX 910.790.3111
WWW.LS3P.COM

SHEPLEY BULFINCH
99 CHAUNCY STREET FLOOR 4
BOSTON, MASSACHUSETTS 02111
TEL. 617.423.1700
WWW.SHEPLEYBULFINCH.COM

LS3P ASSOCIATES LTD
REGISTERED ARCHITECTURAL COMPANY
CERT. NO. 50417
WILMINGTON, NORTH CAROLINA
NORTH CAROLINA

LAURA LYNN MILLER
REGISTERED ARCHITECT
9988
NORTH CAROLINA
WILMINGTON, NC

2022.07.01 15:13:02-04'00'

RANDALL LIBRARY RENOVATION & EXPANSION

UNCW
5162 RANDALL DRIVE
WILMINGTON, NC 28403

SCO ID: 18-19656-02C
LS3P PROJECT: 7202-197980

Δ	DATE	DESCRIPTION
0	2022.07.01	PACKAGE C - BID DOCUMENTS

SHEET NAME:
EXTERIOR SECTION DETAILS

ORIG SUBMISSION: 2022.07.01
CURRENT: 2022.07.01
PACKAGE C - BID DOCUMENTS

SHEET:
A-512

PACKAGE C
BID DOCUMENTS

THE LINE SHOWN ABOVE IS EXACTLY ONE INCH LONG AT THE ORIGINAL DRAWING SIZE

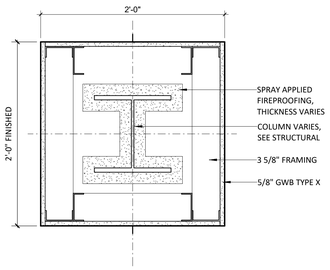

D1 PLAN DETAIL - INTERIOR GWB COLUMN
1 1/2" = 1'-0"

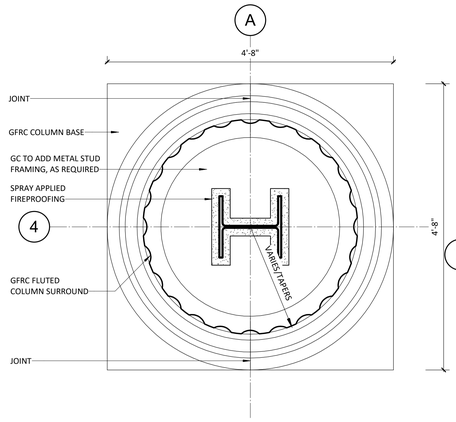

D2 PLAN DETAIL - WEST ENTRANCE EXT COLUMN TYP
1" = 1'-0"

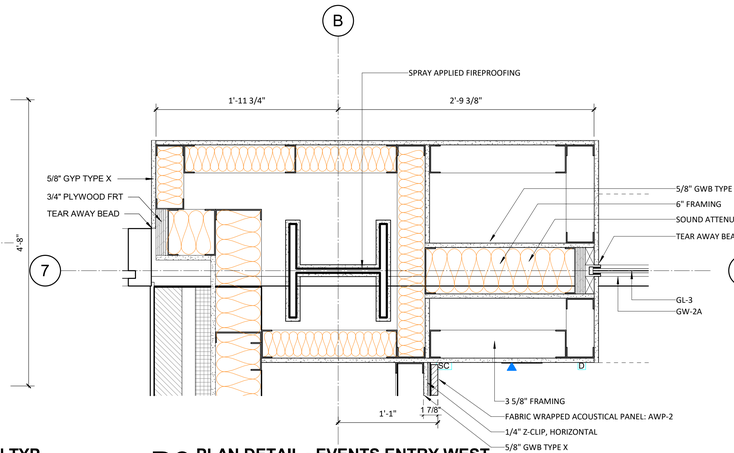

D3 PLAN DETAIL - EVENTS ENTRY WEST
1 1/2" = 1'-0"

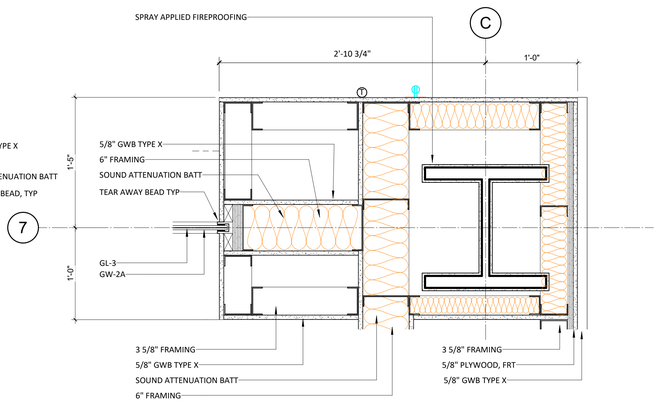

D5 PLAN DETAIL - EVENTS ENTRY EAST
1 1/2" = 1'-0"

D

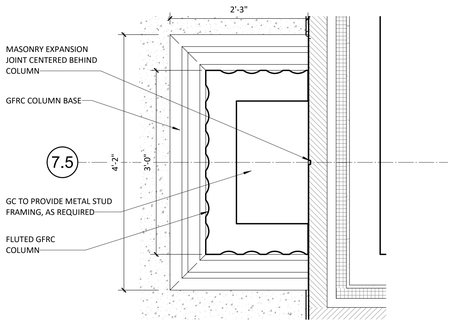

C2 PLAN DETAIL - WEST ENTRANCE EXT PILASTER TYP
1" = 1'-0"

C

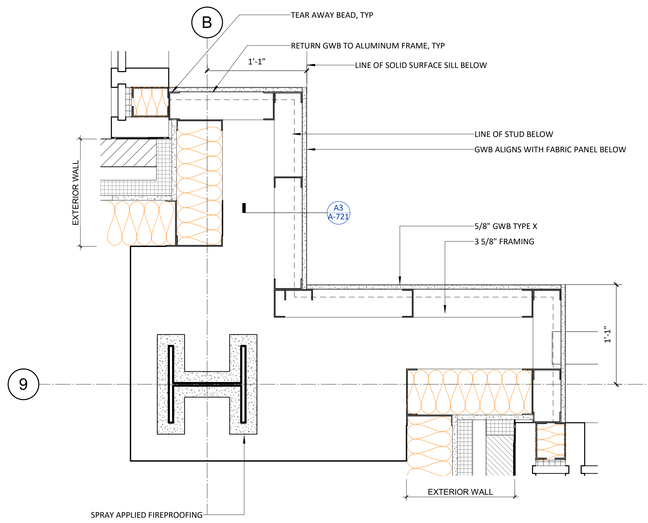

B3 PLAN DETAIL - EVENTS GWB CONDITION
1 1/2" = 1'-0"

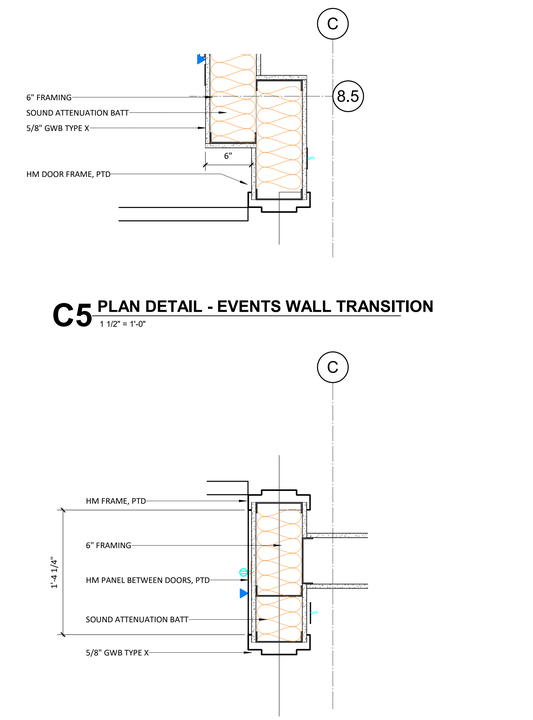

C5 PLAN DETAIL - EVENTS WALL TRANSITION
1 1/2" = 1'-0"

B

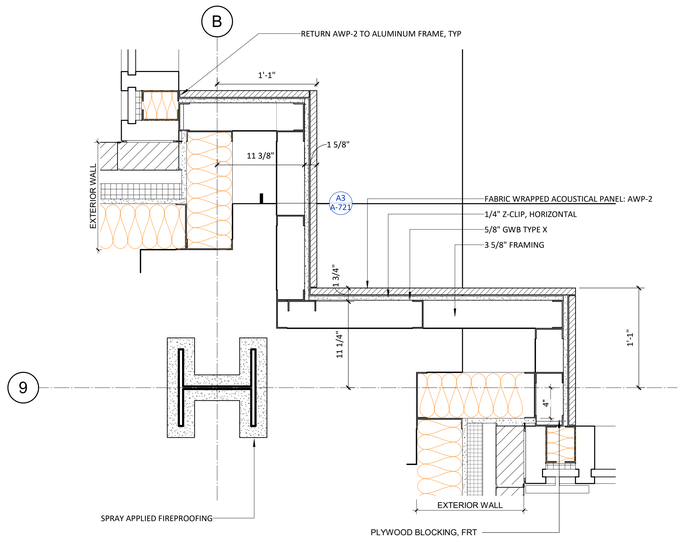

A3 PLAN DETAIL - EVENTS FABRIC PANEL CONDITION
1 1/2" = 1'-0"

B5 PLAN DETAIL - EVENTS
1 1/2" = 1'-0"

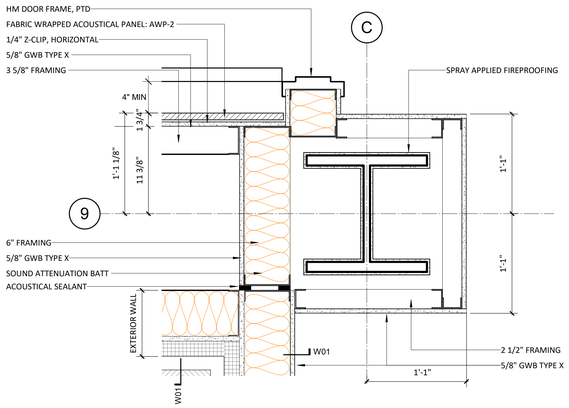

A5 PLAN DETAIL - EVENTS WALL TRANSITION 2
1 1/2" = 1'-0"

UNCW

LS3P
101 NORTH THIRD STREET SUITE 500
WILMINGTON, NORTH CAROLINA 28401
TEL. 910.790.9901 FAX 910.790.3111
WWW.LS3P.COM

SHEPLEY BULFINCH
99 CHAUNCY STREET FLOOR 4
BOSTON, MASSACHUSETTS 02111
TEL. 617.423.1700
WWW.SHEPLEYBULFINCH.COM

LS3P ASSOCIATES LTD
REGISTERED ARCHITECTURAL COMPANY
CERT. NO. 50417
WILMINGTON, NORTH CAROLINA
NORTH CAROLINA

LAURA LYNN MILLER
REGISTERED ARCHITECT
9988
NORTH CAROLINA
WILMINGTON, NC

2022.07.01 15:13:02-04'00'

RANDALL LIBRARY RENOVATION & EXPANSION

UNCW
5162 RANDALL DRIVE
WILMINGTON, NC 28403

SCO ID: 18-19656-02C
LS3P PROJECT: 7202-197980

Δ	DATE	DESCRIPTION
0	2022.07.01	PACKAGE C - BID DOCUMENTS

SHEET NAME:
INTERIOR PLAN DETAILS

ORIG SUBMISSION: 2022.07.01
CURRENT: 2022.07.01
PACKAGE C - BID DOCUMENTS

SHEET:
A-521

PACKAGE C
BID DOCUMENTS

7/1/2022 2:05:37 PM

E
D
C
B
A

1 2 3 4 5 6

THE LINE SHOWN ABOVE IS EXACTLY ONE INCH LONG AT THE ORIGINAL DRAWING SCALE

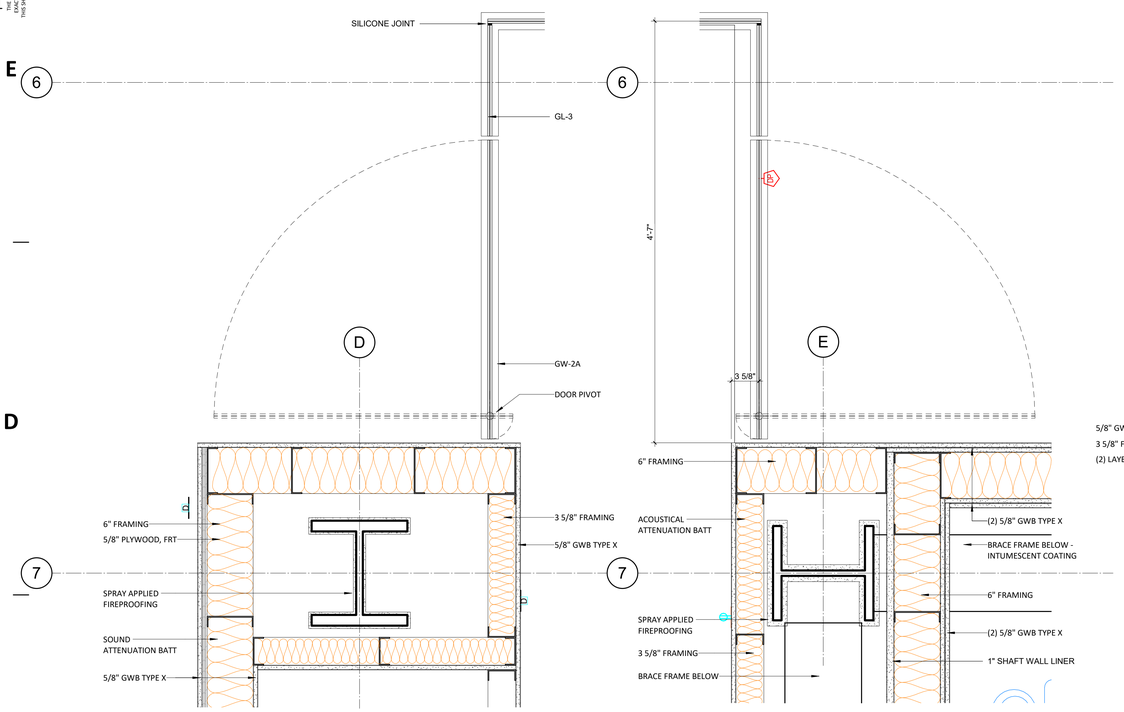

C1 PLAN DETAIL - VIZ LAB NW CORNER
1 1/2" = 1'-0"

C2 PLAN DETAIL - VIZ LAB NE CORNER
1 1/2" = 1'-0"

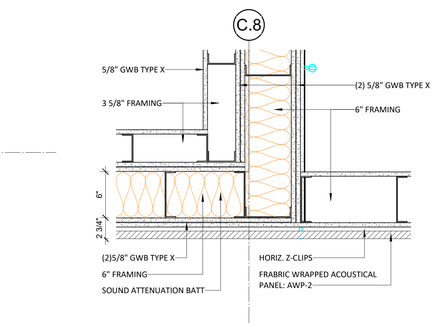

D3 PLAN DETAIL - RECORDING STUDIO - NORTH WALL
1 1/2" = 1'-0"

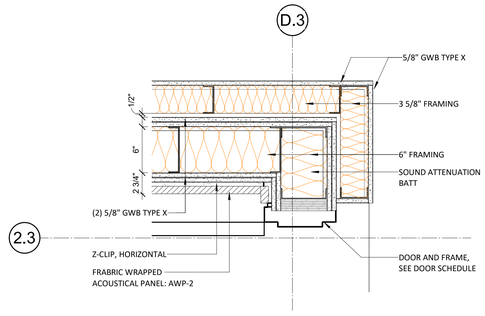

D5 PLAN DETAIL - RECORDING STUDIO - NE CORNER
1 1/2" = 1'-0"

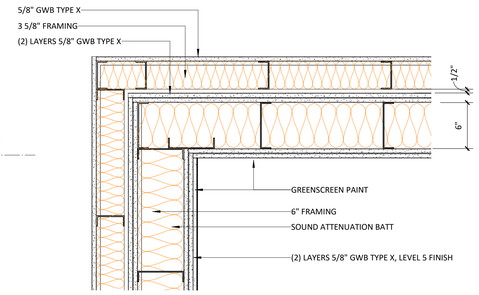

C3 PLAN DETAIL - GREENSCREEN WALL CONDITION - NW CORNER
1 1/2" = 1'-0"

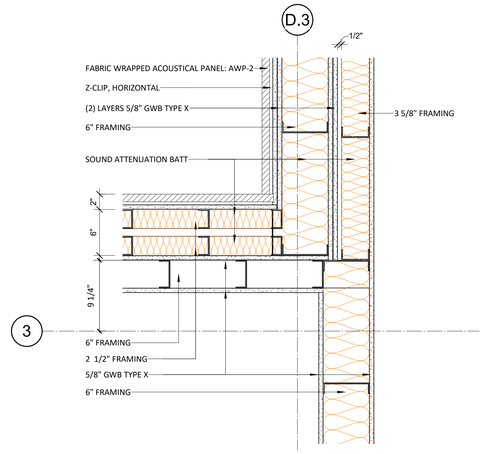

C5 PLAN DETAIL - RECORDING STUDIO - SE CORNER
1 1/2" = 1'-0"

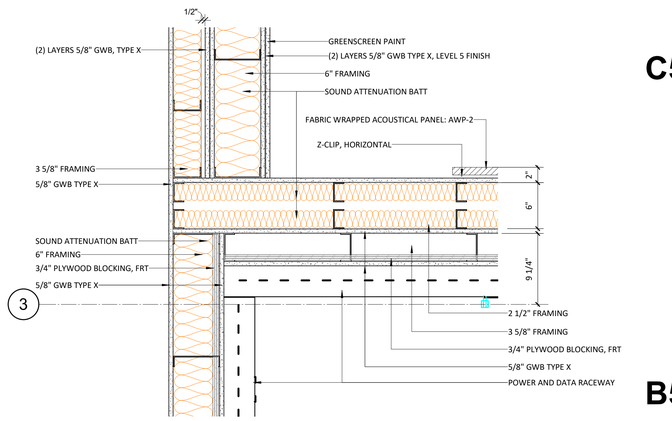

B3 PLAN DETAIL - GREENSCREEN WALL CONDITION - SW CORNER
1 1/2" = 1'-0"

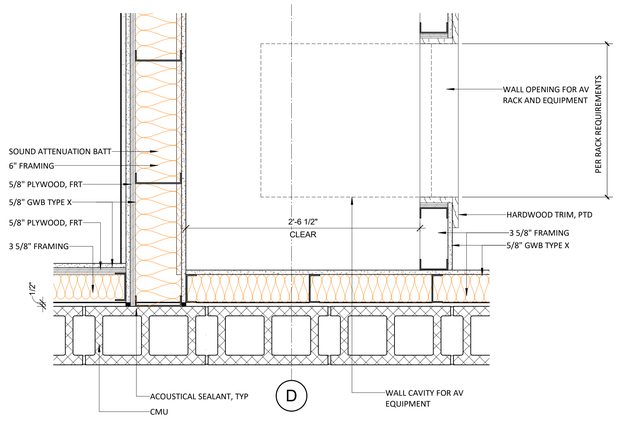

B1 PLAN DETAIL - VIZ LAB SW CORNER
1 1/2" = 1'-0"

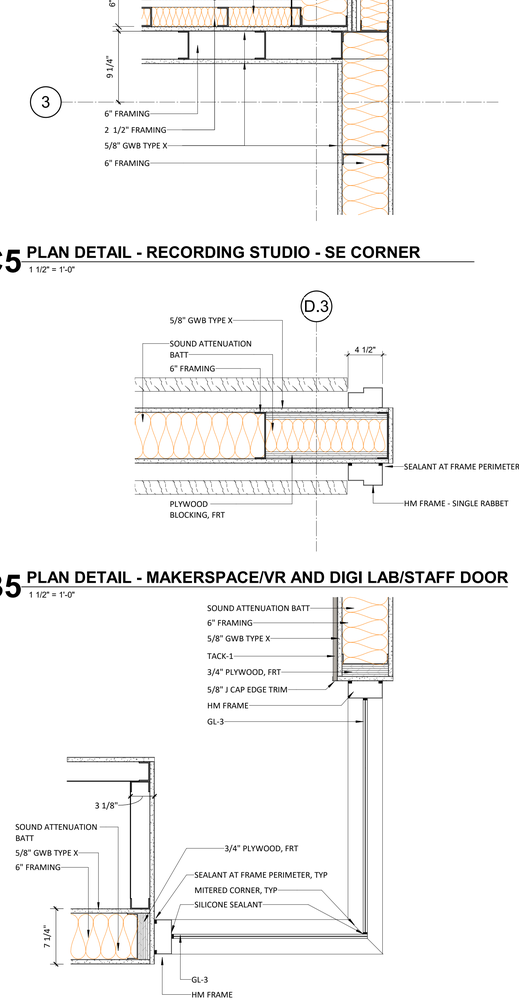

B5 PLAN DETAIL - MAKERSPACE/VR AND DIGI LAB/STAFF DOOR
1 1/2" = 1'-0"

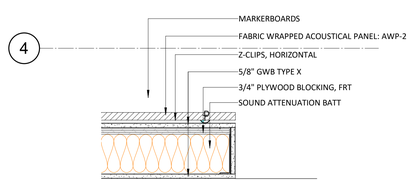

A1 PLAN DETAIL - OPEN GROUP STUDY END WALL
1 1/2" = 1'-0"

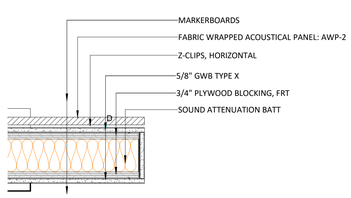

A2 PLAN DETAIL - OPEN GROUP STUDY WALL, TYPICAL
1 1/2" = 1'-0"

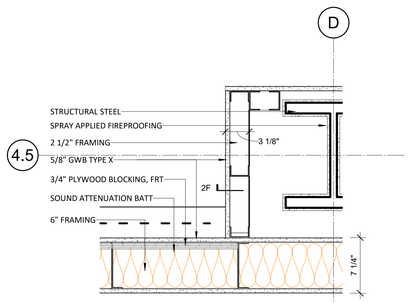

A3 PLAN DETAIL - MAKERSPACE COLUMN ENCLOSURE
1 1/2" = 1'-0"

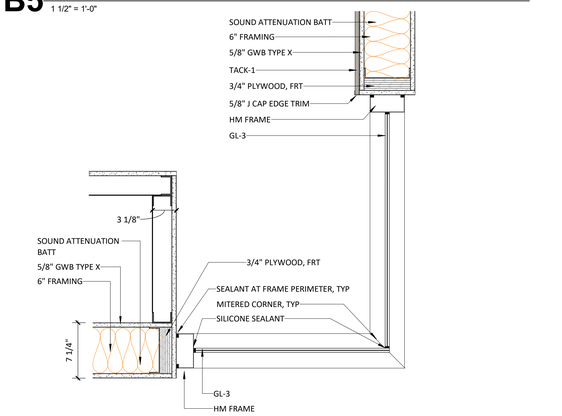

A5 MAKERSPACE GLASS CORNER
1 1/2" = 1'-0"

7/1/2022 2:06:14 PM

1 2 3 4 5 6

A B C D

UNCW

LS3P
101 NORTH THIRD STREET SUITE 500
WILMINGTON, NORTH CAROLINA 28401
TEL. 910.790.9901 FAX 910.790.3111
WWW.LS3P.COM

SHEPLEY BULFINCH
99 CHAUNCY STREET FLOOR 4
BOSTON, MASSACHUSETTS 02111
TEL. 617.423.1700
WWW.SHEPLEYBULFINCH.COM

LS3P ASSOCIATES LTD
REGISTERED ARCHITECTURAL COMPANY
CERT. NO. 50417
WILMINGTON, NORTH CAROLINA
NORTH CAROLINA

LAURA LYNN MILLER
REGISTERED ARCHITECT
9988
NORTH CAROLINA
WILMINGTON, NC

2022.07.01 15:13:02-04'00'

RANDALL LIBRARY RENOVATION & EXPANSION
UNCW
5162 RANDALL DRIVE
WILMINGTON, NC 28403

SCO ID: 18-19656-02C
LS3P PROJECT: 7202-197980

Δ	DATE	DESCRIPTION
0	2022.07.01	PACKAGE C - BID DOCUMENTS

SHEET NAME:
INTERIOR PLAN DETAILS

ORIG SUBMISSION: 2022.07.01
CURRENT: 2022.07.01
PACKAGE C - BID DOCUMENTS

SHEET:
A-522

PACKAGE C
BID DOCUMENTS

THIS LINE SHOWN ABOVE IS EXACTLY ONE INCH LONG AT THE ARCH D DRAWING SIZE

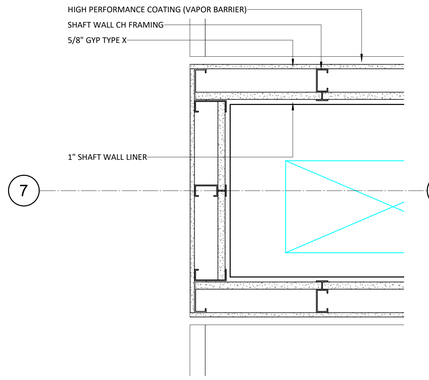

D1 PLAN DETAIL - SPECIAL COLLECTIONS SHAFT DETAIL 1
1 1/2" = 1'-0"

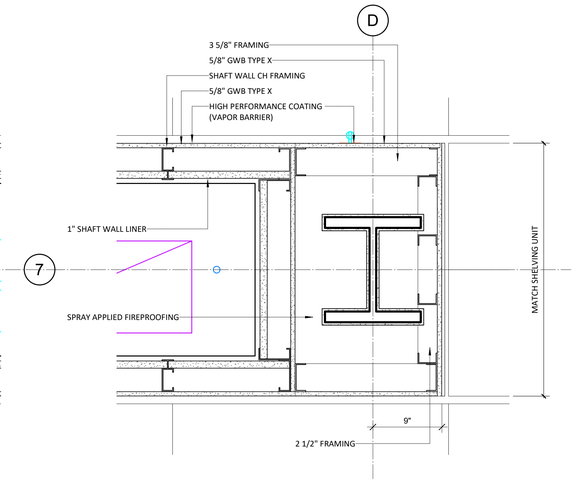

D2 PLAN DETAIL - SPECIAL COLLECTIONS SHAFT DETAIL 2
1 1/2" = 1'-0"

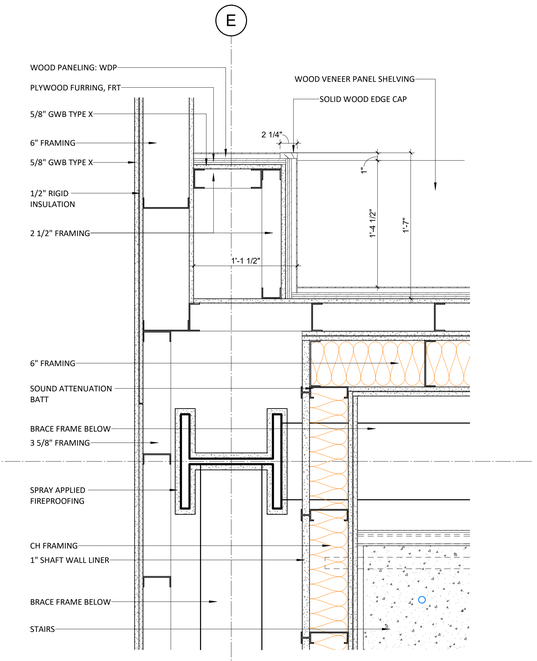

C3 PLAN DETAIL - SPECIAL COLLECTIONS READING ROOM SW CORNER
1 1/2" = 1'-0"

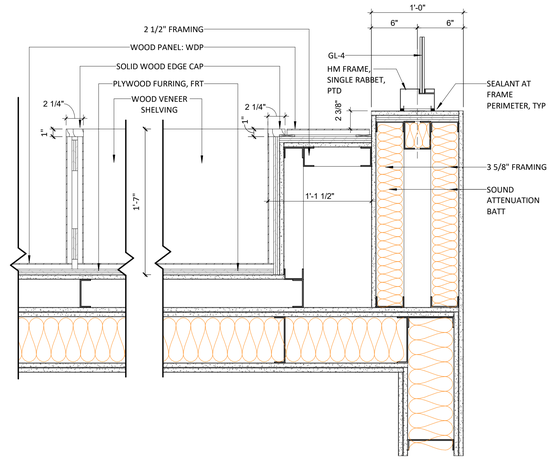

D5 PLAN DETAIL - SPECIAL COLLECTIONS READING ROOM SE CORNER
1 1/2" = 1'-0"

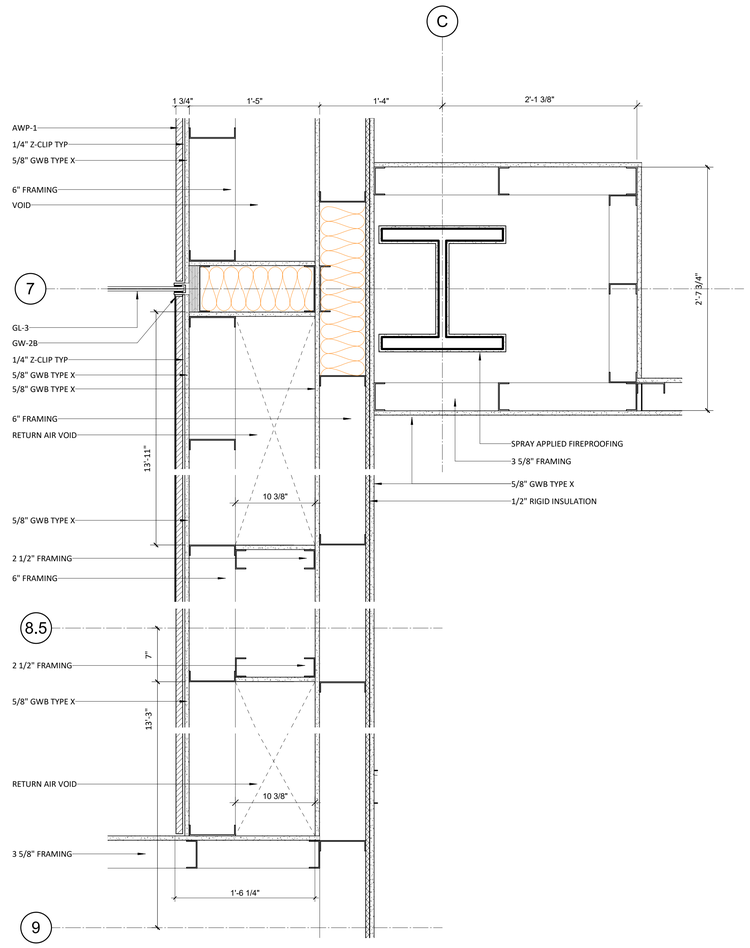

A1 PLAN DETAIL - WOOD WALL DETAIL AT EVENTS
1 1/2" = 1'-0"

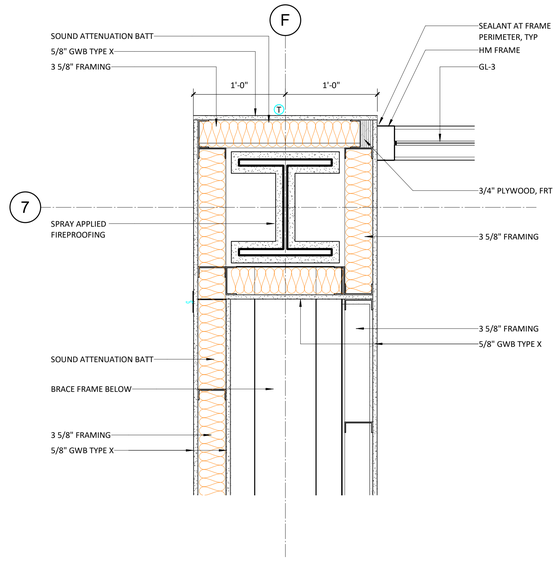

A3 PLAN DETAIL - CLASSROOM WALL
1 1/2" = 1'-0"

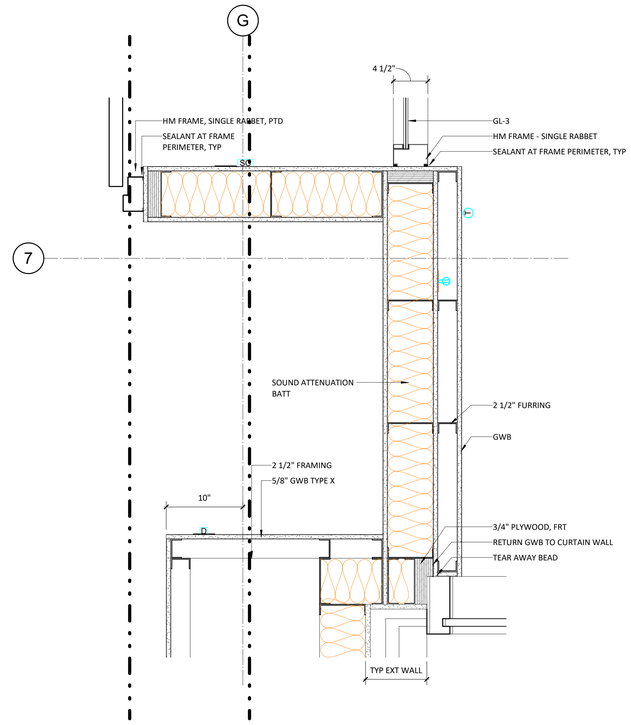

A5 PLAN DETAIL - CLASSROOM WALL AT GLASS JOINT
1 1/2" = 1'-0"

UNCW

LS3P
101 NORTH THIRD STREET SUITE 500
WILMINGTON, NORTH CAROLINA 28401
TEL. 910.790.9901 FAX 910.790.3111
WWW.LS3P.COM

SHEPLEY BULFINCH
99 CHAUNCY STREET FLOOR 4
BOSTON, MASSACHUSETTS 02111
TEL. 617.423.1700
WWW.SHEPLEYBULFINCH.COM

LS3P ASSOCIATES LTD
REGISTERED ARCHITECTURAL COMPANY
CERT. NO. 50417
WILMINGTON, NORTH CAROLINA
NORTH CAROLINA

LAURA LYNN MILLER
REGISTERED ARCHITECT
9988
NORTH CAROLINA
WILMINGTON, NC

2022.07.01 15:13:02-04'00'

RANDALL LIBRARY RENOVATION & EXPANSION

UNCW
5162 RANDALL DRIVE
WILMINGTON, NC 28403

SCO ID: 18-19656-02C
LS3P PROJECT: 7202-197980

Δ	DATE	DESCRIPTION
0	2022.07.01	PACKAGE C - BID DOCUMENTS

SHEET NAME:
INTERIOR PLAN DETAILS

ORIG SUBMISSION: 2022.07.01
CURRENT: 2022.07.01
PACKAGE C - BID DOCUMENTS

SHEET:
A-523

PACKAGE C
BID DOCUMENTS

7/1/2022 2:06:37 PM

THIS LINE SHOWN ABOVE IS EXACTLY ONE INCH LONG AT THE ORIGINAL DRAWING SIZE

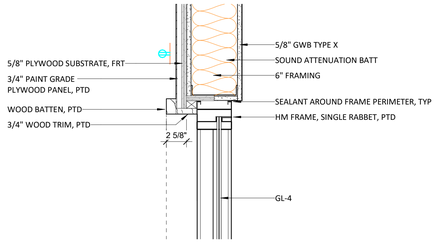

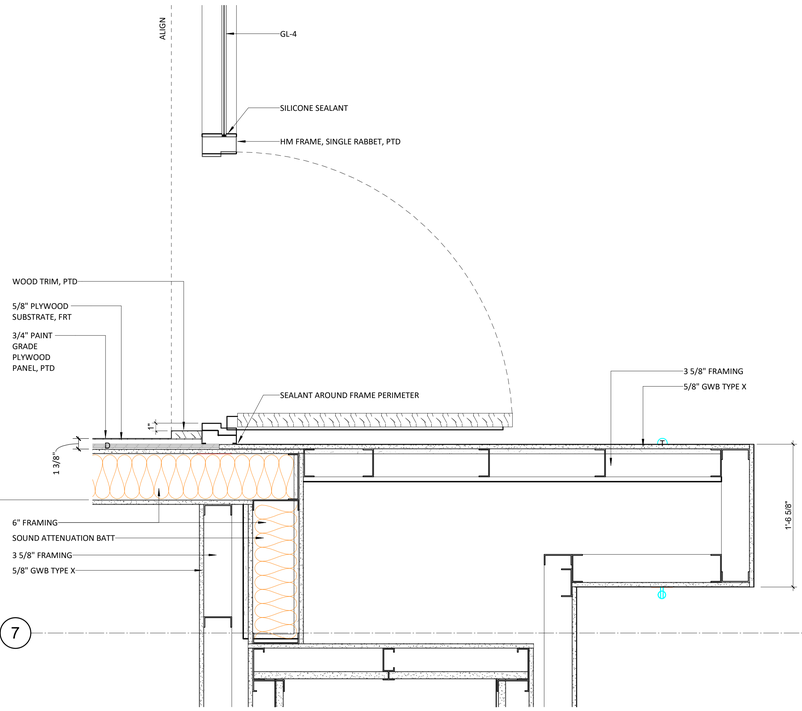

B3 PLAN DETAIL - LOOKOUT DOOR
1 1/2" = 1'-0"

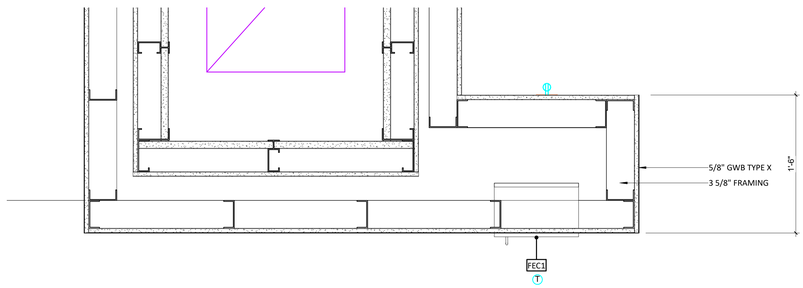

A3 PLAN DETAIL - SHAFT AND RECESS CONDITION
1 1/2" = 1'-0"

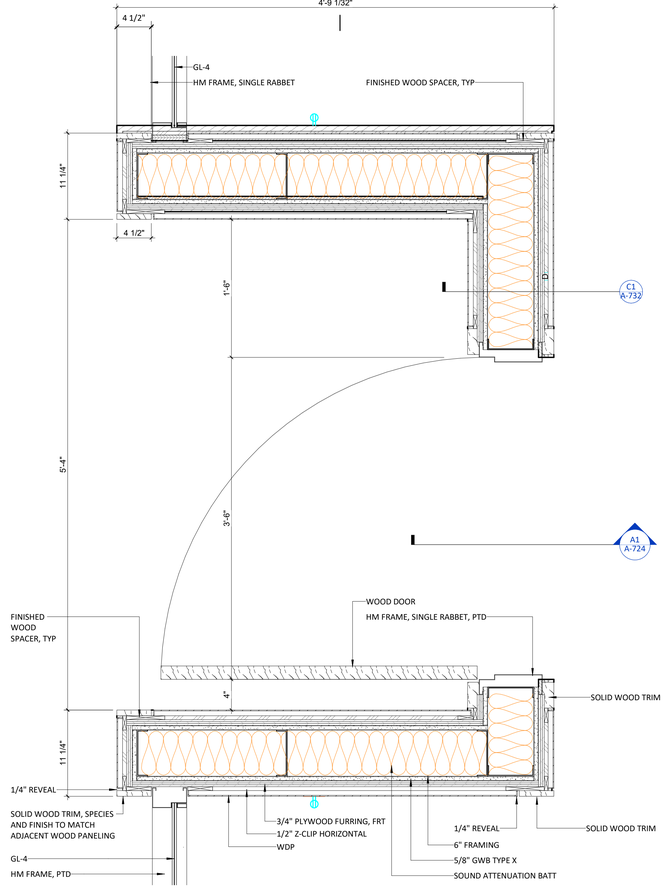

C5 PLAN DETAIL - GRAND RR MAIN DOOR TYP
1 1/2" = 1'-0"

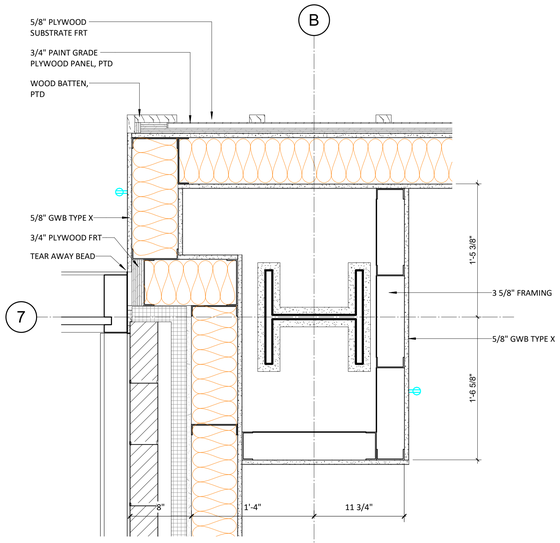

B1 PLAN DETAIL - LOOKOUT CORNER DETAIL
1 1/2" = 1'-0"

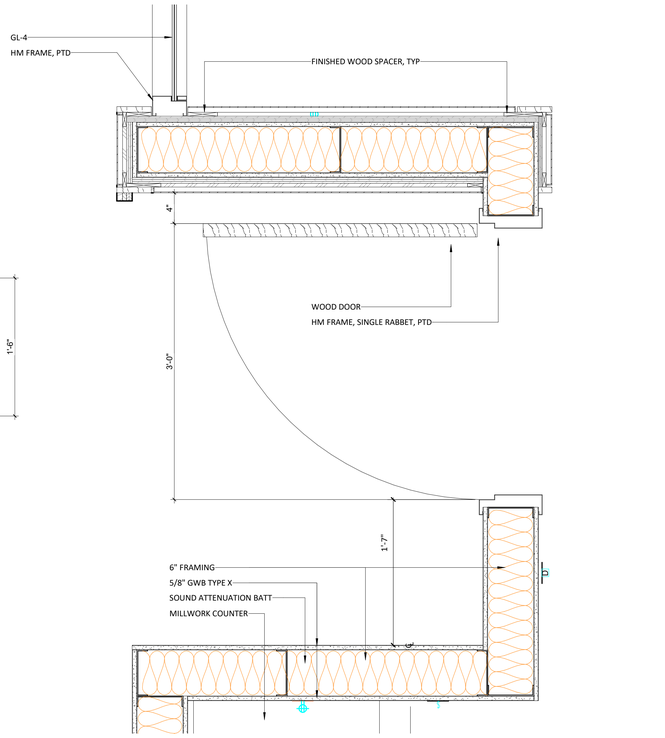

A5 PLAN DETAIL - GRAND RR SIDE DOOR TYP
1 1/2" = 1'-0"

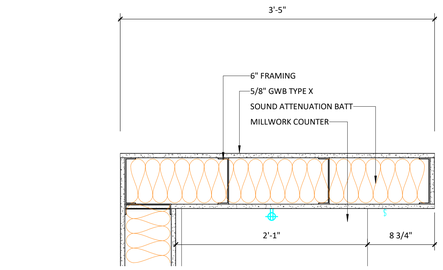

A1 PLAN DETAIL - TYP. ALCOVE WALL CONDITION
1 1/2" = 1'-0"

7/1/2022 2:06:59 PM

UNCW

LS3P
101 NORTH THIRD STREET SUITE 500
WILMINGTON, NORTH CAROLINA 28401
TEL. 910.790.9901 FAX 910.790.3111
WWW.LS3P.COM

SHEPLEY BULFINCH
99 CHAUNCY STREET FLOOR 4
BOSTON, MASSACHUSETTS 02111
TEL. 617.423.1700
WWW.SHEPLEYBULFINCH.COM

LS3P ASSOCIATES LTD
REGISTERED ARCHITECTURAL COMPANY
CERT. NO. 50417
WILMINGTON, NORTH CAROLINA
NORTH CAROLINA

LAURA LYNN MILLER
REGISTERED ARCHITECT
9988
NORTH CAROLINA
WILMINGTON, NC

2022.07.01 15:13:02-04'00'

RANDALL LIBRARY RENOVATION & EXPANSION

UNCW
5162 RANDALL DRIVE
WILMINGTON, NC 28403

SCO ID: 18-19656-02C
LS3P PROJECT: 7202-197980

Δ	DATE	DESCRIPTION
0	2022.07.01	PACKAGE C - BID DOCUMENTS

SHEET NAME:
INTERIOR PLAN DETAILS

ORIG SUBMISSION: 2022.07.01
CURRENT: 2022.07.01
PACKAGE C - BID DOCUMENTS

SHEET:
A-524

PACKAGE C
BID DOCUMENTS

E D C B A

1 2 3 4 5 6

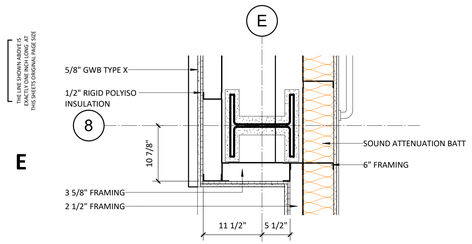

E1 PLAN DETAIL - SOUTH SPECIAL COLLECTIONS WALL
1" = 1'-0"

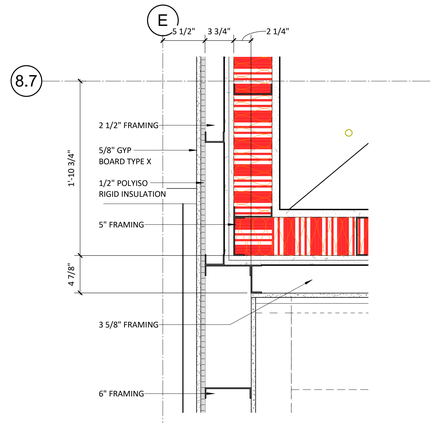

D1 PLAN DETAIL - SOUTH SPECIAL COLLECTIONS SHAFT
1 1/2" = 1'-0"

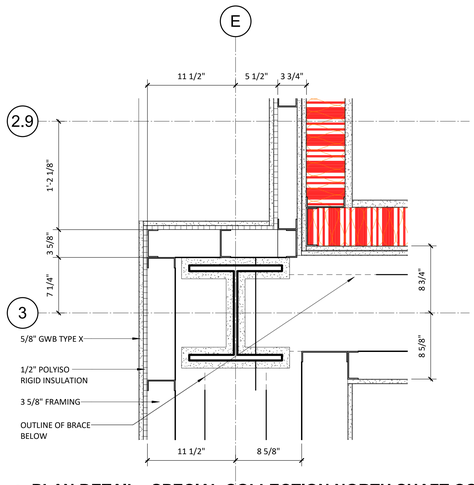

D2 PLAN DETAIL - SPECIAL COLLECTION NORTH SHAFT CORNER
1 1/2" = 1'-0"

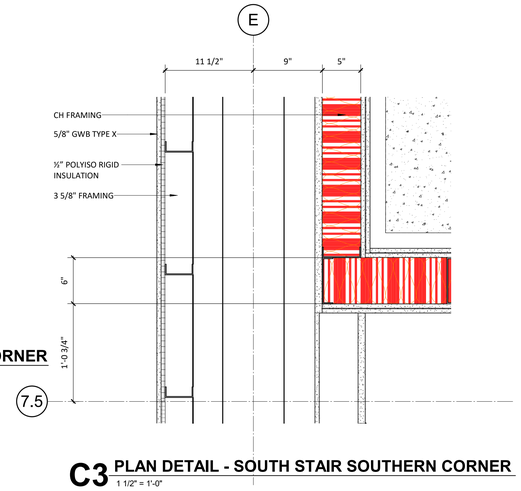

C3 PLAN DETAIL - SOUTH STAIR SOUTHERN CORNER
1 1/2" = 1'-0"

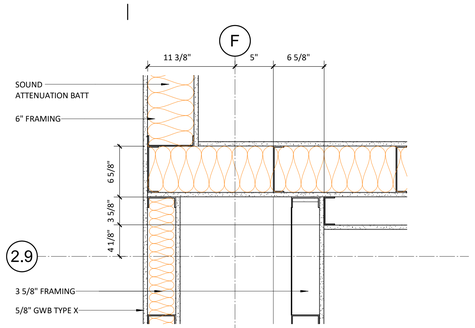

E4 PLAN DETAIL - GROUP STUDY 2093A CORNER
1 1/2" = 1'-0"

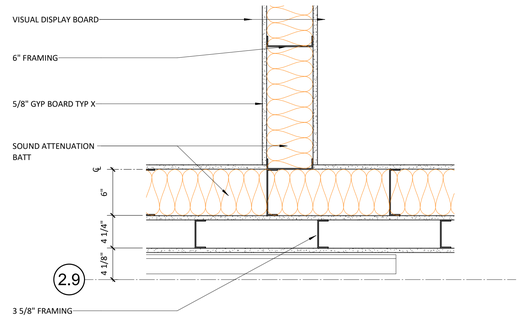

E5 PLAN DETAIL - GROUP STUDY 2093B CORNER
1 1/2" = 1'-0"

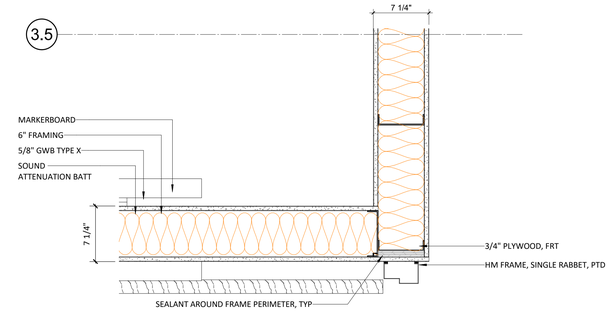

C5 PLAN DETAIL - GROUP STUDY AT DOOR CONDITION
1 1/2" = 1'-0"

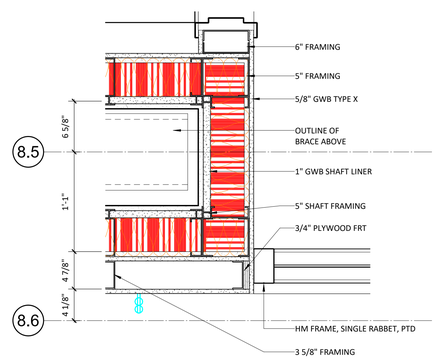

B1 PLAN DETAIL - OFFICE SPACE ENTRANCE
1 1/2" = 1'-0"

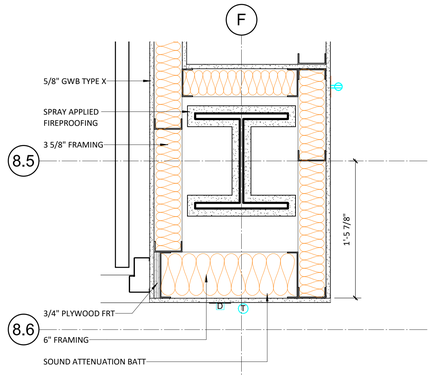

B2 PLAN DETAIL - OFFICE SPACE ENTRANCE CORNER
1 1/2" = 1'-0"

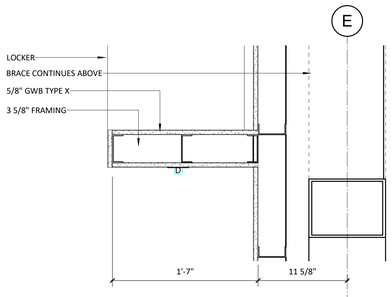

B3 PLAN DETAIL - 1ST FLOOR LOCKER WALL
1 1/2" = 1'-0"

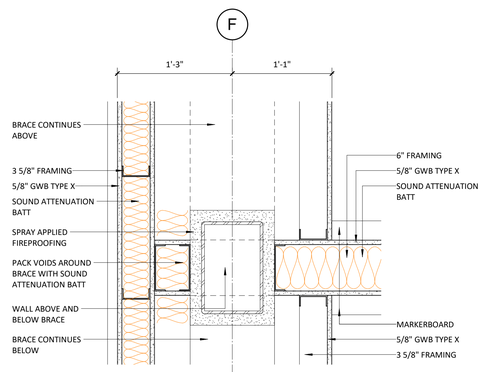

B5 PLAN DETAIL - GROUP STUDY WALL CONDITION
1 1/2" = 1'-0"

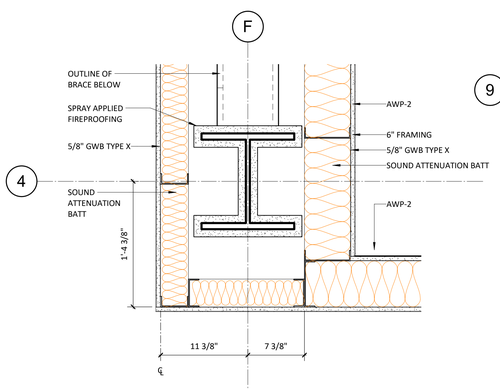

A1 PLAN DETAIL - GROUP STUDY WALL CONDITION AT ELEVATOR
1 1/2" = 1'-0"

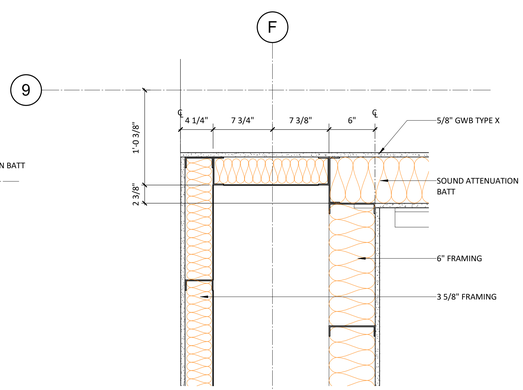

A2 PLAN DETAIL - GROUP STUDY WALL CONDITION AT 1ST FLR SOUTH
1 1/2" = 1'-0"

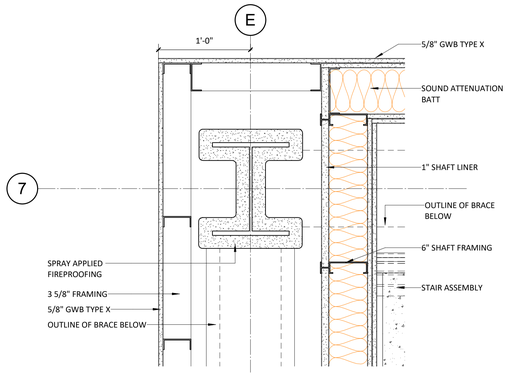

A3 PLAN DETAIL - CORNER CONDITION AT SOUTH STAIR
1 1/2" = 1'-0"

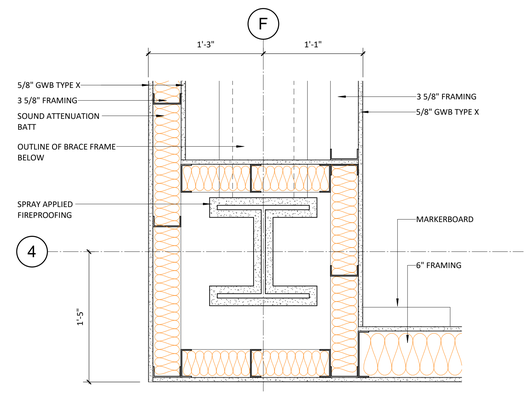

A5 PLAN DETAIL - GROUP STUDY WALL CONDITION AT CORNER
1 1/2" = 1'-0"

7/1/2022 2:07:43 PM

1 2 3 4 5 6

UNCW

LS3P
101 NORTH THIRD STREET SUITE 500
WILMINGTON, NORTH CAROLINA 28401
TEL. 910.790.9901 FAX 910.790.3111
WWW.LS3P.COM

SHEPLEY BULFINCH
99 CHAUNCY STREET FLOOR 4
BOSTON, MASSACHUSETTS 02111
TEL. 617.423.1700
WWW.SHEPLEYBULFINCH.COM

LS3P ASSOCIATES LTD
REGISTERED ARCHITECTURAL COMPANY
CERT. NO. 50417
WILMINGTON, NORTH CAROLINA

LAURA LYNN MILLER
REGISTERED ARCHITECT
9988
NORTH CAROLINA
WILMINGTON, NC

2022.07.01 15:13:02-04'00'

RANDALL LIBRARY RENOVATION & EXPANSION

UNCW
5162 RANDALL DRIVE
WILMINGTON, NC 28403

SCO ID: 18-19656-02C
LS3P PROJECT: 7202-197980

Δ	DATE	DESCRIPTION
0	2022.07.01	PACKAGE C - BID DOCUMENTS

SHEET NAME:
INTERIOR PLAN DETAILS

ORIG SUBMISSION: 2022.07.01
CURRENT: 2022.07.01
PACKAGE C - BID DOCUMENTS

SHEET:
A-525

PACKAGE C
BID DOCUMENTS

THE LINE SHOWN ABOVE IS EXACTLY ONE INCH LONG AT THE ORIGINAL DRAWING SCALE

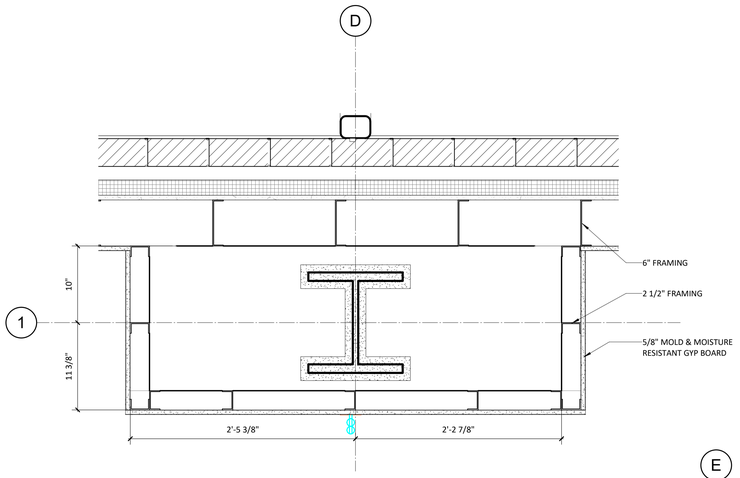

C1 PLAN DETAIL - COLUMN WRAP TYP.
1 1/2" = 1'-0"

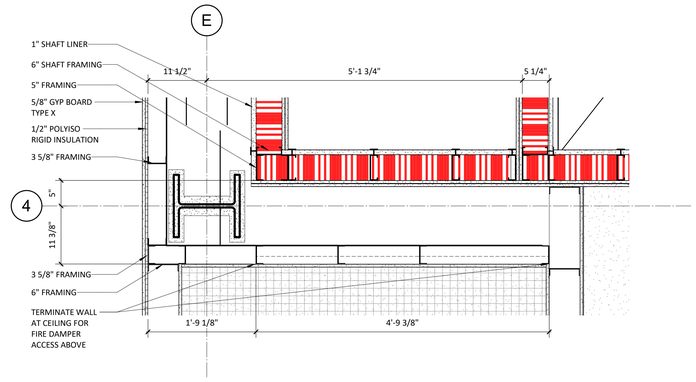

C3 PLAN DETAIL - SPECIAL COLLECTIONS READING ROOM NORTH CORNER
1" = 1'-0"

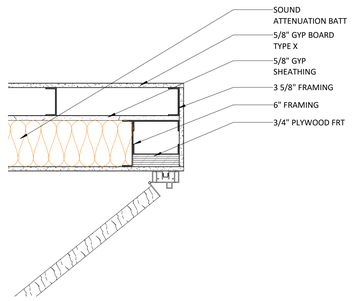

B1 PLAN DETAIL - GROUP STUDY DOOR CORNER DETAIL
1 1/2" = 1'-0"

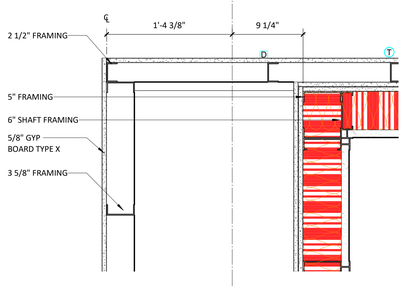

B2 PLAN DETAIL - NORTHWEST SHAFT WALL DETAIL
1 1/2" = 1'-0"

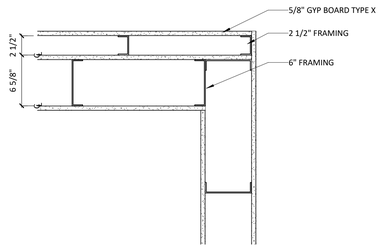

B3 PLAN DETAIL - NORTHEAST ELECTRICAL WALL DETAIL
1 1/2" = 1'-0"

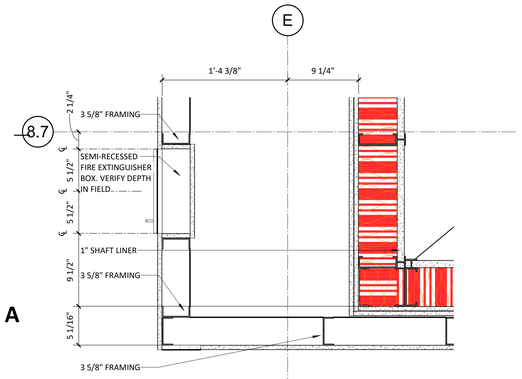

A1 PLAN DETAIL - SOUTHWEST SHAFT DETAIL
1 1/2" = 1'-0"

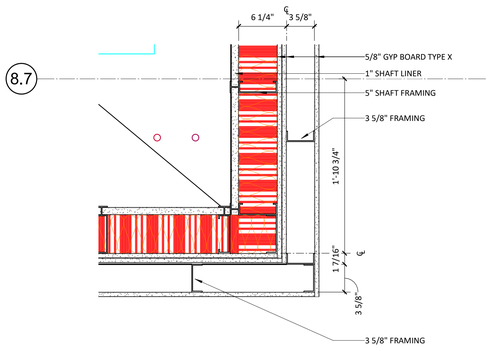

A2 PLAN DETAIL - SOUTHEAST SHAFT DETAIL
1 1/2" = 1'-0"

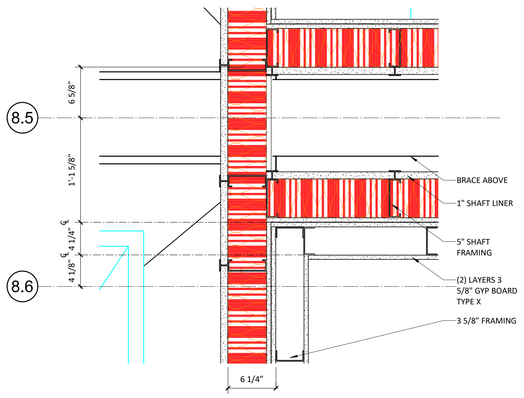

A3 PLAN DETAIL - PRINTING STATION WEST WALL DETAIL
1 1/2" = 1'-0"

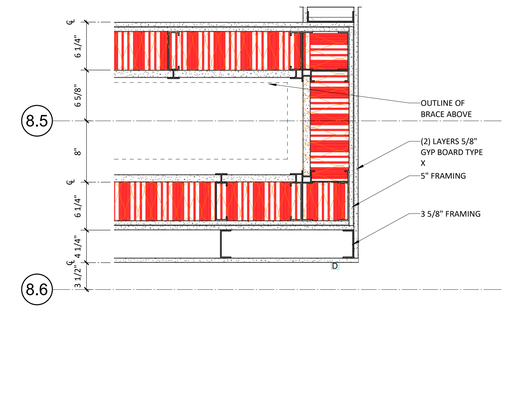

A5 PLAN DETAIL - PRINTING STATION EAST WALL DETAIL
1 1/2" = 1'-0"

7/1/2022 2:08:10 PM

1 2 3 4 5 6

UNCW

LS3P

101 NORTH THIRD STREET SUITE 500
WILMINGTON, NORTH CAROLINA 28401
TEL. 910.790.9901 FAX 910.790.3111
WWW.LS3P.COM

SHEPLEY BULFINCH

99 CHAUNCY STREET FLOOR 4
BOSTON, MASSACHUSETTS 02111
TEL. 617.423.1700
WWW.SHEPLEYBULFINCH.COM

LS3P ASSOCIATES LTD
REGISTERED ARCHITECTURAL COMPANY
CERT. NO. 50417
WILMINGTON, NORTH CAROLINA

LAURA LYNN MILLER
REGISTERED ARCHITECT
9988
NORTH CAROLINA
WILMINGTON, NC

2022.07.01 15:13:02-04'00'

RANDALL LIBRARY RENOVATION & EXPANSION

UNCW
5162 RANDALL DRIVE
WILMINGTON, NC 28403

SCO ID: 18-19656-02C
LS3P PROJECT: 7202-197980

Δ	DATE	DESCRIPTION
0	2022.07.01	PACKAGE C - BID DOCUMENTS

SHEET NAME:
INTERIOR PLAN DETAILS

ORIG SUBMISSION: 2022.07.01
CURRENT: 2022.07.01
PACKAGE C - BID DOCUMENTS

SHEET:
A-526

PACKAGE C
BID DOCUMENTS

ARCH- DOOR SCHEDULE - EXPANSION

DOOR NUMBER	FIRE RATING (MIN)	DOOR PANEL: PANEL TYPE: PANEL 1	PANEL 2	PANEL FINISH	PANEL DIMENSIONS: WIDTH: PANEL 1	PANEL 2	HEIGHT	THICKNESS	DOOR FRAME: MATERIAL	DEPTH	FRAME HEAD HEIGHT	HARDWARE SET	SIGN TYPE	COMMENTS
LEVEL 1														
1051A		PNL-FG-AL			3'-0"		7'-0"	1 3/4"	ALUMINUM	4 3/4"	2"	01	NONE	
1051B		PNL-FG-AL			3'-0"		7'-0"	1 3/4"	ALUMINUM	4 3/4"	2"	33	NONE	ACCESS CONTROL
1052A		PNL-FG-AL	PNL-FG-AL	KYNAR	3'-0"	3'-0"	8'-0"	1 3/4"	ALUMINUM	4 3/4"	2 1/2"	07	NONE	PANIC HARDWARE
1052B		PNL-FG-AL	PNL-FG-AL	KYNAR	3'-0"	3'-0"	8'-0"	1 3/4"	ALUMINUM	4 3/4"	2 1/2"	06	NONE	PANIC HARDWARE. ACCESS CONTROL.
1053A		PNL-FG-AL	PNL-FG-AL	KYNAR	3'-0"	3'-0"	8'-0"	1 3/4"	ALUMINUM	4 3/4"	2 1/2"	07	NONE	PANIC HARDWARE
1053B		PNL-FG-AL	PNL-FG-AL	KYNAR	3'-0"	3'-0"	8'-0"	1 3/4"	ALUMINUM	4 3/4"	2 1/2"	06	NONE	PANIC HARDWARE. ACCESS CONTROL.
1057		PNL-F-WD		STAINED WOOD	3'-0"		8'-0"	1 3/4"	HOLLOW METAL	8 1/8"	2"	10	3	
1058		PNL-F-WD		STAINED WOOD	3'-0"		8'-0"	1 3/4"	HOLLOW METAL	5 3/4"	2"	25	3	
1058A		PNL-F-WD		STAINED WOOD	3'-0"		7'-0"	1 3/4"	HOLLOW METAL	5 3/4"	2"	20	3	
1058B		PNL-F-WD		STAINED WOOD	3'-0"		8'-0"	1 3/4"	HOLLOW METAL	5 3/4"	2"	15	3	UNDERCUT DOOR 1.5"
1058C	90	PNL-F-WD		STAINED WOOD	3'-0"		7'-0"	1 3/4"	HOLLOW METAL	5 3/4"	2"	03	3	PANIC HARDWARE
1058D		PNL-F-WD		STAINED WOOD	3'-0"		7'-0"	1 3/4"	HOLLOW METAL	8 1/8"	2"	13	3	ACCESS CONTROL
1061		PNL-F-WD		STAINED WOOD	4'-0"		8'-0"	1 3/4"	HOLLOW METAL	9 3/8"	2"	30	1	STC 50, ACCESS CONTROL
1061A		PNL-F-WD		STAINED WOOD	3'-0"		8'-0"	1 3/4"	HOLLOW METAL	8 1/8"	2"	14	3	
1062		PNL-FG-WD		STAINED WOOD	3'-0"		8'-0"	1 3/4"	HOLLOW METAL	4 3/4"	2"	29	1	ACCESS CONTROL
1062A		PNL-N-WD		STAINED WOOD	3'-0"		8'-0"	1 3/4"	HOLLOW METAL	8 1/8"	2"	11	1	
1063		PNL-FG-WD		STAINED WOOD	3'-0"		8'-0"	1 3/4"	HOLLOW METAL	4 3/4"	2"	29	1	FULL ACOUSTIC GASKETING WITH AUTOMATIC DOOR BOTTOM GASKET. ACCESS CONTROL
1064		PNL-FG-WD		STAINED WOOD	3'-0"		8'-0"	1 3/4"	HOLLOW METAL	4 3/4"	2"	12	1	
1065		PNL-FG-WD		STAINED WOOD	3'-0"		8'-0"	1 3/4"	HOLLOW METAL	4 3/4"	2"	29	1	FULL ACOUSTIC GASKETING WITH AUTOMATIC DOOR BOTTOM GASKET. ACCESS CONTROL
1070A		PNL-F-GL	-	GLASS	4'-0"	0"	7'-0"	1/2"	(NONE)				1	HARDWARE BY DOOR MANUFACTURER
1070D		PNL-F-GL	-	GLASS	4'-0"	0"	7'-0"	1/2"	(NONE)				1	HARDWARE BY DOOR MANUFACTURER
1070E		PNL-FG-AL		KYNAR	3'-0"		9'-4"	1 3/4"	ALUMINUM	4 3/4"	2"	01	NONE	PANIC HARDWARE. NO EXTERIOR HARDWARE. ELECTRONIC MONITORING.
1070JJ	180	PNL-F1-STL		PAINTED STEEL	10'-0"		8'-8"	1/4"	STEEL	11 5/8"	2"	41	NONE	CONNECTED TO FIRE ALARM
1070XX		PNL-FG-AL			3'-0"		7'-0"	1 3/4"	ALUMINUM	4 3/4"	2"	01	NONE	
1071A		PNL-FG-AL	PNL-FG-AL	KYNAR	3'-0"	3'-0"	8'-0"	1 3/4"	ALUMINUM	6"	2 1/2"	07	NONE	PANIC HARDWARE
1071B		PNL-FG-AL	PNL-FG-AL	KYNAR	3'-0"	3'-0"	8'-0"	1 3/4"	ALUMINUM	6"	2 1/2"	06	NONE	PANIC HARDWARE. ACCESS CONTROL.
1072A		PNL-F-GL	-	GLASS	4'-0"	0"	7'-0"	1/2"	(NONE)				1	HARDWARE BY DOOR MANUFACTURER
1072B		PNL-F-GL	-	GLASS	4'-0"	0"	7'-0"	1/2"	(NONE)				1	ACCESS CONTROL. HARDWARE BY DOOR MANUFACTURER.
1072C		PNL-F-GL	PNL-F-GL	KYNAR	3'-0"	3'-0"	8'-0"	1 3/4"	(NONE)	6"	2"	42	NONE	HARDWARE BY DOOR MANUFACTURER
1072D		PNL-F-GL	PNL-F-GL	KYNAR	3'-0"	3'-0"	8'-0"	1 3/4"	(NONE)	6"	2"	42	NONE	HARDWARE BY DOOR MANUFACTURER
1073B		PNL-F-WD	PNL-F-HM	STAINED WOOD	3'-0"	3'-0"	8'-0"	1 3/4"	HOLLOW METAL	8 1/8"	2"	08	3	ACCESS CONTROL
1073C		PNL-F-WD		STAINED WOOD	3'-6"		8'-0"	1 3/4"	HOLLOW METAL	8 1/8"	2"	35	3	FULL ACOUSTIC GASKETING WITH AUTOMATIC DOOR BOTTOM GASKET. ACCESS CONTROL
1073E		PNL-FG-AL		KYNAR	3'-4"		8'-0"	1 3/4"	ALUMINUM	4 3/4"	2"	32	3	ACCESS CONTROL
1074		PNL-F-WD		STAINED WOOD	3'-0"		8'-0"	1 3/4"	HOLLOW METAL	8 1/8"	2"	05	4B	
1075		PNL-F-WD		STAINED WOOD	3'-0"		8'-0"	1 3/4"	HOLLOW METAL	5 3/4"	2"	10	4C	
1076		PNL-F-WD		STAINED WOOD	3'-0"		8'-0"	1 3/4"	HOLLOW METAL	8 1/8"	2"	05	4A	
1077F		PNL-FG-WD		STAINED WOOD	3'-0"		8'-0"	1 3/4"	HOLLOW METAL	4 3/4"	2"	27	1	
1078		PNL-F-HM	PNL-F-HM	PAINT	3'-0"	3'-0"	7'-0"	1 3/4"	HOLLOW METAL	4 3/4"	4"	21	3	PANIC HARDWARE, ACCESS CONTROL
1079		PNL-F-HM	PNL-F-HM	PAINT	3'-0"	3'-0"	7'-0"	1 3/4"	HOLLOW METAL	4 3/4"	4"	21	3	ACCESS CONTROL
1079A	45	PNL-F-WD		STAINED WOOD	3'-0"		7'-0"	1 3/4"	HOLLOW METAL	8 1/2"	4"	02	3	
1080A		PNL-F-HM	PNL-F-HM	PAINT	3'-0"	3'-0"	7'-0"	1 3/4"	HOLLOW METAL	4 3/4"	4"	21	3	PANIC HARDWARE. ACCESS CONTROL.
1080B	45	PNL-F-WD		STAINED WOOD	3'-0"		7'-0"	1 3/4"	HOLLOW METAL	8 1/2"	4"	02	3	PANIC HARDWARE
1081A		PNL-F-HM	PNL-F-HM	PAINT	3'-0"	3'-0"	7'-0"	1 3/4"	HOLLOW METAL	4 3/4"	4"	21	3	PANIC HARDWARE. ACCESS CONTROL.
1081B	45	PNL-F-WD		STAINED WOOD	3'-0"		7'-0"	1 3/4"	HOLLOW METAL	8 1/2"	4"	02	3	PANIC HARDWARE
1081C		PNL-FG-AL		KYNAR	3'-4"		8'-0"	1 3/4"	ALUMINUM	4 3/4"	2"	34	NONE	PANIC HARDWARE. ACCESS CONTROL.
SG01	90	PNL-FG-AL		STAINED WOOD	3'-4"		8'-0"	1 3/4"	HOLLOW METAL	4 3/4"	2"	38	STAIRS	PANIC HARDWARE
SH01A	90	PNL-F-WD		STAINED WOOD	3'-0"		8'-0"	1 3/4"	HOLLOW METAL	9 3/8"	2"	38	STAIRS	PANIC HARDWARE
SH01B		PNL-FG-AL		KYNAR	3'-4"		8'-0"	1 3/4"	ALUMINUM	4 3/4"	2"	09	NONE	PANIC HARDWARE
LEVEL 2														
1070NN	180	PNL-F-HM	PNL-F-HM	PAINT	3'-6"	3'-6"	7'-0"	1 3/4"	HOLLOW METAL	1'-0 1/2"	4"	48	NONE	PANIC HARDWARE. AUTOMATIC HOLD-OPENS.
2086	S	PNL-FG-WD	PNL-FG-WD	STAINED WOOD	3'-0"	3'-0"	8'-0"	1 3/4"	HOLLOW METAL	4 3/4"	2"	49	NONE	PANIC HARDWARE. ACCESS CONTROL.
2088		PNL-FG-WD		STAINED WOOD	3'-0"		8'-0"	1 3/4"	HOLLOW METAL	4 3/4"	2"	24	1	FULL ACOUSTIC GASKETING WITH AUTOMATIC DOOR BOTTOM GASKET. ACCESS CONTROL
2089	90	PNL-F-WD		STAINED WOOD	3'-0"		8'-0"	1 3/4"	HOLLOW METAL	9 3/8"	2"	25	3	
2090A		PNL-F-WD		STAINED WOOD	3'-0"		8'-0"	1 3/4"	HOLLOW METAL	8 1/8"	2"	26	3	
2090B		PNL-F-WD		STAINED WOOD	3'-0"		8'-0"	1 3/4"	HOLLOW METAL	5 3/4"	2"	25	3	UNDERCUT DOOR 1.5"
2091	90	PNL-F-WD		STAINED WOOD	3'-0"		8'-0"	1 3/4"	HOLLOW METAL	8 1/8"	2"	04	3	ACCESS CONTROL
2092		PNL-F-WD		STAINED WOOD	3'-0"		8'-0"	1 3/4"	HOLLOW METAL	8 1/8"	2"	22	3	
2093A		PNL-FG-WD		STAINED WOOD	3'-0"		8'-0"	1 3/4"	HOLLOW METAL	4 3/4"	2"	11	1	
2093B		PNL-FG-WD		STAINED WOOD	3'-0"		8'-0"	1 3/4"	HOLLOW METAL	4 3/4"	2"	11	1	
2094		PNL-N-WD		STAINED WOOD	3'-0"		8'-0"	1 3/4"	HOLLOW METAL	8 1/8"	2"	35	1	ACCESS CONTROL
2095		PNL-FG-WD		STAINED WOOD	3'-0"		8'-0"	1 3/4"	HOLLOW METAL	4 3/4"	2"	24	1	ACCESS CONTROL
2096		PNL-FG-WD		STAINED WOOD	3'-0"		8'-0"	1 3/4"	HOLLOW METAL	4 3/4"	2"	54	NONE	AUTOMATIC HOLD-OPEN
2096A		PNL-F-WD		STAINED WOOD	3'-0"		8'-0"	1 3/4"	HOLLOW METAL	8 1/8"	2"	05	4B	
2096B		PNL-F-WD		STAINED WOOD	3'-0"		8'-0"	1 3/4"	HOLLOW METAL	5 3/4"	2"	10	4C	
2096C		PNL-F-WD		STAINED WOOD	3'-0"		8'-0"	1 3/4"	HOLLOW METAL	8 1/8"	2"	05	4A	
2096D	90	PNL-F-WD		STAINED WOOD	3'-0"		8'-0"	1 3/4"	HOLLOW METAL	8 1/8"	2"	22	3	
2097		PNL-FG-WD		STAINED WOOD	3'-0"		8'-0"	1 3/4"	HOLLOW METAL	4 3/4"	2"	24	1	FULL ACOUSTIC GASKETING WITH AUTOMATIC DOOR BOTTOM GASKET
2097A		PNL-F-WD		STAINED WOOD	3'-0"		8'-0"	1 3/4"	HOLLOW METAL	9 3/8"	2"	23	3	
2102		PNL-FG-WD		STAINED WOOD	3'-0"		8'-0"	1 3/4"	HOLLOW METAL	4 3/4"	2"	36	5	ACCESS CONTROL
2102D		PNL-F-WD		STAINED WOOD	3'-0"		8'-0"	1 3/4"	HOLLOW METAL	5 3/4"	2"	16	3	
2102E		PNL-FG-WD		STAINED WOOD	3'-0"		8'-0"	1 3/4"	ALUMINUM	8 1/8"	2"	37	1	FULL ACOUSTIC GASKETING WITH AUTOMATIC DOOR BOTTOM GASKET
2103A		PNL-F-WD	PNL-F-WD	STAINED WOOD	3'-0"	1'-6"	8'-0"	1 3/4"	HOLLOW METAL	8 5/8"	2"	44	3	ACCESS CONTROL
2103B		PNL-F2-GL	PNL-F2-GL	KYNAR	3'-4 1/2"	3'-4 1/2"	8'-0"	1 3/4"	ALUMINUM	4 1/2"	8'-1 3/4"		3	PUSH BUTTON OPERATION WITH ACCESS CONTROL ON READING ROOM SIDE. NO MOTION DETECTOR OPERATION. PROVIDE GASKET BETWEEN DOOR PANELS
2103C		PNL-F-WD		STAINED WOOD	3'-0"		8'-0"	1 3/4"	HOLLOW METAL	4 1/2"	2"	43	3	
SG02	90	PNL-N-WD		STAINED WOOD	3'-0"		8'-0"	1 3/4"	HOLLOW METAL	9 3/8"	2"	17	STAIRS	PANIC HARDWARE. INCLUDE CONDUIT FOR FUTURE ACCESS CONTROL WITHIN STAIR.
SH02	90	PNL-N-WD		STAINED WOOD	3'-0"		8'-0"	1 3/4"	HOLLOW METAL	9 3/8"	2"	31	STAIRS	PANIC HARDWARE. INCLUDE CONDUIT FOR FUTURE ACCESS CONTROL WITHIN STAIR.

THE LINE SHOWN ABOVE IS EXACTLY ONE INCH LONG AT THE ORIGINAL SCALE

ARCH- DOOR SCHEDULE - EXPANSION

DOOR NUMBER	FIRE RATING (MIN)	DOOR PANEL: PANEL TYPE: PANEL 1	PANEL 2	PANEL FINISH	PANEL DIMENSIONS: WIDTH: PANEL 1	PANEL 2	HEIGHT	THICKNESS	DOOR FRAME: MATERIAL	DEPTH	FRAME HEAD HEIGHT	HARDWARE SET	SIGN TYPE	COMMENTS
LEVEL 3														
3001A		PNL-FG-WD		STAINED WOOD	3'-0"		8'-0"	1 3/4"	HOLLOW METAL	8 1/8"	2"	40	1	CUSTOM WOOD DOOR AND FRAME; FULL ACOUSTIC GASKETING WITH AUTOMATIC DOOR BOTTOM GASKET, PANIC HARDWARE, FLOOR CLOSER
3001B		PNL-FG-WD		STAINED WOOD	3'-6"		8'-0"	1 3/4"	HOLLOW METAL	8 1/8"	2"	40	1	CUSTOM WOOD DOOR AND FRAME; FULL ACOUSTIC GASKETING WITH AUTOMATIC DOOR BOTTOM GASKET
3001C		PNL-FG-WD		STAINED WOOD	3'-6"		8'-0"	1 3/4"	HOLLOW METAL	8 1/8"	2"	40	1	CUSTOM WOOD DOOR AND FRAME; FULL ACOUSTIC GASKETING WITH AUTOMATIC DOOR BOTTOM GASKET
3001D		PNL-FG-WD		STAINED WOOD	3'-0"		8'-0"	1 3/4"	HOLLOW METAL	8 1/8"	2"	40	1	CUSTOM WOOD DOOR AND FRAME; FULL ACOUSTIC GASKETING WITH AUTOMATIC DOOR BOTTOM GASKET, PANIC HARDWARE, FLOOR CLOSER
3001E		PNL-FG-WD		STAINED WOOD	3'-0"		8'-0"	1 3/4"	HOLLOW METAL	8 1/8"	2"	40	1	CUSTOM WOOD DOOR AND FRAME; FULL ACOUSTIC GASKETING WITH AUTOMATIC DOOR BOTTOM GASKET, PANIC HARDWARE, FLOOR CLOSER
3001F		PNL-FG-WD		STAINED WOOD	3'-6"		8'-0"	1 3/4"	HOLLOW METAL	8 1/8"	2"	40	1	CUSTOM WOOD DOOR AND FRAME; FULL ACOUSTIC GASKETING WITH AUTOMATIC DOOR BOTTOM GASKET
3001G		PNL-FG-WD		STAINED WOOD	3'-6"		8'-0"	1 3/4"	HOLLOW METAL	8 1/8"	2"	40	1	CUSTOM WOOD DOOR AND FRAME; FULL ACOUSTIC GASKETING WITH AUTOMATIC DOOR BOTTOM GASKET
3001H		PNL-FG-WD		STAINED WOOD	3'-0"		8'-0"	1 3/4"	HOLLOW METAL	8 1/8"	2"	40	1	CUSTOM WOOD DOOR AND FRAME; FULL ACOUSTIC GASKETING WITH AUTOMATIC DOOR BOTTOM GASKET, PANIC HARDWARE, FLOOR CLOSER
3002A		PNL-FG-WD		STAINED WOOD	3'-0"		8'-0"	1 3/4"	HOLLOW METAL	4 3/4"	2"	28	1	FULL ACOUSTIC GASKETING WITH AUTOMATIC DOOR BOTTOM GASKET
3002B		PNL-FG-WD		STAINED WOOD	3'-0"		8'-0"	1 3/4"	HOLLOW METAL	4 3/4"	2"	28	1	FULL ACOUSTIC GASKETING WITH AUTOMATIC DOOR BOTTOM GASKET
3002C		PNL-FG-WD		STAINED WOOD	3'-0"		8'-0"	1 3/4"	HOLLOW METAL	4 3/4"	2"	28	1	FULL ACOUSTIC GASKETING WITH AUTOMATIC DOOR BOTTOM GASKET
3002D		PNL-FG-WD		STAINED WOOD	3'-0"		8'-0"	1 3/4"	HOLLOW METAL	4 3/4"	2"	28	1	FULL ACOUSTIC GASKETING WITH AUTOMATIC DOOR BOTTOM GASKET
3004		PNL-N-WD		STAINED WOOD	3'-0"		8'-0"	1 3/4"	HOLLOW METAL	8 1/8"	2"	25	3	
3005A		PNL-F-WD		STAINED WOOD	3'-0"		8'-0"	1 3/4"	HOLLOW METAL	5 3/4"	2"	26	3	
3005B		PNL-F-WD		STAINED WOOD	3'-0"		8'-0"	1 3/4"	HOLLOW METAL	5 3/4"	2"	25	3	UNDERCUT DOOR 1.5"
3007		PNL-N-WD		STAINED WOOD	3'-0"		8'-0"	1 3/4"	HOLLOW METAL	8 1/8"	2"	04	1	ACCESS CONTROL
3008		PNL-F-WD		STAINED WOOD	3'-0"		8'-0"	1 3/4"	HOLLOW METAL	8 1/8"	2"	22	3	
3013A		PNL-FG-WD		STAINED WOOD	3'-0"		7'-0"	1 3/4"	HOLLOW METAL	4 3/4"	2"	40	1	FULL ACOUSTIC GASKETING WITH AUTOMATIC DOOR BOTTOM GASKET
3013B		PNL-FG-WD		STAINED WOOD	3'-0"		7'-0"	1 3/4"	HOLLOW METAL	4 3/4"	2"	40	1	FULL ACOUSTIC GASKETING WITH AUTOMATIC DOOR BOTTOM GASKET
3017A		PNL-FG-WD		STAINED WOOD	3'-0"		8'-0"	1 3/4"	HOLLOW METAL	4 3/4"	2"	28	1	FULL ACOUSTIC GASKETING WITH AUTOMATIC DOOR BOTTOM GASKET
3017B		PNL-FG-WD		STAINED WOOD	3'-0"		8'-0"	1 3/4"	HOLLOW METAL	4 3/4"	2"	28	1	FULL ACOUSTIC GASKETING WITH AUTOMATIC DOOR BOTTOM GASKET
3017C		PNL-FG-WD		STAINED WOOD	3'-0"		8'-0"	1 3/4"	HOLLOW METAL	4 3/4"	2"	28	1	FULL ACOUSTIC GASKETING WITH AUTOMATIC DOOR BOTTOM GASKET
3017D		PNL-FG-WD		STAINED WOOD	3'-0"		8'-0"	1 3/4"	HOLLOW METAL	4 3/4"	2"	28	1	FULL ACOUSTIC GASKETING WITH AUTOMATIC DOOR BOTTOM GASKET
3017E		PNL-FG-WD		STAINED WOOD	3'-0"		8'-0"	1 3/4"	HOLLOW METAL	4 3/4"	2"	28	1	FULL ACOUSTIC GASKETING WITH AUTOMATIC DOOR BOTTOM GASKET
3019		PNL-F-WD		STAINED WOOD	3'-0"		8'-0"	1 3/4"	HOLLOW METAL	8 1/8"	2"	05	4B	
3020		PNL-F-WD		STAINED WOOD	3'-0"		8'-0"	1 3/4"	HOLLOW METAL	5 3/4"	2"	10	4C	
3021		PNL-F-WD		STAINED WOOD	3'-0"		8'-0"	1 3/4"	HOLLOW METAL	8 1/8"	2"	05	4A	
3022		PNL-N-WD		STAINED WOOD	3'-0"		8'-0"	1 3/4"	HOLLOW METAL	8 1/8"	2"	22	3	
SG03	90	PNL-N-WD		STAINED WOOD	3'-4"		8'-0"	1 3/4"	HOLLOW METAL	9 3/8"	2"	17	STAIRS	PANIC HARDWARE
SH03	90	PNL-N-WD		STAINED WOOD	3'-4"		8'-0"	1 3/4"	HOLLOW METAL	9 3/8"	2"	21	STAIRS	PANIC HARDWARE
LEVEL 4/ROOF BRNG														
4000A	45	PNL-F-WD		STAINED WOOD	3'-4"		7'-0"	1 3/4"	HOLLOW METAL	5 3/4"	2"	52	3	
4000B	45	PNL-F-WD		STAINED WOOD	3'-4"		7'-0"	1 3/4"	HOLLOW METAL	5 3/4"	2"	53	3	
4000C	45	PNL-F-WD		STAINED WOOD	3'-4"		7'-0"	1 3/4"	HOLLOW METAL	5 3/4"	2"	53	3	
4000D	45	PNL-F-WD		STAINED WOOD	3'-4"		7'-0"	1 3/4"	HOLLOW METAL	5 3/4"	2"	52	3	
4000E	45	PNL-F-WD		STAINED WOOD	3'-4"		7'-0"	1 3/4"	HOLLOW METAL	5 3/4"	2"	52	3	
4000F	45	PNL-F-WD		STAINED WOOD	3'-4"		7'-0"	1 3/4"	HOLLOW METAL	5 3/4"	2"	52	3	
4000G	45	PNL-F-WD		STAINED WOOD	3'-4"		7'-0"	1 3/4"	HOLLOW METAL	5 3/4"	2"	52	3	
4001	90	PNL-F-WD	PNL-F-WD	STAINED WOOD	3'-0"	3'-0"	7'-0"	1 3/4"	HOLLOW METAL	7"	2"	60	3	
SH04	90	PNL-N-WD		STAINED WOOD	3'-4"		7'-0"	1 3/4"	HOLLOW METAL	9 3/8"	2"	45	STAIRS	PANIC HARDWARE. ACCESS CONTROL.

ARCH- DOOR SCHEDULE - RENOVATION

DOOR NUMBER	FIRE RATING (MIN)	DOOR PANEL: PANEL TYPE: PANEL 1	PANEL 2	PANEL FINISH	PANEL DIMENSIONS: WIDTH: PANEL 1	PANEL 2	HEIGHT	THICKNESS	DOOR FRAME: MATERIAL	DEPTH	FRAME HEAD HEIGHT	HARDWARE SET	SIGN TYPES	COMMENTS
LEVEL 1														
1000A		PNL-FG-AL	PNL-FG-AL	KYNAR	3'-0"	3'-0"	10'-0"	1 3/4"	ALUMINUM	6"	2 1/2"	06	NONE	ALTERNATE BID # 2. PANIC HARDWARE. ACCESS CONTROL.
1000B		PNL-FG-AL	PNL-FG-AL	KYNAR	3'-0"	3'-0"	7'-0"	1 3/4"	ALUMINUM	4 1/2"	2 1/2"	18	NONE	ALTERNATE BID # 2. PANIC HARDWARE. ACCESS CONTROL.
1000C		PNL-FG-AL	PNL-FG-AL	KYNAR	3'-0"	3'-0"	7'-0"	1 3/4"	ALUMINUM	4 1/2"	2 1/2"	18	NONE	ALTERNATE BID #2. PANIC HARDWARE. ACCESS CONTROL.
1022		PNL-FG-WD		STAINED WOOD	3'-0"		7'-0"	1 3/4"	HOLLOW METAL	4 3/4"	2"	47	5	
1022D		PNL-N-WD		STAINED WOOD	3'-0"		7'-0"	1 3/4"	HOLLOW METAL	5 3/4"	2"	56	5	
1040		PNL-N-WD		STAINED WOOD	3'-0"		7'-0"	1 3/4"	HOLLOW METAL	5 3/4"	2"	23	1	
1050A		PNL-FG-WD	PNL-FG-WD	STAINED WOOD	3'-0"	3'-0"	7'-6"	1 3/4"	HOLLOW METAL	4 3/4"	2"	46	NONE	ACCESS CONTROL
EX1002		PNL-F-HM			3'-0"		7'-0"	1 3/4"		5 3/4"	2"		5	EXISTING DOOR AND FRAME - NEW SIGNAGE
EX1003		PNL-F-HM			3'-0"		7'-0"	1 3/4"		5 3/4"	2"		1	EXISTING DOOR AND FRAME - NEW SIGNAGE
EX1010A		PNL-FG-AL			3'-0"		7'-0"	1 3/4"		4 3/4"	0"			EXISTING DOOR AND FRAME - NEW SIGNAGE
EX1010B		PNL-F-HM			3'-0"		7'-0"	1 3/4"		5 3/4"	2"		2	EXISTING DOOR AND FRAME - NEW SIGNAGE
EX1038		PNL-F-HM			3'-0"		7'-0"	1 3/4"		5 3/4"	2"		5	EXISTING DOOR AND FRAME - NEW SIGNAGE
EX1039		PNL-F-HM			3'-0"		7'-0"	1 3/4"		5 3/4"	2"		1	EXISTING DOOR AND FRAME - NEW SIGNAGE
LEVEL 2														
2008		PNL-F-HM		PAINT FINISH	3'-0"		7'-0"	1 3/4"	PAINTED METAL	5 3/4"	2"	59	1	ACCESS CONTROL. ALTERNATE BID #12
2040		PNL-F-HM		PAINT FINISH	3'-0"		7'-0"	1 3/4"	HOLLOW METAL	5 3/4"	2"	55	5	
2048A		PNL-FG-WD		STAINED WOOD	3'-0"		8'-0"	1 3/4"	HOLLOW METAL	4 3/4"	2"	61	1	ALTERNATE BID #13
2048B		PNL-FG-WD		STAINED WOOD	3'-0"		8'-0"	1 3/4"	HOLLOW METAL	4 3/4"	2"	61	1	ALTERNATE BID #13
2050A		PNL-FG-WD	PNL-FG-WD	STAINED WOOD	3'-0"	3'-0"	7'-6"	1 3/4"	HOLLOW METAL	4 3/4"	2"	46	NONE	ACCESS CONTROL
2062B		PNL-N-WD		STAINED WOOD	3'-0"		7'-0"	1 3/4"	HOLLOW METAL	5 3/4"	2"	58	1	ALTERNATE BID #14
EX2007		PNL-F-HM			3'-0"		7'-0"	1 3/4"		5 3/4"	2"		5	EXISTING DOOR AND FRAME - NEW SIGNAGE
EX2042		PNL-F-HM			3'-0"		7'-0"	1 3/4"		5 3/4"	2"		5	EXISTING DOOR AND FRAME - NEW SIGNAGE
EX2062		PNL-F-HM			3'-0"		7'-0"	1 3/4"		5 3/4"	2"		5	EXISTING DOOR AND FRAME - NEW SIGNAGE

1. MOUNTING LOCATION AT DOUBLE DOOR

2. MOUNTING LOCATION AT DOUBLE DOOR

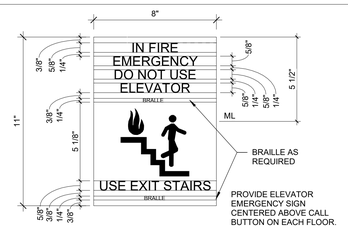

SIGN TYPE - ELEVATOR EMERGENCY SIGN

- INSTALL ONE PER LEVEL

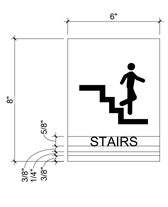

SIGN TYPE - STAIRS

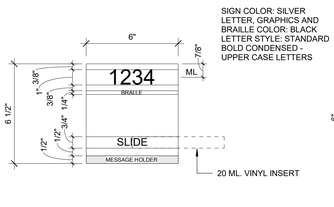

SIGN TYPE 1- OFFICES, CONFERENCE ROOMS, CLASSROOMS

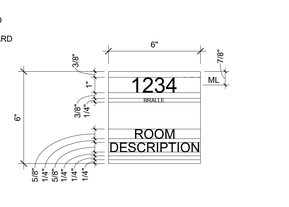

SIGN TYPE 3- HOUSEKEEPING, MECHANICAL, HAZARDOUS WASTE, ELECTRICAL, TELECOM/DATA

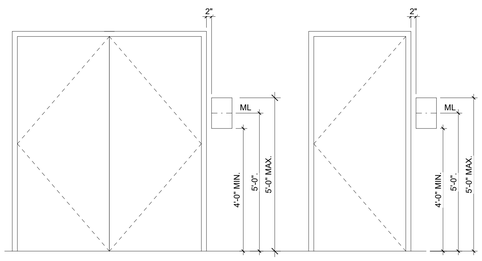

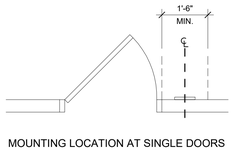

MOUNTING LOCATION AT SINGLE DOORS

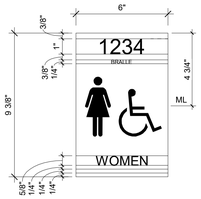

SIGN TYPE 4A - WOMEN'S TOILETS

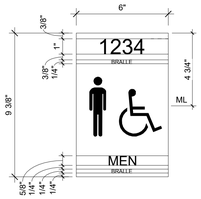

SIGN TYPE 4B -

THE LINE SHOWN ABOVE IS EXACTLY ONE INCH LONG AT THE ORIGINAL DRAWING SIZE

E

D

C

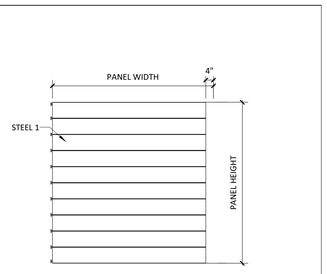

C1 A-602	PNL-F2-STL	3/8" = 1'-0"

B

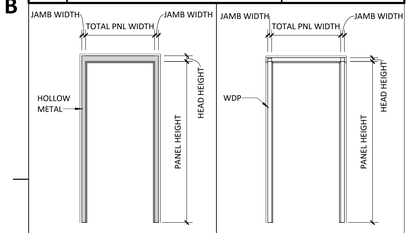

B1 A-602	FRM-00HM1	B2 A-602	FRM-00WD1

A

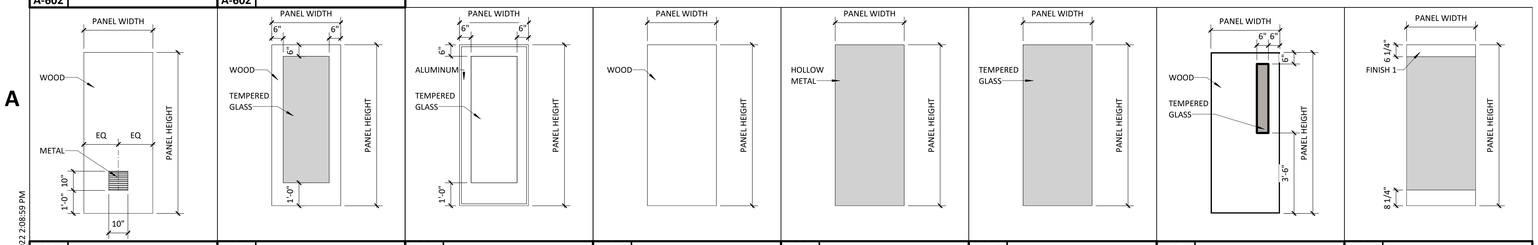

A1 A-602	PNL-L-WD	A2 A-602	PNL-FG-WD	A3 A-602	PNL-FG-AL	A4 A-602	PNL-F-WD	A5 A-602	PNL-F-HM	A6 A-602	PNL-F-GL	A7 A-602	PNL-N-WD	A8 A-602	PNL-F2-GL

7/1/2022 2:08:59 PM

1 2 3 4 5 6

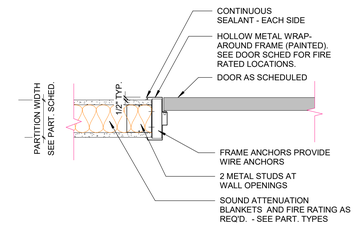

E6 HM Door Jamb - INT. Stud Wall

1 1/2" = 1'-0"

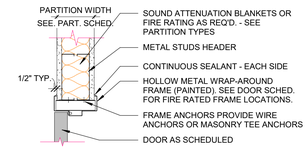

D6 HM Door Head - INT. Stud Wall

1 1/2" = 1'-0"

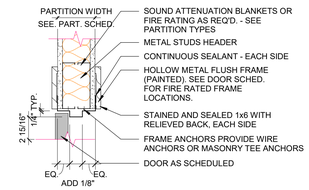

C6 HM Door Frame - Wood Finish

1 1/2" = 1'-0"

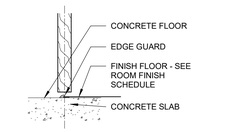

T-4

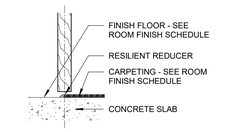

T-3

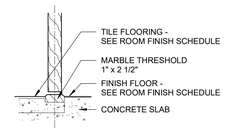

T-2

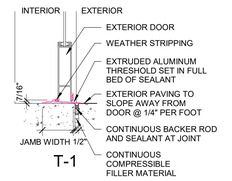

T-1

B6 THRESHOLD DETAILS

1 1/2" = 1'-0"

UNCW

LS3P

101 NORTH THIRD STREET SUITE 500
WILMINGTON, NORTH CAROLINA 28401
TEL. 910.790.9901 FAX 910.790.3111
WWW.LS3P.COM

SHEPLEY BULFINCH

99 CHAUNCY STREET FLOOR 4
BOSTON, MASSACHUSETTS 02111
TEL. 617.423.1700
WWW.SHEPLEYBULFINCH.COM

LS3P ASSOCIATES LTD
REGISTERED ARCHITECTURAL COMPANY
CERT. NO. 50417
WILMINGTON, NORTH CAROLINA

LAURA LYNN MILLER
REGISTERED ARCHITECT
9988
NORTH CAROLINA
WILMINGTON, NC

2022.07.01 15:13:02-04'00'

RANDALL LIBRARY RENOVATION & EXPANSION

UNCW
5162 RANDALL DRIVE
WILMINGTON, NC 28403

SCO ID: 18-19656-02C
LS3P PROJECT: 7202-197980

Δ	DATE	DESCRIPTION
0	2022.07.01	PACKAGE C - BID DOCUMENTS

SHEET NAME:
DOOR PANEL & FRAME TYPES

ORIG SUBMISSION: 2022.07.01
CURRENT: 2022.07.01
PACKAGE C - BID DOCUMENTS

SHEET:
A-602

PACKAGE C
BID DOCUMENTS

THIS LINE SHOWN ABOVE IS EXACTLY ONE INCH LONG AT THE ARCH DRAWING SCALE

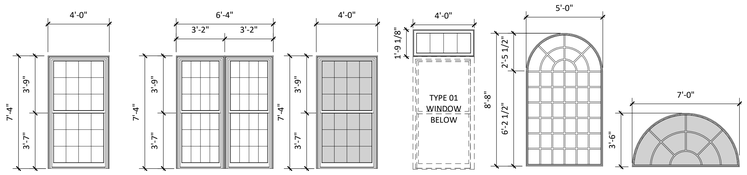

ALUMINUM WINDOWS

1/4" = 1'-0"

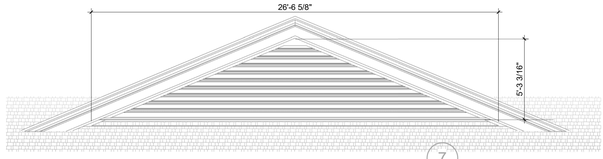

E3 EXTERIOR ROOF LOUVER TYP.

1/4" = 1'-0"

GLAZING TYPES - EXTERIOR	
Type Mark	Type
GL11	INSULATED GLAZING - TEMPERED GLASS
GL12	INSULATED GLAZING - TEMPERED GLASS - UV - CG
GL21	INSULATED SPANDREL
GL22	INSULATED SPANDREL - UV - CG
GL51	IMPACT RATED, INSULATING, SPANDREL

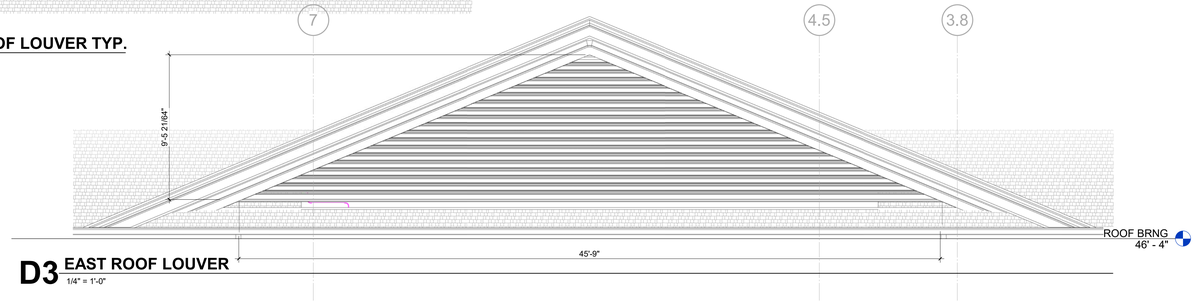

D3 EAST ROOF LOUVER

1/4" = 1'-0"

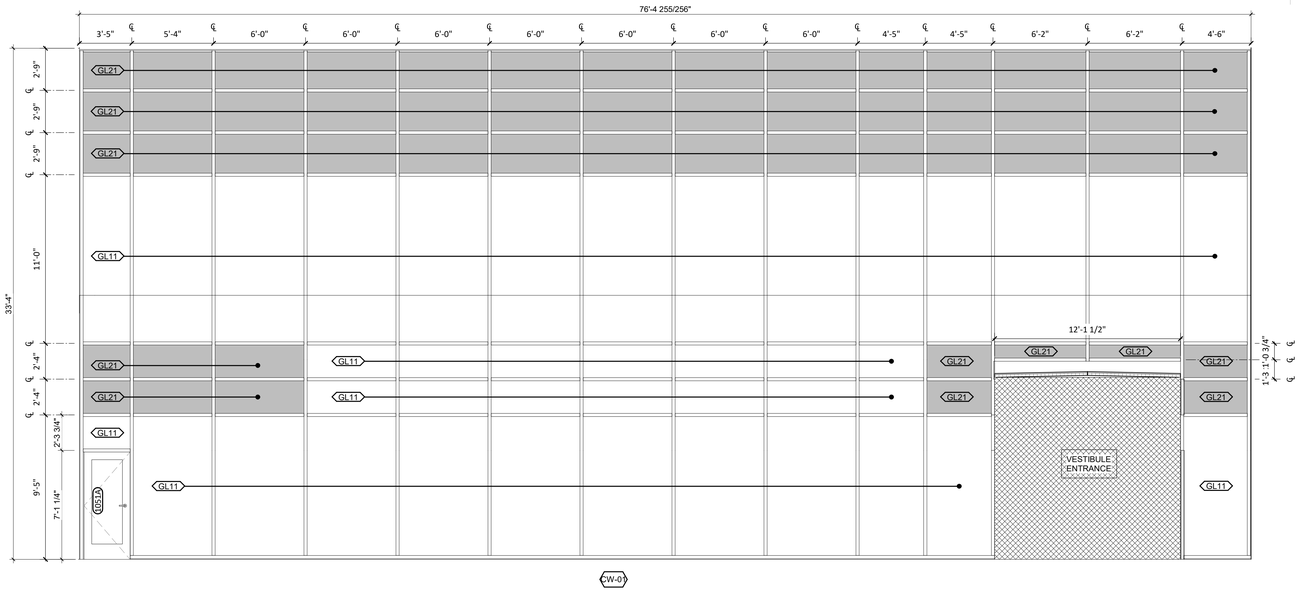

C1 CURTAIN WALL - LINK CONNECTOR NORTH

1/4" = 1'-0"

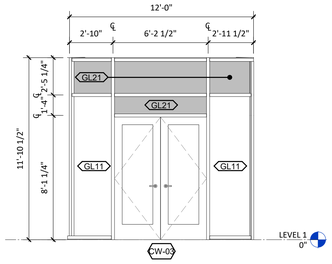

C4 NORTH LINK VESTIBULE C

1/4" = 1'-0"

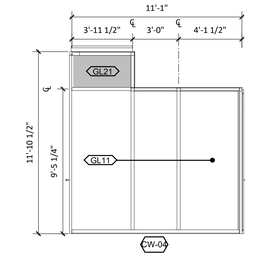

C5 NORTH LINK VESTIBULE - B

1/4" = 1'-0"

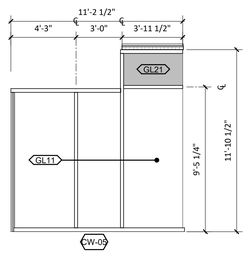

C6 NORTH LINK VESTIBULE - A

1/4" = 1'-0"

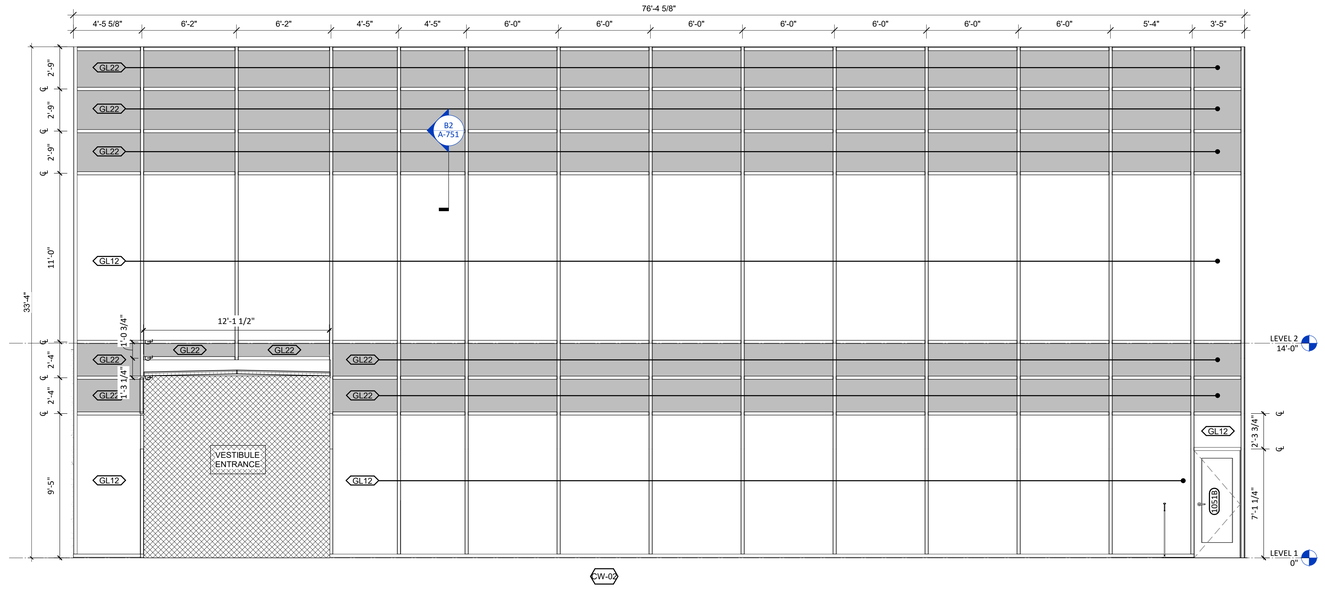

A1 CURTAIN WALL - LINK CONNECTOR SOUTH

1/4" = 1'-0"

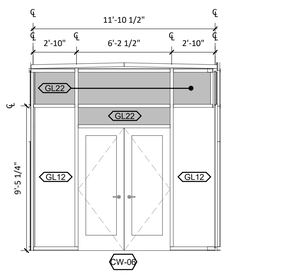

A4 SOUTH LINK VESTIBULE C

1/4" = 1'-0"

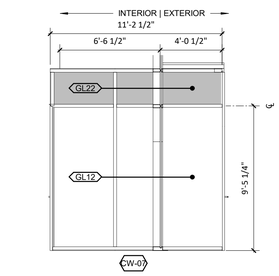

A5 SOUTH LINK VESTIBULE - A

1/4" = 1'-0"

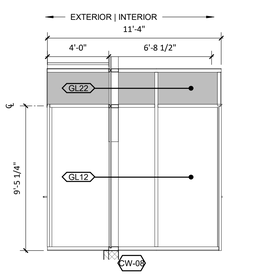

A6 SOUTH LINK VESTIBULE - B

1/4" = 1'-0"

UNCW

LS3P

101 NORTH THIRD STREET SUITE 500
WILMINGTON, NORTH CAROLINA 28401
TEL. 910.790.9901 FAX 910.790.3111
WWW.LS3P.COM

SHEPLEY BULFINCH

99 CHAUNCY STREET FLOOR 4
BOSTON, MASSACHUSETTS 02111
TEL. 617.423.1700
WWW.SHEPLEYBULFINCH.COM

LS3P ASSOCIATES LTD
REGISTERED ARCHITECTURAL COMPANY
CERT. NO. 50417
WILMINGTON, NORTH CAROLINA
NORTH CAROLINA

LAURA LYNN MILLER
REGISTERED ARCHITECT
9988
NORTH CAROLINA
WILMINGTON, NC

2022.07.01 15:13:02-04'00'

RANDALL LIBRARY RENOVATION & EXPANSION

UNCW
5162 RANDALL DRIVE
WILMINGTON, NC 28403

SCO ID: 18-19656-02C
LS3P PROJECT: 7202-197980

Δ	DATE	DESCRIPTION
0	2022.07.01	PACKAGE C - BID DOCUMENTS

SHEET NAME:
WINDOW/CURTAIN WALL ELEVATIONS

ORIG SUBMISSION: 2022.07.01
CURRENT: 2022.07.01
PACKAGE C - BID DOCUMENTS

SHEET:
A-611

PACKAGE C
BID DOCUMENTS

7/1/2022 2:09:26 PM

E D C B A

1 2 3 4 5 6

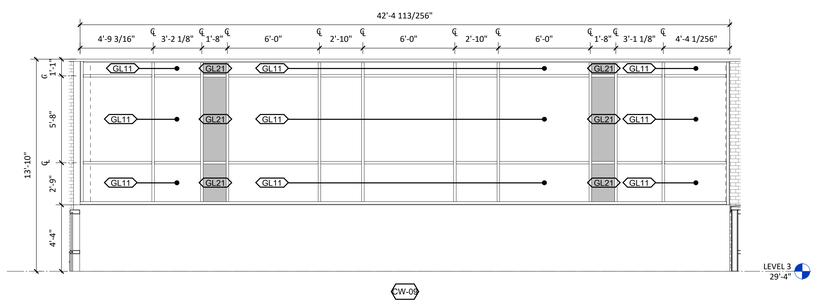

E1 CURTAIN WALL LEVEL 3 - EAST
1/4" = 1'-0"

GLAZING TYPES - EXTERIOR	
Type Mark	Type
GL11	INSULATED GLAZING - TEMPERED GLASS
GL12	INSULATED GLAZING - TEMPERED GLASS - UV - CG
GL21	INSULATED SPANDREL
GL22	INSULATED SPANDREL - UV - CG
GL51	IMPACT RATED, INSULATING, SPANDREL

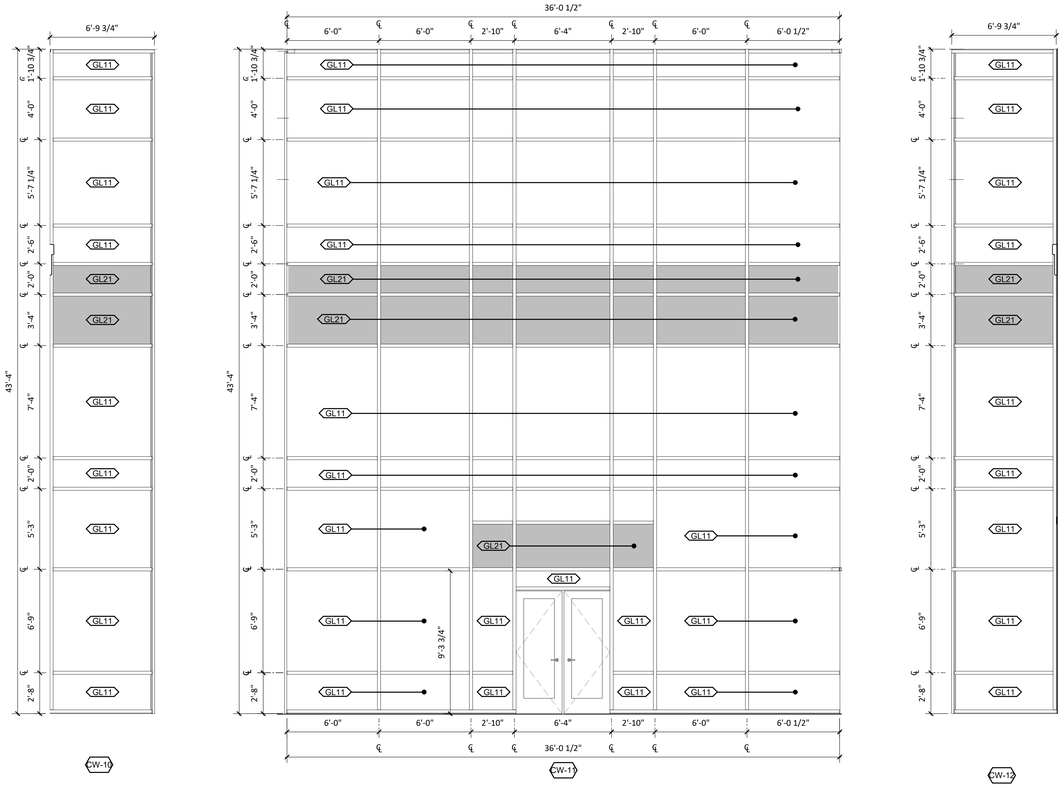

B1 CURTAIN WALL ENTRANCE - NORTH
1/4" = 1'-0"

B2 CURTAIN WALL ENTRANCE - WEST
1/4" = 1'-0"

B3 CURTAIN WALL ENTRANCE - SOUTH
1/4" = 1'-0"

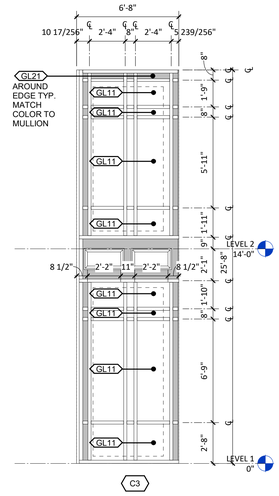

MOTORIZED ROLLER SHADES AT EVENTS AND COMPUTING SPACE & LEVEL 2 CLASSROOMS. SEE RCP FOR TYPE. HORIZONTAL LOUVER BLINDS (HLB-1) AT ALL OTHER LOCATIONS.

B4 CURTAIN WALL - C3
1/4" = 1'-0"

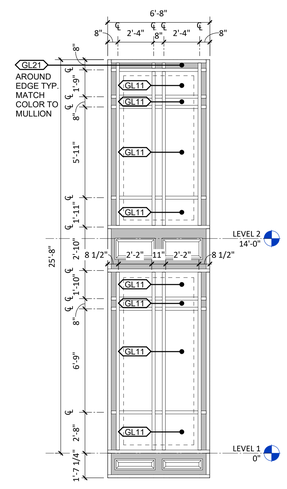

MOTORIZED ROLLER SHADES AT EVENTS AND COMPUTING SPACE. SEE RCP FOR TYPE. HORIZONTAL LOUVER BLINDS (HLB-1) AT ALL OTHER LOCATIONS.

D5 CURTAIN WALL - C1
1/4" = 1'-0"

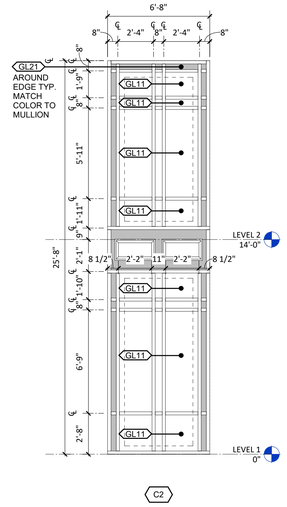

MOTORIZED ROLLER SHADES AT LEVEL 2 CLASSROOMS. SEE RCP FOR TYPE. HORIZONTAL LOUVER BLINDS (HLB-1) AT ALL OTHER LOCATIONS.

D6 CURTAIN WALL - C2
1/4" = 1'-0"

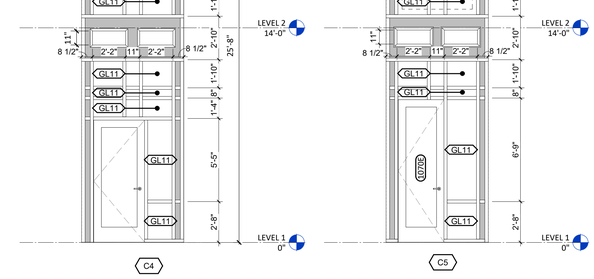

B5 CURTAIN WALL - C4
1/4" = 1'-0"

MOTORIZED ROLLER SHADES AT EVENTS. SEE RCP FOR TYPE.

B6 CURTAIN WALL - C5
1/4" = 1'-0"

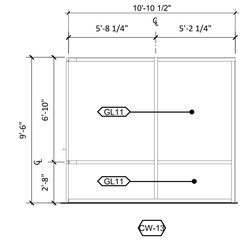

A1 CURTAIN WALL VESTIBULE - NORTH
1/4" = 1'-0"

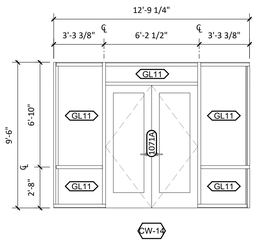

A2 CURTAIN WALL VESTIBULE - EAST
1/4" = 1'-0"

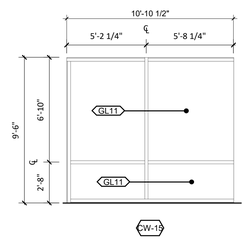

A3 CURTAIN WALL VESTIBULE - SOUTH
1/4" = 1'-0"

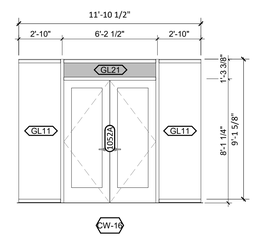

A4 CURTAIN WALL VESTIBULE @ LINK - NORTH
1/4" = 1'-0"

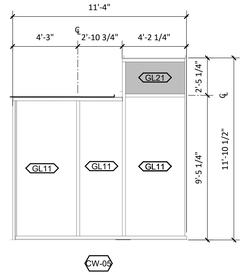

A5 CURTAIN WALL VESTIBULE @ LINK - WEST
1/4" = 1'-0"

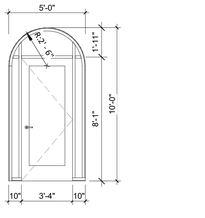

A6 STOREFRONT - S1
1/4" = 1'-0"

UNCW

LS3P
101 NORTH THIRD STREET SUITE 500
WILMINGTON, NORTH CAROLINA 28401
TEL. 910.790.9901 FAX 910.790.3111
WWW.LS3P.COM

SHEPLEY BULFINCH
99 CHAUNCY STREET FLOOR 4
BOSTON, MASSACHUSETTS 02111
TEL. 617.423.1700
WWW.SHEPLEYBULFINCH.COM

LS3P ASSOCIATES LTD
REGISTERED ARCHITECTURAL COMPANY
CERT. NO. 50417
WILMINGTON, NORTH CAROLINA

LAURA LYNN MILLER
REGISTERED ARCHITECT
9988
NORTH CAROLINA
WILMINGTON, NC

2022.07.01 15:13:02-04'00'

RANDALL LIBRARY RENOVATION & EXPANSION
UNCW
5162 RANDALL DRIVE
WILMINGTON, NC 28403

SCO ID: 18-19656-02C
LS3P PROJECT: 7202-197980

Δ	DATE	DESCRIPTION
0	2022.07.01	PACKAGE C - BID DOCUMENTS

SHEET NAME:
CURTAIN WALL/ STOREFRONT ELEVATIONS

ORIG SUBMISSION: 2022.07.01
CURRENT: 2022.07.01
PACKAGE C - BID DOCUMENTS

SHEET:
A-612

PACKAGE C
BID DOCUMENTS

7/1/2022 2:09:59 PM

1 2 3 4 5 6

THE LINE SHOWN ABOVE IS EXACTLY ONE INCH LONG AT THE ORIGINAL DRAWING SCALE

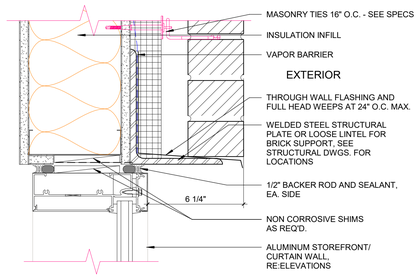

E1 CW WINDOW HEAD - EXT. STUD WALL TYP.

3" = 1'-0"

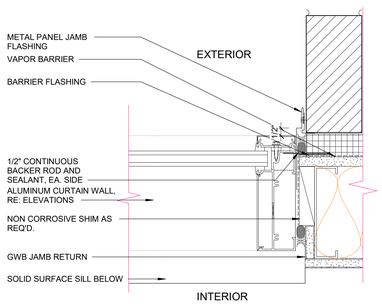

D1 CW WINDOW JAMB - EXT. STUD WALL TYP.

3" = 1'-0"

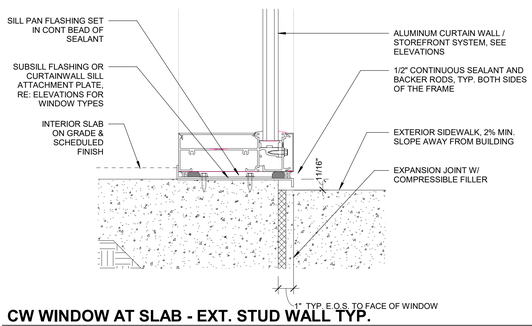

A1 CW WINDOW AT SLAB - EXT. STUD WALL TYP.

3" = 1'-0"

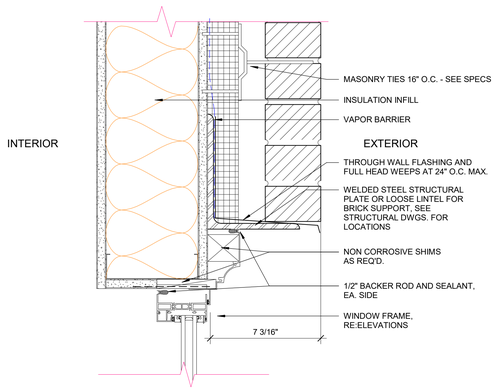

D3 D1 - WINDOW HEAD - EXT. STUD WALL TYP.

3" = 1'-0"

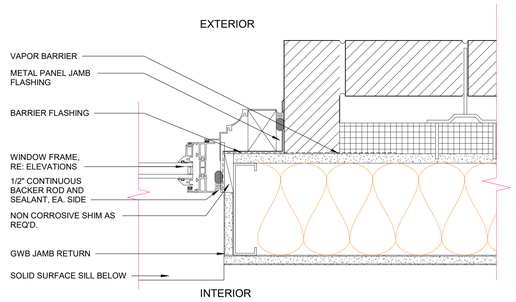

C3 D1 - WINDOW JAMB - EXT. STUD WALL TYP.

3" = 1'-0"

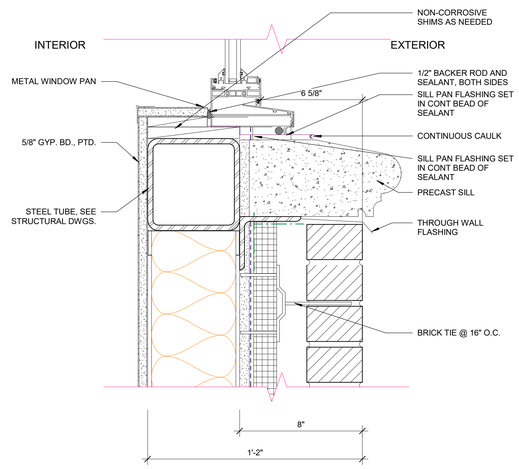

A3 D1 - WINDOW SILL - EXT. STUD WALL TYP.

3" = 1'-0"

UNCW

LS3P

101 NORTH THIRD STREET SUITE 500
WILMINGTON, NORTH CAROLINA 28401
TEL. 910.790.9901 FAX 910.790.3111
WWW.LS3P.COM

SHEPLEY BULFINCH

99 CHAUNCY STREET FLOOR 4
BOSTON, MASSACHUSETTS 02111
TEL. 617.423.1700
WWW.SHEPLEYBULFINCH.COM

LS3P ASSOCIATES LTD
REGISTERED ARCHITECTURAL COMPANY
CERT. NO. 50417
WILMINGTON, NORTH CAROLINA

LAURA LYNN MILLER
REGISTERED ARCHITECT
9988
NORTH CAROLINA
WILMINGTON, NC

2022.07.01 15:13:02-04'00'

RANDALL LIBRARY RENOVATION & EXPANSION

UNCW
5162 RANDALL DRIVE
WILMINGTON, NC 28403

SCO ID: 18-19656-02C
LS3P PROJECT: 7202-197980

Δ	DATE	DESCRIPTION
0	2022.07.01	PACKAGE C - BID DOCUMENTS

SHEET NAME:
WINDOW/CURTAIN WALL FRAME DETAILS

ORIG SUBMISSION: 2022.07.01
CURRENT: 2022.07.01
PACKAGE C - BID DOCUMENTS

SHEET:
A-613

PACKAGE C
BID DOCUMENTS

7/1/2022 2:10:06 PM

E D C B A

1 2 3 4 5 6

THE LINE SHOWN ABOVE IS EXACTLY ONE INCH LONG AT THE ARCHITECTURAL SCALE

GLAZING TYPES - INTERIOR	
Type Mark	Type
GL3	LAMINATED GLASS
GL31	NON INSULATED GLAZING
GL41	LAMINATED FIRE RATED GLASS

E

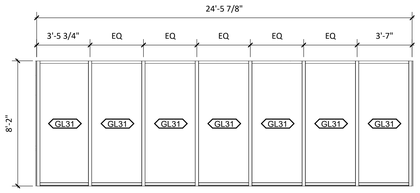

MIRRORED CONDITION ON NORTH AND SOUTH SIDE

E1 HM - GRAND READING ROOM WEST ENTRANCE
1/4" = 1'-0"

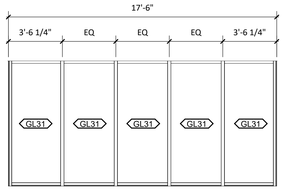

MIRRORED CONDITION ON EAST AND WEST SIDE

E2 HM - GRAND READING ROOM EAST ENTRANCE
1/4" = 1'-0"

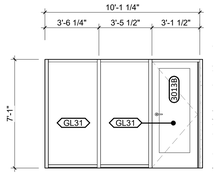

E3 HM - LOOKOUT ENTRANCE NORTH
1/4" = 1'-0"

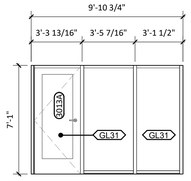

E4 HM - LOOKOUT ENTRANCE SOUTH
1/4" = 1'-0"

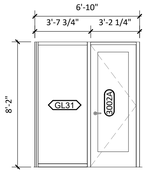

E5 HM - GROUP STUDY EXT. 3002A, TYP. LVL 3 SOUTH
1/4" = 1'-0"

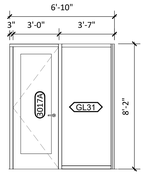

E6 HM - GROUP STUDY EXT. 3017A, TYP. LVL 3 NORTH
1/4" = 1'-0"

D

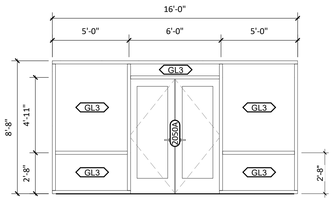
16'-0"
5'-0"
6'-0"
5'-0"
8'-8"
4'-11"
2'-8"
2'-8"
GL3
GL3
GL3

THE LINE SHOWN ABOVE IS EXACTLY ONE INCH LONG AT THE ORIGINAL DRAWING SIZE

GUARDRAIL METAL PANEL

ACOUSTICAL TILE CEILING (ACT-1)

GWB SOFFIT

GWB COLUMN ENCLOSURE

LVT FLOORING

CARPET TILE

D4 PERSPECTIVE VIEW - THE LINK LOOKING WEST

NTS

FRAMELESS GLAZED WALL. SEE PLANS FOR TYPE

ACOUSTICAL TILE CEILING (ACT-1)

ACOUSTIC WALL PANELING (AWP-3)

CARPET TILE

B4 PERSPECTIVE VIEW - EVENTS

NTS

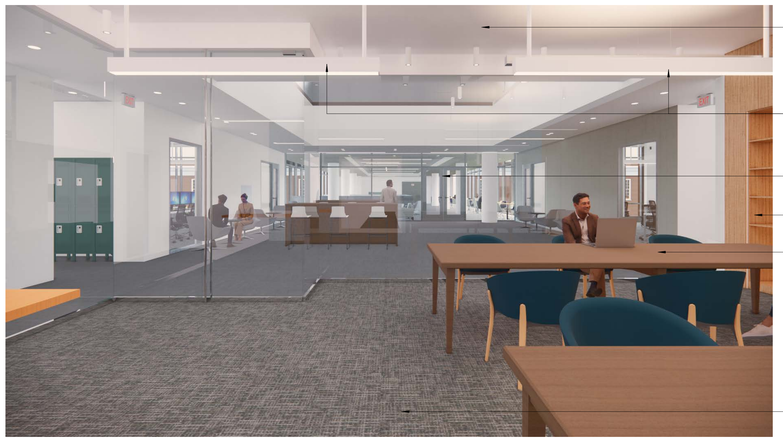

ACOUSTICAL DRYWALL CEILING - HIGH NRC, PTD

LED LIGHTING, HIGH CRI, DIMMING CONTROL

HOLLOW METAL FRAME

CUSTOM WOOD VENNER
ADJUSTABLE SHELVING UNITS

TABLES TO INCLUDE POWER POP-UPS FOR PLUGS. CONTRACTOR TO WIRE POWER TO TABLES FROM POWER FEED

CARPET TILE FLOORING

A4 PERSPECTIVE VIEW - SPECIAL COLLECTIONS READING ROOM

NTS

7/1/2022 2:11:50 PM

UNCW

LS3P

101 NORTH THIRD STREET SUITE 500
WILMINGTON, NORTH CAROLINA 28401
TEL. 910.790.9901 FAX 910.790.3111
WWW.LS3P.COM

SHEPLEY BULFINCH

99 CHAUNCY STREET FLOOR 4
BOSTON, MASSACHUSETTS 02111
TEL. 617.423.1700
WWW.SHEPLEYBULFINCH.COM

LS3P ASSOCIATES LTD
REGISTERED ARCHITECTURAL COMPANY
CERT. NO. 50417
NORTH CAROLINA
WILMINGTON, NORTH CAROLINA

LAURA LYNN MILLER
REGISTERED ARCHITECT
9988
NORTH CAROLINA
WILMINGTON, NC

2022.07.01 15:13:02-04'00'

RANDALL LIBRARY RENOVATION & EXPANSION

UNCW
5162 RANDALL DRIVE
WILMINGTON, NC 28403

SCO ID: 18-19656-02C
LS3P PROJECT: 7202-197980

Δ	DATE	DESCRIPTION
0	2022.07.01	PACKAGE C - BID DOCUMENTS

SHEET NAME:
PERSPECTIVE VIEWS

ORIG SUBMISSION: 2022.07.01
CURRENT: 2022.07.01
PACKAGE C - BID DOCUMENTS

SHEET:
A-700.1

PACKAGE C
BID DOCUMENTS

THIS LINE SHOWN ABOVE IS EXACTLY ONE INCH LONG AT TIME OF ORIGINAL PLOT

HM FRAME AND WOOD DOOR, SINGLE RABBETT, DOOR SPECIES TO MATCH WOOD VENEER PANELS

CARPET TILE FLOORING

ACOUSTICAL DRYWALL CEILING (ADC)

WOOD VENEER PANELING (WDP)

HOLLOW METAL FRAME

D1 PERSPECTIVE VIEW - ENTRANCE TO GRAND READING ROOM
NTS

GFRG COVE WITH LINEAR UPLIGHTS AT LANTERN PERIMETER

HM FRAME AND WOOD DOOR, SINGLE RABBETT, DOOR SPECIES TO MATCH WOOD VENEER PANELS

WOOD VENEER PANELING, WDP

HOLLOW METAL FRAME STOREFRONT

TABLES TO INCLUDE POWER POP-UPS FOR PLUGS. CONTRACTOR TO WIRE POWER TO TABLES FROM POWER FEED

POKE THROUGH DEVICE FOR POWER/DATA FEED AT EACH TABLE

CARPET TILE FLOORING

LANTERN: SLOPED CEILING WITH ACOUSTICAL DRYWALL (ADC)

PENDANT TUBE LIGHTING SUSPENDED FROM FLAT CEILING

ACOUSTICAL TILE CEILING (ACT-1)

LINEAR LIGHTING AT FLAT CEILINGS

PAINTED GWB WALLS INSIDE STUDY ALCOVES

LINEAR TABLE LAMPS

B1 PERSPECTIVE VIEW - READING ROOM
NTS

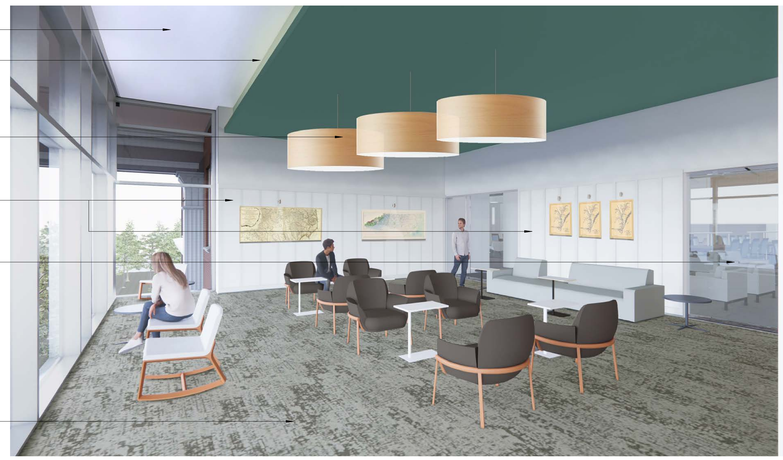

ACOUSTICAL DRYWALL CEILING (ADC)

COVE LIGHTING

DECORATIVE PENDANT FIXTURES

MILLWORK BOARD & BATTEN WALL

HOLLOW METAL FRAME STOREFRONT

CARPET TILE FLOORING

A1 PERSPECTIVE VIEW - THE LOOKOUT
NTS

7/1/2022 2:11:55 PM

UNCW

LS3P
101 NORTH THIRD STREET SUITE 500
WILMINGTON, NORTH CAROLINA 28401
TEL. 910.790.9901 FAX 910.790.3111
WWW.LS3P.COM

SHEPLEY BULFINCH
99 CHAUNCY STREET FLOOR 4
BOSTON, MASSACHUSETTS 02111
TEL. 617.423.1700
WWW.SHEPLEYBULFINCH.COM

LS3P ASSOCIATES LTD
REGISTERED ARCHITECTURAL COMPANY
CERT. NO. 50417
NORTH CAROLINA
WILMINGTON, NORTH CAROLINA

LAURA LYNN MILLER
REGISTERED ARCHITECT
9988
NORTH CAROLINA
WILMINGTON, NC

2022.07.01 15:13:02-04'00'

RANDALL LIBRARY RENOVATION & EXPANSION

UNCW
5162 RANDALL DRIVE
WILMINGTON, NC 28403

SCO ID: 18-19656-02C
LS3P PROJECT: 7202-197980

Δ	DATE	DESCRIPTION
0	2022.07.01	PACKAGE C - BID DOCUMENTS

SHEET NAME:
PERSPECTIVE VIEWS

ORIG SUBMISSION: 2022.07.01
CURRENT: 2022.07.01
PACKAGE C - BID DOCUMENTS

SHEET:
A-700.2

PACKAGE C
BID DOCUMENTS

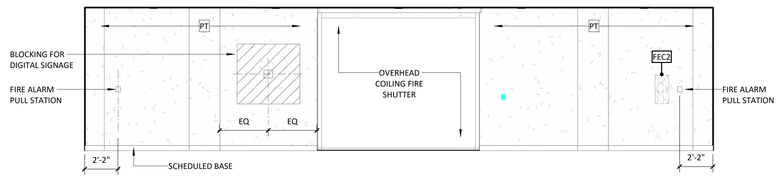

E1 INT. ELEV. - THE LINK - WEST - LEVEL 1
1/4" = 1'-0"

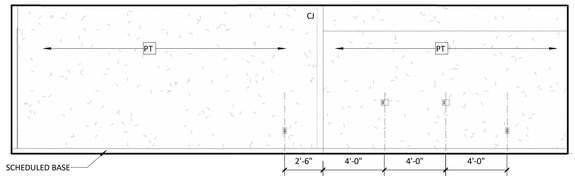

E3 INT. ELEV. - DIGITAL CREATION STUDIO - SOUTH
1/4" = 1'-0"

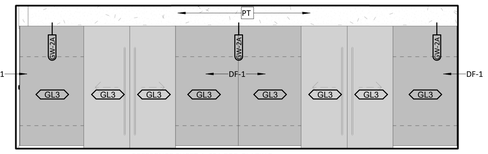

E5 INT. ELEV. - VISUALIZATION LAB EXT. - SOUTH
1/4" = 1'-0"

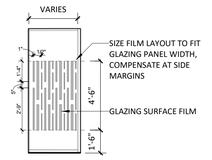

E6 DF-1 FILM PATTERN
1/4" = 1'-0"

D1 INT. ELEV. - TECH HUB - WEST
1/4" = 1'-0"

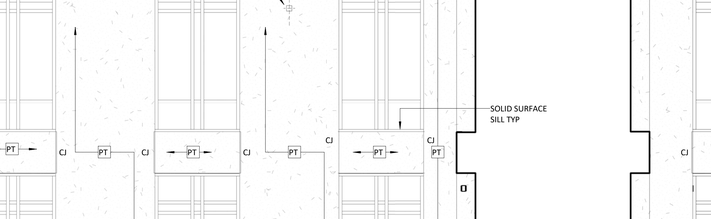

D4 INT. ELEV. - MAKERSPACE EXT. - SOUTH
1/4" = 1'-0"

D5 INT. ELEV. - VIS. LAB EXT. - EAST
1/4" = 1'-0"

D6 INT. ELEV. - VIS. LAB EXT. - WEST
1/4" = 1'-0"

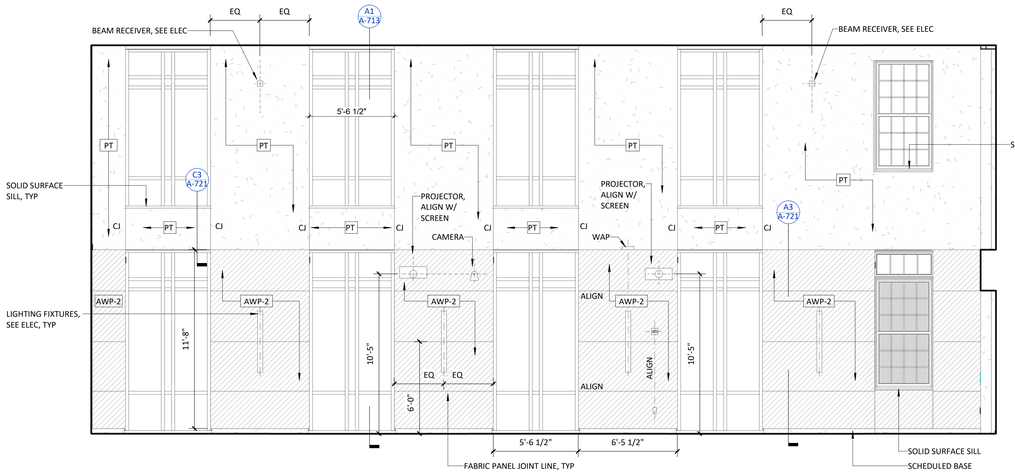

B1 INT. ELEV. - EVENTS - WEST
1/4" = 1'-0"

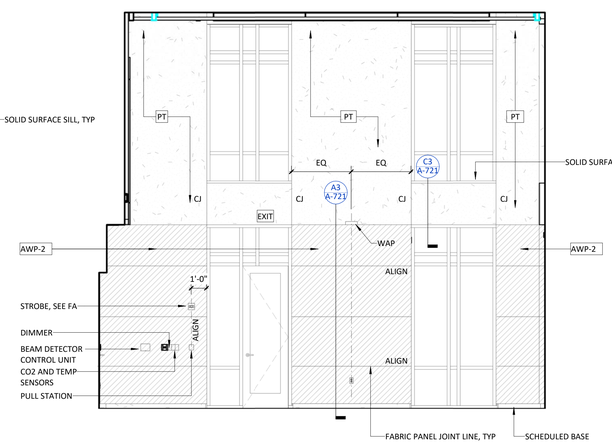

B3 INT. ELEV. - EVENTS - SOUTH
1/4" = 1'-0"

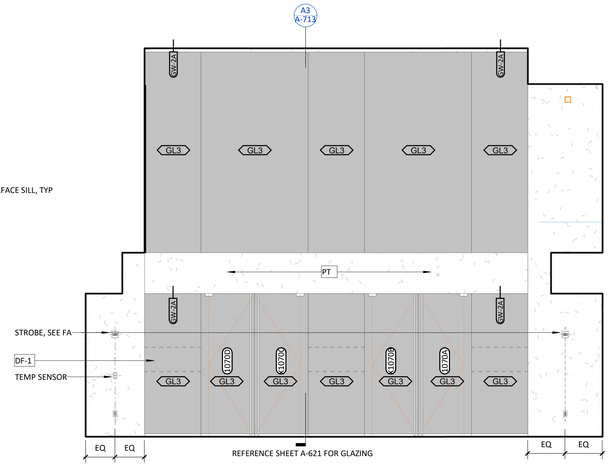

B5 INT. ELEV. - EVENTS EXT. - NORTH
1/4" = 1'-0"

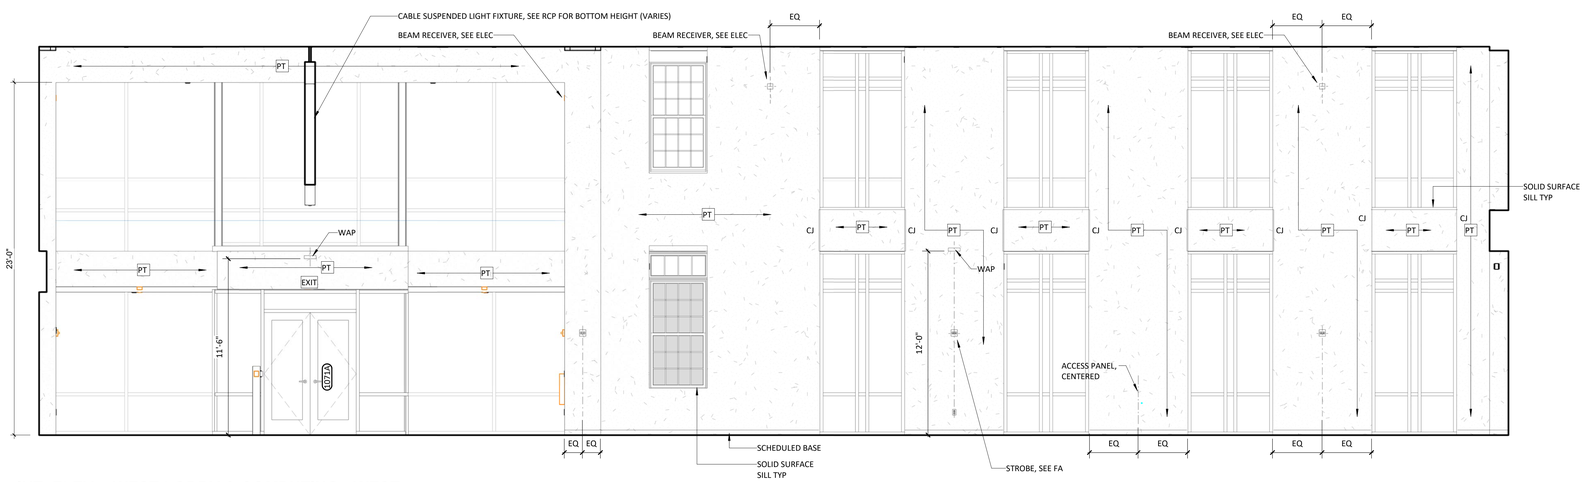

A1 INT. ELEV. - WEST LOBBY & COMPUTING - WEST
1/4" = 1'-0"

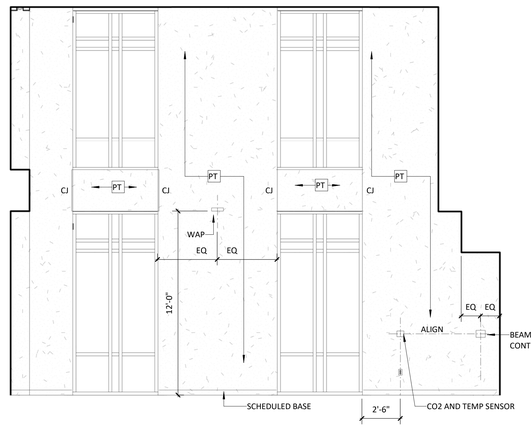

A5 INT. ELEV. - COMPUTING - NORTH
1/4" = 1'-0"

UNCW

LS3P

101 NORTH THIRD STREET SUITE 500
WILMINGTON, NORTH CAROLINA 28401
TEL. 910.790.9901 FAX 910.790.3111
WWW.LS3P.COM

SHEPLEY BULFINCH

99 CHAUNCY STREET FLOOR 4
BOSTON, MASSACHUSETTS 02111
TEL. 617.423.1700
WWW.SHEPLEYBULFINCH.COM

LS3P ASSOCIATES LTD
REGISTERED ARCHITECTURAL COMPANY
CERT. NO. 50417
WILMINGTON, NORTH CAROLINA

LAURA LYNN MILLER
REGISTERED ARCHITECT
9988
NORTH CAROLINA
WILMINGTON, NC

2022.07.01 15:13:02-04'00'

RANDALL LIBRARY RENOVATION & EXPANSION
UNCW
5162 RANDALL DRIVE
WILMINGTON, NC 28403

SCO ID: 18-19656-02C
LS3P PROJECT: 7202-197980

Δ	DATE	DESCRIPTION
0	2022.07.01	PACKAGE C - BID DOCUMENTS

SHEET NAME:
INTERIOR ELEVATIONS - FIRST FLOOR

ORIG SUBMISSION: 2022.07.01
CURRENT: 2022.07.01
PACKAGE C - BID DOCUMENTS

SHEET:
A-701

PACKAGE C
BID DOCUMENTS

7/1/2022 2:13:02 PM

THE LINE SHOWN ABOVE IS EXACTLY ONE INCH LONG AT THE ARCHITECTURAL SCALE

E D C B A

1 2 3 4 5 6

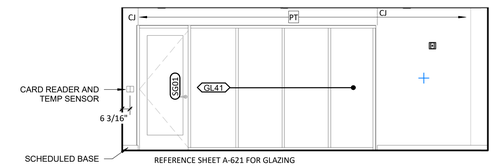

E1 INT. ELEV. - SOUTH STAIR EXT. - SOUTH
1/4" = 1'-0"

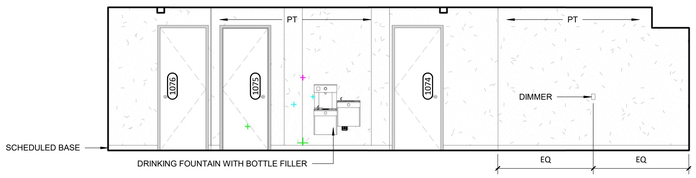

E2 INT. ELEV. - CORRIDOR 1073 - WEST
1/4" = 1'-0"

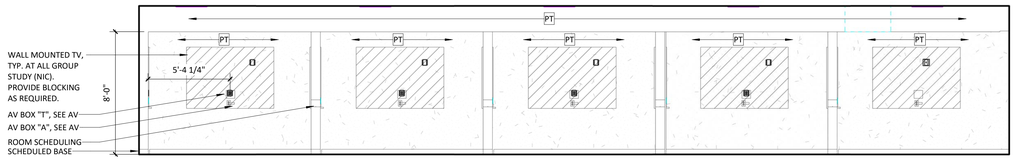

E4 INT. ELEV. - OPEN COLLABORATION - WEST
1/4" = 1'-0"

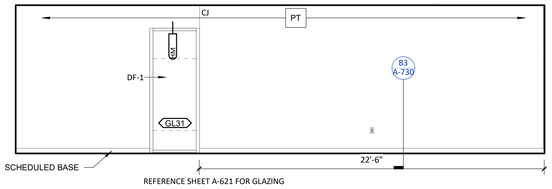

D1 INT. ELEV. - SCHOLARLY RESEARCH HUB - SOUTH
1/4" = 1'-0"

D2 INT. ELEV. - TECH HUB - EAST
1/4" = 1'-0"

D5 INT. ELEV. - TECH HUB INFO DESK/ELEVATORS - NORTH
1/4" = 1'-0"

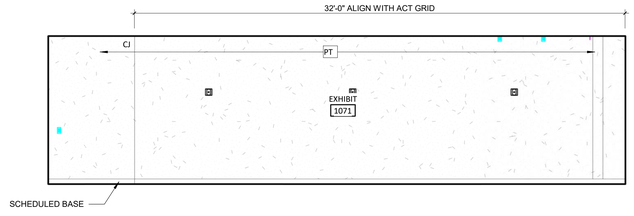

C1 INT. ELEV. - EXHIBIT - EAST
1/4" = 1'-0"

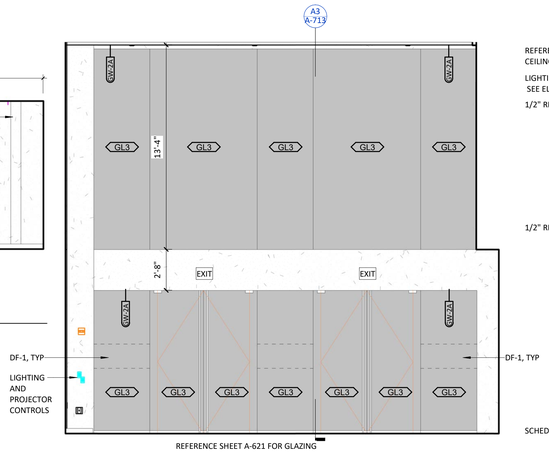

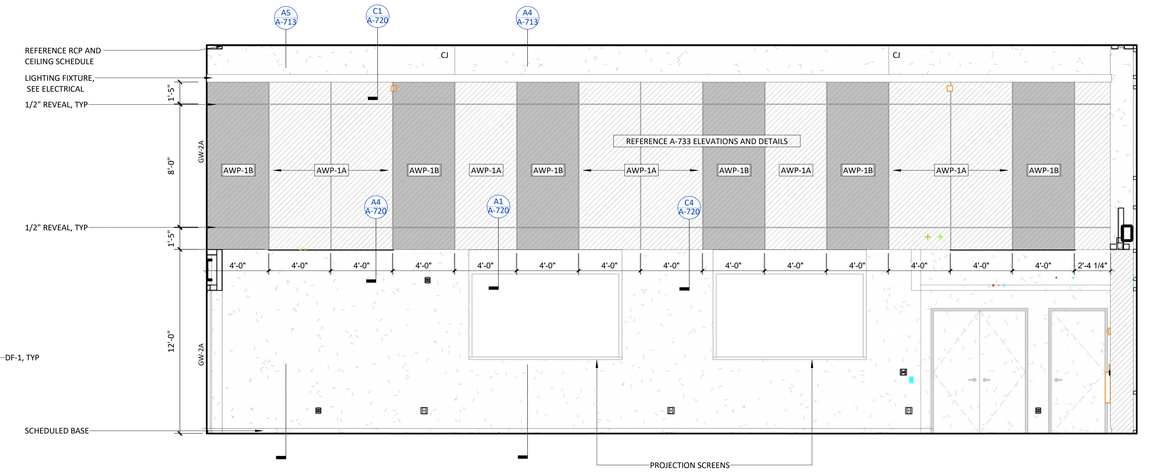

B4 INT. ELEV. - EVENTS - EAST
1/4" = 1'-0"

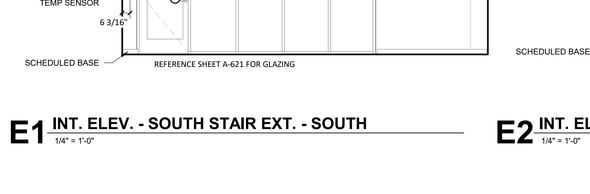

B1 INT. ELEV. - EXHIBIT - SOUTH
1/4" = 1'-0"

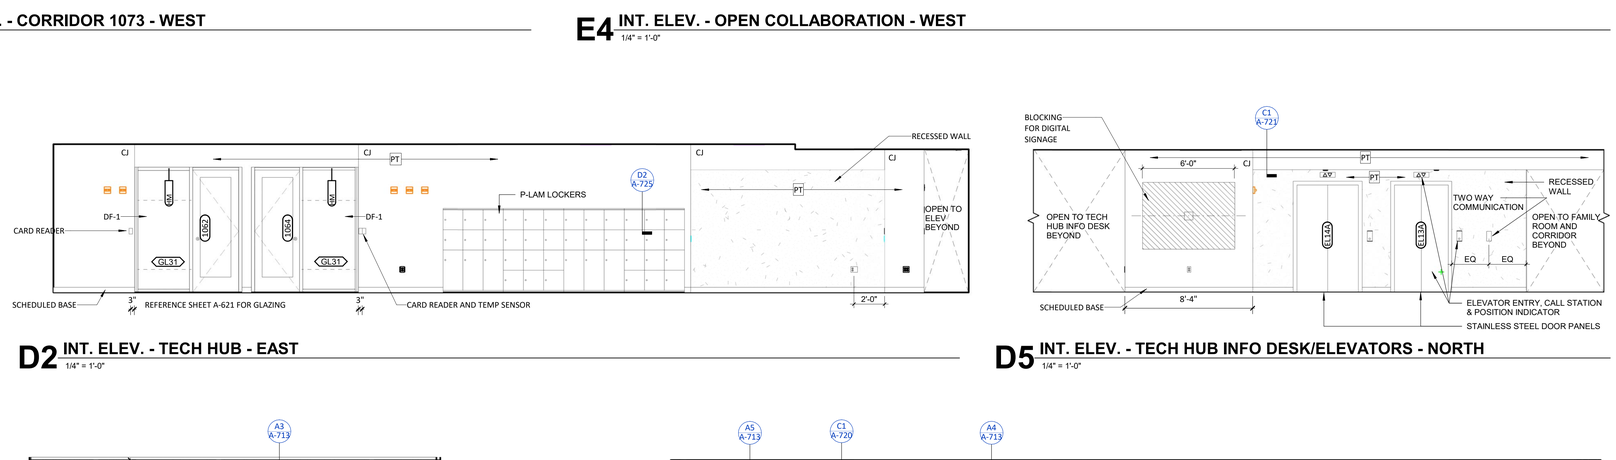

B2 INT. ELEV. - EVENTS - NORTH
1/4" = 1'-0"

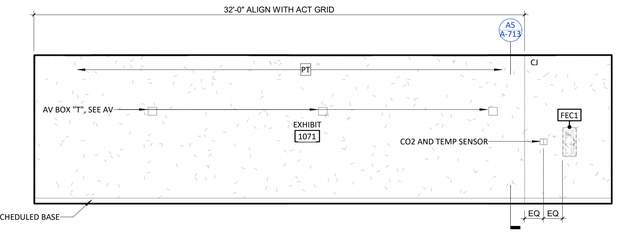

A1 INT. ELEV. - EXHIBIT - WEST
1/4" = 1'-0"

A2 INT. ELEV. - COMPUTING & WEST LOBBY - EAST
1/4" = 1'-0"

7/1/2022 2:14:10 PM

UNCW
LS3P
101 NORTH THIRD STREET SUITE 500
WILMINGTON, NORTH CAROLINA 28401
TEL. 910.790.9901 FAX 910.790.3111
WWW.LS3P.COM
SHEPLEY BULFINCH
99 CHAUNCY STREET FLOOR 4
BOSTON, MASSACHUSETTS 02111
TEL. 617.423.1700
WWW.SHEPLEYBULFINCH.COM
LS3P ASSOCIATES LTD
REGISTERED ARCHITECTURAL COMPANY
CERT. NO. 50417
WILMINGTON, NORTH CAROLINA
LAURA LYNN MILLER
REGISTERED ARCHITECT
NORTH CAROLINA
9988
WILMINGTON, NC

2022.07.01 15:13:02-04'00'

RANDALL LIBRARY RENOVATION & EXPANSION

UNCW
5162 RANDALL DRIVE
WILMINGTON, NC 28403

SCO ID: 18-19656-02C
LS3P PROJECT: 7202-197980

Δ	DATE	DESCRIPTION
0	2022.07.01	PACKAGE C - BID DOCUMENTS

SHEET NAME:
INTERIOR ELEVATIONS - FIRST FLOOR

ORIG SUBMISSION: 2022.07.01
CURRENT: 2022.07.01
PACKAGE C - BID DOCUMENTS

SHEET:
A-702

PACKAGE C
BID DOCUMENTS

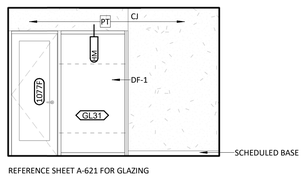

E1 INT. ELEV. - GROUP STUDY EXT. 1077F EXTERIOR - SOUTH
1/4" = 1'-0"

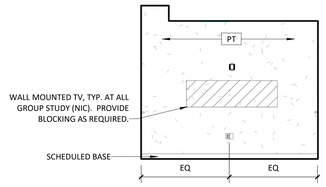

E2 INT. ELEV. - GROUP STUDY 1077F - WEST
1/4" = 1'-0"

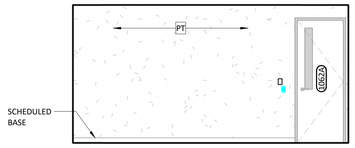

E3 INT. ELEV. - SCANNING - WEST
1/4" = 1'-0"

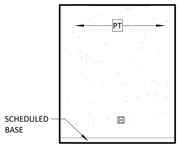

E4 INT. ELEV. - SCANNING - SOUTH
1/4" = 1'-0"

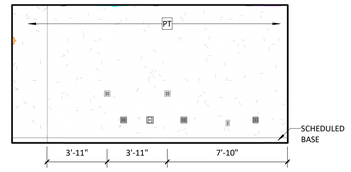

E5 INT. ELEV. - SCANNING - EAST
1/4" = 1'-0"

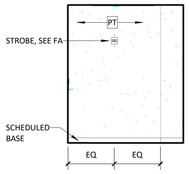

E6 INT. ELEV. - SCANNING - NORTH
1/4" = 1'-0"

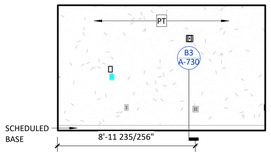

D1 INT. ELEV. - STAFF OFFICE - NORTH
1/4" = 1'-0"

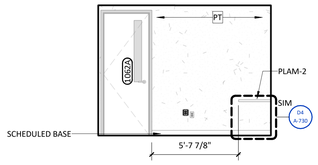

D2 INT. ELEV. - DIGI LAB - EAST
1/4" = 1'-0"

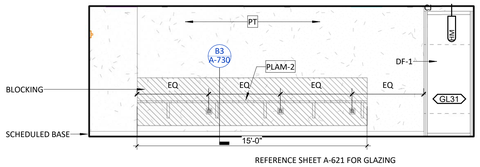

D3 INT. ELEV. - DIGI LAB - NORTH
1/4" = 1'-0"

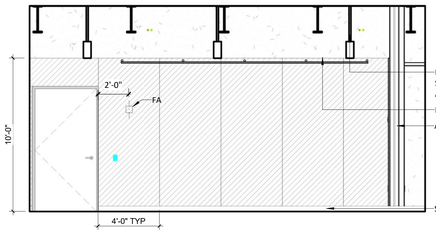

D4 INT. ELEV. - GREENSCREEN - EAST
1/4" = 1'-0"

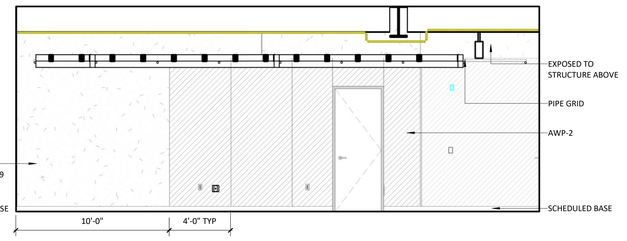

D5 INT. ELEV. - GREENSCREEN - NORTH
1/4" = 1'-0"

C1 INT. ELEV. - STAFF OFFICE - EAST
1/4" = 1'-0"

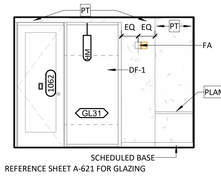

C2 INT. ELEV. - DIGI LAB - WEST
1/4" = 1'-0"

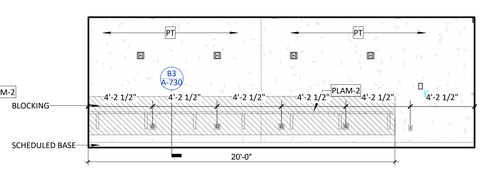

C3 INT. ELEV. - DIGI LAB - SOUTH
1/4" = 1'-0"

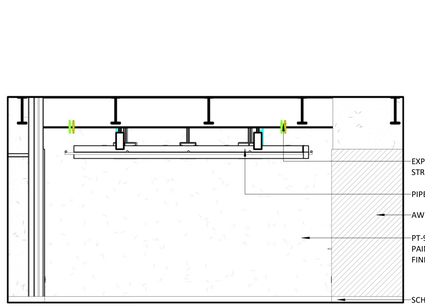

C4 INT. ELEV. - GREENSCREEN - WEST
1/4" = 1'-0"

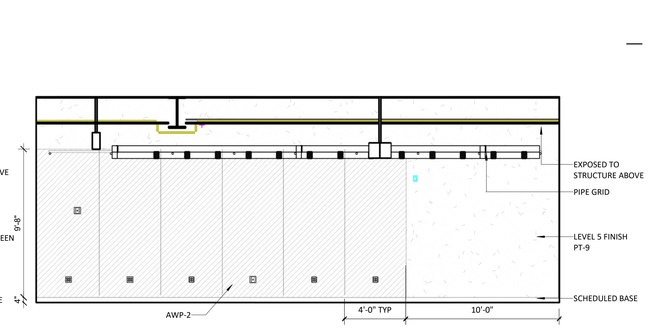

C5 INT. ELEV. - GREENSCREEN - SOUTH
1/4" = 1'-0"

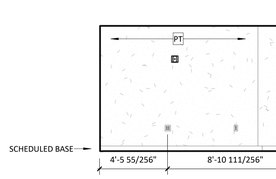

B1 INT. ELEV. - STAFF OFFICE - SOUTH
1/4" = 1'-0"

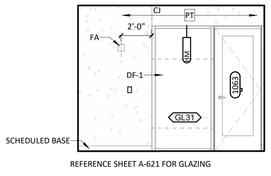

B2 INT. ELEV. - VR - EAST
1/4" = 1'-0"

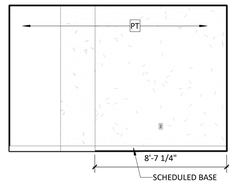

B3 INT. ELEV. - VR - NORTH
1/4" = 1'-0"

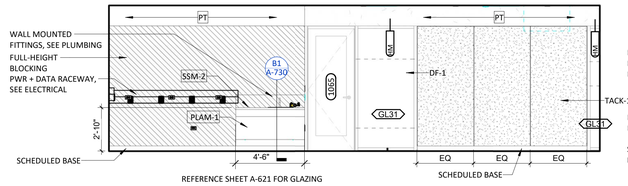

B4 INT. ELEV. - MAKERSPACE - EAST
1/4" = 1'-0"

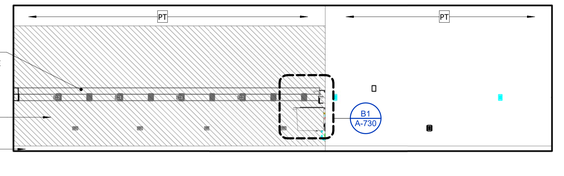

B5 INT. ELEV. - MAKERSPACE - NORTH
1/4" = 1'-0"

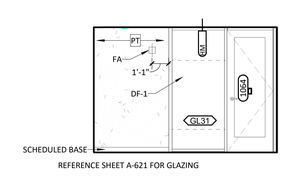

A1 INT. ELEV. - STAFF OFFICE - WEST
1/4" = 1'-0"

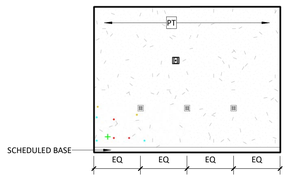

A2 INT. ELEV. - VR - WEST
1/4" = 1'-0"

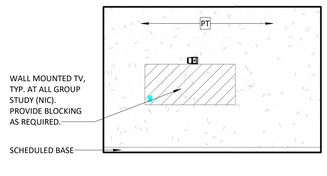

A3 INT. ELEV. - VR - SOUTH
1/4" = 1'-0"

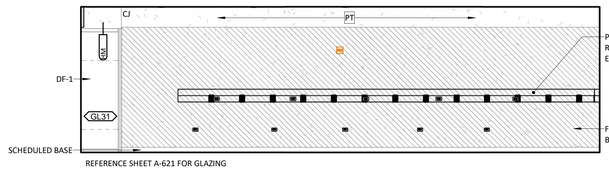

A4 INT. ELEV. - MAKERSPACE - WEST
1/4" = 1'-0"

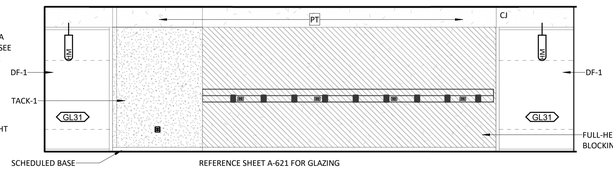

A5 INT. ELEV. - MAKERSPACE - SOUTH
1/4" = 1'-0"

7/1/2022 2:15:38 PM

1 2 3 4 5 6

UNCW
LS3P
101 NORTH THIRD STREET SUITE 500
WILMINGTON, NORTH CAROLINA 28401
TEL. 910.790.9901 FAX 910.790.3111
WWW.LS3P.COM
SHEPLEY BULFINCH
99 CHAUNCY STREET FLOOR 4
BOSTON, MASSACHUSETTS 02111
TEL. 617.423.1700
WWW.SHEPLEYBULFINCH.COM

LS3P ASSOCIATES LTD. REGISTERED ARCHITECTURAL COMPANY CERT. NO. 50417 NORTH CAROLINA WILMINGTON, NORTH CAROLINA

LAURA LYNN MILLER REGISTERED ARCHITECT 9988 NORTH CAROLINA WILMINGTON, NC

2022.07.01 15:13:02-04'00'

RANDALL LIBRARY RENOVATION & EXPANSION

UNCW
5162 RANDALL DRIVE
WILMINGTON, NC 28403

SCO ID: 18-19656-02C
LS3P PROJECT: 7202-197980

Δ	DATE	DESCRIPTION
0	2022.07.01	PACKAGE C - BID DOCUMENTS

SHEET NAME:
INTERIOR ELEVATIONS - FIRST FLOOR

ORIG SUBMISSION: 2022.07.01
CURRENT: 2022.07.01
PACKAGE C - BID DOCUMENTS

SHEET:
A-703

PACKAGE C
BID DOCUMENTS

THE LINE SHOWN ABOVE IS EXACTLY ONE INCH LONG AT THE ARCHITECTURAL SCALE

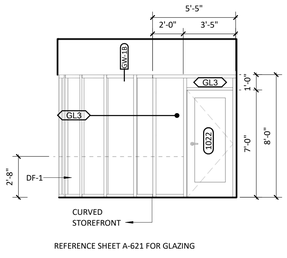

REFERENCE SHEET A-621 FOR GLAZING

E1 INT. ELEV. - LUX - SOUTH
1/4" = 1'-0"

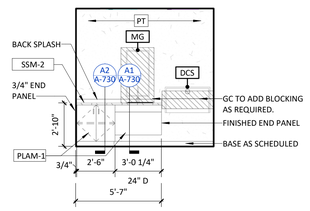

E2 INT. ELEV. - MOTHER'S ROOM - NORTH
1/4" = 1'-0"

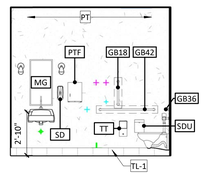

E3 INT. ELEV. - TOILET - WEST
1/4" = 1'-0"

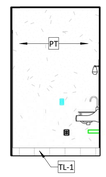

E4 INT. ELEV. - TOILET - SOUTH
1/4" = 1'-0"

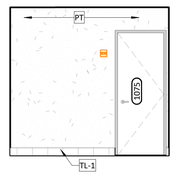

E5 INT. ELEV. - TOILET - EAST
1/4" = 1'-0"

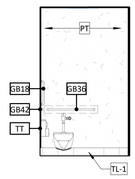

E6 INT. ELEV. - TOILET - NORTH
1/4" = 1'-0"

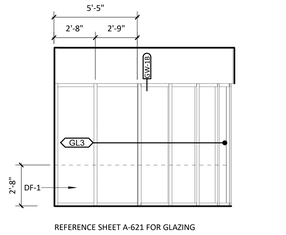

REFERENCE SHEET A-621 FOR GLAZING

D1 INT. ELEV. - LUX - WEST
1/4" = 1'-0"

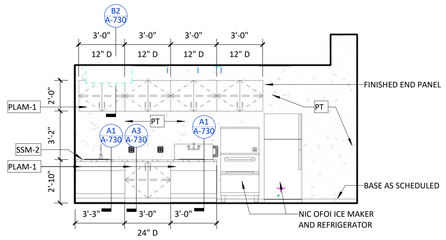

D2 INT. ELEV. - STAGING - EAST
1/4" = 1'-0"

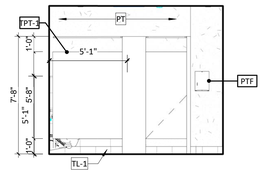

D3 INT. ELEV. - MENS TOILET - WEST
1/4" = 1'-0"

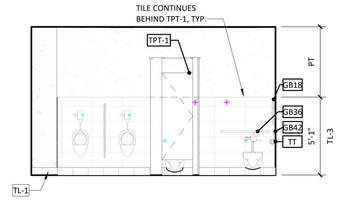

D4 INT. ELEV. - MENS TOILET - SOUTH
1/4" = 1'-0"

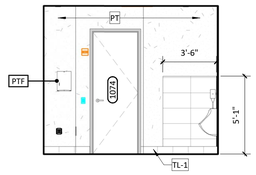

D5 INT. ELEV. - MENS TOILET - EAST
1/4" = 1'-0"

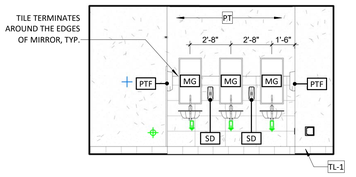

D6 INT. ELEV. - MENS TOILET - NORTH
1/4" = 1'-0"

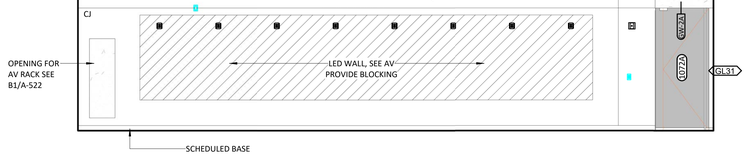

C1 INT. ELEV. - VISUALIZATION LAB - WEST
1/4" = 1'-0"

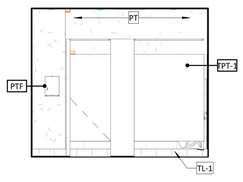

C3 INT. ELEV. - WOMENS TOILET - WEST
1/4" = 1'-0"

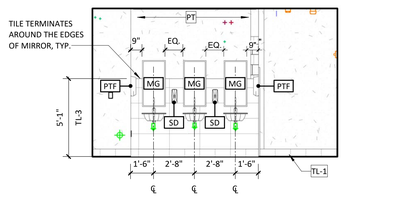

C4 INT. ELEV. - WOMENS TOILET - SOUTH
1/4" = 1'-0"

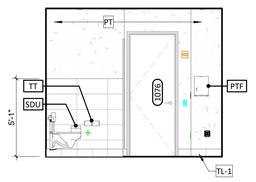

C5 INT. ELEV. - WOMENS TOILET - EAST
1/4" = 1'-0"

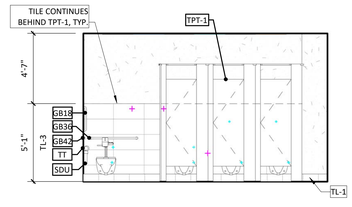

C6 INT. ELEV. - WOMENS TOILET - NORTH
1/4" = 1'-0"

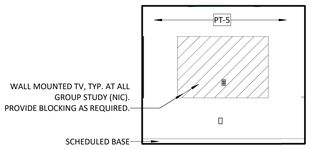

B1 INT. ELEV. - GROUP STUDY 1080A, TYP. - WEST
1/4" = 1'-0"

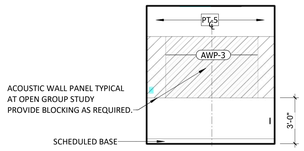

B2 INT. ELEV. - GROUP STUDY 1080A, TYP. - SOUTH
1/4" = 1'-0"

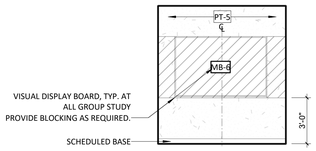

B3 INT. ELEV. - GROUP STUDY 1080A, TYP. - NORTH
1/4" = 1'-0"

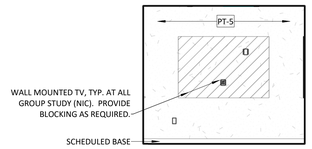

B4 INT. ELEV. - GROUP STUDY 1057A, TYP. - WEST
1/4" = 1'-0"

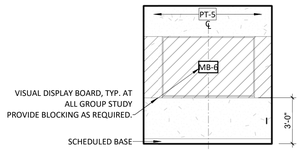

B5 INT. ELEV. - GROUP STUDY 1057A, TYP. - SOUTH
1/4" = 1'-0"

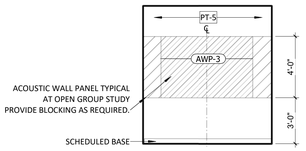

B6 INT. ELEV. - GROUP STUDY 1057A, TYP. - NORTH
1/4" = 1'-0"

TOILET ACCESORIES TYPICAL MOUNTING HEIGHTS

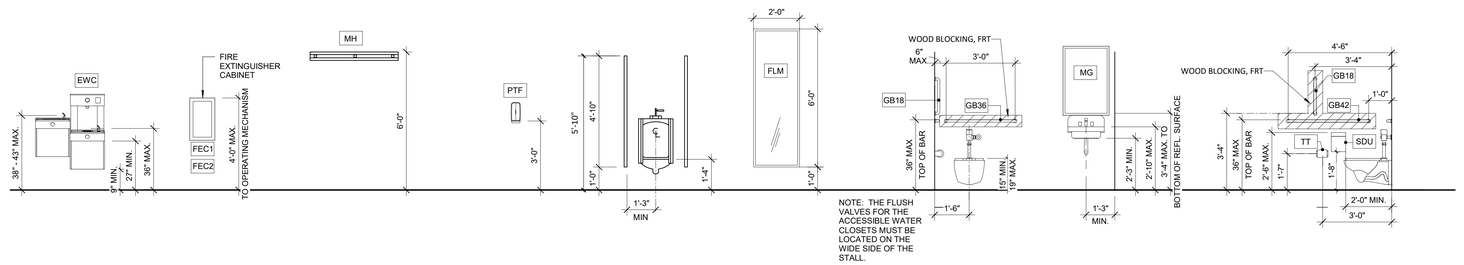

TOILET ACCESORIES LEGEND

	DESCRIPTION	OFCI
TT	TOILET TISSUE DISPENSER	■
PTF	PAPER TOWEL DISPENSER	■
SD	LIQUID SOAP	■
GB18	18" VERTICAL GRAB BAR	□
GB36	36" GRAB BAR	□
GB42	42" GRAB BAR	□
SDU	SANITARY PRODUCT DISPOSAL UNIT	■
MG	36"x24" GLASS MIRROR UNIT	□
MH	MOP HOOKS	□
WR	WASTE RECEPTACLE	■
DCS	DIAPER CHANGING STATION	□

7/1/2022 2:16:52 PM

1 2 3 4 5 6

UNCW

LS3P
101 NORTH THIRD STREET SUITE 500
WILMINGTON, NORTH CAROLINA 28401
TEL. 910.790.9901 FAX 910.790.3111
WWW.LS3P.COM

SHEPLEY BULFINCH
99 CHAUNCY STREET FLOOR 4
BOSTON, MASSACHUSETTS 02111
TEL. 617.423.1700
WWW.SHEPLEYBULFINCH.COM

LS3P ASSOCIATES LTD
REGISTERED ARCHITECTURAL COMPANY
CERT. NO. 50417
NORTH CAROLINA
WILMINGTON, NORTH CAROLINA

LAURA LYNN MILLER
REGISTERED ARCHITECT
9988
NORTH CAROLINA
WILMINGTON, NC

2022.07.01 15:13:02-04'00'

RANDALL LIBRARY RENOVATION & EXPANSION
UNCW
5162 RANDALL DRIVE
WILMINGTON, NC 28403
SCO ID: 18-19656-02C
LS3P PROJECT: 7202-197980

Δ	DATE	DESCRIPTION
0	2022.07.01	PACKAGE C - BID DOCUMENTS

SHEET NAME:
INT. ELEVATIONS - FIRST FLOOR & TYP. MOUNTING HEIGHTS

ORIG SUBMISSION: 2022.07.01
CURRENT: 2022.07.01
PACKAGE C - BID DOCUMENTS

SHEET:
A-704

PACKAGE C
BID DOCUMENTS

THIS LINE SHOWN ABOVE IS EXACTLY ONE INCH LONG AT THE ARCHITECTURAL SCALE

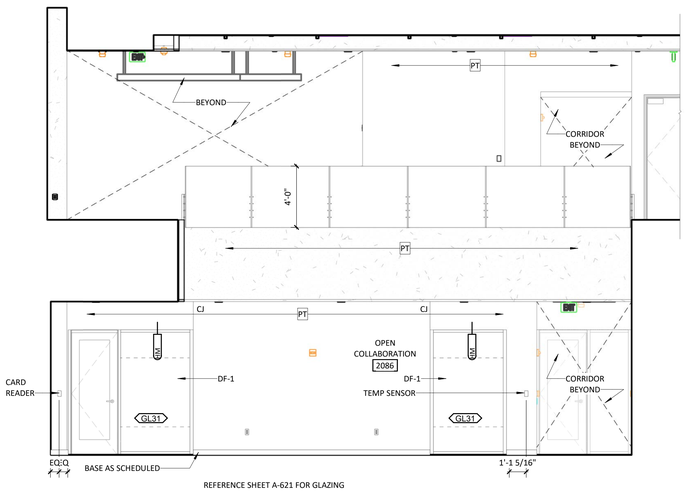

REFERENCE SHEET A-621 FOR GLAZING

D1 INT. ELEV. - L2 TO L3 OPEN LOUNGE - SOUTH
1/4" = 1'-0"

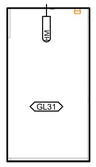

REFERENCE SHEET A-621 FOR GLAZING

E2 INT. ELEV. - SPEC. COL. - STOREFRONT D
1/4" = 1'-0"

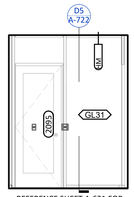

REFERENCE SHEET A-621 FOR GLAZING

E3 INT. ELEV. - SPEC. COL. STOREFRONT C
1/4" = 1'-0"

REFERENCE SHEET A-621 FOR GLAZING

E4 INT. ELEV. - SPEC. COL. STOREFRONT B
1/4" = 1'-0"

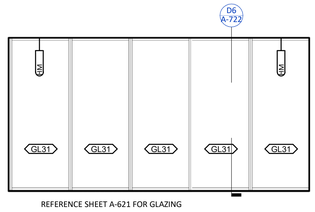

REFERENCE SHEET A-621 FOR GLAZING

E5 INT. ELEV. - SPEC. COL. - STOREFRONT A
1/4" = 1'-0"

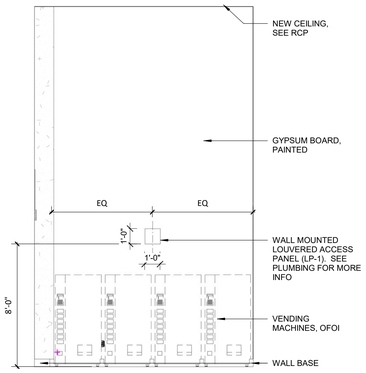

E6 INT. ELEVATION - LINK NORTH
1/4" = 1'-0"

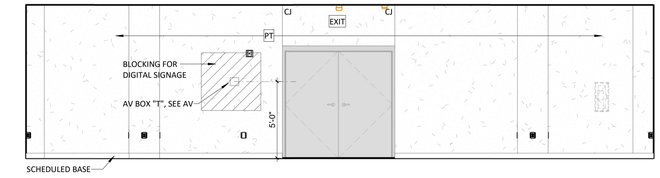

D3 INT. ELEV. - THE LINK - WEST
1/4" = 1'-0"

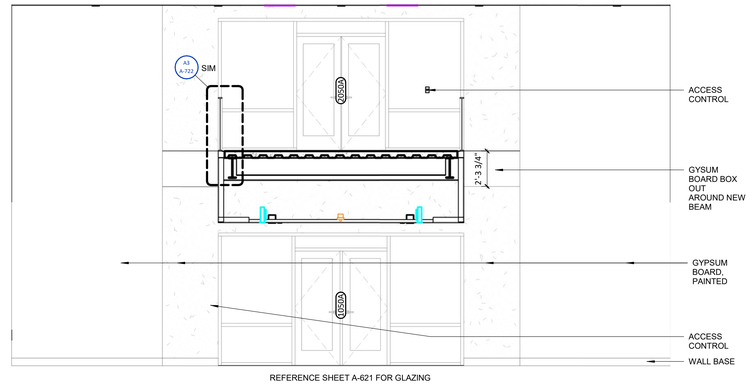

REFERENCE SHEET A-621 FOR GLAZING

C5 INT. ELEVATION - LINK EAST
1/4" = 1'-0"

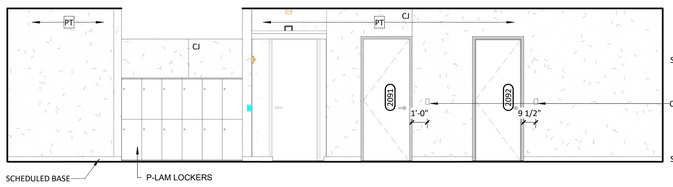

C1 INT. ELEV. - CORRIDOR 2087 -WEST
1/4" = 1'-0"

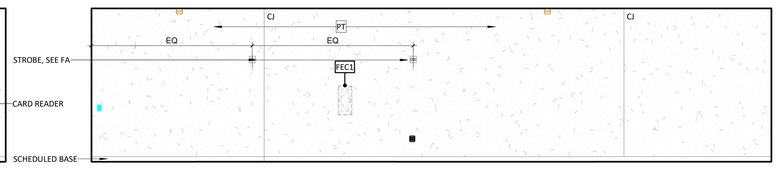

C3 INT. ELEV. - CORRIDOR 2087 -EAST
1/4" = 1'-0"

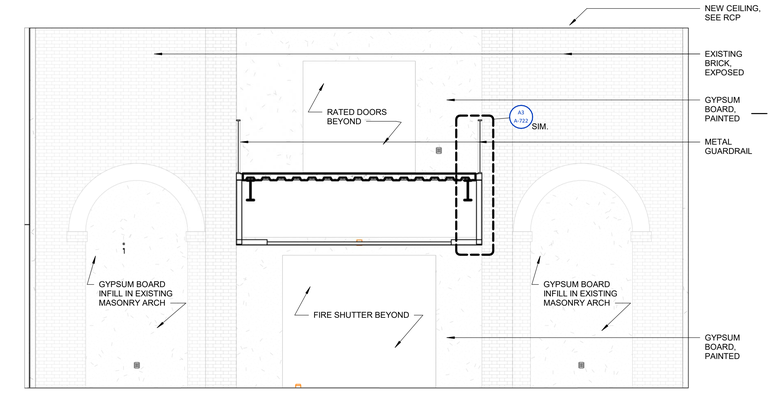

B5 INT. ELEVATION - LINK WEST
1/4" = 1'-0"

B1 INT. ELEV. - CORRIDOR 2096 - WEST
1/4" = 1'-0"

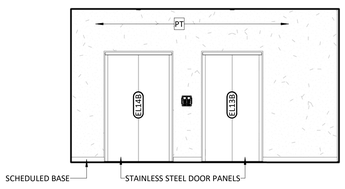

B3 INT. ELEV. - ELEVATOR EXT - LEVEL 2
1/4" = 1'-0"

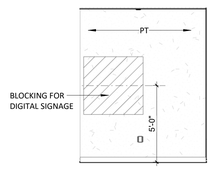

B4 INT. ELEV. - L2 DISPLAY
1/4" = 1'-0"

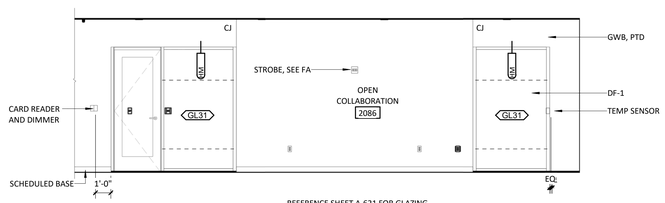

REFERENCE SHEET A-621 FOR GLAZING

A1 INT. ELEV. - OPEN LOUNGE - SOUTH
1/4" = 1'-0"

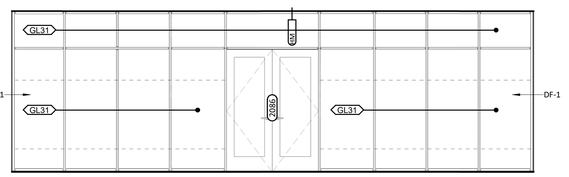

REFERENCE SHEET A-621 FOR GLAZING

A3 INT. ELEV. - OPEN LOUNGE - EAST
1/4" = 1'-0"

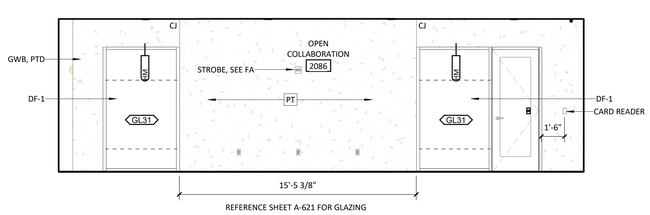

REFERENCE SHEET A-621 FOR GLAZING

A5 INT. ELEV. - OPEN LOUNGE - NORTH
1/4" = 1'-0"

UNCW
LS3P
101 NORTH THIRD STREET SUITE 500
WILMINGTON, NORTH CAROLINA 28401
TEL. 910.790.9901 FAX 910.790.3111
WWW.LS3P.COM
SHEPLEY BULFINCH
99 CHAUNCY STREET FLOOR 4
BOSTON, MASSACHUSETTS 02111
TEL. 617.423.1700
WWW.SHEPLEYBULFINCH.COM
LS3P ASSOCIATES LTD
REGISTERED ARCHITECTURAL COMPANY
CERT. NO. 50417
WILMINGTON, NORTH CAROLINA
LAURA LYNN MILLER
REGISTERED ARCHITECT
9988
NORTH CAROLINA
WILMINGTON, NC

2022.07.01 15:13:02-04'00'

RANDALL LIBRARY RENOVATION & EXPANSION

UNCW
5162 RANDALL DRIVE
WILMINGTON, NC 28403

SCO ID: 18-19656-02C
LS3P PROJECT: 7202-197980

Δ	DATE	DESCRIPTION
0	2022.07.01	PACKAGE C - BID DOCUMENTS

SHEET NAME:
INTERIOR ELEVATIONS - SECOND FLOOR

ORIG SUBMISSION: 2022.07.01
CURRENT: 2022.07.01
PACKAGE C - BID DOCUMENTS

SHEET:
A-705

PACKAGE C
BID DOCUMENTS

7/1/2022 2:18:24 PM

E D C B A

1 2 3 4 5 6

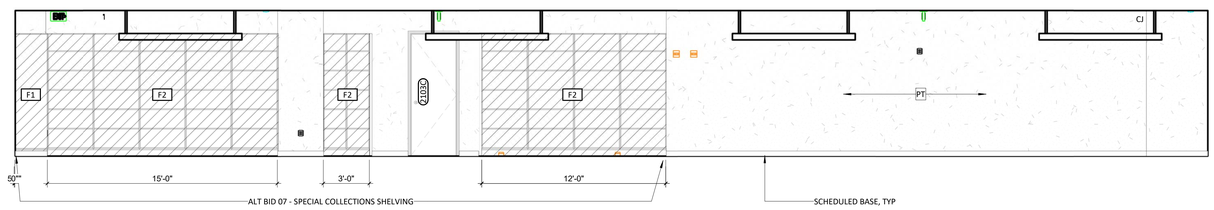

E1 INT. ELEV. - SPEC. COL. - EAST - A

1/4" = 1'-0"

E4 INT. ELEV. - SPEC. COL. - NORTH

1/4" = 1'-0"

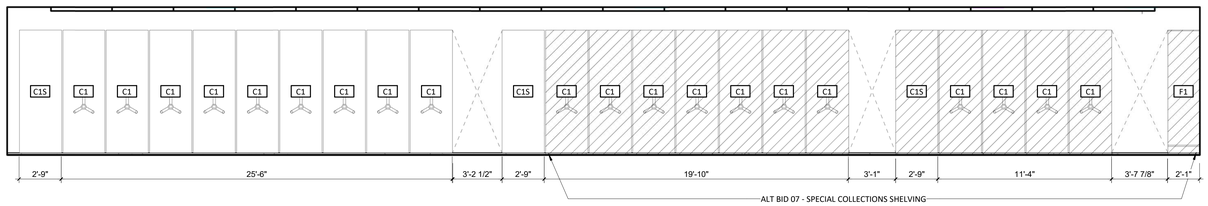

D1 INT. ELEV. - SPEC. COL. - WEST - B

1/4" = 1'-0"

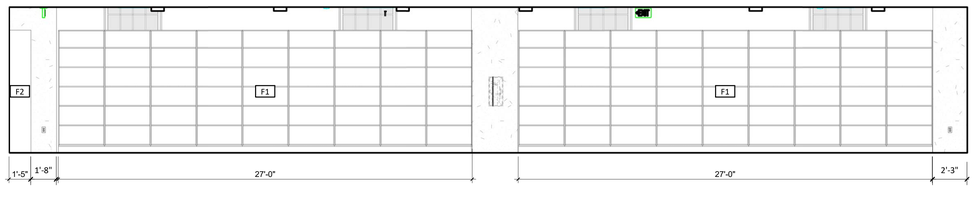

D4 INT. ELEV. - SPEC. COL. - SOUTH

1/4" = 1'-0"

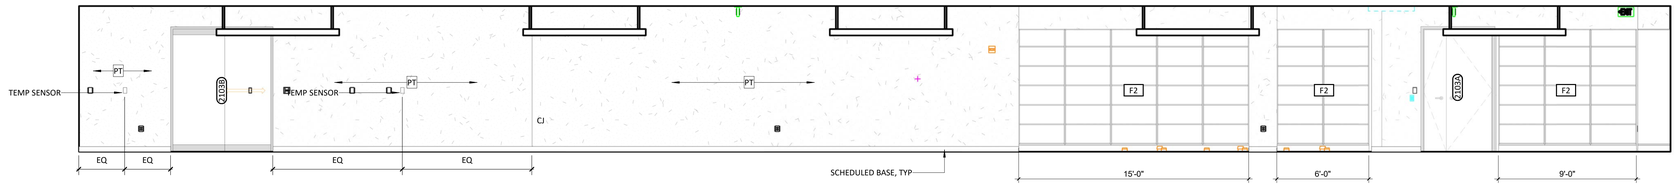

C2 INT. ELEV. - SPEC. COL. - EAST - B

1/4" = 1'-0"

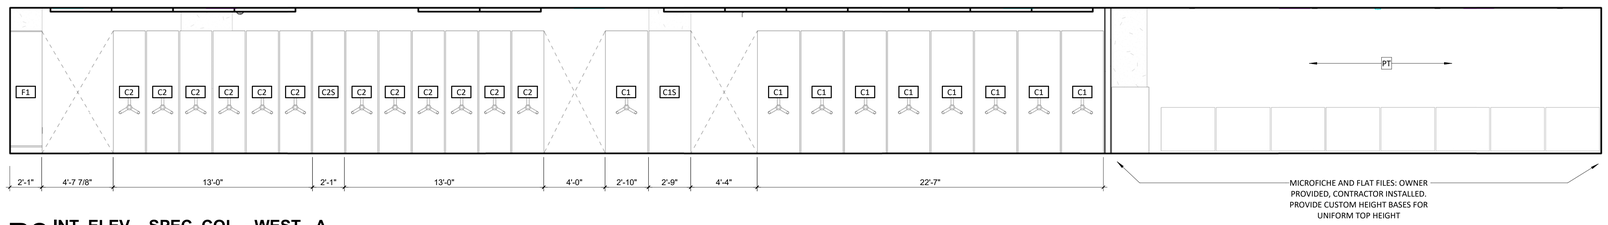

B2 INT. ELEV. - SPEC. COL. - WEST - A

1/4" = 1'-0"

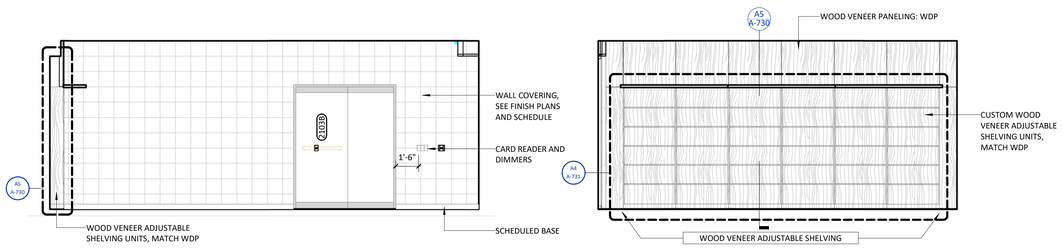

A1 INT. ELEV. - SPEC. COL. READING ROOM - WEST

1/4" = 1'-0"

A2 INT. ELEV. - SPEC. COL. READING ROOM - SOUTH

1/4" = 1'-0"

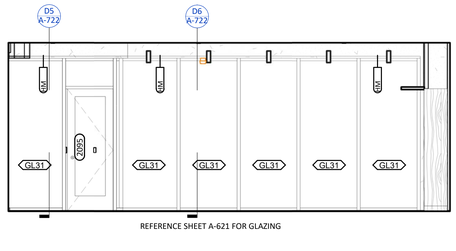

A4 INT. ELEV. - SPEC. COL. READING ROOM - EAST

1/4" = 1'-0"

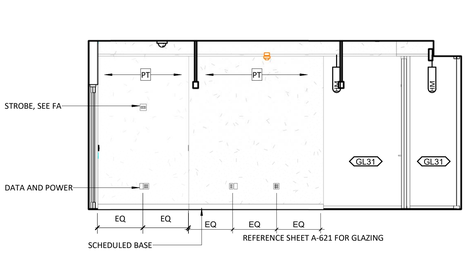

A5 INT. ELEV. - SPEC. COL. READING ROOM - NORTH

1/4" = 1'-0"

7/1/2022 2:19:31 PM

1 2 3 4 5 6

UNCW

LS3P
101 NORTH THIRD STREET SUITE 500
WILMINGTON, NORTH CAROLINA 28401
TEL. 910.790.9901 FAX 910.790.3111
WWW.LS3P.COM

SHEPLEY BULFINCH
99 CHAUNCY STREET FLOOR 4
BOSTON, MASSACHUSETTS 02111
TEL. 617.423.1700
WWW.SHEPLEYBULFINCH.COM

LS3P ASSOCIATES LTD
REGISTERED ARCHITECTURAL COMPANY
CERT. NO. 50417
WILMINGTON, NORTH CAROLINA
NORTH CAROLINA

LAURA LYNN MILLER
REGISTERED ARCHITECT
9988
NORTH CAROLINA
WILMINGTON, NC
2022.07.01 15:13:02-04'00'

RANDALL LIBRARY RENOVATION & EXPANSION

UNCW
5162 RANDALL DRIVE
WILMINGTON, NC 28403

SCO ID: 18-19656-02C
LS3P PROJECT: 7202-197980

Δ	DATE	DESCRIPTION
0	2022.07.01	PACKAGE C - BID DOCUMENTS

SHEET NAME:
INTERIOR ELEVATIONS - SECOND FLOOR

ORIG SUBMISSION: 2022.07.01
CURRENT: 2022.07.01
PACKAGE C - BID DOCUMENTS

SHEET:
A-706

PACKAGE C
BID DOCUMENTS

THIS LINE SHOWN ABOVE IS EXACTLY ONE INCH LONG AT THE ANSI D DRAWING SCALE

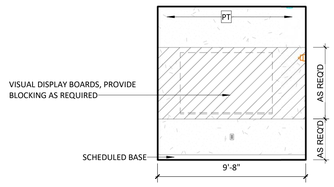

E1 INT. ELEV. - GROUP STUDY 2093B - WEST
1/4" = 1'-0"

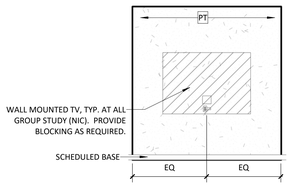

E2 INT. ELEV. - GROUP STUDY 2093B - SOUTH
1/4" = 1'-0"

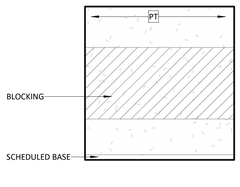

E3 INT. ELEV. - GROUP STUDY 2093B - EAST
1/4" = 1'-0"

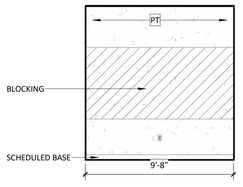

E4 INT. ELEV. - GROUP STUDY 2093A - WEST
1/4" = 1'-0"

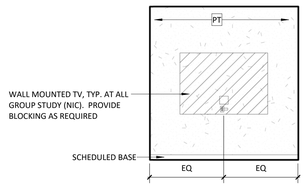

E5 INT. ELEV. - GROUP STUDY 2093A - SOUTH
1/4" = 1'-0"

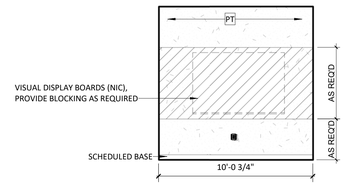

E6 INT. ELEV. - GROUP STUDY 2093A - EAST
1/4" = 1'-0"

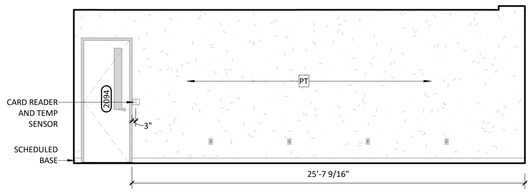

D1 INT. ELEV. - OPEN COLLABORATION 2093 - WEST
1/4" = 1'-0"

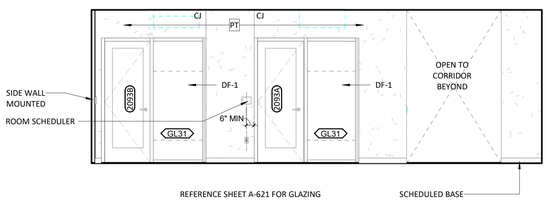

D2 INT. ELEV. - OPEN COLLABORATION 2093 - SOUTH
1/4" = 1'-0"

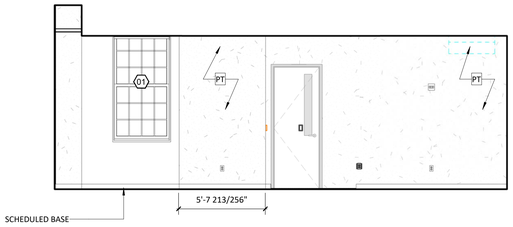

D4 INT. ELEV. - OPEN COLLABORATION 2093 - EAST
1/4" = 1'-0"

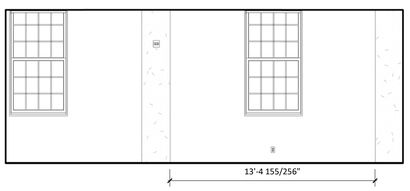

D5 INT. ELEV. - OPEN COLLABORATION 2093 - NORTH
1/4" = 1'-0"

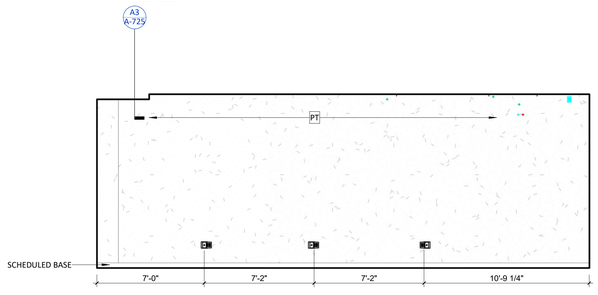

C2 INT. ELEV. - CLASSROOM 2088 - WEST
1/4" = 1'-0"

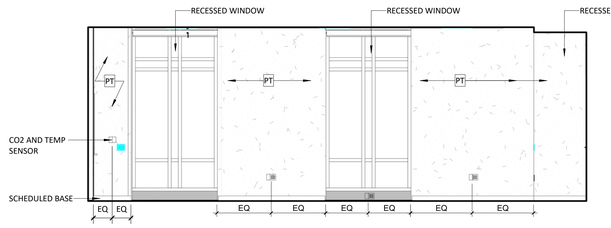

C4 INT. ELEV. - CLASSROOM 2088 - EAST
1/4" = 1'-0"

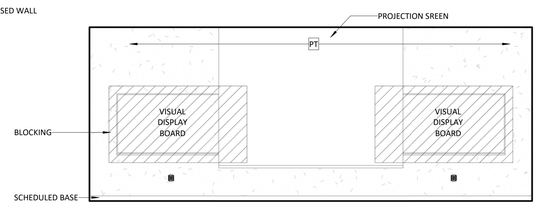

C5 INT. ELEV. - CLASSROOM 2088 - NORTH
1/4" = 1'-0"

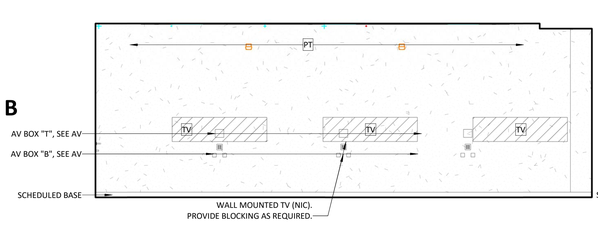

B1 INT. ELEV. - CLASSROOM 2097- WEST
1/4" = 1'-0"

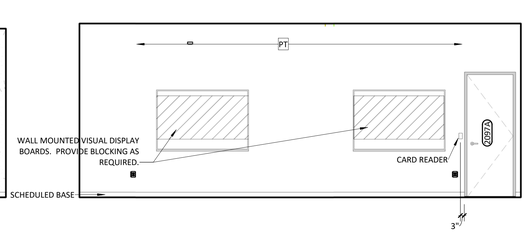

B2 INT. ELEV. - CLASSROOM 2097- SOUTH
1/4" = 1'-0"

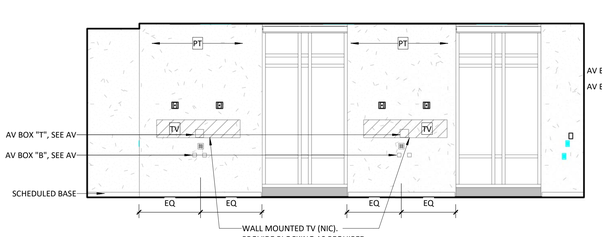

B4 INT. ELEV. - CLASSROOM 2097- EAST
1/4" = 1'-0"

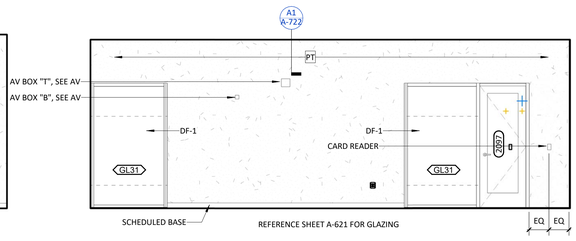

B5 INT. ELEV. - CLASSROOM 2097- NORTH
1/4" = 1'-0"

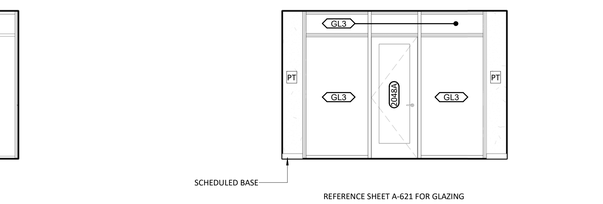

A1 INT. ELEV. - EXIST. READING ROOM 2048 WEST (ALT. BID #13)
1/4" = 1'-0"

A2 INT. ELEV. - EXIST. READING ROOM 2048 - NORTH (ALT. BID #13)
1/4" = 1'-0"

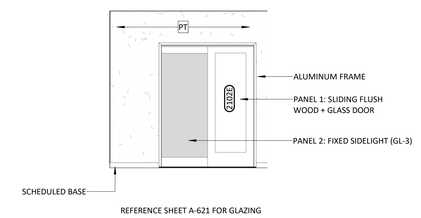

A4 INT. ELEV. - SPECIAL COLLECTIONS STAFF - SOUTH
1/4" = 1'-0"

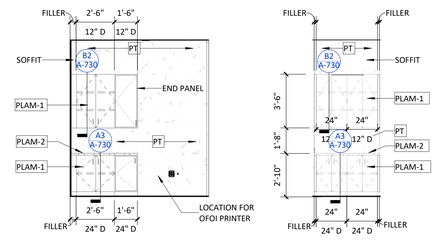

A5 INT. ELEV. - SPEC. COL. STAFF - NORTH CASEWORK
1/4" = 1'-0"

7/1/2022 2:21:09 PM

1 2 3 4 5 6

UNCW

LS3P
101 NORTH THIRD STREET SUITE 500
WILMINGTON, NORTH CAROLINA 28401
TEL. 910.790.9901 FAX 910.790.3111
WWW.LS3P.COM

SHEPLEY BULFINCH
99 CHAUNCY STREET FLOOR 4
BOSTON, MASSACHUSETTS 02111
TEL. 617.423.1700
WWW.SHEPLEYBULFINCH.COM

LS3P ASSOCIATES LTD
REGISTERED ARCHITECTURAL COMPANY
CERT. NO. 50417
WILMINGTON, NORTH CAROLINA

LAURA LYNN MILLER
REGISTERED ARCHITECT
9988
NORTH CAROLINA
WILMINGTON, NC

2022.07.01 15:13:02-04'00'

RANDALL LIBRARY RENOVATION & EXPANSION

UNCW
5162 RANDALL DRIVE
WILMINGTON, NC 28403

SCO ID: 18-19656-02C
LS3P PROJECT: 7202-197980

Δ	DATE	DESCRIPTION
0	2022.07.01	PACKAGE C - BID DOCUMENTS

SHEET NAME:
INTERIOR ELEVATIONS - SECOND FLOOR

ORIG SUBMISSION: 2022.07.01
CURRENT: 2022.07.01
PACKAGE C - BID DOCUMENTS

SHEET:
A-707

PACKAGE C
BID DOCUMENTS

THIS LINE SHOWN ABOVE IS EXACTLY ONE INCH LONG AT THE ANSI D PLOTTING SCALE SIZE

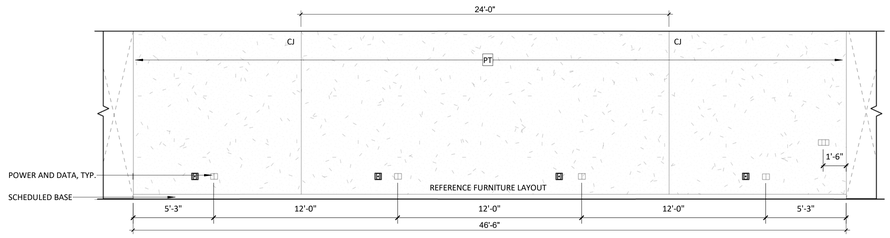

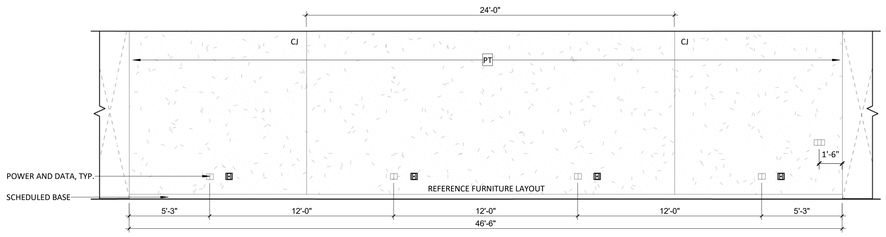

E2 INT. ELEV. - GRAND READING ROOM EXT. - SOUTH

1/4" = 1'-0"

E5 INT. ELEV. - GRAND READING ROOM EXT. - NORTH

1/4" = 1'-0"

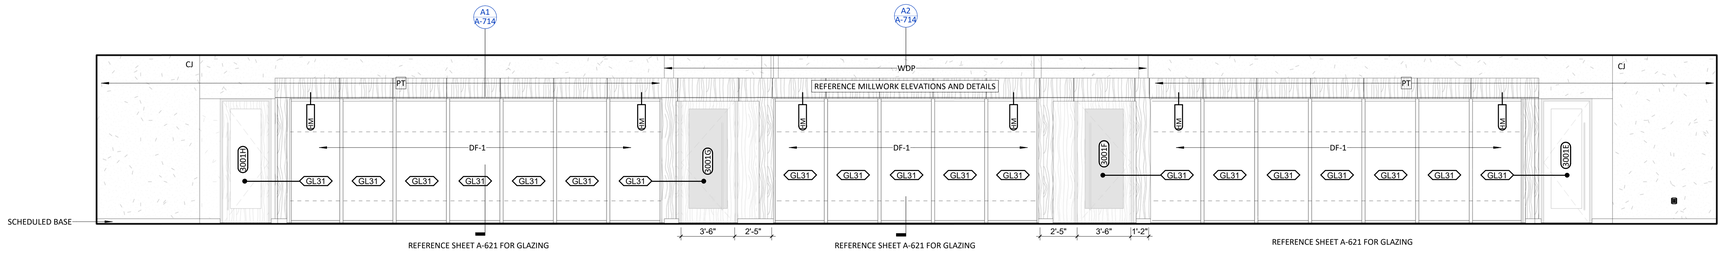

D2 INT. ELEV. - GRAND READING ROOM EXT. - WEST

1/4" = 1'-0"

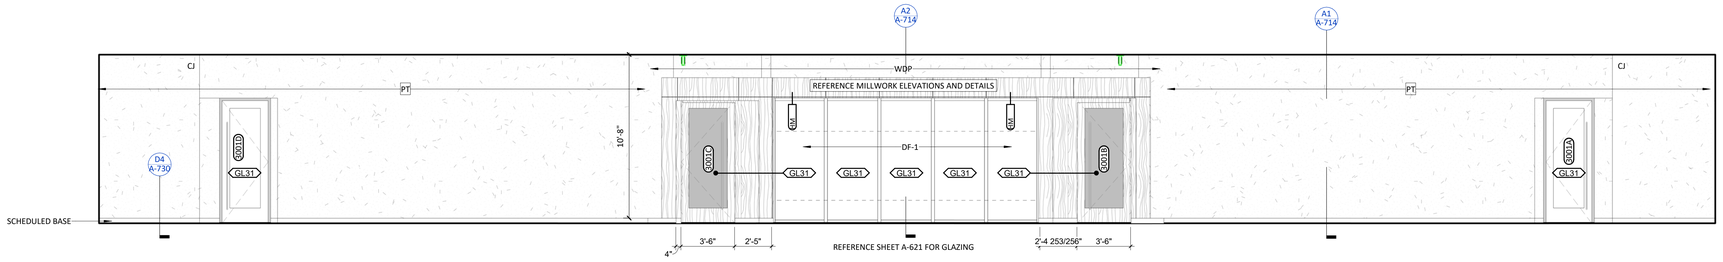

C2 INT. ELEV. - GRAND READING ROOM EXT. - EAST

1/4" = 1'-0"

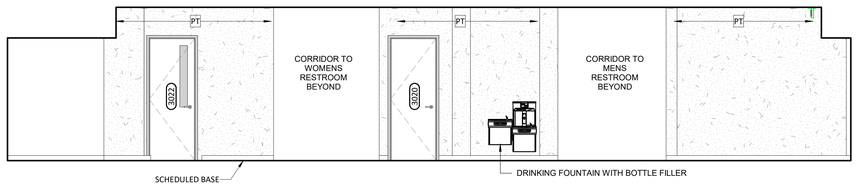

B2 INT. ELEV. - CORRIDOR 3024 - WEST

1/4" = 1'-0"

B5 INT. ELEV. - CORRIDOR 3003 - WEST

1/4" = 1'-0"

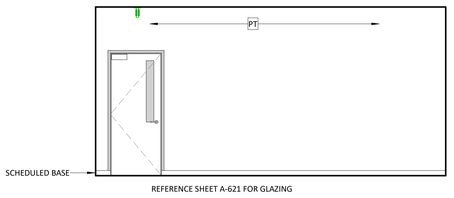

A4 INT. ELEV. - LOUNGE - SOUTH

1/4" = 1'-0"

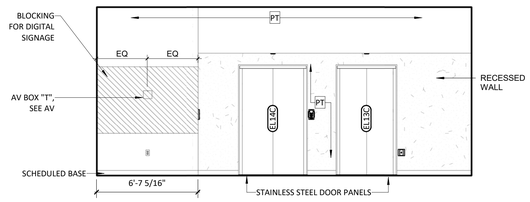

A5 INT. ELEV. - LOUNGE/ELEVATOR EXT. - NORTH

1/4" = 1'-0"

UNCW

LS3P

101 NORTH THIRD STREET SUITE 500
WILMINGTON, NORTH CAROLINA 28401
TEL. 910.790.9901 FAX 910.790.3111
WWW.LS3P.COM

SHEPLEY BULFINCH

99 CHAUNCY STREET FLOOR 4
BOSTON, MASSACHUSETTS 02111
TEL. 617.423.1700
WWW.SHEPLEYBULFINCH.COM

LS3P ASSOCIATES LTD
REGISTERED ARCHITECTURAL COMPANY
CERT. NO. 50417
WILMINGTON, NORTH CAROLINA

LAURA LYNN MILLER
REGISTERED ARCHITECT
9988
NORTH CAROLINA
WILMINGTON, NC

2022.07.01 15:13:02-04'00'

RANDALL LIBRARY RENOVATION & EXPANSION

UNCW
5162 RANDALL DRIVE
WILMINGTON, NC 28403

SCO ID: 18-19656-02C
LS3P PROJECT: 7202-197980

Δ	DATE	DESCRIPTION
0	2022.07.01	PACKAGE C - BID DOCUMENTS

SHEET NAME:
INTERIOR ELEVATIONS - THIRD FLOOR

ORIG SUBMISSION: 2022.07.01
CURRENT: 2022.07.01
PACKAGE C - BID DOCUMENTS

SHEET:
A-708

PACKAGE C
BID DOCUMENTS

7/1/2022 2:22:02 PM

E D C B A

1 2 3 4 5 6

THE LINE SHOWN ABOVE IS EXACTLY ONE INCH LONG AT THE ORIGINAL DRAWING SIZE

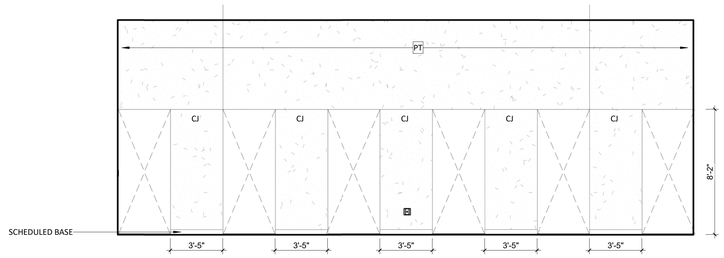

D2 INT. ELEV. - GRAND READING ROOM - SOUTH
1/4" = 1'-0"

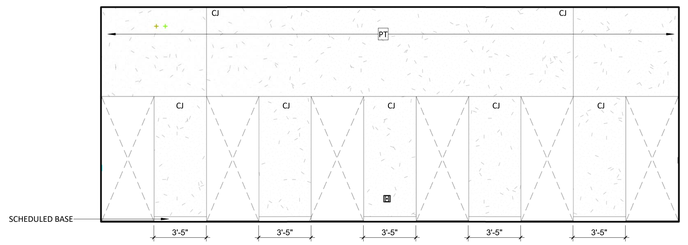

D4 INT. ELEV. - GRAND READING ROOM - NORTH
1/4" = 1'-0"

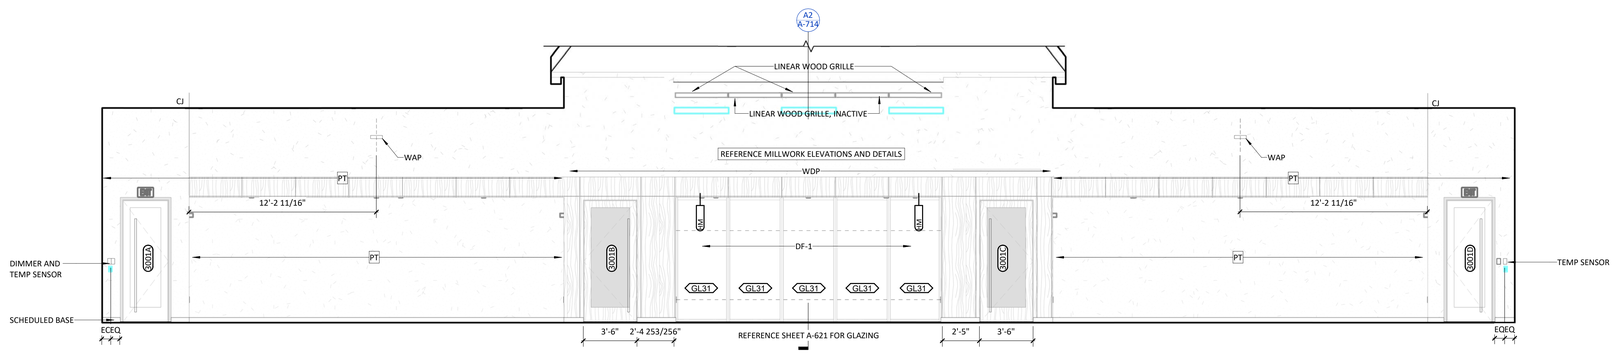
A2
A-714
LINEAR WOOD GRILLE
LINEAR WOOD GRILLE, INACTIVE
REFERENCE MILLWORK ELEVATIONS AND DETAILS
WDP
CJ
CJ
WAP
WAP
PT
PT
PT
PT
12'-2 11/16"
12'-2 11/16"
DF-1
DF-1
GL31
GL31
GL31

THIS LINE SHOWN ABOVE IS EXACTLY ONE INCH LONG AT THE ARCH'S ORIGINAL PAPER SIZE

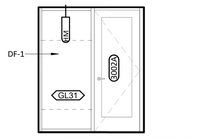

REFERENCE SHEET A-621 FOR GLAZING

E3 INT. ELEV. - GROUP STUDY EXT. 3002A, TYP. - SOUTH
1/4" = 1'-0"

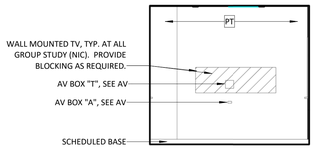

E4 INT. ELEV. - GROUP STUDY 3002A, TYP. - WEST
1/4" = 1'-0"

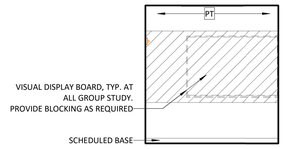

E5 INT. ELEV. - GROUP STUDY 3002A, TYP. - SOUTH
1/4" = 1'-0"

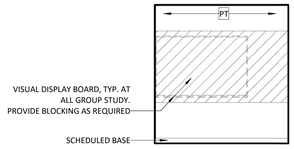

E6 INT. ELEV. - GROUP STUDY 3002A, TYP. - NORTH
1/4" = 1'-0"

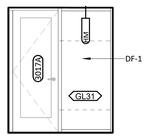

REFERENCE SHEET A-621 FOR GLAZING

D3 INT. ELEV. - GROUP STUDY EXT. 3017A, TYP.
1/4" = 1'-0"

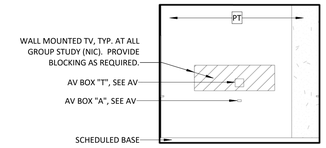

D4 INT. ELEV. - GROUP STUDY 3017A, TYP. - WEST
1/4" = 1'-0"

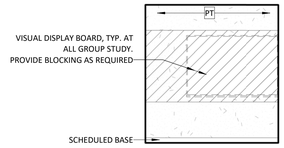

D5 INT. ELEV. - GROUP STUDY 3017A, TYP. - SOUTH
1/4" = 1'-0"

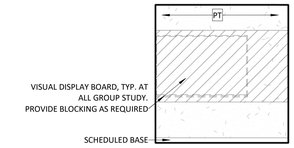

D6 INT. ELEV. - GROUP STUDY 3017A, TYP. - NORTH
1/4" = 1'-0"

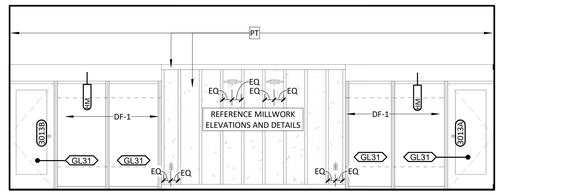

REFERENCE SHEET A-621 FOR GLAZING

C4 INT. ELEV. - LOOKOUT ROOM - EAST
1/4" = 1'-0"

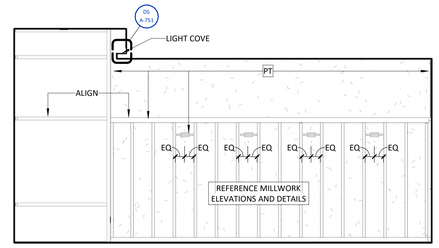

C5 INT. ELEV. - LOOKOUT ROOM - NORTH
1/4" = 1'-0"

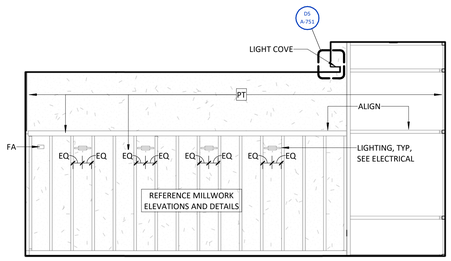

B5 INT. ELEV. - LOOKOUT ROOM - SOUTH
1/4" = 1'-0"

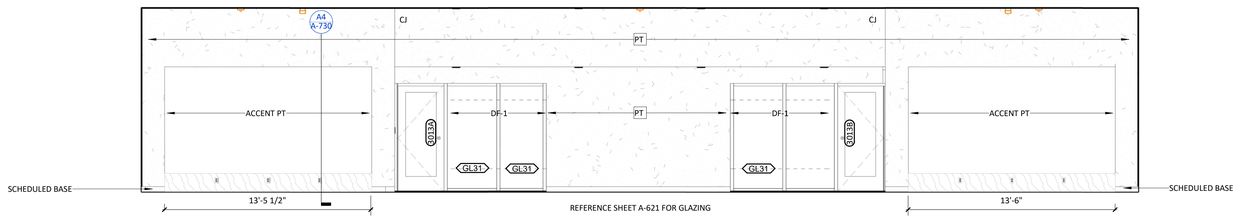

REFERENCE SHEET A-621 FOR GLAZING

A4 INT. ELEV. - LOOKOUT ROOM EXT. - WEST
1/4" = 1'-0"

UNCW

LS3P

101 NORTH THIRD STREET SUITE 500
WILMINGTON, NORTH CAROLINA 28401
TEL. 910.790.9901 FAX 910.790.3111
WWW.LS3P.COM

SHEPLEY BULFINCH

99 CHAUNCY STREET FLOOR 4
BOSTON, MASSACHUSETTS 02111
TEL. 617.423.1700
WWW.SHEPLEYBULFINCH.COM

LS3P ASSOCIATES LTD
REGISTERED ARCHITECTURAL COMPANY
CERT. NO. 50417
WILMINGTON, NORTH CAROLINA
NORTH CAROLINA

LAURA LYNN MILLER
REGISTERED ARCHITECT
9988
NORTH CAROLINA
WILMINGTON, NC

2022.07.01 15:13:02-04'00'

RANDALL LIBRARY RENOVATION & EXPANSION

UNCW
5162 RANDALL DRIVE
WILMINGTON, NC 28403

SCO ID: 18-19656-02C
LS3P PROJECT: 7202-197980

Δ	DATE	DESCRIPTION
0	2022.07.01	PACKAGE C - BID DOCUMENTS

SHEET NAME:
INTERIOR ELEVATIONS - THIRD FLOOR

ORIG SUBMISSION: 2022.07.01
CURRENT: 2022.07.01
PACKAGE C - BID DOCUMENTS

SHEET:
A-710

PACKAGE C
BID DOCUMENTS

7/1/2022 2:23:43 PM

E D C B A

1 2 3 4 5 6

THIS LINE SHOWN ABOVE IS EXACTLY ONE INCH LONG AT THE ARCH DIMENSION PLANE

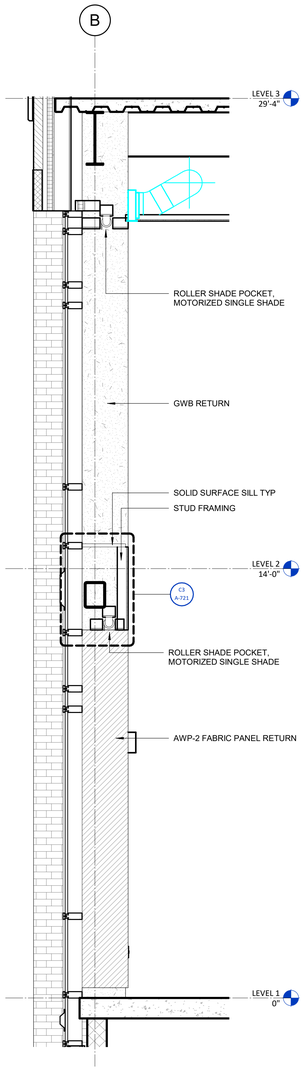

A1 EVENTS EXTERIOR WALL
1/2" = 1'-0"

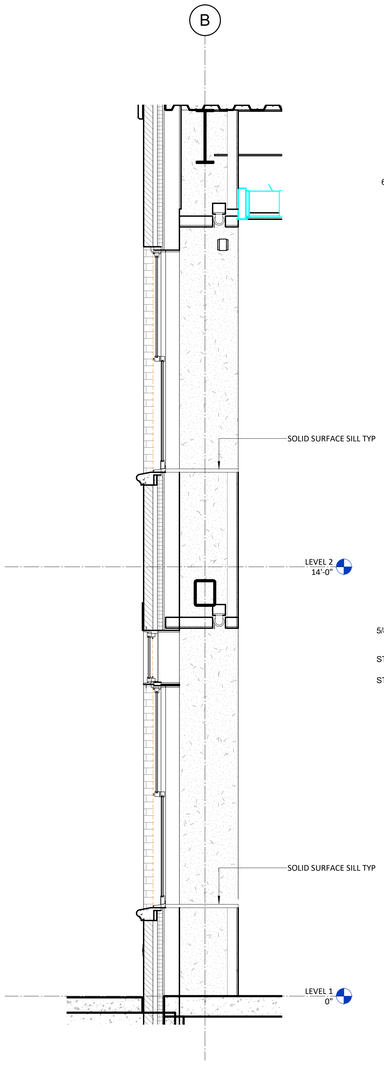

A2 COMPUTING EXTERIOR WALL
1/2" = 1'-0"

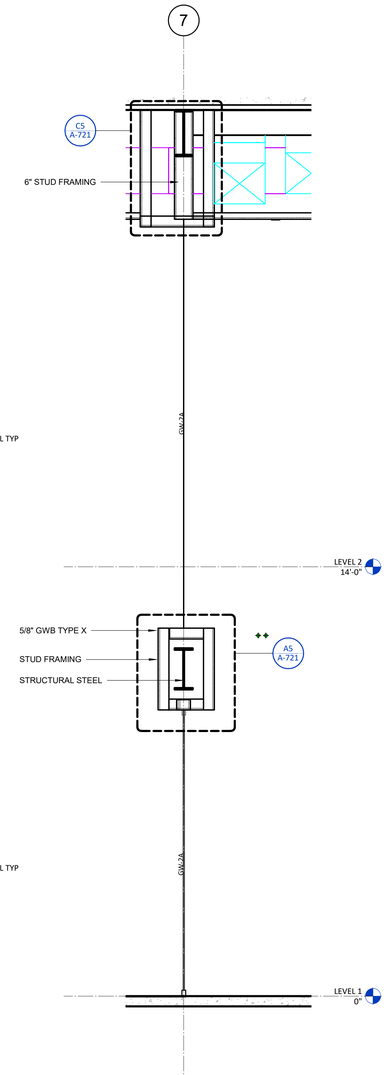

A3 EVENTS ENTRY GLASS
1/2" = 1'-0"

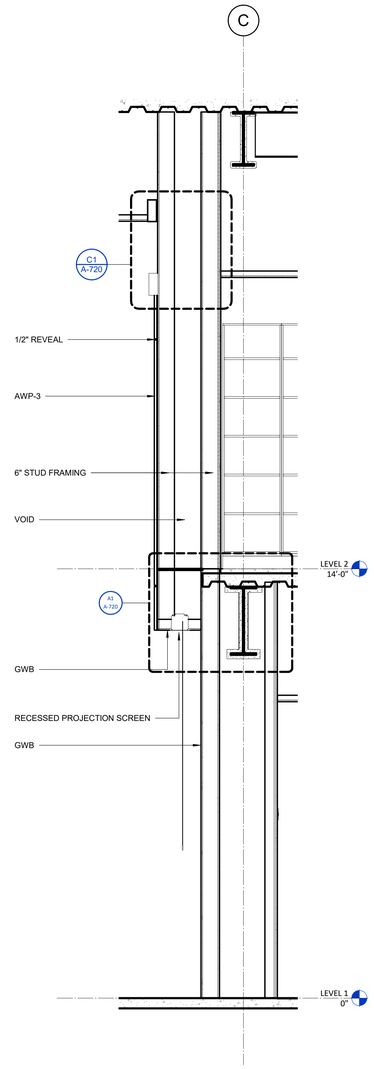

A4 EVENTS WOOD WALL - PROJECTOR
1/2" = 1'-0"

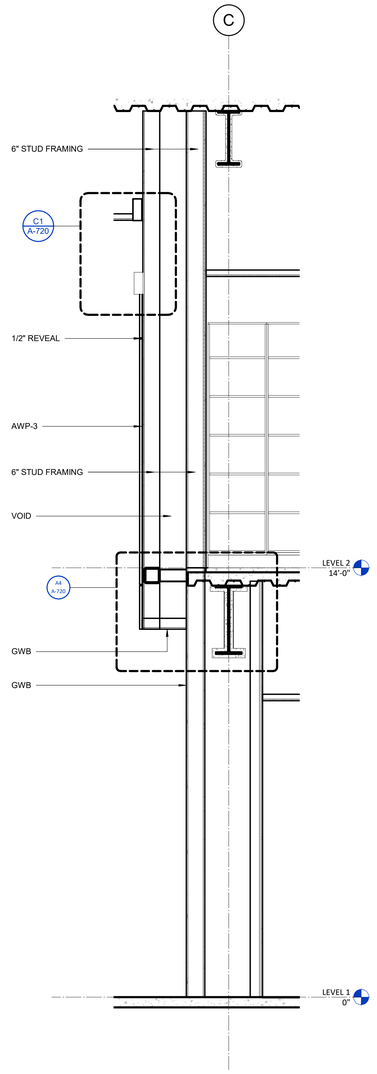

A5 EVENTS WOOD WALL - PLENUM RETURN
1/2" = 1'-0"

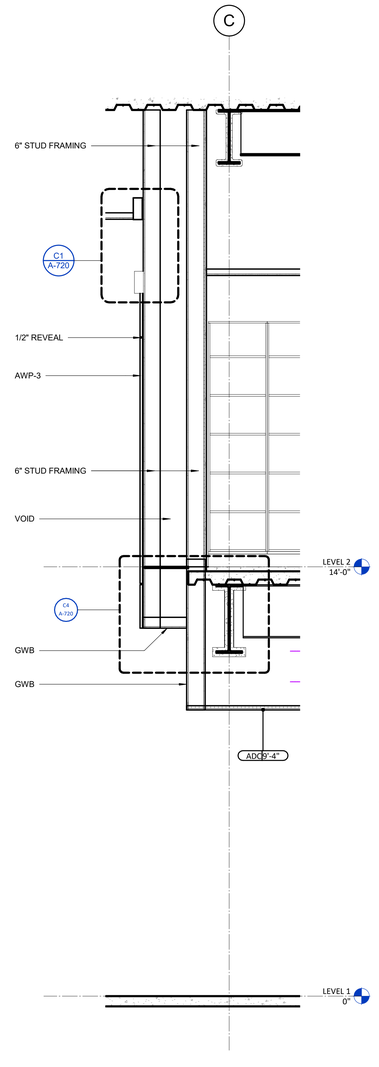

A6 ENTRY AND COMPUTING WOOD WALL
1/2" = 1'-0"

7/1/2022 2:24:07 PM

UNCW

LS3P
101 NORTH THIRD STREET SUITE 500
WILMINGTON, NORTH CAROLINA 28401
TEL. 910.790.9901 FAX 910.790.3111
WWW.LS3P.COM

SHEPLEY BULFINCH
99 CHAUNCY STREET FLOOR 4
BOSTON, MASSACHUSETTS 02111
TEL. 617.423.1700
WWW.SHEPLEYBULFINCH.COM

LS3P ASSOCIATES LTD
REGISTERED ARCHITECTURAL COMPANY
CERT. NO. 50417
WILMINGTON, NORTH CAROLINA

LAURA LYNN MILLER
REGISTERED ARCHITECT
9988
NORTH CAROLINA
WILMINGTON, NC

2022.07.01 15:13:02-04'00'

RANDALL LIBRARY RENOVATION & EXPANSION

UNCW
5162 RANDALL DRIVE
WILMINGTON, NC 28403

SCO ID: 18-19656-02C
LS3P PROJECT: 7202-197980

Δ	DATE	DESCRIPTION
0	2022.07.01	PACKAGE C - BID DOCUMENTS

SHEET NAME:
INTERIOR SECTIONS

ORIG SUBMISSION: 2022.07.01
CURRENT: 2022.07.01
PACKAGE C - BID DOCUMENTS

SHEET:
A-713

PACKAGE C
BID DOCUMENTS

THE LINE SHOWN ABOVE IS EXACTLY ONE INCH LONG AT THE ORIGINAL DRAWING SIZE

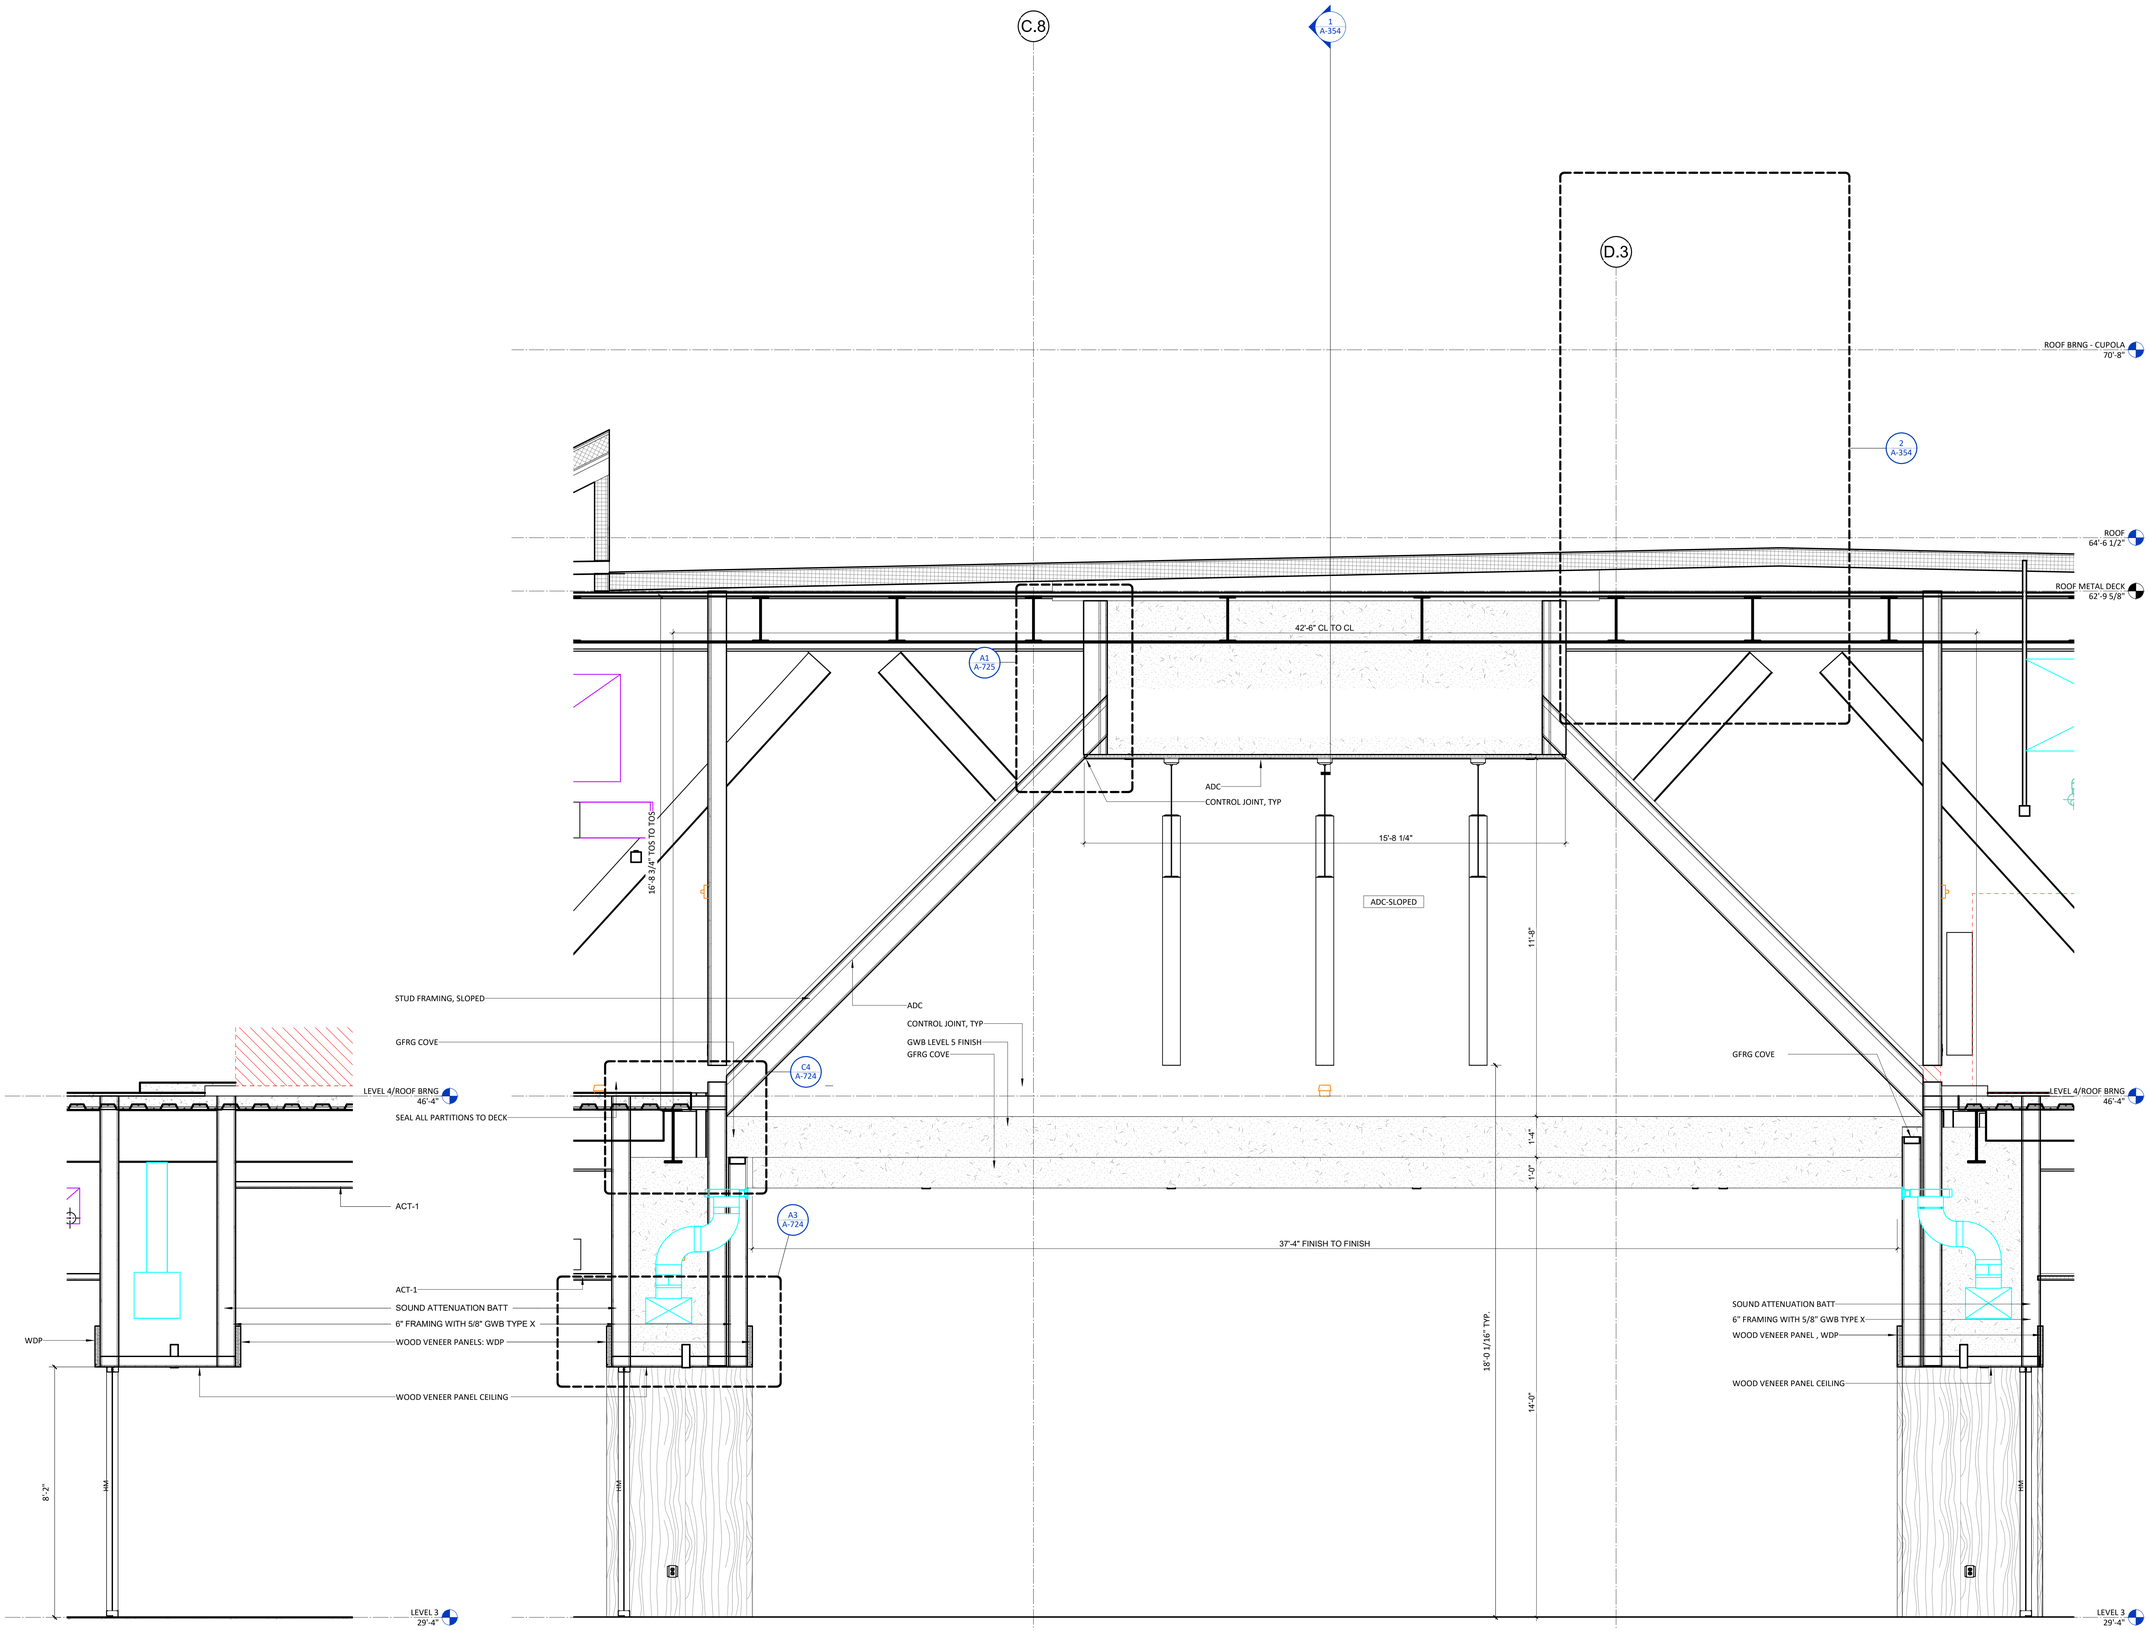

A1 GRAND READING ROOM FLAT CEILING E-W
1/2" = 1'-0"

A2 GRAND READING ROOM SLOPED CEILING E-W
1/2" = 1'-0"

7/1/2022 2:24:18 PM

UNCW

LS3P
101 NORTH THIRD STREET SUITE 500
WILMINGTON, NORTH CAROLINA 28401
TEL. 910.790.9901 FAX 910.790.3111
WWW.LS3P.COM

SHEPLEY BULFINCH
99 CHAUNCY STREET FLOOR 4
BOSTON, MASSACHUSETTS 02111
TEL. 617.423.1700
WWW.SHEPLEYBULFINCH.COM

LS3P ASSOCIATES LTD
REGISTERED ARCHITECTURAL COMPANY
CERT. NO. 50417
WILMINGTON, NORTH CAROLINA
NORTH CAROLINA

LAURA LYNN MILLER
REGISTERED ARCHITECT
9988
NORTH CAROLINA
WILMINGTON, NC

2022.07.01 15:13:02-04'00'

RANDALL LIBRARY RENOVATION & EXPANSION

UNCW
5162 RANDALL DRIVE
WILMINGTON, NC 28403

SCO ID: 18-19656-02C
LS3P PROJECT: 7202-197980

Δ	DATE	DESCRIPTION
0	2022.07.01	PACKAGE C - BID DOCUMENTS

SHEET NAME:
INTERIOR SECTIONS

ORIG SUBMISSION: 2022.07.01
CURRENT: 2022.07.01
PACKAGE C - BID DOCUMENTS

SHEET:
A-714

PACKAGE C
BID DOCUMENTS

THE LINE SHOWN ABOVE IS EXACTLY ONE INCH LONG AT THE ORIGINAL DRAWING SIZE

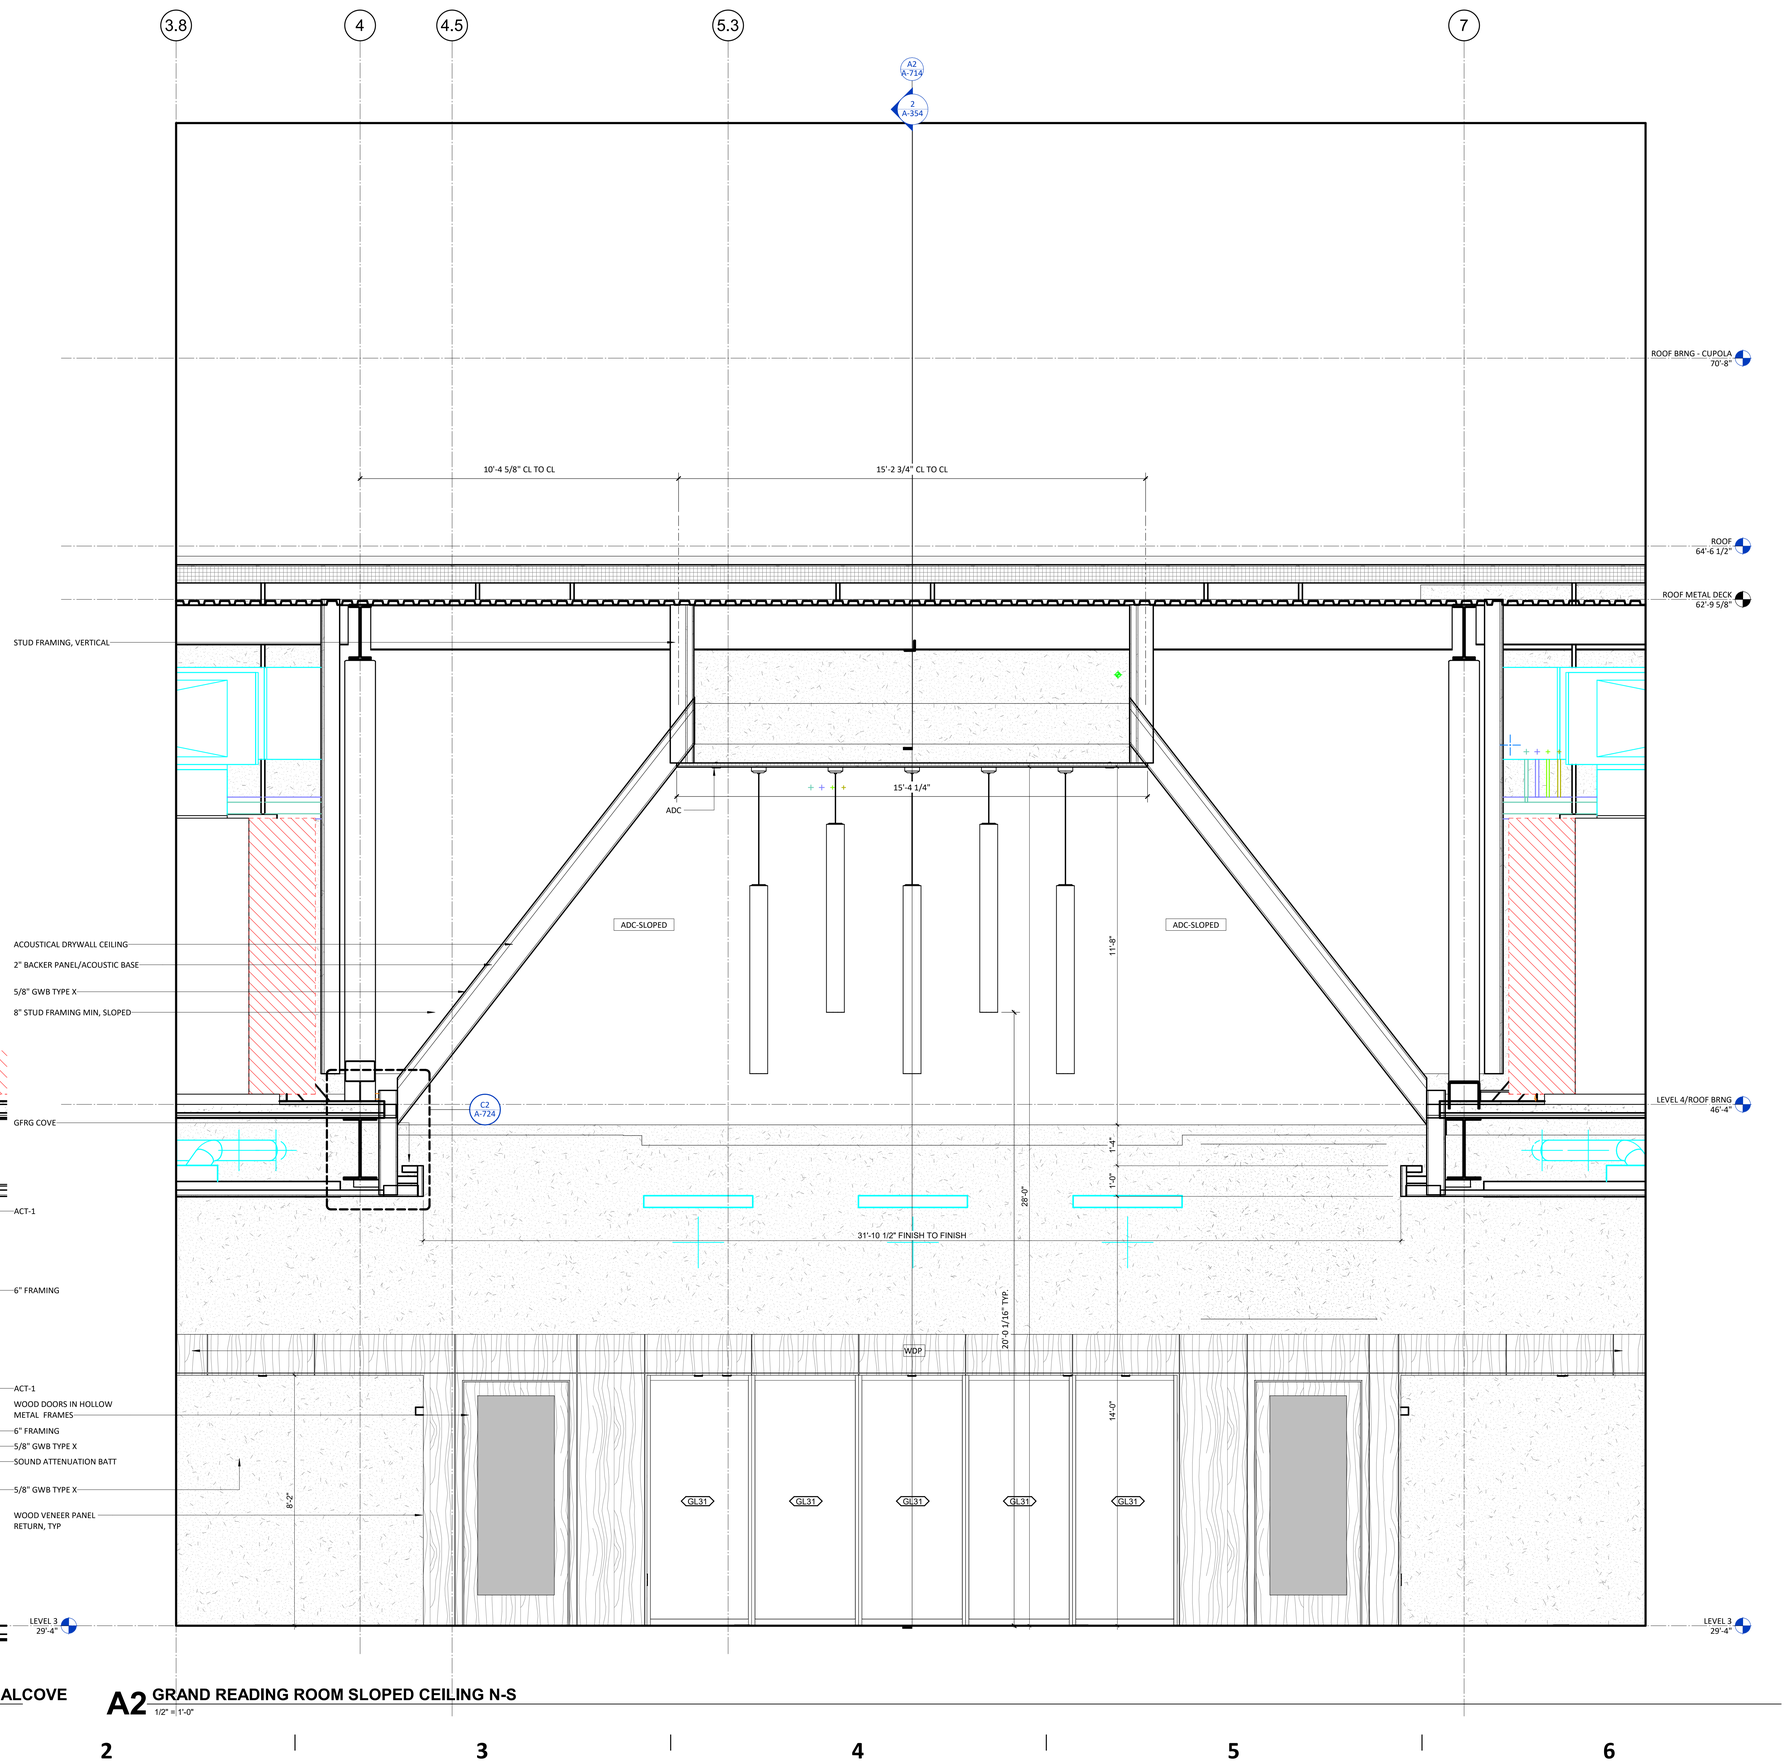

A1 GRAND READING ROOM SECTION - ALCOVE
1/2" = 1'-0"

A2 GRAND READING ROOM SLOPED CEILING N-S
1/2" = 1'-0"

UNCW

LS3P
101 NORTH THIRD STREET SUITE 500
WILMINGTON, NORTH CAROLINA 28401
TEL. 910.790.9901 FAX 910.790.3111
WWW.LS3P.COM

SHEPLEY BULFINCH
99 CHAUNCY STREET FLOOR 4
BOSTON, MASSACHUSETTS 02111
TEL. 617.423.1700
WWW.SHEPLEYBULFINCH.COM

LS3P ASSOCIATES LTD
REGISTERED ARCHITECTURAL COMPANY
CERT. NO. 50417
NORTH CAROLINA
WILMINGTON, NORTH CAROLINA

LAURA LYNN MILLER
REGISTERED ARCHITECT
NORTH CAROLINA
WILMINGTON, NC

2022.07.01 15:13:02-04'00'

RANDALL LIBRARY RENOVATION & EXPANSION

UNCW
5162 RANDALL DRIVE
WILMINGTON, NC 28403

SCO ID: 18-19656-02C
LS3P PROJECT: 7202-197980

Δ	DATE	DESCRIPTION
0	2022.07.01	PACKAGE C - BID DOCUMENTS

SHEET NAME:
INTERIOR SECTIONS

ORIG SUBMISSION: 2022.07.01
CURRENT: 2022.07.01
PACKAGE C - BID DOCUMENTS

SHEET:
A-715

PACKAGE C
BID DOCUMENTS

7/1/2022 2:24:30 PM

THE LINE SHOWN ABOVE IS EXACTLY ONE INCH LONG AT THE ORIGINAL DRAWING SIZE

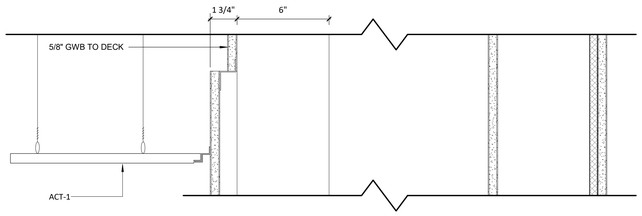

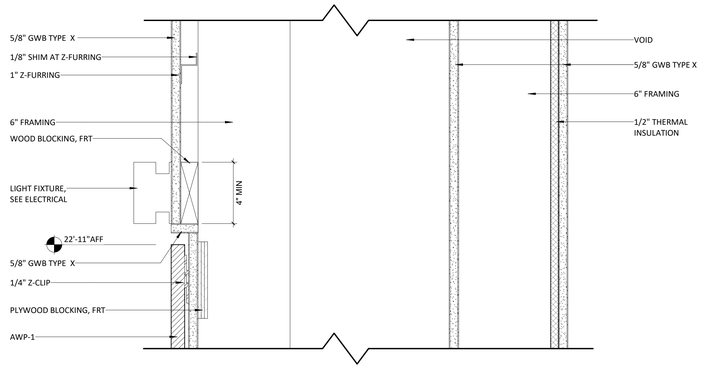

C1 COMPUTING / EVENTS WOOD WALL TRANSITION DETAIL
3" = 1'-0"

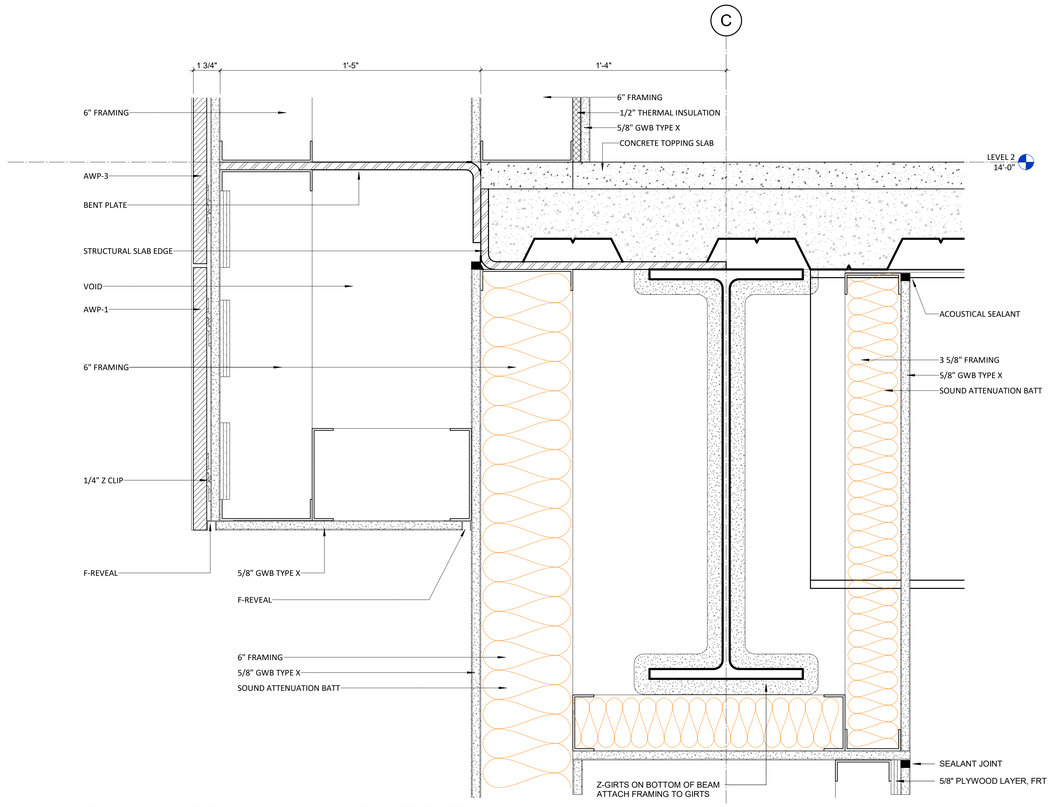

C4 COMPUTING AND ENTRY WOOD WALL AND SOFFIT DETAIL
3" = 1'-0"

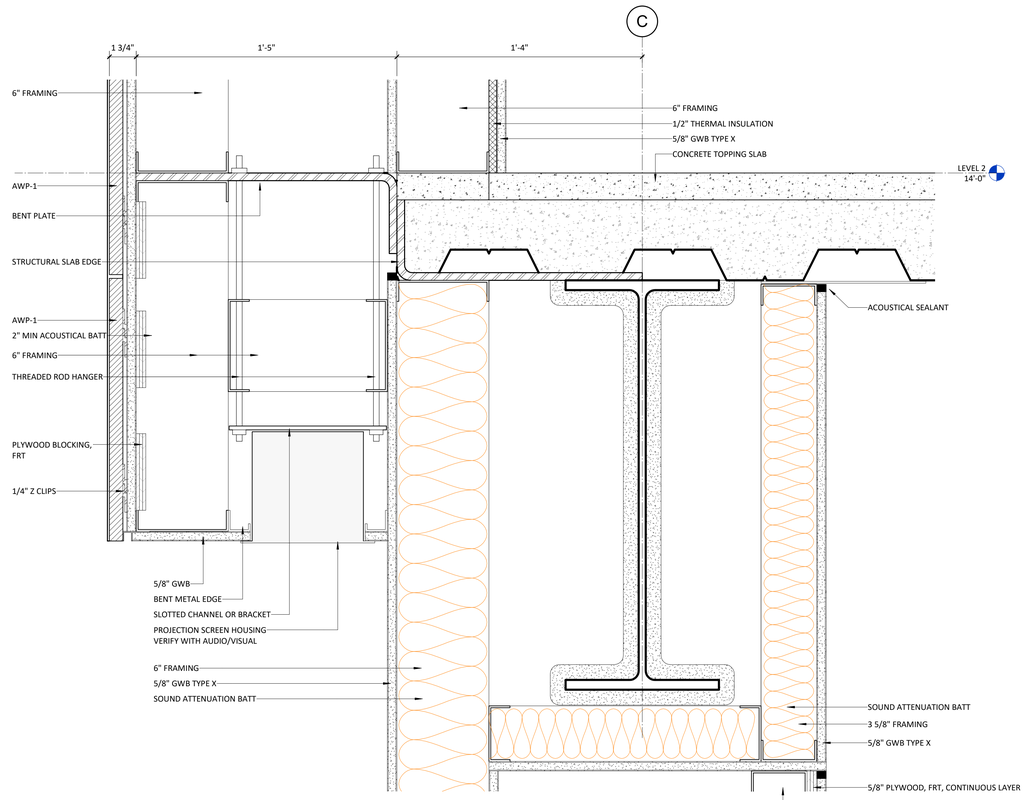

A1 EVENTS WOOD WALL AND SOFFIT DETAIL AT SCREEN
3" = 1'-0"

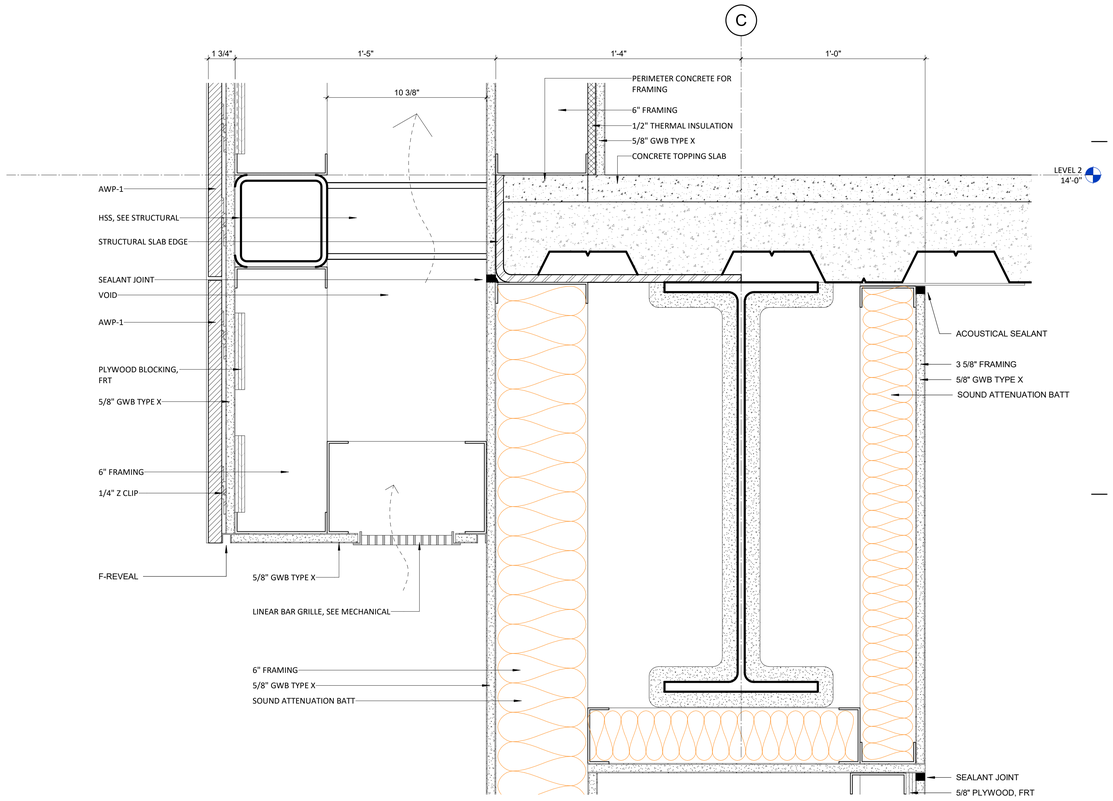

A4 EVENTS WOOD WALL AND SOFFIT DETAIL AT PLENUM
3" = 1'-0"

7/1/2022 2:24:43 PM

1 2 3 4 5 6

A B C D E

UNCW

LS3P
101 NORTH THIRD STREET SUITE 500
WILMINGTON, NORTH CAROLINA 28401
TEL. 910.790.9901 FAX 910.790.3111
WWW.LS3P.COM

SHEPLEY BULFINCH
99 CHAUNCY STREET FLOOR 4
BOSTON, MASSACHUSETTS 02111
TEL. 617.423.1700
WWW.SHEPLEYBULFINCH.COM

LS3P ASSOCIATES LTD
REGISTERED ARCHITECTURAL COMPANY
CERT. NO. 50417
NORTH CAROLINA
WILMINGTON, NORTH CAROLINA

LAURA LYNN MILLER
REGISTERED ARCHITECT
9988
NORTH CAROLINA
WILMINGTON, NC

2022.07.01 15:13:02-04'00'

RANDALL LIBRARY RENOVATION & EXPANSION
UNCW
5162 RANDALL DRIVE
WILMINGTON, NC 28403

SCO ID: 18-19656-02C
LS3P PROJECT: 7202-197980

Δ	DATE	DESCRIPTION
0	2022.07.01	PACKAGE C - BID DOCUMENTS

SHEET NAME:
SECTION DETAILS

ORIG SUBMISSION: 2022.07.01
CURRENT: 2022.07.01
PACKAGE C - BID DOCUMENTS

SHEET:
A-720

PACKAGE C
BID DOCUMENTS

THE LINE SHOWN ABOVE IS EXACTLY ONE INCH LONG AT THE ARCHITECTURAL SCALE

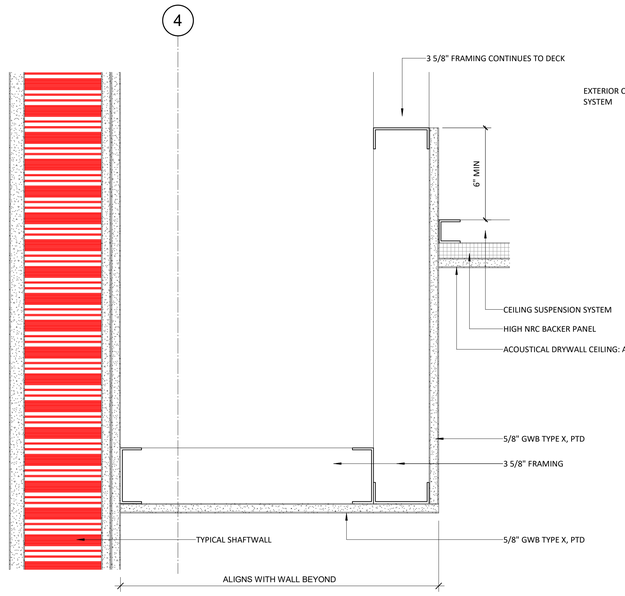

C1 SOFFIT AT ELEVATOR WALL
3" = 1'-0"

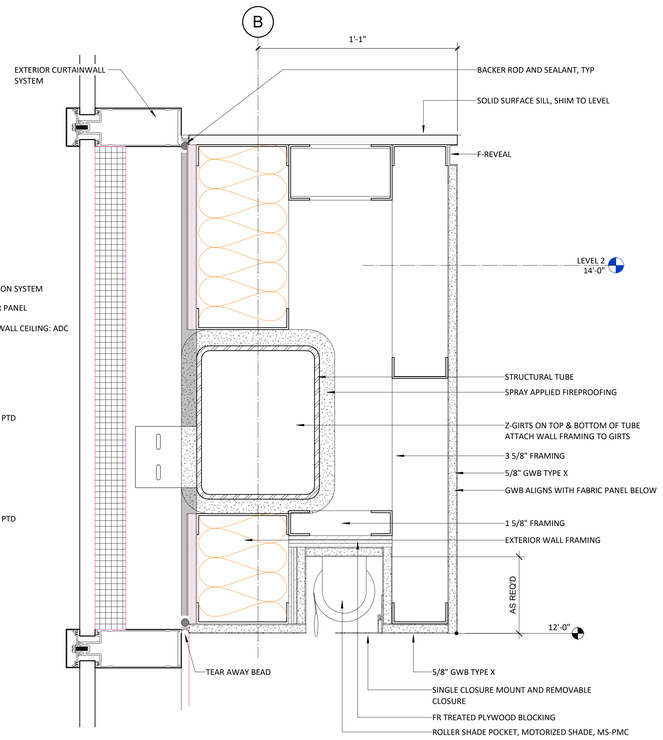

C3 TYPICAL WEST WALL WINDOW FINISH
3" = 1'-0"

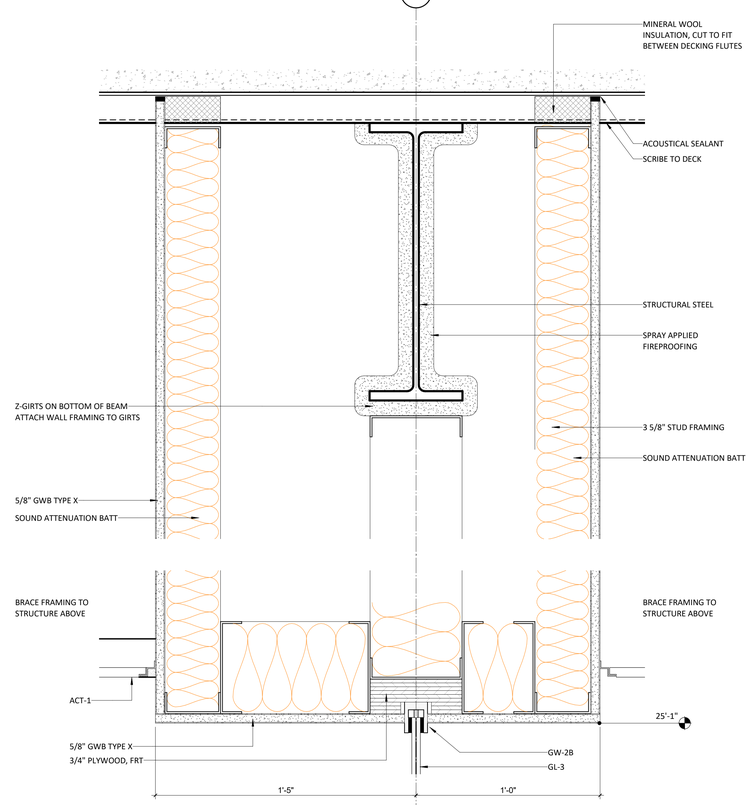

C5 EVENTS GLASS WALL HEADER
3" = 1'-0"

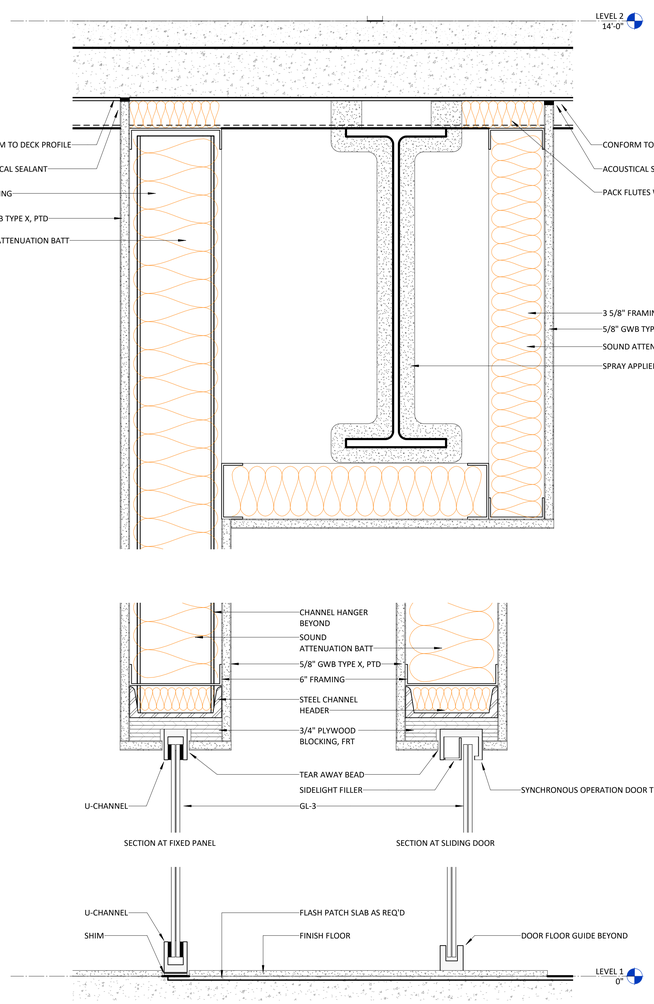

A1 VIZUALIZATION LAB GLASS WALL HEAD CONDITION
3" = 1'-0"

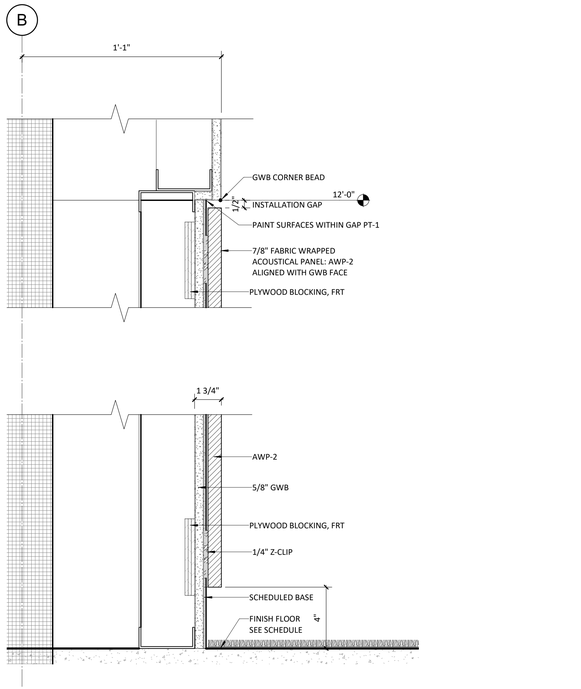

A3 EVENTS FABRIC WRAPPED ACOUSTIC WALL PANEL DETAILS
3" = 1'-0"

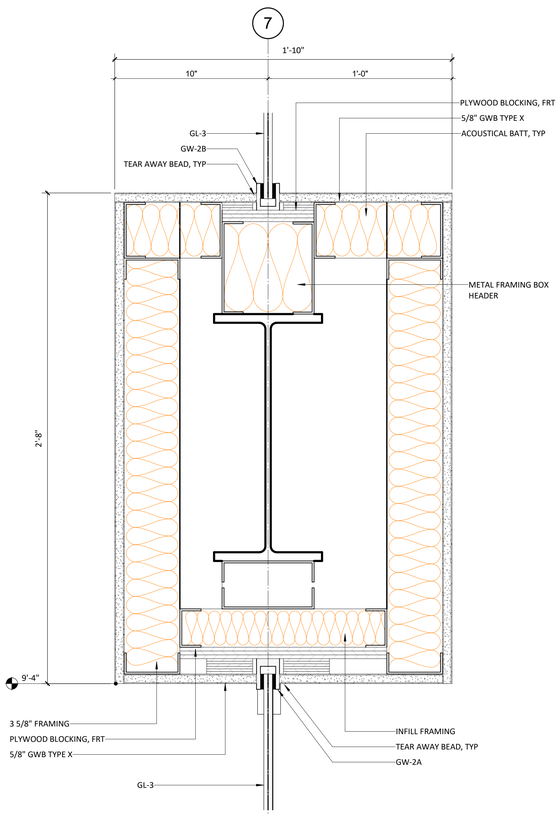

A5 EVENTS GLASS DOOR HEADER
3" = 1'-0"

UNCW

LS3P
101 NORTH THIRD STREET SUITE 500
WILMINGTON, NORTH CAROLINA 28401
TEL. 910.790.9901 FAX 910.790.3111
WWW.LS3P.COM

SHEPLEY BULFINCH
99 CHAUNCY STREET FLOOR 4
BOSTON, MASSACHUSETTS 02111
TEL. 617.423.1700
WWW.SHEPLEYBULFINCH.COM

LS3P ASSOCIATES LTD
REGISTERED ARCHITECTURAL COMPANY
CERT. NO. 50417
WILMINGTON, NORTH CAROLINA

LAURA LYNN MILLER
REGISTERED ARCHITECT
NORTH CAROLINA
WILMINGTON, NC

2022.07.01 15:13:02-04'00'

RANDALL LIBRARY RENOVATION & EXPANSION

UNCW
5162 RANDALL DRIVE
WILMINGTON, NC 28403

SCO ID: 18-19656-02C
LS3P PROJECT: 7202-197980

Δ	DATE	DESCRIPTION
0	2022.07.01	PACKAGE C - BID DOCUMENTS

SHEET NAME:
SECTION DETAILS

ORIG SUBMISSION: 2022.07.01
CURRENT: 2022.07.01
PACKAGE C - BID DOCUMENTS

SHEET:
A-721

PACKAGE C
BID DOCUMENTS

7/1/2022 2:25:07 PM

E D C B A

1 2 3 4 5 6

THE LINE SHOWN ABOVE IS EXACTLY ONE INCH LONG AT THE ORIGINAL DRAWING SCALE

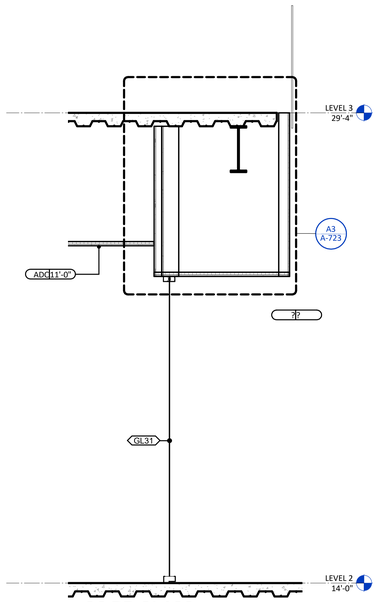

D5 SC RR GLASS
1/2" = 1'-0"

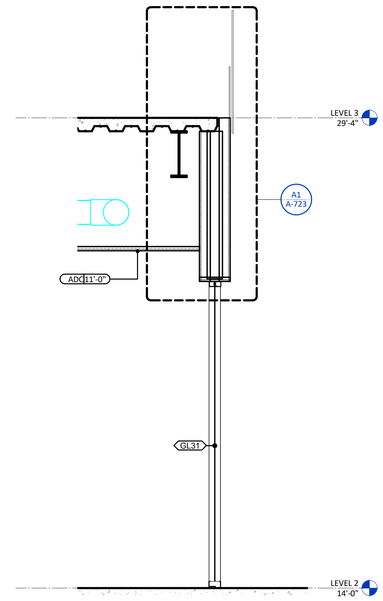

D6 SC RR GLASS 2
1/2" = 1'-0"

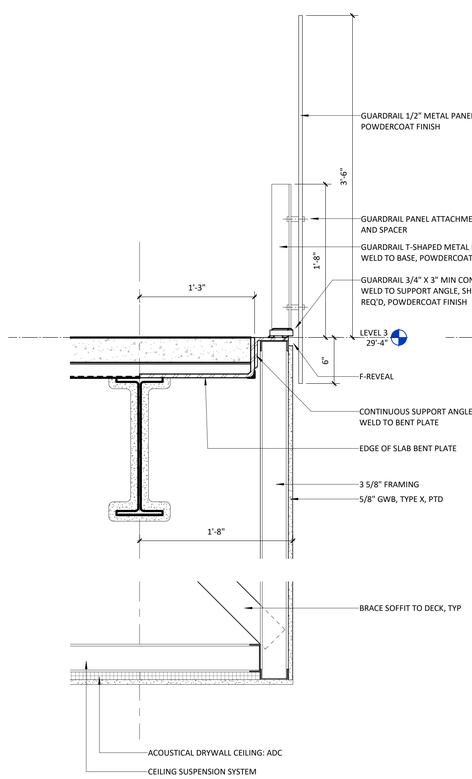

A1 EDGE OF SLAB AND RAILING DETAIL
1 1/2" = 1'-0"

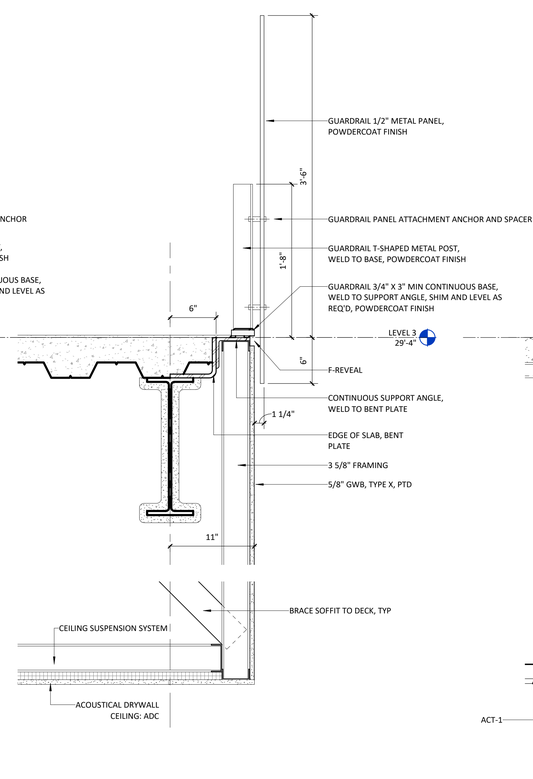

A2 EDGE OF SLAB AND RAILING DETAIL
1 1/2" = 1'-0"

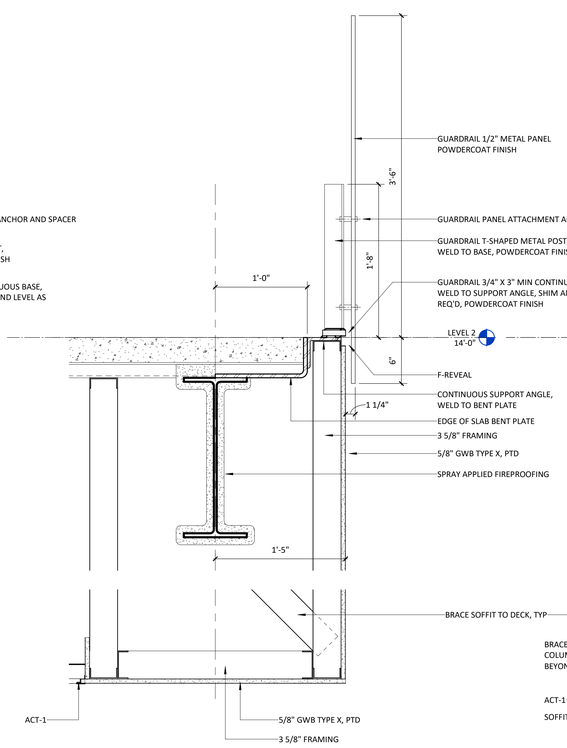

A3 EDGE OF SLAB AND RAILING DETAIL
1 1/2" = 1'-0"

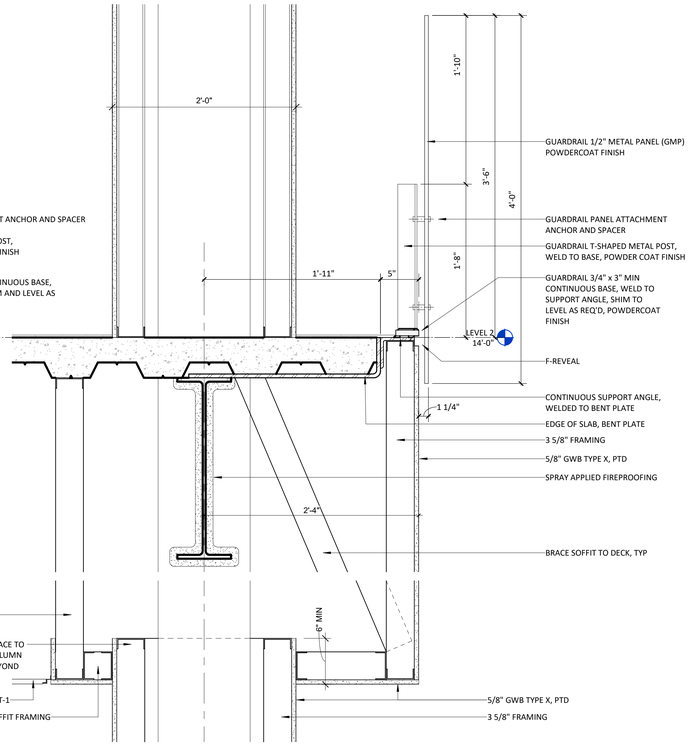

A4 EDGE OF SLAB AND RAILING DETAIL
1 1/2" = 1'-0"

UNCW

LS3P
101 NORTH THIRD STREET SUITE 500
WILMINGTON, NORTH CAROLINA 28401
TEL. 910.790.9901 FAX 910.790.3111
WWW.LS3P.COM

SHEPLEY BULFINCH
99 CHAUNCY STREET FLOOR 4
BOSTON, MASSACHUSETTS 02111
TEL. 617.423.1700
WWW.SHEPLEYBULFINCH.COM

LS3P ASSOCIATES LTD
REGISTERED ARCHITECTURAL COMPANY
CERT. NO. 50417
WILMINGTON, NORTH CAROLINA
NORTH CAROLINA

LAURA LYNN MILLER
REGISTERED ARCHITECT
9988
NORTH CAROLINA
WILMINGTON, NC

2022.07.01 15:13:02-04'00'

RANDALL LIBRARY RENOVATION & EXPANSION

UNCW
5162 RANDALL DRIVE
WILMINGTON, NC 28403

SCO ID: 18-19656-02C
LS3P PROJECT: 7202-197980

Δ	DATE	DESCRIPTION
0	2022.07.01	PACKAGE C - BID DOCUMENTS

SHEET NAME:
SECTION DETAILS

ORIG SUBMISSION: 2022.07.01
CURRENT: 2022.07.01
PACKAGE C - BID DOCUMENTS

SHEET:
A-722

PACKAGE C
BID DOCUMENTS

7/1/2022 2:25:35 PM

THE LINE SHOWN ABOVE IS EXACTLY ONE INCH LONG AT THE ORIGINAL DRAWING SCALE

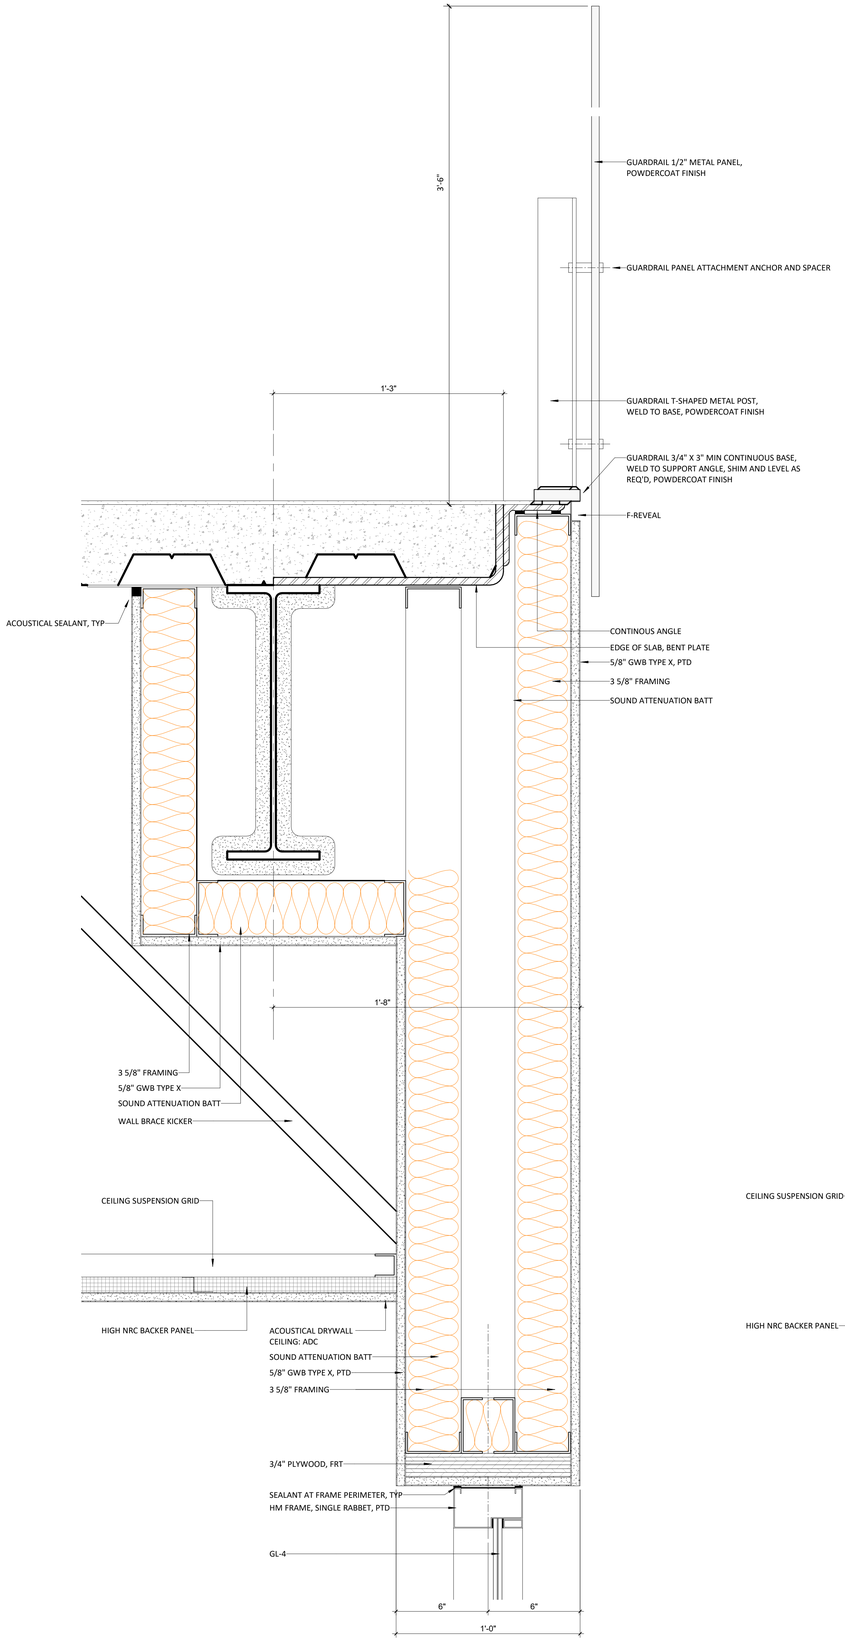

A1 SC RR GLASS WALL - HEAD CONDITION

3" = 1'-0"

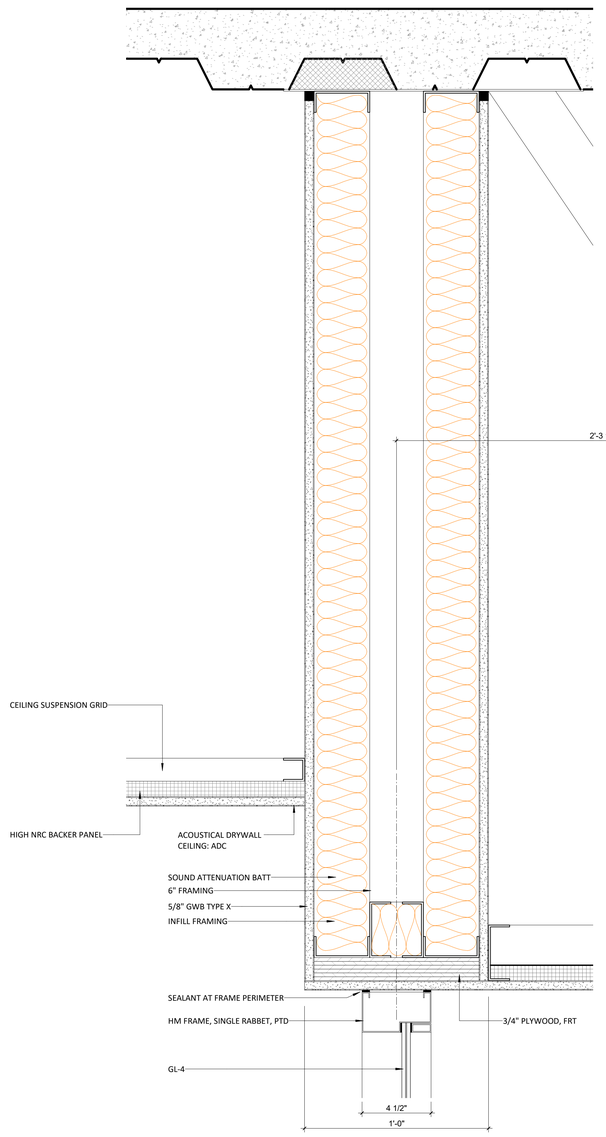

A3 SC RR GLASS WALL - HEAD CONDITION AT SOFFIT

3" = 1'-0"

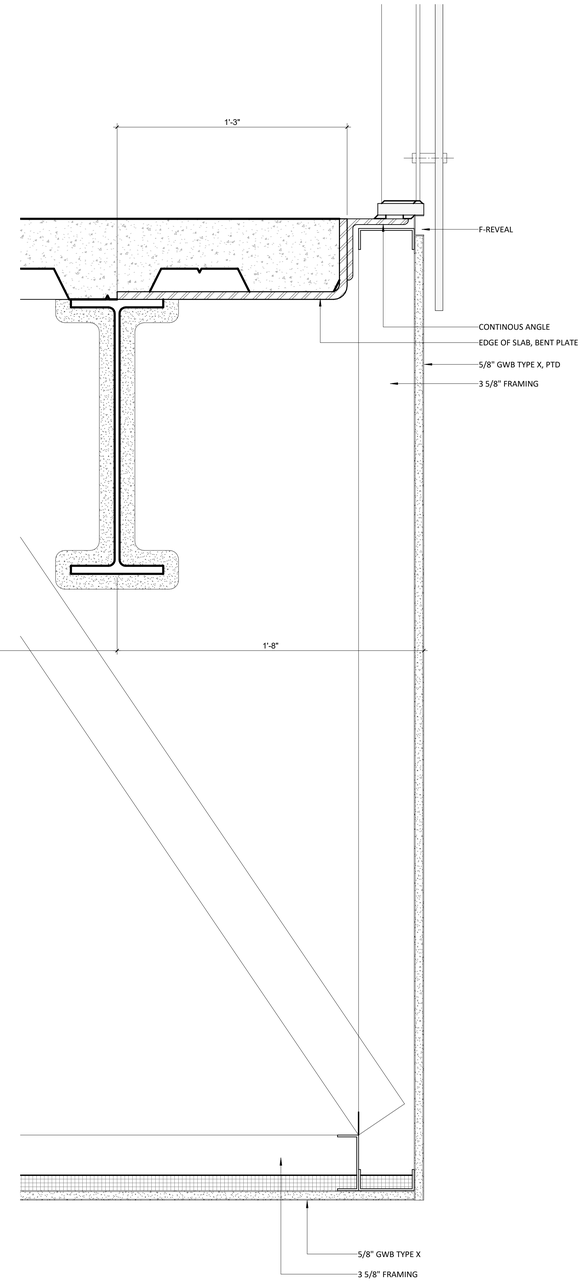

UNCW

LS3P
101 NORTH THIRD STREET SUITE 500
WILMINGTON, NORTH CAROLINA 28401
TEL. 910.790.9901 FAX 910.790.3111
WWW.LS3P.COM

SHEPLEY BULFINCH
99 CHAUNCY STREET FLOOR 4
BOSTON, MASSACHUSETTS 02111
TEL. 617.423.1700
WWW.SHEPLEYBULFINCH.COM

LS3P ASSOCIATES LTD
REGISTERED ARCHITECTURAL COMPANY
CERT. NO. 50417
WILMINGTON, NORTH CAROLINA

LAURA LYNN MILLER
REGISTERED ARCHITECT
9988
NORTH CAROLINA
WILMINGTON, NC

2022.07.01 15:13:02-04'00'

RANDALL LIBRARY RENOVATION & EXPANSION

UNCW
5162 RANDALL DRIVE
WILMINGTON, NC 28403

SCO ID: 18-19656-02C
LS3P PROJECT: 7202-197980

Δ	DATE	DESCRIPTION
0	2022.07.01	PACKAGE C - BID DOCUMENTS

SHEET NAME:
SECTION DETAILS

ORIG SUBMISSION: 2022.07.01
CURRENT: 2022.07.01
PACKAGE C - BID DOCUMENTS

SHEET:
A-723

PACKAGE C
BID DOCUMENTS

7/1/2022 2:25:38 PM

E D C B A

1 2 3 4 5 6

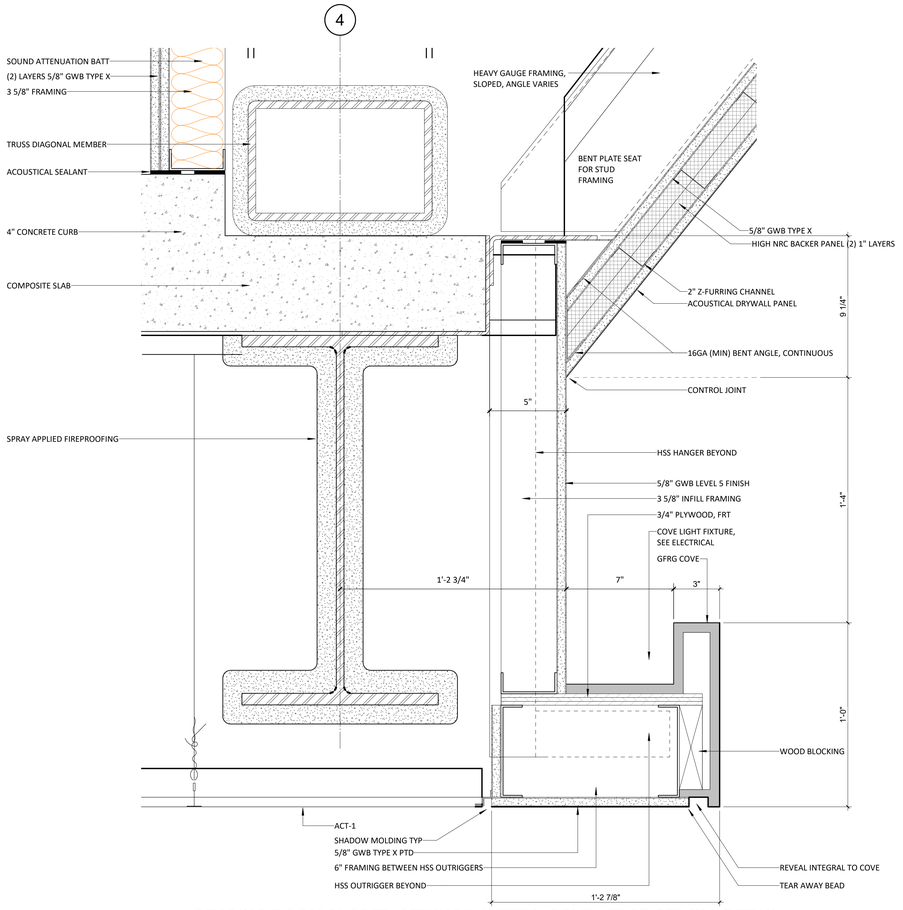

C2 READING ROOM SLOPED CEILING LANTERN COVE - FLAT CEILING DETAIL

3" = 1'-0"

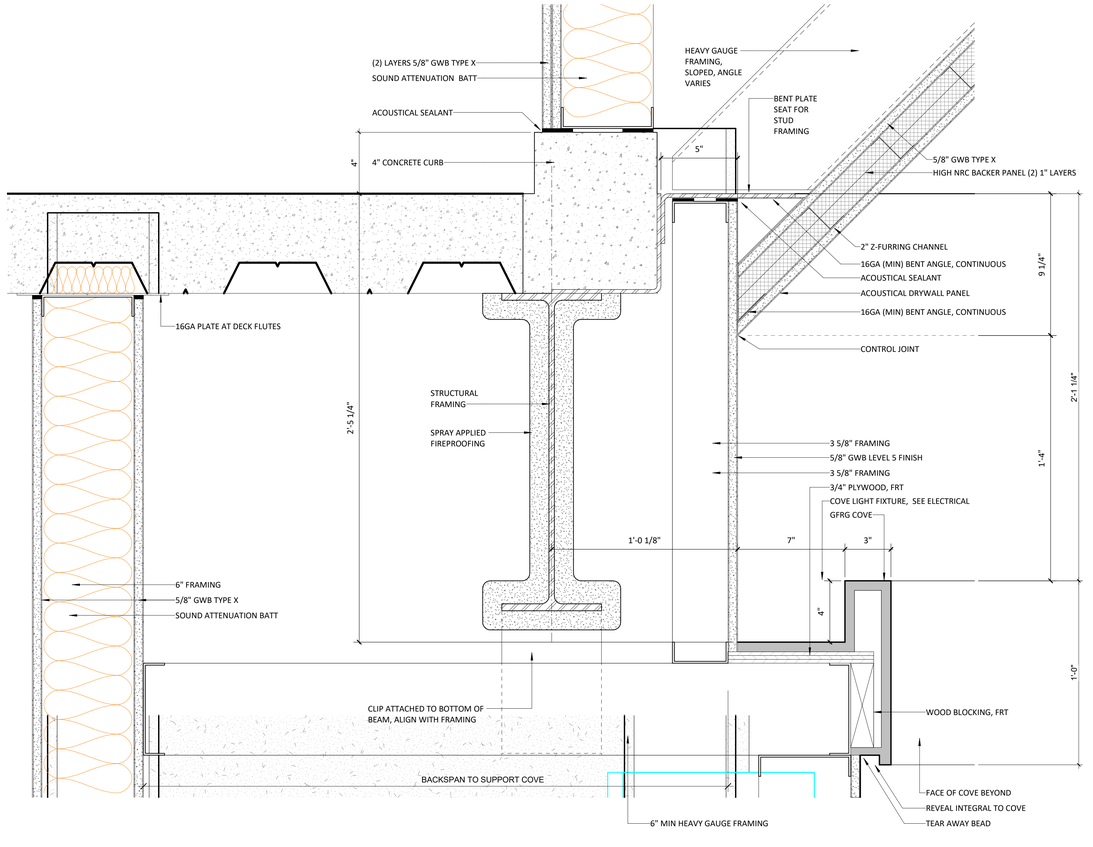

C4 READING ROOM SLOPED CEILING LANTERN COVE - WALL DETAIL

3" = 1'-0"

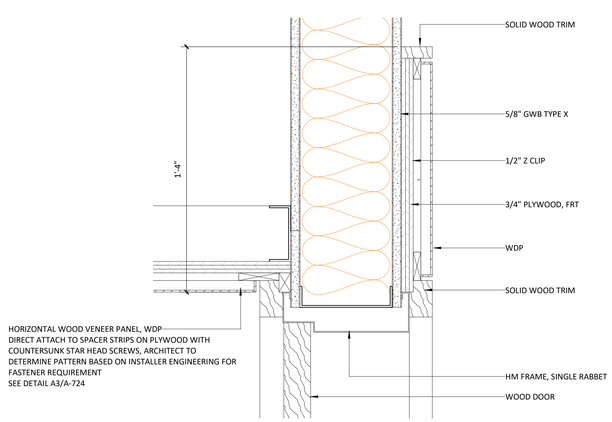

A1 READING ROOM DOOR HEADER DETAIL

3" = 1'-0"

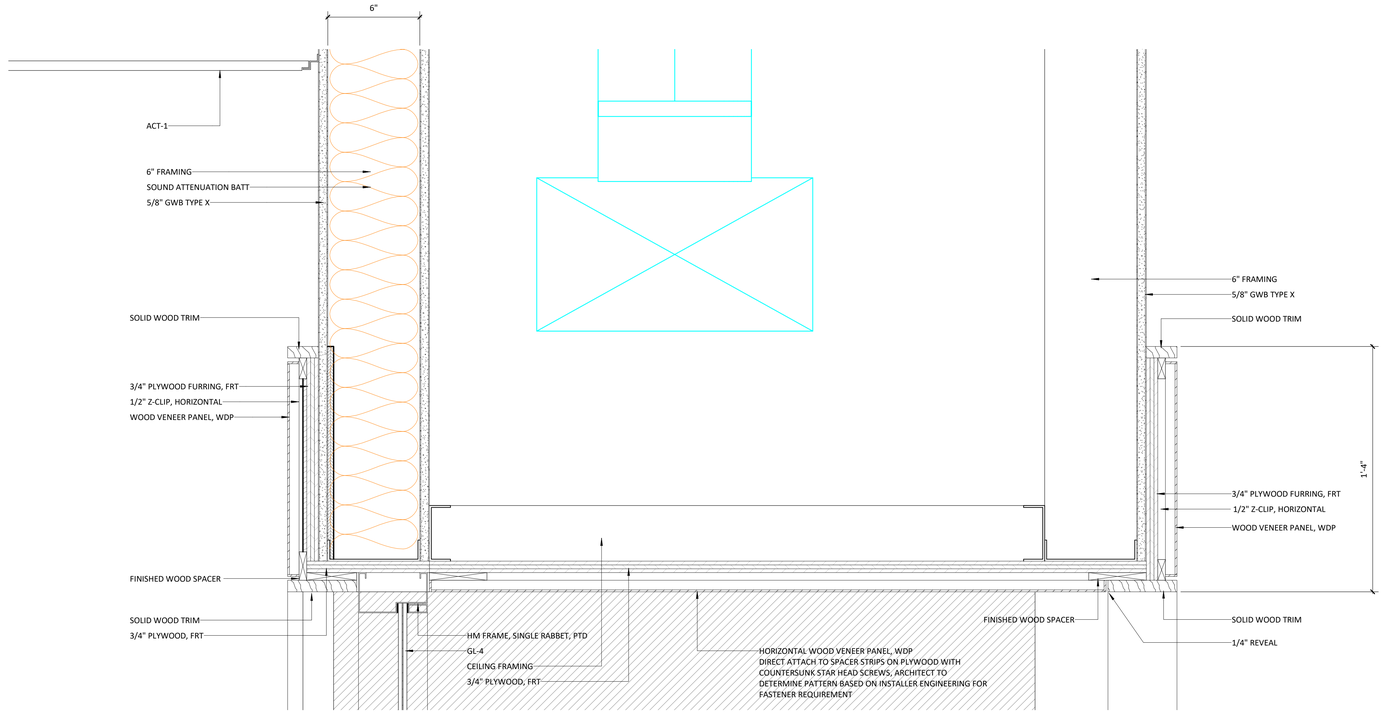

A3 READING ROOM SOFFIT DETAIL

3" = 1'-0"

UNCW

LS3P
101 NORTH THIRD STREET SUITE 500
WILMINGTON, NORTH CAROLINA 28401
TEL. 910.790.9901 FAX 910.790.3111
WWW.LS3P.COM

SHEPLEY BULFINCH
99 CHAUNCY STREET FLOOR 4
BOSTON, MASSACHUSETTS 02111
TEL. 617.423.1700
WWW.SHEPLEYBULFINCH.COM

LS3P ASSOCIATES LTD
REGISTERED ARCHITECTURAL COMPANY
CERT. NO. 50417
WILMINGTON, NORTH CAROLINA

LAURA LYNN MILLER
REGISTERED ARCHITECT
9988
NORTH CAROLINA
WILMINGTON, NC

2022.07.01 15:13:02-04'00'

RANDALL LIBRARY RENOVATION & EXPANSION

UNCW
5162 RANDALL DRIVE
WILMINGTON, NC 28403

SCO ID: 18-19656-02C
LS3P PROJECT: 7202-197980

Δ	DATE	DESCRIPTION
0	2022.07.01	PACKAGE C - BID DOCUMENTS

SHEET NAME:
SECTION DETAILS

ORIG SUBMISSION: 2022.07.01
CURRENT: 2022.07.01
PACKAGE C - BID DOCUMENTS

SHEET:
A-724

PACKAGE C
BID DOCUMENTS

THE LINE SHOWN ABOVE IS EXACTLY ONE INCH LONG AT THE ARCHITECTURAL SCALE

7/1/2022 2:25:55 PM

E D C B A

1 2 3 4 5 6

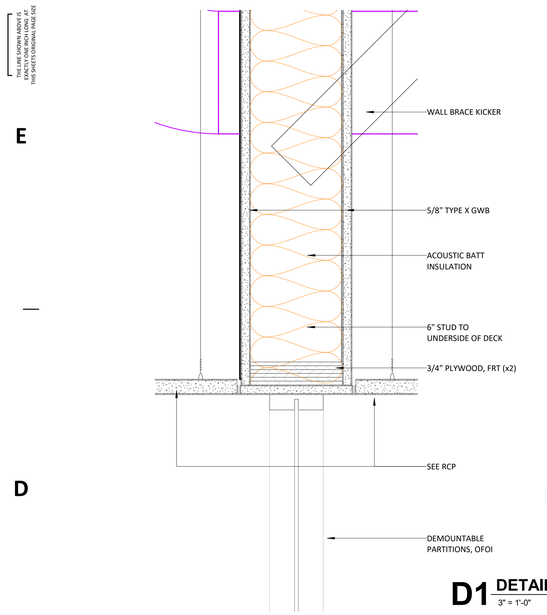

D1 DETAIL - DEMOUNTABLE PARTITION HEADER, TYP
3" = 1'-0"

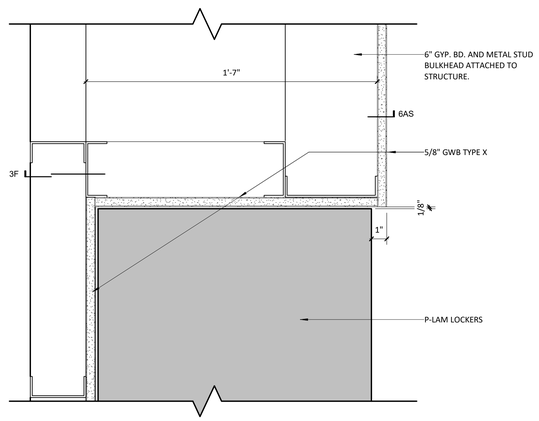

D2 DETAIL - LOCKER HEAD, TYP.
3" = 1'-0"

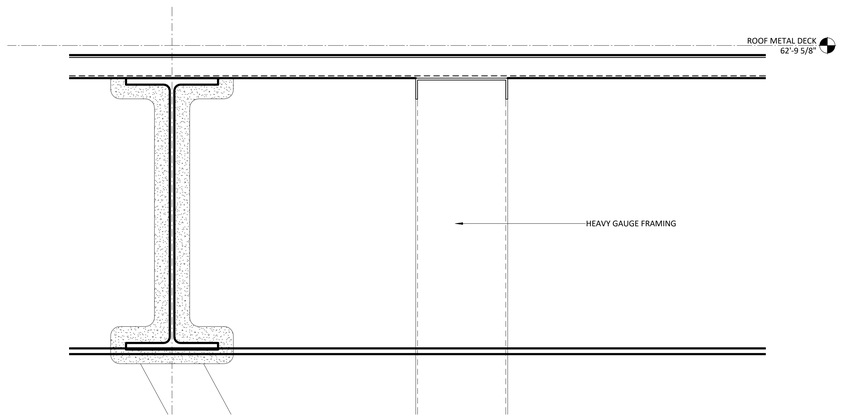

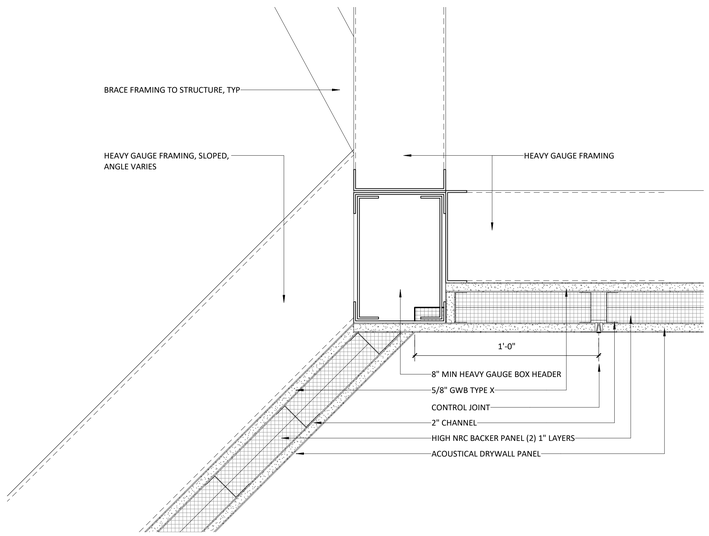

A1 READING ROOM SLOPED CEILING TRANSITION TO FLAT
3" = 1'-0"

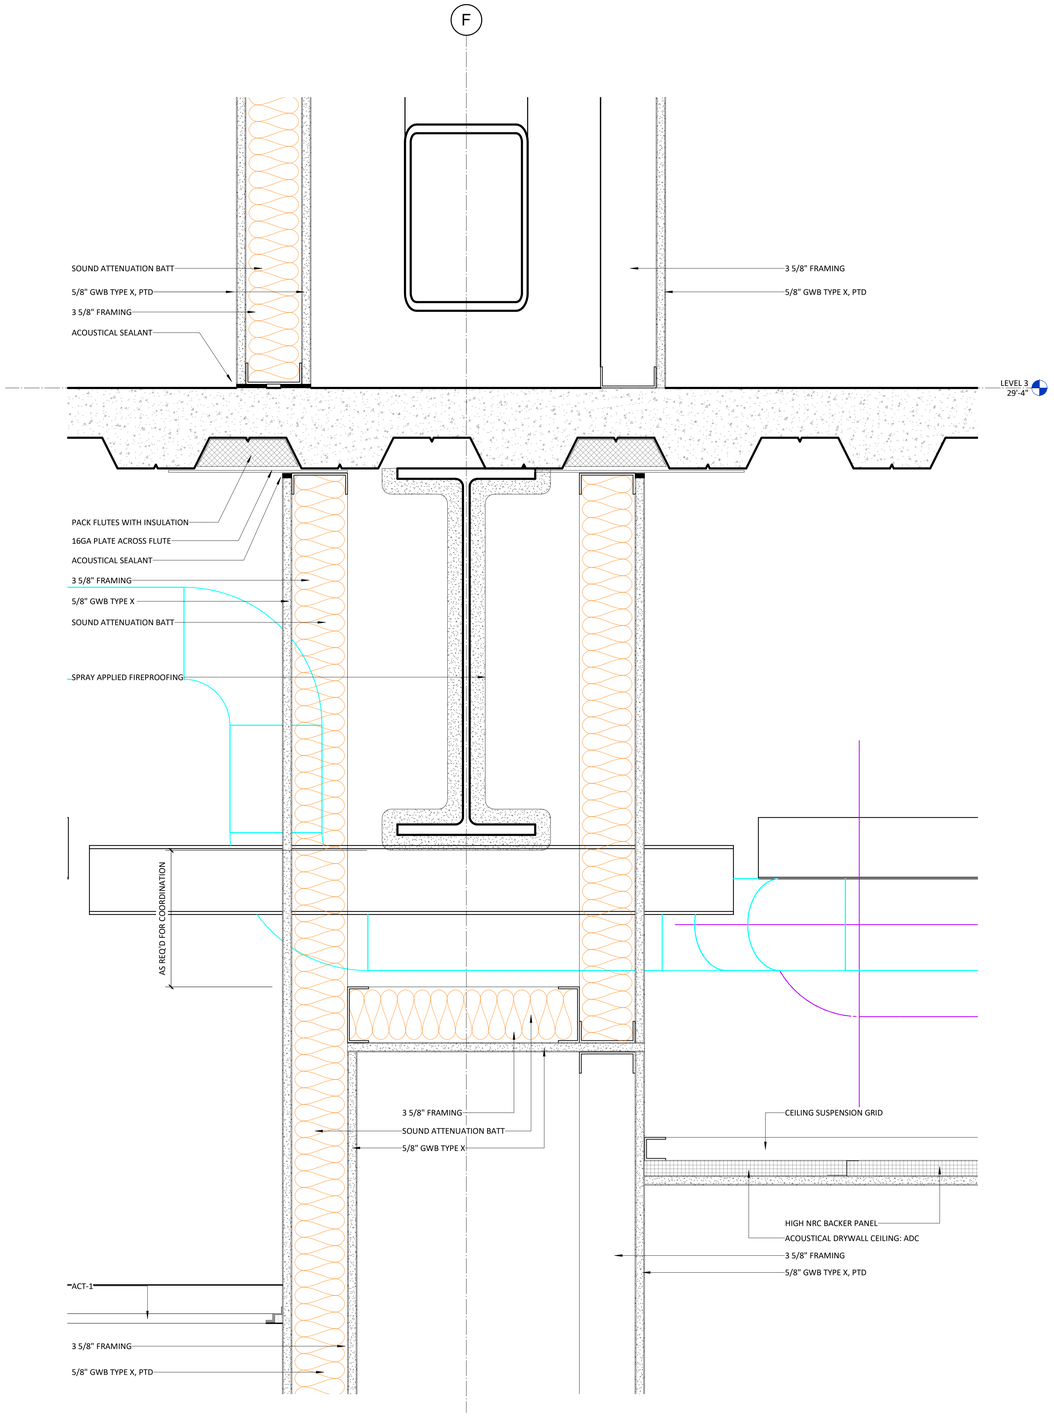

A3 ACOUSTICAL SEPARATION WALL AND BEAM DETAIL
3" = 1'-0"

UNCW

LS3P
101 NORTH THIRD STREET SUITE 500
WILMINGTON, NORTH CAROLINA 28401
TEL. 910.790.9901 FAX 910.790.3111
WWW.LS3P.COM

SHEPLEY BULFINCH
99 CHAUNCY STREET FLOOR 4
BOSTON, MASSACHUSETTS 02111
TEL. 617.423.1700
WWW.SHEPLEYBULFINCH.COM

LS3P ASSOCIATES LTD
REGISTERED ARCHITECTURAL COMPANY
CERT. NO. 50417
WILMINGTON, NORTH CAROLINA

LAURA LYNN MILLER
REGISTERED ARCHITECT
9988
NORTH CAROLINA
WILMINGTON, NC

2022.07.01 15:13:02-04'00'

RANDALL LIBRARY RENOVATION & EXPANSION

UNCW
5162 RANDALL DRIVE
WILMINGTON, NC 28403

SCO ID: 18-19656-02C
LS3P PROJECT: 7202-197980

Δ	DATE	DESCRIPTION
0	2022.07.01	PACKAGE C - BID DOCUMENTS

SHEET NAME:
SECTION DETAILS

ORIG SUBMISSION: 2022.07.01
CURRENT: 2022.07.01
PACKAGE C - BID DOCUMENTS

SHEET:
A-725

PACKAGE C
BID DOCUMENTS

7/1/2022 2:26:13 PM

E D C B A

1 2 3 4 5 6

THE LINE SHOWN ABOVE IS EXACTLY ONE INCH LONG AT THE ORIGINAL DRAWING SIZE

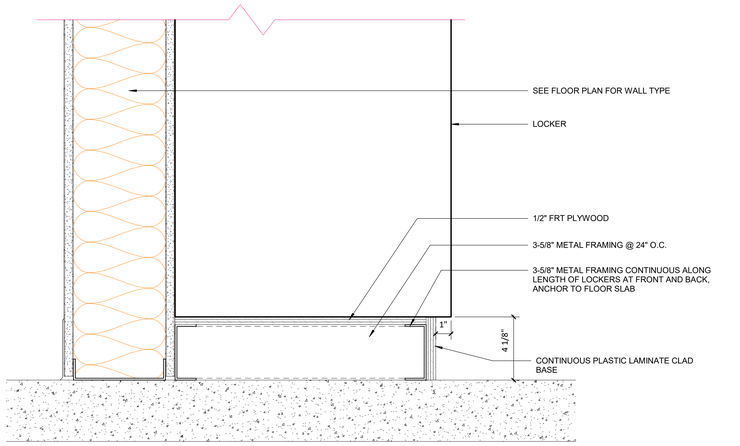

D1 LOCKER BASE
3" = 1'-0"

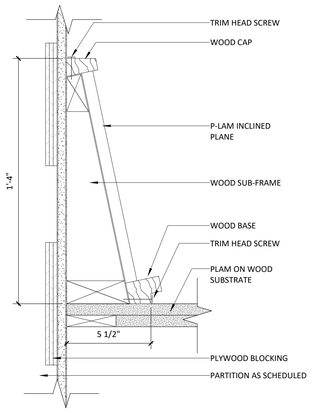

D3 INCLINED PLANE DETAIL
3" = 1'-0"

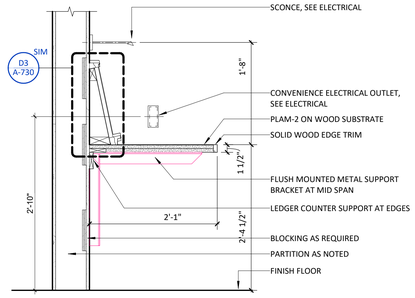

D4 READING ROOM CARREL WORKSURFACE, TYP
1" = 1'-0"

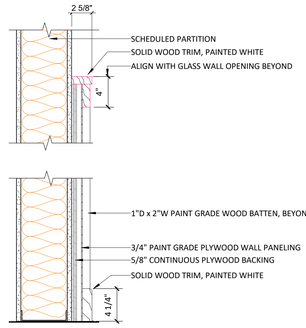

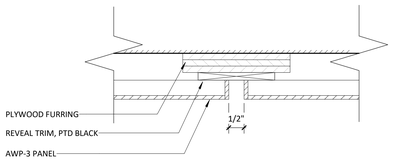

C2 COMPUTING / EVENTS REVEAL DTL
6" = 1'-0"

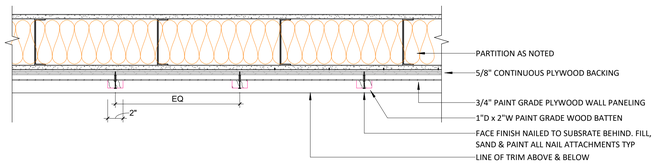

C3 LOOKOUT MILLWORK BOARD & BATTEN SECTION
1 1/2" = 1'-0"

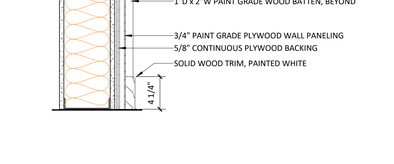

C5 LOOKOUT MILLWORK SECTION
1 1/2" = 1'-0"

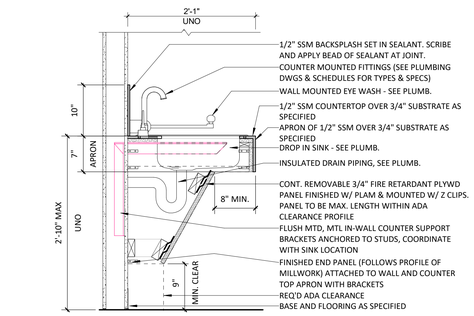

B1 SINK BASE WITH SIDE PANELS - ADA
1" = 1'-0"

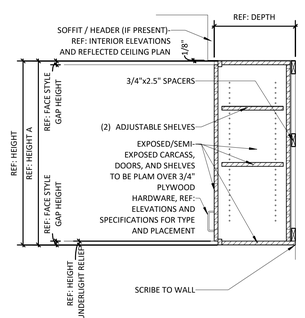

B2 UPPER CAB - TYP.
1" = 1'-0"

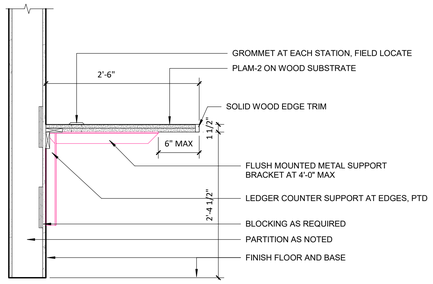

B3 DIGI LAB WORKSURFACE, TYP
1" = 1'-0"

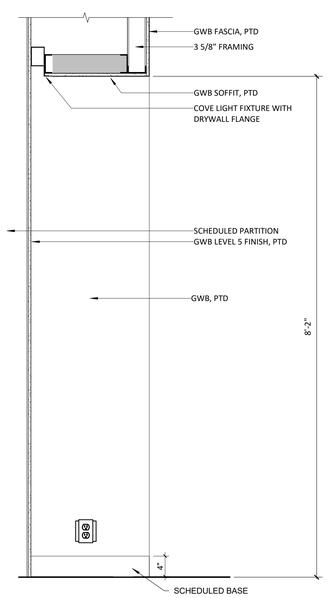

A4 SECTION DETAIL AT BUILT-IN SEATING
1" = 1'-0"

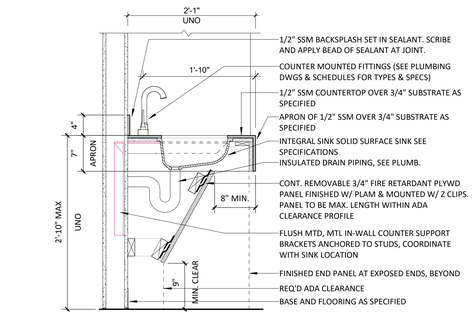

A1 SINK BASE - ADA
1" = 1'-0"

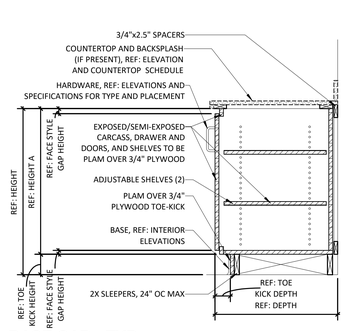

A2 BASE CAB - TYP.
1" = 1'-0"

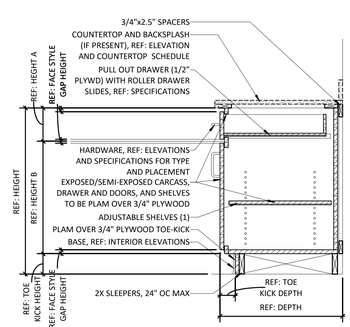

A3 BASE CAB W DRAWER - TYP.
1" = 1'-0"

A5 MILLWORK SECTION DETAIL AT SPECIAL COLLECTIONS WOOD SHELVING
1" = 1'-0"

7/1/2022 2:26:36 PM

1 2 3 4 5 6

UNCW

LS3P
101 NORTH THIRD STREET SUITE 500
WILMINGTON, NORTH CAROLINA 28401
TEL. 910.790.9901 FAX 910.790.3111
WWW.LS3P.COM

SHEPLEY BULFINCH
99 CHAUNCY STREET FLOOR 4
BOSTON, MASSACHUSETTS 02111
TEL. 617.423.1700
WWW.SHEPLEYBULFINCH.COM

LS3P ASSOCIATES LTD
REGISTERED ARCHITECTURAL COMPANY
CERT. NO. 50417
WILMINGTON, NORTH CAROLINA
NORTH CAROLINA

LAURA LYNN MILLER
REGISTERED ARCHITECT
9988
NORTH CAROLINA
WILMINGTON, NC

2022.07.01 15:13:02-04'00'

RANDALL LIBRARY RENOVATION & EXPANSION
UNCW
5162 RANDALL DRIVE
WILMINGTON, NC 28403

SCO ID: 18-19656-02C
LS3P PROJECT: 7202-197980

Δ	DATE	DESCRIPTION
0	2022.07.01	PACKAGE C - BID DOCUMENTS

SHEET NAME:
MILLWORK SECTIONS AND DETAILS

ORIG SUBMISSION: 2022.07.01
CURRENT: 2022.07.01
PACKAGE C - BID DOCUMENTS

SHEET:
A-730

PACKAGE C
BID DOCUMENTS

THIS LINE SHOWN ABOVE IS EXACTLY ONE INCH LONG AT THE ORIGINAL DRAWING SCALE

B1 LOOKOUT NORTH WALL MILLWORK
1/2" = 1'-0"

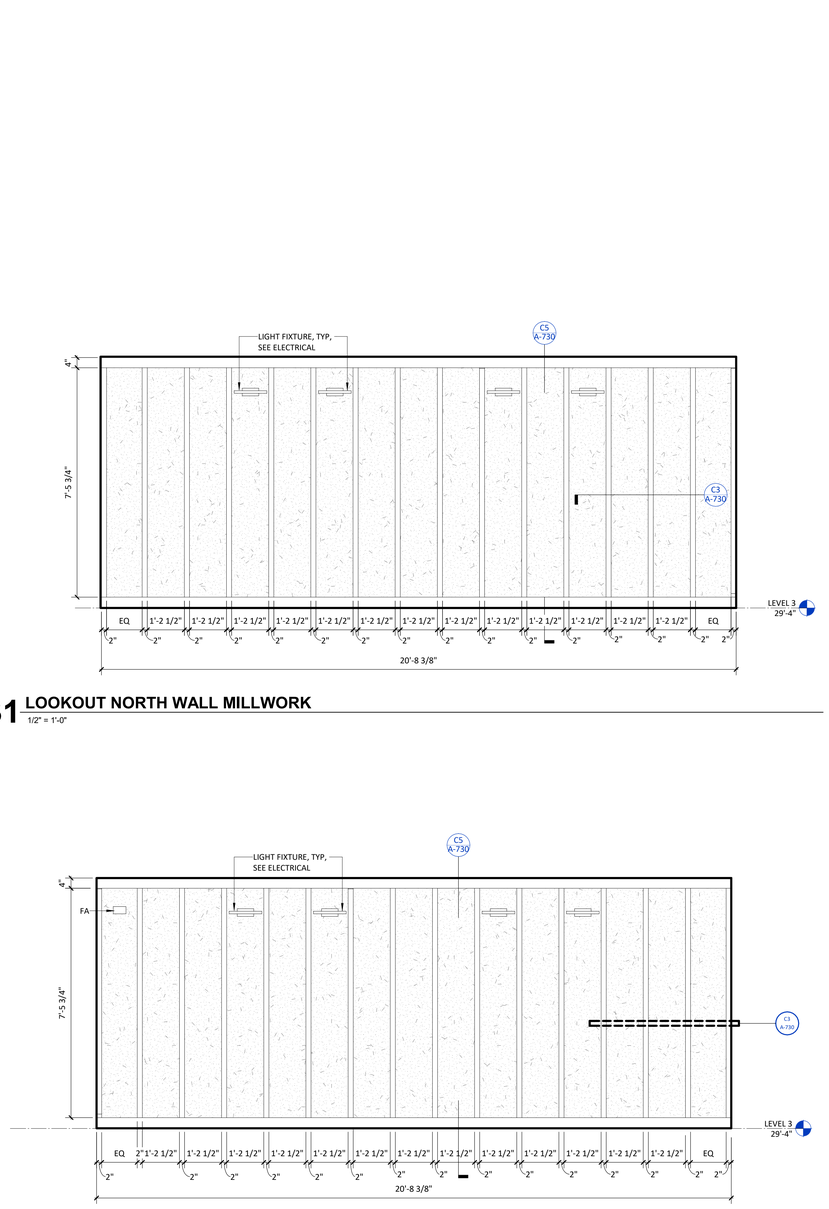

A1 LOOKOUT SOUTH WALL MILLWORK
1/2" = 1'-0"

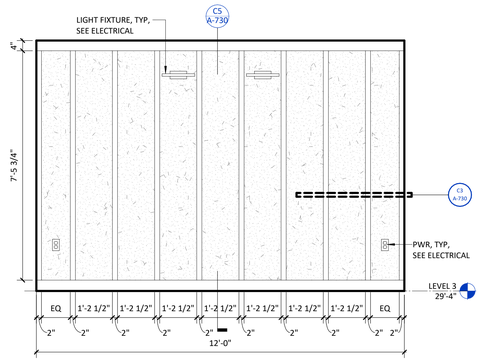

B4 LOOKOUT EAST WALL MILLWORK
1/2" = 1'-0"

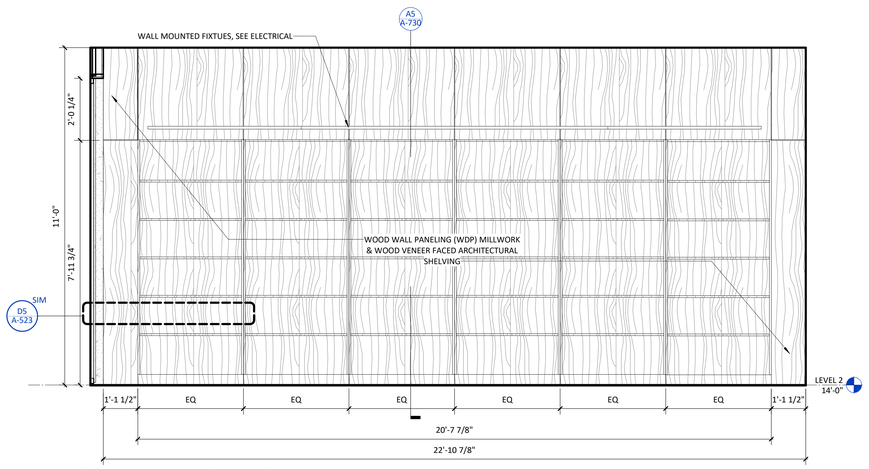

A4 SPECIAL COLLECTION READING ROOM MILLWORK WALL
1/2" = 1'-0"

7/1/2022 2:26:46 PM

1 2 3 4 5 6

A B C D E

UNCW

LS3P
101 NORTH THIRD STREET SUITE 500
WILMINGTON, NORTH CAROLINA 28401
TEL. 910.790.9901 FAX 910.790.3111
WWW.LS3P.COM

SHEPLEY BULFINCH
99 CHAUNCY STREET FLOOR 4
BOSTON, MASSACHUSETTS 02111
TEL. 617.423.1700
WWW.SHEPLEYBULFINCH.COM

LS3P ASSOCIATES LTD
REGISTERED ARCHITECTURAL COMPANY
CERT. NO. 50417
WILMINGTON, NORTH CAROLINA

LAURA LYNN MILLER
REGISTERED ARCHITECT
9988
NORTH CAROLINA
WILMINGTON, NC

2022.07.01 15:13:02-04'00'

RANDALL LIBRARY RENOVATION & EXPANSION

UNCW
5162 RANDALL DRIVE
WILMINGTON, NC 28403

SCO ID: 18-19656-02C
LS3P PROJECT: 7202-197980

Δ	DATE	DESCRIPTION
0	2022.07.01	PACKAGE C - BID DOCUMENTS

SHEET NAME:
MILLWORK ELEVATIONS AND DETAILS

ORIG SUBMISSION: 2022.07.01
CURRENT: 2022.07.01
PACKAGE C - BID DOCUMENTS

SHEET:
A-731

PACKAGE C
BID DOCUMENTS

THIS LINE SHOWN ABOVE IS EXACTLY ONE INCH LONG AT THE ARCH DIMENSION PLANE

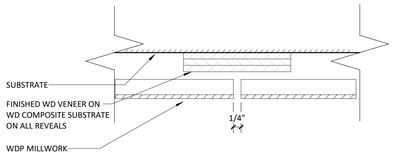

1 GRAND READING ROOM REVEAL DETAIL
6" = 1'-0"

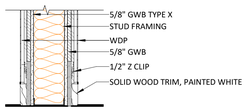

C1 GRAND READING ROOM BASE DETAIL
1" = 1'-0"

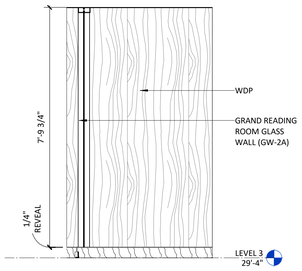

B1 GRAND READING ROOM INTERIOR MILLWORK ALCOVE, TYP.
1/2" = 1'-0"

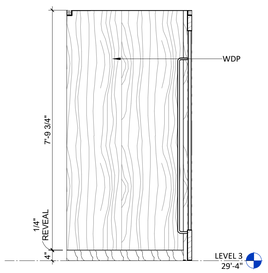

A1 GRAND READING ROOM EXTERIOR MILLWORK DOOR COVE, TYP.
1/2" = 1'-0"

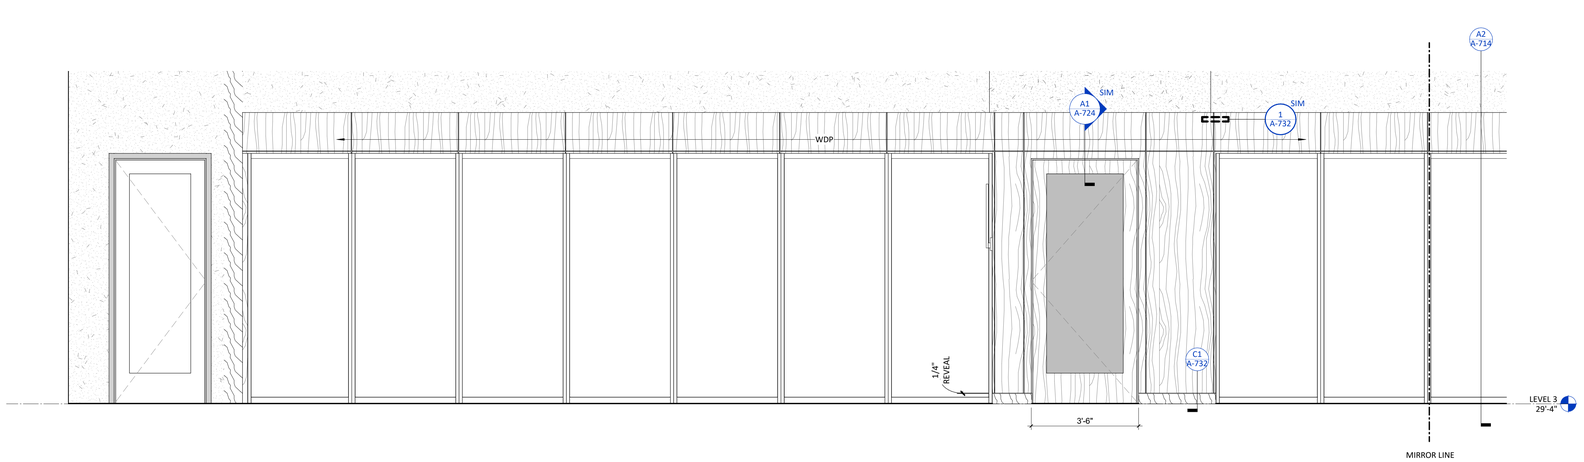

A3 GRAND READING ROOM TYPICAL PANEL LAYOUT
1/2" = 1'-0"

MIRRORED ON CENTER LINE TYPICAL EAST/WEST SIDES OF ROOM

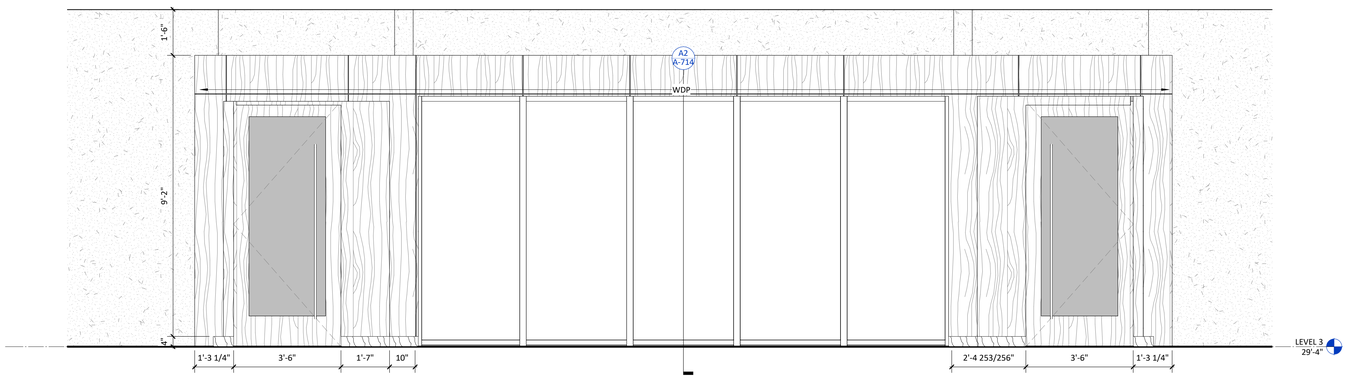

C3 GRAND READING ROOM EXTERIOR MILLWORK WALL
1/2" = 1'-0"

MIRRORED CONDITION ON EAST AND WEST INTERIOR

UNCW

LS3P

101 NORTH THIRD STREET SUITE 500
WILMINGTON, NORTH CAROLINA 28401
TEL. 910.790.9901 FAX 910.790.3111
WWW.LS3P.COM

SHEPLEY BULFINCH

99 CHAUNCY STREET FLOOR 4
BOSTON, MASSACHUSETTS 02111
TEL. 617.423.1700
WWW.SHEPLEYBULFINCH.COM

LS3P ASSOCIATES LTD
REGISTERED ARCHITECTURAL COMPANY
CERT. NO. 50417
WILMINGTON, NORTH CAROLINA

LAURA LYNN MILLER
REGISTERED ARCHITECT
9988
NORTH CAROLINA
WILMINGTON, NC

2022.07.01 15:13:02-04'00'

RANDALL LIBRARY RENOVATION & EXPANSION

UNCW
5162 RANDALL DRIVE
WILMINGTON, NC 28403

SCO ID: 18-19656-02C
LS3P PROJECT: 7202-197980

Δ	DATE	DESCRIPTION
0	2022.07.01	PACKAGE C - BID DOCUMENTS

SHEET NAME:
MILLWORK ELEVATIONS AND DETAILS

ORIG SUBMISSION: 2022.07.01
CURRENT: 2022.07.01
PACKAGE C - BID DOCUMENTS

SHEET:
A-732

PACKAGE C
BID DOCUMENTS

7/1/2022 2:26:58 PM

E D C B A

1 2 3 4 5 6

THE LINE SHOWN ABOVE IS EXACTLY ONE INCH LONG AT THE ARCHITECTURAL SCALE

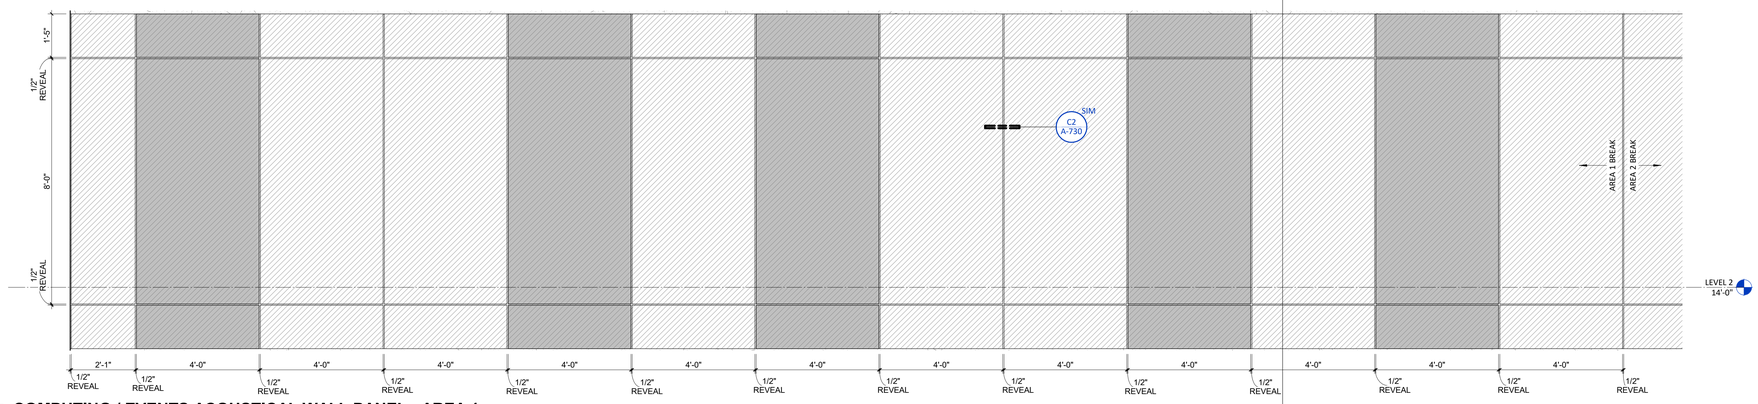

F1 COMPUTING / EVENTS ACOUSTICAL WALL PANEL - AREA 1

1/2" = 1'-0"

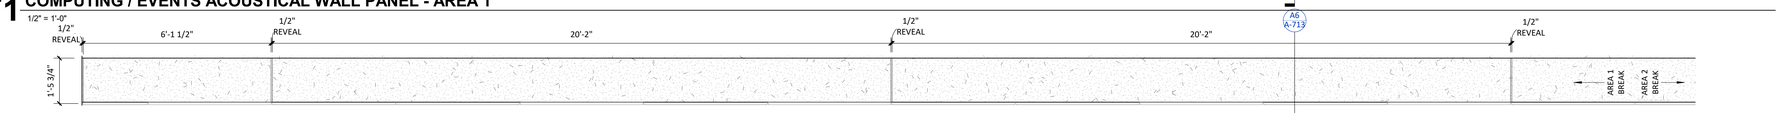

E1 COMPUTING / EVENTS SOFFIT - AREA 1

1/2" = 1'-0"

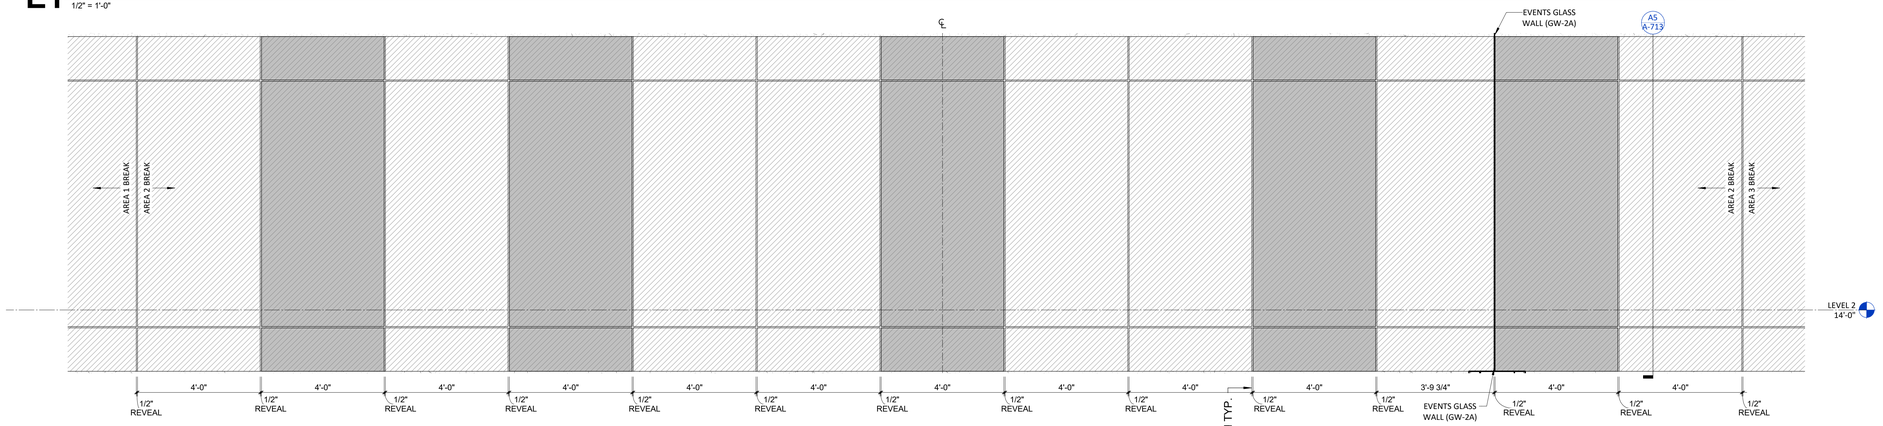

D1 COMPUTING / EVENTS ACOUSTICAL WALL PANEL - AREA 2

1/2" = 1'-0"

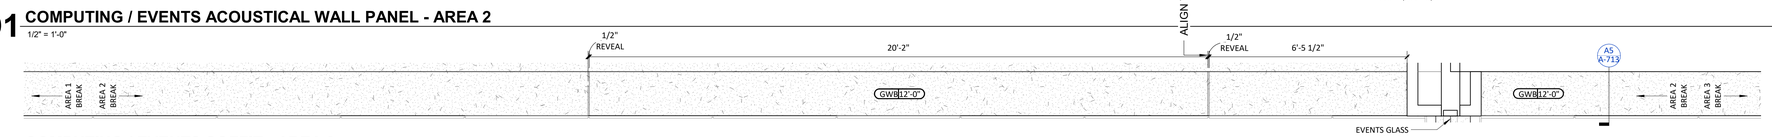

C1 COMPUTING / EVENTS SOFFIT - AREA 2

1/2" = 1'-0"

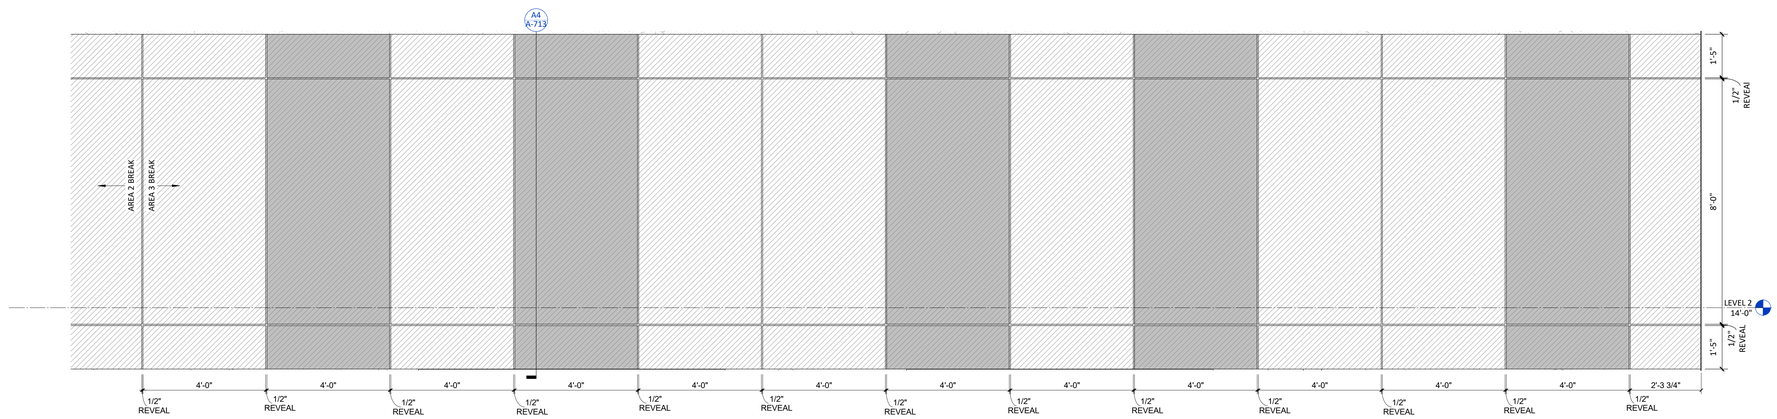

B1 COMPUTING / EVENTS ACOUSTICAL WALL PANEL - AREA 3

1/2" = 1'-0"

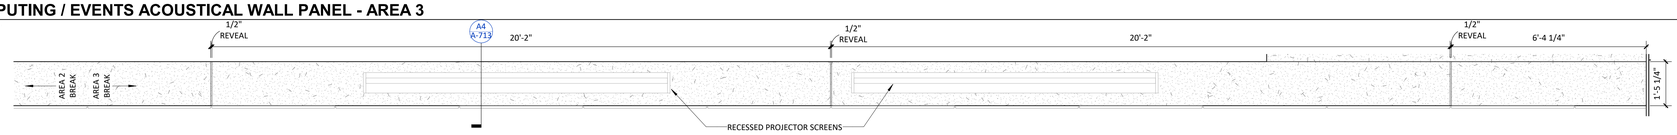

A1 COMPUTING / EVENTS SOFFIT - AREA 3

1/2" = 1'-0"

1 2 3 4 5 6

7/1/2022 2:27:12 PM

UNCW

LS3P

101 NORTH THIRD STREET SUITE 500
WILMINGTON, NORTH CAROLINA 28401
TEL. 910.790.9901 FAX 910.790.3111
WWW.LS3P.COM

SHEPLEY BULFINCH

99 CHAUNCY STREET FLOOR 4
BOSTON, MASSACHUSETTS 02111
TEL. 617.423.1700
WWW.SHEPLEYBULFINCH.COM

LS3P ASSOCIATES LTD
REGISTERED ARCHITECTURAL COMPANY
CERT. NO. 50417
WILMINGTON, NORTH CAROLINA

LAURA LYNN MILLER
REGISTERED ARCHITECT
9988
NORTH CAROLINA
WILMINGTON, NC

2022.07.01 15:13:02-04'00'

RANDALL LIBRARY RENOVATION & EXPANSION

UNCW
5162 RANDALL DRIVE
WILMINGTON, NC 28403

SCO ID: 18-19656-02C
LS3P PROJECT: 7202-197980

Δ	DATE	DESCRIPTION
0	2022.07.01	PACKAGE C - BID DOCUMENTS

SHEET NAME:
MILLWORK ELEVATIONS AND DETAILS

ORIG SUBMISSION: 2022.07.01
CURRENT: 2022.07.01
PACKAGE C - BID DOCUMENTS

SHEET:
A-733

PACKAGE C
BID DOCUMENTS

THE LINE SHOWN ABOVE IS EXACTLY ONE INCH LONG AT THE ORIGINAL DRAWING SCALE

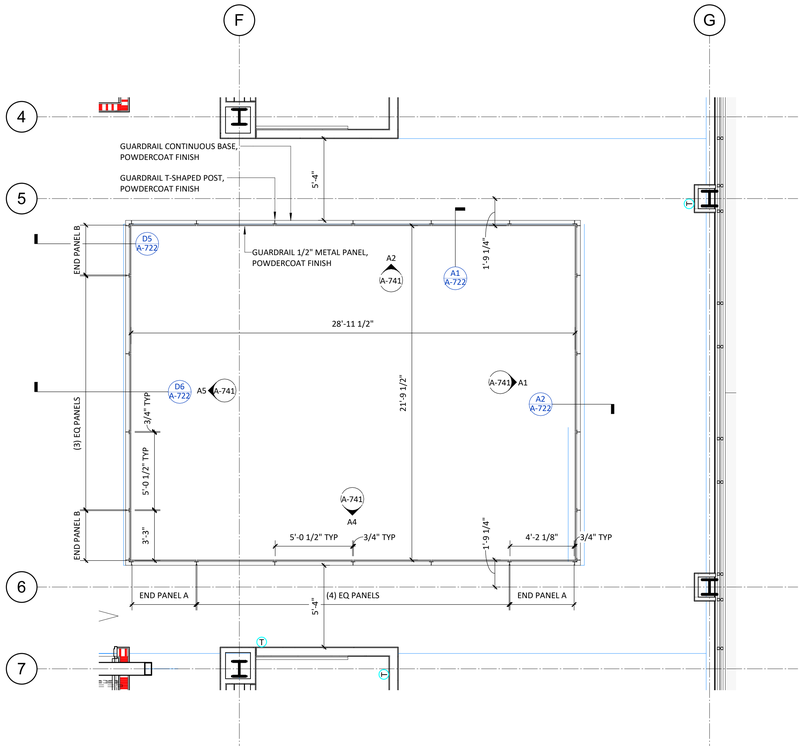

C1 LEVEL 3 GUARDRAIL LAYOUT PLAN
1/4" = 1'-0"

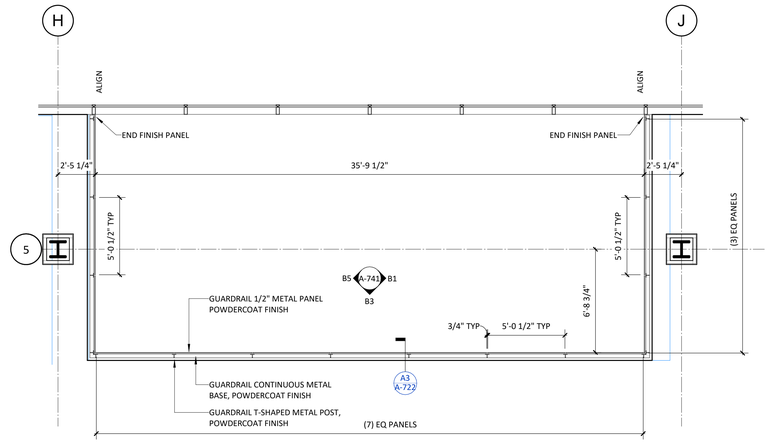

C4 LINK GUARDRAIL LAYOUT PLAN
1/4" = 1'-0"

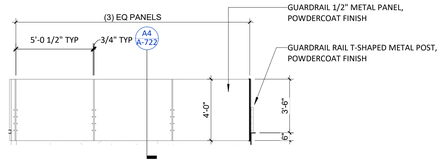

B1 INT. ELEV. - THE LINK RAILING - EAST
1/4" = 1'-0"

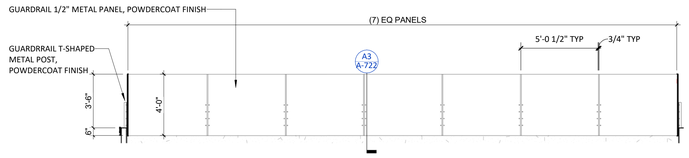

B3 INT. ELEV. - THE LINK RAILING - SOUTH
1/4" = 1'-0"

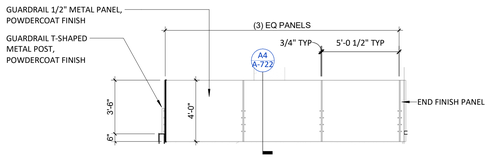

B5 INT. ELEV. - THE LINK RAILING - WEST
1/4" = 1'-0"

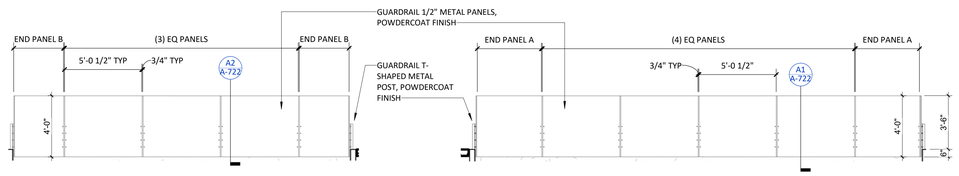

A1 INT. ELEV. - OPEN LOUNGE RAILING - EAST
1/4" = 1'-0"

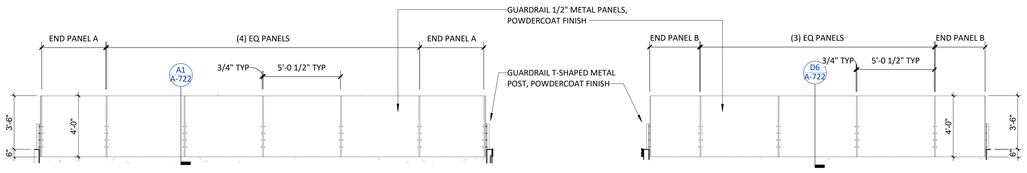

A2 INT. ELEV. - OPEN LOUNGE RAILING - NORTH
1/4" = 1'-0"

A4 INT. ELEV. - OPEN LOUNGE RAILING - SOUTH
1/4" = 1'-0"

A5 INT. ELEV. - OPEN LOUNGE RAILING - WEST
1/4" = 1'-0"

7/1/2022 2:28:02 PM

1 2 3 4 5 6

UNCW

LS3P
101 NORTH THIRD STREET SUITE 500
WILMINGTON, NORTH CAROLINA 28401
TEL. 910.790.9901 FAX 910.790.3111
WWW.LS3P.COM

SHEPLEY BULFINCH
99 CHAUNCY STREET FLOOR 4
BOSTON, MASSACHUSETTS 02111
TEL. 617.423.1700
WWW.SHEPLEYBULFINCH.COM

LS3P ASSOCIATES LTD
REGISTERED ARCHITECTURAL COMPANY
CERT. NO. 50417
WILMINGTON, NORTH CAROLINA
NORTH CAROLINA

LAURA LYNN MILLER
REGISTERED ARCHITECT
9988
NORTH CAROLINA
WILMINGTON, NC

2022.07.01 15:13:02-04'00'

RANDALL LIBRARY RENOVATION & EXPANSION

UNCW
5162 RANDALL DRIVE
WILMINGTON, NC 28403

SCO ID: 18-19656-02C
LS3P PROJECT: 7202-197980

Δ	DATE	DESCRIPTION
0	2022.07.01	PACKAGE C - BID DOCUMENTS

SHEET NAME:
INTERIOR RAILING ELEVATIONS

ORIG SUBMISSION: 2022.07.01
CURRENT: 2022.07.01
PACKAGE C - BID DOCUMENTS

SHEET:
A-741

PACKAGE C
BID DOCUMENTS

THIS LINE SHOWN ABOVE IS EXACTLY ONE INCH LONG AT THE ORIGINAL DRAWING SCALE

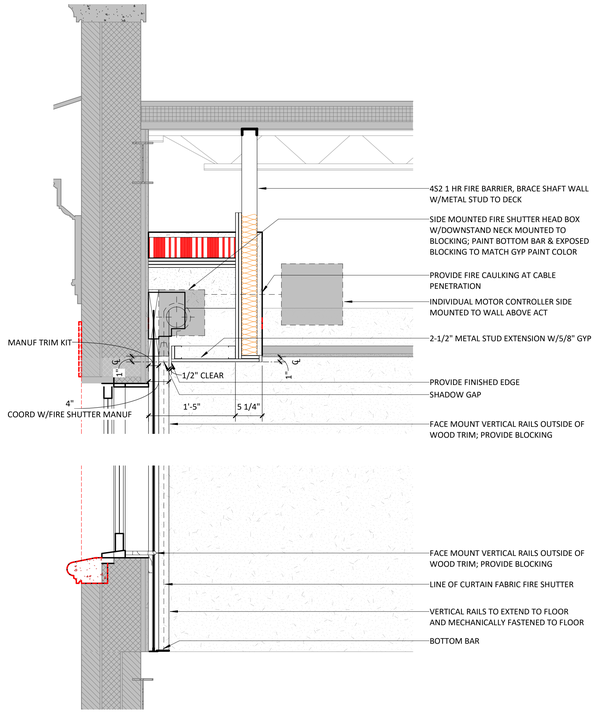

D2 CEILING DETAIL - FIRE SHUTTER RECESS
1" = 1'-0"

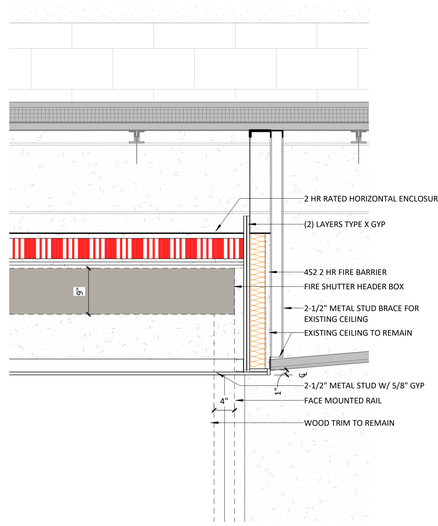

D3 CEILING DETAIL - FIRE SHUTTER RECESS
1" = 1'-0"

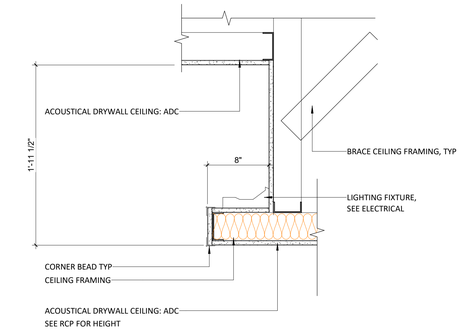

D5 CEILING DETAIL - LOOKOUT CEILING TRANSITION
1 1/2" = 1'-0"

B1 CEILING DETAIL - BULKHEAD, TYP.
1 1/2" = 1'-0"

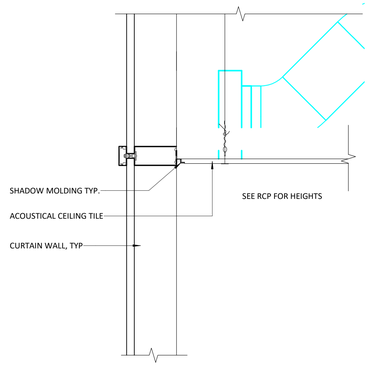

B2 CEILING DETAIL - LINK LEVEL 2 AT CURTAIN WALL
1 1/2" = 1'-0"

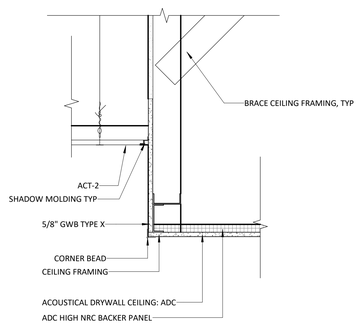

B3 CEILING DETAIL - CEILING CHANGE LEVEL 3
1 1/2" = 1'-0"

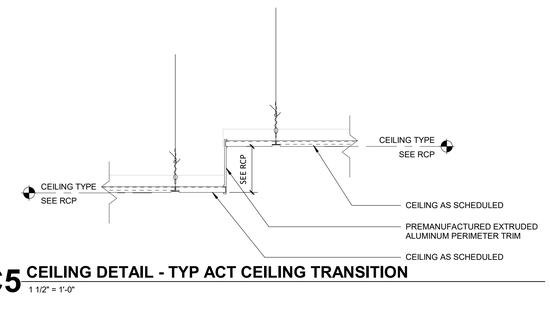

C5 CEILING DETAIL - TYP ACT CEILING TRANSITION
1 1/2" = 1'-0"

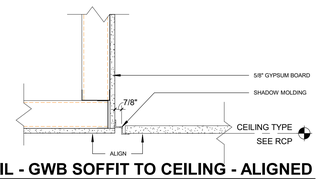

B5 CEILING DETAIL - GWB SOFFIT TO CEILING - ALIGNED
1 1/2" = 1'-0"

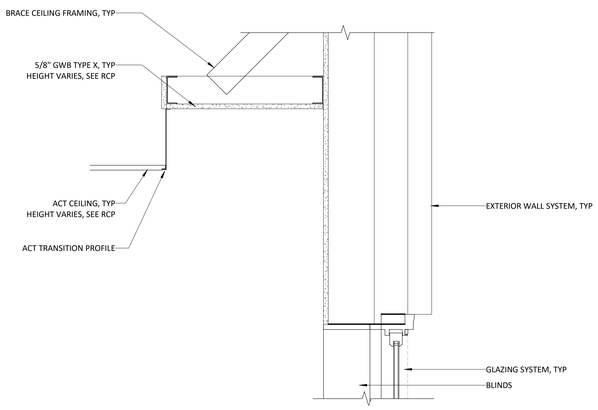

A1 CEILING DETAIL - TYPICAL GWB POCKET
1 1/2" = 1'-0"

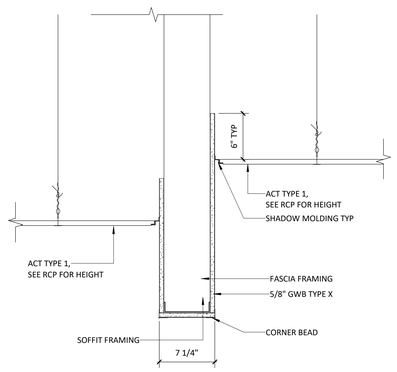

A2 CEILING DETAIL - OPEN GROUP STUDY SOFFIT
1 1/2" = 1'-0"

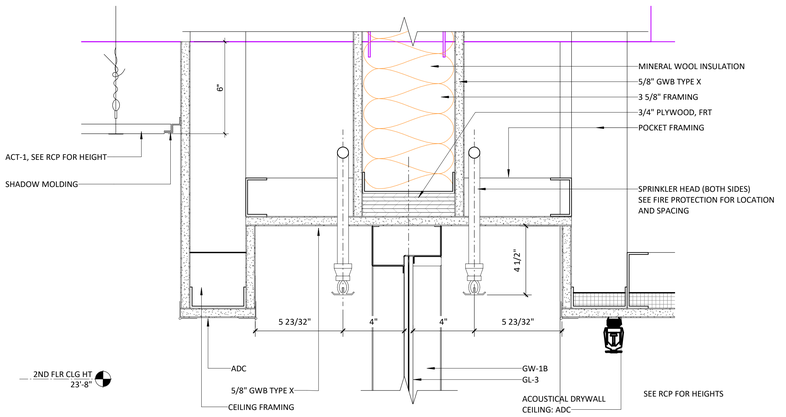

A4 CEILING DETAIL - POCKET AT LINK 2 GLAZED WALL
3" = 1'-0"

UNCW
LS3P
101 NORTH THIRD STREET SUITE 500
WILMINGTON, NORTH CAROLINA 28401
TEL. 910.790.9901 FAX 910.790.3111
WWW.LS3P.COM
SHEPLEY BULFINCH
99 CHAUNCY STREET FLOOR 4
BOSTON, MASSACHUSETTS 02111
TEL. 617.423.1700
WWW.SHEPLEYBULFINCH.COM
LS3P ASSOCIATES LTD
REGISTERED ARCHITECTURAL COMPANY
CERT. NO. 50417
WILMINGTON, NORTH CAROLINA
LAURA LYNN MILLER
REGISTERED ARCHITECT
9988
NORTH CAROLINA
WILMINGTON, NC
2022.07.01 15:13:02-04'00'

RANDALL LIBRARY RENOVATION & EXPANSION

UNCW
5162 RANDALL DRIVE
WILMINGTON, NC 28403
SCO ID: 18-19656-02C
LS3P PROJECT: 7202-197980

Δ	DATE	DESCRIPTION
0	2022.07.01	PACKAGE C - BID DOCUMENTS

SHEET NAME:
INTERIOR CEILING DETAILS

ORIG SUBMISSION: 2022.07.01
CURRENT: 2022.07.01
PACKAGE C - BID DOCUMENTS

SHEET:
A-751

PACKAGE C
BID DOCUMENTS

7/1/2022 2:28:32 PM

THE LINE SHOWN ABOVE IS EXACTLY ONE INCH LONG AT THE ORIGINAL DRAWING SIZE

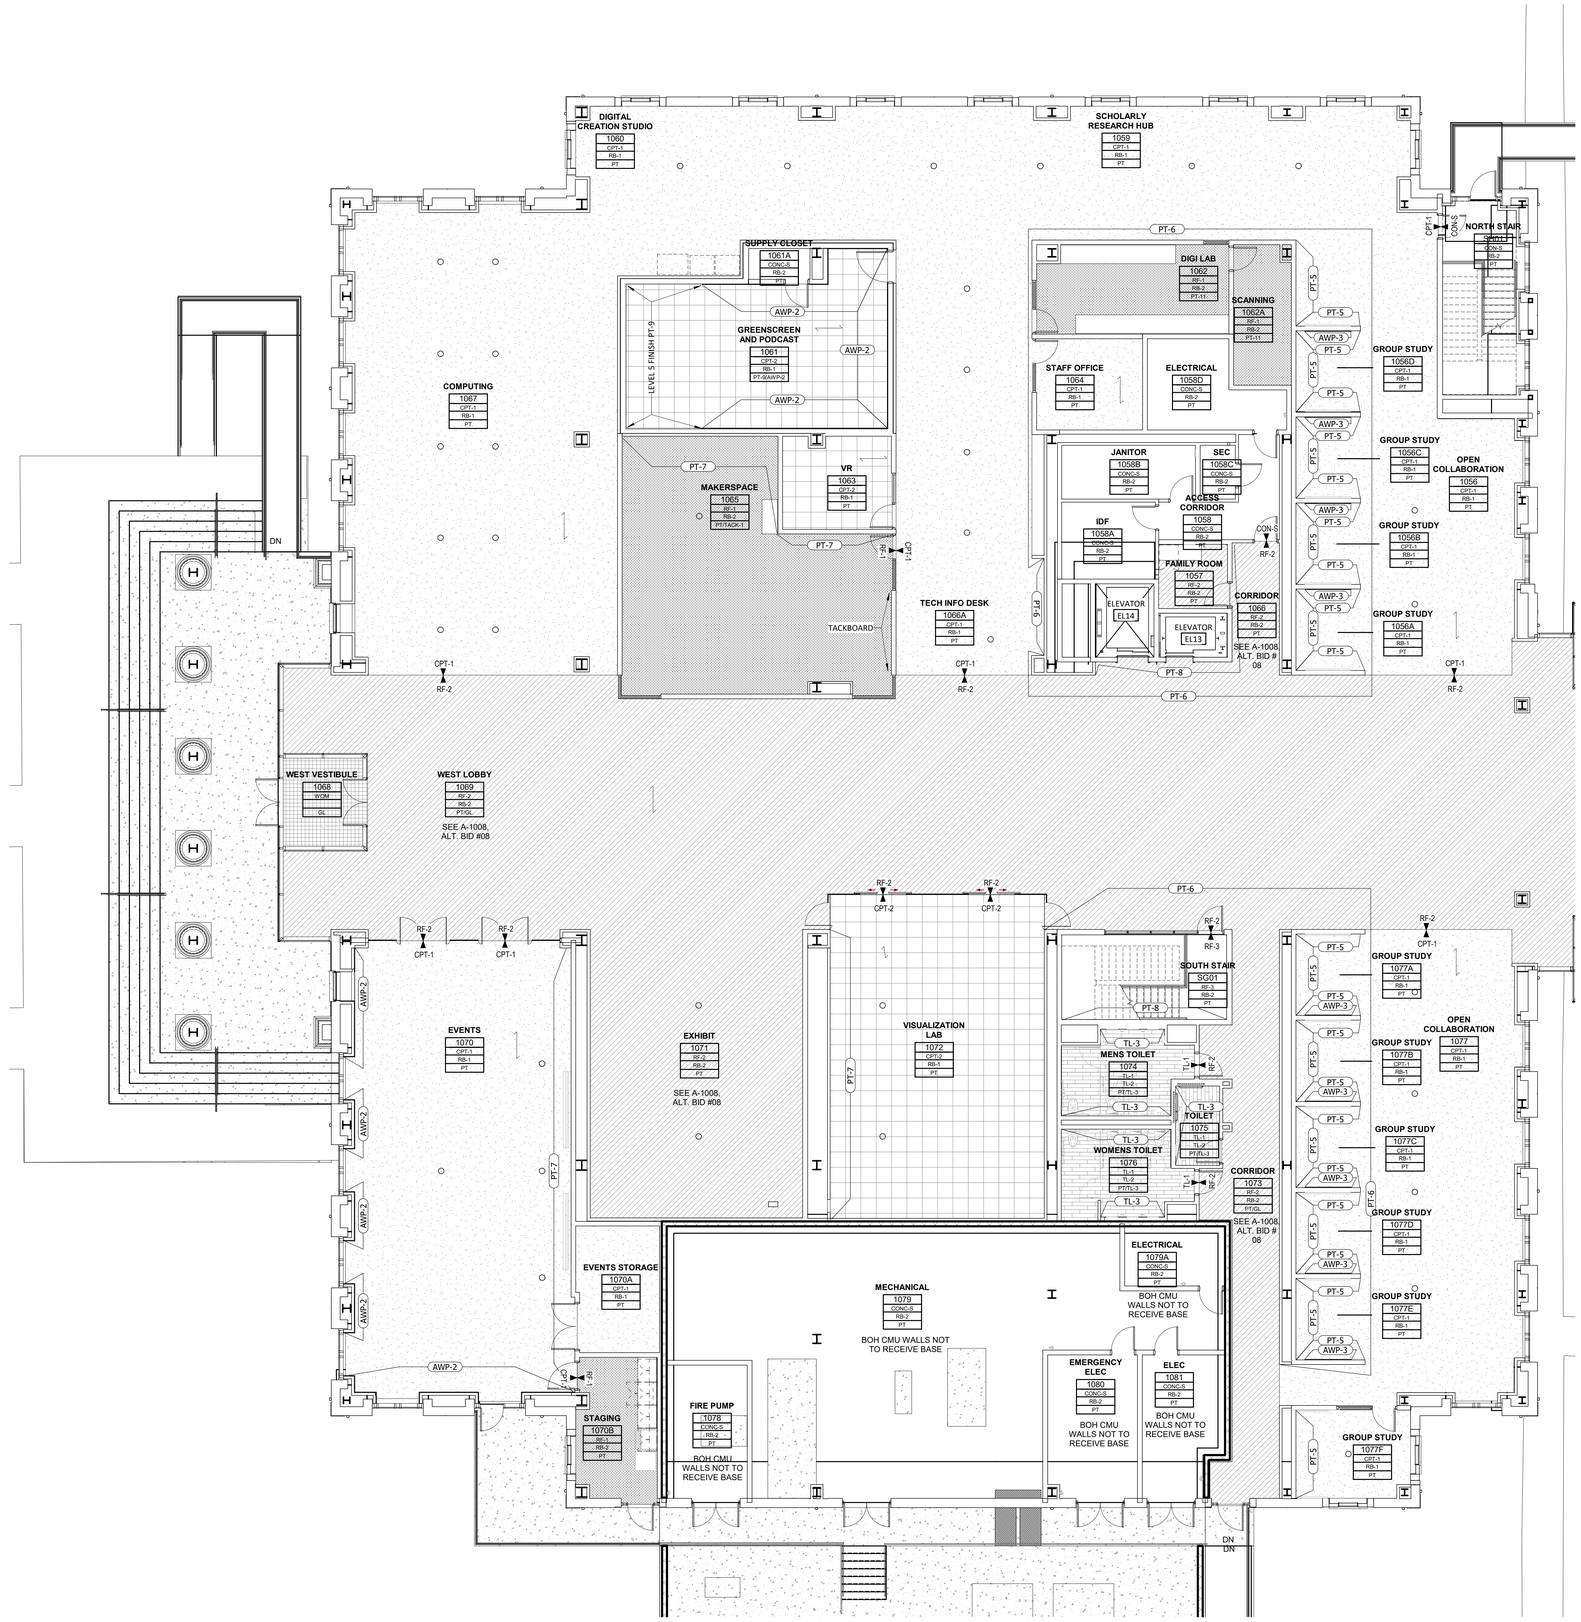

1 FINISH PLAN - PARTIAL - LEVEL 1 - AREA A
1/8" = 1'-0"

FINISH LEGEND

ROOM NAME
ROOM #
FLOOR
BASE
WALL — ROOM FINISH TAG

TYPE-# — FINISH TAG

FINISH TYPE DESIGNATION

CONC-S
CPT-1
CPT-2
CPT-3
CPT-4
CPT-6
RF-1
RF-2
TL-1
TRZ-1
WOM

CPT-X / CPT-X — FLOOR FINISH TRANSITION

CARPET DIRECTION

LEGEND- PARTIAL FINISH PLANS

MILLWORK ELEVATIONS
DETAIL NUMBER
SHEET NUMBER

SECTIONS
DETAIL NUMBER
SHEET NUMBER

PLAN CALLOUTS
DETAIL NUMBER
SHEET NUMBER

MATCHLINE
REFER TO DRAWING REFERENCED, FOR ITEMS ON REFERENCE SIDE OF MATCHLINE
SHEET NUMBER

BUILDING ELEMENTS
EXISTING PARTITION TO REMAIN
NEW PARTITION
WALL AND BASE FINISH MARKERS
WHERE "LINE" TYPE IS USED, FINISH AND BASE TERMINATE AT "DIAGONAL" LINE ENDS
WHERE NO LINES EXIST, FINISH AND BASE TYPICAL ON ALL WALLS IN ROOM, EXCEPT WHERE "LINE" TYPE SHOWN

FFE ITEM- SCHEDULE MARK (ITEM TYPE)
FFE ITEM (SHADED)- REFER TO SPECIFICATIONS

GENERAL NOTES- FINISH PLANS

1. DIMENSIONS TO FACE OF PARTITIONS ARE TO FACE OF SUBSTRATE LAYER AS SHOWN IN PARTITION TYPES ON A0.11. FINISHES DEPICTED IN FINISH PLANS AND ELEVATIONS ARE NOT SHOWN ON PARTIAL FLOOR PLANS. REFER TO ENLARGED PLANS, ELEVATIONS, AND DETAILS.

A6 / A-801A	LEGEND- FINISH PLAN	1/8" = 1'-0"

UNCW

LS3P
101 NORTH THIRD STREET SUITE 500
WILMINGTON, NORTH CAROLINA 28401
TEL. 910.790.9901 FAX 910.790.3111
WWW.LS3P.COM

SHEPLEY BULFINCH
99 CHAUNCY STREET FLOOR 4
BOSTON, MASSACHUSETTS 02111
TEL. 617.423.1700
WWW.SHEPLEYBULFINCH.COM

LS3P ASSOCIATES LTD
REGISTERED ARCHITECTURAL COMPANY
CERT. NO. 50417
WILMINGTON, NORTH CAROLINA

LAURA LYNN MILLER
REGISTERED ARCHITECT
NORTH CAROLINA
WILMINGTON, NC

2022.07.01 15:13:02-04'00'

RANDALL LIBRARY RENOVATION & EXPANSION

UNCW
5162 RANDALL DRIVE
WILMINGTON, NC 28403

SCO ID: 18-19656-02C
LS3P PROJECT: 7202-197980

Δ	DATE	DESCRIPTION
0	2022.07.01	PACKAGE C - BID DOCUMENTS

SHEET NAME:
FINISH PLAN- LEVEL 1- AREA A

ORIG SUBMISSION: 2022.07.01
CURRENT: 2022.07.01
PACKAGE C - BID DOCUMENTS

SHEET:
A-801A

PACKAGE C
BID DOCUMENTS

7/1/2022 2:28:51 PM

E D C B A

1 2 3 4 5 6

THE LINE SHOWN ABOVE IS EXACTLY ONE INCH LONG AT THE ARCHITECTURAL SCALE

FINISH LEGEND

ROOM NAME
ROOM #
FLOOR
BASE
WALL
ROOM FINISH TAG

TYPE-#
FINISH TYPE DESIGNATION
FINISH TAG

CONC-S
CPT-1
CPT-2
CPT-3
CPT-4
CPT-6
RF-1
RF-2
TL-1
TRZ-1
WOM

CPT-X
CPT-X
FLOOR FINISH TRANSITION

CARPET DIRECTION

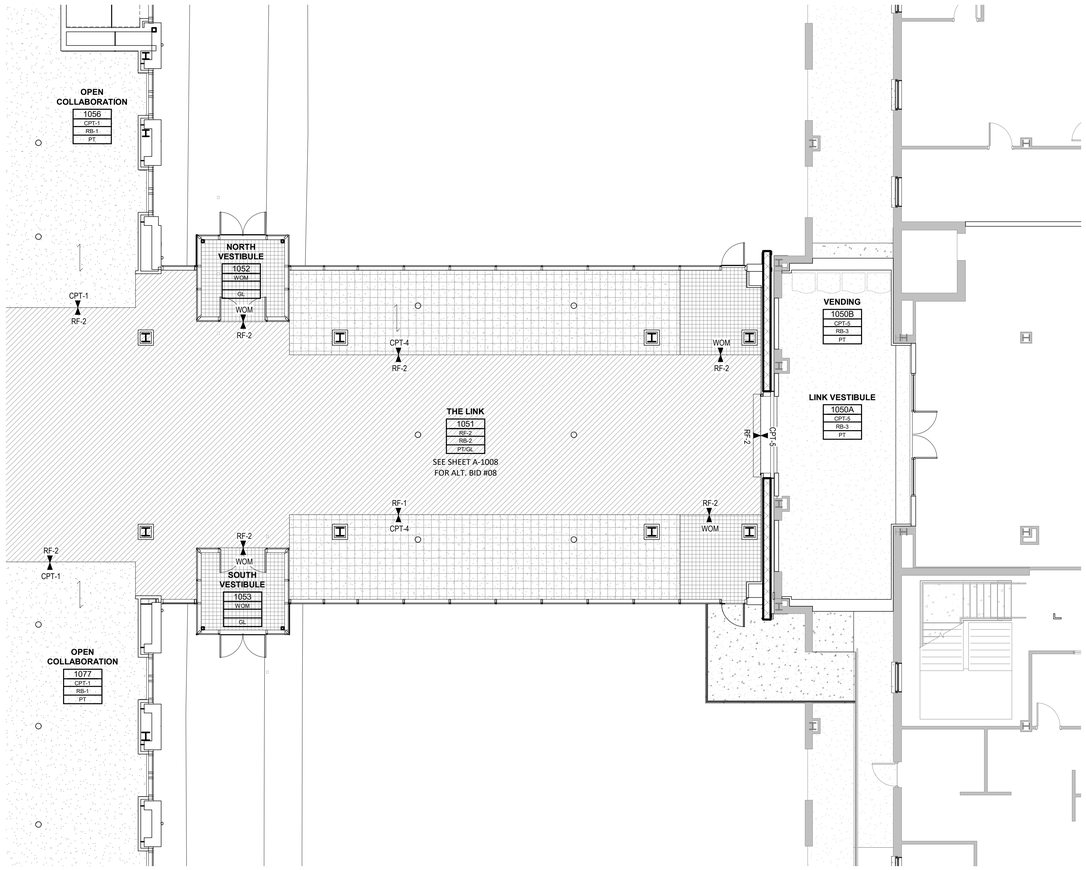

1 FINISH PLAN - PARTIAL - LEVEL 1 - AREA B
1/8" = 1'-0"

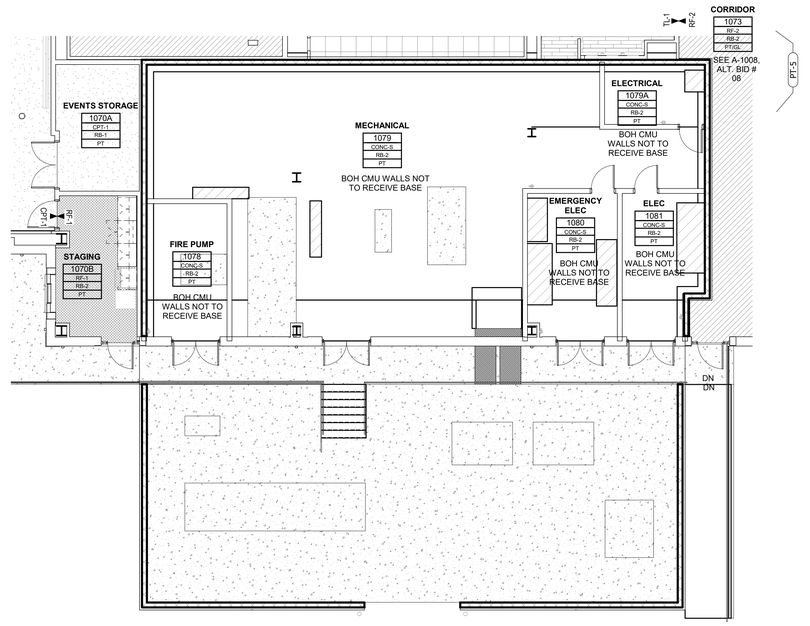

2 FINISH PLAN - PARTIAL - LEVEL 1 - MECHANICAL
1/8" = 1'-0"

UNCW

LS3P
101 NORTH THIRD STREET SUITE 500
WILMINGTON, NORTH CAROLINA 28401
TEL. 910.790.9901 FAX 910.790.3111
WWW.LS3P.COM

SHEPLEY BULFINCH
99 CHAUNCY STREET FLOOR 4
BOSTON, MASSACHUSETTS 02111
TEL. 617.423.1700
WWW.SHEPLEYBULFINCH.COM

LS3P ASSOCIATES LTD
REGISTERED ARCHITECTURAL COMPANY
CERT. NO. 50417
WILMINGTON, NORTH CAROLINA

LAURA LYNN MILLER
REGISTERED ARCHITECT
9988
NORTH CAROLINA
WILMINGTON, NC

2022.07.01 15:13:02-04'00'

RANDALL LIBRARY RENOVATION & EXPANSION

UNCW
5162 RANDALL DRIVE
WILMINGTON, NC 28403

SCO ID: 18-19656-02C
LS3P PROJECT: 7202-197980

Δ	DATE	DESCRIPTION
0	2022.07.01	PACKAGE C - BID DOCUMENTS

SHEET NAME:
FINISH PLAN- LEVEL 1- AREA B

ORIG SUBMISSION: 2022.07.01
CURRENT: 2022.07.01
PACKAGE C - BID DOCUMENTS

SHEET:
A-801B

PACKAGE C
BID DOCUMENTS

7/1/2022 2:29:07 PM

THE LINE SHOWN ABOVE IS EXACTLY ONE INCH LONG AT THE ORIGINAL DRAWING SIZE

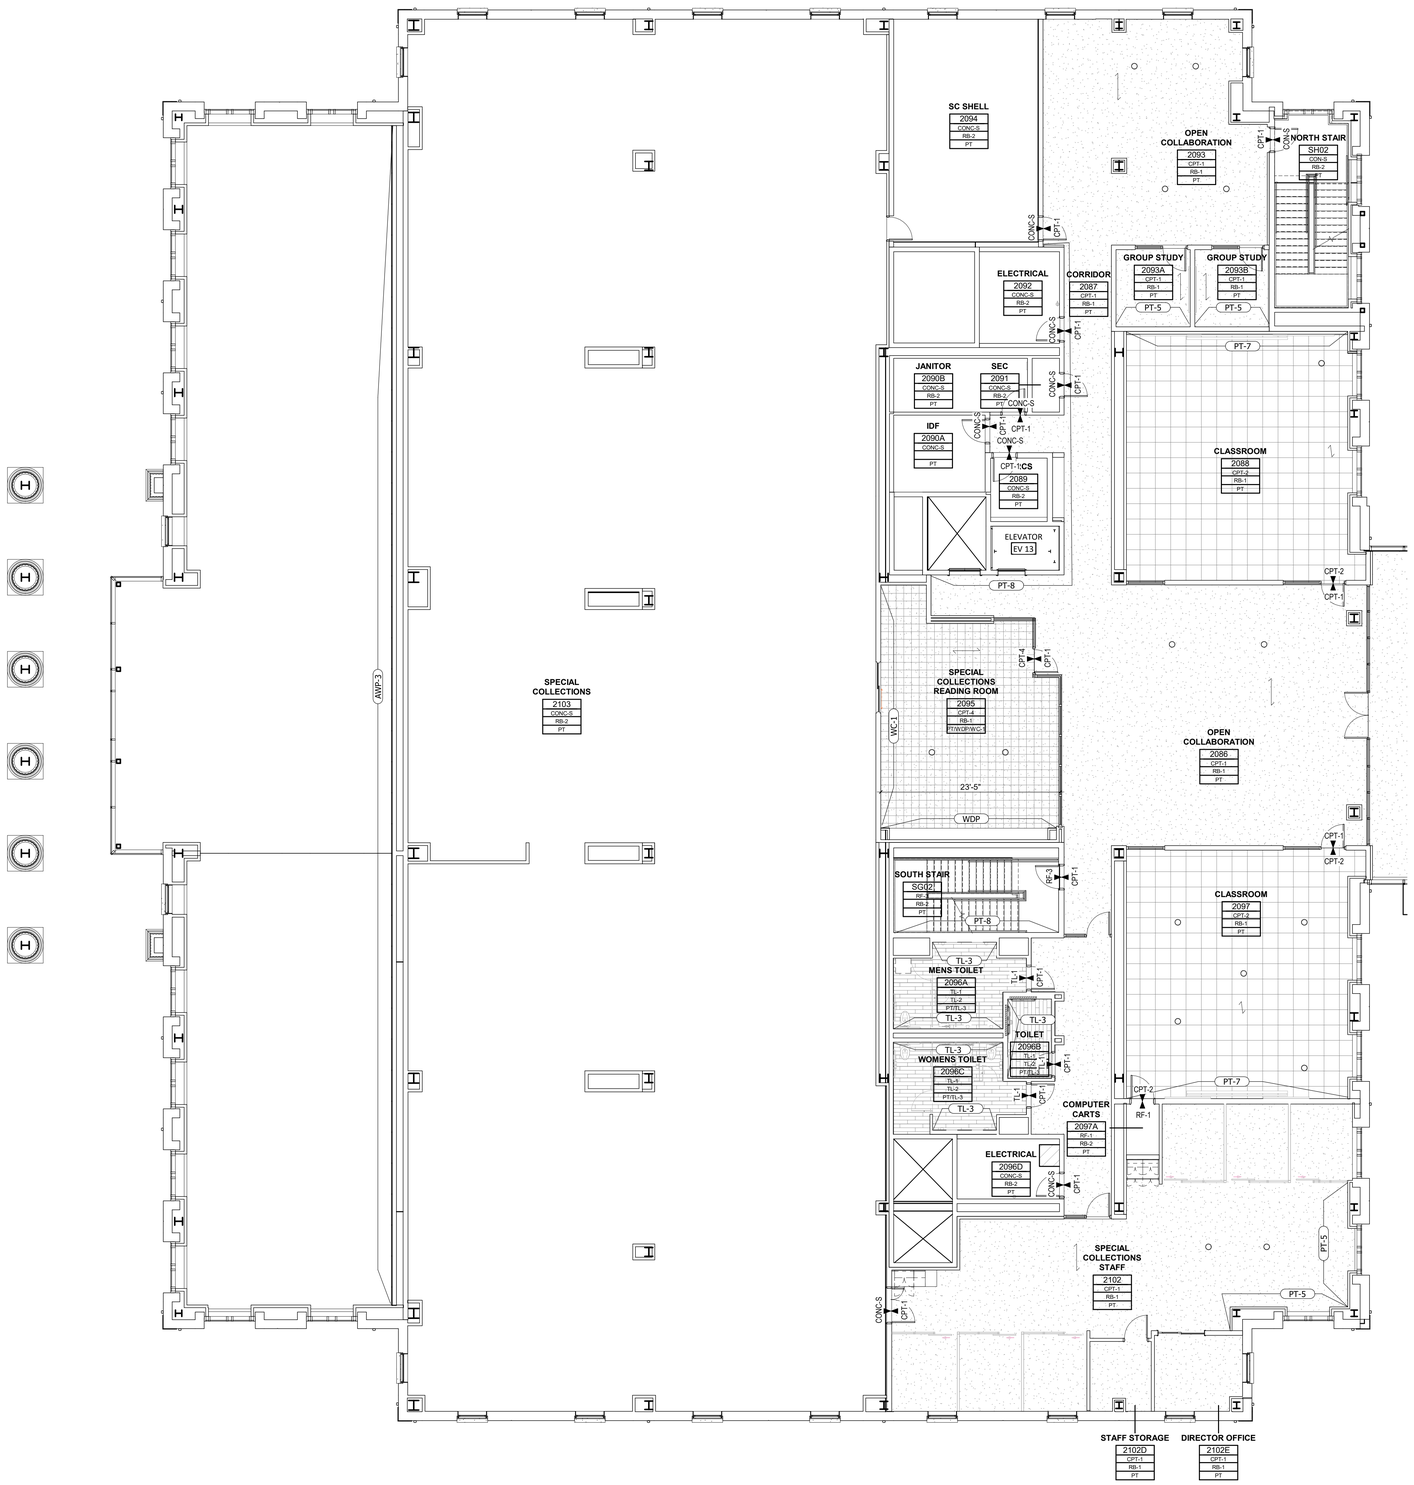

1 FINISH PLAN - PARTIAL - LEVEL 2 - AREA A

1/8" = 1'-0"

FINISH LEGEND

ROOM NAME
ROOM #
FLOOR
BASE
WALL
ROOM FINISH TAG

FINISH TYPE DESIGNATION
TYPE-#
FINISH TAG

CONC-S
CPT-1
CPT-2
CPT-3
CPT-4
CPT-6
RF-1
RF-2
TL-1
TRZ-1
WOM

CPT-X
CPT-X
FLOOR FINISH TRANSITION

CARPET DIRECTION

UNCW

LS3P
101 NORTH THIRD STREET SUITE 500
WILMINGTON, NORTH CAROLINA 28401
TEL. 910.790.9901 FAX 910.790.3111
WWW.LS3P.COM

SHEPLEY BULFINCH
99 CHAUNCY STREET FLOOR 4
BOSTON, MASSACHUSETTS 02111
TEL. 617.423.1700
WWW.SHEPLEYBULFINCH.COM

LS3P ASSOCIATES LTD
REGISTERED ARCHITECTURAL COMPANY
CERT. NO. 50417
WILMINGTON, NORTH CAROLINA

LAURA LYNN MILLER
REGISTERED ARCHITECT
9988
NORTH CAROLINA
WILMINGTON, NC
2022.07.01 15:13:02-04'00'

RANDALL LIBRARY RENOVATION & EXPANSION

UNCW
5162 RANDALL DRIVE
WILMINGTON, NC 28403

SCO ID: 18-19656-02C
LS3P PROJECT: 7202-197980

Δ	DATE	DESCRIPTION
0	2022.07.01	PACKAGE C - BID DOCUMENTS

SHEET NAME:
FINISH PLAN- LEVEL 2- AREA A

ORIG SUBMISSION: 2022.07.01
CURRENT: 2022.07.01
PACKAGE C - BID DOCUMENTS

SHEET:
A-802A

PACKAGE C
BID DOCUMENTS

7/1/2022 2:29:20 PM

THIS LINE SHOWN ABOVE IS EXACTLY ONE INCH LONG AT THE ORIGINAL DRAWING SIZE

E

D

C

B

A

1 2 3 4 5 6

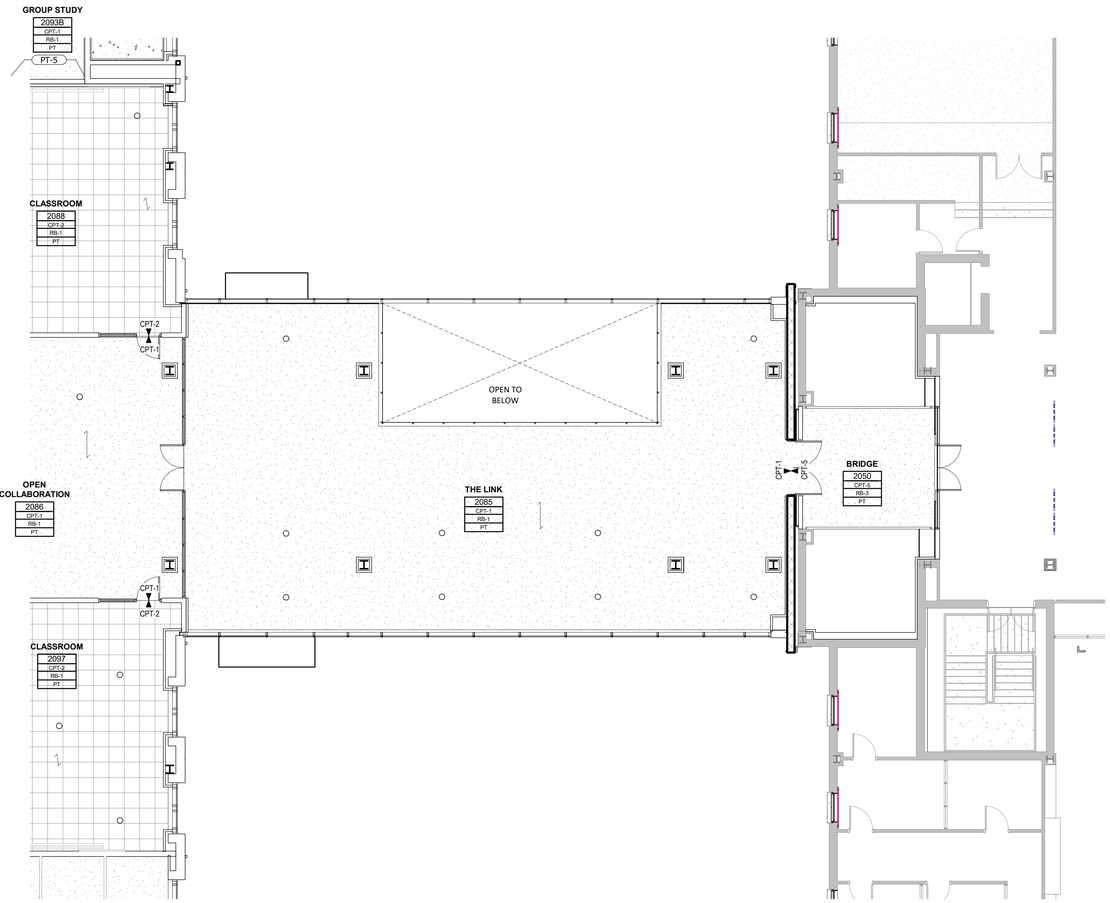

1 FINISH PLAN - PARTIAL - LEVEL 2 - AREA B
1/8" = 1'-0"

FINISH LEGEND

ROOM NAME
ROOM #
FLOOR
BASE
WALL
ROOM FINISH TAG

TYPE-#
FINISH TYPE DESIGNATION
FINISH TAG

CONC-S
CPT-1
CPT-2
CPT-3
CPT-4
CPT-6
RF-1
RF-2
TL-1
TRZ-1
WOM

CPT-X
CPT-X
FLOOR FINISH TRANSITION

CARPET DIRECTION

UNCW

LS3P
101 NORTH THIRD STREET SUITE 500
WILMINGTON, NORTH CAROLINA 28401
TEL. 910.790.9901 FAX 910.790.3111
WWW.LS3P.COM

SHEPLEY BULFINCH
99 CHAUNCY STREET FLOOR 4
BOSTON, MASSACHUSETTS 02111
TEL. 617.423.1700
WWW.SHEPLEYBULFINCH.COM

LS3P ASSOCIATES LTD
REGISTERED ARCHITECTURAL COMPANY
CERT. NO. 50417
WILMINGTON, NORTH CAROLINA

LAURA LYNN MILLER
REGISTERED ARCHITECT
9988
NORTH CAROLINA
WILMINGTON, NC

2022.07.01 15:13:02-04'00'

RANDALL LIBRARY RENOVATION & EXPANSION

UNCW
5162 RANDALL DRIVE
WILMINGTON, NC 28403

SCO ID: 18-19656-02C
LS3P PROJECT: 7202-197980

Δ	DATE	DESCRIPTION
0	2022.07.01	PACKAGE C - BID DOCUMENTS

SHEET NAME:
FINISH PLAN- LEVEL 2- AREA B

ORIG SUBMISSION: 2022.07.01
CURRENT: 2022.07.01
PACKAGE C - BID DOCUMENTS

SHEET:
A-802B

PACKAGE C
BID DOCUMENTS

7/1/2022 2:29:30 PM

THE LINE SHOWN ABOVE IS EXACTLY ONE INCH LONG AT THE ORIGINAL DRAWING SCALE

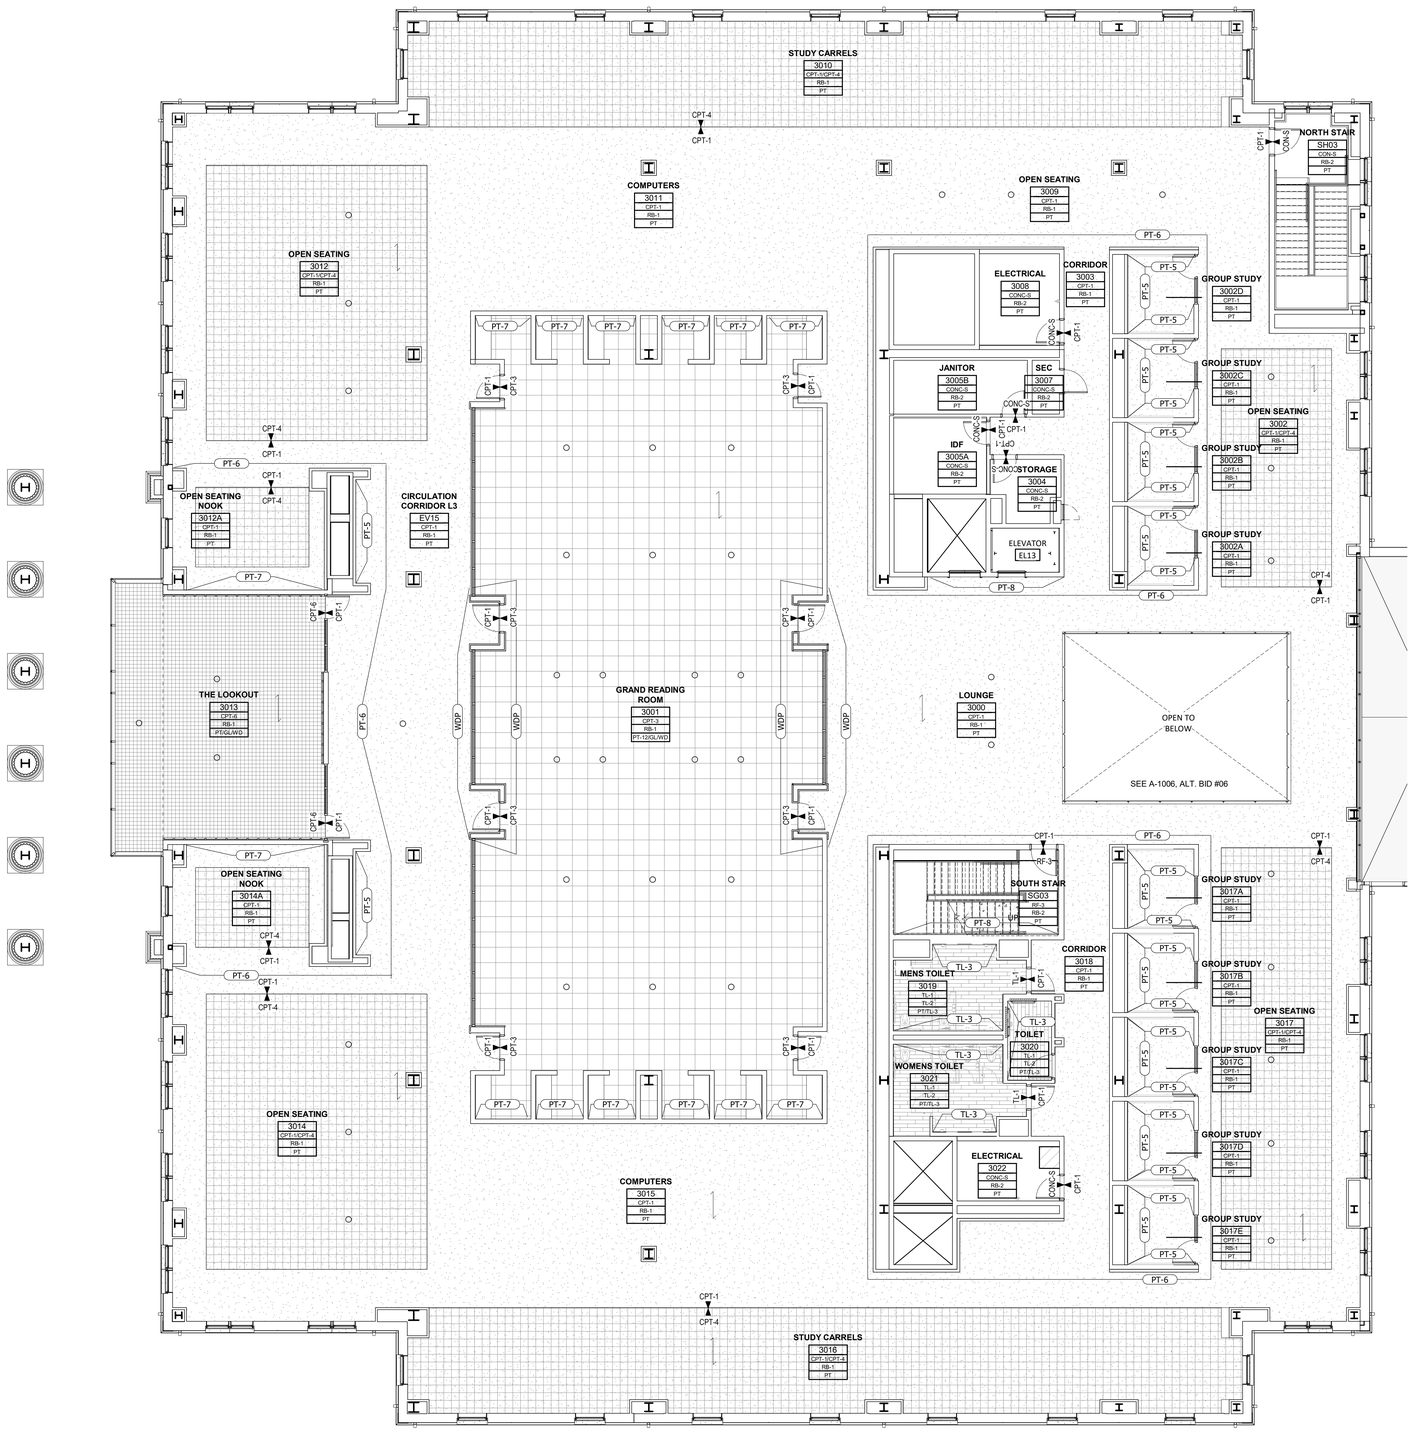

FINISH LEGEND

ROOM NAME
ROOM #
FLOOR
BASE
WALL
ROOM FINISH TAG

FINISH TYPE DESIGNATION
TYPE-#
FINISH TAG

CONC-S
CPT-1
CPT-2
CPT-3
CPT-4
CPT-6
RF-1
RF-2
TL-1
TRZ-1
WOM

CPT-X
CPT-X
FLOOR FINISH TRANSITION

CARPET DIRECTION

1 FINISH PLAN - PARTIAL - LEVEL 3 - AREA A
1/8" = 1'-0"

UNCW

LS3P
101 NORTH THIRD STREET SUITE 500
WILMINGTON, NORTH CAROLINA 28401
TEL. 910.790.9901 FAX 910.790.3111
WWW.LS3P.COM

SHEPLEY BULFINCH
99 CHAUNCY STREET FLOOR 4
BOSTON, MASSACHUSETTS 02111
TEL. 617.423.1700
WWW.SHEPLEYBULFINCH.COM

LS3P ASSOCIATES LTD
REGISTERED ARCHITECTURAL COMPANY
CERT. NO. 50417
WILMINGTON, NORTH CAROLINA

LAURA LYNN MILLER
REGISTERED ARCHITECT
NORTH CAROLINA
WILMINGTON, NC

2022.07.01 15:13:02-04'00'

RANDALL LIBRARY RENOVATION & EXPANSION

UNCW
5162 RANDALL DRIVE
WILMINGTON, NC 28403

SCO ID: 18-19656-02C
LS3P PROJECT: 7202-197980

Δ	DATE	DESCRIPTION
0	2022.07.01	PACKAGE C - BID DOCUMENTS

SHEET NAME:
FINISH PLAN- LEVEL 3- AREA A

ORIG SUBMISSION: 2022.07.01
CURRENT: 2022.07.01
PACKAGE C - BID DOCUMENTS

SHEET:
A-803A

PACKAGE C
BID DOCUMENTS

7/1/2022 2:29:44 PM

ROOM FINISH SCHEDULE - EXPANSION

ROOM NUMBER	ROOM NAME	FLOOR FINISH	BASE FINISH	WALL FINISH	COMMENTS
Not Placed					
2090	ACCESS	CONC-S	RB-2	PT	
3005	ACCESS	CONC-S	RB-2	PT	
LEVEL 1					
1038C	STO	CPT-5	RB-3	PT-1	
1051	THE LINK	RF-2	RB-2	PT/GL	
1052	NORTH VESTIBULE	WOM		GL	
1053	SOUTH VESTIBULE	WOM		GL	
1055	CENTRAL LOBBY	RF-2	RB-2	PT/GL	
1056	OPEN COLLABORATION	CPT-1	RB-1	PT	
1056A	GROUP STUDY	CPT-1	RB-1	PT	
1056B	GROUP STUDY	CPT-1	RB-1	PT	
1056C	GROUP STUDY	CPT-1	RB-1	PT	
1056D	GROUP STUDY	CPT-1	RB-1	PT	
1057	FAMILY ROOM	RF-2	RB-2	PT	
1058	ACCESS CORRIDOR	CONC-S	RB-2	PT	
1058A	IDF	CONC-S	RB-2	PT	FIRE RETARDANT PLYWOOD AT ALL WALLS
1058B	JANITOR	CONC-S	RB-2	PT	
1058C	SEC	CONC-S	RB-2	PT	
1058D	ELECTRICAL	CONC-S	RB-2	PT	
1059	SCHOLARLY RESEARCH HUB	CPT-1	RB-1	PT	
1060	DIGITAL CREATION STUDIO	CPT-1	RB-1	PT	
1061	GREENSCREEN AND PODCAST	CPT-2	RB-1	PT-9/AWP-2	
1061A	SUPPLY CLOSET	CONC-S	RB-2	PT	
1062	DIGI LAB	RF-1	RB-2	PT-11	
1062A	SCANNING	RF-1	RB-2	PT-11	
1063	VR	CPT-2	RB-1	PT	
1064	STAFF OFFICE	CPT-1	RB-1	PT	
1065	MAKERSPACE	RF-1	RB-2	PT/TACK-1	
1066	CORRIDOR	RF-2	RB-2	PT	
1066A	TECH INFO DESK	CPT-1	RB-1	PT	
1067	COMPUTING	CPT-1	RB-1	PT	
1068	WEST VESTIBULE	WOM		GL	
1069	WEST LOBBY	RF-2	RB-2	PT/GL	
1070	EVENTS	CPT-1	RB-1	PT	
1070A	EVENTS STORAGE	CPT-1	RB-1	PT	
1070B	STAGING	RF-1	RB-2	PT	
1071	EXHIBIT	RF-2	RB-2	PT	
1072	VISUALIZATION LAB	CPT-2	RB-1	PT	
1073	CORRIDOR	RF-2	RB-2	PT/GL	
1074	MENS TOILET	TL-1	TL-2	PT/TL-3	
1075	TOILET	TL-1	TL-2	PT/TL-3	
1076	WOMENS TOILET	TL-1	TL-2	PT/TL-3	
1077	OPEN COLLABORATION	CPT-1	RB-1	PT	
1077A	GROUP STUDY	CPT-1	RB-1	PT	
1077B	GROUP STUDY	CPT-1	RB-1	PT	
1077C	GROUP STUDY	CPT-1	RB-1	PT	
1077D	GROUP STUDY	CPT-1	RB-1	PT	
1077E	GROUP STUDY	CPT-1	RB-1	PT	
1077F	GROUP STUDY	CPT-1	RB-1	PT	
1077H	PRINTING STATION	CPT-1	RB-1	PT	
1078	FIRE PUMP	CONC-S	RB-2	PT	
1079	MECHANICAL	CONC-S	RB-2	PT	
1079A	ELECTRICAL	CONC-S	RB-2	PT	
1080	EMERGENCY ELEC	CONC-S	RB-2	PT	
1081	ELEC	CONC-S	RB-2	PT	
EL13	ELEVATOR				SEE SPECIFICATIONS
EL14	ELEVATOR				SEE SPECIFICATIONS
SG01	SOUTH STAIR	RF-3	RB-2	PT	RESILIENT FLOORING AT TREADS, RISERS AND LANDINGS
SH01	NORTH STAIR	CON-S	RB-2	PT	
LEVEL 2					
2	OFFICE				
2041	(E) STAIRS	CPT-5	RB-3	PT-1	
2043		CPT-5	RB-3	PT-1	
2085	THE LINK	CPT-1	RB-1	PT	
2086	OPEN COLLABORATION	CPT-1	RB-1	PT	
2087	CORRIDOR	CPT-1	RB-1	PT	
2088	CLASSROOM	CPT-2	RB-1	PT	
2089	ERRCS	CONC-S	RB-2	PT	
2090A	IDF	CONC-S		PT	
2090B	JANITOR	CONC-S	RB-2	PT	
2091	SEC	CONC-S	RB-2	PT	
2092	ELECTRICAL	CONC-S	RB-2	PT	
2093	OPEN COLLABORATION	CPT-1	RB-1	PT	
2093A	GROUP STUDY	CPT-1	RB-1	PT	
2093B	GROUP STUDY	CPT-1	RB-1	PT	
2094	SC SHELL	CONC-S	RB-2	PT	
2095	SPECIAL COLLECTIONS READING ROOM	CPT-4	RB-1	PT/WDP/WC-1	
2096	CORRIDOR	CPT-1	RB-1	PT	
2096A	MENS TOILET	TL-1	TL-2	PT/TL-3	
2096B	TOILET	TL-1	TL-2	PT/TL-3	
2096C	WOMENS TOILET	TL-1	TL-2	PT/TL-3	
2096D	ELECTRICAL	CONC-S	RB-2	PT	
2097	CLASSROOM	CPT-2	RB-1	PT	
2097A	COMPUTER CARTS	RF-1	RB-2	PT	
2102	SPECIAL COLLECTIONS STAFF	CPT-1	RB-1	PT	
2102A	OFFICE				
2102B	OFFICE				
2102C	OFFICE				
2102D	STAFF STORAGE	CPT-1	RB-1	PT	
2102E	DIRECTOR OFFICE	CPT-1	RB-1	PT	
2102F	OFFICE				
2102G	OFFICE				
2102H	OFFICE				
2103	SPECIAL COLLECTIONS	CONC-S	RB-2	PT	
SG02	SOUTH STAIR	RF-3	RB-2	PT	RESILIENT FLOORING AT TREADS, RISERS AND LANDINGS
SH02	NORTH STAIR	CON-S	RB-2	PT	
LEVEL 3					
3000	LOUNGE	CPT-1	RB-1	PT	
3001	GRAND READING ROOM	CPT-3	RB-1	PT-12/GL/WD	
3001A	STUDY CARREL	CPT-1	RB-1	PT	
3001B	STUDY CARREL	CPT-1	RB-1	PT	
3001C	STUDY CARREL	CPT-1	RB-1	PT	
3001D	STUDY CARREL	CPT-1	RB-1	PT	
3001E	STUDY CARREL	CPT-1	RB-1	PT	
3001F	STUDY CARREL	CPT-1	RB-1	PT	
3001G	STUDY CARREL	CPT-1	RB-1	PT	
3001H	STUDY CARREL	CPT-1	RB-1	PT	
3001I	STUDY CARREL	CPT-1	RB-1	PT	
3001J	STUDY CARREL	CPT-1	RB-1	PT	
3001K	STUDY CARREL	CPT-1	RB-1	PT	
3001L	STUDY CARREL	CPT-1	RB-1	PT	
3002	OPEN SEATING	CPT-1/CPT-4	RB-1	PT	
3002A	GROUP STUDY	CPT-1	RB-1	PT	
3002B	GROUP STUDY	CPT-1	RB-1	PT	
3002C	GROUP STUDY	CPT-1	RB-1	PT	
3002D	GROUP STUDY	CPT-1	RB-1	PT	
3003	CORRIDOR	CPT-1	RB-1	PT	
3004	STORAGE	CONC-S	RB-2	PT	
3005A	IDF	CONC-S	RB-2	PT	FIRE RETARDANT PLYWOOD AT ALL WALLS
3005B	JANITOR	CONC-S	RB-2	PT	
3007	SEC	CONC-S	RB-2	PT	
3008	ELECTRICAL	CONC-S	RB-2	PT	
3009	OPEN SEATING	CPT-1	RB-1	PT	
3010	STUDY CARRELS	CPT-1/CPT-4	RB-1	PT	
3011	COMPUTERS	CPT-1	RB-1	PT	

ROOM FINISH SCHEDULE - EXPANSION

ROOM NUMBER	ROOM NAME	FLOOR FINISH	BASE FINISH	WALL FINISH	COMMENTS
3012	OPEN SEATING	CPT-1/CPT-4	RB-1	PT	
3012A	OPEN SEATING NOOK	CPT-1	RB-1	PT	
3013	THE LOOKOUT	CPT-6	RB-1	PT/GL/WD	
3014	OPEN SEATING	CPT-1/CPT-4	RB-1	PT	
3014A	OPEN SEATING NOOK	CPT-1	RB-1	PT	
3015	COMPUTERS	CPT-1	RB-1	PT	
3016	STUDY CARRELS	CPT-1/CPT-4	RB-1	PT	
3016A	PRINTING STATION	CPT-1	RB-1	PT	
3017	OPEN SEATING	CPT-1/CPT-4	RB-1	PT	
3017A	GROUP STUDY	CPT-1	RB-1	PT	
3017B	GROUP STUDY	CPT-1	RB-1	PT	
3017C	GROUP STUDY	CPT-1	RB-1	PT	
3017D	GROUP STUDY	CPT-1	RB-1	PT	
3017E	GROUP STUDY	CPT-1	RB-1	PT	
3018	CORRIDOR	CPT-1	RB-1	PT	
3019	MENS TOILET	TL-1	TL-2	PT/TL-3	
3020	TOILET	TL-1	TL-2	PT/TL-3	
3021	WOMENS TOILET	TL-1	TL-2	PT/TL-3	
3022	ELECTRICAL	CONC-S	RB-2	PT	
EL13	ELEVATOR				SEE SPECIFICATIONS
EV15	CIRCULATION CORRIDOR L3	CPT-1	RB-1	PT	
SG03	SOUTH STAIR	RF-3	RB-2	PT	RESILIENT FLOORING AT TREADS, RISERS AND LANDINGS
SH03	NORTH STAIR	CON-S	RB-2	PT	
LEVEL 4/ROOF BRNG					
4000	MECHANICAL	TRAFFIC FLOOR COATING	RB-2	PT	SEE SPEC SECTION 07 18 00
4001	ERRCS CLOSET				
SH04	SOUTH STAIR	RF-3	RB-2	PT	

ROOM FINISH SCHEDULE - RENOVATION

ROOM NUMBER	ROOM NAME	FLOOR FINISH	BASE FINISH	WALL FINISH	COMMENTS
LEVEL 1					
1000	VESTIBULE	RF-2	RB-3	PT-1	ALTERNATE BID #2
1002	COLAB + WORK ROOM	CPT-5	RB-3	PT-1	NEW BASE AND PAINT AT NEW WALL ONLY
1003	MULTI-PURPOSE	RF-2	RB-3	EXISTING	
1010	STAFF WORK ROOM	CPT-5	RB-3	PT-1	
1018	STAFF LOUNGE	EXISTING	EXISTING	EXISTING	PATCH BASE AT NEW WALL OPENING
1022	LUX STAFF	CPT-5	RB-3	EXISTING	
1022A	LUX OFFICE	CPT-5	RB-3	PT-1	
1022B	LUX OFFICE	CPT-5	RB-3	PT-1	
1038	TAC	EXISTING	EXISTING	PT-1	
1038A	TAC WORKROOM	CPT-5	RB-3	PT-1	
1038B	TAC OFFICE MANAGER	EXISTING	EXISTING	PT-1	
1038D	WALK-IN ASSISTANCE & ADOBE ROW	EXISTING	EXISTING	EXISTING	
1038E	TAC WALK-IN CENTER	EXISTING	EXISTING	EXISTING	
1039	TAC CALL CENTER	EXISTING	EXISTING	PT-1	
1039A	TAC OFFICE	EXISTING	EXISTING	PT-1	
1039B	TAC OFFICE	EXISTING	EXISTING	PT-1	
1039C	TAC OFFICE	EXISTING	EXISTING	PT-1	
1039D	TAC OFFICE	EXISTING	EXISTING	PT-1	
1039E	TAC OFFICE	EXISTING	EXISTING	PT-1	
1039F	TAC OFFICE	EXISTING	EXISTING	PT-1	
1050A	LINK VESTIBULE	CPT-5	RB-3	PT	
1050B	VENDING	CPT-5	RB-3	PT	
LEVEL 2					
2006F	OFFICE	EXISTING	EXISTING	EXISTING	ALTERNATE BID #15
2040	RIS COLLAB	CPT-5	RB-3	PT-1	
2040A	RIS CONSULTATION	CPT-5	RB-3	PT-1	
2040B	RIS CONSULTATION	CPT-5	RB-3	PT-1	
2040C	RIS OFFICE	CPT-5	RB-3	PT-1	
2040E	CORRIDOR	CPT-5	RB-3	PT-1	
2042	COLLAB CLASSROOM	EXISTING	EXISTING	EXISTING	PATCH WOOD FLOOR/BASE AND PAINT WHERE EXISTING WALL IS REMOVED.
2042B	CORRIDOR	CPT-5	RB-3	PT-1	
2042B1	RIS OFFICE	CPT-5	RB-3	PT-1	
2042B2	RIS OFFICE	CPT-5	RB-3	PT-1	
2042B3	RIS OFFICE	CPT-5	RB-3	PT-1	
2042B4	RIS OFFICE	CPT-5	RB-3	PT-1	
2042C	RIS OFFICE	CPT-5	RB-3	PT-1	
2042C1	RIS STAFF OFFICE	CPT-5	RB-3	PT-1	
2042C2	RIS STAFF OFFICE	CPT-5	RB-3	PT-1	
2042C3	RIS STAFF OFFICE	CPT-5	RB-3	PT-1	
2042C4	RIS OFFICE	CPT-5	RB-3	PT-1	
2048	READING ROOM	CPT-5	RB-3	PT-1	ALTERNATE BID #13
2050	BRIDGE	CPT-5	RB-3	PT	
2062	SUITE	EXISTING	EXISTING	PT-1	ALTERNATE BID #14
2062B	OFFICE	EXISTING	EXISTING	PT-1	ALTERNATE BID #14
2062C	OFFICE	EXISTING	EXISTING	PT-1	ALTERNATE BID #14
EV 13	ELEVATOR				SEE SPECIFICATIONS

MATERIALS AND FINISH SCHEDULE

Code	Finish	Basis of Design Manufacturer	Description	Location
CEILING FINISH				
ACT-1	ACOUSTIC CEILING PANEL	USG	2x2 MARS HIGH NRC #88139, FINE BEVEL - WHITE	SEE RCP
ACT-2	ACOUSTIC CEILING PANEL	USG	NOT USED	NOT USED
ACT-3	ACOUSTIC CEILING PANEL	USG	2x2 MARS HIGH NRC #86347, FINE BEVEL - WHITE	SEE RCP
ACT-4	ACOUSTIC CEILING PANEL	USG	NOT USED	NOT USED
ACT-5	ACOUSTIC CEILING PANEL	USG	FIRE RATED ASSEMBLY	SEE RCP - RENOVATION AREAS
ACT-6	ACOUSTIC CEILING PANEL	USG	NOT USED	NOT USED
ADC	ACOUSTIC DRYWALL CEILING SYSTEM	USG		SEE RCP
AWC	ACOUSTIC CEILING PANEL	DECOUSTICS	CILENCIO, RONDOLO, AMERICAN MAPLE, CLEAR LAQUER TOP COAT	SEE ALT BID 09
K-13	SPRAYED ACOUSTIC INSULATION	INTERNATIONAL CELLULOSE COPORATION	K-13, 1" THICK, STANDARD BLACK	EXPOSED TO STRUCTURE AS NOTED ON RCP
FLOORING & BASE FINISHES				
CONC-S	CONCRETE FLOORING		CONCRETE SEALED	SEE ROOM FINISH SCHEDULE
CPT-1	CARPET TILE	J+J FLOORING GROUP	BOUCLE MODULAR 7081, 12x48, 2709 CHARACTER, ASHLAR INSTALL	OPEN CIRCULATION AND CLOSED OFFICES
CPT-2	CARPET TILE	J+J FLOORING GROUP	METAMORPHIC 7717, 24x24, 2959 LIMESTONE, MONOLITHIC INSTALL	CLASSROOMS AND MEETING ROOMS
CPT-3	CARPET TILE	J+J FLOORING GROUP	SERENE MODULAR 7592, 24x24, 3228 SKY, MONOLITHIC INSTALL	READING ROOM
CPT-4	CARPET TILE	J+J FLOORING GROUP	CAMEO II MODULAR 7949, 24x24, 2005 SHAFT, MONOLITHIC INSTALL	ACCENT AREAS
CPT-5	CARPET TILE	MOHAWK	ECOSPHERE GT333, 24x24, 576 LAGOON, QUARTER TURN	RENOVATION AREAS - TO MATCH EXISTING CARPET
CPT-6	CARPET TILE	J+J FLOORING GROUP	SMOLDER DEMI-PLANK 7715, 12"x48", 2485 SMOKE, ASHLAR INSTALL	LOOKOUT ROOM
MTL-1	METAL BASE		STAINLESS STEEL BASE	COLUMN BASE AND VESTIBULE WHERE NOTED
RB-1	RESILIENT WALL BASE	ROPPE	4" HIGH STRAIGHT CONTINUOUS BASE, COLOR: 174 SMOKE	SEE ROOM FINISH SCHEDULE
RB-2	RESILIENT WALL BASE	ROPPE	4" HIGH COVE CONTINUOUS BASE, COLOR: 174 SMOKE	SEE ROOM FINISH SCHEDULE
RB-3	RESILIENT WALL BASE	ROPPE	4" HIGH COVE CONTINUOUS BASE, COLOR: TO MATCH EXISTING	RENOVATION AREAS
RF-1	RESILIENT FLOOR TILE	TARKETT	LINO FLOOR, 14835 202, AGED CONCRETE WG	
RF-2	RESILIENT FLOOR TILE	MANNINGTON	THE DRIFT, ABSTRACT, PAX LUCENT D211, 6" x 48"	
RF-3	RESILIENT FLOOR TILE	ROPPE	RUBBER TREAD WITH RISER #95, HAMMERED, 174 SMOKE	SOUTH STAIR TREADS AND LANDINGS
TL-1	FLOOR TILE	CROSSVILLE	SPEAK EASY, SIDECAR AV281, 6x36	SEE ROOM FINISH SCHEDULE
TL-2	BASE	CROSSVILLE	SPEAK EASY, SIDECAR AV281 BULLNOSE BASE, 6x18	SEE ROOM FINISH SCHEDULE
TL-3	WALL TILE	CROSSVILLE	ALTERED STATE, WHITE HOT AV341, 12X24	
TRZ-1	TERRAZZO	KEY RESIN	IVORY PEARL, KRT-1823	SEE ALT BID 08
TRZ-2	TERRAZZO BASE	KEY RESIN	EPOXY TERRAZZO PRECAST 4" STRAIGHT BASE, IVORY PEARL, KRT-1823	GROUND FLOOR CIRCULATION ACCENT; SEE ALT BID #08
WOM	WALK OFF MAT	INTERFACE	STEP REPEAT COLLECTION, SR799 COLORLINE, INSTALLATION: MONOLITHIC, COLOR: GRANITE 104935	SEE FINISH FLOOR PLAN
MILLWORK				
PLAM -1	PLASTIC LAMINATE	FORMICA	NUETRAL TWILL, 8826-58	UPPER AND LOWER CABINETS, THROUGHOUT
PLAM -2	PLASTIC LAMINATE	WILSONART	CRISP LINEN, 4942-38	COUNTERS THROUGHOUT, U.O.N.
SSM-1	SOLID SURFACE MATERIAL	CORIAN	CORIAN, NUETRAL CONCRETE	TYPICAL SILLS AT ALL PUNCHED WINDOWS AND CURTAIN WALLS AND COUNTER AT LINK FLOOR OPENING
SSM-2	SOLID SURFACE MATERIAL	CORIAN	CORIAN, WILLOW	AT MAKERSPACE, MOTHER'S ROOM AND STAGING
TACK-1	TACKBOARD	FORBO	BULLETIN BOARD, COLOR 2206 OYSTER SHELL	SEE INTERIOR ELEVATIONS
WD-1	WOOD		MAPLE VENEER AND SOLID WOOD THROUGHOUT - STAINED TO MATCH ARCHITECTS SAMPLE, CLEAR FINISH	MILLWORK, TRIM
WDP	WOOD WALL PANELING		MAPLE VENEER AND SOLID WOOD THROUGHOUT - STAINED TO MATCH ARCHITECTS SAMPLE, CLEAR FINISH	MILLWORK WOOD PANELING THROUGHOUT, SEE FINISH PLANS FOR LOCATIONS AND EXTENTS
WALL FINISHES				
AWP-1A	ACOUSTIC WALL PANEL	DECOUSTICS	HIGH IMPACT RESISTANT/TACKABLE (H.I.R. #1), FABRIC: CARNEGIE XOREL LINEN 6291 8	EAST WALLS (HIGH) AT DOUBLE HEIGHT EVENTS AND OPEN COMPUTING LAB
AWP-1B	ACOUSTIC WALL PANEL	DECOUSTICS	HIGH IMPACT RESISTANT/TACKABLE (H.I.R. #1), FABRIC: CARNEGIE XOREL, SAHARA MATTE 6089 617	EAST WALLS (HIGH) AT DOUBLE HEIGHT EVENTS AND OPEN COMPUTING LAB
AWP-2	ACOUSTIC WALL PANEL	DECOUSTICS	HIGH IMPACT RESISTANT/TACKABLE (H.I.R. #1), FABRIC: CARNEGIE XOREL, METEOR 6427, 759	EVENTS WEST WALLS (LOW), GREENSCREEN ROOM; SEE FINISH PLANS FOR EXTENTS
AWP-3	ACOUSTIC WALL PANEL	DECOUSTICS	HIGH IMPACT RESISTANT/TACKABLE (H.I.R. #1), FABRIC: CARNEGIE XOREL, METEOR 6427, 737	LEVEL 1 OPEN GROUP STUDY ROOMS, SEE FINISH PLANS FOR EXTENTS
DF-1	DECORATIVE FILM	3M	CUSTOM DECORATIVE FILM - 50% TRANSLUCENCY	SEE INTERIOR ELEVATIONS AND DIAGRAM ON A-621
MP-1	METAL RAILING	VIVA RAILINGS	STAINLESS STEEL, POWDER COATED,METAL RAILING	SEE INTERIOR ELEVATIONS AND SPECIFICATIONS
PT-1	WALL PAINT	SHERWIN WILLIAMS	SW 7042, SHOJI WHITE, EGGSHELL	LOW VOCS. LOCATIONS: ALL WALLS THROUGHOUT UON
PT-2	CEILING PAINT	SHERWIN WILLIAMS	SW 7100 ARTIC WHITE, FLAT	LOW VOCS. LOCATIONS: ALL CEILINGS THROUGHOUT UON
PT-3	TRIM PAINT	SHERWIN WILLIAMS	TO MATCH INTERIOR GLAZING TYPE FRAME, SEMI-GLOSS	LOW VOCS. LOCATIONS:TRIM
PT-4	ACCENT PAINT	SHERWIN WILLIAMS	TO MATCH EXTERIOR CURTAIN WALL, SEMI-GLOSS	LOW VOCS. LOCATIONS STEEL
PT-5	ACCENT PAINT	SHERWIN WILLIAMS	SW 6474, RAGING SEA, EGGSHELL	LOW VOCS. LOCATIONS ACCENT
PT-6	ACCENT PAINT	SHERWIN WILLIAMS	SW 7030, ANEW GRAY, EGGSHELL	LOW VOCS. LOCATIONS ACCENT
PT-7	ACCENT PAINT	SHERWIN WILLIAMS	SW 7604, SNOWY BLUE, EGGSHELL	LOW VOCS. LOCATIONS ACCENT
PT-8	ACCENT PAINT	SHERWIN WILLIAMS	SW 6366, AMBITIOUS AMBER, EGGSHELL	LOW VOCS. LOCATIONS ACCENT
PT-9	PAINT	ROSCO	ROSCO CHROMA KEY PAINT, GREEN, 5711	GREENSCREEN & PODCAST
PT-10	PAINT	SHERWIN WILLIAMS	SW 6472, COMPOSED, EGGSHELL	LOOKOUT ROOM
PT-11	PAINT	SHERWIN WILLIAMS	SW 7019 GAUNTLET GRAY, EGGSHELL	DIGI LAB AND SCANNING
PT-12	PAINT	SHERWIN WILLIAMS	SW 6371 VANILLIN, EGGSHELL	INTERIOR OF READING ROOM
PT-E	EPOXY PAINT	SHERWIN WILLIAMS	SW 7042 SHOJI WHITE, EPOXY	LOW VOCS. TOILET ROOMS
WC-1	WALL COVERING	MAHARAM	MAHARAM, STELLAR 300064, 004 PIEROGI	SPECIAL COLLECTIONS READING ROOM

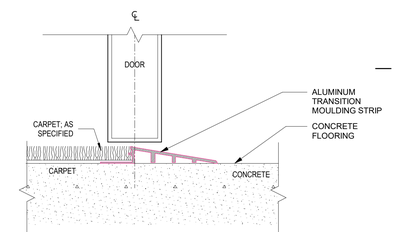

5 TRANSITION STRIP AT RESILIENT TO CONCRETE
6" = 1'-0"

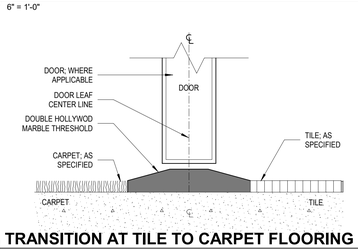

2 TRANSITION AT TILE TO CARPET FLOORING
6" = 1'-0"

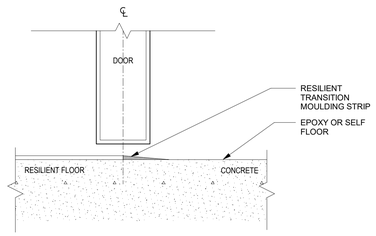

4 TRANSITION STRIP AT RESILIENT TO CONCRETE
6" = 1'-0"

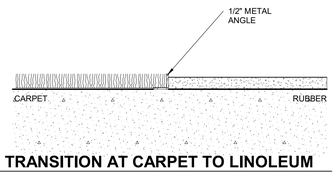

1 TRANSITION AT CARPET TO LINOLEUM
6" = 1'-0"

UNCW
LS3P
101 NORTH THIRD STREET SUITE 500
WILMINGTON, NORTH CAROLINA 28401
TEL. 910.790.9901 FAX 910.790.3111
WWW.LS3P.COM
SHEPLEY BULFINCH
99 CHAUNCY STREET FLOOR 4
BOSTON, MASSACHUSETTS 02111
TEL. 617.423.1700
WWW.SHEPLEYBULFINCH.COM

LS3P ASSOCIATES LTD
REGISTERED ARCHITECTURAL COMPANY
CERT. NO. 50417
WILMINGTON, NORTH CAROLINA
NORTH CAROLINA

LAURA LYNN MILLER
REGISTERED ARCHITECT
9988
NORTH CAROLINA
WILMINGTON, NC

2022.07.01 15:13:02-04'00'

RANDALL LIBRARY RENOVATION & EXPANSION

UNCW
5162 RANDALL DRIVE
WILMINGTON, NC 28403

SCO ID: 18-19656-02C
LS3P PROJECT: 7202-197980

Δ	DATE	DESCRIPTION
0	2022.07.01	PACKAGE C - BID DOCUMENTS

SHEET NAME:
ROOM FINISH SCHEDULE & LEGEND

ORIG SUBMISSION: 2022.07.01
CURRENT: 2022.07.01
PACKAGE C - BID DOCUMENTS

SHEET:
A-805

PACKAGE C
BID DOCUMENTS

7/1/2022 2:30:04 PM

THE LINE SHOWN ABOVE IS EXACTLY ONE INCH LONG AT THE DATE'S ORIGINAL PLOT SIZE

E D C B A

1 2 3 4 5 6

THE LINE SHOWN ABOVE IS EXACTLY ONE INCH LONG AT THE ORIGINAL DRAWING SCALE

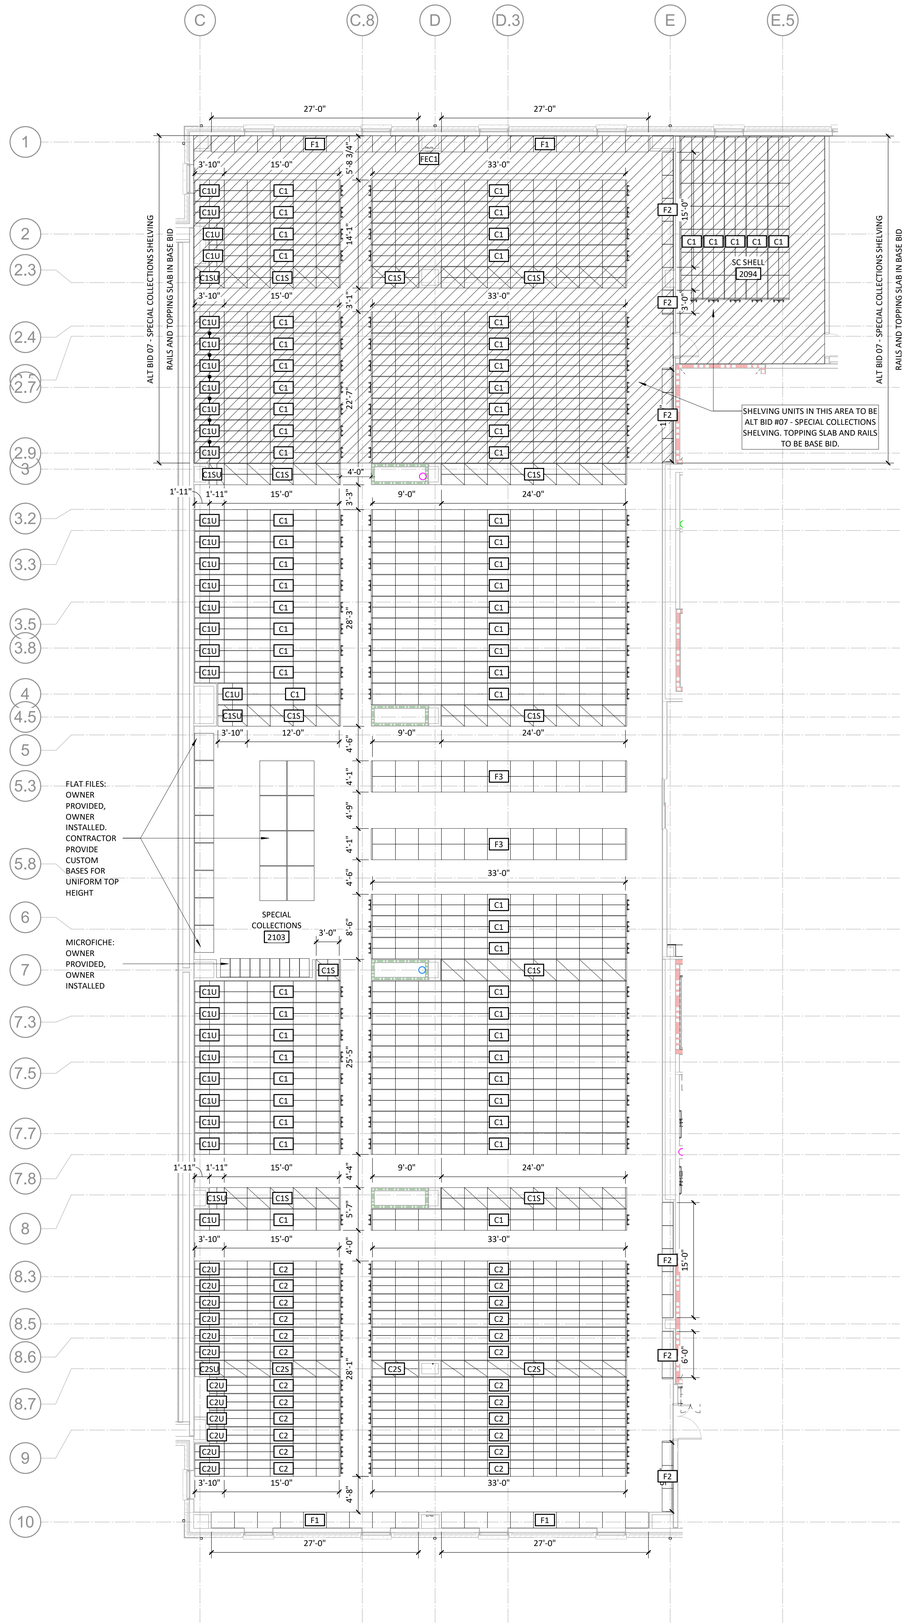

A2 FLOOR PLAN - PARTIAL- LEVEL 2 - SPECIAL COLLECTIONS SHELVING LAYOUT

1/8" = 1'-0"

Special Collections Shelving Schedule								
Type Mark	Shelving	Shelf Style	Shelf Support	# of Shelves	Width (unit)	Height (unit)	Depth (unit)	Depth (shelf)
C1	DFS	M	FP	6	3'-0"	8'-0"	2'-9"	1'-4"
C1U	DFS	M	FP	6	1'-11"	8'-0"	2'-9"	1'-4"
C1S	DFS	S	FP	6	3'-0"	8'-0"	2'-9"	1'-4"
C1R	DFS	M	FP	6	3'-0"	8'-0"	2'-9"	1'-4"
C1SU	DFS	S	FP	6	1'-11"	8'-0"	2'-9"	1'-4"
C2	DFS	M	FP	7	3'-0"	8'-0"	2'-1"	1'-0"
C2U	DFS	M	FP	7	1'-11"	8'-0"	2'-1"	1'-0"
C2S	DFS	S	FP	7	3'-0"	8'-0"	2'-1"	1'-0"
C2R	DFS	M	FP	7	3'-0"	8'-0"	2'-1"	1'-0"
C2SU	DFS	S	FP	7	1'-11"	8'-0"	2'-1"	1'-0"
F1	SFS	F	FP	6	3'-0"	8'-0"	2'-1"	2'-0"
F1R	SFS	F	FP	6	3'-0"	8'-0"	2'-1"	2'-0"
F2	SFS	F	FP	6	3'-0"	8'-0"	1'-5"	1'-4"
F2R	SFS	F	FP	6	3'-0"	8'-0"	1'-5"	1'-4"
F3	DFS	F	FAS	2	3'-0"	8'-0"	4'-1"	2'-0"

DESCRIPTION:	NOTES:
M = MOBILE S = STATIC F = FIXED	COMPACT SHELVING STATIC RANGES WILL BE ON CARRIAGES ANCHORED TO RAILS, WITH NO MECHANICAL ASSIST MECHANISMS.
	ALL UNITS TO BE FOUR POST
C = COMPACT U =UNIQUE R = REFERENCE SHELF	ALL DFS TO BE SHELF THROUGH WITH NO BACK PANEL
	ALL SFS TO INCLUDE BACK PANEL
DFS = DOUBLE FACED SFS = SINGLE FACED	HEIGHT DENOTES SYSTEM HEIGHT INCLUDING CARRIAGE OR BASE
	FRAMED ART STORAGE SHALL BE SHELF THROUGH FOR 48" DEPTH
FP = FOUR POST FAS = FRAMED ART STORAGE	PROJECT DOES NOT INCLUDE CANTILEVER SHELVING

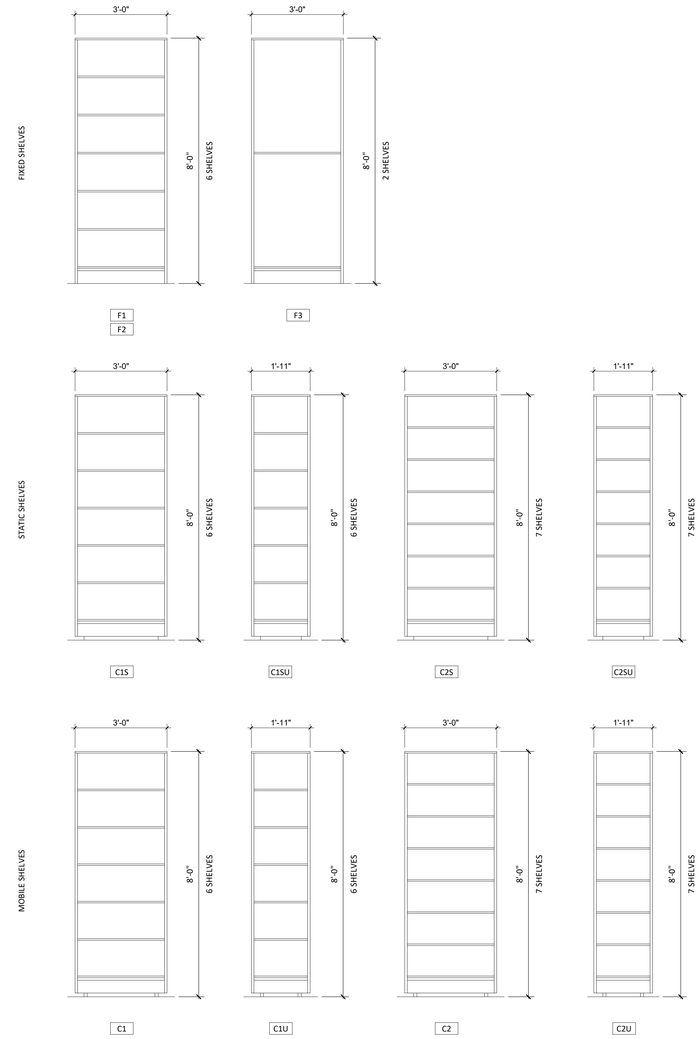

A5 SPECIAL COLLECTIONS SHELVING TYPE ELEVATIONS

1/2" = 1'-0"

UNCW

LS3P
101 NORTH THIRD STREET SUITE 500
WILMINGTON, NORTH CAROLINA 28401
TEL. 910.790.9901 FAX 910.790.3111
WWW.LS3P.COM

SHEPLEY BULFINCH
99 CHAUNCY STREET FLOOR 4
BOSTON, MASSACHUSETTS 02111
TEL. 617.423.1700
WWW.SHEPLEYBULFINCH.COM

LS3P ASSOCIATES LTD
REGISTERED ARCHITECTURAL COMPANY
CERT. NO. 50417
WILMINGTON, NORTH CAROLINA

LAURA LYNN MILLER
REGISTERED ARCHITECT
NORTH CAROLINA
WILMINGTON, NC

2022.07.01 15:13:02-04'00'

RANDALL LIBRARY RENOVATION & EXPANSION

UNCW
5162 RANDALL DRIVE
WILMINGTON, NC 28403

SCO ID: 18-19656-02C
LS3P PROJECT: 7202-197980

Δ	DATE	DESCRIPTION
0	2022.07.01	PACKAGE C - BID DOCUMENTS

SHEET NAME:
SPECIAL COLLECTIONS SHELVING LAYOUT

ORIG SUBMISSION: 2022.07.01
CURRENT: 2022.07.01
PACKAGE C - BID DOCUMENTS

SHEET:
A-910

PACKAGE C
BID DOCUMENTS

7/1/2022 2:30:24 PM

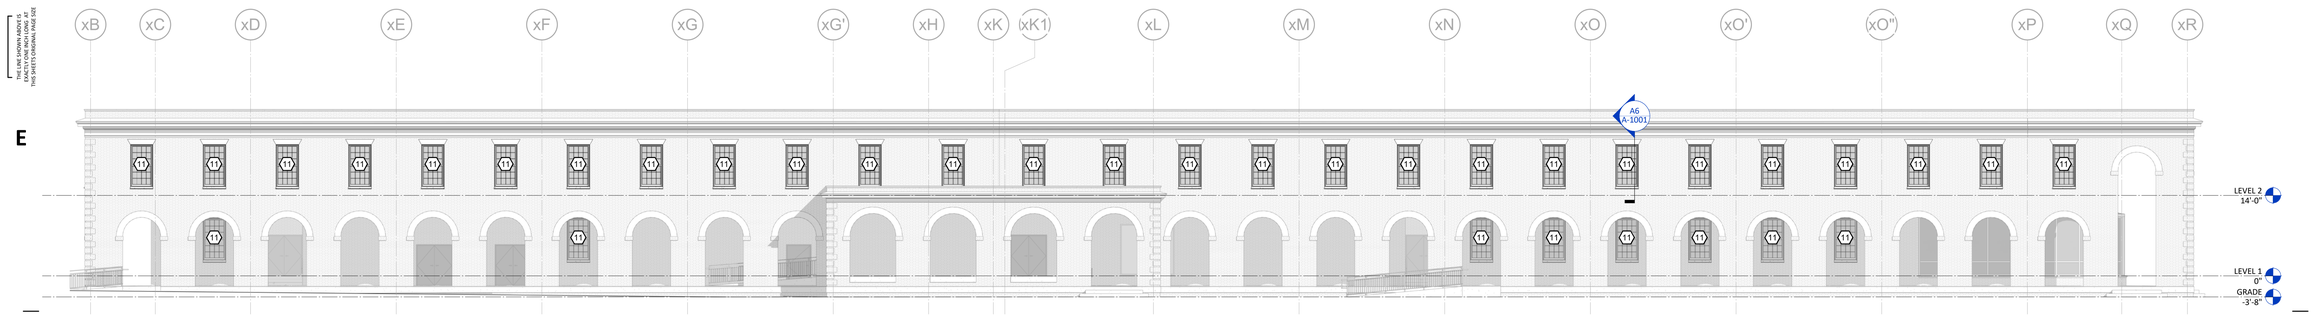

D1 SOUTH ELEVATION - EXISTING BUILDING

3/32" = 1'-0"

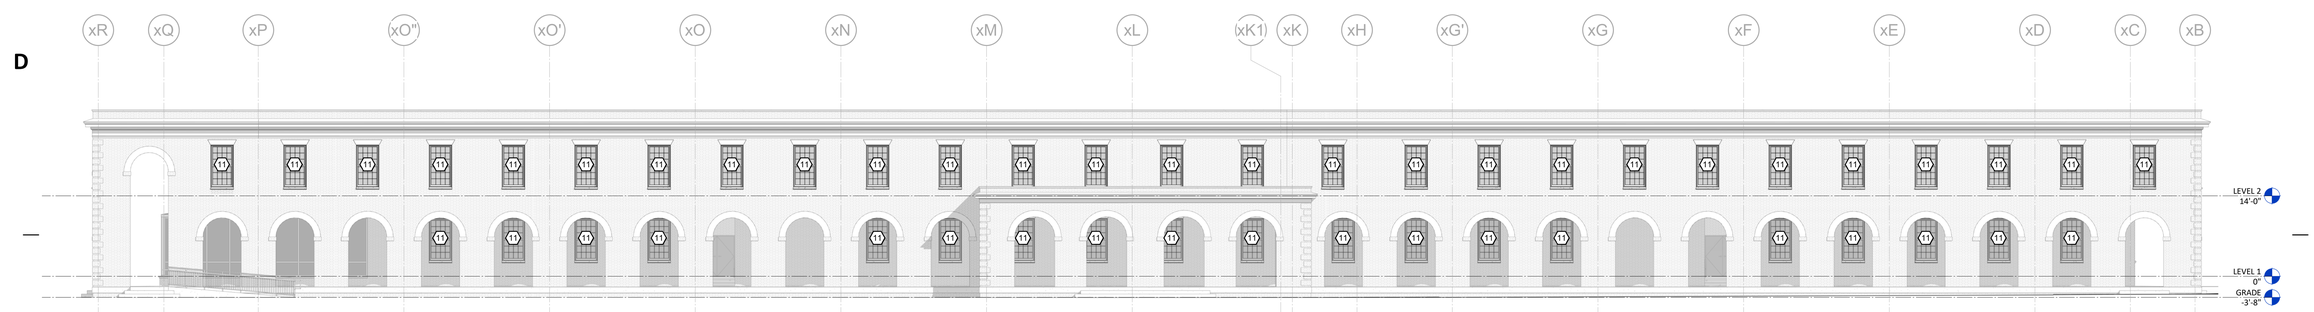

C1 NORTH ELEVATION - EXISTING BUILDING

3/32" = 1'-0"

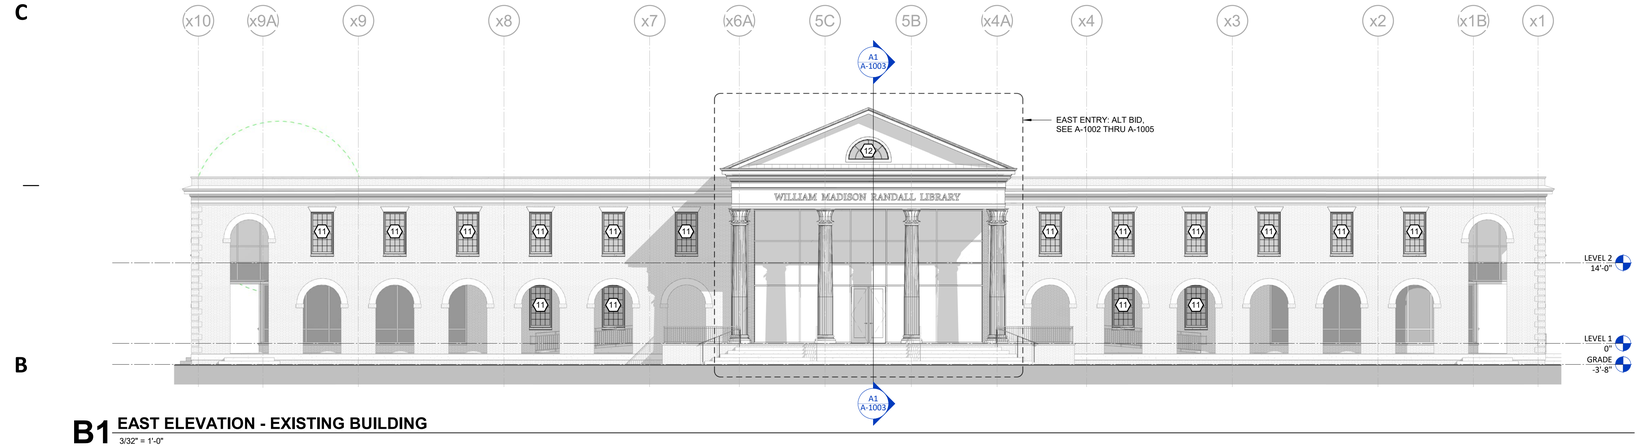

B1 EAST ELEVATION - EXISTING BUILDING

3/32" = 1'-0"

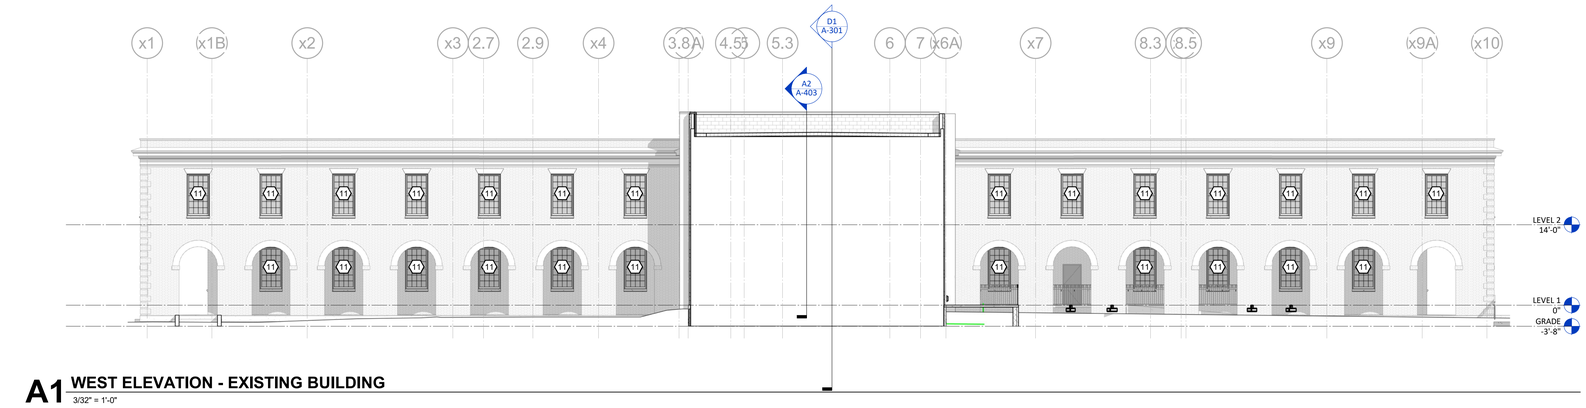

A1 WEST ELEVATION - EXISTING BUILDING

3/32" = 1'-0"

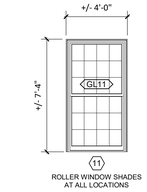

WINDOW SCHEDULE - REPLACEMENT		
Mark	Window Type	Comments
11	Window_Offset_Fixed_Peerless: G642	REPLACEMENT, VERIFY IN FIELD

? WINDOW (REPLACEMENT)

1/4" = 1'-0"

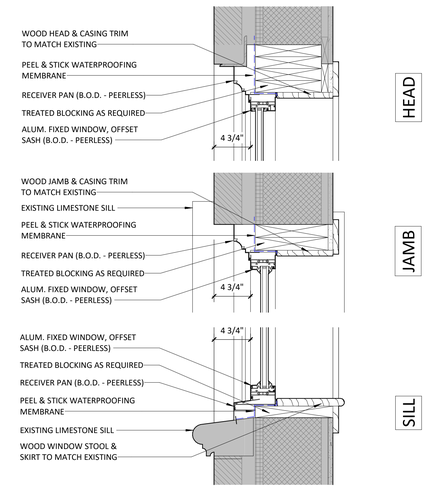

A6 DETAIL - WIN. REPLACEMENT

1 1/2" = 1'-0"

UNCW

LS3P
101 NORTH THIRD STREET SUITE 500
WILMINGTON, NORTH CAROLINA 28401
TEL. 910.790.9901 FAX 910.790.3111
WWW.LS3P.COM

SHEPLEY BULFINCH
99 CHAUNCY STREET FLOOR 4
BOSTON, MASSACHUSETTS 02111
TEL. 617.423.1700
WWW.SHEPLEYBULFINCH.COM

LS3P ASSOCIATES LTD
REGISTERED ARCHITECTURAL COMPANY
CERT. NO. 50417
WILMINGTON, NORTH CAROLINA

LAURA LYNN MILLER
REGISTERED ARCHITECT
9988
NORTH CAROLINA
WILMINGTON, NC

2022.07.01 15:13:02-04'00'

RANDALL LIBRARY RENOVATION & EXPANSION

UNCW
5162 RANDALL DRIVE
WILMINGTON, NC 28403

SCO ID: 18-19656-02C
LS3P PROJECT: 7202-197980

Δ	DATE	DESCRIPTION
0	2022.07.01	PACKAGE C - BID DOCUMENTS

SHEET NAME:
ALT BID 01- WINDOW REPLACEMENT

ORIG SUBMISSION: 2022.07.01
CURRENT: 2022.07.01
PACKAGE C - BID DOCUMENTS

SHEET:
A-1001

PACKAGE C
BID DOCUMENTS

7/1/2022 2:32:10 PM

1 2 3 4 5 6

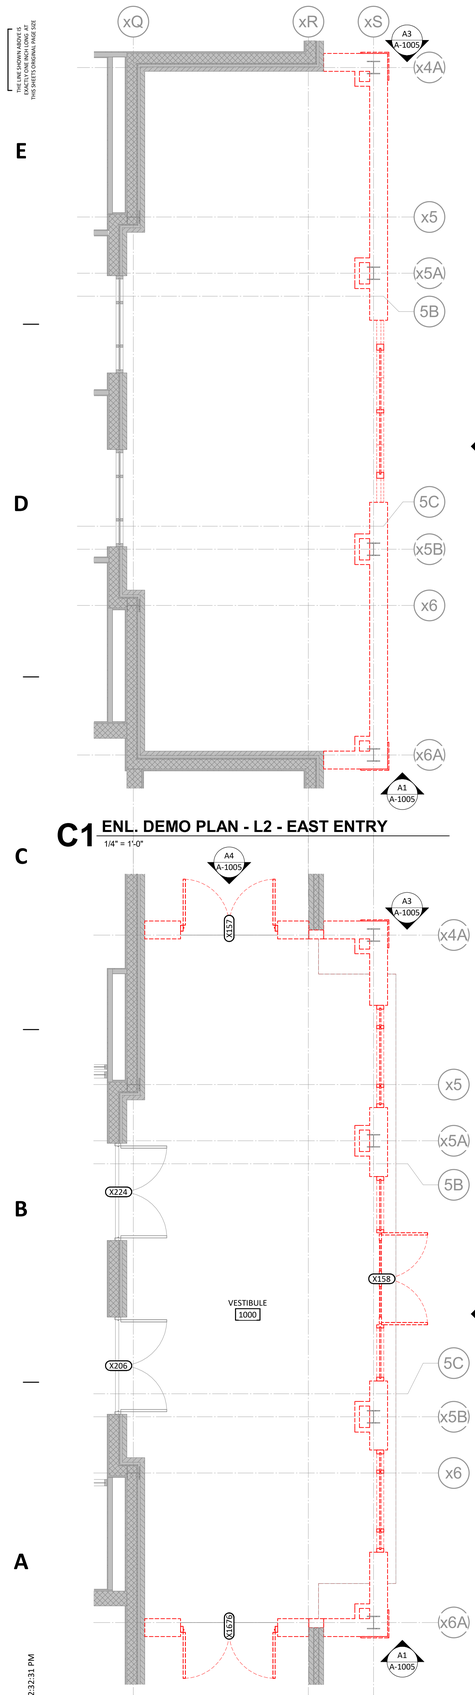

C1 ENL. DEMO PLAN - L2 - EAST ENTRY

1/4" = 1'-0"

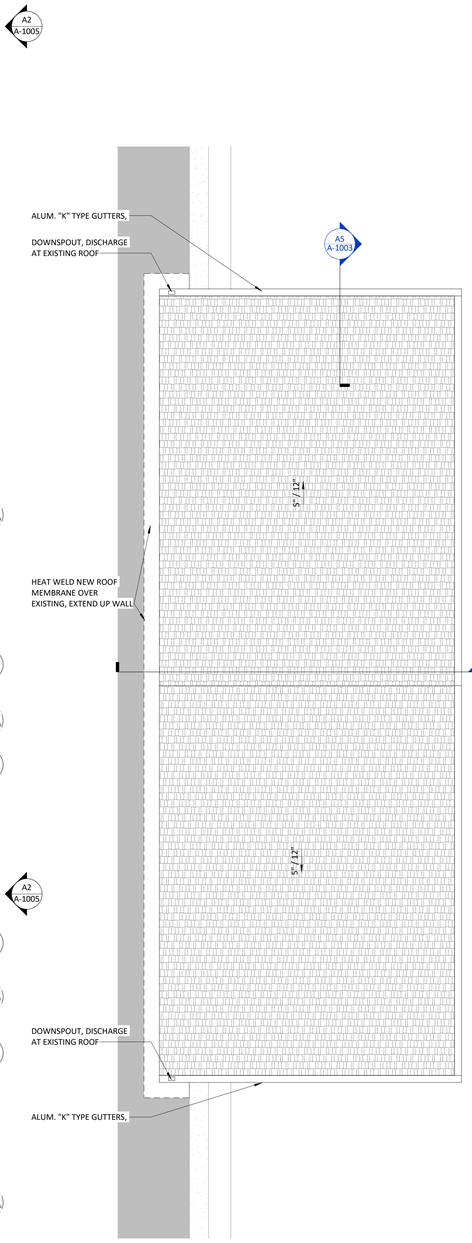

A2 ENLARGED ROOF PLAN - EASTY ENTRY

1/4" = 1'-0"

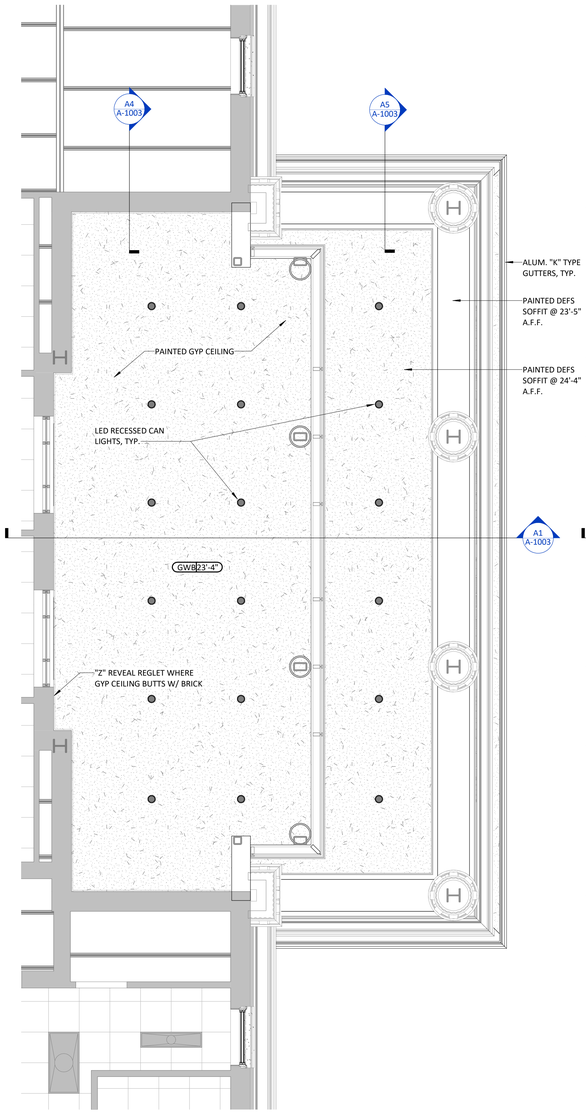

A3 ENLARGED RCP - EAST ENTRY

1/4" = 1'-0"

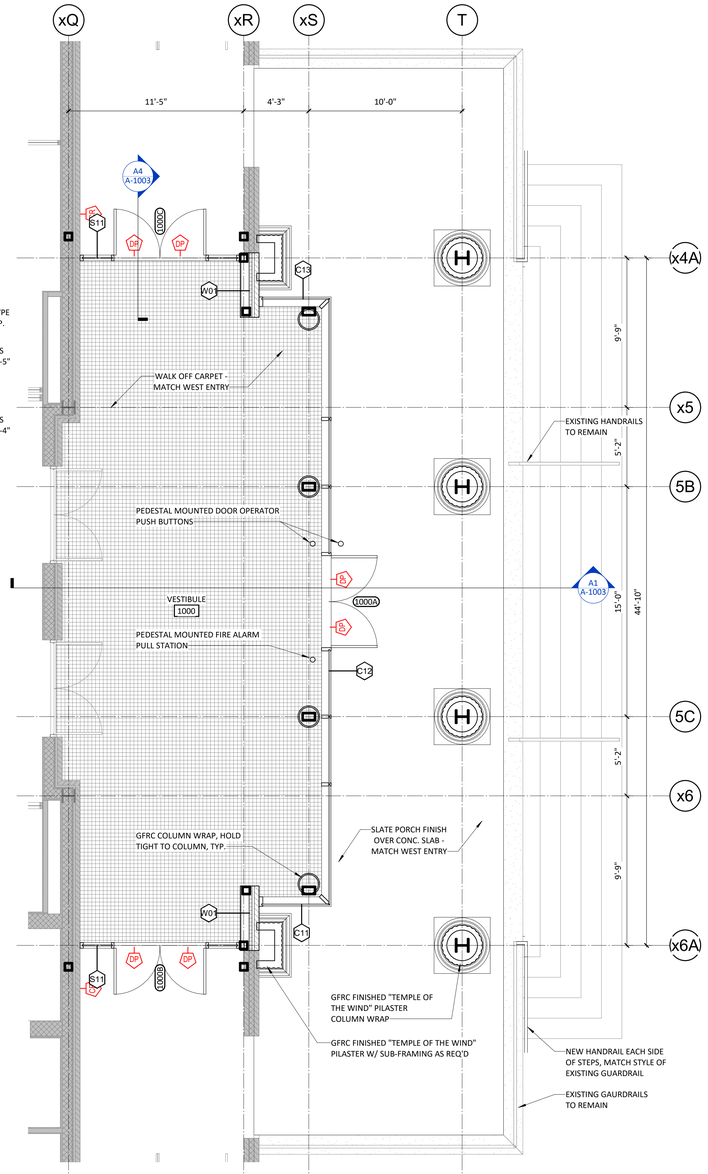

A4 ENLARGED PLAN - EAST ENTRY

1/4" = 1'-0"

A1 ENL. DEMO PLAN - L1 - EAST ENTRY

1/4" = 1'-0"

7/1/2022 2:32:31 PM

1 2 3 4 5 6

UNCW

LS3P

101 NORTH THIRD STREET SUITE 500
WILMINGTON, NORTH CAROLINA 28401
TEL. 910.790.9901 FAX 910.790.3111
WWW.LS3P.COM

SHEPLEY BULFINCH

99 CHAUNCY STREET FLOOR 4
BOSTON, MASSACHUSETTS 02111
TEL. 617.423.1700
WWW.SHEPLEYBULFINCH.COM

LS3P ASSOCIATES LTD
REGISTERED ARCHITECTURAL COMPANY
CERT. NO. 50417
WILMINGTON, NORTH CAROLINA

LAURA LYNN MILLER
REGISTERED ARCHITECT
NORTH CAROLINA
WILMINGTON, NC

2022.07.01 15:13:02-04'00'

RANDALL LIBRARY RENOVATION & EXPANSION

UNCW
5162 RANDALL DRIVE
WILMINGTON, NC 28403

SCO ID: 18-19656-02C
LS3P PROJECT: 7202-197980

Δ	DATE	DESCRIPTION
0	2022.07.01	PACKAGE C - BID DOCUMENTS

SHEET NAME:
ALT BID 02 - EAST ENTRY - PLANS & PLAN DETAILS

ORIG SUBMISSION: 2022.07.01
CURRENT: 2022.07.01
PACKAGE C - BID DOCUMENTS

SHEET:
A-1002

PACKAGE C
BID DOCUMENTS

THE LINE SHOWN ABOVE IS EXACTLY ONE INCH LONG AT THE ANTICIPATED PRINTING SIZE

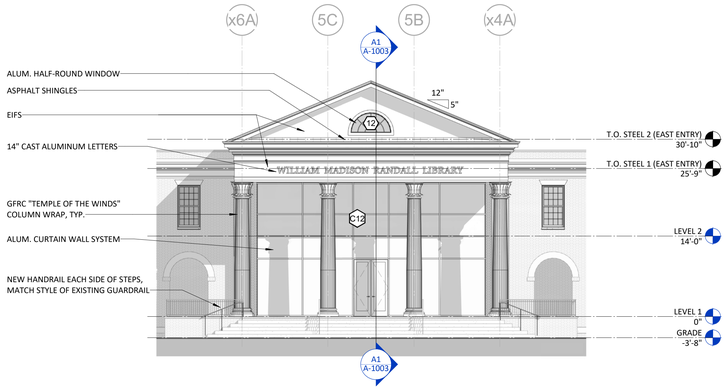

D1 EAST ENTRANCE ELEVATION

3/32" = 1'-0"

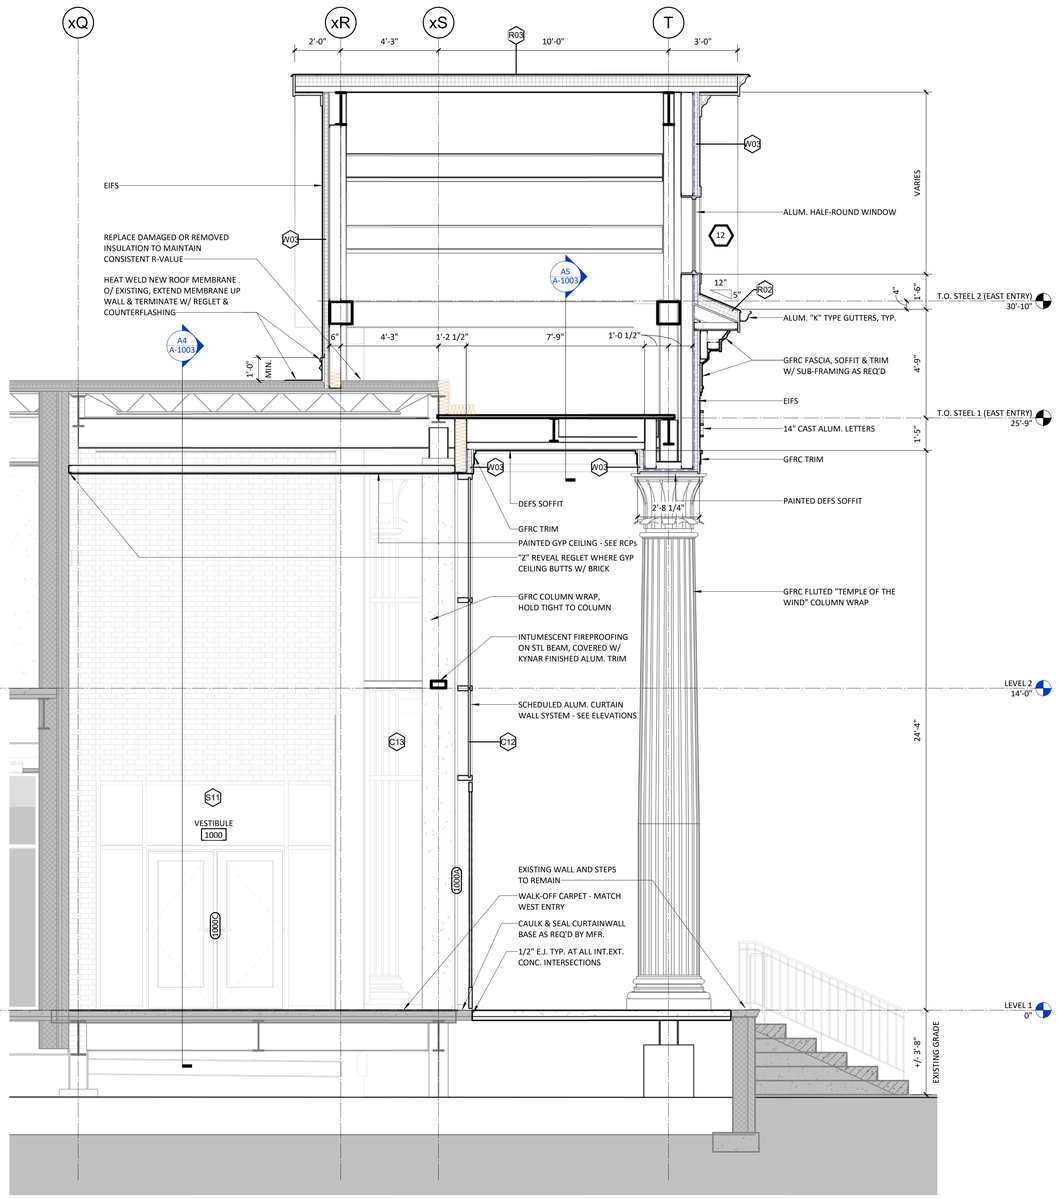

A1 WALL SECTION - EAST ENTRY

3/8" = 1'-0"

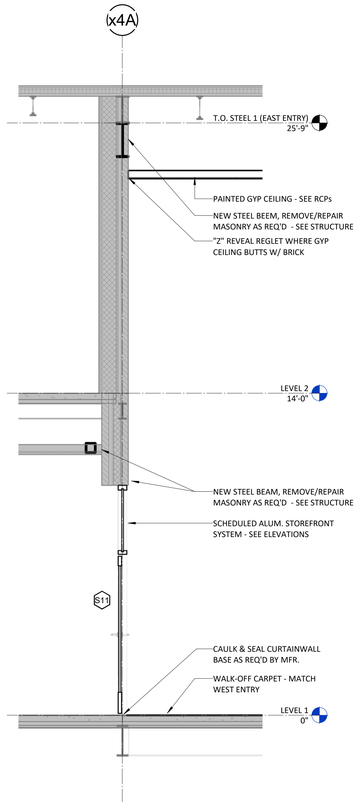

A4 WALL SECTION 2 - EXIST WALL

3/8" = 1'-0"

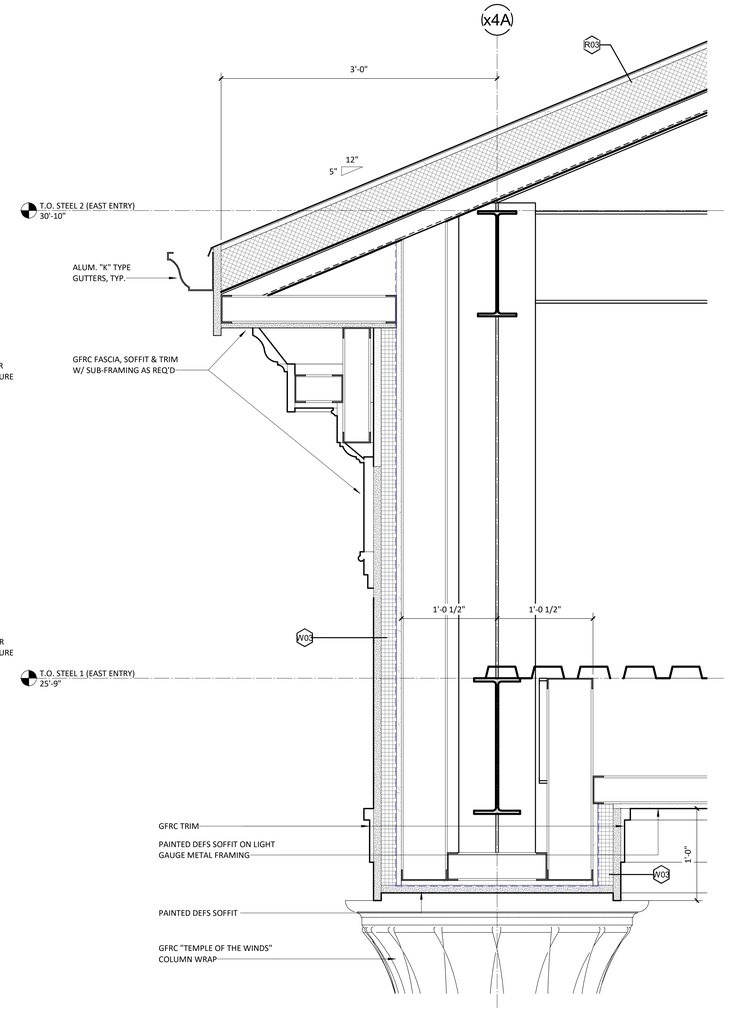

A5 SECTION DETAIL - EAST ENTRY EAVE

1 1/2" = 1'-0"

UNCW

LS3P
101 NORTH THIRD STREET SUITE 500
WILMINGTON, NORTH CAROLINA 28401
TEL. 910.790.9901 FAX 910.790.3111
WWW.LS3P.COM

SHEPLEY BULFINCH
99 CHAUNCY STREET FLOOR 4
BOSTON, MASSACHUSETTS 02111
TEL. 617.423.1700
WWW.SHEPLEYBULFINCH.COM

LS3P ASSOCIATES LTD
REGISTERED ARCHITECTURAL COMPANY
CERT. NO. 50417
WILMINGTON, NORTH CAROLINA

LAURA LYNN MILLER
REGISTERED ARCHITECT
9988
NORTH CAROLINA
WILMINGTON, NC

2022.07.01 15:13:02-04'00'

RANDALL LIBRARY RENOVATION & EXPANSION

UNCW
5162 RANDALL DRIVE
WILMINGTON, NC 28403

SCO ID: 18-19656-02C
LS3P PROJECT: 7202-197980

Δ	DATE	DESCRIPTION
0	2022.07.01	PACKAGE C - BID DOCUMENTS

SHEET NAME:
ALT BID 02 - EAST ENTRY - SECTIONS & SECTION DETAILS

ORIG SUBMISSION: 2022.07.01
CURRENT: 2022.07.01

PACKAGE C - BID DOCUMENTS

SHEET:
A-1003

PACKAGE C
BID DOCUMENTS

7/1/2022 2:33:17 PM

E D C B A

1 2 3 4 5 6

THIS LINE SHOWN ABOVE IS EXACTLY ONE INCH LONG AT THE ARCH DRAWING SCALE

DOOR SCHEDULE - EAST ENTRY

DOOR		DOOR PANELS							DOOR FRAME				
		PANEL TYPE		PANEL DIMENSIONS			TOTAL OF PANELS			FACE DIMENSIONS			
				WIDTH						JAMB	HEAD		
NUMBER	FIRE RATING (MIN)	PANEL 1	PANEL 2	PANEL 1	PANEL 2	HEIGHT	WIDTH	HEIGHT	TYPE	WIDTH	HEIGHT	DEPTH	COMMENTS
LEVEL 1													
1000A		PNL-FG-AL	PNL-FG-AL	3'-0"	3'-0"	10'-0"	6'-0"	9'-9 1/2"	FRM-00AL(CW)	0"	2 1/2"	6"	ALTERNATE BID # 2. PANIC HARDWARE. ACCESS CONTROL.
1000B		PNL-FG-AL	PNL-FG-AL	3'-0"	3'-0"	7'-0"	6'-0"	6'-9 1/2"	FRM-00AL(CW)	0"	2 1/2"	4 1/2"	ALTERNATE BID # 2. PANIC HARDWARE. ACCESS CONTROL.

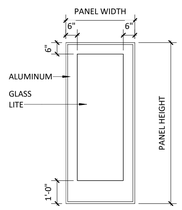

D1 PNL-FG- AL
3/8" = 1'-0"

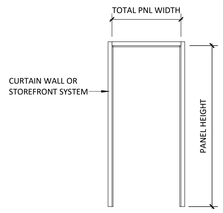

D2 FRM-00AL(CW)
3/8" = 1'-0"

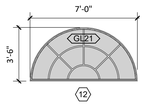

WINDOW (EAST ENTRY)
1/4" = 1'-0"

WINDOW SCHEDULE - EAST ENTRY		
Mark	Window Type	Comments
12	Window-Fixed-Pediment: Half Round	

GLAZING TYPES - EXTERIOR	
Type Mark	Type
GL11	INSULATED GLAZING - TEMPERED GLASS
GL12	INSULATED GLAZING - TEMPERED GLASS - UV - CG
GL21	INSULATED SPANDREL
GL22	INSULATED SPANDREL - UV - CG
GL51	IMPACT RATED, INSULATING, SPANDREL

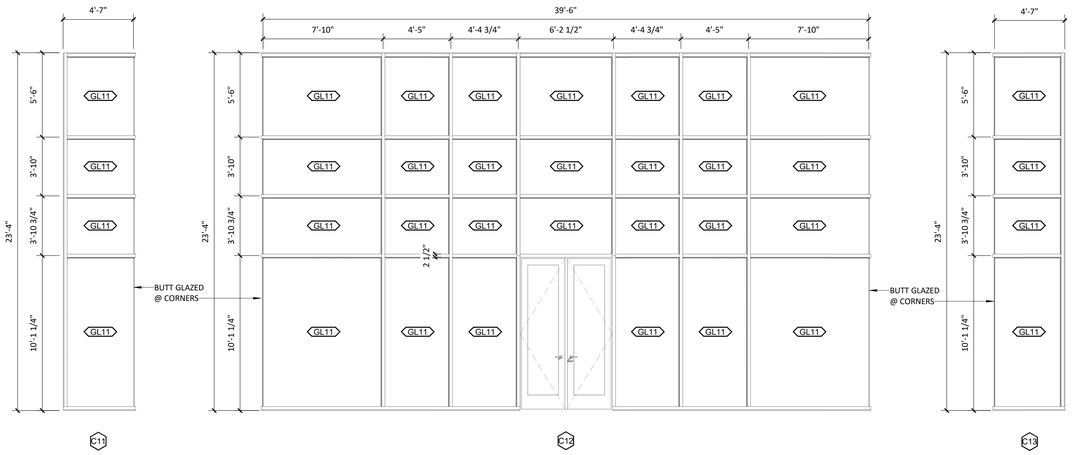

A1 CURTAIN WALL 11
1/4" = 1'-0"

A2 CURTAIN WALL 12
1/4" = 1'-0"

A3 CURTAIN WALL 13
1/4" = 1'-0"

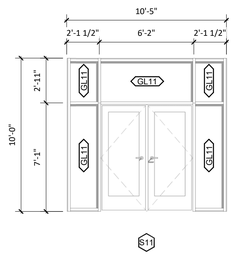

A4 STOREFRONT 11
1/4" = 1'-0"

7/1/2022 2:33:59 PM

UNCW

LS3P
101 NORTH THIRD STREET SUITE 500
WILMINGTON, NORTH CAROLINA 28401
TEL. 910.790.9901 FAX 910.790.3111
WWW.LS3P.COM

SHEPLEY BULFINCH
99 CHAUNCY STREET FLOOR 4
BOSTON, MASSACHUSETTS 02111
TEL. 617.423.1700
WWW.SHEPLEYBULFINCH.COM

LS3P ASSOCIATES LTD
REGISTERED ARCHITECTURAL COMPANY
CERT. NO. 50417
WILMINGTON, NORTH CAROLINA
NORTH CAROLINA

LAURA LYNN MILLER
REGISTERED ARCHITECT
9988
NORTH CAROLINA
WILMINGTON, NC

2022.07.01 15:13:02-04'00'

RANDALL LIBRARY RENOVATION & EXPANSION

UNCW
5162 RANDALL DRIVE
WILMINGTON, NC 28403

SCO ID: 18-19656-02C
LS3P PROJECT: 7202-197980

Δ	DATE	DESCRIPTION
0	2022.07.01	PACKAGE C - BID DOCUMENTS

SHEET NAME:
ALT BID 02 - EAST ENTRY - DOOR & CURTAIN WALL

ORIG SUBMISSION: 2022.07.01
CURRENT: 2022.07.01
PACKAGE C - BID DOCUMENTS

SHEET:
A-1005

PACKAGE C
BID DOCUMENTS

THE LINE SHOWN ABOVE IS EXACTLY ONE INCH LONG AT THE ORIGINAL DRAWING SCALE

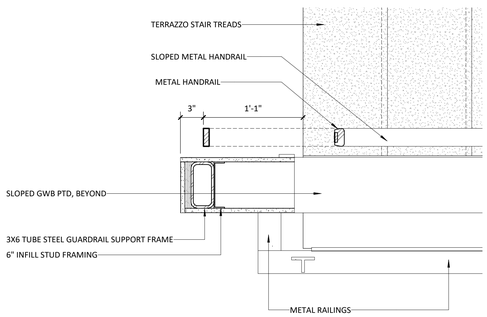

D1 STAIR GUARDRAIL TOP TERMINATION
1 1/2" = 1'-0"

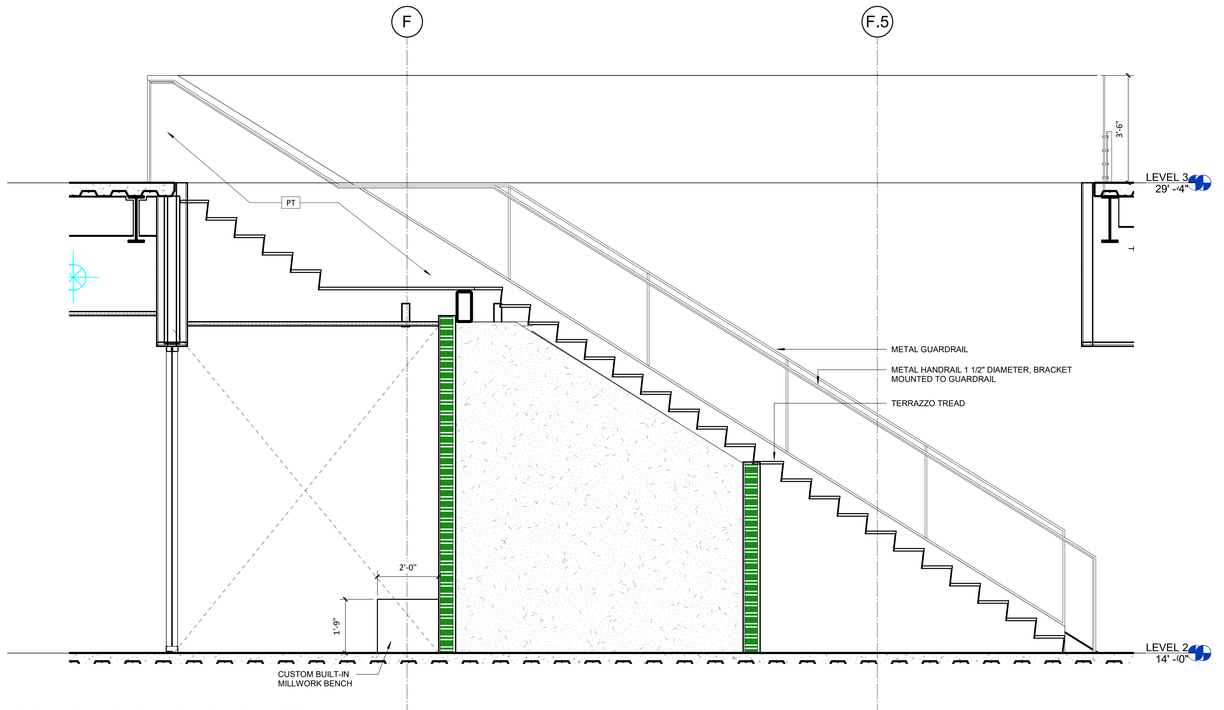

C3 OPEN LOUNGE STAIR (ADD ALT. #06)
1/2" = 1'-0"

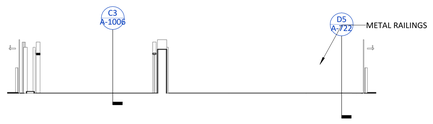

B3 INT. ELEV. - OPEN LOUNGE RAILING - WEST (ADD ALT. #06)
1/4" = 1'-0"

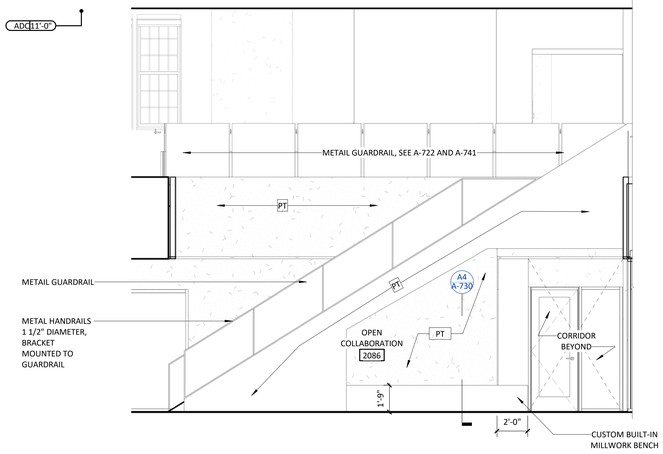

A3 INT. ELEV. - L2 TO L3 STAIR - SOUTH (ADD ALT. #06)
1/4" = 1'-0"

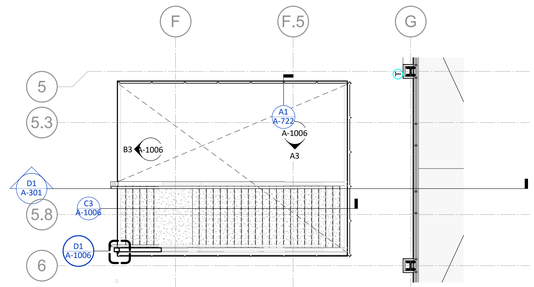

B5 FLOOR PLAN- PARTIAL- LEVEL 3 - L2 TO L3 STAIR (ADD ALT. #06)
1/8" = 1'-0"

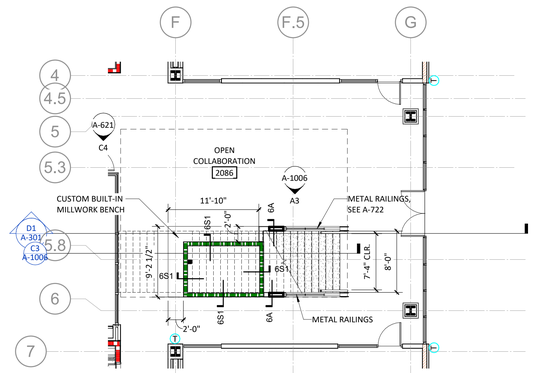

A5 FLOOR PLAN- PARTIAL- LEVEL 2 - L2 TO L3 STAIR (ADD ALT. #06)
1/8" = 1'-0"

UNCW

LS3P
101 NORTH THIRD STREET SUITE 500
WILMINGTON, NORTH CAROLINA 28401
TEL. 910.790.9901 FAX 910.790.3111
WWW.LS3P.COM

SHEPLEY BULFINCH
99 CHAUNCY STREET FLOOR 4
BOSTON, MASSACHUSETTS 02111
TEL. 617.423.1700
WWW.SHEPLEYBULFINCH.COM

LS3P ASSOCIATES LTD
REGISTERED ARCHITECTURAL COMPANY
CERT. NO. 50417
WILMINGTON, NORTH CAROLINA

LAURA LYNN MILLER
REGISTERED ARCHITECT
9988
NORTH CAROLINA
WILMINGTON, NC

2022.07.01 15:13:02-04'00'

RANDALL LIBRARY RENOVATION & EXPANSION
UNCW
5162 RANDALL DRIVE
WILMINGTON, NC 28403

SCO ID: 18-19656-02C
LS3P PROJECT: 7202-197980

Δ	DATE	DESCRIPTION
0	2022.07.01	PACKAGE C - BID DOCUMENTS

SHEET NAME:
ALT BID 06 - MONUMENTAL STAIR IN EXPANSION

ORIG SUBMISSION: 2022.07.01
CURRENT: 2022.07.01
PACKAGE C - BID DOCUMENTS

SHEET:
A-1006

PACKAGE C
BID DOCUMENTS

7/1/2022 2:34:33 PM

THE LINE SHOWN ABOVE IS EXACTLY ONE INCH LONG AT THE ORIGINAL DRAWING SIZE

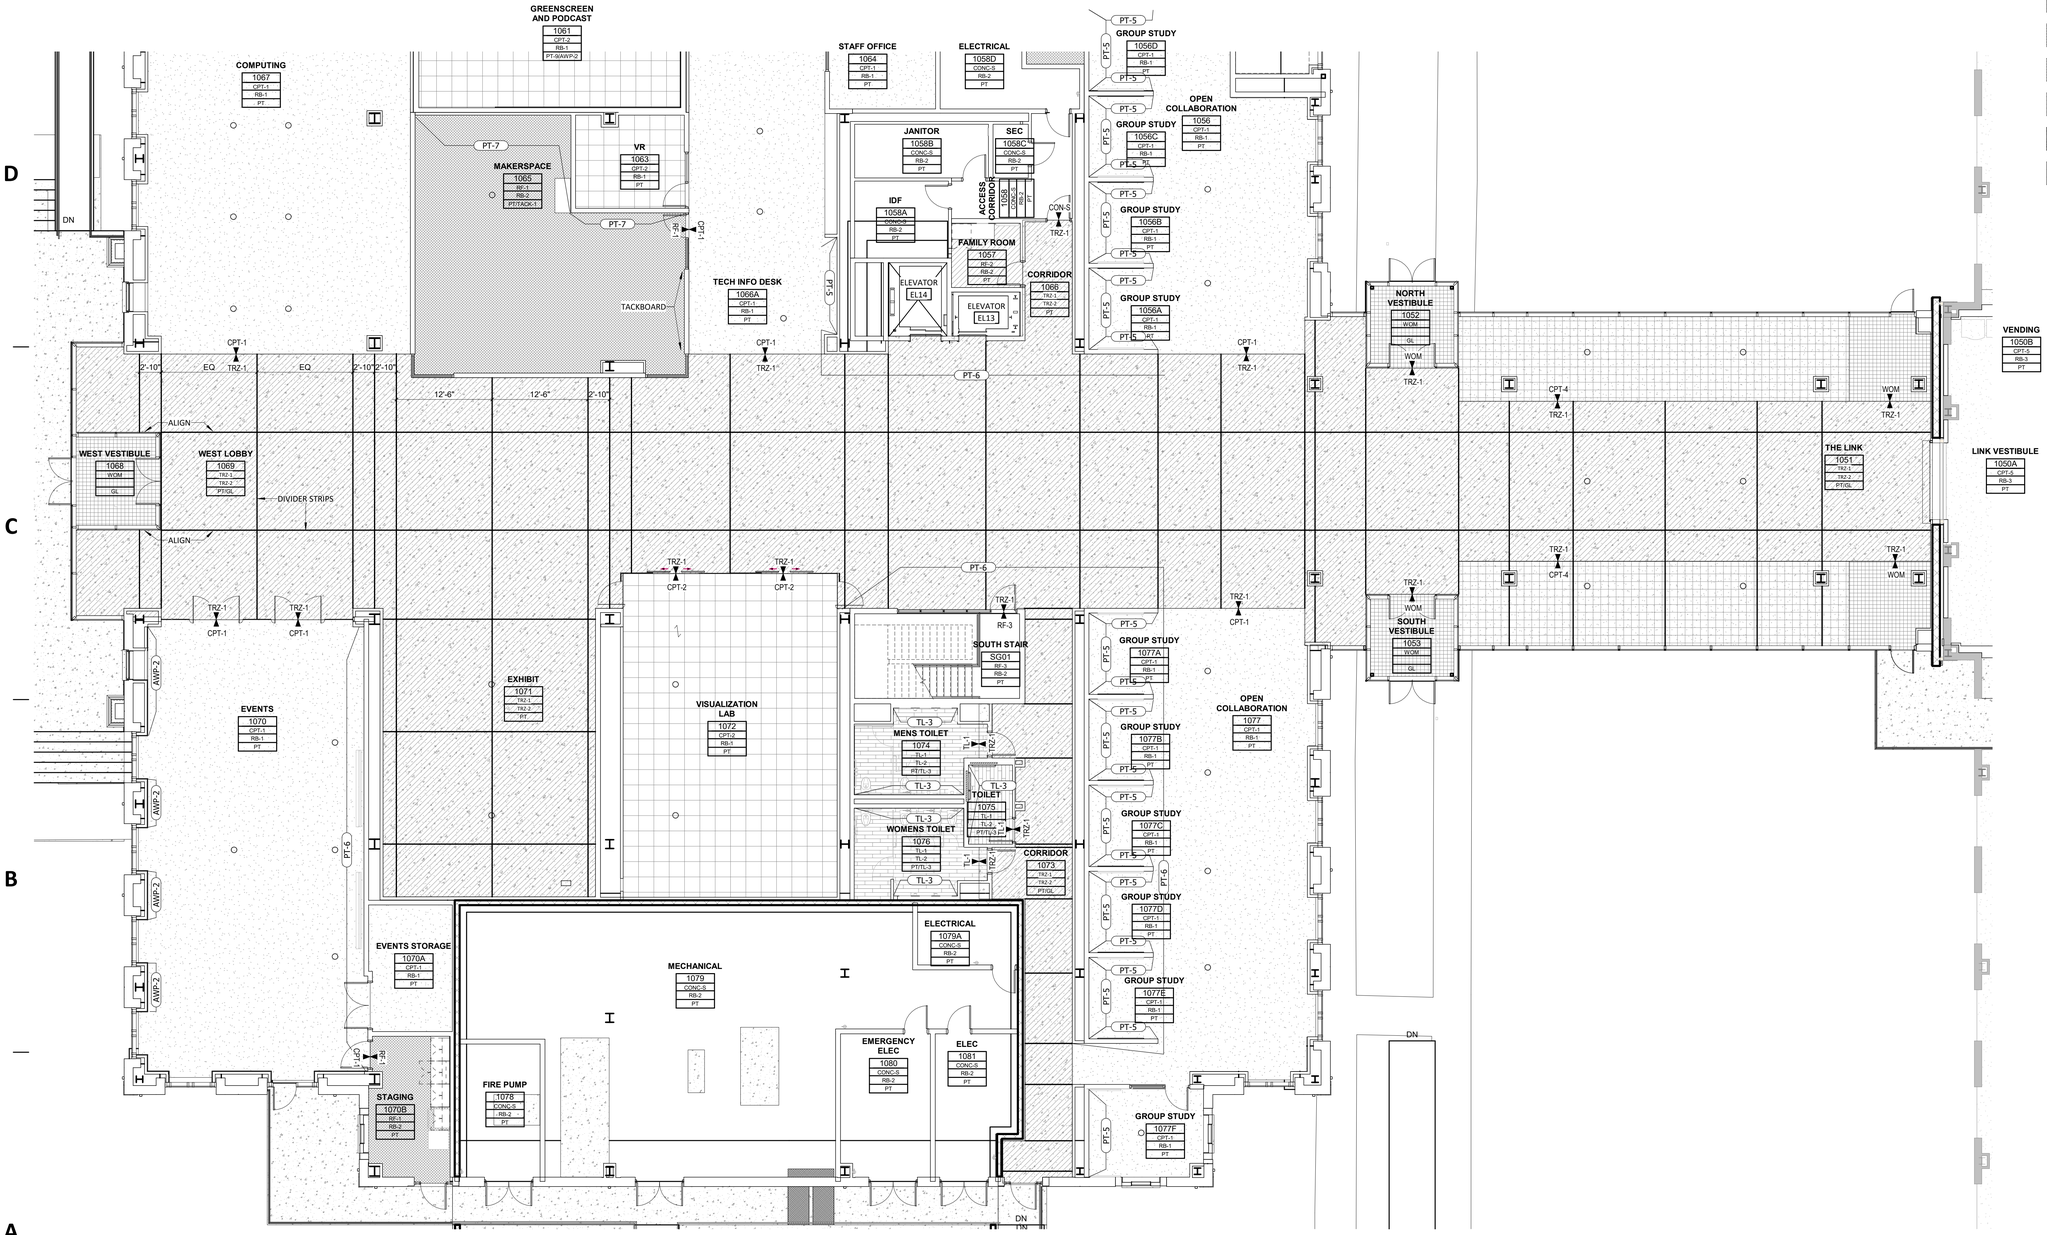

FINISH LEGEND

ROOM NAME
ROOM #
FLOOR
BASE
WALL
ROOM FINISH TAG

FINISH TYPE DESIGNATION
TYPE-#
FINISH TAG

CONC-S
CPT-1
CPT-2
CPT-3
CPT-4
CPT-6
RF-1
RF-2
TL-1
TRZ-1
WOM

CPT-X
CPT-X
FLOOR FINISH TRANSITION

CARPET DIRECTION

1 FINISH PLAN - PARTIAL - LEVEL 1 - AREA A - ALT. 08
1/8" = 1'-0"

7/1/2022 2:34:48 PM

UNCW

LS3P
101 NORTH THIRD STREET SUITE 500
WILMINGTON, NORTH CAROLINA 28401
TEL. 910.790.9901 FAX 910.790.3111
WWW.LS3P.COM

SHEPLEY BULFINCH
99 CHAUNCY STREET FLOOR 4
BOSTON, MASSACHUSETTS 02111
TEL. 617.423.1700
WWW.SHEPLEYBULFINCH.COM

LS3P ASSOCIATES LTD
REGISTERED ARCHITECTURAL COMPANY
CERT. NO. 50417
WILMINGTON, NORTH CAROLINA
NORTH CAROLINA

LAURA LYNN MILLER
REGISTERED ARCHITECT
9988
NORTH CAROLINA
WILMINGTON, NC

2022.07.01 15:13:02-04'00'

RANDALL LIBRARY RENOVATION & EXPANSION

UNCW
5162 RANDALL DRIVE
WILMINGTON, NC 28403

SCO ID: 18-19656-02C
LS3P PROJECT: 7202-197980

Δ	DATE	DESCRIPTION
0	2022.07.01	PACKAGE C - BID DOCUMENTS

SHEET NAME:
ALT BID 08 - TERRAZZO FLOORING

ORIG SUBMISSION: 2022.07.01
CURRENT: 2022.07.01
PACKAGE C - BID DOCUMENTS

SHEET:
A-1008

PACKAGE C
BID DOCUMENTS

THE LINE SHOWN ABOVE IS EXACTLY ONE INCH LONG AT THE ORIGINAL DRAWING SIZE

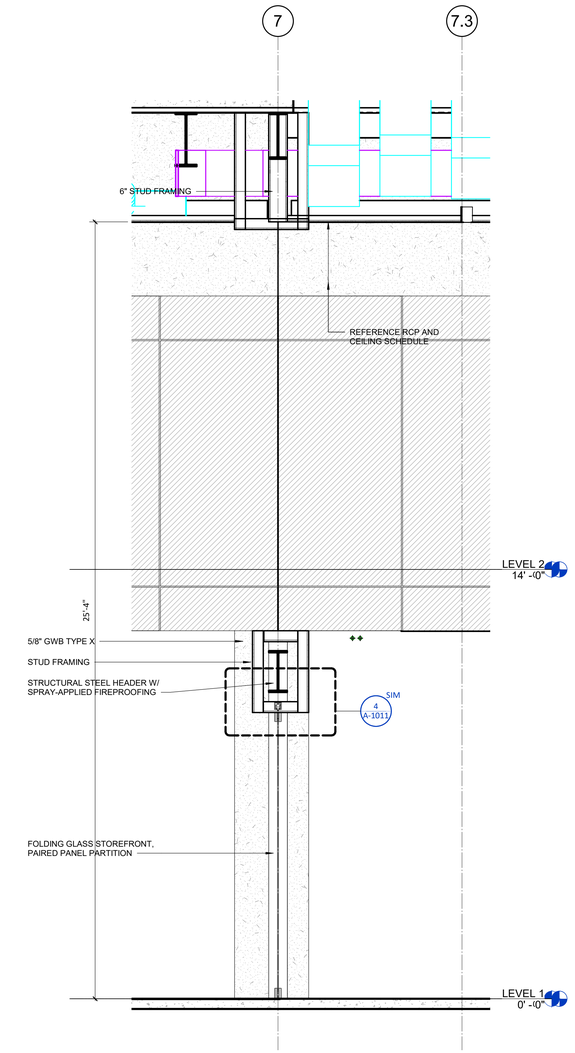

2 EVENTS PIVOT GLASS (ADD ALT 11)
1/2" = 1'-0"

GLAZING TYPES - INTERIOR	
Type Mark	Type
GL3	LAMINATED GLASS
GL31	NON INSULATED GLAZING
GL41	LAMINATED FIRE RATED GLASS

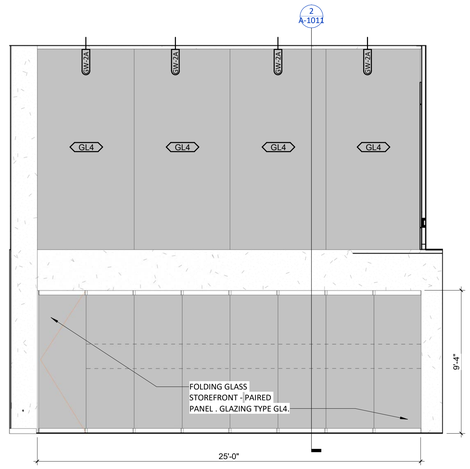

3 INT. ELEV. - EVENTS - NORTH (ADD ALT 11)
1/4" = 1'-0"

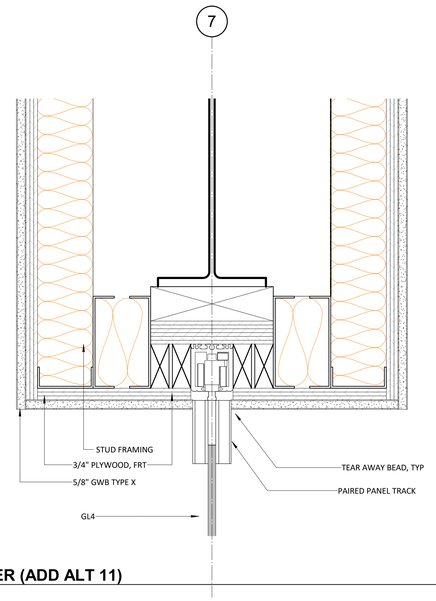

4 EVENTS GLASS DOOR HEADER (ADD ALT 11)
3" = 1'-0"

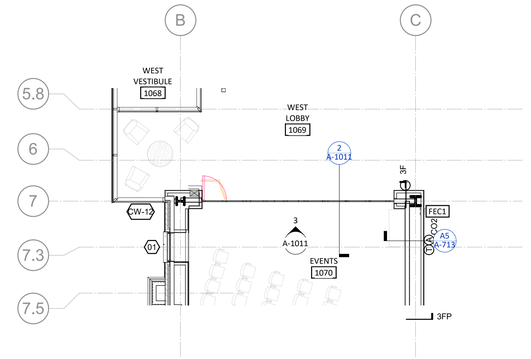

1 FLOOR PLAN- PARTIAL- LEVEL 1- EVENTS GLASS WALL (ADD ALT 11)
1/8" = 1'-0"

UNCW

LS3P
101 NORTH THIRD STREET SUITE 500
WILMINGTON, NORTH CAROLINA 28401
TEL. 910.790.9901 FAX 910.790.3111
WWW.LS3P.COM

SHEPLEY BULFINCH
99 CHAUNCY STREET FLOOR 4
BOSTON, MASSACHUSETTS 02111
TEL. 617.423.1700
WWW.SHEPLEYBULFINCH.COM

LS3P ASSOCIATES LTD
REGISTERED ARCHITECTURAL COMPANY
CERT. NO. 50417
NORTH CAROLINA
WILMINGTON, NORTH CAROLINA

LAURA LYNN MILLER
REGISTERED ARCHITECT
9988
NORTH CAROLINA
WILMINGTON, NC

2022.07.01 15:13:02-04'00'

RANDALL LIBRARY RENOVATION & EXPANSION
UNCW
5162 RANDALL DRIVE
WILMINGTON, NC 28403

SCO ID: 18-19656-02C
LS3P PROJECT: 7202-197980

Δ	DATE	DESCRIPTION
0	2022.07.01	PACKAGE C - BID DOCUMENTS

SHEET NAME:
ALT BID 11 - FLDG. GLASS STOREFRONT AT EVENTS

ORIG SUBMISSION: 2022.07.01
CURRENT: 2022.07.01
PACKAGE C - BID DOCUMENTS

SHEET:
A-1011

PACKAGE C
BID DOCUMENTS

7/1/2022 2:35:16 PM

E D C B A

1 2 3 4 5 6

THE LINE SHOWN ABOVE IS EXACTLY ONE INCH LONG AT THE ORIGINAL DRAWING SIZE

TYPICAL RENOVATION PLAN NOTES

1. EXISTING CEILING IS PART OF THE RATED FLOOR/CEILING OR ROOF/CEILING ASSEMBLY. ANY PENETRATIONS IN EXISTING CEILING TO BE SEALED TO MAINTAIN FIRE RATING.
2. ALL NEW WALLS ARE TO BE CONSTRUCTIONED TO THE UNDERSIDE OF THE EXISTING CEILING. DO NOT PENTRATE THE EXISTING CEILING WITH NEW WALL CONSTRUCTION.
3. DIMENSION TO FACE OF PARTITIONS ARE TO FACE OF STUD.
4. SEE SHEET A-003 FOR PARTITION TYPE SCHEDULE.
5. SEE SHEETS A-805 FOR FINISH SCHEDULE AND LEGEND. ANY ROOM NOT SHOWN IN THE FINISH SCHEDULE IS TO MAINTAIN EXISTING FINISHES.
6. SEE SHEET A-601 FOR DOOR SCHEDULE.
7. INSTALL FRT WOOD BLOCKING IN WALLS AT ALL SCREEN LOCATIONS. SEE AV DRAWINGS.
8. SEE MECHANICAL AND ELECTRICAL DRAWINGS FOR ADDITIONAL WORK WITHIN THE RENOVATED AREAS.
9. UNCW WILL REMOVE ALL MOVEABLE ITEMS OUT OF ALL SPACES TO BE RENOVATED.

DEMOLITION PLAN NOTES

1. NUMBERED KEY NOTES DO NOT IMPLY SEQUENCE. CONTRACTOR TO PERFORM DEMOLITION WORK AS REQUIRED PER WORK SEQUENCE.
2. DEMOLITION DRAWINGS ARE INTENDED TO SHOW GENERAL AREAS OF DEMOLITION AS WELL AS GENERAL EXISTING CONDITIONS. THEY DO NOT SHOW ALL WORK WHICH MAY BE NECESSARY. COMPARE WITH DRAWINGS INDICATING NEW CONSTRUCTION.
3. REFER TO OTHER DRAWINGS AND SPECIFICATIONS FOR ADDITIONAL INFORMATION ON DEMOLITION. REFER TO MECHANICAL AND ELECTRICAL DRAWINGS FOR ADDITIONAL INFORMATION ON MECHANICAL AND ELECTRICAL DEMOLITION.
4. EXISTING WORK TO REMAIN SHALL BE TEMPORARILY SECURED, BRACED AND STABILIZED UNTIL PERMANENT CONSTRUCTION IS IN PLACE.
5. VERIFY FIELD CONDITIONS PRIOR TO START OF DEMOTION/CONSTRUCTION AND NOTIFY THE ARCHITECT OF ANY DISCREPANCIES.
6. VERIFY THAT CONSTRUCTION INDICATED FOR REMOVAL IS NOT LOAD BEARING OR IS ADEQUATELY SHORED AS INDICATED ON STRUCTURAL DRAWINGS PRIOR TO STARTING ANY WORK.
7. ERECT BARRICADES, FENCES OR OTHER SECURABLE MEANS TO PREVENT UNAUTHORIZED ACCESS INTO CONSTRUCTION ZONES.
8. DO NOT ALLOW MATERIAL AND DEBRIS GENERATED BY DEMOLITION ACTIVITIES TO ACCUMULATE ON THE JOB SITE. REMOVE DAILY AND DISPOSE OF IN A LEGAL MANNER. NO ON-SITE SALE OR BURNING OF REMOVED ITEMS IS PERMITTED.
9. THE CONTRACTOR MUST MAINTAIN ADEQUATE SUPPORT INSULATION, WATERPROOFING, EMERGENCY LIGHTING, SECURITY, ALARMS, ETC. FOR ALL OR PART OF ITEMS WHICH ARE TO REMAIN.
10. TERMINATE AND CAP ANY UTILITY IN WALLS, CEILINGS AND FLOORS TO BE REMOVED AND NOT INTENDED FOR REUSE.
11. PREPARE AND PATCH SURFACES THAT RECEIVE NEW FINISHES AS REQUIRED BY REMOVING OR RELOCATING DEVICES, WIRING OR OTHER APPURTENANCES NO LONGER APPROPRIATE FOR THE NEW USE OF THE ROOM.
12. MAINTAIN EXISTING FINISHES, OPERATIONAL CHARACTERISTICS, AND APPEARANCE OF ITEMS SCHEDULED TO REMAIN OR BE REUSED.
13. EXISTING CEILING IS PART OF RATED FLOOR/CEILING AND ROOF/CEILING ASSEMBLY. COORDINATE WITH UNCW, STATE CONSTRUCTION, AND ARCHITECT PRIOR TO REMOVING ANY CEILING TILES.
14. EXISTING CEILING TILE TO REMAIN AS-IS; HOWEVER, IF ANY TILE IS DISTURBED AND IN GOOD CONDITION, SALVAGE AND DELIVER TO UNCW.

PARTITION RATING LEGEND

1. ALL EXTERIOR WALLS TO BE W01 UNLESS NOTED OTHERWISE. GYP. FINISH FURRED OUT IN AREAS PER PLAN.
2. ALL INTERIOR PARTITIONS TO BE TYPE 6AS UNLESS NOTED OTHERWISE.
3. SEE SHEETS G-104 - G-109 FOR UL ASSEMBLIES.
4. SEE SHEETS A-001 & A-002 FOR CONSTRUCTION SUBSYSTEMS.
5. SEE SHEET A-003 FOR CONSTRUCTION OF PARTITION TYPES.

NEW NON-RATED PARTITION
EXISTING WALL TO REMAIN
UNRATED SMOKE BARRIER TO DECK
1 HR. RATED FIRE BARRIER TO DECK
2 HR. RATED FIRE BARRIER TO DECK
3 HR. RATED FIRE WALL TO DECK

DEMOLITION PARTITION LEGEND

EXISTING PARTITION TO REMAIN
EXISTING PARTITION TO BE DEMOLISHED

DEMO KEYNOTE

01	WALL TO BE DEMOLISHED.
03	REMOVE EXISTING MILLWORK, SECURITY GATE AND RAILS
10	REMOVE ACT & PLASTER ABOVE. SALVAGE LIGHT FIXTURES, HVAC GRILLES, AND ALL OTHER CEILING MOUNTED EQUIPMENT FOR RENSTALLATION.
15	REMOVE EXISTING DOOR
16	REMOVE EXISTING MILLWORK
17	REMOVE EXISTING WINDOWS, VERIFY ROUGH OPENING FOR WINDOW REPLACEMENTS (ALT. BID #1)
19	REMOVE EXISTING FLOOR FINISH
21	REMOVE ACT TO ALIGN WITH NEW BULKHEAD
24	REMOVE PLYWOOD ON INTERIOR SIDE OF WINDOW

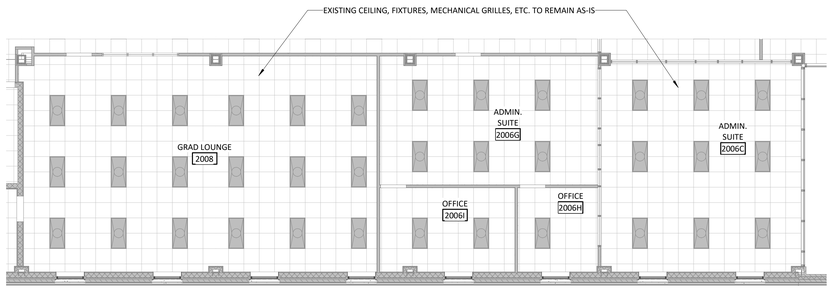

B3 ENL. RCP - L2 - ADMIN. OFFICES & GRADUATE LOUNGE (ALT. BID 12)
1/8" = 1'-0"

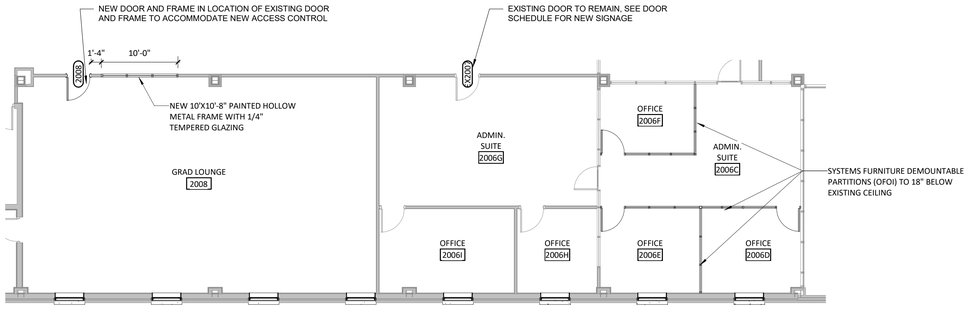

B5 ENL. PLAN - L2 - ADMIN. OFFICES & GRADUATE LOUNGE (ALT. BID 12)
1/8" = 1'-0"

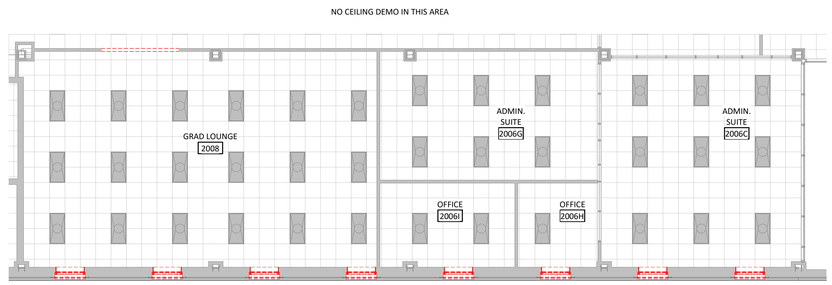

A3 ENL. DEMO RCP - L2 - ADMIN. OFFICES & GRADUATE LOUNGE (ALT. BID 12)
1/8" = 1'-0"

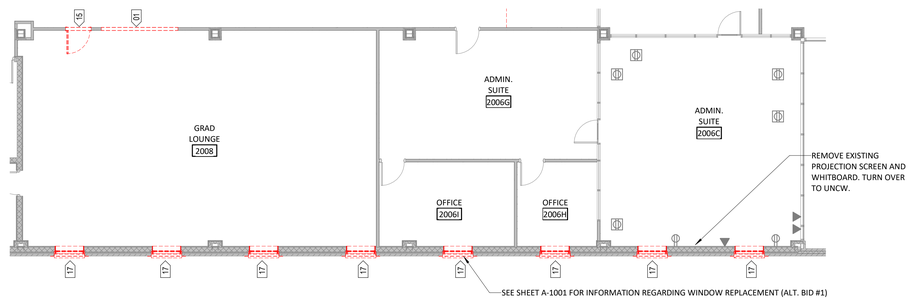

A5 ENL. DEMO PLAN - L2 - ADMIN. OFFICES & GRADUATE LOUNGE (ALT. BID 12)
1/8" = 1'-0"

UNCW

LS3P
101 NORTH THIRD STREET SUITE 500
WILMINGTON, NORTH CAROLINA 28401
TEL. 910.790.9901 FAX 910.790.3111
WWW.LS3P.COM

SHEPLEY BULFINCH
99 CHAUNCY STREET FLOOR 4
BOSTON, MASSACHUSETTS 02111
TEL. 617.423.1700
WWW.SHEPLEYBULFINCH.COM

LS3P ASSOCIATES LTD
REGISTERED ARCHITECTURAL COMPANY
CERT. NO. 50417
WILMINGTON, NORTH CAROLINA

LAURA LYMAN MILLER
REGISTERED ARCHITECT
9988
NORTH CAROLINA
WILMINGTON, NC

2022.07.01 15:13:02-04'00'

RANDALL LIBRARY RENOVATION & EXPANSION

UNCW
5162 RANDALL DRIVE
WILMINGTON, NC 28403

SCO ID: 18-19656-02C
LS3P PROJECT: 7202-197980

Δ	DATE	DESCRIPTION
0	2022.07.01	PACKAGE C - BID DOCUMENTS

SHEET NAME:
ALT BID 12 - ADMIN. OFFICES & GRADUATE LOUNGE

ORIG SUBMISSION: 2022.07.01
CURRENT: 2022.07.01
PACKAGE C - BID DOCUMENTS

SHEET:
A-1012

PACKAGE C
BID DOCUMENTS

7/1/2022 2:35:41 PM

C B A

1 2 3 4 5 6

THE LINE SHOWN ABOVE IS EXACTLY ONE INCH LONG AT THE ORIGINAL DRAWING SCALE

TYPICAL RENOVATION PLAN NOTES

1. EXISTING CEILING IS PART OF THE RATED FLOOR/CEILING OR ROOF/CEILING ASSEMBLY. ANY PENETRATIONS IN EXISTING CEILING TO BE SEALED TO MAINTAIN FIRE RATING.
2. ALL NEW WALLS ARE TO BE CONSTRUCTIONED TO THE UNDERSIDE OF THE EXISTING CEILING. DO NOT PENTRATE THE EXISTING CEILING WITH NEW WALL CONSTRUCTION.
3. DIMENSION TO FACE OF PARTITIONS ARE TO FACE OF STUD.
4. SEE SHEET A-003 FOR PARTITION TYPE SCHEDULE.
5. SEE SHEETS A-605 FOR FINISH SCHEDULE AND LEGEND. ANY ROOM NOT SHOWN IN THE FINISH SCHEDULE IS TO MAINTAIN EXISTING FINISHES.
6. SEE SHEET A-601 FOR DOOR SCHEDULE.
7. INSTALL FRT WOOD BLOCKING IN WALLS AT ALL SCREEN LOCATIONS. SEE AV DRAWINGS.
8. SEE MECHANICAL AND ELECTRICAL DRAWINGS FOR ADDITIONAL WORK WITHIN THE RENOVATED AREAS.
9. UNCW WILL REMOVE ALL MOVEABLE ITEMS OUT OF ALL SPACES TO BE RENOVATED.

DEMOLITION PLAN NOTES

1. NUMBERED KEY NOTES DO NOT IMPLY SEQUENCE. CONTRACTOR TO PERFORM DEMOLITION WORK AS REQUIRED PER WORK SEQUENCE.
2. DEMOLITION DRAWINGS ARE INTENDED TO SHOW GENERAL AREAS OF DEMOLITION AS WELL AS GENERAL EXISTING CONDITIONS. THEY DO NOT SHOW ALL WORK WHICH MAY BE NECESSARY. COMPARE WITH DRAWINGS INDICATING NEW CONSTRUCTION.
3. REFER TO OTHER DRAWINGS AND SPECIFICATIONS FOR ADDITIONAL INFORMATION ON DEMOLITION. REFER TO MECHANICAL AND ELECTRICAL DRAWINGS FOR ADDITIONAL INFORMATION ON MECHANICAL AND ELECTRICAL DEMOLITION.
4. EXISTING WORK TO REMAIN SHALL BE TEMPORARILY SECURED, BRACED AND STABILIZED UNTIL PERMANENT CONSTRUCTION IS IN PLACE.
5. VERIFY FIELD CONDITIONS PRIOR TO START OF DEMOTION/CONSTRUCTION AND NOTIFY THE ARCHITECT OF ANY DISCREPANCIES.
6. VERIFY THAT CONSTRUCTION INDICATED FOR REMOVAL IS NOT LOAD BEARING OR IS ADEQUATELY SHORED AS INDICATED ON STRUCTURAL DRAWINGS PRIOR TO STARTING ANY WORK.
7. ERECT BARRICADES, FENCES OR OTHER SECURABLE MEANS TO PREVENT UNAUTHORIZED ACCESS INTO CONSTRUCTION ZONES.
8. DO NOT ALLOW MATERIAL AND DEBRIS GENERATED BY DEMOLITION ACTIVITIES TO ACCUMULATE ON THE JOB SITE. REMOVE DAILY AND DISPOSE OF IN A LEGAL MANNER. NO ON-SITE SALE OR BURNING OF REMOVED ITEMS IS PERMITTED.
9. THE CONTRACTOR MUST MAINTAIN ADEQUATE SUPPORT INSULATION, WATERPROOFING, EMERGENCY LIGHTING, SECURITY, ALARMS, ETC. FOR ALL OR PART OF ITEMS WHICH ARE TO REMAIN.
10. TERMINATE AND CAP ANY UTILITY IN WALLS, CEILINGS AND FLOORS TO BE REMOVED AND NOT INTENDED FOR REUSE.
11. PREPARE AND PATCH SURFACES THAT RECEIVE NEW FINISHES AS REQUIRED BY REMOVING OR RELOCATING DEVICES, WIRING OR OTHER APPURTENANCES NO LONGER APPROPRIATE FOR THE NEW USE OF THE ROOM.
12. MAINTAIN EXISTING FINISHES, OPERATIONAL CHARACTERISTICS, AND APPEARANCE OF ITEMS SCHEDULED TO REMAIN OR BE REUSED.
13. EXISTING CEILING IS PART OF RATED FLOOR/CEILING AND ROOF/CEILING ASSEMBLY. COORDINATE WITH UNCW, STATE CONSTRUCTION, AND ARCHITECT PRIOR TO REMOVING ANY CEILING TILES.
14. EXISTING CEILING TILE TO REMAIN AS-IS; HOWEVER, IF ANY TILE IS DISTURBED AND IN GOOD CONDITION, SALVAGE AND DELIVER TO UNCW.

PARTITION RATING LEGEND

1. ALL EXTERIOR WALLS TO BE W01 UNLESS NOTED OTHERWISE. GYP. FINISH FURRED OUT IN AREAS PER PLAN.
2. ALL INTERIOR PARTITIONS TO BE TYPE 6AS UNLESS NOTED OTHERWISE.
3. SEE SHEETS G-104 - G-109 FOR UL ASSEMBLIES.
4. SEE SHEETS A-001 & A-002 FOR CONSTRUCTION SUBSYSTEMS.
5. SEE SHEET A-003 FOR CONSTRUCTION OF PARTITION TYPES.

NEW NON-RATED PARTITION
EXISTING WALL TO REMAIN
UNRATED SMOKE BARRIER TO DECK
1 HR. RATED FIRE BARRIER TO DECK
2 HR. RATED FIRE BARRIER TO DECK
3 HR. RATED FIRE WALL TO DECK

DEMOLITION PARTITION LEGEND

EXISTING PARTITION TO REMAIN
EXISTING PARTITION TO BE DEMOLISHED

DEMO KEYNOTE

01	WALL TO BE DEMOLISHED.
03	REMOVE EXISTING MILLWORK, SECURITY GATE AND RAILS
10	REMOVE ACT & PLASTER ABOVE. SALVAGE LIGHT FIXTURES, HVAC GRILLES, AND ALL OTHER CEILING MOUNTED EQUIPMENT FOR RENSTALLATION.
15	REMOVE EXISTING DOOR
16	REMOVE EXISTING MILLWORK
17	REMOVE EXISTING WINDOWS, VERIFY ROUGH OPENING FOR WINDOW REPLACEMENTS (ALT. BID #1)
19	REMOVE EXISTING FLOOR FINISH
21	REMOVE ACT TO ALIGN WITH NEW BULKHEAD
24	REMOVE PLYWOOD ON INTERIOR SIDE OF WINDOW

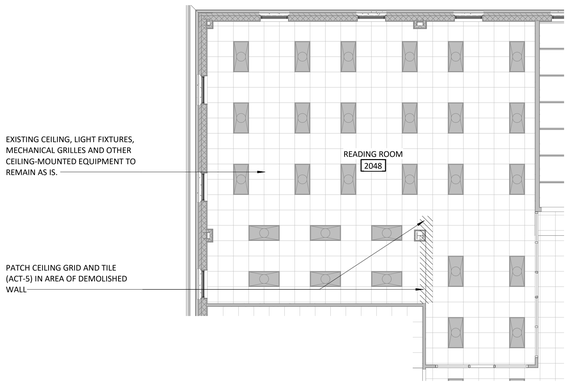

B3 ENL. RCP - L2 - LEVEL 02 READING ROOM (ALT. BID 13)
1/8" = 1'-0"

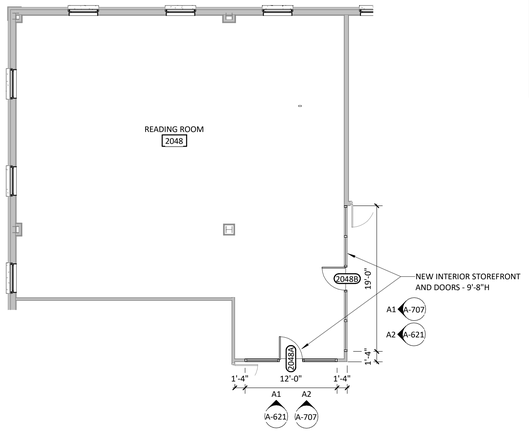

B5 ENL. PLAN - L2 - LEVEL 02 READING ROOM (ALT. BID 13)
1/8" = 1'-0"

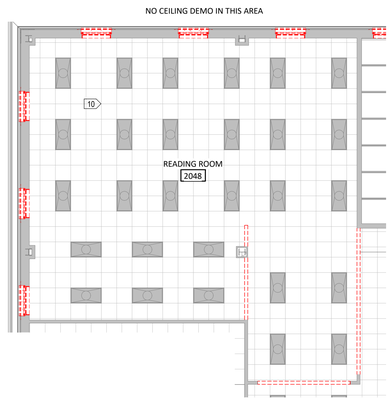

A3 ENL. DEMO RCP - L2 - LEVEL 02 READING ROOM (ALT. BID 13)
1/8" = 1'-0"

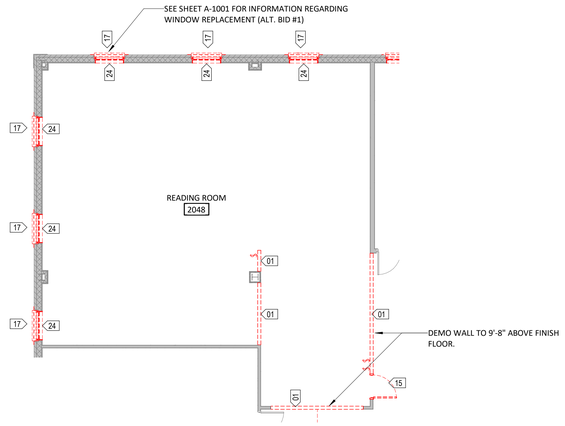

A5 ENL. DEMO PLAN - L2 - LEVEL 02 READING ROOM (ALT. BID 13)
1/8" = 1'-0"

UNCW

LS3P
101 NORTH THIRD STREET SUITE 500
WILMINGTON, NORTH CAROLINA 28401
TEL. 910.790.9901 FAX 910.790.3111
WWW.LS3P.COM

SHEPLEY BULFINCH
99 CHAUNCY STREET FLOOR 4
BOSTON, MASSACHUSETTS 02111
TEL. 617.423.1700
WWW.SHEPLEYBULFINCH.COM

LS3P ASSOCIATES LTD
REGISTERED ARCHITECTURAL COMPANY
CERT. NO. 50417
WILMINGTON, NORTH CAROLINA

LAURA LYNN MILLER
REGISTERED ARCHITECT
9988
NORTH CAROLINA
WILMINGTON, NC

2022.07.01 15:13:02-04'00'

RANDALL LIBRARY RENOVATION & EXPANSION

UNCW
5162 RANDALL DRIVE
WILMINGTON, NC 28403

SCO ID: 18-19656-02C
LS3P PROJECT: 7202-197980

Δ	DATE	DESCRIPTION
0	2022.07.01	PACKAGE C - BID DOCUMENTS

SHEET NAME:
ALT BID 13 - LEVEL 02 READING ROOM

ORIG SUBMISSION: 2022.07.01
CURRENT: 2022.07.01
PACKAGE C - BID DOCUMENTS

SHEET:
A-1013

PACKAGE C
BID DOCUMENTS

7/1/2022 2:36:04 PM

E D C B A

1 2 3 4 5 6

THE LINE SHOWN ABOVE IS EXACTLY ONE INCH LONG AT THE ORIGINAL DRAWING SIZE

TYPICAL RENOVATION PLAN NOTES

1. EXISTING CEILING IS PART OF THE RATED FLOOR/CEILING OR ROOF/CEILING ASSEMBLY. ANY PENETRATIONS IN EXISTING CEILING TO BE SEALED TO MAINTAIN FIRE RATING.
2. ALL NEW WALLS ARE TO BE CONSTRUCTIONED TO THE UNDERSIDE OF THE EXISTING CEILING. DO NOT PENTRATE THE EXISTING CEILING WITH NEW WALL CONSTRUCTION.
3. DIMENSION TO FACE OF PARTITIONS ARE TO FACE OF STUD.
4. SEE SHEET A-003 FOR PARTITION TYPE SCHEDULE.
5. SEE SHEETS A-805 FOR FINISH SCHEDULE AND LEGEND. ANY ROOM NOT SHOWN IN THE FINISH SCHEDULE IS TO MAINTAIN EXISTING FINISHES.
6. SEE SHEET A-601 FOR DOOR SCHEDULE.
7. INSTALL FRT WOOD BLOCKING IN WALLS AT ALL SCREEN LOCATIONS. SEE AV DRAWINGS.
8. SEE MECHANICAL AND ELECTRICAL DRAWINGS FOR ADDITIONAL WORK WITHIN THE RENOVATED AREAS.
9. UNCW WILL REMOVE ALL MOVEABLE ITEMS OUT OF ALL SPACES TO BE RENOVATED.

DEMOLITION PLAN NOTES

1. NUMBERED KEY NOTES DO NOT IMPLY SEQUENCE. CONTRACTOR TO PERFORM DEMOLITION WORK AS REQUIRED PER WORK SEQUENCE.
2. DEMOLITION DRAWINGS ARE INTENDED TO SHOW GENERAL AREAS OF DEMOLITION AS WELL AS GENERAL EXISTING CONDITIONS. THEY DO NOT SHOW ALL WORK WHICH MAY BE NECESSARY. COMPARE WITH DRAWINGS INDICATING NEW CONSTRUCTION.
3. REFER TO OTHER DRAWINGS AND SPECIFICATIONS FOR ADDITIONAL INFORMATION ON DEMOLITION. REFER TO MECHANICAL AND ELECTRICAL DRAWINGS FOR ADDITIONAL INFORMATION ON MECHANICAL AND ELECTRICAL DEMOLITION.
4. EXISTING WORK TO REMAIN SHALL BE TEMPORARILY SECURED, BRACED AND STABILIZED UNTIL PERMANENT CONSTRUCTION IS IN PLACE.
5. VERIFY FIELD CONDITIONS PRIOR TO START OF DEMOTION/CONSTRUCTION AND NOTIFY THE ARCHITECT OF ANY DISCREPANCIES.
6. VERIFY THAT CONSTRUCTION INDICATED FOR REMOVAL IS NOT LOAD BEARING OR IS ADEQUATELY SHORED AS INDICATED ON STRUCTURAL DRAWINGS PRIOR TO STARTING ANY WORK.
7. ERECT BARRICADES, FENCES OR OTHER SECURABLE MEANS TO PREVENT UNAUTHORIZED ACCESS INTO CONSTRUCTION ZONES.
8. DO NOT ALLOW MATERIAL AND DEBRIS GENERATED BY DEMOLITION ACTIVITIES TO ACCUMULATE ON THE JOB SITE. REMOVE DAILY AND DISPOSE OF IN A LEGAL MANNER. NO ON-SITE SALE OR BURNING OF REMOVED ITEMS IS PERMITTED.
9. THE CONTRACTOR MUST MAINTAIN ADEQUATE SUPPORT INSULATION, WATERPROOFING, EMERGENCY LIGHTING, SECURITY, ALARMS, ETC. FOR ALL OR PART OF ITEMS WHICH ARE TO REMAIN.
10. TERMINATE AND CAP ANY UTILITY IN WALLS, CEILINGS AND FLOORS TO BE REMOVED AND NOT INTENDED FOR REUSE.
11. PREPARE AND PATCH SURFACES THAT RECEIVE NEW FINISHES AS REQUIRED BY REMOVING OR RELOCATING DEVICES, WIRING OR OTHER APPURTENANCES NO LONGER APPROPRIATE FOR THE NEW USE OF THE ROOM.
12. MAINTAIN EXISTING FINISHES, OPERATIONAL CHARACTERISTICS, AND APPEARANCE OF ITEMS SCHEDULED TO REMAIN OR BE REUSED.
13. EXISTING CEILING IS PART OF RATED FLOOR/CEILING AND ROOF/CEILING ASSEMBLY. COORDINATE WITH UNCW, STATE CONSTRUCTION, AND ARCHITECT PRIOR TO REMOVING ANY CEILING TILES.
14. EXISTING CEILING TILE TO REMAIN AS-IS; HOWEVER, IF ANY TILE IS DISTURBED AND IN GOOD CONDITION, SALVAGE AND DELIVER TO UNCW.

PARTITION RATING LEGEND

1. ALL EXTERIOR WALLS TO BE W01 UNLESS NOTED OTHERWISE. GYP. FINISH FURRED OUT IN AREAS PER PLAN.
2. ALL INTERIOR PARTITIONS TO BE TYPE 6AS UNLESS NOTED OTHERWISE.
3. SEE SHEETS G-104 - G-109 FOR UL ASSEMBLIES.
4. SEE SHEETS A-001 & A-002 FOR CONSTRUCTION SUBSYSTEMS.
5. SEE SHEET A-003 FOR CONSTRUCTION OF PARTITION TYPES.

NEW NON-RATED PARTITION
EXISTING WALL TO REMAIN
UNRATED SMOKE BARRIER TO DECK
1 HR. RATED FIRE BARRIER TO DECK
2 HR. RATED FIRE BARRIER TO DECK
3 HR. RATED FIRE WALL TO DECK

DEMOLITION PARTITION LEGEND

EXISTING PARTITION TO REMAIN
EXISTING PARTITION TO BE DEMOLISHED

DEMO KEYNOTE

01	WALL TO BE DEMOLISHED.
03	REMOVE EXISTING MILLWORK, SECURITY GATE AND RAILS
10	REMOVE ACT & PLASTER ABOVE. SALVAGE LIGHT FIXTURES, HVAC GRILLES, AND ALL OTHER CEILING MOUNTED EQUIPMENT FOR RENSTALLATION.
15	REMOVE EXISTING DOOR
16	REMOVE EXISTING MILLWORK
17	REMOVE EXISTING WINDOWS, VERIFY ROUGH OPENING FOR WINDOW REPLACEMENTS (ALT. BID #1)
19	REMOVE EXISTING FLOOR FINISH
21	REMOVE ACT TO ALIGN WITH NEW BULKHEAD
24	REMOVE PLYWOOD ON INTERIOR SIDE OF WINDOW

B3 ENL. RCP - L2 - LEVEL 02 OFFICES (ALT. BID 14)
1/8" = 1'-0"

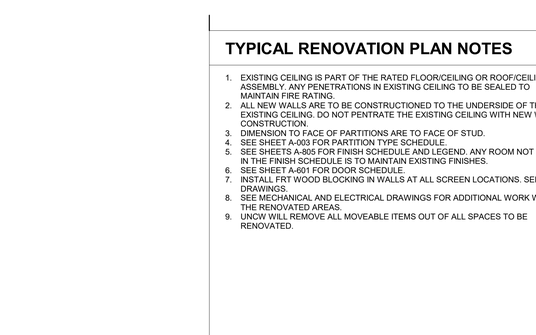

B5 ENL. PLAN - L2 - LEVEL 02 OFFICES (ALT. BID 14)
1/8" = 1'-0"

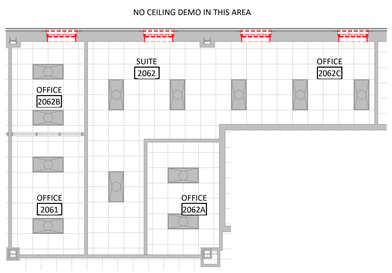

A3 ENL. DEMO RCP - L2 - LEVEL 02 OFFICES (ALT. BID 14)
1/8" = 1'-0"

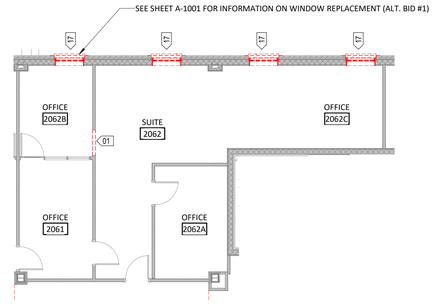

A5 ENL. DEMO PLAN - L2 OFFICES (ALT. BID 14)
1/8" = 1'-0"

UNCW

LS3P
101 NORTH THIRD STREET SUITE 500
WILMINGTON, NORTH CAROLINA 28401
TEL. 910.790.9901 FAX 910.790.3111
WWW.LS3P.COM

SHEPLEY BULFINCH
99 CHAUNCY STREET FLOOR 4
BOSTON, MASSACHUSETTS 02111
TEL. 617.423.1700
WWW.SHEPLEYBULFINCH.COM

LS3P ASSOCIATES LTD
REGISTERED ARCHITECTURAL COMPANY
CERT. NO. 50417
WILMINGTON, NORTH CAROLINA

LAURA LYNN MILLER
REGISTERED ARCHITECT
9988
NORTH CAROLINA
WILMINGTON, NC

2022.07.01 15:13:02-04'00'

RANDALL LIBRARY RENOVATION & EXPANSION

UNCW
5162 RANDALL DRIVE
WILMINGTON, NC 28403

SCO ID: 18-19656-02C
LS3P PROJECT: 7202-197980

Δ	DATE	DESCRIPTION
0	2022.07.01	PACKAGE C - BID DOCUMENTS

SHEET NAME:
ALT BID 14 - LEVEL 02 OFFICES

ORIG SUBMISSION: 2022.07.01
CURRENT: 2022.07.01
PACKAGE C - BID DOCUMENTS

SHEET:
A-1014

PACKAGE C
BID DOCUMENTS

7/1/2022 2:36:27 PM