
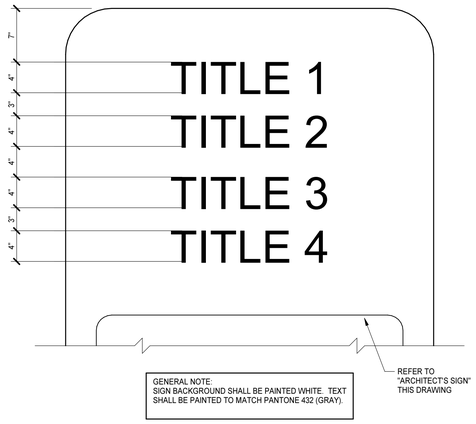


TEXT LAYOUT ELEVATION

1 1/2" = 1'-0"

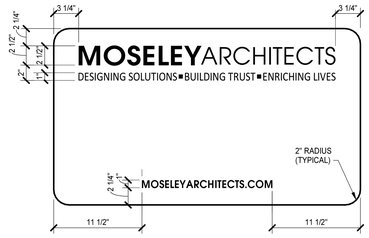


SIZE: 1'-11" VERTICAL x 3'-4" HORIZONTAL

NOTES:
"MOSELEY" TEXT IN LOGO AND WEB ADDRESS IS PMS 485. BULLETS ARE PMS 485, ALL OTHER TEXT AND BORDER IS PMS 432. BACKGROUND IS WHITE.

FONT FOR "DESIGNING SOLUTIONS BUILDING TRUST ENRICHING LIVES" TEXT IS CALIBRI, ALL OTHER TEXT IS AVANTGARDE FONT.

ARCHITECT'S SIGN

1 1/2" = 1'-0"

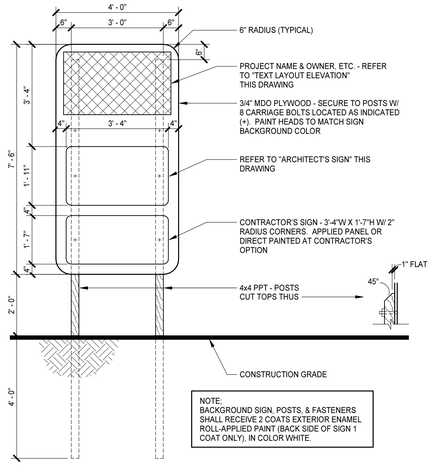

PROJECT SIGN ELEVATION

1/2" = 1'-0"

ARCHITECTURAL ABBREVIATIONS

A-PT	ACCENT PAINT
ABS	AIR BARRIER SYSTEM
ABV	ABOVE
ACP	ACOUSTICAL CEILING PANEL
ACT	ACOUSTICAL CEILING TILE
ACW	ALUMINUM CLAD WINDOW
ADJ	ADJUSTABLE
AFF	ABOVE FINISHED FLOOR
AHJ	AUTHORITY HAVING JURISDICTION
AHU	AIR HANDLING UNIT
ALT	ALTERNATE
ALUM	ALUMINUM
AP	ACCESS PANEL
APC	ARCHITECTURAL PRECAST CONCRETE
ARC	ABUSE RESISTANT COATING
AS	ALUMINUM STOREFRONT
AUTO	AUTOMATIC
AVG	AVERAGE
AW	ALUMINUM WINDOW
AWC	ACOUSTICAL WALL COVERING
AWP	ACOUSTICAL WALL PANEL
BD	BOARD
BF	BARRIER FREE (ADA or A117.1)
BLDG	BUILDING
BLKG	BLOCKING
BOT	BOTTOM
BRG	BEARING
BTWN	BETWEEN
BUR	BUILT-UP ROOF
C	CARPET
C-TILE	CARPET TILE
CAB	CABINET
CB	CHALKBOARD
CCTV	CLOSED CIRCUIT TELEVISION
CEM	CEMENT
CFSF-NS	COLD FORMED STEEL FRAMING, NON-STRUCTURAL
CFSF-S	COLD FORMED STEEL FRAMING, STRUCTURAL
CG	CORNER GUARD
CI	CONTINUOUS INSULATION
CIPC	CAST IN PLACE CONCRETE
CJ	CONTROL JOINT
CL	CLOSET
CLG	CEILING
CLR	CLEAR
CM	CENTIMETER
CMBD	CEMENT BOARD
CMU	CONCRETE MASONRY UNIT
CMU-A	CONCRETE MASONRY UNIT - ACOUSTICAL
CMU-GF	CONCRETE MASONRY UNIT - GROUND FACE
CMU-GLZ	CONCRETE MASONRY UNIT - GLAZED
CMU-SPLF	CONCRETE MASONRY UNIT - SPLIT FACE
CO	CLEANOUT
COL	COLUMN
CONC	CONCRETE
CONC-LH	CONCRETE WITH LIQUID HARDENER/SEALER
CONC-PMT	CONCRETE WITH PIGMENT
CONC-POL	CONCRETE - POLISHED
CONC-SLR	CONCRETE WITH CURE & SEAL
CONC-ST	CONCRETE WITH STAIN
CONST	CONSTRUCTION
CONT	CONTINUOUS
CONTR	CONTRACTOR
CORR	CORRIDOR
CSMU	CAST STONE MASONRY UNIT
CT	CERAMIC TILE
CTSK	COUNTERSINK, COUNTERSUNK
CU FT	CUBIC FEET / FOOT
CUST	CUSTODIAN / CUSTODIAL
CW	ALUMINUM CURTAIN WALL
CWFD	CEMENTITIOUS WOOD FIBER DECK
D	DEPTH/DEEP
DBL	DOUBLE
DEMO	DEMOLITION
DETE	DETENTION
DF	DRINKING FOUNTAIN
DG	DOOR GRILLE
DHM	DETENTION HOLLOW METAL
DIA	DIAMETER
DIAG	DIAGONAL
DIM	DIMENSION
DIV	DIVISION
DL	DOOR LOUVER
DN	DOWN
DP	DAMPPROOFING
DR	DISPLAY RAIL
DS	DOWNSPOUT
DTL	DETAIL
DWG	DRAWING
DWR	DRAWER
EA	EACH
EF	EXHAUST FAN
EFS	EXTERIOR FINISH SYSTEM
EIFS	EXTERIOR INSULATION & FINISH SYSTEM
EJ	EXPANSION JOINT
EL	ELEVATION
ELAS	ELASTOMERIC
ELEC	ELECTRICAL
ELEV	ELEVATOR
EMER	EMERGENCY
EPS	EXPANDED POLYSTYRENE
EPX	EPOXY
EQ	EQUAL
EQUIP	EQUIPMENT
ETR	EXISTING TO REMAIN
EVCT	ENHANCED VINYL COMPOSITION TILE
EWC	ELECTRIC WATER COOLER
EX	EXISTING
EXH	EXHAUST
EXP	EXPANSION
EXPC	EXPOSED CONSTRUCTION
EXT	EXTERIOR
FAAF	FLUID APPLIED ATHLETIC FLOORING
FD	FLOOR DRAIN
FDN	FOUNDATION
FE	FIRE EXTINGUISHER
FEB	FIRE EXTINGUISHER BRACKET
FEC	FIRE EXTINGUISHER CABINET
FF	FINISHED FLOOR
FGL	FIBERGLASS
FH	FIRE HYDRANT
FHC	FIRE HOSE CABINET
FHVC	FIRE HOSE VALVE CABINET
FIN	FINISHED
FLR	FLOOR
FLRG	FLOORING
FO	FACE OF
FRM	FRAME
FRP	FIBERGLASS REINFORCED PLASTIC
FRT	FIRE RETARDANT TREATED
FT	FOOT, FEET
FTG	FOOTING
FURN	FURNITURE
FVC	FIRE VALVE CABINET
FWC	FABRIC WALL COVERING
GA	GAUGE
GAL	GALLON
GALV	GALVANIZED
GB	GYPSUM BOARD
GB-AR	GYPSUM BOARD - ABUSE RESISTANT
GB-IR	GYPSUM BOARD - IMPACT RESISTANT
GB-S	GYPSUM BOARD - SECURITY
GFRC	GLASS FIBER REINFORCED CONCRETE
GFRG	GLASS FIBER REINFORCED GYPSUM
GL	GLASS, GLAZING
GL-BLK	GLASS BLOCK
GPM	GALLONS PER MINUTE
GRT	GROUT
GSFT	GLAZED STRUCTURAL FACING TILE
GT	GLASS TILE
GWT	GLAZED WALL TILE
GYP	GYPSUM
H	HIGH
HB	HOSE BIBB
HBD	HARDBOARD
HDC	HOLD DOWN CLIPS
HDNR	HARDENER
HDWD	HARDWOOD
HDWR	HARDWARE
HM	HOLLOW METAL
HORIZ	HORIZONTAL
HPC	HIGH PERFORMANCE COATINGS
HPFP	HIGH PERFORMANCE FLOOR PAINT
HT	HEIGHT
HVAC	HEATING, VENTILATING, AIR CONDITIONING
ID	INSIDE DIAMETER
IN	INCH, INCHES
INCL	INCLUDE, INCLUDING
INFO	INFORMATION
INST	INSTALLATION
INSUL	INSULATION
INT	INTERIOR
IRWC	IMPACT RESISTANT WALL COVERING
IWB	INTERACTIVE WHITE BOARD
JAN	JANITOR
JCT	JUNCTION
JT	JOINT
L	LENGTH/LONG
LAB	LABORATORY
LAHJ	LOCAL AUTHORITY HAVING JURISDICTION
LAM	LAMINATE
LAV	LAVATORY
LH	LEFT HAND
LIN	LINOLEUM
LKR	LOCKER
LMC	LINEAR METAL CEILING
LPS	LAMINATE PANEL SYSTEM
LT	LIGHT
LVR	LOUVER
M	METER
MACH	MACHINE
MAS	MASONRY
MATL	MATERIAL
MAX	MAXIMUM
MB	MARKERBOARD
MCM	METAL COMPOSITE MATERIAL
MCP	METAL CEILING PANEL
MDO	MEDIUM DENSITY OVERLAY
MECH	MECHANICAL
MED	MEDIUM
MEMB	MEMBRANE
MFR	MANUFACTURER
MIF	MULTICOLOR INTERIOR FINISHING
MIN	MINIMUM
MIR	MIRROR
MISC	MISCELLANEOUS
MLDG	MOLDING
MO	MASONRY OPENING
MPS	MANUAL PROJECTION SCREEN
MR	MAP RAIL
MT	MOUNT
MTD	MOUNTED
MTL	METAL
NA	NOT APPLICABLE
NIC	NOT IN CONTRACT
NO.	NUMBER
NOM	NOMINAL
NRC	NOISE REDUCTION COEFFICIENT
NTS	NOT TO SCALE
OC	ON CENTER
OD	OUTSIDE DIAMETER
OFCI	OWNER FURNISHED CONTRACTOR INSTALLED
OPNG	OPENING
OPP HD	OPPOSITE HAND
OVHD	OVERHEAD
P-TILE	PORCELAIN TILE
PC	PRECAST
PERF	PERFORATED, PERFORATION(S)
PERIM	PERIMETER
PIP	POURED IN PLACE
PLAM	PLASTIC LAMINATE
PLAS	PLASTER
PLWD	PLASTIC LAMINATE WOOD
PLYWD	PLYWOOD
PNL	PANEL, PANELING
POLY	POLYETHYLENE
PPS	POWER PROJECTION SCREEN
PPT	PRESSURE- OR PRESERVATIVE-TREATED
PR	PAIR
PREFAB	PREFABRICATED
PREFIN	PREFINISHED
PREP	PREPARE / PREPARATION
PS	PROJECTION SCREEN
PSB	PENCIL SHARPENER BLOCK
PSF	POUNDS PER SQUARE FOOT
PSI	POUNDS PER SQUARE INCH
PT	PAINT
PTN	PARTITION
PTS	PNEUMATIC TUBE SYSTEM
PVC	POLYVINYL CHLORIDE
PVMT	PAVEMENT
PVWC	PERFORATED VINYL WALL COVERING
QSM	QUARTZ SURFACING MATERIAL
QT	QUARRY TILE
QTY	QUANTITY
R	RISER, RADIUS
R/W	RIGHT OF WAY
RAD	RADIUS
RAF	RESILIENT ATHLETIC FLOORING
RB	RESILIENT BASE
RCP	REFLECTED CEILING PLAN
RD	ROOF DRAIN
REFG	REFRIGERATOR
REINF	REINFORCING, REINFORCE(D)
REM	RECESSED ENTRY MAT
REQ'D	REQUIRED
RES	RESINOUS FLOORING
RFT	RUBBER FLOOR TILE
RH	RIGHT HAND
RL	RAIN LEADER
RM	ROOM
RO	ROUGH OPENING
RSF	RUBBER SHEET FLOORING
RSR	RESILIENT STAIR RISER
RST	RESILIENT STAIR TREAD
RT	RIGHT
RTU	ROOFTOP UNIT
SAB	SOUND ATTENUATION BLANKET
SC-PLK	SECURITY CEILING PLANK
SC-PNL	SECURITY CEILING PANEL
SCH	SCHEDULE
SF	SQUARE FEET / FOOT
SFRM	SPRAYED FIRE RESISTANT MATERIAL
SHM	SECURITY HOLLOW METAL
SHTG	SHEATHING
SIM	SIMILAR
SPEC	SPECIFICATION
SPF	SPRAYED POLYURETHANE FOAM
SPR	SPRINKLER
SQ	SQUARE
SQ FT	SQUARE FEET / FOOT
SRD	SECONDARY ROOF DRAIN
SS	STAINLESS STEEL
SSM	SOLID SURFACE MATERIAL
ST	STREET
STC	SOUND TRANSMISSION COEFFICIENT
STD	STANDARD
STL	STEEL
STRUCT	STRUCTURAL
SUSP	SUSPENDED
SV	SHEET VINYL
SWM	SECURITY WOVEN MESH / WOVEN ROD
SYM	SYMMETRICAL
T	TREAD
T&G	TONGUE & GROOVE
T.O.	TOP OF
TB	TACKBOARD
TCF	TEXTILE COMPOSITE FLOORING
TEL	TELEPHONE
TERR-C	TERRAZZO CEMENTITIOUS
TERR-E	TERRAZZO EPOXY
TERR-R	TERRAZZO RUBBERIZED
THHD	THRESHOLD
THK	THICKNESS, THICK
TOS	TOP OF STEEL
TOW	TOP OF WALL
TS	TACK STRIP
TV	TELEVISION
TYP	TYPICAL
UC	UNDERCUT
UG	UNDERGROUND
UH	UNIT HEATER
UNO	UNLESS NOTED (INDICATED) OTHERWISE
VAT	VINYL ASBESTOS TILE
VB	VAPOR BARRIER
VCT	VINYL COMPOSITION TILE
VDB	VISUAL DISPLAY BOARD
VERT	VERTICAL
VEST	VESTIBULE
VFCT	VINYL FREE COMPOSITION TILE
VFWC	VINYL FREE WALLCOVERING
VIF	VERIFY IN FIELD
VR	VAPOR RETARDER
VT	VINYL TILE
VTR	VENT THROUGH ROOF
VW	VINYL WINDOW
VWC	VINYL WALL COVERING
W	WIDE, WIDTH
W/	WITH
W/O	WITHOUT
WC	WATER CLOSET
WCP	WOOD CEILING PANEL
WD	WOOD
WDW	WINDOW
WP	WATERPROOFING
WPT	WORKING POINT
WSCT	WAINSCOT
WSF	WOOD SPORTS FLOORING
WT	WEIGHT
WWF	WELDED WIRE FABRIC
XPS	EXTRUDED POLYSTYRENE

KEYNOTES

n — KEYNOTE (1 TO 2 DIGITS)

nnn — KEYNOTE (3 DIGITS ONLY)

n n/n" — SIZE: THICKNESS OR OTHER DESCRIPTIVE INFORMATION

1. KEYNOTES ARE GENERALLY ASSOCIATED WITH A SERIES OF DRAWINGS (e.g., A3.2:n, A5.1:n); THEREFORE KEYNOTE NUMBERS FROM SERIES TO SERIES WILL VARY (i.e., KEYNOTE NO. 1 IN THE A3.2:n SERIES WILL BE DIFFERENT FROM KEYNOTE NO. 1 IN THE A5.1:n SERIES).

ARCHITECTURAL GRAPHIC SYMBOL LEGEND

REFER TO A3.0.1 FOR FINISH SCHEDULE — SUPERVISOR'S OFFICE / A101 / 100 SF — SPACE NAME; SPACE NUMBER; SQUARE FOOTAGE, IF INDICATED; BUILDING "PART" NUMBER IN MULTI-PART BUILDING

REFER TO A3.1.1 FOR SCHEDULE — A101C / 60 — DOOR; FIRE RATING IN MINUTES (IF INDICATED); DOOR SUFFIX LETTER WHEN MORE THAN ONE DOOR PER SPACE; SPACE NUMBER

REFER TO A3.1.n FOR TYPES — STL / 11 — STEEL FRAME NUMBER

REFER TO A3.1.n FOR TYPES — AW / 11 — ALUMINUM WINDOW NUMBER

REFER TO A3.1.n FOR TYPES — AS / 11 — ALUMINUM STOREFRONT NUMBER

REFER TO A3.1.n FOR TYPES — VW / 11 — VINYL WINDOW NUMBER

REFER TO A3.1.n FOR TYPES — CW / 11 — CURTAIN WALL NUMBER

REFER TO A3.1.n FOR TYPES — VR / 11 — LOUVER NUMBER

REFER TO A3.1.n FOR TYPES — GBLK / 11 — GLASS BLOCK NUMBER

REFER TO A0.2 FOR LEGEND — JOINT

REFER TO A0.2 FOR LEGEND — XnH — WALL PARTITION TYPE; FIRE RESISTANCE RATING IN HOURS

REFER TO A0.2 FOR LEGEND — Xn-XX — WALL PARTITION TYPE; SB=SMOKE BARRIER SP=SMOKE PARTITION IU=INCIDENTAL USE

REFER TO A8.1.1 FOR ELEVATIONS — A8.3 / A8.1 — INTERIOR ARCHITECTURAL WOODWORK (CASEWORK) ELEVATION

REFER TO A10.1 FOR LEGEND — RFAn — ROOF ASSEMBLY

REFER TO LS1.1 FOR LEGEND — Xn — FIRE-RATED ASSEMBLY

REFER TO A5.1.1 FOR LEGEND — WAn — WALL ASSEMBLY

REFER TO A7.1.1 FOR LEGEND — TAn — TOILET ASSEMBLY

REFER TO A3.1.n FOR LEGEND — n — GLAZING/GLASS TYPES

1T — EQUIPMENT TYPE

N — PLAN NORTH (MAY DIFFER FROM POLAR NORTH)

MATCH LINE

WPT — WORKING POINT

DATUM POINT

℄ — CENTERLINE

℄ — PLATE

FEC — SURFACE MOUNT FEC: TOP OF CABINET AT 4'-0" AFF

FEC — SEMI-RECESSED FEC: T.O. MASONRY OPENING AT 4'-0" AFF

FEC — FULLY-RECESSED FEC: T.O. MASONRY OPENING AT 4'-0" AFF

FEB — BRACKET: MOUNT BRACKET AT 4'-0" AFF

1 / A — STRUCTURAL GRID LINE WITH DESIGNATIONS

1 / A2.1 — WALL OR MISC SECTION WHERE CUT; WALL SECTION NUMBER; DRAWING NUMBER WHERE WALL SECTION IS INDICATED

1 / A2.1 — DETAIL OR ENLARGED PLAN WHERE CUT; DETAIL OR ENLARGED PLAN NUMBER; DRAWING NUMBER WHERE DETAIL OR ENLARGED PLAN IS INDICATED

1 / A2.1 — 1 / A2.1 — BUILDING SECTION WHERE CUT; SECTION NUMBER; DRAWING NUMBER WHERE SECTION IS INDICATED

1 / 2 A7.1 4 / 3 — A7.1 — INTERIOR OR EXTERIOR ELEVATION WHERE CUT; ELEVATION NUMBER; DRAWING NUMBER WHERE ELEVATION IS INDICATED; MULTIPLE ELEVATIONS

PLAN TITLE

1/8"=1'-0"

A — ELEVATION OR BUILDING SECTION TITLE

A2.0.1 A4.1 A2.0.2 A2.0.3 — 1/4"=1'-0"

- ELEVATION OR BUILDING SECTION LETTER
- DRAWING NUMBER WHERE ELEVATION OR BUILDING SECTION IS INDICATED
- DRAWING NUMBER WHERE ELEVATION OR BUILDING SECTION IS CUT
- ADDITIONAL DRAWING NUMBERS WHERE ELEVATION OR BUILDING SECTION IS CUT

1 — ENLARGED PLAN OR WALL SECTION TITLE

A2.1 A7.1 A2.3 A2.6 — 1/4"=1'-0"

- ENLARGED PLAN OR WALL SECTION NUMBER
- DRAWING NUMBER WHERE ENLARGED PLAN OR WALL SECTION IS INDICATED
- DRAWING NUMBER WHERE ENLARGED PLAN OR WALL SECTION IS CUT
- ADDITIONAL DRAWING NUMBERS WHERE ENLARGED PLAN OR WALL SECTION IS CUT

3 — DETAIL TITLE

A5.1 A5.2 A5.3 A5.7 — 1/2"=1'-0"

- DETAIL NUMBER OR LETTER
- DRAWING NUMBER WHERE DETAIL IS INDICATED
- DRAWING NUMBER WHERE DETAIL IS CUT
- ADDITIONAL DRAWING NUMBERS WHERE DETAIL IS CUT

1 — CASEWORK TITLE

1/4"=1'-0"

- CASEWORK ELEVATION NUMBER

ARCHITECTURAL GENERAL NOTES

A. THE CONTRACT DOCUMENTS ARE COMPLEMENTARY AND WHAT IS REQUIRED BY ONE SHALL BE AS BINDING AS IF REQUIRED BY ALL. IN THE CASE OF A CONFLICT, DISAGREEMENT, OR AMBIGUITY, PROVIDE THE BETTER QUALITY. IN THE CASE OF A CONFLICT, DISAGREEMENT, OR AMBIGUITY, PROVIDE THE GREATER QUANTITY OF WORK.

B. ELEMENTS THAT ARE IDENTIFIED BY OTHER DISCIPLINES (e.g., CIVIL, STRUCTURAL, PLUMBING, FIRE PROTECTION, MECHANICAL, ELECTRICAL) ELSEWHERE WITHIN THE ARCHITECTURAL SERIES OF DRAWINGS AND/OR SPECIFICATIONS, OR IDENTIFIED OR COVERED BY DEFAULTS (e.g., SIZES, THICKNESS, SPACING, MATERIALS) IN THE SPECIFICATIONS MAY NOT BE ANNOTATED (NOTE OR KEYNOTED) ON THESE DRAWINGS.

C. ELEMENTS IDENTIFIED IN "LEGENDS" AND/OR "GENERAL NOTES" MAY NOT BE NOTED IN DETAILS, OR SECTIONS, AS THESE ELEMENTS ARE IDENTIFIED IN THE LEGENDS (e.g. FACE BRICK, CMU, WINDOWS)

D. REFER TO "ASSEMBLIES" FOR MATERIALS AND COMPONENTS THAT MAKE UP THAT PARTICULAR ASSEMBLY (e.g., EXTERIOR WALL ASSEMBLIES, ROOF ASSEMBLIES, AND FIRE-RATED ASSEMBLIES). ONCE A PARTICULAR ASSEMBLY HAS BEEN IDENTIFIED ON ONE DRAWING, THAT SAME ASSEMBLY GRAPHIC SHALL APPLY TO ALL OTHER SIMILAR LOCATIONS UNLESS SPECIFICALLY INDICATED OTHERWISE. PROVIDE THAT SAME ASSEMBLY AT THE SIMILAR LOCATION WHETHER THE ASSEMBLY GRAPHIC SYMBOL IS SHOWN OR NOT.

E. VERIFY ALL DIMENSIONS, INCLUDING DIMENSIONS ON STRUCTURAL DRAWINGS AND OTHER ARCHITECTURAL DRAWINGS. IMMEDIATELY NOTIFY ARCHITECT OF ANY DISCREPANCIES.

F. PROVIDE CONCRETE HOUSEKEEPING PADS FOR ALL EQUIPMENT INDICATED TO BE MOUNTED OR OTHERWISE REQUIRED TO BE MOUNTED TO THE FLOOR. WHERE PADS ARE NOT SHOWN, PROVIDE 6" THICK CONCRETE PADS W/ 3/4" CHAMFERED EDGES (ALL SIDES). REINFORCE WITH MESH EQUIVALENT TO FLOOR SLAB REINFORCING REQUIREMENTS.

ARCHITECTURAL MATERIALS LEGEND

- EARTH
- POROUS FILL
- CONCRETE
- FACE BRICK
- SPLIT-FACE BLOCK
- CONCRETE MASONRY UNIT
- GROUTED SOLID CONCRETE MASONRY UNIT

NOTE: PROVIDE 100% SOLID, PLANT-CAST UNITS WHERE CORE HOLES WOULD BE VISIBLE WITHIN FINISH SPACE (E.G., WINDOW SILLS)

- ARCHITECTURAL PRECAST CONCRETE
- CAST STONE MASONRY
- RIGID INSULATION
- BATT INSULATION
- SPRAYED POLYURETHANE FOAM
- WOOD SHIM
- WOOD BLOCKING - CONTINUOUS
- FINISHED WOOD
- PLYWOOD
- GYPSUM BOARD / SHEATHING
- STONE

MOSELEYARCHITECTS
911 N. WEST STREET, SUITE 205 RALEIGH, NORTH CAROLINA 27603
PHONE (919) 840-0091
MOSELEYARCHITECTS.COM

ASHLEY P. DENNIS — REGISTERED ARCHITECT — 11711 — 8/2/24 — NORTH CAROLINA — RALEIGH, NC

PENDER COUNTY SCHOOLS K-8 SCHOOL

Pender County Schools
Highway 210, Hampstead, NC 28443

PROJECT NO: 631310
DATE: AUGUST 2, 2024

REVISIONS	
DATE	DESCRIPTION

GENERAL ARCHITECTURAL INFORMATION

A0.1

8/2/2024 3:50:37 PM

TERMINATION GENERAL NOTES


A. AT FIRE-, SMOKE-, AND ACOUSTICALLY RATED WALLS: SEAL ALL NON-OBSTRUCTED HEAD-OF-WALL CONDITIONS IN ACCORDANCE WITH JOINT SYSTEM MANUFACTURER'S RECOMMENDATIONS BASED ON CONDITION ENCOUNTERED (E.G., CMU-TO-DECK (PARALLEL OR PERPENDICULAR TO FLUTES); OR CFSF-TO-DECK (PARALLEL OR PERPENDICULAR TO FLUTES) TO MAINTAIN ASSEMBLY RATING CONSISTENT WITH WALL/PARTITION REQUIREMENTS. BRACE WALL AS INDICATED OR REQUIRED.

B. AT ALL OTHER WALLS INDICATED TO EXTEND TO UNDERSIDE OF FLOOR/ROOF DECK/CAP: SEAL ALL NON-OBSTRUCTED HEAD-OF-WALL CONDITIONS IN ACCORDANCE WITH JOINT SYSTEM MANUFACTURER'S RECOMMENDATIONS BASED ON CONDITION ENCOUNTERED (E.G., CMU-TO-DECK (PARALLEL OR PERPENDICULAR TO FLUTES); OR CFSF-TO-DECK (PARALLEL OR PERPENDICULAR TO FLUTES). BRACE WALL AS INDICATED OR REQUIRED.

C. AT ALL WALLS PREVENTED FROM TERMINATING AT THE UNDERSIDE OF FLOOR/ROOF DECK BY OBSTRUCTIONS, COMPLY WITH THE FOLLOWING:


- AT FIRE-, SMOKE-, AND ACOUSTICALLY-RATED WALLS: ENCASE OBSTRUCTION(S) TO MAINTAIN ASSEMBLY RATING CONSISTENT WITH WALL/PARTITION REQUIREMENTS.
- AT SECURITY WALLS: TERMINATE IN ACCORDANCE WITH SECURITY PARTITION REQUIREMENTS.
- AT OTHER WALLS: ENCASE OBSTRUCTION(S) ON ONE SIDE.
- SEAL ENCASEMENT TO WALL AND SEAL ENCASEMENT TO DECK IN ACCORDANCE WITH JOINT SYSTEM MANUFACTURER'S RECOMMENDATIONS AND TO MAINTAIN ASSEMBLY RATING CONSISTENT WITH WALL/PARTITION REQUIREMENTS.

TERMINATIONS

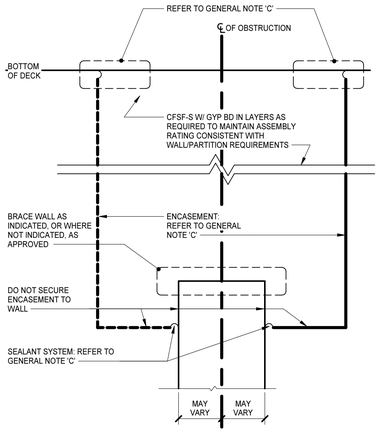

HEAD-OF-WALL TERMINATION @ OBSTRUCTION

OBSTRUCTION MAY VARY (BEAM, JOIST, GIRDER, CHANNEL, DUCTWORK, PIPING)

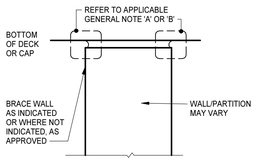

HEAD-OF-WALL TERMINATION @ NON-OBSTRUCTION

WALL JOINT GENERAL NOTES

A. LOCATE CONTROL JOINTS IN INTERIOR AND EXTERIOR WALLS AS INDICATED ON DRAWINGS.

B. JOINTS ARE INDICATED THUS ◄ ON PLANS AND ELEVATIONS.


C. WALLS AND JOINT TYPES/DETAILS ARE DIAGRAMMATIC. ADJUST JOINT TYPES/DETAILS IN ACCORDANCE WITH ACTUAL FIELD CONDITIONS.

D. PROVIDE TESTED JOINT ASSEMBLIES AT FIRE-, SMOKE-, AND ACOUSTICAL-RATED WALLS.

E. WHEN USED HEREIN "RATED" MEANS: FIRE, SMOKE, AND/OR ACOUSTICAL.


F. REFER TO SPECIFICATIONS FOR ADDITIONAL WALL JOINT REQUIREMENTS.

EXTERIOR WALL JOINT GRAPHICS

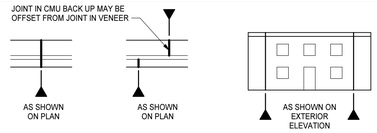


WALL JOINTS

RATED/ NON-RATED CFSF/ PANELS

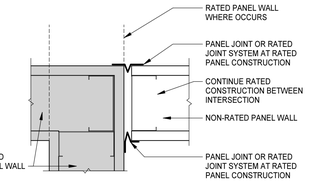


NOTE:
RATED WALL SHADED FOR CLARITY THIS DETAIL


CMU/ CFSF

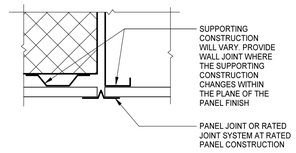


EQUAL BEARING CMU INTERSECTIONS

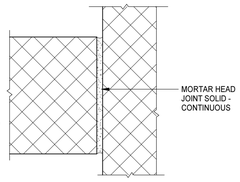


VENEER/ CAVITY

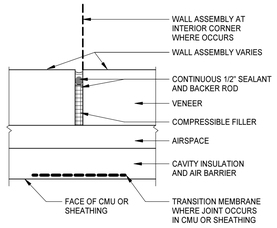


CMU

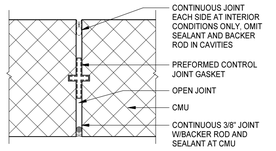


CFSF/ PANELS

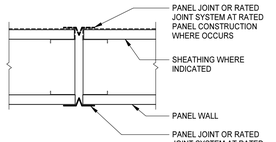


PANEL

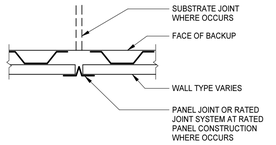

DIFFERENTIAL BEARING CMU INTERSECTIONS

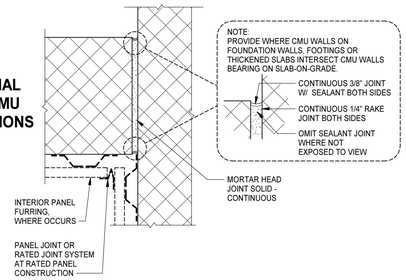

RATED/ NON-RATED CMU

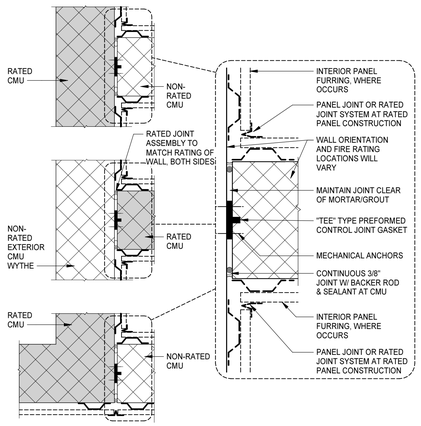

NOTE:
RATED WALLS SHADED FOR CLARITY THIS DETAIL

WALL/PARTITION TYPE GENERAL NOTES

A. PLAN DIMENSIONS ARE TO FACE OF WALL OR PARTITION. WHERE APPLIED FINISHES OCCUR-SUCH AS CERAMIC TILE-DIMENSIONS ARE TO FACE OF APPLIED FINISH. FOR WAINSCOTS, FLOOR PLAN DIMENSIONS ARE TO FACE OF WAINSCOT MATERIAL. APPLIED FINISHES ARE NOT ALLOWED TO REDUCE CLEAR DIMENSIONS. "APPLIED FINISHES" IN THIS CASE DO NOT INCLUDE TRIM, BASE, AND ACOUSTIC WALL PANELS.

B. EXTEND WALL/PARTITION ASSEMBLY COMPONENTS FULL HEIGHT OF ASSEMBLY.

C. ALL INTERIOR MASONRY UNIT PARTITIONS: **M2** UNLESS INDICATED OTHERWISE.

D. ALL INTERIOR CFSF PANEL PARTITIONS: **P1** UNLESS INDICATED OTHERWISE.

E. REFER TO STRUCTURAL DRAWINGS AND RELATED SPECIFICATIONS FOR SOLID MASONRY, GROUTING, AND REINFORCEMENT REQUIREMENTS INCLUDING BUT MAY NOT BE LIMITED TO:

- MASONRY WALLS/PARTITIONS
- LINTELS
- LINTEL BEARING CONDITIONS
- BOND BEAMS
- SHELF BEARING CONDITIONS.
- STRUCTURAL REINFORCING REQUIREMENTS
- CHANGES IN WYTHE

F. THE TERMS "WALL" AND "PARTITION" MAY BE USED INTERCHANGEABLY THROUGHOUT THE CONTRACT DOCUMENTS.

G. EXTEND ALL FIRE-, SMOKE-, INCIDENTAL USE-, AND ACOUSTICAL-RATED WALLS/PARTITIONS TO UNDERSIDE OF FLOOR DECK, ROOF DECK, STRUCTURAL ELEMENT ENCASEMENT OR SOLID CAP ABOVE.

- SEAL AND TERMINATE IN ACCORDANCE WITH JOINT SYSTEM TESTED ASSEMBLIES FOR RESPECTIVE TYPE OF WALLS/PARTITIONS.

H. PARTITIONS THAT DO NOT EXTEND TO UNDERSIDE OF DECK OR CAP ABOVE:

- EXTEND 4 INCHES MINIMUM ABOVE HIGHEST ADJACENT FINISH CEILING UNLESS INDICATED OTHERWISE.

I. DO NOT CONNECT TIES, ANCHORS, OR REINFORCING TO SINGLE CANTILEVERED FIRE WALL OR BETWEEN DOUBLE FIRE WALLS.

J. SEAL AROUND ALL PENETRATIONS.

K. COMPLY WITH TERMINATION, WALL JOINT, AND MISCELLANEOUS DETAILS FOR THOSE CONDITIONS WHERE APPLICABLE. COMPLY WITH REFERENCED STANDARDS WHERE DETAILS ARE NOT IDENTIFIED IN THE DRAWINGS.

L. WALL/PARTITION TYPES DO NOT ADDRESS WALL FINISHES. REFER TO FINISH SCHEDULE.

M. FINISHED SPACES: PROVIDE CHASES AROUND ALL EXPOSED VERTICAL COMPONENTS, INCLUDING BUT NOT LIMITED TO: DUCTWORK, PIPING, AND CONDUIT, UNLESS COMPONENTS ARE SPECIFICALLY INDICATED TO REMAIN EXPOSED. IF NOT OTHERWISE INDICATED, PROVIDE M1 OR P4 CHASE CONSTRUCTION.

- HOLD CHASES TIGHT TO COMPONENTS ALLOWING FOR ACCESS, INSULATION, AND TOLERANCES.
- EXTEND CHASES FROM FLOOR TO 4 INCHES MINIMUM ABOVE FINISH CEILING OR IF NO CEILING IS INDICATED, EXTEND CHASES TO UNDERSIDE OF FLOOR DECK, ROOF DECK, OR SOLID CAP ABOVE AND TERMINATE ACCORDINGLY.

N. PROVIDE BACKER BOARD/UNIT OF SAME THICKNESS INDICATED IN LIEU OF GYPSUM BOARD PANEL AT PORTIONS OF WALLS/PARTITIONS TO RECEIVE TILE.

MASONRY UNIT WALL/PARTITION TYPES

REPRESENTED BY Xnn

MARK	FIRE RATED ASSEMBLY (REFER TO LS 1.1 FOR LEGEND)	REMARKS	INFORMATION
M1	--	--	3 5/8" — 4" CMU
M2	X3	--	5 5/8" — 6" CMU
M3	--	--	7 5/8" — 8" CMU
M3-1	X3	--	
M3-2	X2	--	
M4	-	--	NOT USED
M5	--	--	11 5/8" — 12" CMU
M5-2	X2	--	

PANEL WALL/PARTITION TYPES

REPRESENTED BY Xnn

MARK	FIRE RATED ASSEMBLY (REFER TO LS 1.1 FOR LEGEND)	REMARKS	INFORMATION
P1	--	--	7 1/4" — 5/8" ABUSE RESISTANT GYP BD; 6" CFSF-NS; 3 1/2" SOUND BATTS
P2	--	--	6 5/8" — 5/8" ABUSE RESISTANT GYP BD; 6" CFSF-NS
P3	--	--	4 7/8" — 5/8" ABUSE RESISTANT GYP BD; 3 5/8" CFSF-NS; 3 1/2" SOUND BATTS
P4	--	--	4 1/4" — 5/8" ABUSE RESISTANT GYP BD; 3 5/8" CFSF-NS
P5	--	--	9 1/4" — 5/8" ABUSE RESISTANT GYP BD; 8" CFSF-NS; 3 1/2" SOUND BATTS

MOSELEYARCHITECTS
911 N. WEST STREET, SUITE 205 RALEIGH, NORTH CAROLINA 27603
PHONE (919) 840-0091
MOSELEYARCHITECTS.COM

ASHLEY P. DENNIS — REGISTERED ARCHITECT — 11711 — 8/2/24 — NORTH CAROLINA — RALEIGH, NC

PENDER COUNTY SCHOOLS K-8 SCHOOL

Pender County Schools
Highway 210, Hampstead, NC 28443

PROJECT NO: 631310
DATE: AUGUST 2, 2024


REVISIONS	
DATE	DESCRIPTION

WALL/PARTITION TYPES, WALL JOINTS AND TERMINATIONS

A0.2

8/2/2024 3:50:40 PM

8/2/2024 3:50:50 PM

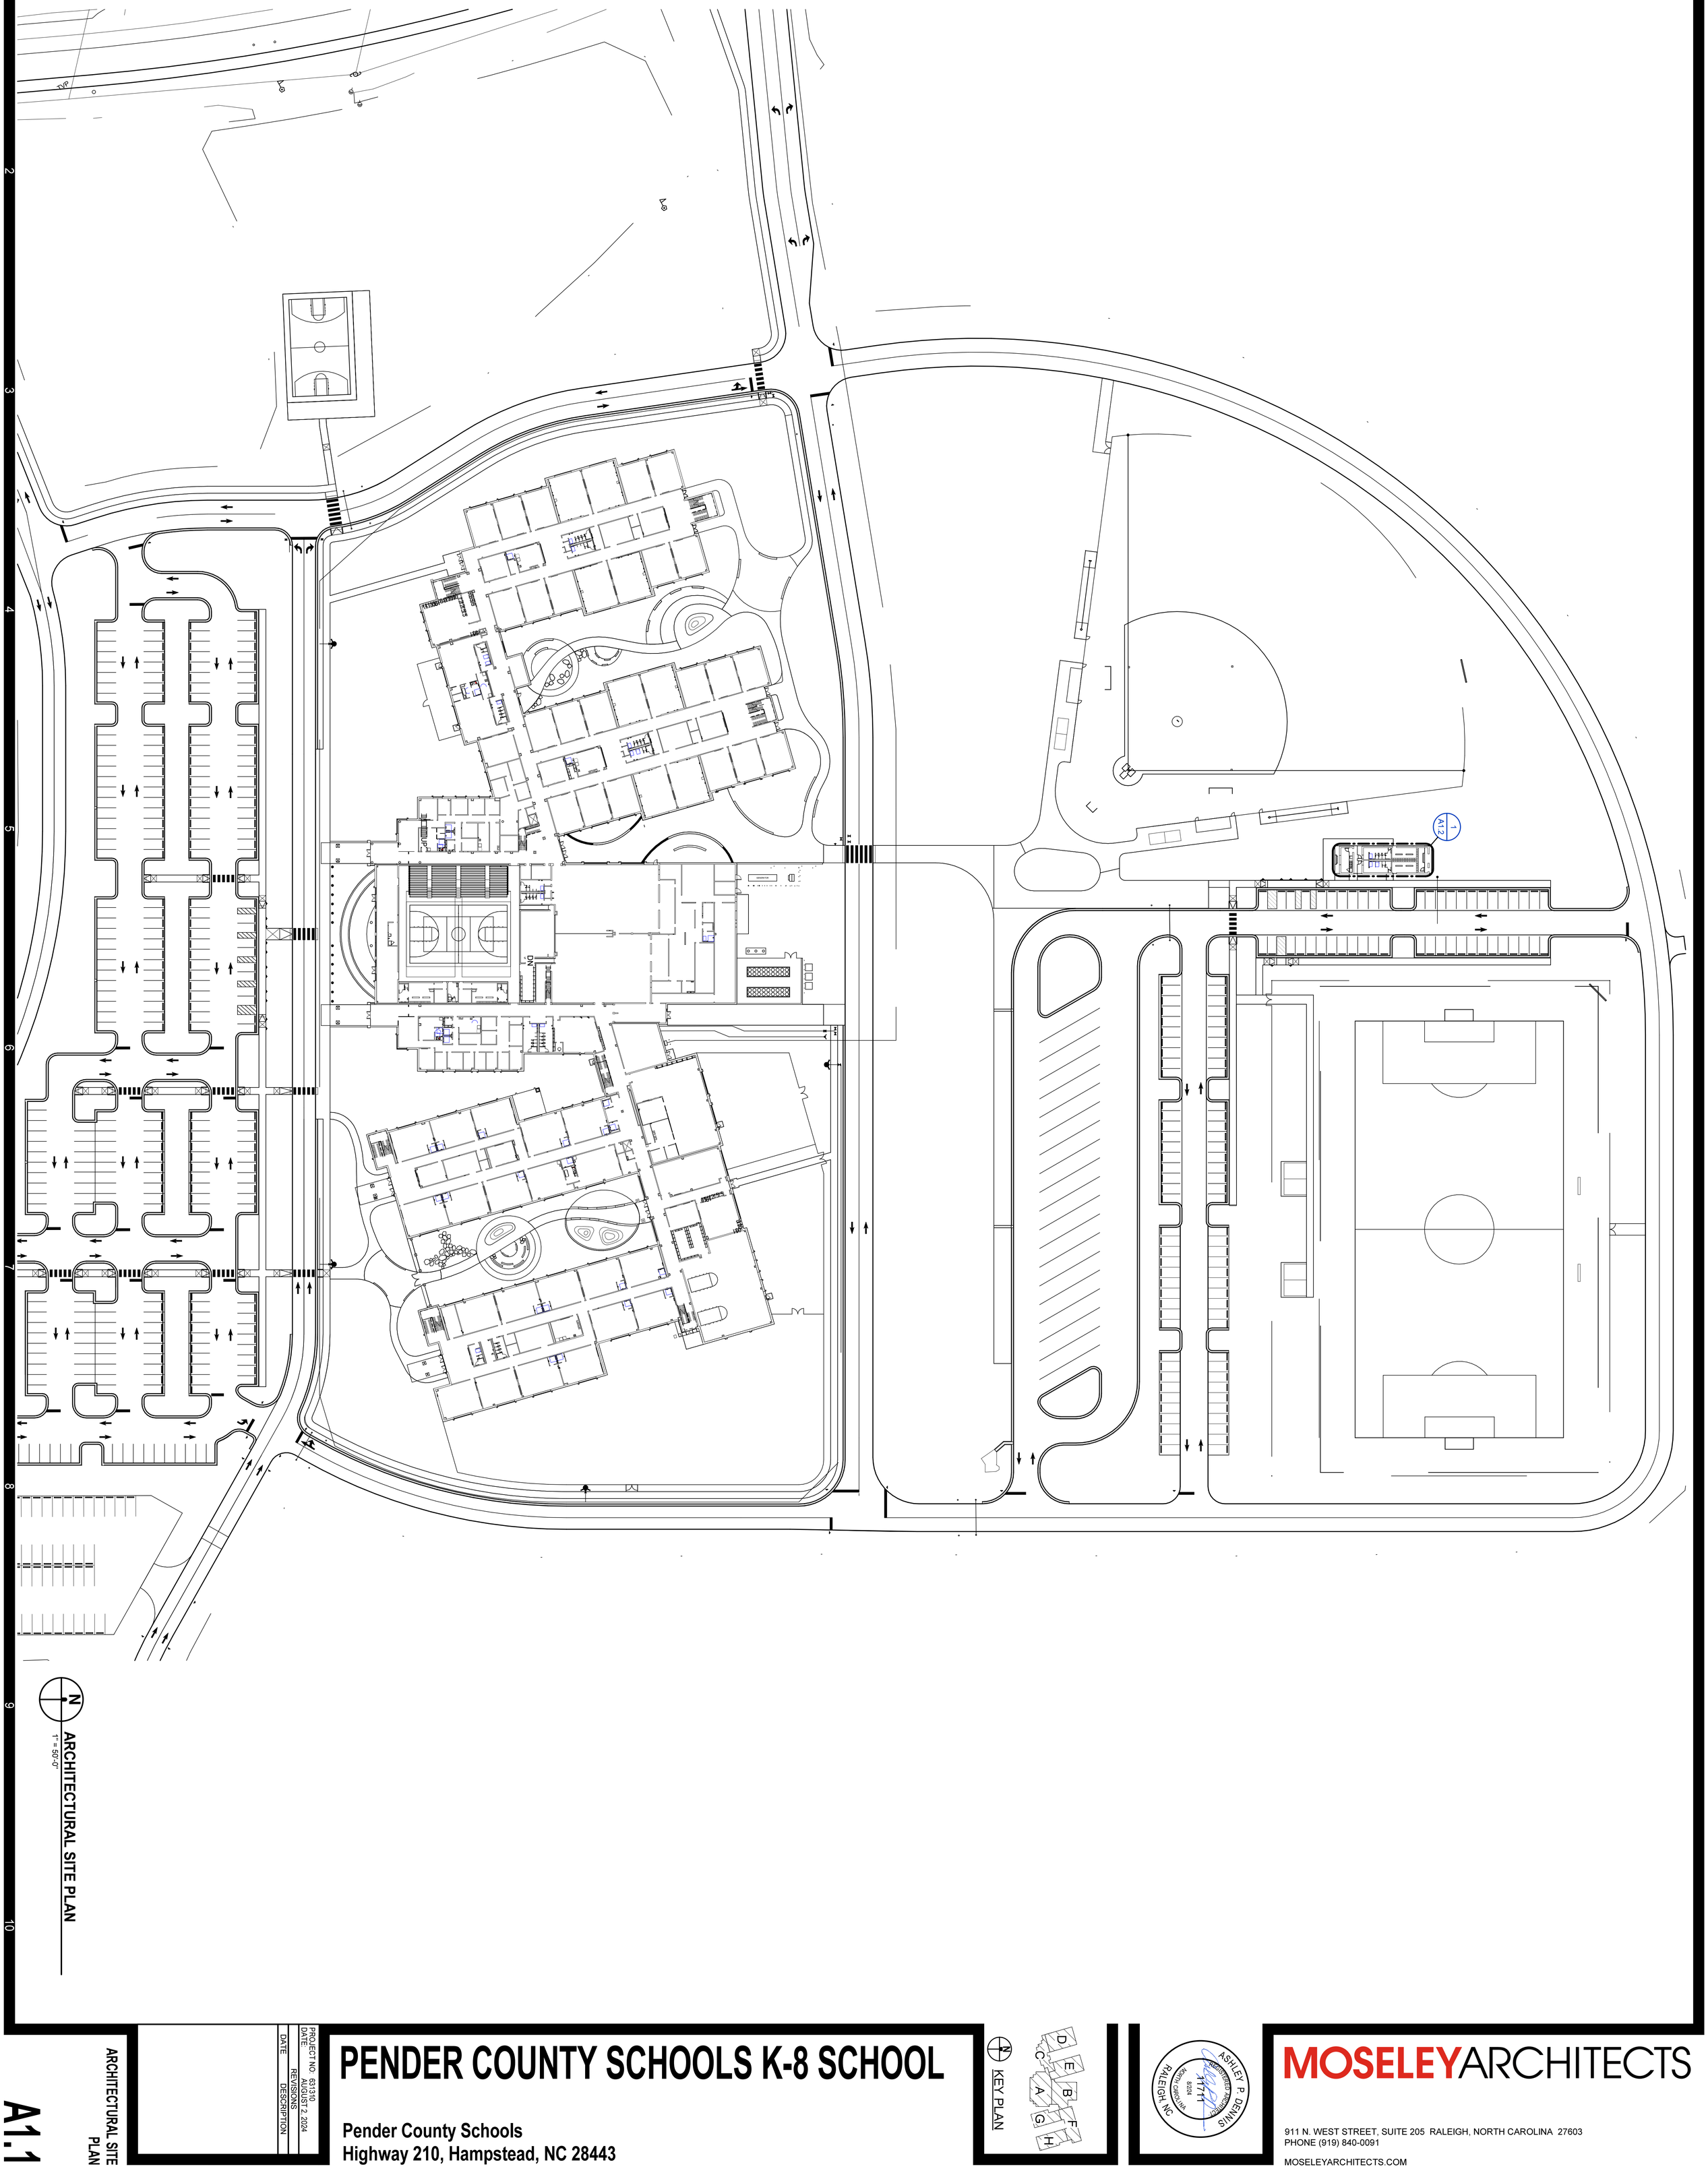

ARCHITECTURAL SITE PLAN

1" = 50'-0"

PENDER COUNTY SCHOOLS K-8 SCHOOL

Pender County Schools
Highway 210, Hampstead, NC 28443

KEY PLAN

ASHLEY P. DENNIS
REGISTERED ARCHITECT
11711
SOUTH CAROLINA
6/2024
RALEIGH NC

MOSELEYARCHITECTS

911 N. WEST STREET, SUITE 205 RALEIGH, NORTH CAROLINA 27603
PHONE (919) 840-0091

MOSELEYARCHITECTS.COM

PROJECT NO. 63.1310
DATE AUGUST 2, 2024


DATE	REVISIONS DESCRIPTION

ARCHITECTURAL SITE PLAN


A1.1

GENERAL NOTES


A. REFER TO DRAWING A0.2 FOR PARTITION TYPES AND WALL JOINT TYPES.
B. REFER TO DRAWING A5.1.1 FOR EXTERIOR WALL ASSEMBLIES LEGEND.
C. REFER TO TOILET ACCESSORY SCHEDULE ON DRAWING A7.1.1.
D. REFER TO DRAWING A9.1.1 FOR REFLECTED CEILING PLAN LEGEND.
E. REFER TO DRAWING A10.1 FOR ROOF ASSEMBLIES.

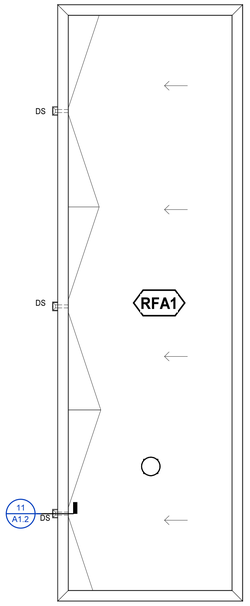


N **FIELDHOUSE ROOF PLAN**
1/8" = 1'-0"

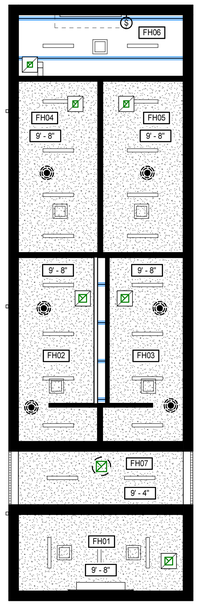


N **REFLECTED CEILING PLAN**
1/8" = 1'-0"

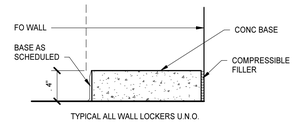


13 A1.2 **LOCKER BASE DETAIL**
1 1/2" = 1'-0"

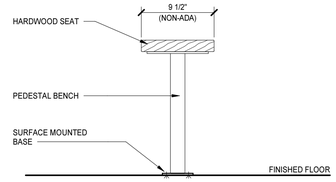


12 A1.2 A1.2 **LOCKER ROOM BENCH (INCLUDING ADA) DETAIL**
1 1/2" = 1'-0"

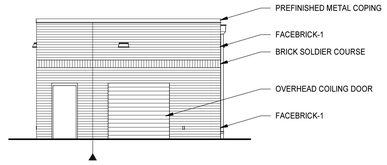


6 A1.2 A1.2 **BUILDING ELEVATION**
1/8" = 1'-0"

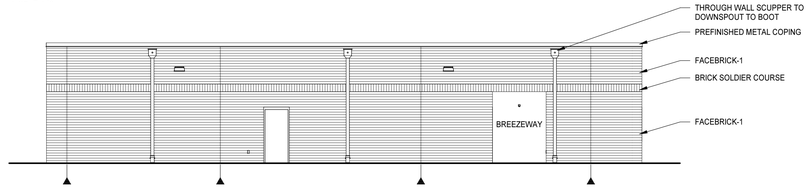


4 A1.2 A1.2 **BUILDING ELEVATION**
1/8" = 1'-0"

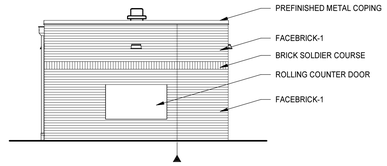


5 A1.2 A1.2 **BUILDING ELEVATION**
1/8" = 1'-0"

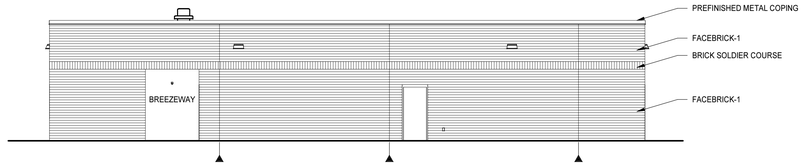


3 A1.2 A1.2 **BUILDING ELEVATION**
1/8" = 1'-0"

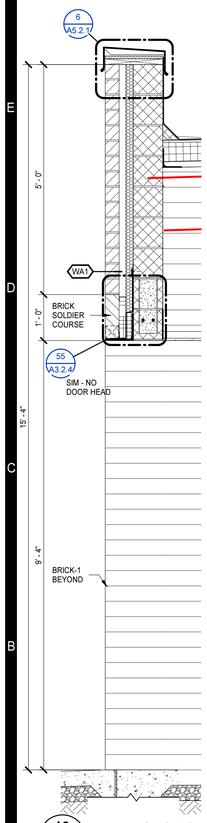


10 A1.2 A1.2 **WALL SECTION**
3/4" = 1'-0"

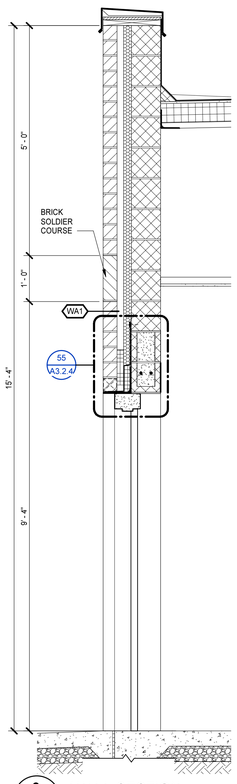


9 A1.2 A1.2 **WALL SECTION**
3/4" = 1'-0"

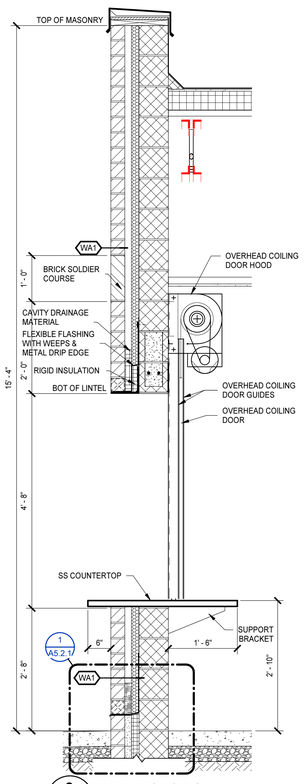


8 A1.2 A1.2 **WALL SECTION**
3/4" = 1'-0"

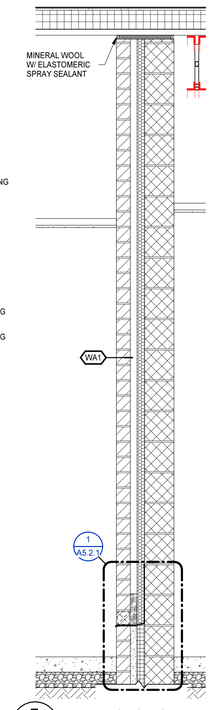


7 A1.2 A1.2 **WALL SECTION**
3/4" = 1'-0"

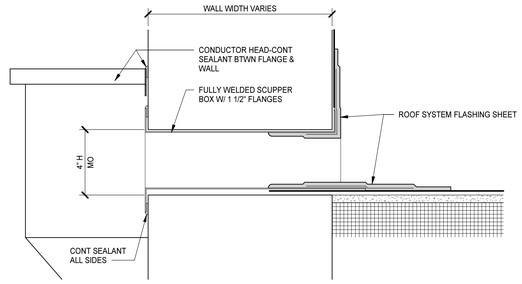

11 A1.2 A1.2 **SCUPPER DETAIL**
3" = 1'-0"

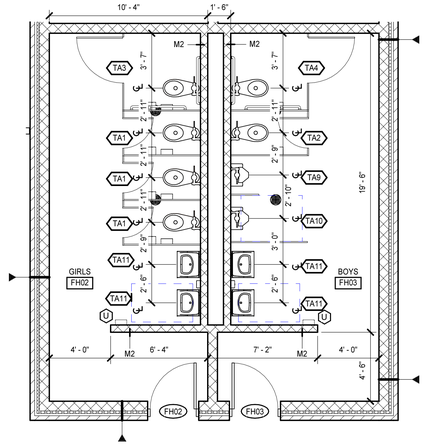

2 A1.2 A1.2 **ENLARGED TOILET PLAN**
1/4" = 1'-0"

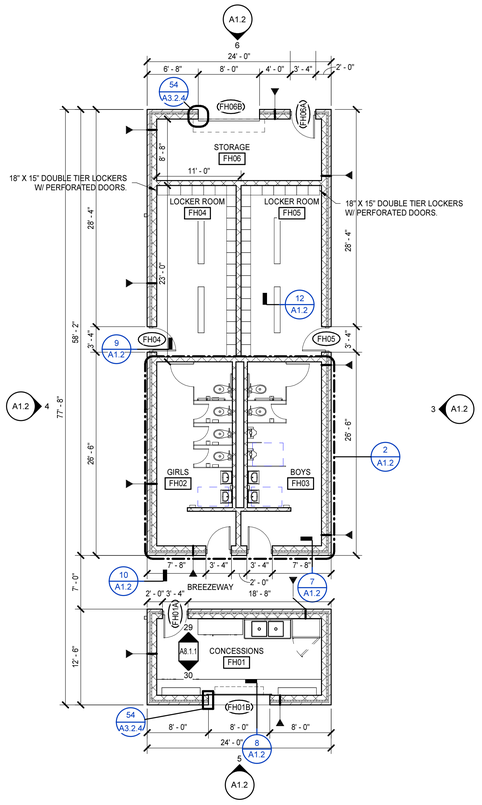

N **FIELDHOUSE FLOOR PLAN**
1/8" = 1'-0"

MOSELEYARCHITECTS
911 N. WEST STREET, SUITE 205 RALEIGH, NORTH CAROLINA 27603
PHONE (919) 840-0091
MOSELEYARCHITECTS.COM

ASHLEY P. DENNIS
REGISTERED ARCHITECT
11711
8/2/24
NORTH CAROLINA
RALEIGH, NC

PENDER COUNTY SCHOOLS K-8 SCHOOL

Pender County Schools
Highway 210, Hampstead, NC 28443

PROJECT NO: 631310
DATE: AUGUST 2, 2024


REVISIONS	
DATE	DESCRIPTION

FIELDHOUSE

A1.2

8/2/2024 3:50:58 PM


8/2/2024 3:51:10 PM

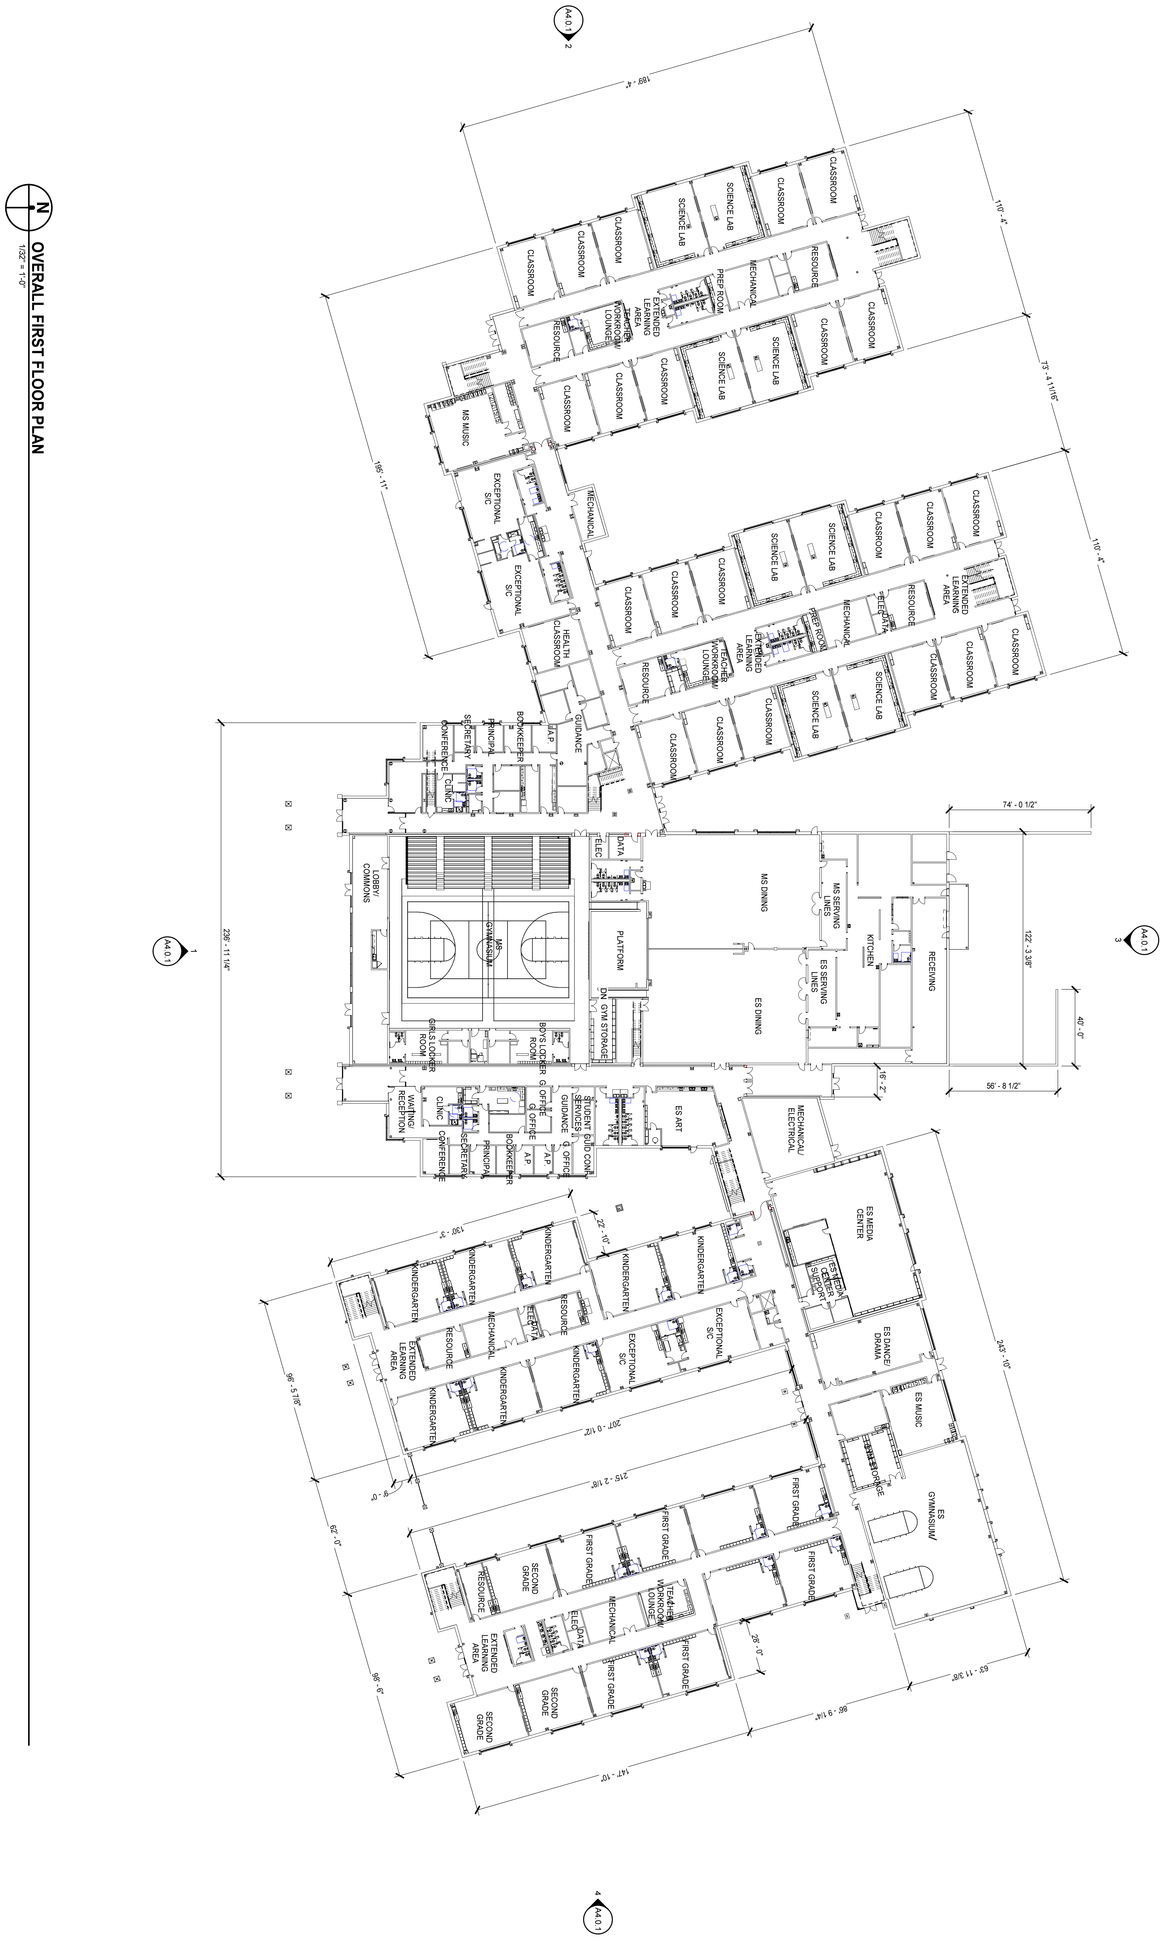

N

1/32" = 1'-0"

OVERALL FIRST FLOOR PLAN

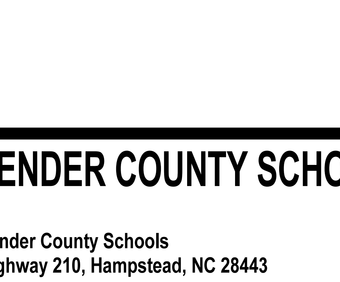


PENDER COUNTY SCHOOLS K-8 SCHOOL

Pender County Schools
Highway 210, Hampstead, NC 28443

PROJECT NO 8070S1
ISSUE DATE AUG 2 2024

DATE	REVISIONS DESCRIPTION

KEY PLAN

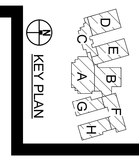

ASHLEY P DENNIS
REGISTERED ARCHITECT
6824
RALEIGH, NC

MOSELEYARCHITECTS


911 N. WEST STREET, SUITE 205 RALEIGH, NORTH CAROLINA 27603
PHONE (919) 840-0091

MOSELEYARCHITECTS.COM

OVERALL FIRST FLOOR PLAN

A2.0.1

8/2/2024 3:51:22 PM

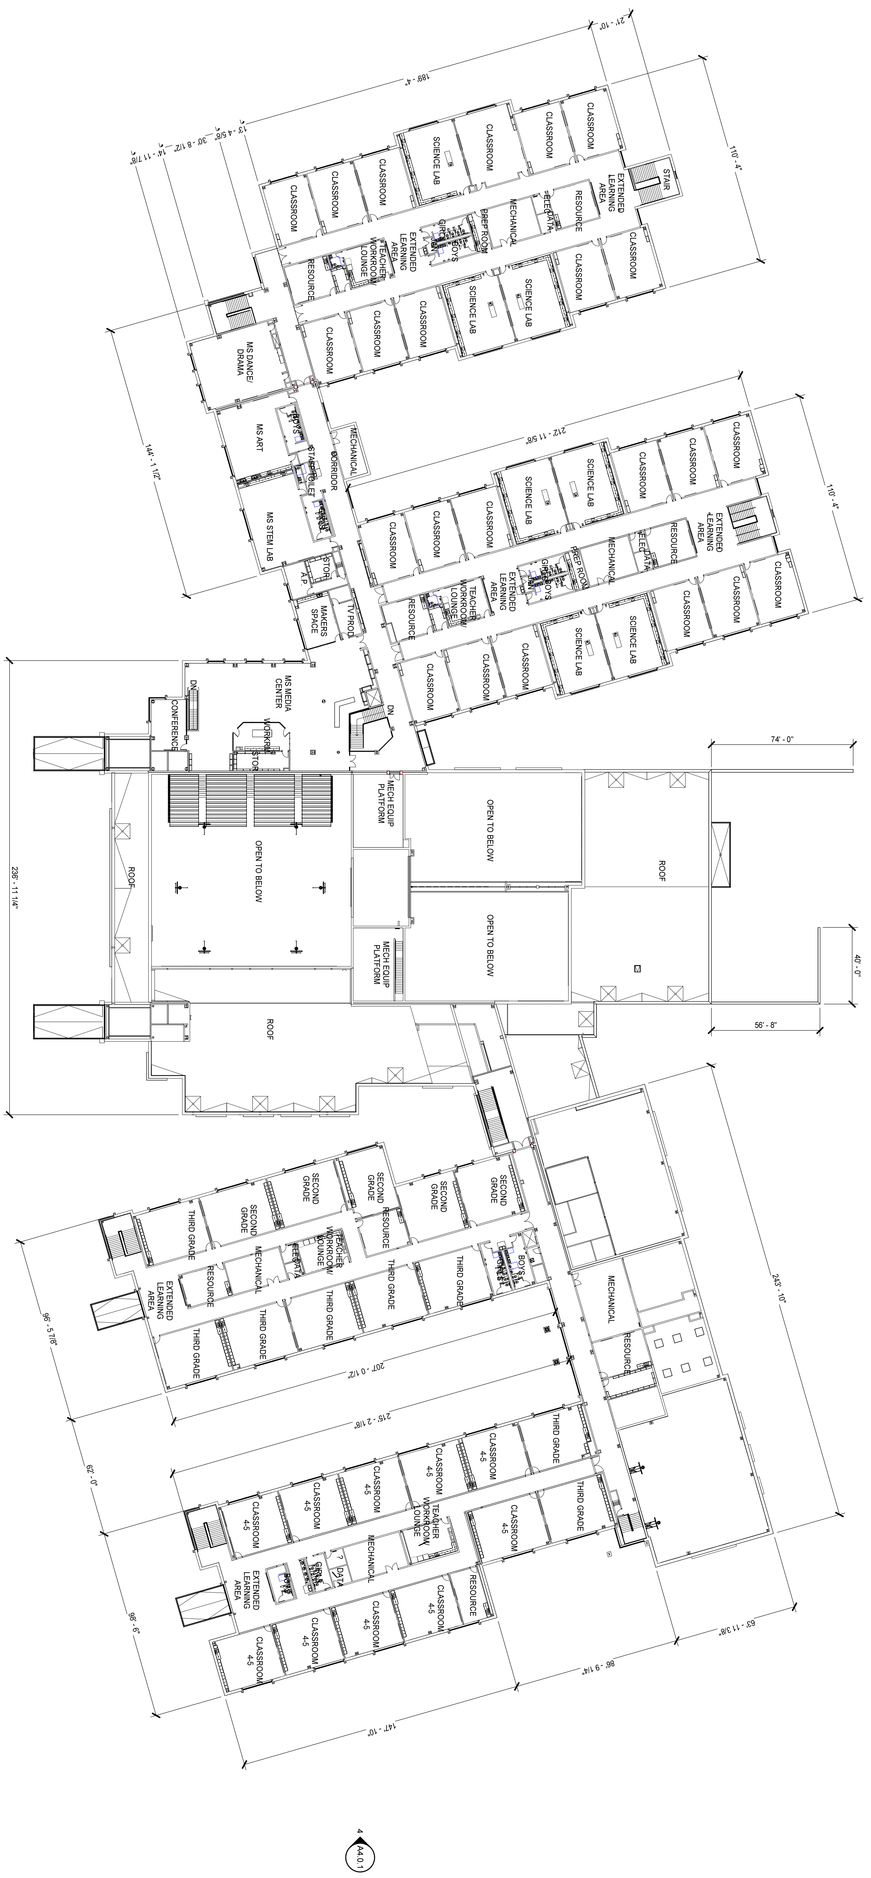

OVERALL SECOND FLOOR PLAN

1/32" = 1'-0"


PENDER COUNTY SCHOOLS K-8 SCHOOL

Pender County Schools
Highway 210, Hampstead, NC 28443

PROJECT NO 8070.01
DATE 8.2.2024

DATE	DESCRIPTION
	REVISIONS

KEY PLAN

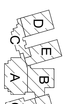

ASHLEY P DENNIS
REGISTERED ARCHITECT
11111
RALEIGH, NC

MOSELEYARCHITECTS

911 N. WEST STREET, SUITE 205 RALEIGH, NORTH CAROLINA 27603
PHONE (919) 840-0091

MOSELEYARCHITECTS.COM

OVERALL SECOND FLOOR PLAN

A2.0.2

FLOOR PLAN KEYNOTES

REPRESENTED BY [n]

APPLIES TO DRAWINGS A2.1.1 - A2.1.16

1	VERTICAL LADDER
2	OPERABLE PARTITION CONT HINGED
4	TV MONITOR NIC - MOUNT AT 54" AFF TO CENTER OF SCREEN
5	PEGBOARD (4'WX4'W) - MOUNT AT 30"AFF
6	INDUSTRIAL METAL TABLE AND SHELVING UNIT, REFER TO DIV 12
7	12" X 12" X 72" METAL LOCKERS
8	36" X 12" X 84" METAL SHELVING
9	36" X 18" X 84" METAL SHELVING
10	STEEL GRATING CATWALK WITH STEEL PIPE GUARD RAILING
11	42" X 12" X 84" METAL SHELVING
12	48" X 12" X 84" METAL SHELVING
13	30" X 18" X 84" METAL SHELVING

FIRST FLOOR PLAN - PART A

1/8" = 1'-0"

0' 2' 4' 8' 16'

1/8" = 1'-0"

MOSELEYARCHITECTS

911 N. WEST STREET, SUITE 205 RALEIGH, NORTH CAROLINA 27603
PHONE (919) 840-0091
MOSELEYARCHITECTS.COM

ASHLEY P. DENNIS
REGISTERED ARCHITECT
11111
8/2/24
NORTH CAROLINA
RALEIGH, NC

KEY PLAN

PENDER COUNTY SCHOOLS K-8 SCHOOL

Pender County Schools
Highway 210, Hampstead, NC 28443

PROJECT NO: 631310
DATE: AUGUST 2, 2024

REVISIONS

DATE	DESCRIPTION

FIRST FLOOR PLAN - PART A

A2.1.1


8/2/2024 3:51:34 PM

FLOOR PLAN KEYNOTES

REPRESENTED BY n

APPLIES TO DRAWINGS A2.1.1 - A2.1.16

1	VERTICAL LADDER
2	OPERABLE PARTITION CONT HINGED
4	TV MONITOR NIC - MOUNT AT 54" AFF TO CENTER OF SCREEN
5	PEGBOARD (4'WX4'W) - MOUNT AT 30"AFF
6	INDUSTRIAL METAL TABLE AND SHELVING UNIT, REFER TO DIV 12
7	12" X 12" X 72" METAL LOCKERS
8	36" X 12" X 84" METAL SHELVING
9	36" X 18" X 84" METAL SHELVING
10	STEEL GRATING CATWALK WITH STEEL PIPE GUARD RAILING
11	42" X 12" X 84" METAL SHELVING
12	48" X 12" X 84" METAL SHELVING
13	30" X 18" X 84" METAL SHELVING

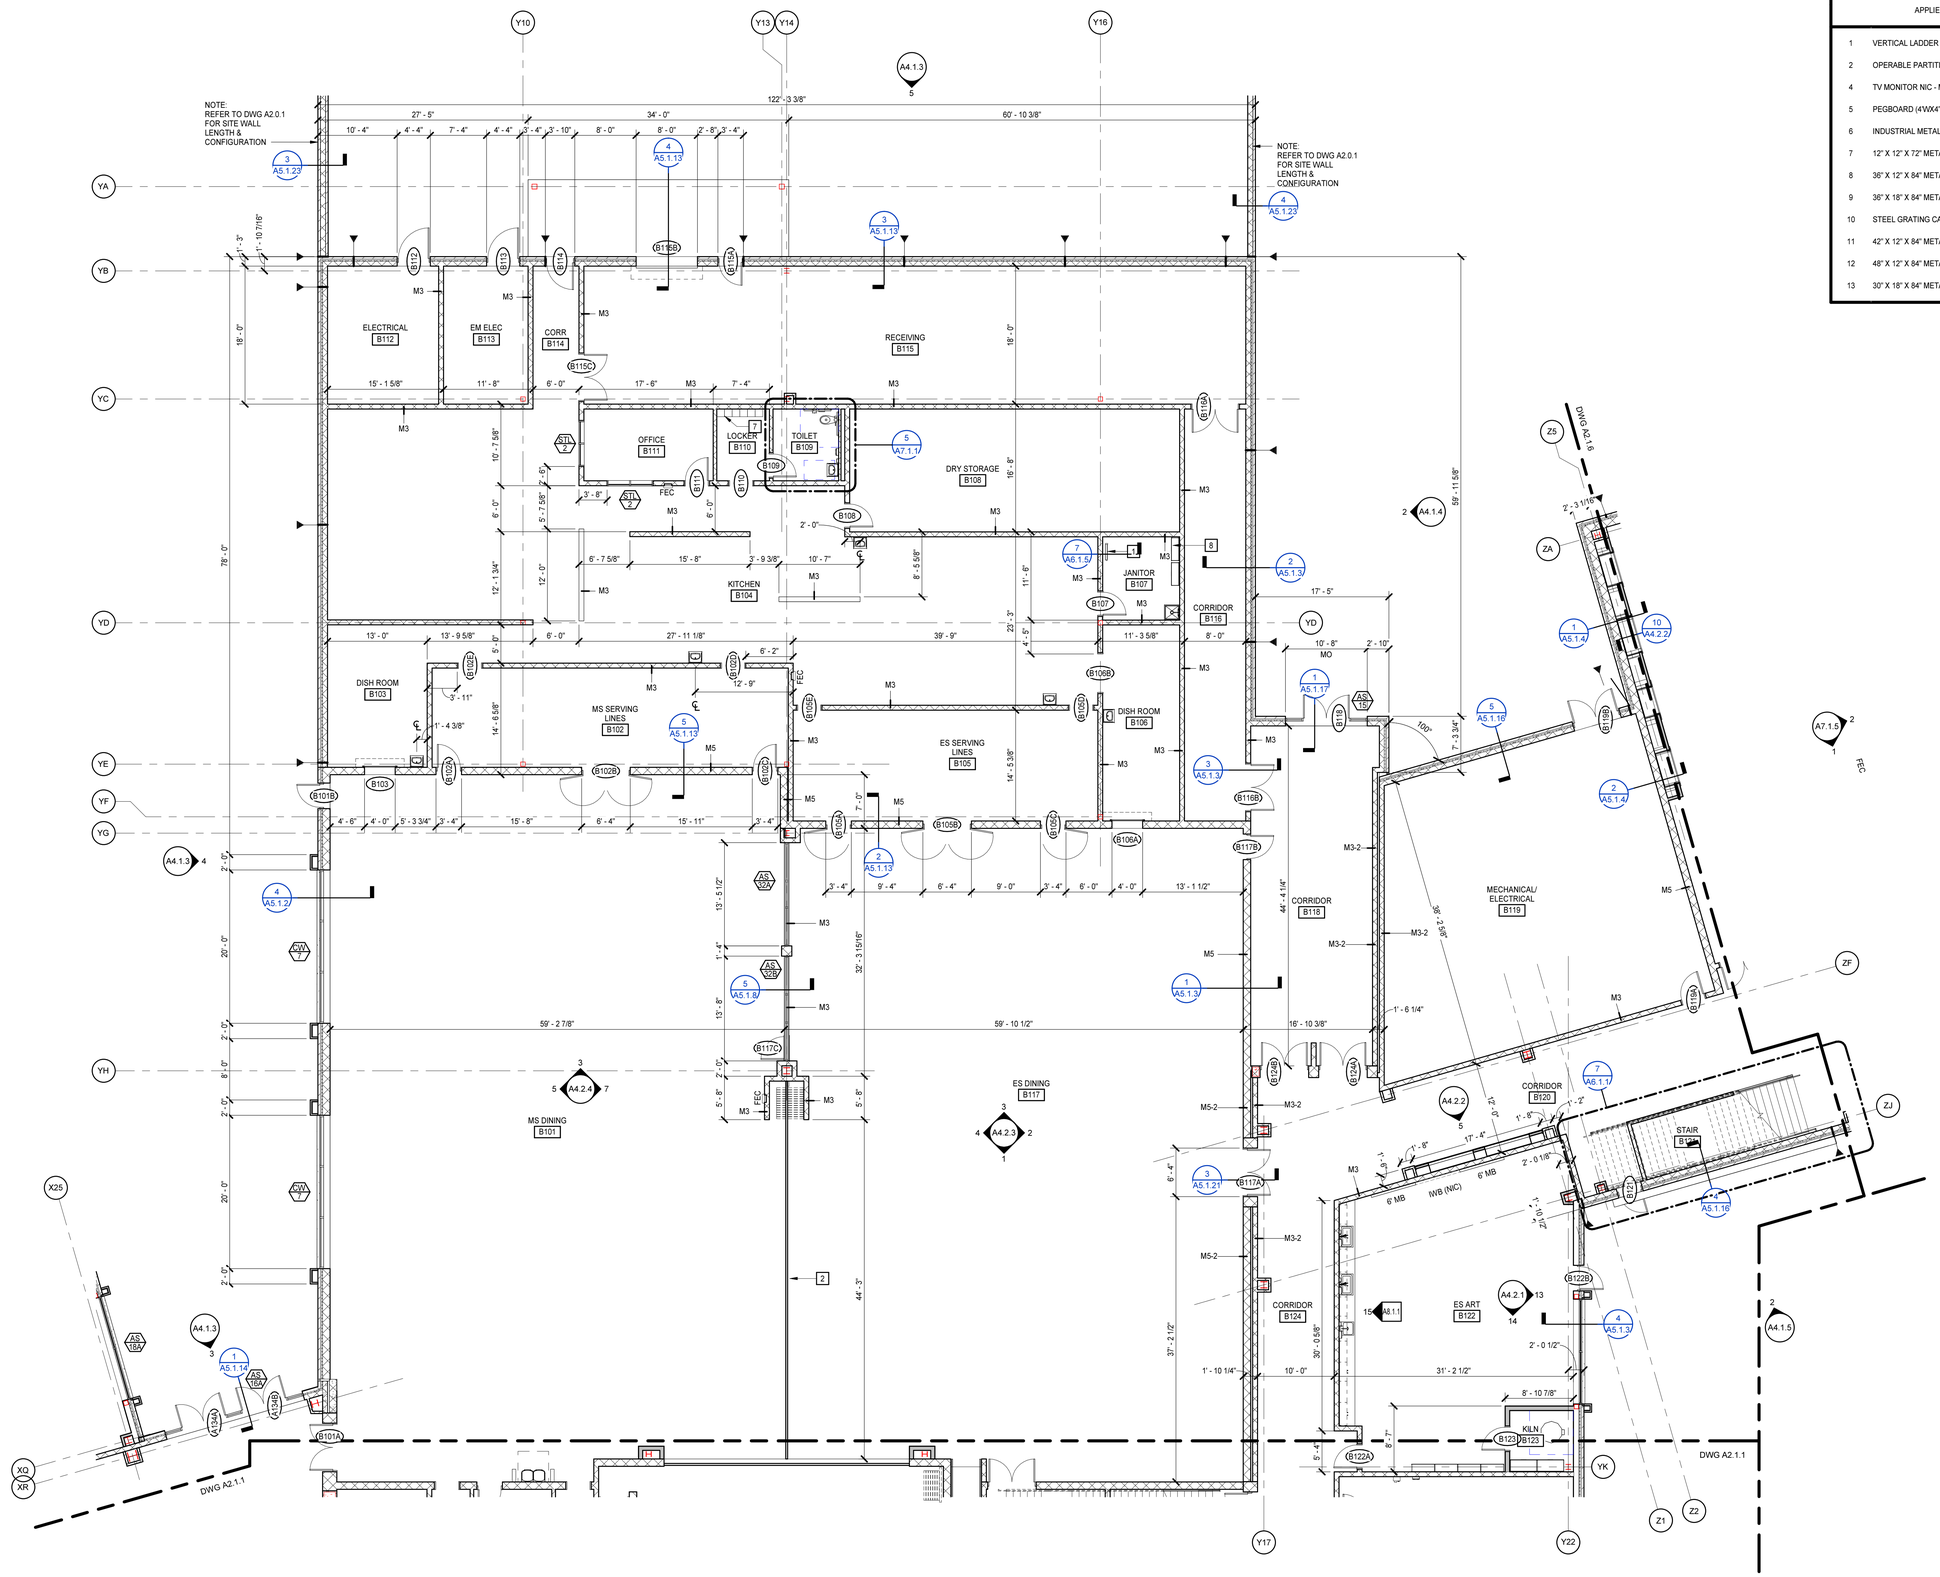

FIRST FLOOR PLAN - PART B

1/8" = 1'-0"

0' 2' 4' 8' 16'

1/8" = 1'-0"

MOSELEYARCHITECTS

911 N. WEST STREET, SUITE 205 RALEIGH, NORTH CAROLINA 27603
PHONE (919) 840-0091
MOSELEYARCHITECTS.COM

ASHLEY P. DENNIS
REGISTERED ARCHITECT
11711
8/2/24
NORTH CAROLINA
RALEIGH, NC

KEY PLAN

PENDER COUNTY SCHOOLS K-8 SCHOOL

Pender County Schools
Highway 210, Hampstead, NC 28443

PROJECT NO: 631310	
DATE:	AUGUST 2, 2024
REVISIONS	
DATE	DESCRIPTION

FIRST FLOOR PLAN - PART B

A2.1.2


8/2/2024 3:51:38 PM

FLOOR PLAN KEYNOTES

REPRESENTED BY n

APPLIES TO DRAWINGS A2.1.1 - A2.1.16

1	VERTICAL LADDER
2	OPERABLE PARTITION CONT HINGED
4	TV MONITOR NIC - MOUNT AT 54" AFF TO CENTER OF SCREEN
5	PEGBOARD (4'WX4'W) - MOUNT AT 30"AFF
6	INDUSTRIAL METAL TABLE AND SHELVING UNIT. REFER TO DIV 12
7	12" X 12" X 72" METAL LOCKERS
8	36" X 12" X 84" METAL SHELVING
9	36" X 18" X 84" METAL SHELVING
10	STEEL GRATING CATWALK WITH STEEL PIPE GUARD RAILING
11	42" X 12" X 84" METAL SHELVING
12	48" X 12" X 84" METAL SHELVING
13	30" X 18" X 84" METAL SHELVING

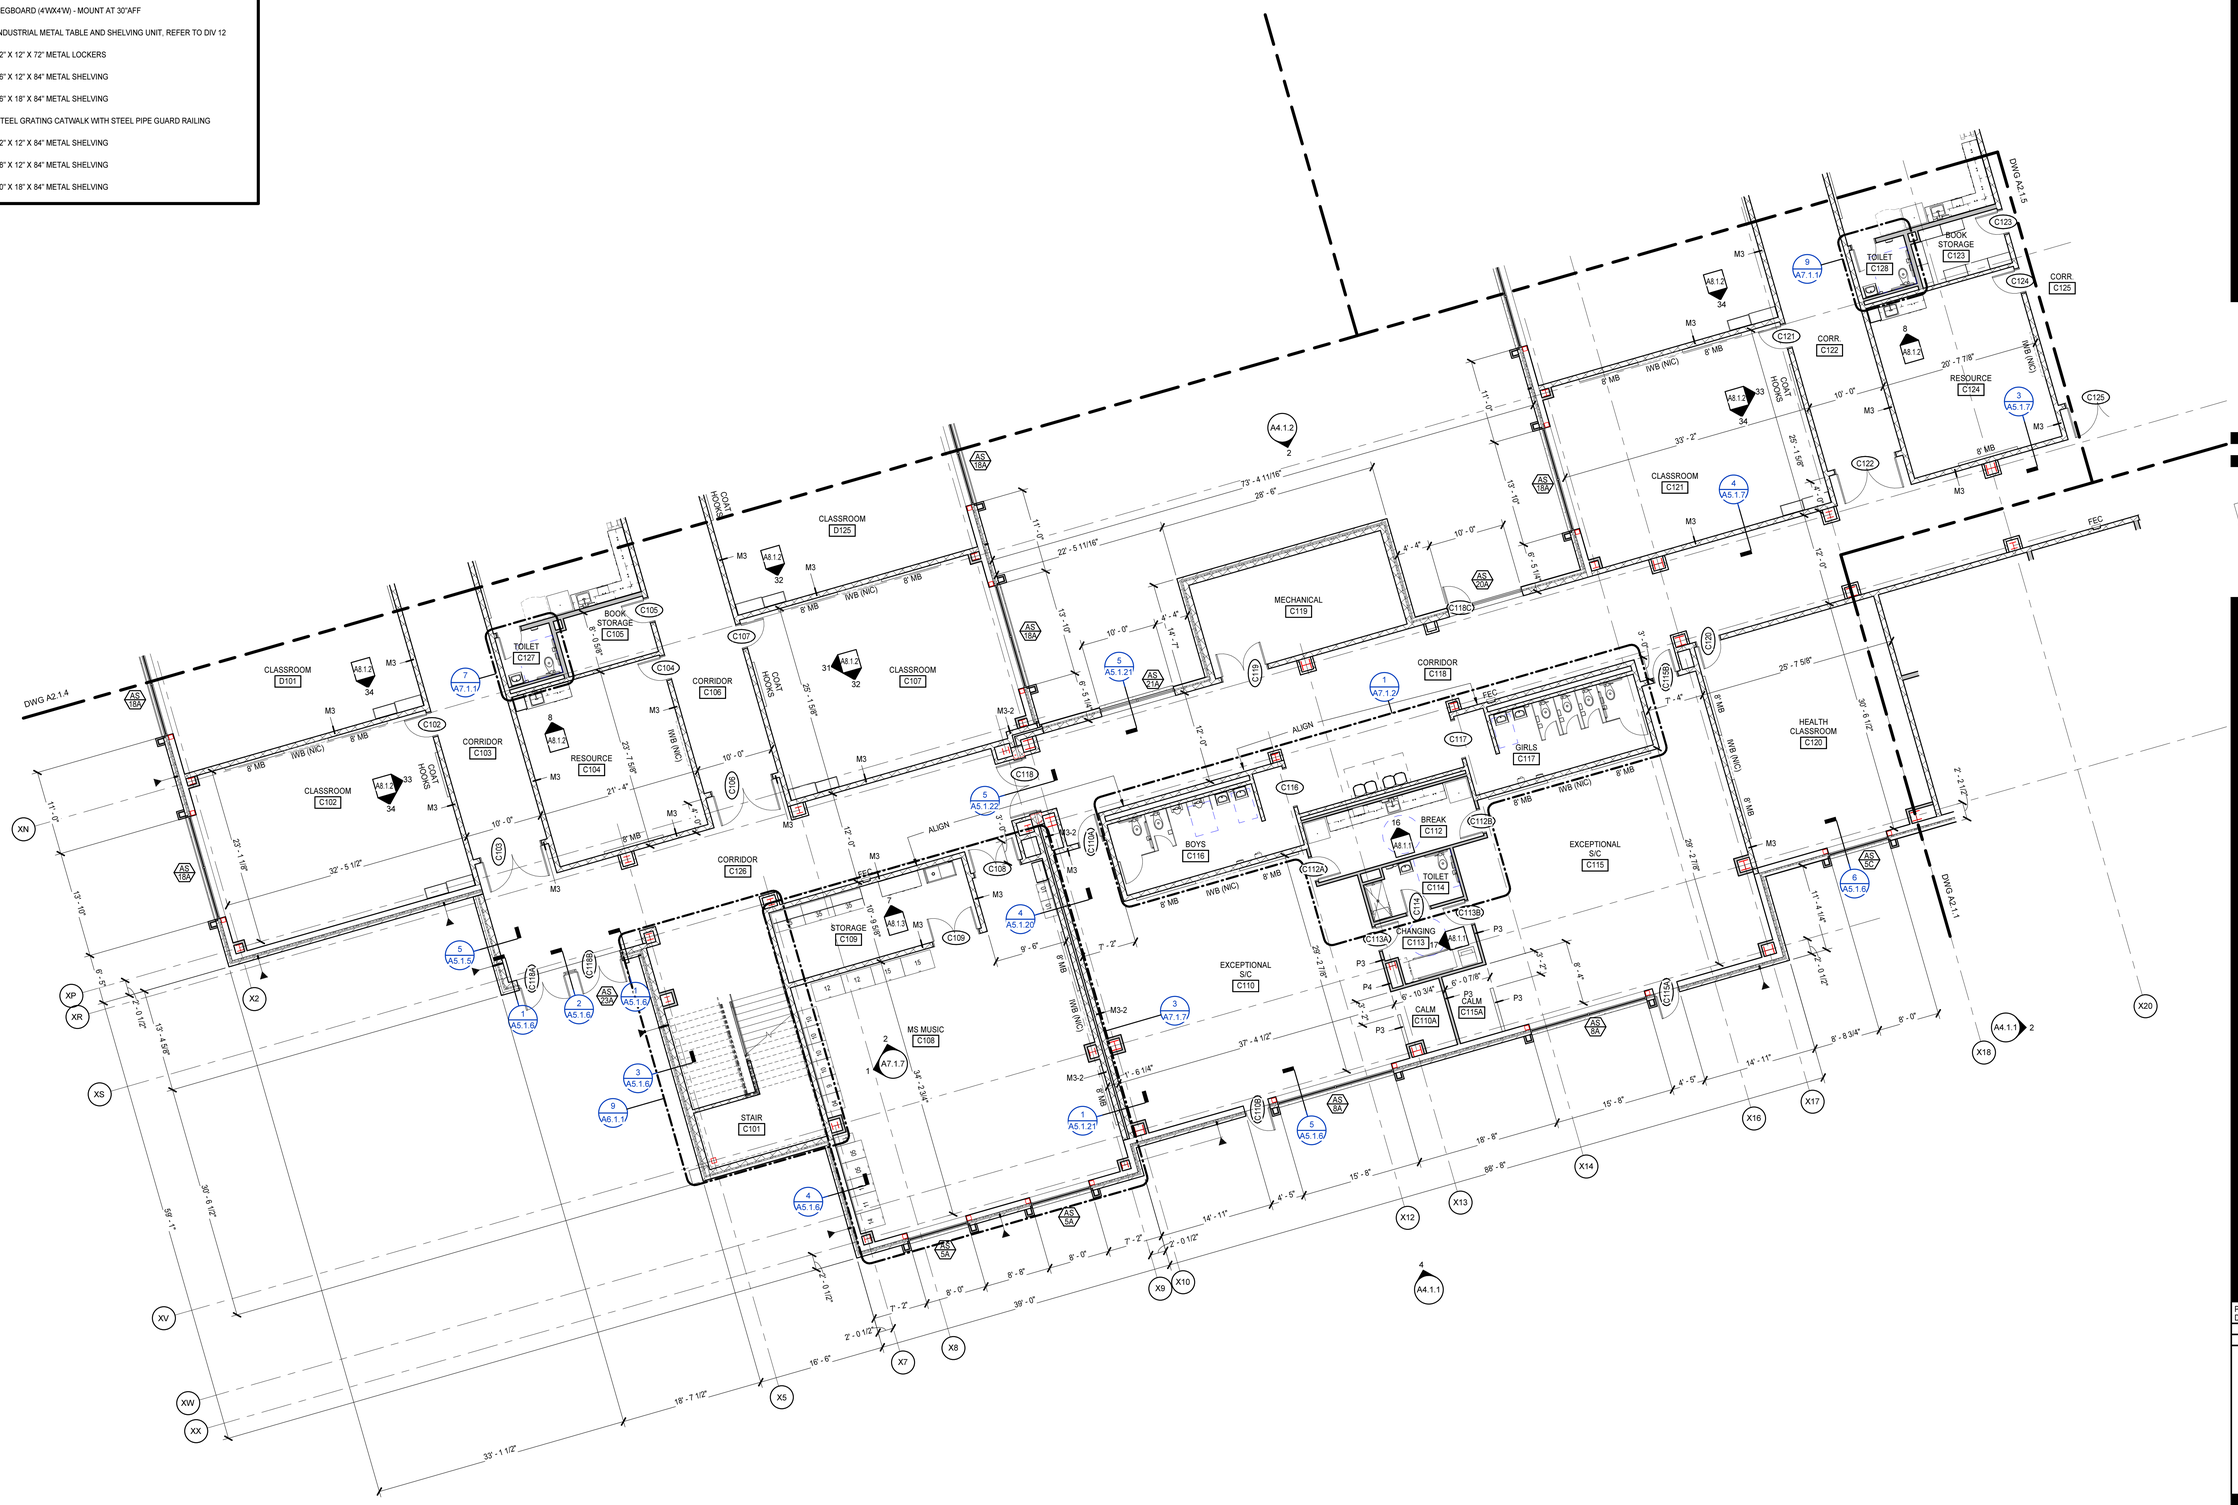

N

FIRST FLOOR PLAN - PART C

1/8" = 1'-0"

0' 2' 4' 8' 16'

1/8" = 1'-0"

8/2/2024 3:51:45 PM

MOSELEYARCHITECTS

911 N. WEST STREET, SUITE 205 RALEIGH, NORTH CAROLINA 27603
PHONE (919) 840-0091
MOSELEYARCHITECTS.COM

ASHLEY P. DENNIS
REGISTERED ARCHITECT
11711
8/2/24
NORTH CAROLINA
RALEIGH, NC

KEY PLAN

PENDER COUNTY SCHOOLS K-8 SCHOOL

Pender County Schools
Highway 210, Hampstead, NC 28443

PROJECT NO: 631310
DATE: AUGUST 2, 2024

REVISIONS	
DATE	DESCRIPTION

FIRST FLOOR PLAN - PART C

A2.1.3

FLOOR PLAN KEYNOTES

REPRESENTED BY [n]

APPLIES TO DRAWINGS A2.1.1 - A2.1.16

1	VERTICAL LADDER
2	OPERABLE PARTITION CONT HINGED
4	TV MONITOR NIC - MOUNT AT 54" AFF TO CENTER OF SCREEN
5	PEGBOARD (4'WX4'W) - MOUNT AT 30"AFF
6	INDUSTRIAL METAL TABLE AND SHELVING UNIT, REFER TO DIV 12
7	12" X 12" X 72" METAL LOCKERS
8	36" X 12" X 84" METAL SHELVING
9	36" X 18" X 84" METAL SHELVING
10	STEEL GRATING CATWALK WITH STEEL PIPE GUARD RAILING
11	42" X 12" X 84" METAL SHELVING
12	48" X 12" X 84" METAL SHELVING
13	30" X 18" X 84" METAL SHELVING



FIRST FLOOR PLAN - PART D

1/8" = 1'-0"

0' 2' 4' 8' 16'

1/8" = 1'-0"

MOSELEYARCHITECTS

911 N. WEST STREET, SUITE 205 RALEIGH, NORTH CAROLINA 27603
PHONE (919) 840-0091
MOSELEYARCHITECTS.COM

ASHLEY P. DENNIS
REGISTERED ARCHITECT
11711
8/2/24
NORTH CAROLINA
RALEIGH, NC

KEY PLAN

PENDER COUNTY SCHOOLS K-8 SCHOOL

Pender County Schools
Highway 210, Hampstead, NC 28443

PROJECT NO: 631310
DATE: AUGUST 2, 2024

REVISIONS

DATE	DESCRIPTION

FIRST FLOOR PLAN - PART D

A2.1.4


8/2/2024 3:51:51 PM

FLOOR PLAN KEYNOTES

REPRESENTED BY ⟨n⟩

APPLIES TO DRAWINGS A2.1.1 - A2.1.16

1	VERTICAL LADDER
2	OPERABLE PARTITION CONT HINGED
4	TV MONITOR NIC - MOUNT AT 54" AFF TO CENTER OF SCREEN
5	PEGBOARD (4'WX4'W) - MOUNT AT 30"AFF
6	INDUSTRIAL METAL TABLE AND SHELVING UNIT, REFER TO DIV 12
7	12" X 12" X 72" METAL LOCKERS
8	36" X 12" X 84" METAL SHELVING
9	36" X 18" X 84" METAL SHELVING
10	STEEL GRATING CATWALK WITH STEEL PIPE GUARD RAILING
11	42" X 12" X 84" METAL SHELVING
12	48" X 12" X 84" METAL SHELVING
13	30" X 18" X 84" METAL SHELVING

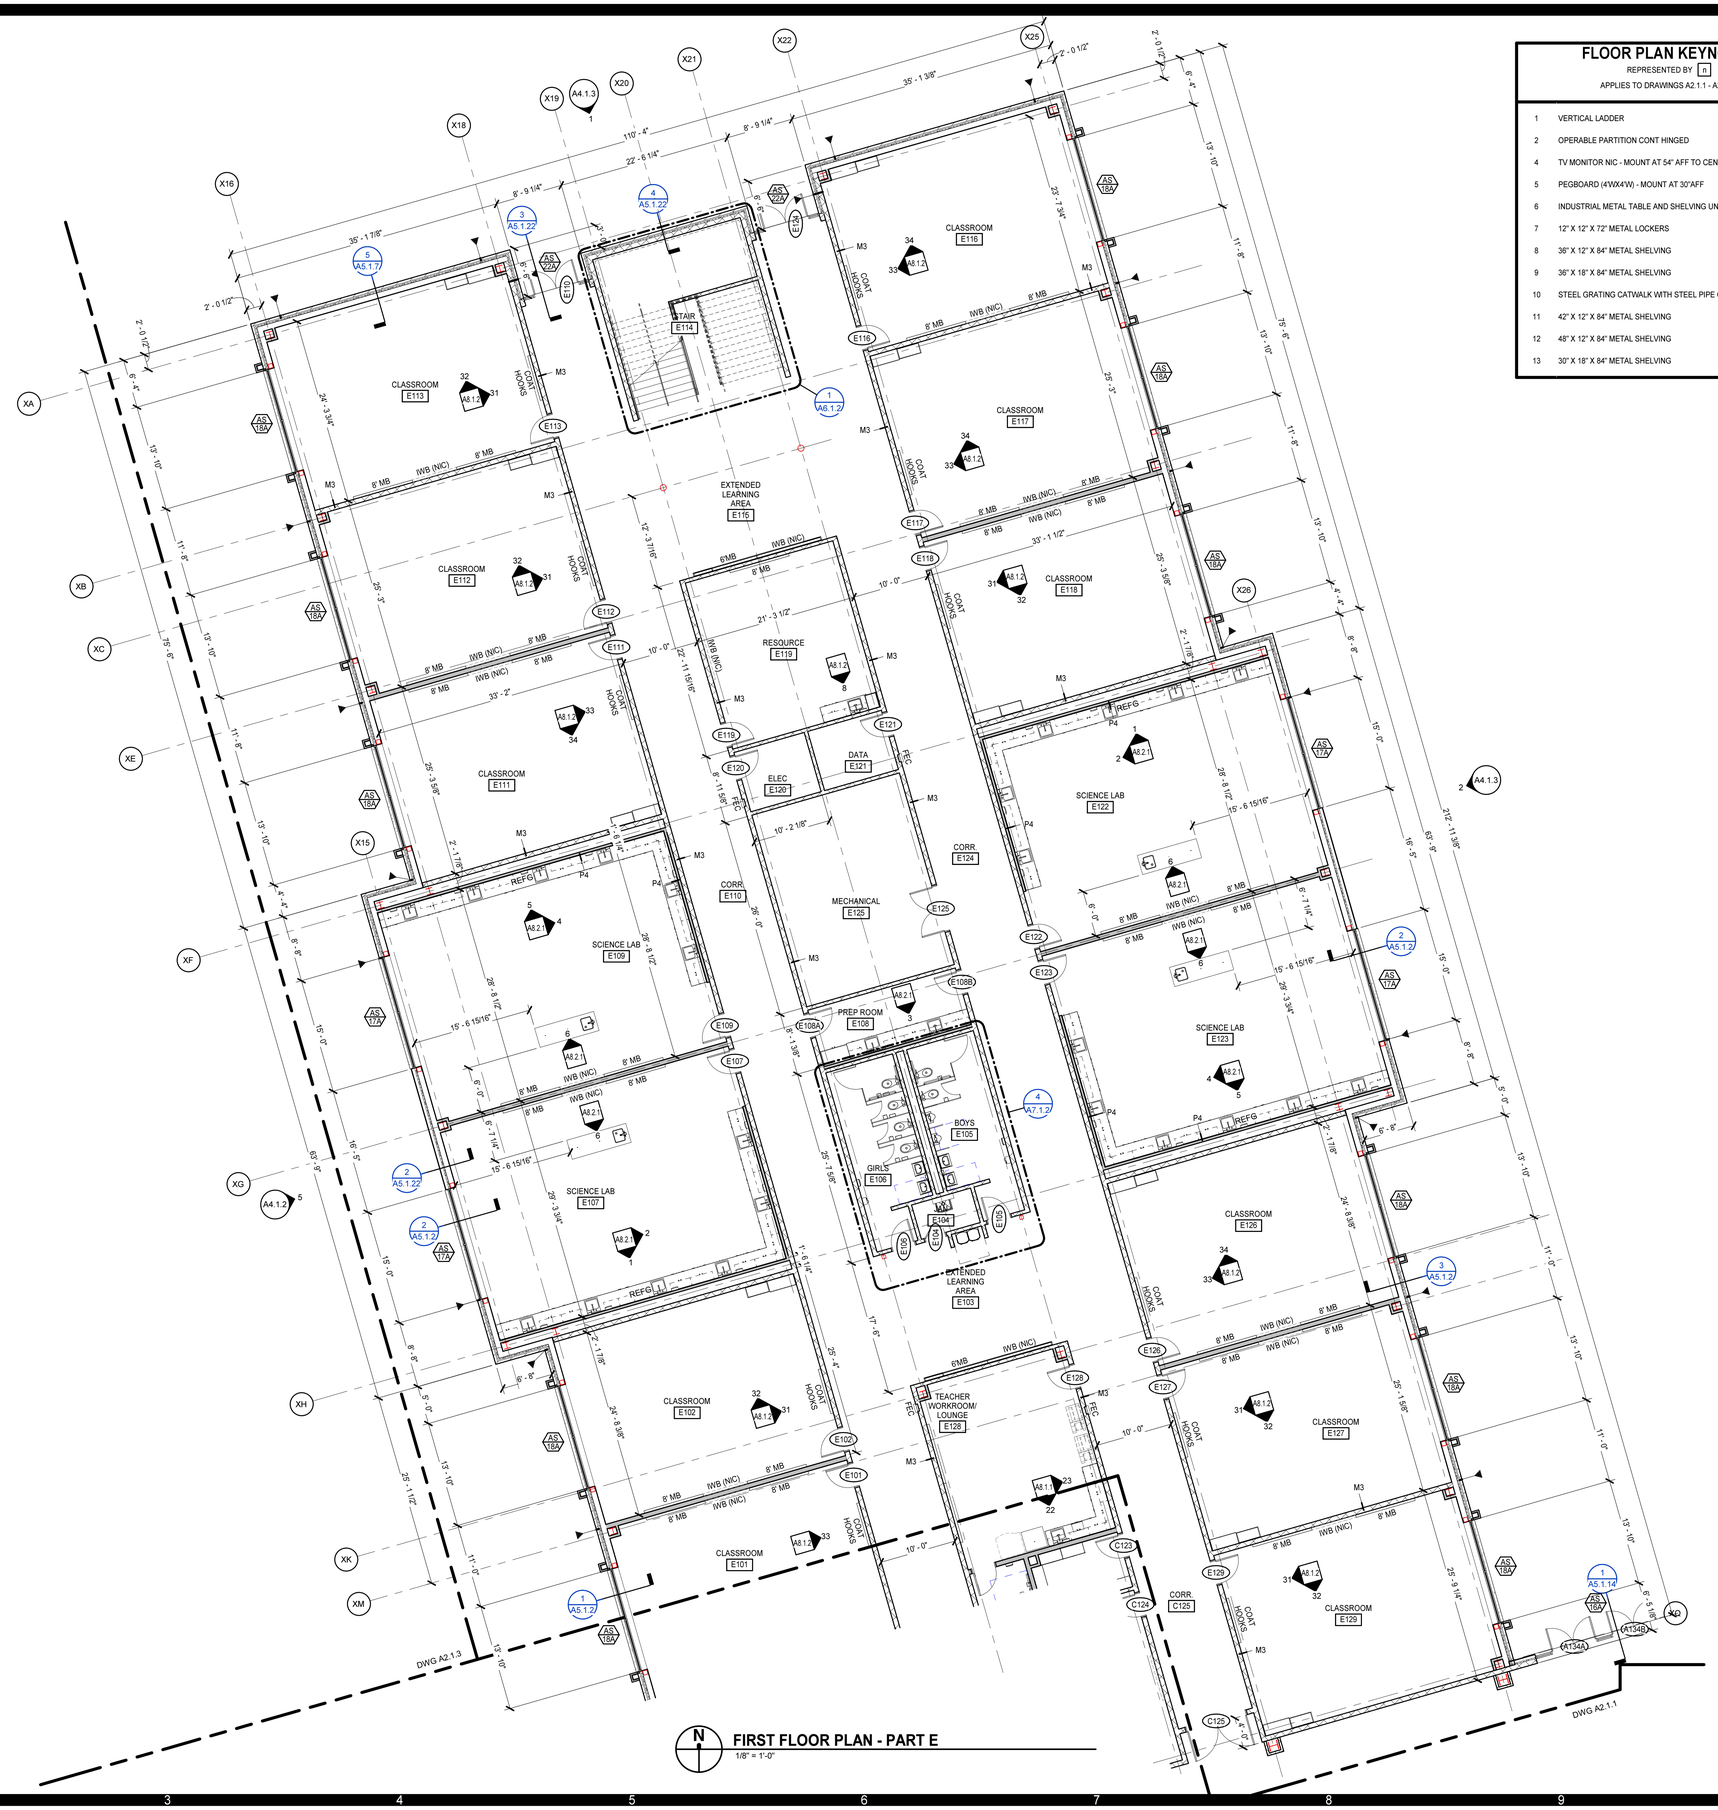

FIRST FLOOR PLAN - PART E

1/8" = 1'-0"

MOSELEYARCHITECTS

911 N. WEST STREET, SUITE 205 RALEIGH, NORTH CAROLINA 27603
PHONE (919) 840-0091
MOSELEYARCHITECTS.COM

ASHLEY P. DENNIS
REGISTERED ARCHITECT
11711
8/2/24
NORTH CAROLINA
RALEIGH, NC

KEY PLAN

PENDER COUNTY SCHOOLS K-8 SCHOOL

Pender County Schools
Highway 210, Hampstead, NC 28443


PROJECT NO:	631310
DATE:	AUGUST 2, 2024

REVISIONS	
DATE	DESCRIPTION

FIRST FLOOR PLAN - PART E

A2.1.5

8/2/2024 3:51:57 PM

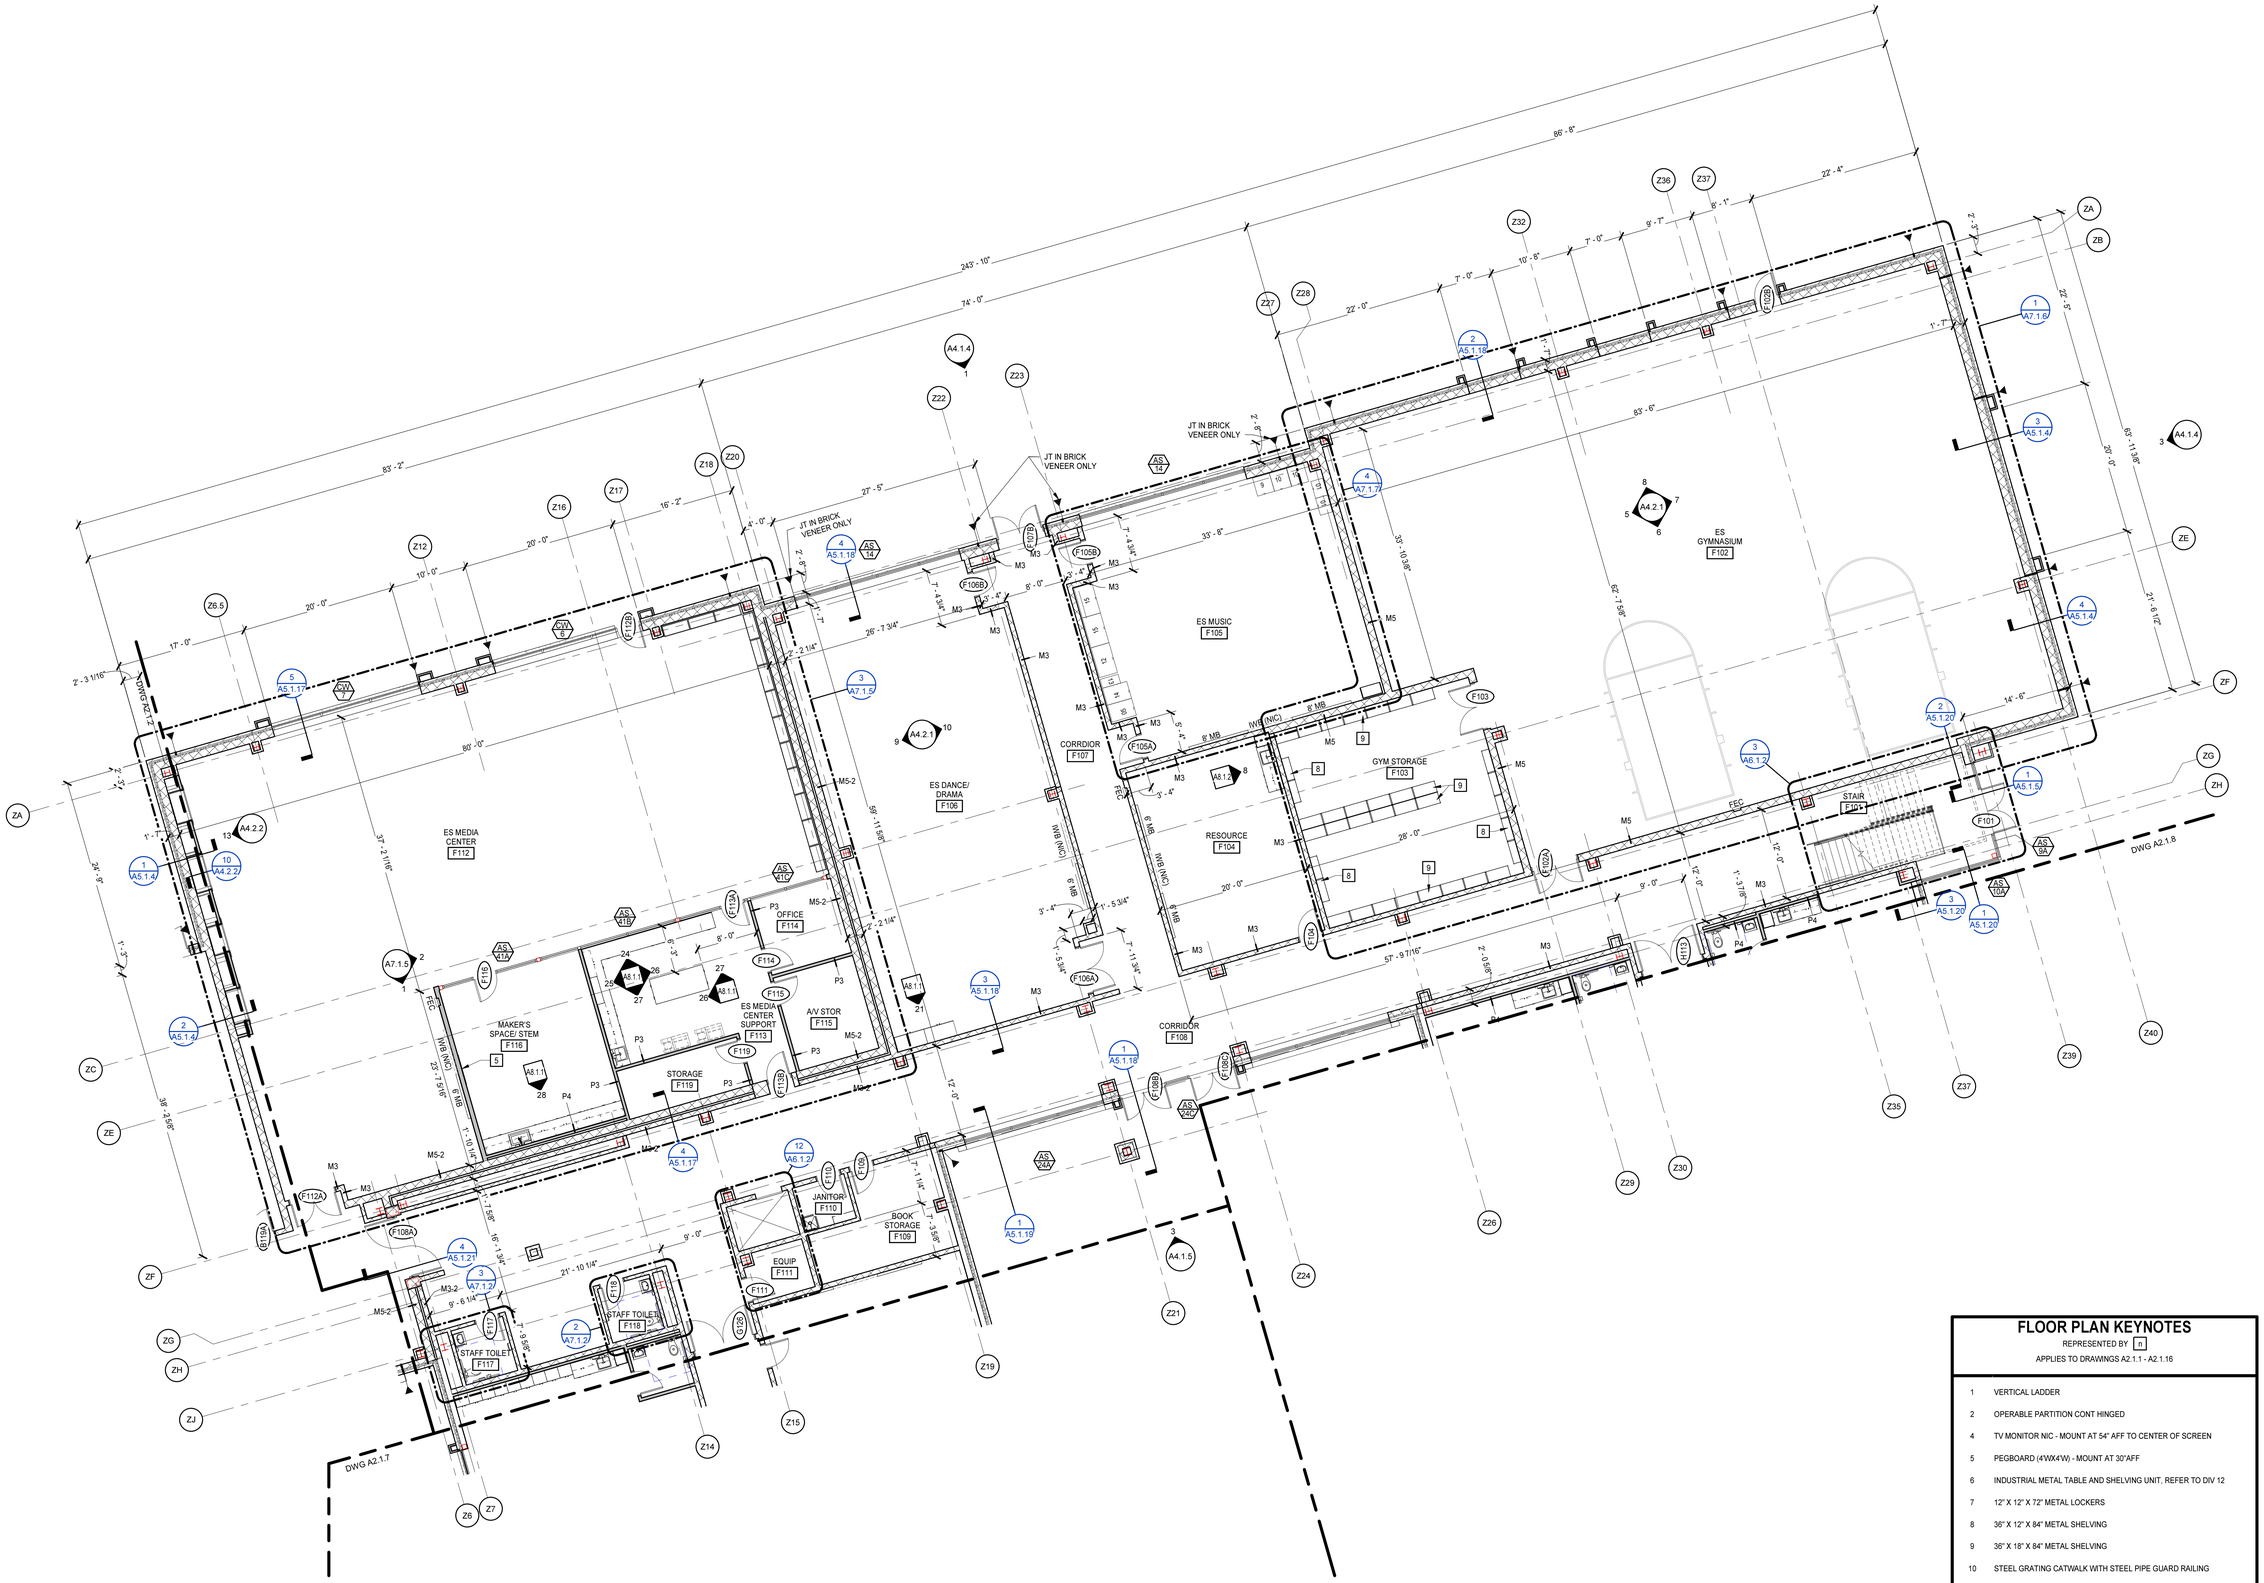

FLOOR PLAN KEYNOTES

REPRESENTED BY n

APPLIES TO DRAWINGS A2.1.1 - A2.1.16

1	VERTICAL LADDER
2	OPERABLE PARTITION CONT HINGED
4	TV MONITOR NIC - MOUNT AT 54" AFF TO CENTER OF SCREEN
5	PEGBOARD (4'WX4'W) - MOUNT AT 30"AFF
6	INDUSTRIAL METAL TABLE AND SHELVING UNIT, REFER TO DIV 12
7	12" X 12" X 72" METAL LOCKERS
8	36" X 12" X 84" METAL SHELVING
9	36" X 18" X 84" METAL SHELVING
10	STEEL GRATING CATWALK WITH STEEL PIPE GUARD RAILING
11	42" X 12" X 84" METAL SHELVING
12	48" X 12" X 84" METAL SHELVING
13	30" X 18" X 84" METAL SHELVING

FIRST FLOOR PLAN - PART F

1/8" = 1'-0"

0' 2' 4' 8' 16'

1/8" = 1'-0"

MOSELEYARCHITECTS
911 N. WEST STREET, SUITE 205 RALEIGH, NORTH CAROLINA 27603
PHONE (919) 840-0091
MOSELEYARCHITECTS.COM

ASHLEY P. DENNIS
REGISTERED ARCHITECT
11711
8/2/24
NORTH CAROLINA
RALEIGH, NC

F

KEY PLAN

PENDER COUNTY SCHOOLS K-8 SCHOOL

Pender County Schools
Highway 210, Hampstead, NC 28443

PROJECT NO: 631310
DATE: AUGUST 2, 2024


REVISIONS

DATE	DESCRIPTION

FIRST FLOOR PLAN - PART F

A2.1.6

8/2/2024 3:52:06 PM

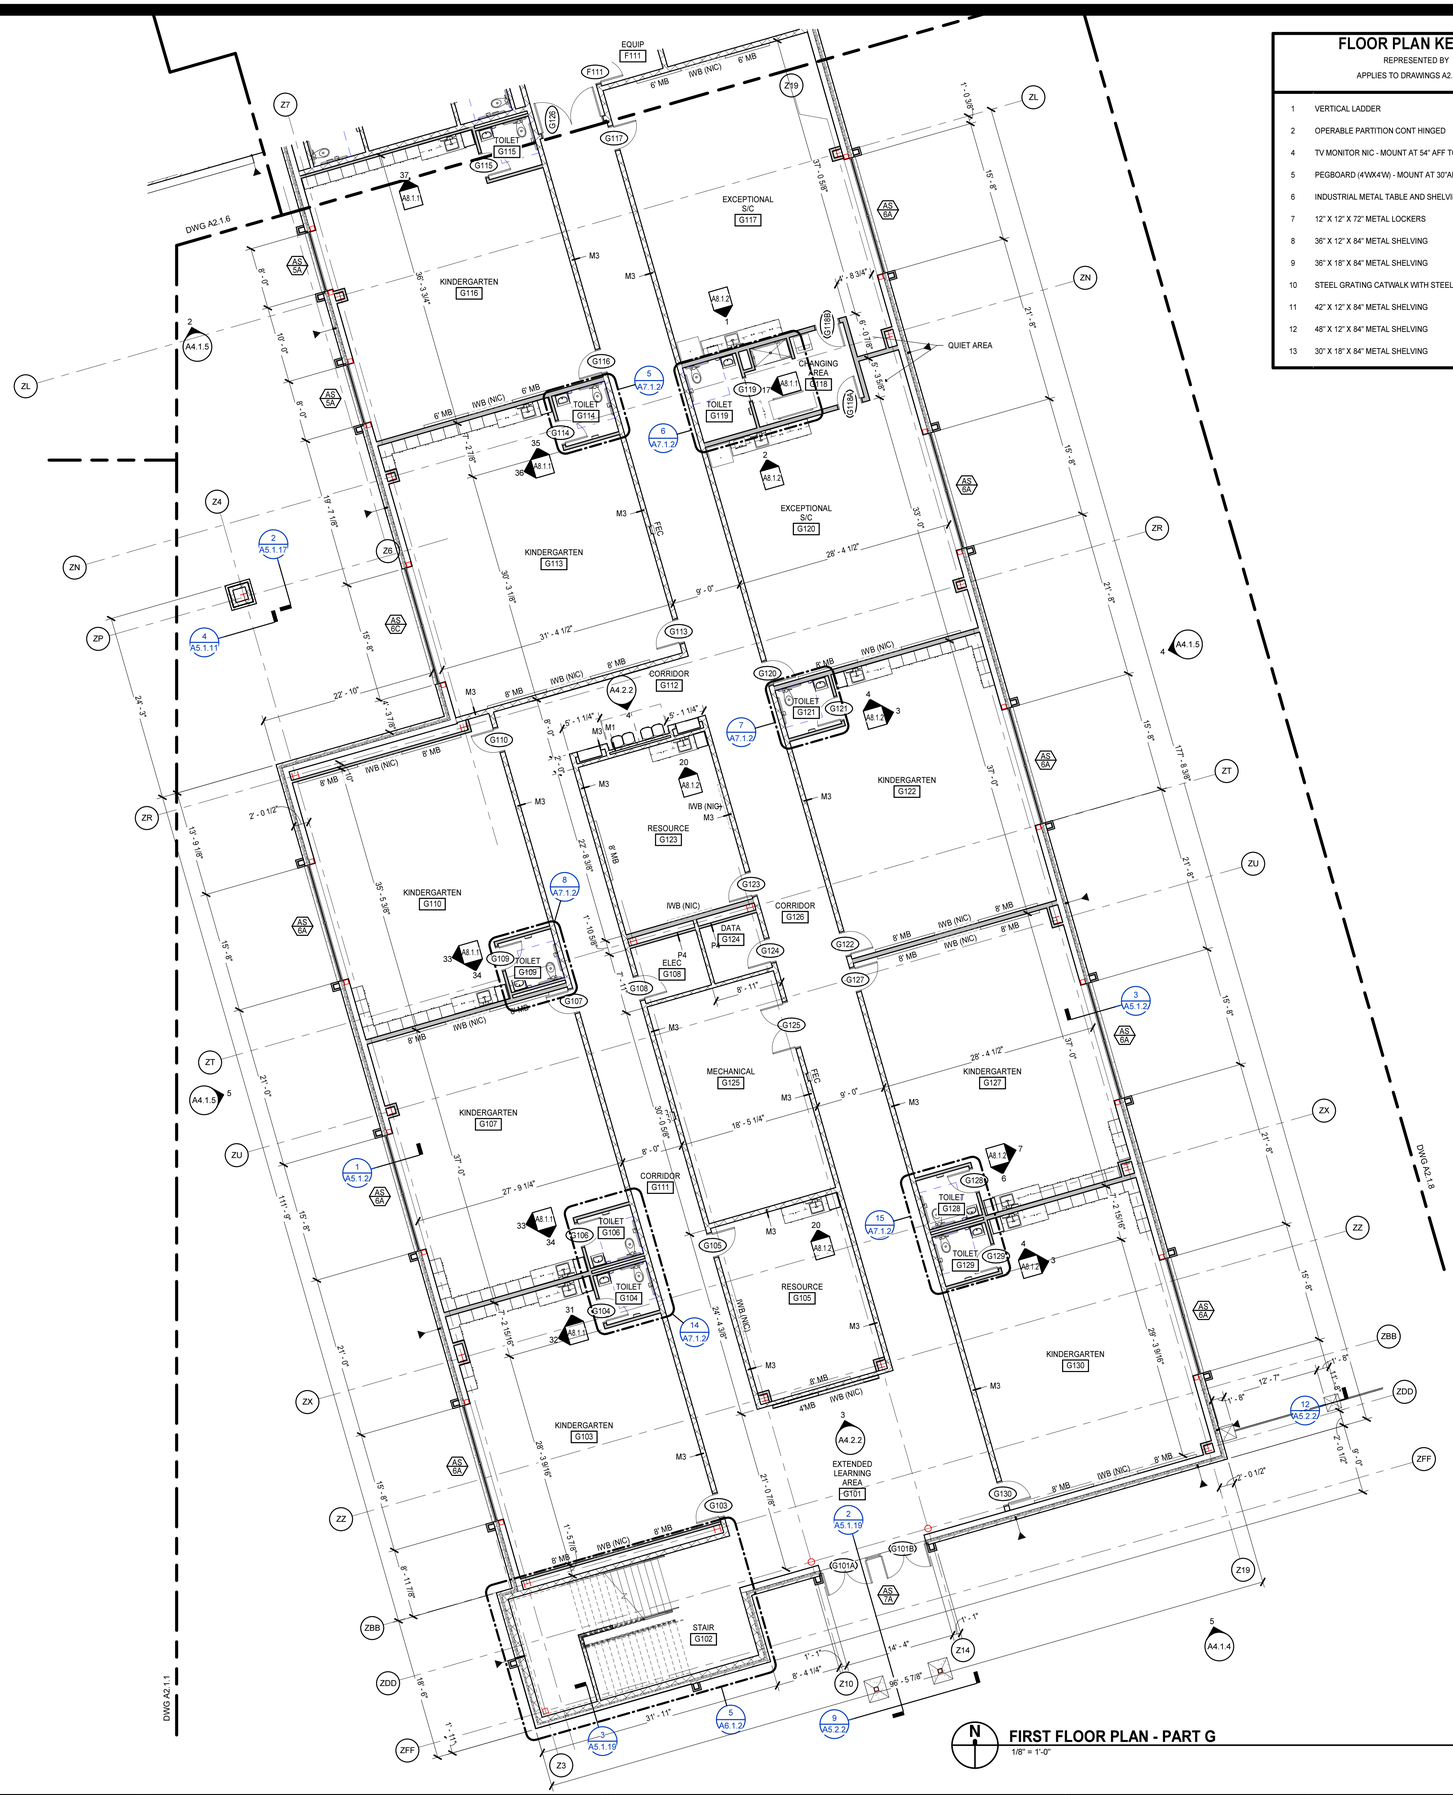

FLOOR PLAN KEYNOTES

REPRESENTED BY n

APPLIES TO DRAWINGS A2.1.1 - A2.1.16

1	VERTICAL LADDER
2	OPERABLE PARTITION CONT HINGED
4	TV MONITOR N/C - MOUNT AT 54" AFF TO CENTER OF SCREEN
5	PEGBOARD (4'WX4'W) - MOUNT AT 30"AFF
6	INDUSTRIAL METAL TABLE AND SHELVING UNIT, REFER TO DIV 12
7	12" X 12" X 72" METAL LOCKERS
8	36" X 12" X 84" METAL SHELVING
9	36" X 18" X 84" METAL SHELVING
10	STEEL GRATING CATWALK WITH STEEL PIPE GUARD RAILING
11	42" X 12" X 84" METAL SHELVING
12	48" X 12" X 84" METAL SHELVING
13	30" X 18" X 84" METAL SHELVING

FIRST FLOOR PLAN - PART G

1/8" = 1'-0"

0' 2' 4' 8' 16'

1/8" = 1'-0"

MOSELEY ARCHITECTS
911 N. WEST STREET, SUITE 205 RALEIGH, NORTH CAROLINA 27603
PHONE (919) 840-0091
MOSELEYARCHITECTS.COM

ASHLEY P. DENNIS
LICENSED ARCHITECT
11711
8/2/24
NORTH CAROLINA
RALEIGH, NC

KEY PLAN

PENDER COUNTY SCHOOLS K-8 SCHOOL

Pender County Schools
Highway 210, Hampstead, NC 28443

PROJECT NO: 631310
DATE: AUGUST 2, 2024

REVISIONS	
DATE	DESCRIPTION

FIRST FLOOR PLAN - PART G

A2.1.7

8/2/2024 3:52:12 PM



FLOOR PLAN KEYNOTES

REPRESENTED BY [n]

APPLIES TO DRAWINGS A2.1.1 - A2.1.16

1	VERTICAL LADDER
2	OPERABLE PARTITION CONT HINGED
4	TV MONITOR NIC - MOUNT AT 54" AFF TO CENTER OF SCREEN
5	PEGBOARD (4'WX4'W) - MOUNT AT 30"AFF
6	INDUSTRIAL METAL TABLE AND SHELVING UNIT, REFER TO DIV 12
7	12" X 12" X 72" METAL LOCKERS
8	36" X 12" X 84" METAL SHELVING
9	36" X 18" X 84" METAL SHELVING
10	STEEL GRATING CATWALK WITH STEEL PIPE GUARD RAILING
11	42" X 12" X 84" METAL SHELVING
12	48" X 12" X 84" METAL SHELVING
13	30" X 18" X 84" METAL SHELVING

KEY PLAN

FIRST FLOOR PLAN - PART H
1/8" = 1'-0"

MOSELEYARCHITECTS
911 N. WEST STREET, SUITE 205 RALEIGH, NORTH CAROLINA 27603
PHONE (919) 840-0091
MOSELEYARCHITECTS.COM

ASHLEY P. DENNIS
REGISTERED ARCHITECT
11711
8/2/24
NORTH CAROLINA
RALEIGH, NC

PENDER COUNTY SCHOOLS K-8 SCHOOL

Pender County Schools
Highway 210, Hampstead, NC 28443

PROJECT NO: 631310
DATE: AUGUST 2, 2024

REVISIONS	
DATE	DESCRIPTION

FIRST FLOOR PLAN - PART H

A2.1.8

8/2/2024 3:52:19 PM

FLOOR PLAN KEYNOTES

REPRESENTED BY ⌂

APPLIES TO DRAWINGS A2.1.1 - A2.1.16

1	VERTICAL LADDER
2	OPERABLE PARTITION CONT HINGED
4	TV MONITOR NIC - MOUNT AT 54" AFF TO CENTER OF SCREEN
5	PEGBOARD (4'WX4'W) - MOUNT AT 30"AFF
6	INDUSTRIAL METAL TABLE AND SHELVING UNIT, REFER TO DIV 12
7	12" X 12" X 72" METAL LOCKERS
8	36" X 12" X 84" METAL SHELVING
9	36" X 18" X 84" METAL SHELVING
10	STEEL GRATING CATWALK WITH STEEL PIPE GUARD RAILING
11	42" X 12" X 84" METAL SHELVING
12	48" X 12" X 84" METAL SHELVING
13	30" X 18" X 84" METAL SHELVING

N

SECOND FLOOR PLAN - PART A

1/8" = 1'-0"

0' 2' 4' 8' 16'

1/8" = 1'-0"

8/2/2024 3:52:27 PM

MOSELEYARCHITECTS

911 N. WEST STREET, SUITE 205 RALEIGH, NORTH CAROLINA 27603

PHONE (919) 840-0091

MOSELEYARCHITECTS.COM

ASHLEY P. DENNIS — REGISTERED ARCHITECT — 11711 — 8/2/24 — NORTH CAROLINA — RALEIGH, NC

KEY PLAN

PENDER COUNTY SCHOOLS K-8 SCHOOL

Pender County Schools

Highway 210, Hampstead, NC 28443

PROJECT NO: 631310

DATE: AUGUST 2, 2024

REVISIONS

DATE	DESCRIPTION

SECOND FLOOR PLAN - PART A

A2.1.9

FLOOR PLAN KEYNOTES

REPRESENTED BY n

APPLIES TO DRAWINGS A2.1.1 - A2.1.16

1	VERTICAL LADDER
2	OPERABLE PARTITION CONT HINGED
4	TV MONITOR NIC - MOUNT AT 54" AFF TO CENTER OF SCREEN
5	PEGBOARD (4'WX4'W) - MOUNT AT 30"AFF
6	INDUSTRIAL METAL TABLE AND SHELVING UNIT, REFER TO DIV 12
7	12" X 12" X 72" METAL LOCKERS
8	36" X 12" X 84" METAL SHELVING
9	36" X 18" X 84" METAL SHELVING
10	STEEL GRATING CATWALK WITH STEEL PIPE GUARD RAILING
11	42" X 12" X 84" METAL SHELVING
12	48" X 12" X 84" METAL SHELVING
13	30" X 18" X 84" METAL SHELVING

OPEN TO BELOW

OPEN TO BELOW

PLENUM SPACE NO FLOOR

STAIR F201

DWG A2.1.14

DWG A2.1.9

7'-0"

2'-9 3/4"

2'-9 3/4"

2'-10 3/4"

4'-9 1/2"

4'-9 1/2"

N

SECOND FLOOR PLAN - PART B

1/8" = 1'-0"

0' 2' 4' 8' 16'

1/8" = 1'-0"

8/2/2024 3:52:30 PM

MOSELEY ARCHITECTS

911 N. WEST STREET, SUITE 205 RALEIGH, NORTH CAROLINA 27603
PHONE (919) 840-0091
MOSELEYARCHITECTS.COM

ASHLEY P. DENNIS
REGISTERED ARCHITECT
11711
8/2/24
NORTH CAROLINA
RALEIGH, NC

KEY PLAN

PENDER COUNTY SCHOOLS K-8 SCHOOL

Pender County Schools
Highway 210, Hampstead, NC 28443

PROJECT NO: 831310
DATE: AUGUST 2, 2024

REVISIONS	
DATE	DESCRIPTION

SECOND FLOOR PLAN - PART B


A2.1.10

FLOOR PLAN KEYNOTES

REPRESENTED BY: n

APPLIES TO DRAWINGS A2.1.1 - A2.1.16

1	VERTICAL LADDER
2	OPERABLE PARTITION CONT HINGED
4	TV MONITOR NIC - MOUNT AT 54" AFF TO CENTER OF SCREEN
5	PEGBOARD (4'WX4'W) - MOUNT AT 30"AFF
6	INDUSTRIAL METAL TABLE AND SHELVING UNIT, REFER TO DIV 12
7	12" X 12" X 72" METAL LOCKERS
8	36" X 12" X 84" METAL SHELVING
9	36" X 18" X 84" METAL SHELVING
10	STEEL GRATING CATWALK WITH STEEL PIPE GUARD RAILING
11	42" X 12" X 84" METAL SHELVING
12	48" X 12" X 84" METAL SHELVING
13	30" X 18" X 84" METAL SHELVING

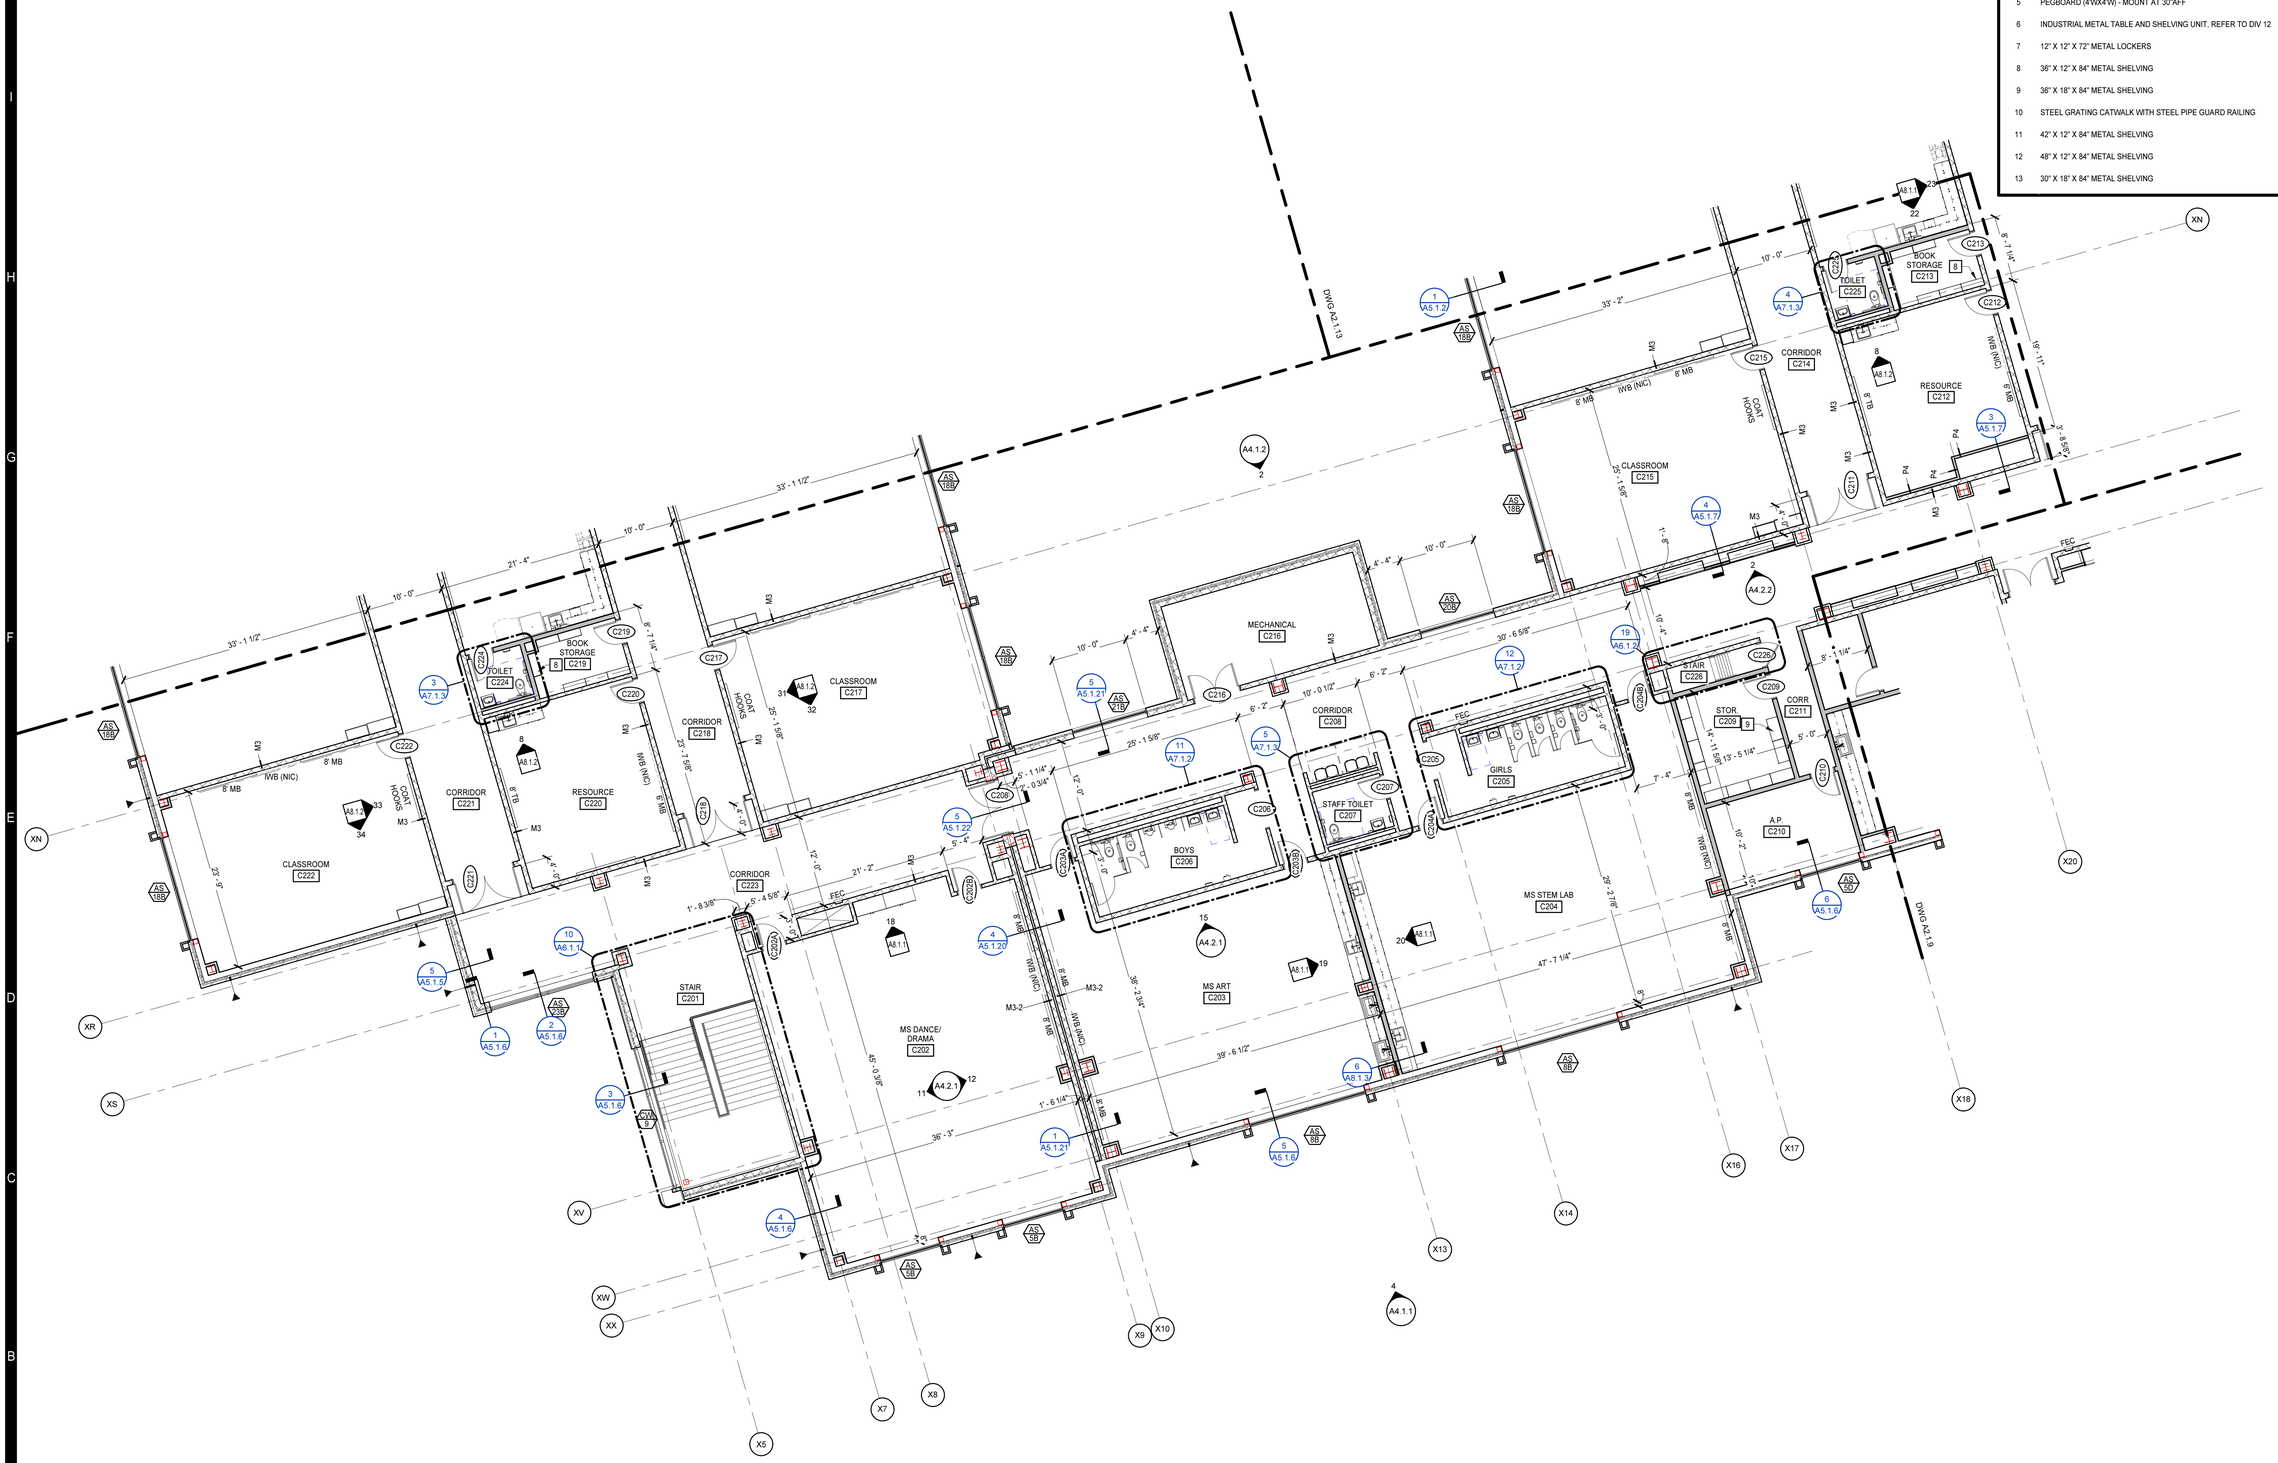

N

SECOND FLOOR PLAN - PART C

1/8" = 1'-0"

0' 2' 4' 8' 16'

1/8" = 1'-0"

8/2/2024 3:52:36 PM

MOSELEY ARCHITECTS

911 N. WEST STREET, SUITE 205 RALEIGH, NORTH CAROLINA 27603

PHONE (919) 840-0091

MOSELEYARCHITECTS.COM

ASHLEY P. DENNIS — REGISTERED ARCHITECT — 11711 — 8/2/24 — NORTH CAROLINA — RALEIGH, NC

KEY PLAN

PENDER COUNTY SCHOOLS K-8 SCHOOL

Pender County Schools
Highway 210, Hampstead, NC 28443

PROJECT NO: 631310
DATE: AUGUST 2, 2024

REVISIONS	
DATE	DESCRIPTION

SECOND FLOOR PLAN - PART C

A2.1.11

FLOOR PLAN KEYNOTES

REPRESENTED BY n

APPLIES TO DRAWINGS A2.1.1 - A2.1.16

1	VERTICAL LADDER
2	OPERABLE PARTITION CONT HINGED
4	TV MONITOR NIC - MOUNT AT 54" AFF TO CENTER OF SCREEN
5	PEGBOARD (4'WX4'W) - MOUNT AT 30"AFF
6	INDUSTRIAL METAL TABLE AND SHELVING UNIT, REFER TO DIV 12
7	12" X 12" X 72" METAL LOCKERS
8	36" X 12" X 84" METAL SHELVING
9	36" X 18" X 84" METAL SHELVING
10	STEEL GRATING CATWALK WITH STEEL PIPE GUARD RAILING
11	42" X 12" X 84" METAL SHELVING
12	48" X 12" X 84" METAL SHELVING
13	30" X 18" X 84" METAL SHELVING

MOSELEY ARCHITECTS

911 N. WEST STREET, SUITE 205 RALEIGH, NORTH CAROLINA 27603
PHONE (919) 840-0091
MOSELEYARCHITECTS.COM

ASHLEY P. DENNIS
REGISTERED ARCHITECT
11711
8/2/24
NORTH CAROLINA
RALEIGH, NC

KEY PLAN

PENDER COUNTY SCHOOLS K-8 SCHOOL

Pender County Schools
Highway 210, Hampstead, NC 28443

PROJECT NO: 631310
DATE: AUGUST 2, 2024

REVISIONS	
DATE	DESCRIPTION

SECOND FLOOR PLAN - PART D

A2.1.12

SECOND FLOOR PLAN - PART D
1/8" = 1'-0"

1/8" = 1'-0"


8/2/2024 3:52:45 PM

FLOOR PLAN KEYNOTES

REPRESENTED BY n

APPLIES TO DRAWINGS A2.1.1 - A2.1.16

1	VERTICAL LADDER
2	OPERABLE PARTITION CONT HINGED
4	TV MONITOR NIC - MOUNT AT 54" AFF TO CENTER OF SCREEN
5	PEGBOARD (4'WX4'W) - MOUNT AT 30"AFF
6	INDUSTRIAL METAL TABLE AND SHELVING UNIT, REFER TO DIV 12
7	12" X 12" X 72" METAL LOCKERS
8	36" X 12" X 84" METAL SHELVING
9	36" X 18" X 84" METAL SHELVING
10	STEEL GRATING CATWALK WITH STEEL PIPE GUARD RAILING
11	42" X 12" X 84" METAL SHELVING
12	48" X 12" X 84" METAL SHELVING
13	30" X 18" X 84" METAL SHELVING

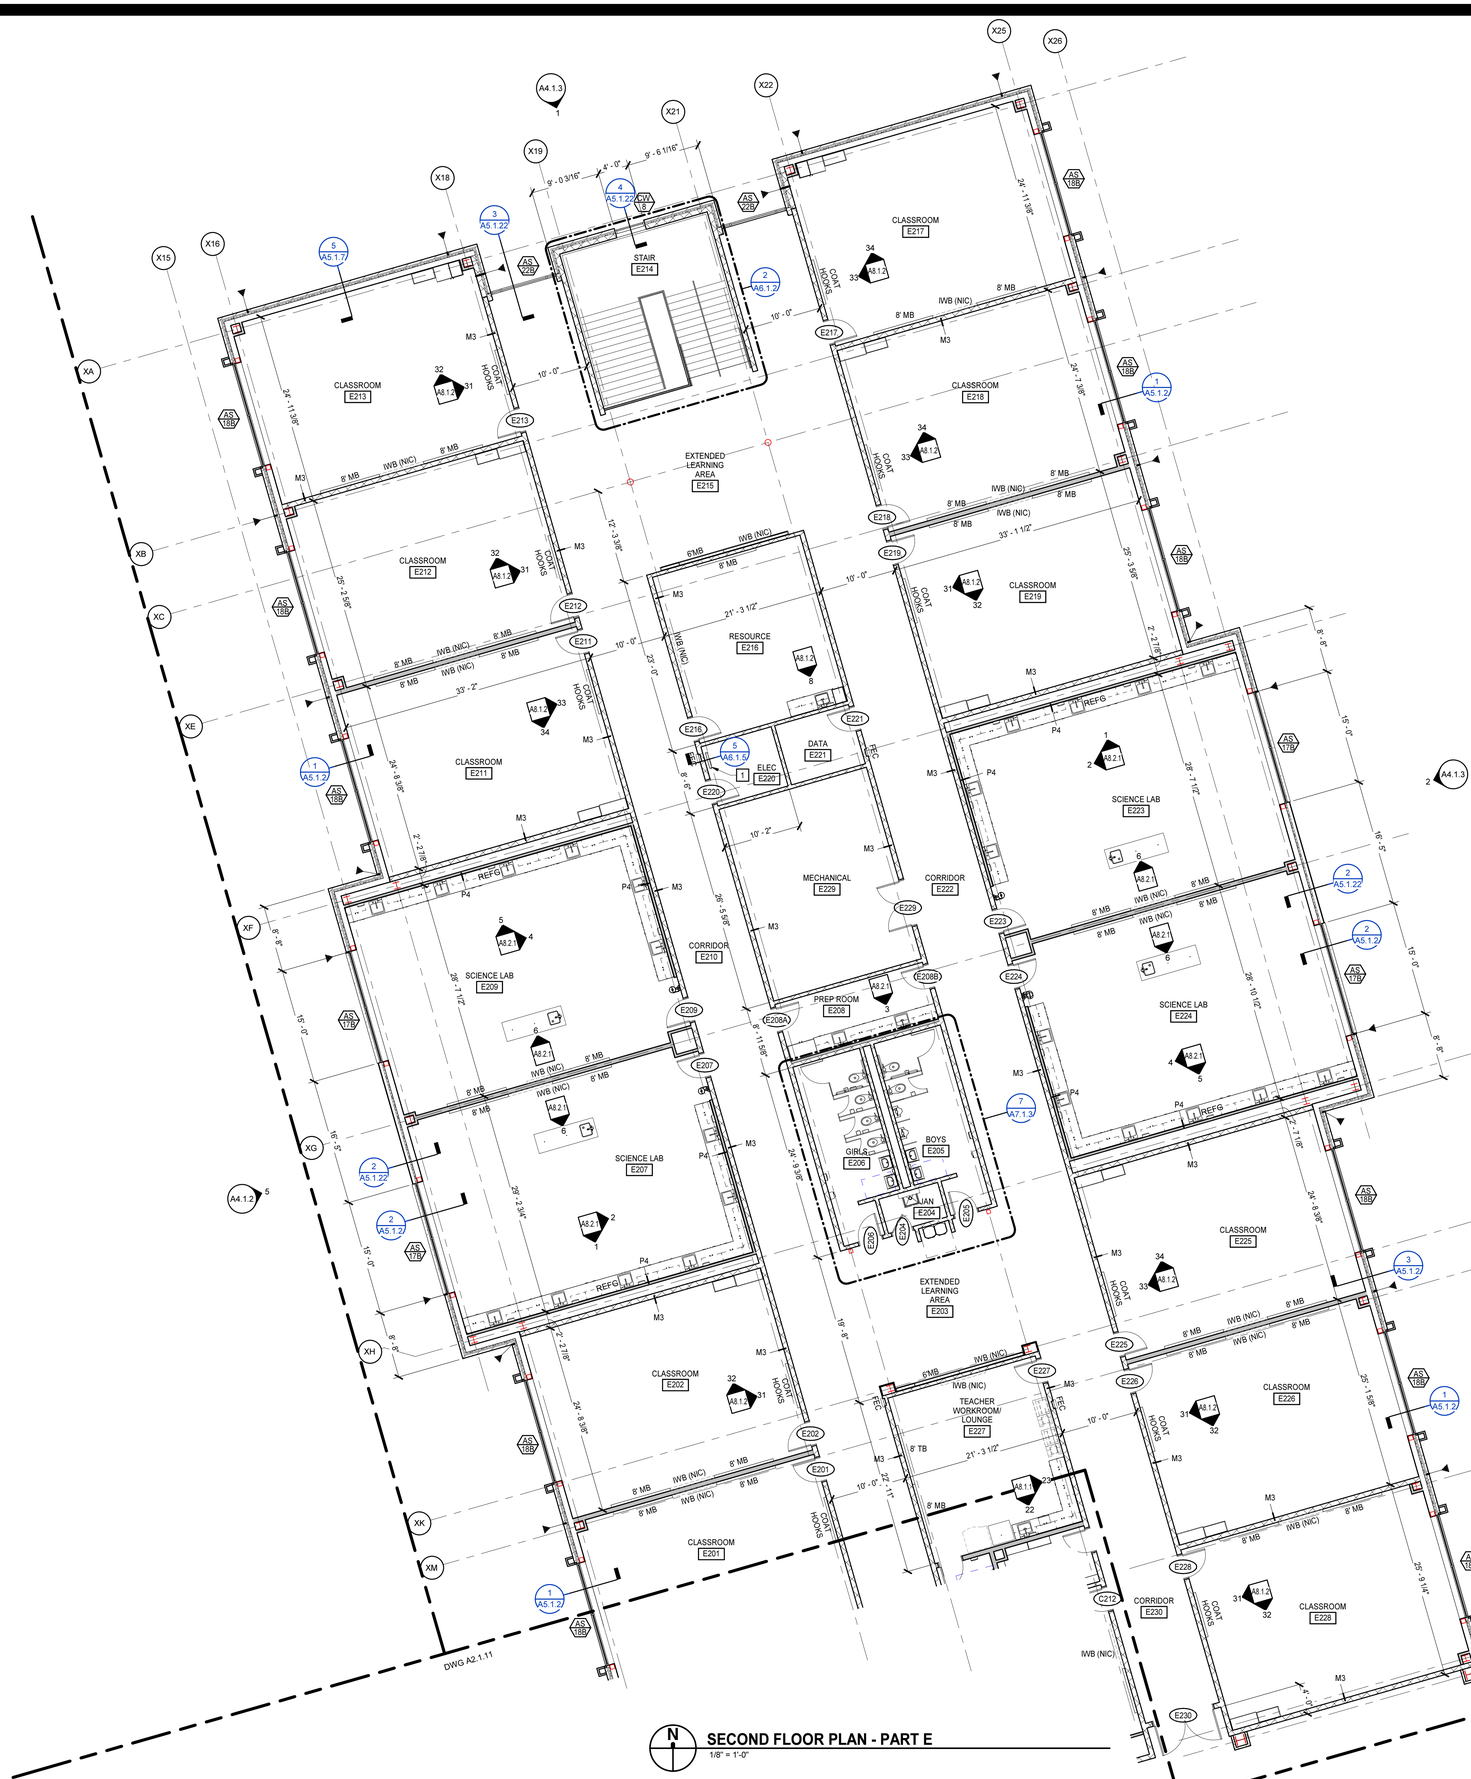

SECOND FLOOR PLAN - PART E

1/8" = 1'-0"

MOSELEYARCHITECTS

911 N. WEST STREET, SUITE 205 RALEIGH, NORTH CAROLINA 27603
PHONE (919) 840-0091
MOSELEYARCHITECTS.COM

ASHLEY P. DENNIS — REGISTERED ARCHITECT — 11711 — 8/2/24 — NORTH CAROLINA — RALEIGH, NC

KEY PLAN

PENDER COUNTY SCHOOLS K-8 SCHOOL

Pender County Schools
Highway 210, Hampstead, NC 28443

PROJECT NO: 831310
DATE: AUGUST 2, 2024


REVISIONS

DATE	DESCRIPTION

SECOND FLOOR PLAN - PART E

A2.1.13

8/2/2024 3:52:51 PM

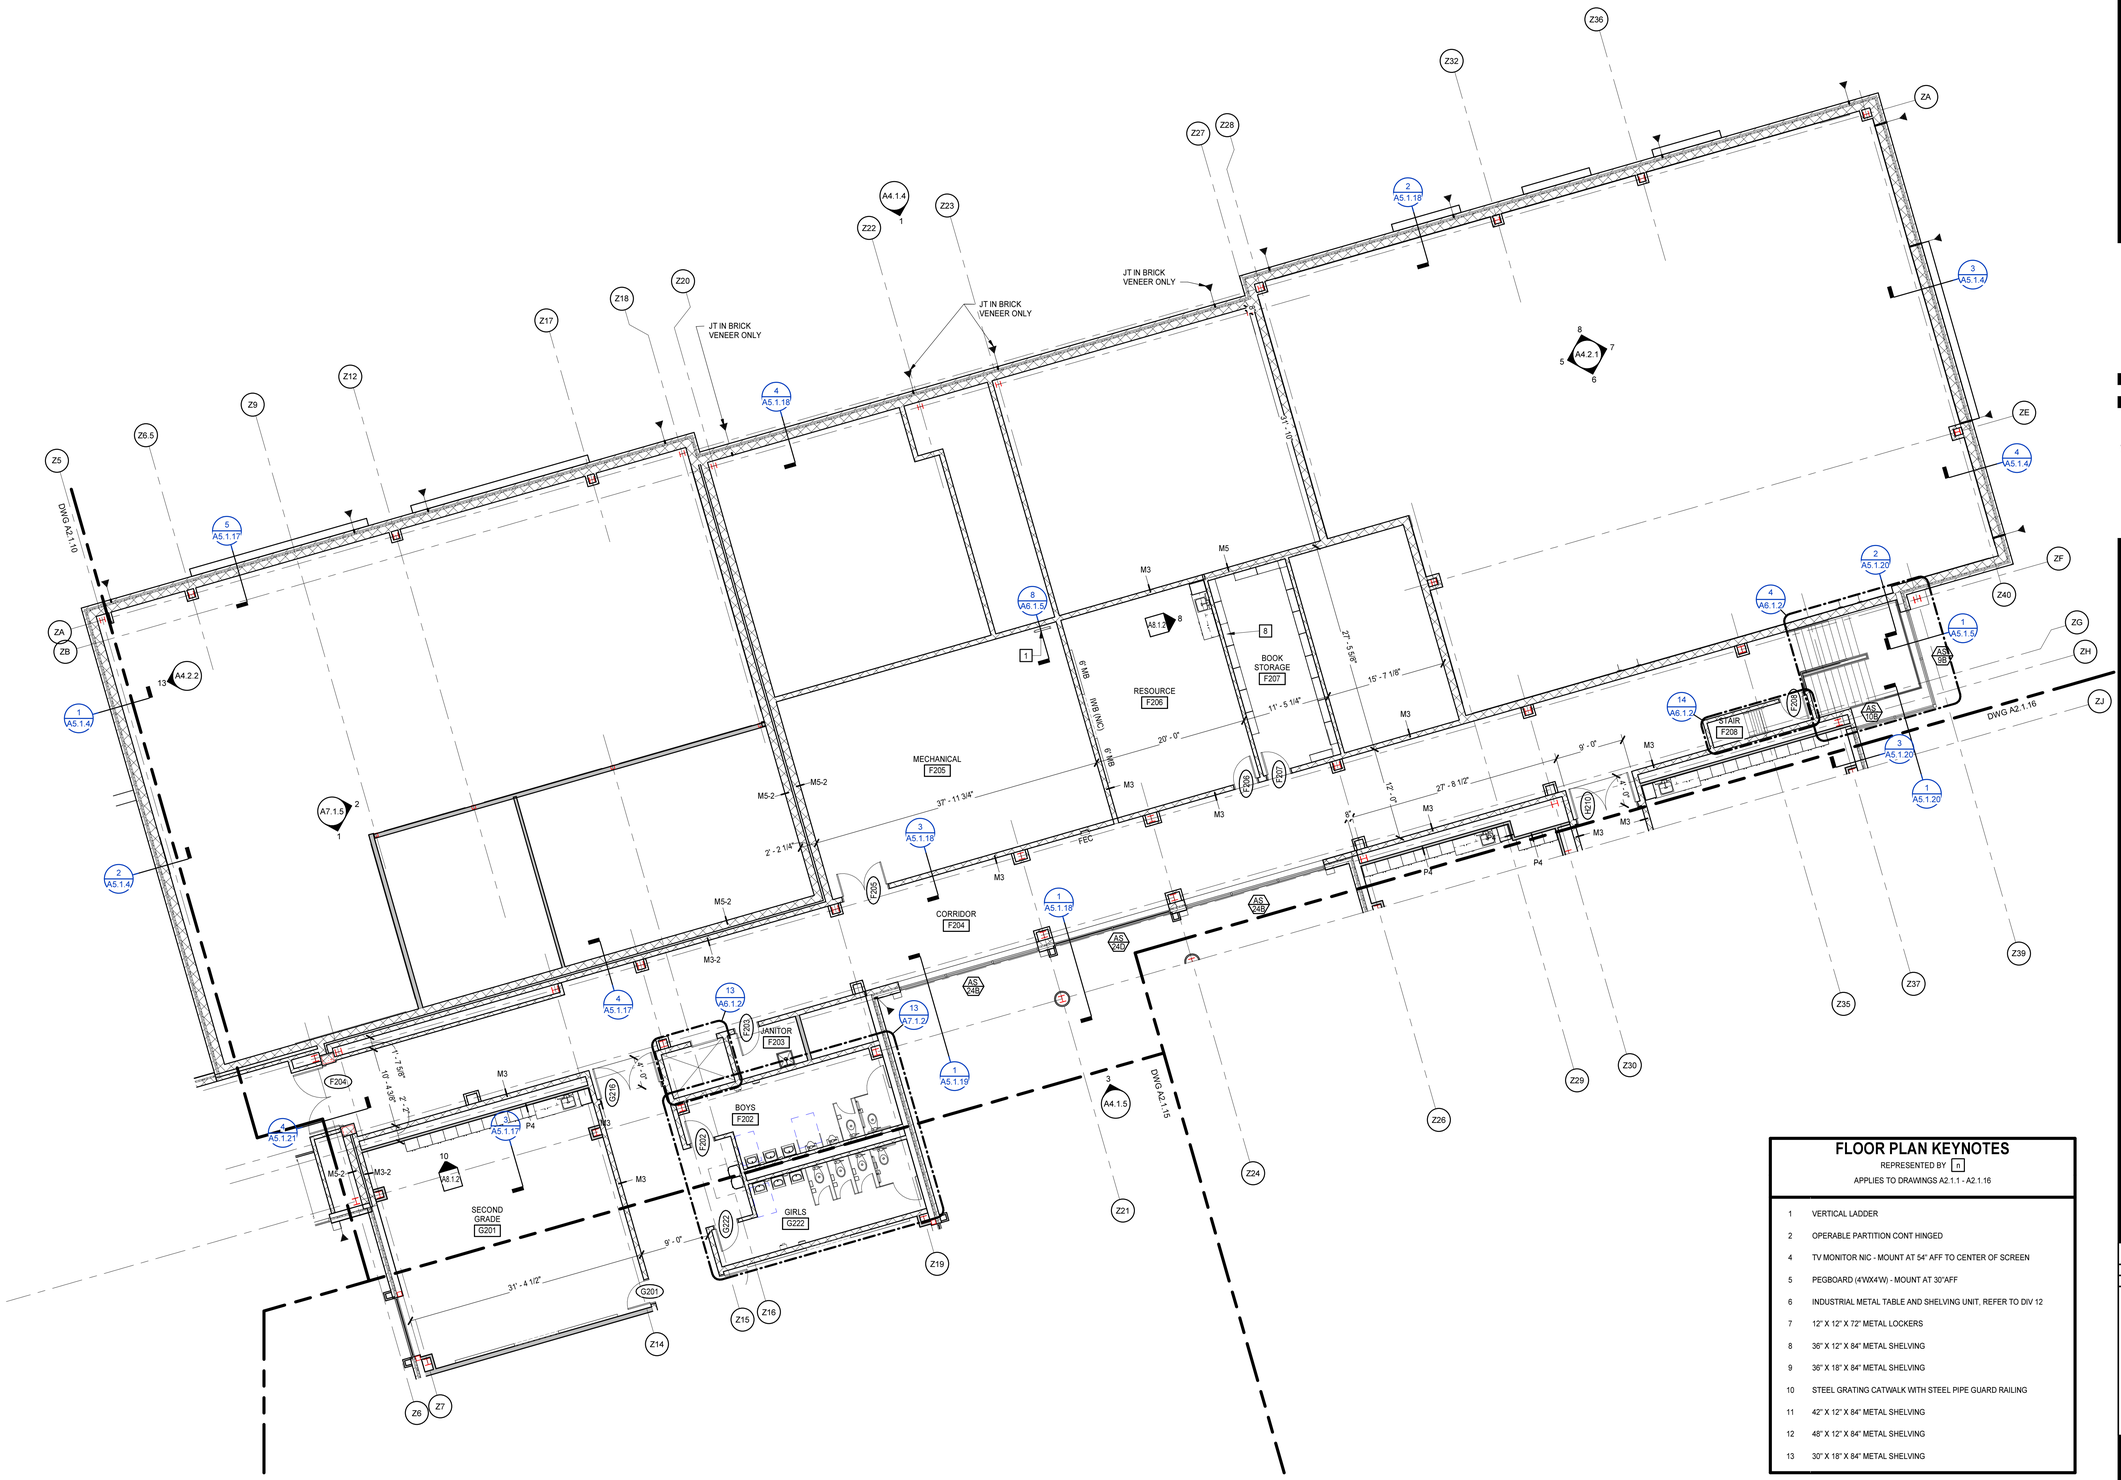

FLOOR PLAN KEYNOTES

REPRESENTED BY n

APPLIES TO DRAWINGS A2.1.1 - A2.1.16

1	VERTICAL LADDER
2	OPERABLE PARTITION CONT HINGED
4	TV MONITOR NIC - MOUNT AT 54" AFF TO CENTER OF SCREEN
5	PEGBOARD (4'WX4'W) - MOUNT AT 30"AFF
6	INDUSTRIAL METAL TABLE AND SHELVING UNIT, REFER TO DIV 12
7	12" X 12" X 72" METAL LOCKERS
8	36" X 12" X 84" METAL SHELVING
9	36" X 18" X 84" METAL SHELVING
10	STEEL GRATING CATWALK WITH STEEL PIPE GUARD RAILING
11	42" X 12" X 84" METAL SHELVING
12	48" X 12" X 84" METAL SHELVING
13	30" X 18" X 84" METAL SHELVING

SECOND FLOOR PLAN - PART F

1/8" = 1'-0"

MOSELEYARCHITECTS
911 N. WEST STREET, SUITE 205 RALEIGH, NORTH CAROLINA 27603
PHONE (919) 840-0091
MOSELEYARCHITECTS.COM

ASHLEY P. DENNIS
REGISTERED ARCHITECT
11711
8/2/24
NORTH CAROLINA
RALEIGH, NC

KEY PLAN

PENDER COUNTY SCHOOLS K-8 SCHOOL

Pender County Schools
Highway 210, Hampstead, NC 28443

PROJECT NO: 631310
DATE: AUGUST 2, 2024

REVISIONS	
DATE	DESCRIPTION

SECOND FLOOR PLAN - PART F

A2.1.14

8/2/2024 3:52:58 PM

FLOOR PLAN KEYNOTES

REPRESENTED BY n

APPLIES TO DRAWINGS A2.1.1 - A2.1.16

1	VERTICAL LADDER
2	OPERABLE PARTITION CONT HINGED
4	TV MONITOR NIC - MOUNT AT 54" AFF TO CENTER OF SCREEN
5	PEGBOARD (4'WX4'W) - MOUNT AT 30"AFF
6	INDUSTRIAL METAL TABLE AND SHELVING UNIT; REFER TO DIV 12
7	12" X 12" X 72" METAL LOCKERS
8	36" X 12" X 84" METAL SHELVING
9	36" X 18" X 84" METAL SHELVING
10	STEEL GRATING CATWALK WITH STEEL PIPE GUARD RAILING
11	42" X 12" X 84" METAL SHELVING
12	48" X 12" X 84" METAL SHELVING
13	30" X 18" X 84" METAL SHELVING



SECOND FLOOR PLAN - PART G

1/8" = 1'-0"

0' 2' 4' 8' 16'

1/8" = 1'-0"

MOSELEY ARCHITECTS

911 N. WEST STREET, SUITE 205 RALEIGH, NORTH CAROLINA 27603

PHONE (919) 840-0091

MOSELEYARCHITECTS.COM

ASHLEY P. DENNIS
LICENSED ARCHITECT
11711
8/2/24
NORTH CAROLINA
RALEIGH, NC

KEY PLAN

PENDER COUNTY SCHOOLS K-8 SCHOOL

Pender County Schools
Highway 210, Hampstead, NC 28443

PROJECT NO: 631310
DATE: AUGUST 2, 2024

REVISIONS

DATE	DESCRIPTION

SECOND FLOOR PLAN - PART G

A2.1.15

8/2/2024 3:53:04 PM

FLOOR PLAN KEYNOTES

REPRESENTED BY n

APPLIES TO DRAWINGS A2.1.1 - A2.1.16

1	VERTICAL LADDER
2	OPERABLE PARTITION CONT HINGED
4	TV MONITOR NIC - MOUNT AT 54" AFF TO CENTER OF SCREEN
5	PEGBOARD (4'WX4'W) - MOUNT AT 30"AFF
6	INDUSTRIAL METAL TABLE AND SHELVING UNIT. REFER TO DIV 12
7	12" X 12" X 72" METAL LOCKERS
8	36" X 12" X 84" METAL SHELVING
9	36" X 18" X 84" METAL SHELVING
10	STEEL GRATING CATWALK WITH STEEL PIPE GUARD RAILING
11	42" X 12" X 84" METAL SHELVING
12	48" X 12" X 84" METAL SHELVING
13	30" X 18" X 84" METAL SHELVING

THIRD GRADE H201
THIRD GRADE H225
CLASSROOM 4-5 H202
CLASSROOM 4-5 H224
CLASSROOM 4-5 H203
CORRIDOR H222
RESOURCE H223
TEACHER WORKROOM/ LOUNGE H204
CLASSROOM 4-5 H222
CLASSROOM 4-5 H205
MECHANICAL H217
CORRIDOR H221
CORRIDOR H210
ELEC H215
DATA H216
CLASSROOM 4-5 H220
CLASSROOM 4-5 H206
GIRLS H214
CORRIDOR H213
CLASSROOM 4-5 H219
BOYS H212
CLASSROOM 4-5 H208
EXTENDED LEARNING AREA H211
CLASSROOM 4-5 H218
STAIR H209

SECOND FLOOR PLAN - PART H
1/8" = 1'-0"

0' 2' 4' 8' 16'
1/8" = 1'-0"

MOSELEY ARCHITECTS
911 N. WEST STREET, SUITE 205 RALEIGH, NORTH CAROLINA 27603
PHONE (919) 840-0091
MOSELEYARCHITECTS.COM

ASHLEY P. DENNIS
REGISTERED ARCHITECT
11711
8/2/24
NORTH CAROLINA
RALEIGH, NC

KEY PLAN

PENDER COUNTY SCHOOLS K-8 SCHOOL

Pender County Schools
Highway 210, Hampstead, NC 28443

PROJECT NO: 831310
DATE: AUGUST 2, 2024

REVISIONS	
DATE	DESCRIPTION

SECOND FLOOR PLAN - PART H

A2.1.16


8/2/2024 3:53:10 PM

FLOOR PLAN KEYNOTES


REPRESENTED BY n

APPLIES TO DRAWINGS A2.1.1 - A2.1.16


1	VERTICAL LADDER
2	OPERABLE PARTITION CONT HINGED
4	TV MONITOR NIC - MOUNT AT 54" AFF TO CENTER OF SCREEN
5	PEGBOARD (4'WX4'W) - MOUNT AT 30"AFF
6	INDUSTRIAL METAL TABLE AND SHELVING UNIT, REFER TO DIV 12
7	12" X 12" X 72" METAL LOCKERS
8	36" X 12" X 84" METAL SHELVING
9	36" X 18" X 84" METAL SHELVING
10	STEEL GRATING CATWALK WITH STEEL PIPE GUARD RAILING
11	42" X 12" X 84" METAL SHELVING
12	48" X 12" X 84" METAL SHELVING
13	30" X 18" X 84" METAL SHELVING

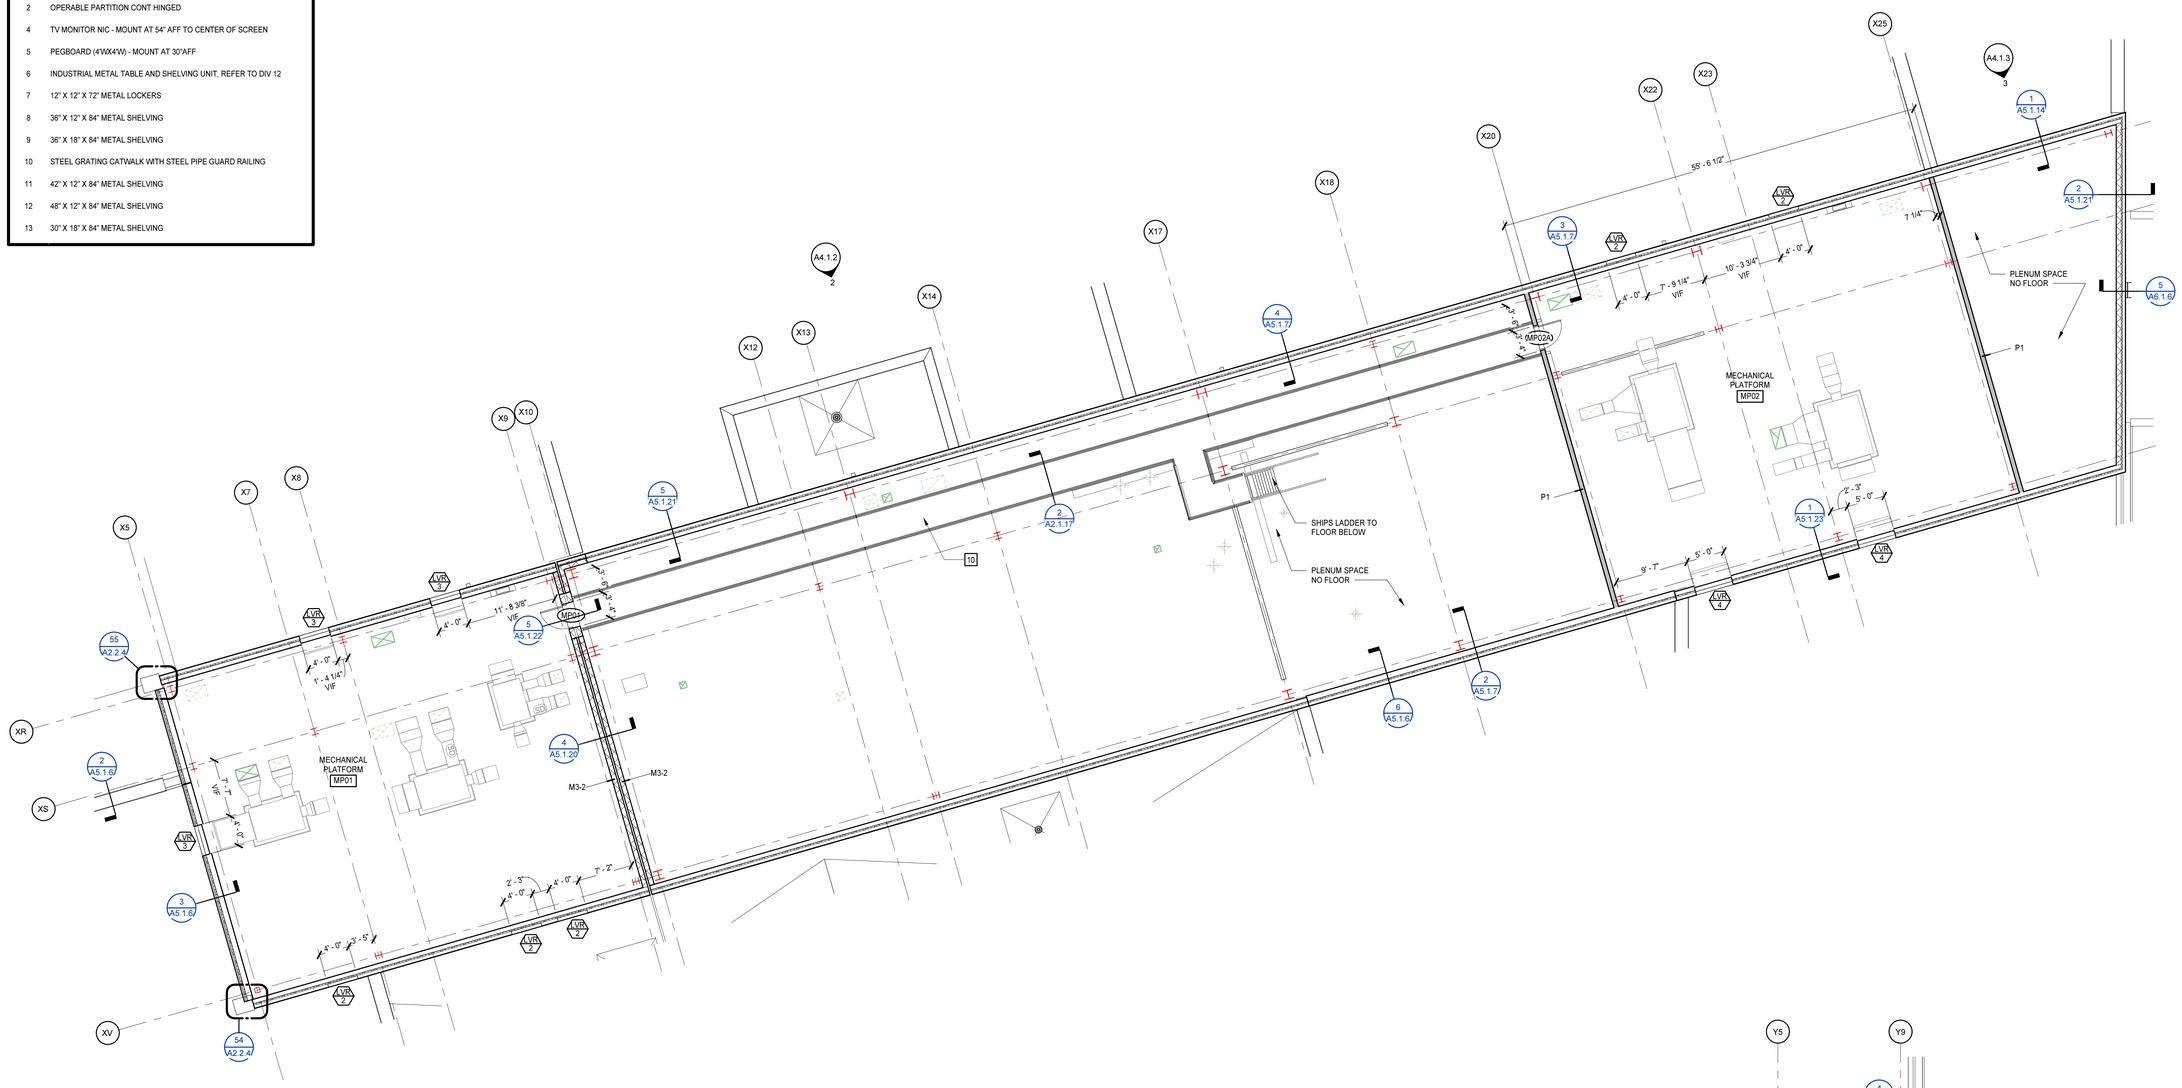

MECHANICAL PLATFORM PLAN
1/8" = 1'-0"

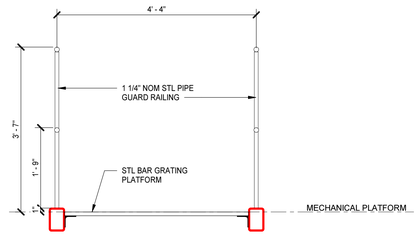

2 CATWALK SECTION
A2.1.17 | A2.1.17 3/4" = 1'-0"

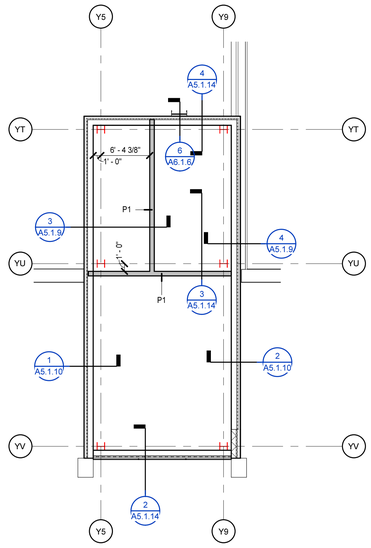

PART A ENTRANCE HIGH PLAN
1/8" = 1'-0"

0' 2' 4' 8' 16'
1/8" = 1'-0"

MOSELEY ARCHITECTS
911 N. WEST STREET, SUITE 205 RALEIGH, NORTH CAROLINA 27603
PHONE (919) 840-0091
MOSELEYARCHITECTS.COM

ASHLEY P. DENNIS
REGISTERED ARCHITECT
11711
8/2/24
NORTH CAROLINA
RALEIGH, NC

KEY PLAN

PENDER COUNTY SCHOOLS K-8 SCHOOL

Pender County Schools
Highway 210, Hampstead, NC 28443

PROJECT NO: 831310
DATE: AUGUST 2, 2024

REVISIONS	
DATE	DESCRIPTION

MECHANICAL PLATFORM FLOOR PLANS

A2.1.17


8/2/2024 3:53:15 PM

FLOOR PLAN KEYNOTES

REPRESENTED BY n


APPLIES TO DRAWINGS A2.1.1 - A2.1.16

1	VERTICAL LADDER
2	OPERABLE PARTITION CONT HINGED
4	TV MONITOR NIC - MOUNT AT 54" AFF TO CENTER OF SCREEN
5	PEGBOARD (4'WX4'W) - MOUNT AT 30"AFF
6	INDUSTRIAL METAL TABLE AND SHELVING UNIT, REFER TO DIV 12
7	12" X 12" X 72" METAL LOCKERS
8	36" X 12" X 84" METAL SHELVING
9	36" X 18" X 84" METAL SHELVING
10	STEEL GRATING CATWALK WITH STEEL PIPE GUARD RAILING
11	42" X 12" X 84" METAL SHELVING
12	48" X 12" X 84" METAL SHELVING
13	30" X 18" X 84" METAL SHELVING

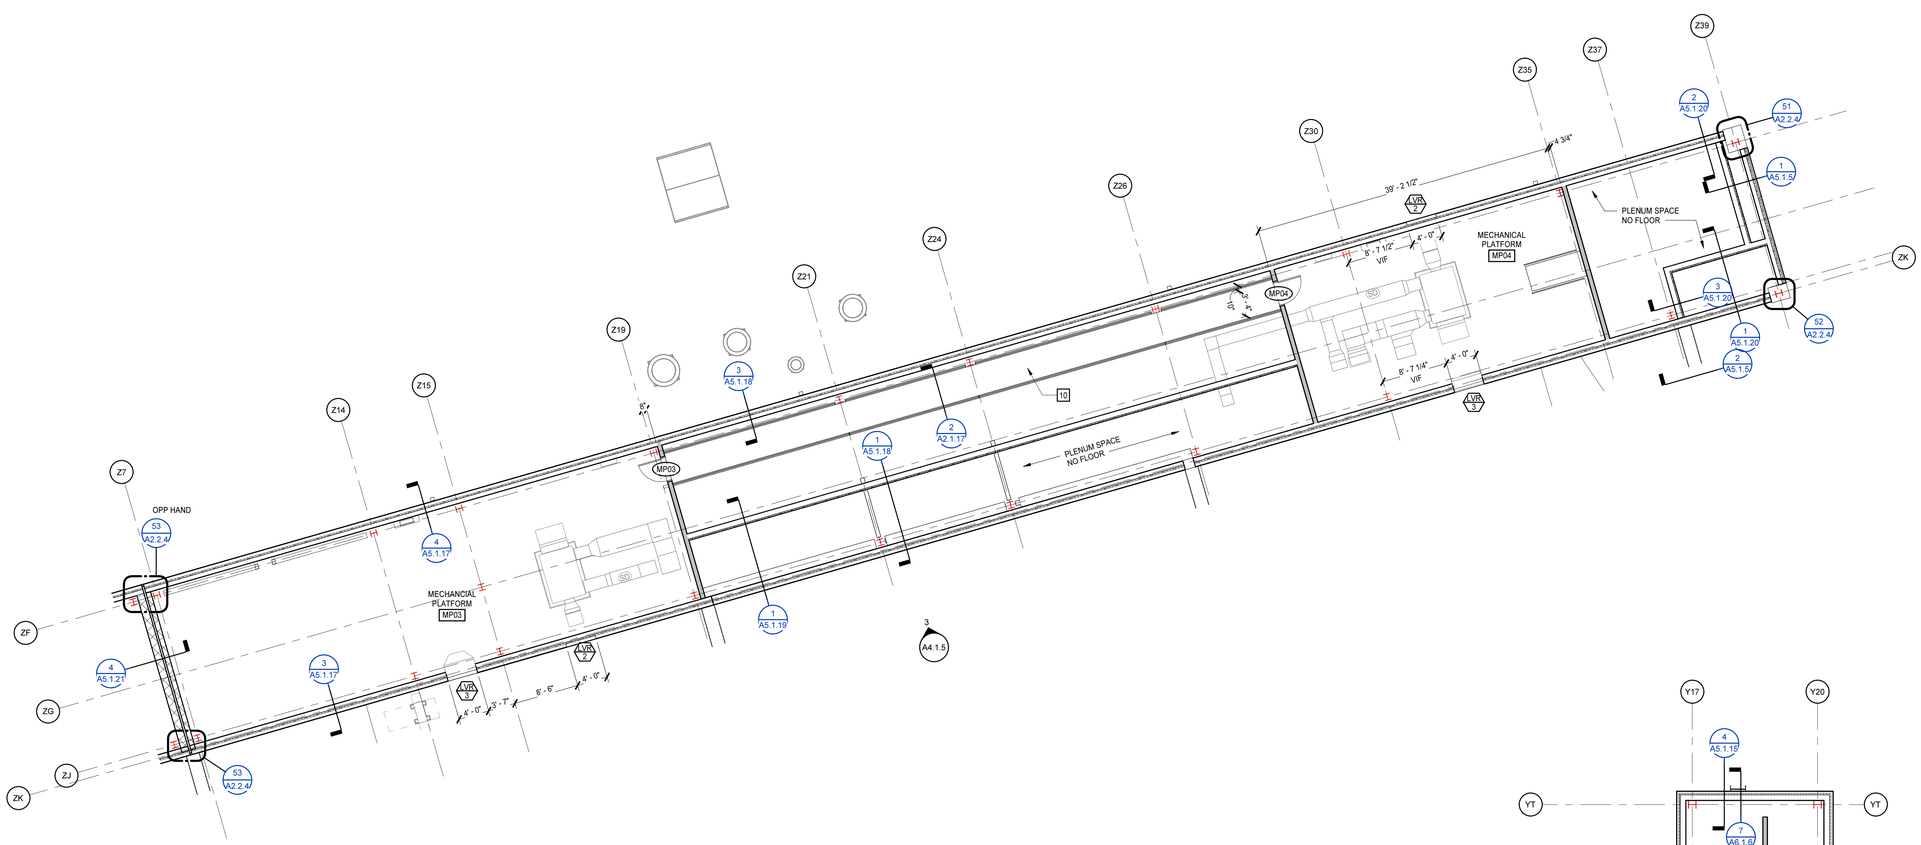

MECHANICAL PLATFORM PLAN

1/8" = 1'-0"

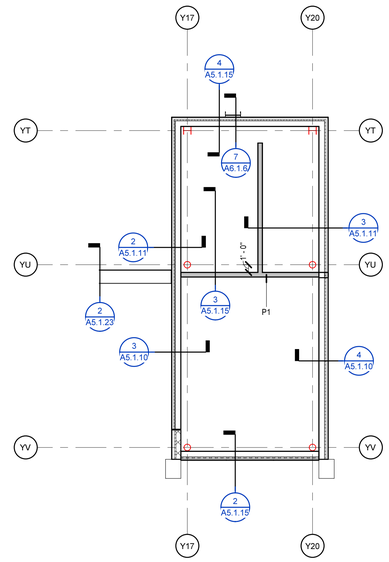

PART A ENTRANCE HIGH PLAN SOUTH

1/8" = 1'-0"

0' 2' 4' 8' 16'

1/8" = 1'-0"

MOSELEY ARCHITECTS

911 N. WEST STREET, SUITE 205 RALEIGH, NORTH CAROLINA 27603
PHONE (919) 840-0091
MOSELEYARCHITECTS.COM

ASHLEY P. DENNIS — REGISTERED ARCHITECT — 11711 — 8/2/24 — NORTH CAROLINA — RALEIGH, NC

F

KEY PLAN

PENDER COUNTY SCHOOLS K-8 SCHOOL

Pender County Schools
Highway 210, Hampstead, NC 28443

PROJECT NO:	631310
DATE:	AUGUST 2, 2024

REVISIONS

DATE	DESCRIPTION

MECHANICAL PLATFORM FLOOR PLANS

A2.1.18

8/2/2024 3:53:19 PM



N

OVERALL FIRST FLOOR COLUMN DESIGNATION PLAN

1" = 30'-0"

MOSELEYARCHITECTS
911 N. WEST STREET, SUITE 205 RALEIGH, NORTH CAROLINA 27603
PHONE (919) 840-0091
MOSELEYARCHITECTS.COM

ASHLEY P. DENNIS
REGISTERED ARCHITECT
11711
8/2/24
NORTH CAROLINA
RALEIGH, NC

D E B F C A G H

KEY PLAN

PENDER COUNTY SCHOOLS K-8 SCHOOL

Pender County Schools
Highway 210, Hampstead, NC 28443

PROJECT NO: 631310
DATE: AUGUST 2, 2024

REVISIONS	
DATE	DESCRIPTION

OVERALL FIRST FLOOR COLUMN DESIGNATION PLAN

A2.2.1

8/2/2024 3:53:32 PM



N

OVERALL SECOND FLOOR COLUMN DESIGNATION PLAN

1" = 30'-0"

MOSELEYARCHITECTS
911 N. WEST STREET, SUITE 205 RALEIGH, NORTH CAROLINA 27603
PHONE (919) 840-0091
MOSELEYARCHITECTS.COM

ASHLEY P. DENNIS
REGISTERED ARCHITECT
11711
8/2/24
NORTH CAROLINA
RALEIGH, NC

D E B F
C A G H

KEY PLAN

PENDER COUNTY SCHOOLS K-8 SCHOOL

Pender County Schools
Highway 210, Hampstead, NC 28443

PROJECT NO: 631310
DATE: AUGUST 2, 2024

REVISIONS	
DATE	DESCRIPTION

OVERALL SECOND FLOOR COLUMN DESIGNATION PLAN


A2.2.2

8/2/2024 3:53:44 PM


GENERAL NOTES

A. STEEL COLUMN SIZES MAY VARY AS WELL AS ORIENTATION.


B. DETAILS MAY BE ROTATED, MIRRORED, OPP HD. REFER TO PLAN FOR ORIENTATION

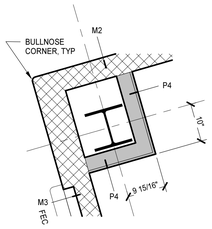


34 A2.2.1 A2.2.3 **COLUMN DETAIL** 3/4" = 1'-0"

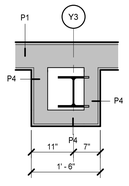


33 A2.2.1 A2.2.3 **COLUMN DETAIL** 3/4" = 1'-0"

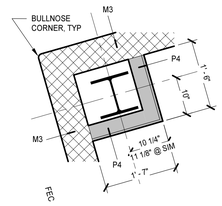


32 A2.2.1 A2.2.3 **COLUMN DETAIL** 3/4" = 1'-0"

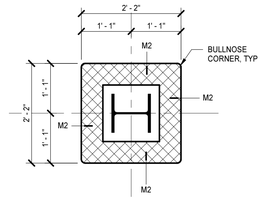

31 A2.2.1 A2.2.3 **COLUMN DETAIL** 3/4" = 1'-0"

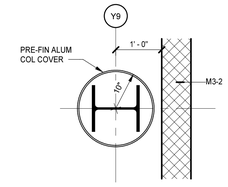

30 A2.2.1 A2.2.3 **COLUMN DETAIL** 3/4" = 1'-0"

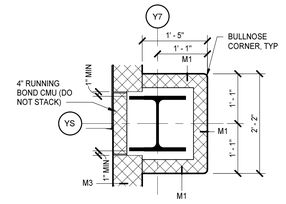


29 A2.2.1 A2.2.3 **COLUMN DETAIL** 3/4" = 1'-0"


GENERAL NOTES

A. STEEL COLUMN SIZES MAY VARY AS WELL AS ORIENTATION.


B. DETAILS MAY BE ROTATED, MIRRORED, OPP HD. REFER TO PLAN FOR ORIENTATION

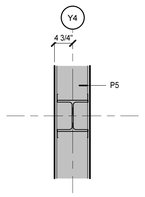


28 A2.2.1 A2.2.3 **COLUMN DETAIL** 3/4" = 1'-0"

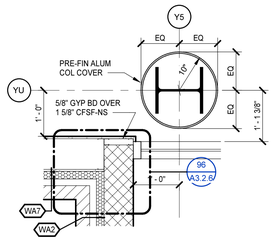


27 A2.2.1 A2.2.3 **COLUMN DETAIL** 3/4" = 1'-0"

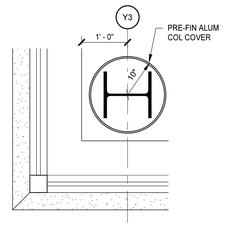


26 A2.2.1 A2.2.3 **COLUMN DETAIL** 3/4" = 1'-0"

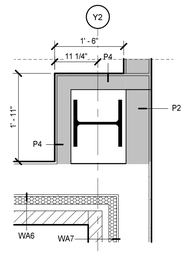


25 A2.2.1 A2.2.3 **COLUMN DETAIL** 3/4" = 1'-0"

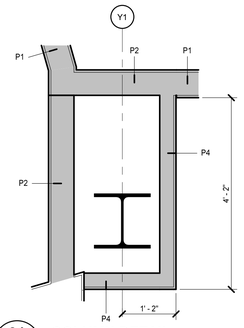


24 A2.2.1 A2.2.3 **COLUMN DETAIL** 3/4" = 1'-0"

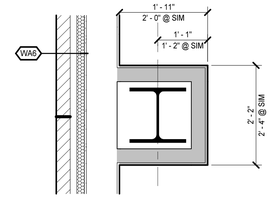


23 A2.2.1 A2.2.3 **COLUMN DETAIL** 3/4" = 1'-0"

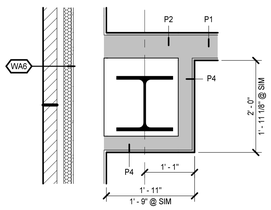


22 A2.2.1 A2.2.3 **COLUMN DETAIL** 3/4" = 1'-0"

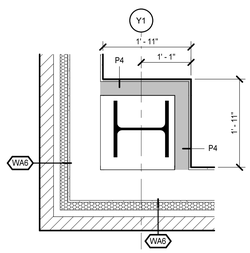


21 A2.2.1 A2.2.3 **COLUMN DETAIL** 3/4" = 1'-0"

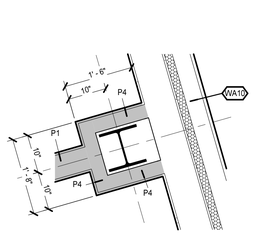


20 A2.2.1 A2.2.3 **COLUMN DETAIL** 3/4" = 1'-0"

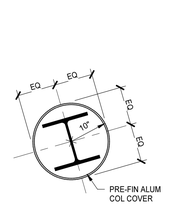


19 A2.2.1 A2.2.3 **COLUMN DETAIL** 3/4" = 1'-0"

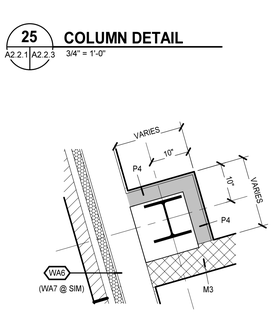


18 A2.2.1 A2.2.3 **COLUMN DETAIL** 3/4" = 1'-0"

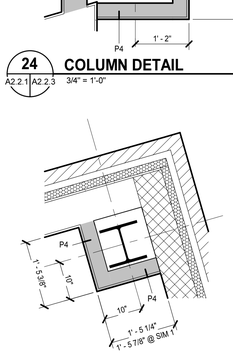


17 A2.2.1 A2.2.3 **COLUMN DETAIL** 3/4" = 1'-0"

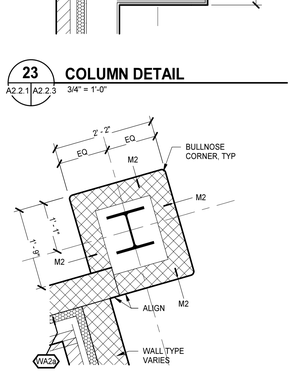


16 A2.2.1 A2.2.3 **COLUMN DETAIL** 3/4" = 1'-0"

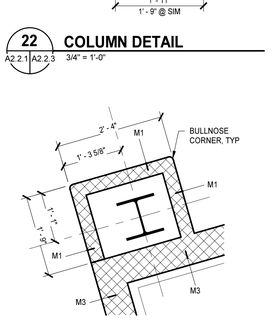


15 A2.2.1 A2.2.3 **COLUMN DETAIL** 3/4" = 1'-0"

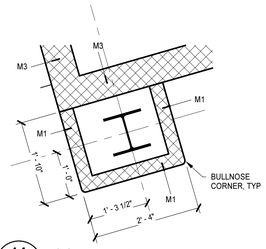


14 A2.2.1 A2.2.3 **COLUMN DETAIL** 3/4" = 1'-0"

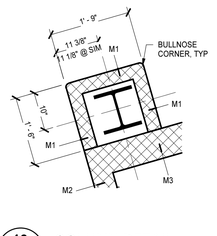


13 A2.2.1 A2.2.3 **COLUMN DETAIL** 3/4" = 1'-0"

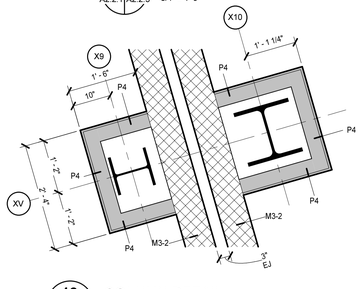


12 A2.2.1 A2.2.3 **COLUMN DETAIL** 3/4" = 1'-0"

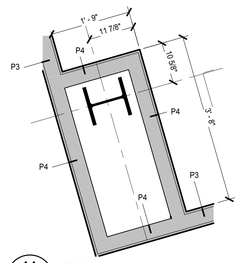


11 A2.2.1 A2.2.3 **COLUMN DETAIL** 3/4" = 1'-0"

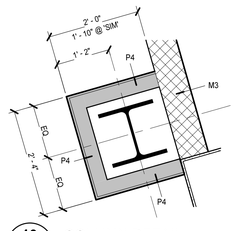


10 A2.2.1 A2.2.3 **COLUMN DETAIL** 3/4" = 1'-0"

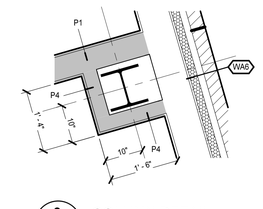


9 A2.2.1 A2.2.3 **COLUMN DETAIL** 3/4" = 1'-0"

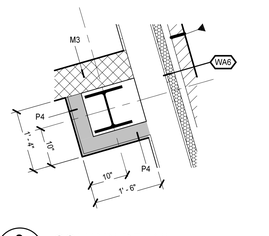


8 A2.2.1 A2.2.3 **COLUMN DETAIL** 3/4" = 1'-0"

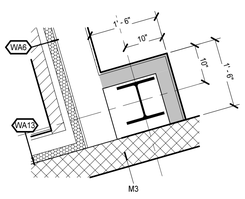


7 A2.2.1 A2.2.3 **COLUMN DETAIL** 3/4" = 1'-0"

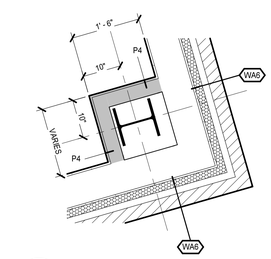


6 A2.2.1 A2.2.3 **COLUMN DETAIL** 3/4" = 1'-0"

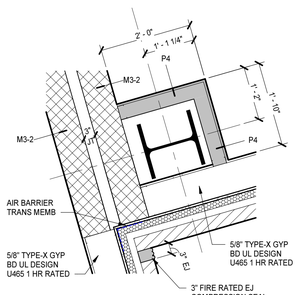


5 A2.2.1 A2.2.3 **COLUMN DETAIL** 3/4" = 1'-0"

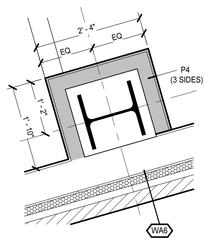


4 A2.2.1 A2.2.3 **COLUMN DETAIL** 3/4" = 1'-0"

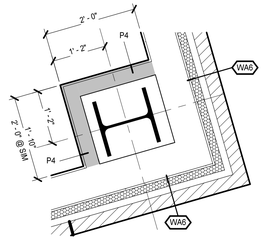

3 A2.2.1 A2.2.3 **COLUMN DETAIL** 3/4" = 1'-0"

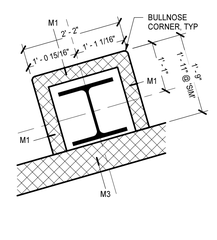

2 A2.2.1 A2.2.3 **COLUMN DETAIL** 3/4" = 1'-0"

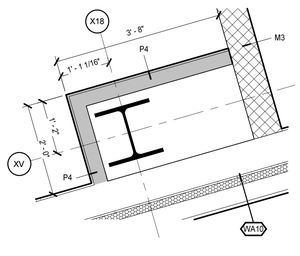

1 A2.2.1 A2.2.3 **COLUMN DETAIL** 3/4" = 1'-0"

MOSELEY ARCHITECTS
911 N. WEST STREET, SUITE 205 RALEIGH, NORTH CAROLINA 27603
PHONE (919) 840-0091
MOSELEYARCHITECTS.COM

ASHLEY P. DENNIS
REGISTERED ARCHITECT
11711
8/2/24
NORTH CAROLINA
RALEIGH, NC

PENDER COUNTY SCHOOLS K-8 SCHOOL

Pender County Schools
Highway 210, Hampstead, NC 28443


PROJECT NO: 631310
DATE: AUGUST 2, 2024

REVISIONS	
DATE	DESCRIPTION


COLUMN DETAILS

A2.2.3


8/2/2024 3:54:09 PM

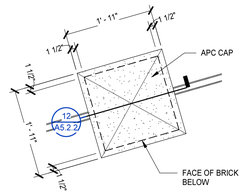


59 PLAN DETAIL
A2.2.1 A2.2.4 3/4" = 1'-0"

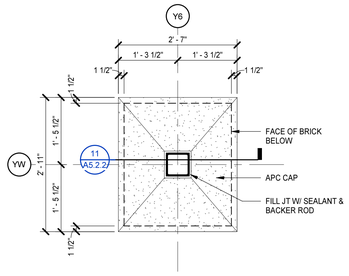


58 COLUMN DETAIL
A2.2.1 A2.2.4 3/4" = 1'-0"

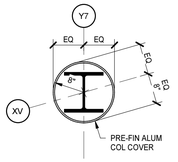


57 COLUMN DETAIL
A2.2.2 A2.2.4 3/4" = 1'-0"

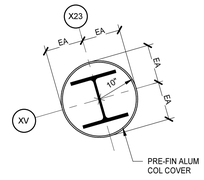


56 COLUMN DETAIL
A2.2.2 A2.2.4 3/4" = 1'-0"

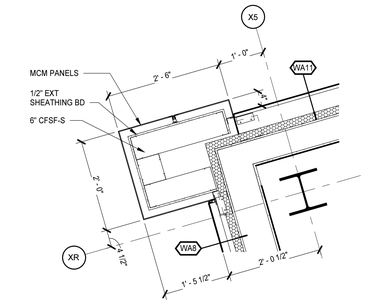


55 COLUMN DETAIL
A2.1.17 A2.2.4 3/4" = 1'-0"

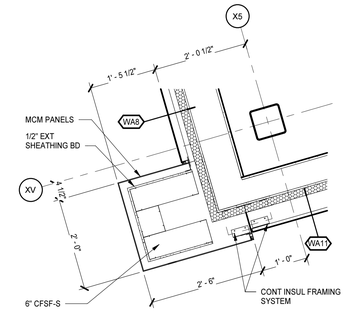


54 COLUMN DETAIL
A2.1.17 A2.2.4 3/4" = 1'-0"

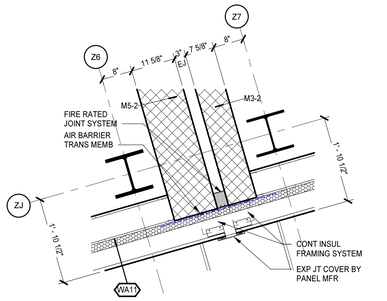


53 COLUMN DETAIL
A2.1.18 A2.2.4 3/4" = 1'-0"

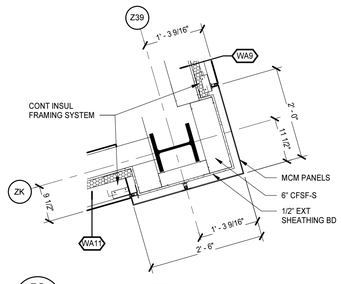


52 COLUMN DETAIL
A2.1.18 A2.2.4 3/4" = 1'-0"

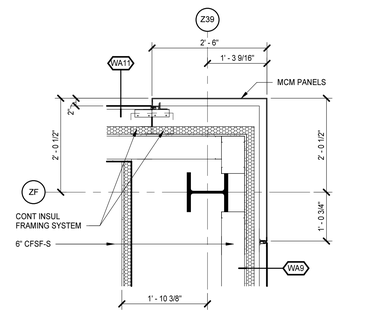


51 COLUMN DETAIL
A2.1.18 A2.2.4 3/4" = 1'-0"

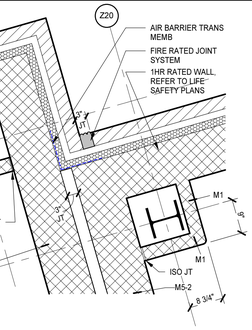


61 COLUMN DETAIL
A2.2.1 A2.2.4 3/4" = 1'-0"

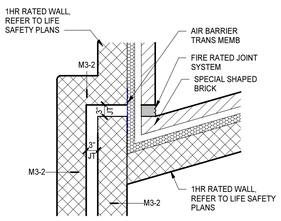


62 COLUMN DETAIL
A2.2.1 A2.2.4 3/4" = 1'-0"

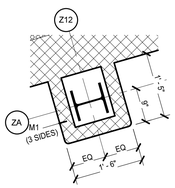


60 COLUMN DETAIL
A2.2.1 A2.2.4 3/4" = 1'-0"

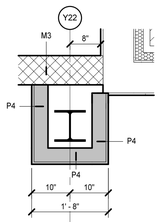


48 COLUMN DETAIL
A2.2.1 A2.2.4 3/4" = 1'-0"

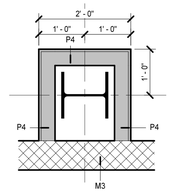


47 COLUMN DETAIL
A2.2.1 A2.2.4 3/4" = 1'-0"

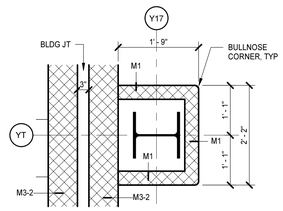


46 COLUMN DETAIL
A2.2.1 A2.2.4 3/4" = 1'-0"

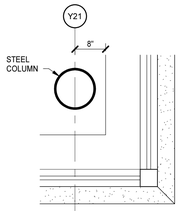


45 COLUMN DETAIL
A2.2.1 A2.2.4 3/4" = 1'-0"

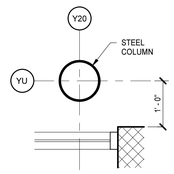


44 COLUMN DETAIL
A2.2.1 A2.2.4 3/4" = 1'-0"

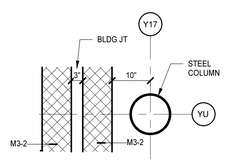


43 COLUMN DETAIL
A2.2.1 A2.2.4 3/4" = 1'-0"

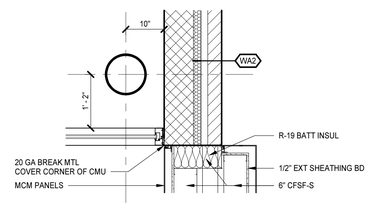


42 COLUMN DETAIL
A2.2.1 A2.2.4 3/4" = 1'-0"

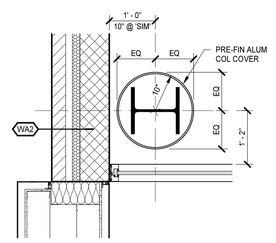


41 COLUMN DETAIL
A2.2.1 A2.2.4 3/4" = 1'-0"

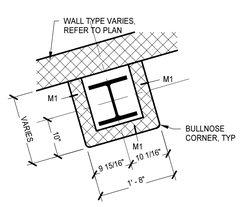


40 COLUMN DETAIL
A2.2.1 A2.2.4 3/4" = 1'-0"

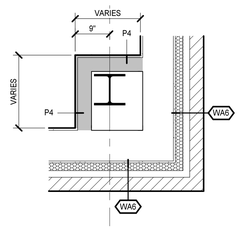


39 COLUMN DETAIL
A2.2.1 A2.2.4 3/4" = 1'-0"

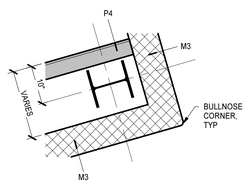


38 COLUMN DETAIL
A2.2.1 A2.2.4 3/4" = 1'-0"

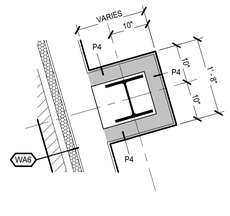

37 COLUMN DETAIL
A2.2.1 A2.2.4 3/4" = 1'-0"

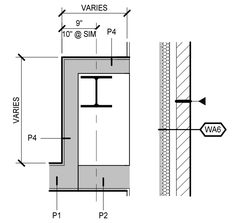

36 COLUMN DETAIL
A2.2.1 A2.2.4 3/4" = 1'-0"

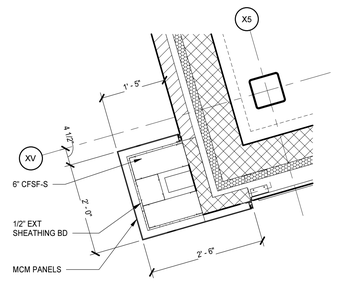

35 COLUMN DETAIL
A2.2.1 A2.2.4 3/4" = 1'-0"

MOSELEY ARCHITECTS
911 N. WEST STREET, SUITE 205 RALEIGH, NORTH CAROLINA 27603
PHONE (919) 840-0091
MOSELEYARCHITECTS.COM

ASHLEY P. DENNIS
REGISTERED ARCHITECT
11711
8/2/24
NORTH CAROLINA
RALEIGH, NC

PENDER COUNTY SCHOOLS K-8 SCHOOL

Pender County Schools
Highway 210, Hampstead, NC 28443

PROJECT NO: 631310	
DATE:	AUGUST 2, 2024
REVISIONS	
DATE	DESCRIPTION

COLUMN DETAILS

A2.2.4

8/2/2024 3:54:29 PM

FLOOR PLAN KEYNOTES

REPRESENTED BY [n]


APPLIES TO DRAWINGS A2.2.5 - A2.2.6

1	2-HR RATED PORTAL, REFER TO STRUCT DWGS
2	INSIDE CORNER EXPANSION JOINT COVER ASSEMBLY, FIRE RATING TO MATCH WALL ASSEMBLY
3	WALL TO WALL EXPANSION JOINT COVER ASSEMBLY, FIRE RATING TO MATCH WALL ASSEMBLY
4	FLOOR TO FLOOR EXPANSION JOINT COVER ASSEMBLY, FIRE RATING TO MATCH WALL ASSEMBLY
5	ISOLATION JOINT, DO NOT ANCHOR TO FIREWALL/PORTAL WALL

GENERAL NOTES


A. EXPANSION JOINT COVER ASSEMBLY WITH FIRE RATING TO MATCH WALL ASSEMBLY IS REQUIRED AT JOINT ACROSS TOP OF PORTAL AT BOTH SIDES OF THE FIRE WALL.


B. RECESSED EXPANSION JOINT COVER ASSEMBLY WITH FIRE RATING TO MATCH WALL ASSEMBLY IS REQUIRED AT 2ND FLOOR, FLOOR JOINT/S BOTH SIDES PORTAL.

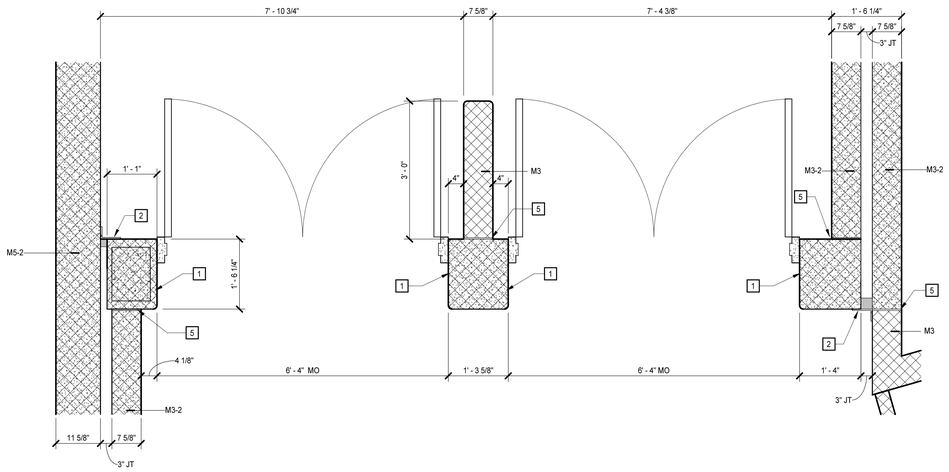

H A2.2.1 A2.2.5 **PORTAL B-2 - FIRST FLOOR**


3/4" = 1'-0"

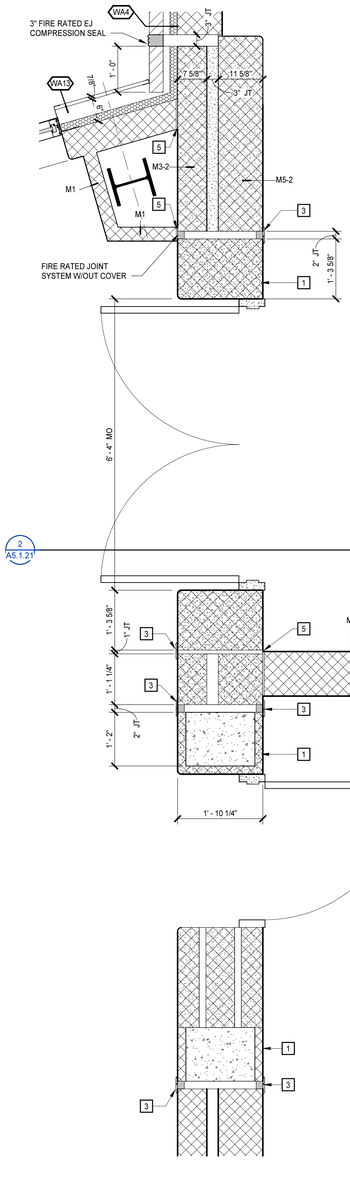

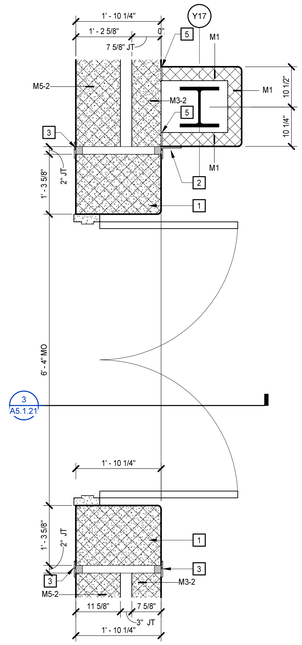


G A2.2.1 A2.2.5 **PORTAL B-1 - FIRST FLOOR**

3/4" = 1'-0"

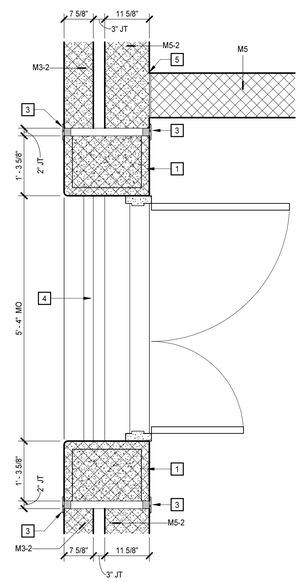


F A2.2.2 A2.2.5 **PORTAL - A3 - SECOND FLOOR**

3/4" = 1'-0"

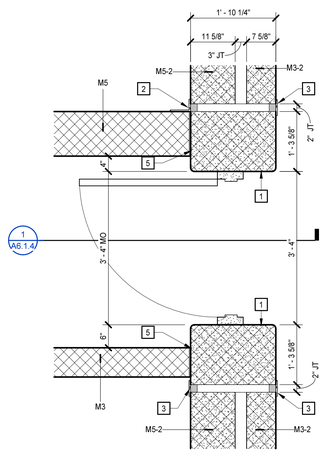

E A2.2.1 A2.2.5 **PORTAL A-5 - FIRST FLOOR**

3/4" = 1'-0"

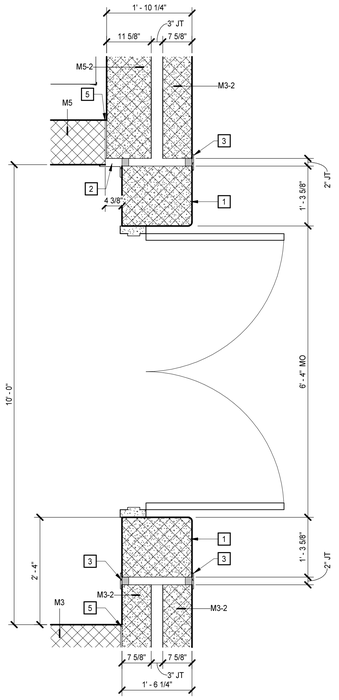


D A2.1.1 A2.2.5 **PORTAL A-4 - FIRST FLOOR**

3/4" = 1'-0"


C A2.2.1 A2.2.5 **PORTAL A-3 - FIRST FLOOR**

3/4" = 1'-0"

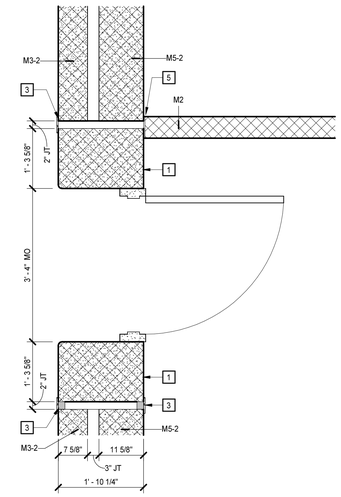

B A2.2.1 A2.2.5 **PORTAL A-2 - FIRST FLOOR**

3/4" = 1'-0"

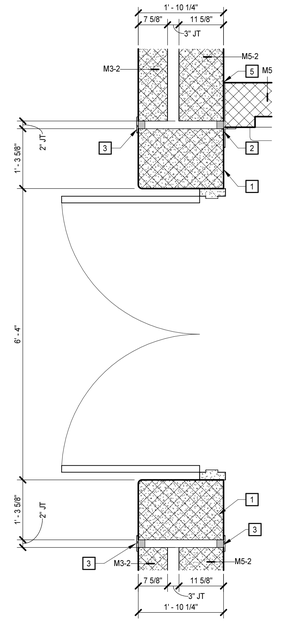

A A2.2.1 A2.2.5 **PORTAL A-1 - FIRST FLOOR**

3/4" = 1'-0"

MOSELEYARCHITECTS
911 N. WEST STREET, SUITE 205 RALEIGH, NORTH CAROLINA 27603
PHONE (919) 840-0091
MOSELEYARCHITECTS.COM

ASHLEY P. DENNIS
REGISTERED ARCHITECT
11711
8/2/24
NORTH CAROLINA
RALEIGH, NC

PENDER COUNTY SCHOOLS K-8 SCHOOL

Pender County Schools
Highway 210, Hampstead, NC 28443


PROJECT NO: 631310
DATE: AUGUST 2, 2024

REVISIONS	
DATE	DESCRIPTION


PORTAL DETAILS

A2.2.5


8/2/2024 3:54:37 PM

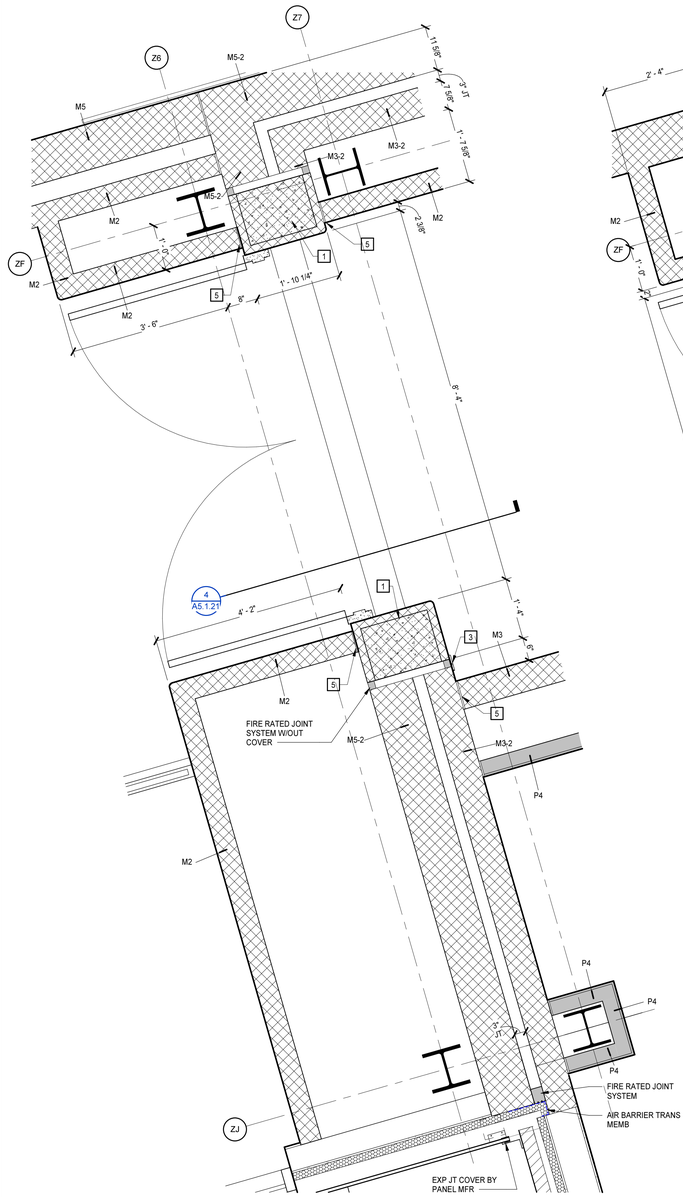


M **PORTAL F-1 - SECOND FLOOR**
A2.2.2 A2.2.6 3/4" = 1'-0"

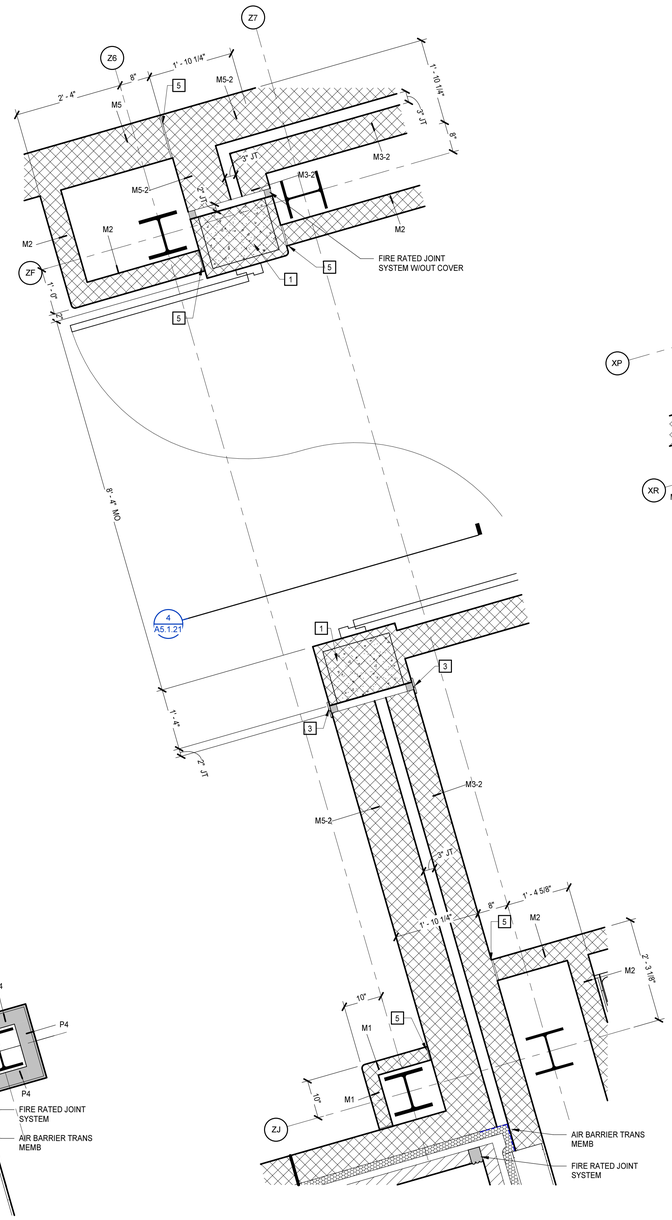

L **PORTAL F-1 - FIRST FLOOR**
A2.2.1 A2.2.6 3/4" = 1'-0"

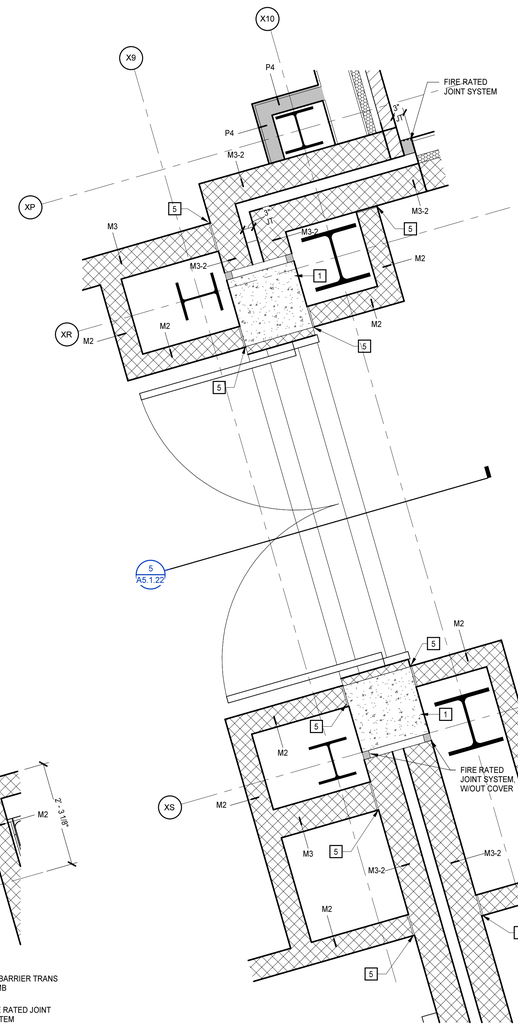

K **PORTAL C1 - SECOND FLOOR**
A2.2.2 A2.2.6 3/4" = 1'-0"

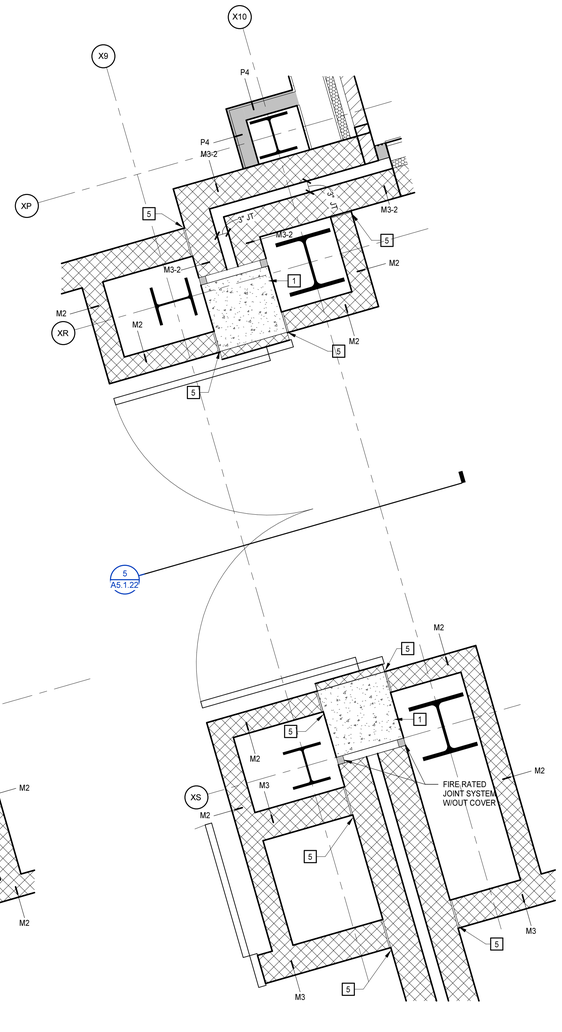

J **PORTAL C1- FIRST FLOOR**
A2.2.1 A2.2.6 3/4" = 1'-0"

MOSELEYARCHITECTS
911 N. WEST STREET, SUITE 205 RALEIGH, NORTH CAROLINA 27603
PHONE (919) 840-0091
MOSELEYARCHITECTS.COM

ASHLEY P. DENNIS
REGISTERED ARCHITECT
11711
8/2/24
NORTH CAROLINA
RALEIGH, NC

PENDER COUNTY SCHOOLS K-8 SCHOOL

Pender County Schools
Highway 210, Hampstead, NC 28443

PROJECT NO: 631310
DATE: AUGUST 2, 2024

REVISIONS	
DATE	DESCRIPTION

PORTAL DETAILS

A2.2.6

8/2/2024 3:54:43 PM

FINISH SCHEDULE

NUMBER	NAME	FLOOR	BASE	WALLS				CEILING	NOTES
				NORTH	EAST	SOUTH	WEST		
A101	LOBBY/ COMMONS	TERR-E1,E2,E3,E4	TERR-E1	EPX PT	EPX PT	EPX PT	EPX PT	ACP-2/ GB PT	
A102	CONCESSIONS	TERR-E2	TERR-E1	EPX PT	EPX PT	EPX PT	EPX PT	ACP-2	
A103	LOBBY	C-TILE-B/TERR-E1,E2,E3	TERR-E1	EPX PT	EPX PT	EPX PT	EPX PT	ACP-2	3
A104	WAITING/ RECEPTION	C-TILE-A1	RB	A-PT	PT	PT	PT	ACP-1/ GB PT	
A105	CONFERENCE	C-TILE-A1	RB	PT	PT	PT	PT	ACP-1	
A106	CLINIC	RES-B	RES-B	EPX PT	EPX PT	EPX PT	EPX PT	ACP-1	7
A107	TOILET	RES-B	RES-B	EPX A-PT	EPX PT	EPX PT	EPX PT	ACP-1	7
A108	SECRETARY	C-TILE-A1	RB	PT	PT	PT	PT	ACP-1	
A109	PRINCIPAL	C-TILE-A1	RB	PT	PT	PT	PT	ACP-1	
A110	TOILET	P-TILE-1	P-TILE-1	EPX PT	GWT-1	EPX PT	EPX PT	ACP-1	8
A111	TOILET	P-TILE-1	P-TILE-1	EPX PT	EPX PT	EPX PT	GWT-1	ACP-1	8
A112	STORAGE	EVCT-1	RB	PT	PT	PT	PT	ACP-1	
A113	CORRIDOR	C-TILE-A1	RB	PT	PT	PT	PT	ACP-1	
A117	SRO	C-TILE-A1	RB	PT	PT	PT	PT	ACP-1	
A118	CORR	TERR-E1,E2,E3	TERR-E1	EPX PT	EPX PT	EPX PT	EPX PT	ACP-2/ GB PT	
A119	RECORDS	EVCT-1	RB	PT	PT	PT	PT	ACP-1	
A120	BOOKKEEPER	C-TILE-A1	RB	PT	PT	PT	PT	ACP-1	
A121	CORR	C-TILE-A1	RB	PT	PT	PT	PT	ACP-1/ GB PT	
A122	BREAK AREA	EVCT-1	RB	PT	PT	PT	PT	ACP-1	
A123	A.P.	C-TILE-A1	RB	PT	PT	PT	PT	ACP-1	
A124	WORKROOM	C-TILE-A1	RB	PT	PT	PT	PT	ACP-1	
A125	BOOK STORAGE	EVCT-1	RB	PT	PT	PT	PT	ACP-1	
A126	GUIDANCE	C-TILE-A1	RB	PT	PT	PT	PT	ACP-1	
A127	G. STOR	EVCT-1	RB	PT	PT	PT	PT	ACP-1	
A128	GUID OFF	C-TILE-A1	RB	PT	PT	PT	PT	ACP-1	
A129	GUID OFF	C-TILE-A1	RB	PT	PT	PT	PT	ACP-1	
A130	GUID CONF	C-TILE-A1	RB	PT	PT	PT	PT	ACP-1	
A131	GUID OFF	C-TILE-A1	RB	PT	PT	PT	PT	ACP-1	
A132	EQUIP	CONC-SLR	RB	PT	PT	PT	PT	GB PT	
A133	STAIR	RST/RSR/RSF	RB	EPX A-PT	EPX PT	EPX PT	EPX PT/IRWC	EXPC PT	
A134	CORRIDOR	TERR-E1,E2,E3	TERR-E1	EPX PT	EPX PT	EPX PT	EPX PT	ACP-2	
A135	DATA	CONC-SLR	RB	PT	PT	PT	PT	EXPC	
A136	ELEC	CONC-SLR	RB	PT	PT	PT	PT	EXPC	
A137	BOYS	RES-B	RES-B	EPX A-PT/EPX PT	EPX A-PT	EPX A-PT/EPX PT	EPX PT	ACP-2	7
A138	GIRLS	RES-B	RES-B	EPX A-PT/EPX PT	EPX PT	EPX A-PT/EPX PT	EPX A-PT	ACP-2	7
A139	JANITOR	CONC-SLR	RB	PT	PT	PT	PT	ACP-1	
A140	PLATFORM	EVCT-1	RB	PT	PT	PT	PT	EXPC PT	
A140	RAMP	RSF	RB	PT	PT	PT	PT	EXPC PT	
A141	RAMP	RSF	RB	PT	PT	PT	PT	EXPC PT	
A142	MS GYMNASIUM	WSF-1	RB	EPX PT/AWP-	EPX PT/AWP-C	EPX PT/AWP-C	EPX PT/AWP-C	EXPC PT/ GB PT	
A143	TOILET	RES-B	RES-B	EPX PT	EPX A-PT	EPX PT	EPX PT	ACP-3	7
A144	GIRLS LOCKER ROOM	RES-B	RES-B	EPX PT	EPX PT	EPX PT	EPX PT	ACP-3	7
A145	OFFICE	RES-B	RES-B	EPX PT	EPX PT	EPX PT	EPX PT	ACP-3	7
A146	LAUNDRY	CONC-SLR	RB	PT	PT	PT	PT	ACP-3	
A147	OFFICE	RES-B	RES-B	EPX PT	EPX PT	EPX PT	EPX PT	ACP-3	7
A148A	BOYS LOCKER ROOM	RES-B	RES-B	EPX PT	EPX PT	EPX PT	EPX PT	ACP-3	7
A149	TOILET	RES-B	RES-B	EPX PT	EPX A-PT	EPX PT	EPX PT	ACP-3	7
A150	GYM STORAGE	CONC-SLR	RB	PT	PT	PT	PT	EXPC	
A151	STAIR	RST/RSR/RSF	RB	EPX PT	EPX PT	EPX PT	EPX PT	EXPC PT	
A152	GIRLS	RES-B	RES-B	EPX PT	EPX PT	EPX A-PT	EPX A-PT/EPX PT	ACP-2	7
A153	BOYS	RES-B	RES-B	EPX A-PT	EPX PT	EPX PT	EPX A-PT/EPX PT	ACP-2	7
A154	GUIDANCE	C-TILE-A2	RB	PT	PT	PT	PT	ACP-1	
A155	G. STOR	EVCT-1	RB	PT	PT	PT	PT	ACP-1	
A156	STUDENT SERVICES	C-TILE-A2	RB	PT	PT	PT	PT	ACP-1	
A157	GUID CONF	C-TILE-A2	RB	PT	PT	PT	PT	ACP-1	
A158	G. OFFICE	C-TILE-A2	RB	PT	PT	PT	PT	ACP-1	
A159	A.P.	C-TILE-A2	RB	PT	PT	PT	PT	ACP-1	
A160	G. OFFICE	C-TILE-A2	RB	PT	PT	PT	PT	ACP-1	
A161	G. OFFICE	C-TILE-A2	RB	PT	PT	PT	PT	ACP-1	
A162	WORK/ BREAK ROOM	EVCT-1	RB	PT	PT	PT	PT	ACP-1	
A163	RECORDS	EVCT-1	RB	PT	PT	PT	PT	ACP-1	
A164	A.P.	C-TILE-A2	RB	PT	PT	PT	PT	ACP-1	
A165	BOOKKEEPER	C-TILE-A2	RB	PT	PT	PT	PT	ACP-1	
A166	CORRIDOR	C-TILE-A2	RB	PT	PT	PT	PT	ACP-1	
A167	STORAGE	EVCT-1	RB	PT	PT	PT	PT	ACP-1	
A168	TOILET	P-TILE-1	P-TILE-1	EPX PT	GWT-1	EPX PT	EPX PT	ACP-1	
A169	TOILET	P-TILE-1	P-TILE-1	EPX PT	EPX PT	EPX PT	GWT-1	ACP-1	
A170	PRINCIPAL	C-TILE-A2	RB	PT	PT	PT	PT	ACP-1	
A171	SECRETARY	C-TILE-A2	RB	PT	PT	PT	PT	ACP-1	
A172	CONFERENCE	C-TILE-A2	RB	PT	PT	PT	PT	ACP-1	
A173	TOILET	RES-B	RES-B	EPX A-PT	EPX PT	EPX PT	EPX PT	ACP-1	7
A174	CLINIC	RES-B	RES-B	EPX PT	EPX PT	EPX PT	EPX PT	ACP-1	7
A175	WAITING/ RECEPTION	C-TILE-A2	RB	A-PT	PT	PT	PT	ACP-1	
A176	CORRIDOR	TERR-E1,E2,E4	TERR-E1	EPX PT	EPX PT	EPX PT	EPX PT	ACP-2/ GB PT	
A179	LOBBY	C-TILE-B/TERR-E1,E2,E4	TERR-E1	EPX PT	EPX PT	EPX PT	EPX PT	ACP-2	3
A180	STAIR	RST/RSR/RSF	RB	EPX PT	EPX PT	EPX PT	EPX PT	EXPC PT	
A181	DINING STORAGE	CONC-SLR	RB	PT	PT	PT	PT	EXPC	
B101	MS DINING	EVCT-1,4,5,6,7	RB	EPX PT/AWP-E	EPX PT/AWP-E	EPX PT	EPX PT/AWP-E	EXPC PT	
B102	MS SERVING LINES	RES-A	RES-A	EPX PT	EPX PT	EPX PT	EPX PT	ACP-3	
B103	DISH ROOM	RES-A	RES-A	EPX PT	EPX PT	EPX PT	EPX PT	ACP-3	
B104	KITCHEN	RES-A	RES-A	EPX PT	EPX PT	EPX PT	EPX PT	ACP-3	
B105	ES SERVING LINES	RES-A	RES-A	EPX PT	EPX PT	EPX PT	EPX PT	ACP-3	
B106	DISH ROOM	RES-A	RES-A	EPX PT	EPX PT	EPX PT	EPX PT	ACP-3	
B107	JANITOR	CONC-SLR	RB	PT	PT	PT	PT	ACP-3	
B108	DRY STORAGE	RES-A	RES-A	EPX PT	EPX PT	EPX PT	EPX PT	ACP-3	
B109	TOILET	RES-B	RES-B	EPX PT	EPX PT	EPX PT	EPX PT	ACP-3	7
B110	LOCKER	RES-A	RES-A	EPX PT	EPX PT	EPX PT	EPX PT	ACP-3	
B111	OFFICE	RES-A	RES-A	EPX PT	EPX PT	EPX PT	EPX PT	ACP-3	
B112	ELECTRICAL	CONC-SLR	RB	PT	PT	PT	PT	EXPC	
B113	EM ELEC	CONC-SLR	RB	PT	PT	PT	PT	EXPC	
B114	CORR	RES-A	RES-A	EPX PT	EPX PT	EPX PT	EPX PT	ACP-3	
B115	RECEIVING	CONC-SLR	RB	PT	PT	PT	PT	EXPC	
B116	CORRIDOR	CONC-SLR	RB	EPX PT	EPX PT	EPX PT	EPX PT	ACP-1	
B117	ES DINING	EVCT-1,4,5,6,7	RB	EPX PT/AWP-E	EPX PT/AWP-E	EPX PT	EPX PT	EXPC PT	
B118	CORRIDOR	TERR-E1,E2,E4	TERR-E1	EPX PT	EPX PT	EPX PT	EPX PT	ACP-2	
B119	MECHANICAL/ ELECTRICAL	CONC-SLR	RB	PT	PT	PT	PT	EXPC PT	
B120	CORRIDOR	TERR-E1,E2,E4	TERR-E1	EPX PT	EPX PT	EPX PT	EPX PT	ACP-2/ GB PT	
B121	STAIR	RST/RSR/RSF	RB	EPX PT	EPX PT	EPX PT	EPX PT	EXPC PT	
B122	ES ART	RES-B	RB	A-PT	PT	PT	PT	ACP-1	
B123	KILN	CONC-SLR	RB	PT	PT	PT	PT	ACP-1	
B124	CORRIDOR	TERR-E1,E2,E4	TERR-E1	EPX PT	EPX PT	EPX PT	EPX PT	ACP-2	
C101	STAIR	RST/RSR/RSF	RB	EPX PT	EPX PT	EPX PT	EPX PT	EXPC PT	
C102	CLASSROOM	EVCT-1,4,6,7	RB	A-PT	PT	PT	PT	ACP-1	9
C103	CORRIDOR	EVCT-1,7	RB	EPX PT	EPX PT	EPX PT	EPX PT	ACP-2	
C104	RESOURCE	EVCT-1,4	RB	PT	PT	A-PT	PT	ACP-1	
C105	BOOK STORAGE	EVCT-1	RB	EPX PT	EPX PT	EPX PT	EPX PT	ACP-1	
C106	CORRIDOR	EVCT-1,7	RB	EPX PT	EPX PT	EPX PT	EPX PT	ACP-2	
C107	CLASSROOM	EVCT-1,4,6,7	RB	A-PT	PT	PT	PT	ACP-1	9
C108	MS MUSIC	EVCT-1,4	RB	PT/AWP-F	A-PT	PT	PT/AWP-F	ACP-1/ACP-4	5
C109	STORAGE	EVCT-1	RB	PT	PT	PT	PT	ACP-1	
C110	EXCEPTIONAL S/C	EVCT-1,4,6,7	RB	A-PT/PT	PT	PT	PT	ACP-1	
C110A	CALM	C-TILE-J	RB	PT	A-PT	PT	PT	ACP-1	
C112	BREAK	EVCT-1	RB	A-PT	PT	PT	PT	ACP-1	
C113	CHANGING	RES-B	RES-B	PT	PT	PT	PT	ACP-3	7
C114	TOILET	RES-B	RES-B	EPX A-PT/EPX PT	EPX PT	EPX PT	EPX PT	ACP-3	7
C115	EXCEPTIONAL S/C	EVCT-1,3,6,7	RB	A-PT/PT	PT	PT	PT	ACP-1	
C115A	CALM	C-TILE-J	RB	PT	PT	PT	A-PT	ACP-1	
C116	BOYS	RES-B	RES-B	EPX A-PT	EPX A-PT/EPX PT	EPX PT	EPX A-PT/EPX PT	ACP-2	7
C117	GIRLS	RES-B	RES-B	EPX A-PT	EPX A-PT/EPX PT	EPX PT	EPX A-PT/EPX PT	ACP-2	7
C118	CORRIDOR	TERR-E1,E2,E3	TERR-E1	EPX PT/IRWC	EPX PT	EPX PT	EPX PT	ACP-2/ GB PT	
C119	MECHANICAL	CONC-SLR	RB	PT	PT	PT	PT	EXPC	
C120	HEALTH CLASSROOM	EVCT-1,3,6,7	RB	PT	PT	PT	A-PT	ACP-1	9
C121	CLASSROOM	EVCT-1,3,6,7	RB	A-PT	PT	PT	PT	ACP-1	9
C122	CORR	EVCT-1,3	RB	EPX PT	EPX PT	EPX PT	EPX PT	ACP-2	
C123	BOOK STORAGE	EVCT-1	RB	EPX PT	EPX PT	EPX PT	EPX PT	ACP-1	
C124	RESOURCE	EVCT-1,7	RB	PT	PT	A-PT	PT	ACP-1	
C125	CORR	EVCT-1,3	RB	EPX PT	EPX PT	EPX PT	EPX PT	ACP-2	
C126	CORRIDOR	TERR-E1,E2,E3	TERR-E1	EPX PT/IRWC	EPX PT	EPX PT	EPX PT	ACP-2/ GB PT	
C127	TOILET	P-TILE-1	P-TILE-1	EPX PT	EPX PT	GWT-1	EPX PT	ACP-2	8
C128	TOILET	P-TILE	P-TILE	EPX PT	EPX PT	GWT-1	EPX PT	ACP-2	8
D101	CLASSROOM	EVCT-1,4,6,7	RB	A-PT	PT	PT	PT	ACP-1	9
D102	CLASSROOM	EVCT-1,4,6,7	RB	PT	PT	A-PT	PT	ACP-1	9
D103	EXTENDED LEARNING AREA	C-TILE-I1,I2,J/EVCT-1	RB	EPX PT	EPX PT	EPX A-PT/AWP-A	EPX PT	ACP-2/ GB PT	9
D104	JAN	CONC-SLR	RB	PT	PT	PT	PT	ACP-1	
D105	BOYS	RES-B	RES-B	EPX A-PT/EPX PT	EPX PT	EPX A-PT/EPX PT	EPX A-PT	ACP-2	7
D106	GIRLS	RES-B	RES-B	EPX A-PT/EPX PT	EPX A-PT	EPX A-PT/EPX PT	EPX PT	ACP-2	7
D107	SCIENCE LAB	EVCT-1,4	RB	A-PT	PT	PT	PT	ACP-1	9
D108	CORRIDOR	EVCT-1,6,7	RB	EPX PT	EPX PT	EPX PT	EPX PT	ACP-2	
D109	SCIENCE LAB	EVCT-1,4	RB	PT	PT	A-PT	PT	ACP-1	9
D110	PREP ROOM	EVCT	RB	PT	PT	PT	PT	ACP-1	
D111	ELEC	CONC-SLR	RB	PT	PT	PT	PT	EXPC	
D112	DATA	CONC-SLR	RB	PT	PT	PT	PT	ACP-1	
D113	CLASSROOM	EVCT-1,4,6,7	RB	A-PT	PT	PT	PT	ACP-1	9
D114	RESOURCE	EVCT-1,4	RB	A-PT	PT	PT	PT	ACP-1	
D115	CLASSROOM	EVCT-1,4,6,7	RB	PT	PT	A-PT	PT	ACP-1	9
D116	STAIR	RST/RSR/RSF	RB	EPX PT	EPX PT	EPX PT	EPX PT	EXPC PT	
D117	EXTENDED LEARNING AREA	C-TILE-I1,I2,J/EVCT-1	RB	EPX PT	EPX PT	EPX A-PT/AWP-A	EPX PT	ACP-2/ GB PT	9
D118	CLASSROOM	EVCT-1,4,6,7	RB	PT	PT	A-PT	PT	ACP-1	9
D119	CLASSROOM	EVCT-1,4,6,7	RB	A-PT	PT	PT	PT	ACP-1	9
D120	MECHANICAL	CONC-SLR	RB	PT	PT	PT	PT	EXPC	

FINISH SCHEDULE

NUMBER	NAME	FLOOR	BASE	WALLS				CEILING	NOTES
				NORTH	EAST	SOUTH	WEST		
D121	SCIENCE LAB	EVCT-1,4	RB	PT	PT	A-PT	PT	ACP-1	9
D122	SCIENCE LAB	EVCT-1,4	RB	A-PT	PT	PT	PT	ACP-1	9
D123	CORRIDOR	EVCT-1,6,7	RB	EPX PT	EPX PT	EPX PT	EPX PT	ACP-2	
D124	CLASSROOM	EVCT-1,4,6,7	RB	PT	PT	A-PT	PT	ACP-1	9
D125	CLASSROOM	EVCT-1,4,6,7	RB	A-PT	PT	PT	PT	ACP-1	9
D126	TEACHER WORKROOM/ LOUNGE	C-TILE-A1/EVCT-1	RB	PT	PT	PT	A-PT	ACP-1	
E101	CLASSROOM	EVCT-1,3,6,7	RB	A-PT	PT	PT	PT	ACP-1	9
E102	CLASSROOM	EVCT-1,3,6,7	RB	PT	PT	A-PT	PT	ACP-1	9
E103	EXTENDED LEARNING AREA	C-TILE-I2,I4,J/EVCT-1	RB	EPX PT	EPX PT	EPX A-PT/AWP-A	EPX PT	ACP-2/ GB PT	9
E104	JAN	CONC-SLR	RB	PT	PT	PT	PT	ACP-1	
E105	BOYS	RES-B	RES-B	EPX A-PT/EPX PT	EPX PT	EPX A-PT/EPX PT	EPX A-PT	ACP-2	7
E106	GIRLS	RES-B	RES-B	EPX A-PT/EPX PT	EPX A-PT	EPX A-PT/EPX PT	EPX PT	ACP-2	7
E107	SCIENCE LAB	EVCT-1,7	RB	A-PT	PT	PT	PT	ACP-1	9
E108	PREP ROOM	EVCT-1	RB	PT	PT	PT	PT	ACP-1	
E109	SCIENCE LAB	EVCT-1,7	RB	PT	PT	A-PT	PT	ACP-1	9
E110	CORR	EVCT-1,3,6	RB	EPX PT	EPX PT	EPX PT	EPX PT	ACP-2	
E111	CLASSROOM	EVCT-1,3,6,7	RB	A-PT	PT	PT	PT	ACP-1	9
E112	CLASSROOM	EVCT-1,3,6,7	RB	PT	PT	A-PT	PT	ACP-1	9
E113	CLASSROOM	EVCT-1,3,6,7	RB	PT	PT	A-PT	PT	ACP-1	9
E114	STAIR	RST/RSR/RSF	RB	EPX PT	EPX PT	EPX PT	EPX PT	EXPC PT	
E115	EXTENDED LEARNING AREA	C-TILE-I2,I4,J/EVCT-1	RB	EPX PT	EPX PT	EPX A-PT/AWP-A	EPX PT	ACP-2/ GB PT	9
E116	CLASSROOM	EVCT-1,3,6,7	RB	PT	PT	A-PT	PT	ACP-1	9
E117	CLASSROOM	EVCT-1,3,6,7	RB	PT	PT	A-PT	PT	ACP-1	9
E118	CLASSROOM	EVCT-1,3,6,7	RB	A-PT	PT	PT	PT	ACP-1	9
E119	RESOURCE	EVCT-1,7	RB	A-PT	PT	PT	PT	ACP-1	
E120	ELEC	CONC-SLR	RB	PT	PT	PT	PT	EXPC	
E121	DATA	CONC-SLR	RB	PT	PT	PT	PT	ACP-1	
E122	SCIENCE LAB	EVCT-1,7	RB	PT	PT	A-PT	PT	ACP-1	9
E123	SCIENCE LAB	EVCT-1,7	RB	A-PT	PT	PT	PT	ACP-1	9
E124	CORR	EVCT-1,3,6	RB	EPX PT	EPX PT	EPX PT	EPX PT	ACP-2	
E125	MECHANICAL	CONC-SLR	RB	PT	PT	PT	PT	EXPC	
E126	CLASSROOM	EVCT-1,3,6,7	RB	PT	PT	A-PT	PT	ACP-1	9
E127	CLASSROOM	EVCT-1,3,6,7	RB	A-PT	PT	PT	PT	ACP-1	9
E128	TEACHER WORKROOM/ LOUNGE	C-TILE-A1/EVCT-1	RB	PT	PT	PT	A-PT	ACP-1	
E129	CLASSROOM	EVCT-1,3,6,7	RB	A-PT	PT	PT	PT	ACP-1	9
F101	STAIR	RST/RSR/RSF/C-TILE-B	RB	EPX PT	ARC	ARC	ARC	EXPC PT	
F102	ES GYMNASIUM	RAF	RB	EPX PT/AWP-C	EPX PT/AWP-C	EPX PT/AWP-C	EPX PT/AWP-C	EXPC PT	
F103	GYM STORAGE	CONC-SLR	RB	PT	PT	PT	PT	EXPC	
F104	RESOURCE	EVCT-1,6	RB	PT	PT	PT	A-PT	ACP-1	
F105	ES MUSIC	EVCT-1,4	RB	PT	PT	A-PT	PT	ACP-2/ ACP-4	5
F106	ES DANCE/ DRAMA	WSF-2	RB	PT	PT	PT	PT	ACP-2	4
F107	CORRDIOR	EVCT	RB	EPX PT	EPX PT	EPX PT	EPX PT	ACP-2	
F108	CORRIDOR	TERR-E1,E2,E4	TERR-E1	EPX PT	EPX PT/IRWC	EPX PT/IRWC	EPX PT/IRWC	ACP-2/ GB PT	
F109	BOOK STORAGE	EVCT-1	RB	EPX PT	EPX PT	EPX PT	EPX PT	ACP-1	
F110	JANITOR	CONC-SLR	RB	PT	PT	PT	PT	ACP-1	
F111	EQUIP	CONC-SLR	RB	PT	PT	PT	PT	EXPC	
F112	ES MEDIA CENTER	C-TILE-C,D,E,F,G,H	RB	PT	A-PT/PT/ACP-E	A-PT/PT/ACP-E	PT/IRWC/AWP-B/A WP-D	EXPC PT	
F113	ES MEDIA CENTER SUPPORT	C-TILE-G	RB	PT	PT	PT	A-PT/PT	ACP-2	
F114	OFFICE	C-TILE-B	RB	PT	PT	PT	PT	ACP-2	
F115	A/V STOR	EVCT-1	RB	PT	PT	PT	PT	ACP-2	
F116	MAKER'S SPACE/ STEM	EVCT-1,3	RB	PT	PT	PT	A-PT	ACP-1	
F117	STAFF TOILET	P-TILE	P-TILE	EPX PT	EPX PT	EPX PT	GWT-1	ACP-2	8
F118	STAFF TOILET	P-TILE-1	P-TILE-1	EPX PT	GWT-1	EPX PT	EPX PT	ACP-2	8
F119	STORAGE	EVCT-1	RB	PT	PT	PT	PT	ACP-1	
G101	EXTENDED LEARNING AREA	C-TILE-I4,I5,J/EVCT-1	RB	EPX A-PT/AWP-A	EPX PT	EPX PT	EPX PT	ACP-2/ GB PT	9
G102	STAIR	RST/RSR/RSF	RB	EPX PT	EPX PT	EPX PT	EPX PT	EXPC PT	
G103	KINDERGARTEN	EVCT-1,2,3,6	RB	PT	PT	A-PT	PT	ACP-1	
G104	TOILET	P-TILE	P-TILE	EPX A-PT	EPX PT	EPX PT	EPX PT	ACP-1	8
G105	RESOURCE	EVCT-1,6	RB	PT	PT	A-PT	PT	ACP-1	
G106	TOILET	P-TILE	P-TILE	EPX PT	EPX PT	EPX PT	EPX PT	ACP-1	8
G107	KINDERGARTEN	EVCT-1,2,3,6	RB	A-PT	PT	PT	PT	ACP-1	
G108	ELEC	CONC-SLR	RB	PT	PT	PT	PT	EXPC	
G109	TOILET	P-TILE	P-TILE	EPX PT	EPX PT	EPX PT	EPX PT	ACP-1	8
G110	KINDERGARTEN	EVCT-1,2,3,6	RB	A-PT	PT	PT	PT	ACP-1	
G111	CORRIDOR	EVCT-1,3	RB	EPX PT	EPX PT	EPX PT	EPX PT	ACP-2/ GB PT	
G112	CORRIDOR	EVCT-1,3	RB	EPX PT	EPX PT	EPX A-PT	EPX PT	ACP-2/ GB PT	
G113	KINDERGARTEN	EVCT-1,2,3,6	RB	PT	PT	A-PT	PT	ACP-1	
G114	TOILET	P-TILE	P-TILE	EPX A-PT	EPX PT	EPX PT	EPX PT	ACP-1	8
G115	TOILET	P-TILE	P-TILE	EPX A-PT	EPX PT	EPX PT	EPX PT	ACP-1	8
G116	KINDERGARTEN	EVCT-1,2,3,6	RB	PT	PT	A-PT	PT	ACP-1	
G117	EXCEPTIONAL S/C	EVCT-1,2,3,6	RB	A-PT	PT	PT	PT	ACP-1	
G118	CHANGING AREA	RES-B	RES-B	EPX PT	EPX PT	EPX PT	EPX PT	ACP-3	7
G119	TOILET	RES-B	RES-B	EPX A-PT	EPX PT	EPX PT	EPX PT	ACP-3	7
G120	EXCEPTIONAL S/C	EVCT-1,2,3,6	RB	PT	PT	A-PT	PT	ACP-1	
G121	TOILET	P-TILE	P-TILE	EPX A-PT	EPX PT	EPX PT	EPX PT	ACP-1	8
G122	KINDERGARTEN	EVCT-1,2,3,6	RB	PT	PT	A-PT	PT	ACP-1	
G123	RESOURCE	EVCT-1,6	RB	PT	A-PT	A-PT	PT	ACP-1	
G124	DATA	CONC-SLR	RB	PT	PT	PT	PT	ACP-1	
G125	MECHANICAL	CONC-SLR	RB	PT	PT	PT	PT	EXPC	
G126	CORRIDOR	EVCT-1,3	RB	EPX PT	EPX PT	EPX PT	EPX PT	ACP-2/ GB PT	
G127	KINDERGARTEN	EVCT-1,2,3,6	RB	A-PT	PT	PT	PT	ACP-1	
G128	TOILET	P-TILE	P-TILE	EPX PT	EPX PT	EPX PT	EPX PT	ACP-1	8
G129	TOILET	P-TILE	P-TILE	EPX A-PT	EPX PT	EPX PT	EPX PT	ACP-1	8
G130	KINDERGARTEN	EVCT-1,2,3,6	RB	PT	PT	A-PT	PT	ACP-1	
H101	EXTENDED LEARNING AREA	C-TILE-I5,I6,J/EVCT-1	RB	EPX A-PT/AWP-A	EPX PT	EPX PT	EPX PT	ACP-2/ GB PT	9
H102	STAIR	RST/RSR/RSF	RB	EPX PT	EPX PT	EPX PT	EPX PT	EXPC PT	
H103	RESOURCE	EVCT-1,3	RB	PT	PT	A-PT	PT	ACP-1	
H104	SECOND GRADE	EVCT-1,2,3,4	RB	A-PT	PT	PT	PT	ACP-1	
H105	BOYS	RES-B	RES-B	EPX A-PT	EPX A-PT/EPX PT	EPX PT	EPX A-PT/EPX PT	ACP-2	7
H106	CORRIDOR	RES-B	RES-B	EPX A-PT	EPX PT	EPX PT	EPX PT	ACP-2/ GB PT	7
H107	GIRLS	RES-B	RES-B	EPX PT	EPX A-PT/EPX PT	EPX A-PT	EPX A-PT/EPX PT	ACP-2	7
H108	ELEC	CONC-SLR	RB	PT	PT	PT	PT	EXPC	
H109	FIRST GRADE	EVCT-1,2,3,4	RB	PT	PT	A-PT	PT	ACP-1	
H110	TOILET	P-TILE	P-TILE	EPX A-PT	EPX PT	EPX PT	EPX PT	ACP-1	8
H111	TOILET	P-TILE	P-TILE	EPX PT	EPX PT	EPX A-PT	EPX PT	ACP-1	8
H112	FIRST GRADE	EVCT-1,2,3,4	RB	A-PT	PT	PT	PT	ACP-1	
H113	CORRIDOR	EVCT-1,2	RB	EPX PT	EPX PT	EPX PT	EPX PT	ACP-2/ GB PT	
H114	FIRST GRADE	EVCT-1,2,3,4	RB	PT	PT	A-PT	PT	ACP-1	
H115	TOILET	P-TILE	P-TILE	EPX A-PT	EPX PT	EPX PT	EPX PT	ACP-1	8
H116	TOILET	P-TILE	P-TILE	EPX A-PT	EPX PT	EPX PT	EPX PT	ACP-1	8
H117	FIRST GRADE	EVCT-1,2,3,4	RB	PT	PT	A-PT	PT	ACP-1	
H118	FIRST GRADE	EVCT-1,2,3,4	RB	PT	PT	A-PT	PT	ACP-1	
H119	TOILET	P-TILE	P-TILE	EPX A-PT	EPX PT	EPX PT	EPX PT	ACP-1	8
H120	TOILET	P-TILE	P-TILE	EPX A-PT	EPX PT	EPX PT	EPX PT	ACP-1	8
H121	FIRST GRADE	EVCT-1,2,3,4	RB	PT	PT	A-PT	PT	ACP-1	
H122	CORRIDOR	EVCT-1,2	RB	EPX PT	EPX PT	EPX PT	EPX PT	ACP-2/ GB PT	
H123	FIRST GRADE	EVCT-1,2,3,4	RB	A-PT	PT	PT	PT	ACP-1	
H124	TOILET	P-TILE	P-TILE	EPX PT	EPX PT	EPX A-PT	EPX PT	ACP-1	8
H125	TEACHER WORKROOM/ LOUNGE	C-TILE-A2/EVCT-1	RB	PT	PT	PT	A-PT	ACP-1	
H126	MECHANICAL	CONC-SLR	RB	PT	PT	PT	PT	EXPC	
H127	TOILET	P-TILE	P-TILE	EPX A-PT	EPX PT	EPX PT	EPX PT	ACP-1	8
H128	FIRST GRADE	EVCT-1,2,3,4	RB	PT	PT	A-PT	PT	ACP-1	
H129	DATA	CONC-SLR	RB	PT	PT	PT	PT	ACP-1	
H130	SECOND GRADE	EVCT-1,2,3,4	RB	A-PT	PT	PT	PT	ACP-1	
H131	CORRIDOR	EVCT-1,2	RB	EPX PT	EPX PT	EPX PT	EPX PT	ACP-2/ GB PT	
H132	SECOND GRADE	EVCT-1,2,3,4	RB	A-PT	PT	PT	PT	ACP-1	
186	STAIR	RST/RSR/RSF	RB	EPX PT	EPX PT	EPX PT	EPX PT	EXPC PT	
A201	MS MEDIA CENTER	C-TILE-C,D,E,F,G,H	RB	A-PT/PT/AWP-B/A WP-D	A-PT/PT/AWP-B/AW P-D	A-PT/PT	A-PT/PT	ACP-2/ GB PT	
A202	WORKRM	C-TILE-F	RB	PT	A-PT	PT	PT	ACP-2	
A203	STOR.	EVCT-1	RB	PT	PT	PT	PT	ACP-2	
A204	CONFERENCE	C-TILE-B	RB	PT	PT	PT	PT	ACP-2	
A205	MAKERS SPACE	EVCT-1,4	RB	PT	PT	A-PT	PT	ACP-2	
A206	GREEN ROOM	C-TILE-G	RB	PT-B	PT	PT	PT	ACP-2	
A207	TV PROD	C-TILE-G	RB	PT	PT	PT	PT	ACP-2	
A208	CORRIDOR	TERR-E1,E2,E5	TERR-E1	EPX PT/IRWC	EPX PT	EPX PT/EPX A-PT	EPX PT	ACP-2/ GB PT	
A209	CORRIDOR	TERR-E1,E2,E5	TERR-E1	EPX PT	EPX PT	EPX PT	EPX PT	ACP-2	
A210	MECH EQUIP PLATFORM	CONC-SLR	RB	PT	PT	PT	PT	EXPC	
A211	MECH EQUIP PLATFORM	CONC-SLR	RB	PT	PT	PT	PT	EXPC	
C201	STAIR	RST/RSR/RSF	RB	EPX PT	EPX PT	EPX PT	EPX PT	EXPC PT	
C202	MS DANCE/ DRAMA	WSF-2	RB	PT	A-PT	PT	PT	ACP-2	4
C203	MS ART	CONC-SLR	RB

FINISH SCHEDULE

NUMBER	NAME	FLOOR	BASE	WALLS				CEILING	NOTES
				NORTH	EAST	SOUTH	WEST		
C217	CLASSROOM	EVCT-1,2,3,5	RB	A-PT	PT	PT	PT	ACP-1	9
C218	CORRIDOR	EVCT-1,2	RB	EPX PT	EPX PT	EPX PT	EPX PT	ACP-2	
C219	BOOK STORAGE	EVCT-1	RB	PT	PT	PT	PT	ACP-1	
C220	RESOURCE	EVCT-1,5	RB	PT	PT	A-PT	PT	ACP-1	
C221	CORRIDOR	EVCT-1,2	RB	EPX PT	EPX PT	EPX PT	EPX PT	ACP-2	
C222	CLASSROOM	EVCT-1,2,3,5	RB	A-PT	PT	PT	PT	ACP-1	9
C223	CORRIDOR	TERR-E1,E2,E5	TERR-E1	EPX PT/IRWC	EPX PT	EPX PT	EPX PT	ACP-2/ GB PT	
C224	TOILET	P-TILE	P-TILE	EPX PT	EPX PT	GWT-1	EPX PT	ACP-2	8
C225	TOILET	P-TILE	P-TILE	EPX PT	EPX PT	GWT-1	EPX PT	ACP-2	8
C226	STAIR	RST/RSR/RSF	RB	EPX PT	EPX PT	EPX PT	EPX PT	EXPC PT	
D201	CLASSROOM	EVCT-1,2,3,5	RB	A-PT	PT	PT	PT	ACP-1	9
D202	CLASSROOM	EVCT-1,2,3,5	RB	PT	PT	A-PT	PT	ACP-1	9
D203	EXTENDED LEARNING AREA	C-TILE-I4,I6,I/EVCT-1	RB	EPX PT	EPX PT	EPX A-PT/AWP-A	EPX PT	ACP-2/ GB PT	9
D204	JAN	CONC-SLR	RB	PT	PT	PT	PT	ACP-1	
D205	BOYS	RES-B	RES-B	EPX A-PT/EPX PT	EPX A-PT/EPX PT	EPX A-PT/EPX PT	EPX A-PT	ACP-2	7
D206	GIRLS	RES-B	RES-B	EPX A-PT/EPX PT	EPX A-PT	EPX A-PT/EPX PT	EPX A-PT/EPX PT	ACP-2	7
D207	SCIENCE LAB	EVCT-1,5	RB	A-PT	PT	PT	PT	ACP-1	9
D208	CORRIDOR	EVCT-1,2,3	RB	EPX PT	EPX PT	EPX PT	EPX PT	ACP-2	
D209	CLASSROOM	EVCT-1,5	RB	PT	PT	A-PT	PT	ACP-1	9
D210	PREP ROOM	EVCT-1	RB	PT	PT	PT	PT	ACP-1	
D211	ELEC	CONC-SLR	RB	PT	PT	PT	PT	EXPC	
D212	CLASSROOM	EVCT-1,2,3,5	RB	A-PT	PT	PT	PT	ACP-1	9
D213	RESOURCE	EVCT-1,5	RB	A-PT	PT	PT	PT	ACP-1	
D214	CLASSROOM	EVCT-1,2,3,5	RB	PT	PT	A-PT	PT	ACP-1	9
D215	STAIR	RST/RSR/RSF	RB	EPX PT	EPX PT	EPX PT	EPX PT	EXPC PT	
D216	EXTENDED LEARNING AREA	C-TILE-I4,I6,I/EVCT-1	RB	EPX PT	EPX PT	EPX A-PT/AWP-A	EPX PT	ACP-2/ GB PT	9
D217	CLASSROOM	EVCT-1,2,3,5	RB	PT	PT	A-PT	PT	ACP-1	9
D218	CLASSROOM	EVCT-1,2,3,5	RB	A-PT	PT	PT	PT	ACP-1	9
D219	DATA	CONC-SLR	RB	PT	PT	PT	PT	ACP-1	
D220	MECHANICAL	CONC-SLR	RB	PT	PT	PT	PT	EXPC	
D221	CORRIDOR	EVCT-1,2,3	RB	EPX PT	EPX PT	EPX PT	EPX PT	ACP-2	
D222	SCIENCE LAB	EVCT-1,5	RB	PT	PT	A-PT	PT	ACP-1	9
D223	SCIENCE LAB	EVCT-1,5	RB	A-PT	PT	PT	PT	ACP-1	9
D224	CLASSROOM	EVCT-1,2,3,5	RB	PT	PT	A-PT	PT	ACP-1	9
D225	CLASSROOM	EVCT-1,2,3,5	RB	A-PT	PT	PT	PT	ACP-1	9
D226	TEACHER WORKROOM/ LOUNGE	C-TILE-A1/EVCT-1	RB	PT	PT	PT	A-PT	ACP-1	
E201	CLASSROOM	EVCT-1,2,4,5	RB	A-PT	PT	PT	PT	ACP-1	9
E202	CLASSROOM	EVCT-1,2,4,5	RB	PT	PT	A-PT	PT	ACP-1	9
E203	EXTENDED LEARNING AREA	C-TILE-I2,I3,I/EVCT-1	RB	EPX PT	EPX PT	EPX A-PT/AWP-A	EPX PT	ACP-2/ GB PT	9
E204	JAN	CONC-SLR	RB	PT	PT	PT	PT	ACP-1	
E205	BOYS	RES-B	RES-B	EPX A-PT/EPX PT	EPX A-PT/EPX PT	EPX A-PT/EPX PT	EPX A-PT	ACP-3	7
E206	GIRLS	RES-B	RES-B	EPX A-PT/EPX PT	EPX A-PT	EPX A-PT/EPX PT	EPX A-PT/EPX PT	ACP-3	7
E207	SCIENCE LAB	EVCT-1,2	RB	A-PT	PT	PT	PT	ACP-1	9
E208	PREP ROOM	EVCT-1	RB	EPX PT	EPX PT	EPX PT	EPX PT	ACP-1	
E209	SCIENCE LAB	EVCT-1,2	RB	PT	PT	A-PT	PT	ACP-1	9
E210	CORRIDOR	EVCT-4,5	RB	EPX PT	EPX PT	EPX PT	EPX PT	ACP-2	
E211	CLASSROOM	EVCT-1,2,4,5	RB	A-PT	PT	PT	PT	ACP-1	9
E212	CLASSROOM	EVCT-1,2,4,5	RB	PT	PT	A-PT	PT	ACP-1	9
E213	CLASSROOM	EVCT-1,2,4,5	RB	PT	PT	A-PT	PT	ACP-1	9
E214	STAIR	RST/RSR/RSF	RB	EPX PT	EPX PT	EPX PT	EPX PT	EXPC PT	
E215	EXTENDED LEARNING AREA	C-TILE-I2,I3,I/EVCT-1	RB	EPX PT	EPX PT	EPX A-PT/AWP-A	EPX PT	ACP-2/ GB PT	9
E216	RESOURCE	EVCT-1,2	RB	A-PT	PT	PT	PT	ACP-1	
E217	CLASSROOM	EVCT-1,2,4,5	RB	PT	PT	A-PT	PT	ACP-1	9
E218	CLASSROOM	EVCT-1,2,4,5	RB	PT	PT	A-PT	PT	ACP-1	9
E219	CLASSROOM	EVCT-1,2,4,5	RB	A-PT	PT	PT	PT	ACP-1	9
E220	ELEC	CONC-SLR	RB	PT	PT	PT	PT	EXPC	
E221	DATA	CONC-SLR	RB	PT	PT	PT	PT	ACP-1	
E222	CORRIDOR	EVCT-4,5	RB	EPX PT	EPX PT	EPX PT	EPX PT	ACP-2	
E223	SCIENCE LAB	EVCT-1,2	RB	PT	PT	A-PT	PT	ACP-1	9
E224	SCIENCE LAB	EVCT-1,2	RB	A-PT	PT	PT	PT	ACP-1	9
E225	CLASSROOM	EVCT-1,2,4,5	RB	PT	PT	A-PT	PT	ACP-1	9
E226	CLASSROOM	EVCT-1,2,4,5	RB	A-PT	PT	PT	PT	ACP-1	9
E227	TEACHER WORKROOM/ LOUNGE	C-TILE-A1/EVCT-1	RB	PT	PT	PT	A-PT	ACP-1	
E228	CLASSROOM	EVCT-1,2,4,5	RB	A-PT	PT	PT	PT	ACP-1	9
E229	MECHANICAL	CONC-SLR	RB	PT	PT	PT	PT	EXPC	
E230	CORRIDOR	EVCT-1,5	RB	EPX PT	EPX PT	EPX PT	EPX PT	ACP-2	
F201	STAIR	RST/RSR/RSF	RB	EPX PT	EPX PT	EPX PT	EPX PT	EXPC PT	
F202	BOYS	RES-B	RES-B	EPX PT	EPX PT	EPX A-PT	EPX A-PT/EPX PT	ACP-2	7
F203	JANITOR	CONC-SLR	RB	PT	PT	PT	PT	ACP-1	
F204	CORRIDOR	TERR-E1,E2,E6	TERR-E	EPX PT	EPX PT	EPX PT	EPX PT	ACP-2/ GB PT	
F205	MECHANICAL	CONC-SLR	RB	PT	PT	PT	PT	EXPC	
F206	RESOURCE	EVCT-1,7	RB	PT	PT	PT	A-PT	ACP-1	
F207	BOOK STORAGE	EVCT-1	RB	PT	PT	PT	PT	ACP-1	
F208	STAIR	RST/RSR/RSF	RB	EPX PT	EPX PT	EPX PT	EPX PT	EXPC PT	
G201	SECOND GRADE	EVCT-1,3,4,6	RB	PT	PT	A-PT	PT	ACP-1	
G202	SECOND GRADE	EVCT-1,3,4,6	RB	PT	PT	A-PT	PT	ACP-1	
G203	RESOURCE	EVCT-1,6	RB	PT	PT	A-PT	PT	ACP-1	
G204	SECOND GRADE	EVCT-1,3,4,6	RB	PT	A-PT	PT	PT	ACP-1	
G205	SECOND GRADE	EVCT-1,3,4,6	RB	A-PT	PT	PT	PT	ACP-1	
G206	ELEC	CONC-SLR	RB	PT	PT	PT	PT	EXPC	
G207	SECOND GRADE	EVCT-1,3,4,6	RB	PT	PT	A-PT	PT	ACP-1	
G208	CORRIDOR	EVCT-1,4	RB	EPX PT	EPX PT	EPX PT	EPX PT	ACP-2/ GB PT	
G209	THIRD GRADE	EVCT-1,3,4,6	RB	A-PT	PT	PT	PT	ACP-1	
G210	STAIR	RST/RSR/RSF	RB	EPX PT	EPX PT	EPX PT	EPX PT	EXPC PT	
G211	EXTENDED LEARNING AREA	C-TILE-I3,I5,J/EVCT-1	RB	EPX A-PT/AWP-A	EPX PT	EPX PT	EPX PT	ACP-2/ GB PT	9
G212	RESOURCE	EVCT-1,6	RB	PT	PT	A-PT	PT	ACP-1	
G213	THIRD GRADE	EVCT-1,3,4,6	RB	PT	PT	A-PT	PT	ACP-1	
G214	THIRD GRADE	EVCT-1,3,4,6	RB	A-PT	PT	PT	PT	ACP-1	
G215	THIRD GRADE	EVCT-1,3,4,6	RB	PT	PT	A-PT	PT	ACP-1	
G216	CORRIDOR	EVCT-1,4	RB	EPX PT	EPX PT	EPX PT	EPX PT	ACP-2/ GB PT	
G217	MECHANICAL	CONC-SLR	RB	PT	PT	PT	PT	EXPC	
G218	DATA	CONC-SLR	RB	PT	PT	PT	PT	ACP-1	
G219	TEACHER WORKROOM/ LOUNGE	C-TILE-A2/EVCT-1	RB	PT	PT	A-PT	PT	ACP-1	
G220	THIRD GRADE	EVCT-1,3,4,6	RB	A-PT	PT	PT	PT	ACP-1	
G221	THIRD GRADE	EVCT-1,3,4,6	RB	A-PT	PT	PT	PT	ACP-1	
G222	GIRLS	RES-B	RES-B	EPX A-PT	EPX PT	EPX PT	EPX A-PT/EPX PT	ACP-2	7
G223	CORRIDOR	EVCT-1,4	RB	EPX PT	EPX PT	EPX PT	EPX PT	ACP-2/ GB PT	
H201	THIRD GRADE	EVCT-1,2,6,7	RB	PT	PT	A-PT	PT	ACP-1	
H202	CLASSROOM 4-5	EVCT-1,2,6,7	RB	A-PT	PT	PT	PT	ACP-1	
H203	CLASSROOM 4-5	EVCT-1,2,6,7	RB	PT	PT	A-PT	PT	ACP-1	
H204	TEACHER WORKROOM/ LOUNGE	C-TILE-A2/EVCT-1	RB	PT	PT	PT	A-PT	ACP-1	
H205	CLASSROOM 4-5	EVCT-1,2,6,7	RB	A-PT	PT	PT	PT	ACP-1	
H206	CLASSROOM 4-5	EVCT-1,2,6,7	RB	PT	PT	A-PT	PT	ACP-1	
H208	CLASSROOM 4-5	EVCT-1,2,6,7	RB	PT	PT	A-PT	PT	ACP-1	
H209	STAIR	RST/RSR/RSF	RB	EPX PT	EPX PT	EPX PT	EPX PT	EXPC PT	
H210	CORRIDOR	EVCT-1,6	RB	EPX PT	EPX PT	EPX PT	EPX PT	ACP-2/ GB PT	
H211	EXTENDED LEARNING AREA	C-TILE-I1,I5,J/EVCT-1	RB	EPX A-PT/AWP-A	EPX PT	EPX PT	EPX PT	ACP-2/ GB PT	9
H212	BOYS	RES-B	RES-B	EPX A-PT	EPX A-PT/EPX PT	EPX PT	EPX A-PT/EPX PT	ACP-2	7
H213	CORRIDOR	RES-B	RES-B	EPX A-PT/EPX PT	EPX PT	EPX PT	EPX PT	ACP-2	7
H214	GIRLS	RES-B	RES-B	EPX PT	EPX A-PT/EPX PT	EPX A-PT	EPX A-PT/EPX PT	ACP-2	7
H215	ELEC	CONC-SLR	RB	PT	PT	PT	PT	EXPC	
H216	DATA	CONC-SLR	RB	PT	PT	PT	PT	ACP-1	
H217	MECHANICAL	CONC-SLR	RB	PT	PT	PT	PT	EXPC	
H218	CLASSROOM 4-5	EVCT-1,2,6,7	RB	A-PT	PT	PT	PT	ACP-1	
H219	CLASSROOM 4-5	EVCT-1,2,6,7	RB	A-PT	PT	PT	PT	ACP-1	
H220	CLASSROOM 4-5	EVCT-1,2,6,7	RB	A-PT	PT	PT	PT	ACP-1	
H221	CORRIDOR	EVCT-1,6	RB	EPX PT	EPX PT	EPX PT	EPX PT	ACP-2/ GB PT	
H222	CLASSROOM 4-5	EVCT-1,2,6,7	RB	A-PT	PT	PT	PT	ACP-1	
H222	CORRIDOR	EVCT-1,6	RB	EPX PT	EPX PT	EPX PT	EPX PT	ACP-2/ GB PT	
H223	RESOURCE	EVCT-1,2	RB	PT	PT	A-PT	PT	ACP-1	
H224	CLASSROOM 4-5	EVCT-1,2,6,7	RB	A-PT	PT	PT	PT	ACP-1	
H225	THIRD GRADE	EVCT-1,2,6,7	RB	PT	PT	A-PT	PT	ACP-1	
MP01	MECHANICAL PLATFORM	CONC-SLR	RB	PT	PT	PT	PT	EXPC	
MP02	MECHANICAL PLATFORM	CONC-SLR	RB	PT	PT	PT	PT	EXPC	
MP03	MECHANCIAL PLATFORM	CONC-SLR	RB	PT	PT	PT	PT	EXPC	
MP04	MECHANICAL PLATFORM	CONC-SLR	RB	PT	PT	PT	PT	EXPC	

FIELDHOUSE

NUMBER	NAME	FLOOR	BASE	WALLS				WAINSCOT	CEILING	NOTES
				NORTH	EAST	SOUTH	WEST			
FH01	CONCESSIONS	CONC-SLR	RB	ARC	ARC	ARC	ARC		GB PT	
FH02	GIRLS	RES-B	RES-B	EPX PT	EPX PT	EPX PT	EPX PT		GB PT	
FH03	BOYS	RES-B	RES-B	EPX PT	EPX PT	EPX PT	EPX PT		GB PT	
FH04	LOCKER ROOM	RES-B	RES-B	EPX PT	EPX PT	EPX PT	EPX PT		GB PT	
FH05	LOCKER ROOM	RES-B	RES-B	EPX PT	EPX PT	EPX PT	EPX PT		GB PT	
FH06	STORAGE	CONC-SLR	RB	EPX PT	EPX PT	EPX PT	EPX PT		EXPC	

INTERIOR FINISH LEGEND - BASIS OF DESIGN

SPECIFICATION	DESCRIPTION	MATERIAL	MANUFACTURER	PRODUCT - COLOR
	M1	FABRIC	ARCCOM	WRITEOUT INK RESISTANT FABRIC: PATTERN & COLOR TBD
064100 ARCHITECTURAL WOODWORK AND CASEWORK				
	PLAM-1	PLASTIC LAMINATE	FORMICA	COLOR TBD
	PLAM-2	PLASTIC LAMINATE	FORMICA	COLOR TBD
	SSM-1	SOLID SURFACE MATERIAL	WILSONART	COLOR TBD - GROUP 3
088733 DECORATIVE WINDOW FILM				
	M2	CUSTOM DIGITALLY PRINTED WINDOW FILM	3M	IMAGE STILL PROVIDES VISION THROUGH TO THE OTHER SIDE
093000 TILING				
	GRT-1	GROUT	MAPEI	EPOXY GROUT
	GRT-2	GROUT	MAPEI	EPOXY GROUT
	GWT-1	GLAZED WALL TILE	MOSAIC TILE - MANISCALCO STONE	KALEIDOSCOPE - COLOR TBD
	P-TILE-1	PORCELAIN TILE	DALTILE - MARAZZI	SAVOIR - SV13 BLEU
095100 CEILINGS				
	ACP-1	ACOUSTICAL CEILING PANEL	ARMSTRONG	SCHOOL ZONE FINE FISSURE - THROUGHOUT U.O.N
	ACP-2	ACOUSTICAL CEILING PANEL	ARMSTRONG	OPTIMA - BAND, DINING & PUBLIC CORRIDOR
	ACP-3	ACOUSTICAL CEILING PANEL	ARMSTRONG	ULTIMA HEALTH ZONE - KITCHEN & SERVING LINE
	ACP-4	ACOUSTIC CEILING PANEL	WENGER	DIFFUSER PANELS: COORDINATE WITH SCHOOL PANEL SHAPE AND LAYOUT
096453 STAGE FLOORING ASSEMBLY				
	WSF-3	STAGE FLOORING ASSEMBLY	REFER TO SPECS	
096466 WOOD ATHLETIC FLOORING				
	WSF-1	WOOD SPORTS FLOORING	INFINITY WOOD FLOORS	POWERPLAY PANEL, 25/32" X 2-1/4" MAPLE 2ND & BETTER, 3/4" 8.0 PCF REBNDED OC FOAM
096467 DANCE FLOORING ASSMEBLY				
	WSF-2	WOOD DANCE FLOORING	AMERICAN HARLQUIN CORPORATION	DRAMA/DANCE FLOOR
096513 RESILIENT BASE & ACCESSORIES				
	RB-1	RUBBER BASE	JOHNSONITE	4" COVE
	RSF-1	RUBBER SHEET FLOORING	JOHNSONITE	STAIR LANDINGS - BAMBOO PATTERN
	RST-1/RSR-1	RUBBER STAIR RISER/THREAD	JOHNSONITE	BAMBOO PATTERN, ON TREADS PROVIDE CONTRASTING RUBBER INSERTS AT NOSE
096519 RESILIENT TILE FLOORING				
	EVCT-1	ENHANCED VINYL COMPOSITE FLOORING	KAHRS	QUARTZ MOSAIC 8303 GABBRO GREY
	EVCT-2	ENHANCED VINYL COMPOSITE FLOORING	KAHRS	QUARTZ MOSAIC 8339 SUNSTONE ORANGE
	EVCT-3	ENHANCED VINYL COMPOSITE FLOORING	KAHRS	QUARTZ MOSAIC 8329 AMBER YELLOW
	EVCT-4	ENHANCED VINYL COMPOSITE FLOORING	KAHRS	QUARTZ MOSAIC 8365 PROSPEROUS PERIDOT
	EVCT-5	ENHANCED VINYL COMPOSITE FLOORING	KAHRS	QUARTZ MOSAIC 8369 MOSS AGATE
	EVCT-6	ENHANCED VINYL COMPOSITE FLOORING	KAHRS	QUARTZ MOSAIC 8353 BLUE CHALCEDONY
	EVCT-7	ENHANCED VINYL COMPOSITE FLOORING	KAHRS	QUARTZ MOSAIC 8357 QUARTZ BLUE
096566 RESILIENT ATHLETIC FLOORING				
	RAF	RESILIENT ATHLETIC FLOORING	GERFLOR	TARAFLEX SPORT M PLUS W/ DRYTEX
096623 TERRAZZO FLOORING				
	TERR-E1	TERRAZZO		COORDINATE COLOR WITH EVCT-1
	TERR-E2	TERRAZZO		COORDINATE COLOR WITH EVCT-4
	TERR-E3	TERRAZZO - ACCENT		COORDINATE COLOR WITH EVCT-3
	TERR-E4	TERRAZZO - ACCENT		COORDINATE COLOR WITH EVCT-2
	TERR-E5	TERRAZZO - ACCENT		COORDINATE COLOR WITH EVCT-5
	TERR-E6	TERRAZZO - ACCENT		COORDINATE COLOR WITH EVCT-7
096700 FLUID-APPLIED FLOORING				
	RES-A	RESINOUS FLOORING	DUR-A-FLEX	POLYCRETE SLB/TF
	RES-B	RESINOUS FLOORING	DUR-A-FLEX	HYBRI-FLEX, MICRO-CHIP BLEND
096813 TILE CARPETING				
	C-TILE-A1	CARPET TILE	INTERFACE	OPEN AIR STRIA - CUSTOM COLOR: 274027-001
	C-TILE-A2	CARPET TILE	INTERFACE	OPEN AIR STRIA - CUSTOM COLOR: 274027-003
	C-TILE-B	WALK-OFF CARPET TILE	INTERFACE	STEP REPEAT SR799 - 104935 GRANITE
	C-TILE-C	CARPET TILE	INTERFACE	B601 - PACIFIC 102906
	C-TILE-D	CARPET TILE	INTERFACE	B602 - PACIFIC 102914
	C-TILE-E	CARPET TILE	INTERFACE	B603 - PACIFIC 102922
	C-TILE-F	CARPET TILE	INTERFACE	MOSS - GRANITE/MOSS 105560
	C-TILE-G	CARPET TILE	INTERFACE	KERBSTONE - GRANITE 105572
	C-TILE-H	CARPET TILE	INTERFACE	MOSS IN STONE - GRANITE EDGE 105564
	C-TILE-I1	CARPET TILE	INTERFACE	PANOLA MOUNTAIN - BLUE LICHEN 107304
	C-TILE-I2	CARPET TILE	INTERFACE	PANOLA MOUNTAIN - SAGE LICHEN 107305
	C-TILE-I3	CARPET TILE	INTERFACE	PANOLA MOUNTAIN - GREEN LICHEN 107302
	C-TILE-I4	CARPET TILE	INTERFACE	PANOLA MOUNTAIN - YELLOW LICHEN 107301
	C-TILE-I5	CARPET TILE	INTERFACE	PANOLA MOUNTAIN - MEADOW LICHEN 107303
	C-TILE-I6	CARPET TILE	INTERFACE	PANOLA MOUNTAIN - BROWN LICHEN 107300
	C-TILE-J	CARPET TILE	INTERFACE	MANTLE ROCK 107282
098430 SOUND-ABSORBING WALL & CEILING UNITS				
	AWP-A4	ACOUSTICAL WALL PANEL	UNIKA VAEV	ECOUSTIC PANEL COLLECTION - ORANGE
	AWP-A5	ACOUSTICAL WALL PANEL	UNIKA VAEV	ECOUSTIC PANEL COLLECTION - YELLOW
	AWP-A7	ACOUSTICAL WALL PANEL	UNIKA VAEV	ECOUSTIC PANEL COLLECTION - GREEN
	AWP-A8	ACOUSTICAL WALL PANEL	UNIKA VAEV	ECOUSTIC PANEL COLLECTION - CUSTOM COLOR TO MATCH EVCT-6
	AWP-A9	ACOUSTICAL WALL PANEL	UNIKA VAEV	ECOUSTIC PANEL COLLECTION - BALTIC
	AWP-B	ACOUSTICAL WALL PANEL	UNIKA VAEV	VISUAL ACOUSTIQ - DIGITALLY PRINTED CUSTOM GRAPHIC
	AWP-C1	ACOUSTICAL WALL PANEL	ARMSTRONG	TECTUM - PAINT PT-5, REFER TO INTERIOR ELEV. FOR SIZE
	AWP-C2	ACOUSTICAL WALL PANEL	ARMSTRONG	TECTUM - PAINT PT-6, REFER TO INTERIOR ELEV. FOR SIZE
	AWP-C3	ACOUSTICAL WALL PANEL	ARMSTRONG	TECTUM - PAINT PT-7, REFER TO INTERIOR ELEV. FOR SIZE
	AWP-D	ACOUSTICAL WALL PANEL - ROLLED FELT	UNIKA VAEV	COLORS TO COORDINATE WITH GRAPHIC IMAGES IN MEDIA CENTER READING NOOKS
	AWP-E1	ACOUSTICAL WALL PANEL	UNIKA VAEV	ECOUSTIC PANEL .93" NRC .8. COLOR TO MATCH WALL TBD
	AWP-E2	ACOUSTICAL WALL PANEL	UNIKA VAEV	ECOUSTIC PANEL .93" NRC .8. COLOR TO MATCH WALL TBD
	AWP-E3	ACOUSTICAL WALL PANEL	UNIKA VAEV	ECOUSTIC PANEL .93" NRC .8. - GREEN
	AWP-E4	ACOUSTICAL WALL PANEL	UNIKA VAEV	ECOUSTIC PANEL .93" NRC .8. - CUSTOM COLOR TO MATCH EVCT-6
	AWP-E5	ACOUSTICAL WALL PANEL	UNIKA VAEV	ECOUSTIC PANEL .93" NRC .8. - BALTIC
	AWP-E6	ACOUSTICAL WALL PANEL	UNIKA VAEV	ECOUSTIC PANEL .93" NRC .8. - COLOR TBD
	AWP-F	ACOUSTICAL WALL PANEL	WENGER	DIFFUSER PANELS: COORDINATE WITH SCHOOL PANEL SHAPE AND LAYOUT
099100 PAINTING				
	PT-1	PAINT	SHERWIN WILLIAMS	LOW VOC - FIELD PAINT TBD
	PT-2	PAINT	SHERWIN WILLIAMS	LOW VOC - TRIM PAINT TBD
	PT-3	PAINT	SHERWIN WILLIAMS	LOW VOC - OFF WHITE TBD
	PT-4	PAINT	SHERWIN WILLIAMS	LOW VOC - ORANGE TBD
	PT-5	PAINT	SHERWIN WILLIAMS	LOW VOC - YELLOW TBD
	PT-6	PAINT	SHERWIN WILLIAMS	LOW VOC - LIGHT GREEN TBD
	PT-7	PAINT	SHERWIN WILLIAMS	LOW VOC - MEDIUM GREEN TBD
	PT-8	PAINT	SHERWIN WILLIAMS	LOW VOC - LIGHT BLUE TBD
	PT-9	PAINT	SHERWIN WILLIAMS	LOW VOC - MEDIUM BLUE TBD
	PT-10	PAINT	SHERWIN WILLIAMS	LOW VOC - CEILING TBD
	PT-B	GREEN SCREEN PAINT	ROSCO	VIDEO PAINT: REFER TO SPECS; WALL TO RECEIVE LEVEL 5 FINISH
	PT-C	PAINT	SHERWIN WILLIAMS	LOW VOC - EXPOSED SURFACES OF STAIRS AND RAILINGS
102113.19 PLASTIC TOILET PARTITIONS				
	M3	TOILET PARTITIONS	ASI	ACCURATE PARTITIONS
102123 CUBICLE AND TRACK				
	M4	PRIVACY CURTAIN	MAHARAM	PATTERN: CANTO
102600 WALL AND DOOR PROTECTION				
	IRWC	IMPACT RESISTANT WALLCOVERING	CONSTRUCTION SPECIALTIES	ACROVYN BYDESIGN - DIGITALLY PRINTED CUSTOM GRAPHIC
116143 STAGE CURTAINS				
	SE-A & SE-B	STAGE CURTAIN & VALENCE	KM FABRICS	IFR PRESTIGE
116623 GYMNASIUM EQUIPMENT				
	M5	GYM WALL PADS	PORTER	FIRESAFE WALL PADS
122400 WINDOW SHADES				
	M7	WINDOW SHADES	REFER TO SPECS	ALL EXTERIOR WINDOWS IN ADMINISTRATIVE AREA, CLASSROOMS & MS MEDIA CENTER TO BE MANUAL; SHADES IN THE ES MEDIA CENTER TO BE MOTORIZED
123583 MUSIC EQUIPMENT STORAGE CASEWORK & ACCESSORIES				
	M6	MUSIC EPUIPMENT STORAGE	WENGER	REFER TO SPECIFICATIONS

FINISH SCHEDULE GENERAL NOTES

A. FINISH SCHEDULE DESCRIBES ONLY THE BASIC OR PREDOMINANT SURFACE FINISH.

B. PROVIDE SAME FINISHES AS THE ADJACENT SPACE IN ALCOVES AND CONTINUOUS SPACES WITHOUT DESIGNATED SPACE NUMBERS.

C. CASEWORK FINISHES ARE NOT NOTED IN THE FINISH SCHEDULE. REFER TO CASEWORK ELEVATIONS AND SPECIFICATIONS FOR MATERIALS AND FINISHES.

D. DIRECTIONAL WALL FINISH INDICATORS (NORTH, EAST, SOUTH, WEST) REFER TO THE "PLAN" NORTH ORIENTATION.

E. BULKHEADS AND SOFFITS MAY NOT BE INDICATED IN FINISH SCHEDULES. REFER TO RCP DETAILS, AND OTHER DOCUMENTS FOR EXTENT.

F. PROVIDE CONTINUOUS SEALANT BETWEEN INTERIOR SLAB-ON-GRADE AND VERTICAL ELEMENT WHERE JOINT IS NOT CONCEALED BY FINISH BASE OR OTHER CONSTRUCTION

G. REFER TO SPECIFICATIONS FOR INFORMATION ON FINISH FIRE CLASSIFICATION RATING.

H. REFER TO FLOOR PATTERNS PLANS FOR FLOOR PATTERNS AND ACCENT WALL PAINTS AND TREATMENT.

I. REFER TO ELEVATIONS FOR ELEVATIONS FOR WALL TREATMENTS.

J. INSTALL RB ON COLUMNS.

K. APPLY TERRAZZO TO ELEVATOR CAB.

L. APPLY PAINT TO ALL DOOR FRAMES.

M. APPLY PAINT TO ALL RAILINGS REFER TO SCHEDULE FOR COLOR.

N. PAINT ALL EXPOSED ELEMENTS (SUCH AS PIPING AND CONDUITS) TO MATCH ADJACENT WALL COLOR (HIDE & BLEND).

O. USE TILE BACKING PANELS AT ALL GWT LOCATIONS INSTEAD IN LIEU OF CEMENT BACKER BOARD.


P. PT-1 IS THE OVERALL FIELD PAINT COLOR.

Q. ACCENT PAINT (A-PT) AS NOTED ON FINISH SCHEDULE IS ENTIRE WALL UNO.


R. STAIRS WILL BE PAINTED (PT-C) A DIFFERENT COLOR IN EACH WING; COLOR TO BE DETERMINED WITH CLIENT.

NOTE:


1. REFER TO SPECIFICATION FOR FLOOR PATTERNS.
2. REFER TO SPECIFICATION FOR WALL PATTERNS.
3. PROVIDE 10'-0" DEPTH OF WALK OFF CARPET BEGINNING AT ENTRY DOORS.
4. PROVIDE FULL-HEIGHT MIRRORS AND WALL-MOUNTED BALLET BARRES ON LONG WALLS.
5. COORDINATE FINAL ACP-4 LAYOUT WITH SCHOOL.
6. REFER TO CIVIL DRAWINGS FOR FINISHES
7. 6"H INTEGRAL RES BASE.
8. GLAZED WALL TILE ON WET WALL. FULL HEIGHT, INSTALLATION: VETICAL STACK
9. REFER TO A2.0.20 FOR FINISH DIMENSIONS

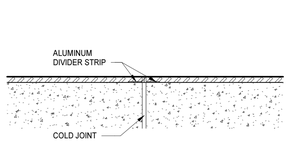


4 TERRAZZO DETAIL 4 — A3.0.2 — 3" = 1'-0"

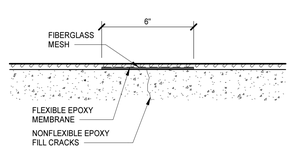

3 TERRAZZO DETAIL 3 — A3.0.2 — 3" = 1'-0"

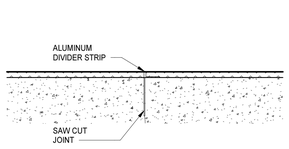

2 TERRAZZO DETAIL 2 — A3.0.2 — 3" = 1'-0"

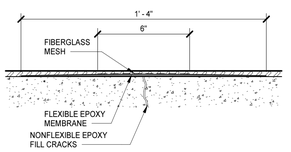

1 TERRAZZO DETAIL 1 — A3.0.2 — 3" = 1'-0"

MOSELEYARCHITECTS
911 N. WEST STREET, SUITE 205 RALEIGH, NORTH CAROLINA 27603
PHONE (919) 840-0091
MOSELEYARCHITECTS.COM

ASHLEY P. DENNIS — REGISTERED ARCHITECT — 11711 — 8/2/24 — NORTH CAROLINA — RALEIGH, NC

PENDER COUNTY SCHOOLS K-8 SCHOOL

Pender County Schools
Highway 210, Hampstead, NC 28443

PROJECT NO: 631310
DATE: AUGUST 2, 2024

REVISIONS

DATE	DESCRIPTION

FINISH SCHEDULE

A3.0.2

8/2/2024 3:54:51 PM

FLOOR PATTERN KEYNOTES

REPRESENTED BY n

APPLIES TO DRAWINGS A3.0.1 - A3.0.n

1	CUSTOM GRAPHIC PRINTED ON IRWC - 4'-0"AFF, ALIGN TO TOP OF DOOR FRAME.
2	ALIGN EDGE OF WALL GRAPHIC TO EDGE OF STAIR NOSING
3	ACOUSTIC WALL PANEL (8'WX4'H) - ALIGN TOP OF AWP WITH TOP OF DOOR FRAME, CENTER ON WALL
4	PAINT EXPOSED SURFACES OF STAIR AND RAILING
5	ALIGN EDGE OF FLOORING WITH EDGE OF WALL

FINISH PLAN LEGEND

EVCT-1	C-TILE-I1	CG / A-PT	CORNER GUARD / WALL FINISH EXTENTS
EVCT-2	C-TILE-I2		TERR-E1
EVCT-3	C-TILE-I3		TERR-E2
EVCT-4	C-TILE-I4		TERR-E3
EVCT-5	C-TILE-I5		TERR-E4
EVCT-6	C-TILE-I6		TERR-E5
EVCT-7	C-TILE-J		TERR-E6

*UNO, HATCHES DO NOT INDICATE FLOOR INSTALLATION PATTERN, METHOD OR DIRECTION. HATCHES INDICATE START AND STOP OF FINISHES ONLY.

FLOOR PATTERN GENERAL NOTES

A. DRAWING INDICATES PATTERNED AREAS ONLY. REFER TO ROOM FINISH SCHEDULES ON DRAWINGS A3.0.1-A3.0.2 FOR A COMPLETE LIST OF FINISHES AND LOCATIONS.

B. DIVIDER STRIP CONTROL JOINT TOP SECTION WIDTHS SHALL BE 1/16".

C. PROVIDE EPOXY TERRAZZO JOINT DETAIL 1/A3.0.2 AT CRACKS GREATER THAN 1/16".


D. PROVIDE EPOXY TERRAZZO JOINT DETAIL 3/A3.0.2 AT CRACKS GREATER THAN 1/16".

E. WHERE ONE FINISH IS LISTED ON ALL WALLS OF THE ROOM, THE FINISH PLANS DO NOT SHOW EXTENT OF FINISH. FINISH PLANS AND ELEVATIONS SHOW EXTENT OF MATERIALS WHERE FINISH SCHEDULE LISTS MULTIPLE FINISHES IN ONE ROOM.

F. DIRECTIONAL WALL FINISH INDICATORS (NORTH, SOUTH, EAST, WEST) REFER TO THE 'PLAN' NORTH ORIENTATION.

G. FINISH FLOOR PATTERNS INDICATE FLOOR TYPE, PATTERN AND COLOR OF MATERIAL ONLY. INSTALLED FLOOR TILES SHALL NOT BE LESS THAN 6" IN WIDTH, PROVIDE ARCHITECT GRID LAYOUT FOR APPROVAL.

H. COORDINATE FLOORING WITH INSTALLER FOR FINAL SHOP DRAWINGS

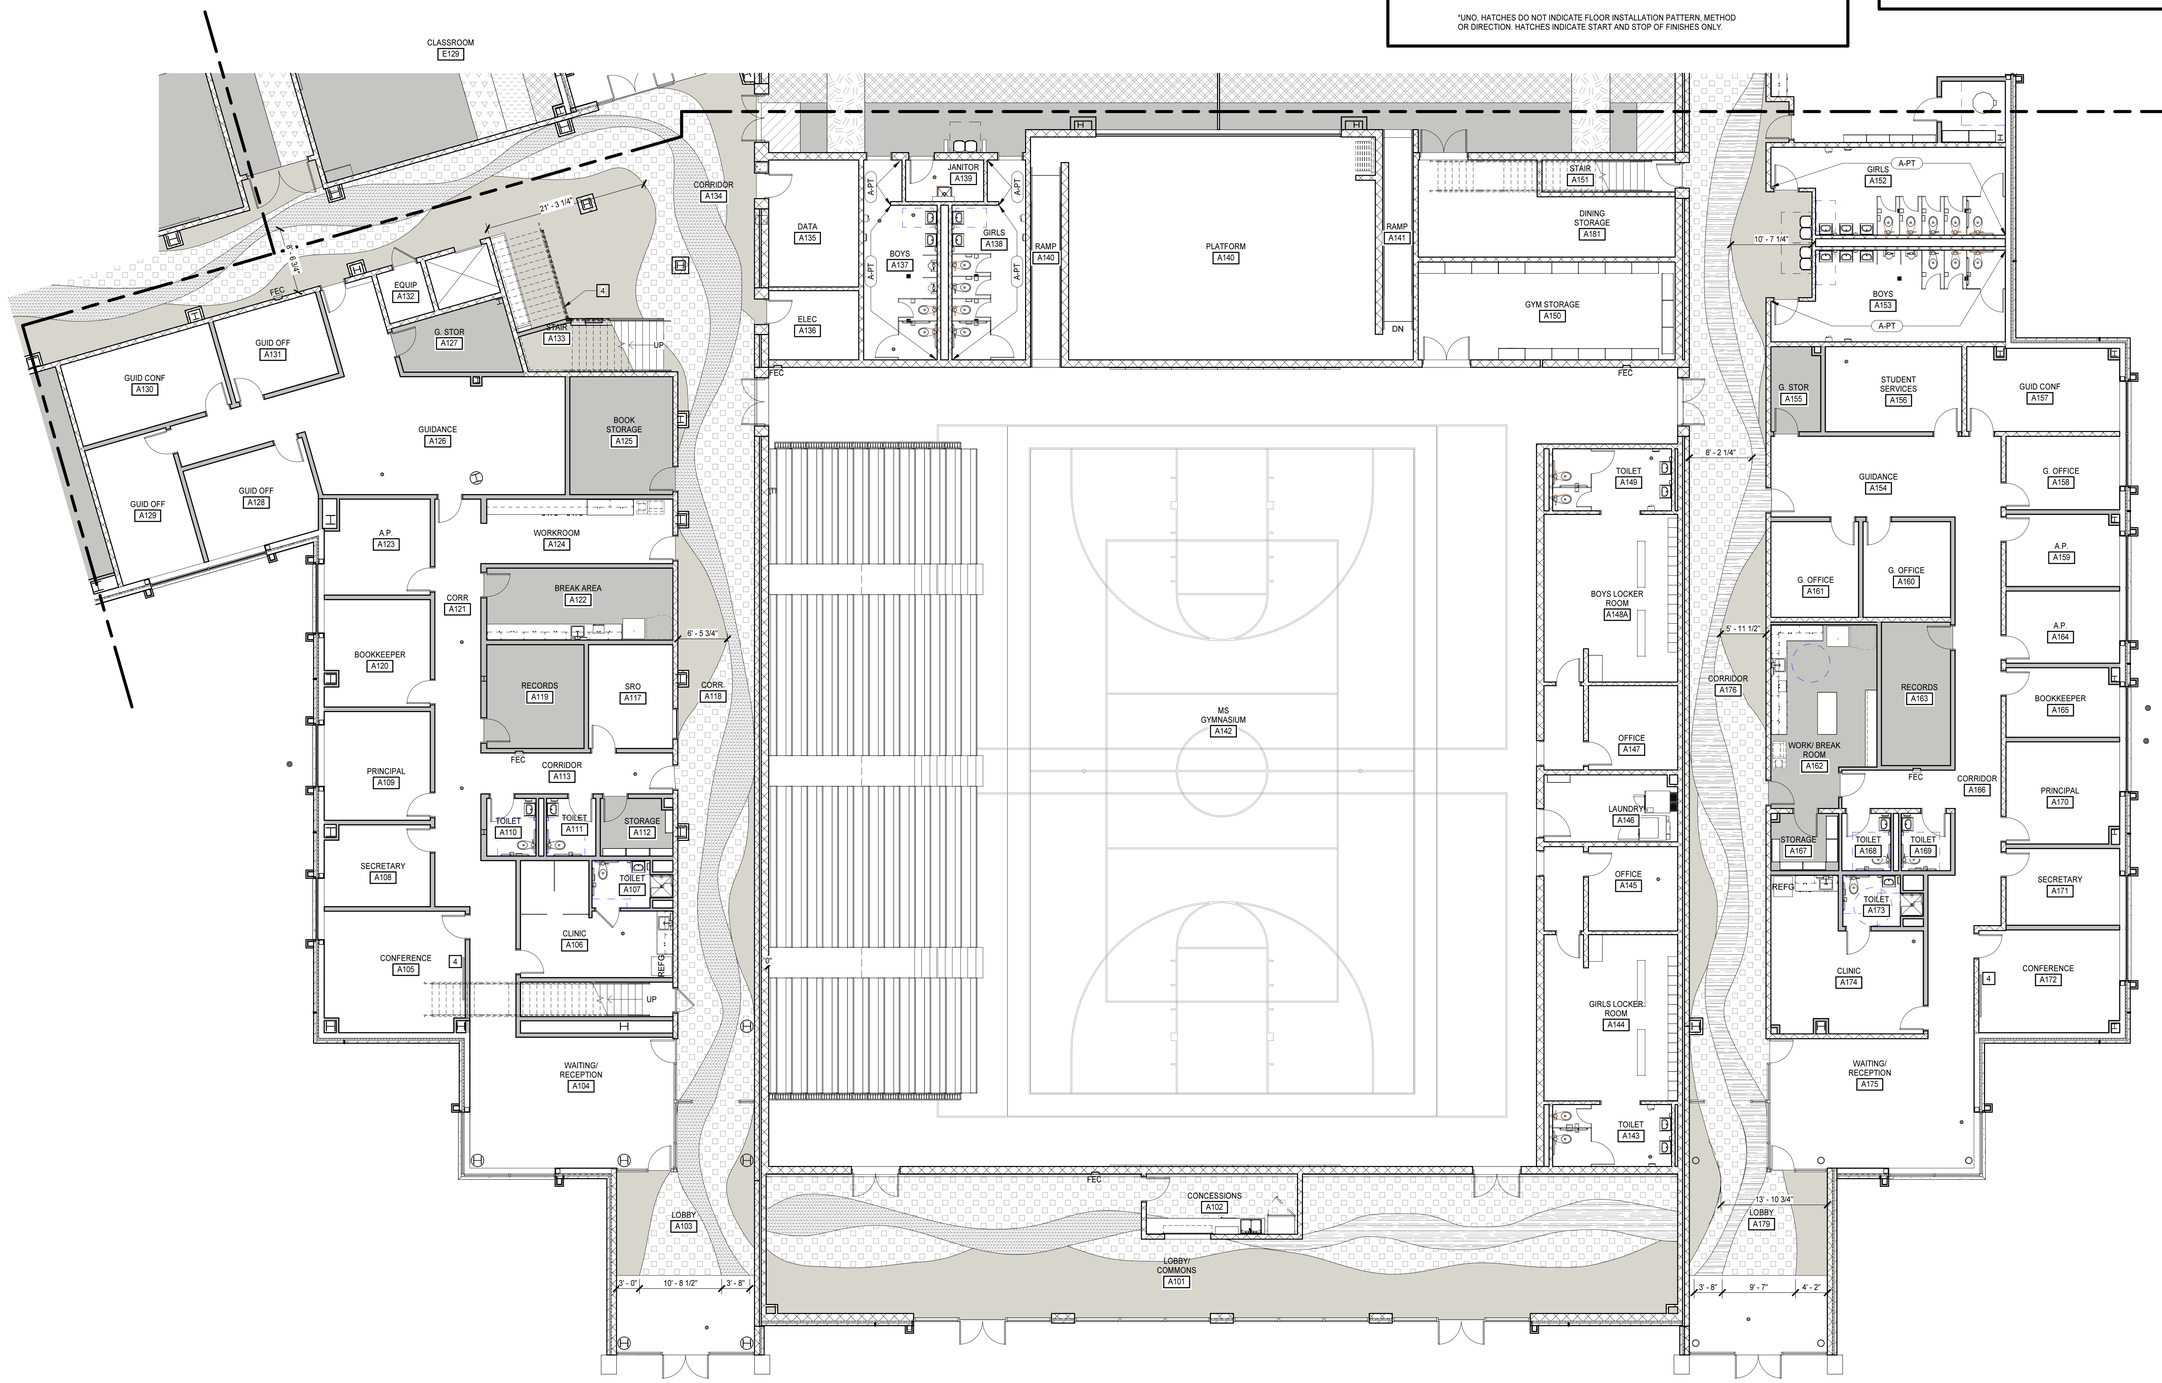

N

FIRST FLOOR FINISH PATTERN PLAN - PART A

1/8" = 1'-0"

MOSELEYARCHITECTS
911 N. WEST STREET, SUITE 205 RALEIGH, NORTH CAROLINA 27603
PHONE (919) 840-0091
MOSELEYARCHITECTS.COM

ASHLEY P. DENNIS — LICENSED ARCHITECT — 11711 — 8/2/24 — NORTH CAROLINA — RALEIGH, NC

KEY PLAN

PENDER COUNTY SCHOOLS K-8 SCHOOL

Pender County Schools
Highway 210, Hampstead, NC 28443

PROJECT NO: 631310
DATE: AUGUST 2, 2024

REVISIONS	
DATE	DESCRIPTION

FIRST FLOOR FINISH PLAN - PART A

A3.0.3

8/2/2024 3:55:04 PM

FLOOR PATTERN KEYNOTES

REPRESENTED BY [n]

APPLIES TO DRAWINGS A3.0.1 - A3.0.n

1	CUSTOM GRAPHIC PRINTED ON IRWC - 4'-0"AFF, ALIGN TO TOP OF DOOR FRAME.
2	ALIGN EDGE OF WALL GRAPHIC TO EDGE OF STAIR NOSING
3	ACOUSTIC WALL PANEL (8'WX4'H) - ALIGN TOP OF AWP WITH TOP OF DOOR FRAME, CENTER ON WALL
4	PAINT EXPOSED SURFACES OF STAIR AND RAILING
5	ALIGN EDGE OF FLOORING WITH EDGE OF WALL

FINISH PLAN LEGEND

EVCT-1	C-TILE-I1	CG / A-PT	CORNER GUARD / WALL FINISH EXTENTS
EVCT-2	C-TILE-I2		TERR-E1
EVCT-3	C-TILE-I3		TERR-E2
EVCT-4	C-TILE-I4		TERR-E3
EVCT-5	C-TILE-I5		TERR-E4
EVCT-6	C-TILE-I6		TERR-E5
EVCT-7	C-TILE-J		TERR-E6

*UNO, HATCHES DO NOT INDICATE FLOOR INSTALLATION PATTERN, METHOD OR DIRECTION. HATCHES INDICATE START AND STOP OF FINISHES ONLY.

FLOOR PATTERN GENERAL NOTES

A. DRAWING INDICATES PATTERNED AREAS ONLY. REFER TO ROOM FINISH SCHEDULES ON DRAWINGS A3.0.1-A3.0.2 FOR A COMPLETE LIST OF FINISHES AND LOCATIONS.

B. DIVIDER STRIP CONTROL JOINT TOP SECTION WIDTHS SHALL BE 1/16".

C. PROVIDE EPOXY TERRAZZO JOINT DETAIL 1/A3.0.2 AT CRACKS GREATER THAN 1/16".


D. PROVIDE EPOXY TERRAZZO JOINT DETAIL 3/A3.0.2 AT CRACKS GREATER THAN 1/16".

E. WHERE ONE FINISH IS LISTED ON ALL WALLS OF THE ROOM, THE FINISH PLANS DO NOT SHOW EXTENT OF FINISH. FINISH PLANS AND ELEVATIONS SHOW EXTENT OF MATERIALS WHERE FINISH SCHEDULE LISTS MULTIPLE FINISHES IN ONE ROOM.

F. DIRECTIONAL WALL FINISH INDICATORS (NORTH, SOUTH, EAST, WEST) REFER TO THE 'PLAN' NORTH ORIENTATION.

G. FINISH FLOOR PATTERNS INDICATE FLOOR TYPE, PATTERN AND COLOR OF MATERIAL ONLY. INSTALLED FLOOR TILES SHALL NOT BE LESS THAN 6" IN WIDTH, PROVIDE ARCHITECT GRID LAYOUT FOR APPROVAL.

H. COORDINATE FLOORING WITH INSTALLER FOR FINAL SHOP DRAWINGS

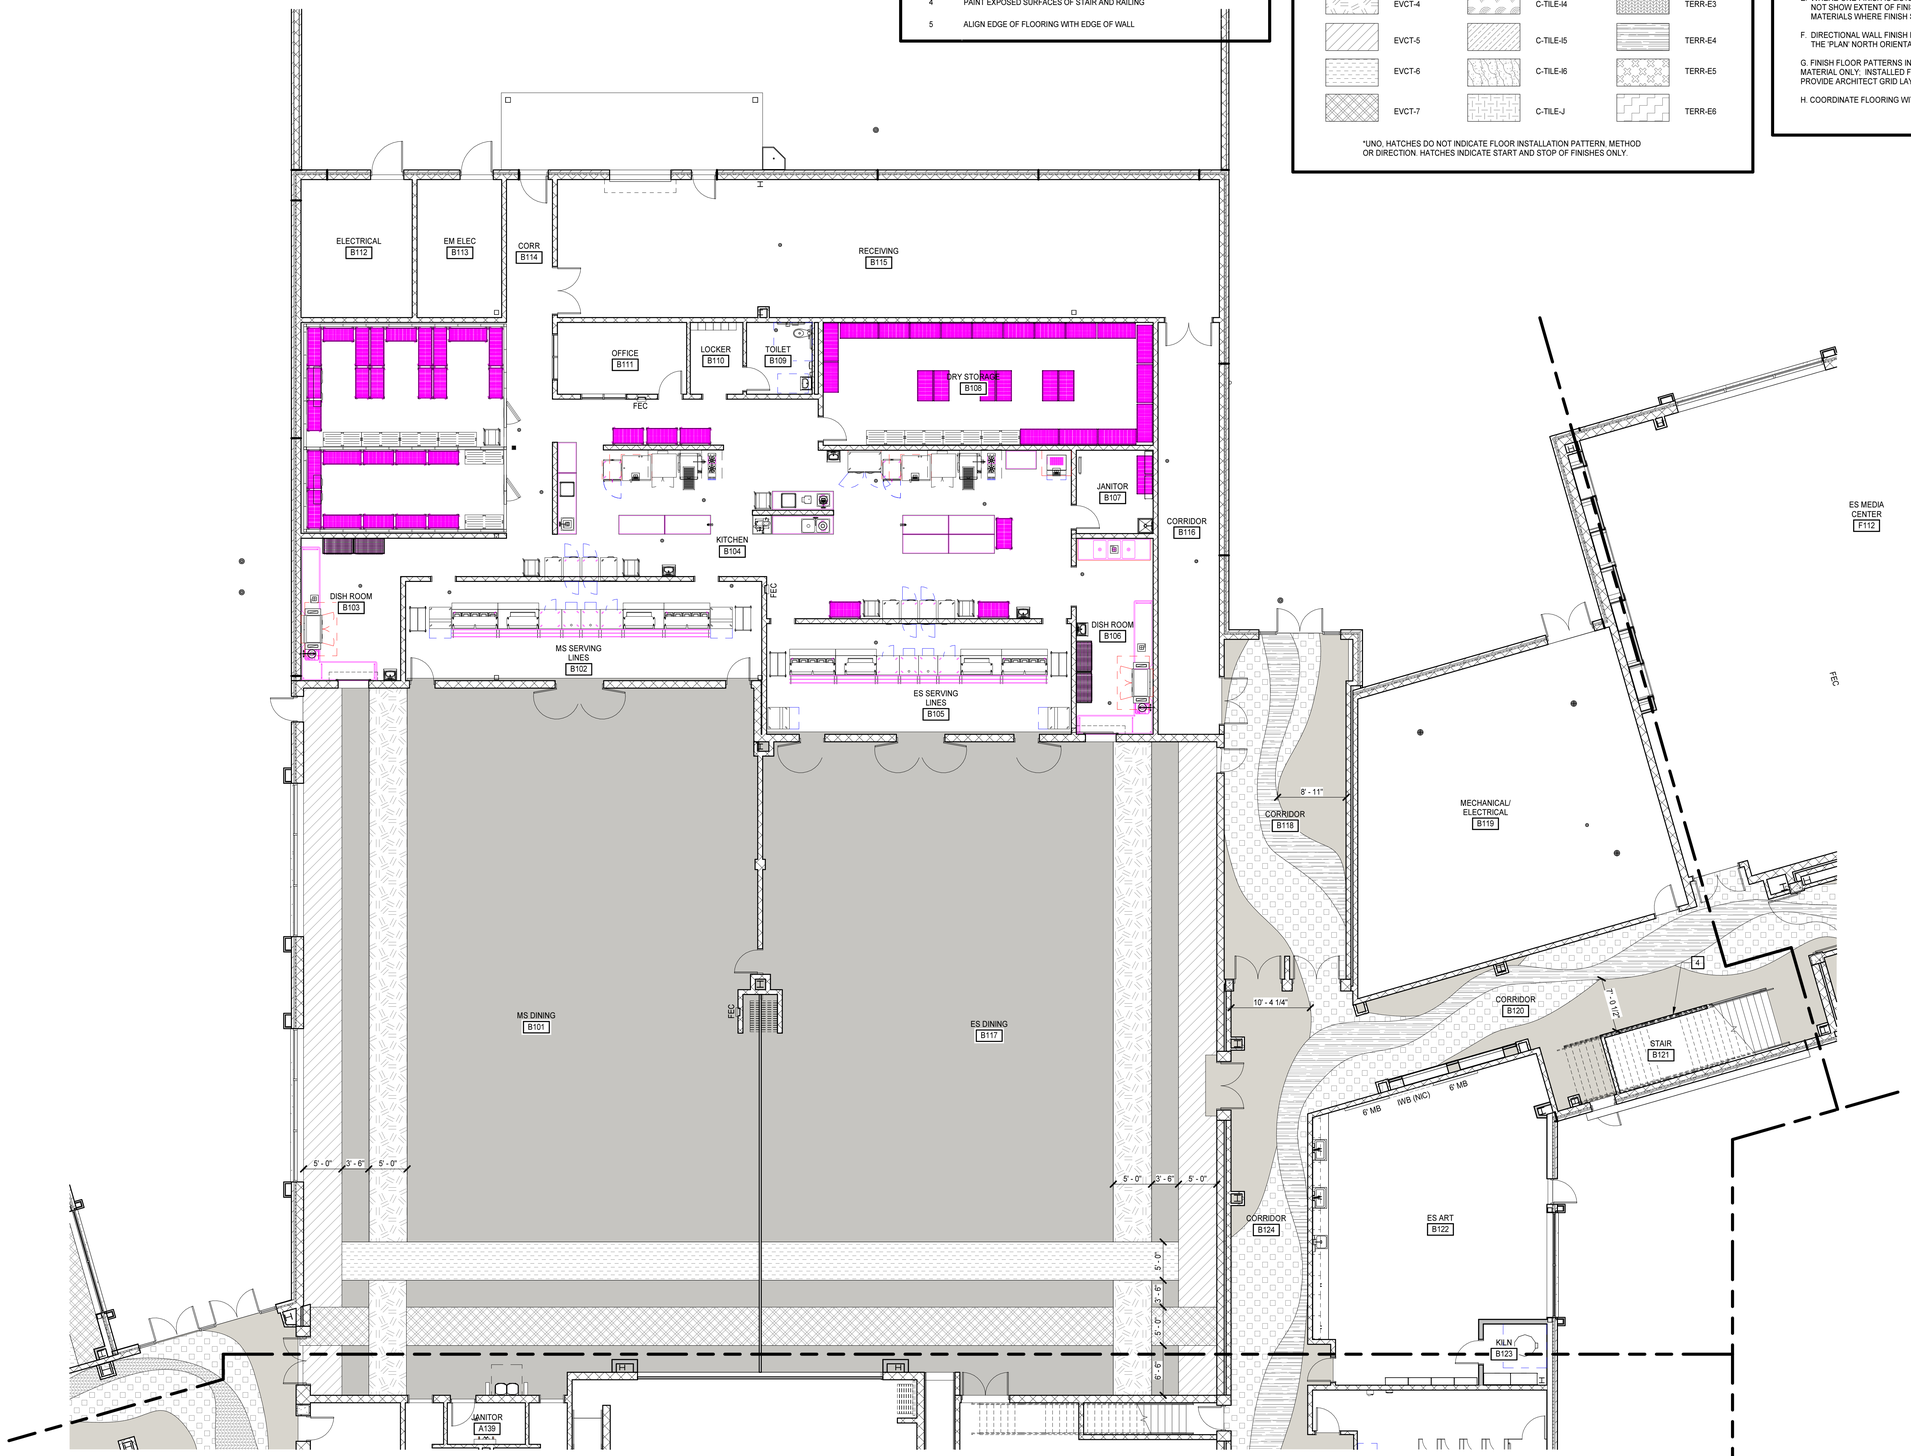

N

FIRST FLOOR FINISH PATTERN PLAN - PART B

1/8" = 1'-0"

MOSELEYARCHITECTS

911 N. WEST STREET, SUITE 205 RALEIGH, NORTH CAROLINA 27603
PHONE (919) 840-0091
MOSELEYARCHITECTS.COM

ASHLEY P. DENNIS
REGISTERED ARCHITECT
11711
8/2/24
NORTH CAROLINA
RALEIGH, NC

D E B F
C A G H

KEY PLAN

PENDER COUNTY SCHOOLS K-8 SCHOOL

Pender County Schools
Highway 210, Hampstead, NC 28443

PROJECT NO: 631310
DATE: AUGUST 2, 2024

REVISIONS	
DATE	DESCRIPTION

FIRST FLOOR FINISH PLAN - PART B

A3.0.4

8/2/2024 3:55:12 PM

FLOOR PATTERN KEYNOTES

REPRESENTED BY n

APPLIES TO DRAWINGS A3.0.1 - A3.0.n

1	CUSTOM GRAPHIC PRINTED ON IRWC - 4'-0"AFF, ALIGN TO TOP OF DOOR FRAME.
2	ALIGN EDGE OF WALL GRAPHIC TO EDGE OF STAIR NOSING
3	ACOUSTIC WALL PANEL (8'WX4'H) - ALIGN TOP OF AWP WITH TOP OF DOOR FRAME, CENTER ON WALL
4	PAINT EXPOSED SURFACES OF STAIR AND RAILING
5	ALIGN EDGE OF FLOORING WITH EDGE OF WALL

FINISH PLAN LEGEND

EVCT-1	C-TILE-I1	CG	CORNER GUARD
EVCT-2	C-TILE-I2	A-PT	WALL FINISH EXTENTS
EVCT-3	C-TILE-I3	TERR-E1	
EVCT-4	C-TILE-I4	TERR-E2	
EVCT-5	C-TILE-I5	TERR-E3	
EVCT-6	C-TILE-I6	TERR-E4	
EVCT-7	C-TILE-J	TERR-E5	
		TERR-E6	

*UNO, HATCHES DO NOT INDICATE FLOOR INSTALLATION PATTERN. METHOD OR DIRECTION. HATCHES INDICATE START AND STOP OF FINISHES ONLY.

FLOOR PATTERN GENERAL NOTES

A. DRAWING INDICATES PATTERNED AREAS ONLY. REFER TO ROOM FINISH SCHEDULES ON DRAWINGS A3.0.1-A3.0.2 FOR A COMPLETE LIST OF FINISHES AND LOCATIONS.

B. DIVIDER STRIP CONTROL JOINT TOP SECTION WIDTHS SHALL BE 1/16".

C. PROVIDE EPOXY TERRAZZO JOINT DETAIL 1/A3.0.2 AT CRACKS GREATER THAN 1/16".


D. PROVIDE EPOXY TERRAZZO JOINT DETAIL 3/A3.0.2 AT CRACKS GREATER THAN 1/16".

E. WHERE ONE FINISH IS LISTED ON ALL WALLS OF THE ROOM, THE FINISH PLANS DO NOT SHOW EXTENT OF FINISH. FINISH PLANS AND ELEVATIONS SHOW EXTENT OF MATERIALS WHERE FINISH SCHEDULE LISTS MULTIPLE FINISHES IN ONE ROOM.

F. DIRECTIONAL WALL FINISH INDICATORS (NORTH, SOUTH, EAST, WEST) REFER TO THE 'PLAN' NORTH ORIENTATION.

G. FINISH FLOOR PATTERNS INDICATE FLOOR TYPE, PATTERN AND COLOR OF MATERIAL ONLY. INSTALLED FLOOR TILES SHALL NOT BE LESS THAN 6" IN WIDTH, PROVIDE ARCHITECT GRID LAYOUT FOR APPROVAL.

H. COORDINATE FLOORING WITH INSTALLER FOR FINAL SHOP DRAWINGS

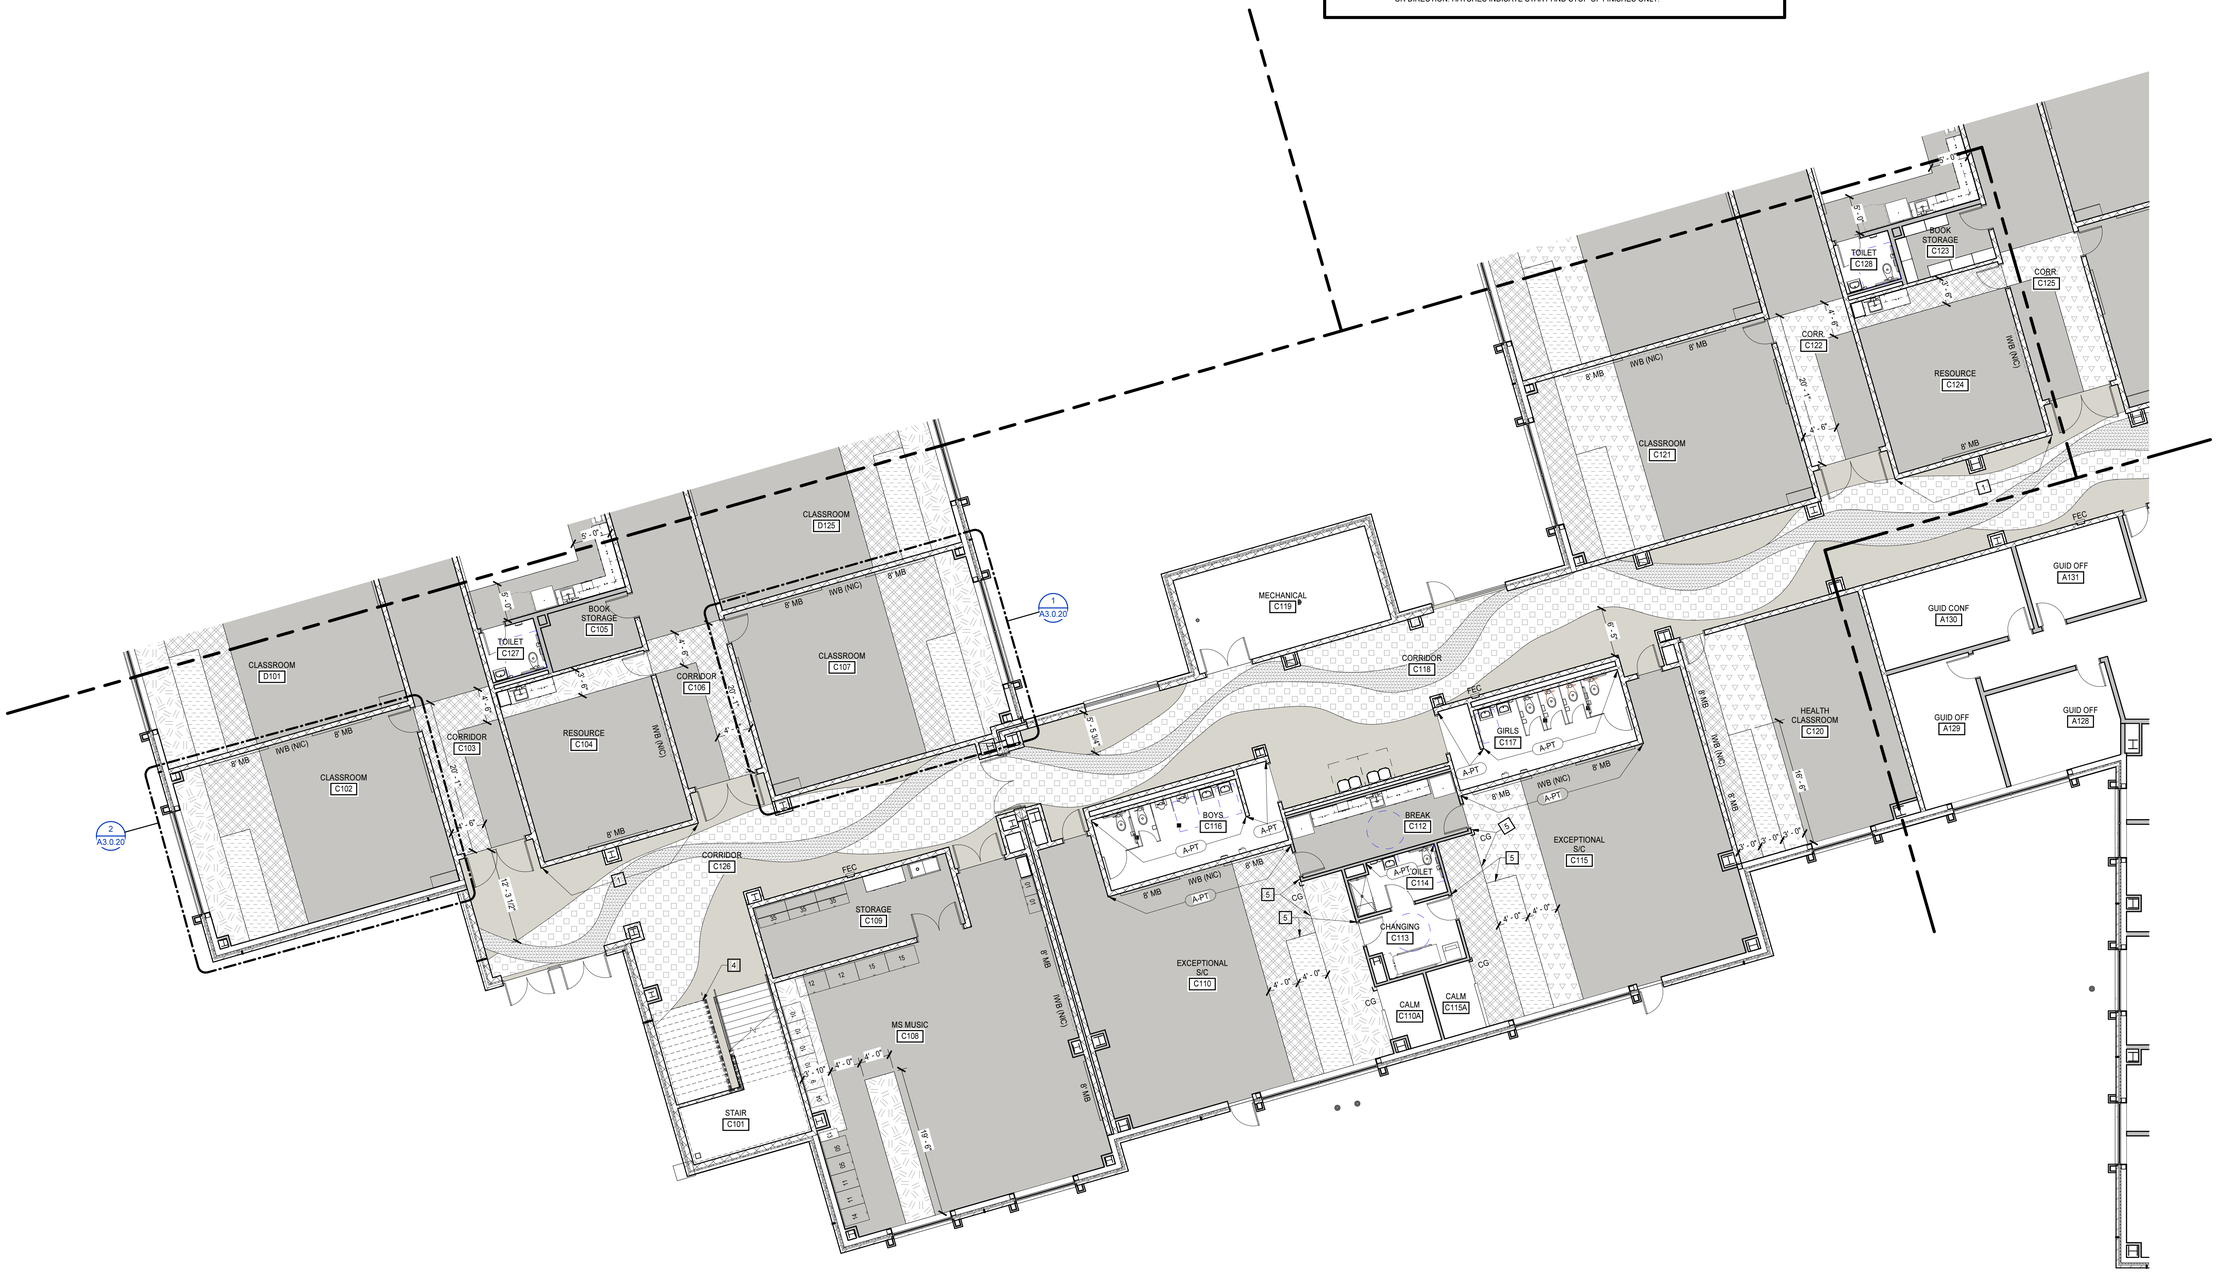

N

FIRST FLOOR FINISH PATTERN PLAN - PART C

1/8" = 1'-0"

MOSELEY ARCHITECTS
911 N. WEST STREET, SUITE 205 RALEIGH, NORTH CAROLINA 27603
PHONE (919) 840-0091
MOSELEYARCHITECTS.COM

ASHLEY P. DENNIS
REGISTERED ARCHITECT
11711
8/2/24
NORTH CAROLINA
RALEIGH, NC

D E B F C A G H

KEY PLAN

PENDER COUNTY SCHOOLS K-8 SCHOOL

Pender County Schools
Highway 210, Hampstead, NC 28443


PROJECT NO: 631310
DATE: AUGUST 2, 2024

REVISIONS	
DATE	DESCRIPTION

FIRST FLOOR FINISH PLAN - PART C

A3.0.5

8/2/2024 3:55:19 PM

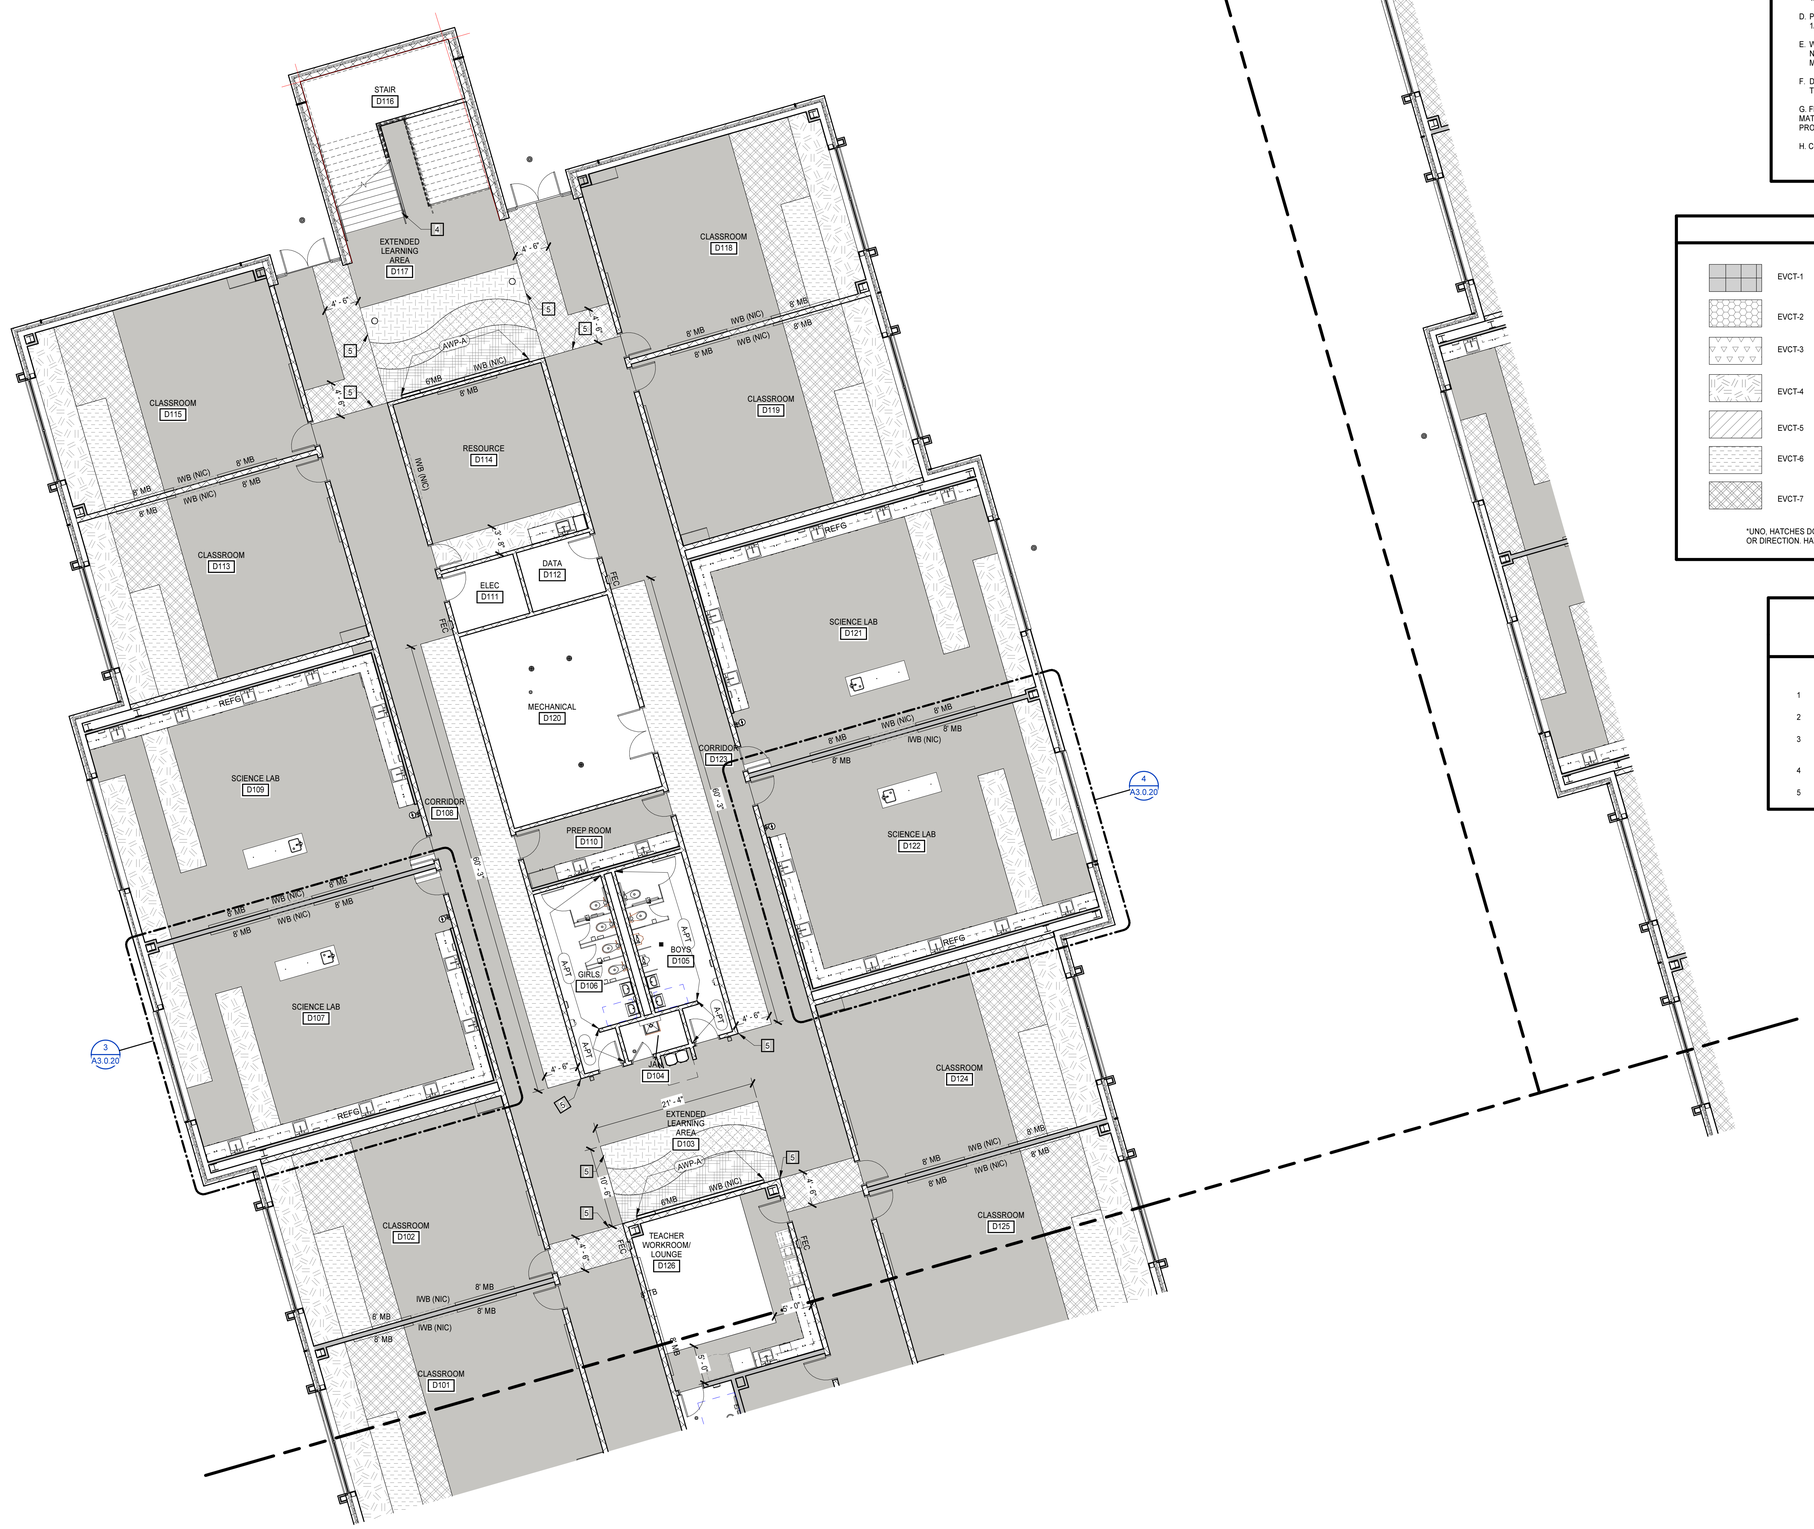

FLOOR PATTERN GENERAL NOTES

A. DRAWING INDICATES PATTERNED AREAS ONLY. REFER TO ROOM FINISH SCHEDULES ON DRAWINGS A3.0.1-A3.0.2 FOR A COMPLETE LIST OF FINISHES AND LOCATIONS.

B. DIVIDER STRIP CONTROL JOINT TOP SECTION WIDTHS SHALL BE 1/16".

C. PROVIDE EPOXY TERRAZZO JOINT DETAIL 1/A3.0.2 AT CRACKS GREATER THAN 1/16".

D. PROVIDE EPOXY TERRAZZO JOINT DETAIL 3/A3.0.2 AT CRACKS GREATER THAN 1/16".

E. WHERE ONE FINISH IS LISTED ON ALL WALLS OF THE ROOM, THE FINISH PLANS DO NOT SHOW EXTENT OF FINISH. FINISH PLANS AND ELEVATIONS SHOW EXTENT OF MATERIALS WHERE FINISH SCHEDULE LISTS MULTIPLE FINISHES IN ONE ROOM.

F. DIRECTIONAL WALL FINISH INDICATORS (NORTH, SOUTH, EAST, WEST) REFER TO THE 'PLAN' NORTH ORIENTATION.

G. FINISH FLOOR PATTERNS INDICATE FLOOR TYPE, PATTERN AND COLOR OF MATERIAL ONLY. INSTALLED FLOOR TILES SHALL NOT BE LESS THAN 6" IN WIDTH, PROVIDE ARCHITECT GRID LAYOUT FOR APPROVAL

H. COORDINATE FLOORING WITH INSTALLER FOR FINAL SHOP DRAWINGS

FINISH PLAN LEGEND

EVCT-1	C-TILE-I1	CG — CORNER GUARD
EVCT-2	C-TILE-I2	A-PT — WALL FINISH EXTENTS
EVCT-3	C-TILE-I3	TERR-E1
EVCT-4	C-TILE-I4	TERR-E2
EVCT-5	C-TILE-I5	TERR-E3
EVCT-6	C-TILE-I6	TERR-E4
EVCT-7	C-TILE-J	TERR-E5
		TERR-E6

*UNO, HATCHES DO NOT INDICATE FLOOR INSTALLATION PATTERN, METHOD OR DIRECTION. HATCHES INDICATE START AND STOP OF FINISHES ONLY.

FLOOR PATTERN KEYNOTES

REPRESENTED BY n

APPLIES TO DRAWINGS A3.0.1 - A3.0.n

1 CUSTOM GRAPHIC PRINTED ON IRWC - 4'-0"AFF, ALIGN TO TOP OF DOOR FRAME.

2 ALIGN EDGE OF WALL GRAPHIC TO EDGE OF STAIR NOSING

3 ACOUSTIC WALL PANEL (8'WX4'H) - ALIGN TOP OF AWP WITH TOP OF DOOR FRAME, CENTER ON WALL

4 PAINT EXPOSED SURFACES OF STAIR AND RAILING

5 ALIGN EDGE OF FLOORING WITH EDGE OF WALL

MOSELEYARCHITECTS
911 N. WEST STREET, SUITE 205 RALEIGH, NORTH CAROLINA 27603
PHONE (919) 840-0091
MOSELEYARCHITECTS.COM

ASHLEY P. DENNIS
REGISTERED ARCHITECT
11711
8/2/24
NORTH CAROLINA
RALEIGH, NC

KEY PLAN

PENDER COUNTY SCHOOLS K-8 SCHOOL

Pender County Schools
Highway 210, Hampstead, NC 28443

PROJECT NO: 631310
DATE: AUGUST 2, 2024

REVISIONS

DATE	DESCRIPTION


FIRST FLOOR FINISH PLAN - PART D

A3.0.6

FIRST FLOOR FINISH PATTERN PLAN - PART D

1/8" = 1'-0"

8/2/2024 3:55:25 PM

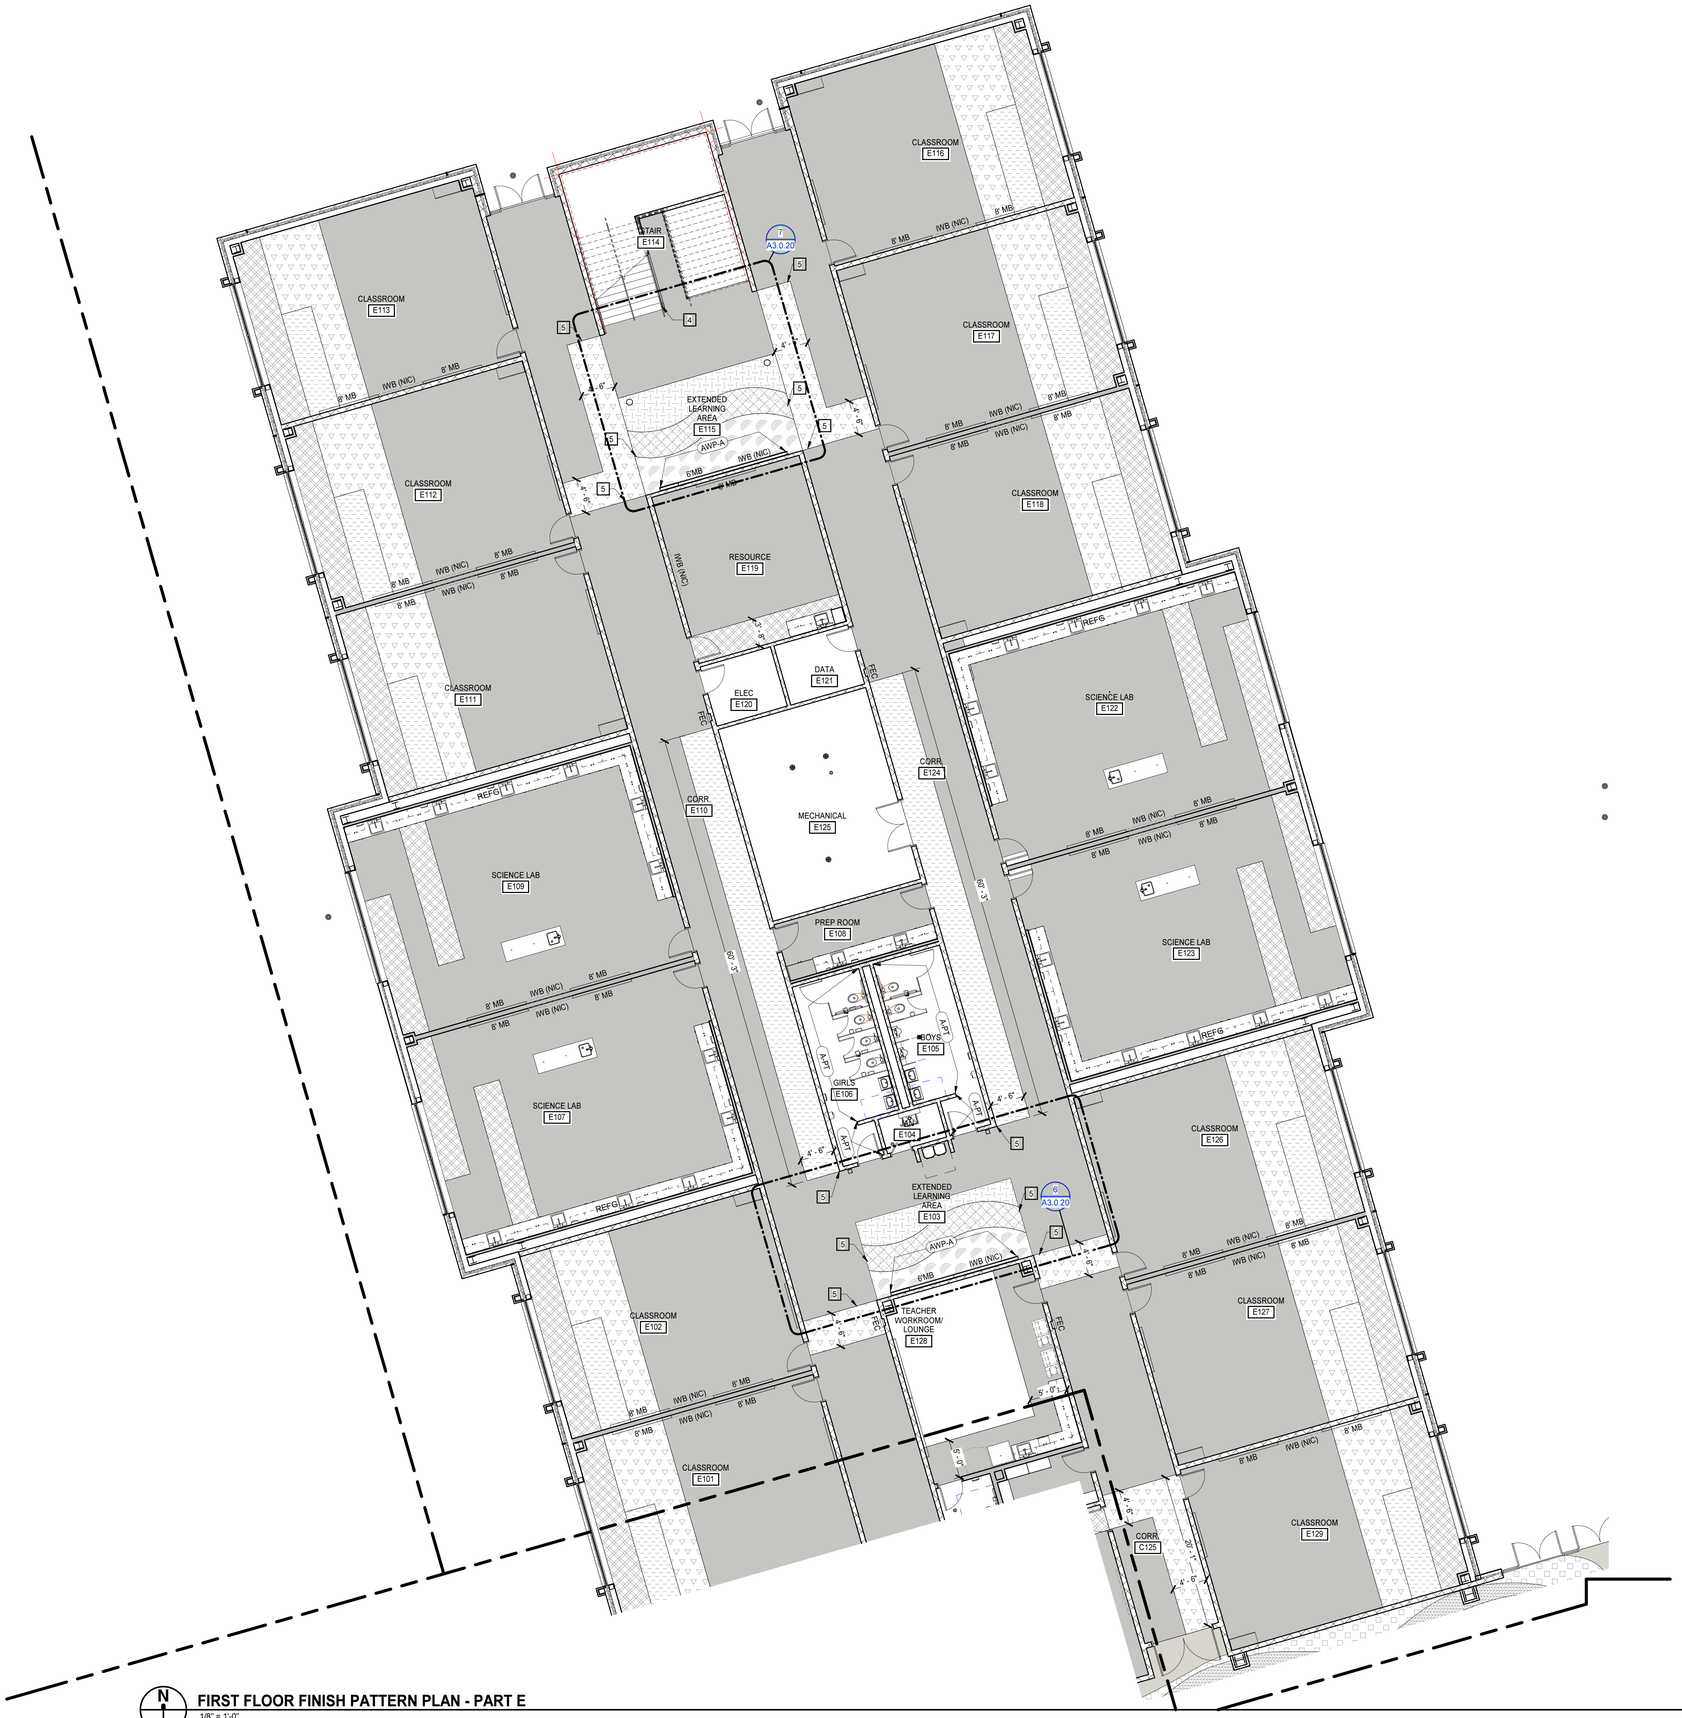

FIRST FLOOR FINISH PATTERN PLAN - PART E

1/8" = 1'-0"

FLOOR PATTERN GENERAL NOTES

A. DRAWING INDICATES PATTERNED AREAS ONLY. REFER TO ROOM FINISH SCHEDULES ON DRAWINGS A3.0.1-A3.0.2 FOR A COMPLETE LIST OF FINISHES AND LOCATIONS.

B. DIVIDER STRIP CONTROL JOINT TOP SECTION WIDTHS SHALL BE 1/16".

C. PROVIDE EPOXY TERRAZZO JOINT DETAIL 1/A3.0.2 AT CRACKS GREATER THAN 1/16".

D. PROVIDE EPOXY TERRAZZO JOINT DETAIL 3/A3.0.2 AT CRACKS GREATER THAN 1/16".

E. WHERE ONE FINISH IS LISTED ON ALL WALLS OF THE ROOM, THE FINISH PLANS DO NOT SHOW EXTENT OF FINISH. FINISH PLANS AND ELEVATIONS SHOW EXTENT OF MATERIALS WHERE FINISH SCHEDULE LISTS MULTIPLE FINISHES IN ONE ROOM.

F. DIRECTIONAL WALL FINISH INDICATORS (NORTH, SOUTH, EAST, WEST) REFER TO THE 'PLAN' NORTH ORIENTATION.

G. FINISH FLOOR PATTERNS INDICATE FLOOR TYPE, PATTERN AND COLOR OF MATERIAL ONLY. INSTALLED FLOOR TILES SHALL NOT BE LESS THAN 6" IN WIDTH. PROVIDE ARCHITECT GRID LAYOUT FOR APPROVAL.

H. COORDINATE FLOORING WITH INSTALLER FOR FINAL SHOP DRAWINGS

FINISH PLAN LEGEND

EVCT-1	C-TILE-I1	CG / A-PT	CORNER GUARD / WALL FINISH EXTENTS
EVCT-2	C-TILE-I2		TERR-E1
EVCT-3	C-TILE-I3		TERR-E2
EVCT-4	C-TILE-I4		TERR-E3
EVCT-5	C-TILE-I5		TERR-E4
EVCT-6	C-TILE-I6		TERR-E5
EVCT-7	C-TILE-J		TERR-E6

*UNO, HATCHES DO NOT INDICATE FLOOR INSTALLATION PATTERN. METHOD OR DIRECTION. HATCHES INDICATE START AND STOP OF FINISHES ONLY.

FLOOR PATTERN KEYNOTES

REPRESENTED BY n

APPLIES TO DRAWINGS A3.0.1 - A3.0.n

1 CUSTOM GRAPHIC PRINTED ON IRWC - 4'-0"AFF, ALIGN TO TOP OF DOOR FRAME.

2 ALIGN EDGE OF WALL GRAPHIC TO EDGE OF STAIR NOSING

3 ACOUSTIC WALL PANEL (8'WX4'H) - ALIGN TOP OF AWP WITH TOP OF DOOR FRAME, CENTER ON WALL

4 PAINT EXPOSED SURFACES OF STAIR AND RAILING

5 ALIGN EDGE OF FLOORING WITH EDGE OF WALL

MOSELEY ARCHITECTS
911 N. WEST STREET, SUITE 205 RALEIGH, NORTH CAROLINA 27603
PHONE (919) 840-0091
MOSELEYARCHITECTS.COM

ASHLEY P. DENNIS
REGISTERED ARCHITECT
11711
8/2/24
NORTH CAROLINA
RALEIGH, NC

D E B F C A G H

KEY PLAN

PENDER COUNTY SCHOOLS K-8 SCHOOL

Pender County Schools
Highway 210, Hampstead, NC 28443

PROJECT NO: 631310
DATE: AUGUST 2, 2024

REVISIONS	
DATE	DESCRIPTION

FIRST FLOOR FINISH PLAN - PART E

A3.0.7

8/2/2024 3:55:32 PM

FLOOR PATTERN KEYNOTES

REPRESENTED BY n

APPLIES TO DRAWINGS A3.0.1 - A3.0.n

1	CUSTOM GRAPHIC PRINTED ON IRWC - 4'-0"AFF. ALIGN TO TOP OF DOOR FRAME.
2	ALIGN EDGE OF WALL GRAPHIC TO EDGE OF STAIR NOSING
3	ACOUSTIC WALL PANEL (8'WX4'H) - ALIGN TOP OF AWP WITH TOP OF DOOR FRAME, CENTER ON WALL
4	PAINT EXPOSED SURFACES OF STAIR AND RAILING
5	ALIGN EDGE OF FLOORING WITH EDGE OF WALL

FINISH PLAN LEGEND

EVCT-1	C-TILE-I1	CG / A-PT	CORNER GUARD / WALL FINISH EXTENTS
EVCT-2	C-TILE-I2		TERR-E1
EVCT-3	C-TILE-I3		TERR-E2
EVCT-4	C-TILE-I4		TERR-E3
EVCT-5	C-TILE-I5		TERR-E4
EVCT-6	C-TILE-I6		TERR-E5
EVCT-7	C-TILE-J		TERR-E6

*UNO, HATCHES DO NOT INDICATE FLOOR INSTALLATION PATTERN, METHOD OR DIRECTION. HATCHES INDICATE START AND STOP OF FINISHES ONLY.

FLOOR PATTERN GENERAL NOTES

A. DRAWING INDICATES PATTERNED AREAS ONLY. REFER TO ROOM FINISH SCHEDULES ON DRAWINGS A3.0.1-A3.0.2 FOR A COMPLETE LIST OF FINISHES AND LOCATIONS.

B. DIVIDER STRIP CONTROL JOINT TOP SECTION WIDTHS SHALL BE 1/16".

C. PROVIDE EPOXY TERRAZZO JOINT DETAIL 1/A3.0.2 AT CRACKS GREATER THAN 1/16".

D. PROVIDE EPOXY TERRAZZO JOINT DETAIL 3/A3.0.2 AT CRACKS GREATER THAN 1/16".

E. WHERE ONE FINISH IS LISTED ON ALL WALLS OF THE ROOM, THE FINISH PLANS DO NOT SHOW EXTENT OF FINISH. FINISH PLANS AND ELEVATIONS SHOW EXTENT OF MATERIALS WHERE FINISH SCHEDULE LISTS MULTIPLE FINISHES IN ONE ROOM.

F. DIRECTIONAL WALL FINISH INDICATORS (NORTH, SOUTH, EAST, WEST) REFER TO THE 'PLAN' NORTH ORIENTATION.

G. FINISH FLOOR PATTERNS INDICATE FLOOR TYPE, PATTERN AND COLOR OF MATERIAL ONLY; INSTALLED FLOOR TILES SHALL NOT BE LESS THAN 6" IN WIDTH, PROVIDE ARCHITECT GRID LAYOUT FOR APPROVAL.

H. COORDINATE FLOORING WITH INSTALLER FOR FINAL SHOP DRAWINNGS



N

FIRST FLOOR FINISH PATTERN PLAN - PART F

1/8" = 1'-0"

MOSELEY ARCHITECTS
911 N. WEST STREET, SUITE 205 RALEIGH, NORTH CAROLINA 27603
PHONE (919) 840-0091
MOSELEYARCHITECTS.COM

ASHLEY P. DENNIS — REGISTERED ARCHITECT — 11711 — 8/2/24 — NORTH CAROLINA — RALEIGH, NC

D E B F C A G H

KEY PLAN

PENDER COUNTY SCHOOLS K-8 SCHOOL

Pender County Schools
Highway 210, Hampstead, NC 28443

PROJECT NO: 631310
DATE: AUGUST 2, 2024

REVISIONS	
DATE	DESCRIPTION

FIRST FLOOR FINISH PLAN - PART F

A3.0.8

8/2/2024 3:55:42 PM



FLOOR PATTERN GENERAL NOTES

A. DRAWING INDICATES PATTERNED AREAS ONLY. REFER TO ROOM FINISH SCHEDULES ON DRAWINGS A3.0.1-A3.0.2 FOR A COMPLETE LIST OF FINISHES AND LOCATIONS.

B. DIVIDER STRIP CONTROL JOINT TOP SECTION WIDTHS SHALL BE 1/16".

C. PROVIDE EPOXY TERRAZZO JOINT DETAIL 1/A3.0.2 AT CRACKS GREATER THAN 1/16".

D. PROVIDE EPOXY TERRAZZO JOINT DETAIL 3/A3.0.2 AT CRACKS GREATER THAN 1/16".

E. WHERE ONE FINISH IS LISTED ON ALL WALLS OF THE ROOM, THE FINISH PLANS DO NOT SHOW EXTENT OF FINISH. FINISH PLANS AND ELEVATIONS SHOW EXTENT OF MATERIALS WHERE FINISH SCHEDULE LISTS MULTIPLE FINISHES IN ONE ROOM.

F. DIRECTIONAL WALL FINISH INDICATORS (NORTH, SOUTH, EAST, WEST) REFER TO THE 'PLAN' NORTH ORIENTATION.

G. FINISH FLOOR PATTERNS INDICATE FLOOR TYPE, PATTERN AND COLOR OF MATERIAL ONLY; INSTALLED FLOOR TILES SHALL NOT BE LESS THAN 6" IN WIDTH. PROVIDE ARCHITECT GRID LAYOUT FOR APPROVAL.

H. COORDINATE FLOORING WITH INSTALLER FOR FINAL SHOP DRAWINNGS

FINISH PLAN LEGEND

EVCT-1	C-TILE-I1	CG	CORNER GUARD
EVCT-2	C-TILE-I2	A-PT	WALL FINISH EXTENTS
EVCT-3	C-TILE-I3	TERR-E1	
EVCT-4	C-TILE-I4	TERR-E2	
EVCT-5	C-TILE-I5	TERR-E3	
EVCT-6	C-TILE-I6	TERR-E4	
EVCT-7	C-TILE-J	TERR-E5	
		TERR-E6	

*UNO, HATCHES DO NOT INDICATE FLOOR INSTALLATION PATTERN, METHOD OR DIRECTION. HATCHES INDICATE START AND STOP OF FINISHES ONLY.

FLOOR PATTERN KEYNOTES

REPRESENTED BY n

APPLIES TO DRAWINGS A3.0.1 - A3.0.n

1 CUSTOM GRAPHIC PRINTED ON IRWC - 4'-0"AFF, ALIGN TO TOP OF DOOR FRAME.

2 ALIGN EDGE OF WALL GRAPHIC TO EDGE OF STAIR NOSING

3 ACOUSTIC WALL PANEL (8'WX4'H) - ALIGN TOP OF AWP WITH TOP OF DOOR FRAME, CENTER ON WALL

4 PAINT EXPOSED SURFACES OF STAIR AND RAILING

5 ALIGN EDGE OF FLOORING WITH EDGE OF WALL

N

FIRST FLOOR FINISH PATTERN PLAN - PART G

1/8" = 1'-0"

MOSELEYARCHITECTS
911 N. WEST STREET, SUITE 205 RALEIGH, NORTH CAROLINA 27603
PHONE (919) 840-0091
MOSELEYARCHITECTS.COM

ASHLEY P. DENNIS
REGISTERED ARCHITECT
11711
8/2/24
NORTH CAROLINA
RALEIGH, NC

D E B F C A G H

KEY PLAN

PENDER COUNTY SCHOOLS K-8 SCHOOL

Pender County Schools
Highway 210, Hampstead, NC 28443

PROJECT NO: 631310
DATE: AUGUST 2, 2024

REVISIONS	
DATE	DESCRIPTION

FIRST FLOOR FINISH PLAN - PART G

A3.0.9

8/2/2024 3:55:48 PM



FIRST FLOOR FINISH PATTERN PLAN - PART H

1/8" = 1'-0"

FLOOR PATTERN GENERAL NOTES

A. DRAWING INDICATES PATTERNED AREAS ONLY. REFER TO ROOM FINISH SCHEDULES ON DRAWINGS A3.0.1-A3.0.2 FOR A COMPLETE LIST OF FINISHES AND LOCATIONS.

B. DIVIDER STRIP CONTROL JOINT TOP SECTION WIDTHS SHALL BE 1/16".

C. PROVIDE EPOXY TERRAZZO JOINT DETAIL 1/A3.0.2 AT CRACKS GREATER THAN 1/16".

D. PROVIDE EPOXY TERRAZZO JOINT DETAIL 3/A3.0.2 AT CRACKS GREATER THAN 1/16".

E. WHERE ONE FINISH IS LISTED ON ALL WALLS OF THE ROOM, THE FINISH PLANS DO NOT SHOW EXTENT OF FINISH. FINISH PLANS AND ELEVATIONS SHOW EXTENT OF MATERIALS WHERE FINISH SCHEDULE LISTS MULTIPLE FINISHES IN ONE ROOM.

F. DIRECTIONAL WALL FINISH INDICATORS (NORTH, SOUTH, EAST, WEST) REFER TO THE 'PLAN' NORTH ORIENTATION.

G. FINISH FLOOR PATTERNS INDICATE FLOOR TYPE, PATTERN AND COLOR OF MATERIAL ONLY. INSTALLED FLOOR TILES SHALL NOT BE LESS THAN 6" IN WIDTH. PROVIDE ARCHITECT GRID LAYOUT FOR APPROVAL.

H. COORDINATE FLOORING WITH INSTALLER FOR FINAL SHOP DRAWINNGS

FINISH PLAN LEGEND

EVCT-1	C-TILE-I1	CG	CORNER GUARD
EVCT-2	C-TILE-I2	A-PT	WALL FINISH EXTENTS
EVCT-3	C-TILE-I3	TERR-E1	
EVCT-4	C-TILE-I4	TERR-E2	
EVCT-5	C-TILE-I5	TERR-E3	
EVCT-6	C-TILE-I6	TERR-E4	
EVCT-7	C-TILE-J	TERR-E5	
		TERR-E6	

*UNO, HATCHES DO NOT INDICATE FLOOR INSTALLATION PATTERN, METHOD OR DIRECTION. HATCHES INDICATE START AND STOP OF FINISHES ONLY.

FLOOR PATTERN KEYNOTES

REPRESENTED BY n

APPLIES TO DRAWINGS A3.0.1 - A3.0.n

1	CUSTOM GRAPHIC PRINTED ON IRWC - 4'-0"AFF, ALIGN TO TOP OF DOOR FRAME.
2	ALIGN EDGE OF WALL GRAPHIC TO EDGE OF STAIR NOSING
3	ACOUSTIC WALL PANEL (8'WX4'H) - ALIGN TOP OF AWP WITH TOP OF DOOR FRAME, CENTER ON WALL
4	PAINT EXPOSED SURFACES OF STAIR AND RAILING
5	ALIGN EDGE OF FLOORING WITH EDGE OF WALL

MOSELEYARCHITECTS
911 N. WEST STREET, SUITE 205 RALEIGH, NORTH CAROLINA 27603
PHONE (919) 840-0091
MOSELEYARCHITECTS.COM

ASHLEY P. DENNIS
REGISTERED ARCHITECT
11711
8/2/24
NORTH CAROLINA
RALEIGH, NC

D E B F C A G H

KEY PLAN

PENDER COUNTY SCHOOLS K-8 SCHOOL

Pender County Schools
Highway 210, Hampstead, NC 28443

PROJECT NO: 631310
DATE: AUGUST 2, 2024

REVISIONS

DATE	DESCRIPTION

FIRST FLOOR FINISH PLAN - PART H

A3.0.10

8/2/2024 3:55:56 PM

FLOOR PATTERN KEYNOTES

REPRESENTED BY n

APPLIES TO DRAWINGS A3.0.1 - A3.0.n

1	CUSTOM GRAPHIC PRINTED ON IRWC - 4'-0"AFF, ALIGN TO TOP OF DOOR FRAME.
2	ALIGN EDGE OF WALL GRAPHIC TO EDGE OF STAIR NOSING
3	ACOUSTIC WALL PANEL (8'WX4'H) - ALIGN TOP OF AWP WITH TOP OF DOOR FRAME, CENTER ON WALL
4	PAINT EXPOSED SURFACES OF STAIR AND RAILING
5	ALIGN EDGE OF FLOORING WITH EDGE OF WALL

FINISH PLAN LEGEND

EVCT-1	C-TILE-I1	CG / A-PT	CORNER GUARD
EVCT-2	C-TILE-I2		WALL FINISH EXTENTS
EVCT-3	C-TILE-I3		TERR-E1
EVCT-4	C-TILE-I4		TERR-E2
EVCT-5	C-TILE-I5		TERR-E3
EVCT-6	C-TILE-I6		TERR-E4
EVCT-7	C-TILE-J		TERR-E5
			TERR-E6

*UNO. HATCHES DO NOT INDICATE FLOOR INSTALLATION PATTERN, METHOD OR DIRECTION. HATCHES INDICATE START AND STOP OF FINISHES ONLY.

FLOOR PATTERN GENERAL NOTES

A. DRAWING INDICATES PATTERNED AREAS ONLY. REFER TO ROOM FINISH SCHEDULES ON DRAWINGS A3.0.1-A3.0.2 FOR A COMPLETE LIST OF FINISHES AND LOCATIONS.

B. DIVIDER STRIP CONTROL JOINT TOP SECTION WIDTHS SHALL BE 1/16".

C. PROVIDE EPOXY TERRAZZO JOINT DETAIL 1/A3.0.2 AT CRACKS GREATER THAN 1/16".


D. PROVIDE EPOXY TERRAZZO JOINT DETAIL 3/A3.0.2 AT CRACKS GREATER THAN 1/16".

E. WHERE ONE FINISH IS LISTED ON ALL WALLS OF THE ROOM, THE FINISH PLANS DO NOT SHOW EXTENT OF FINISH. FINISH PLANS AND ELEVATIONS SHOW EXTENT OF MATERIALS WHERE FINISH SCHEDULE LISTS MULTIPLE FINISHES IN ONE ROOM.

F. DIRECTIONAL WALL FINISH INDICATORS (NORTH, SOUTH, EAST, WEST) REFER TO THE 'PLAN' NORTH ORIENTATION.

G. FINISH FLOOR PATTERNS INDICATE FLOOR TYPE, PATTERN AND COLOR OF MATERIAL ONLY. INSTALLED FLOOR TILES SHALL NOT BE LESS THAN 6" IN WIDTH, PROVIDE ARCHITECT GRID LAYOUT FOR APPROVAL.

H. COORDINATE FLOORING WITH INSTALLER FOR FINAL SHOP DRAWINGS

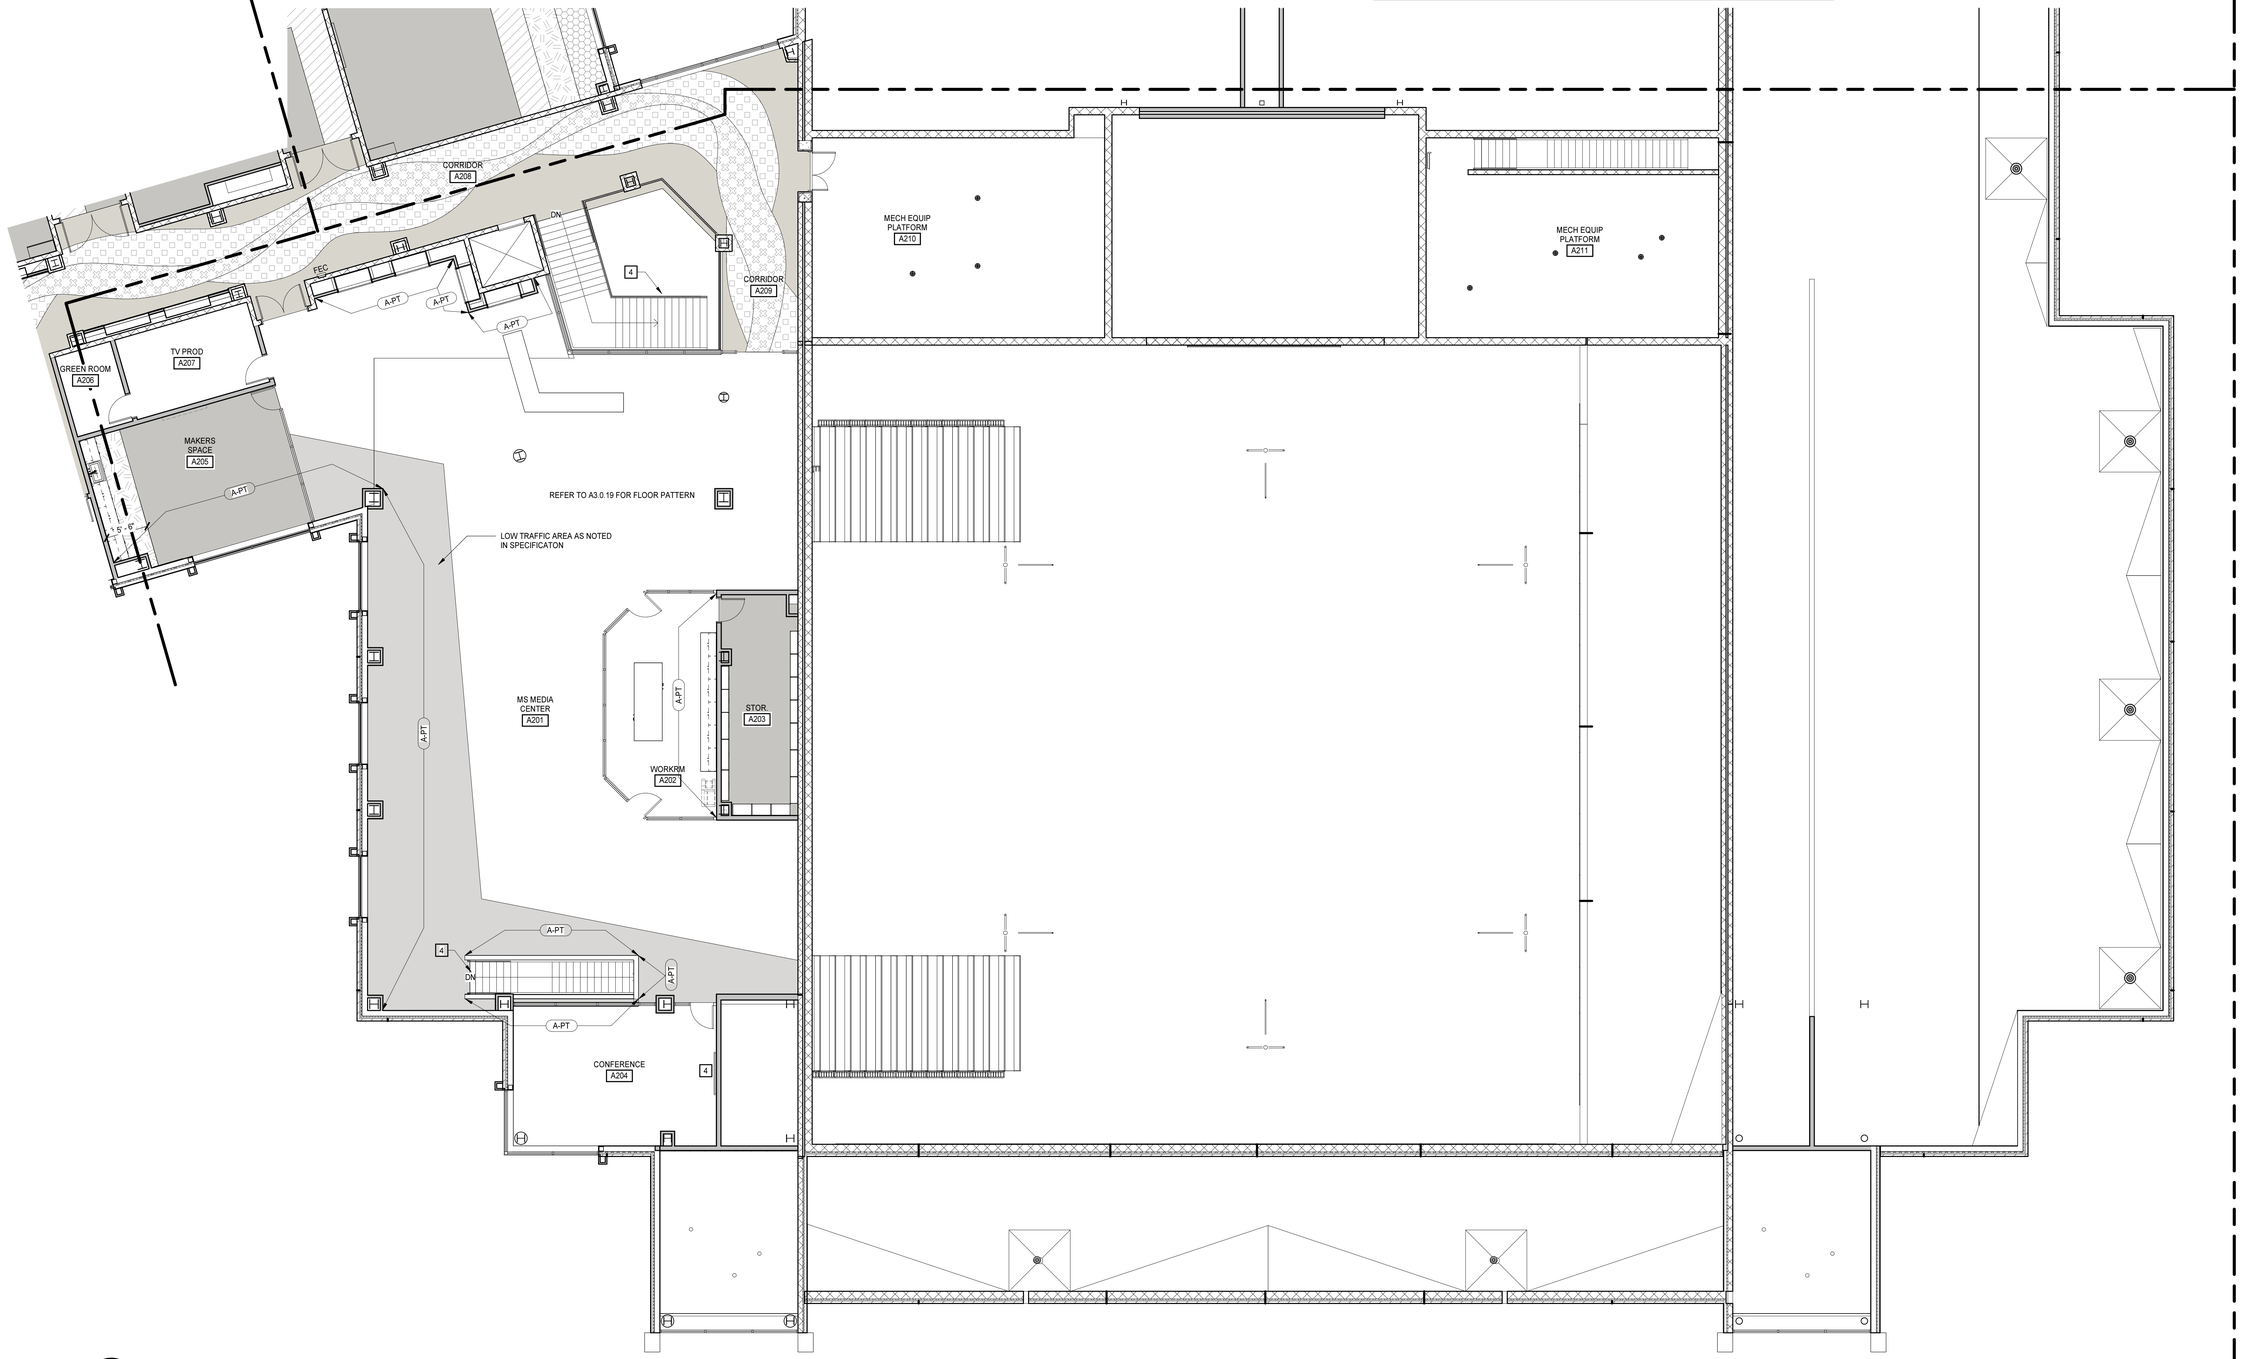

N

SECOND FLOOR FINISH PATTERN PLAN - PART A

1/8" = 1'-0"

MOSELEY ARCHITECTS
911 N. WEST STREET, SUITE 205 RALEIGH, NORTH CAROLINA 27603
PHONE (919) 840-0091
MOSELEYARCHITECTS.COM

ASHLEY P. DENNIS
REGISTERED ARCHITECT
11711
8/2/24
NORTH CAROLINA
RALEIGH, NC

D E B F C A G H

KEY PLAN

PENDER COUNTY SCHOOLS K-8 SCHOOL

Pender County Schools
Highway 210, Hampstead, NC 28443

PROJECT NO: 631310
DATE: AUGUST 2, 2024

REVISIONS

DATE	DESCRIPTION

SECOND FLOOR FINISH PLAN - PART A

A3.0.11

8/2/2024 3:56:04 PM

FLOOR PATTERN KEYNOTES

REPRESENTED BY n

APPLIES TO DRAWINGS A3.0.1 - A3.0.n

1	CUSTOM GRAPHIC PRINTED ON IRWC - 4'-0"AFF, ALIGN TO TOP OF DOOR FRAME.
2	ALIGN EDGE OF WALL GRAPHIC TO EDGE OF STAIR NOSING
3	ACOUSTIC WALL PANEL (8'WX4'H) - ALIGN TOP OF AWP WITH TOP OF DOOR FRAME, CENTER ON WALL
4	PAINT EXPOSED SURFACES OF STAIR AND RAILING
5	ALIGN EDGE OF FLOORING WITH EDGE OF WALL

FINISH PLAN LEGEND

EVCT-1	C-TILE-I1	CG / A-PT	CORNER GUARD / WALL FINISH EXTENTS
EVCT-2	C-TILE-I2		TERR-E1
EVCT-3	C-TILE-I3		TERR-E2
EVCT-4	C-TILE-I4		TERR-E3
EVCT-5	C-TILE-I5		TERR-E4
EVCT-6	C-TILE-I6		TERR-E5
EVCT-7	C-TILE-J		TERR-E6

*UNO, HATCHES DO NOT INDICATE FLOOR INSTALLATION PATTERN, METHOD OR DIRECTION. HATCHES INDICATE START AND STOP OF FINISHES ONLY.

FLOOR PATTERN GENERAL NOTES

A. DRAWING INDICATES PATTERNED AREAS ONLY. REFER TO ROOM FINISH SCHEDULES ON DRAWINGS A3.0.1-A3.0.2 FOR A COMPLETE LIST OF FINISHES AND LOCATIONS.

B. DIVIDER STRIP CONTROL JOINT TOP SECTION WIDTHS SHALL BE 1/16".

C. PROVIDE EPOXY TERRAZZO JOINT DETAIL 1/A3.0.2 AT CRACKS GREATER THAN 1/16".


D. PROVIDE EPOXY TERRAZZO JOINT DETAIL 3/A3.0.2 AT CRACKS GREATER THAN 1/16".

E. WHERE ONE FINISH IS LISTED ON ALL WALLS OF THE ROOM, THE FINISH PLANS DO NOT SHOW EXTENT OF FINISH. FINISH PLANS AND ELEVATIONS SHOW EXTENT OF MATERIALS WHERE FINISH SCHEDULE LISTS MULTIPLE FINISHES IN ONE ROOM.

F. DIRECTIONAL WALL FINISH INDICATORS (NORTH, SOUTH, EAST, WEST) REFER TO THE 'PLAN' NORTH ORIENTATION.

G. FINISH FLOOR PATTERNS INDICATE FLOOR TYPE, PATTERN AND COLOR OF MATERIAL ONLY. INSTALLED FLOOR TILES SHALL NOT BE LESS THAN 6" IN WIDTH, PROVIDE ARCHITECT GRID LAYOUT FOR APPROVAL.

H. COORDINATE FLOORING WITH INSTALLER FOR FINAL SHOP DRAWINNGS

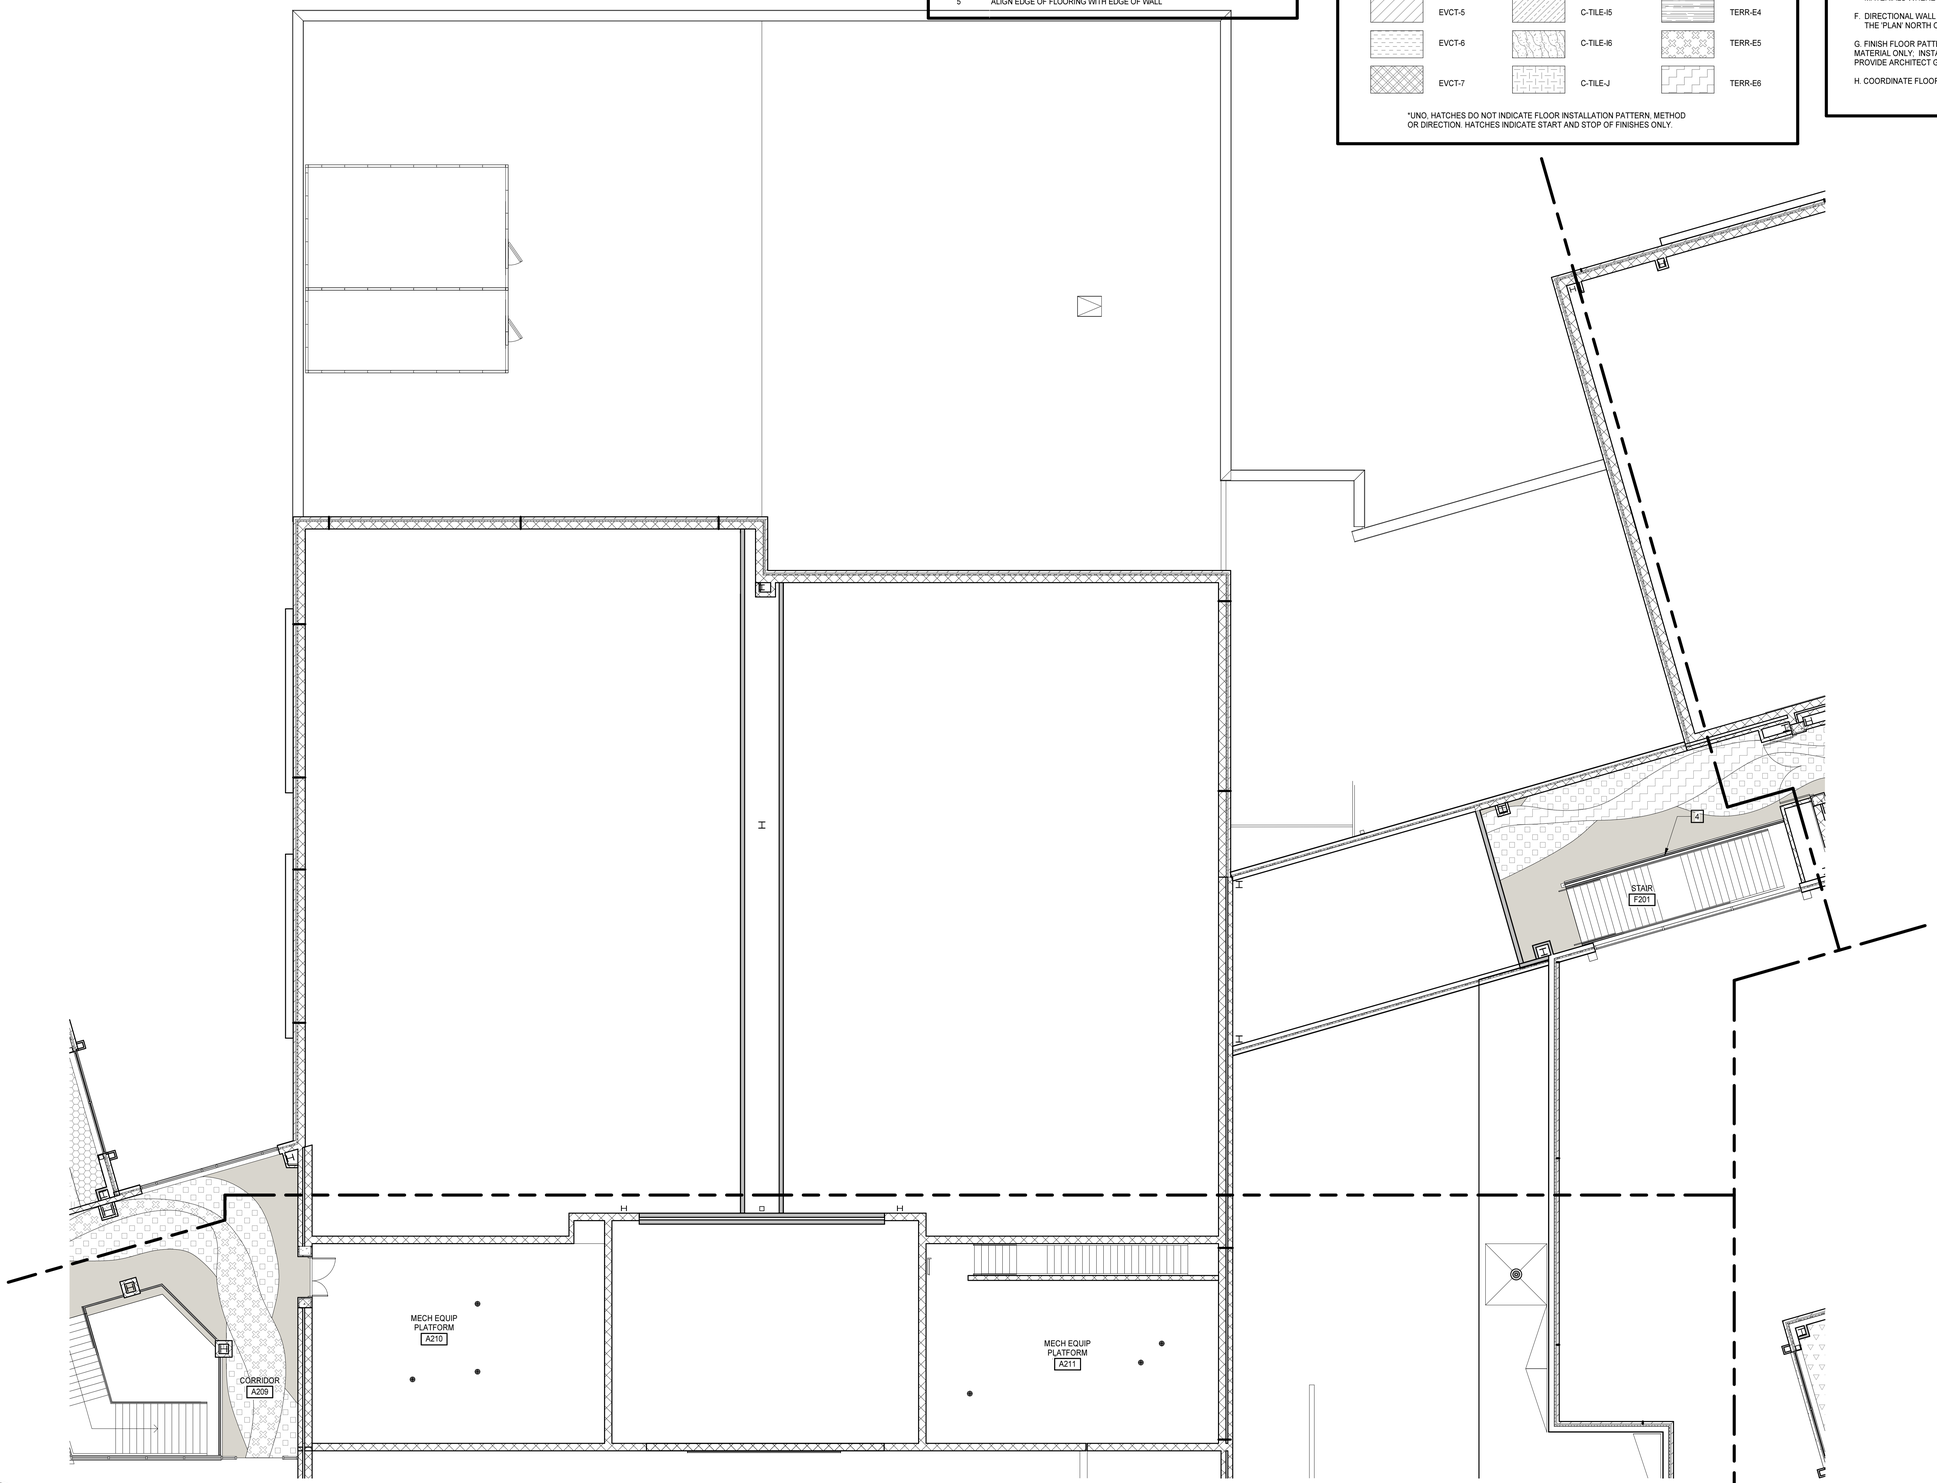

SECOND FLOOR FINISH PATTERN PLAN - PART B

1/8" = 1'-0"

MOSELEY ARCHITECTS
911 N. WEST STREET, SUITE 205 RALEIGH, NORTH CAROLINA 27603
PHONE (919) 840-0091
MOSELEYARCHITECTS.COM

ASHLEY P. DENNIS
REGISTERED ARCHITECT
11711
8/2/24
NORTH CAROLINA
RALEIGH, NC

KEY PLAN

PENDER COUNTY SCHOOLS K-8 SCHOOL

Pender County Schools
Highway 210, Hampstead, NC 28443

PROJECT NO: 631310
DATE: AUGUST 2, 2024

REVISIONS	
DATE	DESCRIPTION

SECOND FLOOR FINISH PLAN - PART B

A3.0.12

8/2/2024 3:56:07 PM

FLOOR PATTERN KEYNOTES

REPRESENTED BY n

APPLIES TO DRAWINGS A3.0.1 - A3.0.n

1	CUSTOM GRAPHIC PRINTED ON IRWC - 4'-0"AFF, ALIGN TO TOP OF DOOR FRAME.
2	ALIGN EDGE OF WALL GRAPHIC TO EDGE OF STAIR NOSING
3	ACOUSTIC WALL PANEL (8'WX4'H) - ALIGN TOP OF AWP WITH TOP OF DOOR FRAME, CENTER ON WALL
4	PAINT EXPOSED SURFACES OF STAIR AND RAILING
5	ALIGN EDGE OF FLOORING WITH EDGE OF WALL

FINISH PLAN LEGEND

EVCT-1	C-TILE-I1	CG / A-PT	CORNER GUARD / WALL FINISH EXTENTS
EVCT-2	C-TILE-I2		TERR-E1
EVCT-3	C-TILE-I3		TERR-E2
EVCT-4	C-TILE-I4		TERR-E3
EVCT-5	C-TILE-I5		TERR-E4
EVCT-6	C-TILE-I6		TERR-E5
EVCT-7	C-TILE-J		TERR-E6

*UNO, HATCHES DO NOT INDICATE FLOOR INSTALLATION PATTERN, METHOD OR DIRECTION. HATCHES INDICATE START AND STOP OF FINISHES ONLY.

FLOOR PATTERN GENERAL NOTES

A. DRAWING INDICATES PATTERNED AREAS ONLY. REFER TO ROOM FINISH SCHEDULES ON DRAWINGS A3.0.1-A3.0.2 FOR A COMPLETE LIST OF FINISHES AND LOCATIONS.

B. DIVIDER STRIP CONTROL JOINT TOP SECTION WIDTHS SHALL BE 1/16".

C. PROVIDE EPOXY TERRAZZO JOINT DETAIL 1/A3.0.2 AT CRACKS GREATER THAN 1/16".


D. PROVIDE EPOXY TERRAZZO JOINT DETAIL 3/A3.0.2 AT CRACKS GREATER THAN 1/16".

E. WHERE ONE FINISH IS LISTED ON ALL WALLS OF THE ROOM, THE FINISH PLANS DO NOT SHOW EXTENT OF FINISH. FINISH PLANS AND ELEVATIONS SHOW EXTENT OF MATERIALS WHERE FINISH SCHEDULE LISTS MULTIPLE FINISHES IN ONE ROOM.

F. DIRECTIONAL WALL FINISH INDICATORS (NORTH, SOUTH, EAST, WEST) REFER TO THE 'PLAN' NORTH ORIENTATION.

G. FINISH FLOOR PATTERNS INDICATE FLOOR TYPE, PATTERN AND COLOR OF MATERIAL ONLY. INSTALLED FLOOR TILES SHALL NOT BE LESS THAN 6" IN WIDTH, PROVIDE ARCHITECT GRID LAYOUT FOR APPROVAL.

H. COORDINATE FLOORING WITH INSTALLER FOR FINAL SHOP DRAWINGS

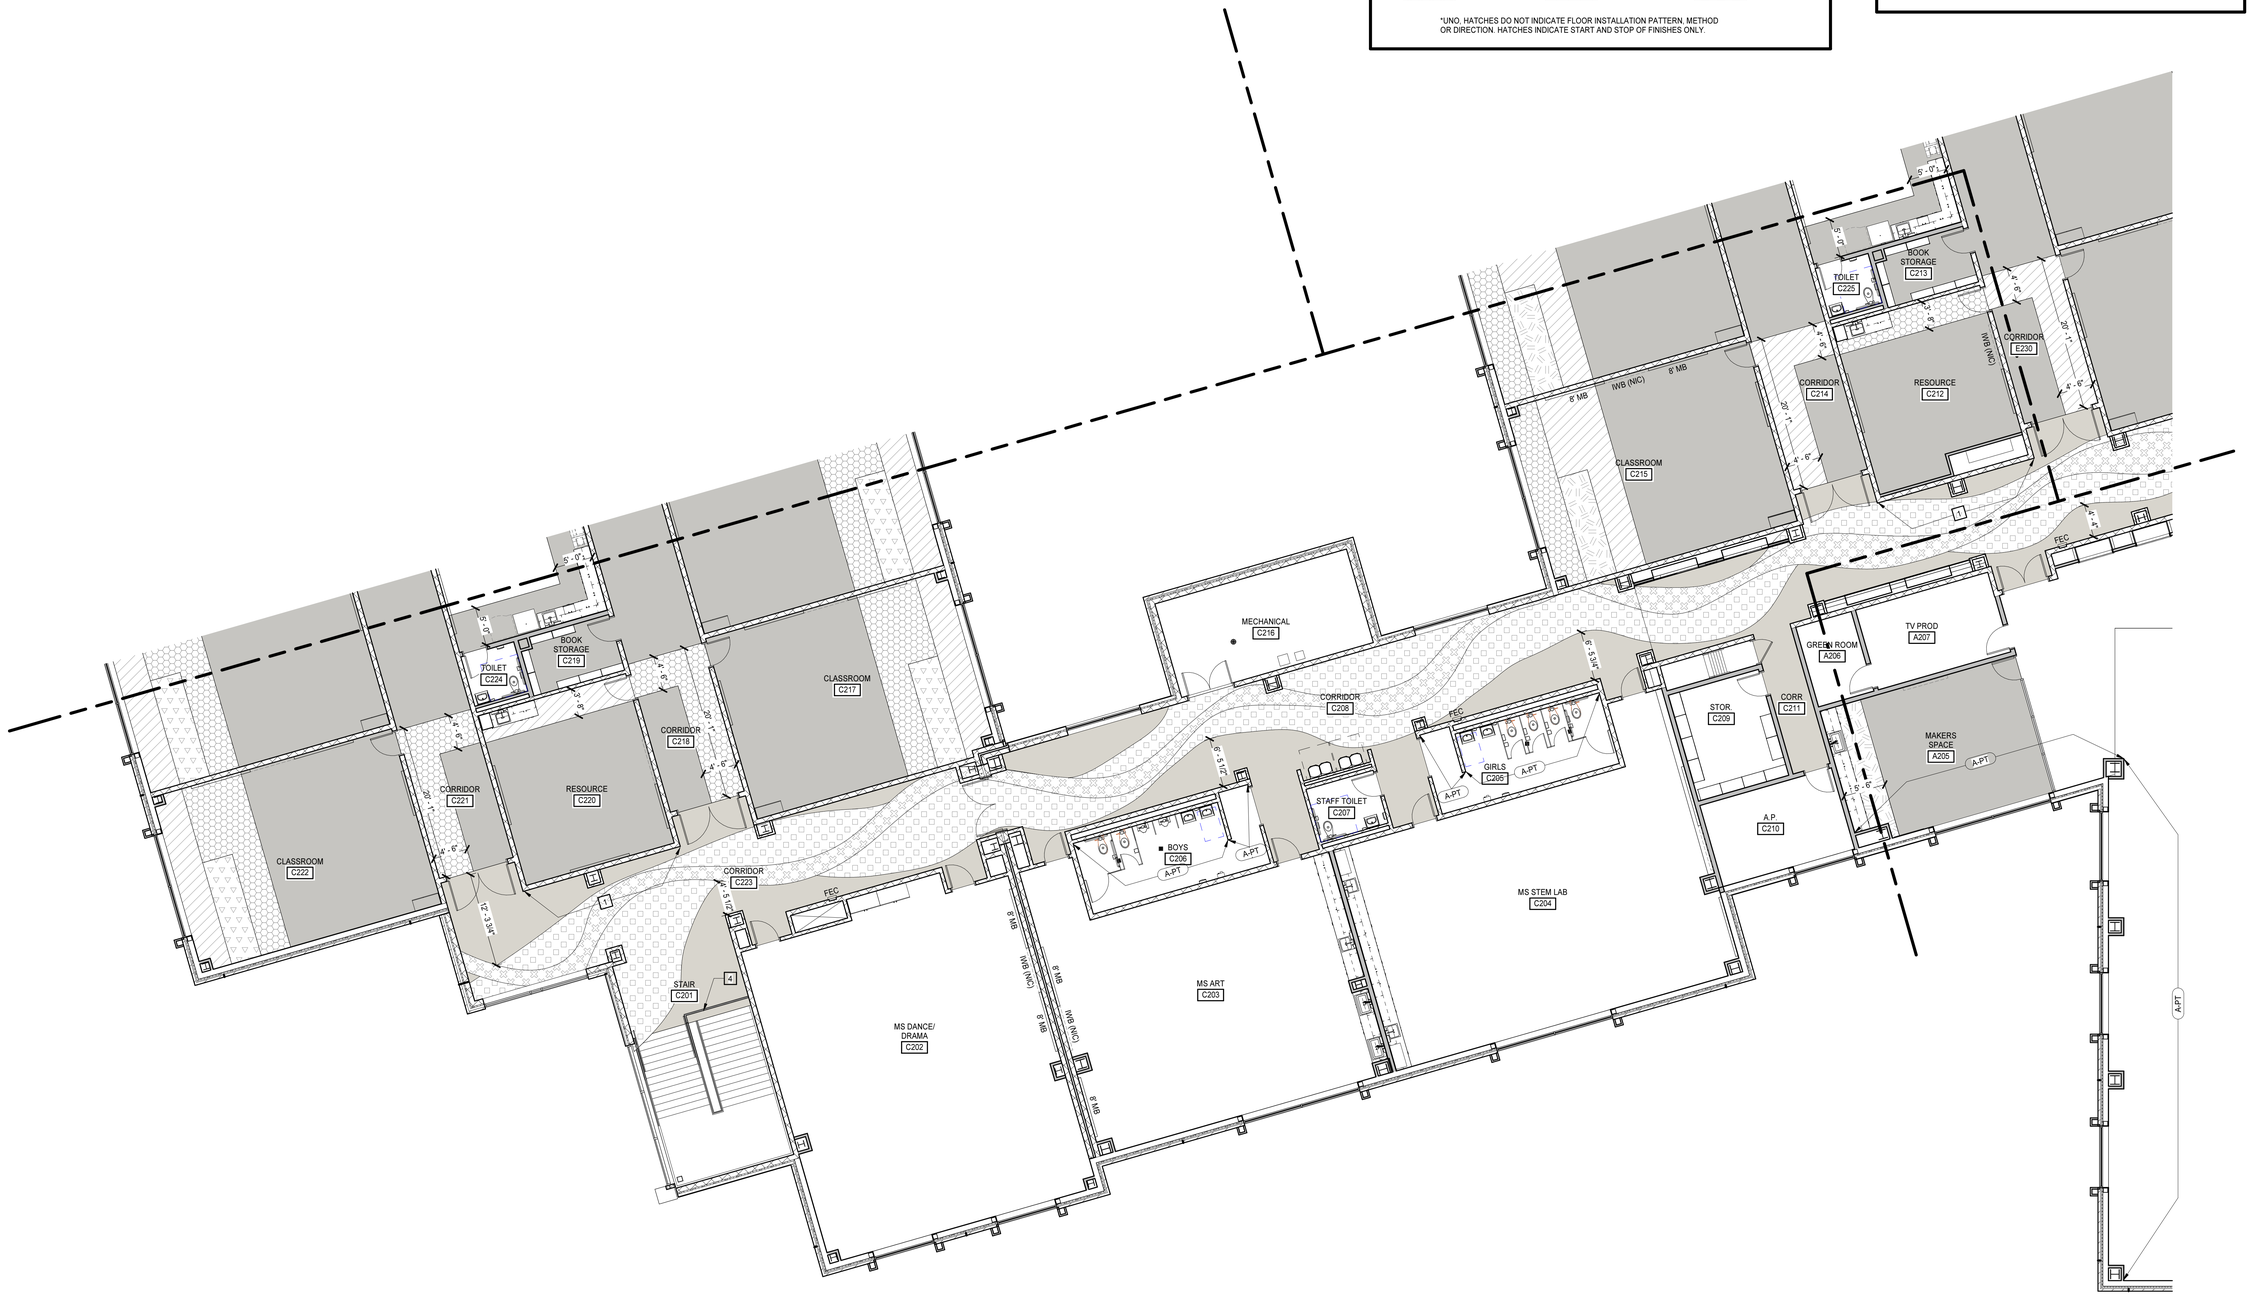

N

SECOND FLOOR FINISH PATTERN PLAN - PART C

1/8" = 1'-0"

MOSELEY ARCHITECTS
911 N. WEST STREET, SUITE 205 RALEIGH, NORTH CAROLINA 27603
PHONE (919) 840-0091
MOSELEYARCHITECTS.COM

ASHLEY P. DENNIS
REGISTERED ARCHITECT
11711
8/2/24
NORTH CAROLINA
RALEIGH, NC

D E B F C A G H

KEY PLAN

PENDER COUNTY SCHOOLS K-8 SCHOOL

Pender County Schools
Highway 210, Hampstead, NC 28443


PROJECT NO: 831310
DATE: AUGUST 2, 2024

REVISIONS	
DATE	DESCRIPTION

SECOND FLOOR FINISH PLAN - PART C

A3.0.13

8/2/2024 3:56:16 PM

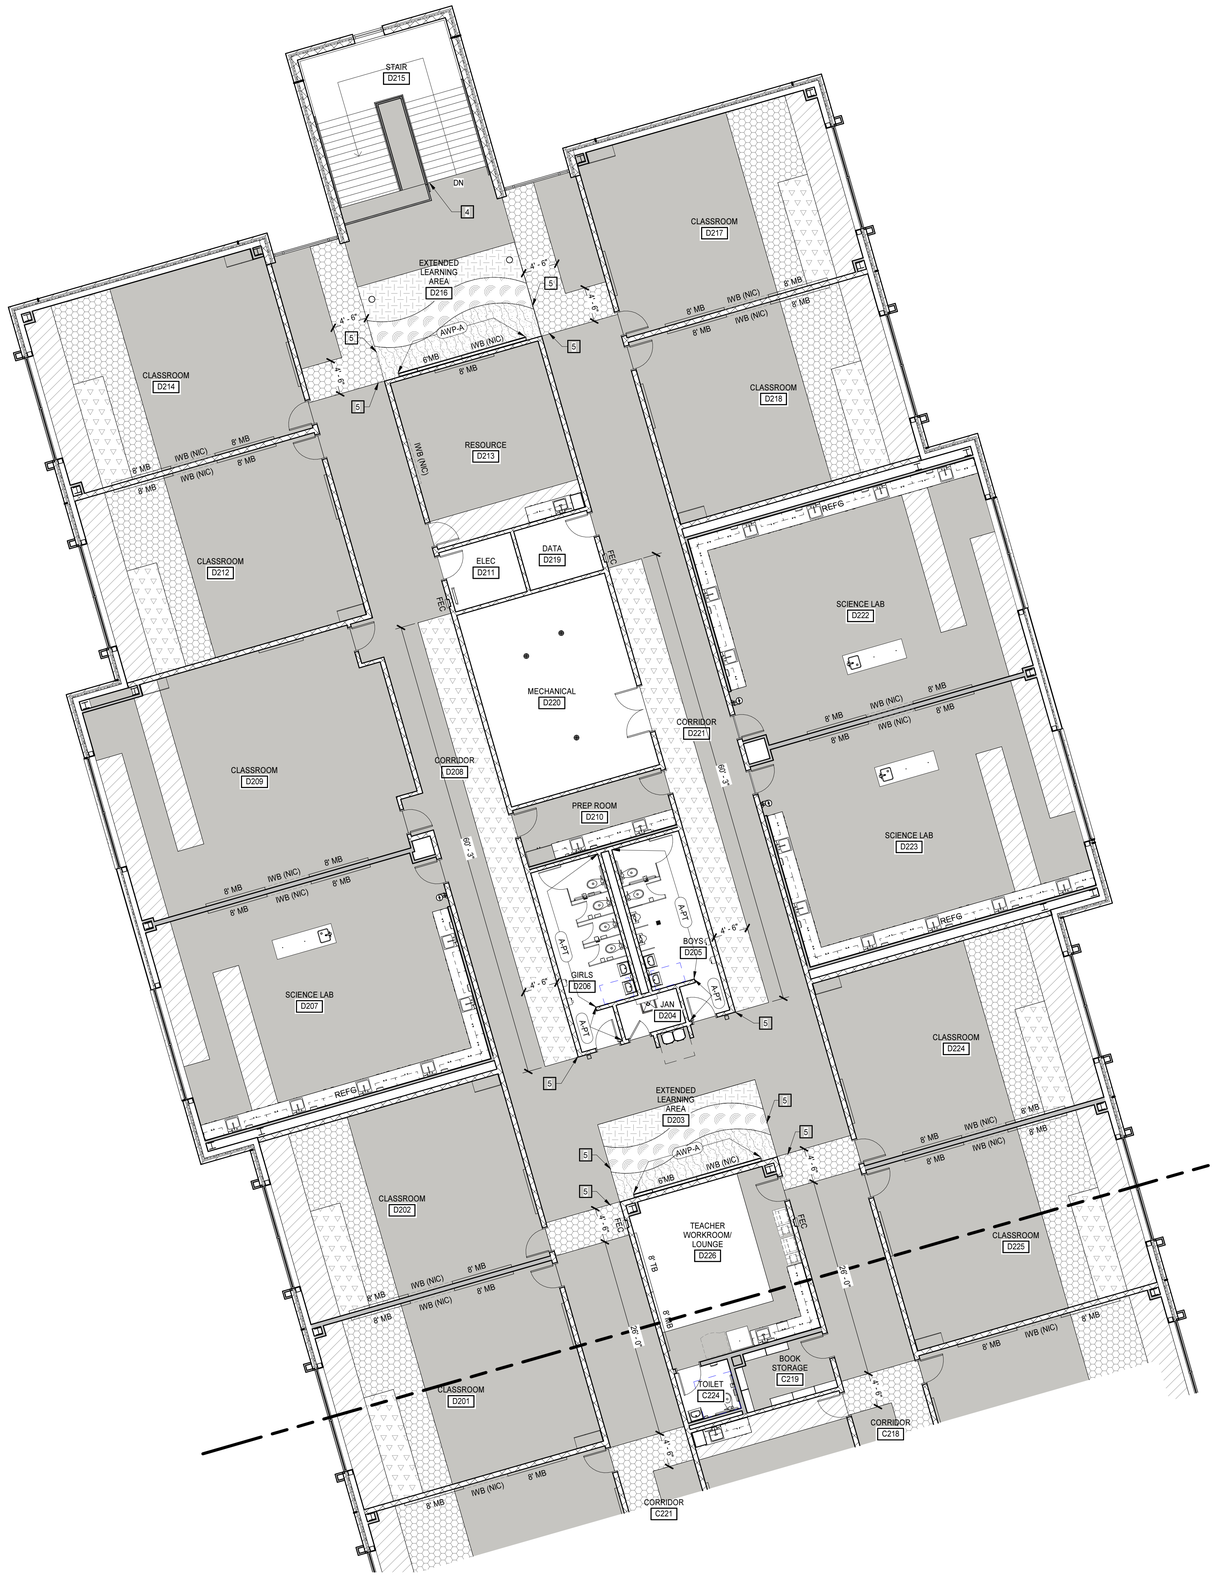

FLOOR PATTERN GENERAL NOTES

A. DRAWING INDICATES PATTERNED AREAS ONLY. REFER TO ROOM FINISH SCHEDULES ON DRAWINGS A3.0.1-A3.0.2 FOR A COMPLETE LIST OF FINISHES AND LOCATIONS.

B. DIVIDER STRIP CONTROL JOINT TOP SECTION WIDTHS SHALL BE 1/16".

C. PROVIDE EPOXY TERRAZZO JOINT DETAIL 1/A3.0.2 AT CRACKS GREATER THAN 1/16".

D. PROVIDE EPOXY TERRAZZO JOINT DETAIL 3/A3.0.2 AT CRACKS GREATER THAN 1/16".

E. WHERE ONE FINISH IS LISTED ON ALL WALLS OF THE ROOM, THE FINISH PLANS DO NOT SHOW EXTENT OF FINISH. FINISH PLANS AND ELEVATIONS SHOW EXTENT OF MATERIALS WHERE FINISH SCHEDULE LISTS MULTIPLE FINISHES IN ONE ROOM.

F. DIRECTIONAL WALL FINISH INDICATORS (NORTH, SOUTH, EAST, WEST) REFER TO THE 'PLAN' NORTH ORIENTATION.

G. FINISH FLOOR PATTERNS INDICATE FLOOR TYPE, PATTERN AND COLOR OF MATERIAL ONLY. INSTALLED FLOOR TILES SHALL NOT BE LESS THAN 6" IN WIDTH. PROVIDE ARCHITECT GRID LAYOUT FOR APPROVAL.

H. COORDINATE FLOORING WITH INSTALLER FOR FINAL SHOP DRAWINGS

FINISH PLAN LEGEND

EVCT-1	C-TILE-I1	CG / A-PT	CORNER GUARD / WALL FINISH EXTENTS
EVCT-2	C-TILE-I2		TERR-E1
EVCT-3	C-TILE-I3		TERR-E2
EVCT-4	C-TILE-I4		TERR-E3
EVCT-5	C-TILE-I5		TERR-E4
EVCT-6	C-TILE-I6		TERR-E5
EVCT-7	C-TILE-J		TERR-E6

*UNO, HATCHES DO NOT INDICATE FLOOR INSTALLATION PATTERN, METHOD OR DIRECTION. HATCHES INDICATE START AND STOP OF FINISHES ONLY.

FLOOR PATTERN KEYNOTES

REPRESENTED BY n

APPLIES TO DRAWINGS A3.0.1 - A3.0.n

1 CUSTOM GRAPHIC PRINTED ON IRWC - 4'-0"AFF, ALIGN TO TOP OF DOOR FRAME.

2 ALIGN EDGE OF WALL GRAPHIC TO EDGE OF STAIR NOSING

3 ACOUSTIC WALL PANEL (8'WX4'H) - ALIGN TOP OF AWP WITH TOP OF DOOR FRAME, CENTER ON WALL

4 PAINT EXPOSED SURFACES OF STAIR AND RAILING

5 ALIGN EDGE OF FLOORING WITH EDGE OF WALL

SECOND FLOOR FINISH PATTERN PLAN - PART D

1/8" = 1'-0"

MOSELEYARCHITECTS
911 N. WEST STREET, SUITE 205 RALEIGH, NORTH CAROLINA 27603
PHONE (919) 840-0091
MOSELEYARCHITECTS.COM

ASHLEY P. DENNIS
REGISTERED ARCHITECT
11711
8/2/24
NORTH CAROLINA
RALEIGH, NC

KEY PLAN

PENDER COUNTY SCHOOLS K-8 SCHOOL

Pender County Schools
Highway 210, Hampstead, NC 28443

PROJECT NO: 631310
DATE: AUGUST 2, 2024

REVISIONS	
DATE	DESCRIPTION

SECOND FLOOR FINISH PLAN - PART D

A3.0.14

8/2/2024 3:56:23 PM



FLOOR PATTERN GENERAL NOTES

A. DRAWING INDICATES PATTERNED AREAS ONLY. REFER TO ROOM FINISH SCHEDULES ON DRAWINGS A3.0.1-A3.0.2 FOR A COMPLETE LIST OF FINISHES AND LOCATIONS.

B. DIVIDER STRIP CONTROL JOINT TOP SECTION WIDTHS SHALL BE 1/16".

C. PROVIDE EPOXY TERRAZZO JOINT DETAIL 1/A3.0.2 AT CRACKS GREATER THAN 1/16".

D. PROVIDE EPOXY TERRAZZO JOINT DETAIL 3/A3.0.2 AT CRACKS GREATER THAN 1/16".

E. WHERE ONE FINISH IS LISTED ON ALL WALLS OF THE ROOM, THE FINISH PLANS DO NOT SHOW EXTENT OF FINISH. FINISH PLANS AND ELEVATIONS SHOW EXTENT OF MATERIALS WHERE FINISH SCHEDULE LISTS MULTIPLE FINISHES IN ONE ROOM.

F. DIRECTIONAL WALL FINISH INDICATORS (NORTH, SOUTH, EAST, WEST) REFER TO THE 'PLAN' NORTH ORIENTATION.

G. FINISH FLOOR PATTERNS INDICATE FLOOR TYPE, PATTERN AND COLOR OF MATERIAL ONLY. INSTALLED FLOOR TILES SHALL NOT BE LESS THAN 6" IN WIDTH. PROVIDE ARCHITECT GRID LAYOUT FOR APPROVAL.

H. COORDINATE FLOORING WITH INSTALLER FOR FINAL SHOP DRAWINGS

FINISH PLAN LEGEND

EVCT-1	C-TILE-I1	CG	CORNER GUARD
EVCT-2	C-TILE-I2	A-PT	WALL FINISH EXTENTS
EVCT-3	C-TILE-I3		TERR-E1
EVCT-4	C-TILE-I4		TERR-E2
EVCT-5	C-TILE-I5		TERR-E3
EVCT-6	C-TILE-I6		TERR-E4
EVCT-7	C-TILE-J		TERR-E5
			TERR-E6

*UNO, HATCHES DO NOT INDICATE FLOOR INSTALLATION PATTERN, METHOD OR DIRECTION. HATCHES INDICATE START AND STOP OF FINISHES ONLY.

FLOOR PATTERN KEYNOTES

REPRESENTED BY n

APPLIES TO DRAWINGS A3.0.1 - A3.0.n

1	CUSTOM GRAPHIC PRINTED ON IRWC - 4'-0"AFF, ALIGN TO TOP OF DOOR FRAME.
2	ALIGN EDGE OF WALL GRAPHIC TO EDGE OF STAIR NOSING
3	ACOUSTIC WALL PANEL (8'WX4'H) - ALIGN TOP OF AWP WITH TOP OF DOOR FRAME, CENTER ON WALL
4	PAINT EXPOSED SURFACES OF STAIR AND RAILING
5	ALIGN EDGE OF FLOORING WITH EDGE OF WALL

MOSELEYARCHITECTS
911 N. WEST STREET, SUITE 205 RALEIGH, NORTH CAROLINA 27603
PHONE (919) 840-0091
MOSELEYARCHITECTS.COM

ASHLEY P. DENNIS
REGISTERED ARCHITECT
11711
8/2/24
NORTH CAROLINA
RALEIGH, NC

D E B F C A G H

KEY PLAN

PENDER COUNTY SCHOOLS K-8 SCHOOL

Pender County Schools
Highway 210, Hampstead, NC 28443

PROJECT NO: 631310
DATE: AUGUST 2, 2024

REVISIONS

DATE	DESCRIPTION

SECOND FLOOR FINISH PLAN - PART E

A3.0.15

8/2/2024 3:56:30 PM

FLOOR PATTERN KEYNOTES

REPRESENTED BY n

APPLIES TO DRAWINGS A3.0.1 - A3.0.n

1	CUSTOM GRAPHIC PRINTED ON IRWC - 4'-0"AFF, ALIGN TO TOP OF DOOR FRAME.
2	ALIGN EDGE OF WALL GRAPHIC TO EDGE OF STAIR NOSING
3	ACOUSTIC WALL PANEL (8'WX4'H) - ALIGN TOP OF AWP WITH TOP OF DOOR FRAME, CENTER ON WALL
4	PAINT EXPOSED SURFACES OF STAIR AND RAILING
5	ALIGN EDGE OF FLOORING WITH EDGE OF WALL

FINISH PLAN LEGEND

EVCT-1	C-TILE-I1	CG / A-PT	CORNER GUARD / WALL FINISH EXTENTS
EVCT-2	C-TILE-I2		TERR-E1
EVCT-3	C-TILE-I3		TERR-E2
EVCT-4	C-TILE-I4		TERR-E3
EVCT-5	C-TILE-I5		TERR-E4
EVCT-6	C-TILE-I6		TERR-E5
EVCT-7	C-TILE-J		TERR-E6

*UNO. HATCHES DO NOT INDICATE FLOOR INSTALLATION PATTERN. METHOD OR DIRECTION. HATCHES INDICATE START AND STOP OF FINISHES ONLY.

FLOOR PATTERN GENERAL NOTES

A. DRAWING INDICATES PATTERNED AREAS ONLY. REFER TO ROOM FINISH SCHEDULES ON DRAWINGS A3.0.1-A3.0.2 FOR A COMPLETE LIST OF FINISHES AND LOCATIONS.

B. DIVIDER STRIP CONTROL JOINT TOP SECTION WIDTHS SHALL BE 1/16".

C. PROVIDE EPOXY TERRAZZO JOINT DETAIL 1/A3.0.2 AT CRACKS GREATER THAN 1/16".


D. PROVIDE EPOXY TERRAZZO JOINT DETAIL 3/A3.0.2 AT CRACKS GREATER THAN 1/16".

E. WHERE ONE FINISH IS LISTED ON ALL WALLS OF THE ROOM, THE FINISH PLANS DO NOT SHOW EXTENT OF FINISH. FINISH PLANS AND ELEVATIONS SHOW EXTENT OF MATERIALS WHERE FINISH SCHEDULE LISTS MULTIPLE FINISHES IN ONE ROOM.

F. DIRECTIONAL WALL FINISH INDICATORS (NORTH, SOUTH, EAST, WEST) REFER TO THE 'PLAN' NORTH ORIENTATION.

G. FINISH FLOOR PATTERNS INDICATE FLOOR TYPE, PATTERN AND COLOR OF MATERIAL ONLY. INSTALLED FLOOR TILES SHALL NOT BE LESS THAN 6" IN WIDTH. PROVIDE ARCHITECT GRID LAYOUT FOR APPROVAL.

H. COORDINATE FLOORING WITH INSTALLER FOR FINAL SHOP DRAWINNGS

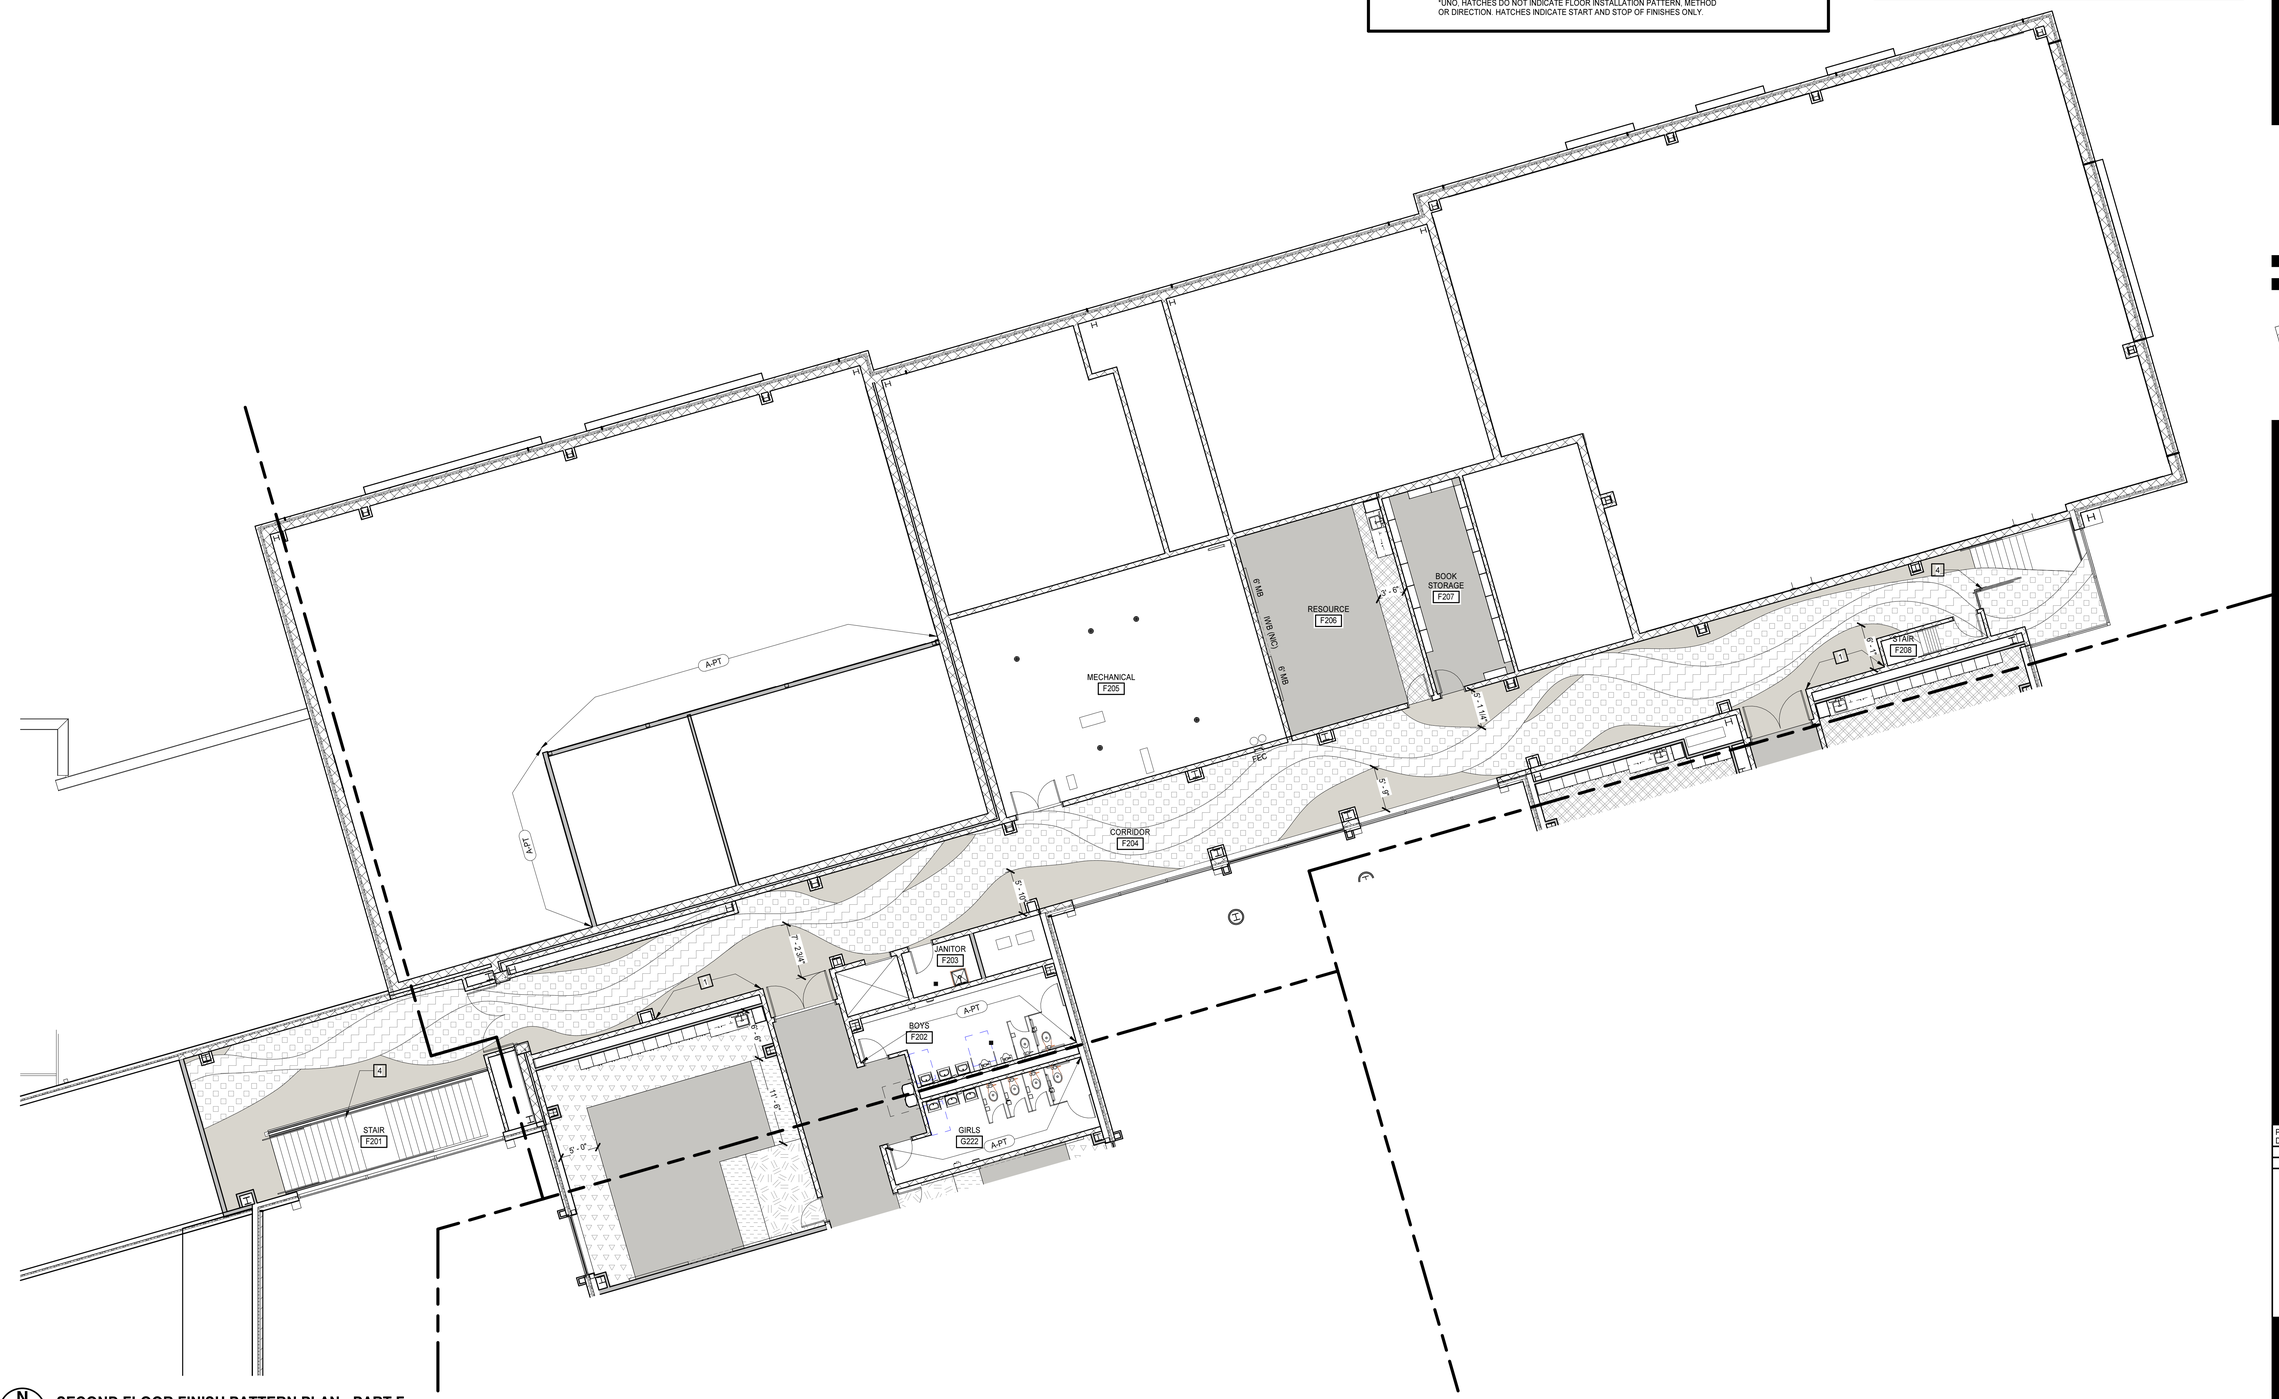

N

SECOND FLOOR FINISH PATTERN PLAN - PART F

1/8" = 1'-0"

MOSELEY ARCHITECTS

911 N. WEST STREET, SUITE 205 RALEIGH, NORTH CAROLINA 27603
PHONE (919) 840-0091
MOSELEYARCHITECTS.COM

ASHLEY P. DENNIS
REGISTERED ARCHITECT
11711
8/2/24
NORTH CAROLINA
RALEIGH, NC

D E B F
C A G H

KEY PLAN

PENDER COUNTY SCHOOLS K-8 SCHOOL

Pender County Schools
Highway 210, Hampstead, NC 28443


PROJECT NO: 631310
DATE: AUGUST 2, 2024

REVISIONS	
DATE	DESCRIPTION

SECOND FLOOR FINISH PLAN - PART F

A3.0.16

8/2/2024 3:56:38 PM

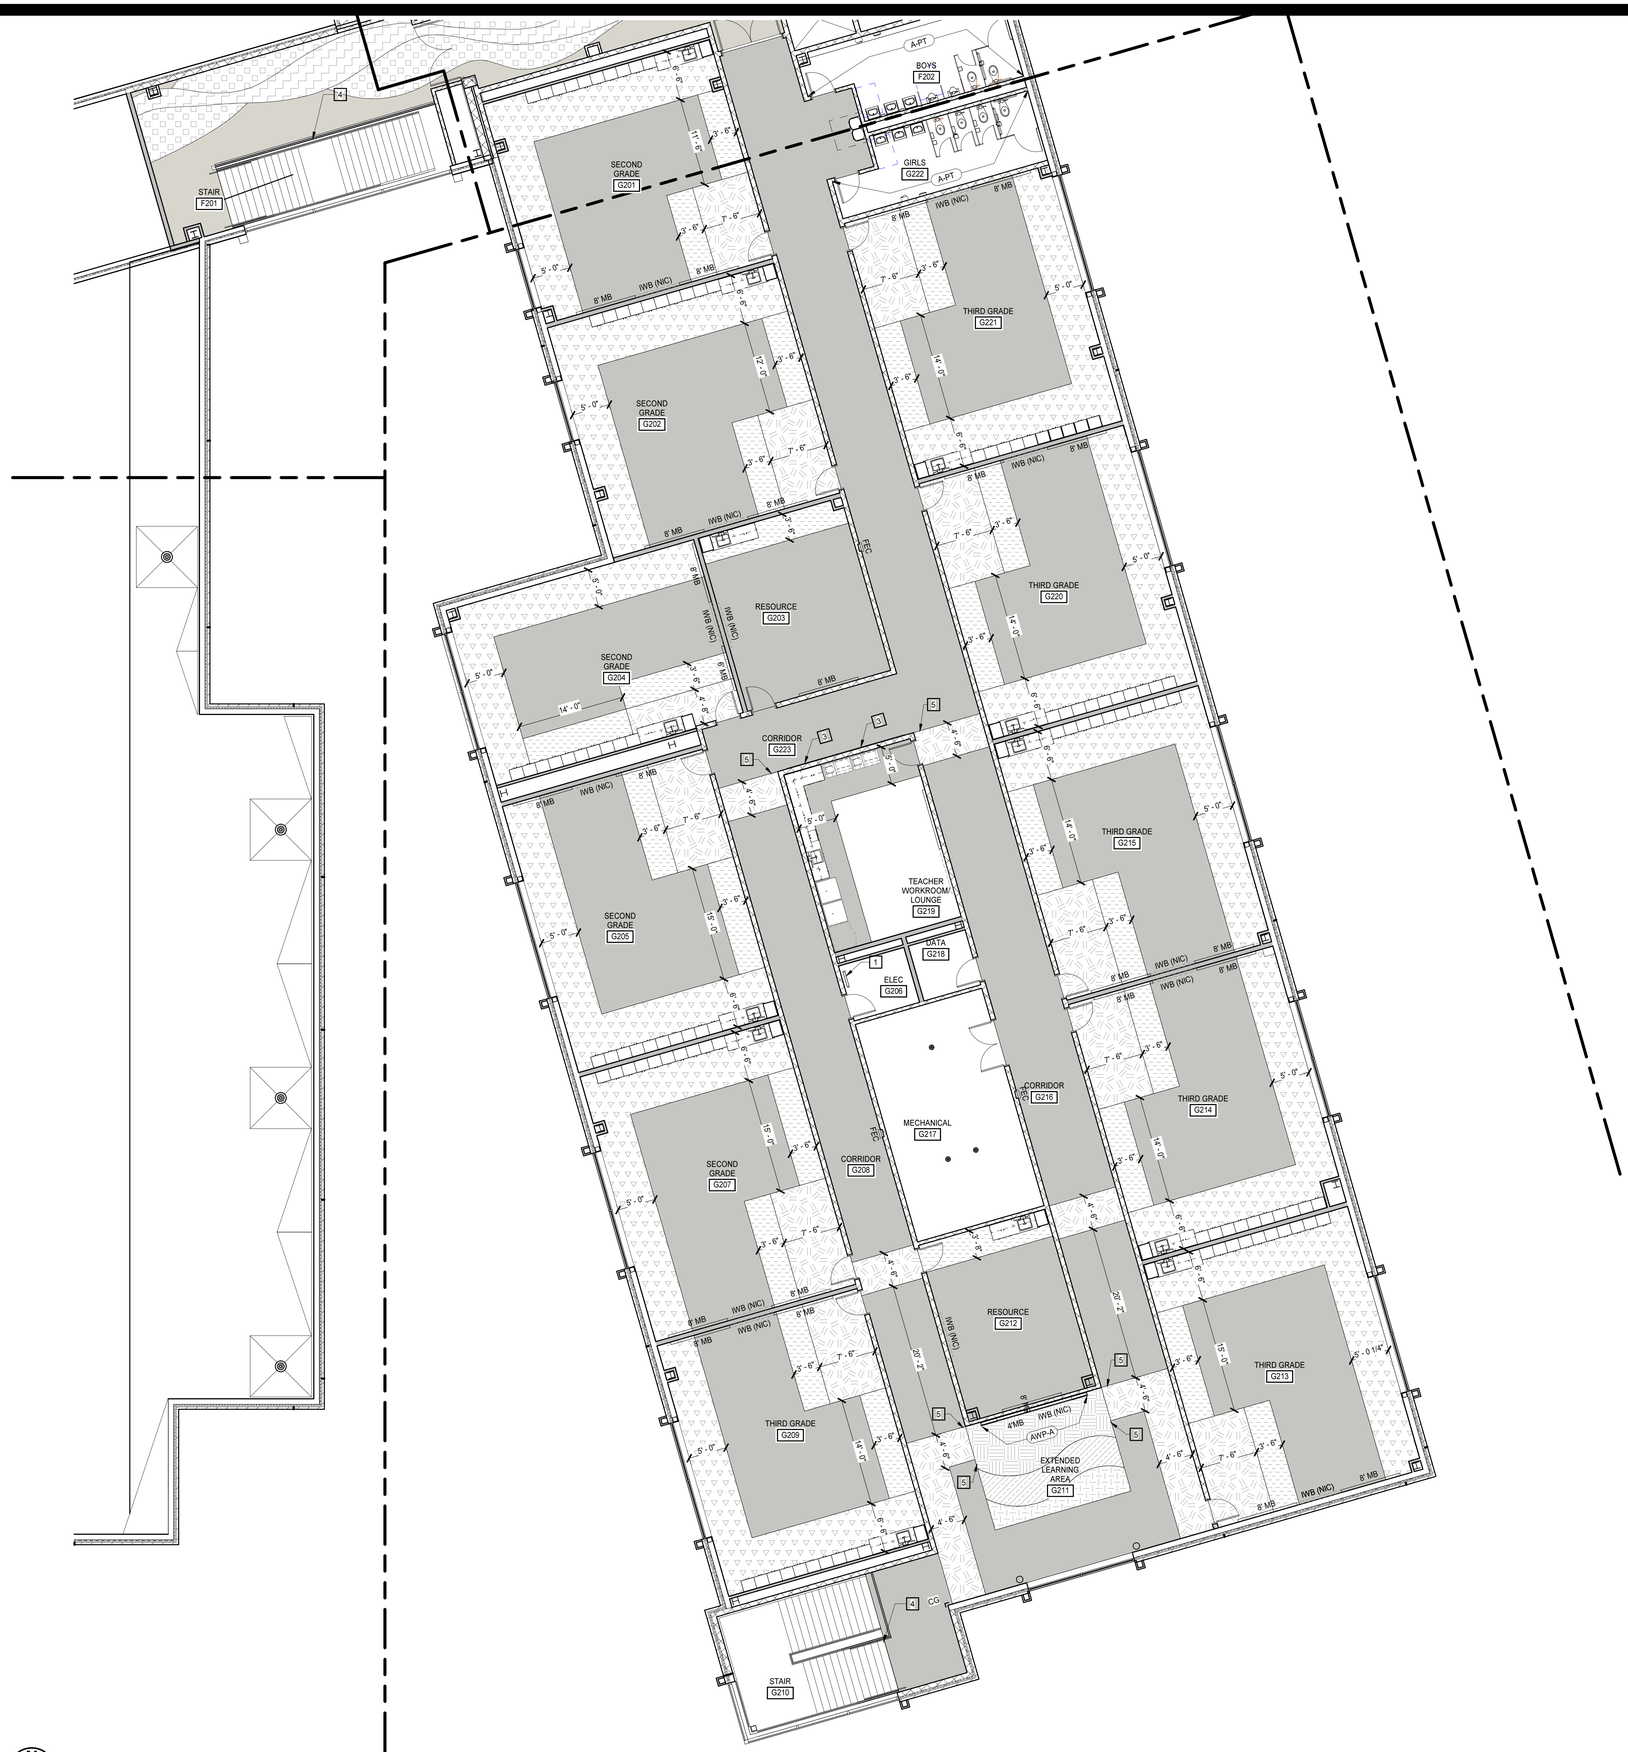

FLOOR PATTERN GENERAL NOTES

A. DRAWING INDICATES PATTERNED AREAS ONLY. REFER TO ROOM FINISH SCHEDULES ON DRAWINGS A3.0.1-A3.0.2 FOR A COMPLETE LIST OF FINISHES AND LOCATIONS.

B. DIVIDER STRIP CONTROL JOINT TOP SECTION WIDTHS SHALL BE 1/16".

C. PROVIDE EPOXY TERRAZZO JOINT DETAIL 1/A3.0.2 AT CRACKS GREATER THAN 1/16".

D. PROVIDE EPOXY TERRAZZO JOINT DETAIL 3/A3.0.2 AT CRACKS GREATER THAN 1/16".

E. WHERE ONE FINISH IS LISTED ON ALL WALLS OF THE ROOM, THE FINISH PLANS DO NOT SHOW EXTENT OF FINISH. FINISH PLANS AND ELEVATIONS SHOW EXTENT OF MATERIALS WHERE FINISH SCHEDULE LISTS MULTIPLE FINISHES IN ONE ROOM.

F. DIRECTIONAL WALL FINISH INDICATORS (NORTH, SOUTH, EAST, WEST) REFER TO THE 'PLAN' NORTH ORIENTATION.

G. FINISH FLOOR PATTERNS INDICATE FLOOR TYPE, PATTERN AND COLOR OF MATERIAL ONLY. INSTALLED FLOOR TILES SHALL NOT BE LESS THAN 6" IN WIDTH. PROVIDE ARCHITECT GRID LAYOUT FOR APPROVAL.

H. COORDINATE FLOORING WITH INSTALLER FOR FINAL SHOP DRAWINGS

FINISH PLAN LEGEND

EVCT-1	C-TILE-I1	CG — CORNER GUARD	
EVCT-2	C-TILE-I2	A-PT — WALL FINISH EXTENTS	
EVCT-3	C-TILE-I3		TERR-E1
EVCT-4	C-TILE-I4		TERR-E2
EVCT-5	C-TILE-I5		TERR-E3
EVCT-6	C-TILE-I6		TERR-E4
EVCT-7	C-TILE-J		TERR-E5
			TERR-E6

*UNO, HATCHES DO NOT INDICATE FLOOR INSTALLATION PATTERN, METHOD OR DIRECTION. HATCHES INDICATE START AND STOP OF FINISHES ONLY.

FLOOR PATTERN KEYNOTES

REPRESENTED BY n

APPLIES TO DRAWINGS A3.0.1 - A3.0.n

1 CUSTOM GRAPHIC PRINTED ON IRWC - 4'-0"AFF, ALIGN TO TOP OF DOOR FRAME.

2 ALIGN EDGE OF WALL GRAPHIC TO EDGE OF STAIR NOSING

3 ACOUSTIC WALL PANEL (8'WX4'H) - ALIGN TOP OF AWP WITH TOP OF DOOR FRAME. CENTER ON WALL

4 PAINT EXPOSED SURFACES OF STAIR AND RAILING

5 ALIGN EDGE OF FLOORING WITH EDGE OF WALL

MOSELEYARCHITECTS
911 N. WEST STREET, SUITE 205 RALEIGH, NORTH CAROLINA 27603
PHONE (919) 840-0091
MOSELEYARCHITECTS.COM

ASHLEY P. DENNIS — REGISTERED ARCHITECT — 11711 — 8/2/24 — NORTH CAROLINA — RALEIGH, NC

D E B F C A G H

KEY PLAN

PENDER COUNTY SCHOOLS K-8 SCHOOL

Pender County Schools
Highway 210, Hampstead, NC 28443

PROJECT NO: 631310
DATE: AUGUST 2, 2024


REVISIONS	
DATE	DESCRIPTION

SECOND FLOOR FINISH PLAN - PART G

A3.0.17

SECOND FLOOR FINISH PATTERN PLAN - PART G
1/8" = 1'-0"

8/2/2024 3:56:44 PM

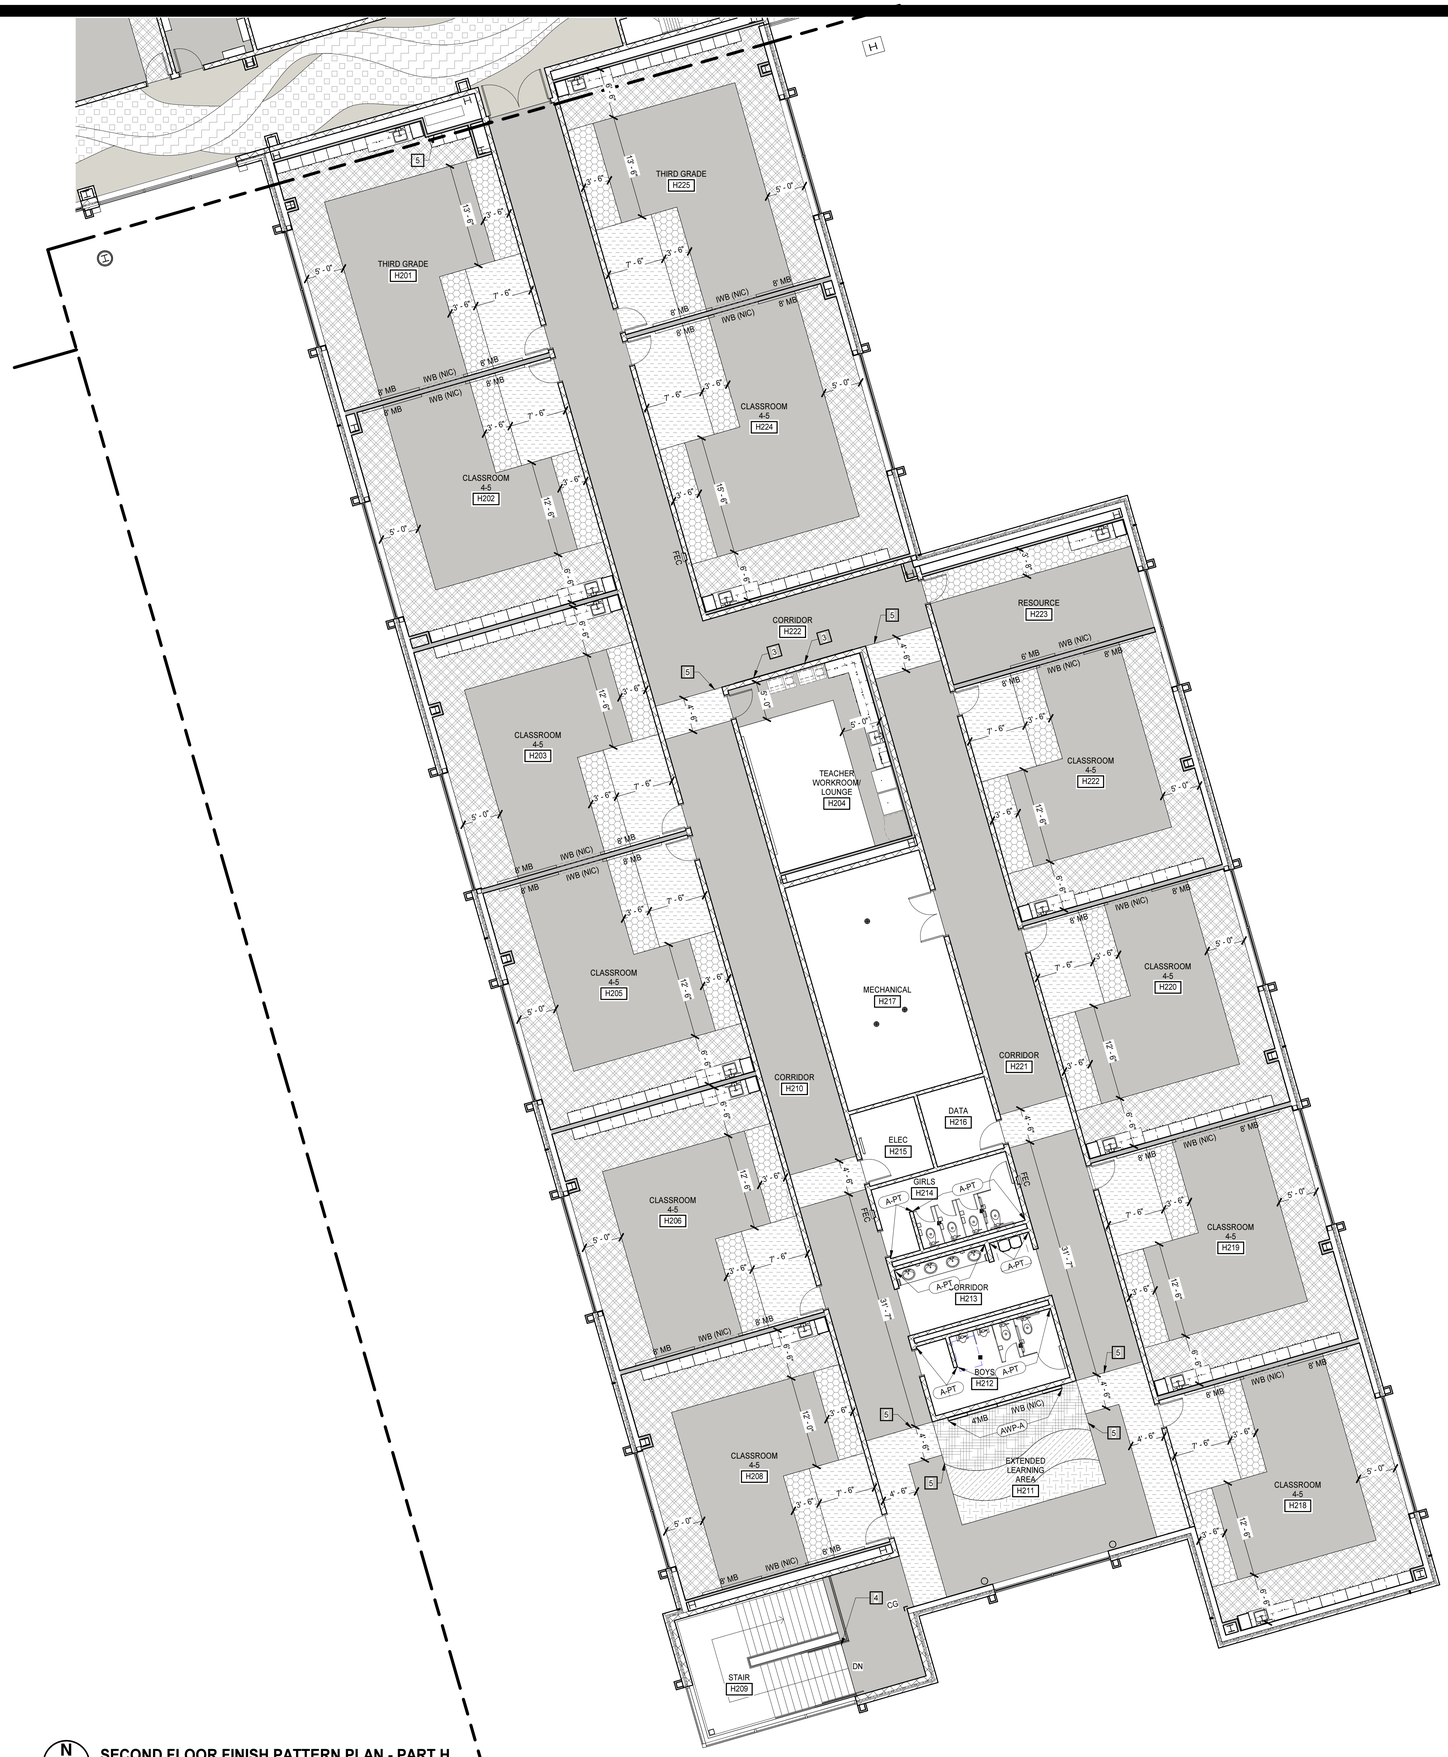

FLOOR PATTERN GENERAL NOTES

A. DRAWING INDICATES PATTERNED AREAS ONLY. REFER TO ROOM FINISH SCHEDULES ON DRAWINGS A3.0.1-A3.0.2 FOR A COMPLETE LIST OF FINISHES AND LOCATIONS.

B. DIVIDER STRIP CONTROL JOINT TOP SECTION WIDTHS SHALL BE 1/16".

C. PROVIDE EPOXY TERRAZZO JOINT DETAIL 1/A3.0.2 AT CRACKS GREATER THAN 1/16".

D. PROVIDE EPOXY TERRAZZO JOINT DETAIL 3/A3.0.2 AT CRACKS GREATER THAN 1/16".

E. WHERE ONE FINISH IS LISTED ON ALL WALLS OF THE ROOM, THE FINISH PLANS DO NOT SHOW EXTENT OF FINISH. FINISH PLANS AND ELEVATIONS SHOW EXTENT OF MATERIALS WHERE FINISH SCHEDULE LISTS MULTIPLE FINISHES IN ONE ROOM.

F. DIRECTIONAL WALL FINISH INDICATORS (NORTH, SOUTH, EAST, WEST) REFER TO THE 'PLAN' NORTH ORIENTATION.

G. FINISH FLOOR PATTERNS INDICATE FLOOR TYPE, PATTERN AND COLOR OF MATERIAL ONLY. INSTALLED FLOOR TILES SHALL NOT BE LESS THAN 6" IN WIDTH. PROVIDE ARCHITECT GRID LAYOUT FOR APPROVAL.

H. COORDINATE FLOORING WITH INSTALLER FOR FINAL SHOP DRAWINNGS

FINISH PLAN LEGEND

EVCT-1	C-TILE-I1	CG	CORNER GUARD
EVCT-2	C-TILE-I2	A-PT	WALL FINISH EXTENTS
EVCT-3	C-TILE-I3		TERR-E1
EVCT-4	C-TILE-I4		TERR-E2
EVCT-5	C-TILE-I5		TERR-E3
EVCT-6	C-TILE-I6		TERR-E4
EVCT-7	C-TILE-J		TERR-E5
			TERR-E6

*UNO, HATCHES DO NOT INDICATE FLOOR INSTALLATION PATTERN, METHOD OR DIRECTION. HATCHES INDICATE START AND STOP OF FINISHES ONLY.

FLOOR PATTERN KEYNOTES

REPRESENTED BY [n]

APPLIES TO DRAWINGS A3.0.1 - A3.0.n

1 CUSTOM GRAPHIC PRINTED ON IRWC - 4'-0"AFF, ALIGN TO TOP OF DOOR FRAME.

2 ALIGN EDGE OF WALL GRAPHIC TO EDGE OF STAIR NOSING

3 ACOUSTIC WALL PANEL (8'WX4'H) - ALIGN TOP OF AWP WITH TOP OF DOOR FRAME, CENTER ON WALL

4 PAINT EXPOSED SURFACES OF STAIR AND RAILING

5 ALIGN EDGE OF FLOORING WITH EDGE OF WALL

N

SECOND FLOOR FINISH PATTERN PLAN - PART H

1/8" = 1'-0"

MOSELEY ARCHITECTS
911 N. WEST STREET, SUITE 205 RALEIGH, NORTH CAROLINA 27603
PHONE (919) 840-0091
MOSELEYARCHITECTS.COM

ASHLEY P. DENNIS
REGISTERED ARCHITECT
11711
8/2/24
NORTH CAROLINA
RALEIGH, NC

D E B F C A G H

KEY PLAN

PENDER COUNTY SCHOOLS K-8 SCHOOL

Pender County Schools
Highway 210, Hampstead, NC 28443

PROJECT NO: 631310
DATE: AUGUST 2, 2024

REVISIONS	
DATE	DESCRIPTION

SECOND FLOOR FINISH PLAN - PART H

A3.0.18

8/2/2024 3:56:50 PM

Pender County Elementary School - Burgaw, NC

1st Floor Finish Plan 1
07.16.24

Interface

Human Connections Collection - Kerbstone
105572 Granite
50 x 50 cm
Installed Non Directional


Human Connections Collection - Moss
105560 Granite/Moss
50 x 50 cm
Installed Non Directional

Human Connections Collection - Moss In Stone
105564 Granite Edge
50 x 50 cm
Installed Non Directional


Net Effect Collection - B601
102906 Pacific
50 x 50 cm
Installed Brick

Net Effect Collection - B602
102914 Pacific
50 x 50 cm
Installed Brick

Net Effect Collection - B603
102922 Pacific
50 x 50 cm
Installed Brick

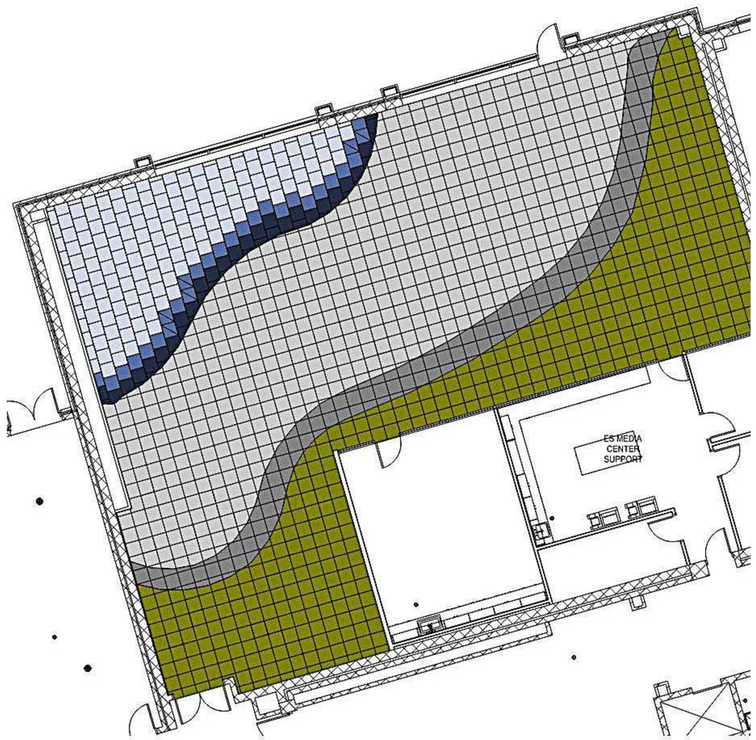

F112 ES MEDIA CENTER

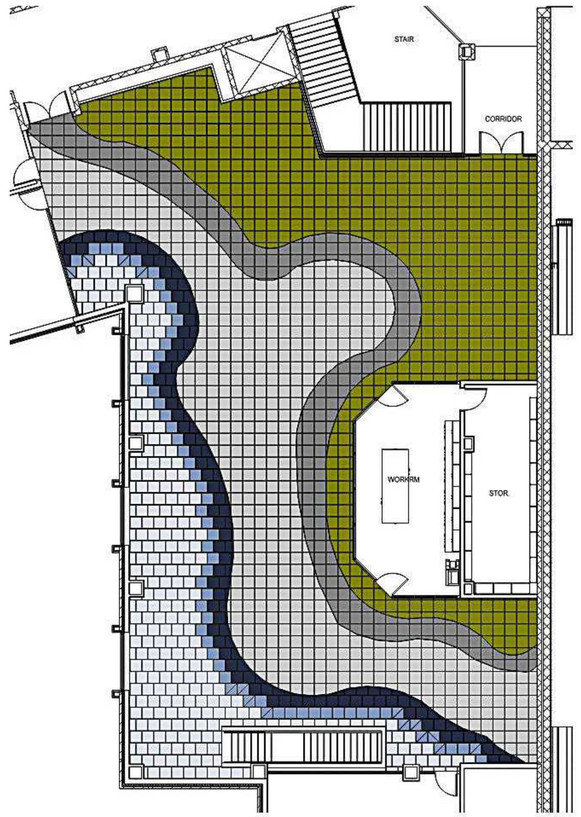

A201 MS MEDIA CENTER

PROJECTED GROSS EMBODIED CARBON (cradle-to-gate):
Interface 2417 kg. CO_2e
Industry Average 3567 kg. CO_2e
Learn more about these values at www.interface.com/carbonmetrics

PROJECTED GROSS EM
Interface
Industry Average
Learn more about these values

Not To Scale
Case 01139646

© 2020 Interface, Inc and nora systems GmbH. For reference only. Measurements not to scale and not guaranteed to meet project specifications. Not for reliance on ordering materials or products. See interface.com/IDSdisclaimer for full disclaimer limitations. For the best results please view this PDF on screen only as printing may compromise the colour and clarity of the images.

BASIS OF DESIGN CARPET TILE FLOOR PATTERNS - NOT TO SCALE

DESIGN STUDIO

MOSELEY ARCHITECTS
911 N. WEST STREET, SUITE 205 RALEIGH, NORTH CAROLINA 27603
PHONE (919) 840-0091
MOSELEYARCHITECTS.COM

ASHLEY P. DENNIS
REGISTERED ARCHITECT
11711
8/2/24
NORTH CAROLINA
RALEIGH, NC

KEY PLAN

PENDER COUNTY SCHOOLS K-8 SCHOOL

Pender County Schools
Highway 210, Hampstead, NC 28443

PROJECT NO: 631310
DATE: AUGUST 2, 2024

REVISIONS	
DATE	DESCRIPTION

MEDIA CENTER CARPET PATTERN PLAN

A3.0.19

8/2/2024 3:56:51 PM

FLOOR PATTERN KEYNOTES

REPRESENTED BY n

APPLIES TO DRAWINGS A3.0.1 - A3.0.n

1	CUSTOM GRAPHIC PRINTED ON IRWC - 4'-0"AFF, ALIGN TO TOP OF DOOR FRAME.
2	ALIGN EDGE OF WALL GRAPHIC TO EDGE OF STAIR NOSING
3	ACOUSTIC WALL PANEL (8'WX4'H) - ALIGN TOP OF AWP WITH TOP OF DOOR FRAME, CENTER ON WALL
4	PAINT EXPOSED SURFACES OF STAIR AND RAILING
5	ALIGN EDGE OF FLOORING WITH EDGE OF WALL

FLOOR PATTERN GENERAL NOTES


A. DRAWING INDICATES PATTERNED AREAS ONLY. REFER TO ROOM FINISH SCHEDULES ON DRAWINGS A3.0.1-A3.0.2 FOR A COMPLETE LIST OF FINISHES AND LOCATIONS.

B. REFER TO TYPICAL FLOOR PATTERN PLANS FOR DIMENSIONS AND KEYNOTES ONLY. REFER TO A3.0.3 - A2.0.18 FOR FINISH TYPES.


C. DIRECTIONAL WALL FINISH INDICATORS (NORTH, SOUTH, EAST, WEST) REFER TO THE 'PLAN' NORTH ORIENTATION.

D. FINISH FLOOR PATTERNS INDICATE FLOOR TYPE, PATTERN AND COLOR OF MATERIAL ONLY. INSTALLED FLOOR TILES SHALL NOT BE LESS THAN 6" IN WIDTH. PROVIDE ARCHITECT GRID LAYOUT FOR APPROVAL.


E. COORDINATE FLOORING WITH INSTALLER FOR FINAL SHOW DRAWINGS.

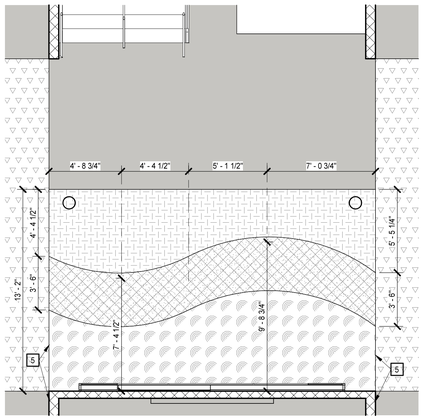


7 A3.0.7 | A3.0.20 — **TYPICAL FLOOR PATTERN PLAN - EXTENDED LEARNING AREA D117, E115, D216, E215**
1/4" = 1'-0"

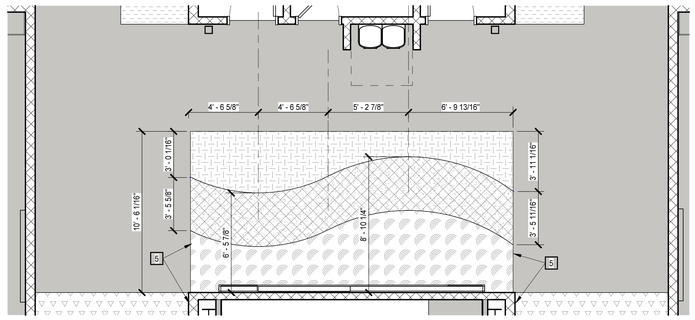


6 A3.0.7 | A3.0.20 — **TYPICAL FLOOR PATTERN PLAN - EXTENDED LEARNING AREA D103, E103, D203, E203**
1/4" = 1'-0"

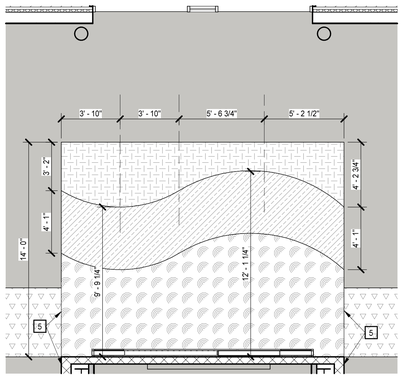


5 A3.0.9 | A3.0.20 — **TYPICAL FLOOR PATTERN PLAN - EXTENDED LEARNING AREA G101, H101, G211, H211**
1/4" = 1'-0"

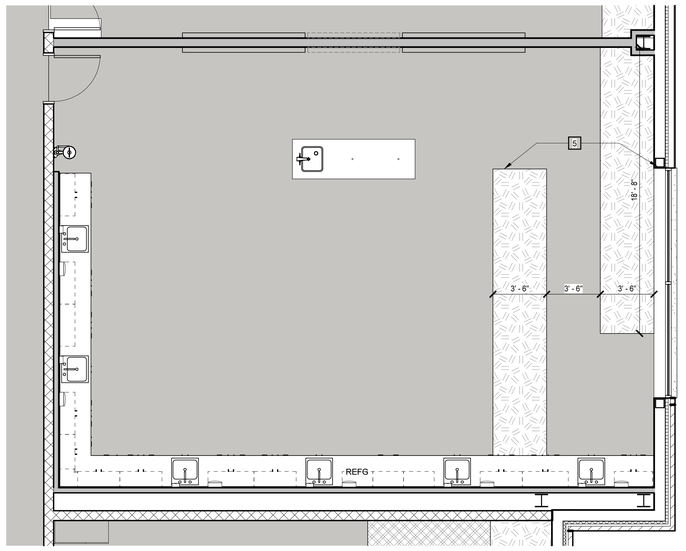


TYPICAL MIDDLE SCHOOL SCIENCE LAB
1/4" = 1'-0"

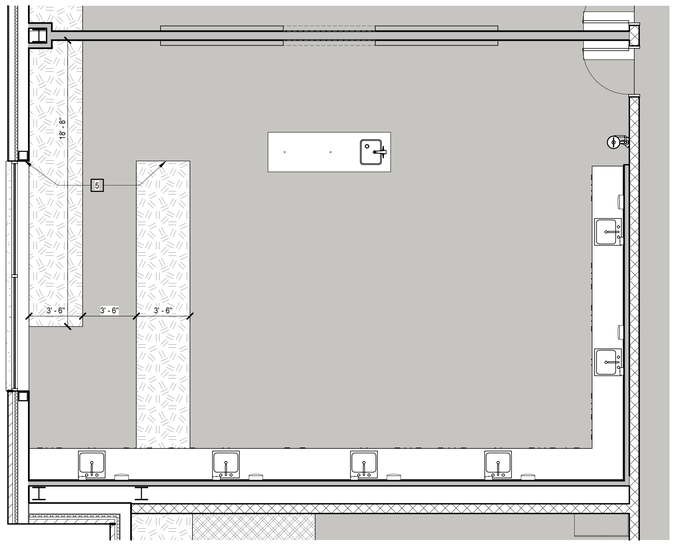

3 A3.0.6 | A3.0.20 — **TYPICAL MIDDLE SCHOOL SCIENCE LAB**
1/4" = 1'-0"

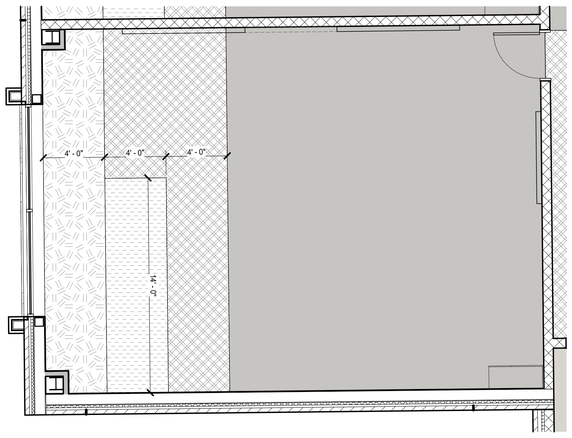

2 A3.0.5 | A3.0.20 — **TYPICAL MIDDLE SCHOOL CLASSROOM**
1/4" = 1'-0"

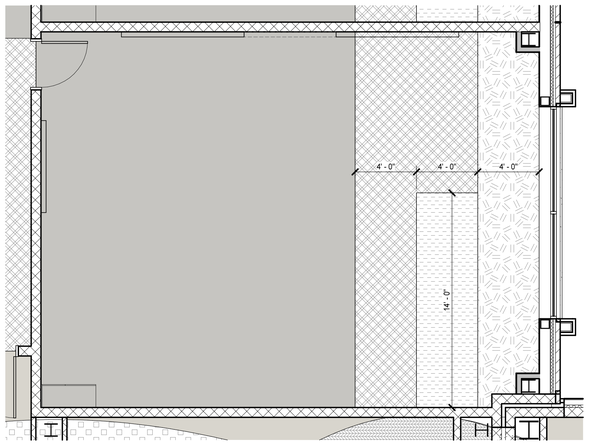

TYPICAL MIDDLE SCHOOL CLASSROOM
1/4" = 1'-0"

MOSELEYARCHITECTS
911 N. WEST STREET, SUITE 205 RALEIGH, NORTH CAROLINA 27603
PHONE (919) 840-0091
MOSELEYARCHITECTS.COM

ASHLEY P. DENNIS — REGISTERED ARCHITECT — 11711 — 8/2/24 — NORTH CAROLINA — RALEIGH, NC

KEY PLAN

PENDER COUNTY SCHOOLS K-8 SCHOOL

Pender County Schools
Highway 210, Hampstead, NC 28443

PROJECT NO: 631310
DATE: AUGUST 2, 2024

REVISIONS	
DATE	DESCRIPTION

ENLARGED FLOOR FINISH PLANS

A3.0.20


8/2/2024 3:56:59 PM

LOBBY FIXTURE LEGEND


- TRCS+ SKYBLUE 9683
- FA-LIGHTBLUE 41
- FA-GRASS 59
- HAZY PISTACHE 9702
- TRCS ORANGE 4030
- TRCS+ HAZY MOCCA 9302
- TRCS HAZY YELLOW 9309

MEDIA CENTER FIXTURE LEGEND


- CFB
- EMG
- PNA
- SDG
- PEWTER
- COBALT
- STEEL GRAY METALLIC POWDER COAT PAINT

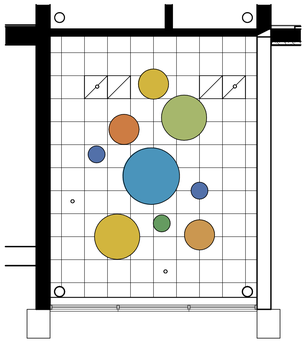

A179 LOBBY COLORS
3/16" = 1'-0"

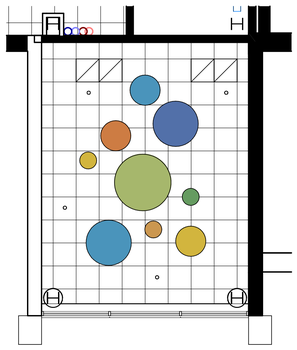

A103 LOBBY COLORS
3/16" = 1'-0"

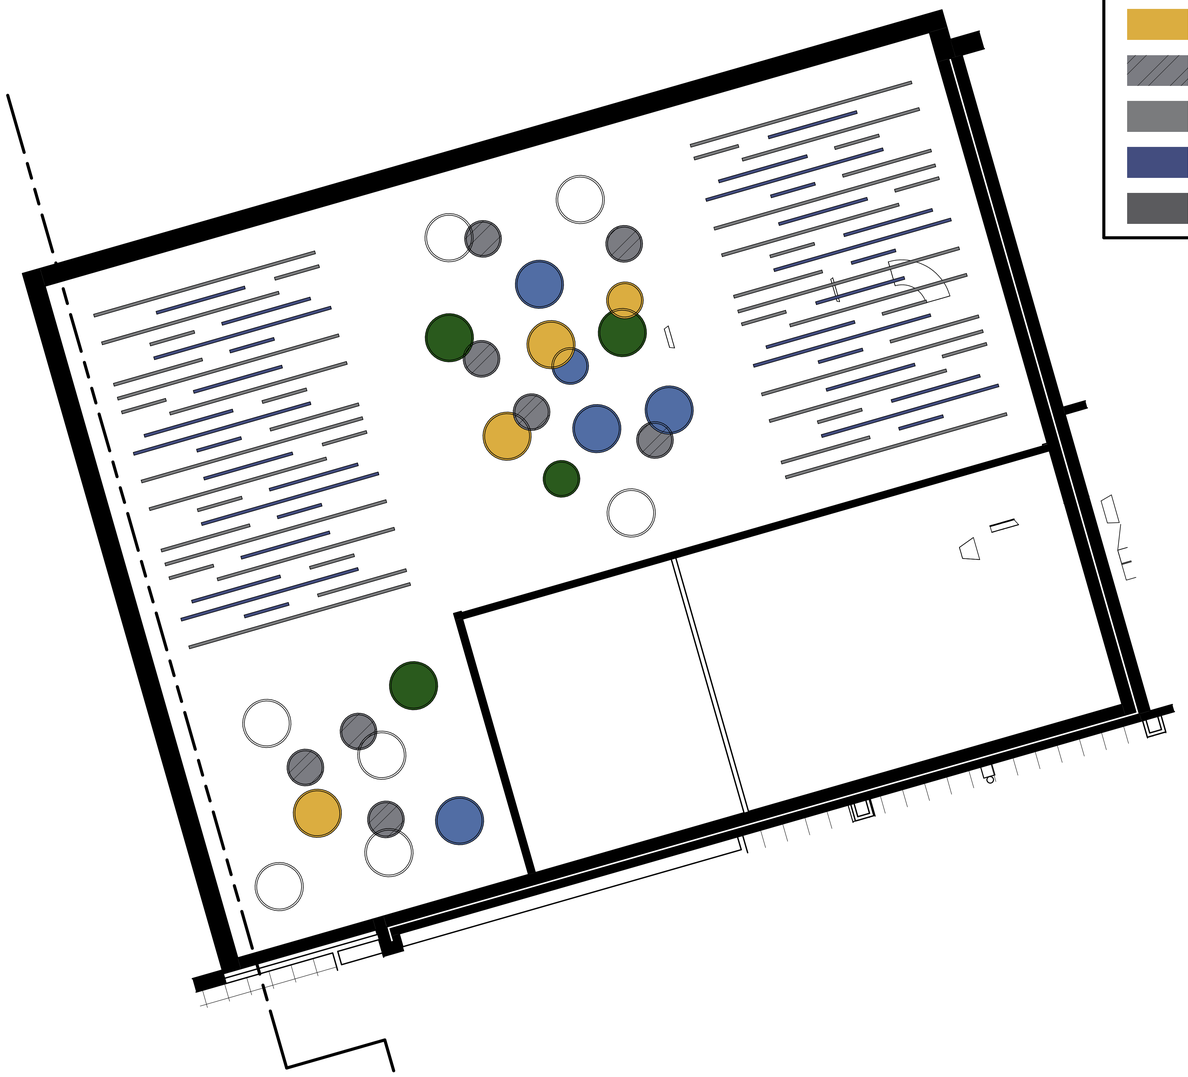

MEDIA CENTER COLORS
3/16" = 1'-0"

MOSELEY ARCHITECTS
911 N. WEST STREET, SUITE 205 RALEIGH, NORTH CAROLINA 27603
PHONE (919) 840-0091
MOSELEYARCHITECTS.COM

ASHLEY P. DENNIS
REGISTERED ARCHITECT
11711
8/2/24
NORTH CAROLINA
RALEIGH, NC



KEY PLAN

PENDER COUNTY SCHOOLS K-8 SCHOOL

Pender County Schools
Highway 210, Hampstead, NC 28443

PROJECT NO: 631310
DATE: AUGUST 2, 2024

REVISIONS	
DATE	DESCRIPTION

REFLECTED CEILING PLAN FINISHES

A3.0.21


8/2/2024 3:57:03 PM


DOOR SCHEDULE


NUMBER	DOOR TYPE	SIZE (NOMINAL)	DOOR MATL	DOOR LOUVER	DOOR UC	FRAME TYPE	FRAME NUMBER	FRAME SECTIONS	FRAME HEAD DETAIL	FRAME JAMB DETAIL	FRAME JAMB DETAIL	FRAME SILL DETAIL	FIRE RATING	NOTES
A101A	FG2	PR 3' - 0" x 7' - 0" x 1 3/4"	FRP			CW	1	--						
A101B	FG2	PR 3' - 0" x 7' - 0" x 1 3/4"	FRP			CW	1	--						
A102A	F	3' - 0" x 7' - 0" x 1 3/4"	WD			STL	1	A	1	1	1			
A102B	CD	6' - 0" x 4' - 6" x 1"	STL			STL	--	--	108 SIM			109		
A103A	FG2	PR 3' - 0" x 7' - 0" x 1 3/4"	FRP			AS	1A	--						
A103B	FG2	PR 3' - 0" x 7' - 0" x 2"	ALUM			AS	31	--						
A104A	FG	3' - 0" x 7' - 0" x 2"	ALUM			AS	29	--						
A104B	FG	3' - 0" x 7' - 0" x 2"	ALUM			AS	30	--						
A105	N	3' - 0" x 7' - 0" x 1 3/4"	WD			STL	1	A	1	1	1			
A106	N	3' - 0" x 7' - 0" x 1 3/4"	WD			STL	1	A	1	1	1			
A107	F	3' - 0" x 7' - 0" x 1 3/4"	WD		3/4"	STL	1	A	1	1	1			
A108	N	3' - 0" x 7' - 0" x 1 3/4"	WD			STL	1	A	1	1	1			
A109	N	3' - 0" x 7' - 0" x 1 3/4"	WD			STL	1	A	1	1	1			
A110	F	3' - 0" x 7' - 0" x 1 3/4"	WD		3/4"	STL	1	A	1	1	1			
A111	F	3' - 0" x 7' - 0" x 1 3/4"	WD		3/4"	STL	1	A	1	1	1			
A112	F	3' - 0" x 7' - 0" x 1 3/4"	WD			STL	1	A	1	1	1			
A112	N	3' - 0" x 7' - 0" x 1 3/4"	WD			STL	1	A	1	1	1			
A113	N	3' - 0" x 7' - 0" x 1 3/4"	WD			STL	1	A	1	1	1			
A117	N	3' - 0" x 7' - 0" x 1 3/4"	WD			STL	1	A	1	1	1			
A119	F	3' - 0" x 7' - 0" x 1 3/4"	WD			STL	1	A	1	1	1			
A120	N	3' - 0" x 7' - 0" x 1 3/4"	WD			STL	1	A	1	1	1			
A123	N	3' - 0" x 7' - 0" x 1 3/4"	WD			STL	1	A	1	1	1			
A124	N	3' - 0" x 7' - 0" x 1 3/4"	WD			STL	1	A	1	1	1			
A125	F	3' - 0" x 7' - 0" x 1 3/4"	WD			STL	1	A	1	1	1			
A126A	FG	3' - 0" x 7' - 0" x 1 3/4"	WD			STL	1	A	1	1	1			
A126B	N	3' - 0" x 7' - 0" x 1 3/4"	WD			STL	1	A	1	1	1			
A127	F	3' - 0" x 7' - 0" x 1 3/4"	WD			STL	1	A	1	1	1			
A128	N	3' - 0" x 7' - 0" x 1 3/4"	WD			STL	1	A	1	1	1			
A129	N	3' - 0" x 7' - 0" x 1 3/4"	WD			STL	1	A	1	1	1			
A130	N	3' - 0" x 7' - 0" x 1 3/4"	WD			STL	1	A	1	1	1			
A131	N	3' - 0" x 7' - 0" x 1 3/4"	WD			STL	1	A	1	1	1			
A132	F	3' - 0" x 7' - 0" x 1 3/4"	WD			STL	1	A	1	1	1		60 MIN	
A134A	FG2	PR 3' - 0" x 7' - 0" x 1 3/4"	FRP			AS	16A	--						
A134B	FG2	PR 3' - 0" x 7' - 0" x 1 3/4"	FRP			AS	16A	--						
A135	F	3' - 0" x 7' - 0" x 1 3/4"	WD			STL	1	A	2	2	2		90 MIN	
A136	F	3' - 0" x 7' - 0" x 1 3/4"	WD			STL	1	A	2	2	2		90 MIN	
A137	--	3' - 0" x 7' - 0" x 0"	--			STL	1	C	1	1	1			
A138	--	3' - 0" x 7' - 0" x 0"	--			STL	1	C	1	1	1			
A139	F	3' - 0" x 7' - 0" x 1 3/4"	WD		3/4"	STL	1	A	2	2	2			
A142A	N	PR 3' - 0" x 7' - 0" x 1 3/4"	WD			STL	1	A	2	2	2			
A142B	N	PR 3' - 0" x 7' - 0" x 1 3/4"	WD			STL	1	A	2	2	2			
A142C	F	PR 3' - 0" x 7' - 0" x 1 3/4"	WD			STL	1	A	2	2	2		90 MIN	
A142D	F	PR 3' - 0" x 7' - 0" x 1 3/4"	WD			STL	1	A	2	2	2		90 MIN	
A143	--	5' - 0" x 7' - 0" x 0"	--			STL	1	C	1	1	1			
A144A	--	3' - 0" x 7' - 0" x 0"	WD			STL	1	C	2	2	2			
A144B	F	3' - 0" x 7' - 0" x 1 3/4"	WD			STL	1	A	1	1	1			
A145	G	3' - 0" x 7' - 0" x 1 3/4"	WD			STL	1	A	1	1	1			
A146	F	3' - 6" x 7' - 0" x 1 3/4"	WD			STL	1	A	2	2	2			
A147	G	3' - 0" x 7' - 0" x 1 3/4"	WD			STL	1	A	1	1	1			
A148A	--	3' - 0" x 7' - 0" x 0"	WD			STL	1	C	2	2	2			
A148B	F	3' - 0" x 7' - 0" x 1 3/4"	WD			STL	1	A	1	1	1			
A149	--	5' - 0" x 7' - 0" x 0"	--			STL	1	C	1	1	1			
A150	F	PR 3' - 0" x 7' - 0" x 1 3/4"	WD			STL	1	A	2	2	2			
A151	F	3' - 0" x 7' - 0" x 1 3/4"	WD			STL	1	A	3	3	3		90 MIN	
A152	F	3' - 0" x 7' - 0" x 1 3/4"	WD			STL	1	A	1	1	1			
A153	F	3' - 0" x 7' - 0" x 1 3/4"	WD			STL	1	A	1	1	1			
A154	N	3' - 0" x 7' - 0" x 1 3/4"	WD			STL	1	A	1	1	1			
A155	F	3' - 0" x 7' - 0" x 1 3/4"	WD			STL	1	A	1	1	1			
A156	N	3' - 0" x 7' - 0" x 1 3/4"	WD			STL	1	A	1	1	1			
A157	N	3' - 0" x 7' - 0" x 1 3/4"	WD			STL	1	A	1	1	1			
A158	N	3' - 0" x 7' - 0" x 1 3/4"	WD			STL	1	A	1	1	1			
A159	N	3' - 0" x 7' - 0" x 1 3/4"	WD			STL	1	A	1	1	1			
A160	N	3' - 0" x 7' - 0" x 1 3/4"	WD			STL	1	A	1	1	1			
A161	N	3' - 0" x 7' - 0" x 1 3/4"	WD			STL	1	A	1	1	1			
A162A	N	3' - 0" x 7' - 0" x 1 3/4"	WD			STL	1	A	1	1	1			
A162B	N	3' - 0" x 7' - 0" x 1 3/4"	WD			STL	1	A	1	1	1			
A163	F	3' - 0" x 7' - 0" x 1 3/4"	WD			STL	1	A	1	1	1			
A164	N	3' - 0" x 7' - 0" x 1 3/4"	WD			STL	1	A	1	1	1			
A165	N	3' - 0" x 7' - 0" x 1 3/4"	WD			STL	1	A	1	1	1			
A167	F	3' - 0" x 7' - 0" x 1 3/4"	WD			STL	1	A	1	1	1			
A168	F	3' - 0" x 7' - 0" x 1 3/4"	WD		3/4"	STL	1	A	1	1	1			
A169	F	3' - 0" x 7' - 0" x 1 3/4"	WD		3/4"	STL	1	A	1	1	1			
A170	N	3' - 0" x 7' - 0" x 1 3/4"	WD			STL	1	A	1	1	1			
A171	N	3' - 0" x 7' - 0" x 1 3/4"	WD			STL	1	A	1	1	1			
A172	N	3' - 0" x 7' - 0" x 1 3/4"	WD			STL	1	A	1	1	1			
A173	F	3' - 0" x 7' - 0" x 1 3/4"	WD		3/4"	STL	1	A	1	1	1			
A174	N	3' - 0" x 7' - 0" x 1 3/4"	WD			STL	1	A	1	1	1			
A175A	FG	3' - 0" x 7' - 0" x 2"	ALUM			AS	29	--						
A175B	FG	3' - 0" x 7' - 0" x 2"	ALUM			AS	30	--						
A179A	FG2	PR 3' - 0" x 7' - 0" x 1 3/4"	FRP			AS	1A	--						
A179B	FG2	PR 3' - 0" x 7' - 0" x 2"	ALUM			AS	31	--						
A180	N	3' - 0" x 7' - 0" x 1 3/4"	WD			STL	1	A	1	1	1			
A181	F	PR 3' - 0" x 7' - 0" x 1 3/4"	WD			STL	1	A	2	2	2			
A201A	FG2	PR 3' - 0" x 7' - 0" x 2"	WD			AS	34	--						
A201B	N	PR 3' - 0" x 7' - 0" x 1 3/4"	WD			STL	1	A	1	1	1			
A202A	FG	3' - 0" x 7' - 0" x 2"	WD			AS	37	--						
A202B	FG	3' - 0" x 7' - 0" x 2"	WD			AS	37	--						
A203	F	3' - 0" x 7' - 0" x 1 3/4"	WD			STL	1	A	1	1	1			
A204	FG	3' - 0" x 7' - 0" x 2"	WD			AS	43	--						
A205	FG	3' - 0" x 7' - 0" x 2"	WD			AS	35	--						
A206	N	3' - 0" x 7' - 0" x 1 3/4"	WD			STL	1	A	1	1	1			
A207	N	3' - 0" x 7' - 0" x 1 3/4"	WD			STL	1	A	1	1	1			
A210	F	4'-0"x7'-0"x1 3/4" / 2'-0"x7'-0"x1 3/4"	STL			STL	1	A	2	2	2		90 MIN	
B101A	N	PR 3' - 0" x 7' - 0" x 1 3/4"	WD			STL	1	A	2	2	2		90 MIN	
B101B	N	3' - 0" x 7' - 0" x 1 3/4"	FRP			STL	1	A	55	56	56			
B102A	N	3' - 0" x 7' - 0" x 1 3/4"	WD			STL	1	A	2	2	2			
B102B	N	PR 3' - 0" x 7' - 0" x 1 3/4"	WD			STL	1	A	2	2	2			
B102C	N	3' - 0" x 7' - 0" x 1 3/4"	WD			STL	1	A	2	2	2			
B102D	--	3' - 0" x 7' - 0" x 0"	--			STL	1	C	1	1	1			
B102E	--	3' - 0" x 7' - 0" x 0"	--			STL	1	C	1	1	1			
B103	CD	4' - 0" x 4' - 6" x 1"	STL			STL	--	--						1
B105A	N	3' - 0" x 7' - 0" x 1 3/4"	WD			STL	1	A	2	2	2			
B105B	N	PR 3' - 0" x 7' - 0" x 1 3/4"	WD			STL	1	A	2	2	2			
B105C	N	3' - 0" x 7' - 0" x 1 3/4"	WD			STL	1	A	2	2	2			
B105D	--	3' - 0" x 7' - 0" x 0"	--			STL	1	C	1	1	1			
B105E	--	3' - 0" x 7' - 0" x 0"	--			STL	1	C	1	1	1			
B106A	CD	4' - 0" x 4' - 6" x 1"	STL			STL	--	--						1
B106B	--	5' - 0" x 7' - 0" x 0"	--			STL	1	C	1	1	1			
B107	F	3' - 0" x 7' - 0" x 1 3/4"	WD		3/4"	STL	1	A	1	1	1			
B108	F	3' - 0" x 7' - 0" x 1 3/4"	WD			STL	1	A	1	1	1			
B109	F	3' - 0" x 7' - 0" x 1 3/4"	WD		3/4"	STL	1	A	1	1	1			
B110	--	3' - 0" x 7' - 0" x 0"	--		3/4"	STL	1	C	1	1	1			
B111	N	3' - 0" x 7' - 0" x 1 3/4"	WD			STL	1	A	1	1	1			
B112	F	4' - 0" x 7' - 0" x 1 3/4"	FRP			STL	1	A	55	56	56			
B113	F	4' - 0" x 7' - 0" x 1 3/4"	FRP			STL	1	A	55	56	56			
B114	F	3' - 6" x 7' - 0" x 1 3/4"	FRP			STL	1	A	55	56	56			
B115A	F	3' - 0" x 7' - 0" x 1 3/4"	FRP			STL	1	A	55	56	56			
B115B	CD	8' - 0" x 7' - 4" x 2"	STL			STL	--	--	53	54	54	4/A5.1.13		
B115C	F	PR 3' - 0" x 7' - 0" x 1 3/4"	WD			STL	1	A	1	1	1			
B116A	F	PR 3' - 0" x 7' - 0" x 1 3/4"	STL			STL	1	A	1	1	1			
B116B	F	PR 3' - 0" x 7' - 0" x 1 3/4"	WD			STL	1	A	1	1	1			
B117A	N	PR 3' - 0" x 7' - 0" x 1 3/4"	WD			STL	1	A	2	2	2		90 MIN	
B117B	N	3' - 0" x 7' - 0" x 1 3/4"	WD			STL	1	A	2	2	2			
B117C	F	3' - 0" x 7' - 0" x 1 3/4"	WD			STL	1	A	1	1	1			
B118	FG2	PR 3' - 0" x 7' - 0" x 1 3/4"	FRP			AS	15	--						
B119A	F	3' - 0" x 7' - 0" x 1 3/4"	STL			STL	1	A	1	1	1			
B119B	F	PR 3' - 0" x 7' - 0" x 1 3/4"	FRP			STL	1	A	55	56	56			
B121	N	3' - 0" x 7' - 0" x 1 3/4"	FRP			STL	1	A	55	56	56			
B122A	N	3' - 0" x 7' - 0" x 1 3/4"	WD			STL	1	A	1	1	1			
B122B	FG2	3' - 0" x 7' - 5" x 1 3/4"	FRP			AS	28B	--						
B123	F	3' - 0" x 7' - 0" x 1 3/4"	WD			STL	1	A	1	1	1			
B124A	N	PR 3' - 0" x 7' - 0" x 1 3/4"	WD			STL	1	A	2	2	2		90 MIN	2
B124B	N	PR 3' - 0" x 7' - 0" x 1 3/4"	WD			STL	1	A	2	2	2		90 MIN	2
C102	N	3' - 0" x 7' - 0" x 1 3/4"	WD			STL	1	A	1	1	1			
C103	N	PR 4' - 0" x 7' - 0" x 1 3/4"	WD			STL	1	A	1	1	1			2
C104	N	3' - 0" x 7' - 0" x 1 3/4"	WD			STL	1	A	1	1	1			
C105	F	3' - 0" x 7' - 0" x 1 3/4"	WD			STL	1	A	1	1	1			
C106	N	PR 4' - 0" x 7' - 0" x 1 3/4"	WD			STL	1	A	1	1	1			2
C107	N	3' - 0" x 7' - 0" x 1 3/4"	WD			STL	1	A	1	1	1			
C108	N	PR 3' - 0" x 7' - 0" x 1 3/4"	STL			STL	1	A	1	1	1			
C109	F	PR 3' - 0" x 7' - 0" x 1 3/4"	WD			STL	1	A	1	1	1			
C110A	N	3' - 0" x 7' - 0" x 1 3/4"	WD			STL	1	A	1	1	1			
C110B	FG2	3' - 0" x 7' - 11" x 1 3/4"	FRP			AS	28A	--						
C112A	F	3' - 0" x 7' - 0" x 1 3/4"	WD			STL	1	A	1	1	1			
C112B	F	3' - 0" x 7' - 0" x 1 3/4"	WD			STL	1	A	1	1	1			
C113A	F	3' - 0" x 7' - 0" x 1 3/4"	WD			STL	1	A	1	1	1			
C113B	F	3' - 0" x 7' - 0" x 1 3/4"	WD			STL	1	A	1	1	1			
C114	F	3' - 0" x 7' - 0" x 1 3/4"	WD		3/4"	STL	1	A	1	1	1			
C115A	FG2	3' - 0" x 7' - 11" x 1 3/4"	FRP			AS	28A	--						
C115B	N	3' - 0" x 7' - 0" x 1 3/4"	WD			STL	1	A	1	1	1			
C116	--	5' - 0" x 7' - 0" x 0"	--			STL	1	C	1	1	1			


DOOR SCHEDULE

NUMBER	DOOR TYPE	SIZE (NOMINAL)	DOOR MATL	DOOR LOUVER	DOOR UC	FRAME TYPE	FRAME NUMBER	FRAME SECTIONS	FRAME HEAD DETAIL	FRAME JAMB DETAIL	FRAME JAMB DETAIL	FRAME SILL DETAIL	FIRE RATING	NOTES
C117	--	5' - 0" x 7' - 0" x 0"	--			STL	1	C	1	1	1			
C118	N	PR 3' - 6" x 7' - 0" x 1 3/4"	WD			STL	1	A	2	2	2		90 MIN	2
C118A	FG2	PR 3' - 0" x 7' - 0" x 1 3/4"	FRP			AS	23A	--						
C118B	FG2	PR 3' - 0" x 7' - 0" x 1 3/4"	FRP			AS	23A	--						
C118C	FG2	3' - 0" x 7' - 0" x 1 3/4"	FRP			AS	20A	--						
C119	F	PR 3' - 0" x 7' - 0" x 1 3/4"	STL			STL	1	A	1	1	1			
C120	N	3' - 0" x 7' - 0" x 1 3/4"	WD			STL	1	A	1	1	1			
C121	N	3' - 0" x 7' - 0" x 1 3/4"	WD			STL	1	A	1	1	1			
C122	N	PR 4' - 0" x 7' - 0" x 1 3/4"	WD			STL	1	A	1	1	1			2
C123	F	3' - 0" x 7' - 0" x 1 3/4"	WD			STL	1	A	1	1	1			
C124	N	3' - 0" x 7' - 0" x 1 3/4"	WD		3/4"	STL	1	A	1	1	1			
C125	N	PR 4' - 0" x 7' - 0" x 1 3/4"	WD		3/4"	STL	1	A	1	1	1			2
C127	F	3' - 0" x 7' - 0" x 1 3/4"	WD		3/4"	STL	1	A	1	1	1			
C128	F	3' - 0" x 7' - 0" x 1 3/4"	WD		3/4"	STL	1	A	1	1	1			
C202A	N	3' - 0" x 7' - 0" x 1 3/4"	WD			STL	1	A	1	1	1			
C202B	N	3' - 0" x 7' - 0" x 1 3/4"	WD			STL	1	A	1	1	1			
C203A	N	3' - 0" x 7' - 0" x 1 3/4"	WD			STL	1	A	1	1	1			
C203B	N	3' - 0" x 7' - 0" x 1 3/4"	WD			STL	1	A	1	1	1			
C204A	N	3' - 0" x 7' - 0" x 1 3/4"	WD			STL	1	A	1	1	1			
C204B	N	3' - 0" x 7' - 0" x 1 3/4"	WD			STL	1	A	1	1	1			
C205	--	5' - 0" x 7' - 0" x 0"	--			STL	1	C	1	1	1			
C206	--	5' - 0" x 7' - 0" x 0"	--			STL	1	C	1	1	1			
C207	F	3' - 0" x 7' - 0" x 1 3/4"	WD			STL	1	A	1	1	1			
C208	N	PR 3' - 0" x 7' - 0" x 1 3/4"	WD			STL	1	A	2	2	2		90 MIN	2
C209	F	3' - 0" x 7' - 0" x 1 3/4"	WD			STL	1	A	1	1	1			
C210	N	3' - 0" x 7' - 0" x 1 3/4"	WD			STL	1	A	1	1	1			
C211	N	PR 4' - 0" x 7' - 0" x 1 3/4"	WD			STL	1	A	1	1	1			2
C212	N	3' - 0" x 7' - 0" x 1 3/4"	WD			STL	1	A	1	1	1			
C213	F	3' - 0" x 7' - 0" x 1 3/4"	WD			STL	1	A	1	1	1			
C215	N	3' - 0" x 7' - 0" x 1 3/4"	WD			STL	1	A	1	1	1			
C216	F	PR 3' - 0" x 7' - 0" x 1 3/4"	STL			STL	1	A	1	1	1			
C217	N	3' - 0" x 7' - 0" x 1 3/4"	WD			STL	1	A	1	1	1			
C218	N	PR 4' - 0" x 7' - 0" x 1 3/4"	WD			STL	1	A	1	1	1			2
C219	F	3' - 0" x 7' - 0" x 1 3/4"	WD			STL	1	A	1	1	1			
C220	N	3' - 0" x 7' - 0" x 1 3/4"	WD			STL	1	A	1	1	1			
C221	N	PR 4' - 0" x 7' - 0" x 1 3/4"	WD			STL	1	A	1	1	1			2
C222	N	3' - 0" x 7' - 0" x 1 3/4"	WD			STL	1	A	1	1	1			
C224	F	3' - 0" x 7' - 0" x 1 3/4"	WD			STL	1	A	1	1	1			
C225	F	3' - 0" x 7' - 0" x 1 3/4"	WD			STL	1	A	1	1	1			
C226	F	3' - 0" x 7' - 0" x 1 3/4"	WD			STL	1	A	1	1	1			
D101	N	3' - 0" x 7' - 0" x 1 3/4"	WD			STL	1	A	1	1	1			
D102	N	3' - 0" x 7' - 0" x 1 3/4"	WD			STL	1	A	1	1	1			
D104	F	2' - 8" x 7' - 0" x 1 3/4"	WD		3/4"	STL	1	A	1	1	1			
D105	F	3' - 0" x 7' - 0" x 1 3/4"	WD			STL	1	A	1	1	1			
D106	F	3' - 0" x 7' - 0" x 1 3/4"	WD			STL	1	A	1	1	1			
D107	N	3' - 0" x 7' - 0" x 1 3/4"	WD			STL	1	A	1	1	1			
D108A	FG2	PR 3' - 0" x 7' - 0" x 1 3/4"	FRP			AS	22A	--						
D108B	FG2	PR 3' - 0" x 7' - 0" x 1 3/4"	FRP			AS	22A	--						
D109	N	3' - 0" x 7' - 0" x 1 3/4"	WD			STL	1	A	1	1	1			
D110A	N	3' - 0" x 7' - 0" x 1 3/4"	WD			STL	1	A	1	1	1			
D110B	N	3' - 0" x 7' - 0" x 1 3/4"	WD			STL	1	A	1	1	1			
D111	F	3' - 0" x 7' - 0" x 1 3/4"	WD			STL	1	A	1	1	1			
D112	F	3' - 0" x 7' - 0" x 1 3/4"	WD			STL	1	A	1	1	1			
D113	N	3' - 0" x 7' - 0" x 1 3/4"	WD			STL	1	A	1	1	1			
D114	N	3' - 0" x 7' - 0" x 1 3/4"	WD			STL	1	A	1	1	1			
D115	N	3' - 0" x 7' - 0" x 1 3/4"	WD			STL	1	A	1	1	1			
D118	N	3' - 0" x 7' - 0" x 1 3/4"	WD			STL	1	A	1	1	1			
D119	N	3' - 0" x 7' - 0" x 1 3/4"	WD			STL	1	A	1	1	1			
D120	F	PR 3' - 0" x 7' - 0" x 1 3/4"	STL			STL	1	A	1	1	1			
D121	N	3' - 0" x 7' - 0" x 1 3/4"	WD			STL	1	A	1	1	1			
D122	N	3' - 0" x 7' - 0" x 1 3/4"	WD			STL	1	A	1	1	1			
D124	N	3' - 0" x 7' - 0" x 1 3/4"	WD			STL	1	A	1	1	1			
D125	N	3' - 0" x 7' - 0" x 1 3/4"	WD			STL	1	A	1	1	1			
D126	N	3' - 0" x 7' - 0" x 1 3/4"	WD			STL	1	A	1	1	1			
D201	N	3' - 0" x 7' - 0" x 1 3/4"	WD			STL	1	A	1	1	1			
D202	N	3' - 0" x 7' - 0" x 1 3/4"	WD			STL	1	A	1	1	1			
D204	F	2' - 8" x 7' - 0" x 1 3/4"	WD		3/4"	STL	1	A	1	1	1			
D205	F	3' - 0" x 7' - 0" x 1 3/4"	WD			STL	1	A	1	1	1			
D206	F	3' - 0" x 7' - 0" x 1 3/4"	WD			STL	1	A	1	1	1			
D207	N	3' - 0" x 7' - 0" x 1 3/4"	WD			STL	1	A	1	1	1			
D209A	N	3' - 0" x 7' - 0" x 1 3/4"	WD			STL	1	A	1	1	1			
D209B	N	3' - 0" x 7' - 0" x 1 3/4"	WD			STL	1	A	1	1	1			
D210A	N	3' - 0" x 7' - 0" x 1 3/4"	WD			STL	1	A	1	1	1			
D210B	N	3' - 0" x 7' - 0" x 1 3/4"	WD			STL	1	A	1	1	1			
D211	F	3' - 0" x 7' - 0" x 1 3/4"	WD			STL	1	A	1	1	1			
D212	N	3' - 0" x 7' - 0" x 1 3/4"	WD			STL	1	A	1	1	1			
D213	N	3' - 0" x 7' - 0" x 1 3/4"	WD			STL	1	A	1	1	1			
D214	N	3' - 0" x 7' - 0" x 1 3/4"	WD			STL	1	A	1	1	1			
D217	N	3' - 0" x 7' - 0" x 1 3/4"	WD			STL	1	A	1	1	1			
D218	N	3' - 0" x 7' - 0" x 1 3/4"	WD			STL	1	A	1	1	1			
D219	F	3' - 0" x 7' - 0" x 1 3/4"	WD			STL	1	A	1	1	1			
D220	F	PR 3' - 0" x 7' - 0" x 1 3/4"	STL			STL	1	A	1	1	1			
D222	N	3' - 0" x 7' - 0" x 1 3/4"	WD			STL	1	A	1	1	1			
D223	N	3' - 0" x 7' - 0" x 1 3/4"	WD			STL	1	A	1	1	1			
D224	N	3' - 0" x 7' - 0" x 1 3/4"	WD			STL	1	A	1	1	1			
D225	N	3' - 0" x 7' - 0" x 1 3/4"	WD			STL	1	A	1	1	1			
D226	N	3' - 0" x 7' - 0" x 1 3/4"	WD			STL	1	A	1	1	1			
E101	N	3' - 0" x 7' - 0" x 1 3/4"	WD			STL	1	A	1	1	1			
E102	N	3' - 0" x 7' - 0" x 1 3/4"	WD			STL	1	A	1	1	1			
E104	F	2' - 8" x 7' - 0" x 1 3/4"	WD		3/4"	STL	1	A	1	1	1			
E105	F	3' - 0" x 7' - 0" x 1 3/4"	WD			STL	1	A	1	1	1			
E106	F	3' - 0" x 7' - 0" x 1 3/4"	WD			STL	1	A	1	1	1			
E107	N	3' - 0" x 7' - 0" x 1 3/4"	WD			STL	1	A	1	1	1			
E108A	N	3' - 0" x 7' - 0" x 1 3/4"	WD			STL	1	A	1	1	1			
E108B	N	3' - 0" x 7' - 0" x 1 3/4"	WD			STL	1	A	1	1	1			
E109	N	3' - 0" x 7' - 0" x 1 3/4"	WD			STL	1	A	1	1	1			
E110	FG2	PR 3' - 0" x 7' - 0" x 1 3/4"	FRP			AS	22A	--						
E111	N	3' - 0" x 7' - 0" x 1 3/4"	WD			STL	1	A	1	1	1			
E112	N	3' - 0" x 7' - 0" x 1 3/4"	WD			STL	1	A	1	1	1			
E113	N	3' - 0" x 7' - 0" x 1 3/4"	WD			STL	1	A	1	1	1			
E116	N	3' - 0" x 7' - 0" x 1 3/4"	WD			STL	1	A	1	1	1			
E117	N	3' - 0" x 7' - 0" x 1 3/4"	WD			STL	1	A	1	1	1			
E118	N	3' - 0" x 7' - 0" x 1 3/4"	WD			STL	1	A	1	1	1			
E119	N	3' - 0" x 7' -

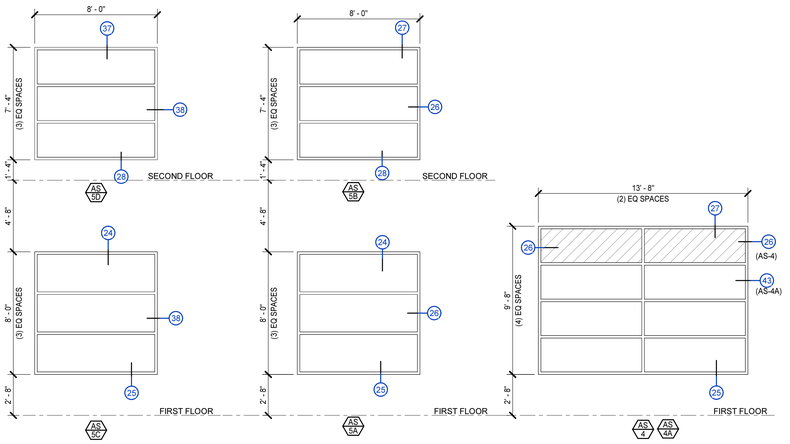


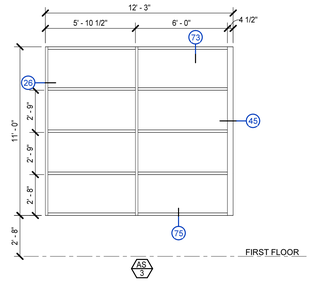

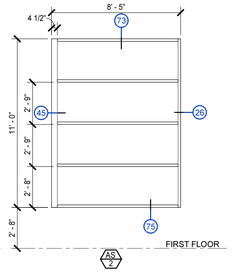

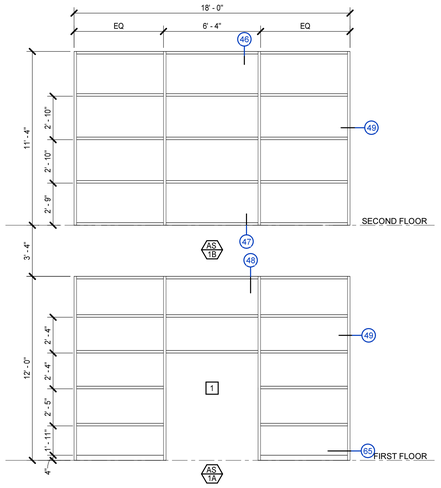

GENERAL NOTES

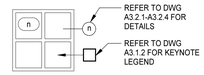

GLAZING TYPES

REPRESENTED BY n

1. 1/4" CLEAR
2. 1" TINTED INSULATING GLASS UNIT
3. 1" INSULATED ALUMINUM PANEL
4. 1/4" FIRE RESISTANT GLASS
5. 1/4" FROSTED GLASS

NOTES:
1. ALL GLAZING IN INTERIOR FRAMES & DOORS SHALL BE TYPE 1, UNO
2. ALL GLAZING IN EXTERIOR FRAMES & DOORS SHALL BE TYPE 2, UNO
3. GLAZE ALL OPENINGS IN FRAMES UNLESS SPECIFICALLY INDICATED OTHERWISE
4. ALL GLAZING SHALL BE SAFETY GLASS UNLESS INDICATED OTHERWISE

DOOR, FRAME AND GLAZING TYPE KEYNOTES


REPRESENTED BY n


APPLIES TO DRAWINGS A3.1.2 - A3.1.4


1	SIZE AS REQUIRED TO ACCOMMODATE DOOR, HARDWARE AND FRAME COMPONENTS


ALUMINUM STOREFRONT TYPES


1/4" = 1'-0"

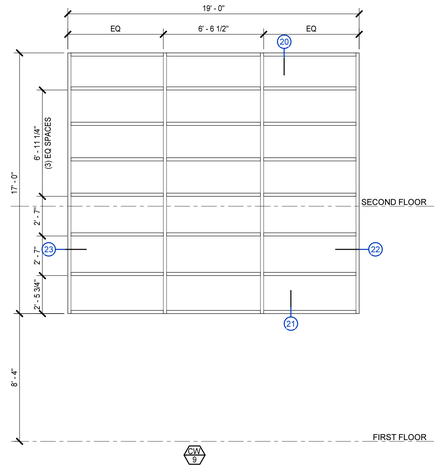


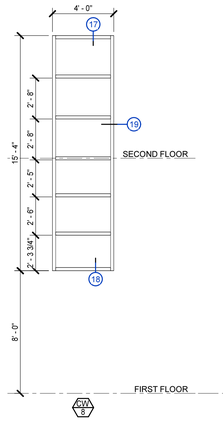

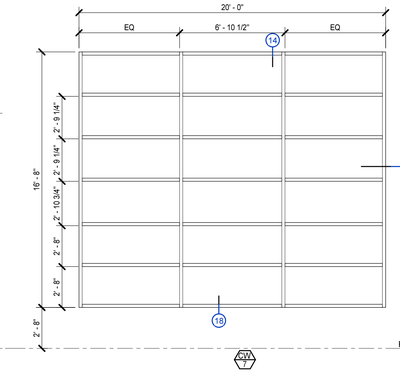

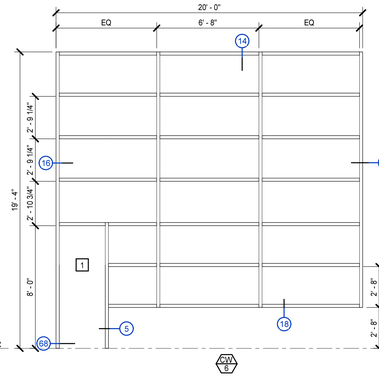


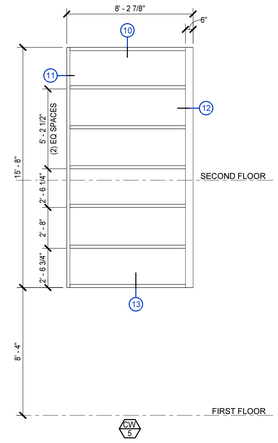

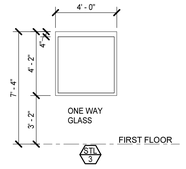

STEEL FRAME TYPES

1/4" = 1'-0"

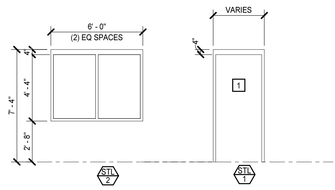



STEEL FRAME TYPES


1/4" = 1'-0"


ALUMINUM CURTAINWALL TYPES

1/4" = 1'-0"

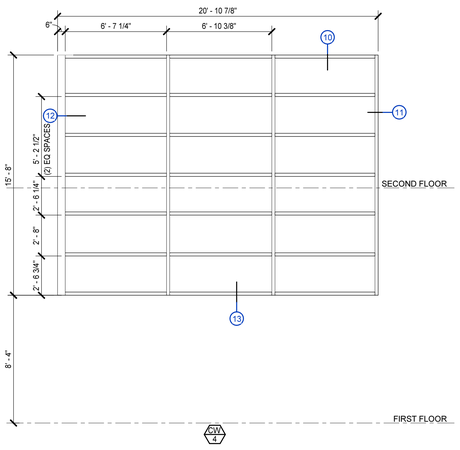

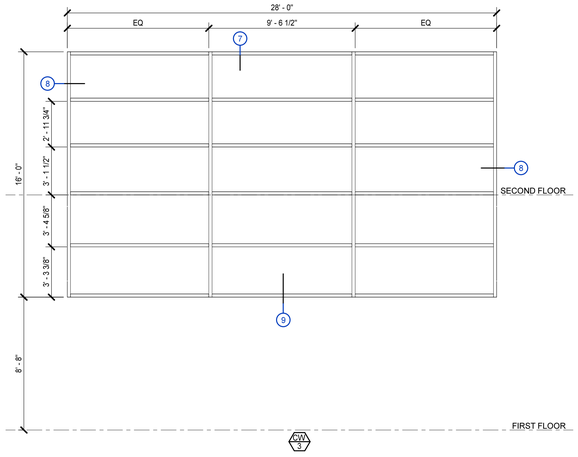


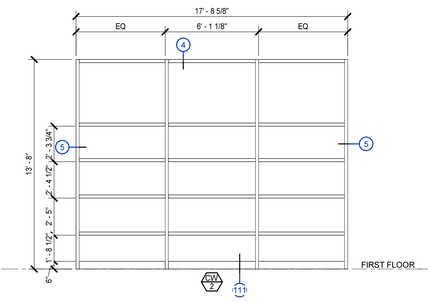

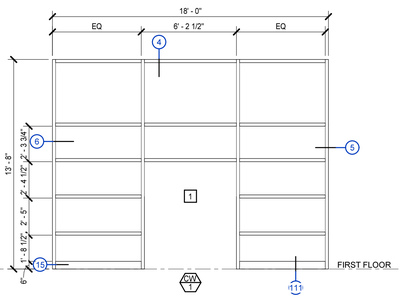

ALUMINUM CURTAINWALL TYPES

1/4" = 1'-0"

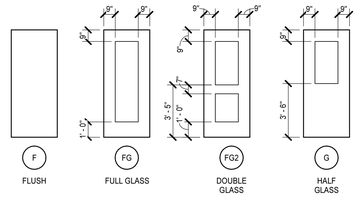

DOOR TYPES

MOSELEY ARCHITECTS
911 N. WEST STREET, SUITE 205 RALEIGH, NORTH CAROLINA 27603
PHONE (919) 840-0091
MOSELEYARCHITECTS.COM

ASHLEY P. DENNIS
REGISTERED ARCHITECT
11711
8/2/24
NORTH CAROLINA
RALEIGH, NC

PENDER COUNTY SCHOOLS K-8 SCHOOL

Pender County Schools
Highway 210, Hampstead, NC 28443


PROJECT NO: 631310
DATE: AUGUST 2, 2024

REVISIONS	
DATE	DESCRIPTION

DOOR, FRAME AND GLAZING TYPES


A3.1.2

8/2/2024 3:57:16 PM

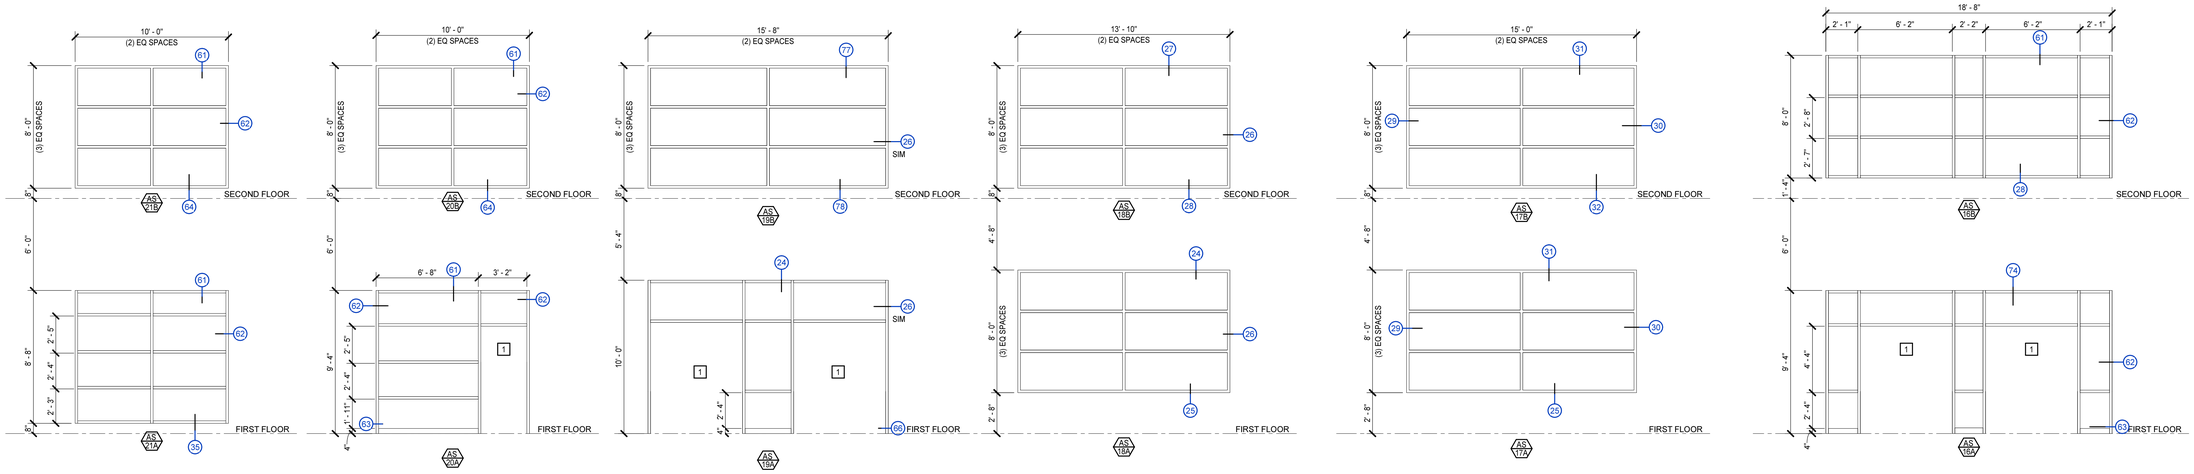


ALUMINUM STOREFRONT TYPES

1/4" = 1'-0"

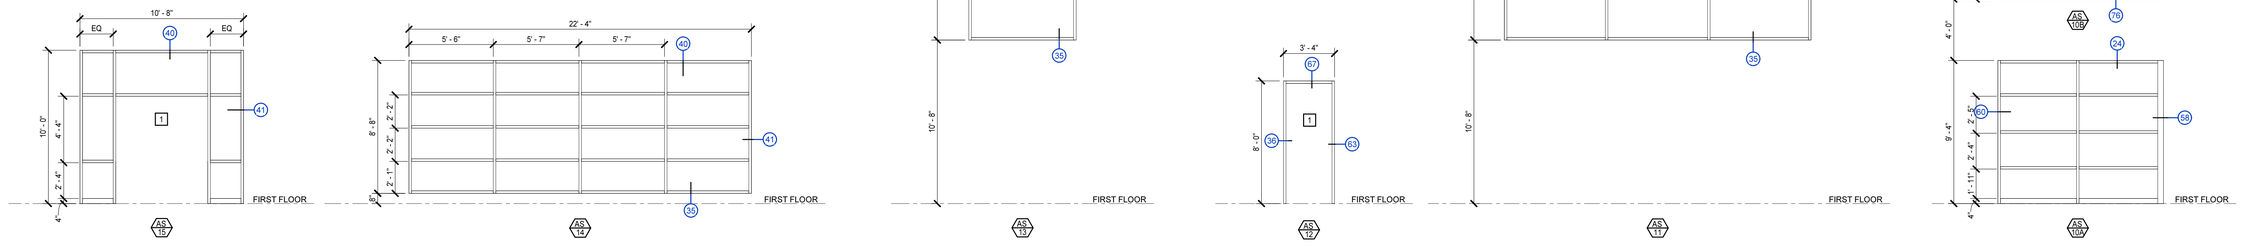

ALUMINUM STOREFRONT TYPES

1/4" = 1'-0"

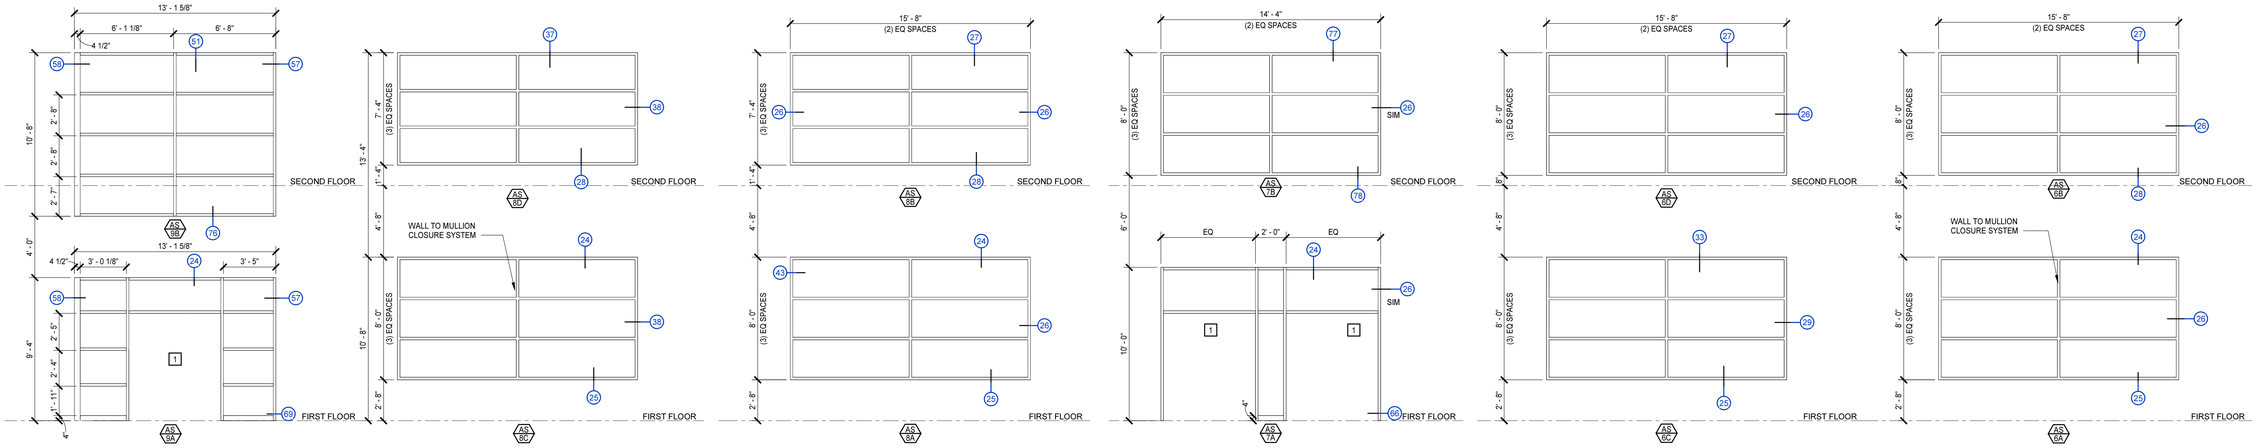

ALUMINUM STOREFRONT TYPES

1/4" = 1'-0"

MOSELEY ARCHITECTS
911 N. WEST STREET, SUITE 205 RALEIGH, NORTH CAROLINA 27603
PHONE (919) 840-0091
MOSELEYARCHITECTS.COM

ASHLEY P. DENNIS
REGISTERED ARCHITECT
11711
8/2/24
NORTH CAROLINA
RALEIGH, NC

PENDER COUNTY SCHOOLS K-8 SCHOOL

Pender County Schools
Highway 210, Hampstead, NC 28443


PROJECT NO: 631310
DATE: AUGUST 2, 2024


REVISIONS	
DATE	DESCRIPTION


FRAME TYPES

A3.1.3


8/2/2024 3:57:23 PM

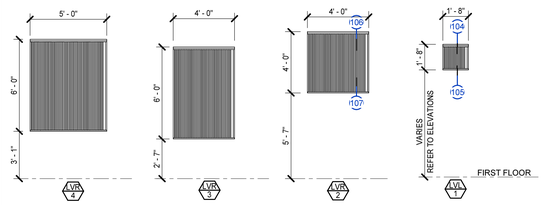

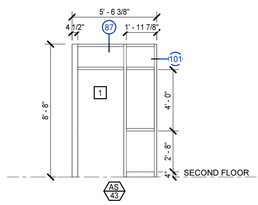


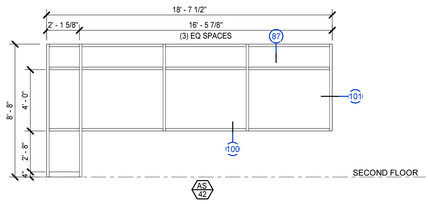



LOUVERS TYPES
1/4" = 1'-0"

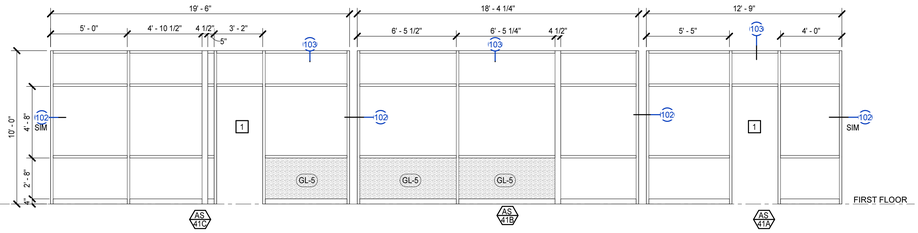



ALUMINUM STOREFRONT TYPES
1/4" = 1'-0"

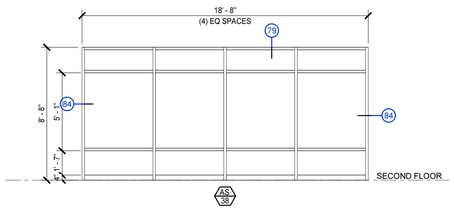

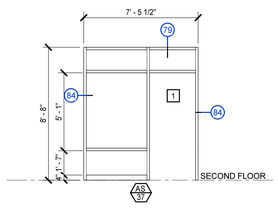


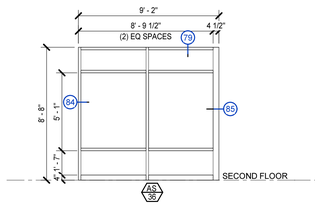


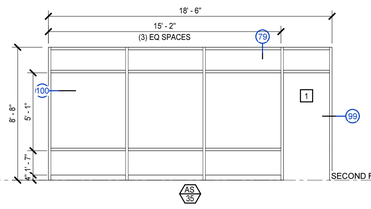


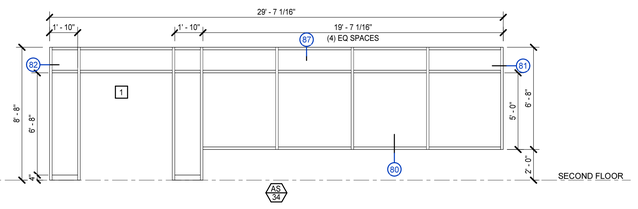



ALUMINUM STOREFRONT TYPES
1/4" = 1'-0"

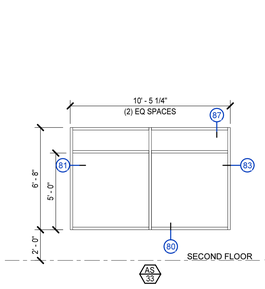


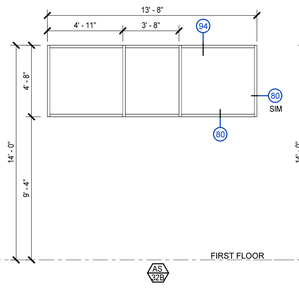


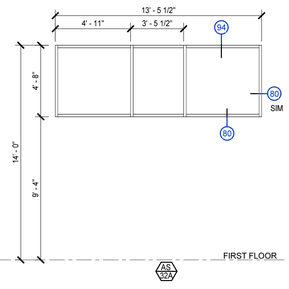


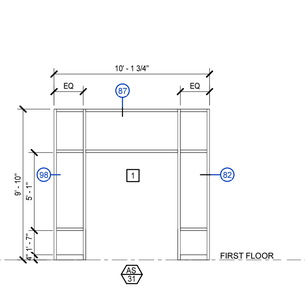

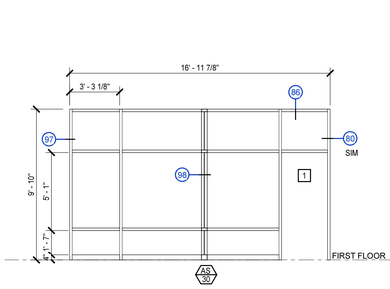


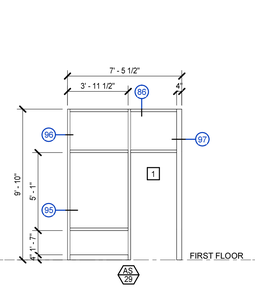


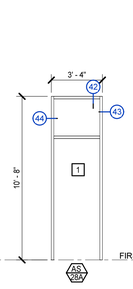


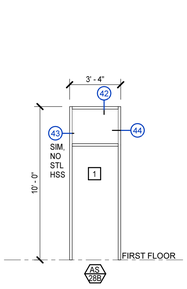



ALUMINUM STOREFRONT TYPES
1/4" = 1'-0"

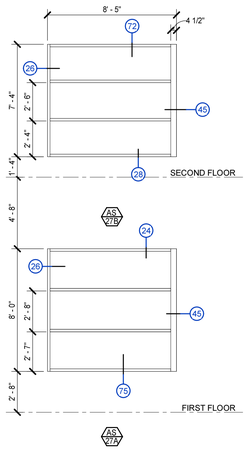


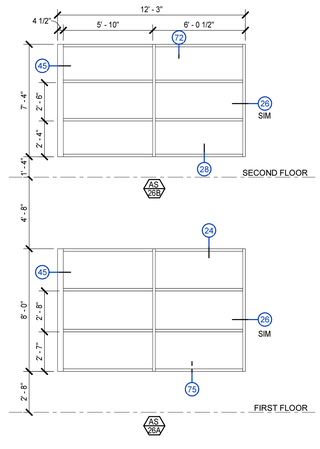


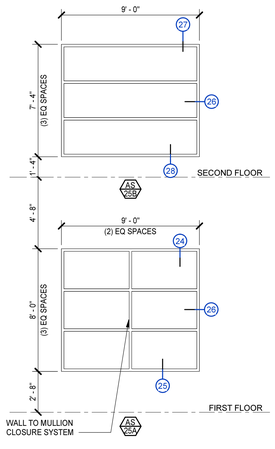

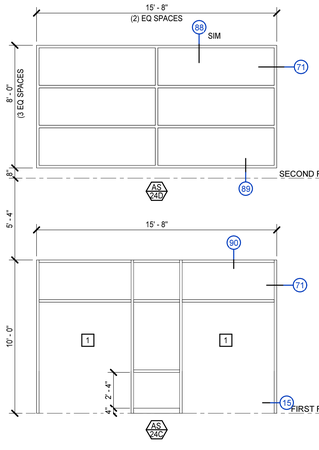

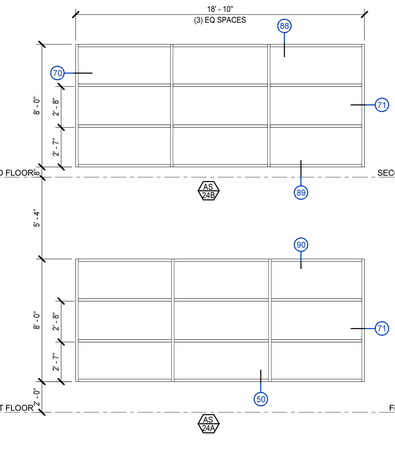

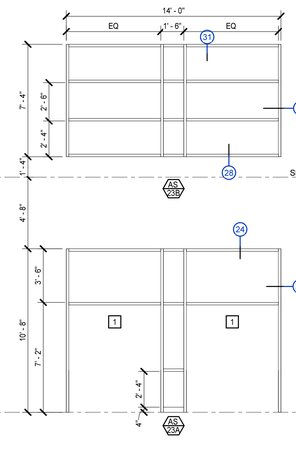

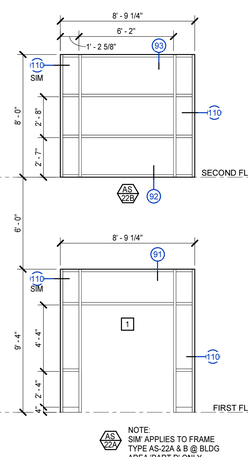

NOTE:
SIM' APPLIES TO FRAME TYPE AS-22A & B @ BLDG AREA 'PART D' ONLY.

ALUMINUM STOREFRONT TYPES
1/4" = 1'-0"

MOSELEYARCHITECTS
911 N. WEST STREET, SUITE 205 RALEIGH, NORTH CAROLINA 27603
PHONE (919) 840-0091
MOSELEYARCHITECTS.COM

ASHLEY P. DENNIS
LICENSED ARCHITECT
11711
8/2/24
NORTH CAROLINA
RALEIGH, NC

PENDER COUNTY SCHOOLS K-8 SCHOOL

Pender County Schools
Highway 210, Hampstead, NC 28443


PROJECT NO: 631310
DATE: AUGUST 2, 2024


REVISIONS	
DATE	DESCRIPTION

FRAME TYPES


A3.1.4

8/2/2024 3:57:31 PM

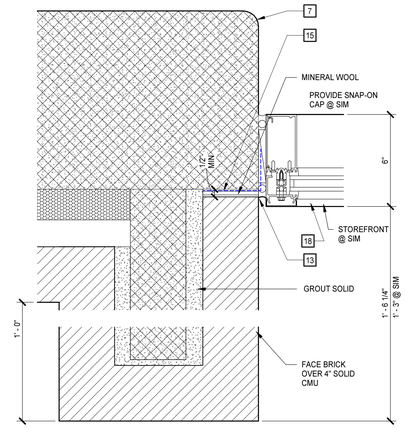


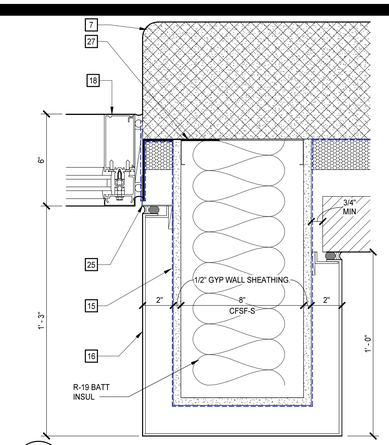


11 JAMB DETAIL
A3.1.2 A3.2.1 3" = 1'-0"

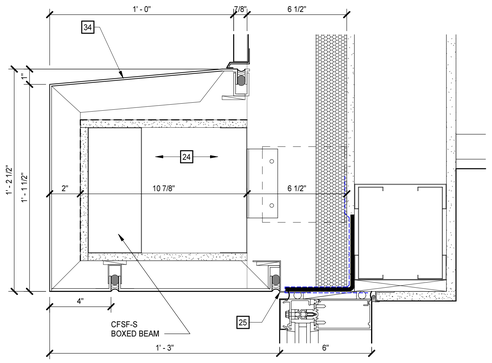


7 HEAD DETAIL
A3.1.2 A3.2.1 3" = 1'-0"

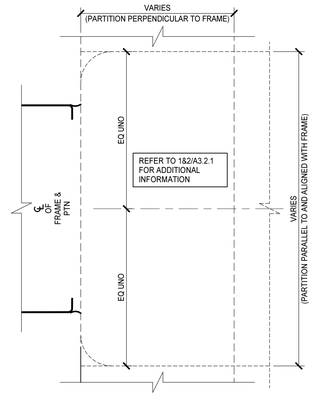


3 INTERIOR BETWEEN THE JAMB - BUTTED HEAD/JAMB/SILL
A3.2.1 6" = 1'-0"

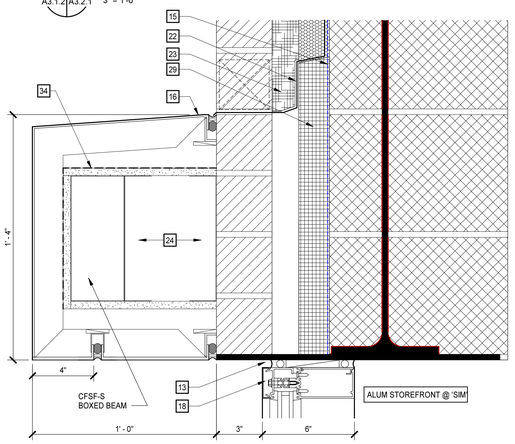

15 JAMB DETAIL
A3.1.2 A3.2.1 3" = 1'-0"

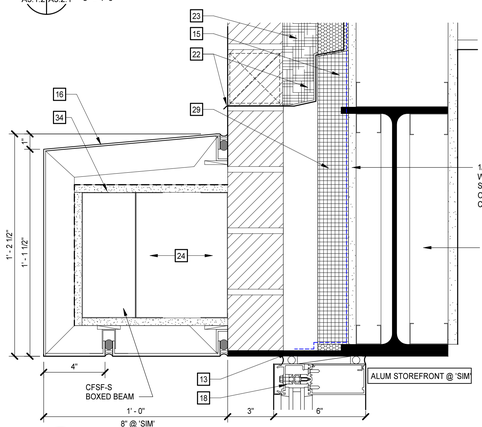


10 HEAD DETAIL
A3.1.2 A3.2.1 3" = 1'-0"

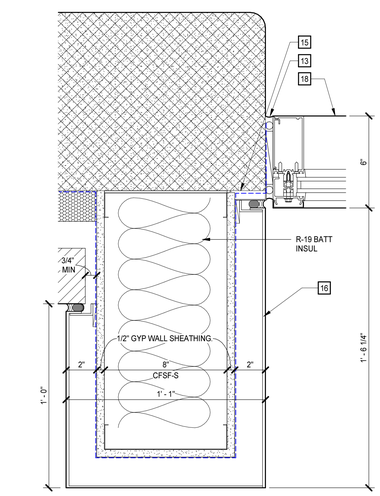


6 JAMB DETAIL
A3.1.2 A3.2.1 3" = 1'-0"


REFER TO DETAIL 11 THIS DWG FOR ADDITIONAL KEYNOTES

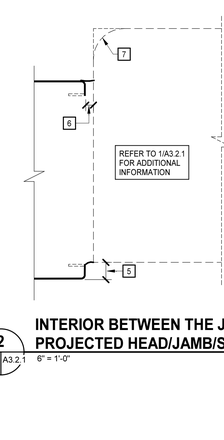


2 INTERIOR BETWEEN THE JAMB - PROJECTED HEAD/JAMB/SILL
A3.2.1 6" = 1'-0"

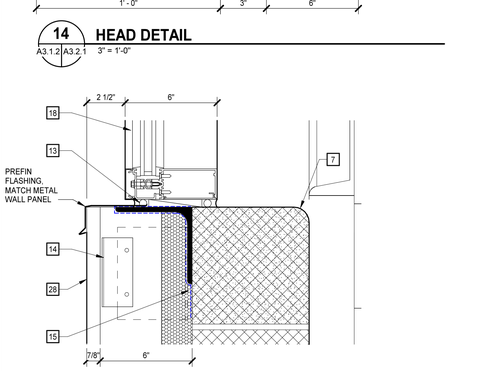


13 SILL DETAIL
A3.1.2 A3.2.1 3" = 1'-0"

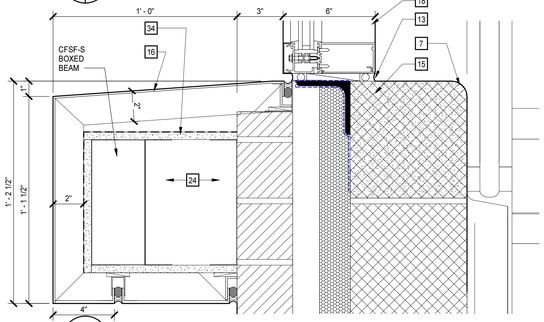


9 SILL DETAIL
A3.1.2 A3.2.1 3" = 1'-0"

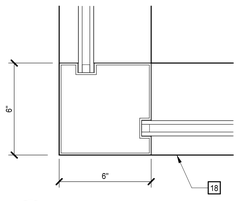

12 JAMB DETAIL
A3.1.2 A3.2.1 3" = 1'-0"

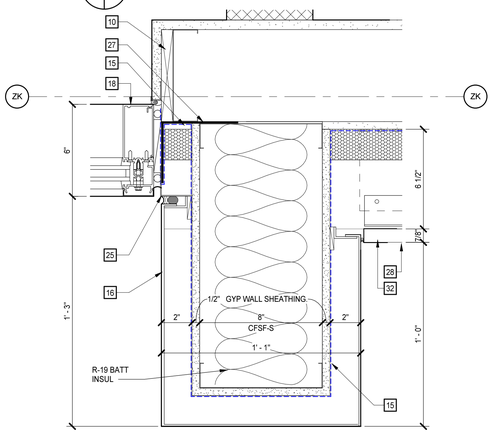


8 JAMB DETAIL
A3.1.2 A3.2.1 3" = 1'-0"

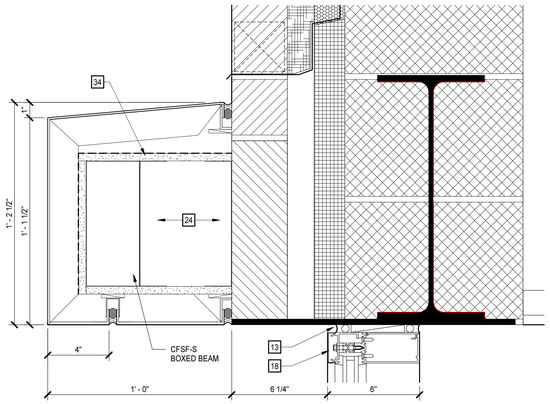


4 HEAD DETAIL
A3.1.2 A3.2.1 3" = 1'-0"


REFER TO DETAIL 10 THIS DWG FOR ADDITIONAL KEYNOTES

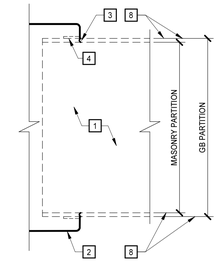


1 INTERIOR WRAP HEAD/JAMB/SILL
A3.2.1 6" = 1'-0"

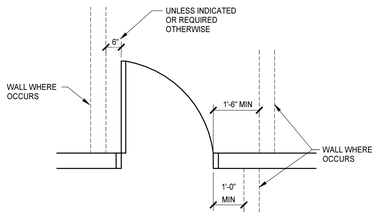

MANEUVERING CLEARANCE AT DOORS
NO SCALE

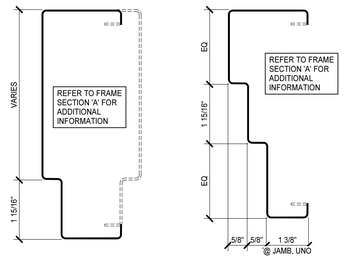

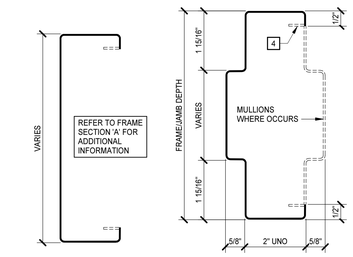

1. ALL FRAME/JAMB DEPTHS, OTHER THAN WRAP CONDITIONS, SHALL BE 6 3/4 , UNO.
2. ALL FRAME/JAMB DEPTHS AT WRAP CONDITIONS SHALL BE SIZED TO SUIT PARTITION.
3. DOORS, PANELS, GLAZING, STOPS, AND OTHER FRAME INFILLS ARE NOT SHOWN IN FRAME SECTIONS AS THEY VARY - PROVIDE SAME WHERE INDICATED.

STEEL FRAME SECTIONS
NO SCALE

DOOR AND FRAME DETAIL KEYNOTES

REPRESENTED BY n

APPLIES TO DRAWINGS A3.2.1 - A3.2.n

1	ANCHORAGES, REINFORCING, SPECIFIC PARTITION CONSTRUCTION AND/OR LINTELS ARE NOT SHOWN FOR CLARITY.
2	REFER TO FRAME SECTION IN DOOR SCHEDULE FOR TYPE.
3	SEALANT, ALL SIDES - TOOL TO 90°.
4	BACKBEND RETURN @ GB LOCATIONS ONLY.
5	9/16" @ MAS; 1/2" @ GB.
6	1/4" @ JAMBS, UNO; DIMENSION @ HEAD & SILL VARIES.
7	BULLNOSE @ CMU JAMBS & SILLS.
8	0" @ GB LOCATIONS; 1/16" @ MAS LOCATIONS.
9	SOLID SURFACE SILL
10	CONT WOOD BLOCKING
11	ALUM STOREFRONT SYSTEM
12	PREFINISHED ALUMINUM SHEET METAL SILL FLASHING WITH DRIP MATCH COLOR OF MCM
13	SHIM SPACE W/ BACKER ROD & SEALANT , ALL SIDES
14	CONT INSULATION FRAMING SYSTEM
15	AIR BARRIER TRANSITION MEMBRANE
16	MCM PANEL SYSTEM
17	14 GA 5" x 3 1/2" CFSF-NS ANGLE WITH 3/8" x 3" ANCHORS AT 16" OC
18	ALUM CURTAINWALL SYSTEM
19	FLEXIBLE FLASHING WITH METAL DRIP EDGE & BED JOINT WEEP SYSTEM
20	APC SILL
21	ALUMINUM SHEET FLASHING WITH DRIP MATCH COLOR OF MCM
22	FLEXIBLE FLASHING WITH WEEPS & METAL DRIP EDGE
23	CAVITY DRAINAGE MATERIAL
24	CFSF-S
25	PREFINISHED ALUM SHEET METAL, MATCH MCM PANELS
26	CONT BACKER ROD & SEALANT
27	14 GA 5" x 4" CFSF-NS ANGLE WITH 3/8" x 3" ACHORS AT 16" OC
28	METAL WALL PANEL SYSTEM
29	RIGID INSULATION
30	14 GA 5" x 4 1/2" CFSF-NS ANGLE WITH 3/8" x 3" ACHORS AT 16" OC
31	CFSF BOXED BEAM, REFER TO STRUCTURAL DWGS
32	METAL WALL PANEL SYSTEM CLOSURE TRIM
33	BOND BEAM, REFER TO STRUCTURAL DWGS
34	1/2" EXTERIOR SHEATHING W/ ICE & WATER SHIELD TOP AND FRONT

GENERAL NOTES

A. FRAME DETAILS MAY BE MIRRORED, OPP HAND, ROTATED, ETC., REFER TO PLANS FOR FRAME ORIENTATION

MOSELEYARCHITECTS
911 N. WEST STREET, SUITE 205 RALEIGH, NORTH CAROLINA 27603
PHONE (919) 840-0091
MOSELEYARCHITECTS.COM

ASHLEY P. DENNIS
REGISTERED ARCHITECT
11711
8/2/24
NORTH CAROLINA
RALEIGH, NC

PENDER COUNTY SCHOOLS K-8 SCHOOL

Pender County Schools
Highway 210, Hampstead, NC 28443


PROJECT NO: 631310
DATE: AUGUST 2, 2024

REVISIONS	
DATE	DESCRIPTION


DOOR AND FRAME DETAILS

A3.2.1


8/2/2024 3:57:37 PM

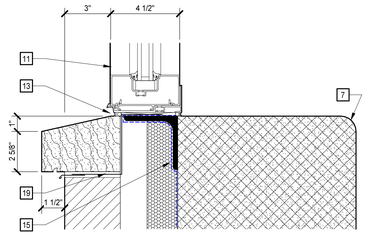


35 A3.1.3 | A3.2.2 — **SILL DETAIL** 3" = 1'-0"

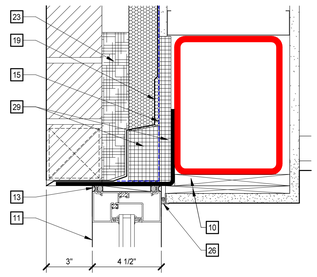


31 A3.1.3 | A3.2.2 — **HEAD DETAIL** 3" = 1'-0"

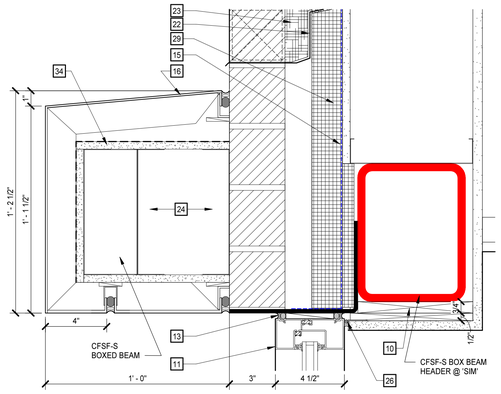


27 A3.1.2 | A3.2.2 — **HEAD DETAIL** 3" = 1'-0"

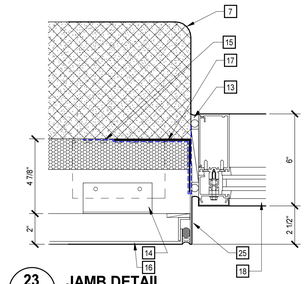


23 A3.1.2 | A3.2.2 — **JAMB DETAIL** 3" = 1'-0"

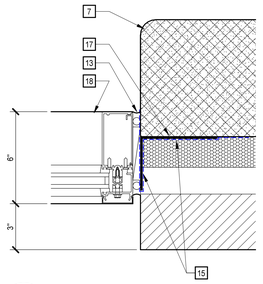


19 A3.1.2 | A3.2.2 — **JAMB DETAIL** 3" = 1'-0"

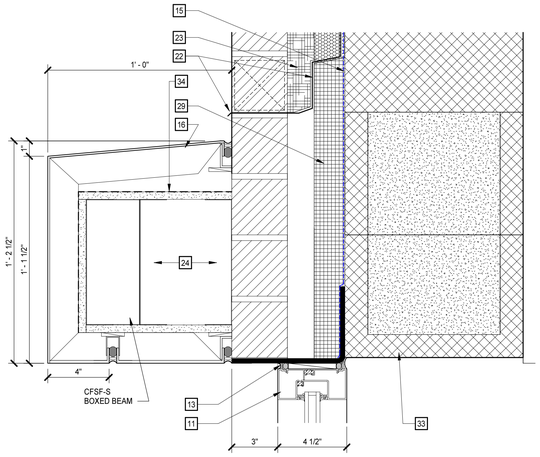


34 A3.1.3 | A3.2.2 — **HEAD DETAIL** 3" = 1'-0"

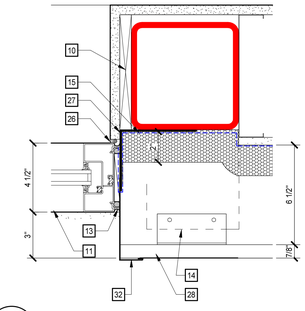


30 A3.1.3 | A3.2.2 — **JAMB DETAIL** 3" = 1'-0"

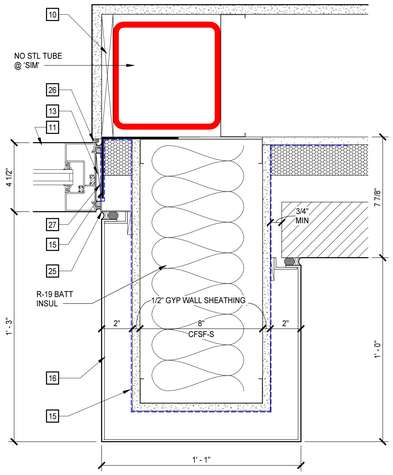


26 A2.2.1 | A3.2.2 — **JAMB DETAIL** 3" = 1'-0"

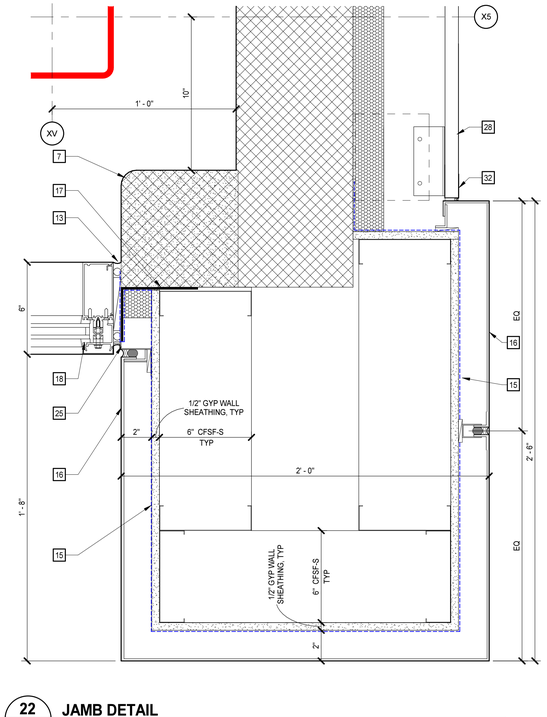


22 A2.2.2 | A3.2.2 — **JAMB DETAIL** 3" = 1'-0"

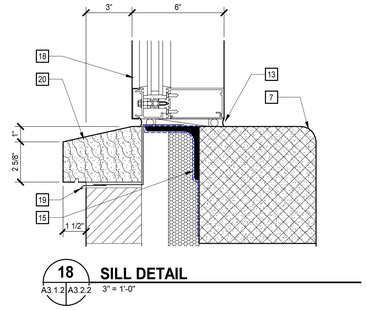


18 A3.1.2 | A3.2.2 — **SILL DETAIL** 3" = 1'-0"

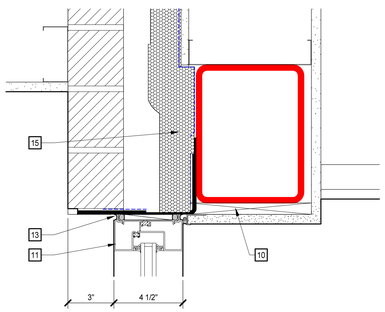


33 A3.1.3 | A3.2.2 — **HEAD DETAIL** 3" = 1'-0"

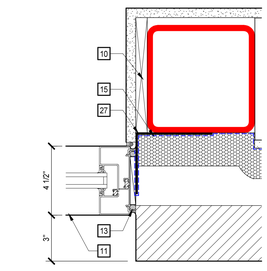


29 A3.1.3 | A3.2.2 — **JAMB DETAIL** 3" = 1'-0"

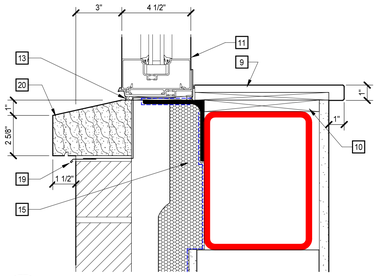


25 A3.1.2 | A3.2.2 — **SILL DETAIL** 3" = 1'-0"

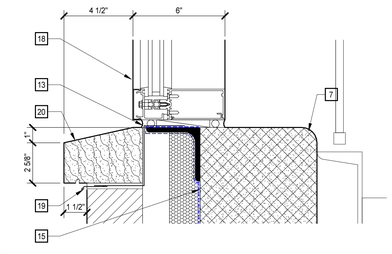


21 A3.1.2 | A3.2.2 — **SILL DETAIL** 3" = 1'-0"

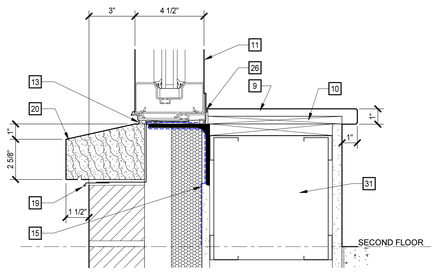


32 A3.1.3 | A3.2.2 — **SILL DETAIL** 3" = 1'-0"

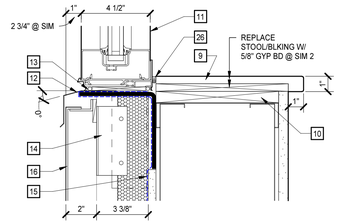


28 A3.1.2 | A3.2.2 — **SILL DETAIL** 3" = 1'-0"

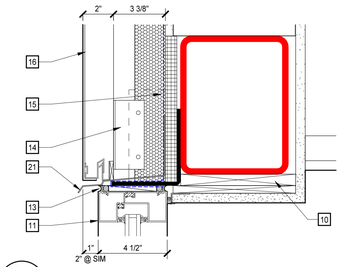

24 A3.1.2 | A3.2.2 — **HEAD DETAIL** 3" = 1'-0"

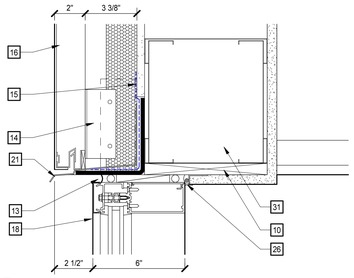

20 A3.1.2 | A3.2.2 — **HEAD DETAIL** 3" = 1'-0"

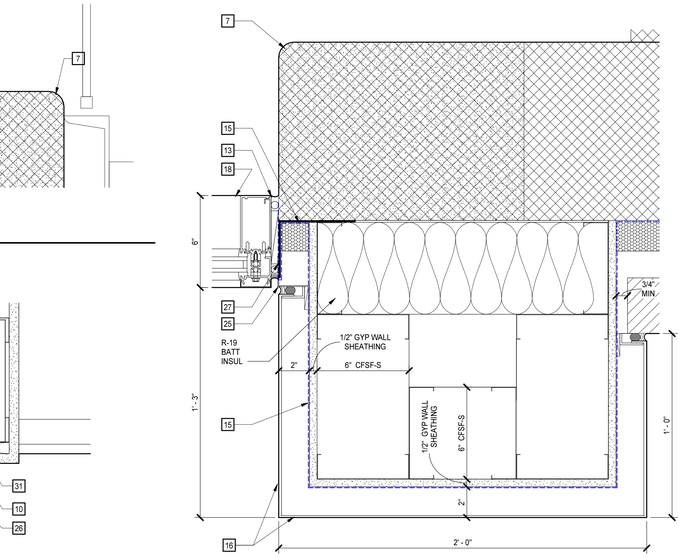

16 A2.2.1 | A3.2.2 — **JAMB DETAIL** 3" = 1'-0"

17 A3.1.2 | A3.2.2 — **HEAD DETAIL** 3" = 1'-0"

MOSELEYARCHITECTS
911 N. WEST STREET, SUITE 205 RALEIGH, NORTH CAROLINA 27603
PHONE (919) 840-0091
MOSELEYARCHITECTS.COM

ASHLEY P. DENNIS
LICENSED ARCHITECT
11711
8/2/24
NORTH CAROLINA
RALEIGH, NC

PENDER COUNTY SCHOOLS K-8 SCHOOL

Pender County Schools
Highway 210, Hampstead, NC 28443


PROJECT NO: 631310
DATE: AUGUST 2, 2024

REVISIONS	
DATE	DESCRIPTION


DOOR AND FRAME DETAILS

A3.2.2


8/2/2024 3:57:46 PM

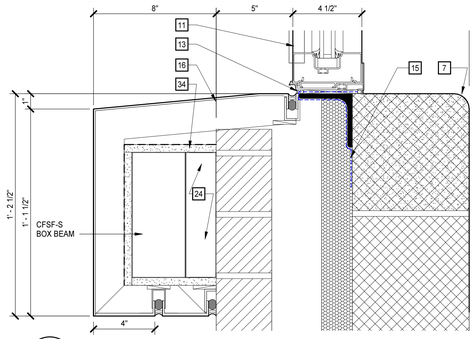


50 SILL DETAIL
A3.1.4 A3.2.3 3" = 1'-0"

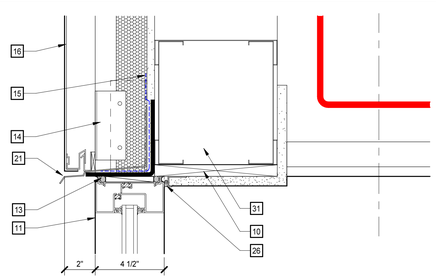


46 HEAD DETAIL
A3.1.2 A3.2.3 3" = 1'-0"

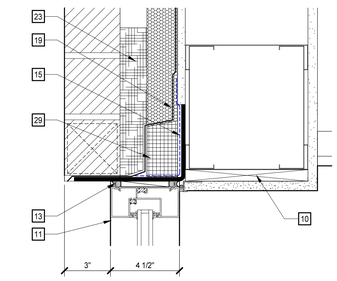


42 HEAD DETAIL
A3.1.4 A3.2.3 3" = 1'-0"

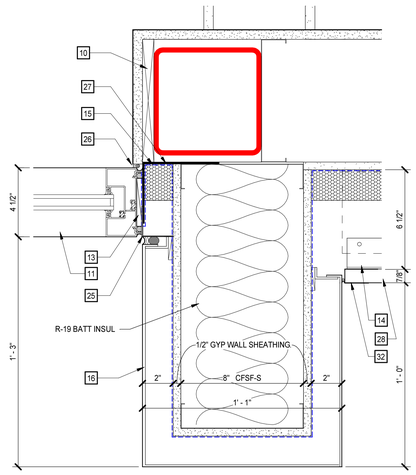


38 JAMB DETAIL
A3.1.2 A3.2.3 3" = 1'-0"

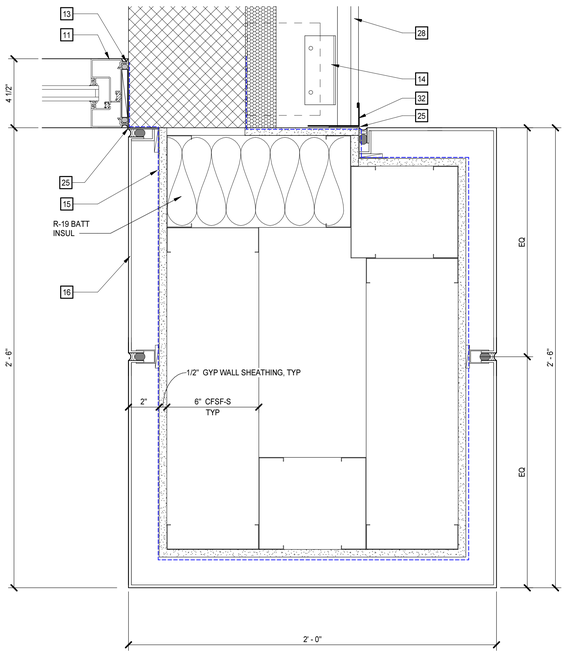


49 JAMB DETAIL
A2.2.2 A3.2.3 3" = 1'-0"

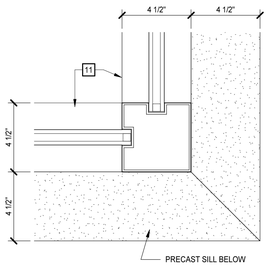


45 JAMB DETAIL
A3.1.2 A3.2.3 3" = 1'-0"

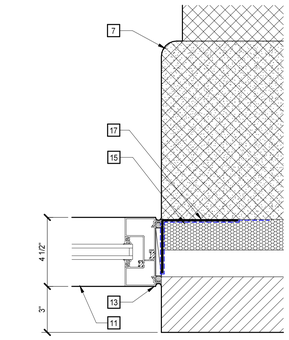


41 JAMB DETAIL
A3.1.3 A3.2.3 3" = 1'-0"

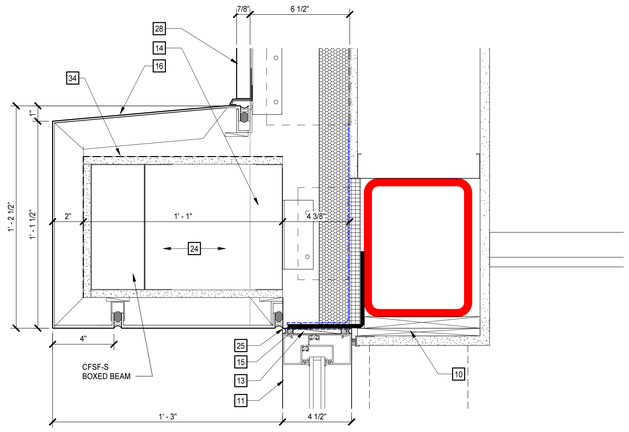


37 HEAD DETAIL
A3.1.2 A3.2.3 3" = 1'-0"

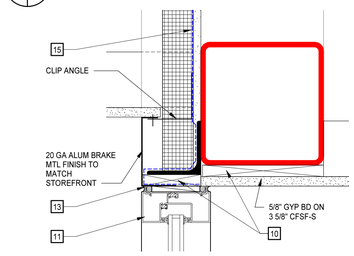


48 HEAD DETAIL
A3.1.2 A3.2.3 3" = 1'-0"

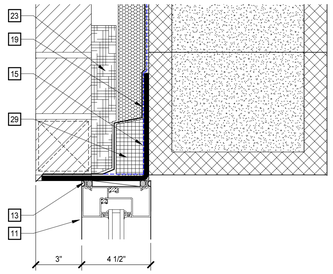


40 HEAD DETAIL
A3.1.3 A3.2.3 3" = 1'-0"

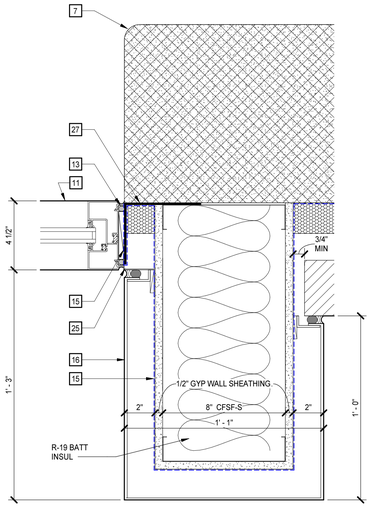


36 JAMB DETAIL
A3.1.3 A3.2.3 3" = 1'-0"

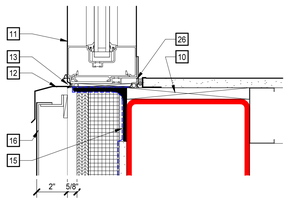

47 SILL DETAIL
A3.1.2 A3.2.3 3" = 1'-0"

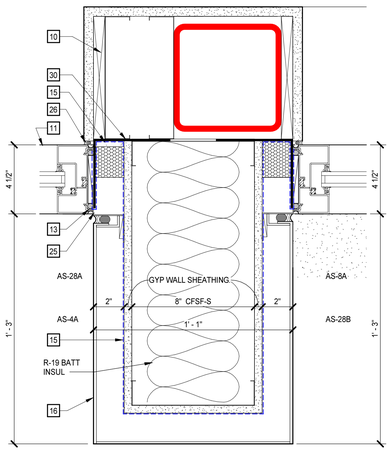

43 JAMB DETAIL
A3.1.2 A3.2.3 3" = 1'-0"

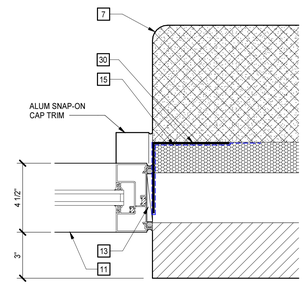

39 JAMB DETAIL
A3.1.4 A3.2.3 3" = 1'-0"

44 JAMB DETAIL
A3.1.4 A3.2.3 3" = 1'-0"

MOSELEYARCHITECTS
911 N. WEST STREET, SUITE 205 RALEIGH, NORTH CAROLINA 27603
PHONE (919) 840-0091
MOSELEYARCHITECTS.COM

ASHLEY P. DENNIS
REGISTERED ARCHITECT
11711
8/2/24
NORTH CAROLINA
RALEIGH, NC

PENDER COUNTY SCHOOLS K-8 SCHOOL

Pender County Schools
Highway 210, Hampstead, NC 28443


PROJECT NO: 631310
DATE: AUGUST 2, 2024

REVISIONS	
DATE	DESCRIPTION


DOOR AND FRAME DETAILS

A3.2.3


8/2/2024 3:57:52 PM

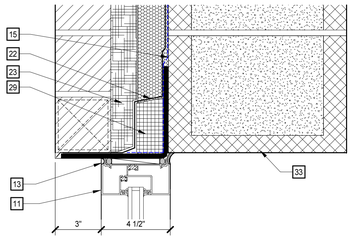


67 A3.1.3 A3.2.4 **HEAD DETAIL** 3" = 1'-0"

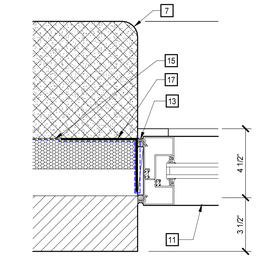


63 A3.1.3 A3.2.4 **JAMB DETAIL** 3" = 1'-0"

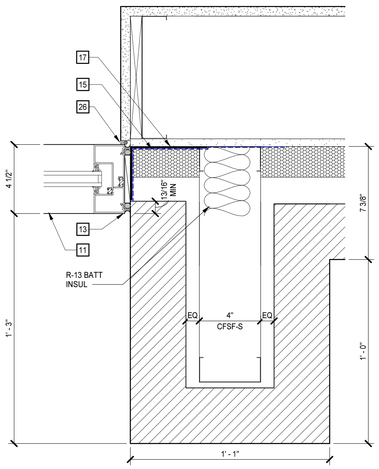


66 A3.1.3 A3.2.4 **JAMB DETAIL** 3" = 1'-0"

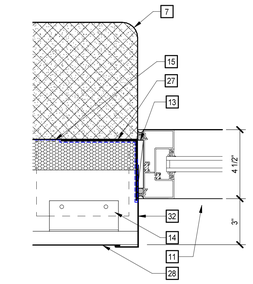


62 A3.1.3 A3.2.4 **JAMB DETAIL** 3" = 1'-0"

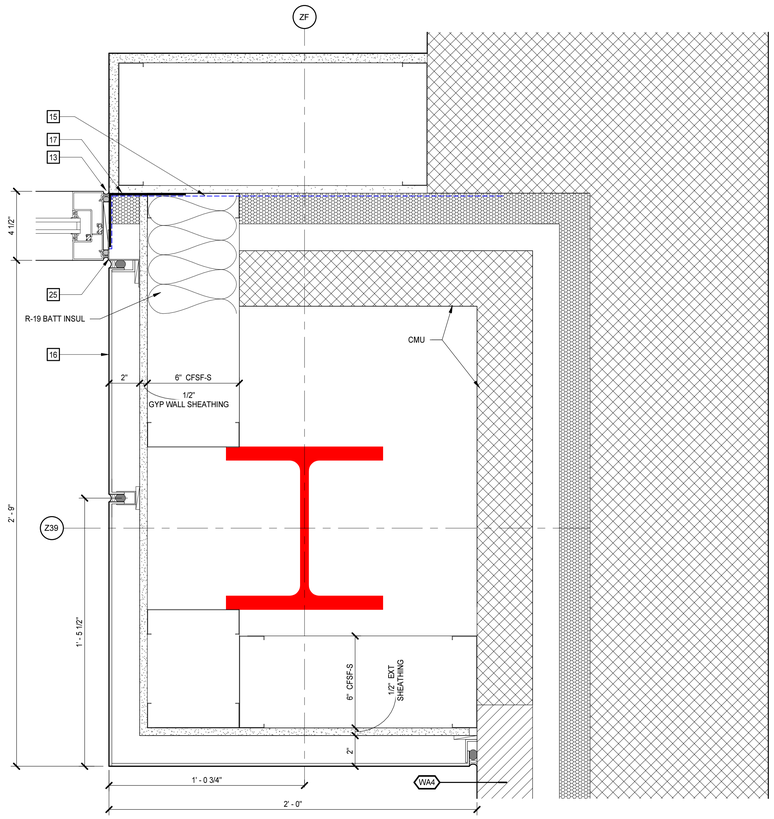


57 A3.1.3 A3.2.4 **JAMB DETAIL** 3" = 1'-0"

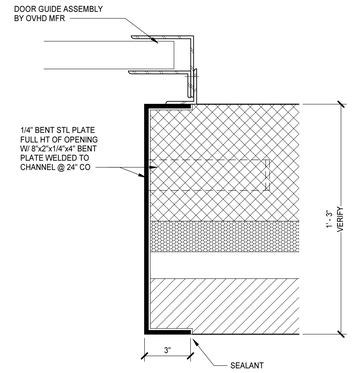


54 A1.2 A3.2.4 **JAMB DETAIL** 3" = 1'-0"

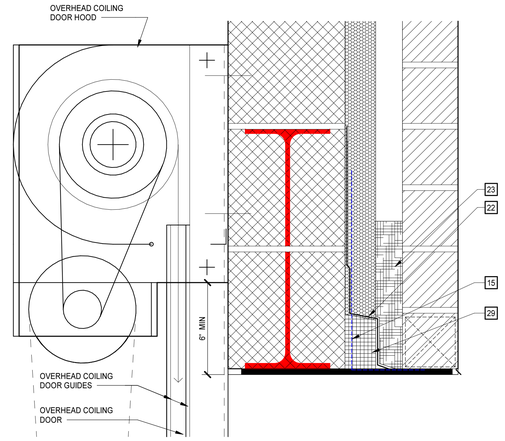


53 A5.1.13 A3.2.4 **HEAD DETAIL** 3" = 1'-0"

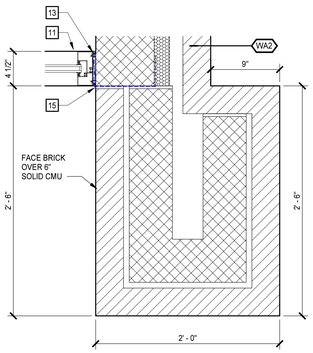


65 A3.1.2 A3.2.4 **JAMB DETAIL** 1 1/2" = 1'-0"

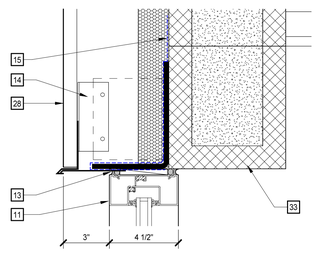


61 A3.1.3 A3.2.4 **HEAD DETAIL** 3" = 1'-0"

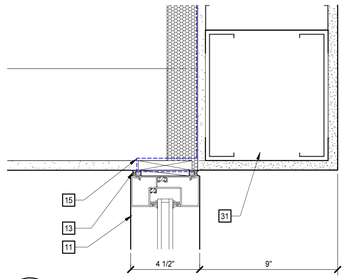


59 A3.1.3 A3.2.4 **HEAD DETAIL** 3" = 1'-0"

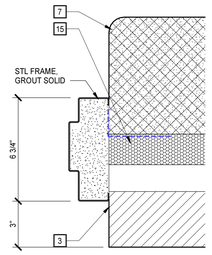


56 A3.2.4 **JAMB DETAIL** 3" = 1'-0"

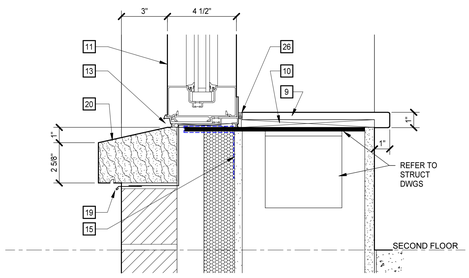


52 A5.1.11 A3.2.4 **SILL DETAIL** 3" = 1'-0"

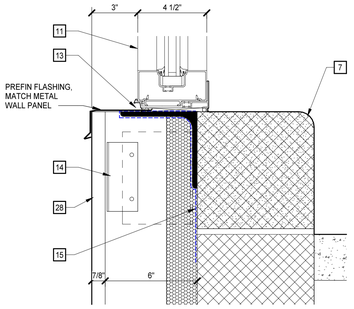


64 A3.1.3 A3.2.4 **SILL DETAIL** 3" = 1'-0"

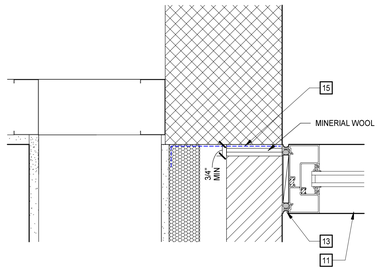


60 A3.1.3 A3.2.4 **JAMB DETAIL** 3" = 1'-0"

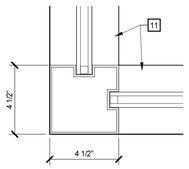

58 A3.1.3 A3.2.4 **JAMB DETAIL** 3" = 1'-0"

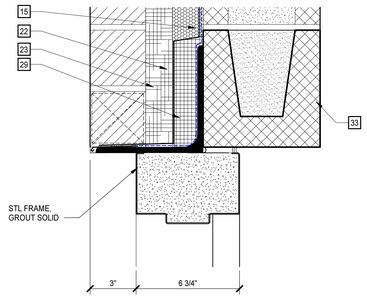

55 A1.2 A3.2.4 **HEAD DETAIL** 3" = 1'-0"

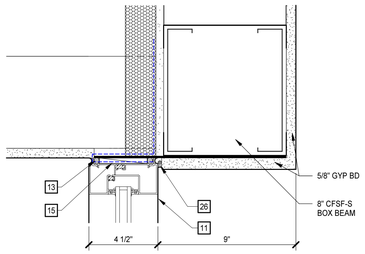

51 A3.1.3 A3.2.4 **HEAD DETAIL** 3" = 1'-0"

MOSELEY ARCHITECTS
911 N. WEST STREET, SUITE 205 RALEIGH, NORTH CAROLINA 27603
PHONE (919) 840-0391
MOSELEYARCHITECTS.COM

ASHLEY P. DENNIS REGISTERED ARCHITECT 11711 8/2/24 NORTH CAROLINA RALEIGH, NC

PENDER COUNTY SCHOOLS K-8 SCHOOL

Pender County Schools
Highway 210, Hampstead, NC 28443


PROJECT NO: 631310
DATE: AUGUST 2, 2024

REVISIONS	
DATE	DESCRIPTION


DOOR AND FRAME DETAILS

A3.2.4


8/2/2024 3:57:59 PM

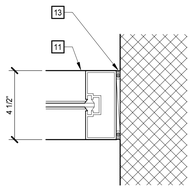


82 JAMB DETAIL
A3.1.4 A3.2.5 3" = 1'-0"

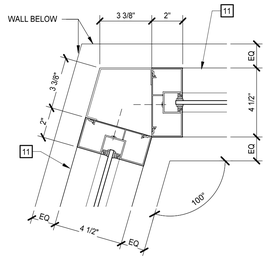


81 JAMB DETAIL
A3.1.4 A3.2.5 3" = 1'-0"

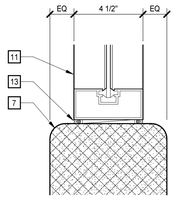


80 SILL DETAIL
A3.1.4 A3.2.5 3" = 1'-0"

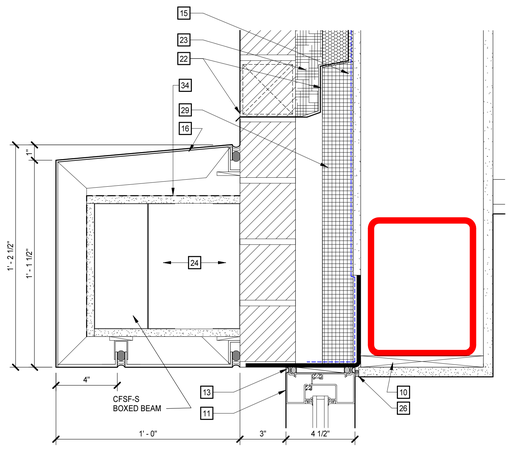


77 HEAD DETAIL
A3.1.3 A3.2.5 3" = 1'-0"

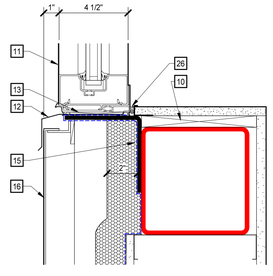


76 SILL DETAIL
A3.1.3 A3.2.5 3" = 1'-0"

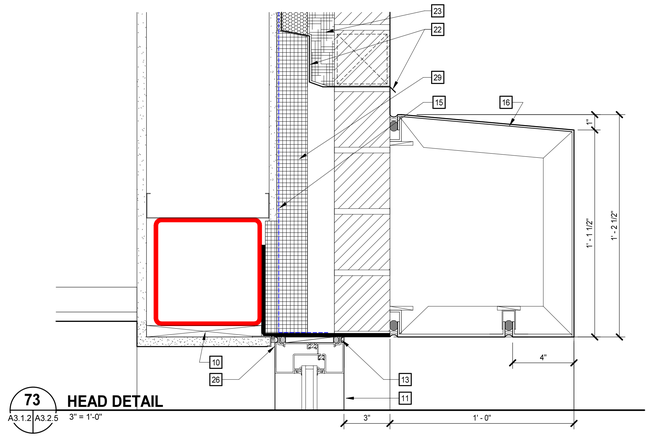


73 HEAD DETAIL
A3.1.2 A3.2.5 3" = 1'-0"

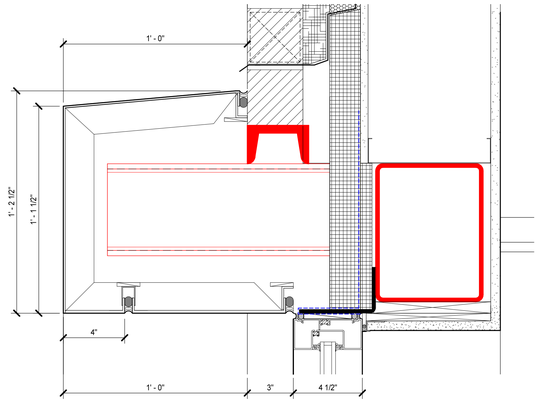


72 HEAD DETAIL
A3.1.4 A3.2.5 3" = 1'-0"

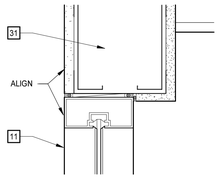


79 HEAD DETAIL
A3.1.4 A3.2.5 3" = 1'-0"

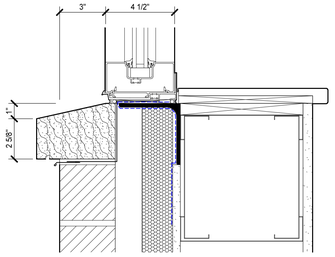


75 SILL DETAIL
A3.1.2 A3.2.5 3" = 1'-0"

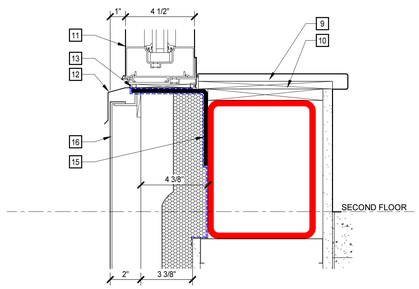


78 SILL DETAIL
A3.1.3 A3.2.5 3" = 1'-0"

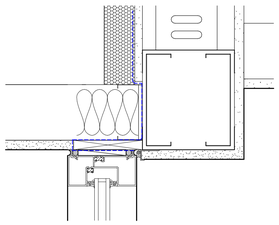


74 HEAD DETAIL
A3.1.3 A3.2.5 3" = 1'-0"

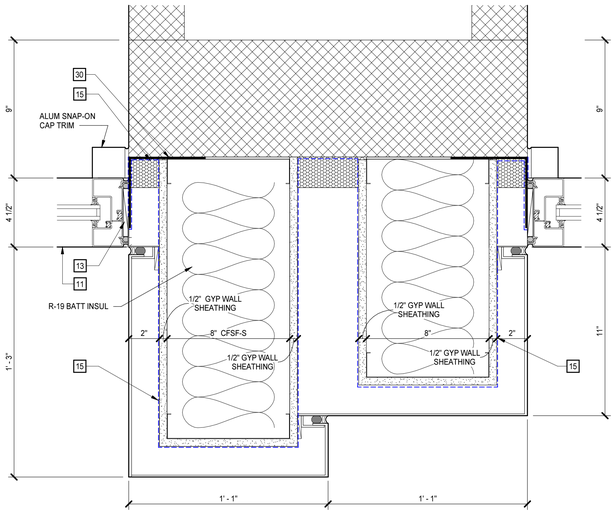


71 JAMB DETAIL
A3.1.4 A3.2.5 3" = 1'-0"

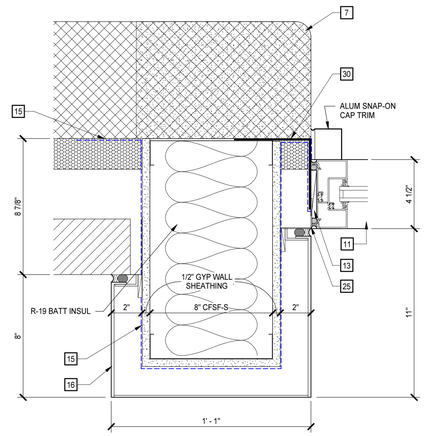

70 JAMB DETAIL
A3.1.4 A3.2.5 3" = 1'-0"

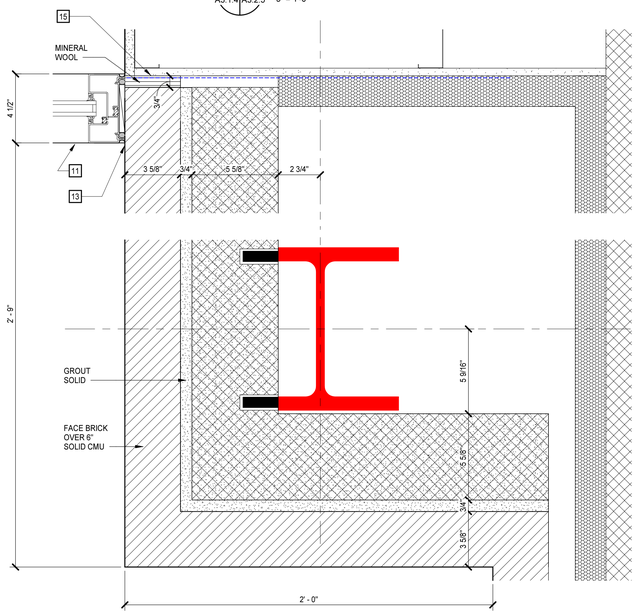

69 JAMB DETAIL
A3.1.3 A3.2.5 3" = 1'-0"

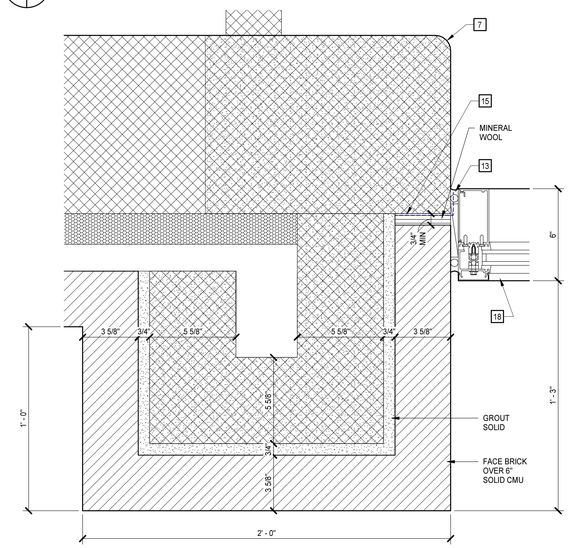

68 JAMB DETAIL
A3.1.2 A3.2.5 3" = 1'-0"

MOSELEYARCHITECTS
911 N. WEST STREET, SUITE 205 RALEIGH, NORTH CAROLINA 27603
PHONE (919) 840-0091
MOSELEYARCHITECTS.COM

ASHLEY P. DENNIS
REGISTERED ARCHITECT
11711
8/2/24
NORTH CAROLINA
RALEIGH, NC

PENDER COUNTY SCHOOLS K-8 SCHOOL

Pender County Schools
Highway 210, Hampstead, NC 28443


PROJECT NO: 631310
DATE: AUGUST 2, 2024

DATE	REVISIONS DESCRIPTION


DOOR AND FRAME DETAILS

A3.2.5


8/2/2024 3:58:05 PM

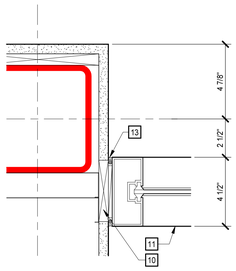


100 A3.1.4 A3.2.6 — **JAMB DETAIL** 3" = 1'-0"

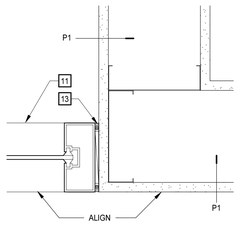


99 A3.1.4 A3.2.6 — **JAMB DETAIL** 3" = 1'-0"

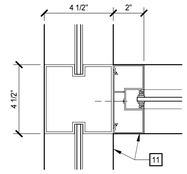


98 A3.1.4 A3.2.6 — **JAMB DETAIL** 3" = 1'-0"

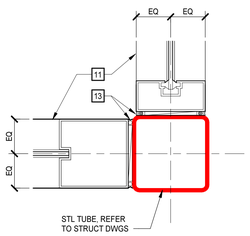


97 A3.1.4 A3.2.6 — **JAMB DETAIL** 3" = 1'-0"

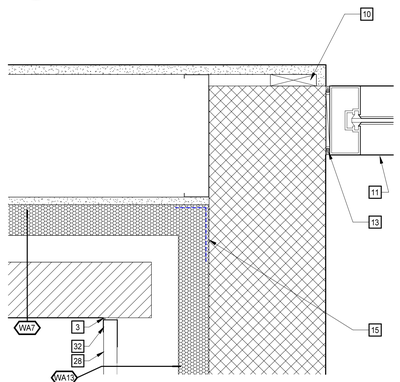


96 A2.2.3 A3.2.6 — **JAMB DETAIL** 3" = 1'-0"

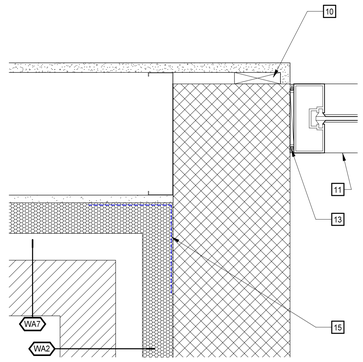


95 A3.1.4 A3.2.6 — **JAMB DETAIL** 3" = 1'-0"

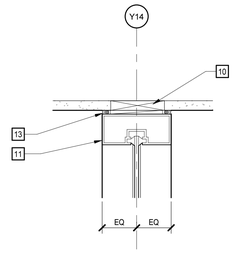


94 A3.1.4 A3.2.6 — **HEAD DETAIL** 3" = 1'-0"

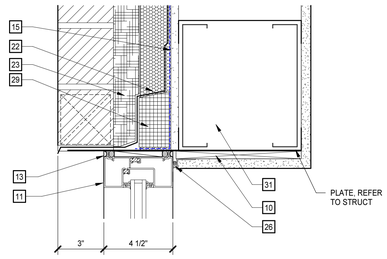


93 A3.1.4 A3.2.6 — **HEAD DETAIL** 3" = 1'-0"

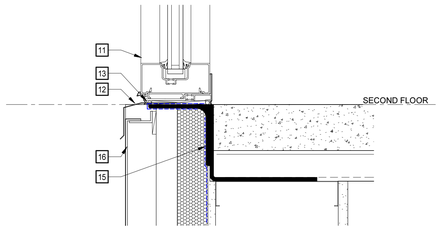


92 A3.1.4 A3.2.6 — **SILL DETAIL** 3" = 1'-0"

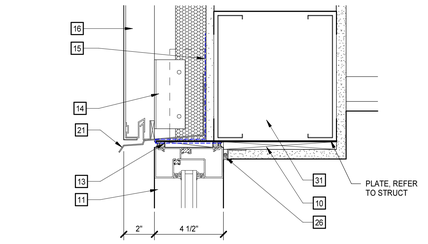


91 A3.1.4 A3.2.6 — **HEAD DETAIL** 3" = 1'-0"

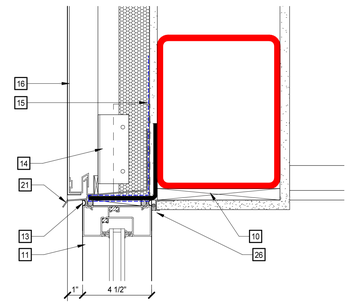


90 A3.1.4 A3.2.6 — **HEAD DETAIL** 3" = 1'-0"

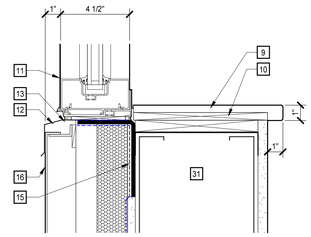


89 A3.1.4 A3.2.6 — **SILL DETAIL** 3" = 1'-0"

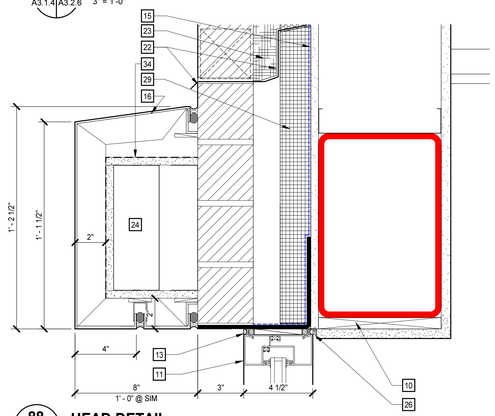


88 A3.1.4 A3.2.6 — **HEAD DETAIL** 3" = 1'-0"

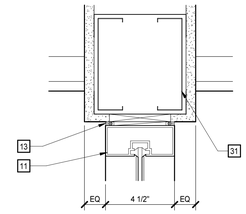


87 A3.1.4 A3.2.6 — **HEAD DETAIL** 3" = 1'-0"

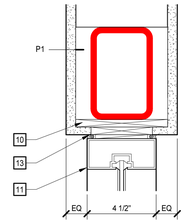


86 A3.1.4 A3.2.6 — **HEAD DETAIL** 3" = 1'-0"

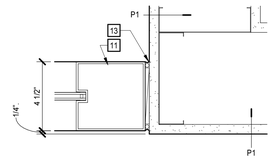

85 A3.1.4 A3.2.6 — **JAMB DETAIL** 3" = 1'-0"

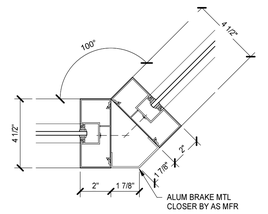

84 A3.1.4 A3.2.6 — **JAMB DETAIL** 3" = 1'-0"

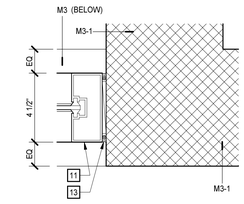

83 A3.1.4 A3.2.6 — **JAMB DETAIL** 3" = 1'-0"

MOSELEY ARCHITECTS
911 N. WEST STREET, SUITE 205 RALEIGH, NORTH CAROLINA 27603
PHONE (919) 840-0091
MOSELEYARCHITECTS.COM

ASHLEY P. DENNIS — REGISTERED ARCHITECT — 11711 — 8/2/24 — NORTH CAROLINA — RALEIGH, NC

PENDER COUNTY SCHOOLS K-8 SCHOOL

Pender County Schools
Highway 210, Hampstead, NC 28443


PROJECT NO: 631310
DATE: AUGUST 2, 2024

REVISIONS	
DATE	DESCRIPTION


DOOR AND FRAME DETAILS

A3.2.6


8/2/2024 3:58:13 PM

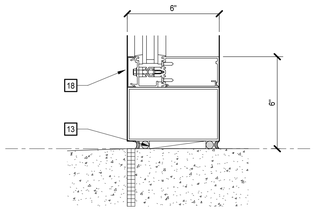


111 SILL DETAIL
A3.1.2 A3.2.7 3" = 1'-0"

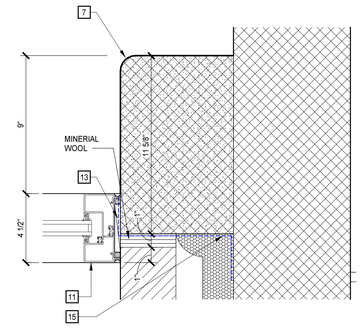


110 JAMB DETAIL
A3.1.4 A3.2.7 3" = 1'-0"

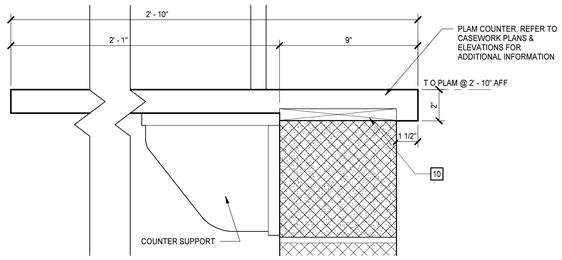


109 SILL DETAIL
A3.2.7 3" = 1'-0"

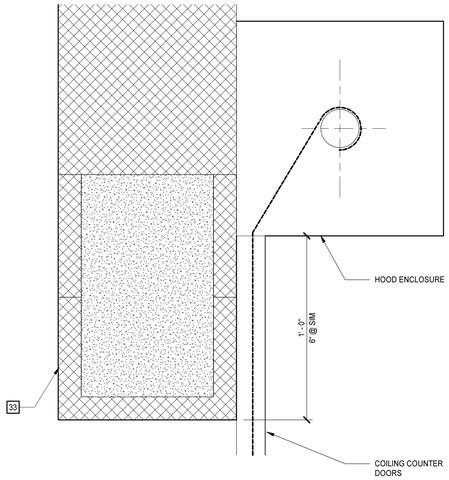


108 HEAD DETAIL
A3.2.7 3" = 1'-0"

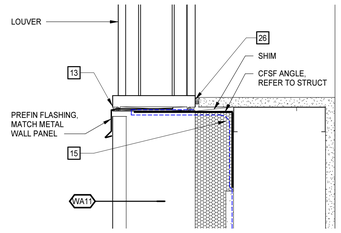


107 SILL DETAIL
A3.1.4 A3.2.7 3" = 1'-0"

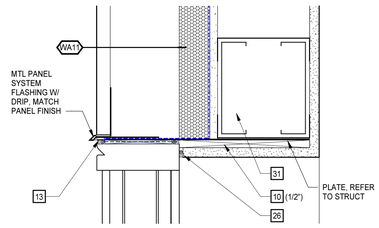


106 HEAD DETAIL
A3.1.4 A3.2.7 3" = 1'-0"

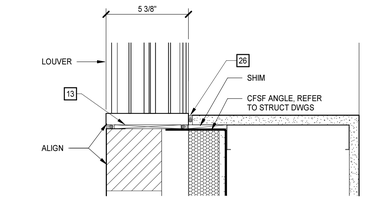


105 SILL DETAIL
A3.1.4 A3.2.7 3" = 1'-0"

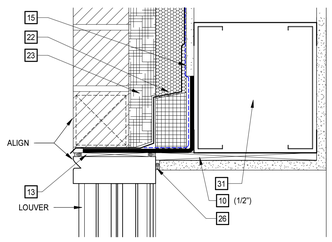


104 HEAD DETAIL
A3.1.4 A3.2.7 3" = 1'-0"

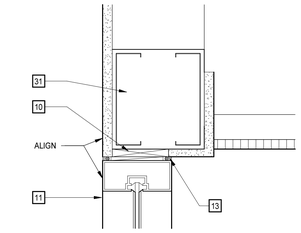


103 HEAD DETAIL
A3.1.4 A3.2.7 3" = 1'-0"

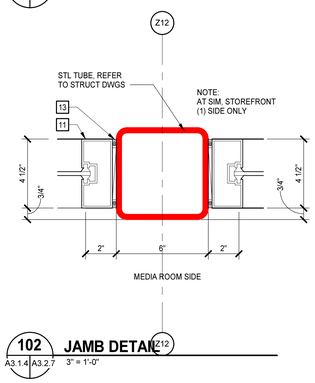

102 JAMB DETAIL
A3.1.4 A3.2.7 3" = 1'-0"

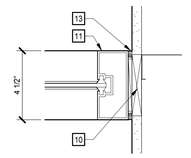

101 JAMB DETAIL
A3.1.4 A3.2.7 3" = 1'-0"

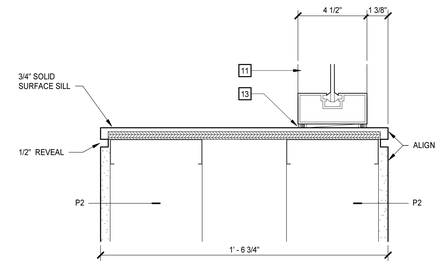

100 SILL DETAIL
A3.1.4 A3.2.7 3" = 1'-0"

MOSELEY ARCHITECTS
911 N. WEST STREET, SUITE 205 RALEIGH, NORTH CAROLINA 27603
PHONE (919) 840-0091
MOSELEYARCHITECTS.COM

ASHLEY P. DENNIS
REGISTERED ARCHITECT
11711
8/2/24
NORTH CAROLINA
RALEIGH, NC

PENDER COUNTY SCHOOLS K-8 SCHOOL

Pender County Schools
Highway 210, Hampstead, NC 28443


PROJECT NO: 631310
DATE: AUGUST 2, 2024

REVISIONS	
DATE	DESCRIPTION

DOOR AND FRAME DETAILS

A3.2.7

8/2/2024 3:58:18 PM

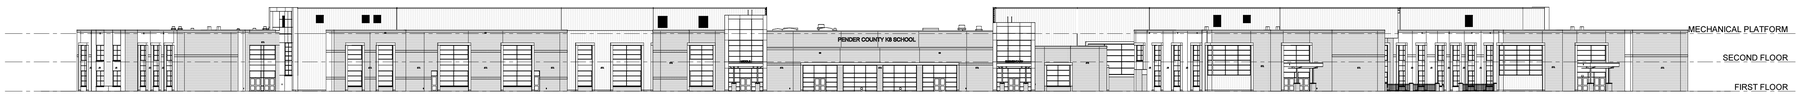

1 A2.0.1 A4.0.1 **OVERALL BUILDING ELEVATION**
1/32" = 1'-0"



2 A2.0.1 A4.0.1 **OVERALL BUILDING ELEVATION**
1/32" = 1'-0"

3 A2.0.1 A4.0.1 **OVERALL BUILDING ELEVATION**
1/32" = 1'-0"



4 A2.0.1 A4.0.1 **OVERALL BUILDING ELEVATION**
1/32" = 1'-0"

MOSELEYARCHITECTS
911 N. WEST STREET, SUITE 205 RALEIGH, NORTH CAROLINA 27603
PHONE (919) 840-0091
MOSELEYARCHITECTS.COM

ASHLEY P. DENNIS
REGISTERED ARCHITECT
11711
8/2/24
NORTH CAROLINA
RALEIGH, NC

PENDER COUNTY SCHOOLS K-8 SCHOOL

Pender County Schools
Highway 210, Hampstead, NC 28443


PROJECT NO: 631310
DATE: AUGUST 2, 2024

REVISIONS	
DATE	DESCRIPTION


OVERALL BUILDING ELEVATIONS

A4.0.1


8/2/2024 3:58:43 PM

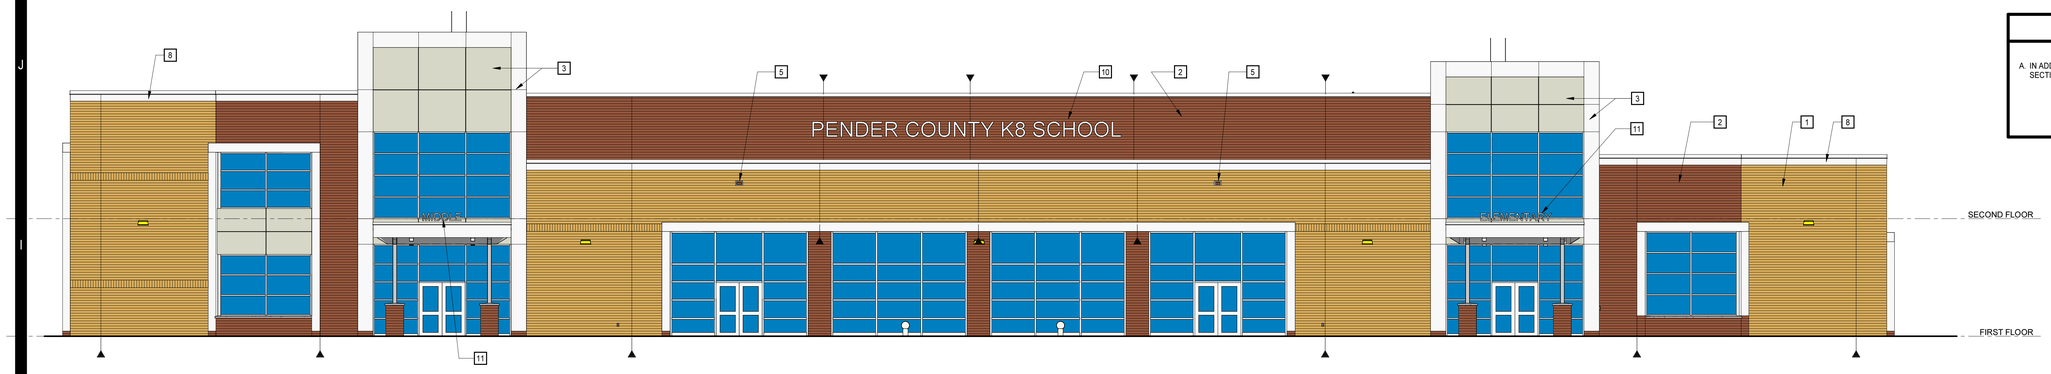


1 A2.1.1 A4.1.1 **BUILDING ELEVATION** 1/8" = 1'-0"

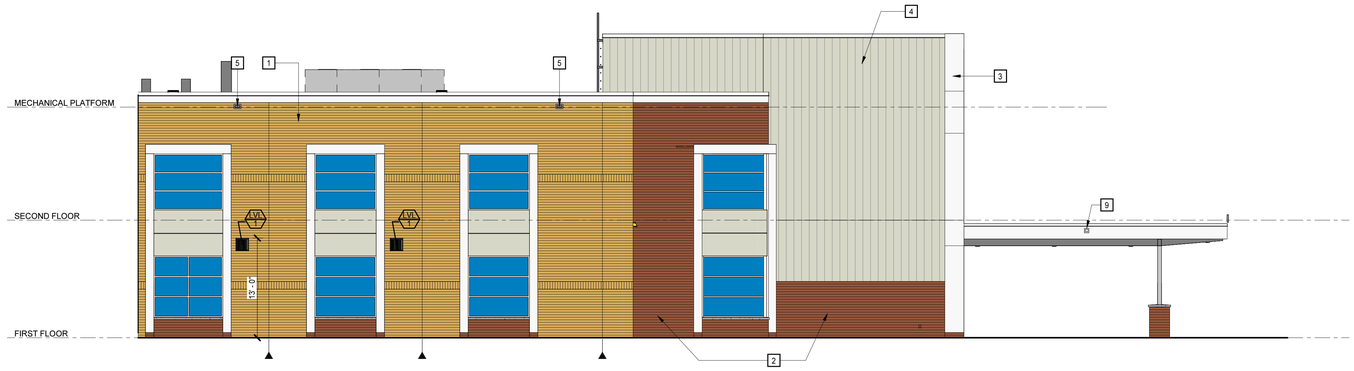

2 A2.1.1 A4.1.1 **BUILDING ELEVATION** 1/8" = 1'-0"

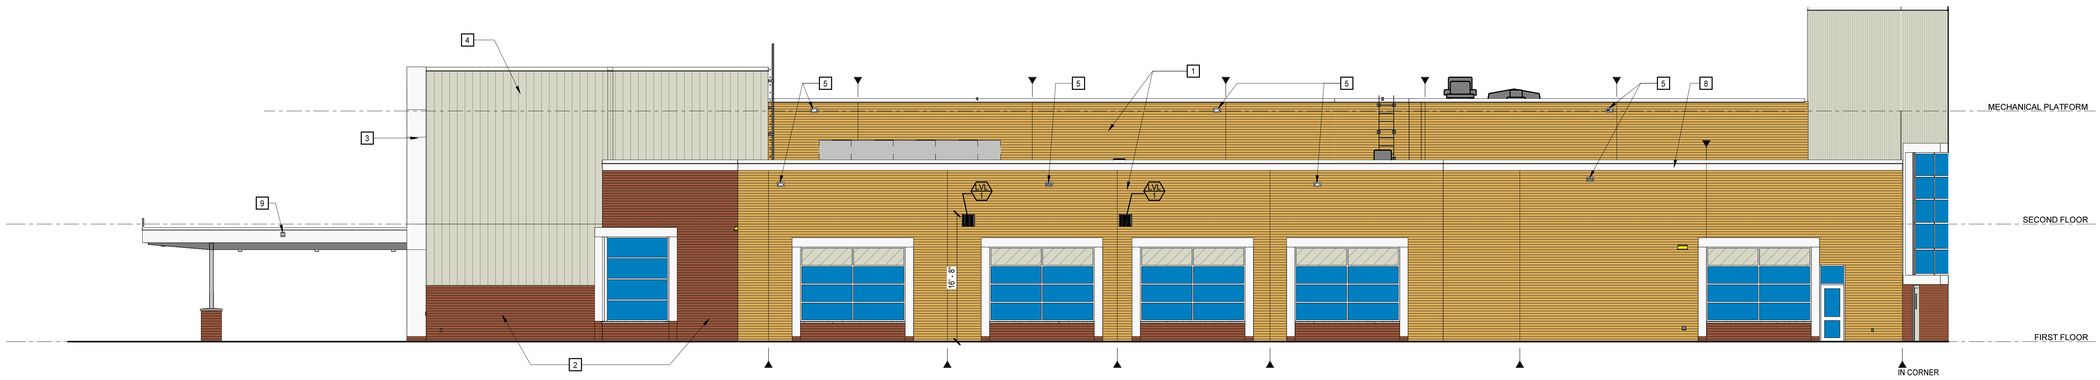

3 A2.1.1 A4.1.1 **BUILDING ELEVATION** 1/8" = 1'-0"

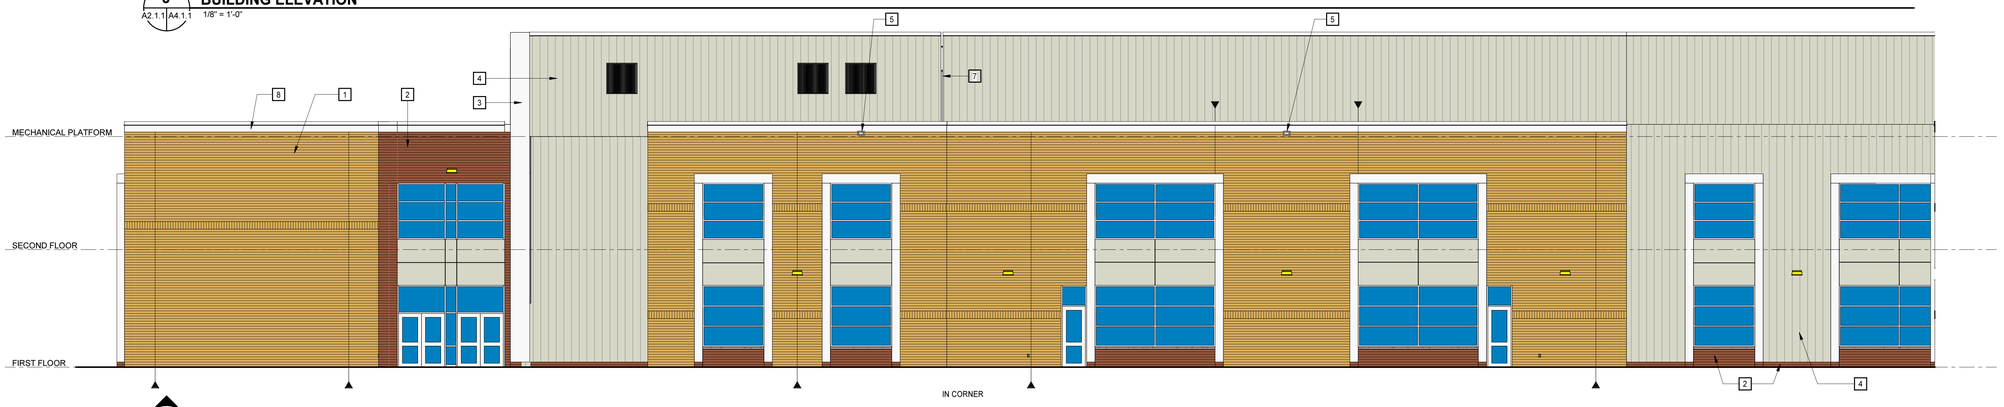

4 A2.1.1 A4.1.1 **BUILDING ELEVATION** 1/8" = 1'-0"

GENERAL NOTES

A. IN ADDITION TO NOTES ON THE BUILDING ELEVATIONS REFER TO WALL SECTIONS FOR LOCATIONS OF THE DIFFERENT BRICK COLORS.

BUILDING ELEVATION KEYNOTES

REPRESENTED BY ◻

APPLIES TO DRAWINGS A4.1.1 - A4.1.5

1	BRICK COLOR 1
2	BRICK COLOR 2
3	MCM PANELS
4	CORRUGATED METAL PANELS
5	OVERFLOW SCUPPER 8" x 4"
6	THRU WALL SCUPPER WITH CONDUCTOR HEAD AND DOWNSPOUT
7	BUILDING EXPANSION JOINT
8	CAST STONE BAND
9	THRU WALL SCUPPER 4" x 4" WITH TONGUE
10	24" HIGH DIMENSIONAL LETTERS
11	12" HIGH DIMENSIONAL LETTERS

MOSELEY ARCHITECTS
911 N. WEST STREET, SUITE 205 RALEIGH, NORTH CAROLINA 27603
PHONE (919) 840-0091
MOSELEYARCHITECTS.COM

ASHLEY P. DENNIS
REGISTERED ARCHITECT
11711
8/2/24
NORTH CAROLINA
RALEIGH, NC

PENDER COUNTY SCHOOLS K-8 SCHOOL

Pender County Schools
Highway 210, Hampstead, NC 28443

PROJECT NO: 631310
DATE: AUGUST 2, 2024


REVISIONS

DATE	DESCRIPTION


BUILDING ELEVATIONS

A4.1.1


8/2/2024 3:58:52 PM

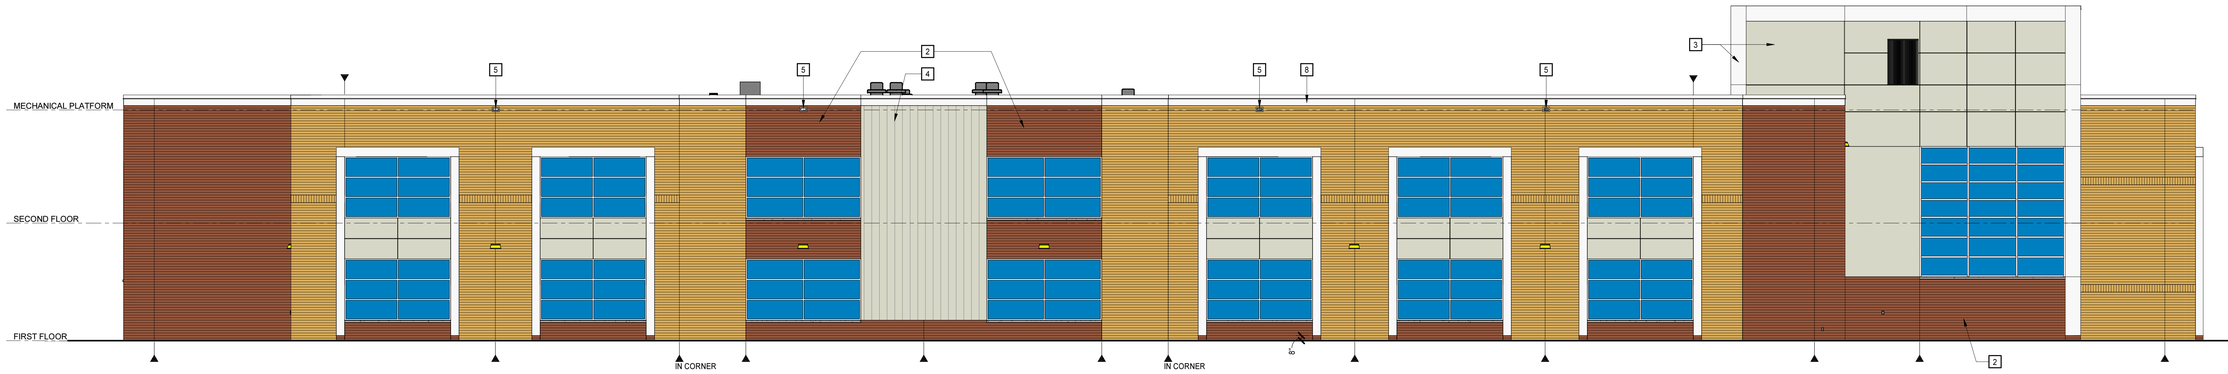

1 A2.1.3 A4.1.2 **BUILDING ELEVATION**
1/8" = 1'-0"

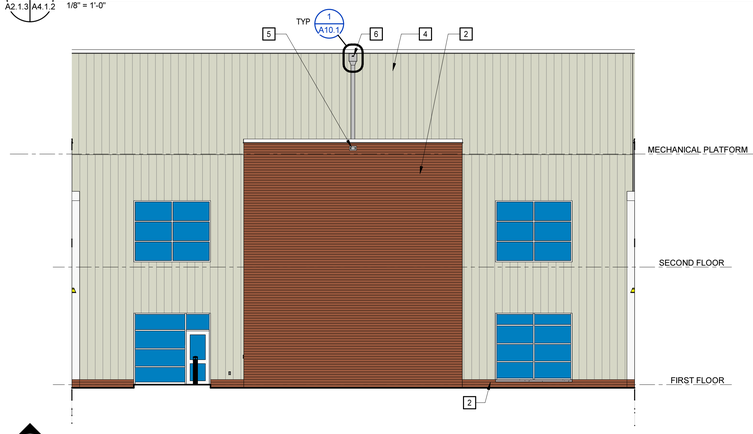

2 A2.1.3 A4.1.2 **BUILDING ELEVATION**
1/8" = 1'-0"

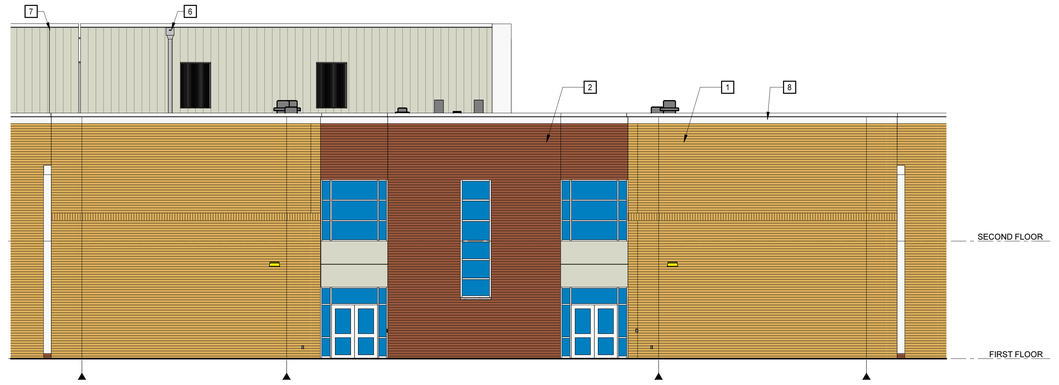


3 A2.1.4 A4.1.2 **BUILDING ELEVATION**
1/8" = 1'-0"

BUILDING ELEVATION KEYNOTES


REPRESENTED BY n

APPLIES TO DRAWINGS A4.1.1 - A4.1.5

1	BRICK COLOR 1
2	BRICK COLOR 2
3	MCM PANELS
4	CORRUGATED METAL PANELS
5	OVERFLOW SCUPPER 8" x 4"
6	THRU WALL SCUPPER WITH CONDUCTOR HEAD AND DOWNSPOUT
7	BUILDING EXPANSION JOINT
8	CAST STONE BAND
9	THRU WALL SCUPPER 4" x 4" WITH TONGUE
10	24" HIGH DIMENSIONAL LETTERS
11	12" HIGH DIMENSIONAL LETTERS

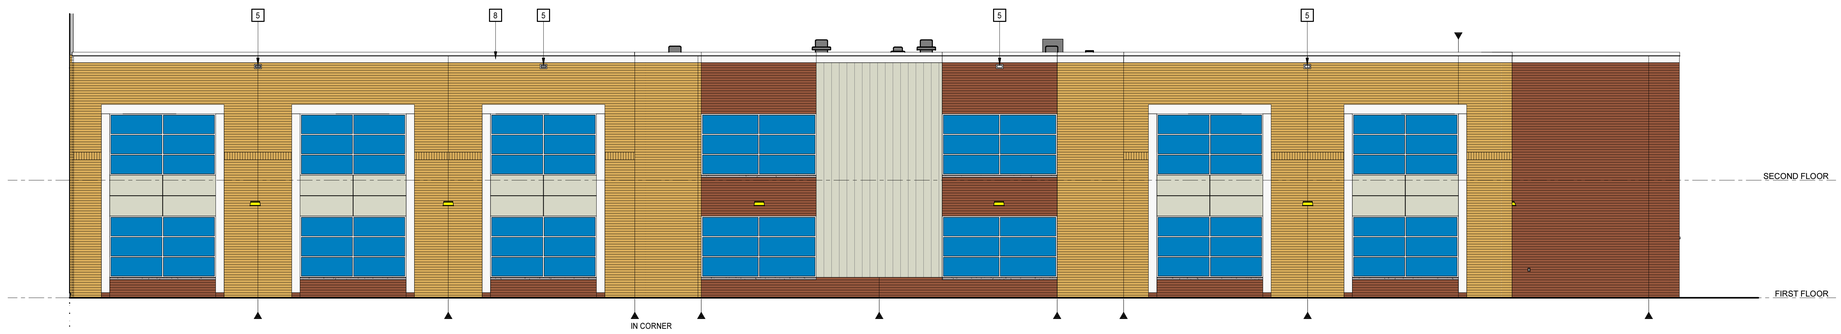

4 A2.1.3 A4.1.2 **BUILDING ELEVATION**
1/8" = 1'-0"

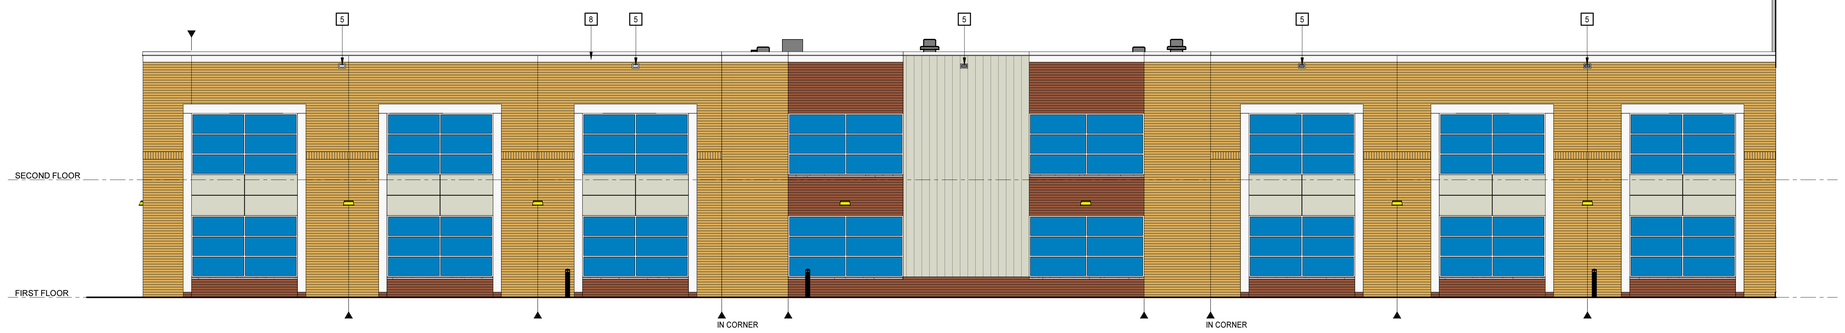

5 A2.1.3 A4.1.2 **BUILDING ELEVATION**
1/8" = 1'-0"

MOSELEY ARCHITECTS
911 N. WEST STREET, SUITE 205 RALEIGH, NORTH CAROLINA 27603
PHONE (919) 840-0091
MOSELEYARCHITECTS.COM

ASHLEY P. DENNIS
REGISTERED ARCHITECT
11711
8/2/24
NORTH CAROLINA
RALEIGH, NC

PENDER COUNTY SCHOOLS K-8 SCHOOL

Pender County Schools
Highway 210, Hampstead, NC 28443


PROJECT NO: 631310
DATE: AUGUST 2, 2024

REVISIONS	
DATE	DESCRIPTION

BUILDING ELEVATIONS

A4.1.2

8/2/2024 3:59:02 PM

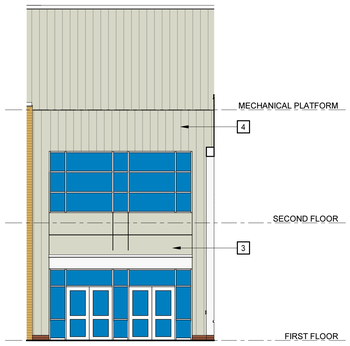

3 A2.1.2 A4.1.3 **BUILDING ELEVATION**
1/8" = 1'-0"




1 A2.1.5 A4.1.3 **BUILDING ELEVATION**
1/8" = 1'-0"

BUILDING ELEVATION KEYNOTES


REPRESENTED BY n

APPLIES TO DRAWINGS A4.1.1 - A4.1.5

1	BRICK COLOR 1
2	BRICK COLOR 2
3	MCM PANELS
4	CORRUGATED METAL PANELS
5	OVERFLOW SCUPPER 8" x 4"
6	THRU WALL SCUPPER WITH CONDUCTOR HEAD AND DOWNSPOUT
7	BUILDING EXPANSION JOINT
8	CAST STONE BAND
9	THRU WALL SCUPPER 4" x 4" WITH TONGUE
10	24" HIGH DIMENSIONAL LETTERS
11	12" HIGH DIMENSIONAL LETTERS

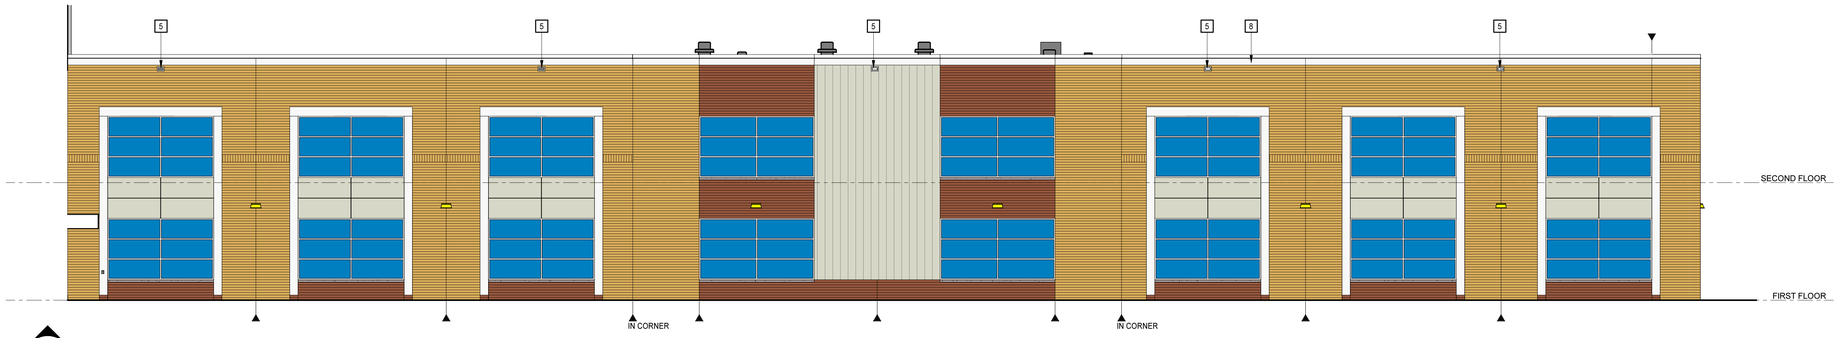

2 A2.1.5 A4.1.3 **BUILDING ELEVATION**
1/8" = 1'-0"

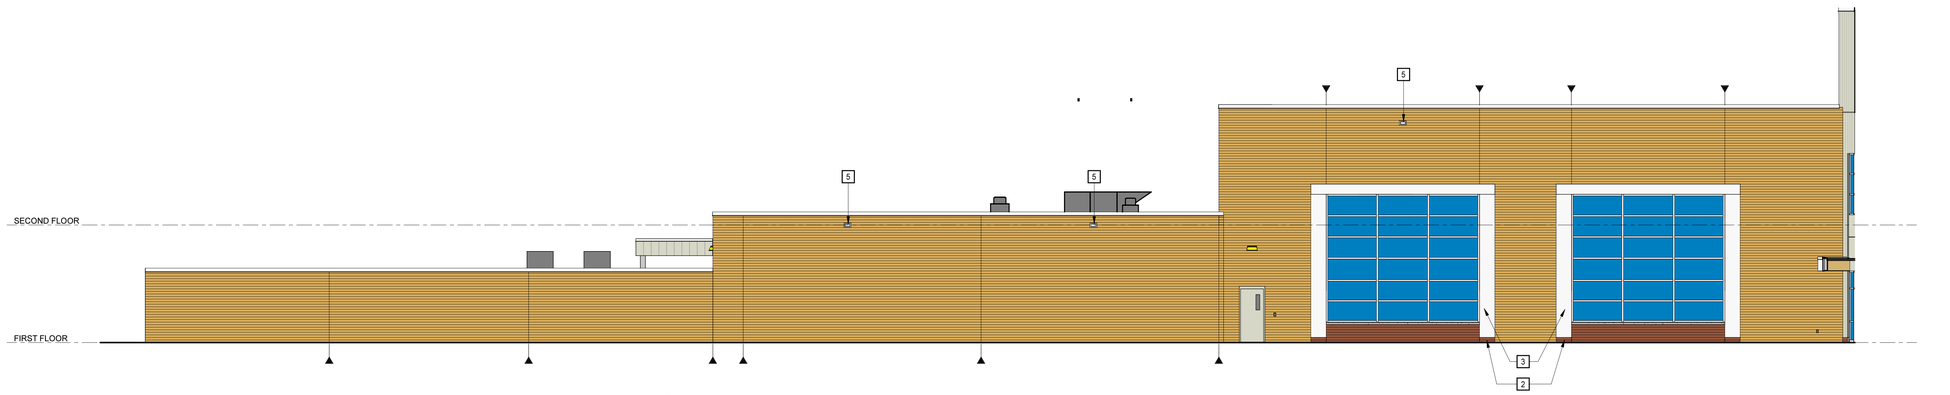

4 A2.1.2 A4.1.3 **BUILDING ELEVATION**
1/8" = 1'-0"



5 A2.1.2 A4.1.3 **BUILDING ELEVATION**
1/8" = 1'-0"

MOSELEY ARCHITECTS
911 N. WEST STREET, SUITE 205 RALEIGH, NORTH CAROLINA 27603
PHONE (919) 840-0091
MOSELEYARCHITECTS.COM

ASHLEY P. DENNIS
REGISTERED ARCHITECT
11711
8/2/24
NORTH CAROLINA
RALEIGH, NC

PENDER COUNTY SCHOOLS K-8 SCHOOL

Pender County Schools
Highway 210, Hampstead, NC 28443


PROJECT NO: 631310
DATE: AUGUST 2, 2024

REVISIONS	
DATE	DESCRIPTION


BUILDING ELEVATIONS

A4.1.3


8/2/2024 3:59:10 PM

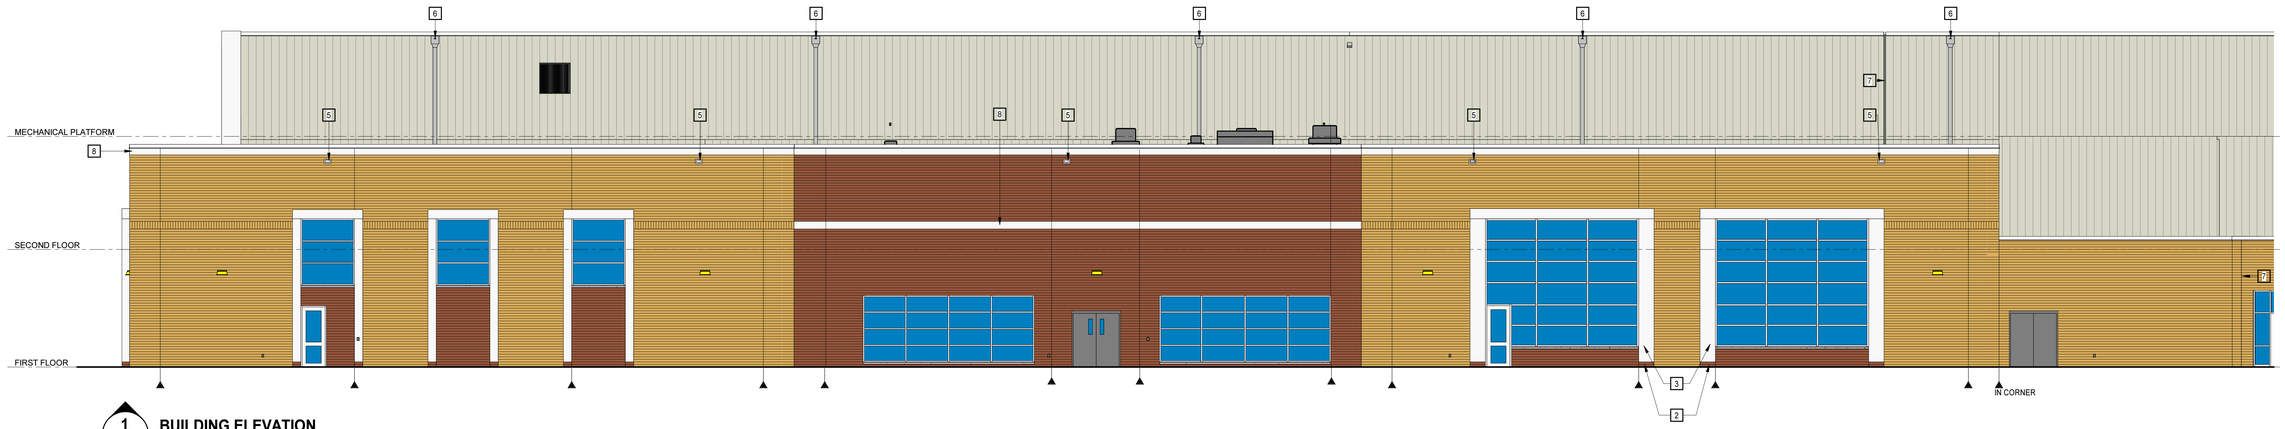


1 A2.1.2 A4.1.4 **BUILDING ELEVATION**
1/8" = 1'-0"

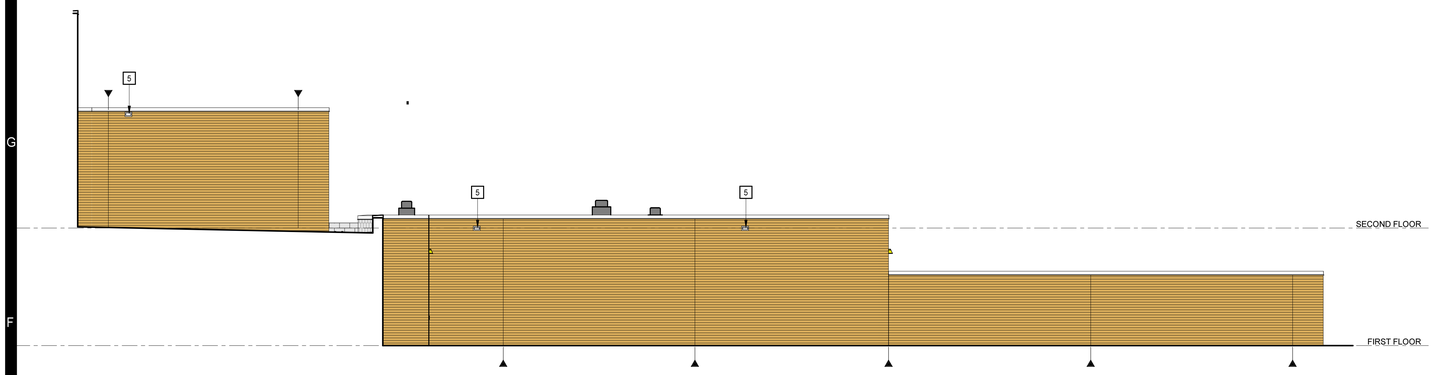


2 A2.1.2 A4.1.4 **BUILDING ELEVATION**
1/8" = 1'-0"

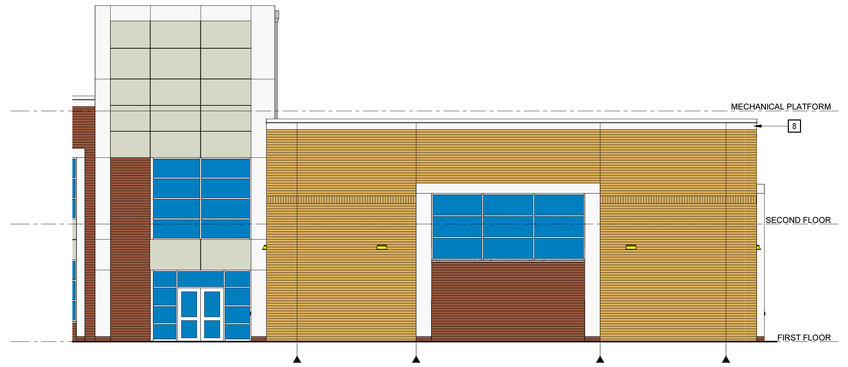

3 A2.1.6 A4.1.4 **BUILDING ELEVATION**
1/8" = 1'-0"

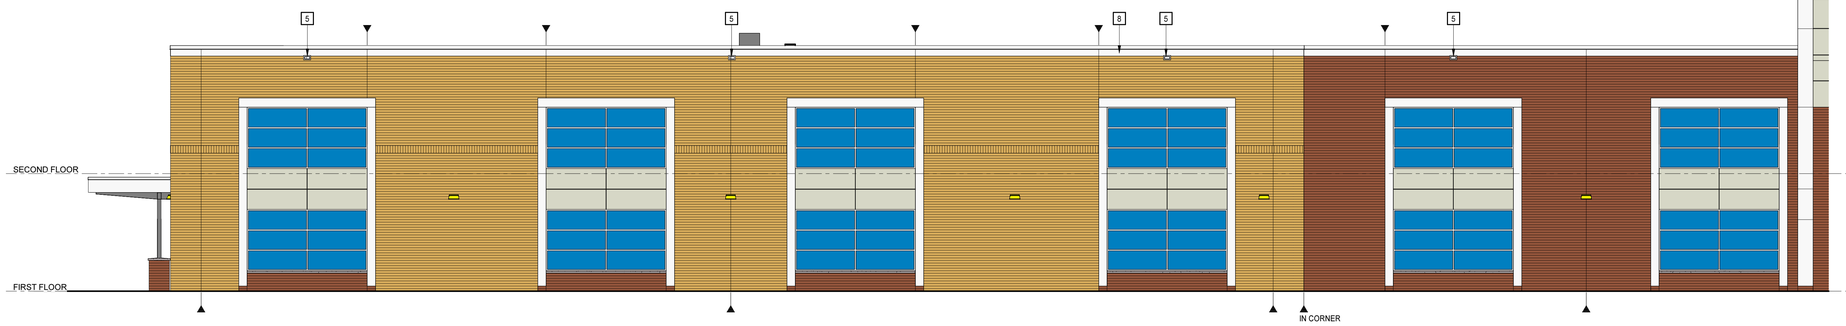

4 A2.1.8 A4.1.4 **BUILDING ELEVATION**
1/8" = 1'-0"

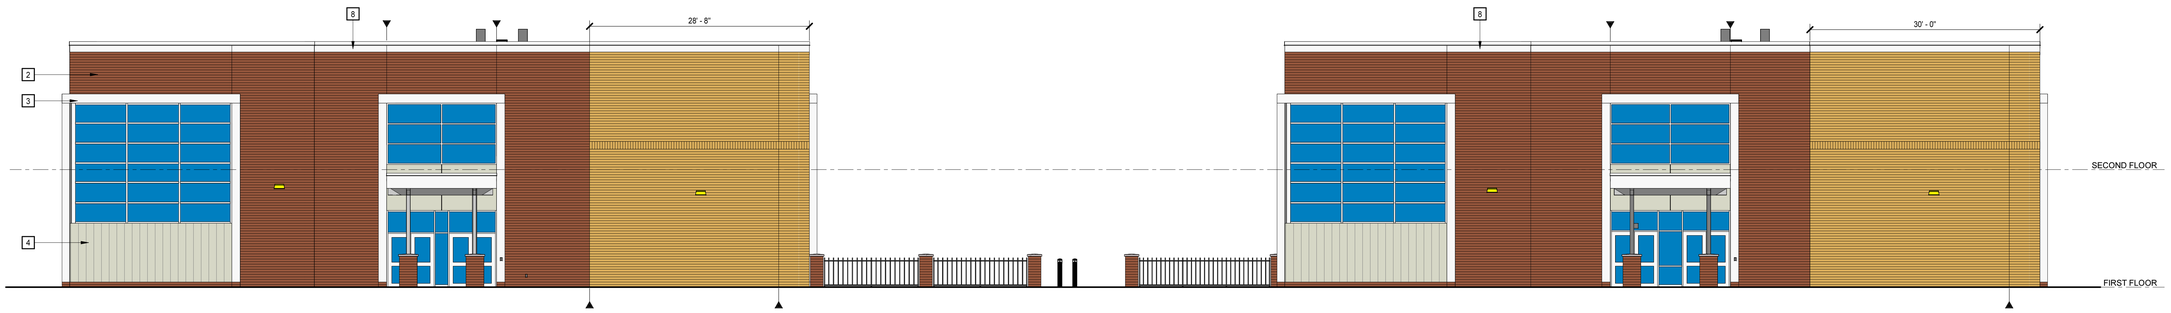

5 A2.1.7 A4.1.4 **BUILDING ELEVATION**
1/8" = 1'-0"

BUILDING ELEVATION KEYNOTES

REPRESENTED BY [n]

APPLIES TO DRAWINGS A4.1.1 - A4.1.5

1	BRICK COLOR 1
2	BRICK COLOR 2
3	MCM PANELS
4	CORRUGATED METAL PANELS
5	OVERFLOW SCUPPER 8" x 4"
6	THRU WALL SCUPPER WITH CONDUCTOR HEAD AND DOWNSPOUT
7	BUILDING EXPANSION JOINT
8	CAST STONE BAND
9	THRU WALL SCUPPER 4" x 4" WITH TONGUE
10	24" HIGH DIMENSIONAL LETTERS
11	12" HIGH DIMENSIONAL LETTERS

MOSELEYARCHITECTS
911 N. WEST STREET, SUITE 205 RALEIGH, NORTH CAROLINA 27603
PHONE (919) 840-0091
MOSELEYARCHITECTS.COM

ASHLEY P. DENNIS
REGISTERED ARCHITECT
11711
8/2/24
NORTH CAROLINA
RALEIGH, NC

PENDER COUNTY SCHOOLS K-8 SCHOOL

Pender County Schools
Highway 210, Hampstead, NC 28443

PROJECT NO: 631310
DATE: AUGUST 2, 2024

REVISIONS	
DATE	DESCRIPTION

BUILDING ELEVATIONS

A4.1.4

8/2/2024 3:59:19 PM




BUILDING ELEVATION KEYNOTES

REPRESENTED BY [n]

APPLIES TO DRAWINGS A4.1.1 - A4.1.5

1	BRICK COLOR 1
2	BRICK COLOR 2
3	MCM PANELS
4	CORRUGATED METAL PANELS
5	OVERFLOW SCUPPER 8" x 4"
6	THRU WALL SCUPPER WITH CONDUCTOR HEAD AND DOWNSPOUT
7	BUILDING EXPANSION JOINT
8	CAST STONE BAND
9	THRU WALL SCUPPER 4" x 4" WITH TONGUE
10	24" HIGH DIMENSIONAL LETTERS
11	12" HIGH DIMENSIONAL LETTERS


1 A2.1.6 A4.1.5 **BUILDING ELEVATION** 1/8" = 1'-0"

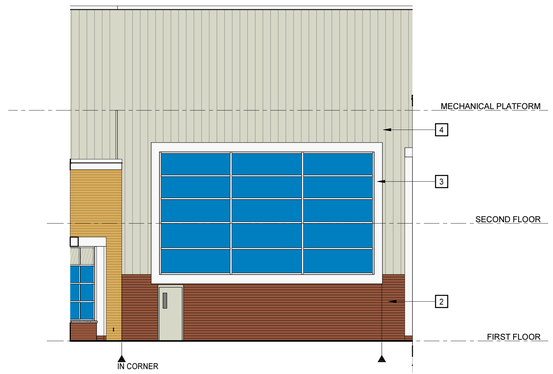


2 A2.1.2 A4.1.5 **BUILDING ELEVATION** 1/8" = 1'-0"



3 A2.1.6 A4.1.5 **BUILDING ELEVATION** 1/8" = 1'-0"

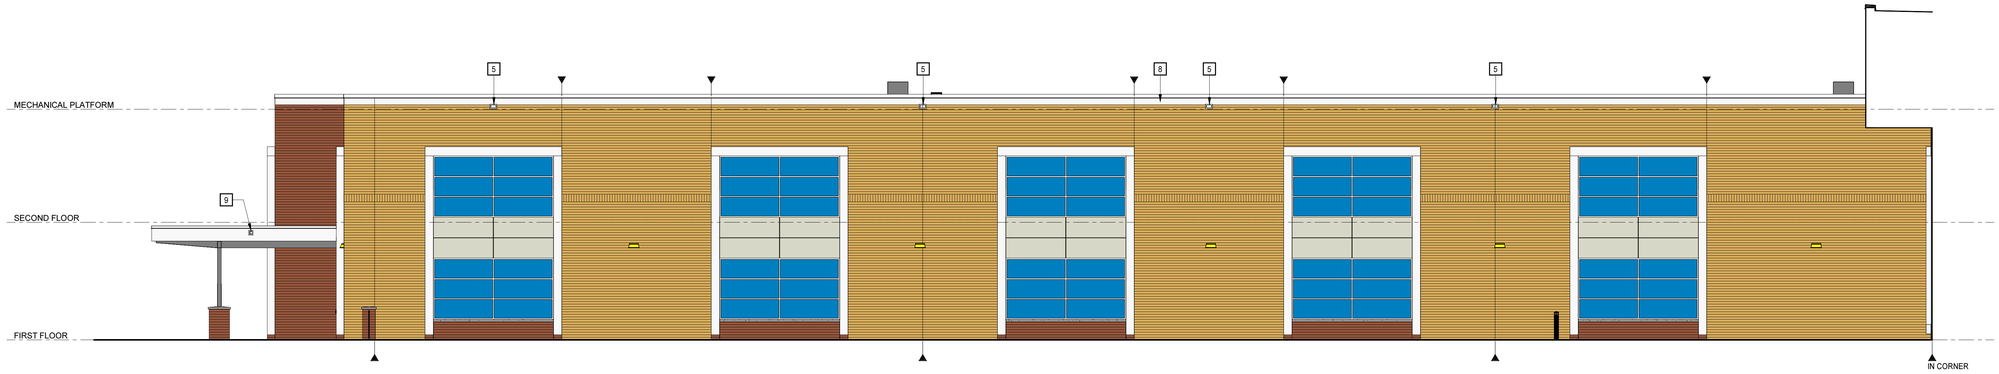

4 A2.1.6 A4.1.5 **BUILDING ELEVATION** 1/8" = 1'-0"

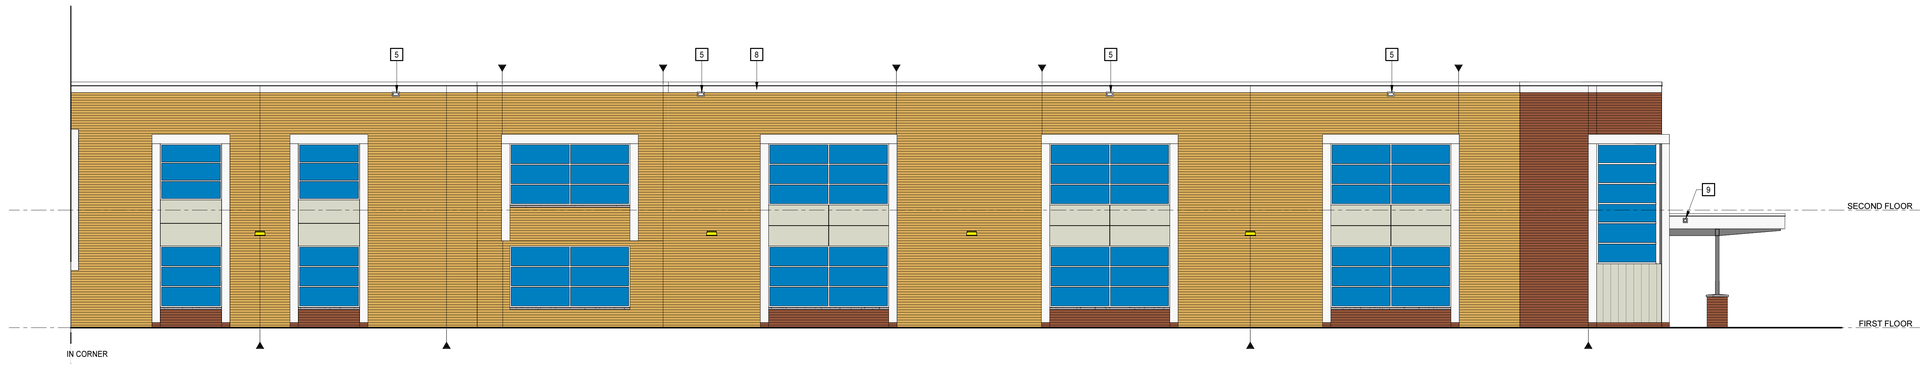

5 A2.1.2 A4.1.5 **BUILDING ELEVATION** 1/8" = 1'-0"

MOSELEY ARCHITECTS
911 N. WEST STREET, SUITE 205 RALEIGH, NORTH CAROLINA 27603
PHONE (919) 840-0091
MOSELEYARCHITECTS.COM

ASHLEY P. DENNIS
REGISTERED ARCHITECT
11711
8/2/24
NORTH CAROLINA
RALEIGH, NC

PENDER COUNTY SCHOOLS K-8 SCHOOL

Pender County Schools
Highway 210, Hampstead, NC 28443

PROJECT NO: 631310
DATE: AUGUST 2, 2024


REVISIONS

DATE	DESCRIPTION


BUILDING ELEVATIONS

A4.1.5


8/2/2024 3:59:27 PM

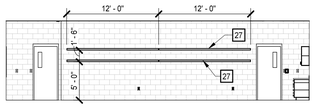


15 C203 MS ART
A2.1.11 A4.2.1 1/8" = 1'-0"

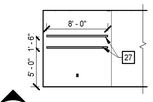


14 B122 ES ART - S
A2.1.2 A4.2.1 1/8" = 1'-0"

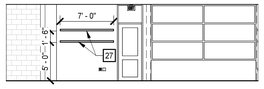


13 B122 ES ART - E
A2.1.1 A4.2.1 1/8" = 1'-0"

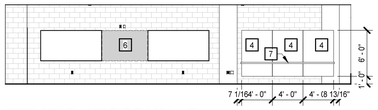


12 C202 MS DANCE/DRAMA - E
A2.1.11 A4.2.1 1/8" = 1'-0"

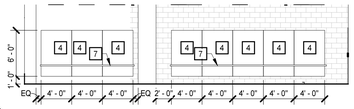


11 C202 MS DANCE/DRAMA - W
A2.1.11 A4.2.1 1/8" = 1'-0"

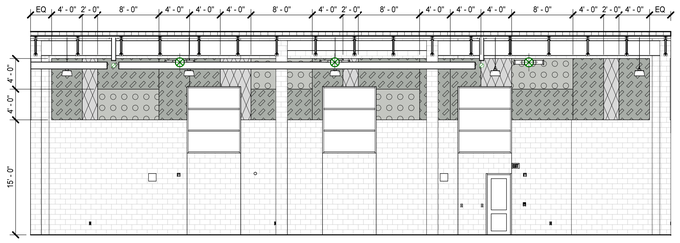


8 ES GYM NORTH ELEVATION
A2.1.6 A4.2.1 1/8" = 1'-0"

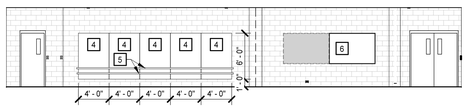


10 F106 ES DANCE/DRAMA - E
A2.1.6 A4.2.1 1/8" = 1'-0"

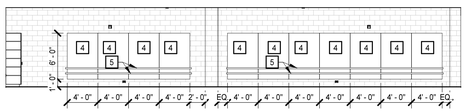


9 F106 ES DANCE/DRAMA - W
A2.1.6 A4.2.1 1/8" = 1'-0"

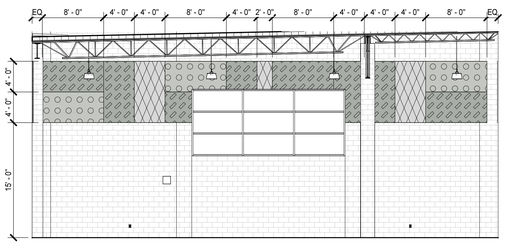


7 ES GYM EAST ELVATION
A2.1.6 A4.2.1 1/8" = 1'-0"

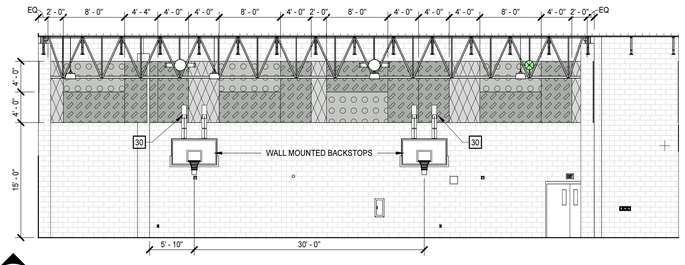


6 ES GYM SOUTH ELEVATION
A2.1.6 A4.2.1 1/8" = 1'-0"

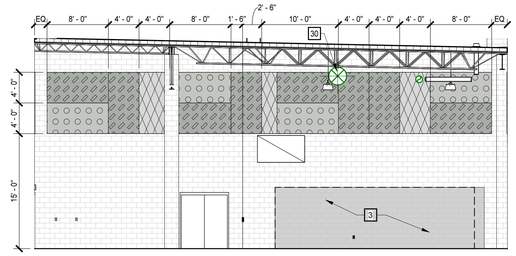


5 ES GYM WEST ELEVATION
A2.1.6 A4.2.1 1/8" = 1'-0"

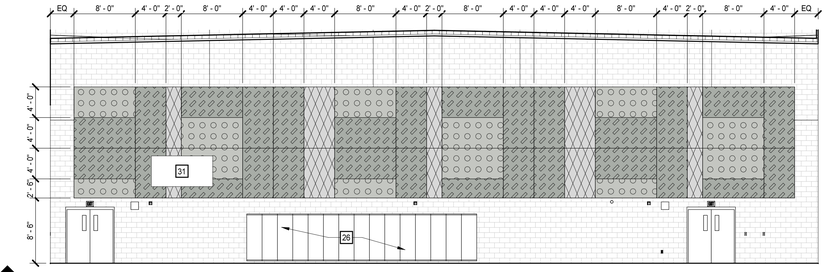


4 A142 MS GYM - SOUTH
A2.1.1 A4.2.1 1/8" = 1'-0"

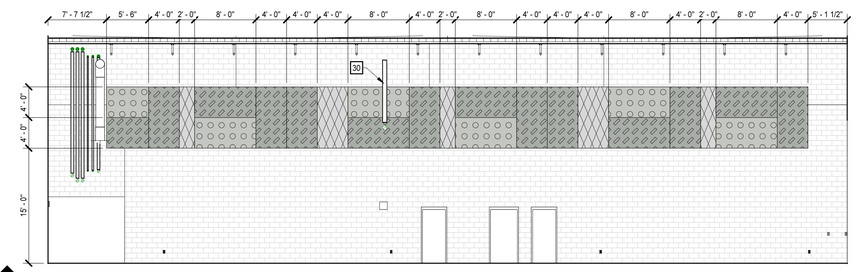

3 A142 MS GYM - EAST
A2.1.1 A4.2.1 1/8" = 1'-0"

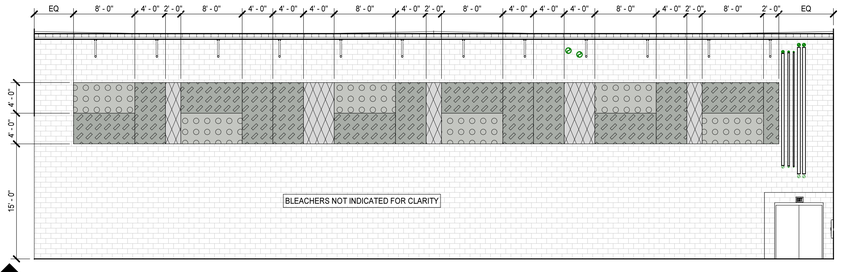

2 A142 MS GYM - WEST
A2.1.1 A4.2.1 1/8" = 1'-0"

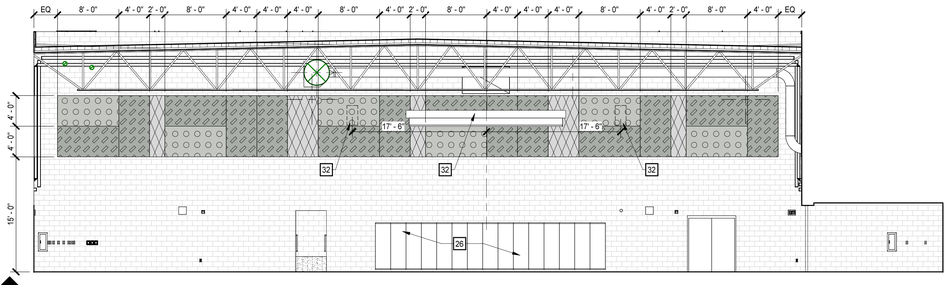

1 A142 MS GYM - NORTH
A2.1.1 A4.2.1 1/8" = 1'-0"

FINISH PLAN LEGEND

AWP-C1	AWP-E3
AWP-C2	AWP-E4
AWP-C3	AWP-E5
AWP-E1	AWP-E6

BUILDING ELEVATION KEYNOTES

REPRESENTED BY n

APPLIES TO DRAWINGS A4.2.1 - A4.2.4

1	DISPLAY CASE (6'W X 5'H)
2	PAINTED GYP WALL WITH 3/4" MTL REVEALS; REFER TO FINISH PLAN FOR COLOR
3	ROCK CLIMBING WALL (24'W X 8'H) - REFER TO SPECIFICATION
4	4'W X 6'H MIRROR, REFER TO SPECIFICATIONS FOR CRITERIA
5	DOUBLE BARRE, MOUNT LOWER BARRE AT 24"AFF AND UPPER BARRE AT 32"AFF, PROVIDE SUPPORTS EVERY 4'
6	TYPICAL TEACHING WALL, REFER TO A8.1.2
7	SINGLE BARRE, MOUNT AT 32"AFF, PROVIDE SUPPORTS EVERY 4'
8	DISPLAY CASE (3'W X 5'H)
9	ACCENT PAINT ON ALL EXPOSED EXTERIOR SURFACES
10	ATTACHED 2" UPHOLSTERED CUSHION (M1) WITH HIGH DENSITY FOAM, SECURE CUSHION TO BENCH WITH HEAVY DUTY SNAPS
11	WOOD BENCH: SPECIES AND FINISH TO MATCH DOORS ON ALL EXPOSED SURFACES
12	INSTALL CUSTOM PRINTED GRAPHIC ON IRWC PRIOR TO INSTALLING BENCH, REFER TO A134 CORRIDOR GRAPHIC
13	CUSTOM PRINTED GRAPHIC ON DECORATIVE WINDOW FILM, REFER TO A134 CORRIDOR GRAPHIC
14	24"D READING NOOK
15	CUSTOM PRINTED GRAPHIC ON IRWC, REFER TO ES MEDIA CENTER - READING WALL GRAPHIC
16	CUSTOM PRINTED GRAPHIC ON AWP-B, REFER TO ES MEDIA CENTER - READING WALL GRAPHIC
17	CUSTOM PRINTED GRAPHIC ON AWP-B, A GEOGRAPHIC IMAGE OF PENDER COUNTY PER NOOK
18	INSTALL FELT AWP-D ON ALL SIDES AND TOP OF READING NOOKS, BACKS TO BE AWP-B
19	POLYESTER RESIN CORNER MOULDING; SIZE 1-1/16"HX 1-1/16" PROJ; FLEXIBLE FOR THE ES MC SOUTHWATER INDUSTRIES OR EQUAL ; UNFINISHED; PAINT COLOR TBD
20	PAINT ANGLED WALL TO MATCH CMU WALL
21	12"D DISPLAY NICHE PAINTED IN AN ACCENT COLOR
22	SECURE READING NOOK WALL TO STRUCTURE ABOVE
23	ACOUSTICAL WALL PANEL AWP-A WITH 3/4" MTL REVEALS
24	6' IWB, PAINT WALL BEHIND TO MATCH AWP-A COLOR
25	4'W X 5'H WHITEBOARD
26	GYM WALL PADS
27	TACK STRIP
28	2'-8" x 3'-2" OPERABLE PARTITION WINDOW UNIT
29	LIGHT FIXTURES. REFER TO ELECTRICAL DRAWINGS
30	NOTCH TECTUM PANELS AROUND ALL MECHANICAL, ELECTRICAL AND PLUMBING, AS WELL AS GYM EQUIPMENT.
31	SCOREBOARD
32	COORDINATE CUT-OUT FOR WALL HUNG SCREEN AND SPEAKERS WITH A/V CONSULTANT

MOSELEYARCHITECTS
911 N. WEST STREET, SUITE 205 RALEIGH, NORTH CAROLINA 27603
PHONE (919) 840-0091
MOSELEYARCHITECTS.COM

ASHLEY P. DENNIS
REGISTERED ARCHITECT
11711
8/2/24
NORTH CAROLINA
RALEIGH, NC

PENDER COUNTY SCHOOLS K-8 SCHOOL

Pender County Schools
Highway 210, Hampstead, NC 28443


PROJECT NO: 831310
DATE: AUGUST 2, 2024

REVISIONS	
DATE	DESCRIPTION


INTERIOR ELEVATIONS

A4.2.1


8/2/2024 3:59:42 PM

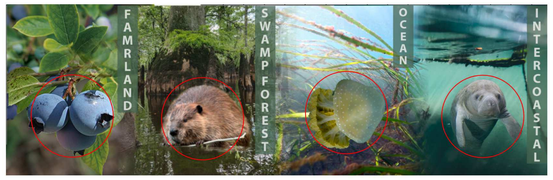

ES MEDIA CENTER - READING WALL GRAPHIC PRINTED ON IWRC; CIRCLED AREAS TO BE PRINTED ON AWP-B INSIDE OF READING NOOK

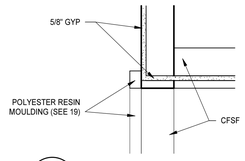

15 A4.2.2 A4.2.2 **SEAT WALL DETAIL** 1 1/2" = 1'-0"

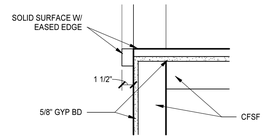


14 A4.2.2 A4.2.2 **SEAT WALL DETAIL** 1 1/2" = 1'-0"

BUILDING ELEVATION KEYNOTES


REPRESENTED BY n

APPLIES TO DRAWINGS A4.2.1 - A4.2.4

1	DISPLAY CASE (6'W X 5'H)
2	PAINTED GYP WALL WITH 3/4" MTL REVEALS; REFER TO FINISH PLAN FOR COLOR
3	ROCK CLIMBING WALL (24'W X 8'H) - REFER TO SPECIFICATION
4	4'W X 6'H MIRROR, REFER TO SPECIFICATIONS FOR CRITERIA
5	DOUBLE BARRE, MOUNT LOWER BARRE AT 24"AFF AND UPPER BARRE AT 32"AFF, PROVIDE SUPPORTS EVERY 4'
6	TYPICAL TEACHING WALL, REFER TO A8.1.2
7	SINGLE BARRE, MOUNT AT 32"AFF; PROVIDE SUPPORTS EVERY 4'
8	DISPLAY CASE (3'W X 5'H)
9	ACCENT PAINT ON ALL EXPOSED EXTERIOR SURFACES
10	ATTACHED 2" UPHOLSTERED CUSHION (M1) WITH HIGH DENSITY FOAM, SECURE CUSHION TO BENCH WITH HEAVY DUTY SNAPS
11	WOOD BENCH: SPECIES AND FINSH TO MATCH DOORS ON ALL EXPOSED SURFACES
12	INSTALL CUSTOM PRINTED GRAPHIC ON IRWC PRIOR TO INSTALLING BENCH. REFER TO A134 CORRIDOR GRAPHIC
13	CUSTOM PRINTED GRAPHIC ON DECORATIVE WINDOW FILM, REFER TO A134 CORRIDOR GRAPHIC
14	24"D READING NOOK
15	CUSTOM PRINTED GRAPHIC ON IRWC. REFER TO ES MEDIA CENTER - READING WALL GRAPHIC
16	CUSTOM PRINTED GRAPHIC ON AWP-B, REFER TO ES MEDIA CENTER - READING WALL GRAPHIC
17	CUSTOM PRINTED GRAPHIC ON AWP-B, A GEOGRAPHIC IMAGE OF PENDER COUNTY PER NOOK
18	INSTALL FELT AWP-D ON ALL SIDES AND TOP OF READING NOOKS, BACKS TO BE AWP-B
19	POLYESTER RESIN CORNER MOULDING; SIZE 1-1/16"HX 1-1/16" PROJ; FLEXIBLE FOR THE ES MC SOUTHWATER INDUSTRIES OR EQUAL ; UNFINISHED; PAINT COLOR TBD
20	PAINT ANGLED WALL TO MATCH CMU WALL
21	12"D DISPLAY NICHE PAINTED IN AN ACCENT COLOR
22	SECURE READING NOOK WALL TO STRUCTURE ABOVE
23	ACOUSTICAL WALL PANEL AWP-A WITH 3/4" MTL REVEALS
24	6' IWB, PAINT WALL BEHIND TO MATCH AWP-A COLOR
25	4'W X 5'H WHITEBOARD
26	GYM WALL PADS
27	TACK STRIP
28	2'-8" x 3'-2" OPERABLE PARTITION WINDOW UNIT
29	LIGHT FIXTURES. REFER TO ELECTRICAL DRAWINGS
30	NOTCH TECTUM PANELS AROUND ALL MECHANICAL, ELECTRICAL AND PLUMBING, AS WELL AS GYM EQUIPMENT.
31	SCOREBOARD
32	COORDINATE CUT-OUT FOR WALL HUNG SCREEN AND SPEAKERS WITH A/V CONSULTANT

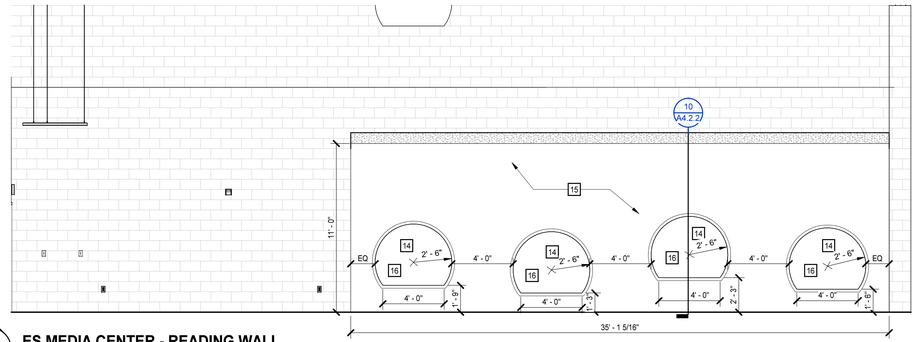


13 A2.1.6 A4.2.2 **ES MEDIA CENTER - READING WALL** 1/4" = 1'-0"

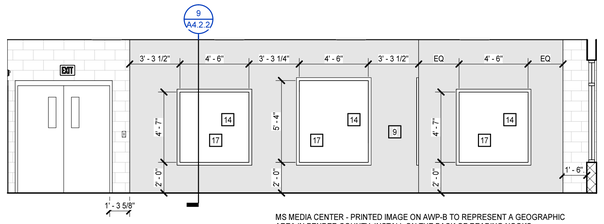


MS MEDIA CENTER - PRINTED IMAGE ON AWP-B TO REPRESENT A GEOGRAPHIC AREA IN PENDER COUNTY; INSTALL ON THE BACK OF READING NOOKS


12 A2.1.9 A4.2.2 **A201 MS MEDIA CENTER - N** 1/4" = 1'-0"

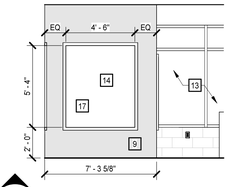


11 A2.1.9 A4.2.2 **A201 MS MEDIA CENTER - E** 1/4" = 1'-0"

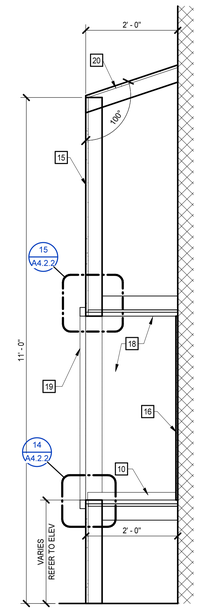


10 A2.1.2 A4.2.2 **SECTION - ES MC READING NOOK** 3/4" = 1'-0"

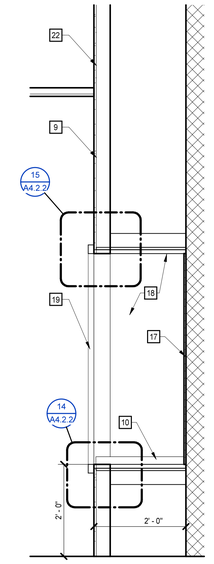


9 A4.2.2 A4.2.2 **SECTION - MS MC READING NOOK** 3/4" = 1'-0"

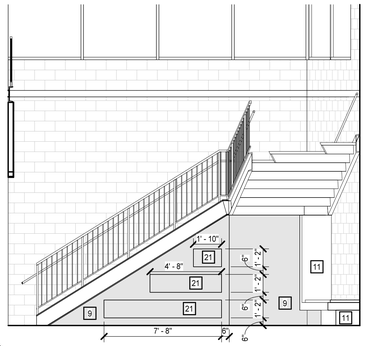


8 A2.1.1 A4.2.2 **A134 CORRIDOR** 1/4" = 1'-0"

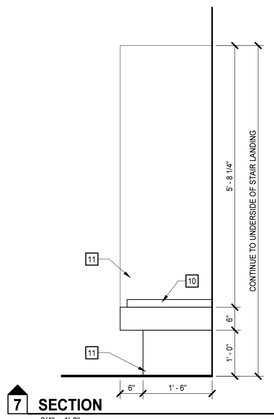


7 **SECTION** 3/4" = 1'-0"

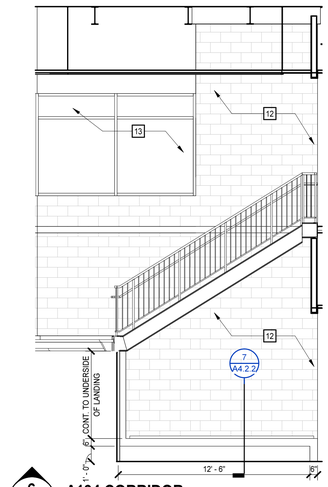


6 A2.1.1 A4.2.2 **A134 CORRIDOR** 1/4" = 1'-0"

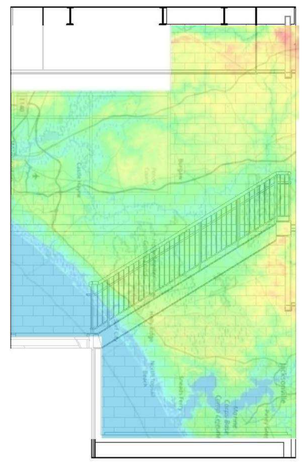


PROPOSED GRAPHIC TO BE THE TOPO MAP OF PENDER COUNTY; IRWP ON THE CMU & WINDOW FILM ON MS MEDIA CENTER WINDOW (MAINTAIN VISION REFER TO SPECS)

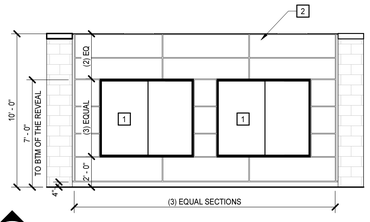

5 A2.1.2 A4.2.2 **ES DISPLAY CASE** 1/4" = 1'-0"

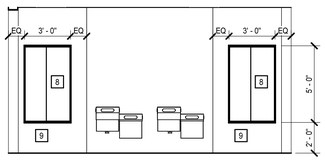


4 A2.1.7 A4.2.2 **G112 CORRIDOR DISPLAY WALL** 1/4" = 1'-0"

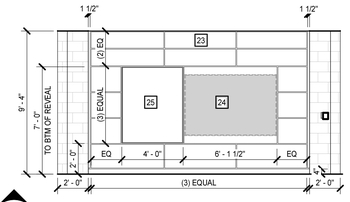


3 A2.1.7 A4.2.2 **ES ELA TEACHING WALL** 1/4" = 1'-0"

PROVIDE THE INDICATED AWP BY ROOM NUMBER:
G101 ELA - AWP-A5
H101 ELA - AWP-A4
G211 ELA - AWP-A7
H211 ELA - AWP-A8

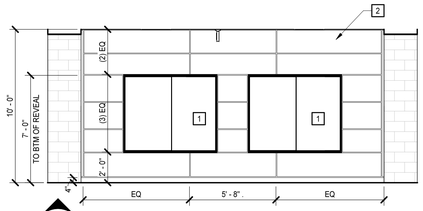

2 A2.1.9 A4.2.2 **C208 CORRIDOR DISPLAY WALL** 1/4" = 1'-0"

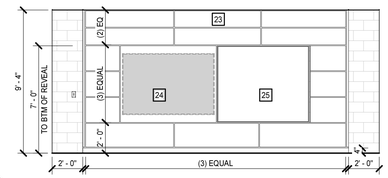

1 A2.1.4 A4.2.2 **MS ELA TEACHING WALL** 1/4" = 1'-0"

PROVIDE THE INDICATED AWP BY ROOM NUMBER:

D103 ELA - AWP-A9	D203 ELA - AWP-A4
D117 ELA - AWP-A9	D216 ELA - AWP-A4
E103 ELA - AWP-A5	E203 ELA - AWP-A7
E115 ELA - AWP-A5	E215 ELA - AWP-A7

MOSELEY ARCHITECTS
911 N. WEST STREET, SUITE 205 RALEIGH, NORTH CAROLINA 27603
PHONE (919) 840-0091
MOSELEYARCHITECTS.COM

ASHLEY P. DENNIS
REGISTERED ARCHITECT
11711
8/2/24
NORTH CAROLINA
RALEIGH, NC

PENDER COUNTY SCHOOLS K-8 SCHOOL

Pender County Schools
Highway 210, Hampstead, NC 28443


PROJECT NO: 631310
DATE: AUGUST 2, 2024

REVISIONS	
DATE	DESCRIPTION


INTERIOR ELEVATIONS

A4.2.2

8/2/2024 3:59:54 PM

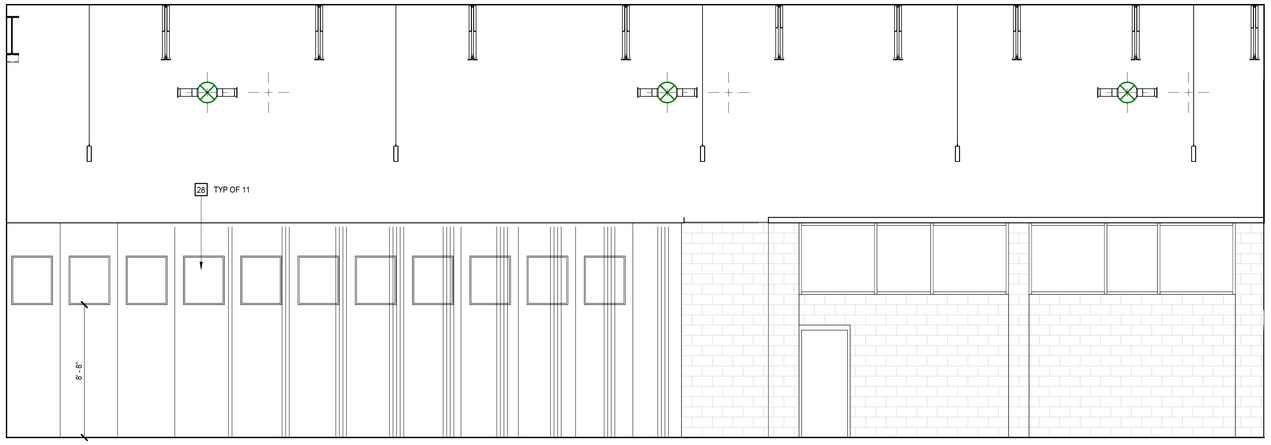

4 A2.1.1 A4.2.3 **ES DINING INTERIOR ELEVATION - W**
1/4" = 1'-0"

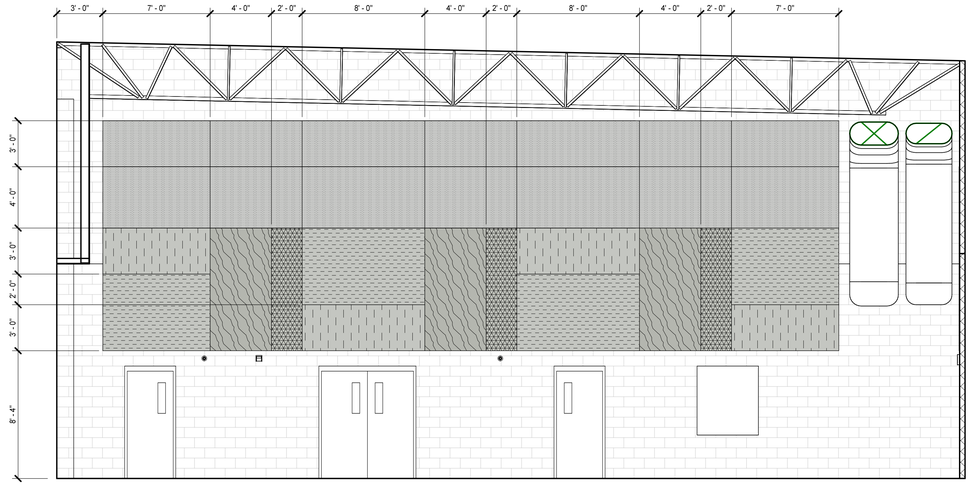

3 A2.1.2 A4.2.3 **ES DINING INTERIOR ELEVATION - N**
1/4" = 1'-0"

BUILDING ELEVATION KEYNOTES


REPRESENTED BY n

APPLIES TO DRAWINGS A4.2.1 - A4.2.4


1	DISPLAY CASE (6'W X 5'H)
2	PAINTED GYP WALL WITH 3/4" MTL REVEALS; REFER TO FINISH PLAN FOR COLOR
3	ROCK CLIMBING WALL (24'W X 8'H) - REFER TO SPECIFICATION
4	4'W X 6'H MIRROR, REFER TO SPECIFICATIONS FOR CRITERIA
5	DOUBLE BARRE, MOUNT LOWER BARRE AT 24"AFF AND UPPER BARRE AT 32"AFF, PROVIDE SUPPORTS EVERY 4'
6	TYPICAL TEACHING WALL, REFER TO A5.1.2
7	SINGLE BARRE, MOUNT AT 32"AFF; PROVIDE SUPPORTS EVERY 4'
8	DISPLAY CASE (3'W X 5'H)
9	ACCENT PAINT ON ALL EXPOSED EXTERIOR SURFACES
10	ATTACHED 2" UPHOLSTERED CUSHION (M1) WITH HIGH DENSITY FOAM, SECURE CUSHION TO BENCH WITH HEAVY DUTY SNAPS
11	WOOD BENCH: SPECIES AND FINISH TO MATCH DOORS ON ALL EXPOSED SURFACES
12	INSTALL CUSTOM PRINTED GRAPHIC ON IRWC PRIOR TO INSTALLING BENCH, REFER TO A134 CORRIDOR GRAPHIC
13	CUSTOM PRINTED GRAPHIC ON DECORATIVE WINDOW FILM, REFER TO A134 CORRIDOR GRAPHIC
14	24"D READING NOOK
15	CUSTOM PRINTED GRAPHIC ON IRWC, REFER TO ES MEDIA CENTER - READING WALL GRAPHIC
16	CUSTOM PRINTED GRAPHIC ON AWP-B, REFER TO ES MEDIA CENTER - READING WALL GRAPHIC
17	CUSTOM PRINTED GRAPHIC ON AWP-B, A GEOGRAPHIC IMAGE OF PENDER COUNTY PER NOOK
18	INSTALL FELT AWP-D ON ALL SIDES AND TOP OF READING NOOKS, BACKS TO BE AWP-B
19	POLYESTER RESIN CORNER MOULDING; SIZE 1-1/16"HX 1-1/16" PROJ; FLEXIBLE FOR THE ES MC SOUTHWATER INDUSTRIES OR EQUAL ; UNFINISHED; PAINT COLOR TBD
20	PAINT ANGLED WALL TO MATCH CMU WALL
21	12"D DISPLAY NICHE PAINTED IN AN ACCENT COLOR
22	SECURE READING NOOK WALL TO STRUCTURE ABOVE
23	ACOUSTICAL WALL PANEL AWP-A WITH 3/4" MTL REVEALS
24	6' IWB, PAINT WALL BEHIND TO MATCH AWP-A COLOR
25	4'W X 5'H WHITEBOARD
26	GYM WALL PADS
27	TACK STRIP
28	2'-8" x 3'-2" OPERABLE PARTITION WINDOW UNIT
29	LIGHT FIXTURES. REFER TO ELECTRICAL DRAWINGS
30	NOTCH TECTUM PANELS AROUND ALL MECHANICAL, ELECTRICAL AND PLUMBING, AS WELL AS GYM EQUIPMENT.
31	SCOREBOARD
32	COORDINATE CUT-OUT FOR WALL HUNG SCREEN AND SPEAKERS WITH A/V CONSULTANT

FINISH PLAN LEGEND

AWP-C1	AWP-E3
AWP-C2	AWP-E4
AWP-C3	AWP-E5
AWP-E1	AWP-E6

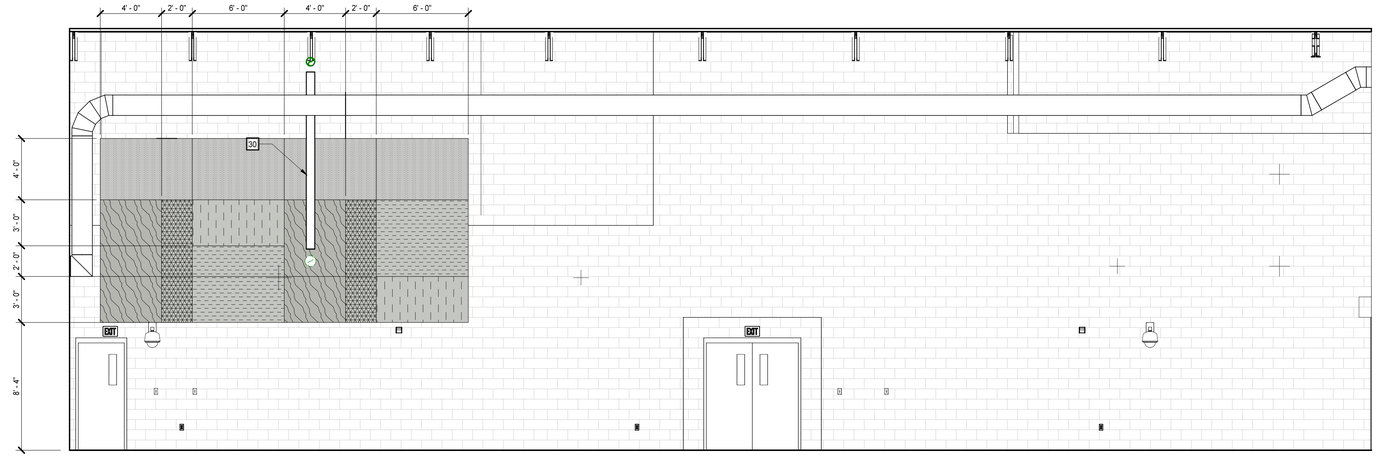

2 A2.1.1 A4.2.3 **ES DINING INTERIOR ELEVATION - E**
1/4" = 1'-0"

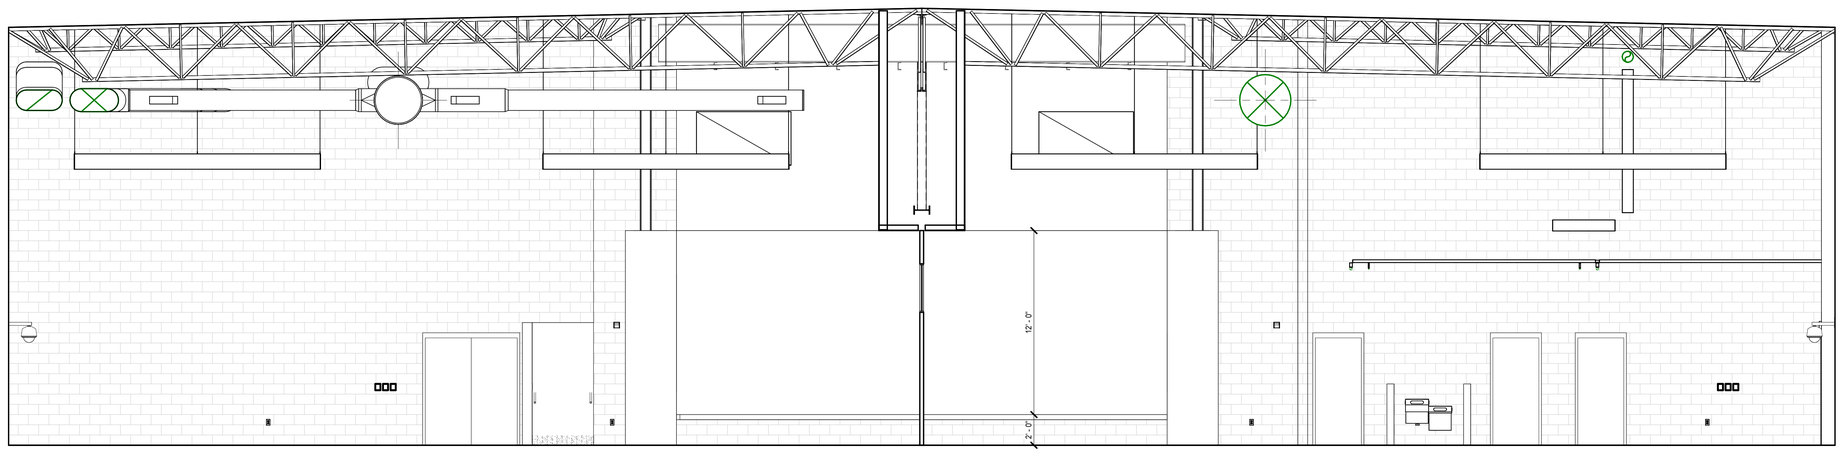

1 A2.1.2 A4.2.3 **DINING INTERIOR ELEVATION - S**
1/4" = 1'-0"

MOSELEYARCHITECTS
911 N. WEST STREET, SUITE 205 RALEIGH, NORTH CAROLINA 27603
PHONE (919) 840-0091
MOSELEYARCHITECTS.COM

ASHLEY P. DENNIS
LICENSED ARCHITECT
11711
8/2/24
NORTH CAROLINA
RALEIGH, NC

PENDER COUNTY SCHOOLS K-8 SCHOOL

Pender County Schools
Highway 210, Hampstead, NC 28443

PROJECT NO: 831310
DATE: AUGUST 2, 2024


REVISIONS

DATE	DESCRIPTION


INTERIOR ELEVATIONS

A4.2.3


8/2/2024 4:00:01 PM

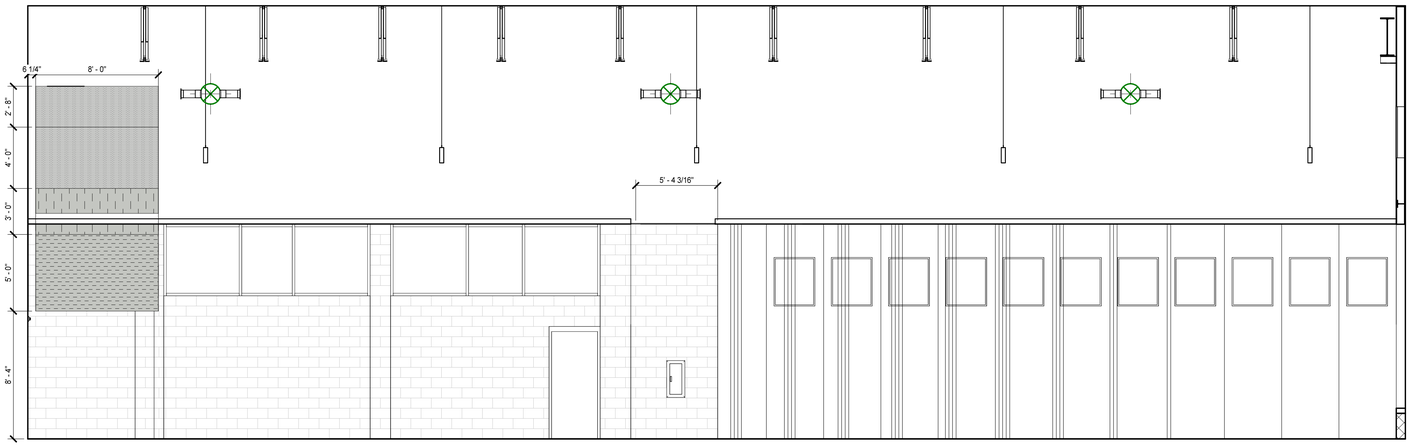


7 A2.1.1 A4.2.4 **MS DINING INTERIOR ELEVATION - E**
1/4" = 1'-0"

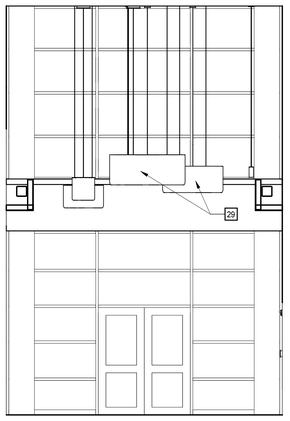


6 A2.1.1 A4.2.4 **LOBBY INTERIOR ELEVATION - S**
1/4" = 1'-0"

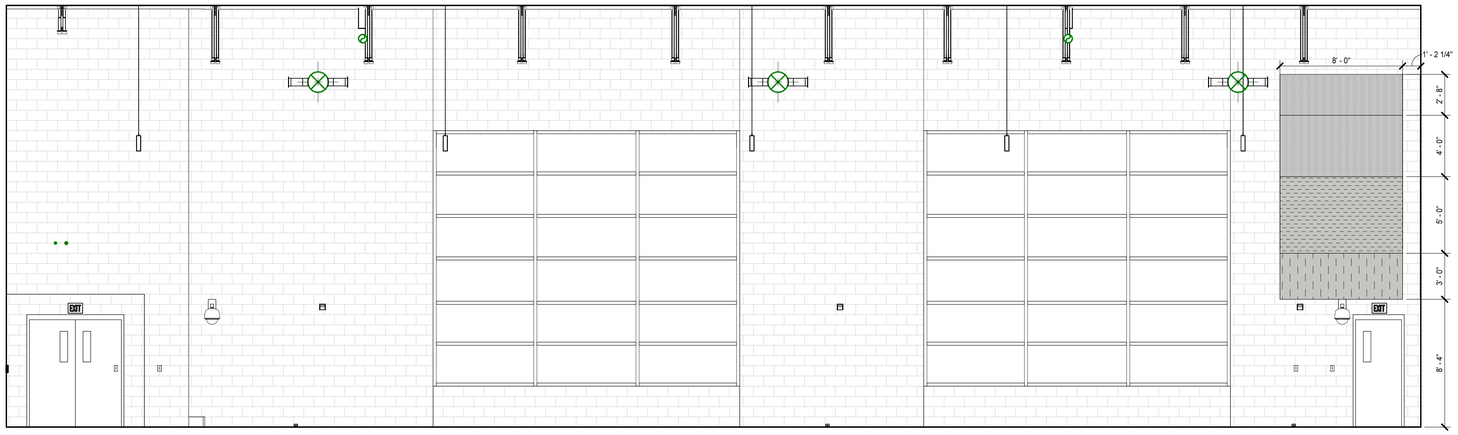


5 A2.1.1 A4.2.4 **MS DINING INTERIOR ELEVATION - W**
1/4" = 1'-0"

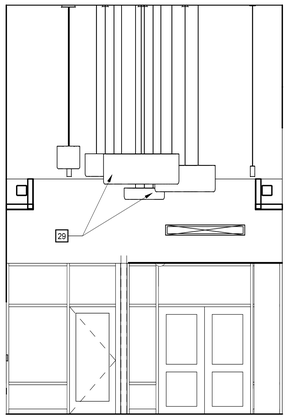


4 A2.1.1 A4.2.4 **LOBBY INTERIOR ELEVATION - N**
1/4" = 1'-0"

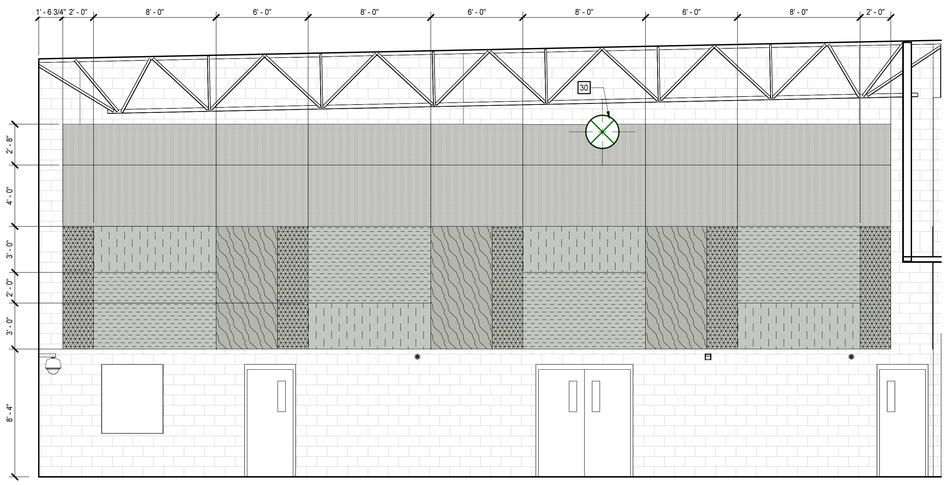

3 A2.1.2 A4.2.4 **MS DINING INTERIOR ELEVATION - N**
1/4" = 1'-0"

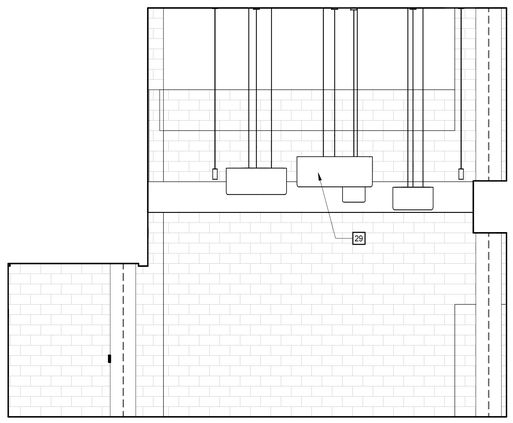

2 A2.1.1 A4.2.4 **LOBBY INTERIOR ELEVATION - E**
1/4" = 1'-0"

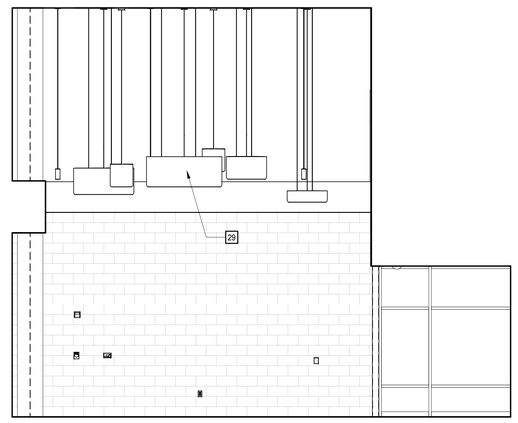

1 A2.1.1 A4.2.4 **LOBBY INTERIOR ELEVATION - W**
1/4" = 1'-0"

BUILDING ELEVATION KEYNOTES

REPRESENTED BY n

APPLIES TO DRAWINGS A4.2.1 - A4.2.4

1	DISPLAY CASE (6'W X 5'H)
2	PAINTED GYP WALL WITH 3/4" MTL REVEALS; REFER TO FINISH PLAN FOR COLOR
3	ROCK CLIMBING WALL (24'W X 8'H) - REFER TO SPECIFICATION
4	4'W X 6'H MIRROR, REFER TO SPECIFICATIONS FOR CRITERIA
5	DOUBLE BARRE, MOUNT LOWER BARRE AT 24"AFF AND UPPER BARRE AT 32"AFF, PROVIDE SUPPORTS EVERY 4'
6	TYPICAL TEACHING WALL, REFER TO A8.1.2
7	SINGLE BARRE, MOUNT AT 32"AFF; PROVIDE SUPPORTS EVERY 4'
8	DISPLAY CASE (3'W X 5'H)
9	ACCENT PAINT ON ALL EXPOSED EXTERIOR SURFACES
10	ATTACHED 2" UPHOLSTERED CUSHION (M1) WITH HIGH DENSITY FOAM, SECURE CUSHION TO BENCH WITH HEAVY DUTY SNAPS
11	WOOD BENCH: SPECIES AND FINSH TO MATCH DOORS ON ALL EXPOSED SURFACES
12	INSTALL CUSTOM PRINTED GRAPHIC ON IRWC PRIOR TO INSTALLING BENCH, REFER TO A134 CORRIDOR GRAPHIC
13	CUSTOM PRINTED GRAPHIC ON DECORATIVE WINDOW FILM, REFER TO A134 CORRIDOR GRAPHIC
14	24"D READING NOOK
15	CUSTOM PRINTED GRAPHIC ON IRWC, REFER TO ES MEDIA CENTER - READING WALL GRAPHIC
16	CUSTOM PRINTED GRAPHIC ON AWP-B, REFER TO ES MEDIA CENTER - READING WALL GRAPHIC
17	CUSTOM PRINTED GRAPHIC ON AWP-B, A GEOGRAPHIC IMAGE OF PENDER COUNTY PER NOOK
18	INSTALL FELT AWP-D ON ALL SIDES AND TOP OF READING NOOKS, BACKS TO BE AWP-B
19	POLYESTER RESIN CORNER MOULDING; SIZE 1-1/16"HX 1-1/16" PROJ; FLEXIBLE FOR THE ES MC SOUTHWATER INDUSTRIES OR EQUAL ; UNFINISHED; PAINT COLOR TBD
20	PAINT ANGLED WALL TO MATCH CMU WALL
21	12"D DISPLAY NICHE PAINTED IN AN ACCENT COLOR
22	SECURE READING NOOK WALL TO STRUCTURE ABOVE
23	ACOUSTICAL WALL PANEL AWP-A WITH 3/4" MTL REVEALS
24	6' IWB, PAINT WALL BEHIND TO MATCH AWP-A COLOR
25	4'W X 5'H WHITEBOARD
26	GYM WALL PADS
27	TACK STRIP
28	2'-8" x 3'-2" OPERABLE PARTITION WINDOW UNIT
29	LIGHT FIXTURES. REFER TO ELECTRICAL DRAWINGS
30	NOTCH TECTUM PANELS AROUND ALL MECHANICAL, ELECTRICAL AND PLUMBING, AS WELL AS GYM EQUIPMENT.
31	SCOREBOARD
32	COORDINATE CUT-OUT FOR WALL HUNG SCREEN AND SPEAKERS WITH A/V CONSULTANT

FINISH PLAN LEGEND

AWP-C1	AWP-E3
AWP-C2	AWP-E4
AWP-C3	AWP-E5
AWP-E1	AWP-E6

MOSELEY ARCHITECTS
911 N. WEST STREET, SUITE 205 RALEIGH, NORTH CAROLINA 27603
PHONE (919) 840-0091
MOSELEYARCHITECTS.COM

ASHLEY P. DENNIS
REGISTERED ARCHITECT
11711
8/2/24
NORTH CAROLINA
RALEIGH, NC

PENDER COUNTY SCHOOLS K-8 SCHOOL

Pender County Schools
Highway 210, Hampstead, NC 28443


PROJECT NO: 631310
DATE: AUGUST 2, 2024

REVISIONS	
DATE	DESCRIPTION


INTERIOR ELEVATIONS

A4.2.4


8/2/2024 4:00:09 PM

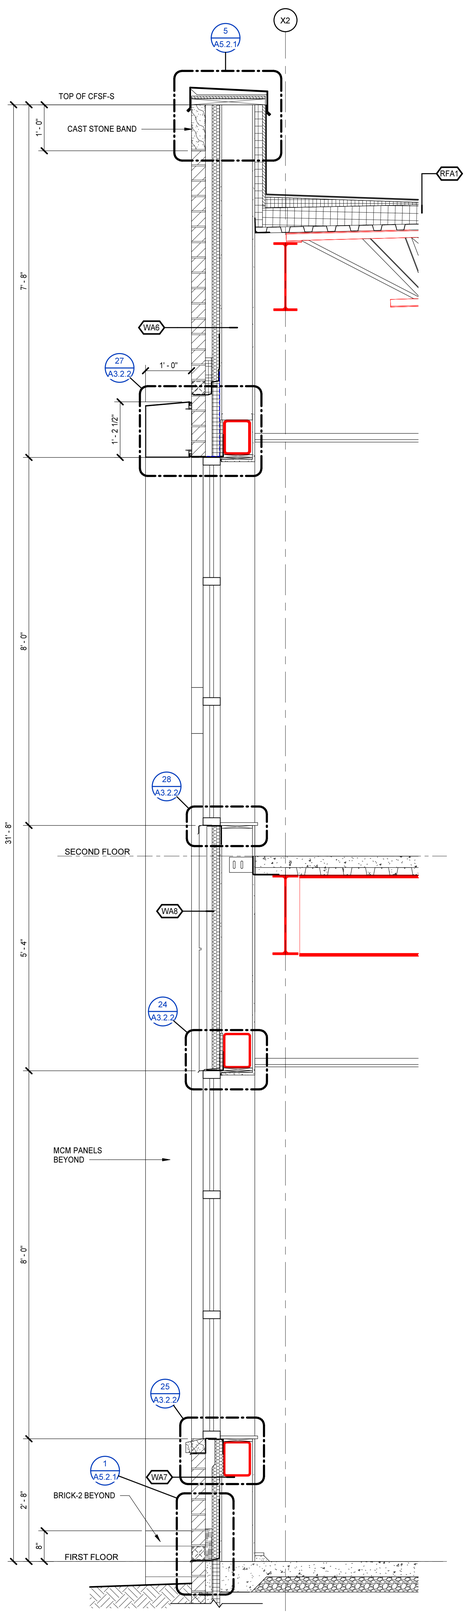

1 **WALL SECTION**
A2.1.4 A5.1.1 3/4" = 1'-0"

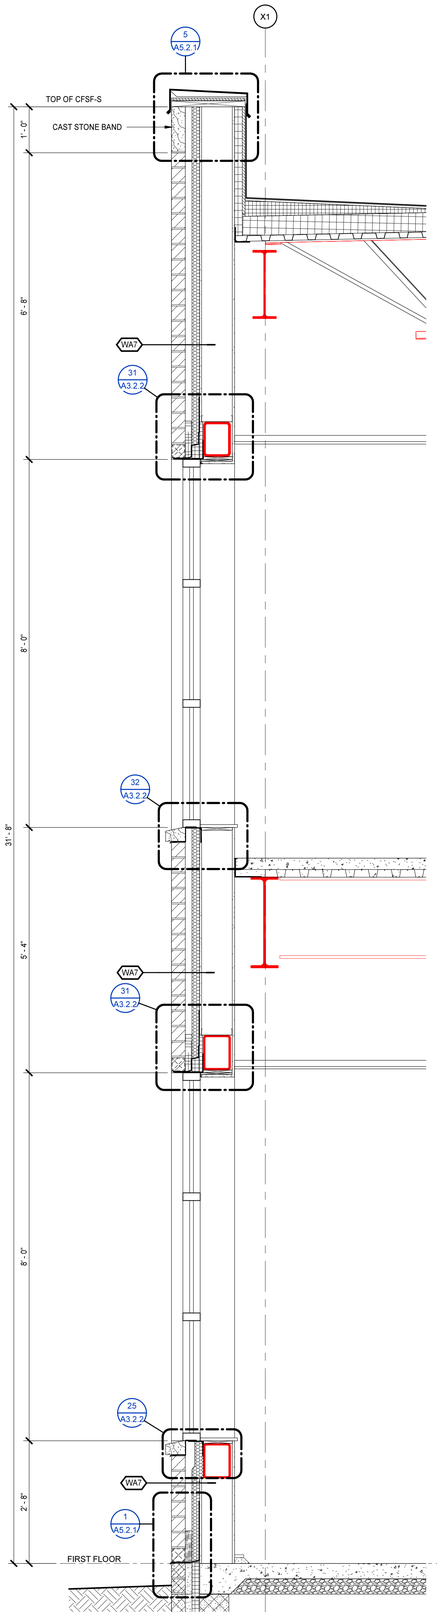








2 **WALL SECTION**
A2.1.4 A5.1.1 3/4" = 1'-0"

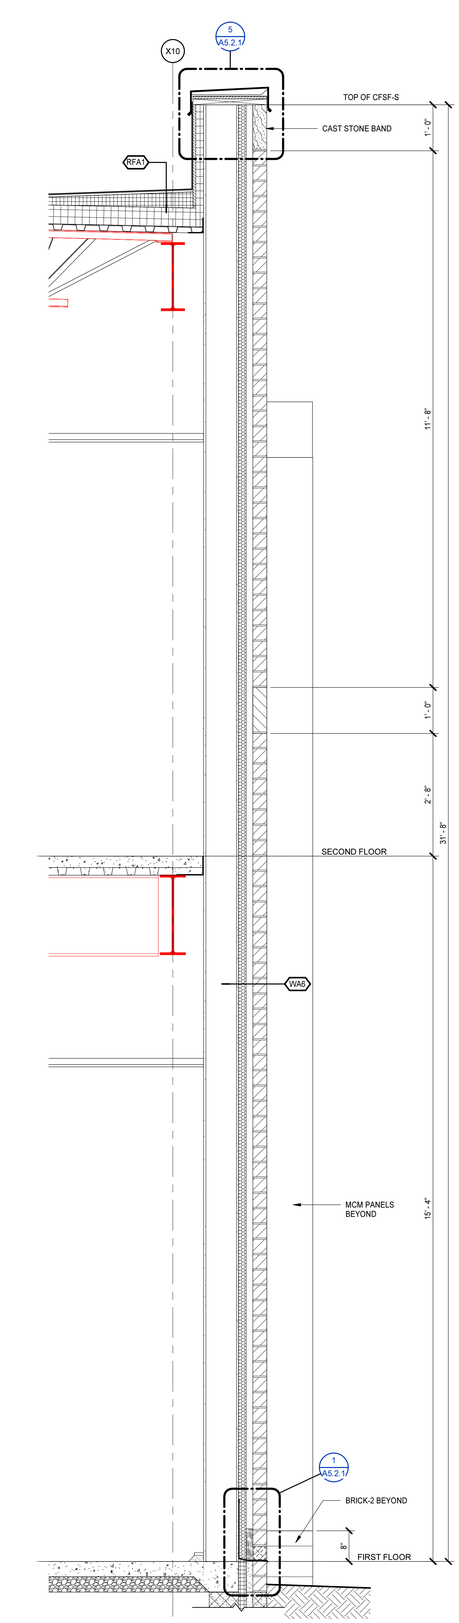

3 **WALL SECTION**
A2.1.4 A5.1.1 3/4" = 1'-0"

EXTERIOR WALL ASSEMBLIES

APPLIES TO A5.1 AND A5.2 SERIES OF DRAWINGS
REPRESENTED BY (WAx)

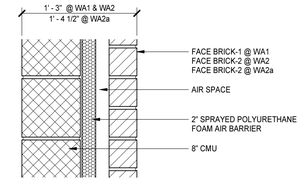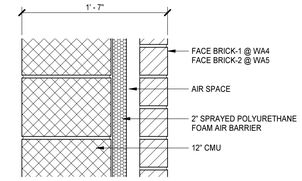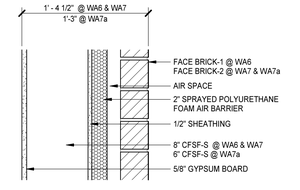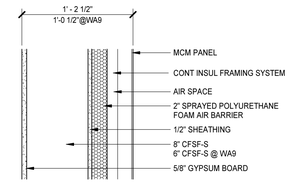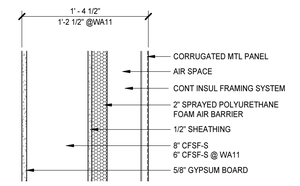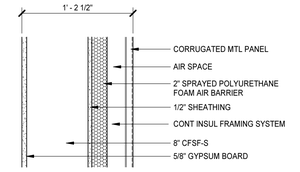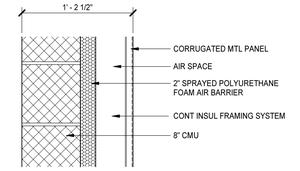MARK	FIRE RATING (REFER TO LS 1.1 FOR LEGEND)	REMARKS	INFORMATION
WA1 WA2 WA2a WA3	NOT USED		
WA4 WA5			
WA6 WA7 WA7a			
WA8 WA9			
WA10 WA11			
WA12			
WA13			

MOSELEYARCHITECTS
911 N. WEST STREET, SUITE 205 RALEIGH, NORTH CAROLINA 27603
PHONE (919) 840-0091
MOSELEYARCHITECTS.COM

ASHLEY P. DENNIS
REGISTERED ARCHITECT
11711
8/2/24
NORTH CAROLINA
RALEIGH, NC

PENDER COUNTY SCHOOLS K-8 SCHOOL

Pender County Schools
Highway 210, Hampstead, NC 28443


PROJECT NO: 631310
DATE: AUGUST 2, 2024

REVISIONS	
DATE	DESCRIPTION


WALL SECTIONS

A5.1.1


8/2/2024 4:00:13 PM

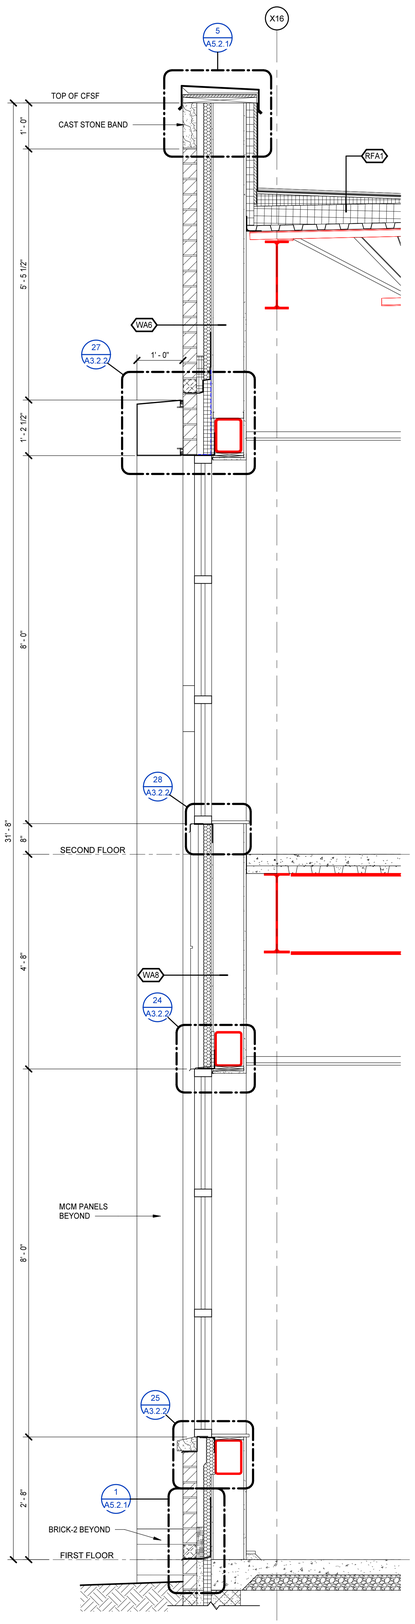


1 **WALL SECTION**
A2.1.5 A5.1.2 3/4" = 1'-0"

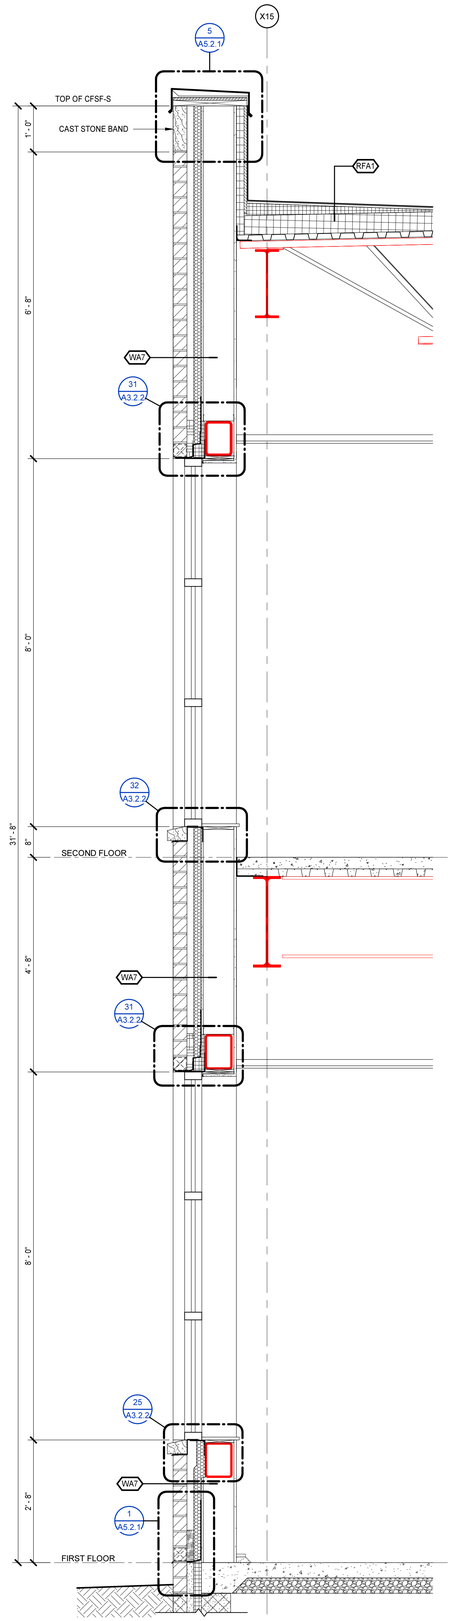

2 **WALL SECTION**
A2.1.5 A5.1.2 3/4" = 1'-0"

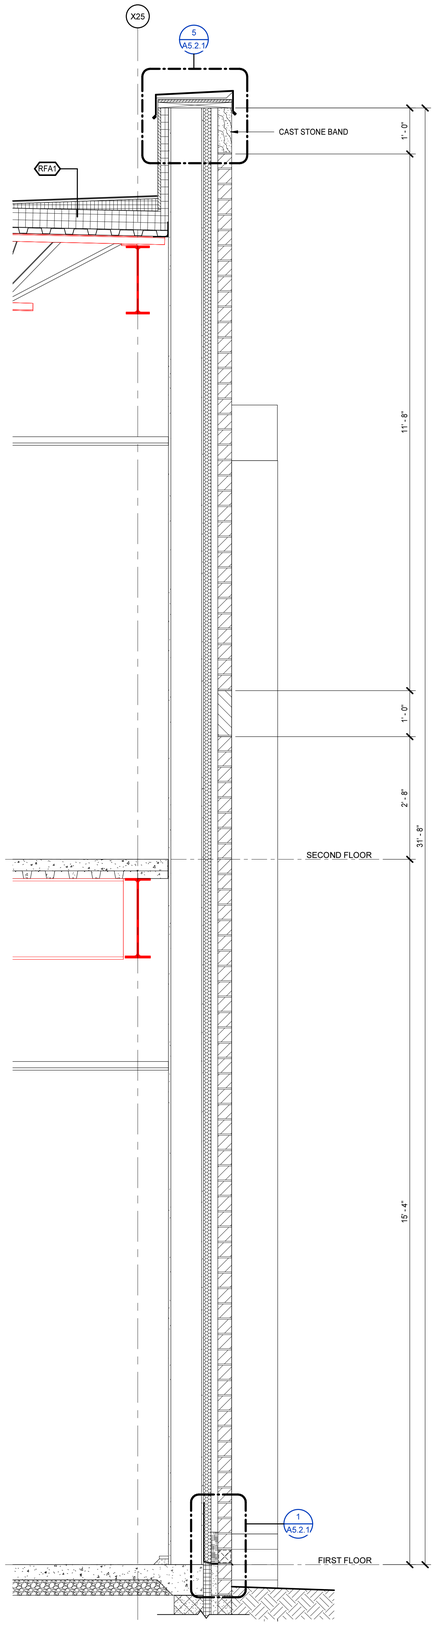

3 **WALL SECTION**
A2.1.5 A5.1.2 3/4" = 1'-0"

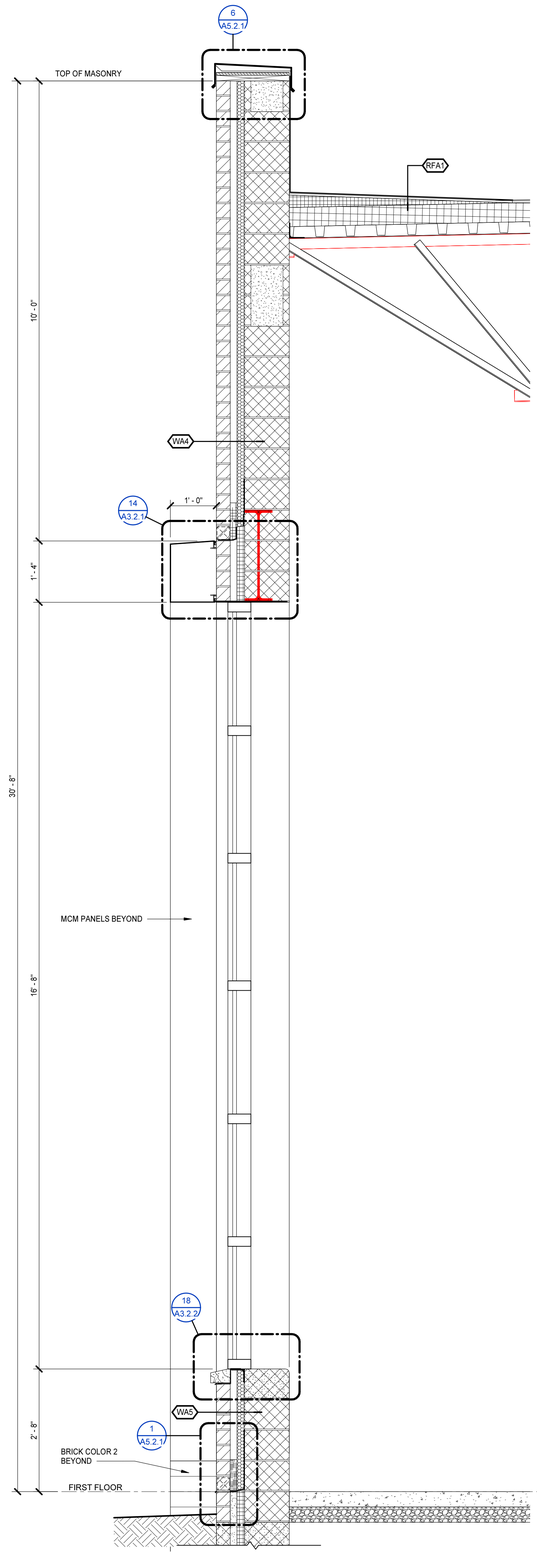

4 **WALL SECTION**
A2.1.2 A5.1.2 3/4" = 1'-0"

MOSELEY ARCHITECTS
911 N. WEST STREET, SUITE 205 RALEIGH, NORTH CAROLINA 27603
PHONE (919) 840-0091
MOSELEYARCHITECTS.COM

ASHLEY P. DENNIS
REGISTERED ARCHITECT
11711
8/2/24
NORTH CAROLINA
RALEIGH, NC

PENDER COUNTY SCHOOLS K-8 SCHOOL

Pender County Schools
Highway 210, Hampstead, NC 28443


PROJECT NO: 831310
DATE: AUGUST 2, 2024

REVISIONS	
DATE	DESCRIPTION


WALL SECTIONS

A5.1.2


8/2/2024 4:00:18 PM

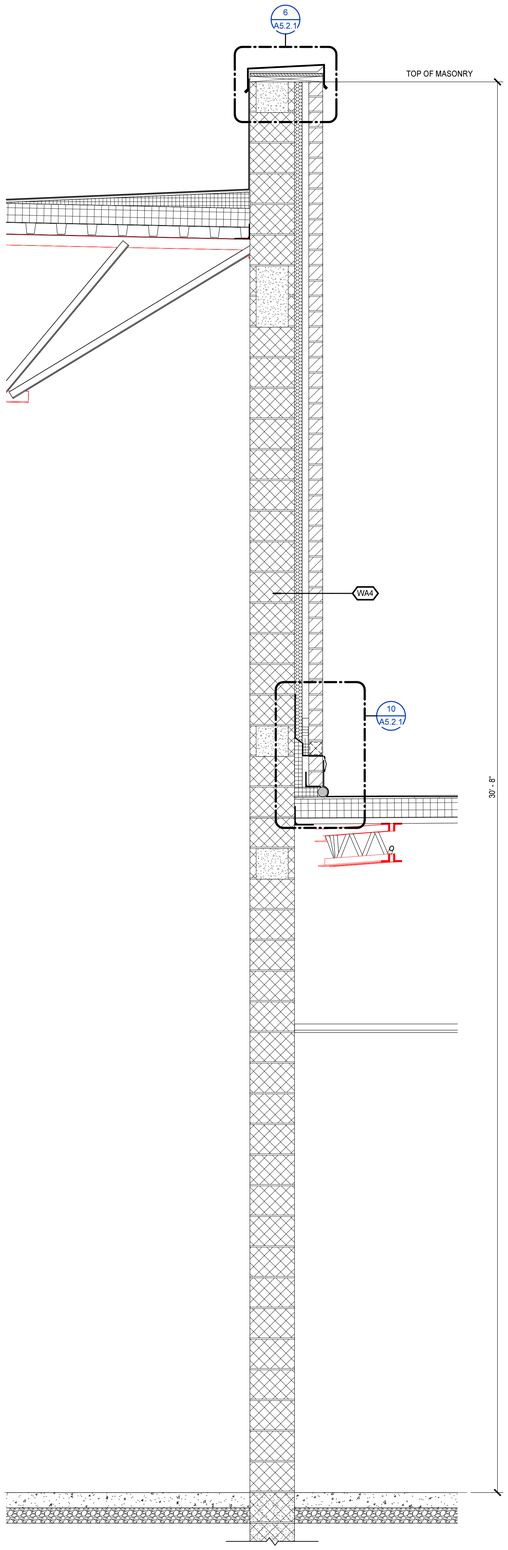


1 WALL SECTION
A2.1.2 A5.1.3 3/4" = 1'-0"

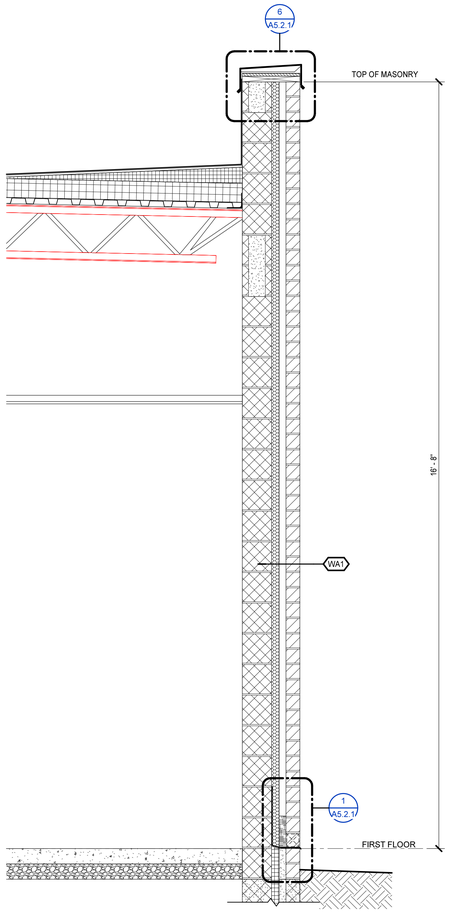

2 WALL SECTION
A2.1.2 A5.1.3 3/4" = 1'-0"

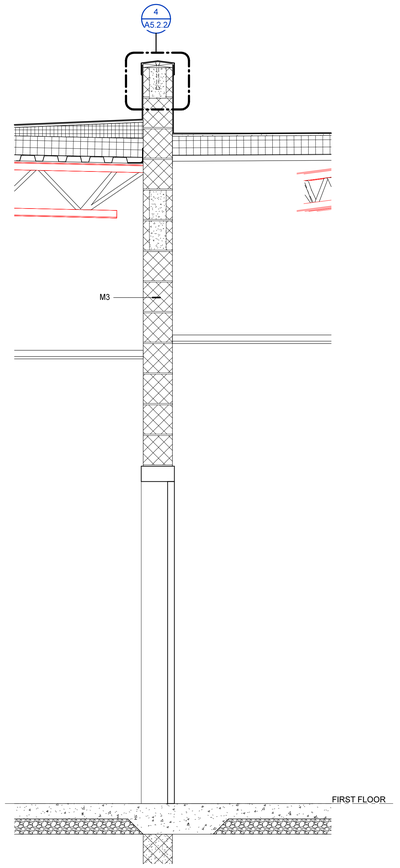

3 WALL SECTION
A2.1.2 A5.1.3 3/4" = 1'-0"

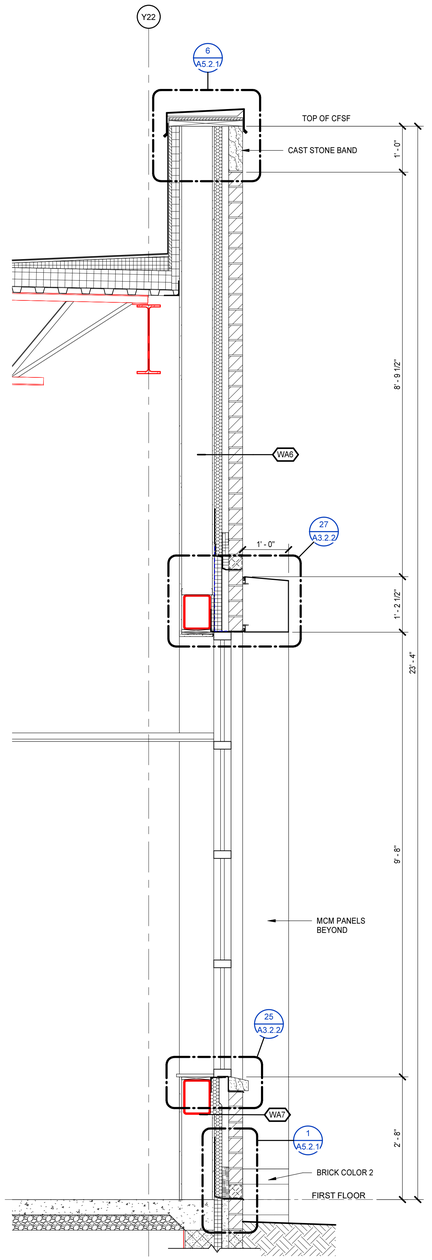

4 WALL SECTION
A2.1.2 A5.1.3 3/4" = 1'-0"

MOSELEY ARCHITECTS
911 N. WEST STREET, SUITE 205 RALEIGH, NORTH CAROLINA 27603
PHONE (919) 840-0091
MOSELEYARCHITECTS.COM

ASHLEY P. DENNIS
REGISTERED ARCHITECT
11711
8/2/24
NORTH CAROLINA
RALEIGH, NC

PENDER COUNTY SCHOOLS K-8 SCHOOL

Pender County Schools
Highway 210, Hampstead, NC 28443

PROJECT NO: 631310
DATE: AUGUST 2, 2024

REVISIONS


DATE	DESCRIPTION

WALL SECTIONS


A5.1.3

8/2/2024 4:00:21 PM


8/2/2024 4:00:24 PM

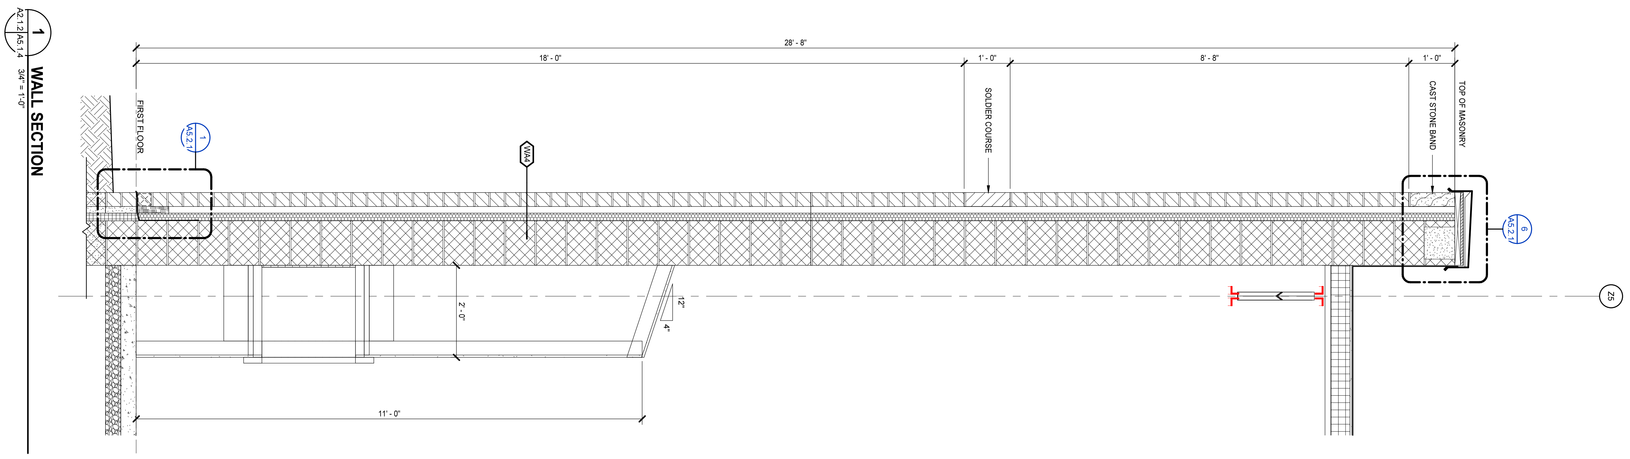


1 WALL SECTION
A2.1 2 A5.1 4
3/4" = 1'-0"

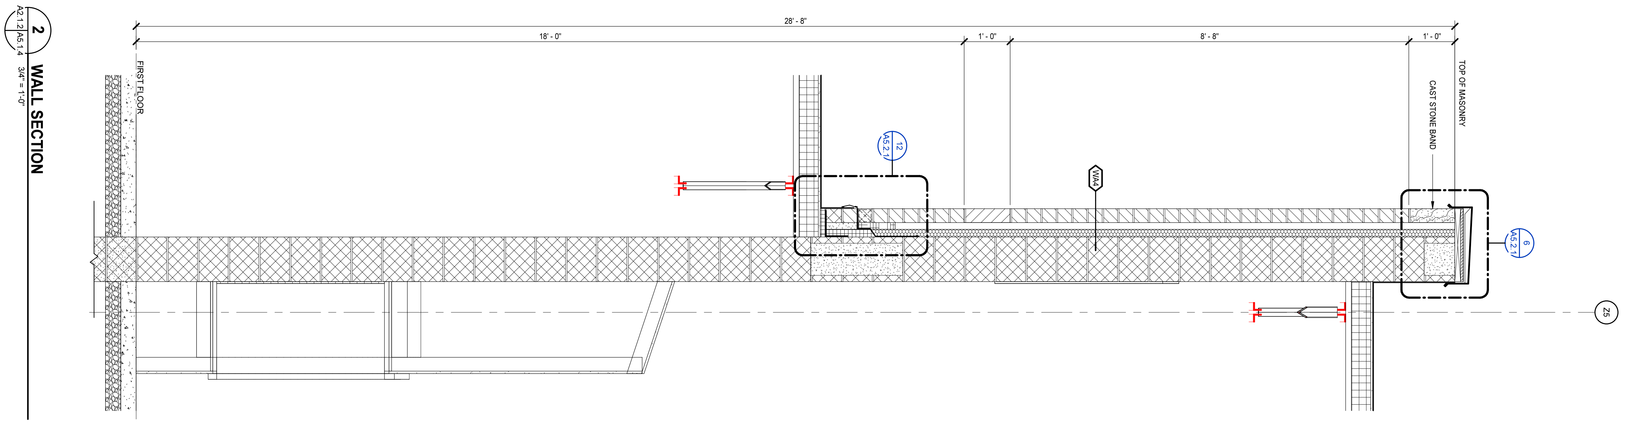

2 WALL SECTION
A2.1 2 A5.1 4
3/4" = 1'-0"

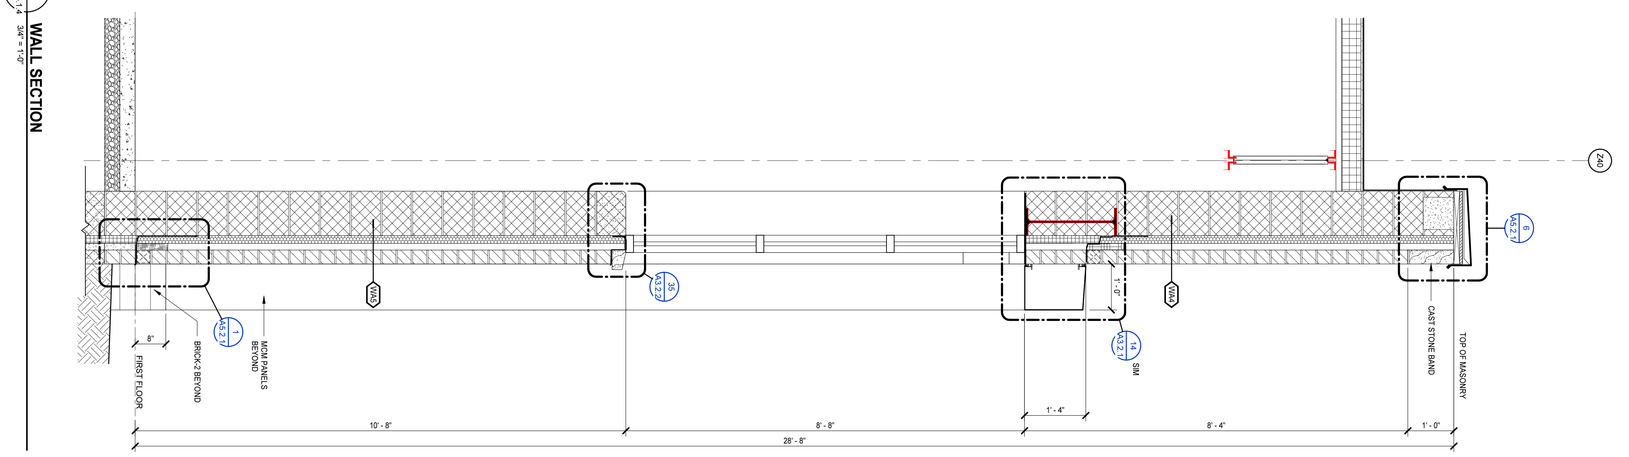

3 WALL SECTION
A2.1 6 A5.1 4
3/4" = 1'-0"

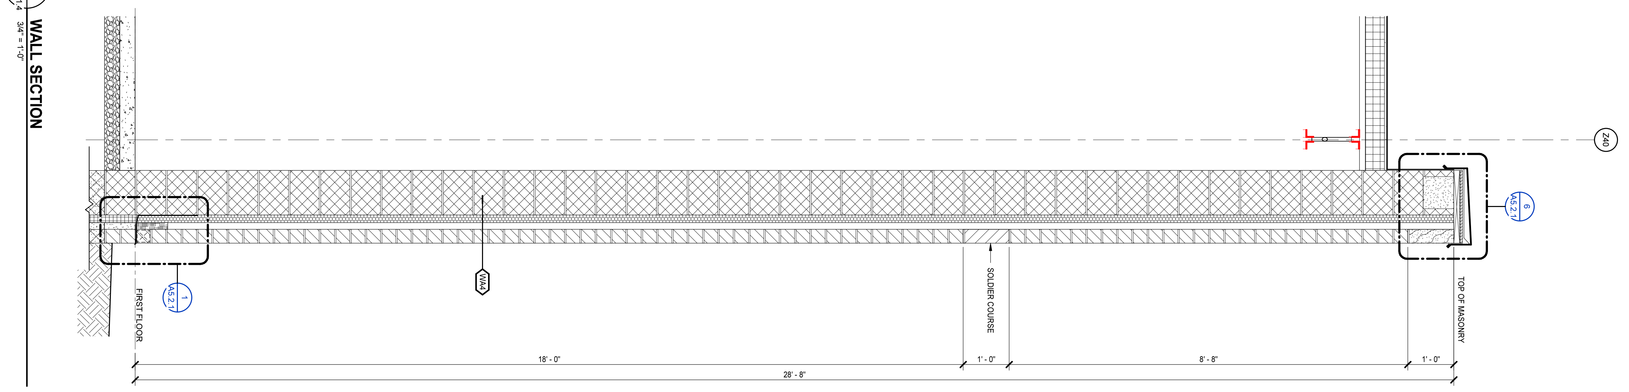

4 WALL SECTION
A2.1 6 A5.1 4
3/4" = 1'-0"

PENDER COUNTY SCHOOLS K-8 SCHOOL

Pender County Schools
Highway 210, Hampstead, NC 28443

PROJECT NO. 6101317.2
DATE AUGUST 2, 2024

REVISIONS
DATE | DESCRIPTION


WALL SECTIONS

A5.1.4


MOSELEYARCHITECTS

911 N. WEST STREET, SUITE 205 RALEIGH, NORTH CAROLINA 27603
PHONE (919) 840-0091


MOSELEYARCHITECTS.COM

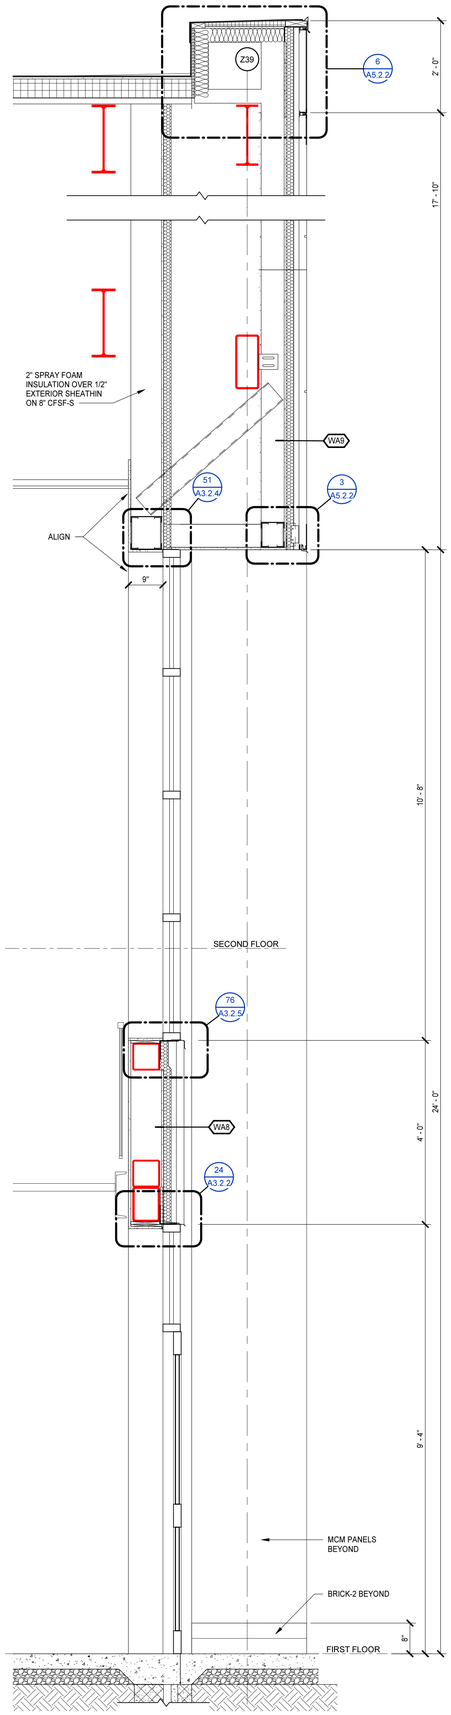


1 WALL SECTION
A2.1.6 A5.1.5 3/4" = 1'-0"

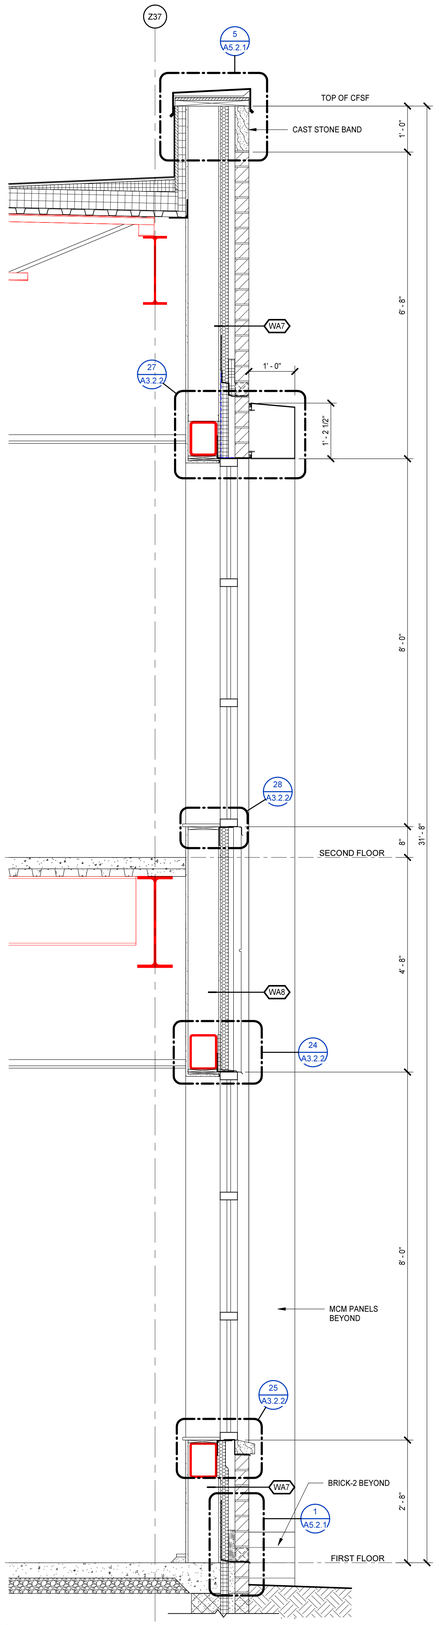


2 WALL SECTION
A2.1.8 A5.1.5 3/4" = 1'-0"

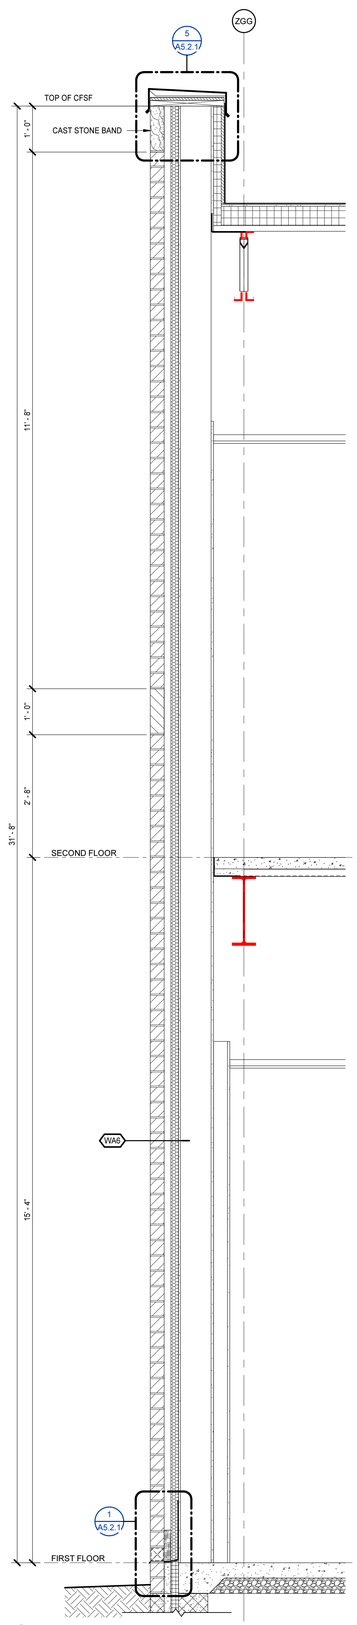

3 WALL SECTION
A2.1.8 A5.1.5 3/4" = 1'-0"

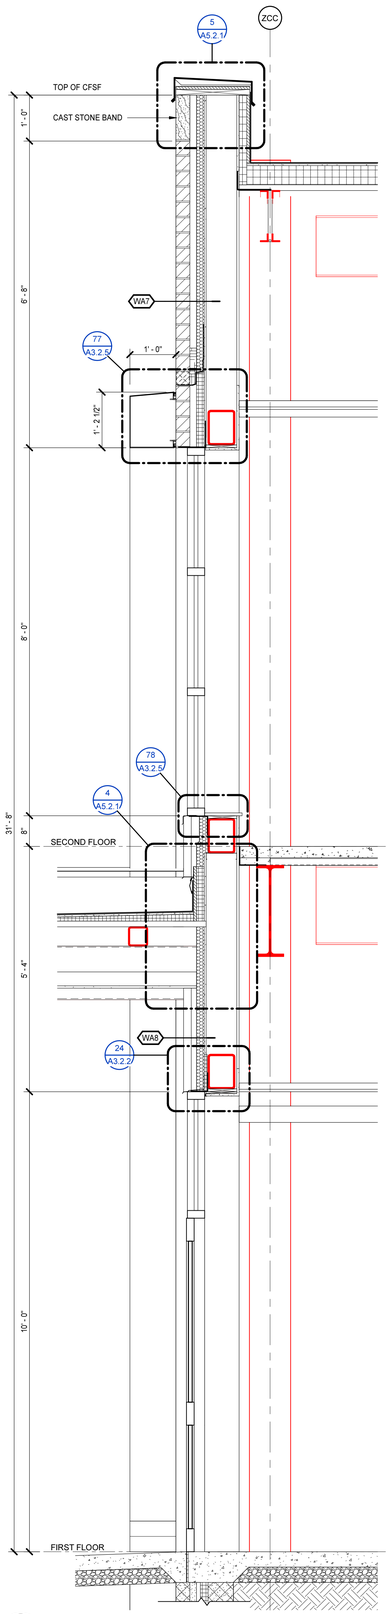

4 WALL SECTION
A2.1.8 A5.1.5 3/4" = 1'-0"

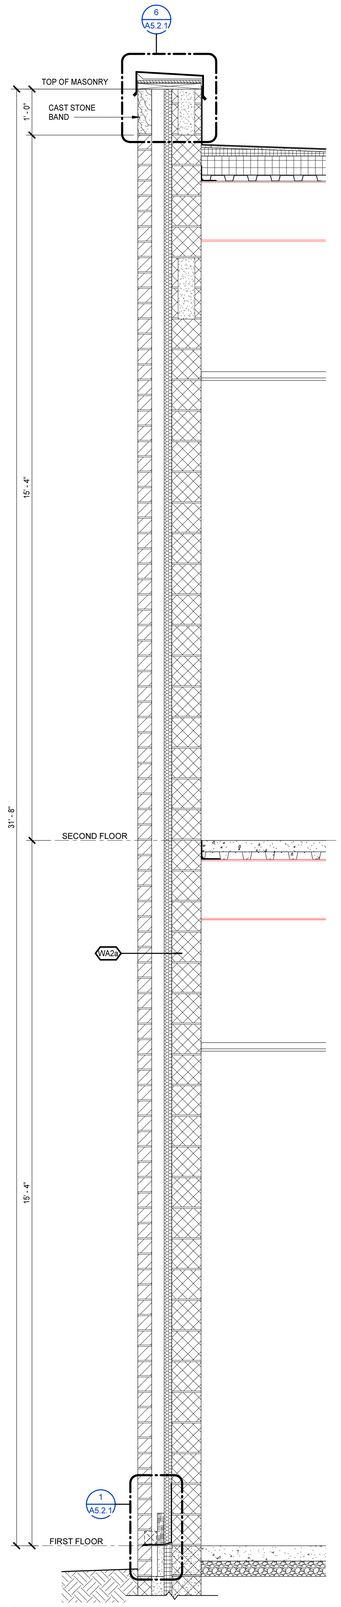

5 WALL SECTION
A2.1.3 A5.1.5 3/4" = 1'-0"

MOSELEY ARCHITECTS
911 N. WEST STREET, SUITE 205 RALEIGH, NORTH CAROLINA 27603
PHONE (919) 840-0091
MOSELEYARCHITECTS.COM

ASHLEY P. DENNIS
REGISTERED ARCHITECT
11711
8/2/24
NORTH CAROLINA
RALEIGH, NC

PENDER COUNTY SCHOOLS K-8 SCHOOL

Pender County Schools
Highway 210, Hampstead, NC 28443


PROJECT NO: 831310
DATE: AUGUST 2, 2024

REVISIONS	
DATE	DESCRIPTION


WALL SECTIONS

A5.1.5


8/2/2024 4:00:28 PM

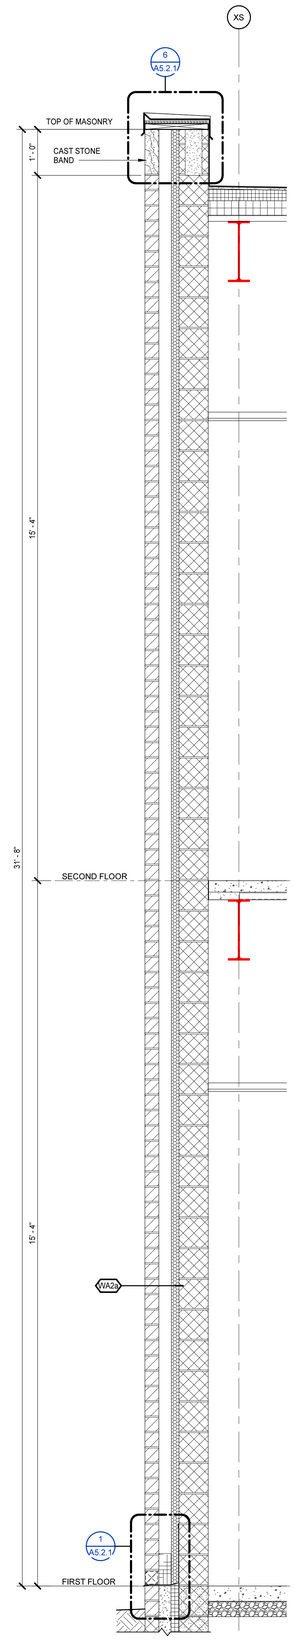


1 WALL SECTION
A2.1.3 A5.1.6 3/4" = 1'-0"

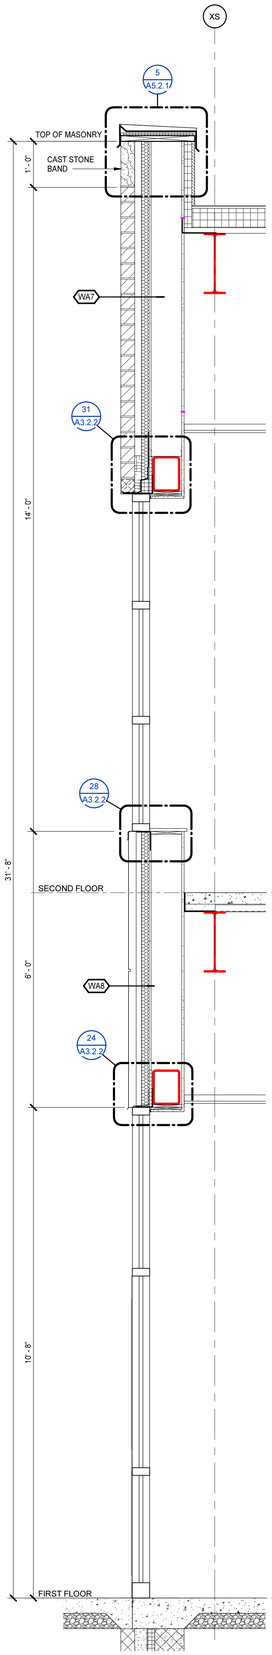


2 WALL SECTION
A2.1.3 A5.1.6 3/4" = 1'-0"

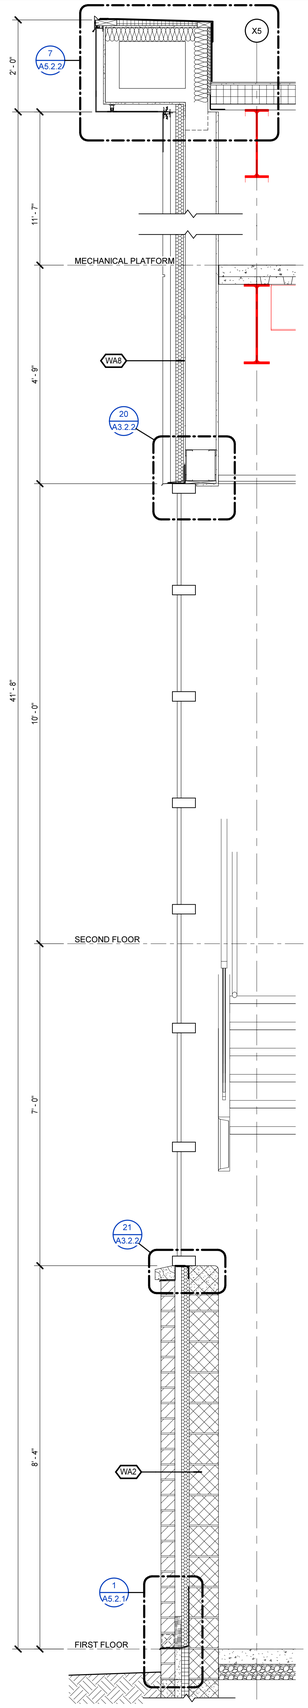


3 WALL SECTION
A2.1.3 A5.1.6 3/4" = 1'-0"

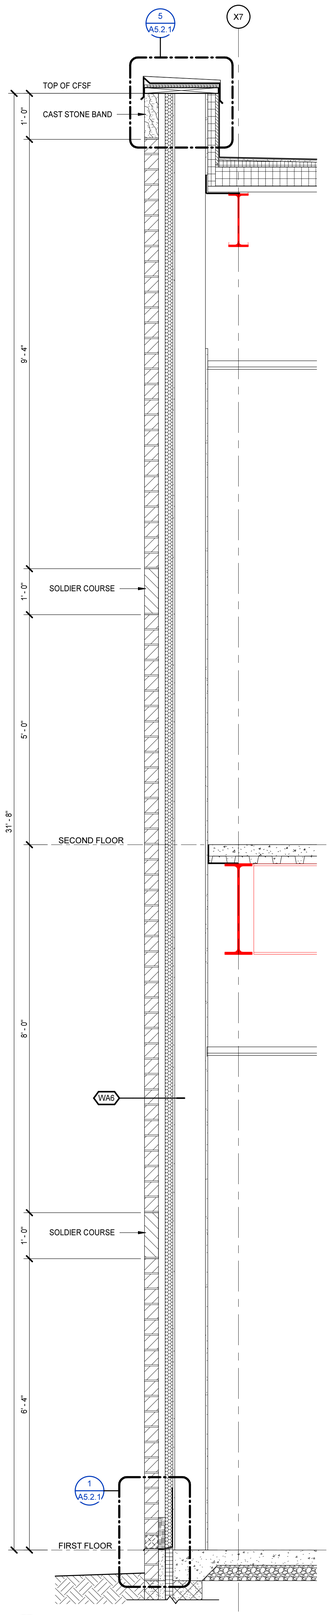

4 WALL SECTION
A2.1.3 A5.1.6 3/4" = 1'-0"

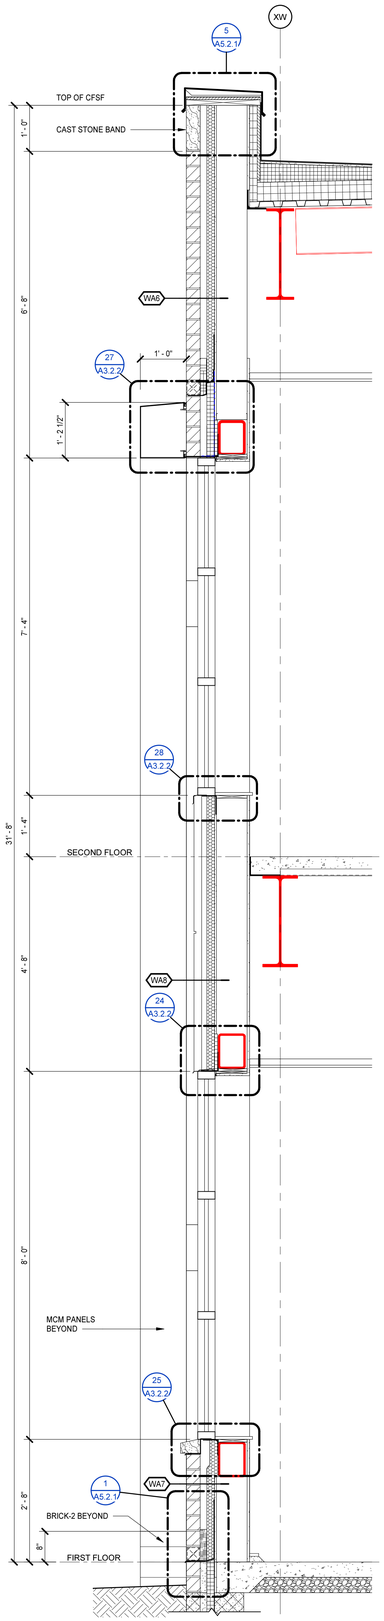

5 WALL SECTION
A2.1.3 A5.1.6 3/4" = 1'-0"

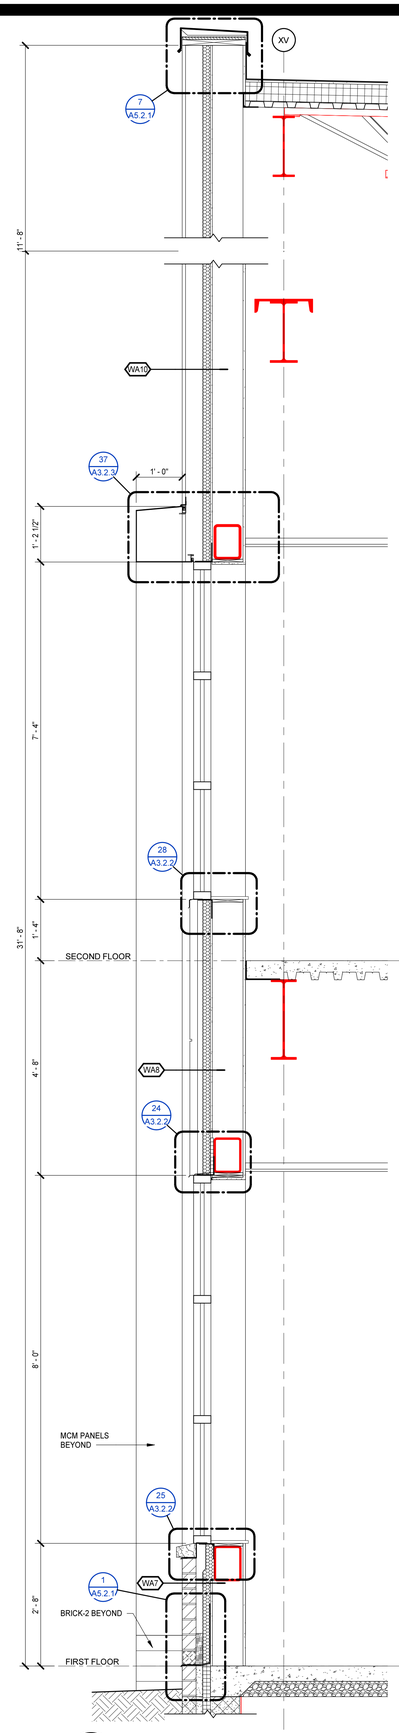

6 WALL SECTION
A2.1.3 A5.1.6 3/4" = 1'-0"

MOSELEY ARCHITECTS
911 N. WEST STREET, SUITE 205 RALEIGH, NORTH CAROLINA 27603
PHONE (919) 840-0091
MOSELEYARCHITECTS.COM

ASHLEY P. DENNIS
REGISTERED ARCHITECT
11711
8/2/24
NORTH CAROLINA
RALEIGH, NC

PENDER COUNTY SCHOOLS K-8 SCHOOL

Pender County Schools
Highway 210, Hampstead, NC 28443


PROJECT NO: 631310
DATE: AUGUST 2, 2024

REVISIONS	
DATE	DESCRIPTION


WALL SECTIONS

A5.1.6


8/2/2024 4:00:32 PM

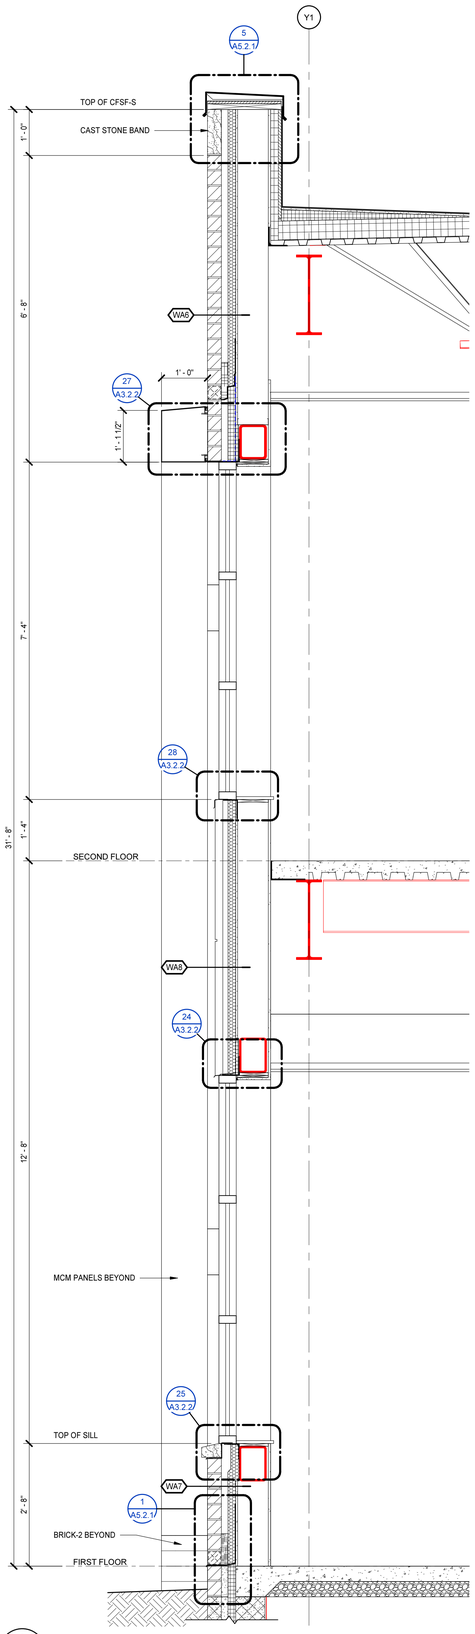


1 **WALL SECTION**
A2.1.1 | A5.1.7 3/4" = 1'-0"

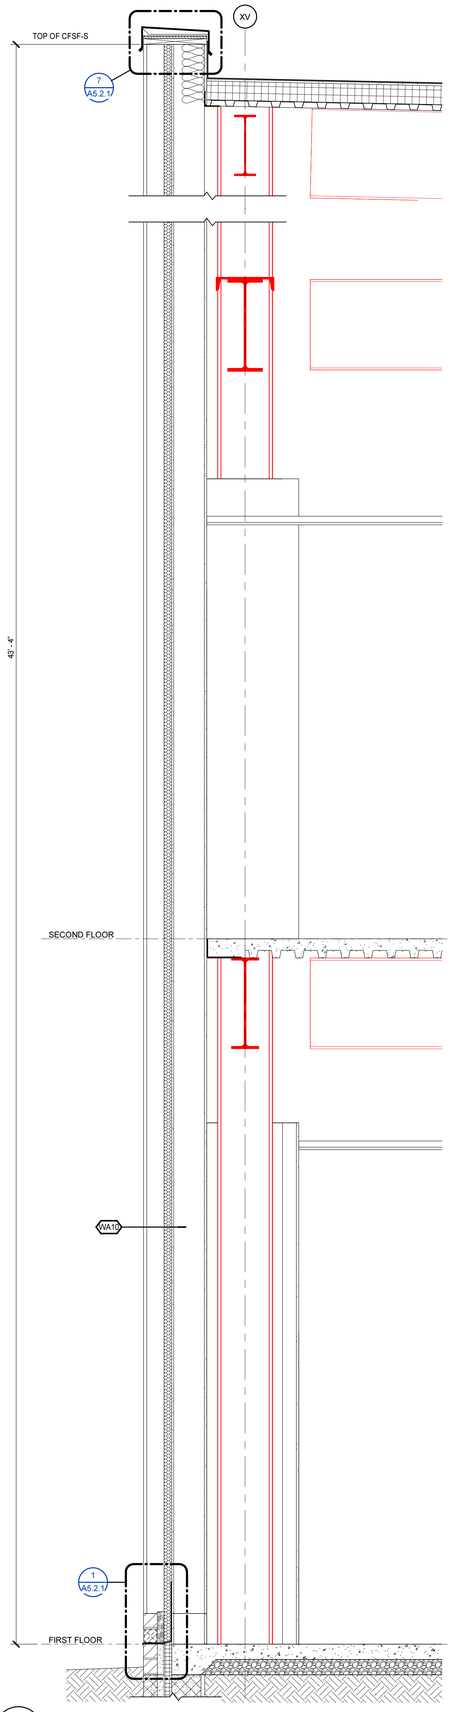


2 **WALL SECTION**
A2.1.1 | A5.1.7 3/4" = 1'-0"

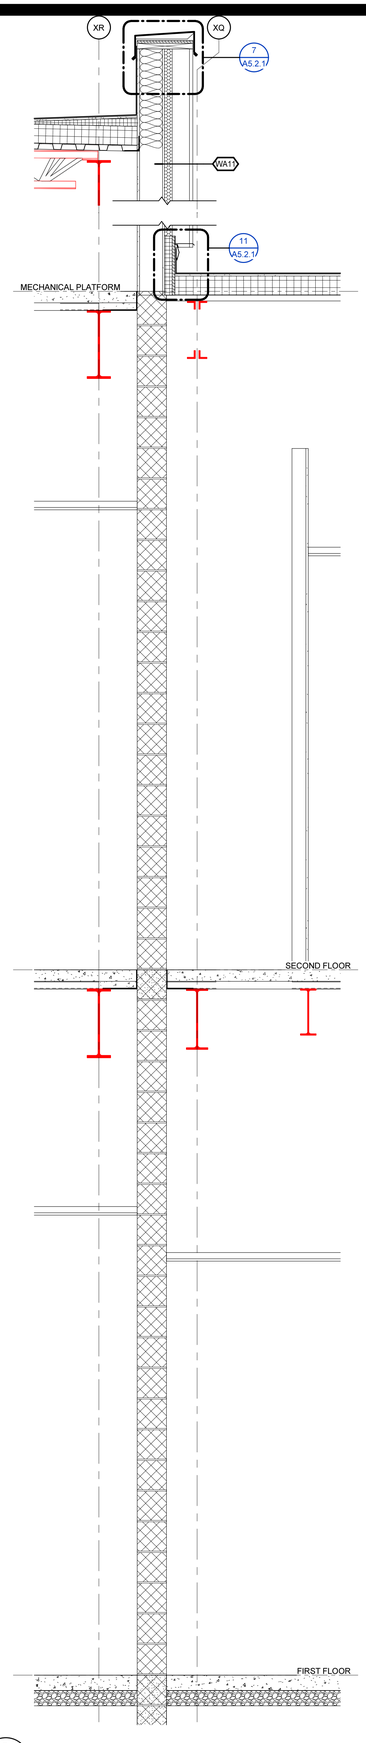

3 **WALL SECTION**
A2.1.3 | A5.1.7 3/4" = 1'-0"

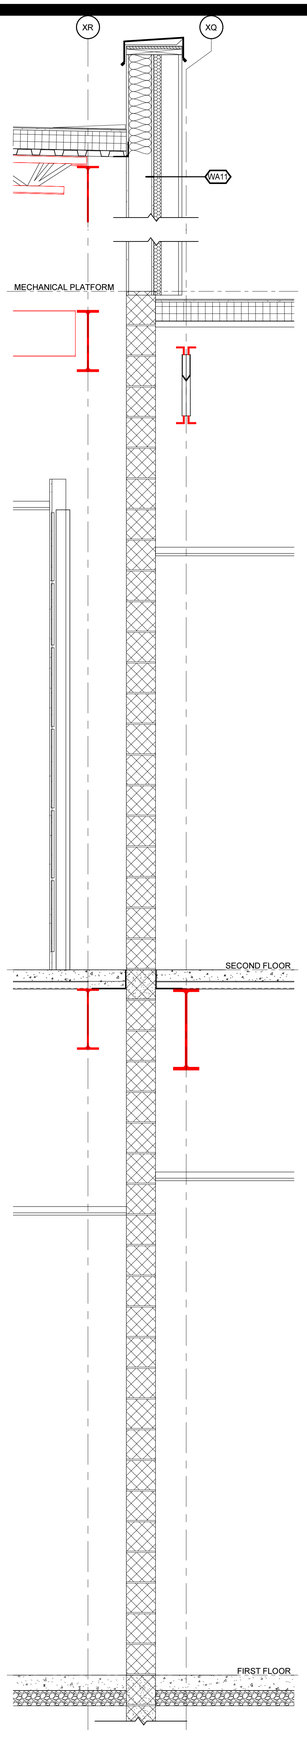

4 **WALL SECTION**
A2.1.3 | A5.1.7 3/4" = 1'-0"

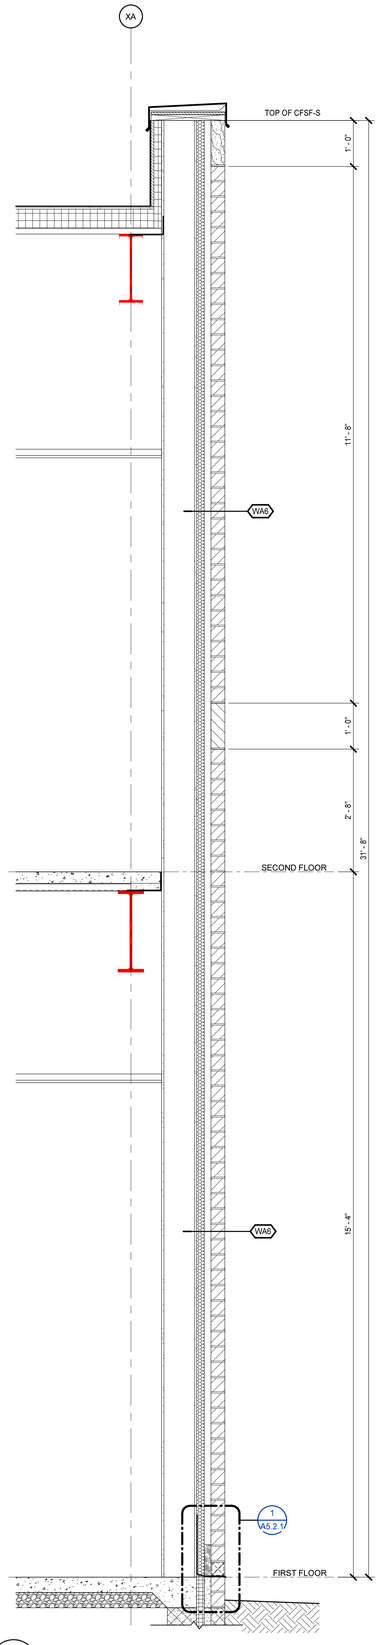

5 **WALL SECTION**
A2.1.4 | A5.1.7 3/4" = 1'-0"

MOSELEYARCHITECTS
911 N. WEST STREET, SUITE 205 RALEIGH, NORTH CAROLINA 27603
PHONE (919) 840-0091
MOSELEYARCHITECTS.COM

ASHLEY P. DENNIS
REGISTERED ARCHITECT
11711
8/2/24
NORTH CAROLINA
RALEIGH, NC

PENDER COUNTY SCHOOLS K-8 SCHOOL

Pender County Schools
Highway 210, Hampstead, NC 28443


PROJECT NO: 631310
DATE: AUGUST 2, 2024

REVISIONS	
DATE	DESCRIPTION


WALL SECTIONS

A5.1.7


8/2/2024 4:00:36 PM

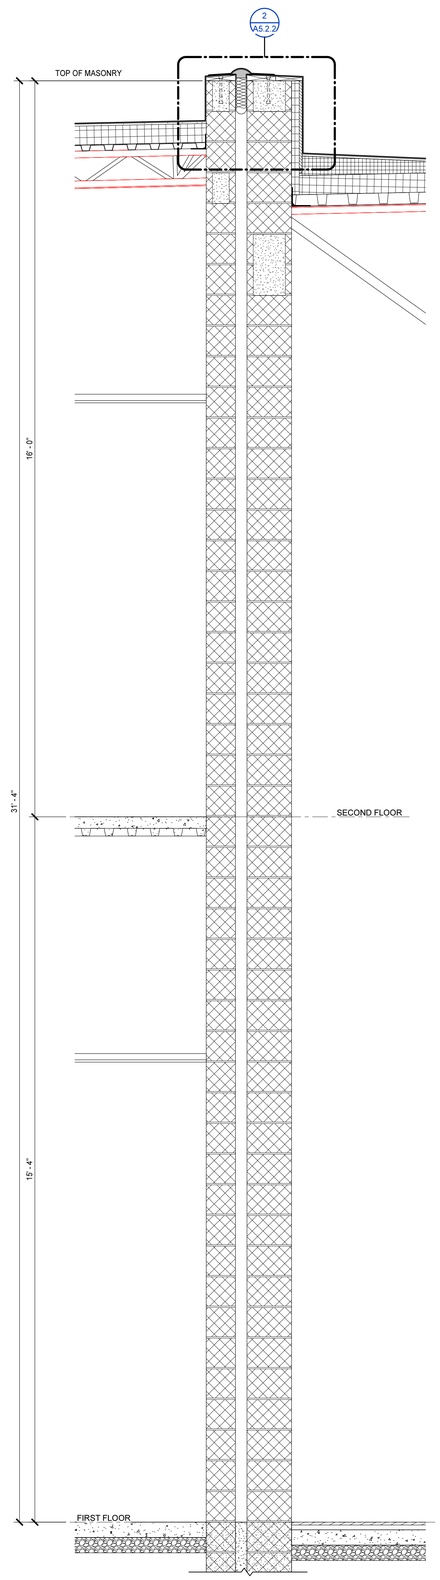


1 WALL SECTION
A2.1.1 A5.1.8 3/4" = 1'-0"

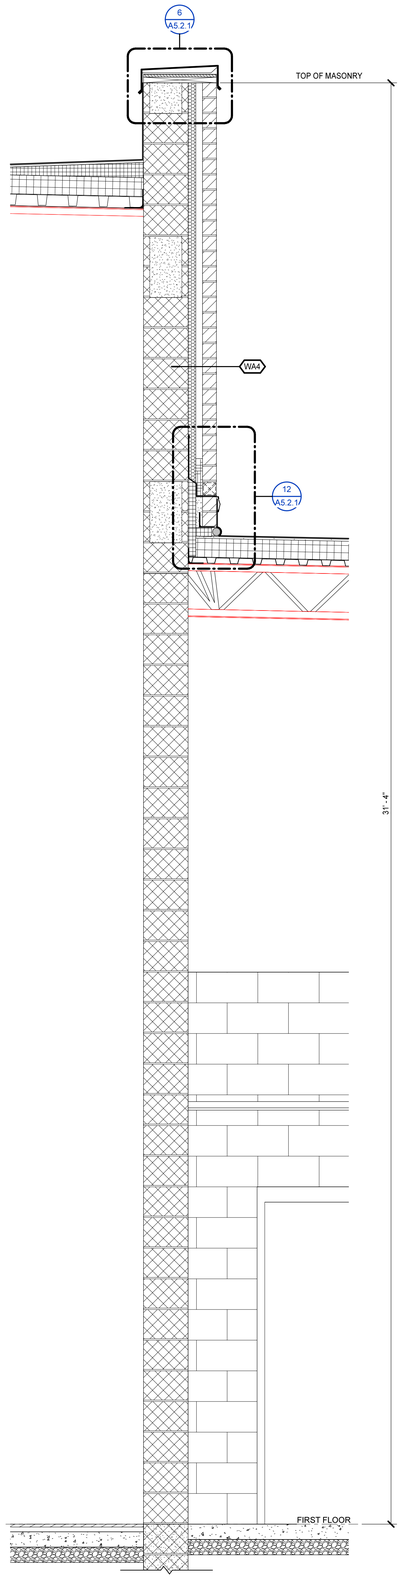


2 WALL SECTION
A2.1.1 A5.1.8 3/4" = 1'-0"

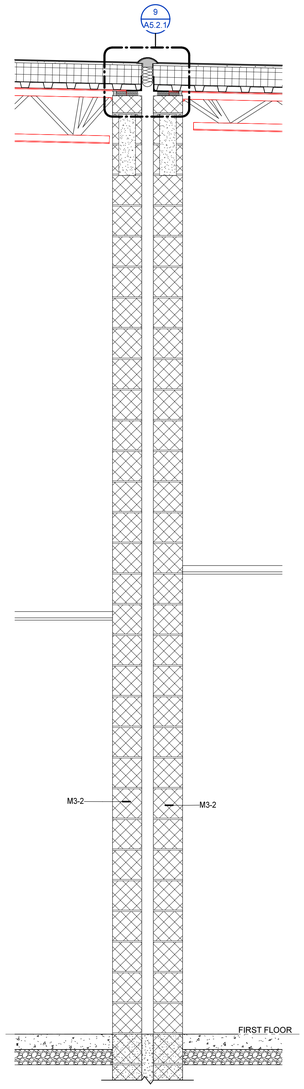

3 WALL SECTION
A2.1.1 A5.1.8 3/4" = 1'-0"

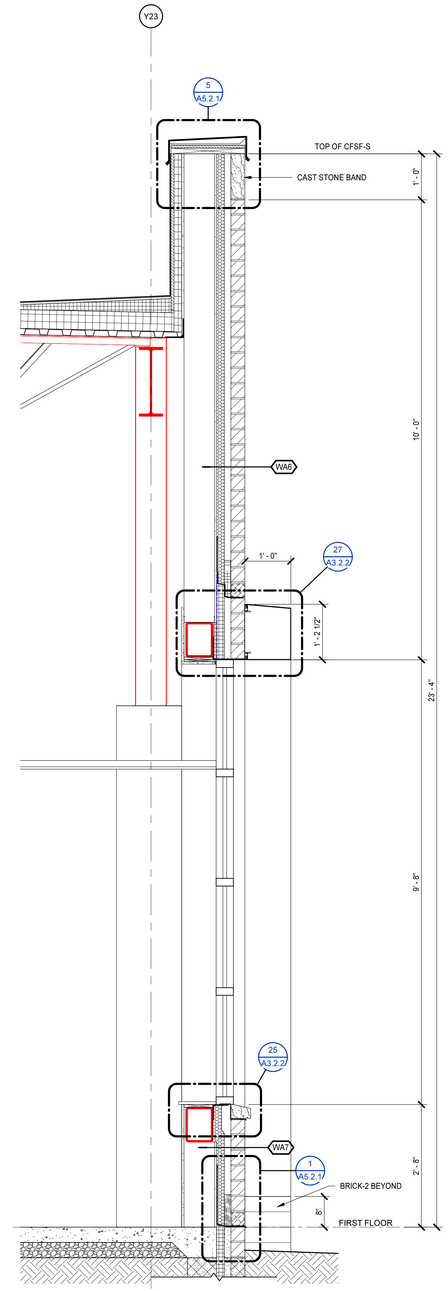

4 WALL SECTION
A2.1.1 A5.1.8 3/4" = 1'-0"

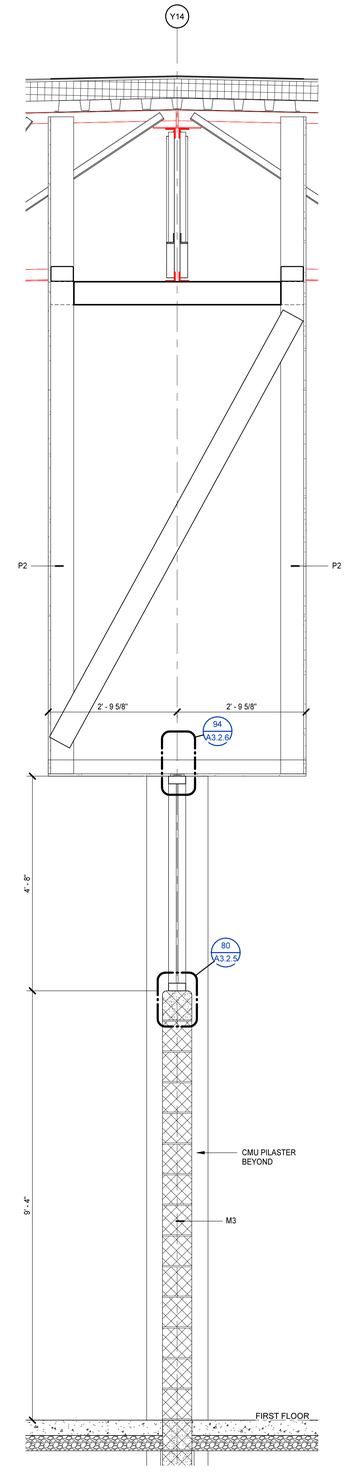

5 WALL SECTION
A2.1.2 A5.1.8 3/4" = 1'-0"

MOSELEY ARCHITECTS
911 N. WEST STREET, SUITE 205 RALEIGH, NORTH CAROLINA 27603
PHONE (919) 840-0091
MOSELEYARCHITECTS.COM

ASHLEY P. DENNIS
REGISTERED ARCHITECT
11711
8/2/24
NORTH CAROLINA
RALEIGH, NC

PENDER COUNTY SCHOOLS K-8 SCHOOL

Pender County Schools
Highway 210, Hampstead, NC 28443


PROJECT NO: 631310
DATE: AUGUST 2, 2024

REVISIONS	
DATE	DESCRIPTION


WALL SECTIONS

A5.1.8


8/2/2024 4:00:39 PM

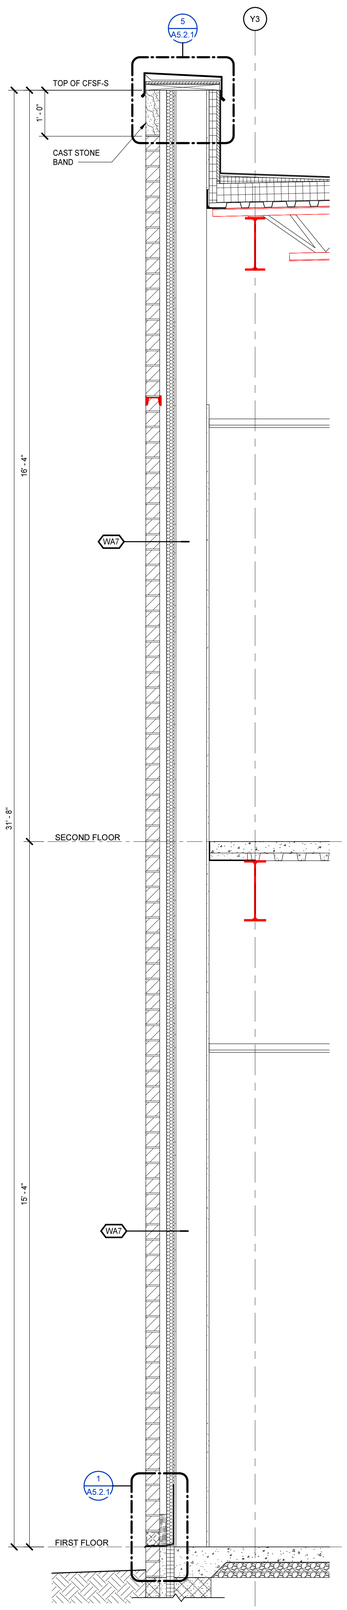


1 WALL SECTION
A2.1.1 A5.1.9 3/4" = 1'-0"

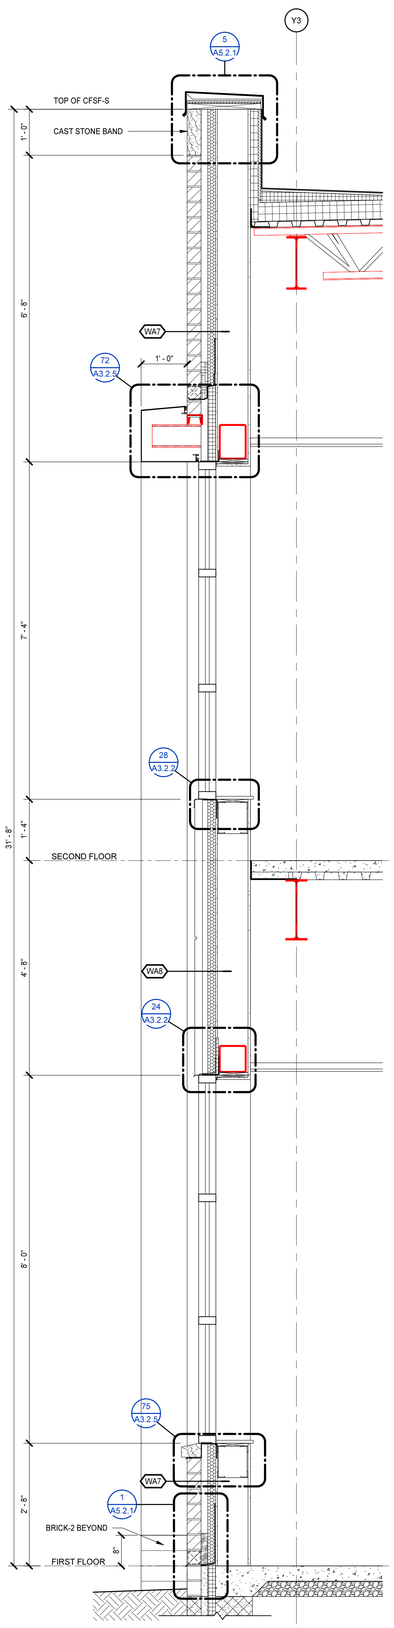

2 WALL SECTION
A2.1.1 A5.1.9 3/4" = 1'-0"

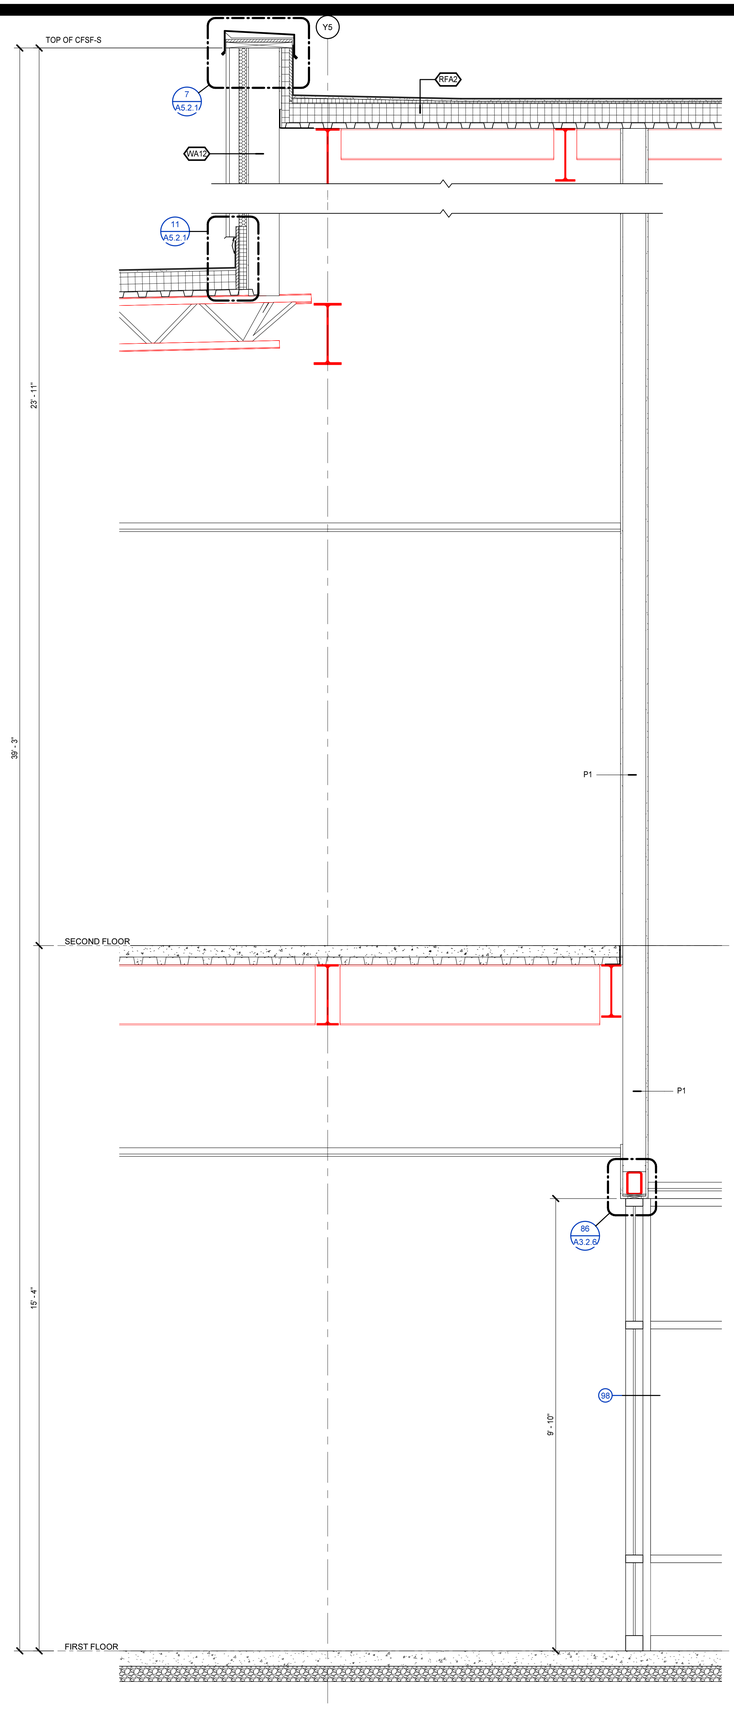

3 WALL SECTION
A2.1.1 A5.1.9 3/4" = 1'-0"

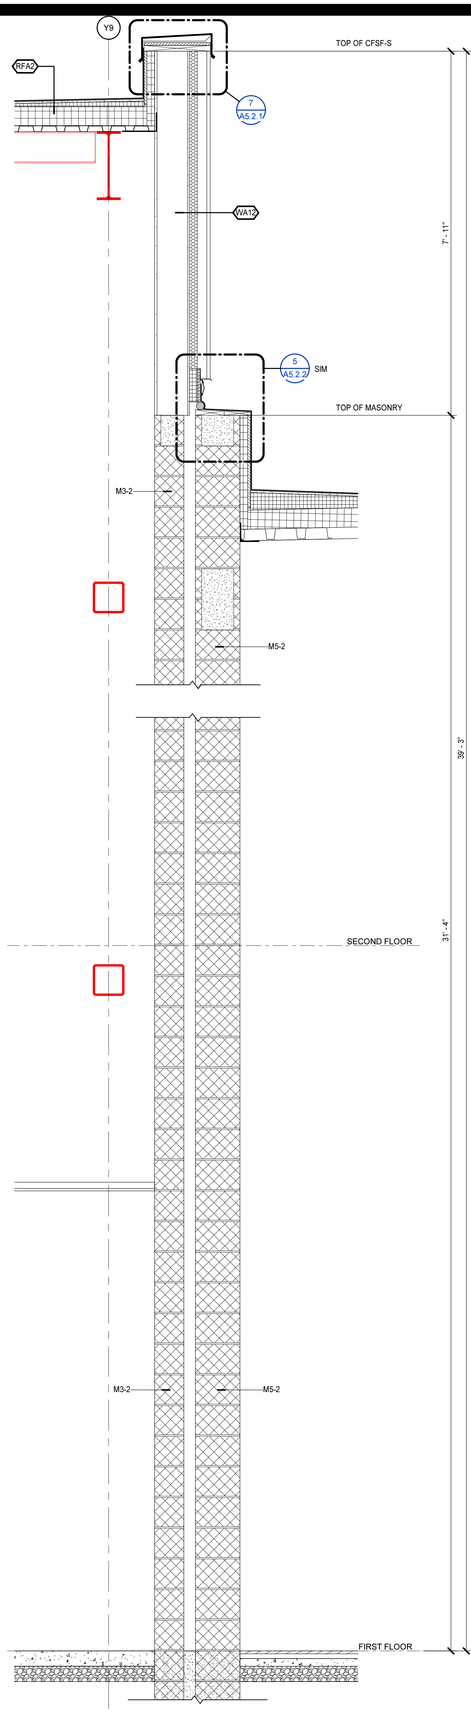

4 WALL SECTION
A2.1.1 A5.1.9 3/4" = 1'-0"

8/2/2024 4:00:42 PM

MOSELEY ARCHITECTS
911 N. WEST STREET, SUITE 205 RALEIGH, NORTH CAROLINA 27603
PHONE (919) 840-0091
MOSELEYARCHITECTS.COM

ASHLEY P. DENNIS
REGISTERED ARCHITECT
11711
8/2/24
NORTH CAROLINA
RALEIGH, NC

PENDER COUNTY SCHOOLS K-8 SCHOOL

Pender County Schools
Highway 210, Hampstead, NC 28443


PROJECT NO: 631310
DATE: AUGUST 2, 2024

REVISIONS


DATE	DESCRIPTION

WALL SECTIONS


A5.1.9

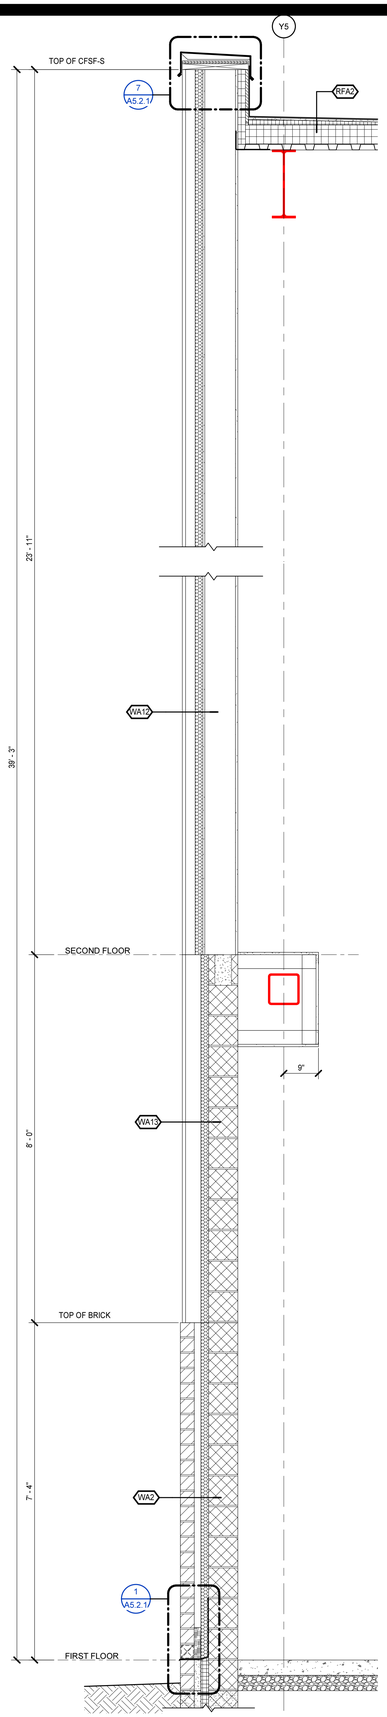


1 WALL SECTION
A2.1.1 A5.1.10 3/4" = 1'-0"

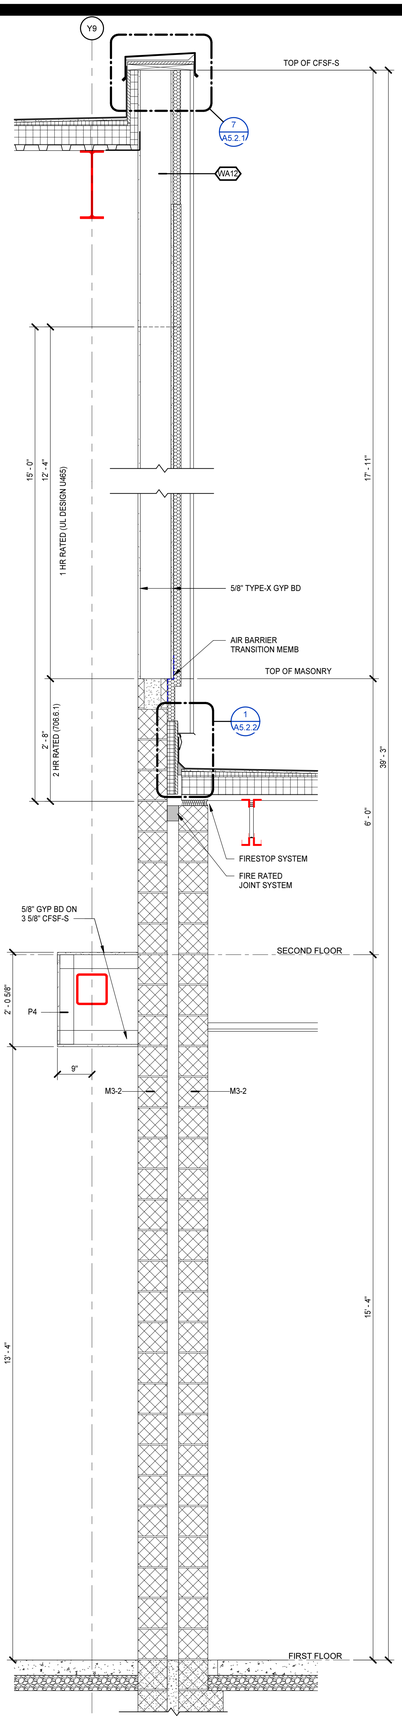


2 WALL SECTION
A2.1.1 A5.1.10 3/4" = 1'-0"

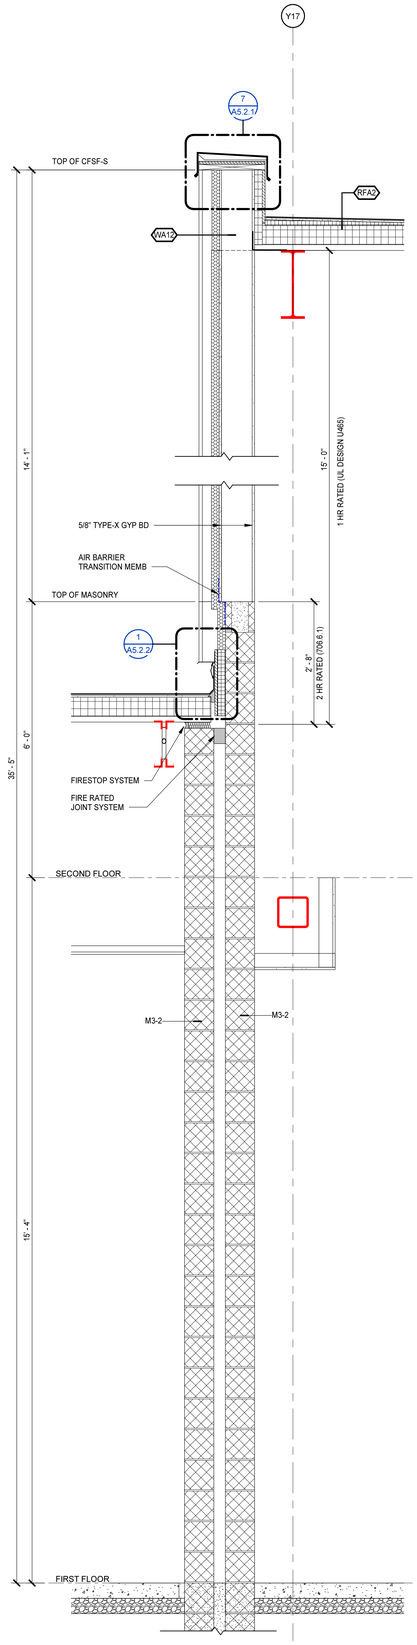

3 WALL SECTION
A2.1.1 A5.1.10 3/4" = 1'-0"

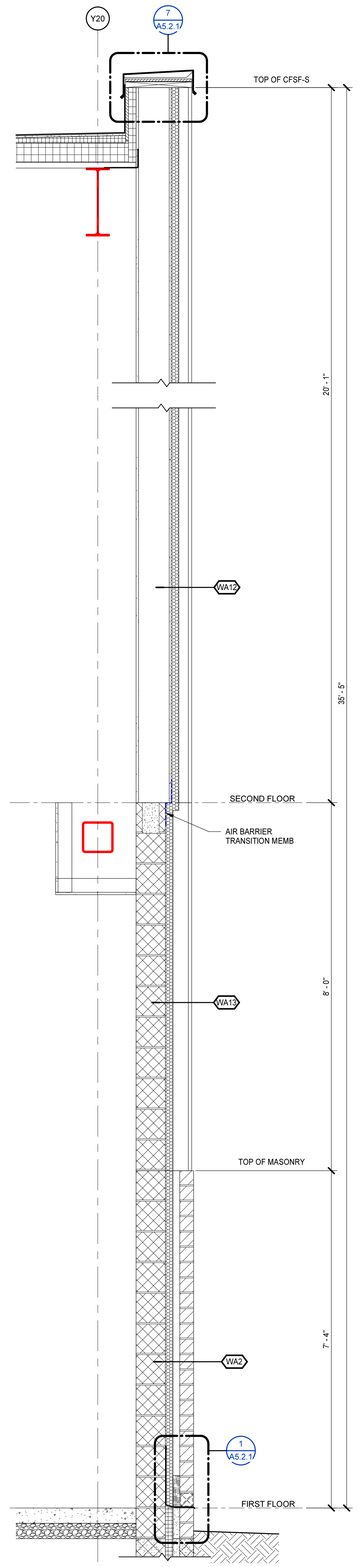

4 WALL SECTION
A2.1.1 A5.1.10 3/4" = 1'-0"

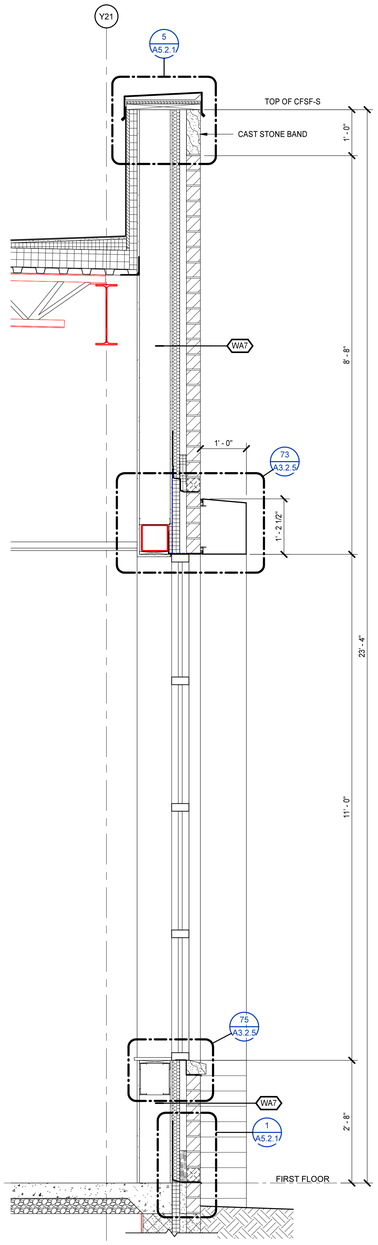

5 WALL SECTION
A2.1.1 A5.1.10 3/4" = 1'-0"

MOSELEY ARCHITECTS
911 N. WEST STREET, SUITE 205 RALEIGH, NORTH CAROLINA 27603
PHONE (919) 840-0091
MOSELEYARCHITECTS.COM

ASHLEY P. DENNIS
REGISTERED ARCHITECT
11711
8/2/24
NORTH CAROLINA
RALEIGH, NC

PENDER COUNTY SCHOOLS K-8 SCHOOL

Pender County Schools
Highway 210, Hampstead, NC 28443


PROJECT NO: 631310
DATE: AUGUST 2, 2024

REVISIONS	
DATE	DESCRIPTION


WALL SECTIONS

A5.1.10


8/2/2024 4:00:45 PM

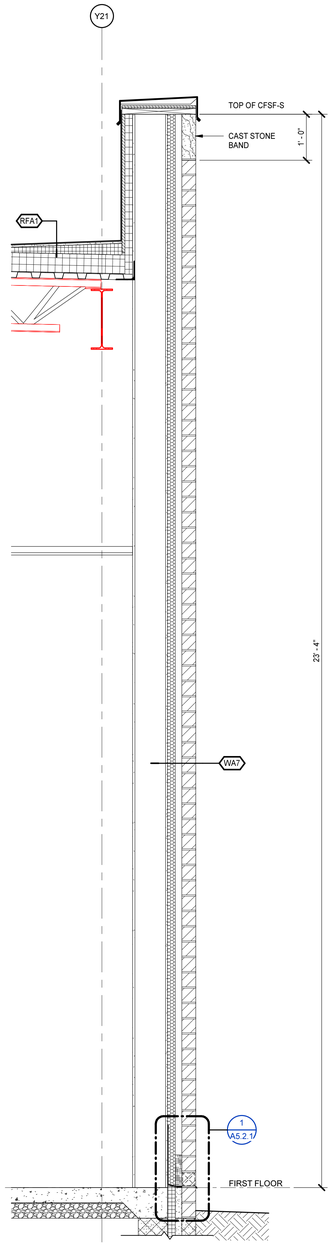


1 WALL SECTION
A2.1.1 A5.1.11 3/4" = 1'-0"

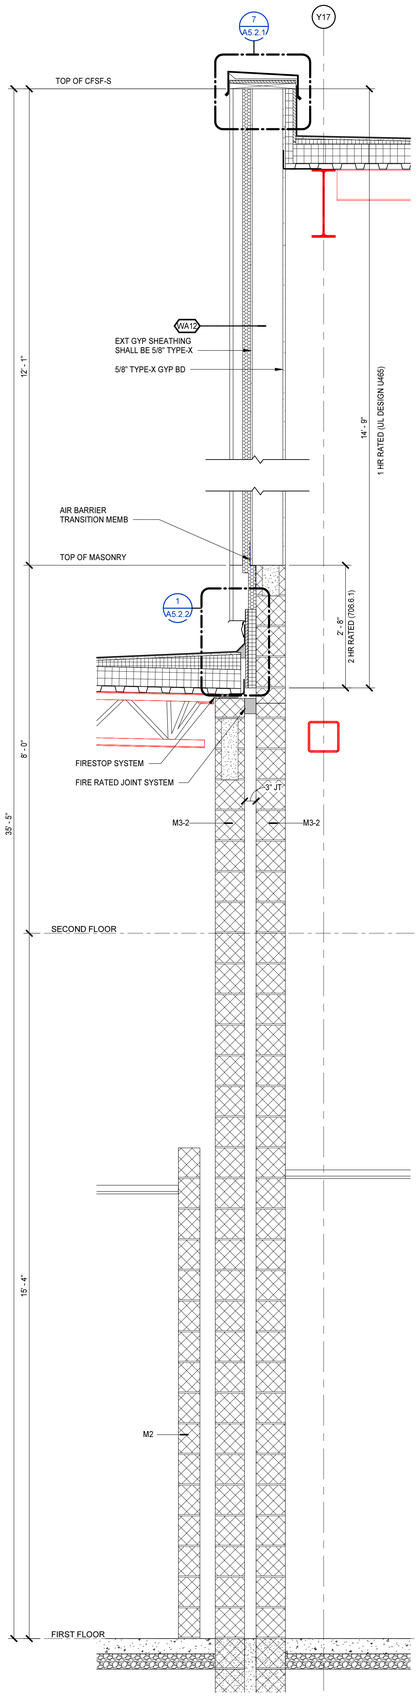

2 WALL SECTION
A2.1.1 A5.1.11 3/4" = 1'-0"

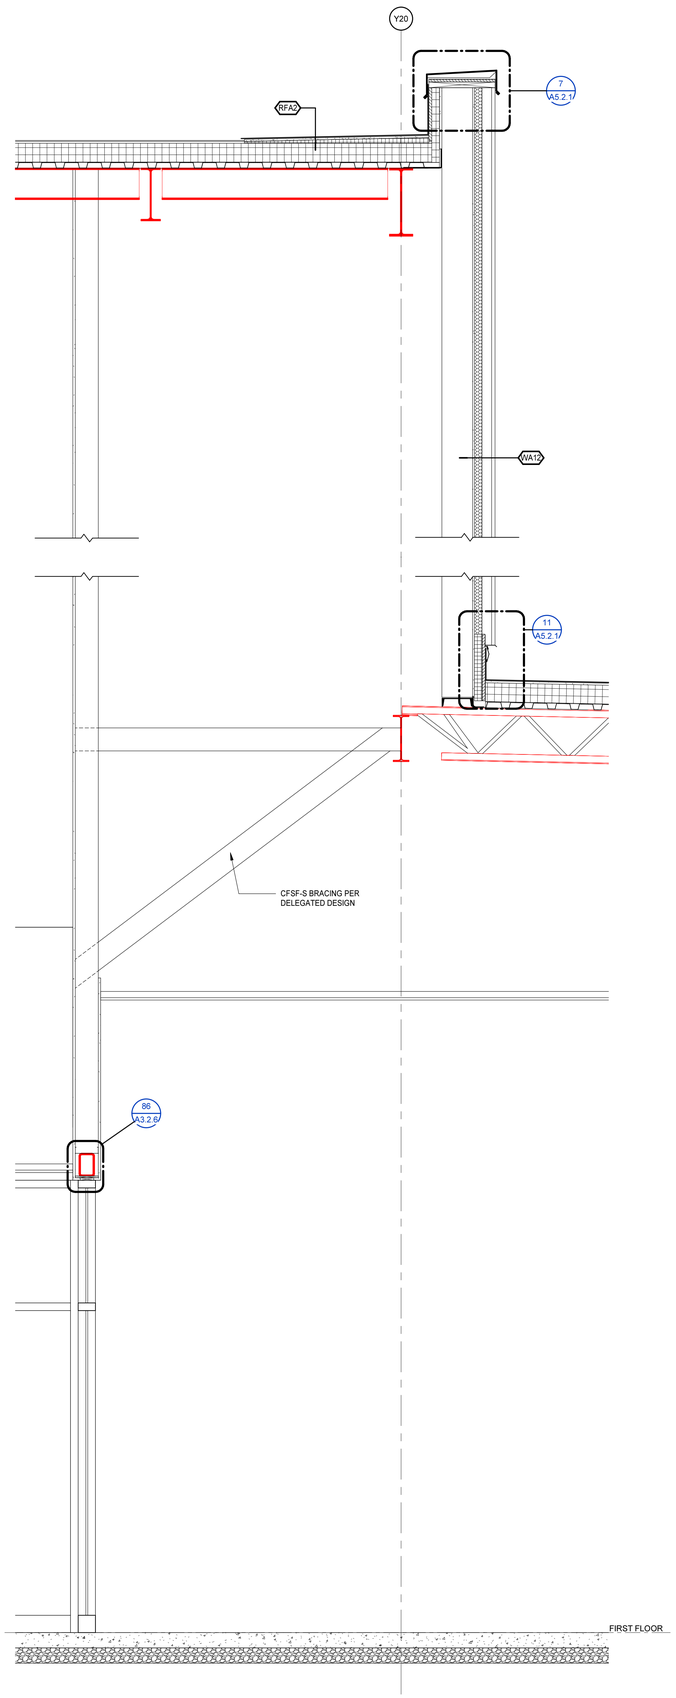

3 WALL SECTION
A2.1.1 A5.1.11 3/4" = 1'-0"

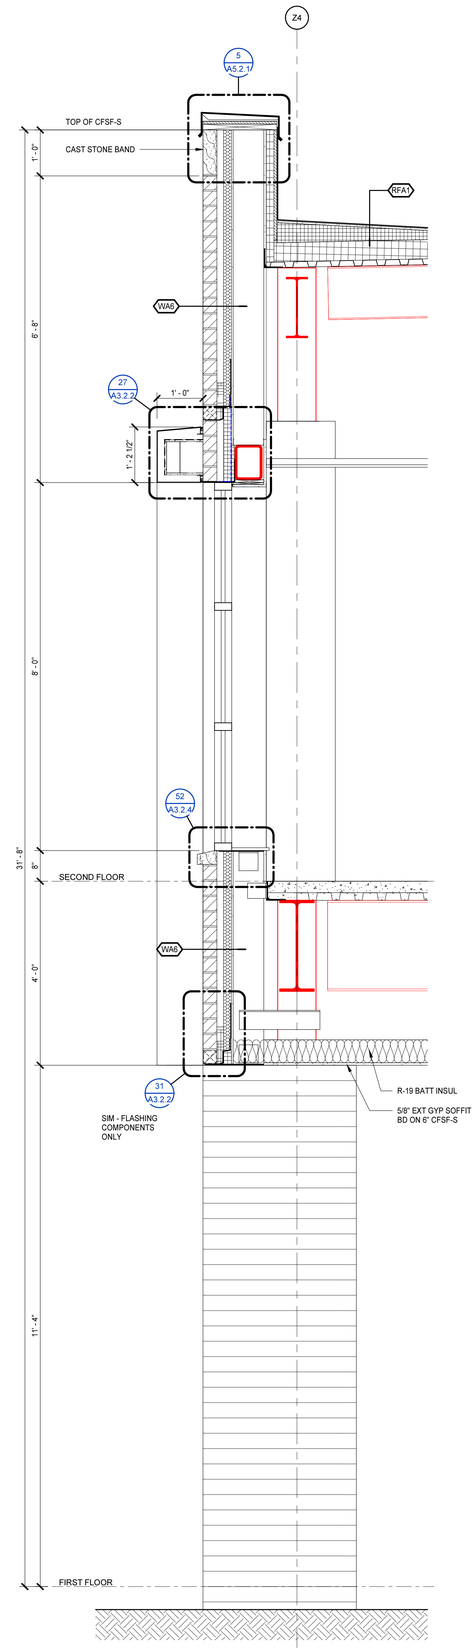

4 WALL SECTION
A2.1.7 A5.1.11 3/4" = 1'-0"

MOSELEY ARCHITECTS
911 N. WEST STREET, SUITE 205 RALEIGH, NORTH CAROLINA 27603
PHONE (919) 840-0091
MOSELEYARCHITECTS.COM

ASHLEY P. DENNIS
REGISTERED ARCHITECT
11711
8/2/24
NORTH CAROLINA
RALEIGH, NC

PENDER COUNTY SCHOOLS K-8 SCHOOL

Pender County Schools
Highway 210, Hampstead, NC 28443


PROJECT NO: 631310
DATE: AUGUST 2, 2024

REVISIONS	
DATE	DESCRIPTION


WALL SECTIONS

A5.1.11


8/2/2024 4:00:49 PM

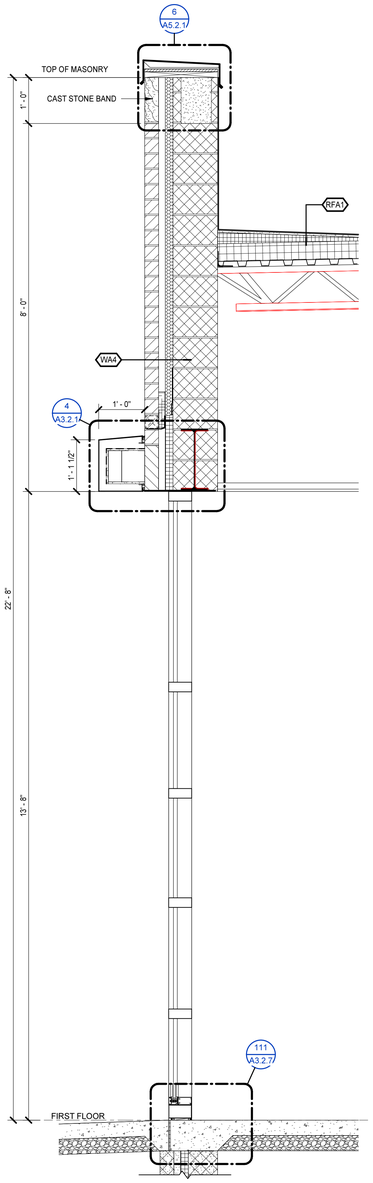


1 **WALL SECTION**
A2.1.1 A5.1.12 3/4" = 1'-0"

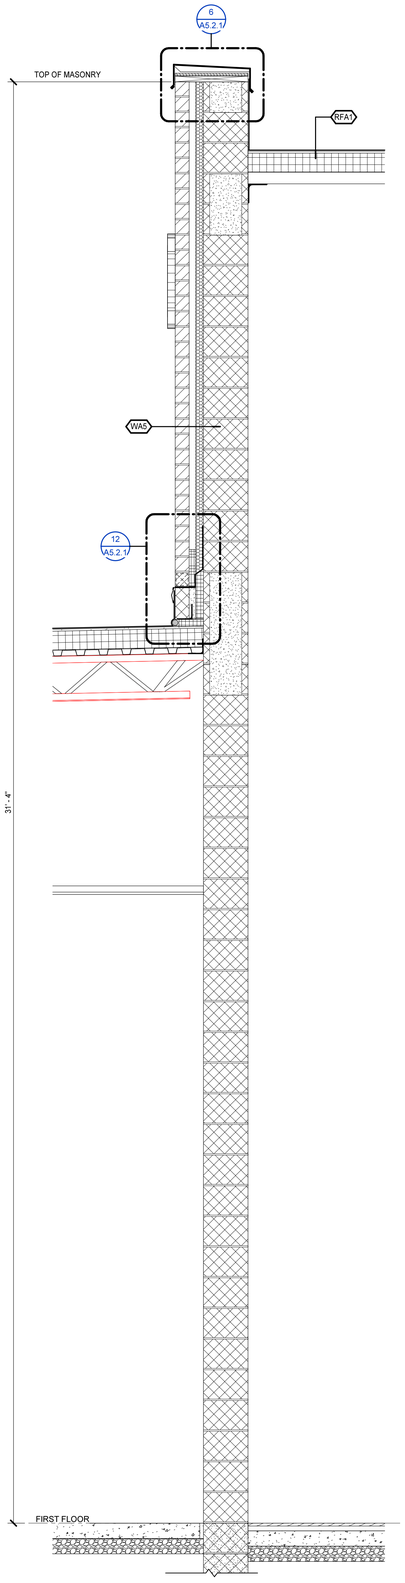


2 **WALL SECTION**
A2.1.1 A5.1.12 3/4" = 1'-0"

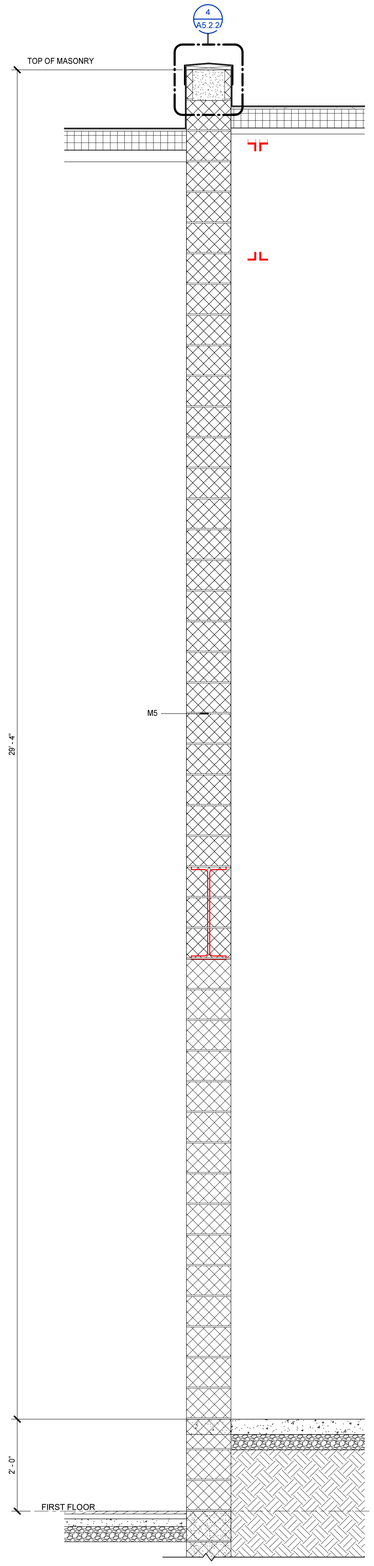

3 **WALL SECTION**
A2.1.1 A5.1.12 3/4" = 1'-0"

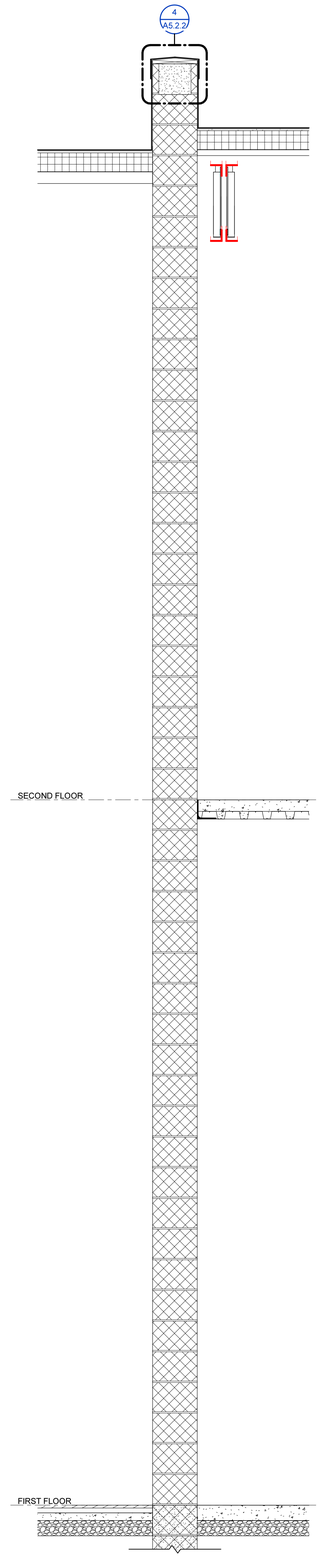

4 **WALL SECTION**
A2.1.1 A5.1.12 3/4" = 1'-0"

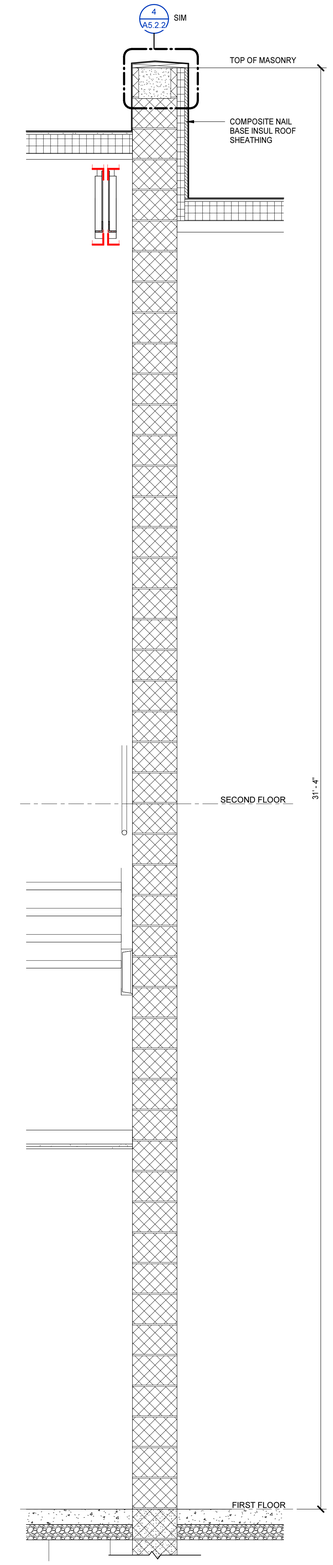

5 **WALL SECTION**
A2.1.1 A5.1.12 3/4" = 1'-0"

MOSELEYARCHITECTS
911 N. WEST STREET, SUITE 205 RALEIGH, NORTH CAROLINA 27603
PHONE (919) 840-0091
MOSELEYARCHITECTS.COM

ASHLEY P. DENNIS
REGISTERED ARCHITECT
11711
8/2/24
NORTH CAROLINA
RALEIGH, NC

PENDER COUNTY SCHOOLS K-8 SCHOOL

Pender County Schools
Highway 210, Hampstead, NC 28443


PROJECT NO: 831310
DATE: AUGUST 2, 2024

REVISIONS	
DATE	DESCRIPTION


WALL SECTIONS

A5.1.12


8/2/2024 4:00:52 PM

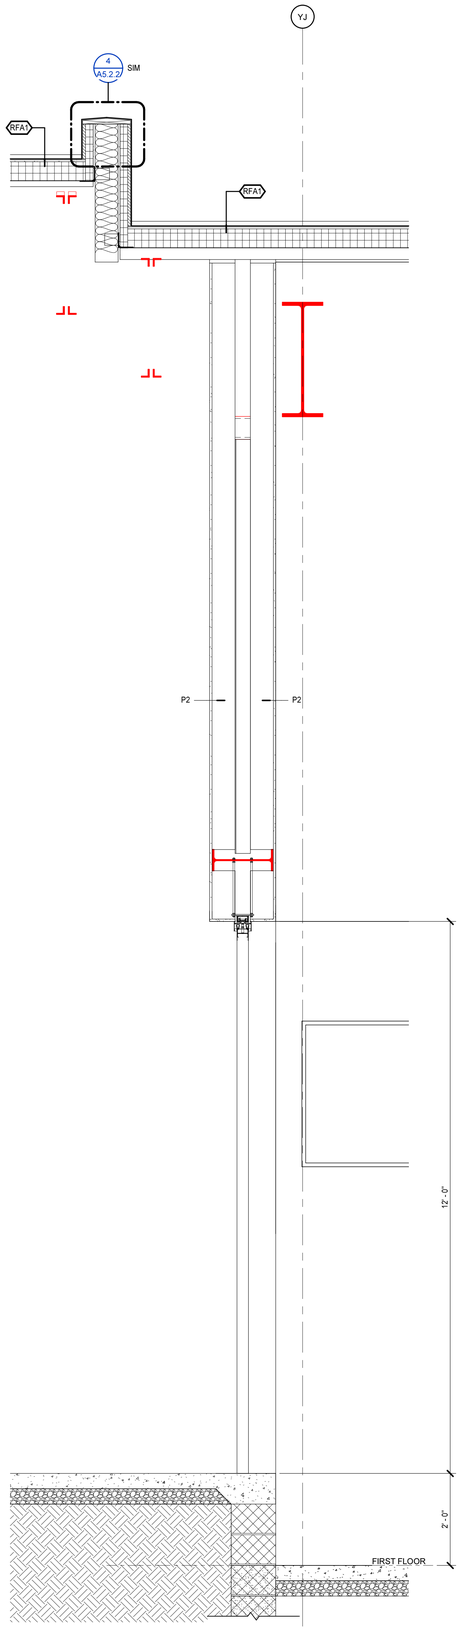


1 WALL SECTION
A2.1.1 A5.1.13 3/4" = 1'-0"

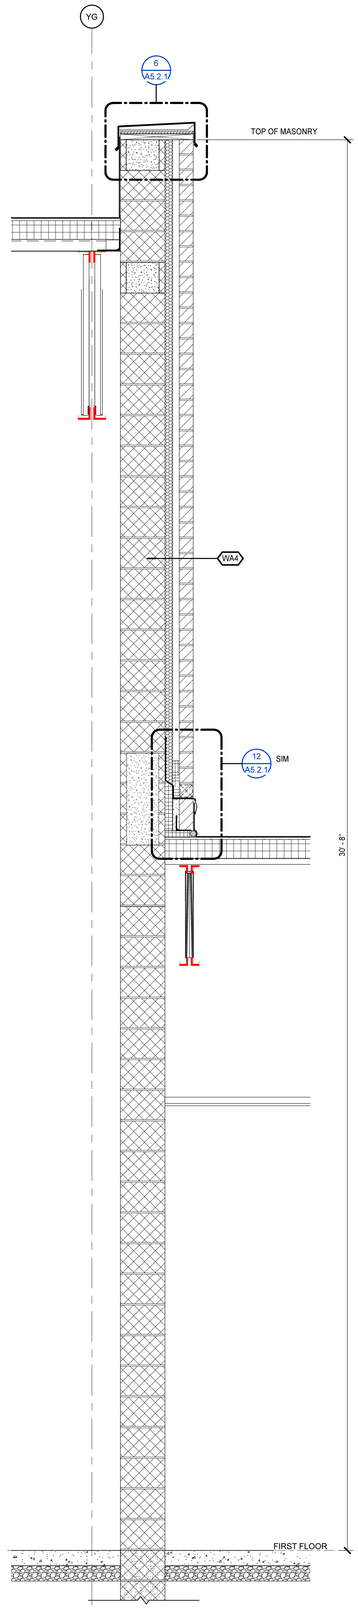


2 WALL SECTION
A2.1.2 A5.1.13 3/4" = 1'-0"

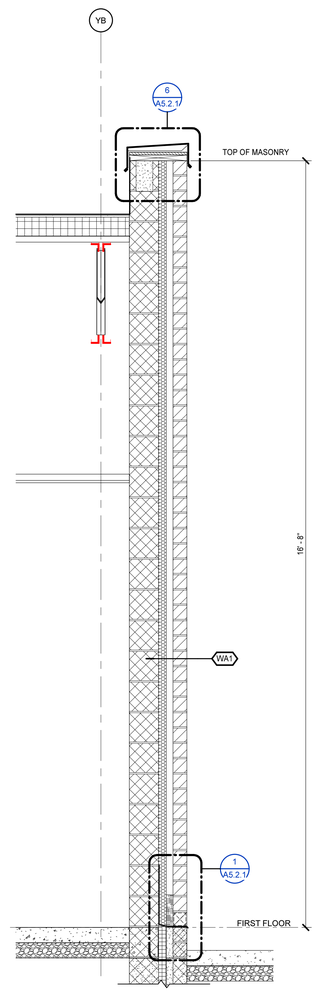

3 WALL SECTION
A2.1.2 A5.1.13 3/4" = 1'-0"

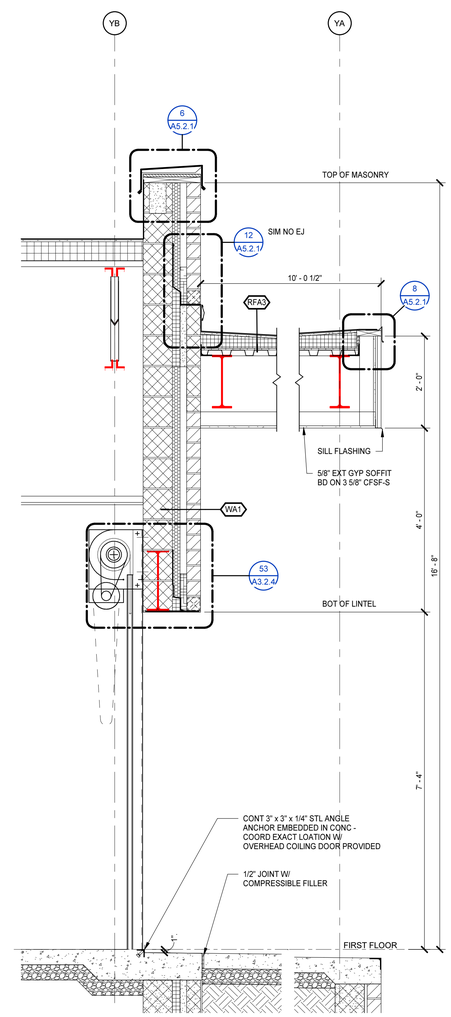

4 WALL SECTION
A2.1.2 A5.1.13 3/4" = 1'-0"

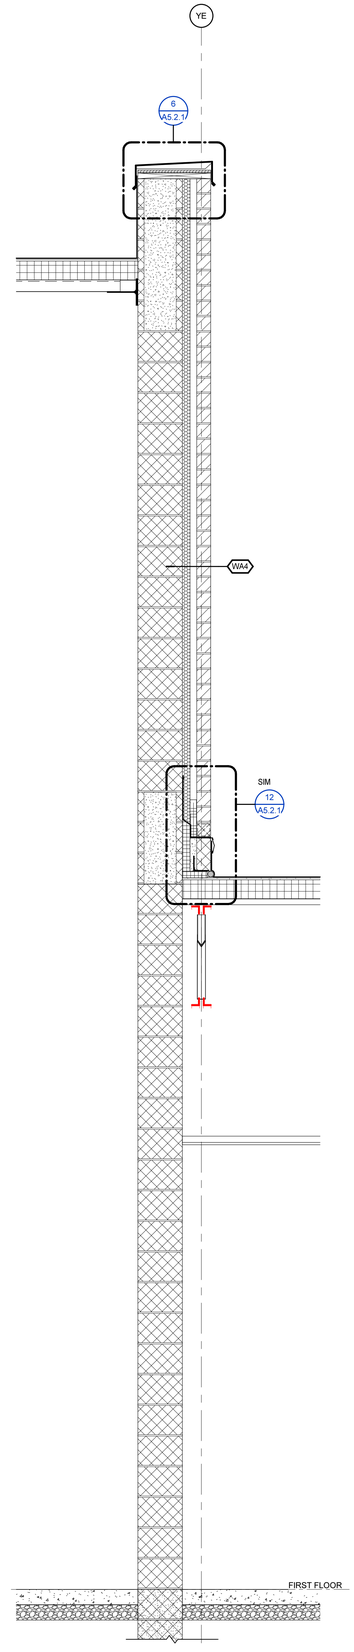

5 WALL SECTION
A2.1.2 A5.1.13 3/4" = 1'-0"

MOSELEY ARCHITECTS
911 N. WEST STREET, SUITE 205 RALEIGH, NORTH CAROLINA 27603
PHONE (919) 840-0091
MOSELEYARCHITECTS.COM

ASHLEY P. DENNIS
REGISTERED ARCHITECT
11711
8/2/24
NORTH CAROLINA
RALEIGH, NC

PENDER COUNTY SCHOOLS K-8 SCHOOL

Pender County Schools
Highway 210, Hampstead, NC 28443


PROJECT NO: 631310
DATE: AUGUST 2, 2024

REVISIONS	
DATE	DESCRIPTION


WALL SECTIONS

A5.1.13


8/2/2024 4:00:55 PM

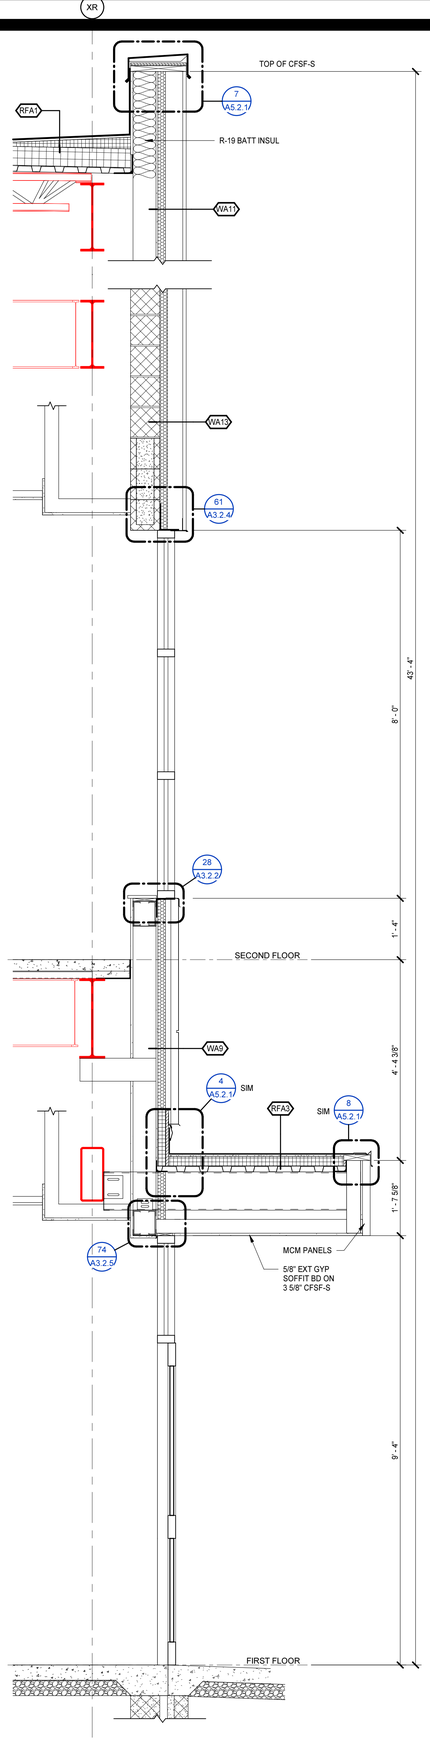


1 WALL SECTION
A2.1.2 A5.1.14 3/4" = 1'-0"

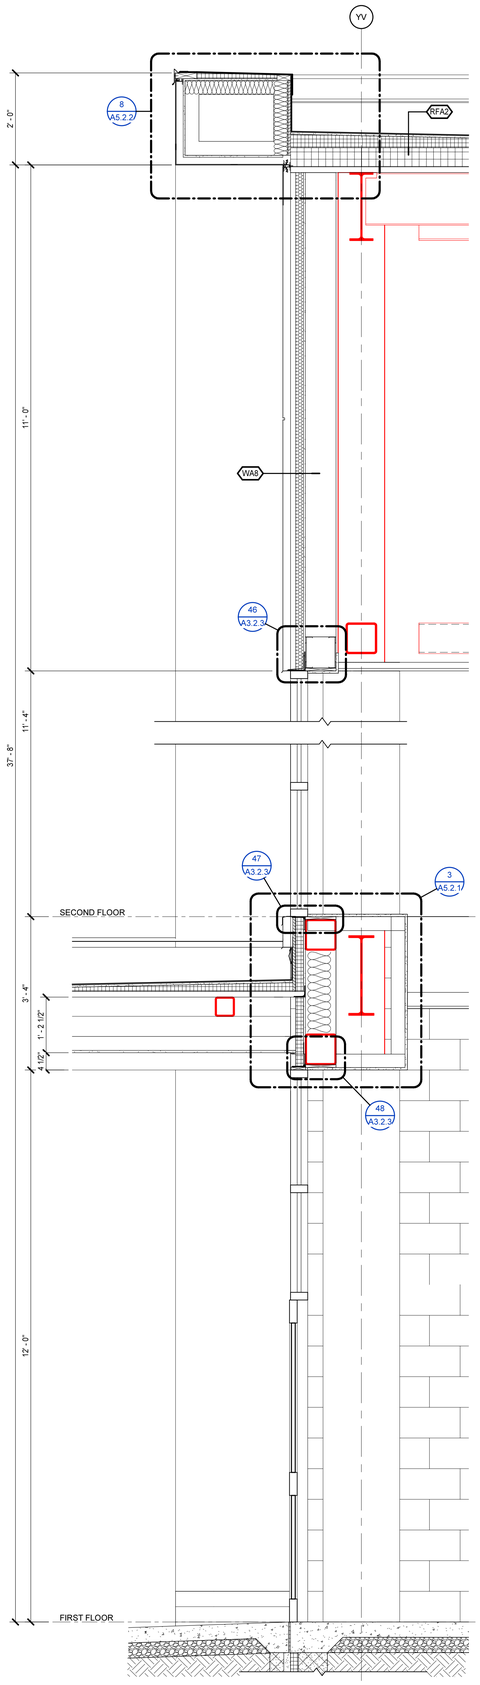

2 WALL SECTION
A2.1.1 A5.1.14 3/4" = 1'-0"

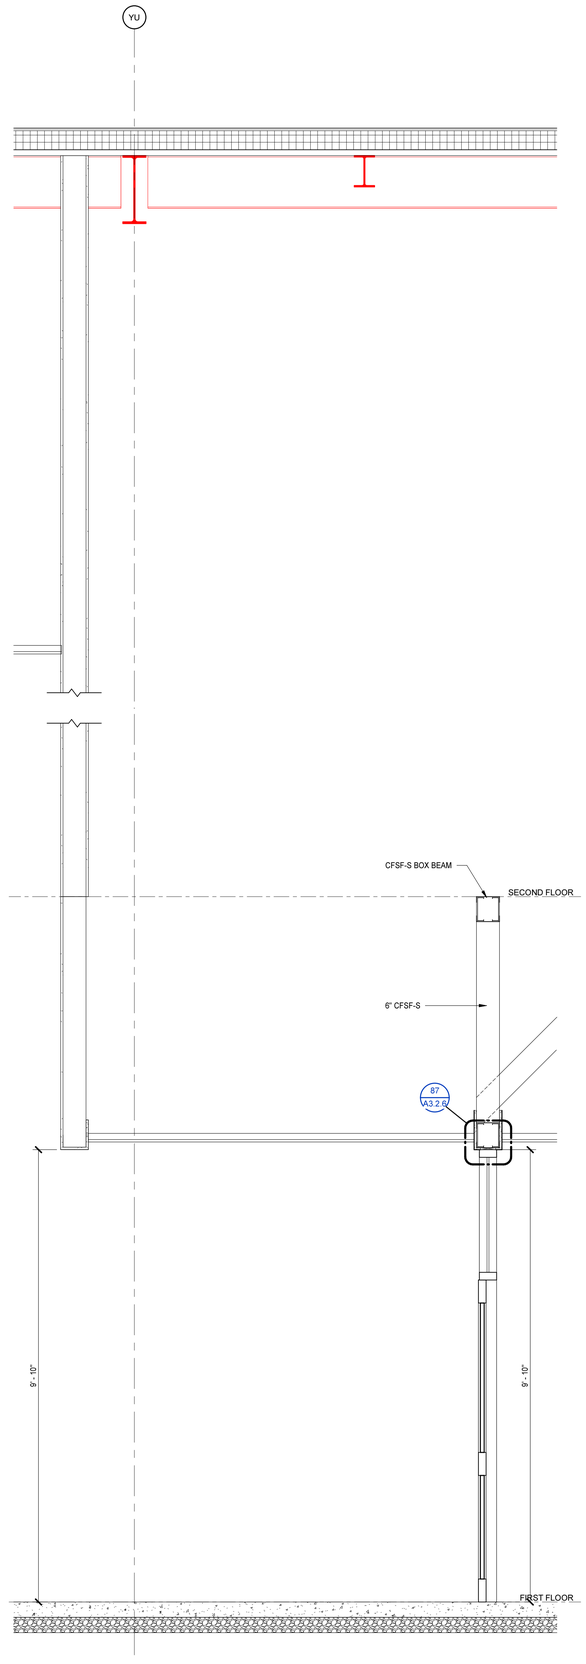

3 WALL SECTION
A2.1.1 A5.1.14 3/4" = 1'-0"

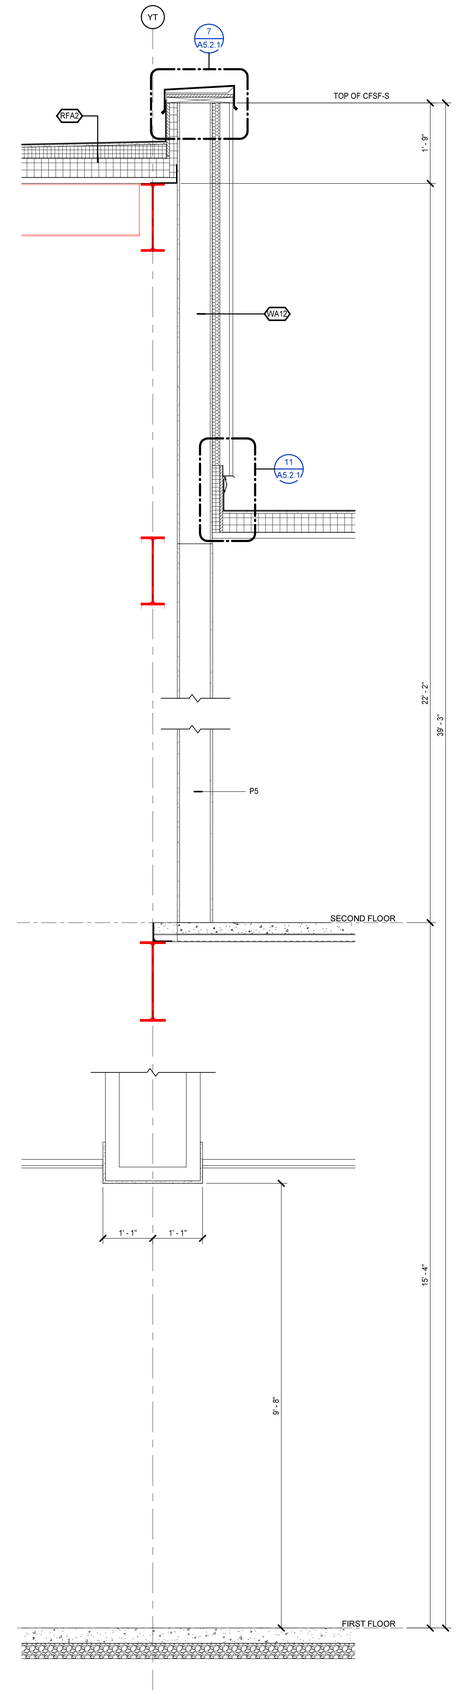

4 WALL SECTION
A2.1.1 A5.1.14 3/4" = 1'-0"

MOSELEYARCHITECTS
911 N. WEST STREET, SUITE 205 RALEIGH, NORTH CAROLINA 27603
PHONE (919) 840-0091
MOSELEYARCHITECTS.COM

ASHLEY P. DENNIS
REGISTERED ARCHITECT
11711
8/2/24
NORTH CAROLINA
RALEIGH, NC

PENDER COUNTY SCHOOLS K-8 SCHOOL

Pender County Schools
Highway 210, Hampstead, NC 28443


PROJECT NO: 631310
DATE: AUGUST 2, 2024

REVISIONS	
DATE	DESCRIPTION


WALL SECTIONS

A5.1.14


8/2/2024 4:00:58 PM

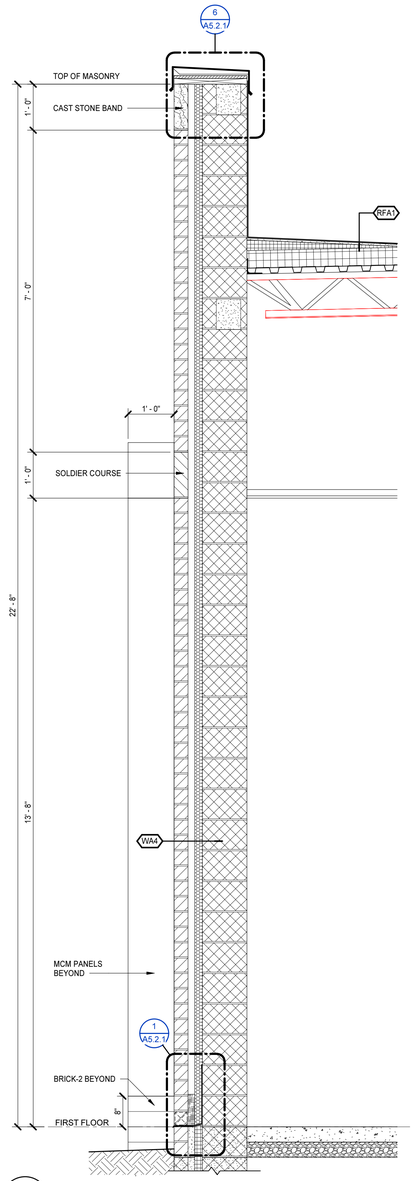


1 WALL SECTION
A2.1.1 A5.1.15 3/4" = 1'-0"

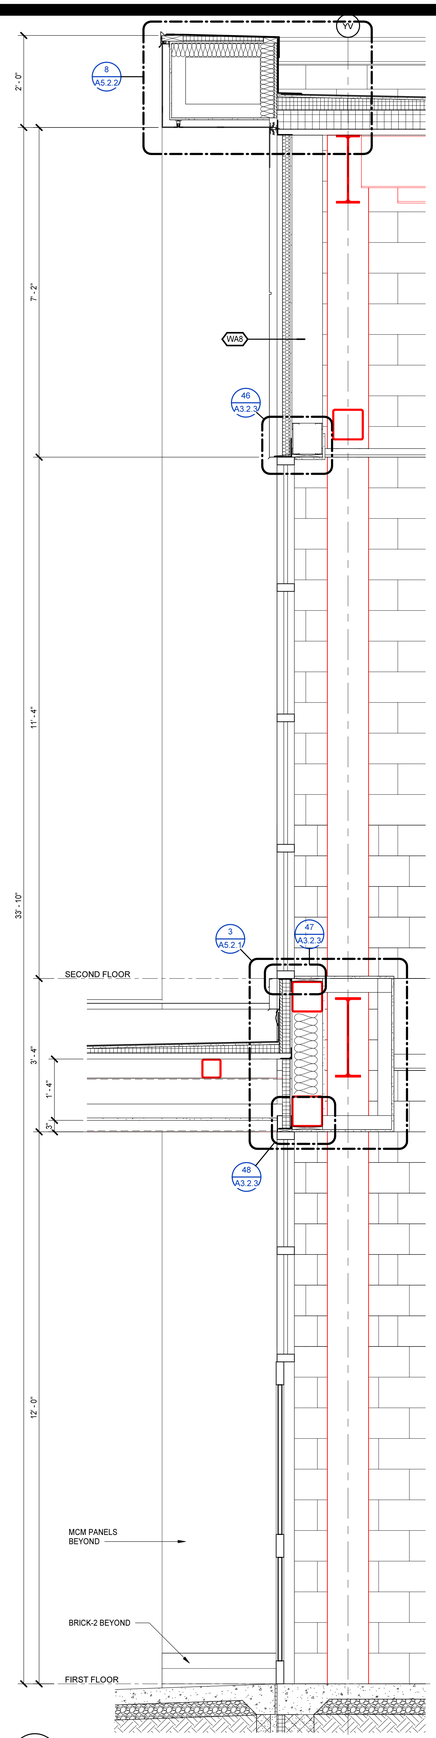

2 WALL SECTION
A2.1.1 A5.1.15 3/4" = 1'-0"

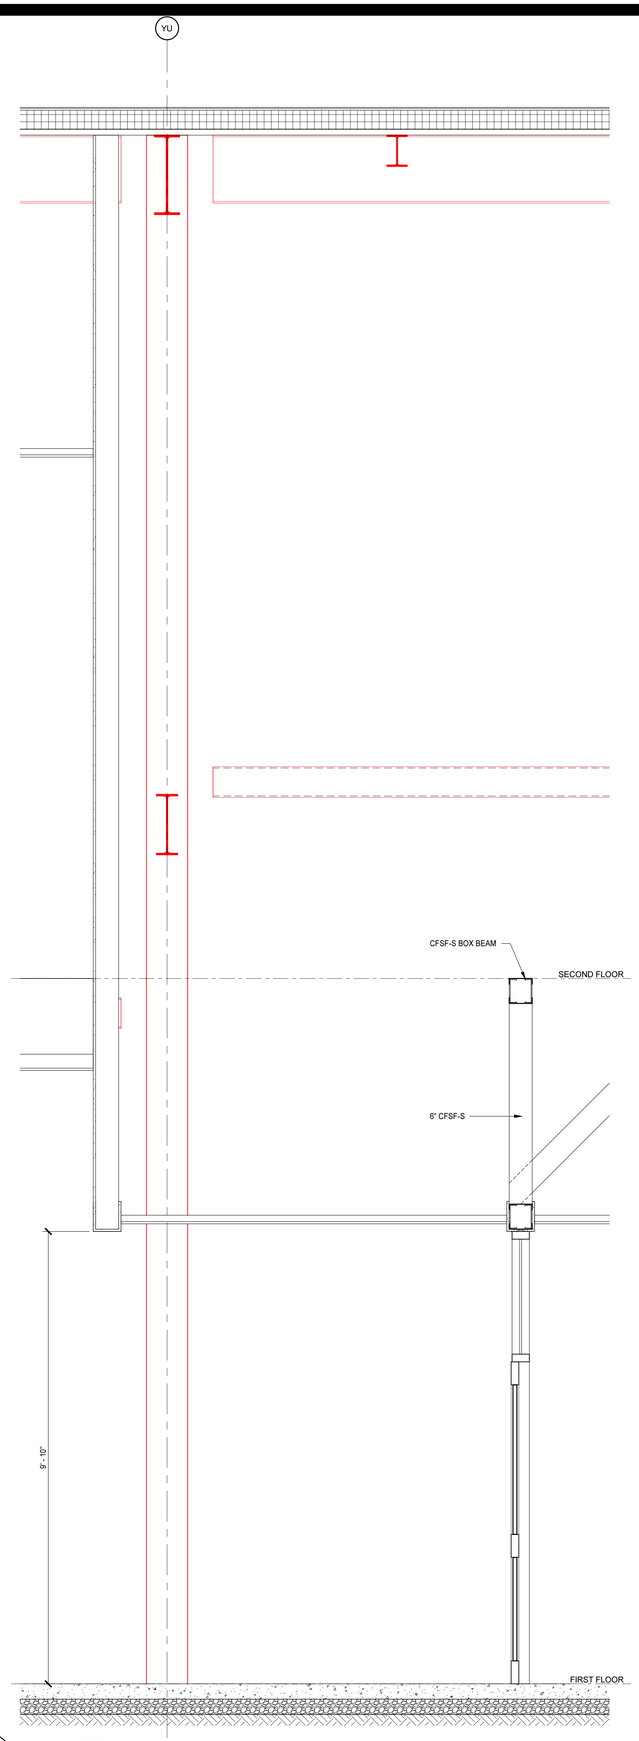

3 WALL SECTION
A2.1.1 A5.1.15 3/4" = 1'-0"

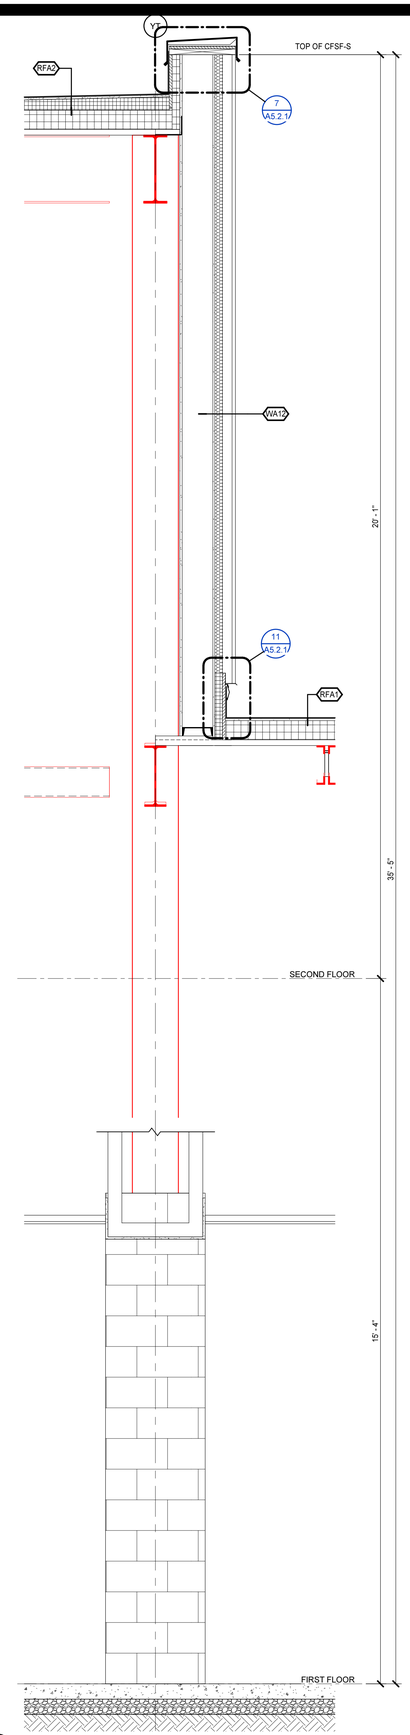

4 WALL SECTION
A2.1.1 A5.1.15 3/4" = 1'-0"

MOSELEY ARCHITECTS
911 N. WEST STREET, SUITE 205 RALEIGH, NORTH CAROLINA 27603
PHONE (919) 840-0091
MOSELEYARCHITECTS.COM

ASHLEY P. DENNIS
REGISTERED ARCHITECT
11711
8/2/24
NORTH CAROLINA
RALEIGH, NC

PENDER COUNTY SCHOOLS K-8 SCHOOL

Pender County Schools
Highway 210, Hampstead, NC 28443

PROJECT NO: 631310
DATE: AUGUST 2, 2024


REVISIONS

DATE	DESCRIPTION


WALL SECTIONS

A5.1.15


8/2/2024 4:01:01 PM

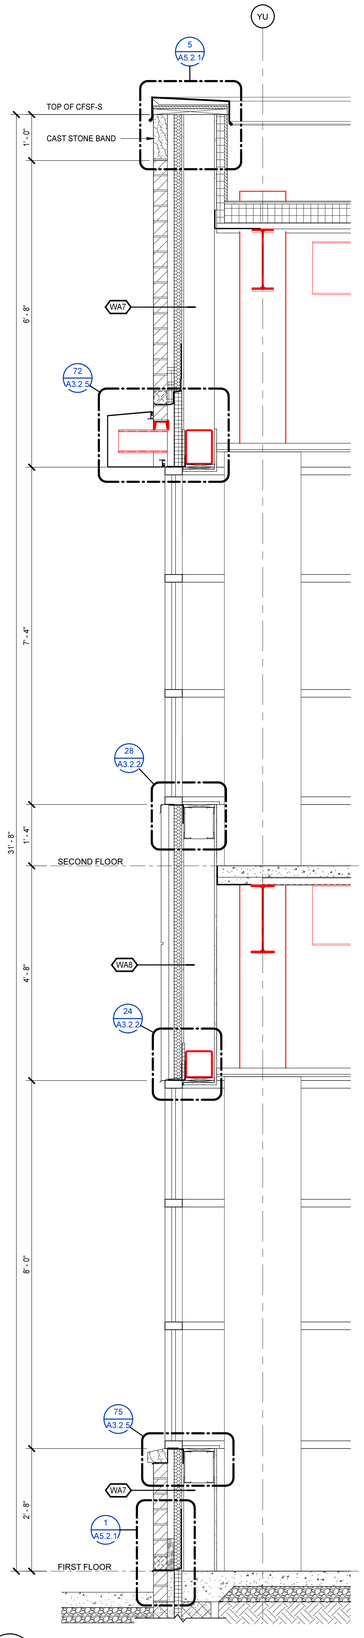


1 WALL SECTION
A2.1.1 A5.1.16 3/4" = 1'-0"

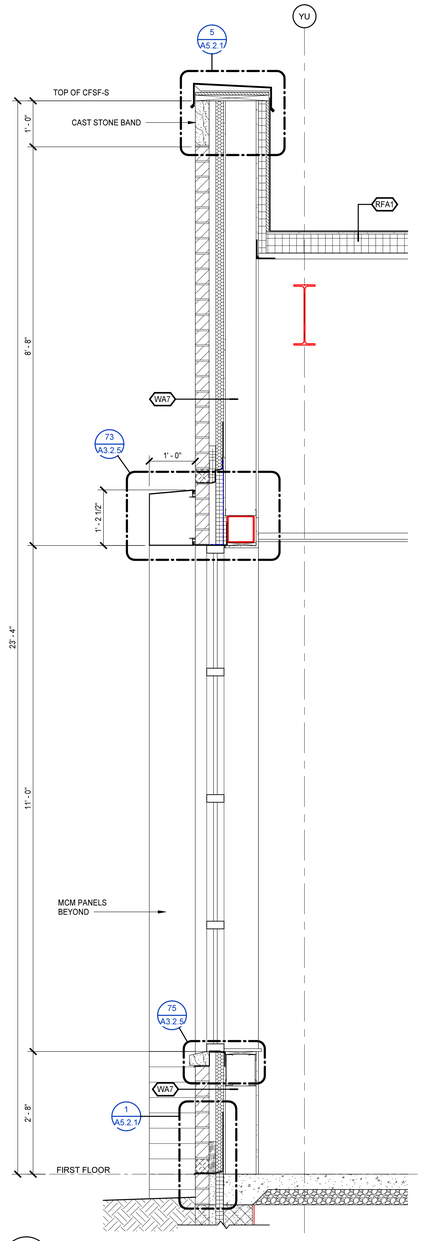


2 WALL SECTION
A2.1.1 A5.1.16 3/4" = 1'-0"

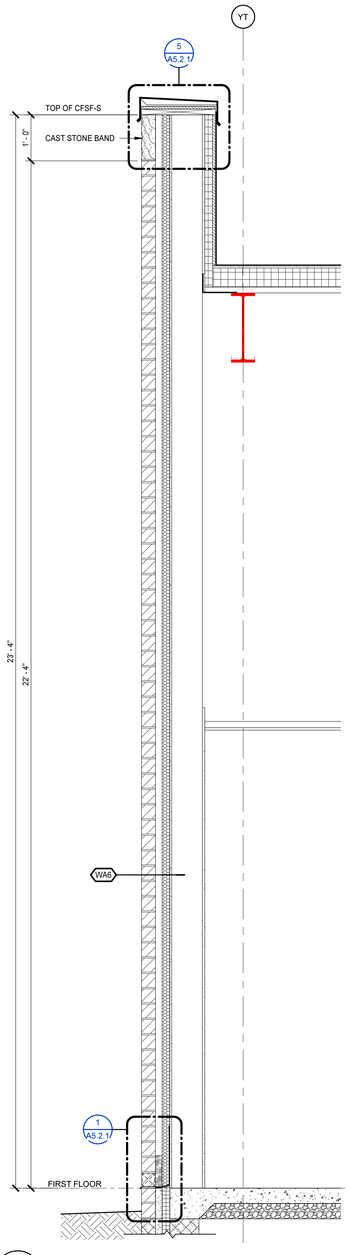

3 WALL SECTION
A2.1.1 A5.1.16 3/4" = 1'-0"

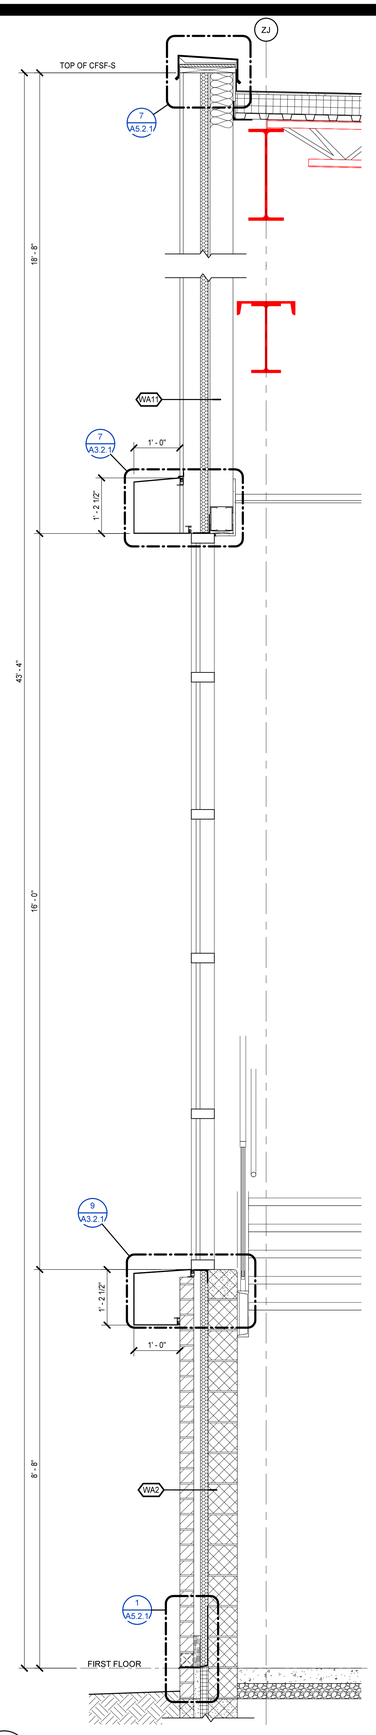

4 WALL SECTION
A2.1.2 A5.1.16 3/4" = 1'-0"

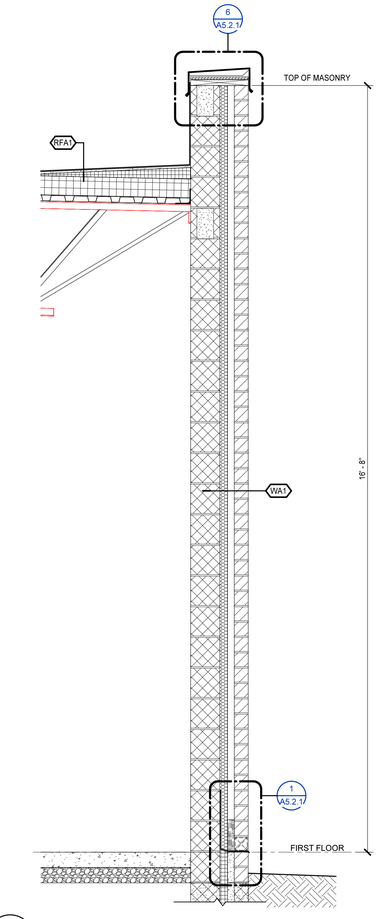

5 WALL SECTION
A2.1.2 A5.1.16 3/4" = 1'-0"

MOSELEY ARCHITECTS
911 N. WEST STREET, SUITE 205 RALEIGH, NORTH CAROLINA 27603
PHONE (919) 840-0091
MOSELEYARCHITECTS.COM

ASHLEY P. DENNIS
REGISTERED ARCHITECT
11711
8/2/24
NORTH CAROLINA
RALEIGH, NC

PENDER COUNTY SCHOOLS K-8 SCHOOL

Pender County Schools
Highway 210, Hampstead, NC 28443


PROJECT NO: 631310
DATE: AUGUST 2, 2024

REVISIONS	
DATE	DESCRIPTION


WALL SECTIONS

A5.1.16


8/2/2024 4:01:04 PM

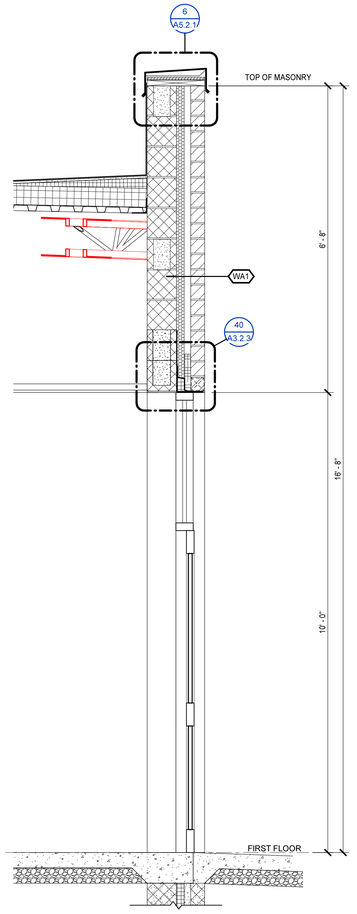


1 WALL SECTION
A2.1.2 A5.1.17 3/4" = 1'-0"

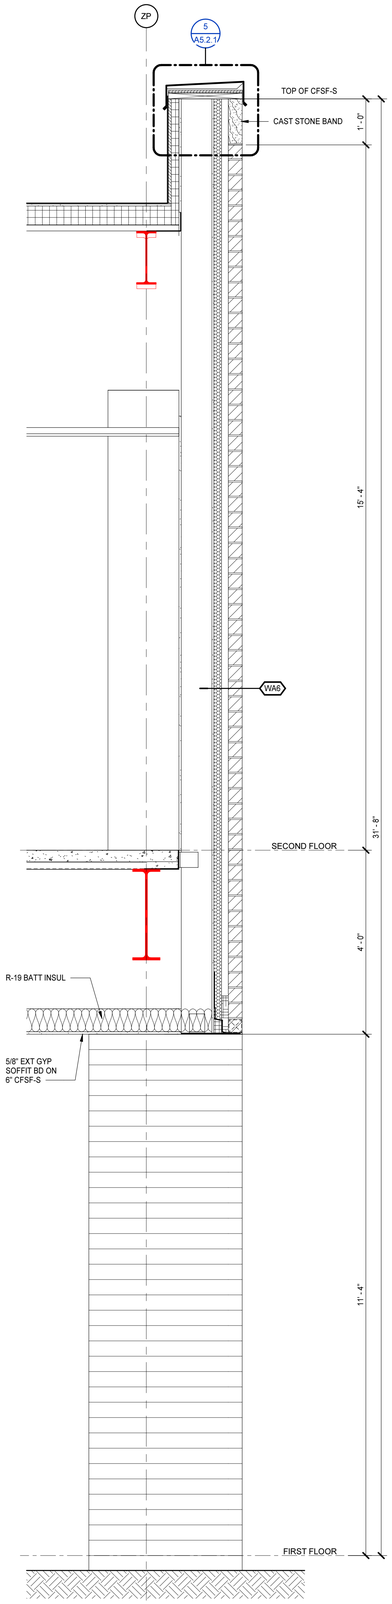


2 WALL SECTION
A2.1.7 A5.1.17 3/4" = 1'-0"

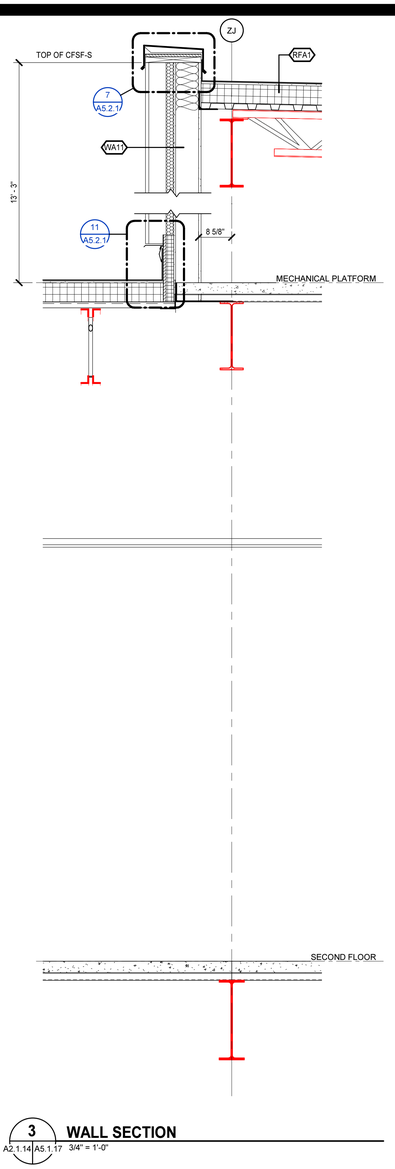

3 WALL SECTION
A2.1.14 A5.1.17 3/4" = 1'-0"

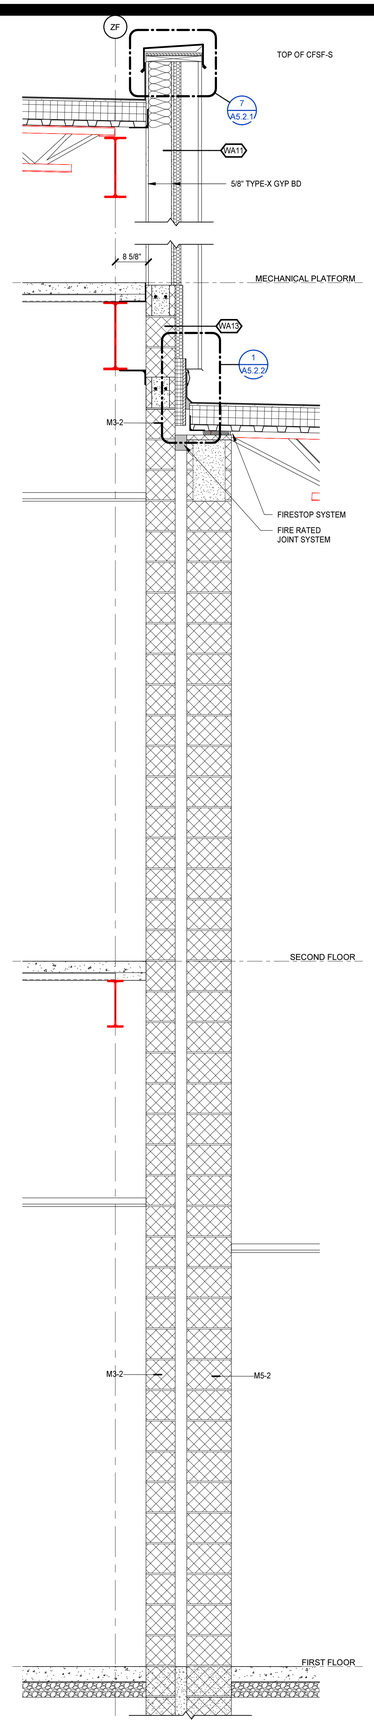

4 WALL SECTION
A2.1.6 A5.1.17 3/4" = 1'-0"

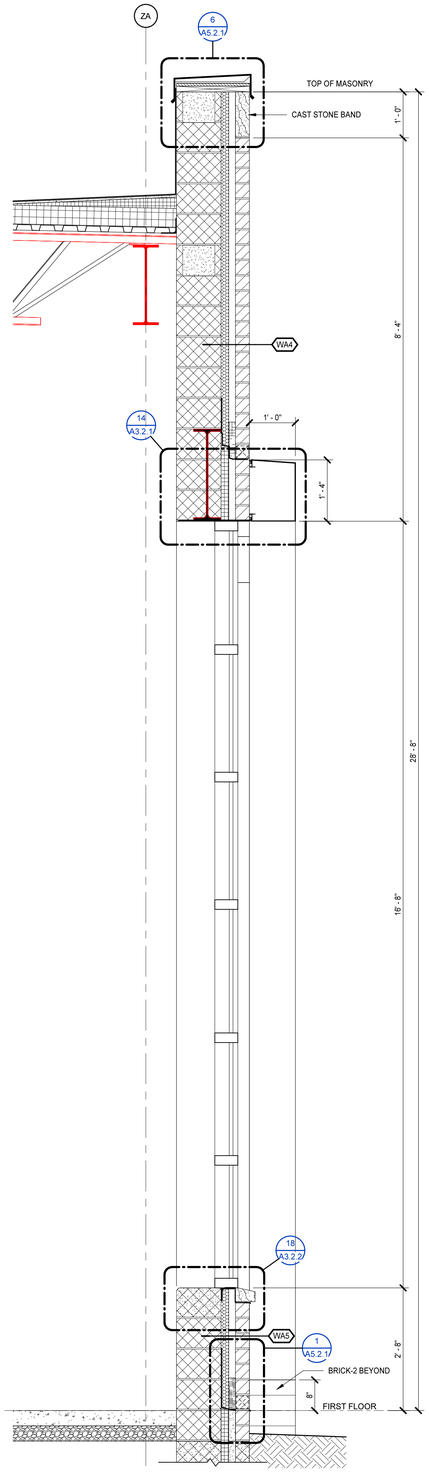

5 WALL SECTION
A2.1.6 A5.1.17 3/4" = 1'-0"

MOSELEY ARCHITECTS
911 N. WEST STREET, SUITE 205 RALEIGH, NORTH CAROLINA 27603
PHONE (919) 840-0091
MOSELEYARCHITECTS.COM

ASHLEY P. DENNIS
REGISTERED ARCHITECT
11711
8/2/24
NORTH CAROLINA
RALEIGH, NC

PENDER COUNTY SCHOOLS K-8 SCHOOL

Pender County Schools
Highway 210, Hampstead, NC 28443


PROJECT NO: 631310
DATE: AUGUST 2, 2024

REVISIONS	
DATE	DESCRIPTION


WALL SECTIONS

A5.1.17


8/2/2024 4:01:08 PM

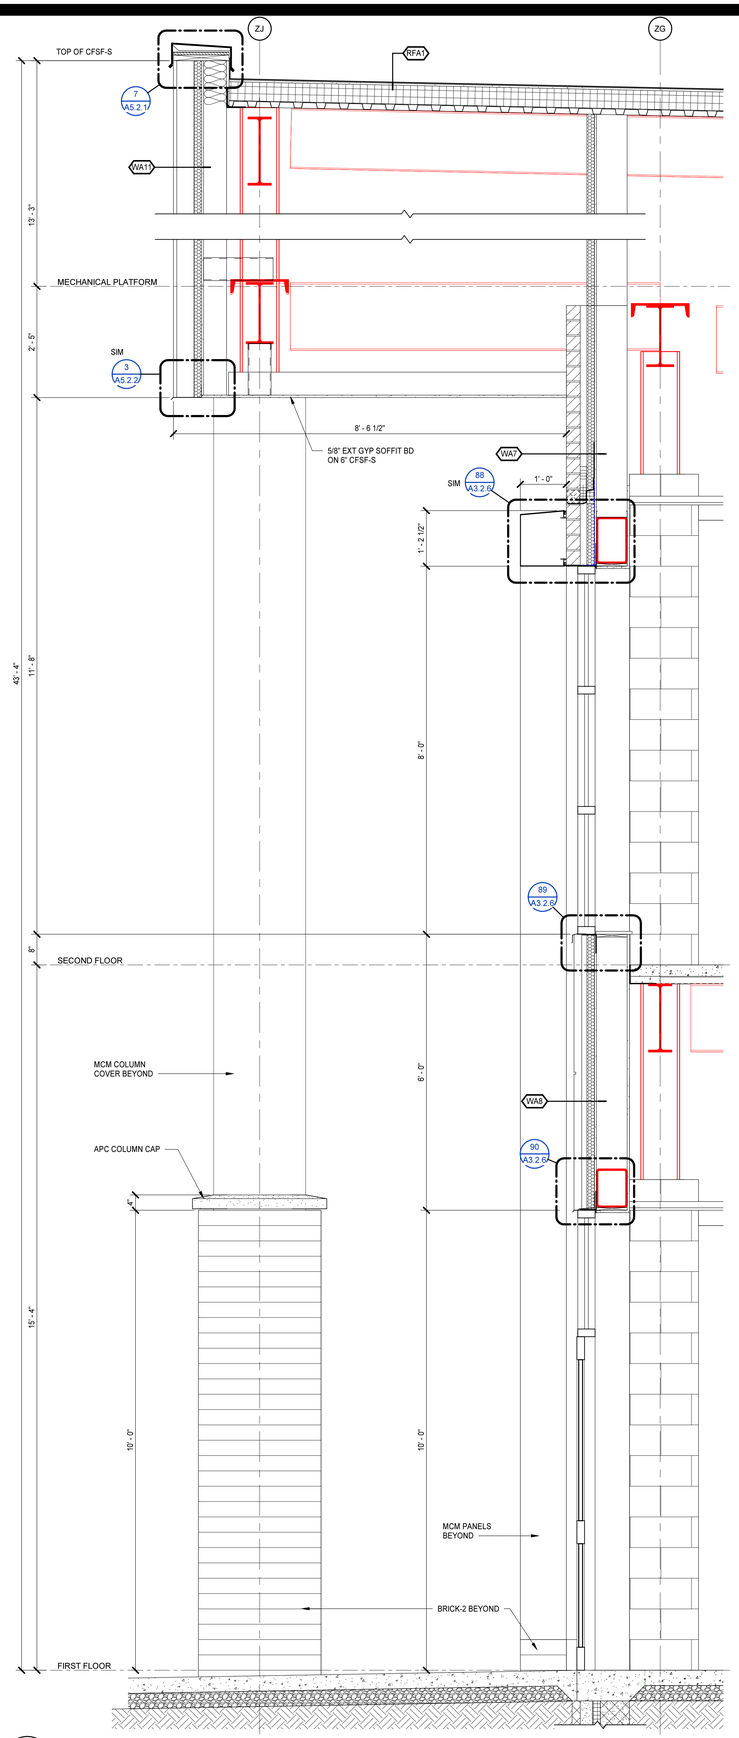


1 WALL SECTION
A2.1.6 A5.1.18 3/4" = 1'-0"

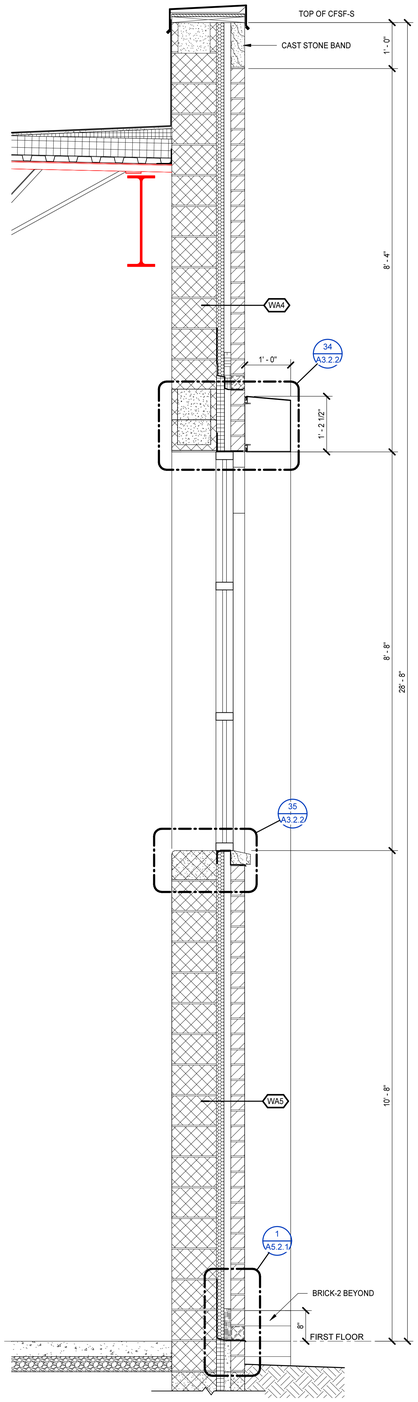

2 WALL SECTION
A2.1.6 A5.1.18 3/4" = 1'-0"

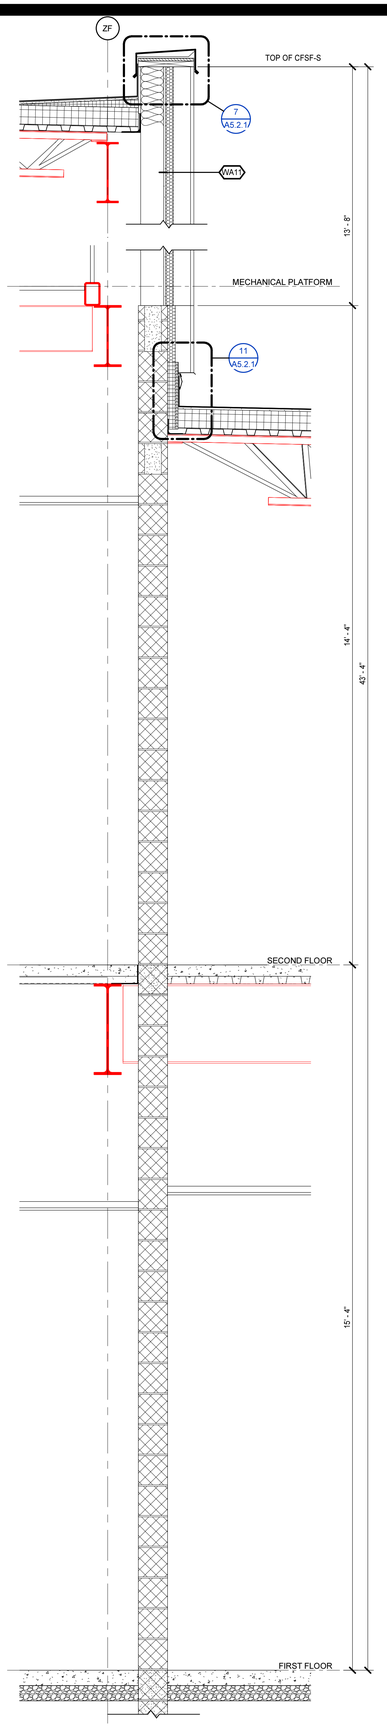

3 WALL SECTION
A2.1.6 A5.1.18 3/4" = 1'-0"

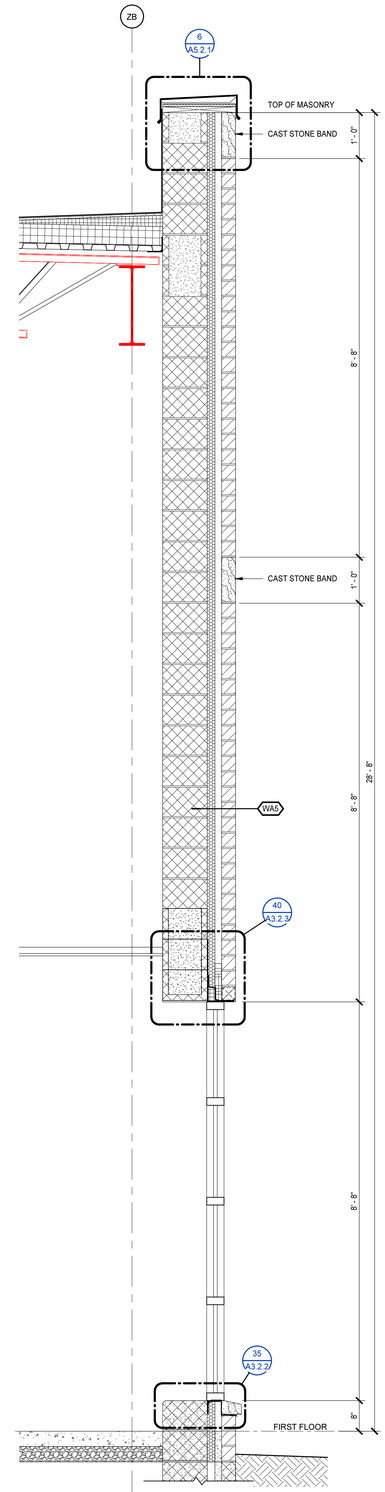

4 WALL SECTION
A2.1.6 A5.1.18 3/4" = 1'-0"

MOSELEY ARCHITECTS
911 N. WEST STREET, SUITE 205 RALEIGH, NORTH CAROLINA 27603
PHONE (919) 840-0091
MOSELEYARCHITECTS.COM

ASHLEY P. DENNIS
REGISTERED ARCHITECT
11711
8/2/24
NORTH CAROLINA
RALEIGH, NC

PENDER COUNTY SCHOOLS K-8 SCHOOL

Pender County Schools
Highway 210, Hampstead, NC 28443


PROJECT NO: 631310
DATE: AUGUST 2, 2024

REVISIONS	
DATE	DESCRIPTION


WALL SECTIONS

A5.1.18


8/2/2024 4:01:11 PM

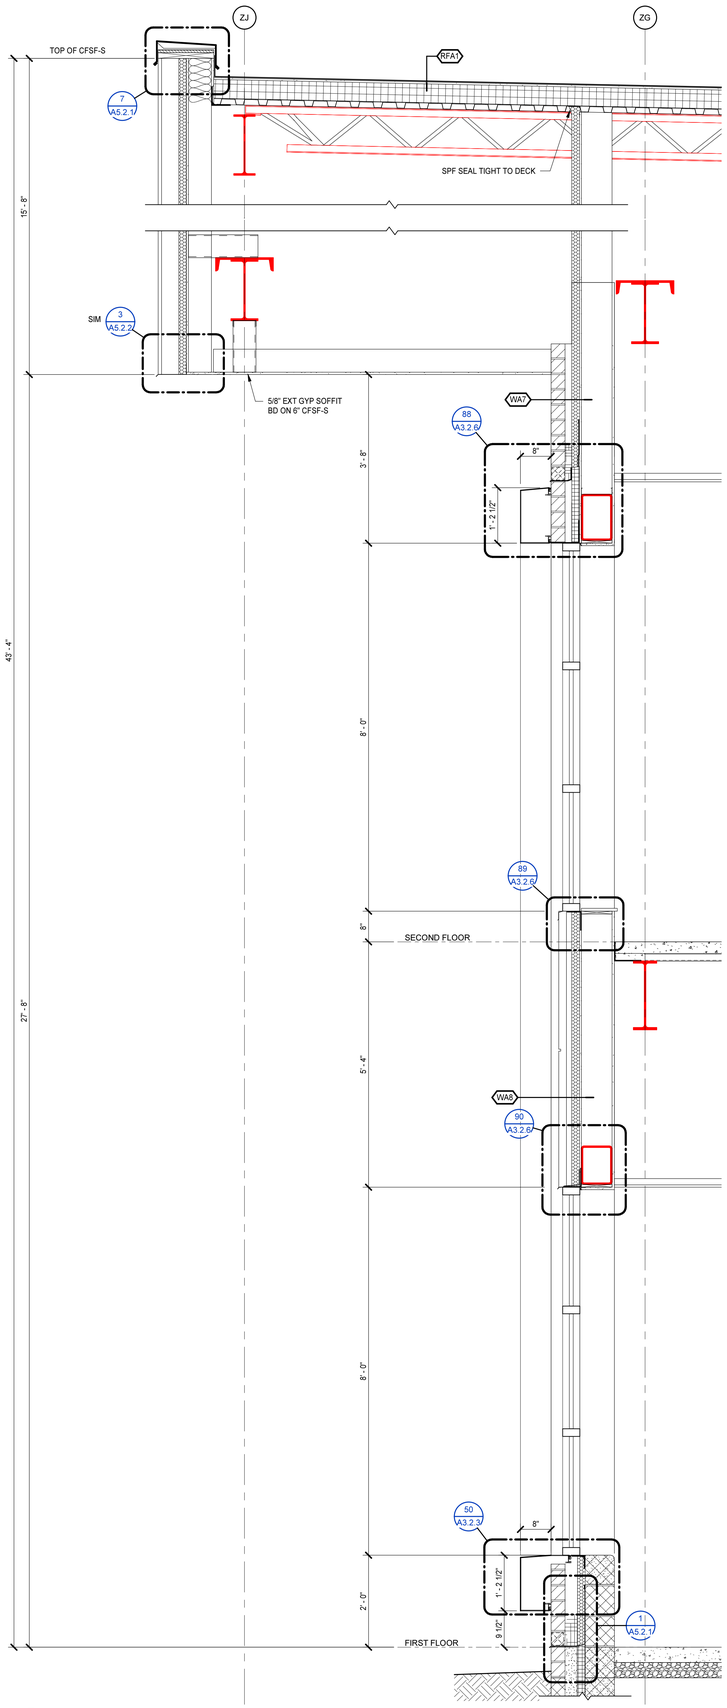

1 **WALL SECTION**
A2.1.6 A5.1.19 3/4" = 1'-0"

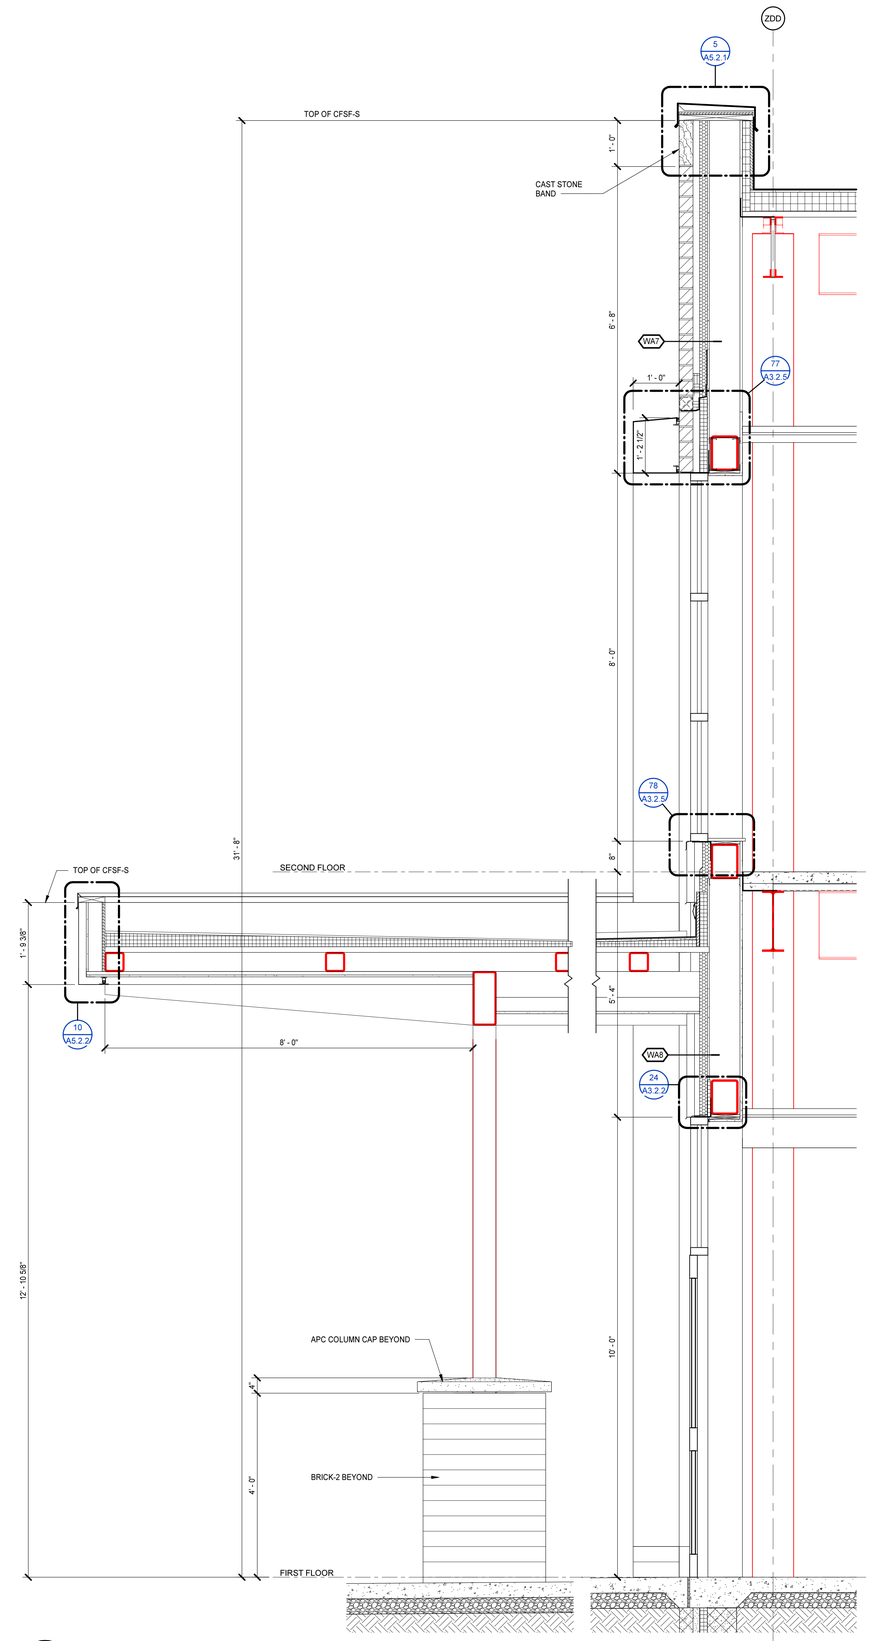

2 **WALL SECTION**
A2.1.7 A5.1.19 3/4" = 1'-0"

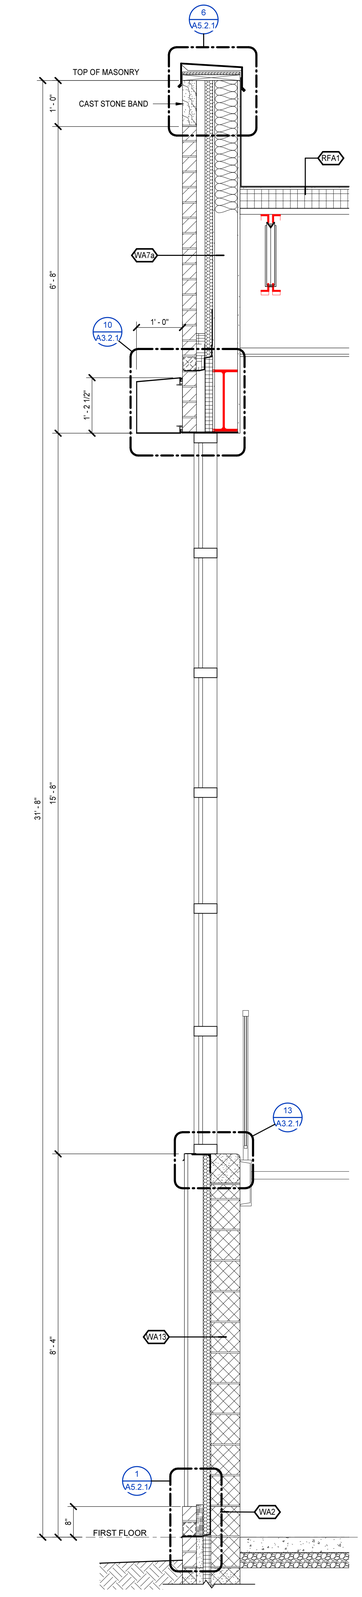

3 **WALL SECTION**
A2.1.7 A5.1.19 3/4" = 1'-0"

MOSELEY ARCHITECTS
911 N. WEST STREET, SUITE 205 RALEIGH, NORTH CAROLINA 27603
PHONE (919) 840-0091
MOSELEYARCHITECTS.COM

ASHLEY P. DENNIS
REGISTERED ARCHITECT
11711
8/2/24
NORTH CAROLINA
RALEIGH, NC

PENDER COUNTY SCHOOLS K-8 SCHOOL

Pender County Schools
Highway 210, Hampstead, NC 28443


PROJECT NO: 631310
DATE: AUGUST 2, 2024

REVISIONS	
DATE	DESCRIPTION


WALL SECTIONS

A5.1.19


8/2/2024 4:01:14 PM

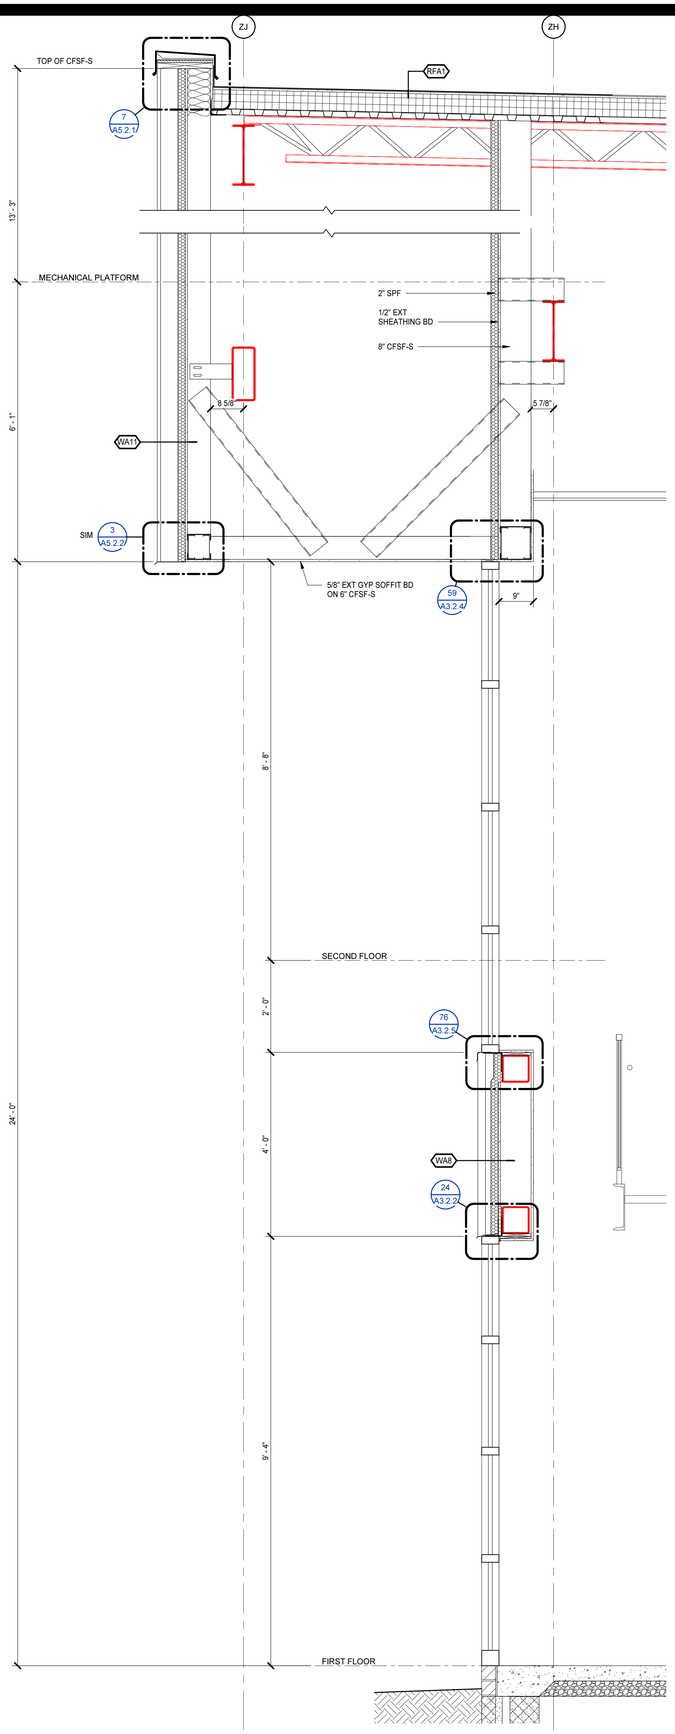


1 **WALL SECTION**
A2.1.6 A5.1.20 3/4" = 1'-0"

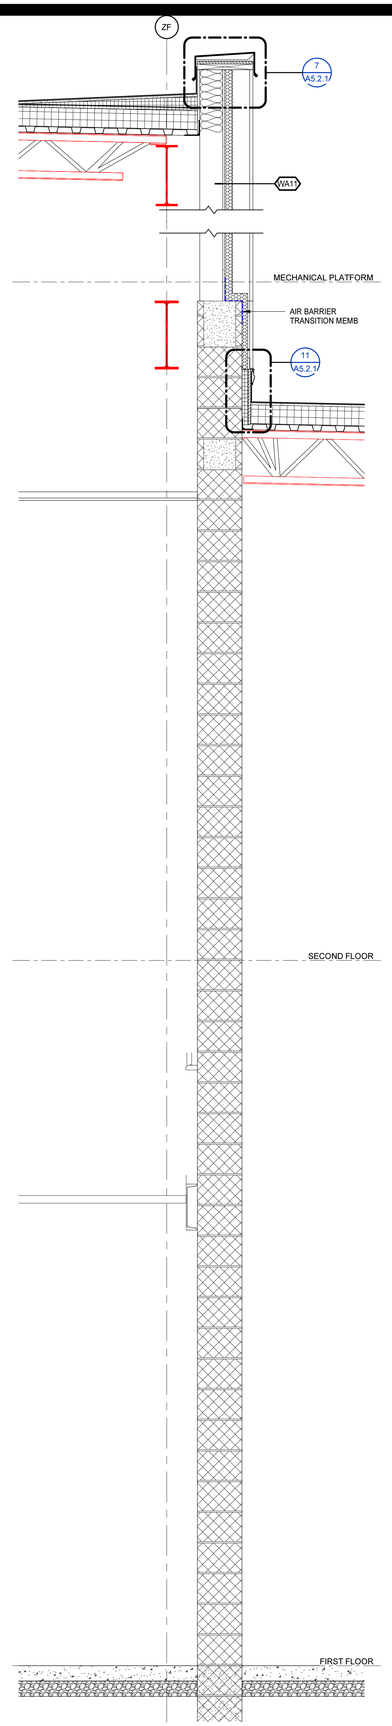

2 **WALL SECTION**
A2.1.6 A5.1.20 3/4" = 1'-0"

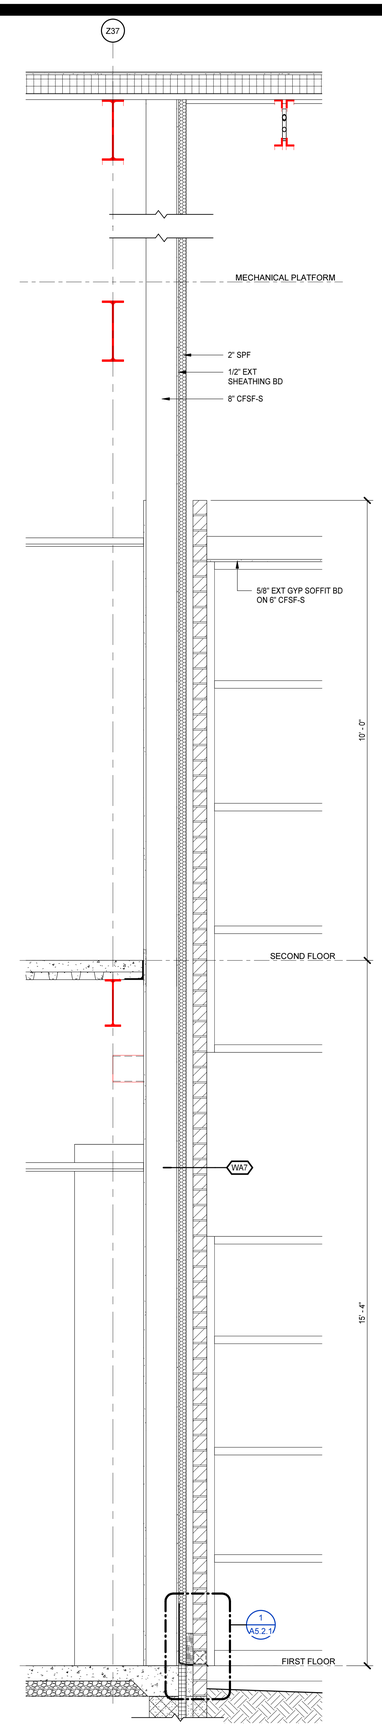

3 **WALL SECTION**
A2.1.6 A5.1.20 3/4" = 1'-0"

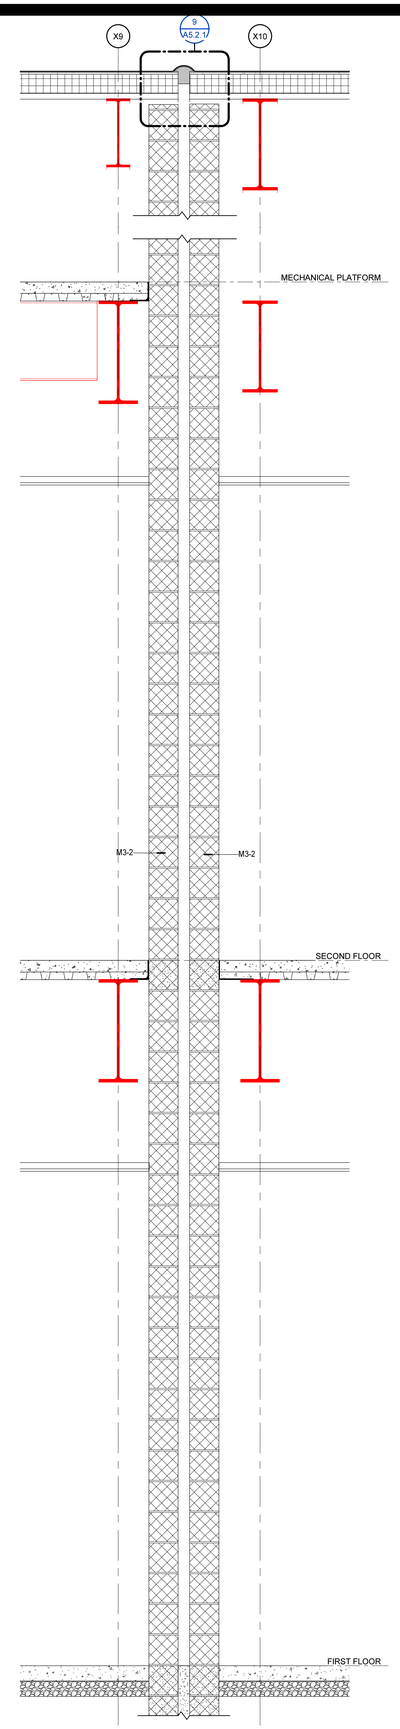

4 **WALL SECTION**
A2.1.3 A5.1.20 3/4" = 1'-0"

MOSELEY ARCHITECTS
911 N. WEST STREET, SUITE 205 RALEIGH, NORTH CAROLINA 27603
PHONE (919) 840-0091
MOSELEYARCHITECTS.COM

ASHLEY P. DENNIS
REGISTERED ARCHITECT
11711
8/2/24
NORTH CAROLINA
RALEIGH, NC

PENDER COUNTY SCHOOLS K-8 SCHOOL

Pender County Schools
Highway 210, Hampstead, NC 28443


PROJECT NO: 631310
DATE: AUGUST 2, 2024

REVISIONS	
DATE	DESCRIPTION


WALL SECTIONS

A5.1.20


8/2/2024 4:01:18 PM

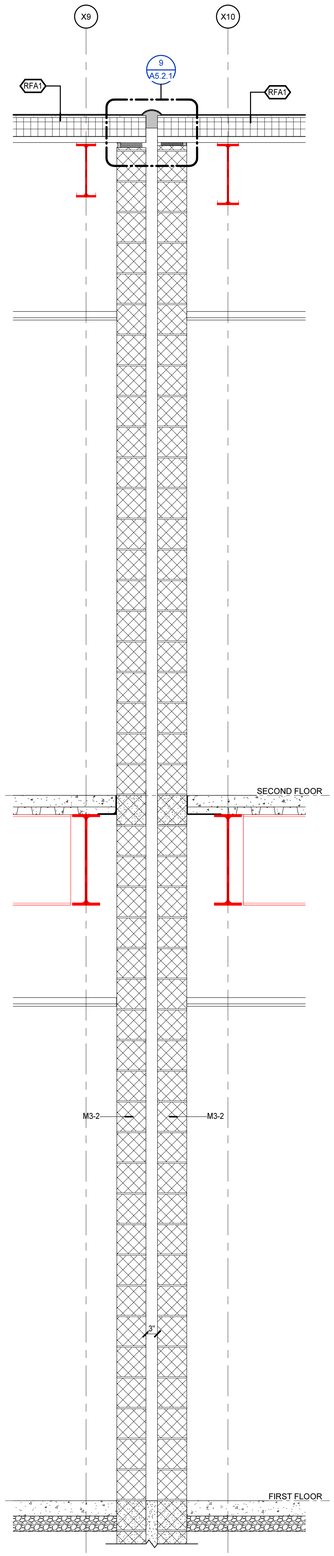


1 WALL SECTION
A2.1.3 A5.1.21 3/4" = 1'-0"

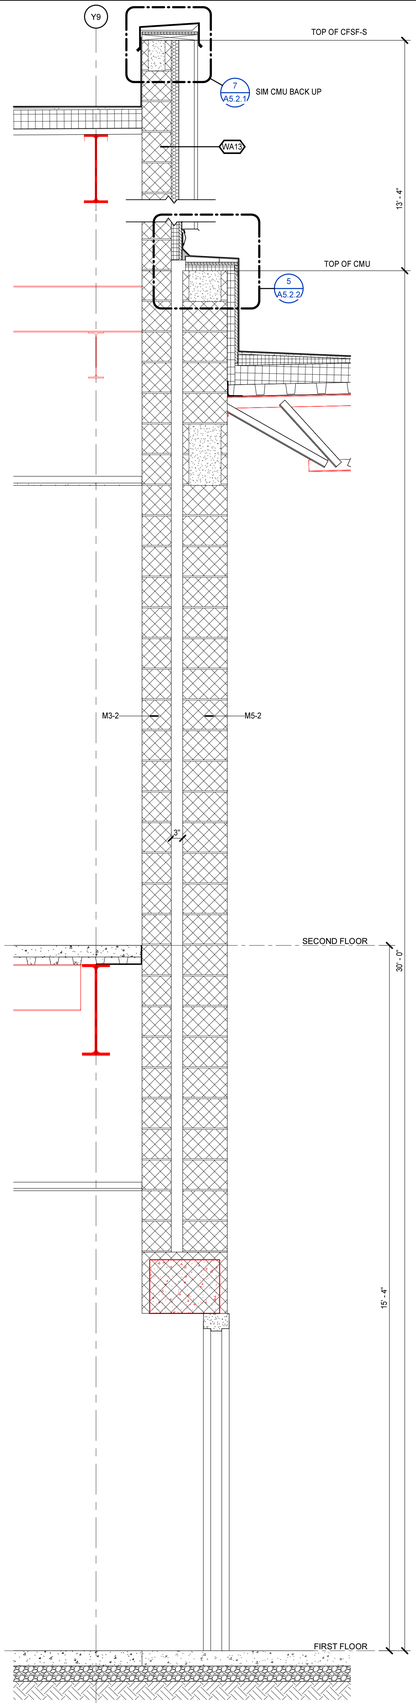


2 WALL SECTION
A2.1.1 A5.1.21 3/4" = 1'-0"

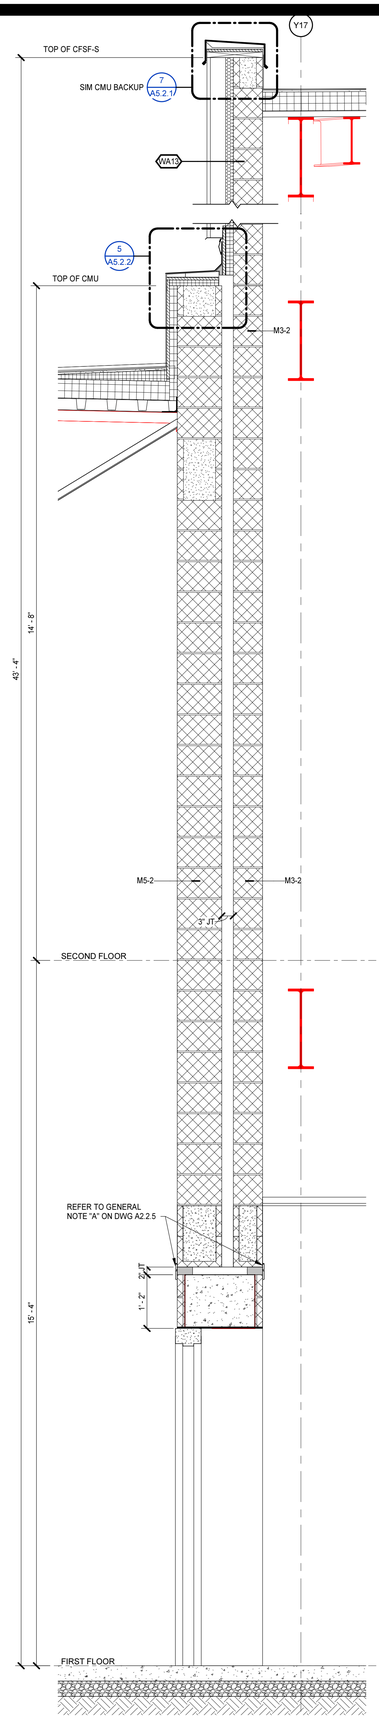

3 WALL SECTION
A2.1.2 A5.1.21 3/4" = 1'-0"

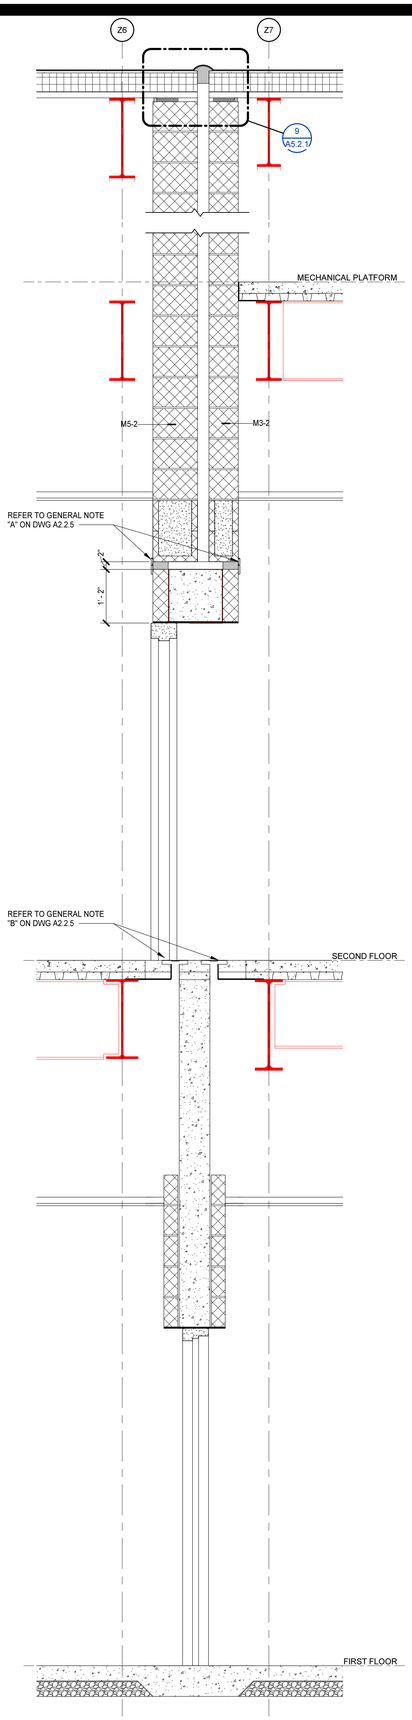

4 WALL SECTION
A2.1.6 A5.1.21 3/4" = 1'-0"

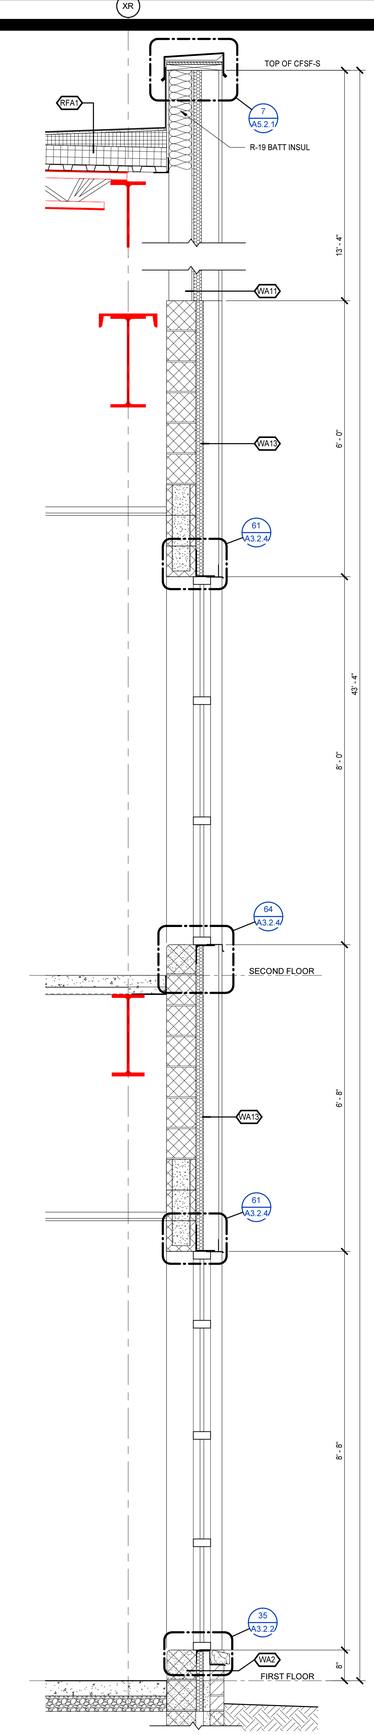

5 WALL SECTION
A2.1.3 A5.1.21 3/4" = 1'-0"

MOSELEY ARCHITECTS
911 N. WEST STREET, SUITE 205 RALEIGH, NORTH CAROLINA 27603
PHONE (919) 840-0091
MOSELEYARCHITECTS.COM

ASHLEY P. DENNIS
REGISTERED ARCHITECT
11711
8/2/24
NORTH CAROLINA
RALEIGH, NC

PENDER COUNTY SCHOOLS K-8 SCHOOL

Pender County Schools
Highway 210, Hampstead, NC 28443

PROJECT NO: 631310
DATE: AUGUST 2, 2024


REVISIONS	
DATE	DESCRIPTION


WALL SECTIONS


A5.1.21


8/2/2024 4:01:24 PM


8/2/2024 4:01:32 PM

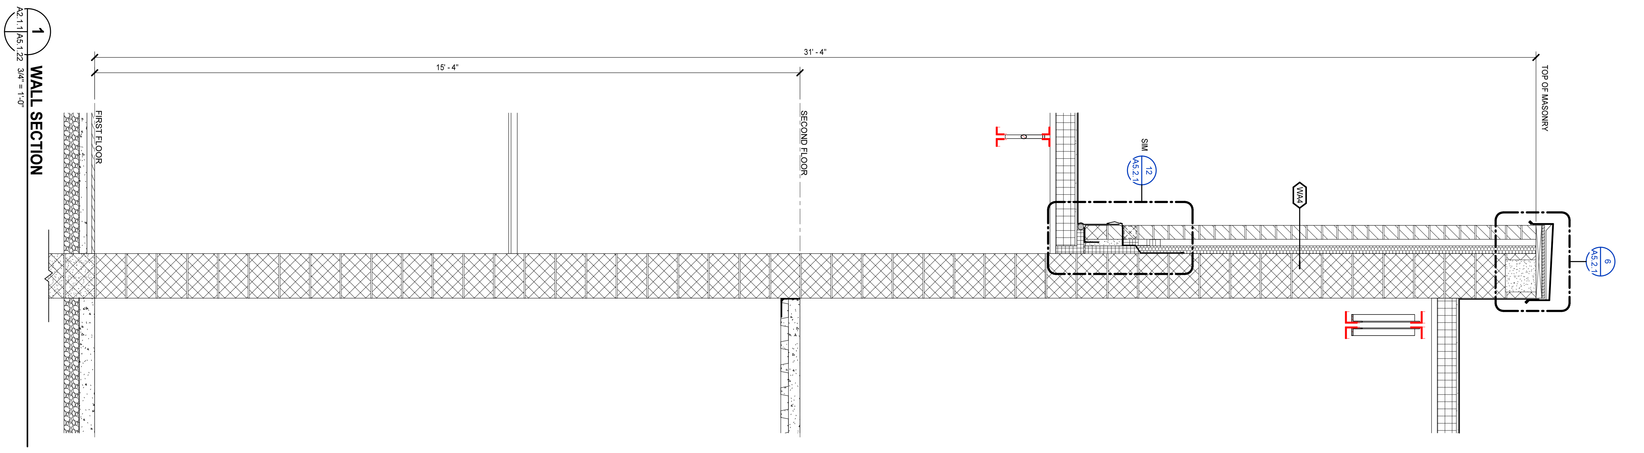

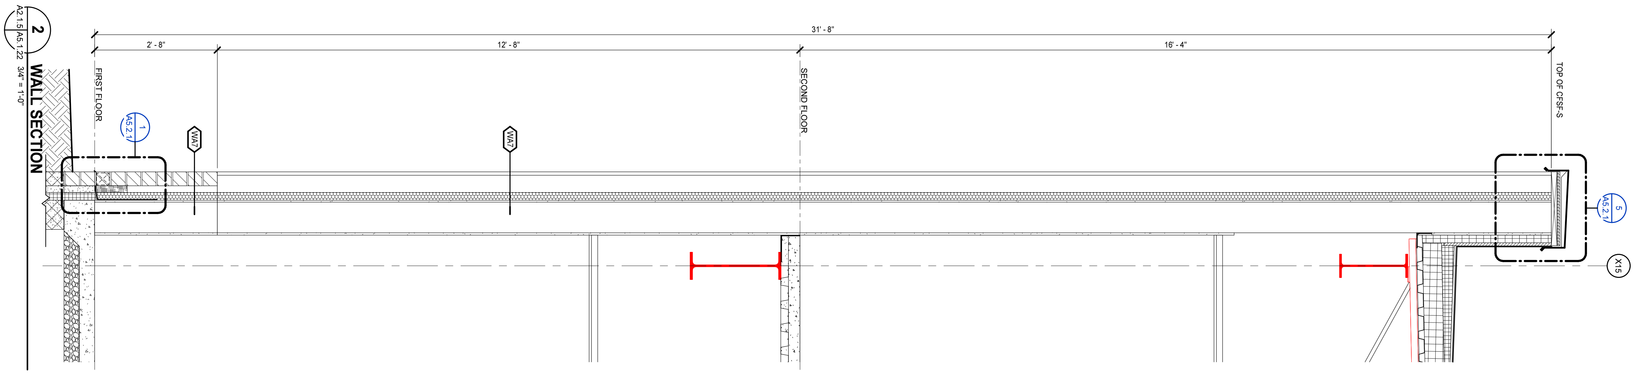

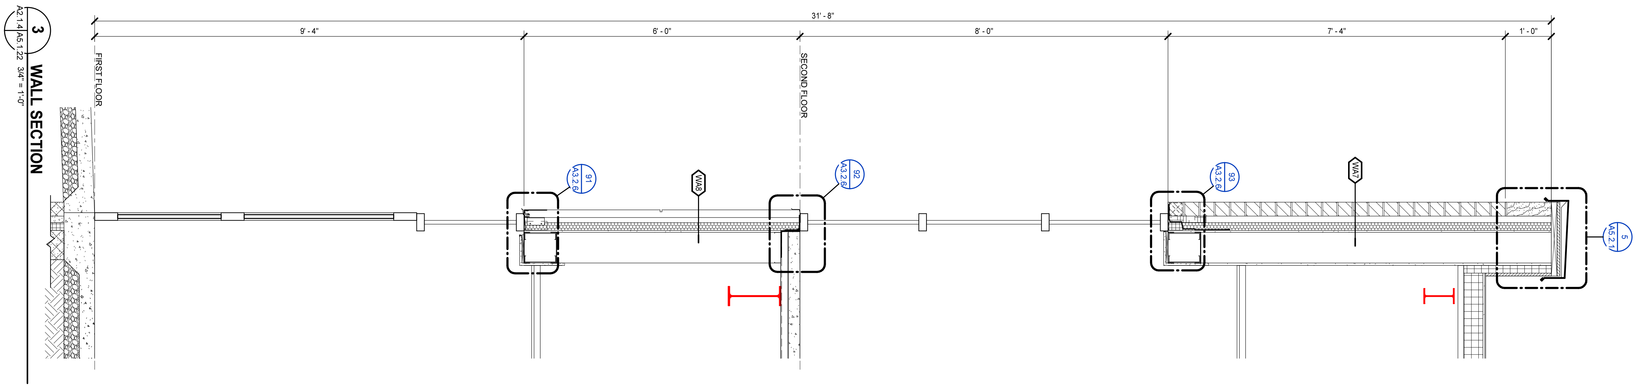

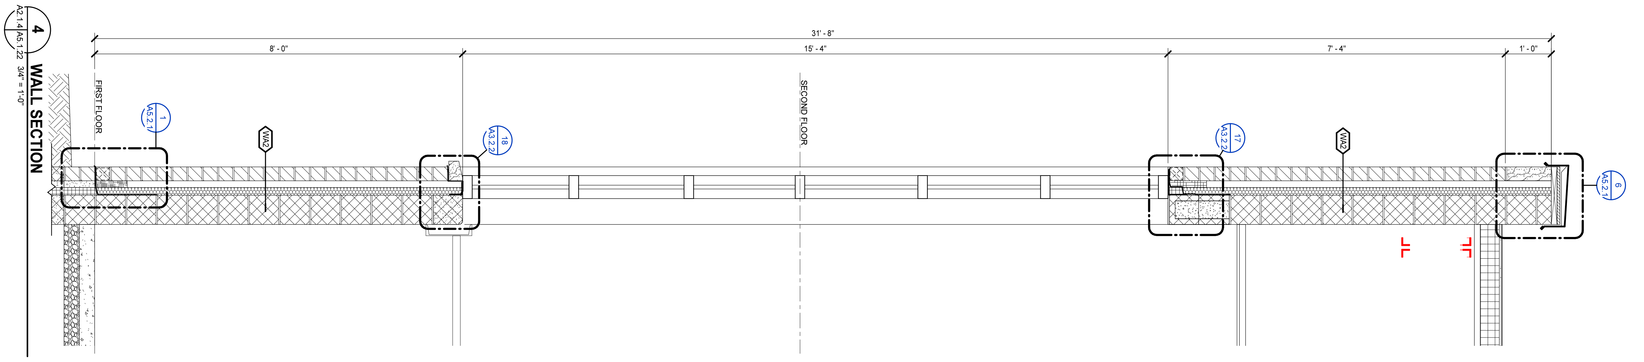

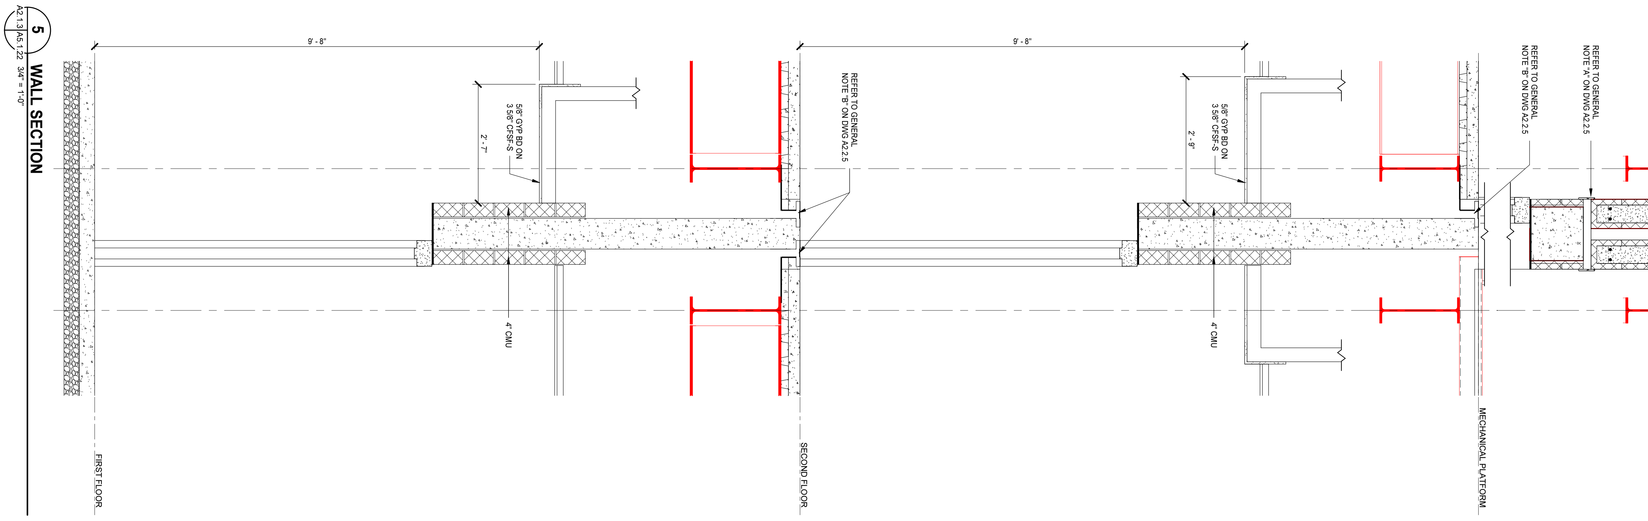

A5.1.22

WALL SECTIONS

PROJECT NO	813101
ISSUED	8.12.2024
DATE	
REVISIONS	
DATE	DESCRIPTION

PENDER COUNTY SCHOOLS K-8 SCHOOL


Pender County Schools
Highway 210, Hampstead, NC 28443

ASHLEY P. DENNIS
REGISTERED ARCHITECT
6824
RALEIGH, NC


MOSELEYARCHITECTS

911 N. WEST STREET, SUITE 205 RALEIGH, NORTH CAROLINA 27603
PHONE (919) 840-0091


MOSELEYARCHITECTS.COM

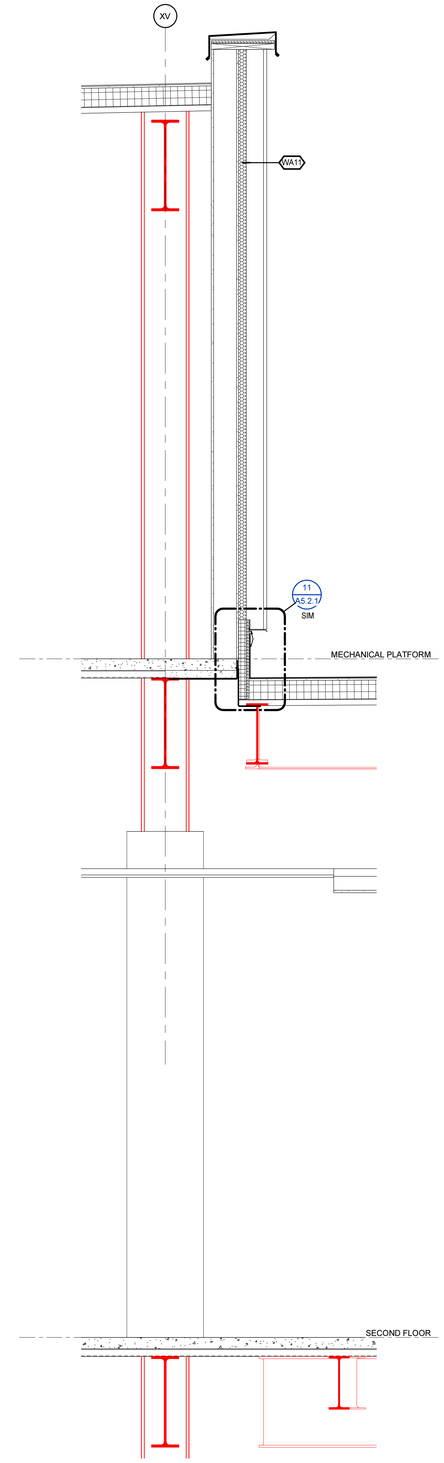


1 WALL SECTION
A2.1.9 A5.1.23 3/4" = 1'-0"

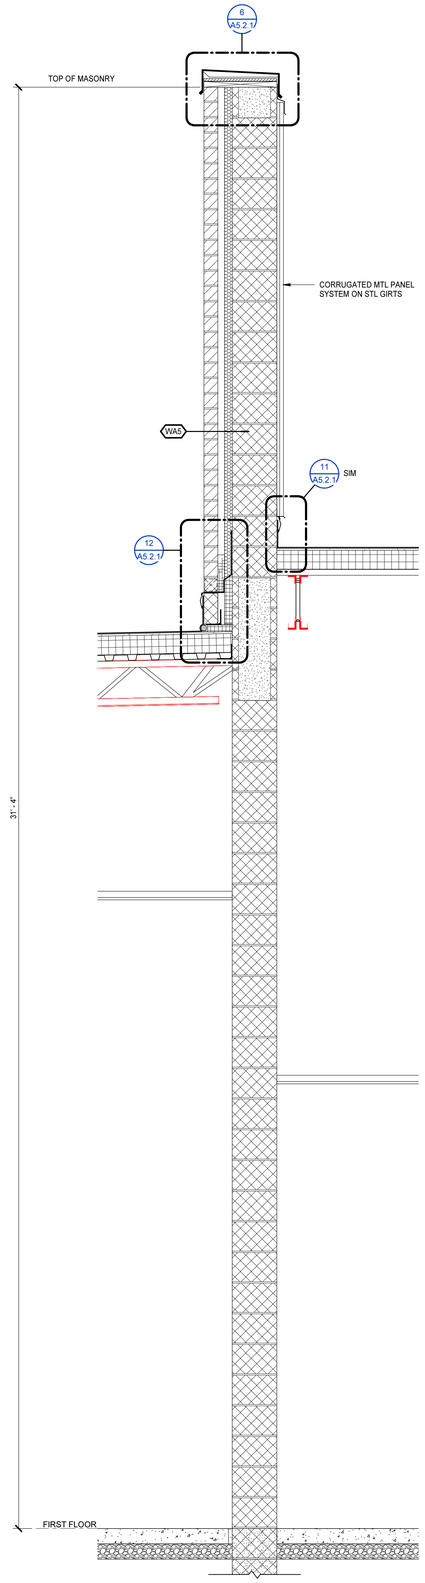

2 WALL SECTION
A2.1.1 A5.1.23 3/4" = 1'-0"

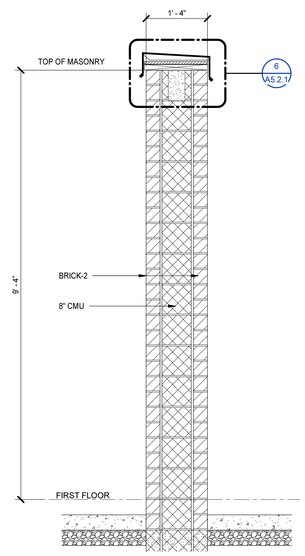

3 WALL SECTION
A2.1.2 A5.1.23 3/4" = 1'-0"

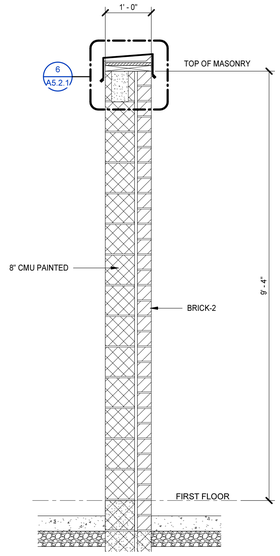

4 WALL SECTION
A2.1.2 A5.1.23 3/4" = 1'-0"

MOSELEYARCHITECTS
911 N. WEST STREET, SUITE 205 RALEIGH, NORTH CAROLINA 27603
PHONE (919) 840-0091
MOSELEYARCHITECTS.COM

ASHLEY P. DENNIS
REGISTERED ARCHITECT
11711
8/2/24
NORTH CAROLINA
RALEIGH, NC

PENDER COUNTY SCHOOLS K-8 SCHOOL

Pender County Schools
Highway 210, Hampstead, NC 28443


PROJECT NO: 831310
DATE: AUGUST 2, 2024

REVISIONS	
DATE	DESCRIPTION

WALL SECTIONS


A5.1.23

8/2/2024 4:01:35 PM

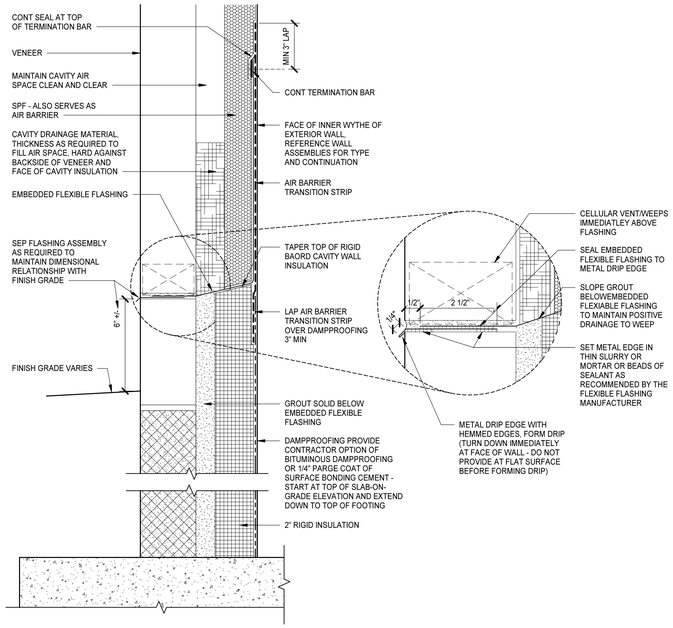


NOTE: REFER TO STRUCTURAL DRAWINGS FOR FOUNDATION PLANS, NOTES, AND DETAILS FOR ACTUAL FOUNDATION AND FOOTING CONSTRUCTION AND DEPTHS.


1 BASE-OF-EXTERIOR WALL CAVITY WALL
A1.2 A5.2.1 — 3" = 1'-0"

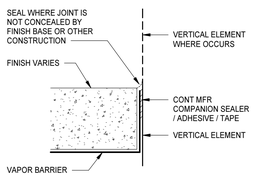


2 SLAB-ON-GRADE BOUNDARY CONDITIONS
A5.2.1 — 3" = 1'-0"

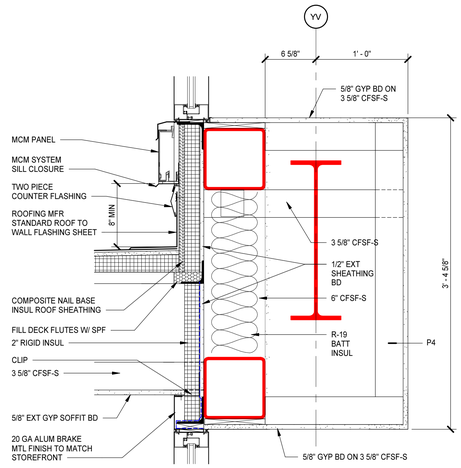


3 SECTION DETAIL
A5.1.14 A5.2.1 — 1 1/2" = 1'-0"

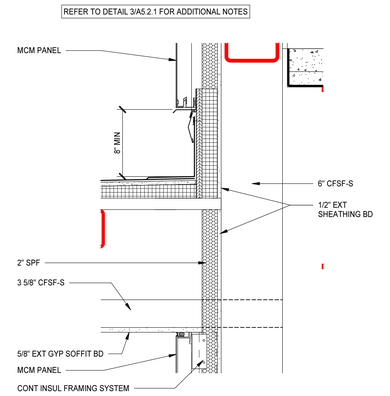


4 SECTION DETAIL
A5.1.5 A5.2.1 — 1 1/2" = 1'-0"

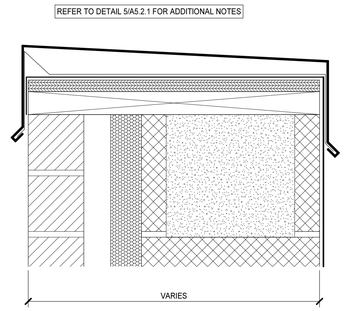


6 COPING DETAIL
A1.2 A5.2.1 — 3" = 1'-0"

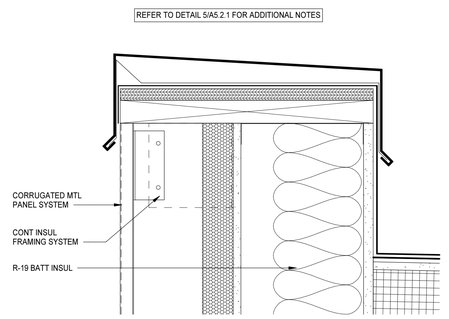


7 COPING DETAIL
A5.1.6 A5.2.1 — 3" = 1'-0"

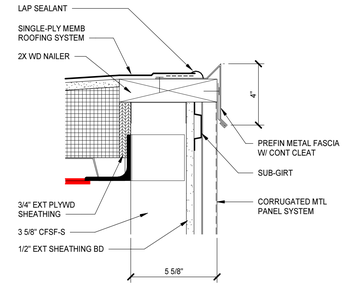


8 SECTION DETAIL
A5.1.13 A5.2.1 — 3" = 1'-0"

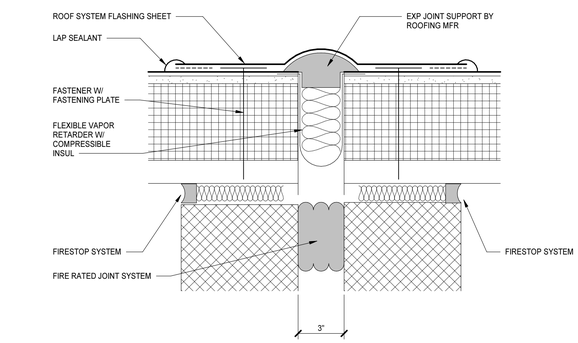


5 COPING DETAIL
A5.1.1 A5.2.1 — 3" = 1'-0"

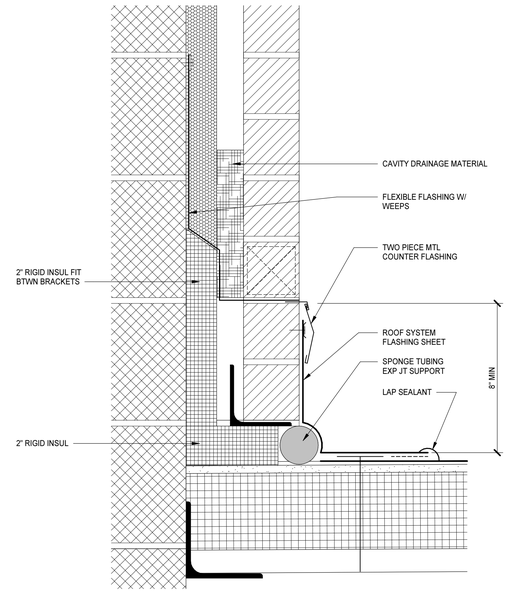

10 EXPANSION JOINT DETAIL
A5.1.3 A5.2.1 — 3" = 1'-0"

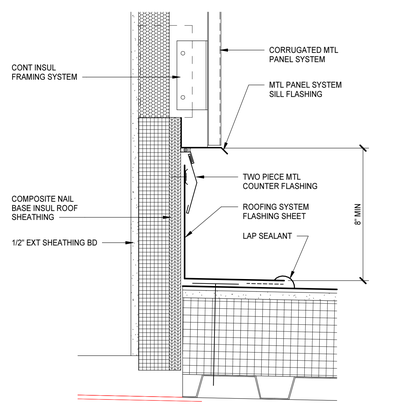

11 SECTION DETAIL
A5.1.7 A5.2.1 — 3" = 1'-0"

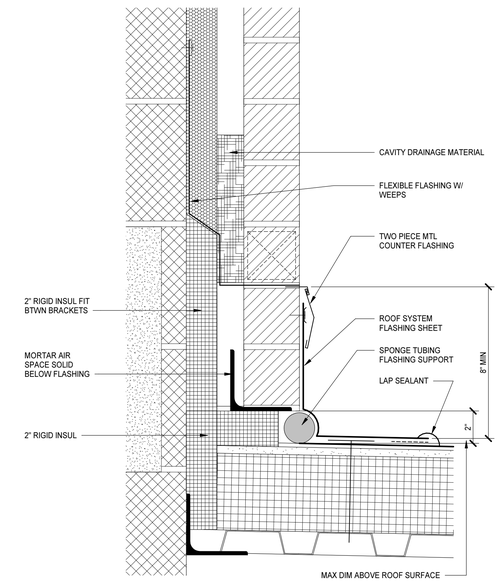

12 ROOF TO WALL DETAIL
A5.1.4 A5.2.1 — 3" = 1'-0"

9 EXPANSION JOINT DETAIL
A5.1.8 A5.2.1 — 3" = 1'-0"

MOSELEYARCHITECTS
911 N. WEST STREET, SUITE 205 RALEIGH, NORTH CAROLINA 27603
PHONE (919) 840-0091
MOSELEYARCHITECTS.COM

ASHLEY P. DENNIS — REGISTERED ARCHITECT — 11711 — 8/2/24 — NORTH CAROLINA — RALEIGH, NC

PENDER COUNTY SCHOOLS K-8 SCHOOL

Pender County Schools
Highway 210, Hampstead, NC 28443


PROJECT NO: 831310
DATE: AUGUST 2, 2024

REVISIONS	
DATE	DESCRIPTION


SECTION DETAILS

A5.2.1


8/2/2024 4:01:40 PM

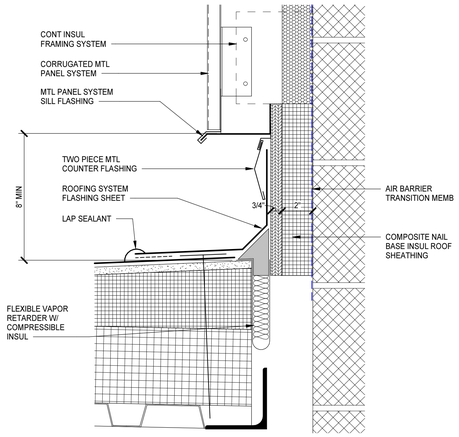


1 EXPANSION JOINT DETAIL
A5.1.10 | A5.2.2 — 3" = 1'-0"

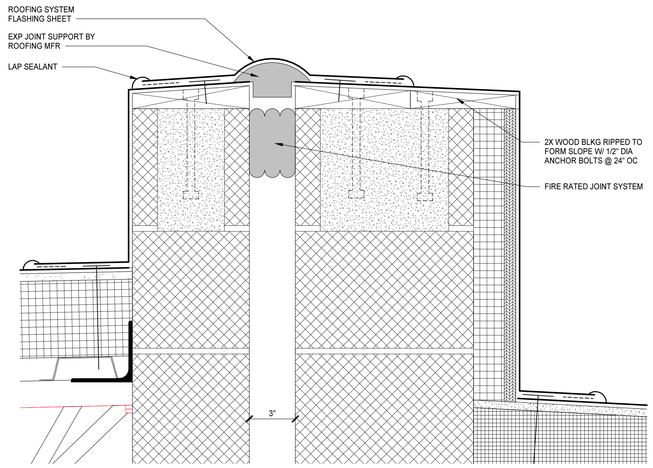

2 EXPANSION JOINT DETAIL
A5.1.8 | A5.2.2 — 3" = 1'-0"

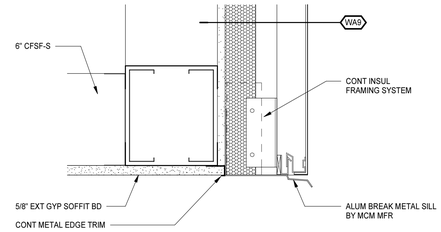

3 SECTION DETAIL
A5.1.5 | A5.2.2 — 3" = 1'-0"

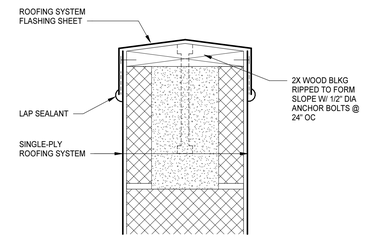

4 SECTION DETAIL
A5.1.3 | A5.2.2 — 3" = 1'-0"

5 SECTION DETAIL
A5.1.9 | A5.2.2 — 3" = 1'-0"

6 SECTION DETAIL
A5.1.5 | A5.2.2 — 1 1/2" = 1'-0"

7 SECTION DETAIL
A5.1.6 | A5.2.2 — 1 1/2" = 1'-0"

8 SECTION DETAIL
A5.1.14 | A5.2.2 — 1 1/2" = 1'-0"

9 WALL SECTION
A2.1.1 | A5.2.2 — 1/2" = 1'-0"

10 SECTION DETAIL
A5.1.19 | A5.2.2 — 3" = 1'-0"

11 WALL SECTION
A2.1.1 | A5.2.2 — 3/4" = 1'-0"

12 WALL SECTION
A2.1.7 | A5.2.2 — 3/4" = 1'-0"

MOSELEY ARCHITECTS
911 N. WEST STREET, SUITE 205 RALEIGH, NORTH CAROLINA 27603
PHONE (919) 840-0091
MOSELEYARCHITECTS.COM

ASHLEY P. DENNIS — REGISTERED ARCHITECT — 11711 — 8/2/24 — NORTH CAROLINA — RALEIGH, NC

PENDER COUNTY SCHOOLS K-8 SCHOOL

Pender County Schools
Highway 210, Hampstead, NC 28443


PROJECT NO: 631310
DATE: AUGUST 2, 2024

REVISIONS	
DATE	DESCRIPTION

SECTION DETAILS


A5.2.2

8/2/2024 4:01:45 PM

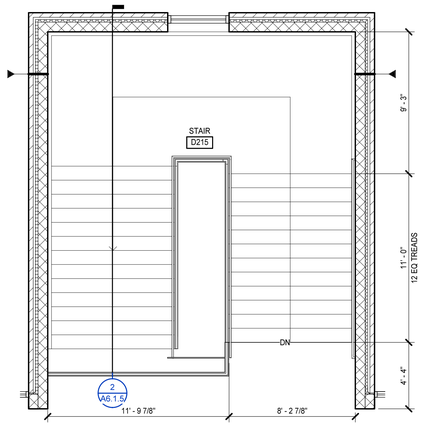


12 ENLARGED STAIR PLAN - SECOND FLOOR

A2.1.12 A6.1.1 — 1/4" = 1'-0"

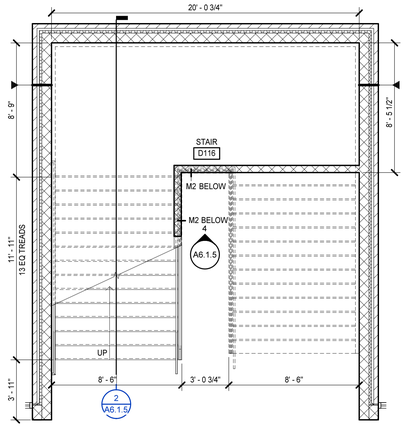


11 ENLARGED STAIR PLAN - FIRST FLOOR

A2.1.4 A6.1.1 — 1/4" = 1'-0"

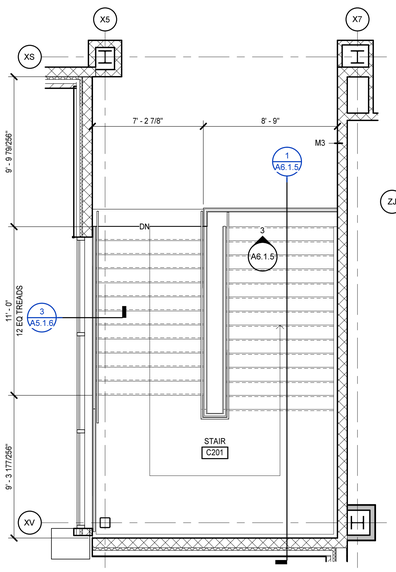


10 ENLARGED STAIR PLAN - SECOND FLOOR

A2.1.11 A6.1.1 — 1/4" = 1'-0"

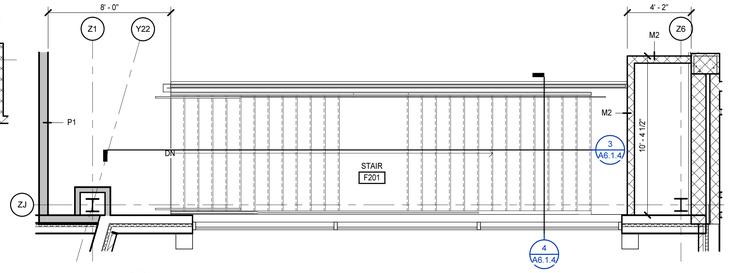

8 ENLARGED STAIR PLAN - SECOND FLOOR

A2.1.10 A6.1.1 — 1/4" = 1'-0"

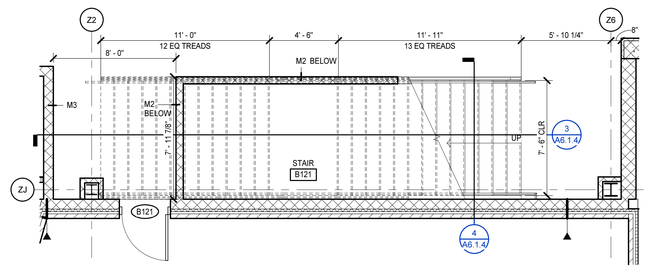


7 ENLARGED STAIR PLAN - FIRST FLOOR

A2.1.2 A6.1.1 — 1/4" = 1'-0"


9 ENLARGED STAIR PLAN - FIRST FLOOR

A2.1.3 A6.1.1 — 1/4" = 1'-0"

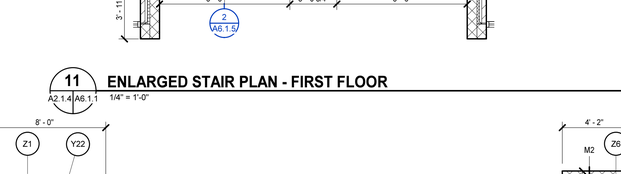


6 ENLARGED STAIR PLAN - SECOND FLOOR

A2.1.9 A6.1.1 — 1/4" = 1'-0"

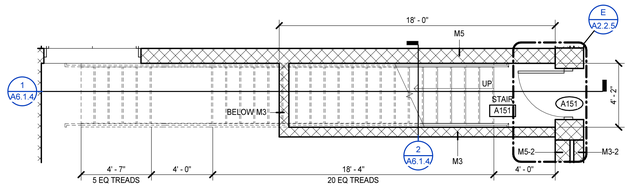


5 ENLARGED STAIR PLAN - FIRST FLOOR

A2.1.1 A6.1.1 — 1/4" = 1'-0"

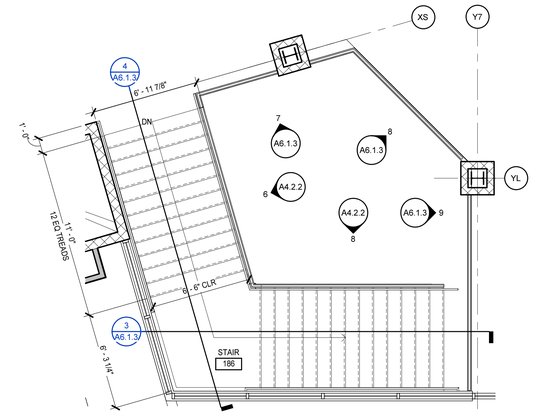


4 ENLARGED STAIR PLAN - SECOND FLOOR

A2.1.9 A6.1.1 — 1/4" = 1'-0"

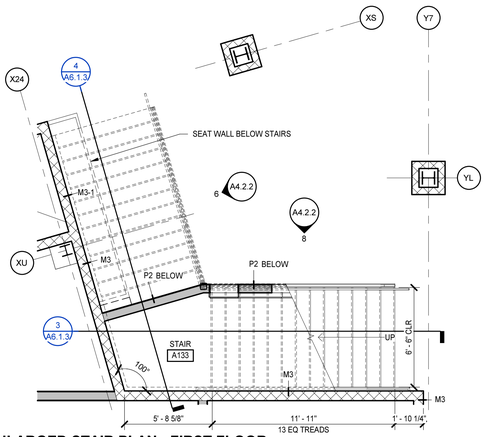


3 ENLARGED STAIR PLAN - FIRST FLOOR

A2.1.1 A6.1.1 — 1/4" = 1'-0"

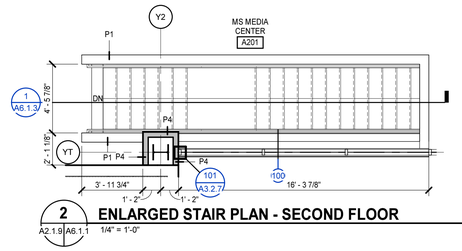

2 ENLARGED STAIR PLAN - SECOND FLOOR

A2.1.9 A6.1.1 — 1/4" = 1'-0"

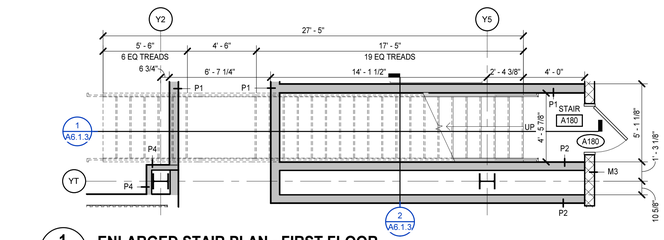

1 ENLARGED STAIR PLAN - FIRST FLOOR

A2.1.1 A6.1.1 — 1/4" = 1'-0"


GENERAL NOTES


A. ALL RAILING INFILL PANELS: 3/4" X 3/4" STL BARS, UNO

B. TOP OF HANDRAIL: 3'-0" ABOVE EDGE OF RISERS AND FINISH FLOOR

C. TOP OF GUARDS: 3'-7" ABOVE EDGE OF RISERS AND FINISH FLOOR

D. ALL RAILING: 1 1/4" STL PIPE, UNO

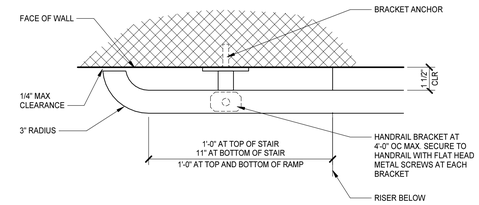

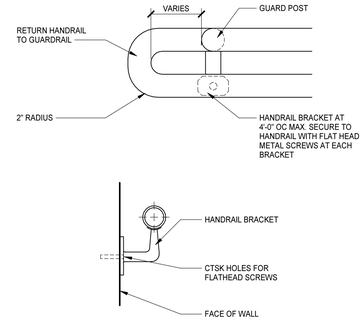

HANDRAIL DETAILS

NO SCALE

MOSELEYARCHITECTS
911 N. WEST STREET, SUITE 205 RALEIGH, NORTH CAROLINA 27603
PHONE (919) 840-0091
MOSELEYARCHITECTS.COM

ASHLEY P. DENNIS
REGISTERED ARCHITECT
11711
8/2/24
NORTH CAROLINA
RALEIGH, NC

PENDER COUNTY SCHOOLS K-8 SCHOOL

Pender County Schools
Highway 210, Hampstead, NC 28443


PROJECT NO: 631310
DATE: AUGUST 2, 2024

REVISIONS	
DATE	DESCRIPTION


ENLARGED STAIR & RAMP DETAILS

A6.1.1


8/2/2024 4:01:57 PM

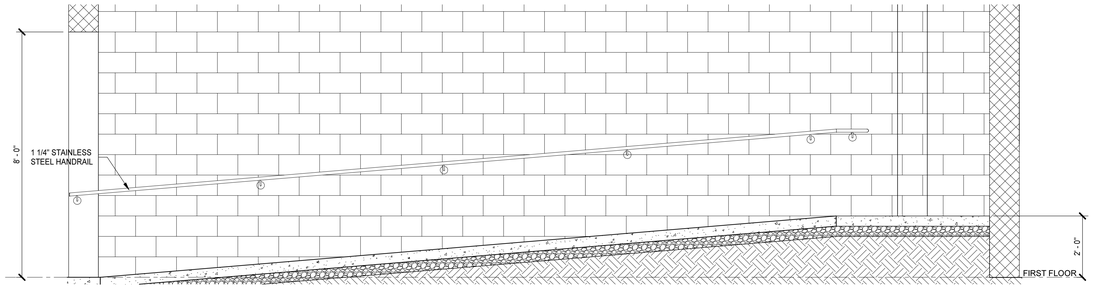


16 A6.1.2 A6.1.2 **RAMP SECTION** 1/2" = 1'-0"

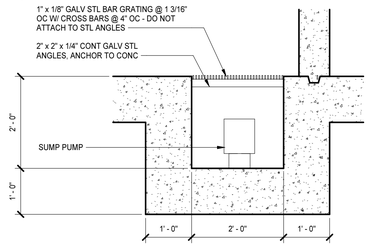


18 A6.1.2 A6.1.2 **SUMP PIT GRATE DETAIL** 3/4" = 1'-0"

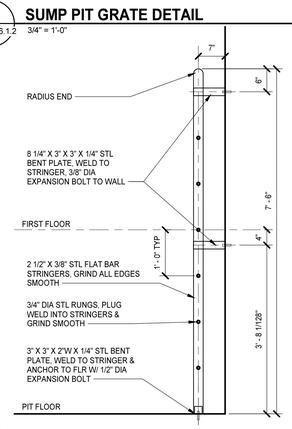


17 A6.1.2 A6.1.2 **PIT LADDER DETAIL** 3/4" = 1'-0"

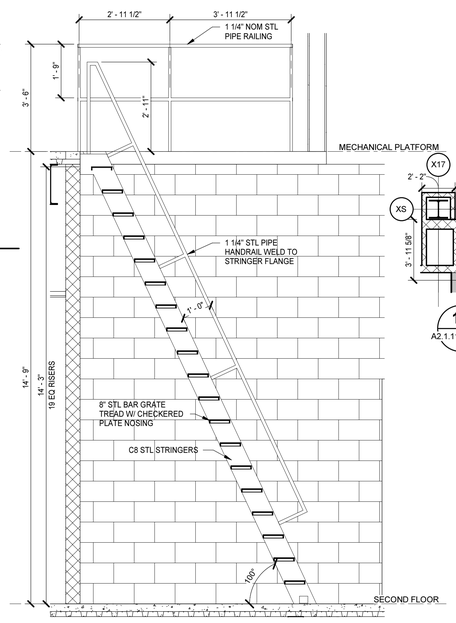


15 A6.1.2 A6.1.2 **SHIPS LADDER SECTION** 1/2" = 1'-0"

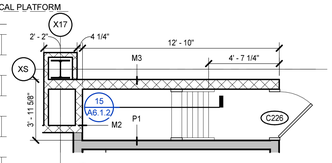


19 A2.1.11 A6.1.2 **ENLARGED LADDER PLAN** 1/4" = 1'-0"

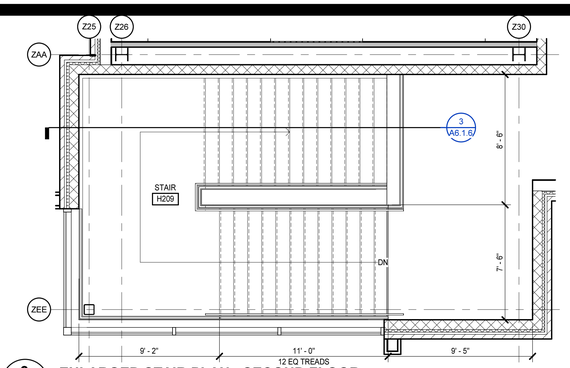


8 A2.1.16 A6.1.2 **ENLARGED STAIR PLAN - SECOND FLOOR** 1/4" = 1'-0"

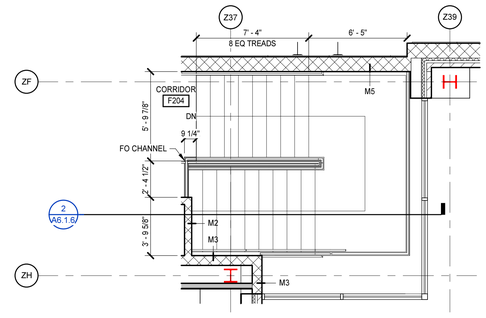

4 A2.1.14 A6.1.2 **ENLARGED STAIR PLAN - SECOND FLOOR** 1/4" = 1'-0"

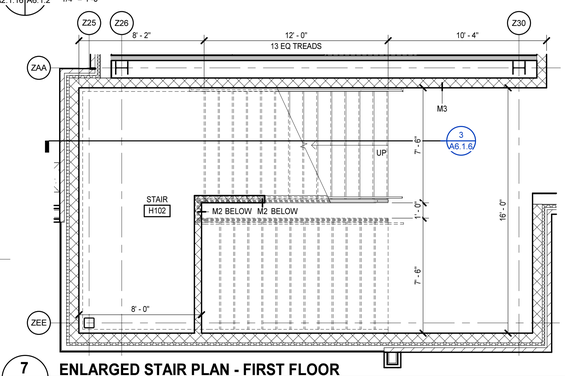


7 A2.1.8 A6.1.2 **ENLARGED STAIR PLAN - FIRST FLOOR** 1/4" = 1'-0"

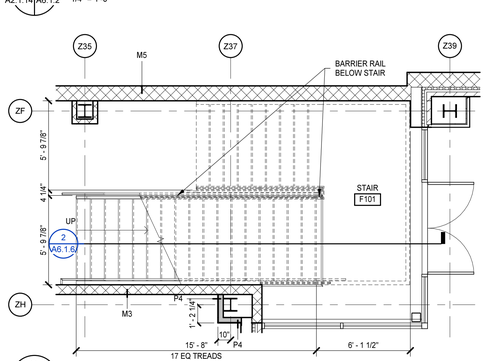


3 A2.1.6 A6.1.2 **ENLARGED STAIR PLAN - FIRST FLOOR** 1/4" = 1'-0"

6 A2.1.15 A6.1.2 **ENLARGED STAIR PLAN - SECOND FLOOR** 1/4" = 1'-0"


2 A2.1.13 A6.1.2 **ENLARGED STAIR PLAN - SECOND FLOOR** 1/4" = 1'-0"

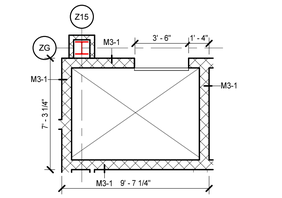


13 A2.1.14 A6.1.2 **SECOND FLOOR ELEVATOR PLAN** 1/4" = 1'-0"

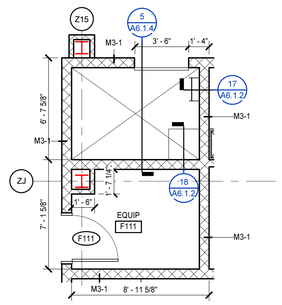

12 A2.1.6 A6.1.2 **FIRST FLOOR ELEVATOR PLAN** 1/4" = 1'-0"

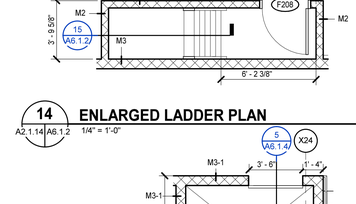


14 A2.1.14 A6.1.2 **ENLARGED LADDER PLAN** 1/4" = 1'-0"

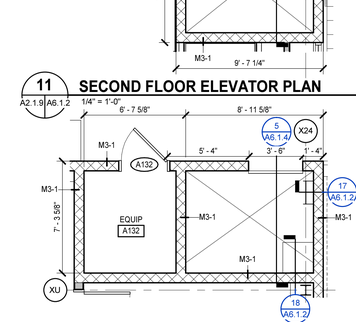


11 A2.1.9 A6.1.2 **SECOND FLOOR ELEVATOR PLAN** 1/4" = 1'-0"

10 A2.1.1 A6.1.2 **FIRST FLOOR ELEVATOR PLAN** 1/4" = 1'-0"

9 A2.1.1 A6.1.2 **RAMP PLAN** 1/4" = 1'-0"

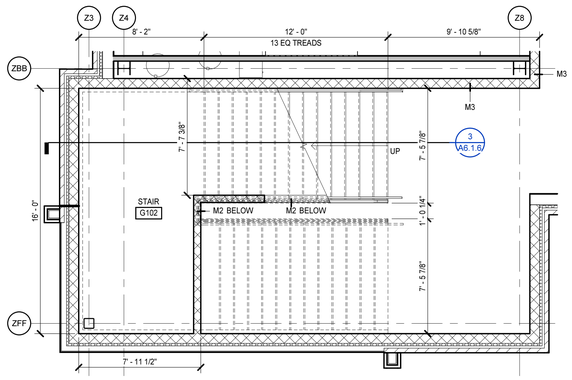

5 A2.1.7 A6.1.2 **ENLARGED STAIR PLAN - FIRST FLOOR** 1/4" = 1'-0"

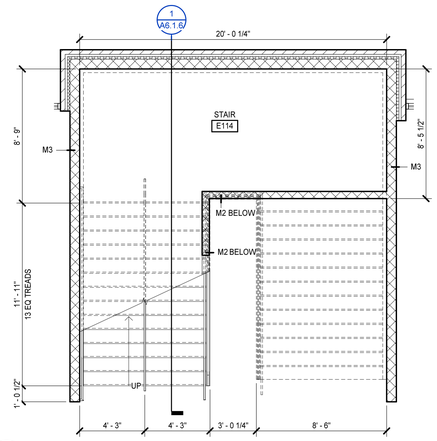

1 A2.1.5 A6.1.2 **ENLARGED STAIR PLAN - FIRST FLOOR** 1/4" = 1'-0"

MOSELEY ARCHITECTS
911 N. WEST STREET, SUITE 205 RALEIGH, NORTH CAROLINA 27603
PHONE (919) 840-0091
MOSELEYARCHITECTS.COM

ASHLEY P. DENNIS
REGISTERED ARCHITECT
11711
8/2/24
NORTH CAROLINA
RALEIGH, NC

PENDER COUNTY SCHOOLS K-8 SCHOOL

Pender County Schools
Highway 210, Hampstead, NC 28443


PROJECT NO: 631310
DATE: AUGUST 2, 2024

REVISIONS	
DATE	DESCRIPTION


ENLARGED STAIR & RAMP DETAILS

A6.1.2


8/2/2024 4:02:12 PM

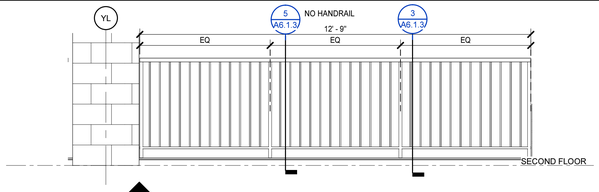


9 RAILING ELEVATION
A2.1.9 A6.1.3 1/2" = 1'-0"

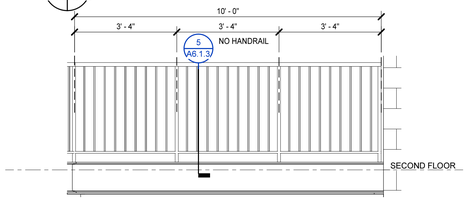


8 RAILING ELEVATION
A2.1.9 A6.1.3 1/2" = 1'-0"

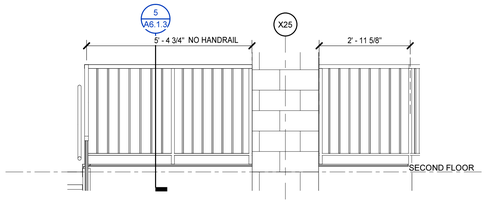


7 RAILING ELEVATION
A2.1.9 A6.1.3 1/2" = 1'-0"

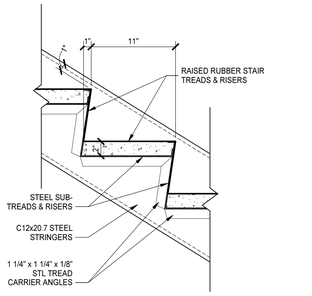


6 TREAD & RISER DETAIL
A6.1.4 A6.1.3 1 1/2" = 1'-0"

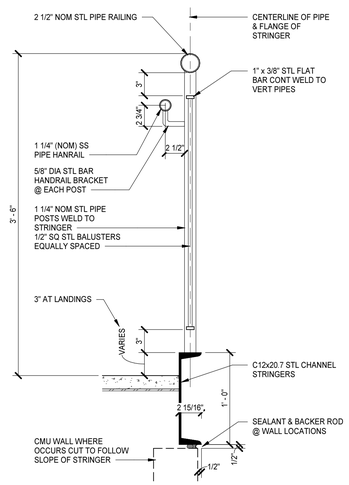


5 GUARD RAILING SECTION
A6.1.3 A6.1.3 1 1/2" = 1'-0"

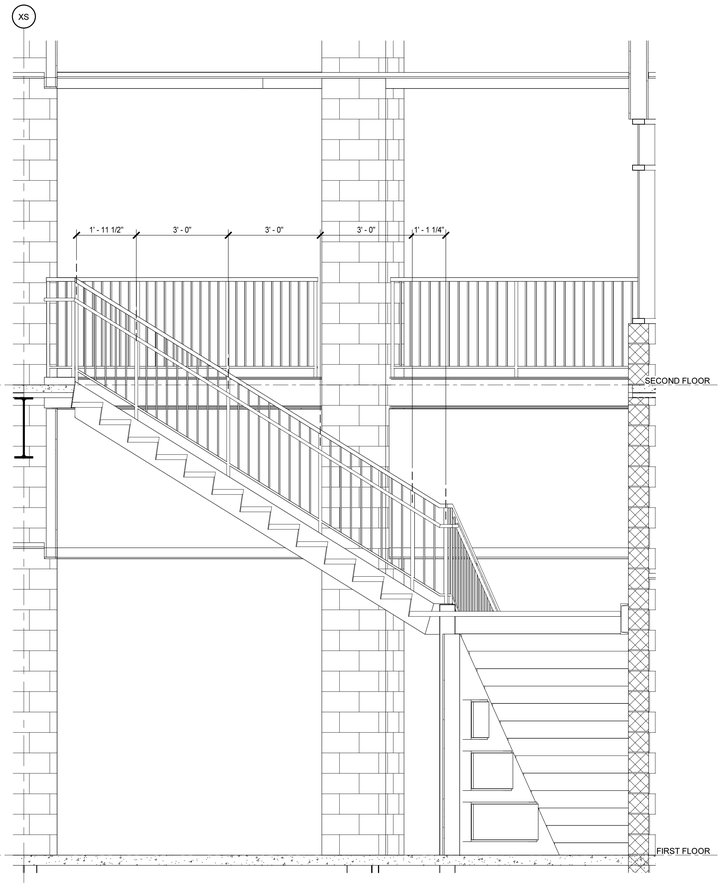


4 STAIR SECTION
A6.1.1 A6.1.3 1/2" = 1'-0"

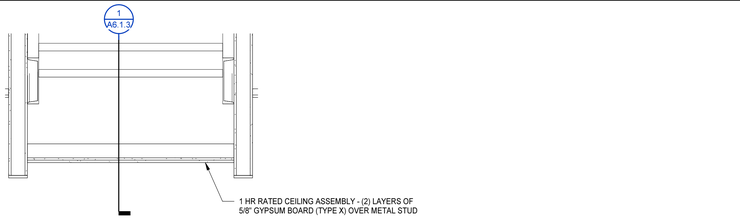


10 UNDERSTAIR ENCLOSURE
A6.1.3 A6.1.3 3/4" = 1'-0"

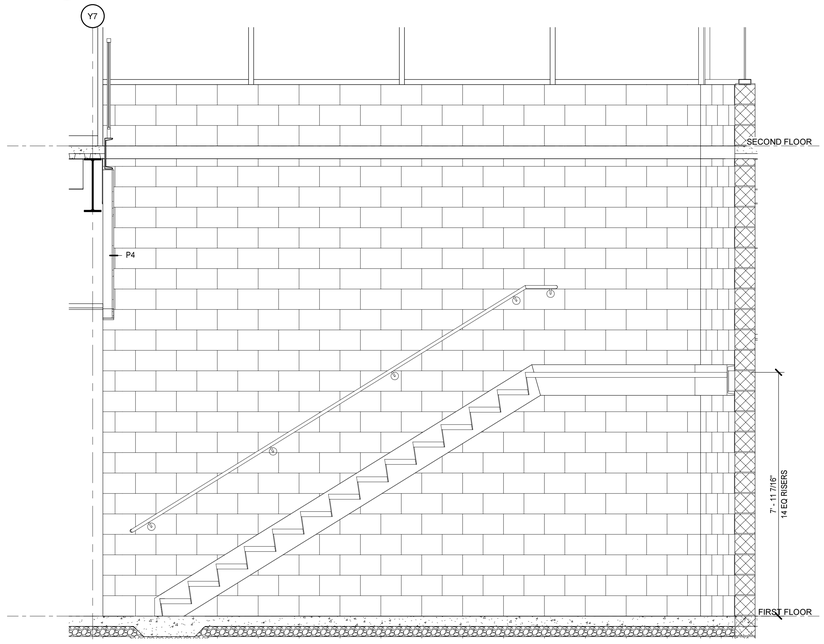

3 STAIR SECTION
A6.1.1 A6.1.3 1/2" = 1'-0"

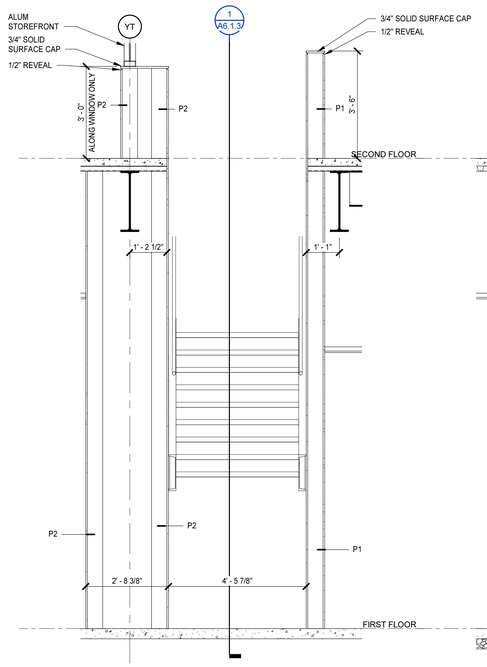

2 STAIR SECTION
A6.1.1 A6.1.3 1/2" = 1'-0"

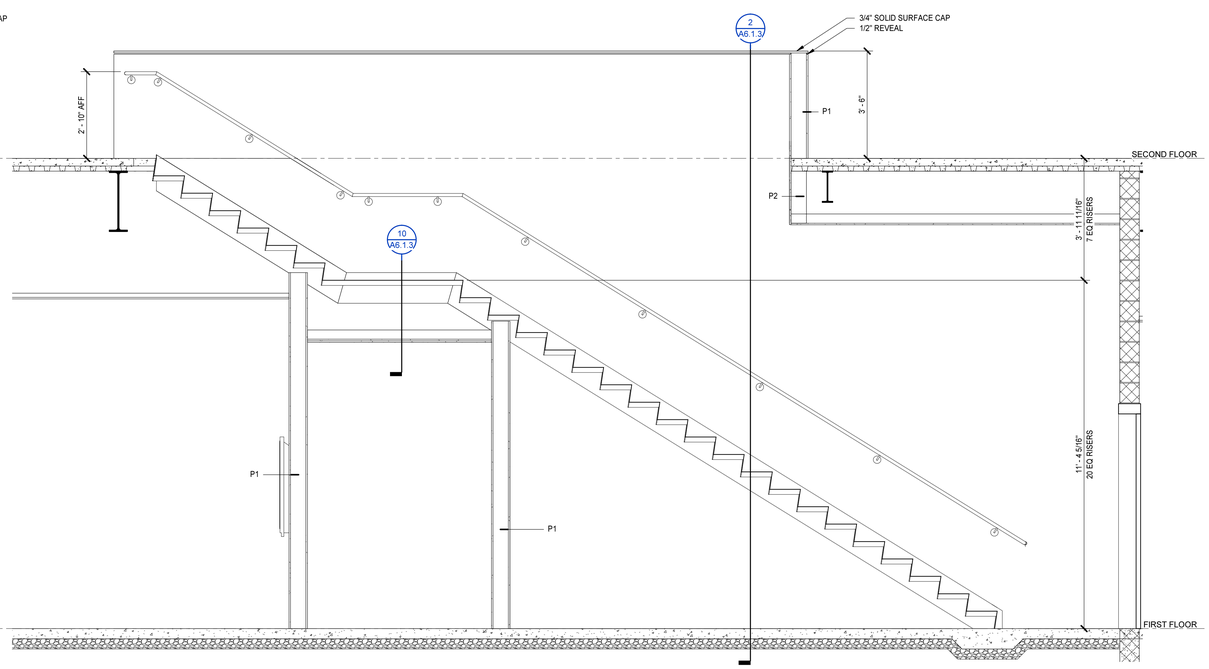

1 STAIR SECTION
A6.1.1 A6.1.3 1/2" = 1'-0"

MOSELEY ARCHITECTS
911 N. WEST STREET, SUITE 205 RALEIGH, NORTH CAROLINA 27603
PHONE (919) 840-0091
MOSELEYARCHITECTS.COM

ASHLEY P. DENNIS
REGISTERED ARCHITECT
11711
8/2/24
NORTH CAROLINA
RALEIGH, NC

PENDER COUNTY SCHOOLS K-8 SCHOOL

Pender County Schools
Highway 210, Hampstead, NC 28443


PROJECT NO: 631310
DATE: AUGUST 2, 2024

REVISIONS	
DATE	DESCRIPTION


STAIR SECTIONS AND DETAILS

A6.1.3


8/2/2024 4:02:17 PM

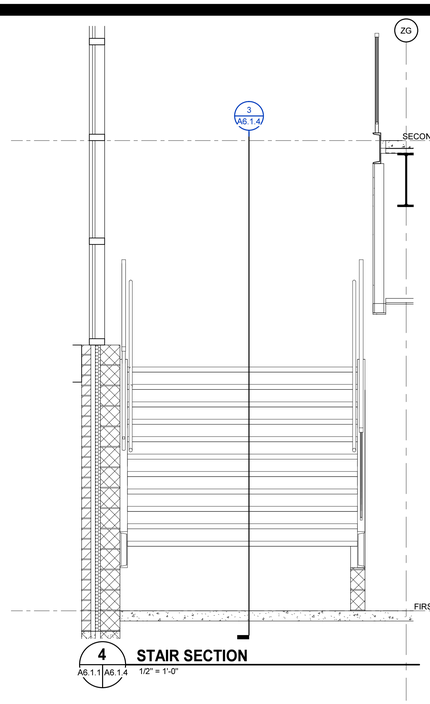


4 A6.1.1 A6.1.4 **STAIR SECTION** 1/2" = 1'-0"

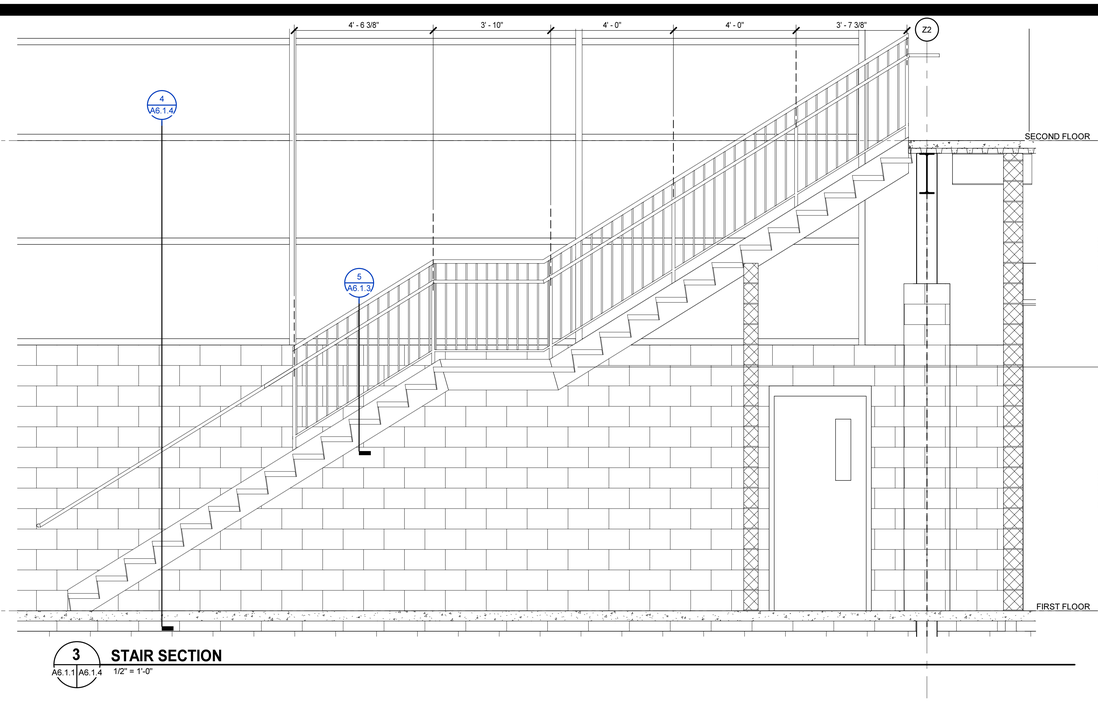


3 A6.1.1 A6.1.4 **STAIR SECTION** 1/2" = 1'-0"

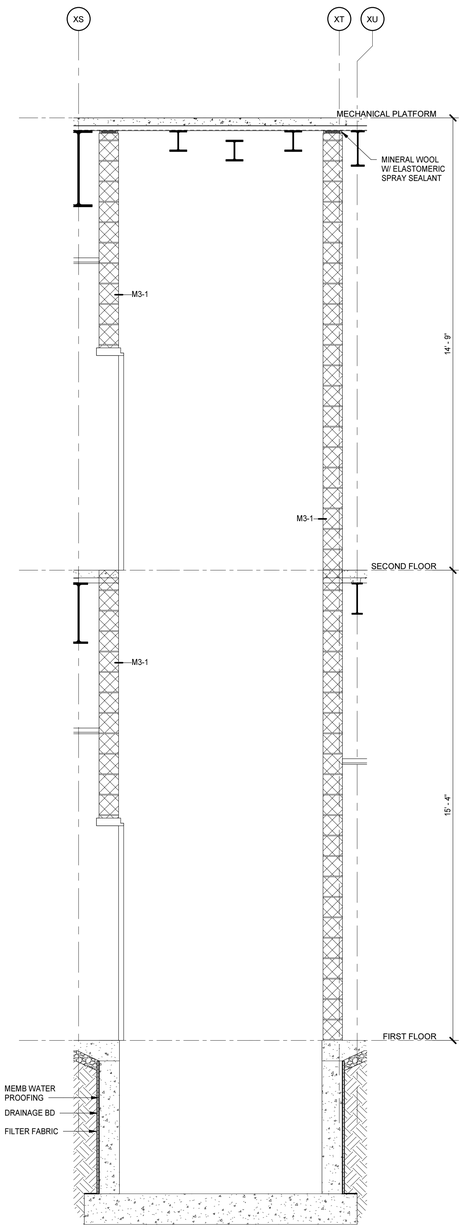

5 A6.1.2 A6.1.4 **ELEVATOR SECTION** 1/2" = 1'-0"

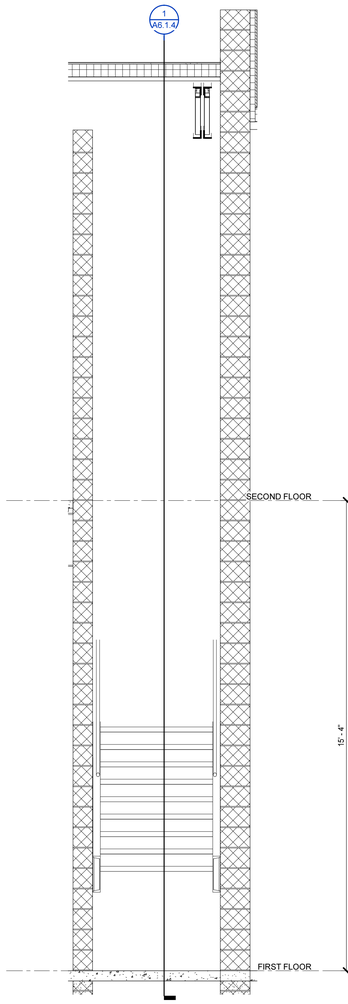

2 A6.1.1 A6.1.4 **STAIR SECTION** 1/2" = 1'-0"

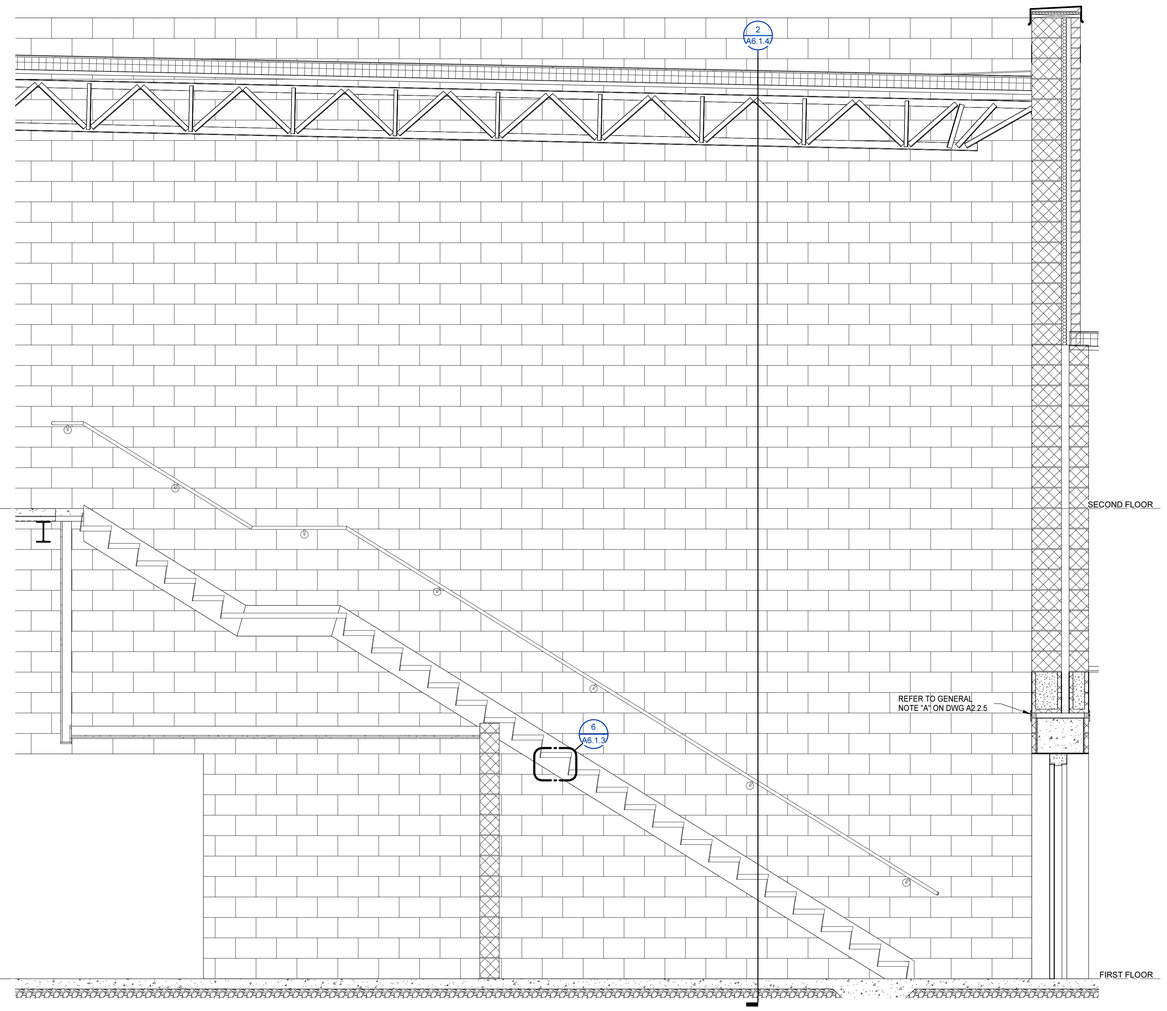

1 A2.2.5 A6.1.4 **STAIR SECTION** 1/2" = 1'-0"

MOSELEYARCHITECTS
911 N. WEST STREET, SUITE 205 RALEIGH, NORTH CAROLINA 27603
PHONE (919) 840-0091
MOSELEYARCHITECTS.COM

ASHLEY P. DENNIS
REGISTERED ARCHITECT
11711
8/2/24
NORTH CAROLINA
RALEIGH, NC

PENDER COUNTY SCHOOLS K-8 SCHOOL

Pender County Schools
Highway 210, Hampstead, NC 28443


PROJECT NO: 631310
DATE: AUGUST 2, 2024

REVISIONS	
DATE	DESCRIPTION


STAIR SECTIONS AND DETAILS

A6.1.4


8/2/2024 4:02:21 PM

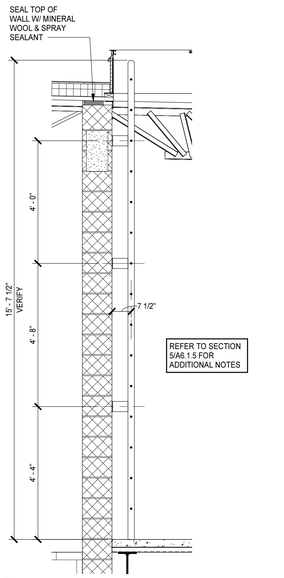


9 LADDER SECTION A211
A2.1.9 A6.1.5 1/2" = 1'-0"

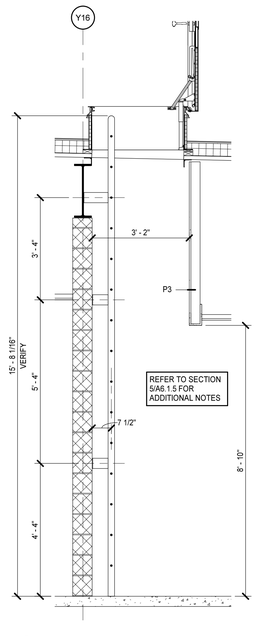


7 LADDER SECTION B107
A2.1.2 A6.1.5 1/2" = 1'-0"

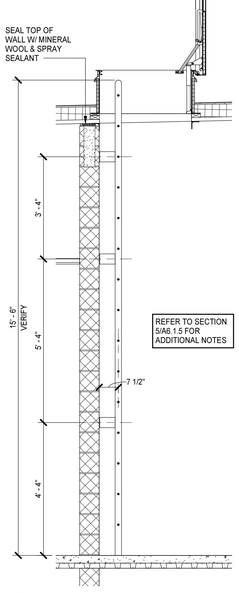


6 LADDER SECTION G206
A2.1.15 A6.1.5 1/2" = 1'-0"

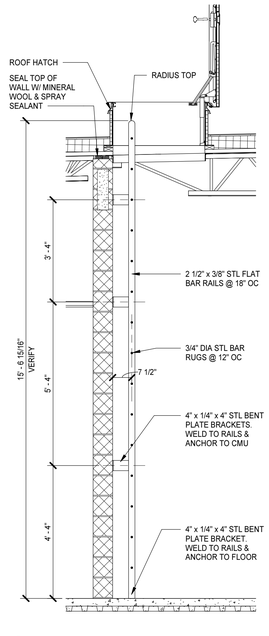


5 LADDER SECTION D211
A2.1.12 A6.1.5 1/2" = 1'-0"

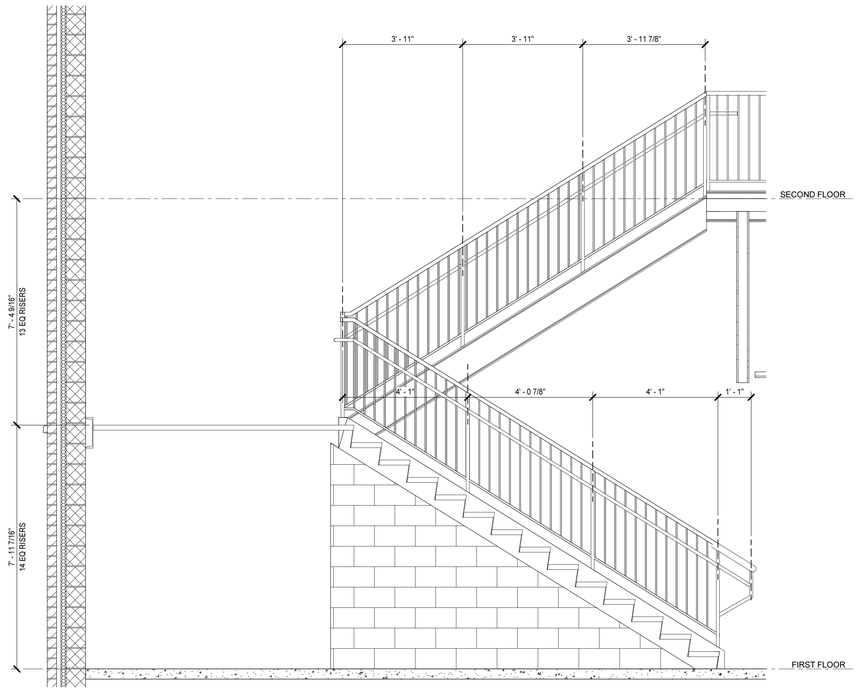


2 STAIR SECTION
A6.1.1 A6.1.5 1/2" = 1'-0"

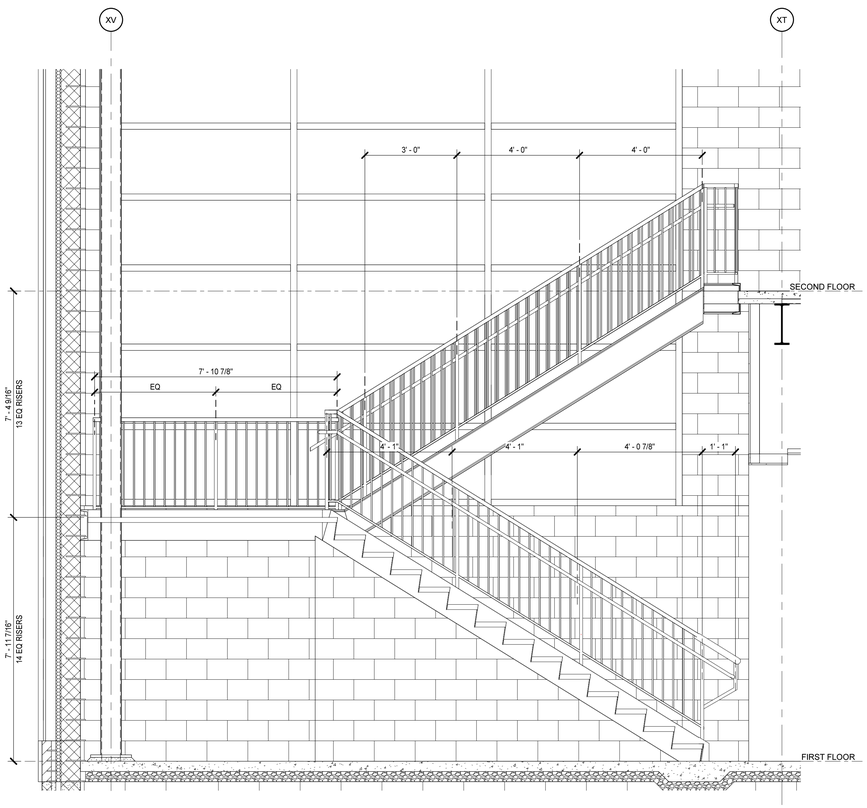


1 STAIR SECTION
A6.1.1 A6.1.5 1/2" = 1'-0"

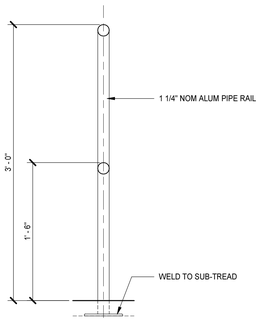


10 CENTER RAILING SECTION
A6.1.2 A6.1.5 1 1/2" = 1'-0"

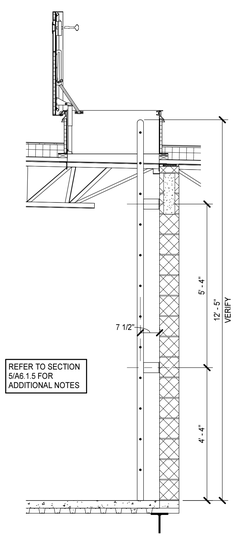

8 LADDER SECTION F205
A2.1.14 A6.1.5 1/2" = 1'-0"

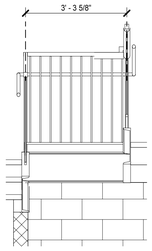

4 RAILING ELEVATION
A2.1.4 A6.1.5 1/2" = 1'-0"

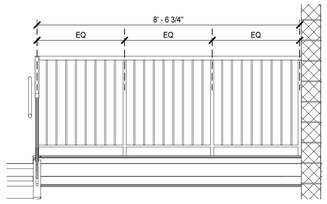

3 RAILING ELEVATION
A6.1.1 A6.1.5 1/2" = 1'-0"

MOSELEY ARCHITECTS
911 N. WEST STREET, SUITE 205 RALEIGH, NORTH CAROLINA 27603
PHONE (919) 840-0091
MOSELEYARCHITECTS.COM

ASHLEY P. DENNIS
REGISTERED ARCHITECT
11711
8/2/24
NORTH CAROLINA
RALEIGH, NC

PENDER COUNTY SCHOOLS K-8 SCHOOL

Pender County Schools
Highway 210, Hampstead, NC 28443


PROJECT NO: 631310
DATE: AUGUST 2, 2024

REVISIONS	
DATE	DESCRIPTION


STAIR SECTIONS AND DETAILS

A6.1.5


8/2/2024 4:02:26 PM

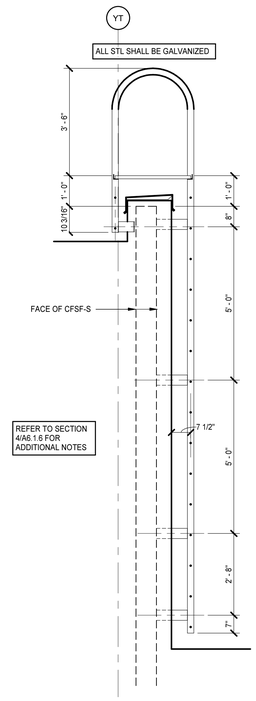


7 LADDER SECTION
A2.1.9 A6.1.6 1/2" = 1'-0"

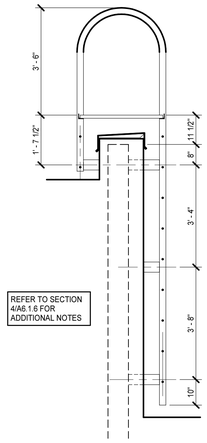


6 LADDER SECTION
A2.1.17 A6.1.6 1/2" = 1'-0"

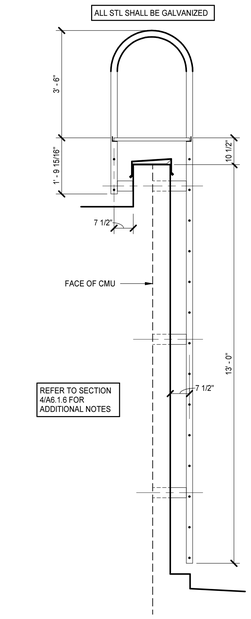


5 LADDER SECTION
A2.1.17 A6.1.6 1/2" = 1'-0"

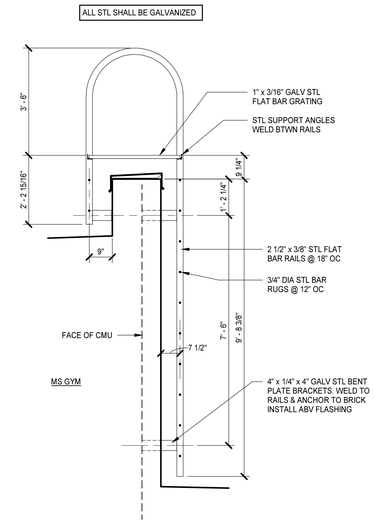


4 LADDER SECTION
A2.1.9 A6.1.6 1/2" = 1'-0"

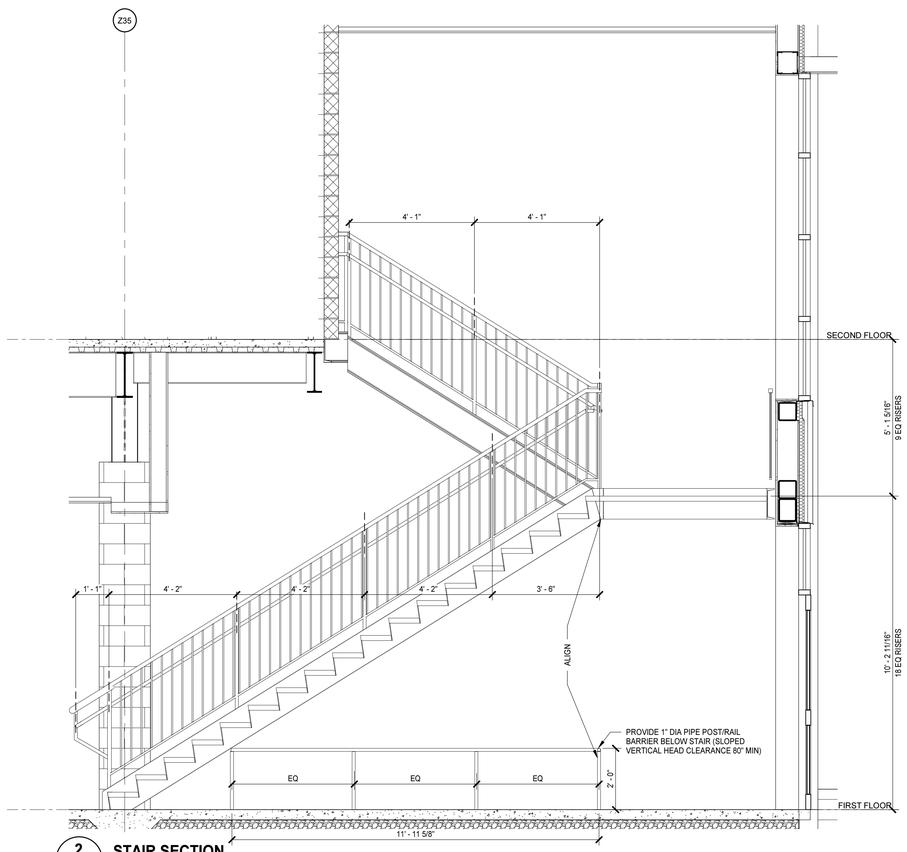

2 STAIR SECTION
A6.1.2 A6.1.6 1/2" = 1'-0"

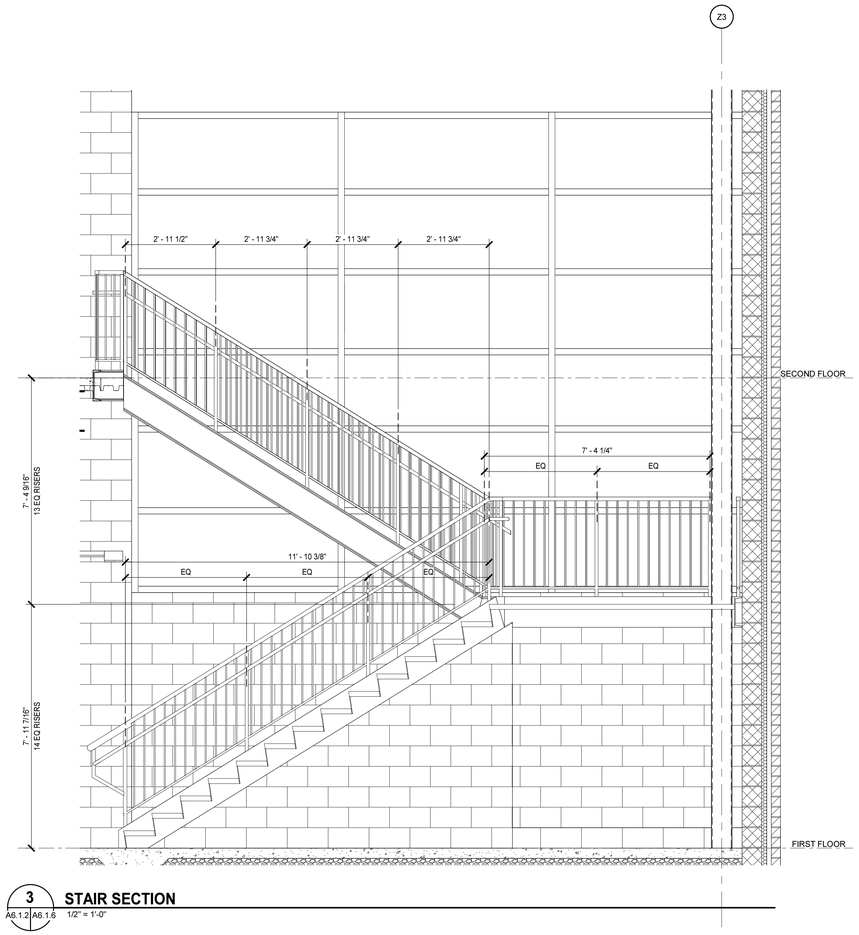

3 STAIR SECTION
A6.1.2 A6.1.6 1/2" = 1'-0"

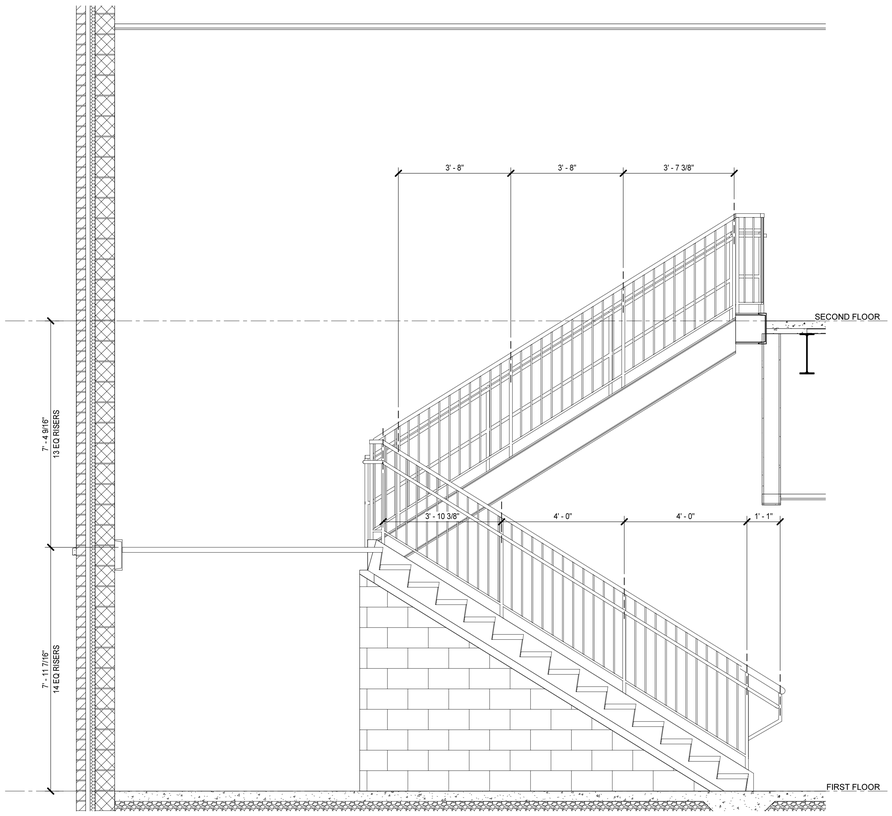

1 STAIR SECTION
A6.1.2 A6.1.6 1/2" = 1'-0"

MOSELEYARCHITECTS
911 N. WEST STREET, SUITE 205 RALEIGH, NORTH CAROLINA 27603
PHONE (919) 840-0091
MOSELEYARCHITECTS.COM

ASHLEY P. DENNIS
REGISTERED ARCHITECT
11711
8/2/24
NORTH CAROLINA
RALEIGH, NC

PENDER COUNTY SCHOOLS K-8 SCHOOL

Pender County Schools
Highway 210, Hampstead, NC 28443

PROJECT NO: 631310
DATE: AUGUST 2, 2024

REVISIONS	
DATE	DESCRIPTION

STAIR SECTIONS AND DETAILS

A6.1.6

8/2/2024 4:02:32 PM

TOILET ASSEMBLIES, SCHEDULE AND ENLARGED PLAN GENERAL NOTES

A. PLAN DIMENSIONS ARE TO FACE OF WALL OR PARTITION. WHERE APPLIED FINISHES OCCUR-SUCH AS CERAMIC TILE-DIMENSIONS ARE TO FACE OF APPLIED FINISH. FOR WAINSCOTS, FLOOR PLAN DIMENSIONS ARE TO FACE OF WAINSCOT MATERIAL. APPLIED FINISHES ARE NOT ALLOWED TO REDUCE CLEAR DIMENSIONS. "APPLIED FINISHES" IN THIS CASE DO NOT INCLUDE TRIM, BASE, AND ACOUSTIC WALL PANELS.

B. CLEAR DIMENSIONS ARE TO FACE OF APPLIED WALL AND PARTITION FINISHES.

TOILET ASSEMBLIES

APPLIES TO DRAWINGS A7.1 - A7.nn
REPRESENTED BY (TAn)

MARK	REMARKS	PLAN
TA1		2'-10" CLEAR, UNO; * 1'-3" MIN; 5'-0" CLEAR; TOILET PARTITION OR WALL; WATER CLOSET
TA2	OMIT (E)	
BARRIER FREE TA3		5'-0" CLEAR; 4" MAX; 5'-0" CLEAR; 1'-5"; TOILET PARTITION OR WALL; WATER CLOSET
BARRIER FREE TA4	OMIT (E)	
BARRIER FREE TA5		3'-0" CLEAR; TOILET PARTITION; 5'-0" CLEAR; 1'-6"; TOILET PARTITION OR WALL; WATER CLOSET
BARRIER FREE TA6	OMIT (E)	
BARRIER FREE TA7		WATER CLOSET
BARRIER FREE TA8	OMIT (E)	
TA9		2'-6" CLR; URINAL SCREEN; UNO; WALL, TOILET PARTITION, OR URINAL SCREEN; 1'-10"; 1'-3" MIN; 1'-3" MIN; URINAL
BARRIER FREE TA10		3'-0"; URINAL SCREEN; CLEAR; WALL, TOILET PARTITION, OR URINAL SCREEN; 1'-10"; 1'-6" MIN; 1'-6" MIN; URINAL
TA11	CENTER (G) OVER LAVATORY	1'-3" MIN; LAVATORY
BARRIER FREE TA12		3'-0" CLR INSIDE; SEAT WALL; CONTROL WALL; 3'-0" CLR INSIDE; SHOWER - TRANSFER STYLE
TA13	OMIT (C H J)	
BARRIER FREE TA14		CONTROL WALL; 5'-0" CLR INSIDE; 2'-6" CLR INSIDE; SHOWER - ROLL-IN STYLE
BARRIER FREE TA15		2'-6" CLR INSIDE; CONTROL WALL; 5'-0" CLR INSIDE; BATHTUB

LEGEND NOTES:

A. HANDING/ORIENTATION MAY VARY. REFER TO PLANS FOR PROPER ORIENTATION.


B. PLUMBING FIXTURE GRAPHICS IN THIS LEGEND ARE REPRESENTATIVE ONLY. ACTUAL PLUMBING FIXTURES MAY VARY.

C. COAT/ROBE HOOKS INDICATED ON THE BACK OF TOILET COMPARTMENT DOORS ARE PART OF THE TOILET COMPARTMENT ASSEMBLY AND ARE NOT CONSIDERED A TOILET ACCESSORY.


TOILET ACCESSORIES SCHEDULE

MARK	DESCRIPTION	MOUNTING HEIGHT	REMARKS
A	36" HORIZONTAL GRAB BAR	REFER TO WATER CLOSET ELEVATIONS	
B	42" HORIZONTAL GRAB BAR	REFER TO WATER CLOSET ELEVATIONS	
C	18" VERTICAL GRAB BAR	REFER TO WATER CLOSET ELEVATIONS	
D	TOILET TISSUE DISPENSER	REFER TO WATER CLOSET ELEVATIONS	
E	SANITARY NAPKIN DISPOSAL	REFER TO WATER CLOSET ELEVATIONS	OWNER FURNISHED/CONTRACTOR INSTALLED
F	SOAP DISPENSER	3'-4" AFF TO DISPENSING OUTLET	OWNER FURNISHED/CONTRACTOR INSTALLED
G	MIRROR (18" x 36"), OVER LAV AND CONTERTOP	3'-4" AFF TO BOTTOM OF REFLECTIVE SURFACE	
H	GRAB BAR ASSEMBLY	REFER TO SHOWER ELEVATIONS	
J	L-SHAPED FOLDING SHOWER SEAT	1'-6" TO SEAT SURFACE	
L	SHOWER CURTAIN, ROD AND HOOKS	6'-8" AFF TO ROD	
N	24" HORIZONTAL GRAB BAR	REFER TO TUB & SHOWER ELEVATIONS	
Q	PAPER TOWEL DISPENSER	3'-8" AFF TO DISPENSING OUTLET OR OPERABLE PART IF PRESENT (e.g.,CRANK, BUTTON, SENSOR)	OWNER FURNISHED/CONTRACTOR INSTALLED
T	MOP & BROOM HOLDER W/ SHELF	5'-0" AFF TO TOP OF SHELF	
U	WARM AIR HAND DRYER	3'-0" AFF TO AIR OUTLET	
V	FOLDING SHOWER SEAT	1'-6" TO SEAT SURFACE	


1. ACCESSORY ITEMS ARE IDENTIFIED BY ⬡ ON PLANS. LETTERS CORRESPOND TO SCHEDULE ABOVE.
2. ACTUAL DIMENSIONS OF ACCESSORIES MAY VARY. COORDINATE DIFFERENCES, IF ANY.
3. REFER TO ALL CASEWORK ELEVATIONS FOR ADDITIONAL TOILET ACCESSORY LOCATIONS.
4. PROVIDE MOP AND BROOM HOLDER W/ SHELF ⬡ AT ALL CUSTODIAL/JANITORIAL SINKS. MOUNT AT 5'-0" AFF TO CENTERLINE AND LOCATE ON SIDE WALL OF SINK (NOT ON WALL ABOVE FAUCET).
5. PROVIDE ROBE HOOK ON INTERIOR FACE OF ALL TOILET ROOM DOORS WHEREIN ONLY ONE WATER CLOSET IS PROVIDED. MOUNT AT 3'-11" AFF TO TOP.

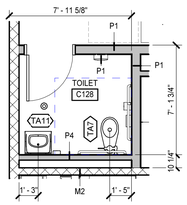


9 A2.1.3 A7.1.1 **ENLARGED TOILET PLAN** 1/4" = 1'-0"

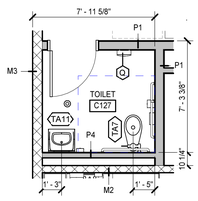


7 A2.1.3 A7.1.1 **ENLARGED TOILET PLAN** 1/4" = 1'-0"

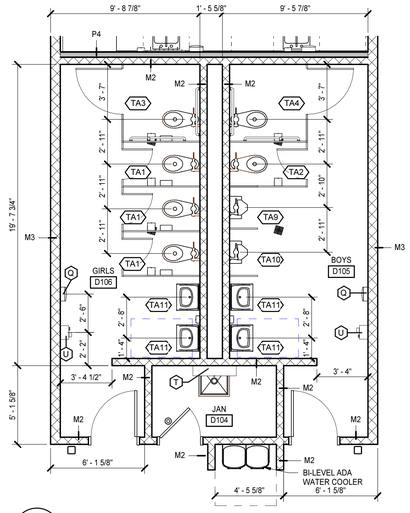


6 A2.1.4 A7.1.1 **ENLARGED TOILET PLAN** 1/4" = 1'-0"

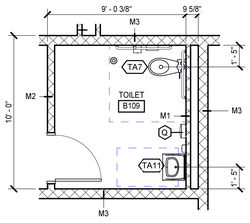


5 A2.1.2 A7.1.1 **ENLARGED TOILET PLAN** 1/4" = 1'-0"

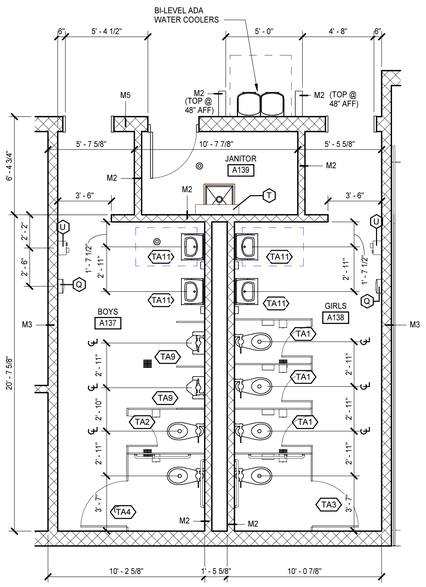


4 A2.1.1 A7.1.1 **ENLARGED TOILET PLANS** 1/4" = 1'-0"

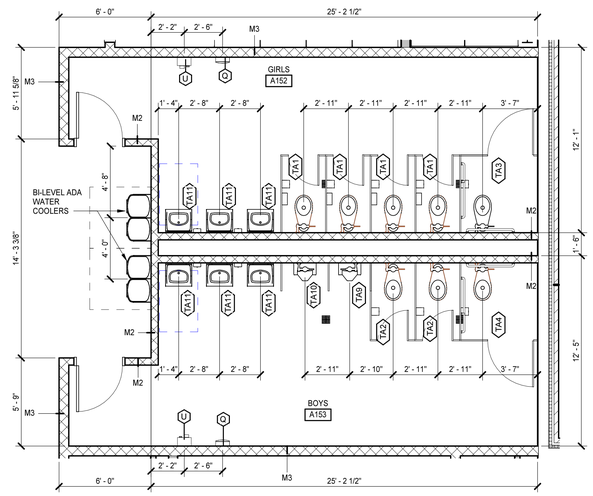


3 A2.1.1 A7.1.1 **ENLARGED TOILET PLANS** 1/4" = 1'-0"

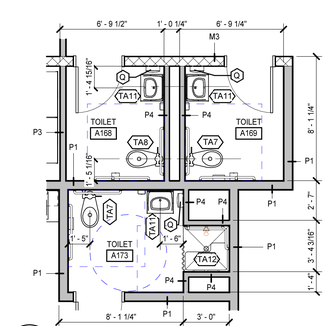


2 A2.1.1 A7.1.1 **ENLARGED TOILET PLANS** 1/4" = 1'-0"

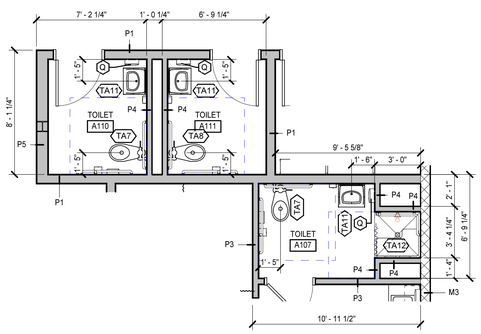


1 A2.1.1 A7.1.1 **ENLARGED TOILET PLANS** 1/4" = 1'-0"

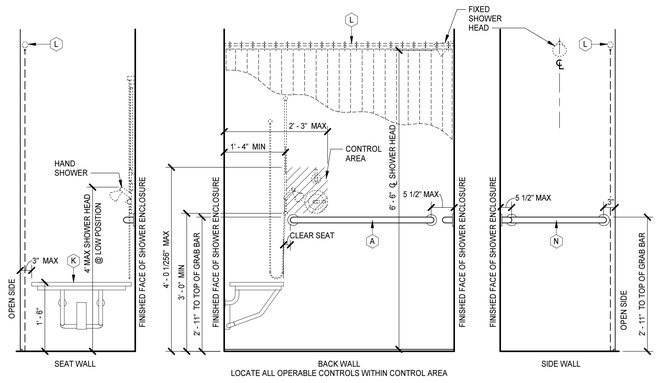

ROLL-IN SHOWER ELEVATIONS 3/4" = 1'-0"

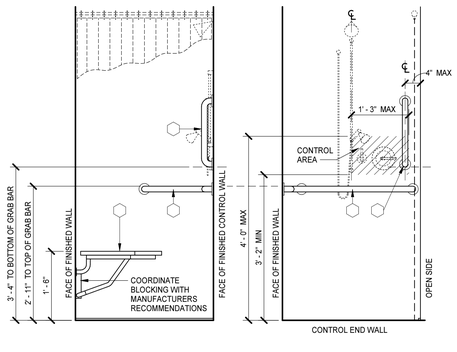

TRANSFER-TYPE SHOWER ELEVATIONS 3/4" = 1'-0"

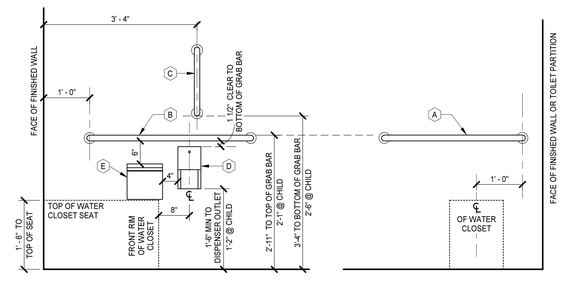

WATER CLOSET ELEVATIONS 3/4" = 1'-0"

NOTE: CHILD HEIGHTS INDICATED ABOVE SHALL ONLY BE USED AT 'CLASSROOM' TOILETS.

MOSELEY ARCHITECTS
911 N. WEST STREET, SUITE 205 RALEIGH, NORTH CAROLINA 27603
PHONE (919) 840-0091
MOSELEYARCHITECTS.COM

ASHLEY P. DENNIS REGISTERED ARCHITECT 11711 8/2/24 NORTH CAROLINA RALEIGH, NC

PENDER COUNTY SCHOOLS K-8 SCHOOL

Pender County Schools
Highway 210, Hampstead, NC 28443


PROJECT NO: 631310
DATE: AUGUST 2, 2024

REVISIONS	
DATE	DESCRIPTION


TOILET ASSEMBLIES, SCHEDULE AND ENLARGED PLANS

A7.1.1


8/2/2024 4:02:44 PM

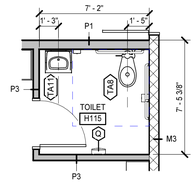


17 A2.1.8 A7.1.2 **ENLARGED TOILET PLANS**
1/4" = 1'-0"

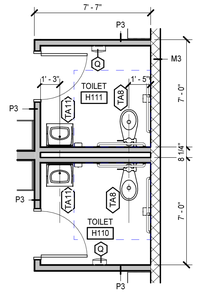


16 A2.1.8 A7.1.2 **ENLARGED TOILET PLANS**
1/4" = 1'-0"

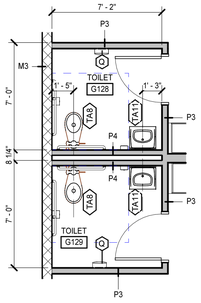


15 A2.1.7 A7.1.2 **ENLARGED TOILET PLANS**
1/4" = 1'-0"

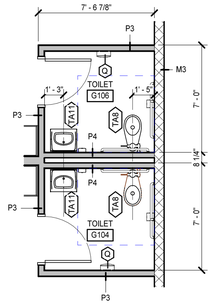


14 A2.1.7 A7.1.2 **ENLARGED TOILET PLAN**
1/4" = 1'-0"

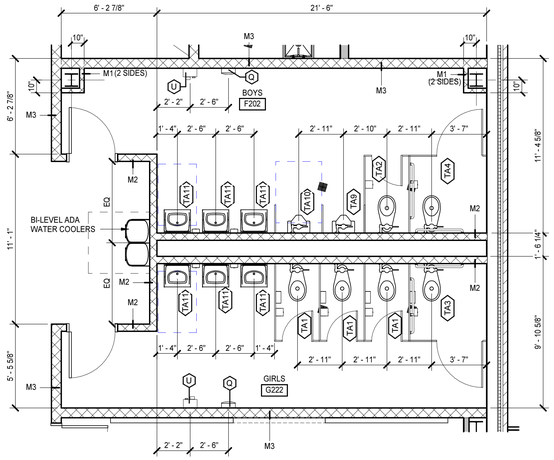


13 A2.1.14 A7.1.2 **TOILET PLANS**
1/4" = 1'-0"

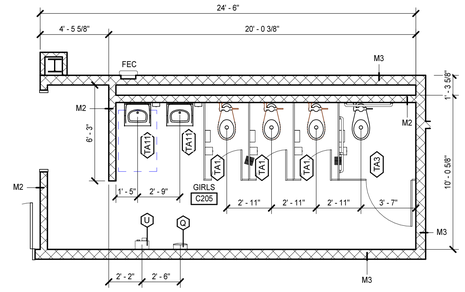


12 A2.1.11 A7.1.2 **TOILET PLANS**
1/4" = 1'-0"

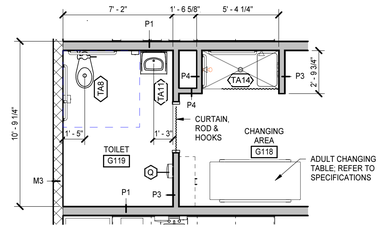


6 A2.1.7 A7.1.2 **TOILET PLANS**
1/4" = 1'-0"

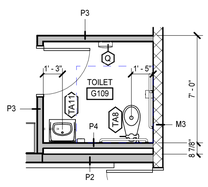


8 A2.1.7 A7.1.2 **TOILET PLANS**
1/4" = 1'-0"

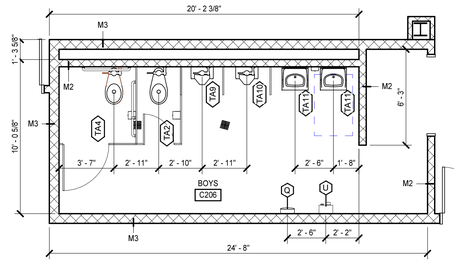


11 A2.1.11 A7.1.2 **TOILET PLANS**
1/4" = 1'-0"

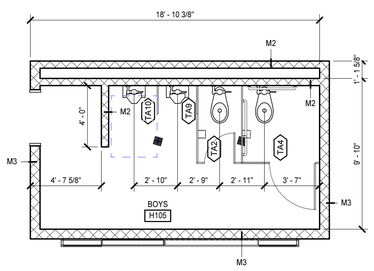


10 A2.1.8 A7.1.2 **TOILET PLANS**
1/4" = 1'-0"

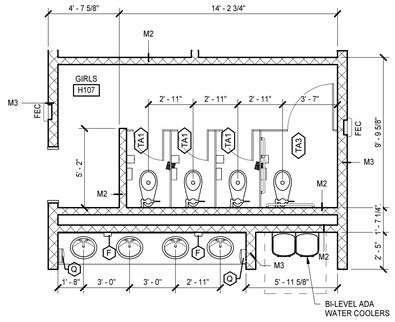


9 A2.1.8 A7.1.2 **TOILET PLANS**
1/4" = 1'-0"

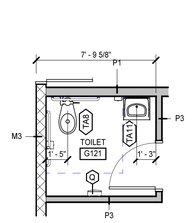


7 A2.1.7 A7.1.2 **TOILET PLANS**
1/4" = 1'-0"

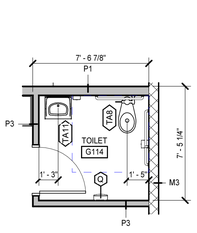


5 A2.1.7 A7.1.2 **TOILET PLANS**
1/4" = 1'-0"

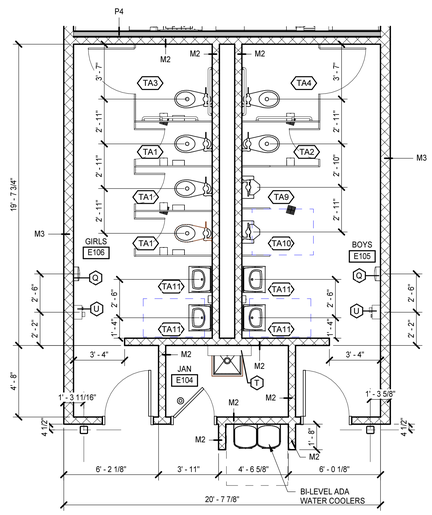


4 A2.1.5 A7.1.2 **ENLARGED TOILET PLANS**
1/4" = 1'-0"

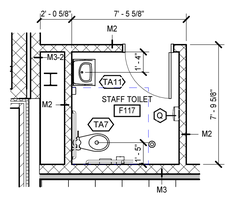

3 A2.1.6 A7.1.2 **ENLARGED TOILET PLAN**
1/4" = 1'-0"

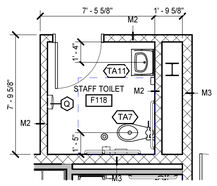

2 A2.1.6 A7.1.2 **ENLARGED TOILET PLAN**
1/4" = 1'-0"

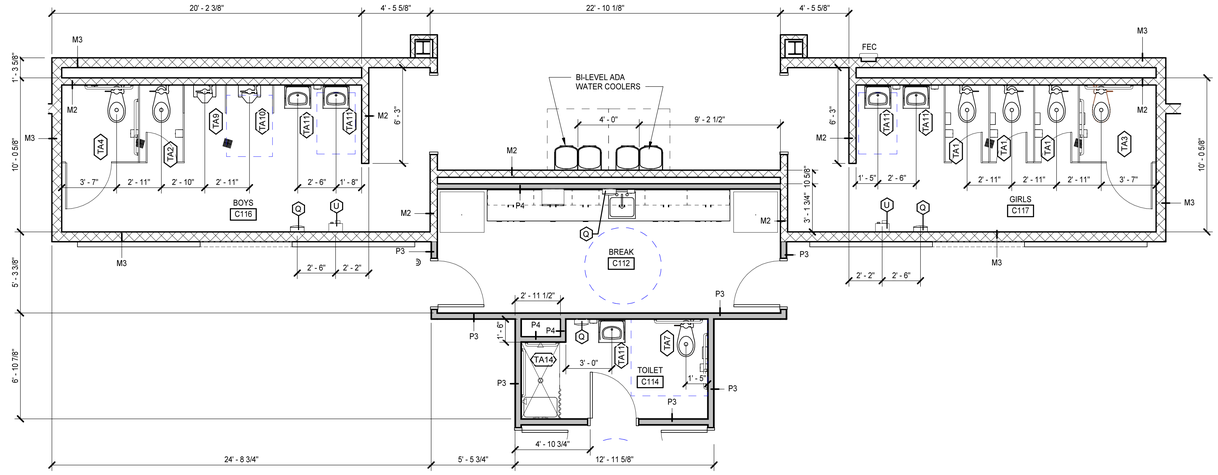

1 A2.1.3 A7.1.2 **ENLARGED TOILET PLANS**
1/4" = 1'-0"

MOSELEYARCHITECTS
911 N. WEST STREET, SUITE 205 RALEIGH, NORTH CAROLINA 27603
PHONE (919) 840-0091
MOSELEYARCHITECTS.COM

ASHLEY P. DENNIS
REGISTERED ARCHITECT
11711
8/2/24
NORTH CAROLINA
RALEIGH, NC

PENDER COUNTY SCHOOLS K-8 SCHOOL

Pender County Schools
Highway 210, Hampstead, NC 28443


PROJECT NO: 631310
DATE: AUGUST 2, 2024

REVISIONS	
DATE	DESCRIPTION


ENLARGED TOILET PLANS

A7.1.2


8/2/2024 4:03:00 PM

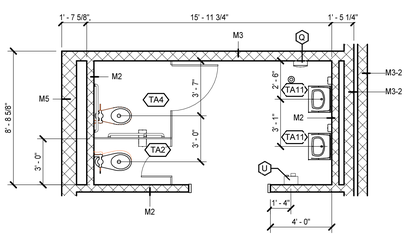


10 ENLARGED TOILET PLAN
A7.1.4 A7.1.3 1/4" = 1'-0"

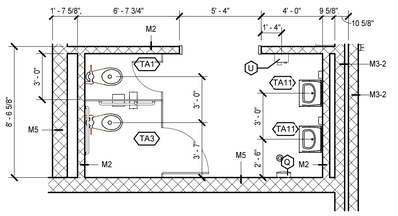


9 ENLARGED TOILET PLAN
A7.1.4 A7.1.3 1/4" = 1'-0"

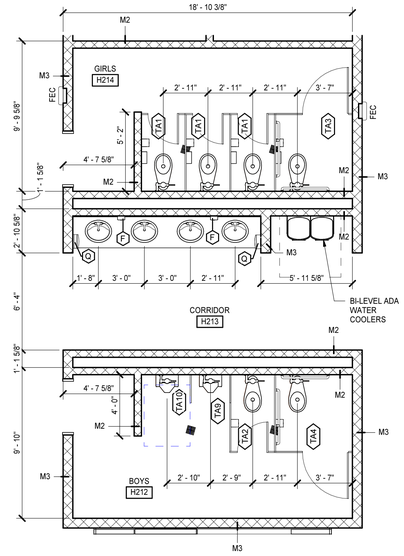


8 ENLARGED TOILET PLANS
A2.1.16 A7.1.3 1/4" = 1'-0"

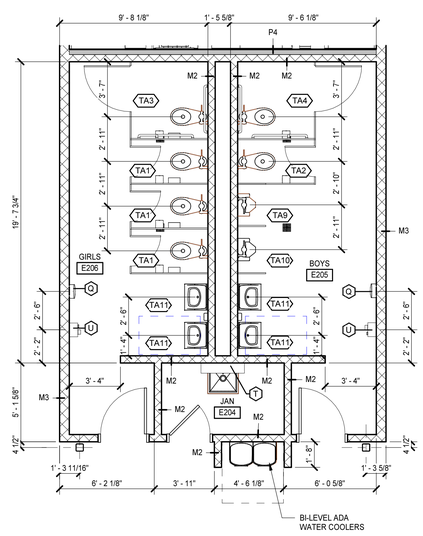


7 ENLARGED TOILET PLANS
A2.1.13 A7.1.3 1/4" = 1'-0"

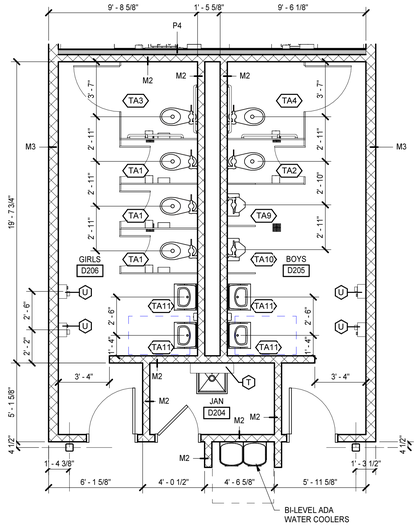


6 ENLARGED TOILET PLANS
A2.1.12 A7.1.3 1/4" = 1'-0"

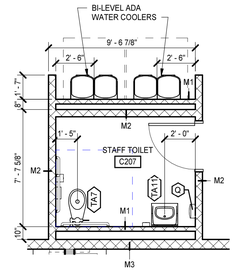


5 ENLARGED TOILET PLAN
A2.1.11 A7.1.3 1/4" = 1'-0"

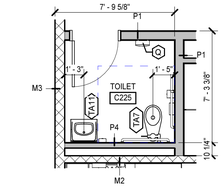


4 ENLARGED TOILET PLAN
A2.1.11 A7.1.3 1/4" = 1'-0"

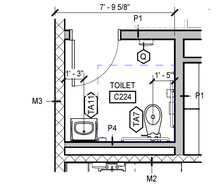

3 ENLARGED TOILET PLAN
A2.1.11 A7.1.3 1/4" = 1'-0"

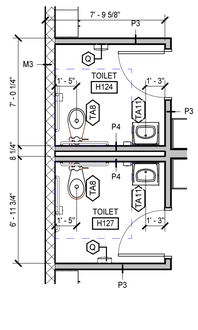

2 ENLARGED TOILET PLANS
A2.1.8 A7.1.3 1/4" = 1'-0"

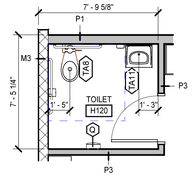

1 ENLARGED TOILET PLANS
A2.1.8 A7.1.3 1/4" = 1'-0"

MOSELEYARCHITECTS
911 N. WEST STREET, SUITE 205 RALEIGH, NORTH CAROLINA 27603
PHONE (919) 840-0091
MOSELEYARCHITECTS.COM

ASHLEY P. DENNIS
REGISTERED ARCHITECT
11711
8/2/24
NORTH CAROLINA
RALEIGH, NC

PENDER COUNTY SCHOOLS K-8 SCHOOL

Pender County Schools
Highway 210, Hampstead, NC 28443

PROJECT NO: 631310
DATE: AUGUST 2, 2024

REVISIONS	
DATE	DESCRIPTION


ENLARGED TOILET PLANS

A7.1.3

8/2/2024 4:03:11 PM


EQUIPMENT SCHEDULE - ATHLETICS

MARK	DESCRIPTION	REMARKS
AT-1	BASKETBALL BACKSTOP ASSEMBLY - MOTORIZED FORWARD FOLD	
AT-2	WALL PADS	
AT-3	TELESCOPING STANDS, MOTORIZED, WALL ATTACHED	
AT-4	ELECTRONIC SCOREBOARD	
AT-5	15" X 15" DOUBLE STACKED LOCKERS	
AT-6	LOCKER PEDESTAL BENCH; 6'-0" LENGTH	
AT-8	LOCKER PEDESTAL BENCH; STATIONARY; ADA; 48x24in	

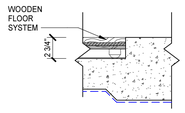


NOTE:
VERIFY SLAB DEPRESSION WITH GYM FLOOR MFR REQUIREMENTS


4 GYM FLOOR
A7.1.4 1 1/2" = 1'-0"

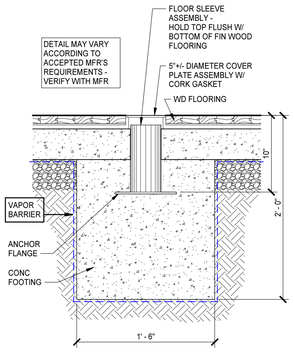

3 FLOOR SLEEVE DETAIL
A7.1.4 1 1/2" = 1'-0"

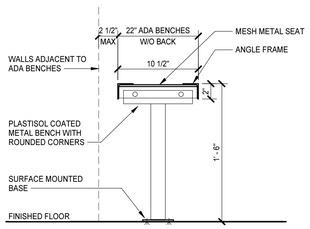


2 LOCKER ROOM BENCH
A7.1.4 1 1/2" = 1'-0"

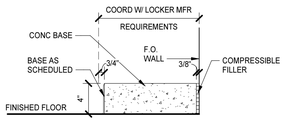

TYPICAL ALL WALL LOCKERS UNLESS NOTED OTHERWISE

1 LOCKER BASE DETAIL
A7.1.4 1 1/2" = 1'-0"

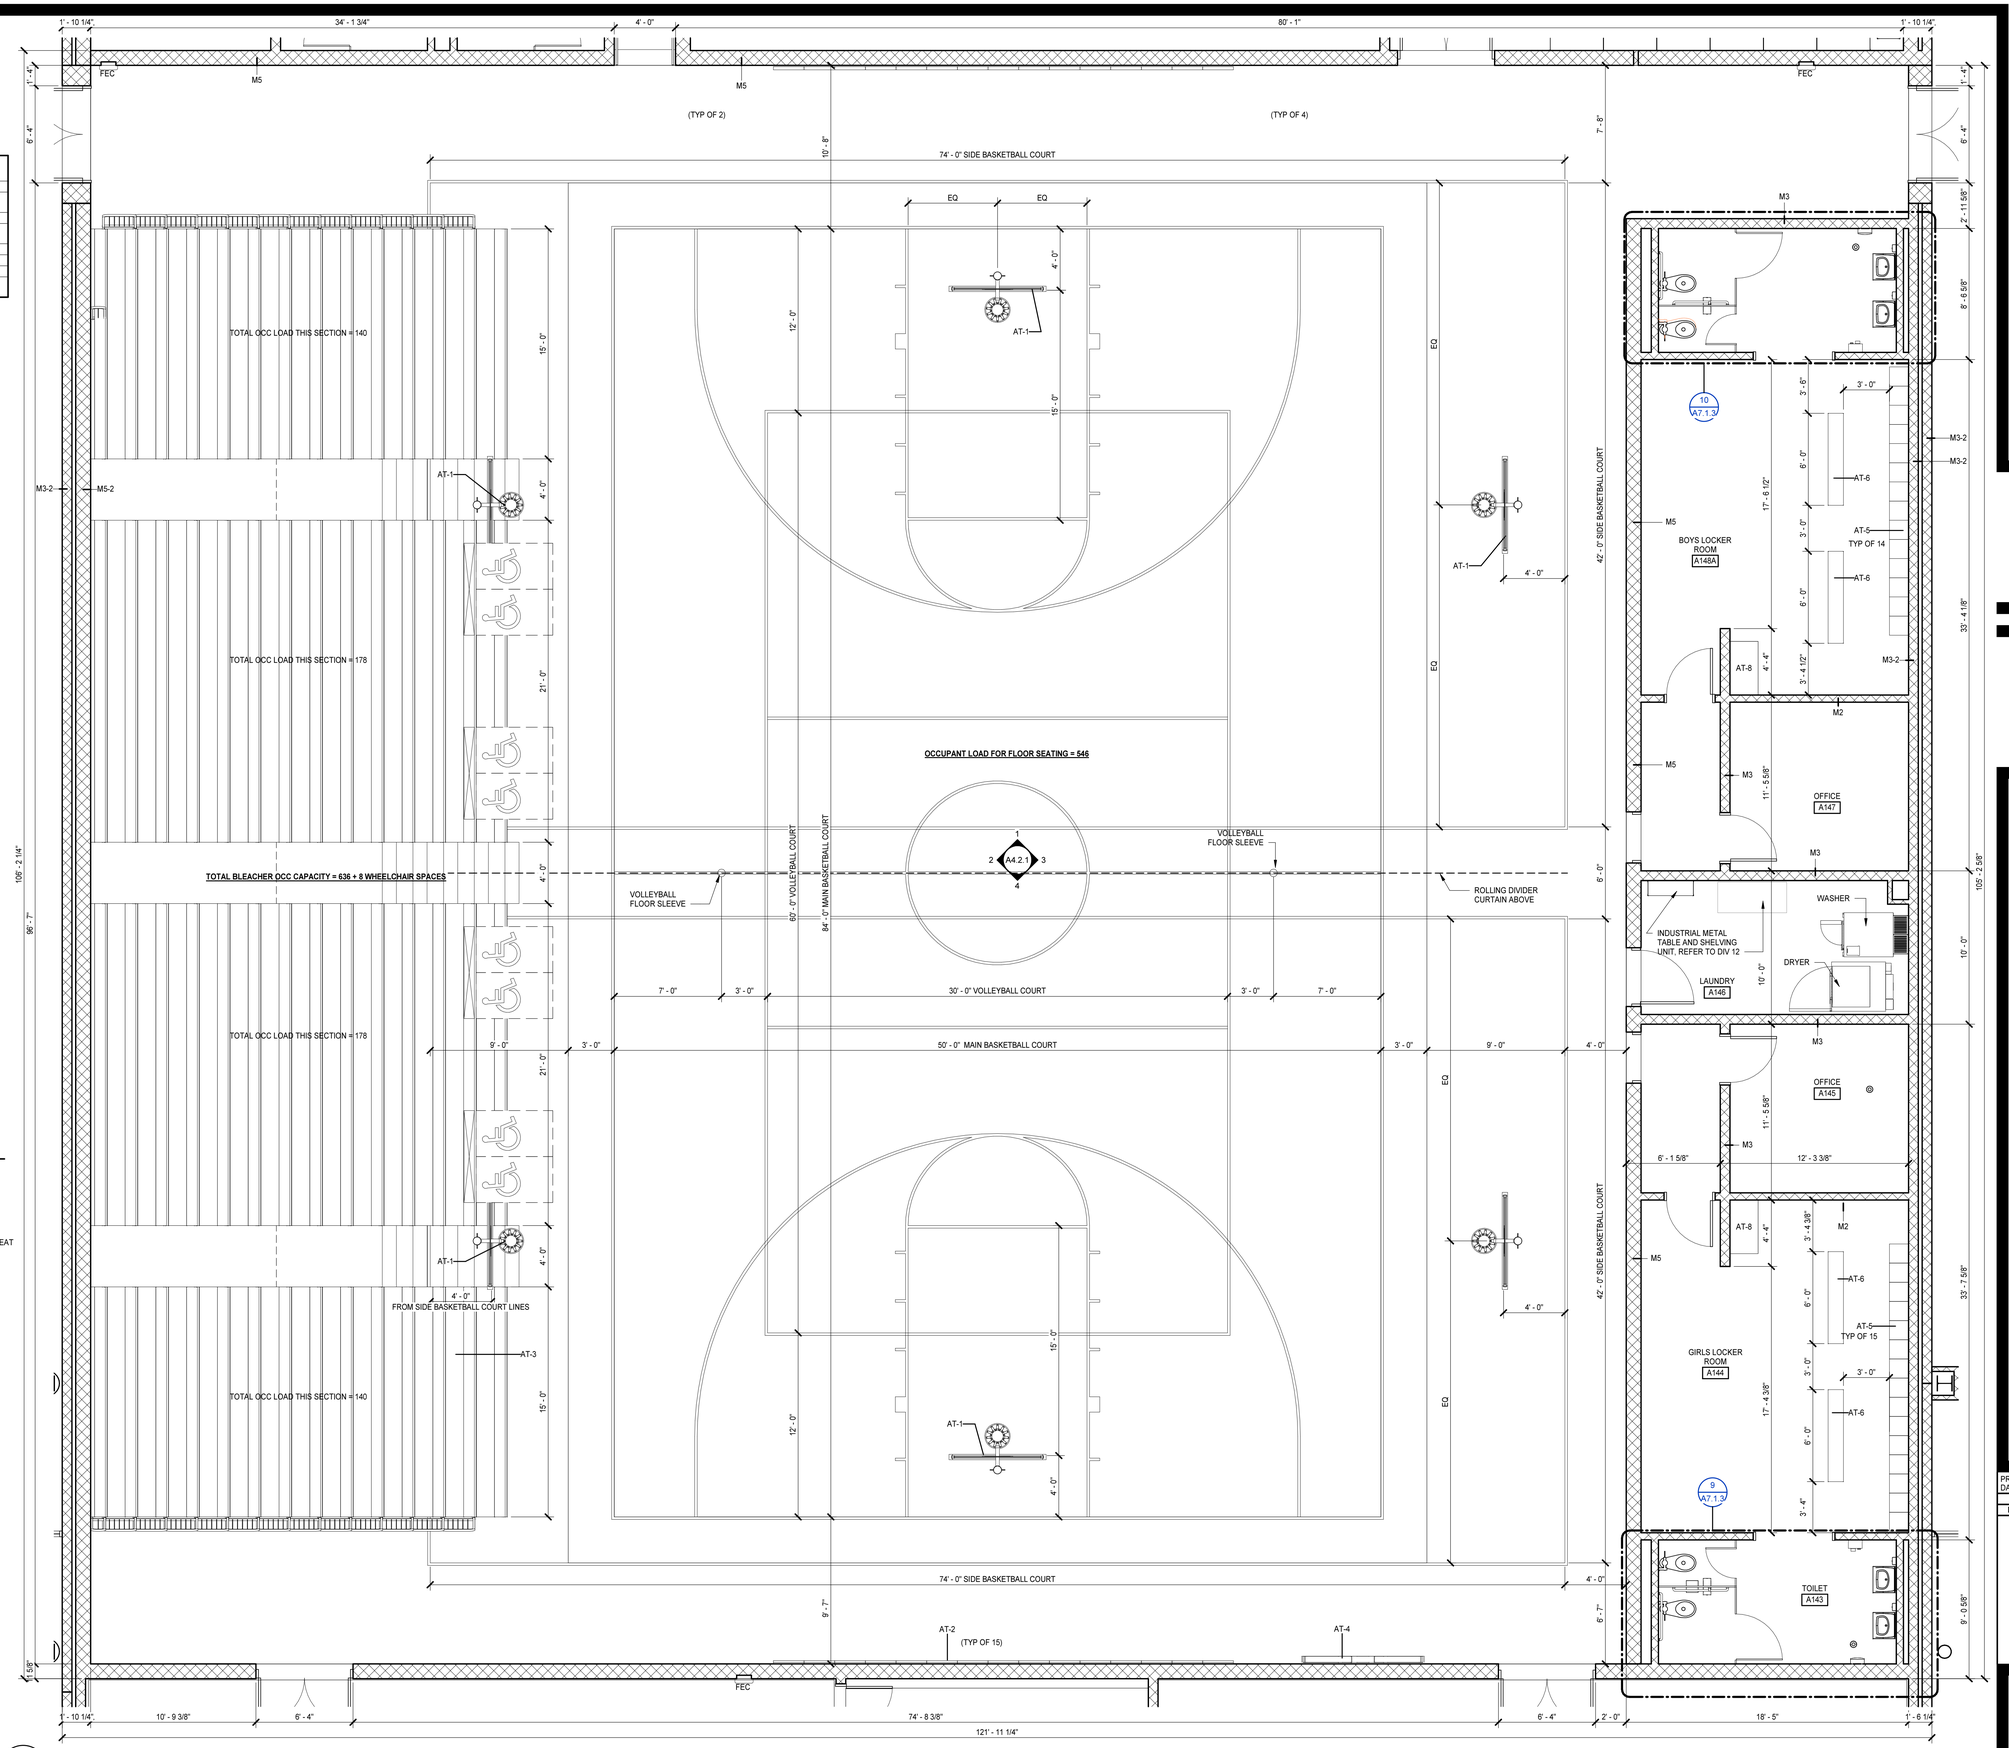

A ENLARGED GYMNASIUM PLAN
A2.1.1 A7.1.4 1/4" = 1'-0"

MOSELEY ARCHITECTS
911 N. WEST STREET, SUITE 205 RALEIGH, NORTH CAROLINA 27603
PHONE (919) 840-0091
MOSELEYARCHITECTS.COM

ASHLEY P. DENNIS — REGISTERED ARCHITECT — 11711 — 8/2/24 — NORTH CAROLINA — RALEIGH, NC

PENDER COUNTY SCHOOLS K-8 SCHOOL

Pender County Schools
Highway 210, Hampstead, NC 28443

PROJECT NO: 631310
DATE: AUGUST 2, 2024


REVISIONS

DATE	DESCRIPTION


ENLARGED GYMNASIUM, LOCKER ROOM PLANS

A7.1.4


8/2/2024 4:03:16 PM

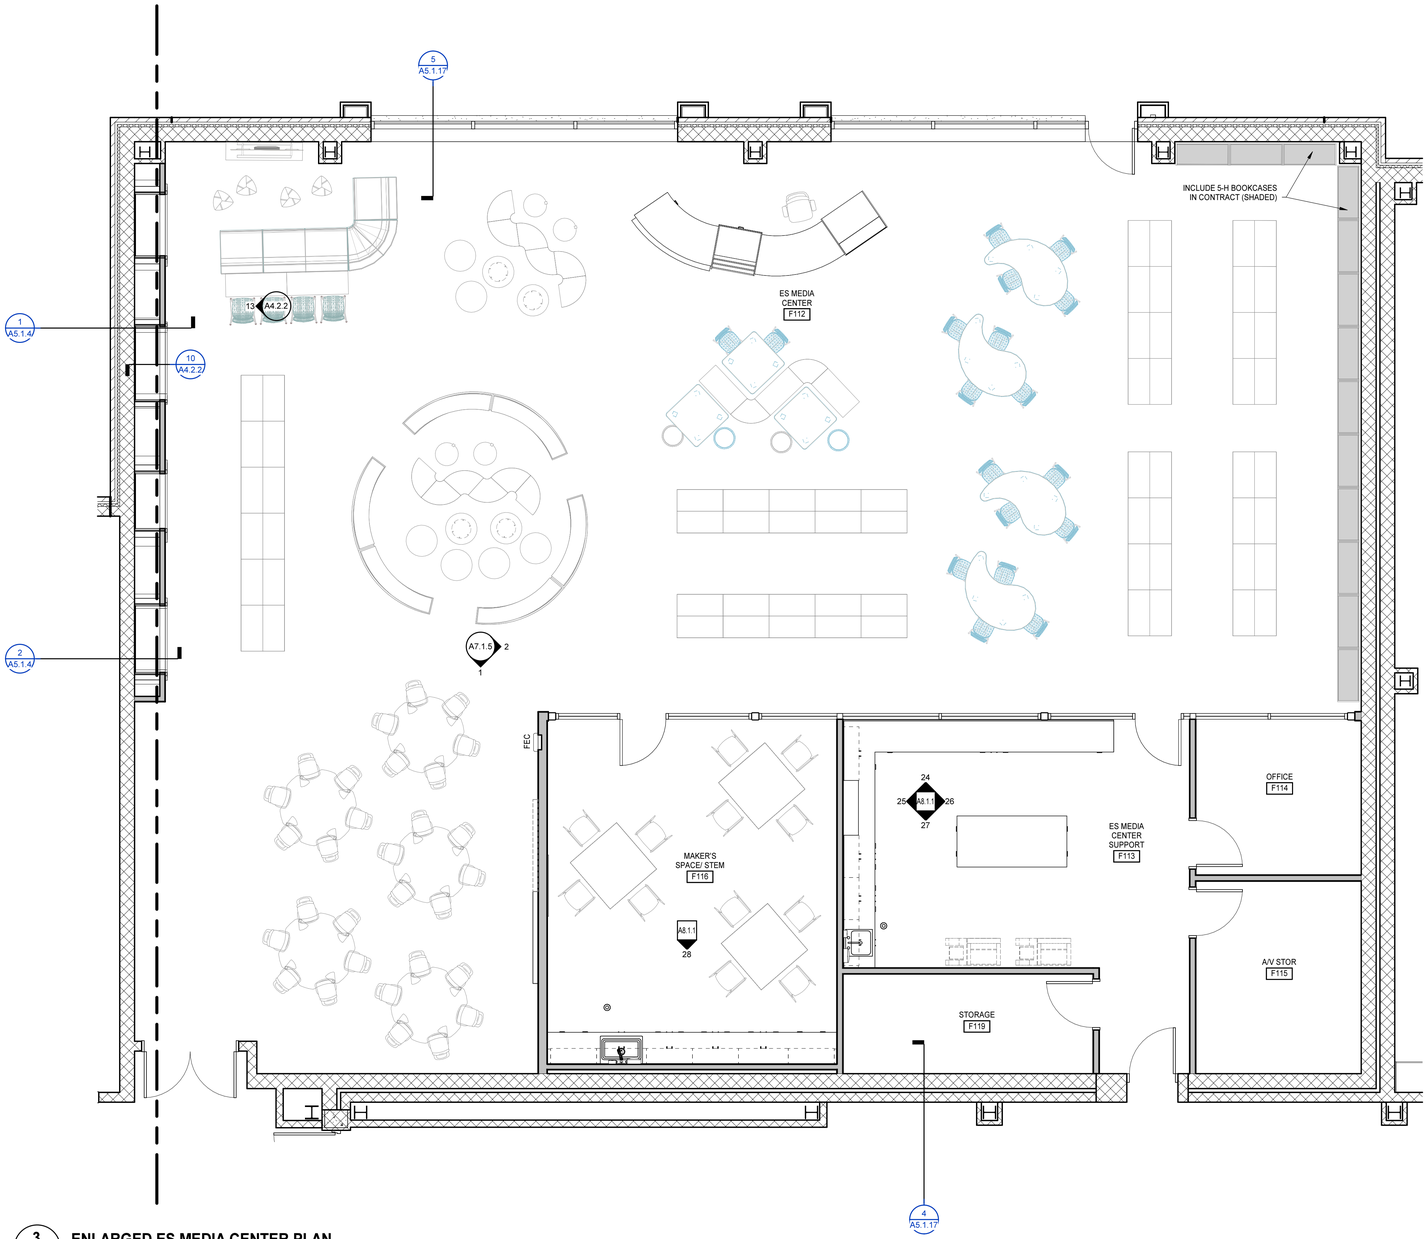

3 A2.1.6 A7.1.5 **ENLARGED ES MEDIA CENTER PLAN**
1/4" = 1'-0"

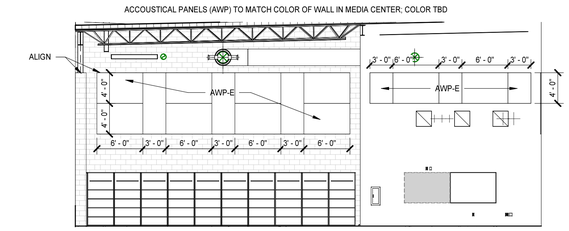

2 A2.1.2 A7.1.5 **ES MEDIA CENTER - E**
1/8" = 1'-0"

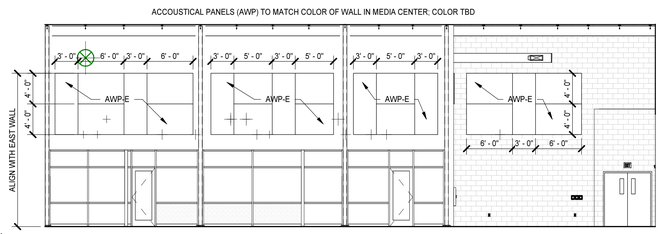

1 A2.1.2 A7.1.5 **ES MEDIA CENTER - S**
1/8" = 1'-0"

MOSELEY ARCHITECTS
911 N. WEST STREET, SUITE 205 RALEIGH, NORTH CAROLINA 27603
PHONE (919) 840-0091
MOSELEYARCHITECTS.COM

ASHLEY P. DENNIS
REGISTERED ARCHITECT
11711
8/2/24
NORTH CAROLINA
RALEIGH, NC

PENDER COUNTY SCHOOLS K-8 SCHOOL

Pender County Schools
Highway 210, Hampstead, NC 28443


PROJECT NO: 631310
DATE: AUGUST 2, 2024

REVISIONS	
DATE	DESCRIPTION

ENLARGED ES MEDIA CENTER PLAN

A7.1.5

8/2/2024 4:03:28 PM

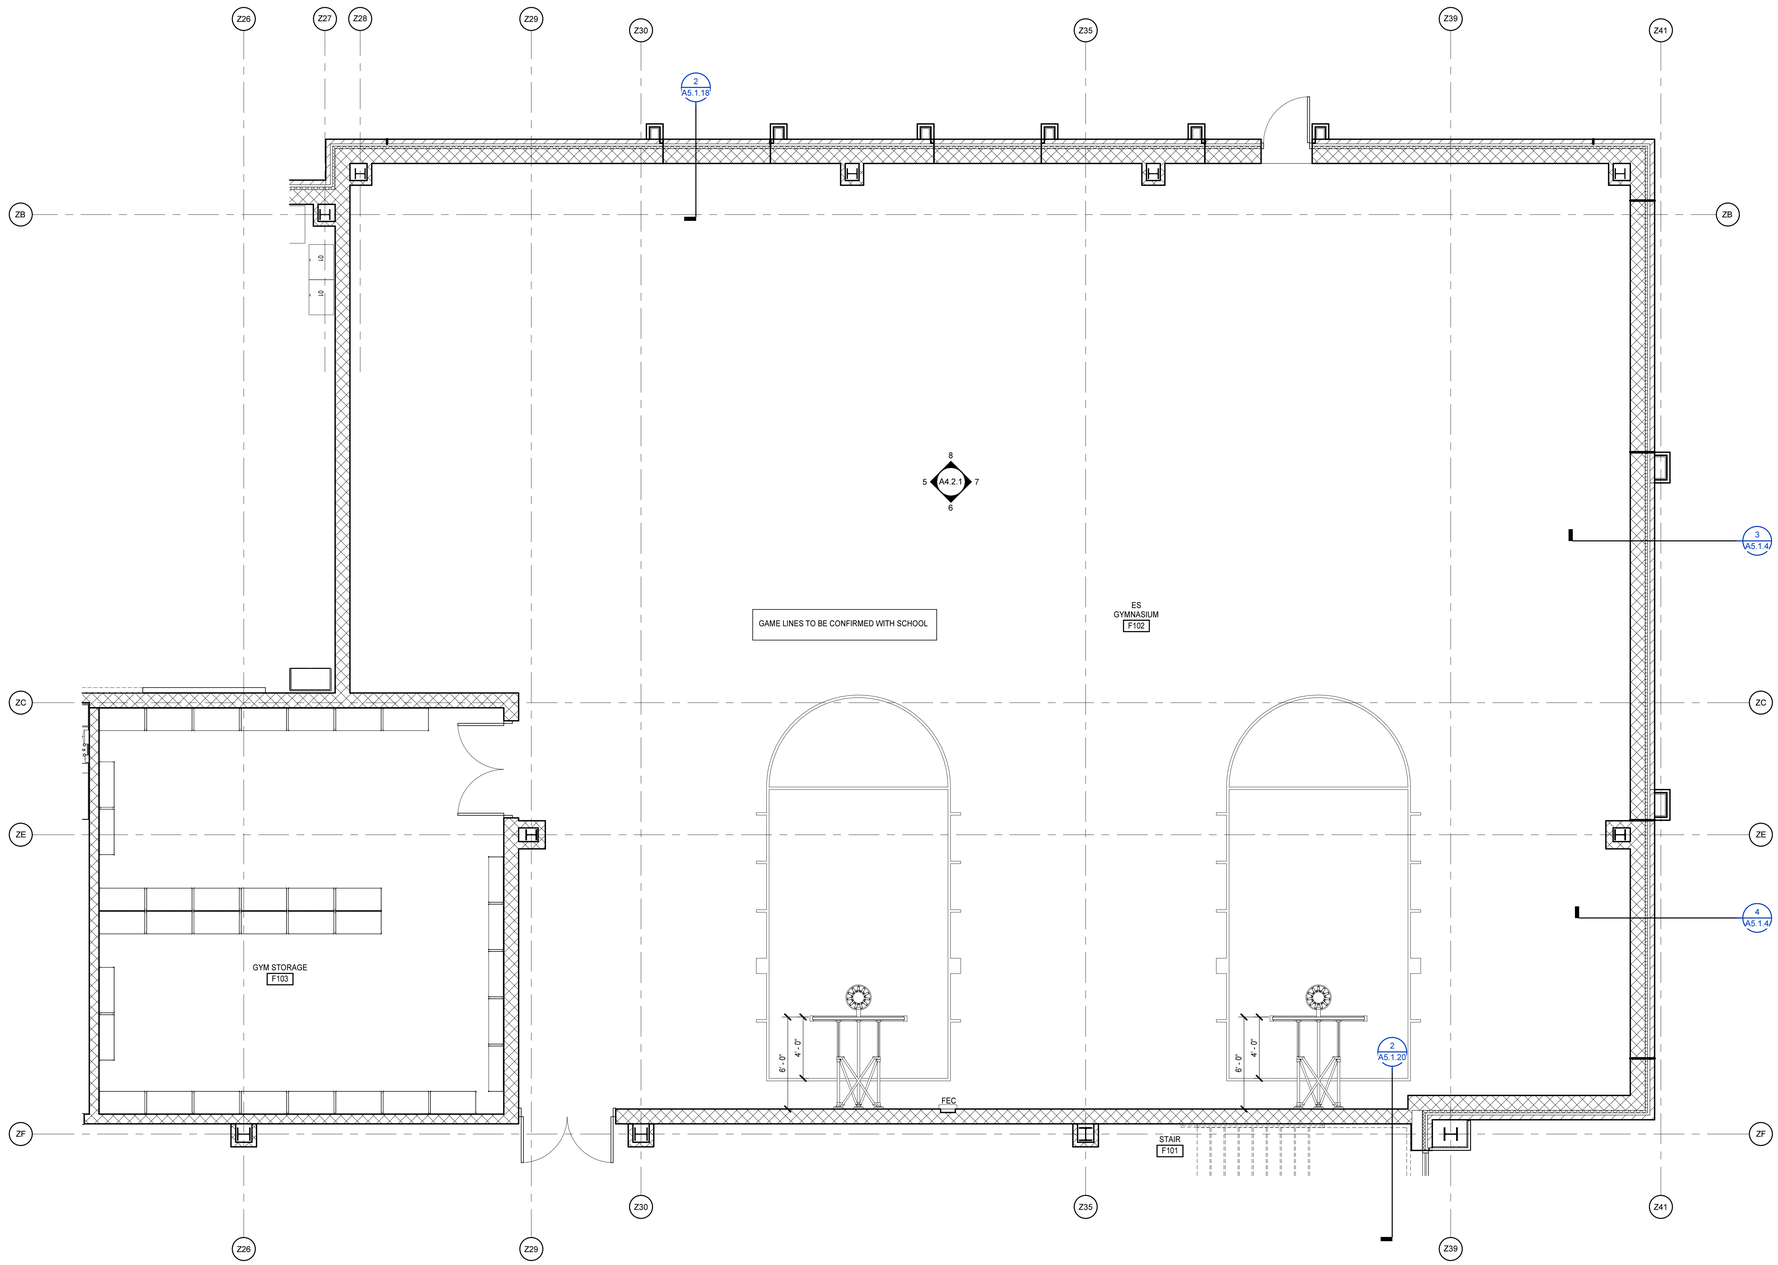

1 A2.1.6/A7.1.6 **ENLARGED ES GYMNASIUM PLAN**
1/4" = 1'-0"

MOSELEYARCHITECTS
911 N. WEST STREET, SUITE 205 RALEIGH, NORTH CAROLINA 27603
PHONE (919) 840-0091
MOSELEYARCHITECTS.COM

ASHLEY P. DENNIS
REGISTERED ARCHITECT
11711
8/2/24
NORTH CAROLINA
RALEIGH, NC

PENDER COUNTY SCHOOLS K-8 SCHOOL

Pender County Schools
Highway 210, Hampstead, NC 28443


PROJECT NO: 831310
DATE: AUGUST 2, 2024

REVISIONS	
DATE	DESCRIPTION

ENLARGED ES GYMNASIUM PLAN

A7.1.6


8/2/2024 4:03:34 PM

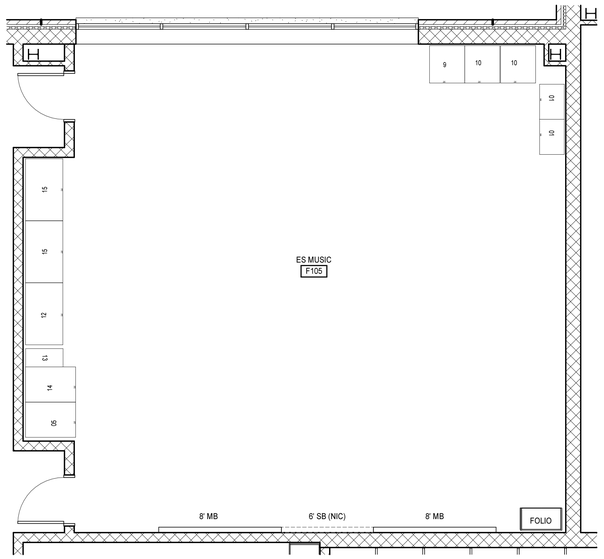

4 TYP A7.1.7 **ENLARGED ES MUSIC PLAN**

1/4" = 1'-0"


ES MUSIC CABINET SCHEDULE				
Model	Room: Number	Room: Name	Description	Manufacturer
01	F105	ES MUSIC	Standard Cabinet #1	Wenger Corporation
01	F105	ES MUSIC	Standard Cabinet #1	Wenger Corporation
05	F105	ES MUSIC	Standard Cabinet #5	Wenger Corporation
10	F105	ES MUSIC	Standard Cabinet #10	Wenger Corporation
10	F105	ES MUSIC	Standard Cabinet #10	Wenger Corporation
12	F105	ES MUSIC	Standard Cabinet #12	Wenger Corporation
13	F105	ES MUSIC	Wenger UltraStor Cabinet #13 - No Doors	Wenger Corporation
14	F105	ES MUSIC	Standard Cabinet #14	Wenger Corporation
15	F105	ES MUSIC	Standard Cabinet #15	Wenger Corporation
15	F105	ES MUSIC	Standard Cabinet #15	Wenger Corporation
Two Columns	F105	ES MUSIC	Mobile Choral Folio Cabinets	Wenger Corporation

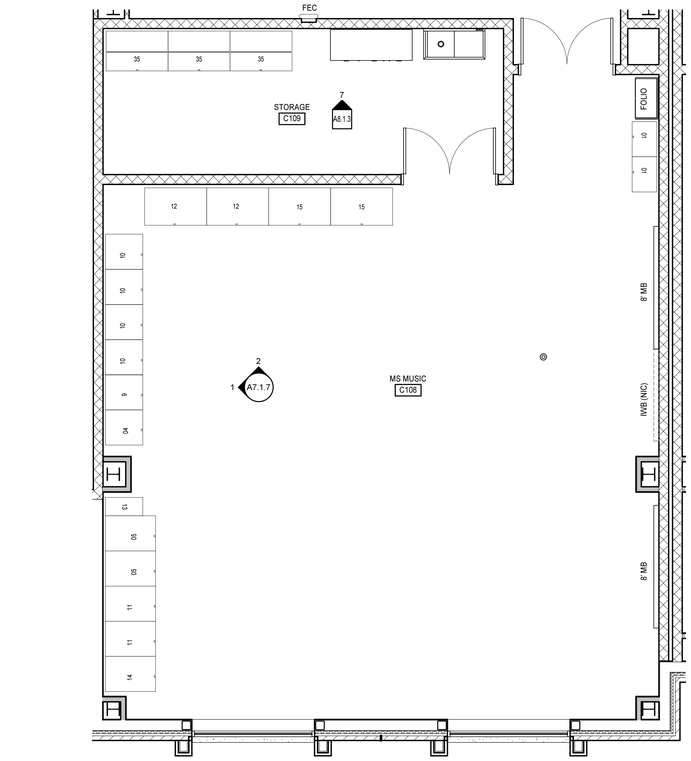

3 TYP A7.1.7 **ENLARGED MS MUSIC PLAN**


1/4" = 1'-0"

MS MUSIC CABINET SCHEDULE				
Mark	Room: Number	Room: Name	Description	Manufacturer
01	C108	MS MUSIC	Standard Cabinet #1	Wenger Corporation
01	C108	MS MUSIC	Standard Cabinet #1	Wenger Corporation
04	C108	MS MUSIC	Standard Cabinet #4	Wenger Corporation
05	C108	MS MUSIC	Standard Cabinet #5	Wenger Corporation
05	C108	MS MUSIC	Standard Cabinet #5	Wenger Corporation
10	C108	MS MUSIC	Standard Cabinet #10	Wenger Corporation
10	C108	MS MUSIC	Standard Cabinet #10	Wenger Corporation
10	C108	MS MUSIC	Standard Cabinet #10	Wenger Corporation
10	C108	MS MUSIC	Standard Cabinet #10	Wenger Corporation
11	C108	MS MUSIC	Standard Cabinet #11	Wenger Corporation
11	C108	MS MUSIC	Standard Cabinet #11	Wenger Corporation
12	C108	MS MUSIC	Standard Cabinet #12	Wenger Corporation
12	C108	MS MUSIC	Standard Cabinet #12	Wenger Corporation
13	C108	MS MUSIC	Wenger UltraStor Cabinet #13 - No Doors	Wenger Corporation
14	C108	MS MUSIC	Standard Cabinet #14	Wenger Corporation
15	C108	MS MUSIC	Standard Cabinet #15	Wenger Corporation
15	C108	MS MUSIC	Standard Cabinet #15	Wenger Corporation
35	C109	STORAGE	Standard Cabinet #35	Wenger Corporation
35	C109	STORAGE	Standard Cabinet #35	Wenger Corporation
35	C109	STORAGE	Standard Cabinet #35	Wenger Corporation
Two Columns	C108	MS MUSIC	Mobile Choral Folio Cabinets	Wenger Corporation

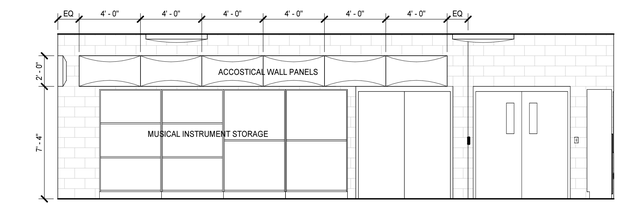

2 A2.1.3 A7.1.7 **C108 MS MUSIC**

1/4" = 1'-0"

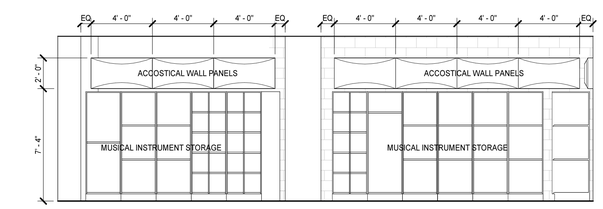

1 A2.1.3 A7.1.7 **C108 MS MUSIC - W**

1/4" = 1'-0"

MOSELEY ARCHITECTS
911 N. WEST STREET, SUITE 205 RALEIGH, NORTH CAROLINA 27603
PHONE (919) 840-0091
MOSELEYARCHITECTS.COM

ASHLEY P. DENNIS
REGISTERED ARCHITECT
11711
8/2/24
NORTH CAROLINA
RALEIGH, NC

PENDER COUNTY SCHOOLS K-8 SCHOOL

Pender County Schools
Highway 210, Hampstead, NC 28443


PROJECT NO: 631310
DATE: AUGUST 2, 2024

REVISIONS	
DATE	DESCRIPTION


ENLARGED MUSIC FLOOR PLANS

A7.1.7


8/2/2024 4:03:41 PM

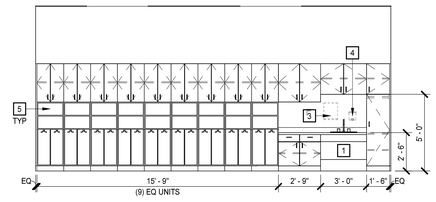


37 G116 KINDERGARTEN - N
1/4" = 1'-0"

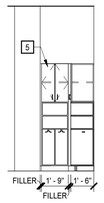


36 G113 KINDERGARTEN - W
1/4" = 1'-0"

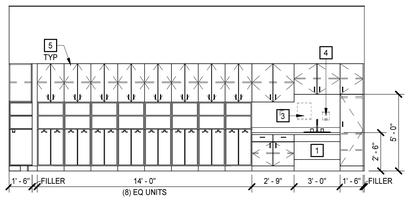


35 G113 KINDERGARTEN - N
1/4" = 1'-0"

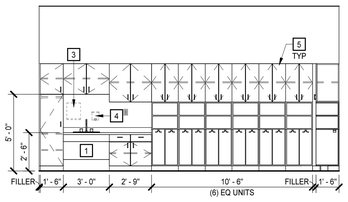


34 G107 KINDERGARTEN - S
1/4" = 1'-0"
ELEVATION ALSO IN G110 & G107

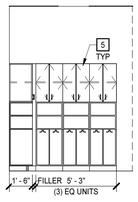


33 G107 KINDERGARTEN - W
1/4" = 1'-0"
ELEVATION ALSO IN G110 & G107

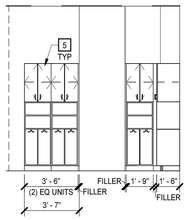


32 G103 KINDERGARTEN - W
1/4" = 1'-0"

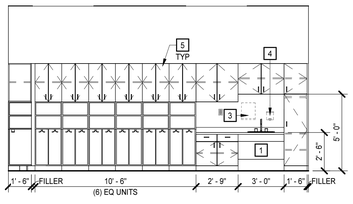


31 G103 KINDERGARTEN - N
1/4" = 1'-0"

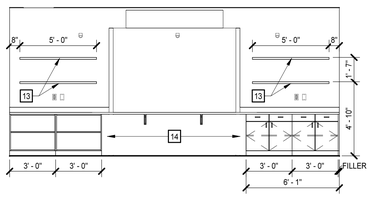


30 FH01 CONCESSIONS - S
1/4" = 1'-0"

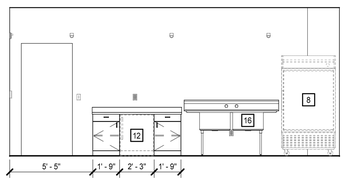

29 FH01 CONCESSIONS - N
1/4" = 1'-0"

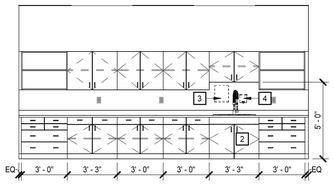


28 F116 MAKERS SPACE/STEM - S
1/4" = 1'-0"

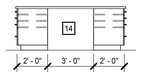


27 F113 ISLAND - N/S
1/4" = 1'-0"




26 F113 ISLAND - E/W
1/4" = 1'-0"

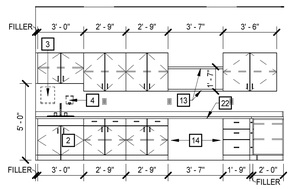


25 F113 ES MEDIA CENTER SUPPORT - W
1/4" = 1'-0"

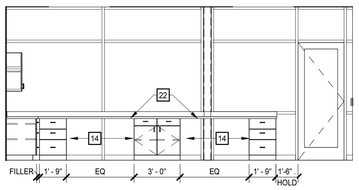


24 F113 ES MEDIA CENTER SUPPORT - N
1/4" = 1'-0"

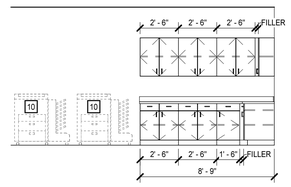


23 TYP MS TEACHER WORKRM/LOUNGE - E
1/4" = 1'-0"

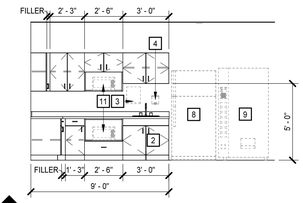


22 TYP. MS TEACHER WORKRM/LOUNGE - S
1/4" = 1'-0"

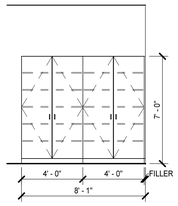


21 F106 ES DANCE/DRAMA - S
1/4" = 1'-0"

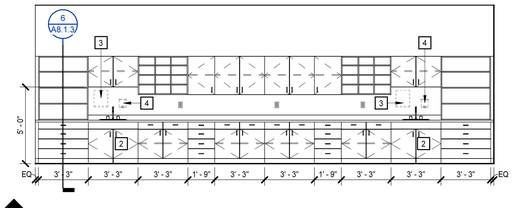


20 C204 MS STEM LAB - W
1/4" = 1'-0"

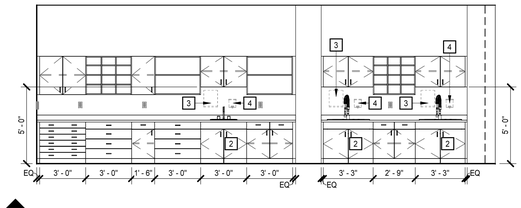


19 C203 MS ART - E
1/4" = 1'-0"

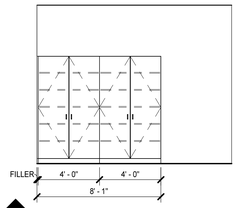


18 C202 MS DANCE/ DRAMA - N
1/4" = 1'-0"

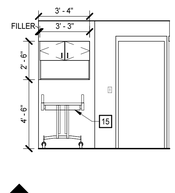


17 C113 CHANGING - W
1/4" = 1'-0"

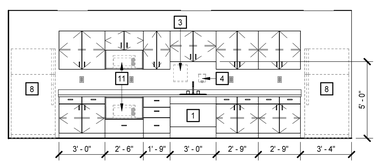


16 C112 BREAK - N
1/4" = 1'-0"

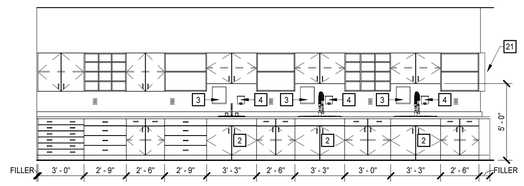

15 B122 ES ART - W
1/4" = 1'-0"

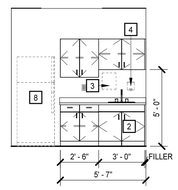


14 A174 CLINIC - N
1/4" = 1'-0"

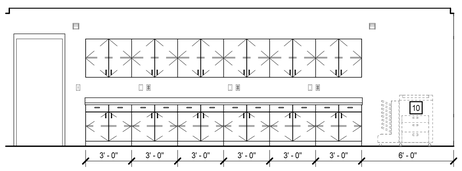


13 A202 WORKRM - E
1/4" = 1'-0"




12 A202 ISLAND - N/S
1/4" = 1'-0"

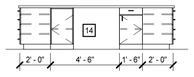


11 A202 ISLAND - E/W
1/4" = 1'-0"

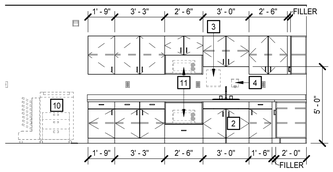

10 A162 WORK/BREAKROOM - W
1/4" = 1'-0"

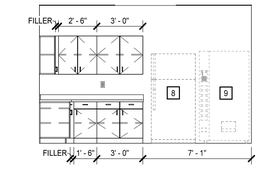


9 A162 WORK/BREAKROOM - N
1/4" = 1'-0"

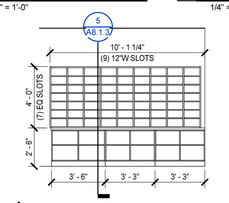


8 A162 WORK/BREAKROOM - E
1/4" = 1'-0"




7 A162 ISLAND - N/S
1/4" = 1'-0"

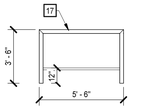


6 A162 ISLAND - E/W
1/4" = 1'-0"

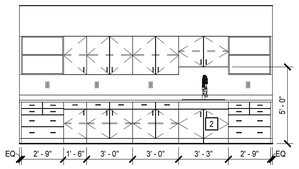


5 A205 MAKERS SPACE - W
1/4" = 1'-0"

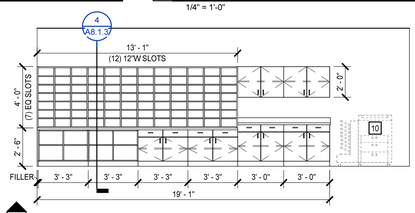


4 A124 WORKROOM - N
1/4" = 1'-0"

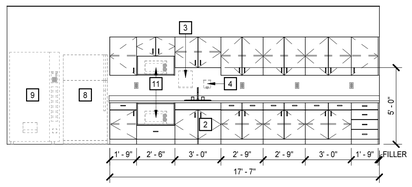

3 A122 BREAK AREA - S
1/4" = 1'-0"

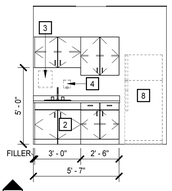

2 A106 CLINIC - E
1/4" = 1'-0"

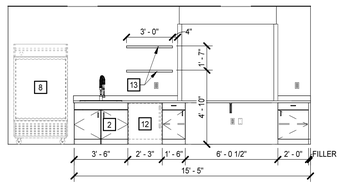

1 A102 CONCESSIONS - S
1/4" = 1'-0"

CASEWORK GENERAL NOTES

A. UNLESS INDICATED OTHERWISE, ALL COUNTERTOP(S):
- 2'-10" AFF MAX OR 2'-10" MAX TO TOP OF RIM AT DROP-IN SINKS AND LAVATORIES WHERE OCCURS
- 2'-1" DEEP
- HIGH PRESSURE LAMINATE, UNO
- BACKSPLASHES: 4" HIGH AT ALL SIDES AND BACK
- EXTEND COUNTERTOP 1/2" PAST BASE CABINET AT ALL EXPOSED CASEWORK ENDS
- VERIFY SLAB LEVELNESS AT CASEWORK PRIOR TO INSTALL. CONSTRUCTION TOLERANCES DO NOT APPLY TO ACCESSIBILITY DIMENSIONS; MAX DIMENSIONS SHALL BE MAINTAINED.
- CONCESSIONS AND FIELD HOUSE TO BE SOLIID SURFACE

B. UNLESS INDICATED OTHERWISE, ALL BASE CABINET(S):
- 2'-0" DEEP NOMINAL
- TOE KICKS: 4" NOMINAL HIGH (REDUCE AS NEEDED FOR TOLERANCES) AND 3" DEEP
- SINK LOCATIONS: BASE CABINET WITH ATTACHED TOE KICK FOR FOR BARRIER FREE ACCESS. WIDTH AS INDICATED ON DRAWING & 3'-0" WIDE ADA ACCESSIBLE SLOPED FRONT BASE CABINET W/ REMOVEABLE PANEL FOR PLUMBING ACCESSIBILITY AS INDICATED IN THE DRAWING.

C. UNLESS INDICATED OTHERWISE, ALL WALL CABINET(S):
- 1'-0 1/2" DEEP NOMINAL
- 2'-6" HIGH
- TOP AT 7'-0" AFF
- MINIMUM 11" CLEAR INTERIOR DEPTH

D. BUILT-IN EQUIPMENT: SIZE OPENING (HEIGHT, WIDTH, AND DEPTH) AND ROUGH-IN REQUIREMENTS AS REQUIRED BASED ON APPROVED MANUFACTURER SUBMITTED.

E. ALL SHELVES: ADJUSTABLE UNLESS INDICATED OTHERWISE.

F. PROVIDE FINISH END PANELS AT ALL EXPOSED CASEWORK ENDS.

G. LOCKS: ON TALL CABINETS IN ALL CLASSROOMS AND ON ALL CLINIC CABINETS.

H. PROVIDE BLOCKING BEHIND ALL WALL HUNG FLOATING SHELVES.

CASEWORK KEYNOTES

REPRESENTED BY n

APPLIES TO DRAWINGS A8.1.1 - A8.1.2

1	BARRIER FREE REMOVABLE PLAM SINK PANEL - REFER TO DETAIL 1/A8.1.3
2	ACCESSIBLE BASE CABINET WITH INTEGRAL TOE KICK - REFER TO DETAIL 2/A8.1.3
3	PAPER TOWEL DISPENSER (OFCI)
4	SOAP DISPENSER (OFCI)
5	CUBBY TYPE A - REFER TO 23/A8.1.2
6	CUBBY TYPE B - REFER TO 24/A8.1.2
7	COAT HOOK - CENTER WITHIN UNIT
8	REFRIGERATOR (NIC)
9	VENDING MACHINE (NIC)
10	COPIER (NIC)
11	MICROWAVE (NIC)
12	ADA UNDERCOUNTER REFRIGERATOR (NIC)
13	12"D SHELVES - SUPPORT WITH END BRACKETS
14	OPEN KNEE SPACE
15	ADULT CHANGING TABLE; REFER TO SPECIFICATIONS
16	SCULLERY SINK: REFER TO PLUMBING SPECIFICATIONS
17	SOLID SURFACE WATERFALL TABLE; 4"T LEGS, PROVIDE 2"SQ STEEL BAR 12"AFF FOR SUPPORT/FOOTREST
18	SCULLERY SINK: REFER TO PLUMBING SPECIFICATIONS
19	MUSIC STORAGE CABINETS
20	BACKPACK HOOK STRIP, REFER TO SPECS
22	PROVIDE GROMMETS. LOCATION TO BE CONFIRMED W/ CLIENT
23	COAT ROD

MOSELEYARCHITECTS
911 N. WEST STREET, SUITE 205 RALEIGH, NORTH CAROLINA 27603
PHONE (919) 840-0091
MOSELEYARCHITECTS.COM

ASHLEY P. DENNIS
REGISTERED ARCHITECT
11711
8/2/24
NORTH CAROLINA
RALEIGH, NC

PENDER COUNTY SCHOOLS K-8 SCHOOL

Pender County Schools
Highway 210, Hampstead, NC 28443

PROJECT NO: 631310
DATE: AUGUST 2, 2024


REVISIONS

DATE	DESCRIPTION


CASEWORK ELEVATIONS

A8.1.1


8/2/2024 4:04:09 PM

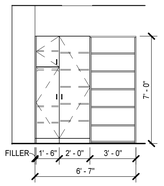


34 TYP MS CLASSROOM
1/4" = 1'-0"

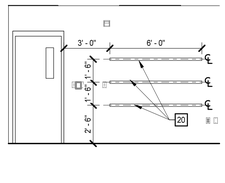


33 TYP MS CLASSROOM
1/4" = 1'-0"

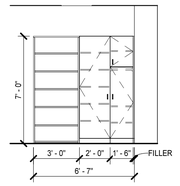


32 TYP MS CLASSROOM
1/4" = 1'-0"

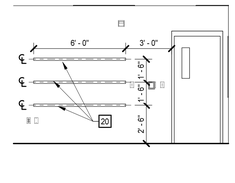


31 TYP MS CLASSROOM
1/4" = 1'-0"

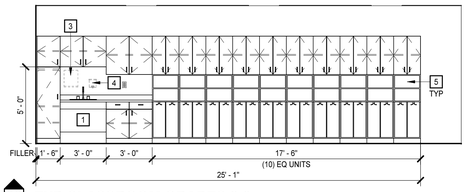


30 TYP CLASSROOM GRADES 2-3
1/4" = 1'-0"

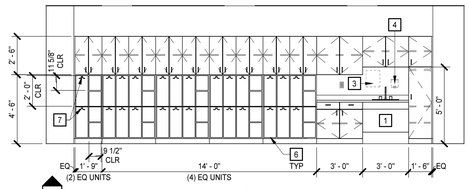


29 H218 CLASSROOM 4-5 - S
1/4" = 1'-0"

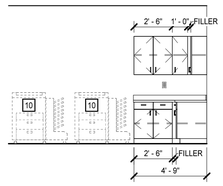


28 H204 TEACHER WORKRM - N
1/4" = 1'-0"

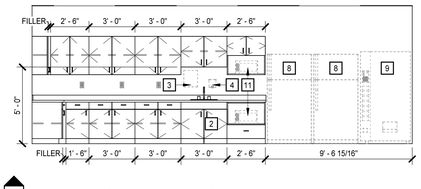

27 H204 TEACHER WORKROOM/LOUNGE - E
1/4" = 1'-0"

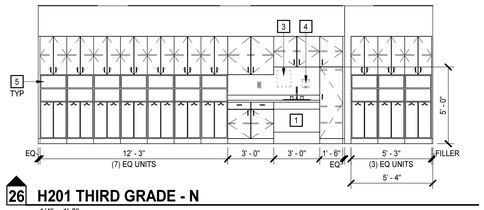


26 H201 THIRD GRADE - N
1/4" = 1'-0"

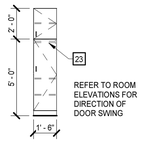


REFER TO ROOM ELEVATIONS FOR DIRECTION OF DOOR SWING


25 TYP TEACHER CABINET
1/4" = 1'-0"

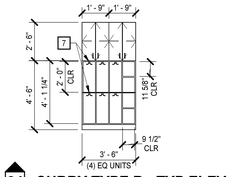


24 CUBBY TYPE B - TYP ELEV
1/4" = 1'-0"

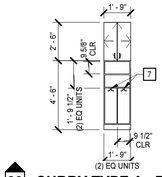


23 CUBBY TYPE A - TYP ELEV
1/4" = 1'-0"

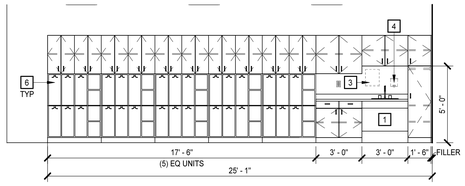


22 TYP CLASSROOM GRADES 4-5
1/4" = 1'-0"

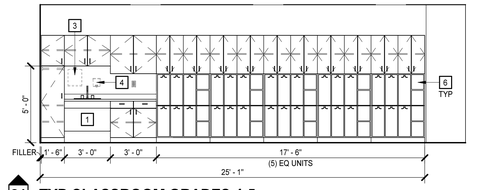


21 TYP CLASSROOM GRADES 4-5
1/4" = 1'-0"

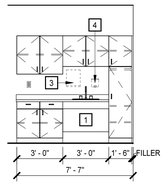


20 TYP RESOURCE ROOM
1/4" = 1'-0"

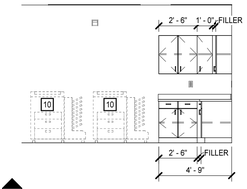


19 H125 TEACHER WORKROOM/LOUNGE - N
1/4" = 1'-0"

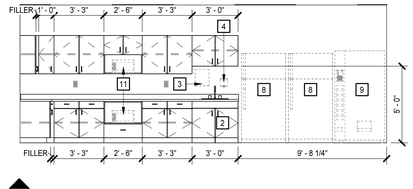


18 H125 TEACHER WORKROOM/LOUNGE - E
1/4" = 1'-0"

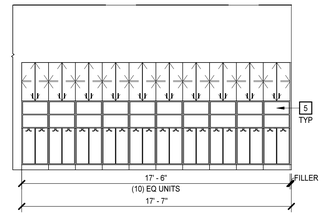


17 TYP CLASSROOM FIRST GRADE
1/4" = 1'-0"

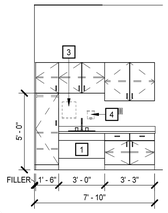


16 TYP CLASSRM FIRST GRADE
1/4" = 1'-0"

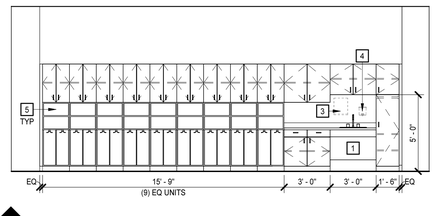


15 H132 SECOND GRADE - S
1/4" = 1'-0"

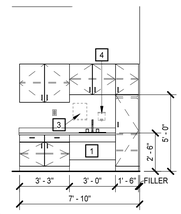


14 TYP CLASSRM FIRST GRADE
1/4" = 1'-0"

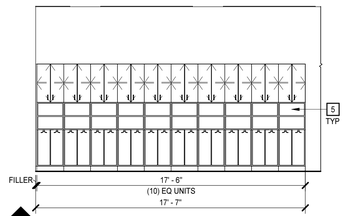


13 TYP CLASSROOM FIRST GRADE
1/4" = 1'-0"

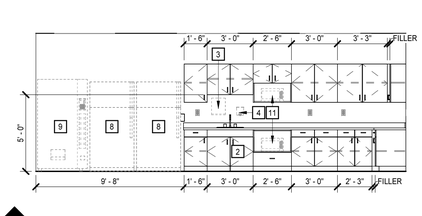


12 G219 TEACHER WORKROOM/LOUNGE - W
1/4" = 1'-0"

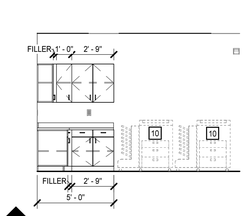


11 G219 TEACHER WORKROOM/LOUNGE - N
1/4" = 1'-0"

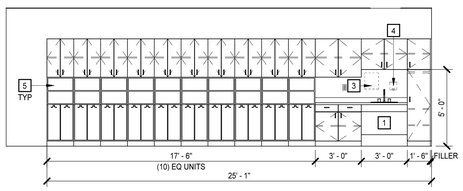


10 TYP CLASSROOM GRADES 2-3
1/4" = 1'-0"

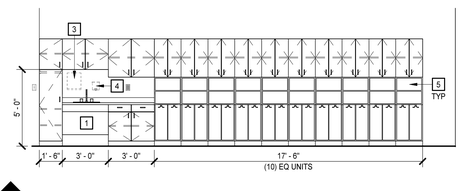


9 G204 SECOND GRADE - S
1/4" = 1'-0"

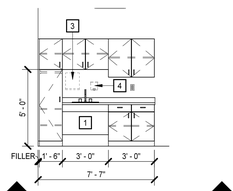


8 TYP RESOURCE ROOM
1/4" = 1'-0"

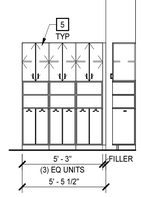


7 G127 KINDERGARTEN - E
1/4" = 1'-0"

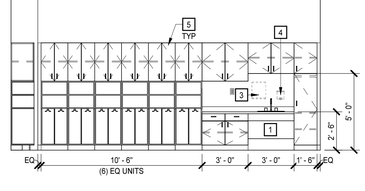


6 G127 KINDERGARTEN - S
1/4" = 1'-0"

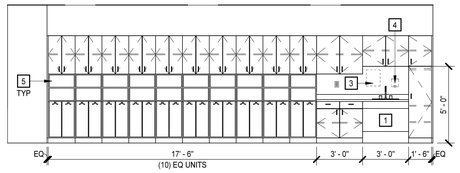


5 G214 THIRD GRADE - S
1/4" = 1'-0"

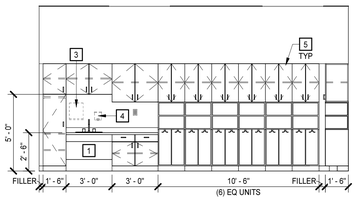


4 G122 KINDERGARTEN - N
1/4" = 1'-0" ELEVATION ALSO IN G122 & G130

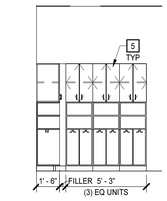

3 G122 KINDERGARTEN - E
1/4" = 1'-0" ELEVATION ALSO IN G122 & G130

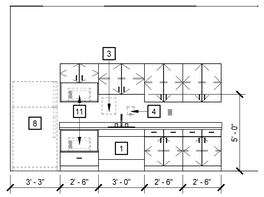

2 G120 EXCEPTIONAL S/C - N
1/4" = 1'-0"

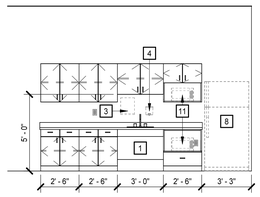

1 G117 EXCEPTIONAL S/C - S
1/4" = 1'-0"

CASEWORK GENERAL NOTES

A. UNLESS INDICATED OTHERWISE, ALL COUNTERTOP(S):
- 2'-10" AFF MAX OR 2'-10" MAX TO TOP OF RIM AT DROP-IN SINKS AND LAVATORIES WHERE OCCURS
- 2'-1" DEEP
- HIGH PRESSURE LAMINATE, UNO
- BACKSPLASHES: 4" HIGH AT ALL SIDES AND BACK
- EXTEND COUNTERTOP 1/2" PAST BASE CABINET AT ALL EXPOSED CASEWORK ENDS
- VERIFY SLAB LEVELNESS AT CASEWORK PRIOR TO INSTALL. CONSTRUCTION TOLERANCES DO NOT APPLY TO ACCESSIBILITY DIMENSIONS; MAX DIMENSIONS SHALL BE MAINTAINED.
- CONCESSIONS AND FIELD HOUSE TO BE SOLIID SURFACE

B. UNLESS INDICATED OTHERWISE, ALL BASE CABINET(S):
- 2'-0" DEEP NOMINAL
- TOE KICKS: 4" NOMINAL HIGH (REDUCE AS NEEDED FOR TOLERANCES) AND 3" DEEP
- SINK LOCATIONS: BASE CABINET WITH ATTACHED TOE KICK FOR FOR BARRIER FREE ACCESS. WIDTH AS INDICATED ON DRAWING & 3'-0" WIDE ADA ACCESSIBLE SLOPED FRONT BASE CABINET W/ REMOVEABLE PANEL FOR PLUMBING ACCESSIBILITY AS INDICATED IN THE DRAWING.

C. UNLESS INDICATED OTHERWISE, ALL WALL CABINET(S):
- 1'-0 1/2" DEEP NOMINAL
- 2'-6" HIGH
- TOP AT 7'-0" AFF
- MINIMUM 11" CLEAR INTERIOR DEPTH

D. BUILT-IN EQUIPMENT: SIZE OPENING (HEIGHT, WIDTH, AND DEPTH) AND ROUGH-IN REQUIREMENTS AS REQUIRED BASED ON APPROVED MANUFACTURER SUBMITTED.

E. ALL SHELVES: ADJUSTABLE UNLESS INDICATED OTHERWISE.

F. PROVIDE FINISH END PANELS AT ALL EXPOSED CASEWORK ENDS.

G. LOCKS: ON TALL CABINETS IN ALL CLASSROOMS AND ON ALL CLINIC CABINETS.

H. PROVIDE BLOCKING BEHIND ALL WALL HUNG FLOATING SHELVES.

CASEWORK KEYNOTES

REPRESENTED BY n

APPLIES TO DRAWINGS A8.1.1 - A8.1.2

1	BARRIER FREE REMOVABLE PLAM SINK PANEL - REFER TO DETAIL 1/A8.1.3
2	ACCESSIBLE BASE CABINET WITH INTEGRAL TOE KICK - REFER TO DETAIL 2/A8.1.3
3	PAPER TOWEL DISPENSER (OFCI)
4	SOAP DISPENSER (OFCI)
5	CUBBY TYPE A - REFER TO 23/A8.1.2
6	CUBBY TYPE B - REFER TO 24/A8.1.2
7	COAT HOOK - CENTER WITHIN UNIT
8	REFRIGERATOR (NIC)
9	VENDING MACHINE (NIC)
10	COPIER (NIC)
11	MICROWAVE (NIC)
12	ADA UNDERCOUNTER REFRIGERATOR (NIC)
13	12"D SHELVES - SUPPORT WITH END BRACKETS
14	OPEN KNEE SPACE
15	ADULT CHANGING TABLE; REFER TO SPECIFICATIONS
16	SCULLERY SINK: REFER TO PLUMBING SPECIFICATIONS
17	SOLID SURFACE WATERFALL TABLE; 4"T LEGS, PROVIDE 2"SQ STEEL BAR 12"AFF FOR SUPPORT/FOOTREST
18	SCULLERY SINK: REFER TO PLUMBING SPECIFICATIONS
19	MUSIC STORAGE CABINETS
20	BACKPACK HOOK STRIP, REFER TO SPECS
21	ADJ WALL IS ON AN ANGLE; EXTEND FILLER PANEL TO CLOSE GAP
22	PROVIDE GROMMETS, LOCATION TO BE CONFIRMED W/ CLIENT
23	COAT ROD

MOSELEYARCHITECTS
911 N. WEST STREET, SUITE 205 RALEIGH, NORTH CAROLINA 27603
PHONE (919) 840-0091
MOSELEYARCHITECTS.COM

ASHLEY P. DENNIS
REGISTERED ARCHITECT
11711
8/2/24
NORTH CAROLINA
RALEIGH, NC

PENDER COUNTY SCHOOLS K-8 SCHOOL

Pender County Schools
Highway 210, Hampstead, NC 28443

PROJECT NO: 631310
DATE: AUGUST 2, 2024

REVISIONS	
DATE	DESCRIPTION

CASEWORK ELEVATIONS

A8.1.2

8/2/2024 4:04:35 PM

CASEWORK GENERAL NOTES

A. UNLESS INDICATED OTHERWISE, ALL COUNTERTOP(S):
- 2'-10" AFF MAX OR 2'-10" MAX TO TOP OF RIM AT DROP-IN SINKS AND LAVATORIES WHERE OCCURS
- 2'-1" DEEP
- HIGH PRESSURE LAMINATE, UNO
- BACKSPLASHES: 4" HIGH AT ALL SIDES AND BACK
- EXTEND COUNTERTOP 1/2" PAST BASE CABINET AT ALL EXPOSED CASEWORK ENDS
- VERIFY SLAB LEVELNESS AT CASEWORK PRIOR TO INSTALL. CONSTRUCTION TOLERANCES DO NOT APPLY TO ACCESSIBILITY DIMENSIONS; MAX DIMENSIONS SHALL BE MAINTAINED.
- CONCESSIONS AND FIELD HOUSE TO BE SOLIID SURFACE

B. UNLESS INDICATED OTHERWISE, ALL BASE CABINET(S):
- 2'-0" DEEP NOMINAL
- TOE KICKS: 4" NOMINAL HIGH (REDUCE AS NEEDED FOR TOLERANCES) AND 3" DEEP
- SINK LOCATIONS: BASE CABINET WITH ATTACHED TOE KICK FOR FOR BARRIER FREE ACCESS. WIDTH AS INDICATED ON DRAWING & 3'-0" WIDE ADA ACCESSIBLE SLOPED FRONT BASE CABINET W/ REMOVEABLE PANEL FOR PLUMBING ACCESSIBILITY AS INDICATED IN THE DRAWING.

C. UNLESS INDICATED OTHERWISE, ALL WALL CABINET(S):
- 1'-0 1/2" DEEP NOMINAL
- 2'-6" HIGH
- TOP AT 7'-0" AFF
- MINIMUM 11" CLEAR INTERIOR DEPTH

D. BUILT-IN EQUIPMENT: SIZE OPENING (HEIGHT, WIDTH, AND DEPTH) AND ROUGH-IN REQUIREMENTS AS REQUIRED BASED ON APPROVED MANUFACTURER SUBMITTED.

E. ALL SHELVES: ADJUSTABLE UNLESS INDICATED OTHERWISE.

F. PROVIDE FINISH END PANELS AT ALL EXPOSED CASEWORK ENDS.

G. LOCKS: ON TALL CABINETS IN ALL CLASSROOMS AND ON ALL CLINIC CABINETS.


H. PROVIDE BLOCKING BEHIND ALL WALL HUNG FLOATING SHELVES.

CASEWORK KEYNOTES


REPRESENTED BY n

APPLIES TO DRAWINGS A8.1.1 - A8.1.2


1	BARRIER FREE REMOVABLE PLAM SINK PANEL - REFER TO DETAIL 1/A8.1.3
2	ACCESSIBLE BASE CABINET WITH INTEGRAL TOE KICK - REFER TO DETAIL 2/A8.1.3
3	PAPER TOWEL DISPENSER (OFCI)
4	SOAP DISPENSER (OFCI)
5	CUBBY TYPE A - REFER TO 23/A8.1.2
6	CUBBY TYPE B - REFER TO 24/A8.1.2
7	COAT HOOK - CENTER WITHIN UNIT
8	REFRIGERATOR (NIC)
9	VENDING MACHINE (NIC)
10	COPIER (NIC)
11	MICROWAVE (NIC)
12	ADA UNDERCOUNTER REFRIGERATOR (NIC)
13	12"D SHELVES - SUPPORT WITH END BRACKETS
14	OPEN KNEE SPACE
15	ADULT CHANGING TABLE; REFER TO SPECIFICATIONS
16	SCULLERY SINK: REFER TO PLUMBING SPECIFICATIONS
17	SOLID SURFACE WATERFALL TABLE; 4"T LEGS, PROVIDE 2"SQ STEEL BAR 12"AFF FOR SUPPORT/FOOTREST
18	SCULLERY SINK: REFER TO PLUMBING SPECIFICATIONS
19	MUSIC STORAGE CABINETS
20	BACKPACK HOOK STRIP, REFER TO SPECS
21	ADJ WALL IS ON AN ANGLE; EXTEND FILLER PANEL TO CLOSE GAP
22	PROVIDE GROMMETS, LOCATION TO BE CONFIRMED W/ CLIENT
23	COAT ROD

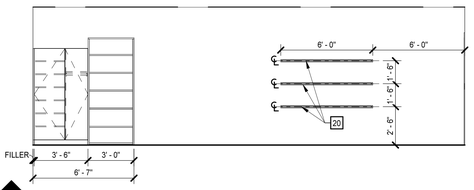


8 D209 CLASSROOM - N
1/4" = 1'-0"

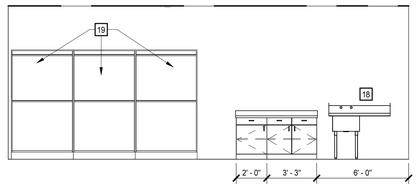


7 C109 STORAGE - N
1/4" = 1'-0"

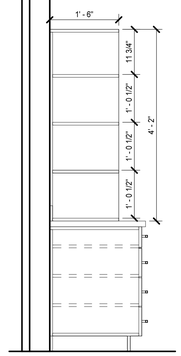


6 C204 MS STEM LAB
3/4" = 1'-0"

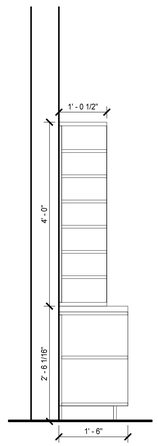

5 A162 MAILSLOTS
3/4" = 1'-0"

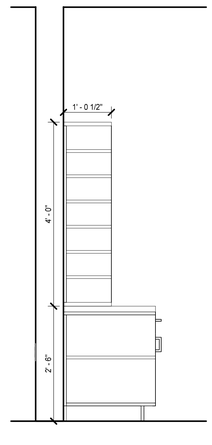

4 A124 MAILSLOTS
3/4" = 1'-0"

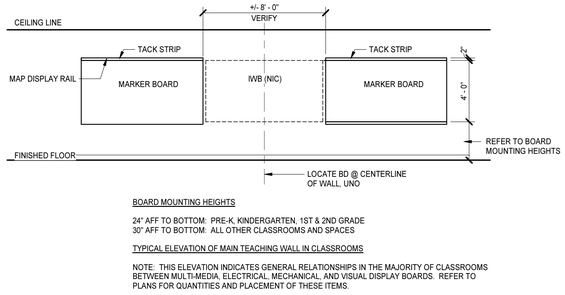


BOARD MOUNTING HEIGHTS

24" AFF TO BOTTOM: PRE-K, KINDERGARTEN, 1ST & 2ND GRADE
30" AFF TO BOTTOM: ALL OTHER CLASSROOMS AND SPACES


TYPICAL ELEVATION OF MAIN TEACHING WALL IN CLASSROOMS

NOTE: THIS ELEVATION INDICATES GENERAL RELATIONSHIPS IN THE MAJORITY OF CLASSROOMS BETWEEN MULTI-MEDIA, ELECTRICAL, MECHANICAL, AND VISUAL DISPLAY BOARDS. REFER TO PLANS FOR QUANTITIES AND PLACEMENT OF THESE ITEMS.

3 DISPLAY BOARD ELEVATION
A8.1.3 1/4" = 1'-0"

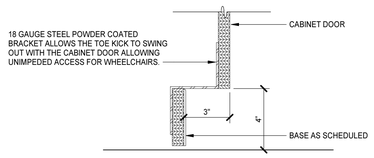

2 ACCESSIBLE INTEGRAL TOEKICK
A8.1.3 3" = 1'-0"

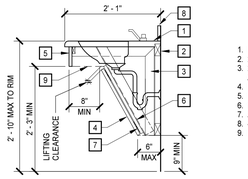

1. PLAM COUNTERTOP & BACKSPLASH
2. 2X WD LEDGER ANCHOR AT EACH STUD
3. 2 1/2"X2 1/2"x .185 STL ANGLE BRACKET CENTERED BETWEEN LAVATORIES & AT OPEN ENDS, 4'-0" MAX
4. REMOVABLE PLAM PANEL, 4'-0" WIDE MAX
5. PLAM APRON
6. 1X WD BACKER SCREW-ATTACHED TO STL BRACKET
7. Z CLIP BRACKETS
8. 4" PLAM BACKSPLASH
9. FINISHED END PANEL BEYOND

1 TYP PLAM SINK PANEL
A8.1.3 3/4" = 1'-0"

MOSELEY ARCHITECTS
911 N. WEST STREET, SUITE 205 RALEIGH, NORTH CAROLINA 27603
PHONE (919) 840-0091
MOSELEYARCHITECTS.COM

ASHLEY P. DENNIS
REGISTERED ARCHITECT
11711
8/2/24
NORTH CAROLINA
RALEIGH, NC

PENDER COUNTY SCHOOLS K-8 SCHOOL

Pender County Schools
Highway 210, Hampstead, NC 28443

PROJECT NO: 631310
DATE: AUGUST 2, 2024

REVISIONS	
DATE	DESCRIPTION

CASEWORK ELEVATIONS

A8.1.3

8/2/2024 4:04:41 PM

SCIENCE CASEWORK GENERAL NOTES

A. UNLESS INDICATED OTHERWISE, ALL COUNTERTOP(S):
- 2'-10" AFF MAX OR 2'-10" MAX TO TOP OF RIM AT DROP-IN SINKS AND LAVATORIES WHERE OCCURS
- 2'-1" DEEP
- RESIN
- BACKSPLASHES: 4" HIGH AT ALL SIDES AND BACK
- EXTEND COUNTERTOP 1/2" PAST BASE CABINET AT ALL EXPOSED CASEWORK ENDS
- VERIFY SLAB LEVELNESS AT CASEWORK PRIOR TO INSTALL. CONSTRUCTION TOLERANCES DO NOT APPLY TO ACCESSIBLITY DIMENSIONS; MAX DIMENSIONS SHALL BE MAINTAINED.

B. UNLESS INDICATED OTHERWISE, ALL BASE CABINET(S):
- 2'-0" DEEP NOMINAL
- TOE KICKS: 4" NOMINAL HIGH (REDUCE AS NEEDED FOR TOLERANCES) AND 3" DEEP
- SINK LOCATIONS: 3'-0" WIDE CLEAR KNEE SPACE (NO BASE CABINET) FOR BARRIER FREE ACCESS

C. UNLESS INDICATED OTHERWISE, ALL WALL CABINET(S):
- 1'-0 1/2" DEEP NOMINAL
- 2'-6" HIGH
- TOP AT 7'-6" AFF
- MINIMUM 11" CLEAR INTERIOR DEPTH

D. BUILT-IN EQUIPMENT: SIZE OPENING (HEIGHT, WIDTH, AND DEPTH) AND ROUGH-IN REQUIREMENTS AS REQUIRED BASED ON APPROVED MANUFACTURER SUBMITTED.

E. ALL SHELVES: ADJUSTABLE UNLESS INDICATED OTHERWISE.

F. PROVIDE FINISH END PANELS AT ALL EXPOSED CASEWORK ENDS.


G. LOCKS: ON ALL TEACHER'S DESKS.

SCIENCE CASEWORK KEYNOTES


REPRESENTED BY n

APPLIES TO DRAWING A8.2.1


1	DRYING PEG BOARD
2	PAPER TOWEL DISPENSER (OFCI)
3	SOAP DISPENSER (OFCI)
5	BARRIER FREE REMOVABLE PLAM SINK PANEL - REFER TO DETAIL 1/A8.1.3
6	ACCESSIBLE BASE CABINET WITH INTEGRAL TOE KICK - REFER TO DETAIL 2/A8.1.3
7	UNDERCOUNTER REFRIGERATOR (NIC)
8	DISHWASHER (NIC)

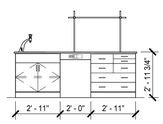


6 LAB DEMONSTRATION - TYP
1/4" = 1'-0"

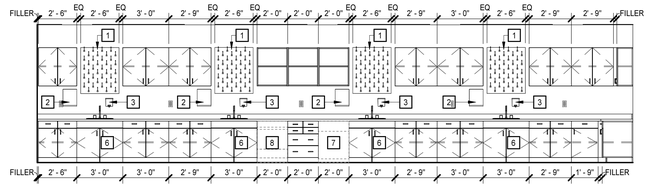


5 E209 SCIENCE LAB - N
1/4" = 1'-0"

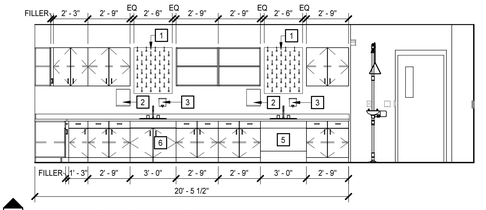


4 E209 SCIENCE LAB - E
1/4" = 1'-0"

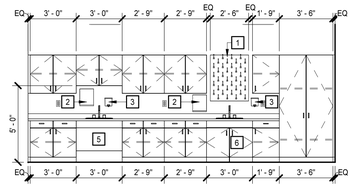

3 E207 PREP ROOM - S
1/4" = 1'-0"

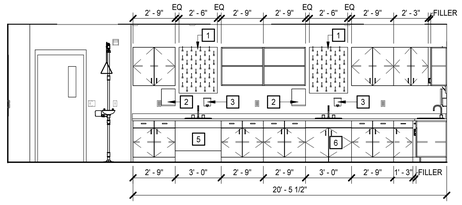

2 E207 SCIENCE LAB - E
1/4" = 1'-0"

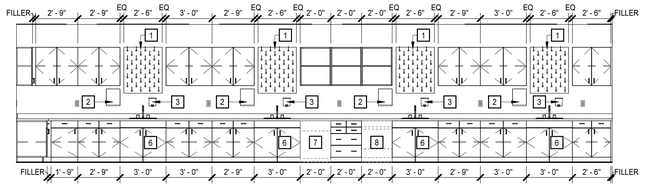

1 E207 SCIENCE LAB - S
1/4" = 1'-0"

MOSELEY ARCHITECTS
911 N. WEST STREET, SUITE 205 RALEIGH, NORTH CAROLINA 27603
PHONE (919) 840-0091
MOSELEYARCHITECTS.COM

ASHLEY P. DENNIS
REGISTERED ARCHITECT
11711
8/2/24
NORTH CAROLINA
RALEIGH, NC

PENDER COUNTY SCHOOLS K-8 SCHOOL

Pender County Schools
Highway 210, Hampstead, NC 28443


PROJECT NO: 631310
DATE: AUGUST 2, 2024

REVISIONS	
DATE	DESCRIPTION

CASEWORK ELEVATIONS - SCIENCE

A8.2.1

8/2/2024 4:04:48 PM

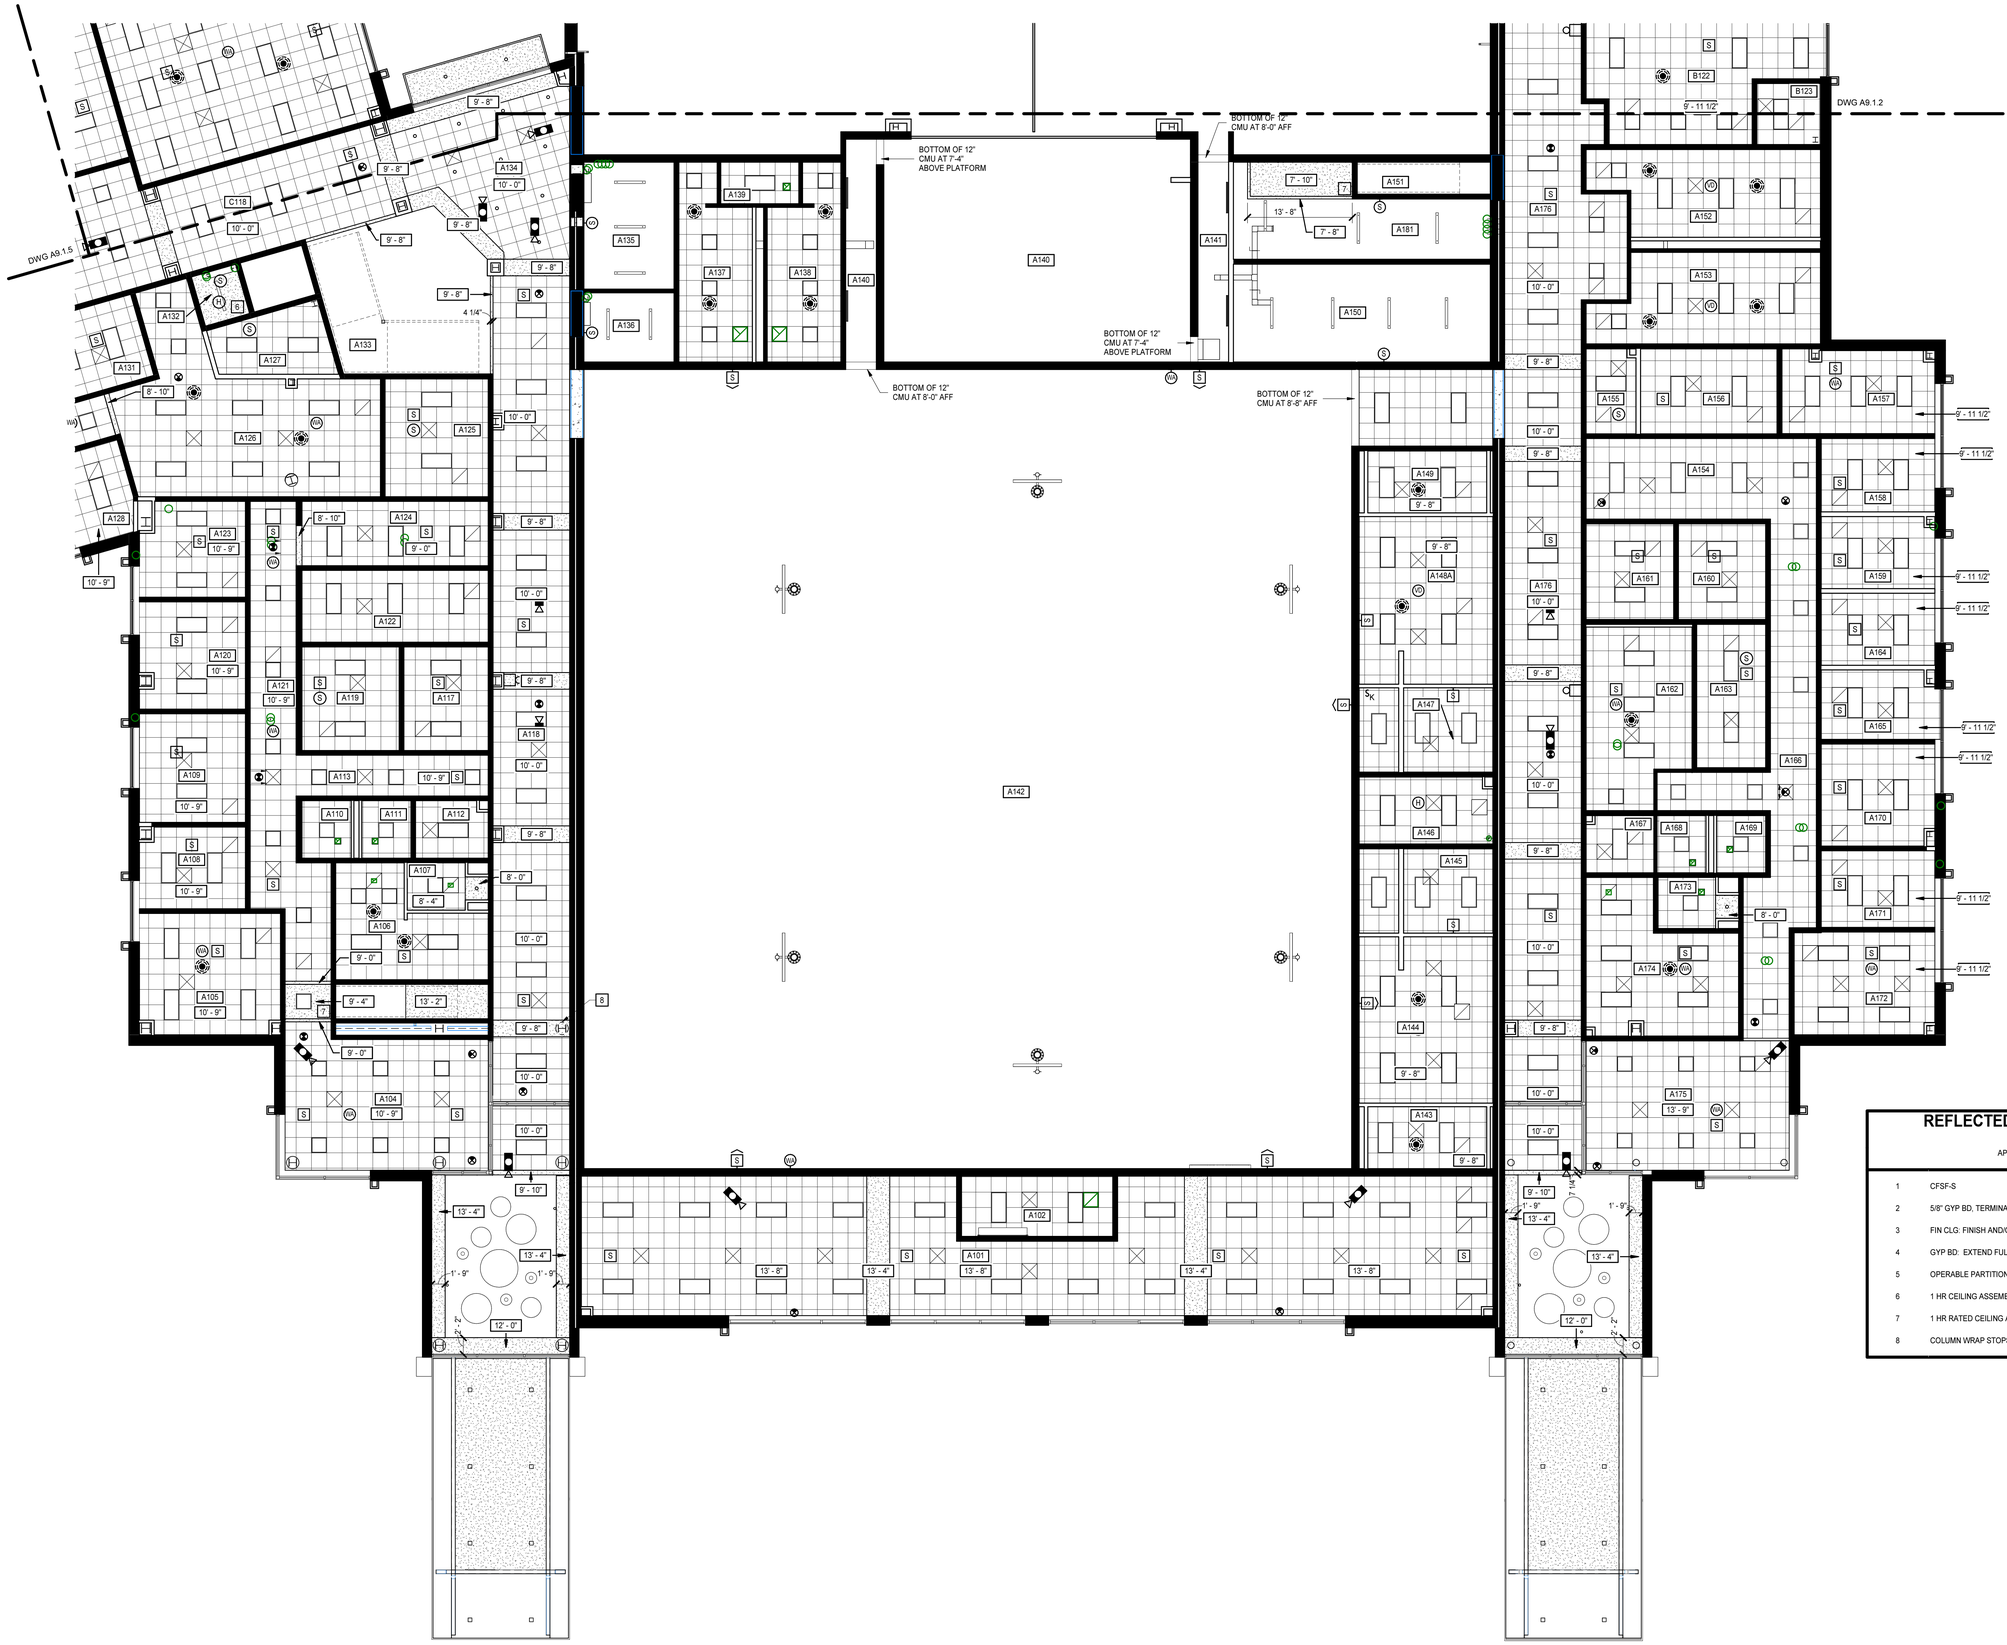

REFLECTED CEILING PLAN KEYNOTES

REPRESENTED BY n

APPLIES TO DRAWINGS A9.1.1 - A9.1.16

1	CFSF-S
2	5/8" GYP BD, TERMINATE 4" ABV FIN CLG
3	FIN CLG: FINISH AND/OR HEIGHT AFF VARIES
4	GYP BD: EXTEND FULL HEIGHT, UNLESS INDICATED OTHERWISE
5	OPERABLE PARTITION CONT HINGED
6	1 HR CEILING ASSEMBLY - X1
7	1 HR RATED CEILING ASSEMBLY - (2) LAYERS OF 5/8" GYP BOARD (TYP X) OVER MTL STUD
8	COLUMN WRAP STOPS AT UNDERSIDE OF BULKHEAD

RCP FIRST FLOOR PART A

1/8" = 1'-0"

MOSELEYARCHITECTS
911 N. WEST STREET, SUITE 205 RALEIGH, NORTH CAROLINA 27603
PHONE (919) 840-0091
MOSELEYARCHITECTS.COM

ASHLEY P. DENNIS
REGISTERED ARCHITECT
11711
8/2/24
NORTH CAROLINA
RALEIGH, NC

A

KEY PLAN

PENDER COUNTY SCHOOLS K-8 SCHOOL

Pender County Schools
Highway 210, Hampstead, NC 28443

PROJECT NO: 631310
DATE: AUGUST 2, 2024

REVISIONS	
DATE	DESCRIPTION

REFLECTED CEILING PLAN FIRST FLOOR PART A


A9.1.1

8/2/2024 4:04:54 PM



RCP FIRST FLOOR PART B

1/8" = 1'-0"

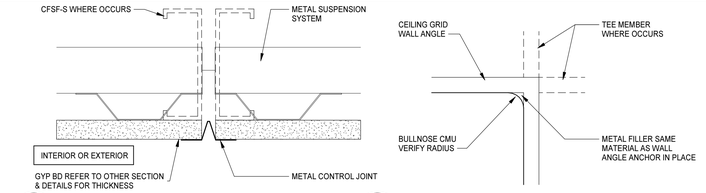

6 CEILING CONTROL JOINT DETAIL

A9.1.2 6" = 1'-0"

4 CEILING GRID BULLNOSE CORNER DETAIL

A9.1.2 3" = 1'-0"

5 OPERABLE PARTITION HEAD DETAIL

A9.1.10 A9.1.2 3" = 1'-0"

3 CEILING/SOFFIT TERMINATION DETAIL

A9.1.2 6" = 1'-0"

REFLECTED CEILING PLAN LEGEND

APPLIES TO DRAWINGS A9.1.1 - A9.1.15

REFER TO M, E & FP DRAWINGS FOR REFLECTED CEILING PLAN SYMBOLS NOT INDICATED BELOW

- A101 / nn'-nn" — SPACE NUMBER / CEILING HEIGHT, AFF UNO
- INTERIOR APPLICATIONS: GYPSUM BOARD CEILING
- EXTERIOR APPLICATIONS: GYPSUM SOFFIT BOARD OR GYPSUM SHEATHING
- 2'-0" x 2'-0" LAY-IN ACOUSTICAL CEILING PANELS IN SUSPENDED GRID
- AP — ACCESS PANEL
- WITH OPENING — EXTERIOR WALL
- WITH OPENING — INTERIOR WALL/PARTITION TO UNDERSIDE OF DECK
- WITH OPENING — INTERIOR WALL/PARTITION TO CAP ABOVE OR TERMINATES ADJACENT TO A RATED HORIZONTAL ASSEMBLY
- WITH OPENING — INTERIOR WALL/PARTITION 4" MIN ABOVE HIGHEST ADJACENT CEILING. IF NECESSARY TO ACHIEVE RESULTS DESIRED, EXTEND WALL HEIGHT SO WALL BRACING IS NOT EXPOSED TO VIEW IN FINISHED SPACES

REFLECTED CEILING PLAN/DETAIL GENERAL NOTES

A. ALL CEILING HEIGHTS SHALL BE 9'-0" AFF UNLESS INDICATED OTHERWISE.

B. DRAWINGS INDICATE GRID LAYOUT DIAGRAMMATICALLY. REFER TO SPECIFICATIONS FOR SPECIFIC GRID LAYOUT CRITERIA AT PERIMETER CONDITIONS THAT MAY DIFFER FROM GRID LAYOUT INDICATED ON DRAWINGS.

C. CENTER CEILING MOUNTED ITEMS WITHIN CEILING PANELS, UNLESS INDICATED OTHERWISE.


D. IF ADDITIONAL SPRINKLER HEADS ARE REQUIRED TO SATISFY CODE OR COVERAGE DENSITIES (OTHER THAN THOSE THAT MAY BE INDICATED), PROVIDE ADDITIONAL SPRINKLER HEADS AT NO ADDITIONAL COST AND OBTAIN APPROVAL OF ARCHITECT FOR LOCATION OF SUCH HEADS, IF ANY.

REFLECTED CEILING PLAN KEYNOTES

REPRESENTED BY n


APPLIES TO DRAWINGS A9.1.1 - A9.1.16

1	CFSF-S
2	5/8" GYP BD, TERMINATE 4" ABV FIN CLG
3	FIN CLG: FINISH AND/OR HEIGHT AFF VARIES
4	GYP BD: EXTEND FULL HEIGHT, UNLESS INDICATED OTHERWISE
5	OPERABLE PARTITION CONT HINGED
6	1 HR CEILING ASSEMBLY - X1
7	1 HR RATED CEILING ASSEMBLY - (2) LAYERS OF 5/8" GYP BOARD (TYP X) OVER MTL STUD
8	COLUMN WRAP STOPS AT UNDERSIDE OF BULKHEAD

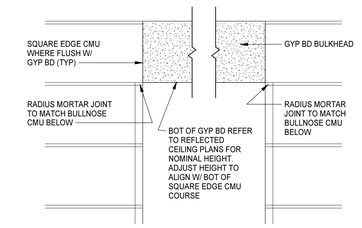

2 TYP BULKHEAD AT CMU WALL

A9.1.2 1 1/2" = 1'-0"

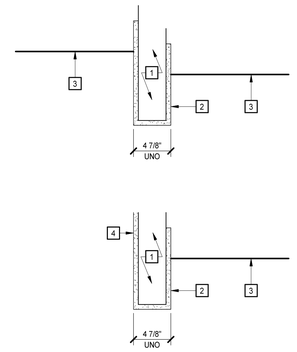

BULKHEAD DETAILS

NO SCALE

MOSELEYARCHITECTS
911 N. WEST STREET, SUITE 205 RALEIGH, NORTH CAROLINA 27603
PHONE (919) 840-0091
MOSELEYARCHITECTS.COM

ASHLEY P. DENNIS — REGISTERED ARCHITECT — 11711 — 8/24 — NORTH CAROLINA — RALEIGH, NC

KEY PLAN

PENDER COUNTY SCHOOLS K-8 SCHOOL

Pender County Schools
Highway 210, Hampstead, NC 28443

PROJECT NO: 631310
DATE: AUGUST 2, 2024

REVISIONS	
DATE	DESCRIPTION

REFLECTED CEILING PLAN FIRST FLOOR PART B

A9.1.2

8/2/2024 4:04:59 PM

REFLECTED CEILING PLAN KEYNOTES

REPRESENTED BY n

APPLIES TO DRAWINGS A9.1.1 - A9.1.16

1	CFSF-S
2	5/8" GYP BD, TERMINATE 4" ABV FIN CLG
3	FIN CLG: FINISH AND/OR HEIGHT AFF VARIES
4	GYP BD: EXTEND FULL HEIGHT, UNLESS INDICATED OTHERWISE
5	OPERABLE PARTITION CONT HINGED
6	1 HR CEILING ASSEMBLY - X1
7	1 HR RATED CEILING ASSEMBLY - (2) LAYERS OF 5/8" GYP BOARD (TYP X) OVER MTL STUD
8	COLUMN WRAP STOPS AT UNDERSIDE OF BULKHEAD



RCP FIRST FLOOR PART C

1/8" = 1'-0"

MOSELEY ARCHITECTS

911 N. WEST STREET, SUITE 205 RALEIGH, NORTH CAROLINA 27603

PHONE (919) 840-0091

MOSELEYARCHITECTS.COM

ASHLEY P. DENNIS — REGISTERED ARCHITECT — 11711 — 8/2/24 — NORTH CAROLINA — RALEIGH, NC

KEY PLAN

PENDER COUNTY SCHOOLS K-8 SCHOOL

Pender County Schools
Highway 210, Hampstead, NC 28443

PROJECT NO: 831310
DATE: AUGUST 2, 2024

REVISIONS	
DATE	DESCRIPTION

REFLECTED CEILING PLAN FIRST FLOOR PART C

A9.1.3

8/2/2024 4:05:06 PM

REFLECTED CEILING PLAN KEYNOTES

REPRESENTED BY n

APPLIES TO DRAWINGS A9.1.1 - A9.1.16

1	CFSF-S
2	5/8" GYP BD, TERMINATE 4" ABV FIN CLG
3	FIN CLG: FINISH AND/OR HEIGHT AFF VARIES
4	GYP BD: EXTEND FULL HEIGHT, UNLESS INDICATED OTHERWISE
5	OPERABLE PARTITION CONT HINGED
6	1 HR CEILING ASSEMBLY - X1
7	1 HR RATED CEILING ASSEMBLY - (2) LAYERS OF 5/8" GYP BOARD (TYP X) OVER MTL STUD
8	COLUMN WRAP STOPS AT UNDERSIDE OF BULKHEAD



N

RCP FIRST FLOOR PART D

1/8" = 1'-0"

MOSELEY ARCHITECTS

911 N. WEST STREET, SUITE 205 RALEIGH, NORTH CAROLINA 27603
PHONE (919) 840-0091
MOSELEYARCHITECTS.COM

ASHLEY P. DENNIS
REGISTERED ARCHITECT
11711
8/2/24
NORTH CAROLINA
RALEIGH, NC

D

KEY PLAN

PENDER COUNTY SCHOOLS K-8 SCHOOL

Pender County Schools
Highway 210, Hampstead, NC 28443

PROJECT NO: 631310
DATE: AUGUST 2, 2024

REVISIONS	
DATE	DESCRIPTION

REFLECTED CEILING PLAN FIRST PART D

A9.1.4

8/2/2024 4:05:12 PM

REFLECTED CEILING PLAN KEYNOTES

REPRESENTED BY n

APPLIES TO DRAWINGS A9.1.1 - A9.1.16

1	CFSF-S
2	5/8" GYP BD, TERMINATE 4" ABV FIN CLG
3	FIN CLG: FINISH AND/OR HEIGHT AFF VARIES
4	GYP BD: EXTEND FULL HEIGHT, UNLESS INDICATED OTHERWISE
5	OPERABLE PARTITION CONT HINGED
6	1 HR CEILING ASSEMBLY - X1
7	1 HR RATED CEILING ASSEMBLY - (2) LAYERS OF 5/8" GYP BOARD (TYP X) OVER MTL STUD
8	COLUMN WRAP STOPS AT UNDERSIDE OF BULKHEAD



RCP FIRST FLOOR PART E

1/8" = 1'-0"

MOSELEYARCHITECTS

911 N. WEST STREET, SUITE 205 RALEIGH, NORTH CAROLINA 27603
PHONE (919) 840-0091
MOSELEYARCHITECTS.COM

ASHLEY P. DENNIS
REGISTERED ARCHITECT
11711
8/2/24
NORTH CAROLINA
RALEIGH, NC

KEY PLAN

PENDER COUNTY SCHOOLS K-8 SCHOOL

Pender County Schools
Highway 210, Hampstead, NC 28443

PROJECT NO: 631310
DATE: AUGUST 2, 2024

REVISIONS	
DATE	DESCRIPTION

REFLECTED CEILING PLAN FIRST FLOOR PART E

A9.1.5

8/2/2024 4:05:18 PM

REFLECTED CEILING PLAN KEYNOTES

REPRESENTED BY n

APPLIES TO DRAWINGS A9.1.1 - A9.1.16

1	CFSF-S
2	5/8" GYP BD, TERMINATE 4" ABV FIN CLG
3	FIN CLG: FINISH AND/OR HEIGHT AFF VARIES
4	GYP BD: EXTEND FULL HEIGHT, UNLESS INDICATED OTHERWISE
5	OPERABLE PARTITION CONT HINGED
6	1 HR CEILING ASSEMBLY - X1
7	1 HR RATED CEILING ASSEMBLY - (2) LAYERS OF 5/8" GYP BOARD (TYP X) OVER MTL STUD
8	COLUMN WRAP STOPS AT UNDERSIDE OF BULKHEAD



N RCP FIRST FLOOR PART F

1/8" = 1'-0"

MOSELEY ARCHITECTS

911 N. WEST STREET, SUITE 205 RALEIGH, NORTH CAROLINA 27603

PHONE (919) 840-0091

MOSELEYARCHITECTS.COM

ASHLEY P. DENNIS — REGISTERED ARCHITECT — 11711 — 8/2/24 — NORTH CAROLINA — RALEIGH, NC

F

KEY PLAN

PENDER COUNTY SCHOOLS K-8 SCHOOL

Pender County Schools
Highway 210, Hampstead, NC 28443

PROJECT NO: 631310
DATE: AUGUST 2, 2024

REVISIONS

DATE	DESCRIPTION

REFLECTED CEILING PLAN FIRST FLOOR PART F

A9.1.6

8/2/2024 4:05:26 PM



REFLECTED CEILING PLAN KEYNOTES

REPRESENTED BY n

APPLIES TO DRAWINGS A9.1.1 - A9.1.16

1	CFSF-S
2	5/8" GYP BD, TERMINATE 4" ABV FIN CLG
3	FIN CLG: FINISH AND/OR HEIGHT AFF VARIES
4	GYP BD: EXTEND FULL HEIGHT, UNLESS INDICATED OTHERWISE
5	OPERABLE PARTITION CONT HINGED
6	1 HR CEILING ASSEMBLY - X1
7	1 HR RATED CEILING ASSEMBLY - (2) LAYERS OF 5/8" GYP BOARD (TYP X) OVER MTL STUD
8	COLUMN WRAP STOPS AT UNDERSIDE OF BULKHEAD

N

RCP FIRST FLOOR PART G

1/8" = 1'-0"

MOSELEYARCHITECTS
911 N. WEST STREET, SUITE 205 RALEIGH, NORTH CAROLINA 27603
PHONE (919) 840-0091
MOSELEYARCHITECTS.COM

ASHLEY P. DENNIS
REGISTERED ARCHITECT
11711
8/2/24
NORTH CAROLINA
RALEIGH, NC

G

KEY PLAN

PENDER COUNTY SCHOOLS K-8 SCHOOL

Pender County Schools
Highway 210, Hampstead, NC 28443

PROJECT NO: 631310
DATE: AUGUST 2, 2024

REVISIONS	
DATE	DESCRIPTION

REFLECTED CEILING PLAN FIRST FLOOR PART G

A9.1.7

8/2/2024 4:05:32 PM

REFLECTED CEILING PLAN KEYNOTES

REPRESENTED BY n

APPLIES TO DRAWINGS A9.1.1 - A9.1.16

1	CFSF-S
2	5/8" GYP BD, TERMINATE 4" ABV FIN CLG
3	FIN CLG: FINISH AND/OR HEIGHT AFF VARIES
4	GYP BD: EXTEND FULL HEIGHT, UNLESS INDICATED OTHERWISE
5	OPERABLE PARTITION CONT HINGED
6	1 HR CEILING ASSEMBLY - X1
7	1 HR RATED CEILING ASSEMBLY - (2) LAYERS OF 5/8" GYP BOARD (TYP X) OVER MTL STUD
8	COLUMN WRAP STOPS AT UNDERSIDE OF BULKHEAD



RCP FIRST FLOOR PART H

1/8" = 1'-0"

MOSELEY ARCHITECTS

911 N. WEST STREET, SUITE 205 RALEIGH, NORTH CAROLINA 27603

PHONE (919) 840-0091

MOSELEYARCHITECTS.COM

ASHLEY P. DENNIS — REGISTERED ARCHITECT — 11711 — 8/2/24 — NORTH CAROLINA — RALEIGH, NC

KEY PLAN

PENDER COUNTY SCHOOLS K-8 SCHOOL

Pender County Schools

Highway 210, Hampstead, NC 28443

PROJECT NO: 831310

DATE: AUGUST 2, 2024

REVISIONS

DATE	DESCRIPTION

REFLECTED CEILING PLAN FIRST FLOOR PART H

A9.1.8


8/2/2024 4:05:37 PM

REFLECTED CEILING PLAN KEYNOTES

REPRESENTED BY n

APPLIES TO DRAWINGS A9.1.1 - A9.1.16

1	CFSF-S
2	5/8" GYP BD, TERMINATE 4" ABV FIN CLG
3	FIN CLG: FINISH AND/OR HEIGHT AFF VARIES
4	GYP BD: EXTEND FULL HEIGHT, UNLESS INDICATED OTHERWISE
5	OPERABLE PARTITION CONT HINGED
6	1 HR CEILING ASSEMBLY - X1
7	1 HR RATED CEILING ASSEMBLY - (2) LAYERS OF 5/8" GYP BOARD (TYP X) OVER MTL STUD
8	COLUMN WRAP STOPS AT UNDERSIDE OF BULKHEAD

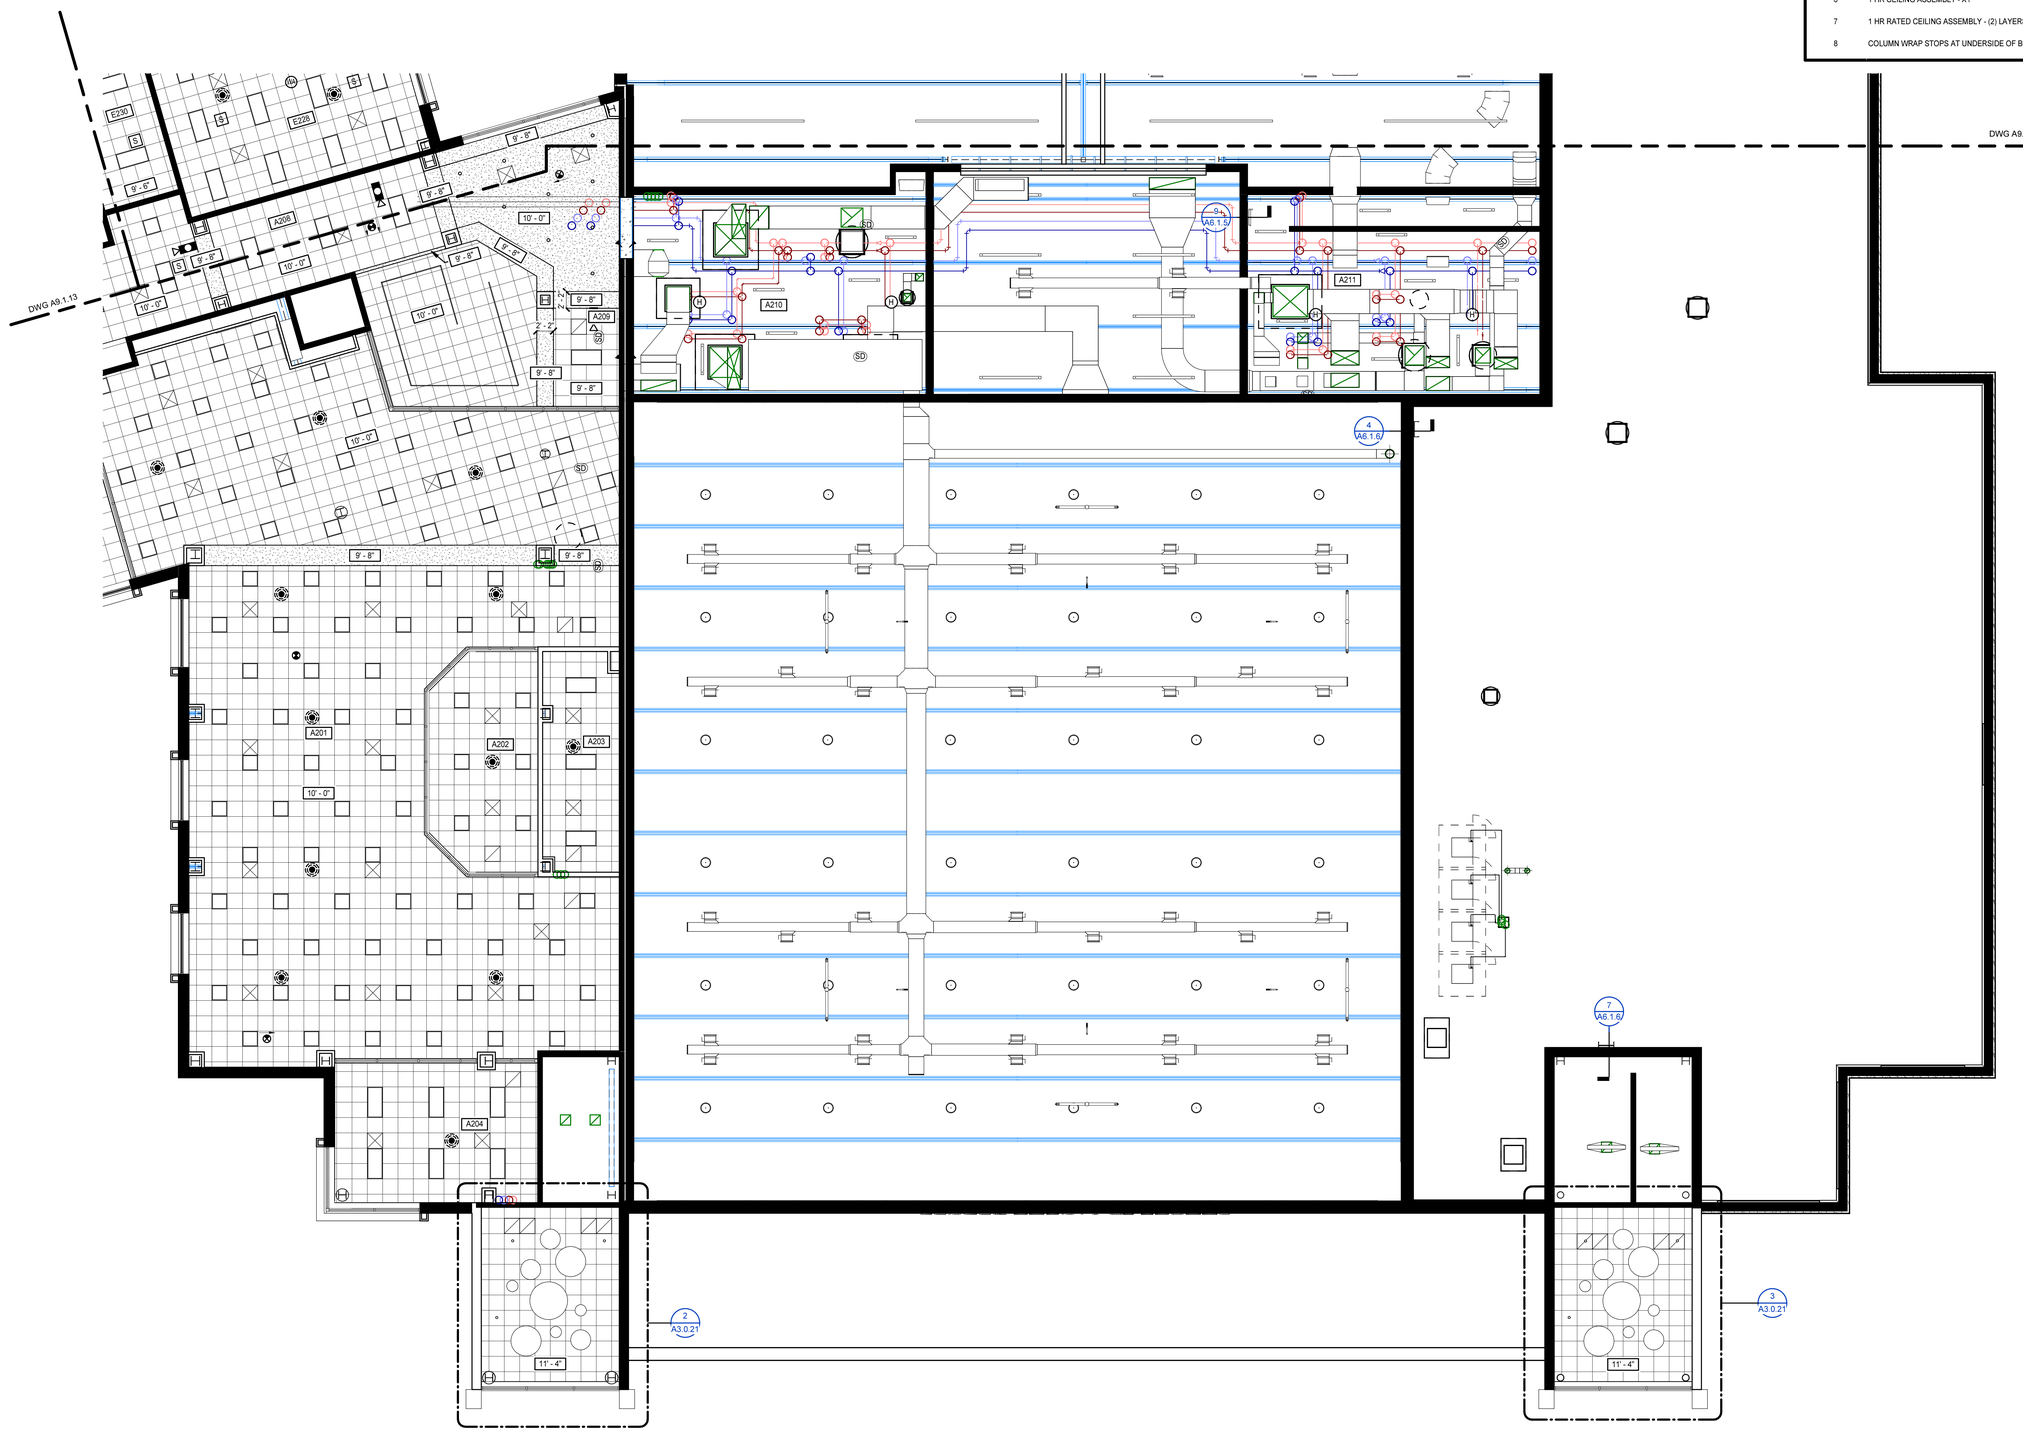

N

RCP SECOND FLOOR PART A

1/8" = 1'-0"

MOSELEY ARCHITECTS

911 N. WEST STREET, SUITE 205 RALEIGH, NORTH CAROLINA 27603

PHONE (919) 840-0091

MOSELEYARCHITECTS.COM

ASHLEY P. DENNIS — REGISTERED ARCHITECT — 11711 — 8/2/24 — NORTH CAROLINA — RALEIGH, NC

KEY PLAN

PENDER COUNTY SCHOOLS K-8 SCHOOL

Pender County Schools
Highway 210, Hampstead, NC 28443

PROJECT NO: 831310
DATE: AUGUST 2, 2024

REVISIONS

DATE	DESCRIPTION

REFLECTED CEILING PLAN SECOND FLOOR PART A

A9.1.9


8/2/2024 4:05:42 PM

REFLECTED CEILING PLAN KEYNOTES

REPRESENTED BY n

APPLIES TO DRAWINGS A9.1.1 - A9.1.16

1	CFSF-S
2	5/8" GYP BD, TERMINATE 4" ABV FIN CLG
3	FIN CLG: FINISH AND/OR HEIGHT AFF VARIES
4	GYP BD: EXTEND FULL HEIGHT, UNLESS INDICATED OTHERWISE
5	OPERABLE PARTITION CONT HINGED
6	1 HR CEILING ASSEMBLY - X1
7	1 HR RATED CEILING ASSEMBLY - (2) LAYERS OF 5/8" GYP BOARD (TYP X) OVER MTL STUD
8	COLUMN WRAP STOPS AT UNDERSIDE OF BULKHEAD

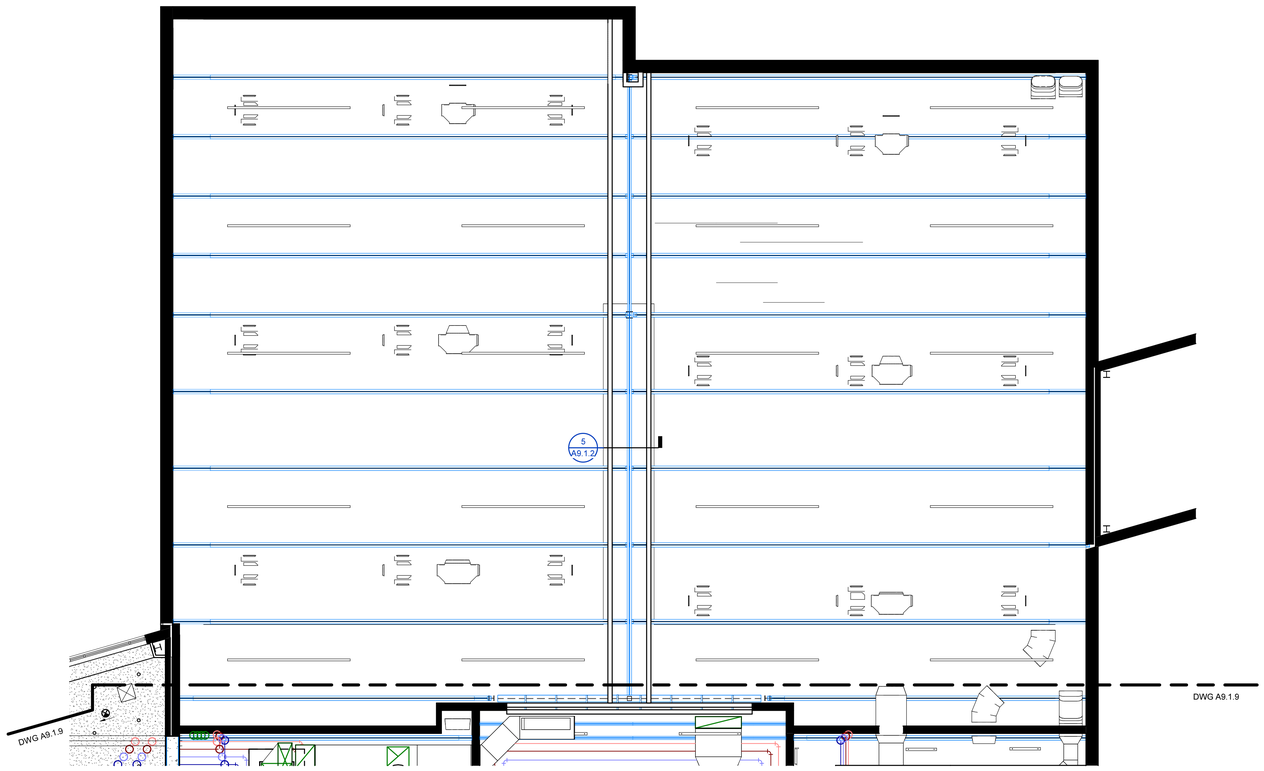

RCP SECOND FLOOR PART B

1/8" = 1'-0"

MOSELEYARCHITECTS
911 N. WEST STREET, SUITE 205 RALEIGH, NORTH CAROLINA 27603
PHONE (919) 840-0091
MOSELEYARCHITECTS.COM

ASHLEY P. DENNIS
REGISTERED ARCHITECT
11711
8/2/24
NORTH CAROLINA
RALEIGH, NC



KEY PLAN

PENDER COUNTY SCHOOLS K-8 SCHOOL

Pender County Schools
Highway 210, Hampstead, NC 28443

PROJECT NO: 631310
DATE: AUGUST 2, 2024

REVISIONS	
DATE	DESCRIPTION

REFLECTED CEILING PLAN SECOND FLOOR PART B

A9.1.10

8/2/2024 4:05:45 PM

REFLECTED CEILING PLAN KEYNOTES

REPRESENTED BY n

APPLIES TO DRAWINGS A9.1.1 - A9.1.16

1	CFSF-S
2	5/8" GYP BD, TERMINATE 4" ABV FIN CLG
3	FIN CLG: FINISH AND/OR HEIGHT AFF VARIES
4	GYP BD: EXTEND FULL HEIGHT, UNLESS INDICATED OTHERWISE
5	OPERABLE PARTITION CONT HINGED
6	1 HR CEILING ASSEMBLY - X1
7	1 HR RATED CEILING ASSEMBLY - (2) LAYERS OF 5/8" GYP BOARD (TYP X) OVER MTL STUD
8	COLUMN WRAP STOPS AT UNDERSIDE OF BULKHEAD



N

RCP SECOND FLOOR PART C

1/8" = 1'-0"

MOSELEY ARCHITECTS

911 N. WEST STREET, SUITE 205 RALEIGH, NORTH CAROLINA 27603

PHONE (919) 840-0091

MOSELEYARCHITECTS.COM

ASHLEY P. DENNIS
REGISTERED ARCHITECT
11711
8/2/24
NORTH CAROLINA
RALEIGH, NC

KEY PLAN

PENDER COUNTY SCHOOLS K-8 SCHOOL

Pender County Schools
Highway 210, Hampstead, NC 28443

PROJECT NO: 631310
DATE: AUGUST 2, 2024

REVISIONS	
DATE	DESCRIPTION

REFLECTED CEILING PLAN SECOND FLOOR PART C

A9.1.11

8/2/2024 4:05:52 PM

REFLECTED CEILING PLAN KEYNOTES

REPRESENTED BY n

APPLIES TO DRAWINGS A9.1.1 - A9.1.16

1	CFSF-S
2	5/8" GYP BD, TERMINATE 4" ABV FIN CLG
3	FIN CLG: FINISH AND/OR HEIGHT AFF VARIES
4	GYP BD: EXTEND FULL HEIGHT, UNLESS INDICATED OTHERWISE
5	OPERABLE PARTITION CONT HINGED
6	1 HR CEILING ASSEMBLY - X1
7	1 HR RATED CEILING ASSEMBLY - (2) LAYERS OF 5/8" GYP BOARD (TYP X) OVER MTL STUD
8	COLUMN WRAP STOPS AT UNDERSIDE OF BULKHEAD



RCP SECOND FLOOR PART D

1/8" = 1'-0"

MOSELEYARCHITECTS

911 N. WEST STREET, SUITE 205 RALEIGH, NORTH CAROLINA 27603
PHONE (919) 840-0091
MOSELEYARCHITECTS.COM

ASHLEY P. DENNIS
REGISTERED ARCHITECT
11711
8/2/24
NORTH CAROLINA
RALEIGH, NC

KEY PLAN

PENDER COUNTY SCHOOLS K-8 SCHOOL

Pender County Schools
Highway 210, Hampstead, NC 28443

PROJECT NO: 631310
DATE: AUGUST 2, 2024

REVISIONS

DATE	DESCRIPTION

REFLECTED CEILING PLAN SECOND FLOOR PART D

A9.1.12

8/2/2024 4:05:59 PM

REFLECTED CEILING PLAN KEYNOTES

REPRESENTED BY n

APPLIES TO DRAWINGS A9.1.1 - A9.1.16

1	CFSF-S
2	5/8" GYP BD, TERMINATE 4" ABV FIN CLG
3	FIN CLG: FINISH AND/OR HEIGHT AFF VARIES
4	GYP BD: EXTEND FULL HEIGHT, UNLESS INDICATED OTHERWISE
5	OPERABLE PARTITION CONT HINGED
6	1 HR CEILING ASSEMBLY - X1
7	1 HR RATED CEILING ASSEMBLY - (2) LAYERS OF 5/8" GYP BOARD (TYP X) OVER MTL STUD
8	COLUMN WRAP STOPS AT UNDERSIDE OF BULKHEAD



N

RCP SECOND FLOOR PART E

1/8" = 1'-0"

MOSELEY ARCHITECTS

911 N. WEST STREET, SUITE 205 RALEIGH, NORTH CAROLINA 27603

PHONE (919) 840-0091

MOSELEYARCHITECTS.COM

ASHLEY P. DENNIS
REGISTERED ARCHITECT
11711
8/2/24
NORTH CAROLINA
RALEIGH, NC

E

KEY PLAN

PENDER COUNTY SCHOOLS K-8 SCHOOL

Pender County Schools
Highway 210, Hampstead, NC 28443

PROJECT NO: 631310
DATE: AUGUST 2, 2024

REVISIONS	
DATE	DESCRIPTION

REFLECTED CEILING PLAN SECOND FLOOR PART E

A9.1.13

8/2/2024 4:06:06 PM



REFLECTED CEILING PLAN KEYNOTES

REPRESENTED BY [n]

APPLIES TO DRAWINGS A9.1.1 - A9.1.16

1	CFSF-S
2	5/8" GYP BD, TERMINATE 4" ABV FIN CLG
3	FIN CLG: FINISH AND/OR HEIGHT AFF VARIES
4	GYP BD: EXTEND FULL HEIGHT, UNLESS INDICATED OTHERWISE
5	OPERABLE PARTITION CONT HINGED
6	1 HR CEILING ASSEMBLY - X1
7	1 HR RATED CEILING ASSEMBLY - (2) LAYERS OF 5/8" GYP BOARD (TYP X) OVER MTL STUD
8	COLUMN WRAP STOPS AT UNDERSIDE OF BULKHEAD

N

RCP SECOND FLOOR PART F

1/8" = 1'-0"

MOSELEYARCHITECTS
911 N. WEST STREET, SUITE 205 RALEIGH, NORTH CAROLINA 27603
PHONE (919) 840-0091
MOSELEYARCHITECTS.COM

ASHLEY P. DENNIS
REGISTERED ARCHITECT
11711
8/2/24
NORTH CAROLINA
RALEIGH, NC

F

KEY PLAN

PENDER COUNTY SCHOOLS K-8 SCHOOL

Pender County Schools
Highway 210, Hampstead, NC 28443

PROJECT NO: 631310
DATE: AUGUST 2, 2024

REVISIONS

DATE	DESCRIPTION

REFLECTED CEILING PLAN SECOND FLOOR PART F

A9.1.14


8/2/2024 4:06:13 PM

REFLECTED CEILING PLAN KEYNOTES

REPRESENTED BY n

APPLIES TO DRAWINGS A9.1.1 - A9.1.16

1	CFSF-S
2	5/8" GYP BD, TERMINATE 4" ABV FIN CLG
3	FIN CLG: FINISH AND/OR HEIGHT AFF VARIES
4	GYP BD: EXTEND FULL HEIGHT, UNLESS INDICATED OTHERWISE
5	OPERABLE PARTITION CONT HINGED
6	1 HR CEILING ASSEMBLY - X1
7	1 HR RATED CEILING ASSEMBLY - (2) LAYERS OF 5/8" GYP BOARD (TYP X) OVER MTL STUD
8	COLUMN WRAP STOPS AT UNDERSIDE OF BULKHEAD

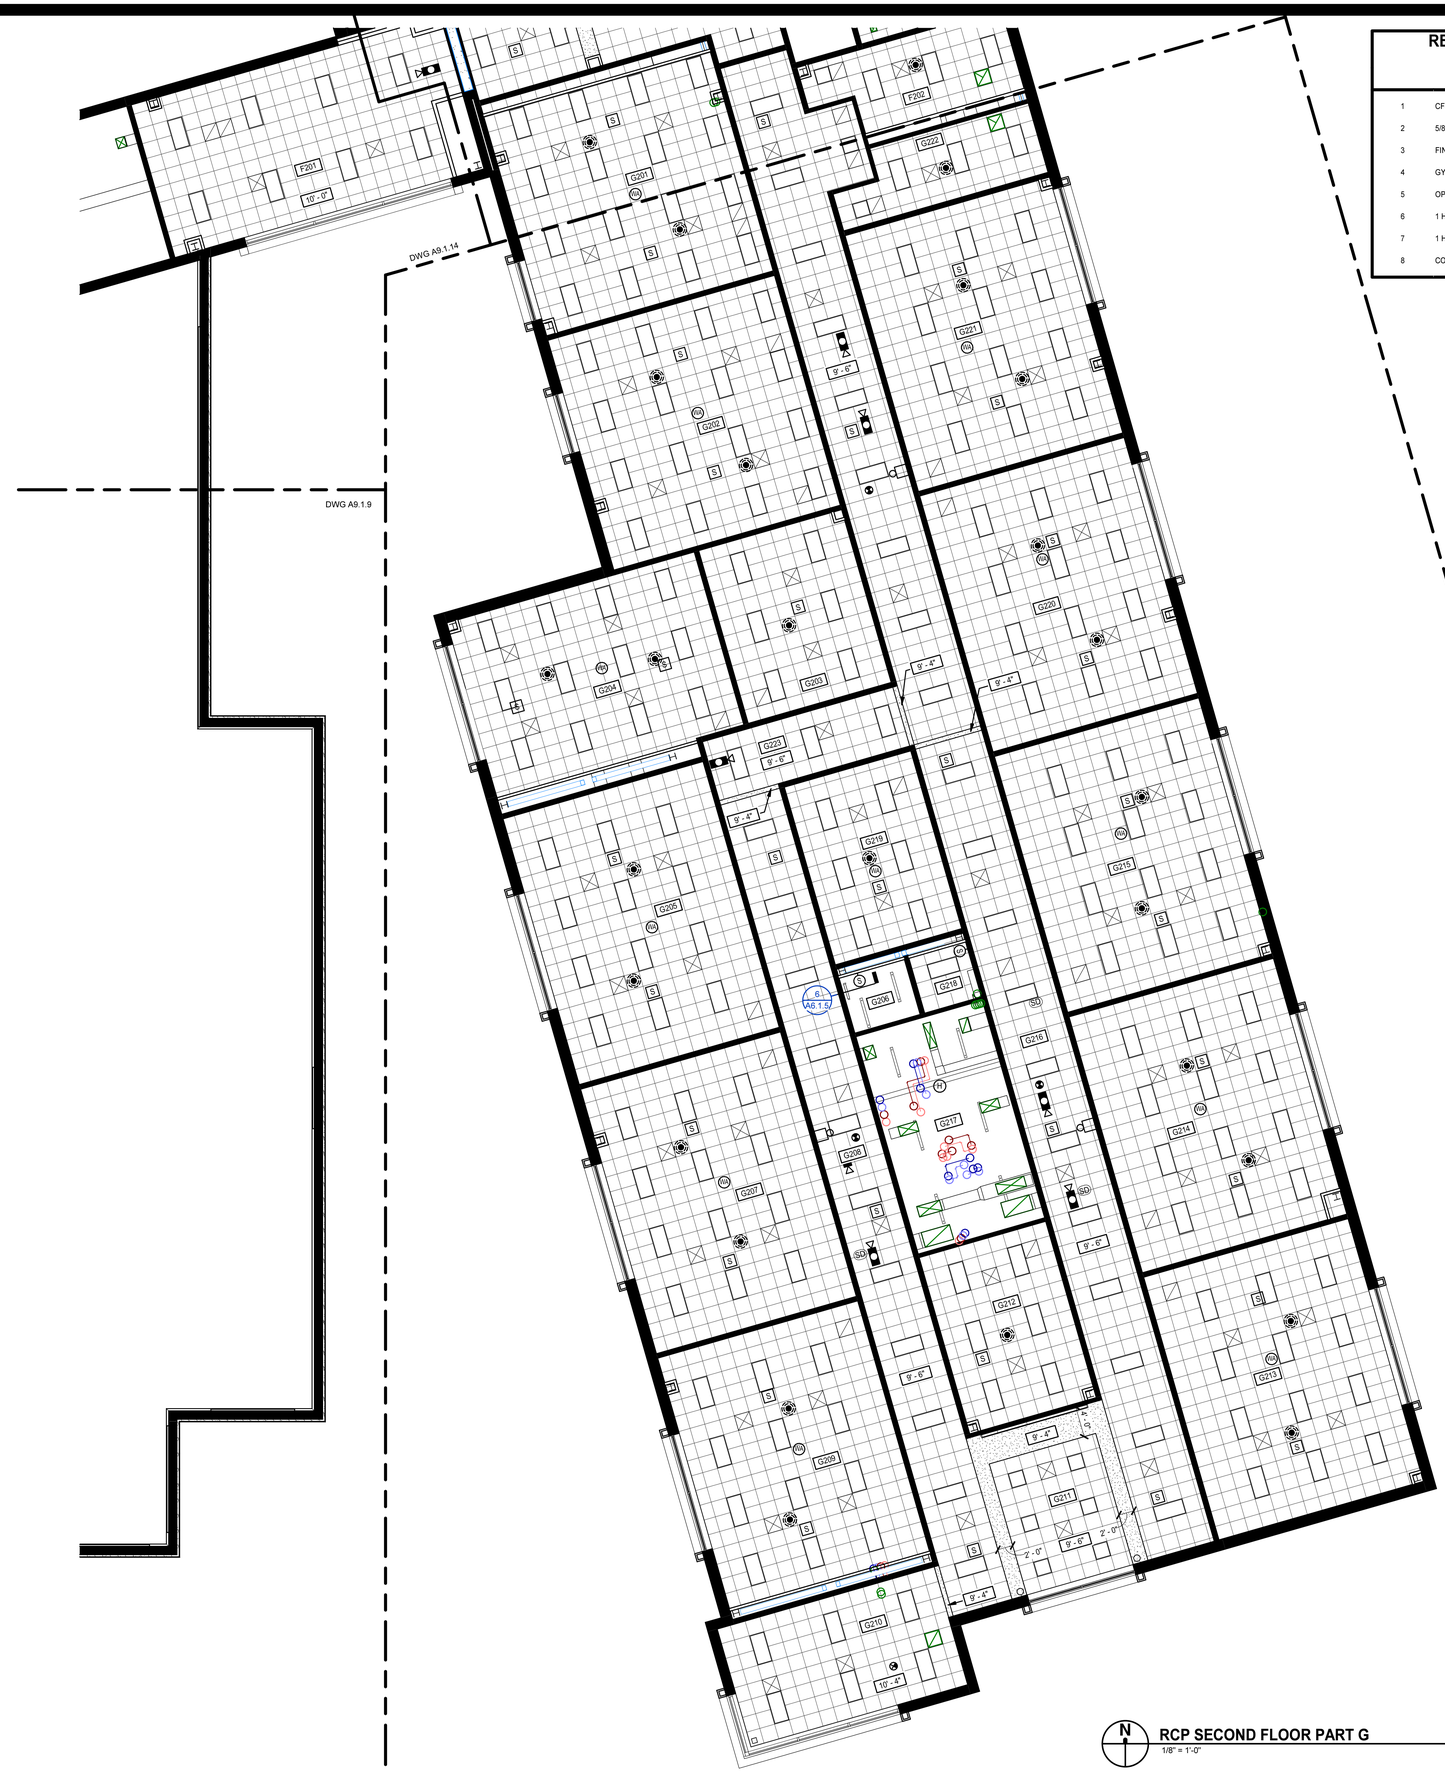

RCP SECOND FLOOR PART G

1/8" = 1'-0"

MOSELEY ARCHITECTS

911 N. WEST STREET, SUITE 205 RALEIGH, NORTH CAROLINA 27603

PHONE (919) 840-0091

MOSELEYARCHITECTS.COM

ASHLEY P. DENNIS
REGISTERED ARCHITECT
11711
8/2/24
NORTH CAROLINA
RALEIGH, NC

KEY PLAN

PENDER COUNTY SCHOOLS K-8 SCHOOL

Pender County Schools
Highway 210, Hampstead, NC 28443

PROJECT NO: 631310
DATE: AUGUST 2, 2024

REVISIONS	
DATE	DESCRIPTION

REFLECTED CEILING PLAN SECOND FLOOR PART G

A9.1.15

8/2/2024 4:06:19 PM



RCP SECOND FLOOR PART H
1/8" = 1'-0"

REFLECTED CEILING PLAN KEYNOTES

REPRESENTED BY n

APPLIES TO DRAWINGS A9.1.1 - A9.1.16

1	CFSF-S
2	5/8" GYP BD, TERMINATE 4" ABV FIN CLG
3	FIN CLG: FINISH AND/OR HEIGHT AFF VARIES
4	GYP BD: EXTEND FULL HEIGHT, UNLESS INDICATED OTHERWISE
5	OPERABLE PARTITION CONT HINGED
6	1 HR CEILING ASSEMBLY - X1
7	1 HR RATED CEILING ASSEMBLY - (2) LAYERS OF 5/8" GYP BOARD (TYP X) OVER MTL STUD
8	COLUMN WRAP STOPS AT UNDERSIDE OF BULKHEAD

MOSELEYARCHITECTS
911 N. WEST STREET, SUITE 205 RALEIGH, NORTH CAROLINA 27603
PHONE (919) 840-0091
MOSELEYARCHITECTS.COM

ASHLEY P. DENNIS
REGISTERED ARCHITECT
11711
8/2/24
NORTH CAROLINA
RALEIGH, NC

KEY PLAN

PENDER COUNTY SCHOOLS K-8 SCHOOL

Pender County Schools
Highway 210, Hampstead, NC 28443


PROJECT NO: 631310
DATE: AUGUST 2, 2024

REVISIONS	
DATE	DESCRIPTION

REFLECTED CEILING PLAN SECOND FLOOR PART H

A9.1.16

8/2/2024 4:06:25 PM

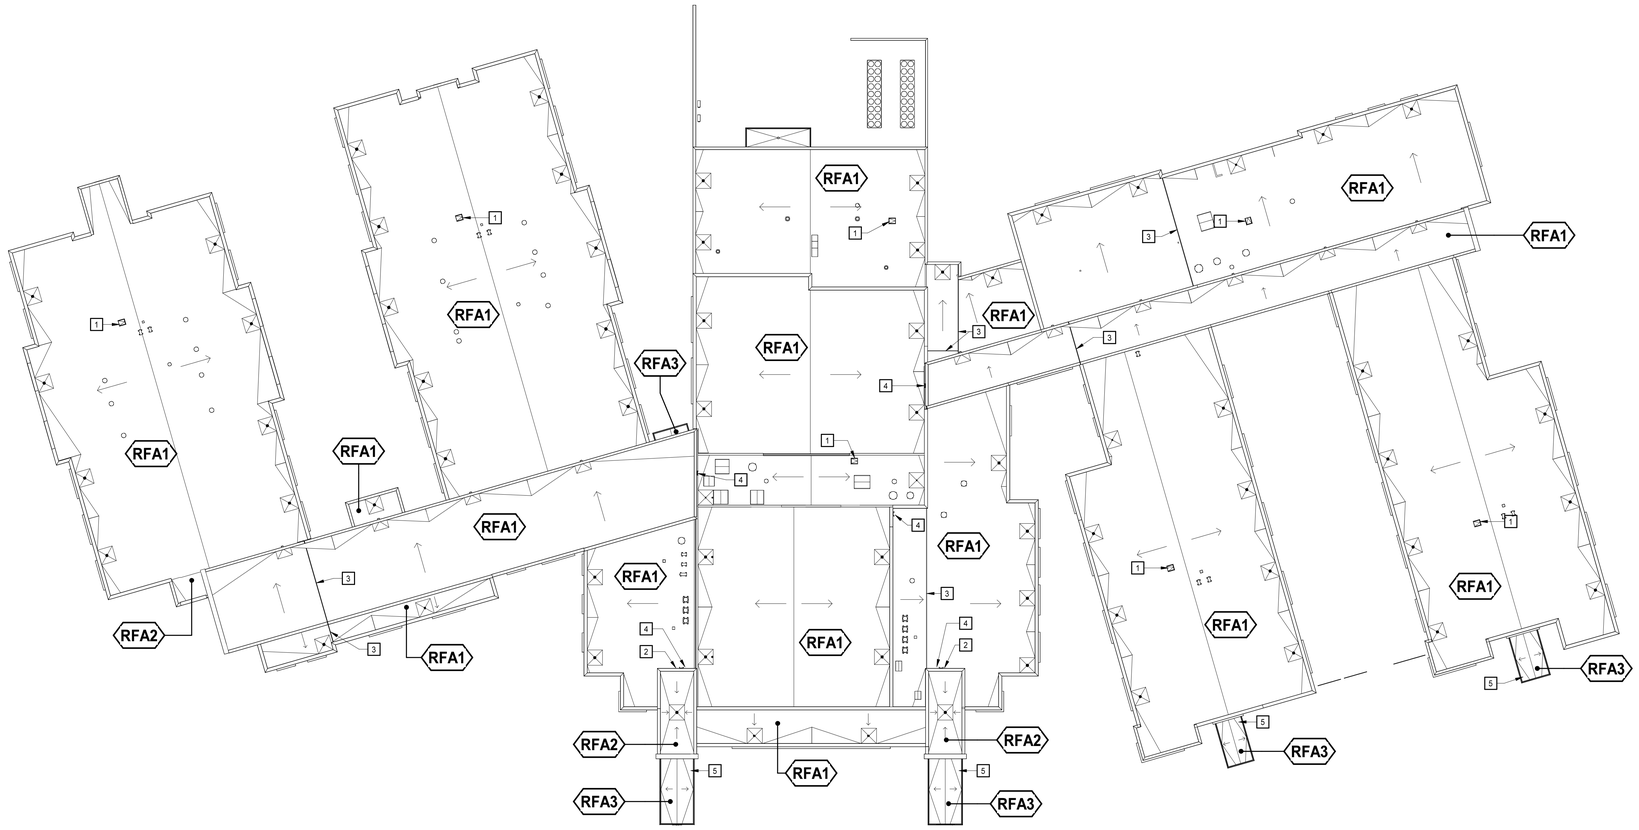

ROOF PLAN
1/32" = 1'-0"

ROOF PLAN LEGEND
APPLIES TO DRAWINGS A10.1.1 - A10.1.n

REFER TO M, E & FP DRAWINGS FOR ROOF SYMBOLS NOT INDICATED BELOW.

- PRIMARY ROOF DRAIN AND SUMP (4'-0" × 4'-0", 3'-0" UNO)
- SECONDARY/EMERGENCY OVERFLOW (WHERE OCCURS)
- DS — GUTTER AND DOWNSPOUT (RECTANGULAR SHOWN, MAY BE ROUND IF SPECIFIED)
- ROOF ACCESS HATCH
- SCUPPER
- CRICKET
- WALKWAY PATH
- INDICATES DIRECTION OF ROOF ASSEMBLY SLOPE

ROOF PLAN GENERAL NOTES

A. ALL ROOF ASSEMBLIES: RFA1, UNO.

B. ROOF PLAN DOES NOT INDICATE ALL EQUIPMENT AND PENETRATIONS. REFER TO OTHER DISCIPLINE'S DRAWINGS FOR QUANTITIES AND LOCATIONS OF ROOFTOP EQUIPMENT AND ASSOCIATED PENETRATIONS.

C. COORDINATE LOCATION AND SIZE OF ROOF OPENINGS AND ASSOCIATED PENETRATIONS WITH STRUCTURE.

D. ROOF DETAILS MAY NOT ENTIRELY REPRESENT ACTUAL CONSTRUCTION CONDITIONS. ACTUAL DETAIL ASSEMBLIES SHALL BE APPROVED BY ROOFING MANUFACTURER.

E. ROOF PLAN DOES NOT INDICATE ALL ROOFING DETAILS (INCLUDING BUT NOT LIMITED TO ROOF DRAINS; VTR; CURBS; EXPANSION JOINTS; ROOF HATCHES). PROVIDE MFR'S DETAILS AS REQUIRED TO SUIT SPECIFIC APPLICATION AND SPECIFICATIONS.

F. PROVIDE CRICKETS AT DRAINS, WALLS, CURBS, MECHANICAL EQUIPMENT, AND OTHER OBSTRUCTIONS SUCH THAT 1/4" PER FOOT MINIMUM POSITIVE DRAINAGE SLOPE IS MAINTAINED AT ALL SUCH AREAS.


G. PROVIDE DOUBLE-LAYER OF MEMBRANE ROOFING MATERIAL UNDER SPLASH BLOCKS.

H. CENTER ALL PENETRATIONS BETWEEN RIBS OF METAL ROOFING. PIPING, DUCTWORK AND CURBS SHALL BE OFFSET AS REQUIRED TO ACHIEVE PENETRATIONS CENTERED BETWEEN RIBS.

ROOF PLAN KEYNOTES
REPRESENTED BY n

APPLIES TO DRAWINGS A10.1

1	ROOF HATCH
2	OVERFLOW SCUPPER
3	BUILDING EXPANSION JOINT
4	ROOF ACCESS LADDER
5	CRICKETS

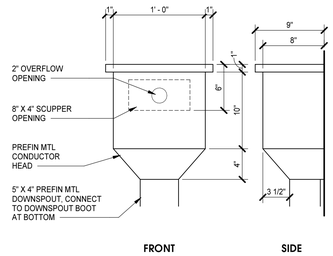

1 / A4.1.2 A10.1 **CONDUCTOR HEAD DETAIL**
1 1/2" = 1'-0"

ROOF ASSEMBLIES
APPLIES TO A10.1.n AND A10.2.n SERIES OF DRAWINGS
REPRESENTED BY n

MARK	FIRE RATED ASSEMBLY (REFER TO LS1.1 FOR LEGEND)	REMARKS	INFORMATION (ROOF ASSEMBLIES ARE SHOWN DIAGRAMMATICALLY. REFER TO SPECS FOR REQUIRED R-VALUE AND MATERIAL THICKNESS)
RFA1			ROOF MEMBRANE; COVERBOARD; ROOF INSULATION; DECK SURFACE
RFA2			ROOF MEMBRANE; COVERBOARD; TAPERED ROOF INSULATION; ROOF INSULATION BASE LAYERS; DECK SURFACE
RFA3		EXTERIOR CANOPY LOCATIONS	ROOF MEMBRANE; COVERBOARD; TAPERED ROOF INSULATION; DECK SURFACE

MOSELEY ARCHITECTS
911 N. WEST STREET, SUITE 205 RALEIGH, NORTH CAROLINA 27603
PHONE (919) 840-0091
MOSELEYARCHITECTS.COM

ASHLEY P. DENNIS — REGISTERED ARCHITECT — 11711 — 8/2/24 — NORTH CAROLINA — RALEIGH, NC

D E B F C A G H

KEY PLAN

PENDER COUNTY SCHOOLS K-8 SCHOOL

Pender County Schools
Highway 210, Hampstead, NC 28443

PROJECT NO: 631310
DATE: AUGUST 2, 2024

REVISIONS	
DATE	DESCRIPTION

ROOF PLAN

A10.1

8/2/2024 4:06:31 PM