DOOR SCHEDULE

DOOR NO.	ROOM NAME	Sheet	PAIR	DOOR							FRAME						EXT	FIRE RATING	PH	HARDWARE GROUP	COMMENTS
					SIZE									DETAIL							
				TYPE	WIDTH	HEIGHT	THICKNESS	GLASS TYPE	MATERIAL	FINISH	TYPE	MATERIAL	FINISH	HEAD	JAMB	SILL					
1001A	VESTIBULE	A-101Bn	---	SF	3'-0"	8'-6"			ALUM	CLR	A	ALUM	CLR	G4 / A-631	A1 / A-511	C4 / A-631	YES	---	YES	01	AUTO DOOR OPERATOR
1001B	VESTIBULE	A-101Bn	---	SF	3'-0"	8'-6"			ALUM	CLR	A	ALUM	CLR	G4 / A-631	A1 / A-511	C4 / A-631	YES	---	YES	02	
1001C	VESTIBULE	A-101Bn	---	SF	3'-0"	8'-6"			ALUM	CLR	A	ALUM	CLR	G4 / A-631	A1 / A-511	C4 / A-631	YES	---	YES	02	
1001D	VESTIBULE	A-101Bn	---	SF	3'-0"	8'-6"			ALUM	CLR	A	ALUM	CLR	G4 / A-631	A1 / A-511	C4 / A-631	YES	---	YES	02	
1001E	VESTIBULE	A-101Bn	---	SF	3'-0"	8'-6"			ALUM	CLR	A	ALUM	CLR	G4 / A-631	H1 / A-511	C4 / A-631	---	---	YES	03	
1001F	VESTIBULE	A-101Bn	---	SF	3'-0"	8'-6"			ALUM	CLR	A	ALUM	CLR	G4 / A-631	H1 / A-511	C4 / A-631	---			04	
1001G	VESTIBULE	A-101Bn	---	SF	3'-0"	8'-6"			ALUM	CLR	A	ALUM	CLR	G4 / A-631	H1 / A-511	C4 / A-631	---	---	YES	04	
1001H	VESTIBULE	A-101Bn	---	SF	3'-0"	8'-6"			ALUM	CLR	A	ALUM	CLR	G4 / A-631	H1 / A-511	C4 / A-631	---			04	
1002A	TOILET	A-101A	---	FL	3'-0"	7'-0"	1 3/4"	---	SCW	WDST-1	A	HM	PT-2	G1 / A-611	C1 / A-611	A1 / A-611	---	---	---	43	
1100C	COMMONS CORRIDOR	A-101A	---	NL	3'-0"	7'-0"	1 3/4"		SCW	WDST-1	A	HM	PT-2	G1 / A-611	C1 / A-611	A1 / A-611	---	---	---	07	
1101	PARENT CENTER	A-101A	---	NL	3'-0"	7'-0"	1 3/4"	---	SCW	WDST-1	A	HM	PT-2	G1 / A-611	C1 / A-611	A1 / A-611	---	---	---	18	
1102A	RECEPTION	A-101A	---	SF	3'-0"	8'-6"			ALUM	CLR	A	ALUM	CLR	G4 / A-631	C15, H15 / A-511	C4 / A-631	---	---	---	06	
1102B	RECEPTION	A-101A	---	SF	3'-0"	8'-6"			ALUM	CLR	A	ALUM	CLR	G4 / A-631	C15 / A-511	C4 / A-631	---	---	---	05	
1102C	CORRIDOR	A-101A	---	NL	3'-0"	7'-0"	1 3/4"		SCW	WDST-1	A	HM	PT-2	G1 / A-611	C1 / A-611	A1 / A-611				55	
1103A	WORKROOM	A-101A	---	NL	3'-0"	7'-0"	1 3/4"		SCW	WDST-1	A	HM	PT-2	G1 / A-611	C1 / A-611	A1 / A-611	---	---	---	56	
1103B	WORKROOM	A-101A	---	NL	3'-0"	7'-0"	1 3/4"	---	SCW	WDST-1	A	HM	PT-2	G1 / A-611	C1 / A-611	A1 / A-611	---	---	---	33	
1104	OFFICE	A-101A	---	NL	3'-0"	7'-0"	1 3/4"		SCW	WDST-1	A	HM	PT-2	G1 / A-611	C1 / A-611	A1 / A-611	---	---	---	18	
1105	SECURED RECORDS	A-101A	---	FL	3'-0"	7'-0"	1 3/4"		SCW	WDST-1	A	HM	PT-2	G1 / A-611	C1 / A-611	A1 / A-611	---	---	---	22	
1106	OFFICE	A-101A	---	NL	3'-0"	7'-0"	1 3/4"		SCW	WDST-1	A	HM	PT-2	G1 / A-611	C1 / A-611	A1 / A-611	---	---	---	18	
1107	STORAGE	A-101A	---	FL	3'-0"	7'-0"	1 3/4"		SCW	WDST-1	A	HM	PT-2	G1 / A-611	C1 / A-611	A1 / A-611	---	---	---	49	
1108	ASSIST. PRINCIPAL	A-101A	---	NL	3'-0"	7'-0"	1 3/4"		SCW	WDST-1	A	HM	PT-2	G1 / A-611	C1 / A-611	A1 / A-611	---	---	---	18	
1110	STORAGE	A-101A	---	FL	3'-0"	7'-0"	1 3/4"	---	SCW	WDST-1	A	HM	PT-2	G1 / A-611	C1 / A-611	A1 / A-611	---	---	---	49	
1112	PRINCIPAL OFFICE	A-101A	---	NL	3'-0"	7'-0"	1 3/4"		SCW	WDST-1	A	HM	PT-2	G1 / A-611	C1 / A-611	A1 / A-611	---	---	---	18	
1114	CONF. RM 1	A-101A	---	NL	3'-0"	7'-0"	1 3/4"		SCW	WDST-1	A	HM	PT-2	G1 / A-611	C1 / A-611	A1 / A-611	---	---	---	18	
1115	STAFF	A-101A	---	FL	3'-0"	7'-0"	1 3/4"	---	SCW	WDST-1	A	HM	PT-2	G1 / A-611	C1 / A-611	A1 / A-611	---	---	---	12	
1116	GUIDANCE	A-101A	---	NL	3'-0"	7'-0"	1 3/4"		SCW	WDST-1	A	HM	PT-2	G1 / A-611	C1 / A-611	A1 / A-611	---	---	---	18	
1117	STAFF	A-101A	---	FL	3'-0"	7'-0"	1 3/4"	---	SCW	WDST-1	A	HM	PT-2	G1 / A-611	C1 / A-611	A1 / A-611	---	---	---	12	
1118	NURSE	A-101A	---	FL	3'-0"	7'-0"	1 3/4"	---	SCW	WDST-1	A	HM	PT-2	G1 / A-611	C1 / A-611	A1 / A-611	---	---	---	18	
1118B	TOILET / SHOWER	A-101A	---	FL	3'-0"	7'-0"	1 3/4"	---	SCW	WDST-1	A	HM	PT-2	G1 / A-611	C1 / A-611	A1 / A-611	---	---	---	12	
1119	BOOK STORAGE	A-101A	---	FL	3'-0"	7'-0"	1 3/4"		SCW	WDST-1	A	HM	PT-2	G1 / A-611	C1 / A-611	A1 / A-611	---	---	---	22	
1120	IN-SCHOOL SUSPENSION	A-101A	---	NL	3'-0"	7'-0"	1 3/4"		SCW	WDST-1	A	HM	PT-2	G1 / A-611	C1 / A-611	A1 / A-611	---	---	---	18	
1121	RESOURCE OFFICER	A-101A	---	NL	3'-0"	7'-0"	1 3/4"	---	SCW	WDST-1	A	HM	PT-2	G1 / A-611	C1 / A-611	A1 / A-611	---	---	---	18	
1122	I.T. MDF	A-101A	---	NL	3'-0"	7'-0"	1 3/4"		SCW	WDST-1	A	HM	PT-2	G1 / A-611	C1 / A-611	A1 / A-611	---	---	---	53	
1201A	GYM	A-101Bn	YES	NL	6'-0"	7'-0"	1 3/4"		SCW	WDST-1	B	HM	PT-2	G4 / A-611	C4 / A-611	A4 / A-611	---	45 MIN	YES	47	WIRE GLASS IN GLAZING
1201B	GYM	A-101Bn	YES	NL	6'-0"	7'-0"	1 3/4"		SCW	WDST-1	B	HM	PT-2	G4 / A-611	C4 / A-611	A4 / A-611	---	45 MIN	YES	47	WIRE GLASS IN GLAZING
1201C	GYM	A-101Bn	NO	NL	6'-0"	8'-6"	1 3/4"		HM	PT	A	HM	PT	G4 / A-611	C4 / A-611	A4 / A-611	YES		YES	10	PAINT TO MATCH BRICK TYPE 1
1201D	GYM	A-101Bn	NO	NL	6'-0"	8'-6"	1 3/4"		HM	PT	A	HM	PT	G4 / A-611	C4 / A-611	A4 / A-611	YES	---	YES	10	PAINT TO MATCH BRICK TYPE 1
1201E	GYM	A-101Bn	NO	NL	6'-0"	8'-6"	1 3/4"		HM	PT	A	HM	PT	G4 / A-611	C4 / A-611	A4 / A-611	YES	---	YES	41	PAINT TO MATCH BRICK TYPE 1
1201F	GYM	A-101Bn	NO	NL	6'-0"	8'-6"	1 3/4"		HM	PT	A	HM	PT	G4 / A-611	C4 / A-611	A4 / A-611	YES	---	YES	41	PAINT TO MATCH BRICK TYPE 1
1202	SNACK BAR	A-101Bn	---	FL	3'-0"	7'-0"	1 3/4"	---	SCW	WDST-1	A	HM	PT-2	G1 / A-611	C1 / A-611	A1 / A-611	---	---	---	18	
1202A	SNACK BAR	A-101Bn	---	FD	8'-0"	6'-2"			STEEL		---			A2 / A-612	A1 / A-612	A2 / A-612	---	1 HR	---		ROLLING COUNTER FIRE DOOR
1203A	STORAGE	A-101Bn	---	FL	3'-0"	7'-0"	1 3/4"	---	SCW	WDST-1	A	HM	PT-2	G4 / A-611	C4 / A-611	A4 / A-611	---	---	---	18	
1203B	STORAGE	A-101Bn	---	FL	3'-0"	7'-0"	1 3/4"	---	SCW	WDST-1	A	HM	PT-2	G4 / A-611	C4 / A-611	A4 / A-611	---	---	---	49	
1204A	VESTIBULE	A-101Bs	---	NL	3'-0"	7'-0"	1 3/4"		SCW	WDST-1	A	HM	PT-2	G4 / A-611	C4 / A-611	A4 / A-611	---	45 MIN	---	18	WIRE GLASS IN GLAZING
1204B	VESTIBULE	A-101Bn	---	FL	3'-0"	7'-0"	1 3/4"	---	SCW	WDST-1	A	HM	PT-2	G1 / A-611	C1 / A-611	A1 / A-611				18	
1205	VESTIBULE	A-101Bn	---	LV	3'-0"	7'-0"	1 3/4"	---	SCW	WDST-1	A	HM	PT-2	G1 / A-611	C1 / A-611	A1 / A-611				48	1'-6" X 1'-6" LOUVER
1206A	GIRLS DRESSING ROOM	A-101Bn	---	FL	3'-0"	7'-0"	1 3/4"	---	SCW	WDST-1	A	HM	PT-2	G1 / A-611	C1 / A-611	A1 / A-611				18	
1206B	TOILET	A-101Bn	---	FL	3'-0"	7'-0"	1 3/4"	---	SCW	WDST-1	A	HM	PT-2	G1 / A-611	C1 / A-611	A1 / A-611				39	
1207	OFFICE	A-101Bn	---	FL	3'-0"	7'-0"	1 3/4"	---	SCW	WDST-1	A	HM	PT-2	G1 / A-611	C1 / A-611	A1 / A-611				18	
1208A	VESTIBULE	A-101Bn	---	FL	3'-0"	7'-0"	1 3/4"	---	SCW	WDST-1	A	HM	PT-2	G1 / A-611	C1 / A-611	A1 / A-611				18	
1208B	TOILET	A-101Bn	---	FL	3'-0"	7'-0"	1 3/4"	---	SCW	WDST-1	A	HM	PT-2	G1 / A-611	C1 / A-611	A1 / A-611				39	
1209A	GYM	A-101Bn	---	LV	3'-0"	7'-0"	1 3/4"	---	SCW	WDST-1	A	HM	PT-2	G1 / A-611	C1 / A-611	A1 / A-611				18	1'-6" X 1'-6" LOUVER
1209B	GYM	A-101Bn	---	LV	3'-0"	7'-0"	1 3/4"	---	SCW	WDST-1	A	HM	PT-2	G1 / A-611	C1 / A-611	A1 / A-611				18	1'-6" X 1'-6" LOUVER
1211	OFFICE	A-101Bn	---	FL	3'-0"	7'-0"	1 3/4"	---	SCW	WDST-1	A	HM	PT-2	G1 / A-611	C1 / A-611	A1 / A-611				18	
1212A	ROOF ACCESS	A-101Bn	---	FL	2'-0"	7'-0"	1 3/4"	---	SCW	WDST-1	B	HM	PT-2	G1 / A-611	C1 / A-611	A1 / A-611				51	
1212B	ROOF ACCESS	A-101Bn	---	FL	3'-0"	7'-2"	1 3/4"	---	HM	PT	C	HM	PT	G7 / A-611	C7 / A-611	H7 / A-521	YES	---	---	52	DOOR TO ROOF, PAINT TO MATCH BRICK TYPE 1
1213	VESTIBULE	A-101Bn	---	LV	3'-0"	7'-0"	1 3/4"	---	SCW	WDST-1	A	HM	PT-2	G1 / A-611	C1 / A-611	A1 / A-611				48	1'-6" X 1'-6" LOUVER
1302A	DINING	A-101A	YES	NL	6'-0"	7'-0"	1 3/4"		SCW	WDST-1	A	HM	PT-2	G1 / A-611	C1 / A-611	A1 / A-611	---	45 MIN	YES	36	WIRE GLASS IN GLAZING
1302B	DINING	A-101A	YES	SF	3'-0"	8'-6"			ALUM	CLR	B	ALUM	CLR	G4 / A-631	E4 / A-631	C4 / A-631	YES	---	YES	27	DOUBLE WIDTH FOR PAIR
1302C	DINING	A-101A	---	SC										A17 / A-315		A17 / A-315	---	2 HR	---		SMOKE GUARD CURTAIN
1303	LOADING AREA	A-101A	---	FL	4'-0"	7'-0"	1 3/4"	---	HM	PT	A	HM	PT	G4 / A-611	C4 / A-611	A4 / A-611	YES	---	---	30	IN SCREEN WALL, PAINT TO MATCH BRICK TYPE 1
1308A	KITCHEN	A-101A	---	FL	4'-0"	8'-4"	1 3/4"	---	HM	PT	A	HM	PT	G7 / A-611	J1 / A-513	A7 / A-611	YES	---	---	37	PAINT TO MATCH BRICK TYPE 1
1308B	KITCHEN	A-101A	---	FL	3'-0"	7'-0"	1 3/4"	---	SCW	WDST-1	A	HM	PT-2	G1 / A-611	C1 / A-611	A1 / A-611	---	---	---	61	
1308C	KITCHEN	A-101A	---	FL	3'-0"	7'-0"	1 3/4"	---	SCW	WDST-1	A	HM	PT-2	G1 / A-611	C1 / A-611	A1 / A-611	---	---	---	61	
1309	OFFICE	A-101A	---	FL	3'-0"	7'-0"	1 3/4"	---	SCW	WDST-1	A	HM	PT-2	G1 / A-611	C1 / A-611	A1 / A-611	---	---	---	18	
1311	PLUMBING	A-101A	YES	FL	8'-0"	8'-6"	1 3/4"	---	HM	PT	B	HM	PT	G7 / A-611	C7 / A-611	A7 / A-611	YES	---	---	54	PAINT TO MATCH BRICK TYPE 1
1312	DRY STORAGE	A-101A	---	FL	3'-0"	7'-0"	1 3/4"	---	SCW	WDST-1	A	HM	PT-2	G1 / A-611	C1 / A-611	A1 / A-611	---	---	---	19	
1313A	TOILET	A-101A	---	FL	3'-0"	7'-0"	1 3/4"	---	SCW	WDST-1	A	HM	PT-2	G1 / A-611	C1 / A-611	A1 / A-611	---	---	---	12	
1319	ELECT.	A-101A	YES	LV	6'-0"	8'-6"	1 3/4"		HM	PT	B	HM	PT	G4 / A-611	C4 / A-611	A4 / A-611	YES	---	YES	42	PAINT TO MATCH BRICK TYPE 1, 2'-0" X 2'-0" LOUVER
1400B	CORRIDOR	A-101Bs	YES	NL	7'-0"	8'-6"	1 3/4"		HM	PT	A	HM	PT	G7 / A-611	C7 / A-611	A7 / A-611	YES	---	YES	25	AUTO DOOR OPERATOR, PAINT TO MATCH BRICK TYPE 1
1402	CTE	A-101Bs	---	FL	3'-0"	7'-0"	1 3/4"	---	SCW	WDST-1	A	HM	PT-2	G1 / A-611	C1 / A-611	A1 / A-611	---	---	---	17	
1404	CTE	A-101Bs	---	FL	3'-0"	7'-0"	1 3/4"	---	SCW	WDST-1	A	HM	PT-2	G1 / A-611	C1 / A-611	A1 / A-611	---	---	---	17	
1406A	VOCAL MUSIC	A-101Bs	YES	NL	6'-0"	7'-0"	1 3/4"		SCW	WDST-1	B	HM	PT-2	G1 / A-611	C1 / A-611	A1 / A-611	---	---	---	44	
1406B	VOCAL MUSIC	A-101Bs	NO	NL	3'-0"	8'-6"	1 3/4"	---	HM	PT	A	HM	PT	G7 / A-611	C7 / A-611	A7 / A-611	YES	---	YES	38	PAINT TO MATCH BRICK TYPE 1
1408	DIRECTOR	A-101Bs	---	FL	3'-0"	7'-0"	1 1/2"		SCW	WDST-1	A	HM	PT-2	C15 / A-611	C1, C15 / A-611	A1 / A-611	---	---	---	18	
1410	STORAGE	A-101Bs	YES	FL	6'-0"	7'-0"	1 3/4"		SCW	WDST-1	B	HM	PT-2	G1 / A-611	C1 / A-611	A1 / A-611	---	---	---	50	
1412A	INSTRUMENTAL MUSIC	A-101Bs	YES	NL	6'-0"	7'-0"	1 3/4"		SCW	WDST-1	B	HM	PT-2	G1 / A-611	C1 / A-611	A1 / A-611	---	---	---	44	
1412B	INSTRUMENTAL MUSIC	A-101Bs	NO	NL	3'-0"	8'-6"	1 3/4"	---	HM	PT	A	HM	PT	G7 / A-611	C7 / A-611	A7 / A-611	YES	---	YES	38	PAINT TO MATCH BRICK TYPE 1
1413A	ART	A-101Bn	YES	NL	6'-0"	7'-0"	1 3/4"		SCW	WDST-1	B	HM	PT-2	G1 / A-611	C1 / A-611	A1 / A-611	---	---	YES	44	
1413B	ART	A-101Bn	NO	NL	3'-0"	8'-6"	1 3/4"		HM	PT	A	HM	PT	G7 / A-611	C7 / A-611	A7 / A-611	YES	---	YES	38	PAINT TO MATCH BRICK TYPE 1
1415	ART STORAGE	A-101Bn	YES	NL	6'-0"	7'-0"	1 3/4"		SCW	WDST-1	B	HM	PT-2	G1 / A-611	C1 / A-611	A1 / A-611	---	---	---	50	
1416	DIRECTOR	A-101Bs	---	FL	3'-0"	7'-0"	1 1/2"		SCW	WDST-1	A	HM	PT-2	C15 / A-611	C1, C15 / A-611	A1 / A-611	---	---	---	18	
1417	KILN	A-101Bn	NO	FL	3'-6"	7'-0"	1 3/4"	---	SCW	ST	B	HM	PT	G1 / A-611	C1 / A-611	A1 / A-611	---	---	---	19	
1418	STORAGE	A-101Bs	YES	FL	6'-0"	7'-0"	1 3/4"		SCW	WDST-1	B	HM	PT-2	G1 / A-611	C1 / A-611	A1 / A-611	---	---	---	50	

DOOR SCHEDULE

DOOR NO.	ROOM NAME	Sheet	PAIR	DOOR							FRAME						EXT	FIRE RATING	PH	HARDWARE GROUP	COMMENTS
					SIZE									DETAIL							
				TYPE	WIDTH	HEIGHT	THICKNESS	GLASS TYPE	MATERIAL	FINISH	TYPE	MATERIAL	FINISH	HEAD	JAMB	SILL					
1500A	COMMONS CORRIDOR	A-101Bs	YES	NL	8'-0"	7'-0"	1 1/2"		HM	PT-5B	B		PT-2	G1 / A-611	C1 / A-611	A1 / A-611	---	90 MIN	YES	58	WIRE GLASS IN GLAZING, HOLD OPENS
1500B	CORRIDOR	A-101Bs	YES	SF	3'-0"	8'-4"			ALUM	CLR	B	ALUM	CLR	G4 / A-631	E4 / A-631	C4 / A-631	YES	---	YES	11	DOUBLE WIDTH FOR PAIR
1501A	MEDIA CENTER	A-101Bs	YES	SF	3'-0"	8'-4"			ALUM	CLR	B	ALUM	CLR	G4 / A-631	E4 / A-631	C4 / A-631	YES	---	YES	11	DOUBLE WIDTH FOR PAIR
1501B	MEDIA CENTER	A-101Bs	YES	SF	3'-0"	8'-6"			ALUM	CLR	B	ALUM	CLR	G4 / A-631	E4 / A-631	C4 / A-631	YES	---	YES	29	DOUBLE WIDTH FOR PAIR
1503A	HALL	A-101Bs	---	NL	3'-0"	7'-0"	1 3/4"		HM	PT-5B	A	HM	PT-2	G1 / A-611	C1 / A-611	A1 / A-611	---	90 MIN	---	31	WIRE GLASS IN GLAZING
1503B	HALL	A-101Bs	---	NL	3'-0"	7'-0"	1 3/4"	---	SCW	WDST-1	A	HM	PT-2	G1 / A-611	C1 / A-611	A1 / A-611	---	---	---	31	
1505	OFFICE	A-101Bs	---	NL	3'-0"	7'-0"	1 3/4"		HM	PT-5B	A	HM	PT-2	G1 / A-611	C1 / A-611	A1 / A-611	---	90 MIN	---	18	WIRE GLASS IN GLAZING
1507	STORAGE	A-101Bs	---	FL	3'-0"	7'-0"	1 3/4"	---	SCW	WDST-1	A	HM	PT-2	G1 / A-611	C1 / A-611	A1 / A-611	---	---	---	49	
1700	CORRIDOR	A-101C	YES	NL	7'-0"	8'-6"	1 3/4"	---	HM	PT	A	HM	PT	G7 / A-611	C7 / A-611	A7 / A-611	YES	---	YES	10	PAINT TO MATCH BRICK TYPE 1
1702	CLASSROOM	A-101C	---	NL	3'-0"	7'-0"	1 3/4"	---	SCW	WDST-1	A	HM	PT-2	G1 / A-611	C1 / A-611	A1 / A-611	---	---	---	13	
1703	CLASSROOM	A-101C	---	NL	3'-0"	7'-0"	1 3/4"	---	SCW	WDST-1	A	HM	PT-2	G1 / A-611	C1 / A-611	A1 / A-611	---	---	---	13	
1704	CLASSROOM	A-101C	---	NL	3'-0"	7'-0"	1 3/4"	---	SCW	WDST-1	A	HM	PT-2	G1 / A-611	C1 / A-611	A1 / A-611	---	---	---	13	
1705A	SCIENCE LAB	A-101C	---	NL	3'-0"	7'-0"	1 3/4"	---	SCW	WDST-1	A	HM	PT-2	G1 / A-611	C1 / A-611	A1 / A-611	---	---	YES	40	
1705B	SCIENCE LAB	A-101C	YES	SP	4'-6"	7'-0"	1 3/4"	---	SCW	WDST-1	B	HM	PT-2	G1 / A-611	C1 / A-611	A1 / A-611	---	---	YES	60	
1706	RESOURCE ROOM	A-101C	---	NL	3'-0"	7'-0"	1 3/4"	---	SCW	WDST-1	A	HM	PT-2	G1 / A-611	C1 / A-611	A1 / A-611	---	---	---	13	
1707	JANITOR	A-101C	---	FL	3'-0"	7'-0"	1 3/4"	---	SCW	WDST-1	A	HM	PT-2	G1 / A-611	C1 / A-611	A1 / A-611	---	---	---	28	
1708	CLASSROOM	A-101C	---	NL	3'-0"	7'-0"	1 3/4"	---	SCW	WDST-1	A	HM	PT-2	G1 / A-611	C1 / A-611	A1 / A-611	---	---	---	13	
1709A	PREP	A-101C	---	FL	3'-0"	7'-0"	1 3/4"	---	SCW	WDST-1	A	HM	PT-2	G1 / A-611	C1 / A-611	A1 / A-611	---	---	---	13	
1709B	PREP	A-101C	---	FL	3'-0"	7'-0"	1 3/4"	---	SCW	WDST-1	A	HM	PT-2	G1 / A-611	C1 / A-611	A1 / A-611	---	---	---	13	
1710	CLASSROOM	A-101C	---	NL	3'-0"	7'-0"	1 3/4"	---	SCW	WDST-1	A	HM	PT-2	G1 / A-611	C1 / A-611	A1 / A-611	---	---	---	13	
1711A	SCIENCE LAB	A-101C	YES	SP	4'-6"	7'-0"	1 3/4"	---	SCW	WDST-1	B	HM	PT-2	G1 / A-611	C1 / A-611	A1 / A-611	---	---	YES	60	
1711B	SCIENCE LAB	A-101C	---	NL	3'-0"	7'-0"	1 3/4"	---	SCW	WDST-1	A	HM	PT-2	G1 / A-611	C1 / A-611	A1 / A-611	---	---	YES	40	
1712A	STAIR	A-101C	---	NL	3'-0"	7'-0"	1 3/4"	---	SCW	WDST-1	A	HM	PT-2	G1 / A-611	C1 / A-611	A1 / A-611	---	45 MIN	---	20	WIRE GLASS IN GLAZING
1712B	STAIR	A-101C	YES	NL	7'-0"	8'-6"	1 3/4"	---	HM	PT	A	HM	PT	G7 / A-611	C7 / A-611	A7 / A-611	---	---	YES	08	WIRE GLASS IN GLAZING, PAINT TO MATCH BRICK TYPE 1
1800A	CORRIDOR	A-101C	YES	NL	6'-0"	7'-0"	1 3/4"	---	SCW	WDST-1	B	HM	PT-2	G1 / A-611	C1 / A-611	A1 / A-611	---	---	YES	45	AUTO DOOR OPERATOR
1800B	CORRIDOR	A-101C	YES	NL	7'-0"	8'-6"	1 3/4"	---	HM	PT	A	HM	PT	G7 / A-611	C7 / A-611	A7 / A-611	YES	---	YES	08	PAINT TO MATCH BRICK TYPE 1
1800C	CORRIDOR	A-101C	YES	NL	7'-0"	8'-6"	1 3/4"	---	HM	PT	A	HM	PT	G7 / A-611	C7 / A-611	A7 / A-611	YES	---	YES	10	PAINT TO MATCH BRICK TYPE 1
1801A	COMMUNITY STAIR LOBBY	A-101C	YES	SF	3'-0"	8'-5"			ALUM	CLR	B	ALUM	CLR	G4 / A-631	C7 / A-631	C4 / A-631	YES	---	YES	57	DOUBLE WIDTH FOR PAIR
1801B	COMMUNITY STAIR LOBBY	A-101C	YES	SF	3'-0 1/2"	8'-5"			ALUM	CLR	B	ALUM	CLR	G4 / A-631	C7 / A-631	C4 / A-631	YES	---	YES	57	DOUBLE WIDTH FOR PAIR
1803	ELECT.	A-101C	---	FL	3'-0"	7'-0"	1 3/4"	---	SCW	WDST-1	A	HM	PT-2	G1 / A-611	C1 / A-611	A1 / A-611				34	
1804	STAFF	A-101C	---	FL	3'-0"	7'-0"	1 3/4"	---	SCW	WDST-1	A	HM	PT-2	G1 / A-611	C1 / A-611	A1 / A-611	---	---	---	35	
1806	STAFF	A-101C	---	FL	3'-0"	7'-0"	1 3/4"	---	SCW	WDST-1	A	HM	PT-2	G1 / A-611	C1 / A-611	A1 / A-611	---	---	---	35	
1807A	RESOURCE ROOM	A-101C	---	NL	3'-0"	7'-0"	1 3/4"	---	SCW	WDST-1	A	HM	PT-2	G1 / A-611	C1 / A-611	A1 / A-611	---	---	---	13	
1807B	RESOURCE ROOM	A-101C	---	SF	3'-0"	7'-0"			ALUM	CLR	A	ALUM	CLR	G4 / A-631	E4, G7 / A-631	C4 / A-631	---	---	---	13	
1808	TEACHER WORKROOM	A-101C	---	NL	3'-0"	7'-0"	1 3/4"	---	SCW	WDST-1	A	HM	PT-2	G1 / A-611	C1 / A-611	A1 / A-611	---	---	---	32	
1809A	MAKER SPACE	A-101C	---	NL	3'-0"	7'-0"	1 3/4"	---	SCW	WDST-1	A	HM	PT-2	G1 / A-611	C1 / A-611	A1 / A-611	---	---	---	14	
1809B	MAKER SPACE	A-101C	---	NL	3'-0"	7'-0"	1 3/4"	---	SCW	WDST-1	A	HM	PT-2	G1 / A-611	C1 / A-611	A1 / A-611	---	---	---	16	
1809C	MAKER SPACE	A-101C	---	SF	3'-0"	7'-0"			ALUM	CLR	A	ALUM	CLR	G4 / A-631	E4, G7 / A-631	C4 / A-631	---	---	---	13	
1810	IDF	A-101C	---	FL	3'-0"	7'-0"	1 3/4"	---	SCW	WDST-1	A	HM	PT-2	G1 / A-611	C1 / A-611	A1 / A-611	---	---	---	13	
1811	SPECIAL EDUCATION	A-101C	---	NL	3'-0"	7'-0"	1 3/4"	---	SCW	WDST-1	A	HM	PT-2	G1 / A-611	C1 / A-611	A1 / A-611	---	---	---	15	
1811A	T/O	A-101C	---	FL	3'-0"	7'-0"	1 3/4"	---	SCW	WDST-1	A	HM	PT-2	G1 / A-611	C1 / A-611	A1 / A-611	---	---	---	18	
1812	RESOURCE ROOM	A-101C	---	NL	3'-0"	7'-0"	1 3/4"	---	SCW	WDST-1	A	HM	PT-2	G1 / A-611	C1 / A-611	A1 / A-611	---	---	---	13	
1813A	SPECIAL EDUCATION	A-101C	---	FL	3'-0"	7'-0"	1 3/4"	---	SCW	WDST-1	A	HM	PT-2	G1 / A-611	C1 / A-611	A1 / A-611	---	---	---	24	
1813B	TOILET / SHOWER	A-101C	---	FL	3'-0"	7'-0"	1 3/4"	---	SCW	WDST-1	A	HM	PT-2	G1 / A-611	C1 / A-611	A1 / A-611	---	---	---	24	
1814	OFFICE	A-101C	---	NL	3'-0"	7'-0"	1 3/4"	---	SCW	WDST-1	A	HM	PT-2	G1 / A-611	C1 / A-611	A1 / A-611	---	---	---	18	
1815	SPECIAL EDUCATION	A-101C	---	NL	3'-0"	7'-0"	1 3/4"	---	SCW	WDST-1	A	HM	PT-2	G1 / A-611	C1 / A-611	A1 / A-611	---	---	---	15	
1815A	T/O	A-101C	---	FL	3'-0"	7'-0"	1 3/4"	---	SCW	WDST-1	A	HM	PT-2	G1 / A-611	C1 / A-611	A1 / A-611	---	---	---	18	
1816	OFFICE	A-101C	---	NL	3'-0"	7'-0"	1 3/4"		SCW	WDST-1	A	HM	PT-2	G1 / A-611	C1 / A-611	A1 / A-611	---	---	---	18	
1818	STORAGE	A-101C	---	FL	3'-0"	7'-0"	1 3/4"	---	SCW	WDST-1	A	HM	PT-2	G1 / A-611	C1 / A-611	A1 / A-611	---	---	---	23	
1820	OFFICE	A-101C	---	NL	3'-0"	7'-0"	1 3/4"		SCW	WDST-1	A	HM	PT-2	G1 / A-611	C1 / A-611	A1 / A-611	---	---	---	18	
1822	OFFICE	A-101C	---	NL	3'-0"	7'-0"	1 3/4"	---	SCW	WDST-1	A	HM	PT-2	G1 / A-611	C1 / A-611	A1 / A-611	---	---	---	18	
1824	WORKROOM	A-101C	---	NL	3'-0"	7'-0"	1 3/4"	---	SCW	WDST-1	A	HM	PT-2	G1 / A-611	C1 / A-611	A1 / A-611	---	---	---	13	
1826	CUSTODIAL WORKROOM	A-101C	---	FL	3'-0"	7'-0"	1 3/4"	---	SCW	WDST-1	A	HM	PT-2	G1 / A-611	C1 / A-611	A1 / A-611	---	---	---	13	
1828A	STAIR	A-101C	---	NL	3'-0"	7'-0"	1 3/4"		SCW	WDST-1	A	HM	PT-2	G1 / A-611	C1 / A-611	A1 / A-611		45 MIN		20	WIRE GLASS IN GLAZING
1828B	STAIR	A-101C	YES	NL	7'-0"	8'-6"	1 3/4"	---	HM	PT	A	HM	PT	G7 / A-611	C7 / A-611	A7 / A-611	YES	---	YES	59	WIRE GLASS IN GLAZING, PAINT TO MATCH BRICK TYPE 1
2702	CLASSROOM	A-102C	---	NL	3'-0"	7'-0"	1 3/4"	---	SCW	WDST-1	A	HM	PT-2	G1 / A-611	C1, K1 / A-611	A1 / A-611	---	---	---	21	
2703	CLASSROOM	A-102C	---	NL	3'-0"	7'-0"	1 3/4"		SCW	WDST-1	A	HM	PT-2	G1 / A-611	C1 / A-611	A1 / A-611	---	---	---	13	
2704	CLASSROOM	A-102C	---	NL	3'-0"	7'-0"	1 3/4"	---	SCW	WDST-1	A	HM	PT-2	G1 / A-611	C1, K1 / A-611	A1 / A-611	---	---	---	13	
2705A	SCIENCE LAB	A-102C	---	NL	3'-0"	7'-0"	1 3/4"	---	SCW	WDST-1	A	HM	PT-2	G1 / A-611	C1 / A-611	A1 / A-611	---	---	YES	40	
2705B	SCIENCE LAB	A-102C	YES	SP	4'-6"	7'-0"	1 3/4"	---	SCW	WDST-1	B	HM	PT-2	G1 / A-611	C1 / A-611	A1 / A-611	---	---	YES	60	
2706	RESOURCE ROOM	A-102C	---	NL	3'-0"	7'-0"	1 3/4"	---	SCW	WDST-1	A	HM	PT-2	G1 / A-611	C1 / A-611	A1 / A-611	---	---	---	13	
2707	ELECT.	A-102C	---	FL	3'-0"	7'-0"	1 3/4"	---	SCW	WDST-1	A	HM	PT-2	G1 / A-611	C1 / A-611	A1 / A-611	---	---	---	28	
2708	CLASSROOM	A-102C	---	NL	3'-0"	7'-0"	1 3/4"	---	SCW	WDST-1	A	HM	PT-2	G1 / A-611	C1 / A-611	A1 / A-611	---	---	---	13	
2709A	PREP	A-102C	---	FL	3'-0"	7'-0"	1 3/4"	---	SCW	WDST-1	A	HM	PT-2	G1 / A-611	C1 / A-611	A1 / A-611	---	---	---	13	
2709B	PREP	A-102C	---	FL	3'-0"	7'-0"	1 3/4"	---	SCW	WDST-1	A	HM	PT-2	G1 / A-611	C1 / A-611	A1 / A-611	---	---	---	13	
2710	CLASSROOM	A-102C	---	NL	3'-0"	7'-0"	1 3/4"	---	SCW	WDST-1	A	HM	PT-2	G1 / A-611	C1, K1 / A-611	A1 / A-611	---	---	---	13	
2711A	SCIENCE LAB	A-102C	YES	SP	4'-6"	7'-0"	1 3/4"	---	SCW	WDST-1	B	HM	PT-2	G1 / A-611	C1 / A-611	A1 / A-611	---	---	YES	60	
2711B	SCIENCE LAB	A-102C	---	NL	3'-0"	7'-0"	1 3/4"	---	SCW	WDST-1	A	HM	PT-2	G1 / A-611	C1 / A-611	A1 / A-611	---	---	YES	40	
2712	STAIR	A-102C	YES	NL	6'-8"	7'-0"	1 3/4"		SCW	WDST-1	B	HM	PT-2	G1 / A-611	C1, K1 / A-611	A1 / A-611	---	45 MIN	YES	46	WIRE GLASS IN GLAZING
2802A	STAFF	A-102C	---	FL	3'-0"	7'-0"	1 3/4"	---	SCW	WDST-1	A	HM	PT-2	G1 / A-611	C1 / A-611	A1 / A-611	---	---	---	35	
2803	RESOURCE ROOM	A-102C	---	NL	3'-0"	7'-0"	1 3/4"		SCW	WDST-1	A	HM	PT-2	G1 / A-611	C1 / A-611	A1 / A-611	---	---	---	13	
2804	STAFF	A-102C	---	FL	3'-0"	7'-0"	1 3/4"	---	SCW	WDST-1	A	HM	PT-2	G1 / A-611	C1 / A-611	A1 / A-611	---	---	---	35	
2805	OFFICE	A-102C	---	FL	3'-0 3/8"	7'-0"	1 3/4"	---	SCW	WDST-1	A	HM	PT-2	C15 / A611	C1, C15 / A-611	A1 / A-611				26	
2806	ELECT.	A-102C	---	FL	3'-0"	7'-0"	1 3/4"	---	SCW	WDST-1	A	HM	PT-2	G1 / A-611	C1 / A-611	A1 / A-611	---	---	---	28	
2807	CLASSROOM	A-102C	---	NL	3'-0"	7'-0"	1 3/4"	---	SCW	WDST-1	A	HM	PT-2	G1 / A-611	C1 / A-611	A1 / A-611	---	---	---	13	
2808	TEACHER WORKROOM	A-102C	---	NL	3'-0"	7'-0"	1 3/4"	---	SCW	WDST-1	A	HM	PT-2	G1 / A-611	C1 / A-611	A1 / A-611	---	---	---	32	
2809	CLASSROOM	A-102C	---	NL	3'-0"	7'-0"	1 3/4"	---	SCW	WDST-1	A	HM	PT-2	G1 / A-611	C1 / A-611	A1 / A-611	---	---	---	13	
2810	IDF	A-102C	---	FL	3'-0"	7'-0"	1 3/4"	---	SCW	WDST-1	A	HM	PT-2	G1 / A-611	C1 / A-611	A1 / A-611	---	---	---	13	
2812A	SCIENCE LAB	A-102C	---	NL	3'-0"	7'-0"	1 3/4"	---	SCW	WDST-1	A	HM	PT-2	G1 / A-611	C1 / A-611	A1 / A-611	---	---	YES	40	
2812B	SCIENCE LAB	A-102C	YES	SP	4'-6"	7'-0"	1 3/4"	---	SCW	WDST-1	B	HM	PT-2	G1 / A-611	C1 / A-611	A1 / A-611	---	---	YES	60	
2813	CLASSROOM	A-102C	---	NL	3'-0"	7'-0"	1 3/4"	---	SCW	WDST-1	A	HM	PT-2	G1 / A-611	C1 / A-611	A1 / A-611	---	---	---	13	
2814	JANITOR	A-102C	---	FL	3'-0"	7'-0"	1 3/4"	---	SCW	WDST-1	A	HM	PT-2	G1 / A-611	C1 / A-611	A1 / A-611	---	---	---	28	
2816A	PREP	A-102C	---	FL	3'-0"	7'-0"	1 3/4"	---	SCW	WDST-1	A	HM	PT-2	G1 / A-611	C1 / A-611	A1 / A-611	---	---	---	13	
2816B	PREP	A-102C	---	FL	3'-0"	7'-0"	1 3/4"	---	SCW	WDST-1	A	HM	PT-2	G1 / A-611	C1 / A-611	A1 / A-611	---	---	---	13	
2817	CLASSROOM	A-102C	---	NL	3'-0"	7'-0"	1 3/4"	---	SCW	WDST-1	A	HM	PT-2	G1 / A-611	C1 / A-611	A1 / A-611	---	---	---	13	
2818A	SCIENCE LAB	A-102C	YES	SP	4'-6"	7'-0"	1 3/4"	---	SCW	WDST-1	B	HM	PT-2	G1 / A-611	C1 / A-611	A1 / A-611	---	---	YES	60	
2818B	SCIENCE LAB	A-102C	---	NL	3'-0"	7'-0"	1 3/4"	---	SCW	WDST-1	A	HM	PT-2	G1 / A-611	C1 / A-611	A1 / A-611	---	---	YES	40	
2819	CLASSROOM	A-102C	---	NL	3'-0"	7'-0"	1 3/4"	---	SCW	WDST-1	A	HM	PT-2	G1 / A-611	C1 / A-611	A1 / A-611	---	---	---	13	
2826	STAIR	A-102C	---	FL	3'-0"	7'-0"	1 3/4"	---	SCW	WDST-1	A	HM	PT-2	G1 / A-611	C1 / A-611	A1 / A-611	---	---	---	53	
2828	STAIR	A-102C	YES	NL	6'-8"	7'-0"	1 3/4"		SCW	WDST-1	B	HM	PT-2	G1 / A-611	C1, K1 / A-611	A1 / A-611		45 MIN		46	WIRE GLASS IN GLAZING

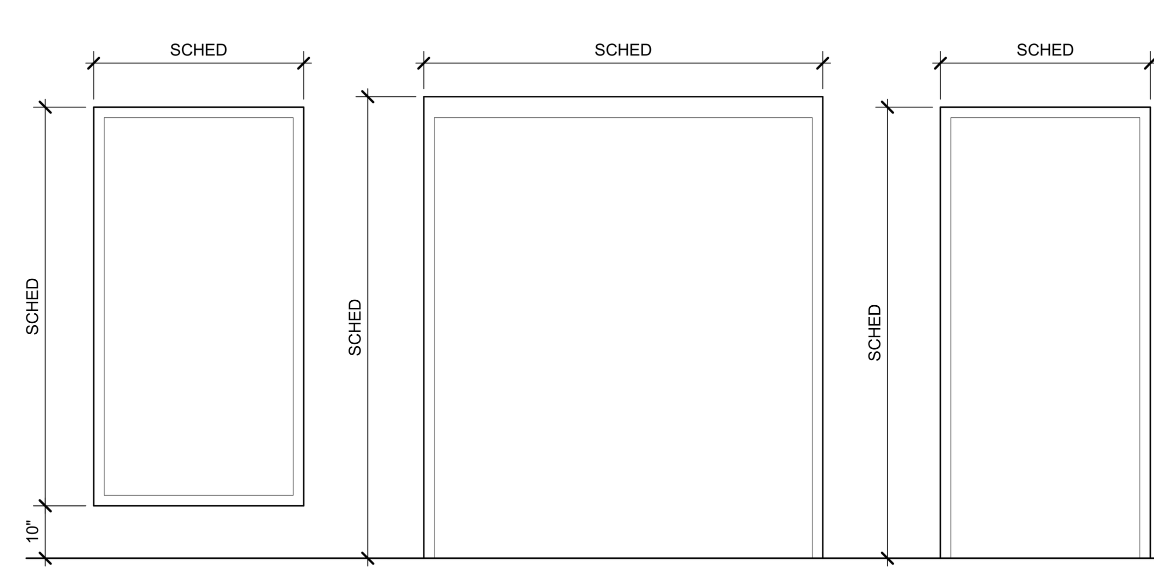

C B A

FRAME TYPES
1/2" = 1'-0"

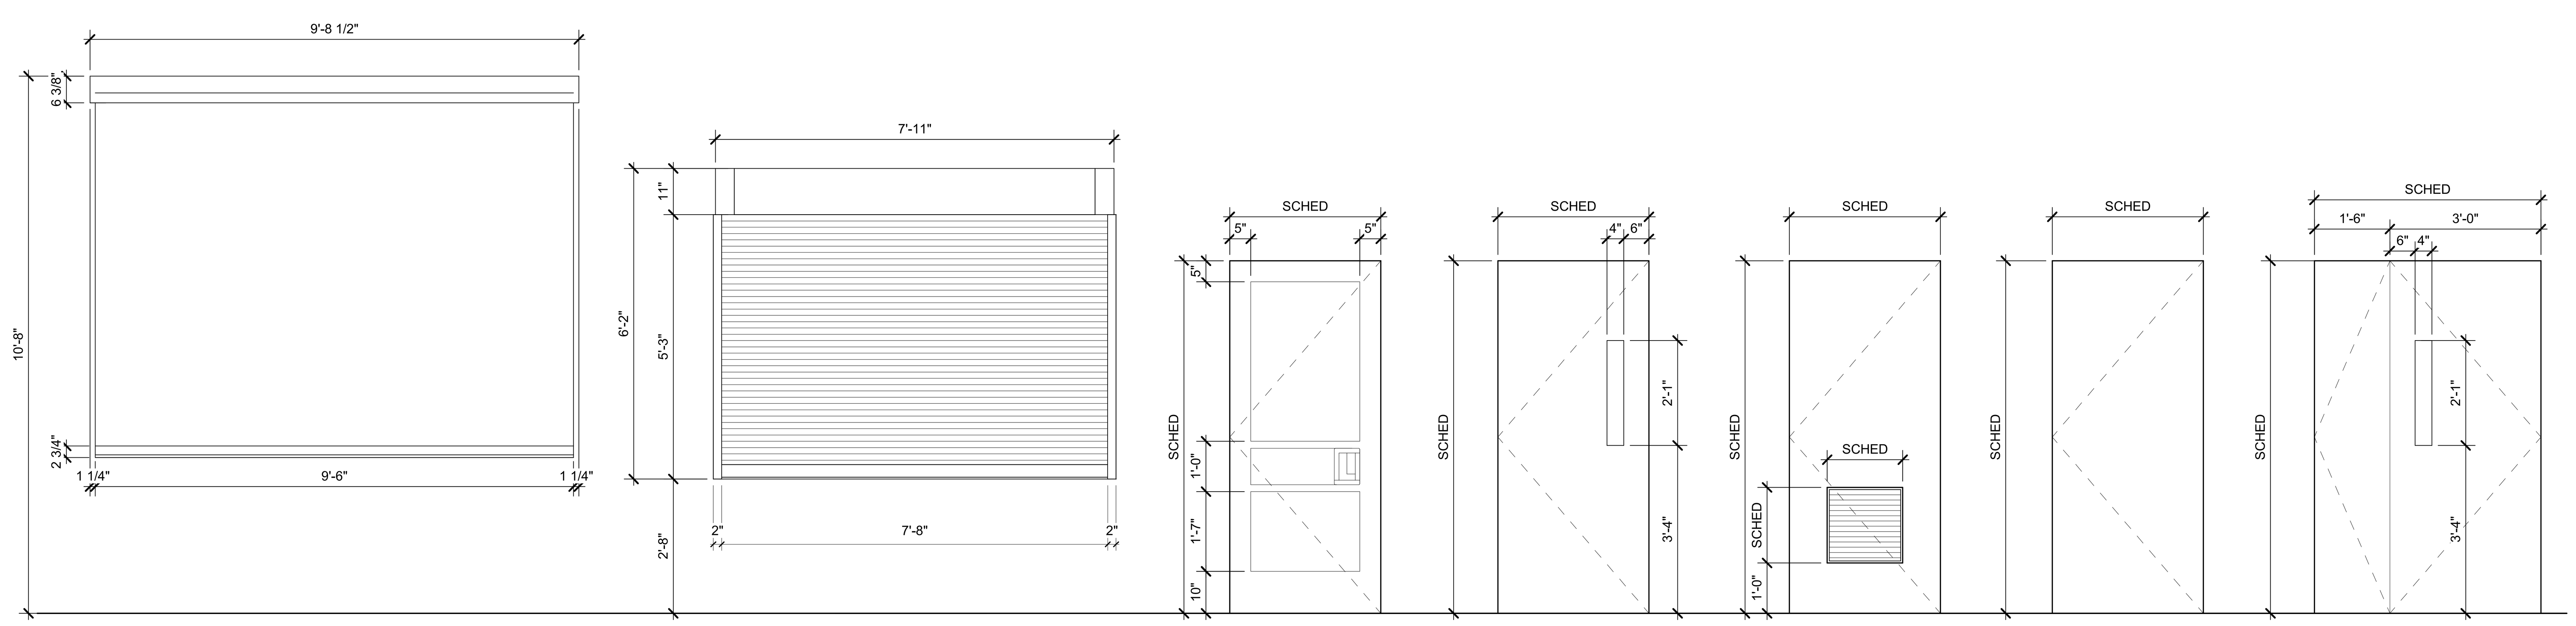

SMOKE GUARD CURTAIN (SC) | ROLLING COUNTER FIRE DOOR (FD) | STOREFRONT (SF) | NARROW LITE (NL) | LOUVER (LV) | FLUSH (FL) | SPECIAL PANEL (SP)

DOOR TYPES
1/2" = 1'-0"

ARCHITECT

ksqdesign

NEW YORK OKLAHOMA NORTH CAROLINA
TEXAS COLORADO SOUTH CAROLINA

KSQ Design
1930 CAMDEN ROAD, SUITE 260
CHARLOTTE, NC 28203
704.364.3400 office
704.364.7080 fax
www.ksq.design

Owner
BRUNSWICK COUNTY SCHOOLS
199 SESSIONS DRIVE
BOLIVIA, NC 28422
910.253.2900 office
www.bcswan.net

Civil Engineer
McGILL ASSOCIATES
712 VILLAGE ROAD SW, SUITE 103
SHALLOTTE, NC 28470
910.755.5872 office
www.mcgillengineer.com

Structural Engineer
CRISER, TROUTMAN, TANNER
3809 PEACHTREE AVE., SUITE 102
WILMINGTON, NC 28403
910.397.2971 office
www.cttengineering.com

MEP Engineer
KSQ DESIGN
1930 CAMDEN ROAD, SUITE 260
CHARLOTTE, NC 28203
704.364.3400 office
www.ksq.design

Electrical Consultant
QUALITY CONSULTING ENGINEERS, PLLC
6277-600 CAROLINA COMMONS DRIVE,
#350 INDIAN LAND SC 29707
803.207.5450 office
djones@qualityconsultingengineers.com

Acoustic & Technology Consultant
THORBURN ASSOCIATES
401 N. TYRON STREET, 10TH FLOOR
CHARLOTTE, NC 28202
510.886.7826 office
www.TA-Inc.com

Building Envelope Consultant
SKA ENGINEERING
7741 MARKET STREET, SUITE F
WILMINGTON, NC 28411-9444
910.442.2000 office
www.skaeng.com

Food Service Consultant
HERBIN DESIGN
7325 DORN CIRCLE
CHARLOTTE, NC 28212-6914
704.900.0922
www.herbin.com

KSQ ARCHITECTS, PC — Registered Architectural Corporation 51784 North Carolina — TULSA, OK

NORTH CAROLINA REGISTERED ARCHITECT No. 2996 DOUGLAS Q. BURNS

BRUNSWICK COUNTY SCHOOLS — A Community of Learners

TOWN CREEK MIDDLE SCHOOL

6370 LAKE PARK DRIVE SE
WINNABOW, NC 28479

KEY PLAN

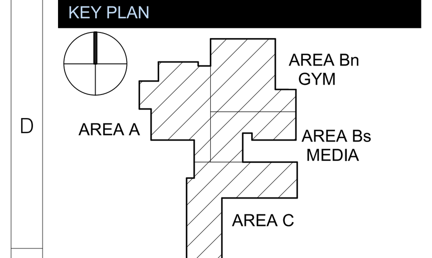

REVISIONS

No.	Description	Date
1	Addendum #1	6-7-2018
2	Addendum #2	6-19-2018

ISSUED: CONSTRUCTION DOCUMENTS
DATE: 05/24/2018
SCALE: 1/2" = 1'-0"
SHEET NAME: DOOR SCHEDULE
SHEET NUMBER: A-601

COPYRIGHT © 2017 KSQ ARCHITECTS, PC

DRAWN BY: Author
CHECKED BY: Checker
\\dharbour\Documents\1720601_BCS_TCMS_Arch_r17_dharbour.rvt
6/18/2018 10:53:14 AM