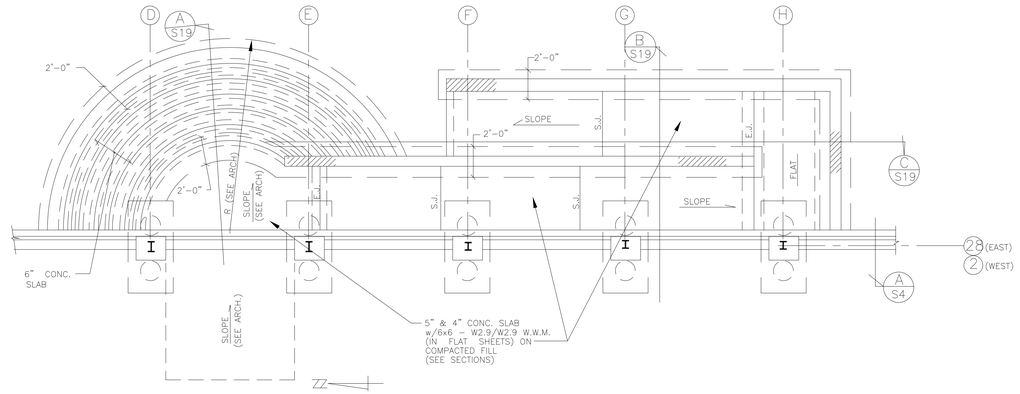

PLAN – RAMP SIDE ENTRANCE

1/4" = 1'-0"

* EAST ENTRANCE SHOWN (WEST ENTRANCE OPPOSITE HAND) SEE PLAN FOR OTHER ENTRANCES

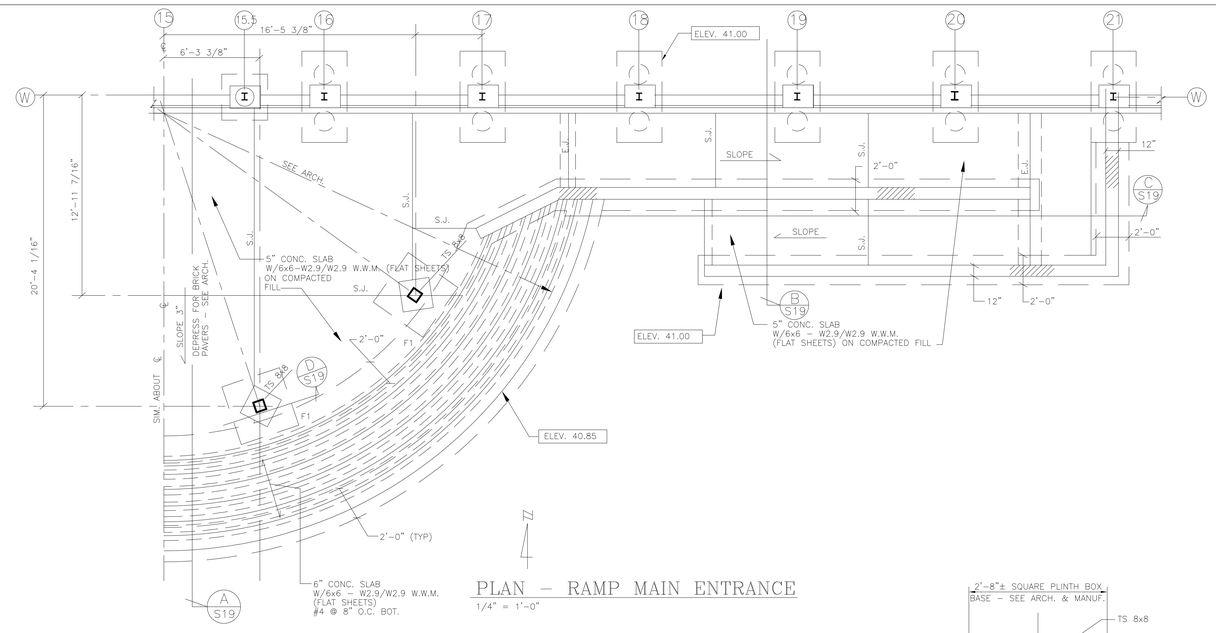

PLAN – RAMP MAIN ENTRANCE

1/4" = 1'-0"

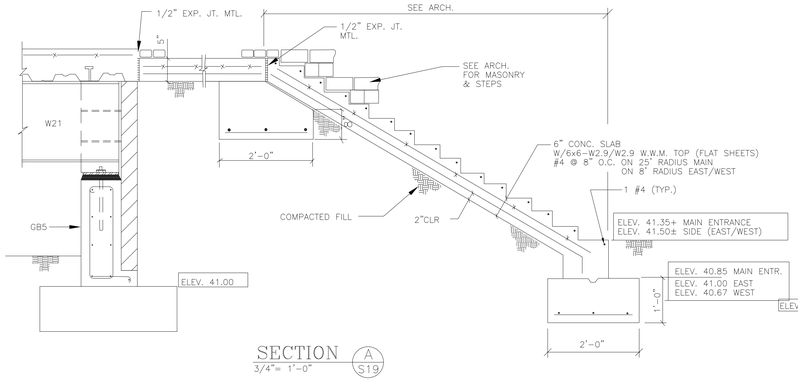

SECTION A S19

3/4"= 1'-0"

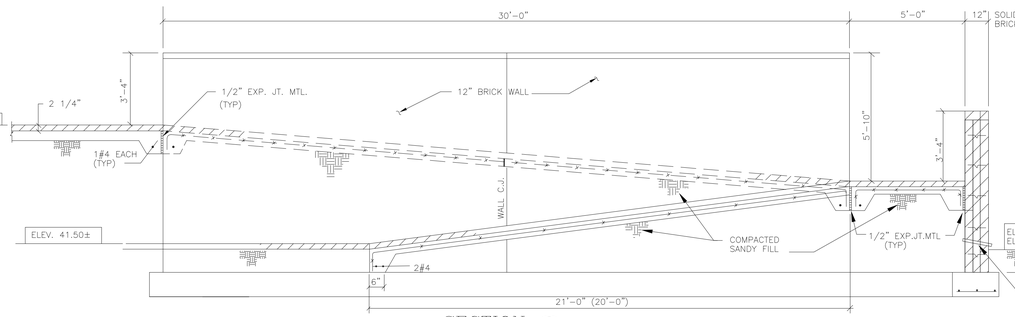

SECTION C S19

3/8" = 1'-0"

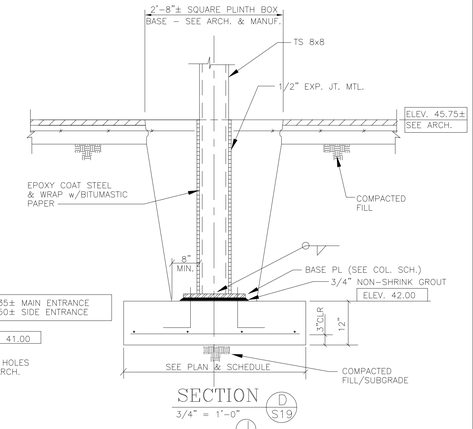

SECTION D S19

3/4" = 1'-0"

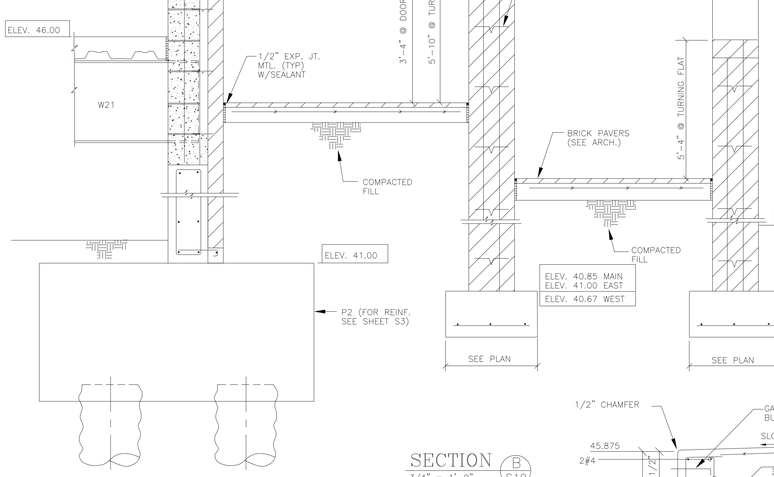

SECTION B S19

3/4" = 1'-0"

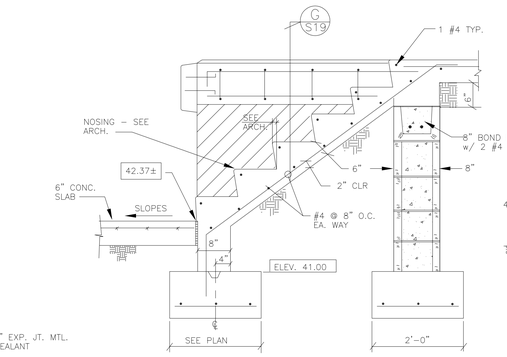

SECTION E S19

3/8" = 1'-0"

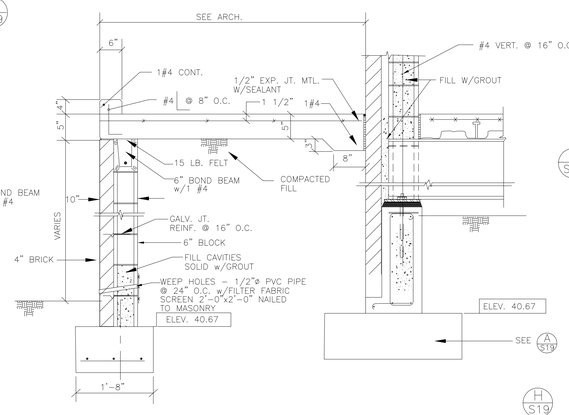

SECTION F S19

3/4" = 1'-0"

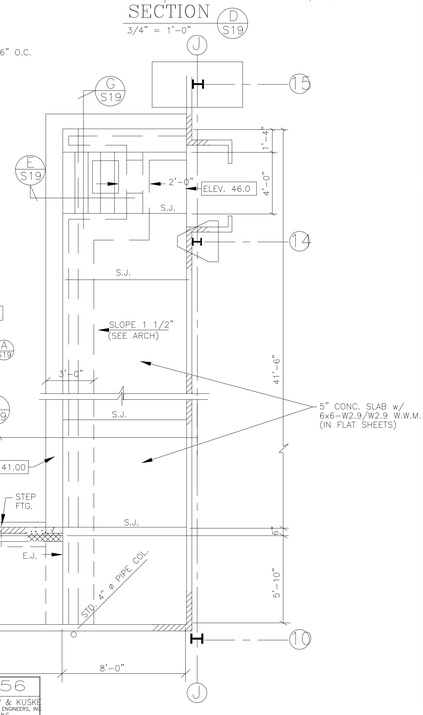

SECTION H S19

3/4" = 1'-0"

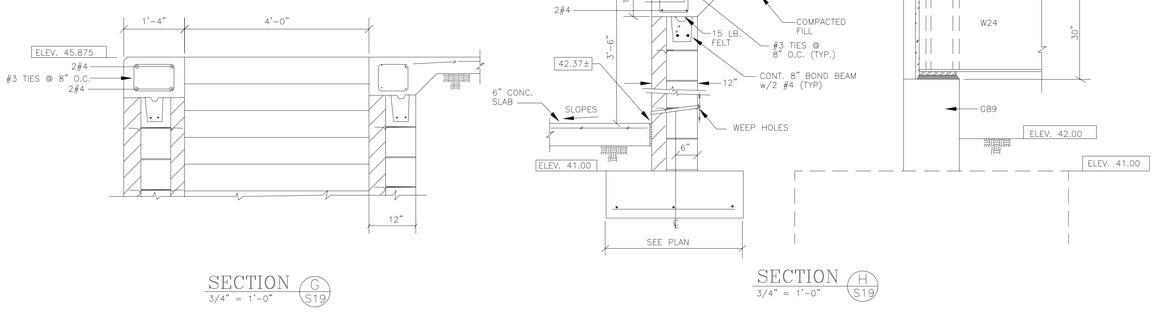

SECTION G S19

3/4" = 1'-0"

SECTION H S19

3/4" = 1'-0"

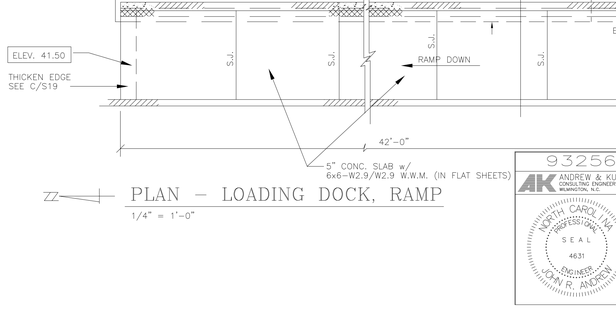

ZZ PLAN – LOADING DOCK, RAMP

1/4" = 1'-0"

JEFFERIES AND FARIS ASSOCIATES
ARCHITECTS ■ PLANNERS
SEA TOWERS SUITE 201
2002 EASTWOOD ROAD
WILMINGTON, N.C. 28403
TEL: 910.256.6633
FAX: 910.256.9088

SCIENCE BUILDING
UNIVERSITY OF NORTH CAROLINA AT WILMINGTON
CODE 49388 ITEM 301 ID#6089280301A

SHEET TITLE:
RAMPS AND LOADING DOCKS

93256
ANDREW & KUSKE CONSULTING ENGINEERS, INC. WILMINGTON, N.C.
NORTH CAROLINA PROFESSIONAL SEAL 4631 ENGINEER JOHN R. ANDREW

DRAWING REVISIONS:		
NO.	DATE:	REMARKS:

DATE:	5/16/94
PROJECT#:	9305
DESIGNED BY:	JRA
DRAWN BY:	MLH
CHECKED BY:	JRA
CHECKED BY:	

SHEET NO.:
S19