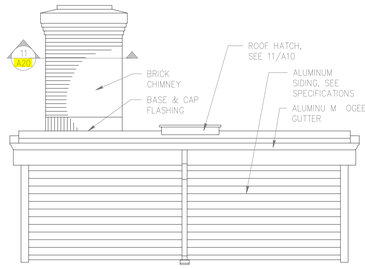

6 A10 FRONT ATTIC/SHED ROOF ELEVATION
1/4" = 1'-0"

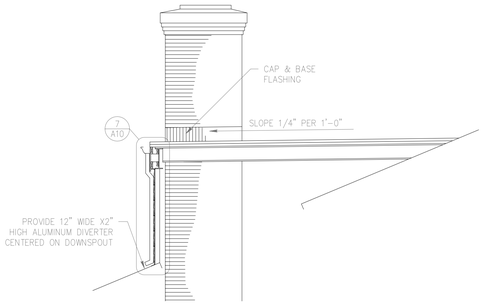

5 A10 ATTIC/ROOF SECTION
1/4" = 1'-0"

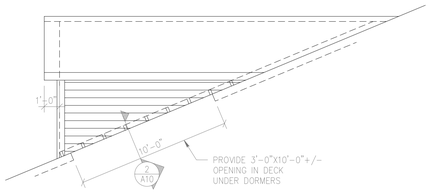

1 A10 DORMER SIDE ELEVATION
1/4" = 1'-0"

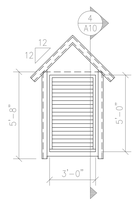

3 A10 FRONT ELEVATION
1/4" = 1'-0"

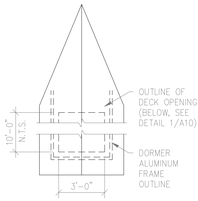

18 A10 DORMER PLAN
1/4" = 1'-0"

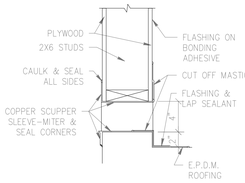

10 A10 SCUPPER DETAIL
1 1/2" = 1'-0"

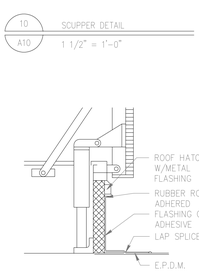

11 A10 HATCH FLASHING DETAIL
1 1/2" = 1'-0"

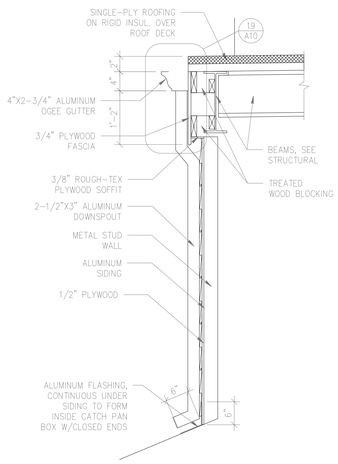

7 A10 WALL SECTION
3/4" = 1'-0"

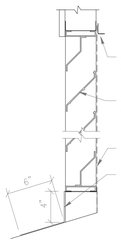

4 A10 DORMER LOUVER SECTION
1 1/2" = 1'-0"

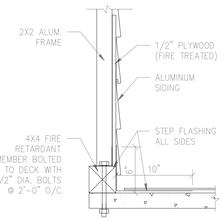

2 A10 DORMER FRAME SECTION
1 1/2" = 1'-0"

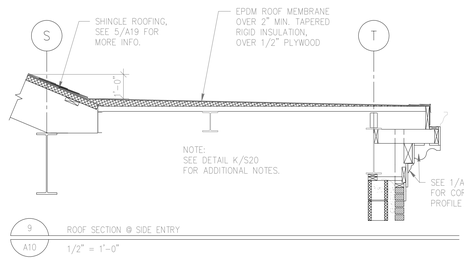

9 A10 ROOF SECTION @ SIDE ENTRY
1/2" = 1'-0"

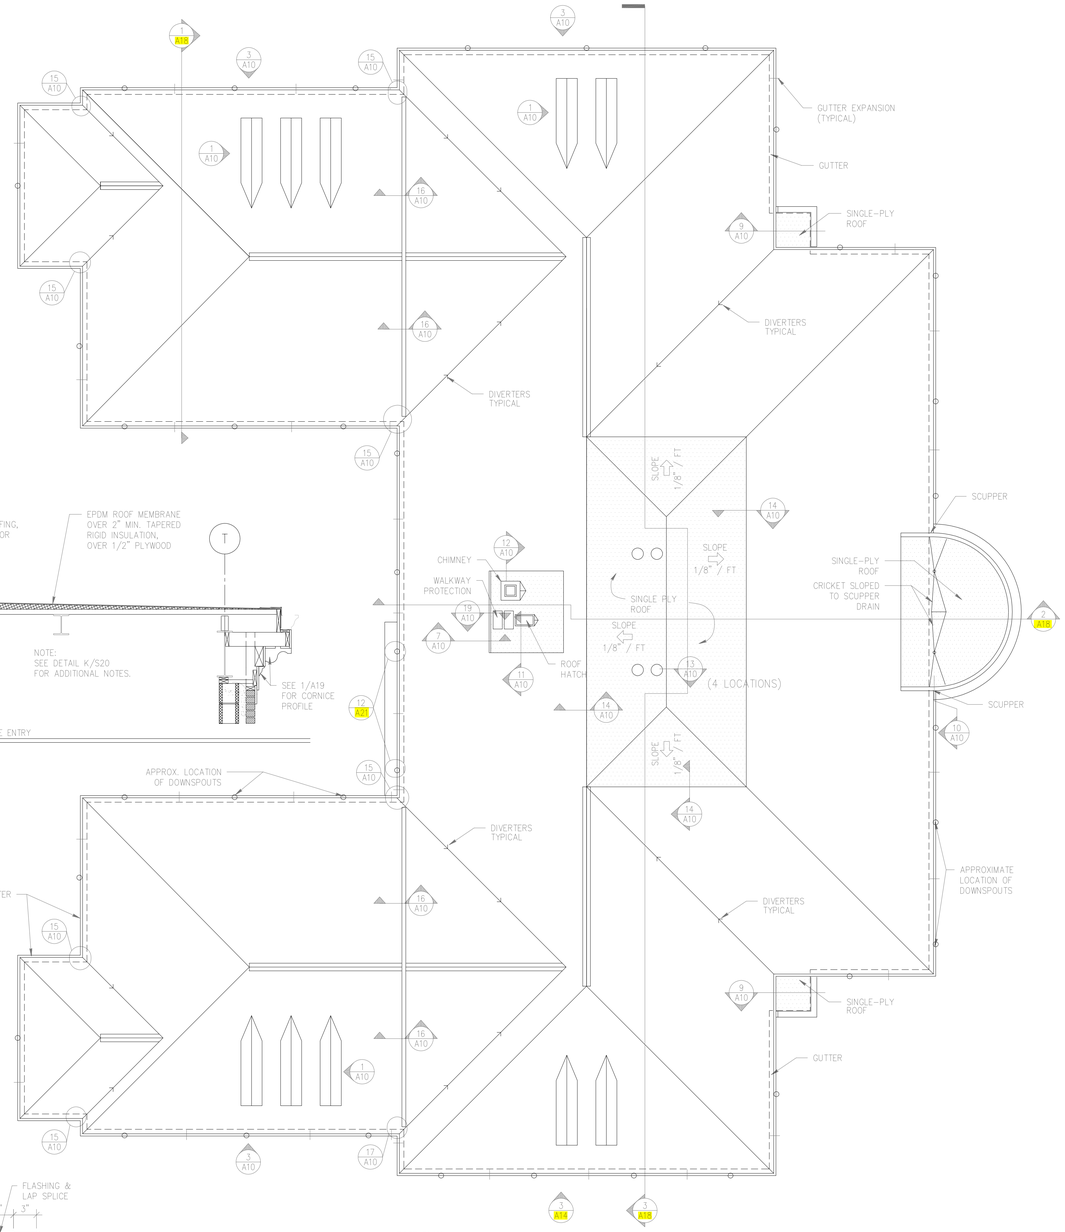

ROOF PLAN
1/16"=1'-0"

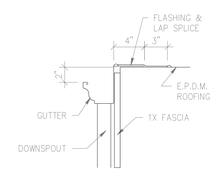

19 A10 EAVE DETAIL
1 1/2" = 1'-0"

12 A10 CHIMNEY/FLASHING DETAIL
3" = 1'-0"

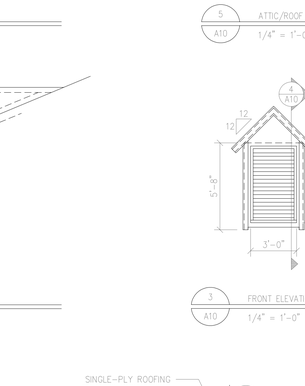

13 A10 MECH. STACK FLASHING DETAIL
3" = 1'-0"

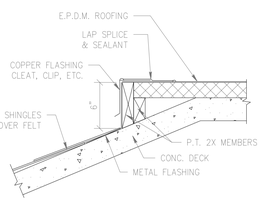

14 A10 EAVE DETAIL
1 1/2" = 1'-0"

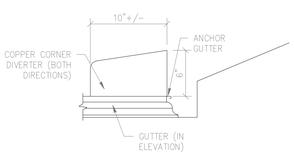

15 A10 CORNER DIVERTER DETAIL
1 1/2" = 1'-0"

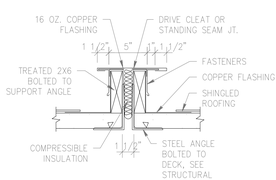

16 A10 ROOF EXP. JT. DETAIL
1 1/2" = 1'-0"

JEFFERIES AND FARIS ASSOCIATES
ARCHITECTS ■ PLANNERS
SEA TOWERS SUITE 201
2002 EASTWOOD ROAD
WILMINGTON, N.C. 28403
TEL: 910.256.6633
FAX: 910.256.9088

SCIENCE BUILDING
UNIVERSITY OF NORTH CAROLINA AT WILMINGTON
CODE 49388 ITEM 301 ID#6089280301A

SHEET TITLE:
ROOF PLAN AND DETAILS

DRAWING REVISIONS:

NO.	DATE:	REMARKS:

DATE: 05/16/94
PROJECT#: 9305
DESIGNED BY: W.G.F.
DRAWN BY: C.J.S.
CHECKED BY: T.W.L.
CHECKED BY:

SHEET NO.:
A10

E:\9305\ROOF00A