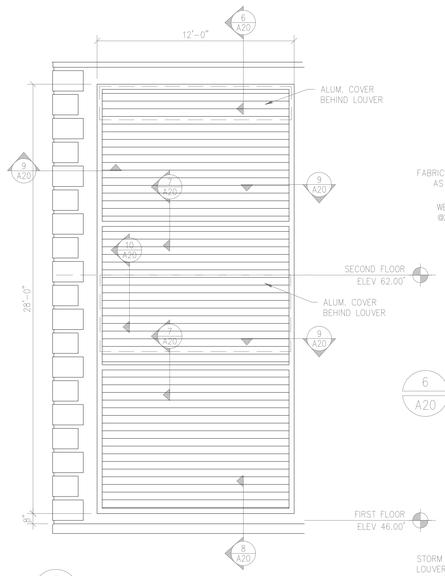

5 LOUVER ELEVATION
A20 1/4" = 1'-0"

NOTE: LOUVER MAY BE IN ONE SECTION (PREFERRED) & NO MORE THAN THREE SECTIONS

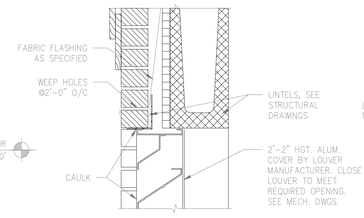

6 LOUVER HEAD DETAIL
A20 1 1/2" = 1'-0"

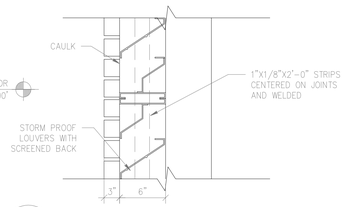

7 LOUVER JOINT DETAIL
A20 1 1/2" = 1'-0"

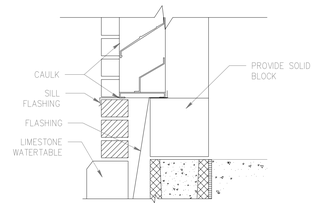

8 BASE LOUVER DETAIL
A20 1 1/2" = 1'-0"

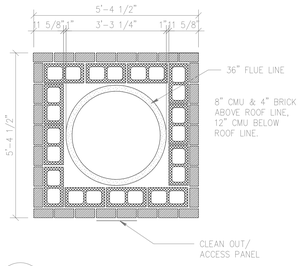

11 CHIMNEY PLAN
A20 1/2" = 1'-0"

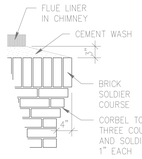

12 CHIMNEY CAP DETAIL
A20 3/4" = 1'-0"

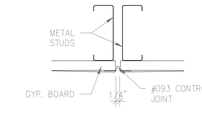

NOTE: CONTROL JOINTS RUN FROM FLOOR TO CEILING--BOTH SIDES. RUN @ DOOR FRAME WHERE POSSIBLE. PROVIDE CONTROL JOINTS @ 30' MAX.

14 GYPBD. CONTROL JOINT
A20 3" = 1'-0"

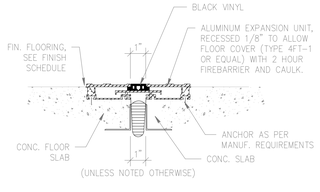

15 TYPICAL FLOOR EXPAN. JOINT
A20 3" = 1'-0"

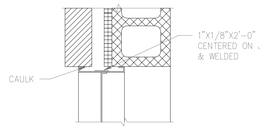

9 JAMB LOUVER DETAIL
A20 1 1/2" = 1'-0"

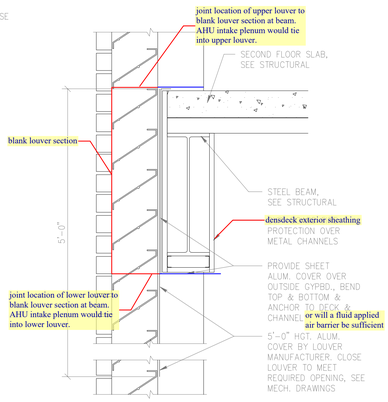

10 SECTION @ BEAM FLOOR
A20 1 1/2" = 1'-0"

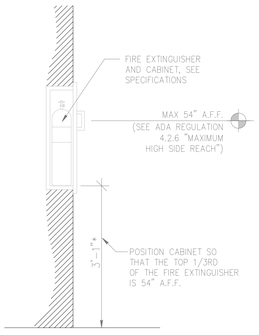

13 FIRE EXTINGUISHER DETAIL
A20 3/4" = 1'-0"

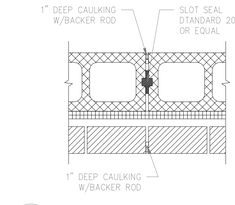

16 TYPICAL CONTROL JOINT
A20 1 1/2" = 1'-0"

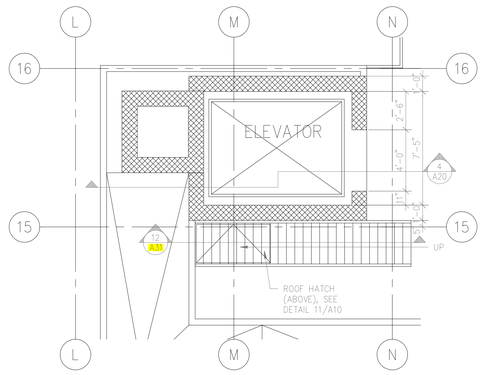

3 ATTIC FLOOR PARTIAL PLAN @ ELEVATOR
A20 1/4" = 1'-0"

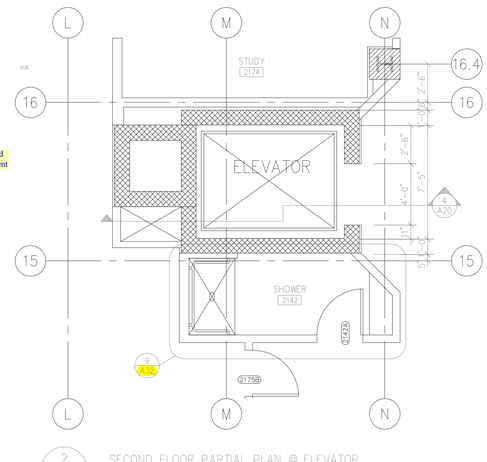

2 SECOND FLOOR PARTIAL PLAN @ ELEVATOR
A20 1/4" = 1'-0"

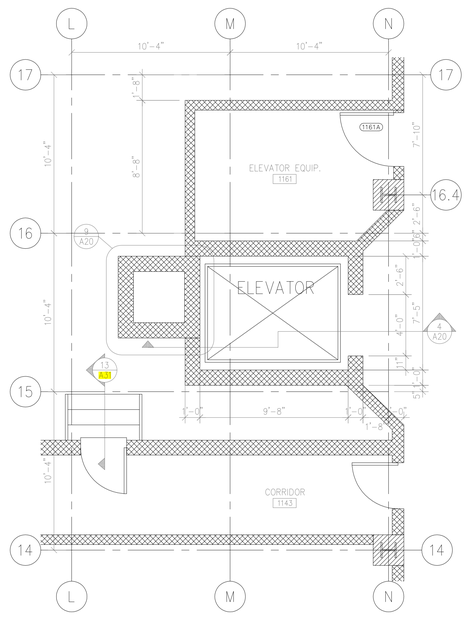

1 FIRST FLOOR PARTIAL PLAN @ ELEVATOR
A20 1/4" = 1'-0"

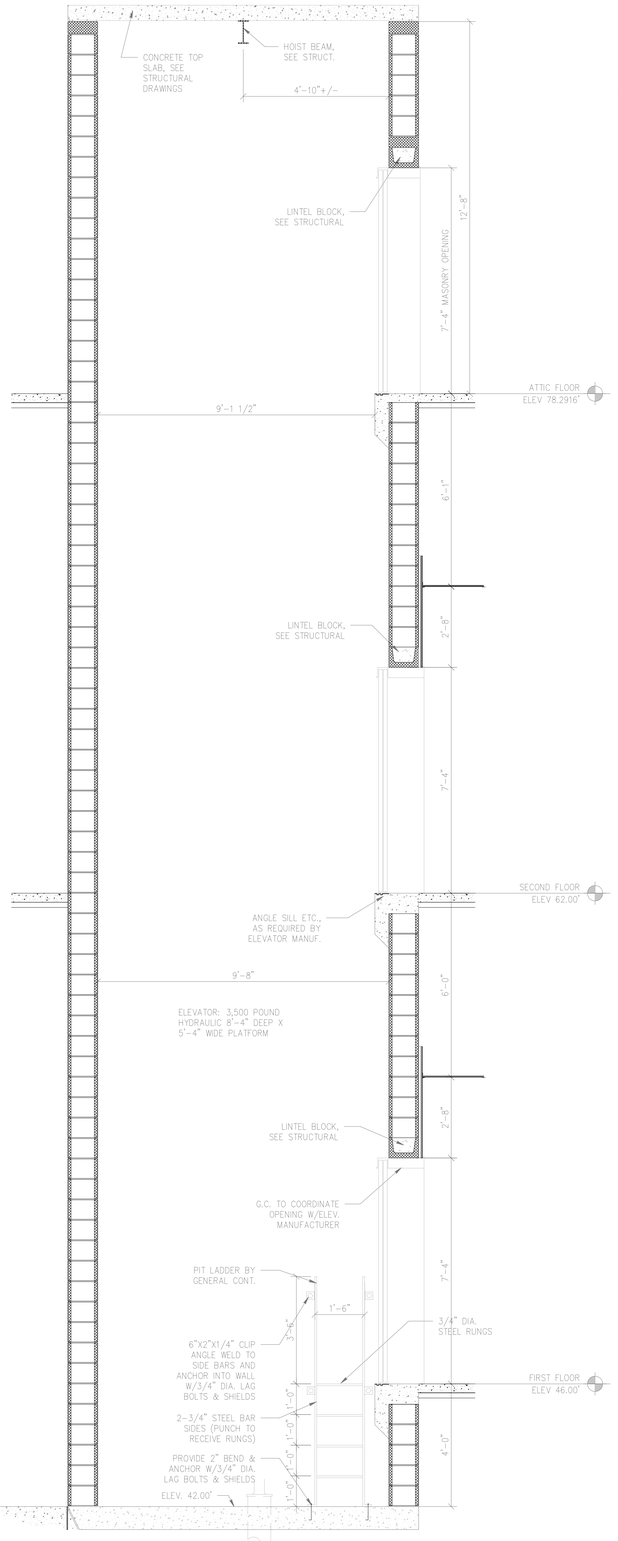

4 SECTION @ ELEVATOR SHAFT
A20 1/2" = 1'-0"

JEFFERIES AND FARIS ASSOCIATES
ARCHITECTS ■ PLANNERS
SEA TOWERS SUITE 201
2002 EASTWOOD ROAD
WILMINGTON, N.C. 28403
TEL: 910.256.6633
FAX: 910.256.9088

SCIENCE BUILDING
UNIVERSITY OF NORTH CAROLINA AT WILMINGTON
CODE 49388 ITEM 301 ID#6089280301A

SHEET TITLE:
ELEVATOR SHAFT, PLANS, SECTIONS, AND DETAILS

DRAWING REVISIONS:		
NO.	DATE:	REMARKS:

DATE:	05/16/94
PROJECT#:	9305
DESIGNED BY:	W.G.F.
DRAWN BY:	C.J.S.
CHECKED BY:	T.W.L.
CHECKED BY:	

SHEET NO.:
A20

E:\9305\DETA04