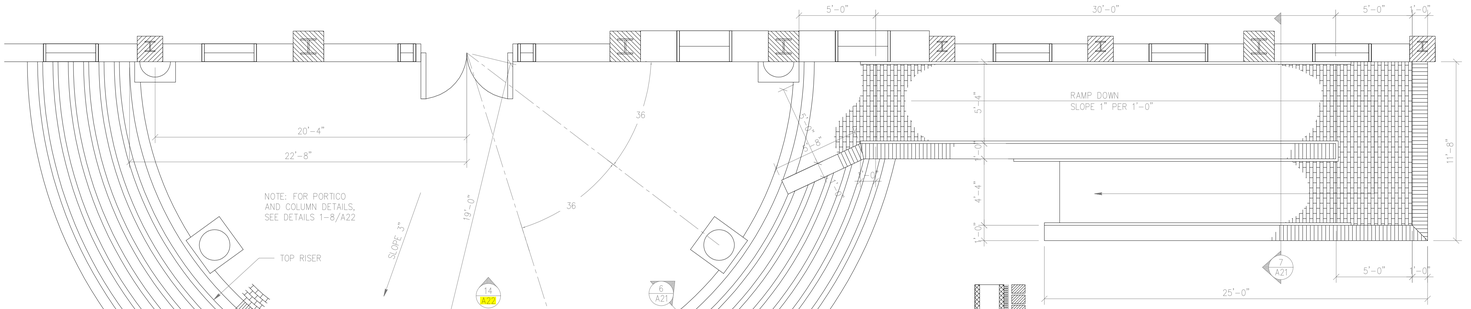

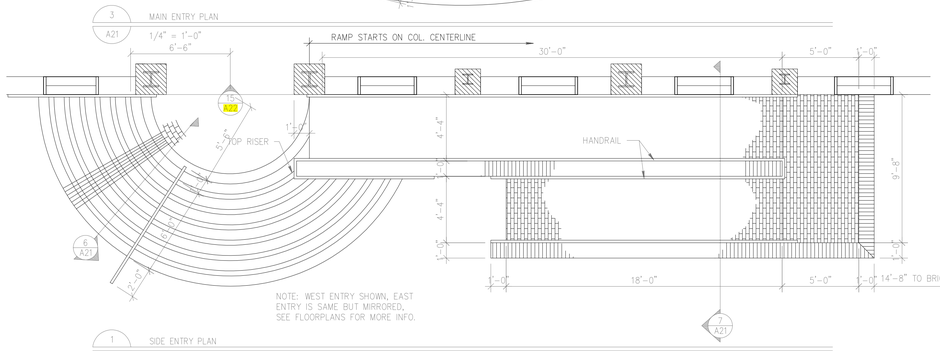

3 / A21 MAIN ENTRY PLAN
1/4" = 1'-0"

7 / A21 TYPICAL RAMP SECTION
3/4" = 1'-0"

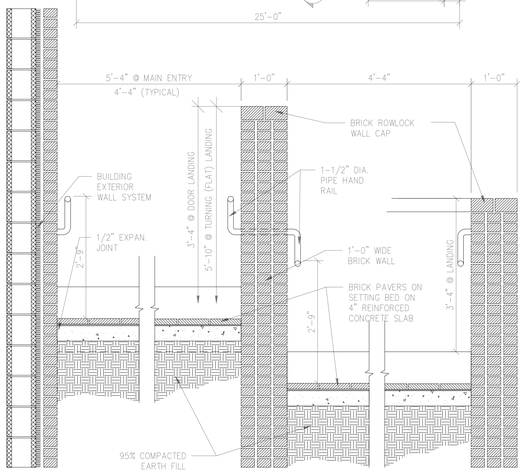

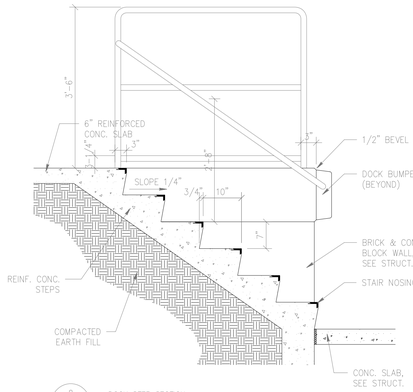

8 / A21 DOCK STEP SECTION
3/4" = 1'-0"

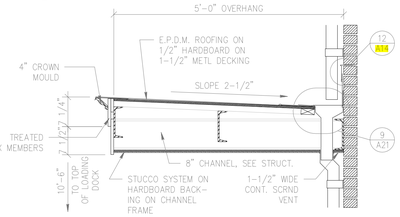

11 / A21 DOCK CANOPY SECTION
3/4" = 1'-0"

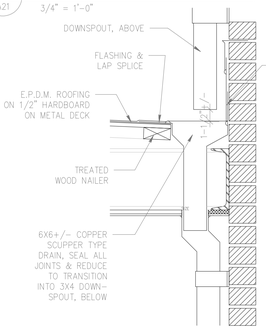

12 / A21 DOCK CANOPY DRAIN DETAIL
1 1/2" = 1'-0"

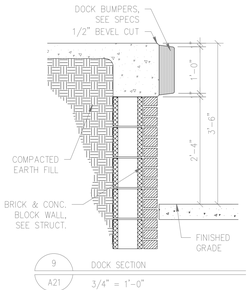

9 / A21 DOCK SECTION
3/4" = 1'-0"

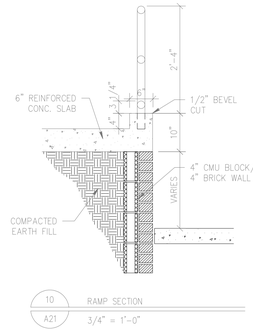

10 / A21 RAMP SECTION
3/4" = 1'-0"

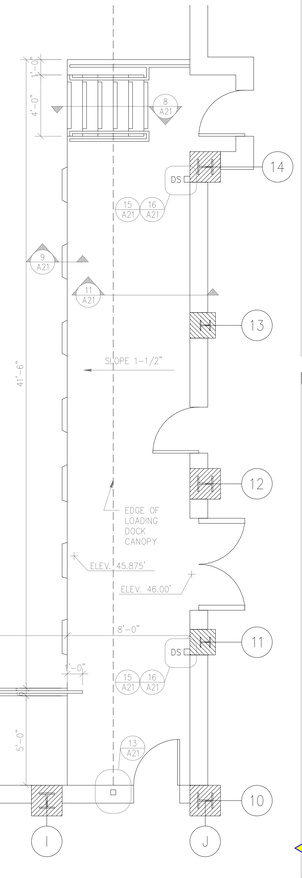

1 / A21 SIDE ENTRY PLAN
1/4" = 1'-0"

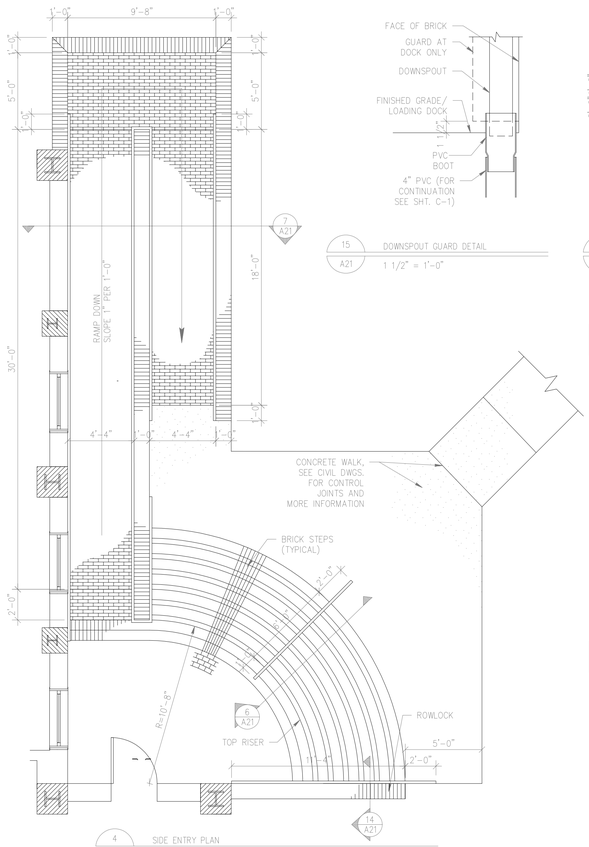

4 / A21 SIDE ENTRY PLAN
1/4" = 1'-0"

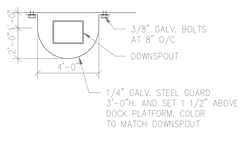

15 / A21 DOWNSPOUT GUARD DETAIL
1 1/2" = 1'-0"

16 / A21 DOWNSPOUT BOOT DETAIL
1 1/2" = 1'-0"

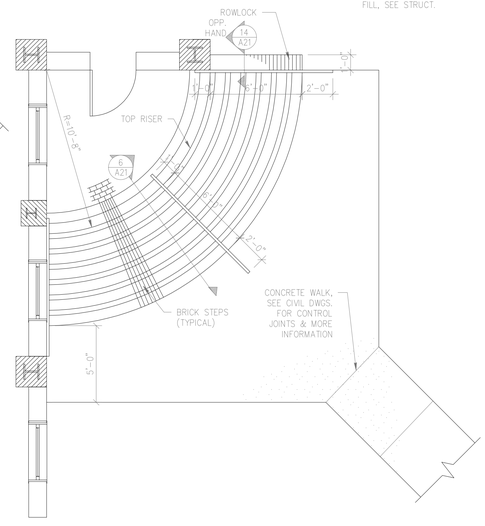

2 / A21 SIDE ENTRY PLAN
1/4" = 1'-0"

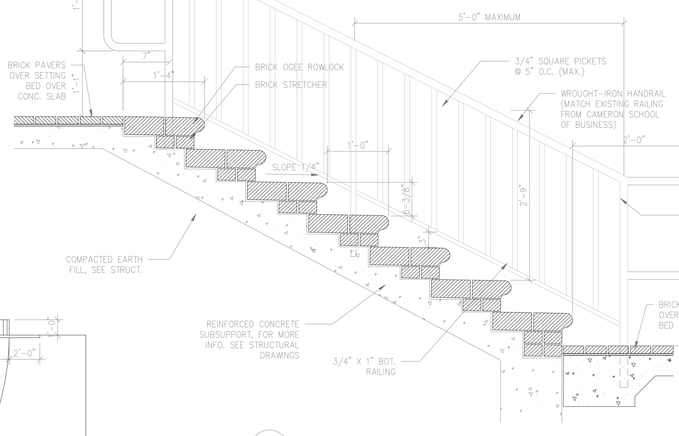

6 / A21 TYPICAL EXTERIOR STEP DETAIL
1" = 1'-0"

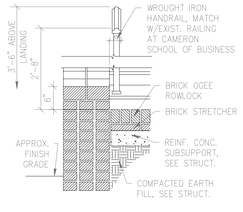

14 / A21 STEP DETAIL
3/4" = 1'-0"

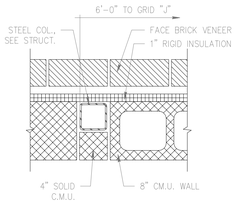

13 / A21 CANOPY SUPPORT COL. DET.
1 1/2" = 1'-0"

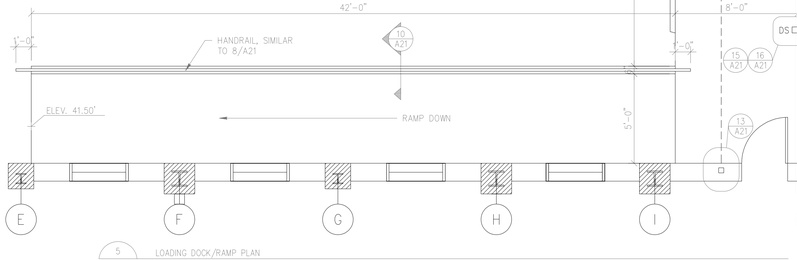

5 / A21 LOADING DOCK/RAMP PLAN
1/4" = 1'-0"

JEFFERIES AND FARIS ASSOCIATES
ARCHITECTS ■ PLANNERS
SEA TOWERS SUITE 201
2002 EASTWOOD ROAD
WILMINGTON, N.C. 28403
TEL: 910.256.6633
FAX: 910.256.9088

SCIENCE BUILDING
UNIVERSITY OF NORTH CAROLINA AT WILMINGTON
CODE 49388 ITEM 301 ID#6089280301A

SHEET TITLE:
ENTRY AND LOADING DOCK DETAILS

DRAWING REVISIONS:

NO.	DATE:	REMARKS:

DATE:	05/16/94
PROJECT#:	9305
DESIGNED BY:	WGF
DRAWN BY:	CJS
CHECKED BY:	TWL
CHECKED BY:	

SHEET NO.:
A21

E:\9305\DETA03