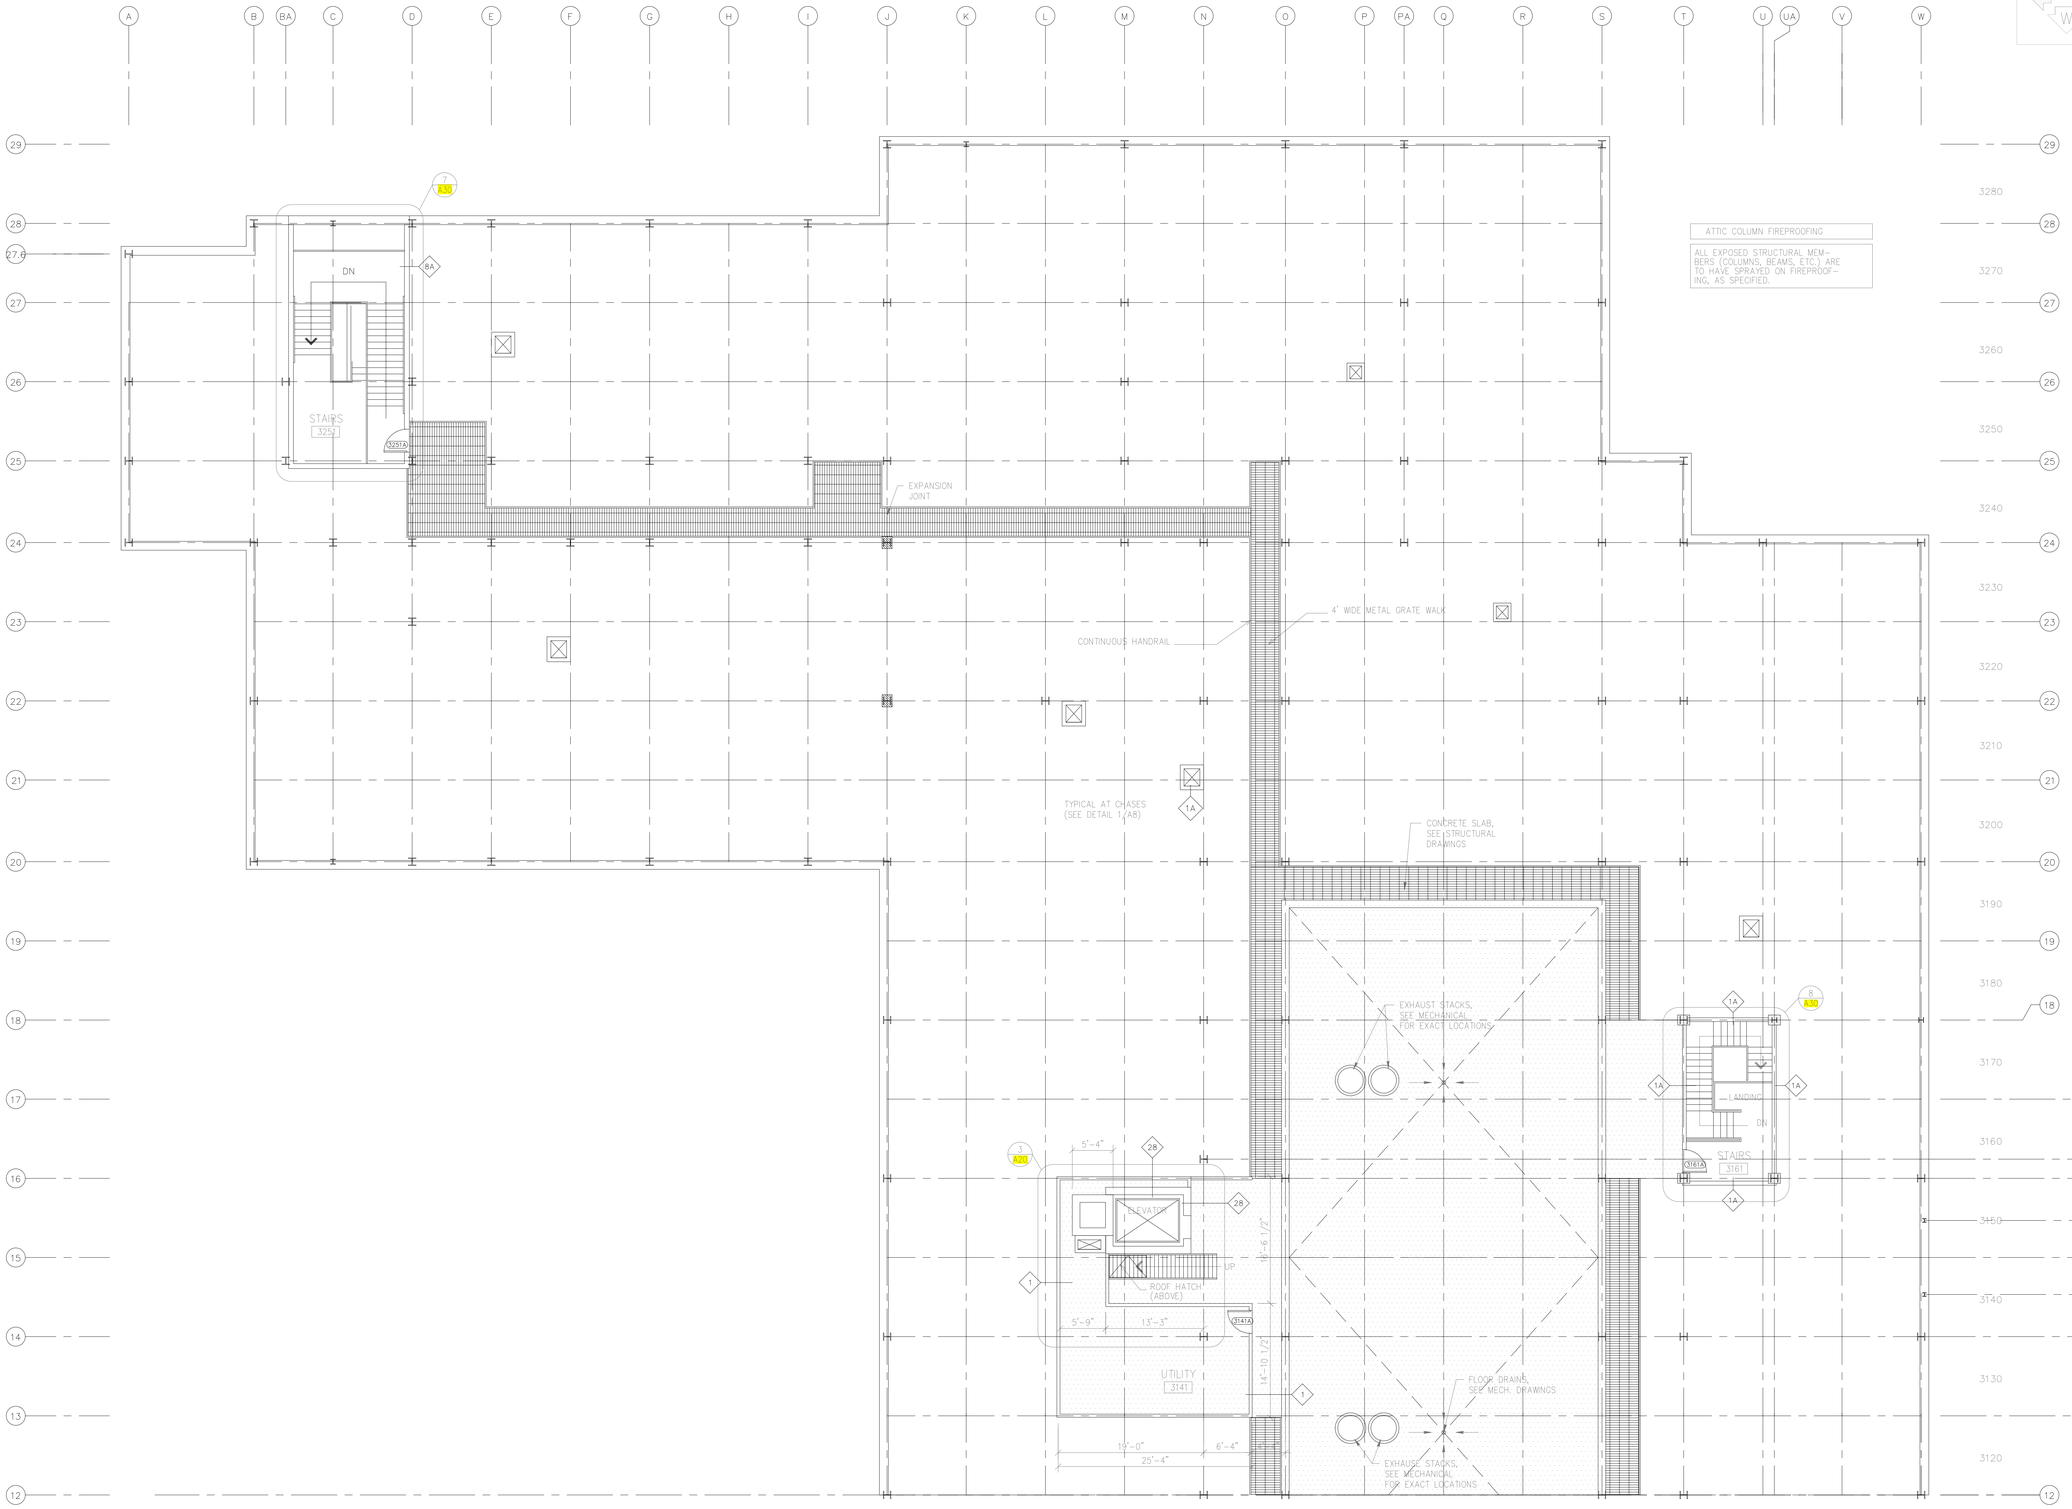

ATTIC PLAN – EAST
SCALE: 1/8" = 1'-0"

BUILDING KEYMAP

JEFFERIES AND FARIS ASSOCIATES
ARCHITECTS ■ PLANNERS
SEA TOWERS SUITE 201
2002 EASTWOOD ROAD
WILMINGTON, N.C. 28403
TEL: 910.256.6633
FAX: 910.256.9088

SCIENCE BUILDING
UNIVERSITY OF NORTH CAROLINA AT WILMINGTON
CODE 49388 ITEM 301 ID#6089280301A

SHEET TITLE:
ATTIC PLAN
EAST

DRAWING REVISIONS:

NO.	DATE:	REMARKS:

DATE: 06/23/94
PROJECT#: 9305
DESIGNED BY: W.G.F.
DRAWN BY: C.J.S.
CHECKED BY: T.W.L.
CHECKED BY:

SHEET NO.:
A9

E:\9305\ATTC02