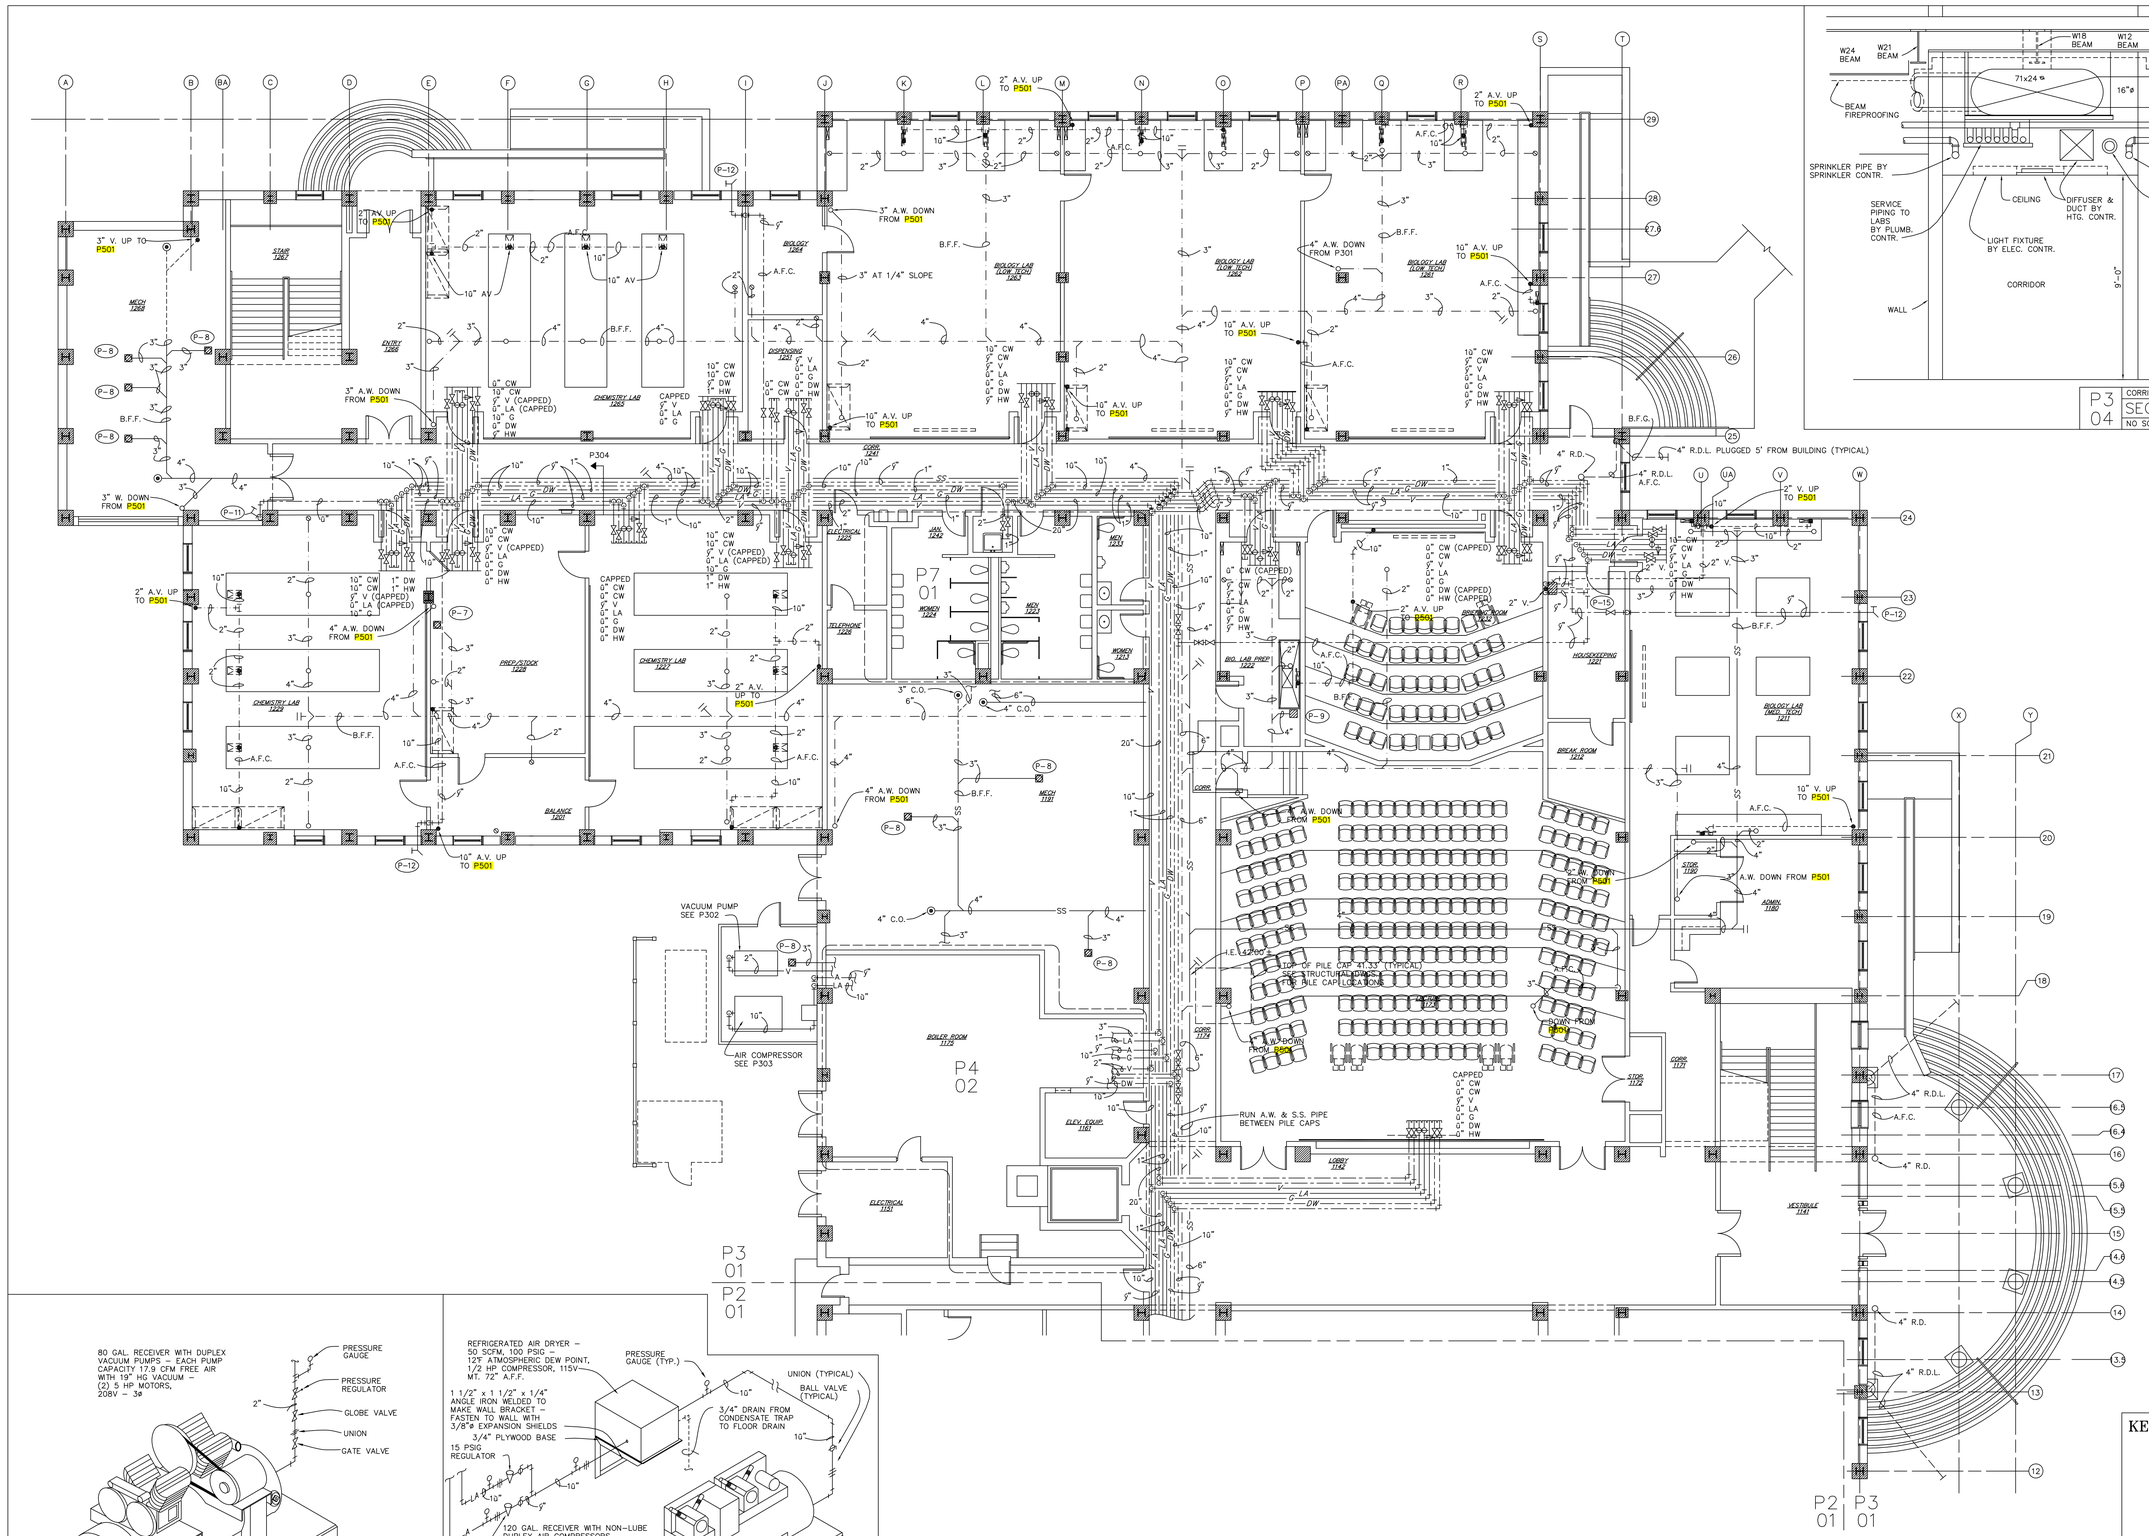

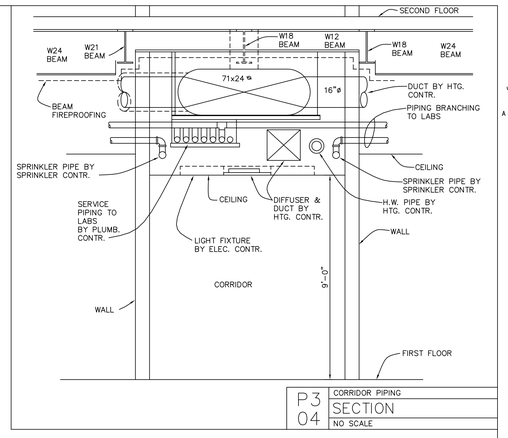

P3 04 | CORRIDOR PIPING
SECTION
NO SCALE

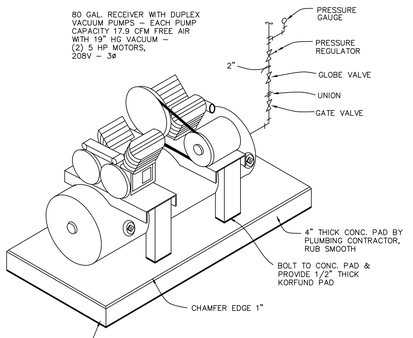

P3 02 | VACUUM PUMP
DETAIL
NO SCALE

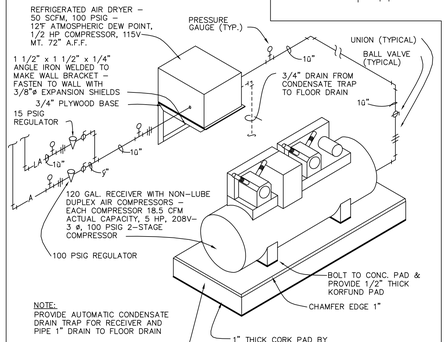

P3 03 | AIR COMPRESSOR
DETAIL
NO SCALE

KEY PLAN

P3 01 | FIRST FLOOR – EAST – PLUMBING
FLOOR PLAN
SCALE: 1/8" = 1'-0"

JEFFERIES AND FARIS ASSOCIATES
ARCHITECTS • PLANNERS
SEA TOWERS SUITE 201
2002 EASTWOOD ROAD
WILMINGTON, N.C. 28403
TEL: 910.256.6633
FAX: 910.256.9088

SCIENCE BUILDING
UNIVERSITY OF NORTH CAROLINA AT WILMINGTON
CODE 49388 ITEM 301 ID#6089280301A

SHEET TITLE:
FIRST FLOOR EAST – PLUMBING
DETAILS

BUFFALOE, MORGAN & ASSOC., INC.
CONSULTING ENGINEERS
1115 LAKE WHEELER ROAD
RALEIGH, N.C. 27603
(919) 833-1927

NORTH CAROLINA PROFESSIONAL SEAL 3494 ENGINEER RAY E. MORGAN

DRAWING REVISIONS:		
NO.	DATE:	REMARKS:

DATE: 16 MAY 1994
PROJECT#: 9305
DESIGNED BY: CRR
DRAWN BY: RDH II
CHECKED BY: WMP
CHECKED BY: REM

SHEET NO.: P3
OF 7

A3092