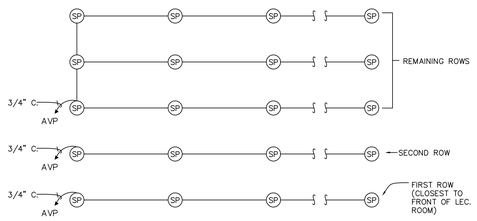

E15 03 — LECTURE ROOM SPEAKER SYSTEM — SCHEMATIC — NO SCALE

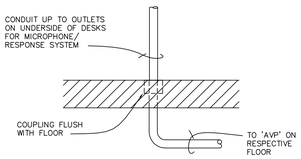

E15 04 — STUB-UP FOR MICROPHONE/RESPONSE SYSTEM — DETAIL — NO SCALE

3 PHASE 4 WIRE 225 AMP BUSSING WITH MAIN LUGS ONLY — PANEL 1173 — 120/208 VOLTS FLUSH MOUNT 10 K AIC MIN. INTEGRATED INTERRUPTING CAPACITY — MLO

DESIGNATION	NO.	A	B	C	NO.	DESIGNATION
RECEPTACLES	1	•			2	RECEPTACLES
	3		•		4	
	5			•	6	SPARE
	7	•			8	
	9		•		10	
	11			•	12	PROJECTOR/CAMERA/MONITORS
	13	•			14	SPARE
	15		•		16	
	17			•	18	
	19	•			20	
	21		•		22	
	23			•	24	
	25	•			26	
	27		•		28	PLUG STRIP – LEC. BENCH
	29			•	30	
	31	•			32	
	33		•		34	
	35			•	36	
	37	•			38	SPACE
SPACE	39		•		40	
	41			•	42	

REMARKS — NEUTRAL/GROUND BAR

3 PHASE 4 WIRE 225 AMP BUSSING WITH MAIN LUGS ONLY — PANEL 1232 — 120/208 VOLTS FLUSH MOUNT 10 K AIC MIN. INTEGRATED INTERRUPTING CAPACITY — MLO

DESIGNATION	NO.	A	B	C	NO.	DESIGNATION
SPARE	1	•			2	SPARE
	3		•		4	
	5			•	6	
RECEPTACLES	7	•			8	
	9		•		10	
SPARE	11			•	12	PROJECTOR/CAMERA/MONITOR
RECEPTACLES	13	•			14	SPARE
	15		•		16	
	17			•	18	
	19	•			20	
	21		•		22	
SPARE	23			•	24	
	25	•			26	
	27		•		28	PLUG STRIP – LEC. BENCH
	29			•	30	
SPACE	31	•			32	
	33		•		34	
	35			•	36	
	37	•			38	SPACE
	39		•		40	
	41			•	42	

REMARKS — NEUTRAL/GROUND BAR

3 PHASE 4 WIRE 225 AMP BUSSING WITH MAIN LUGS ONLY — PANEL 1103 — 120/208 VOLTS FLUSH MOUNT 10 K AIC MIN. INTEGRATED INTERRUPTING CAPACITY — MLO

DESIGNATION	NO.	A	B	C	NO.	DESIGNATION
SPARE	1	•			2	SPARE
	3		•		4	
	5			•	6	
RECEPTACLES	7	•			8	
	9		•		10	
SPARE	11			•	12	PROJECTOR/CAMERA/MONITORS
RECEPTACLES	13	•			14	RECEPTACLES (A/V ROOM)
	15	•			16	
	17			•	18	
	19	•			20	
	21		•		22	
	23			•	24	
	25	•			26	SPARE
	27		•		28	PLUG STRIP – LEC. BENCH
	29			•	30	
	31	•			32	
	33		•		34	
	35			•	36	
	37	•			38	SPACE
	39		•		40	
	41			•	42	

REMARKS — NEUTRAL/GROUND BAR

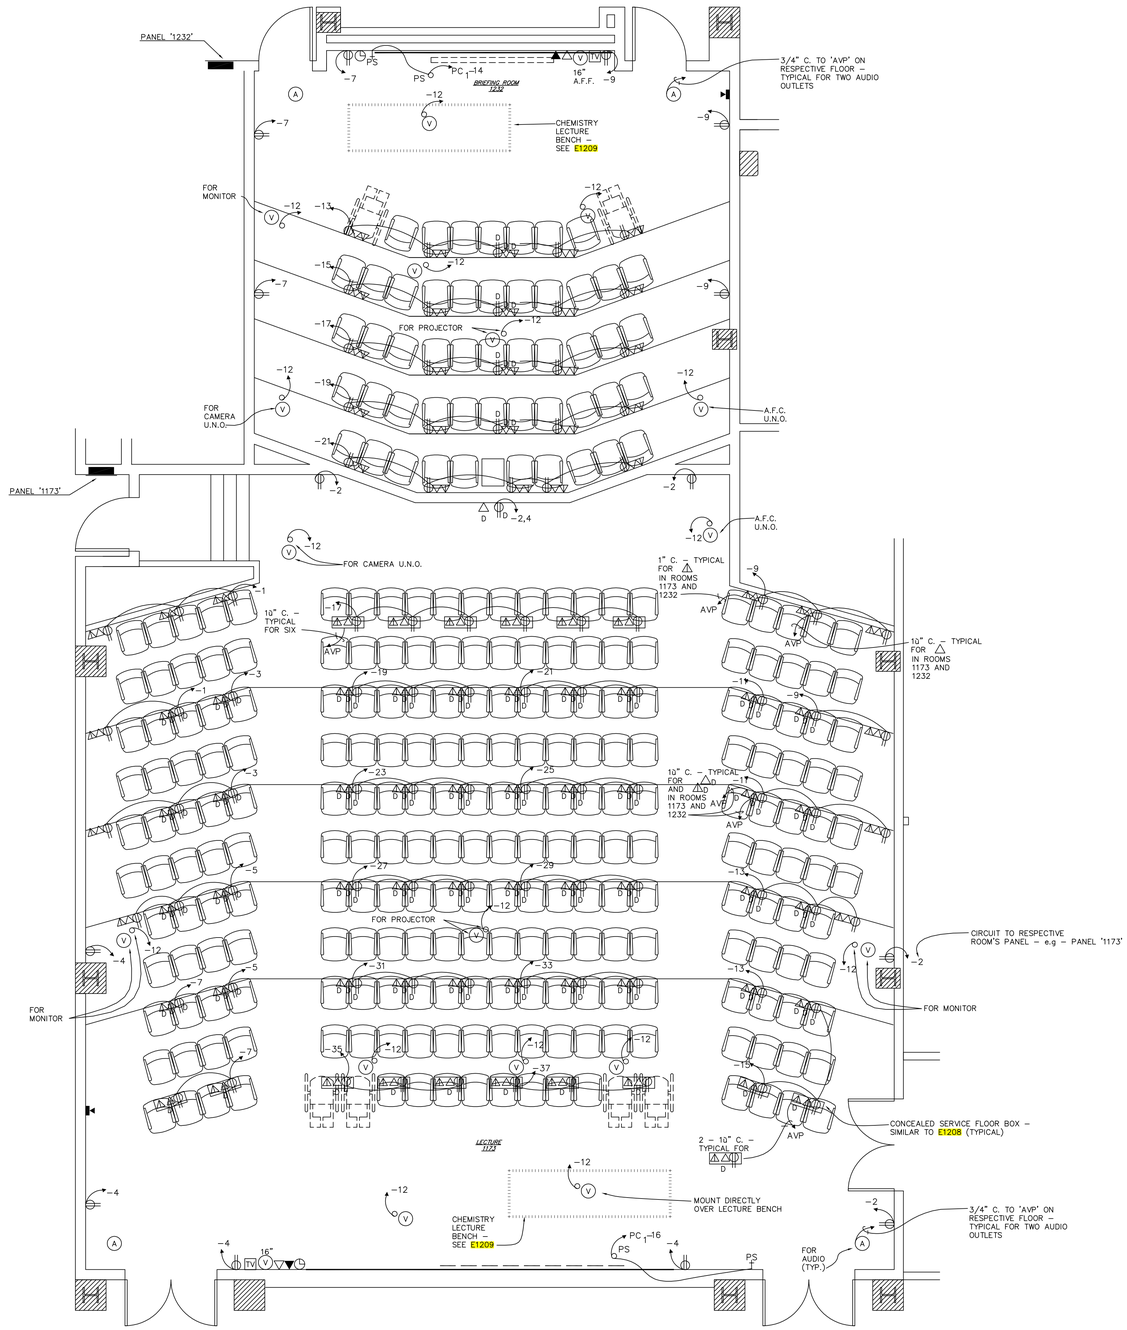

NOTE:
SEE LIGHTING FLOOR PLANS FOR SPEAKER PLACEMENT AND E1505 FOR SPEAKER RACEWAY IN LECTURE ROOMS

E15 02 — BROADCAST LECTURE 1173 AND BREIFING 1232 – POWER — ENLARGED PLAN — SCALE: 1/4" = 1'-0"

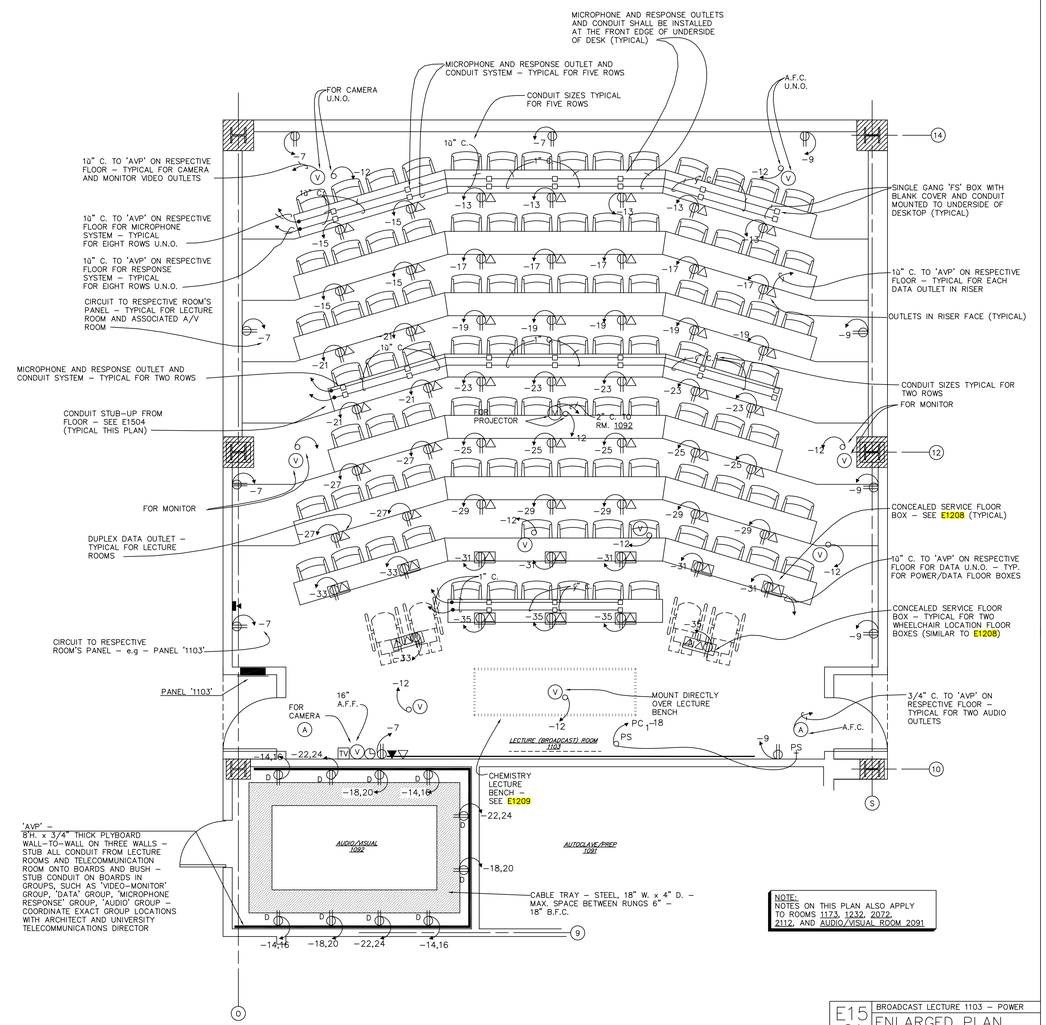

NOTE:
NOTES ON THIS PLAN ALSO APPLY TO ROOMS 1173, 1232, 2072, 2112, AND AUDIO/VISUAL ROOM 2091

NOTE:
SEE LIGHTING FLOOR PLANS FOR SPEAKER PLACEMENT AND E1503 FOR SPEAKER RACEWAY IN LECTURE ROOMS

E15 01 — BROADCAST LECTURE 1103 – POWER — ENLARGED PLAN — SCALE: 1/4" = 1'-0"

JEFFERIES AND FARIS ASSOCIATES
ARCHITECTS ● PLANNERS
SEA TOWERS SUITE 201
2002 EASTWOOD ROAD
WILMINGTON, N.C. 28403
TEL: 910.256.6633
FAX: 910.256.9088

SCIENCE BUILDING
UNIVERSITY OF NORTH CAROLINA AT WILMINGTON
CODE 49388 ITEM 301 ID#6089280301A

SHEET TITLE:
ENLARGED PLANS
DETAILS

BUFFALOE, MORGAN & ASSOC., INC.
CONSULTING ENGINEERS
1115 LAKE WHEELER ROAD
RALEIGH, N.C. 27603
(919) 833-1927

NORTH CAROLINA PROFESSIONAL SEAL 3494 ENGINEER R. E. MORGAN

DRAWING REVISIONS:

NO.	DATE:	REMARKS:

DATE: 16 MAY 1994
PROJECT#: 9305
DESIGNED BY: JEY
DRAWN BY: SMC
CHECKED BY: SAB
CHECKED BY: REM

SHEET NO.: E15
OF 17

A3092