GENERAL NOTES

A. INSTALL 2"x2"x5' SURFACE MOUNTED CORNER GUARDS ON ALL OUTSIDE CORNERS IN CORRIDORS.

B. ALL OVERHEAD OBSTRUCTIONS IN ATTIC SPACE LOCATED LESS THE 6'-8" ABOVE FINISHED FLOOR SHALL HAVE SAFETY YELLOW PAINT OR ADHERED STICKER STRIPING.

C. LABEL ALL FIRE RESISTANCE RATED WALLS WITH 3" TALL RED STENCILED LETTERING TO READ "FIRE BARRIER - PROTECT ALL OPENINGS" AND SPACE MAX 15 FEET APART

D. IF REQUIRED TO RE-CONSTRUCT SECOND FLOOR SHAFTS, USE WALL TYPE P7-2

FLOOR PLAN KEYNOTES

REPRESENTED BY n

APPLIES TO DRAWINGS A2.1.1 - A2.1.6

1	IN-FILL WALL FLUSH TO MATCH ADJACENT
2	EGRESS CONTROL SWING GATE
3	EXISTING CATWALK
4	CENTER WALL ON EXISTING CURB
7	1-HOUR FIRE RESISTANCE RATED HORIZONTAL CONSTRUCTION
8	CONSTRUCT ON EXISTING WALL BELOW; EXTEND TO UNDERSIDE OF ROOF DECK
9	ROOF LADDER WITH SAFETY CAGE
10	FLAT PANEL TV, OFCI
11	
12	GLASS-MAT SHEATHING ASSEMBLY, REFER TO STRUCTURAL
13	2-HOUR FIRE RESISTANCE RATED HORIZONTAL ASSEMBLY
14	SEALANT
15	MINERAL WOOL
16	FIRE RESISTANCE RATED SEALANT
17	FIRE RESISTANCE RATED DUCT WRAP, SEE MECHANICAL
18	DUCT, SIZE VARIES
19	AED DEVICE LOCATION
20	BOLLARD

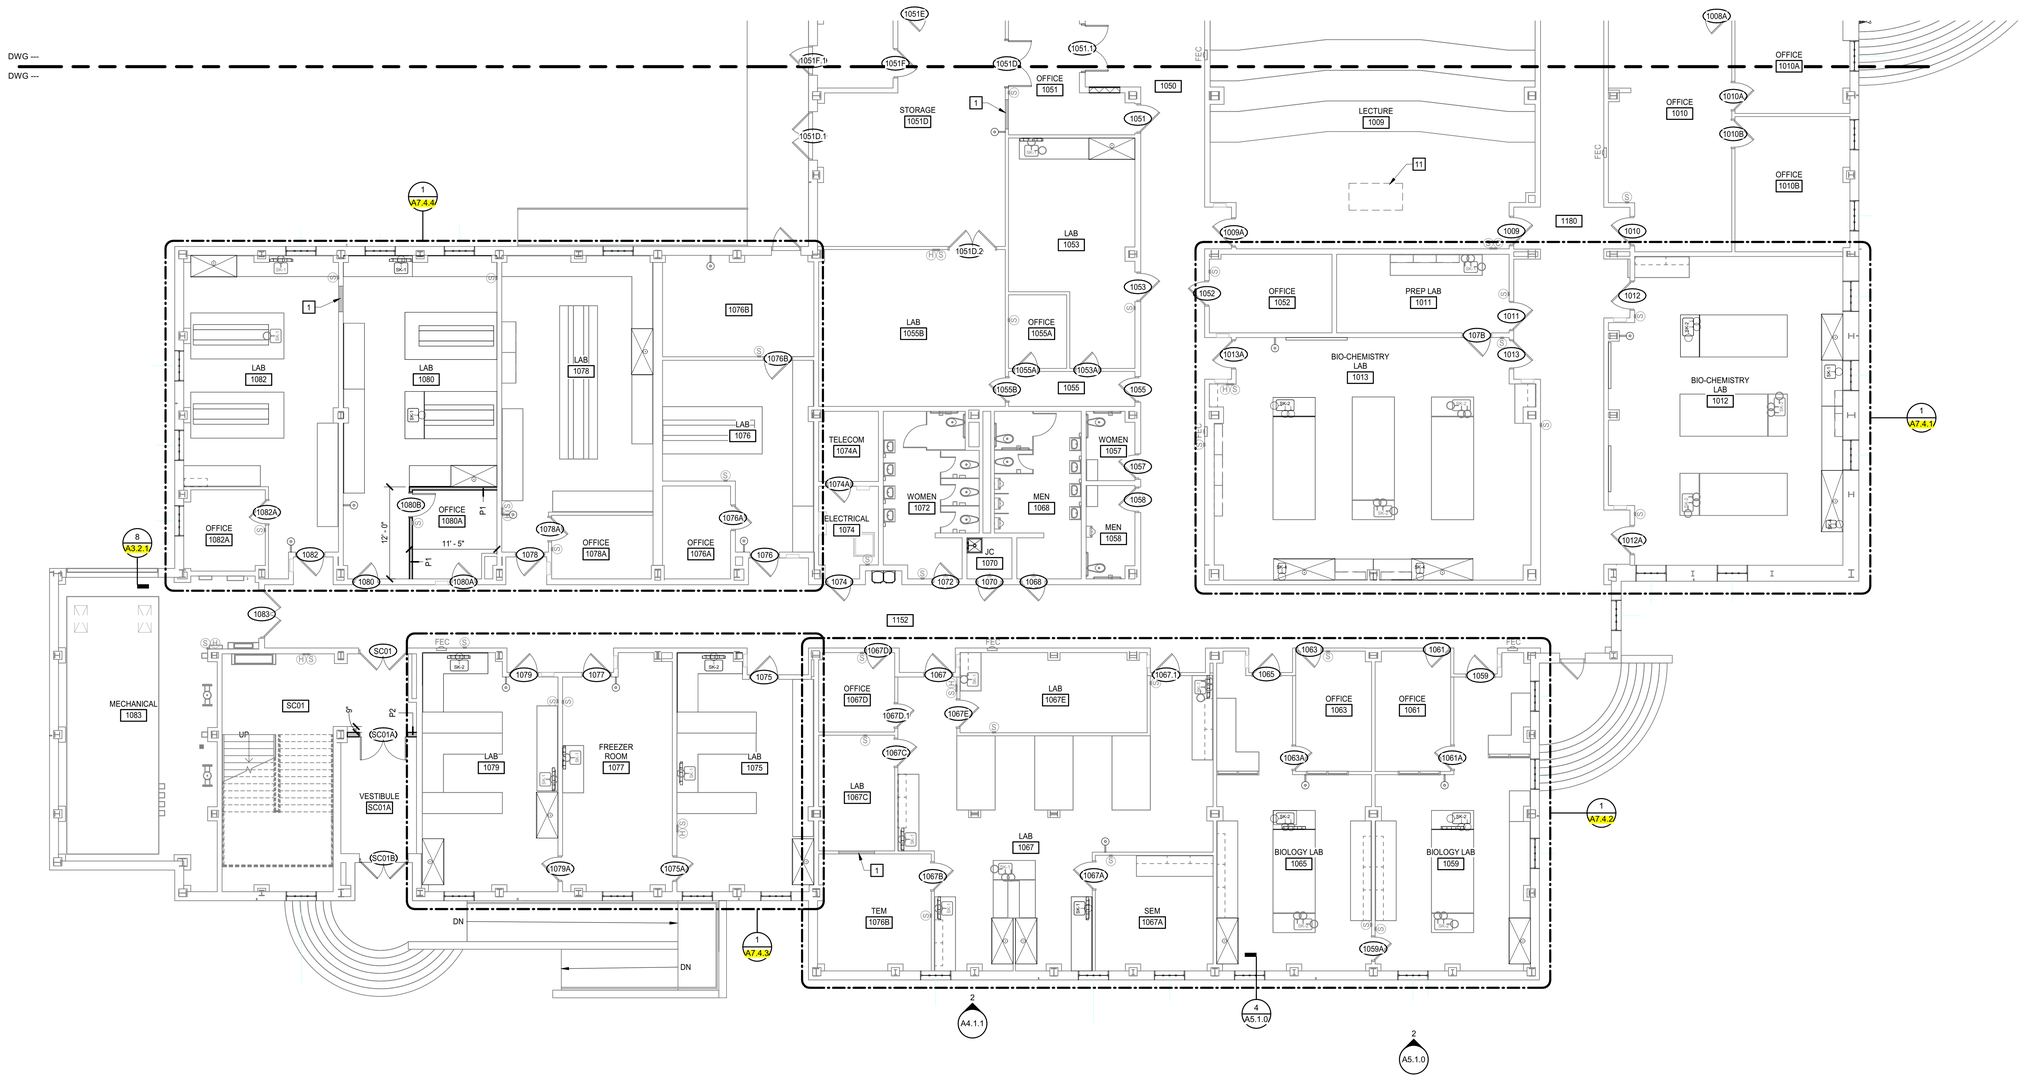

FIRST FLOOR - ENLARGED AREA B

1/8" = 1'-0"

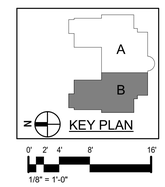

MOSELEY ARCHITECTS
911 N. WEST STREET, SUITE 205 RALEIGH, NORTH CAROLINA 27603
PHONE (919) 840-0091
MOSELEYARCHITECTS.COM

BRADLEY J LOCKLEAR 052282 REGISTERED ARCHITECT RALEIGH, NC

PROGRESS PRINT NOT FOR CONSTRUCTION

REGISTERED ARCHITECTS OF NORTH CAROLINA INCORPORATED 52282 NORTH CAROLINA RALEIGH NC

Dobo Hall Renovation - Package A

SCO PROJECT NO. 18-19798-01A
UNC Wilmington
4978 CAHILL DR, WILMINGTON, NC 28403

PROJECT NO:	DATE:
580999	MARCH 27, 2019

REVISIONS

DATE	DESCRIPTION

FIRST FLOOR PLAN - AREA B

A2.1.2

3/27/2019 9:59:30 AM