REFLECTED CEILING PLAN LEGEND

APPLIES TO DRAWINGS A9.1.1 - A9.2.2

REFER TO M, E & FP DRAWINGS FOR REFLECTED CEILING PLAN SYMBOLS NOT INDICATED BELOW

A101 — SPACE NUMBER

nn'-nn" — CEILING HEIGHT, AFF UNO

INTERIOR APPLICATIONS: GYPSUM BOARD CEILING

EXTERIOR APPLICATIONS: GYPSUM SOFFIT BOARD OR GYPSUM SHEATHING

2'-0" x 2'-0" LAY-IN ACOUSTICAL CEILING PANELS IN SUSPENDED GRID

WITH OPENING — EXTERIOR WALL

WITH OPENING — INTERIOR WALL/PARTITION TO UNDERSIDE OF DECK

WITH OPENING — INTERIOR WALL/PARTITION TO CAP ABOVE OR TERMINATES ADJACENT TO A RATED HORIZONTAL ASSEMBLY

WITH OPENING — INTERIOR WALL/PARTITION 4" MIN ABOVE HIGHEST ADJACENT CEILING. IF NECESSARY TO ACHIEVE RESULTS DESIRED, EXTEND WALL HEIGHT SO WALL BRACING IS NOT EXPOSED TO VIEW IN FINISHED SPACES

INTERIOR WALL/PARTITION TO UNDERSIDE OF CEILING

EXISTING TO REMAIN, VERIFY VERTICAL EXTENTS WHERE THE HEIGHT IMPACTS THE WORK

REFLECTED CEILING PLAN/DETAIL GENERAL NOTES

A. ALL CEILING HEIGHTS SHALL BE 10'-0" AFF UNLESS INDICATED OTHERWISE.

B. DRAWINGS INDICATE GRID LAYOUT DIAGRAMMATICALLY. REFER TO SPECIFICATIONS FOR SPECIFIC GRID LAYOUT CRITERIA AT PERIMETER CONDITIONS THAT MAY DIFFER FROM GRID LAYOUT INDICATED ON DRAWINGS.

C. CENTER CEILING MOUNTED ITEMS WITHIN CEILING PANELS, UNLESS INDICATED OTHERWISE.

D. IF ADDITIONAL SPRINKLER HEADS ARE REQUIRED TO SATISFY CODE OR COVERAGE DENSITIES (OTHER THAN THOSE THAT MAY BE INDICATED), PROVIDE ADDITIONAL SPRINKLER HEADS AT NO ADDITIONAL COST AND OBTAIN APPROVAL OF ARCHITECT FOR LOCATION OF SUCH HEADS, IF ANY.

REFLECTED CEILING PLAN KEYNOTES

REPRESENTED BY n

APPLIES TO DRAWINGS A9.1.1 - A9.2.2

1	CFSF-S
2	5/8" GYP BD, TERMINATE 4" ABV FIN CLG
3	FIN CLG: FINISH AND/OR HEIGHT AFF VARIES
4	GYP BD: EXTEND FULL HEIGHT, UNLESS INDICATED OTHERWISE
5	1-HOUR FIRE RESISTANCE RATED HORIZONTAL ASSEMBLY, ABOVE ACP

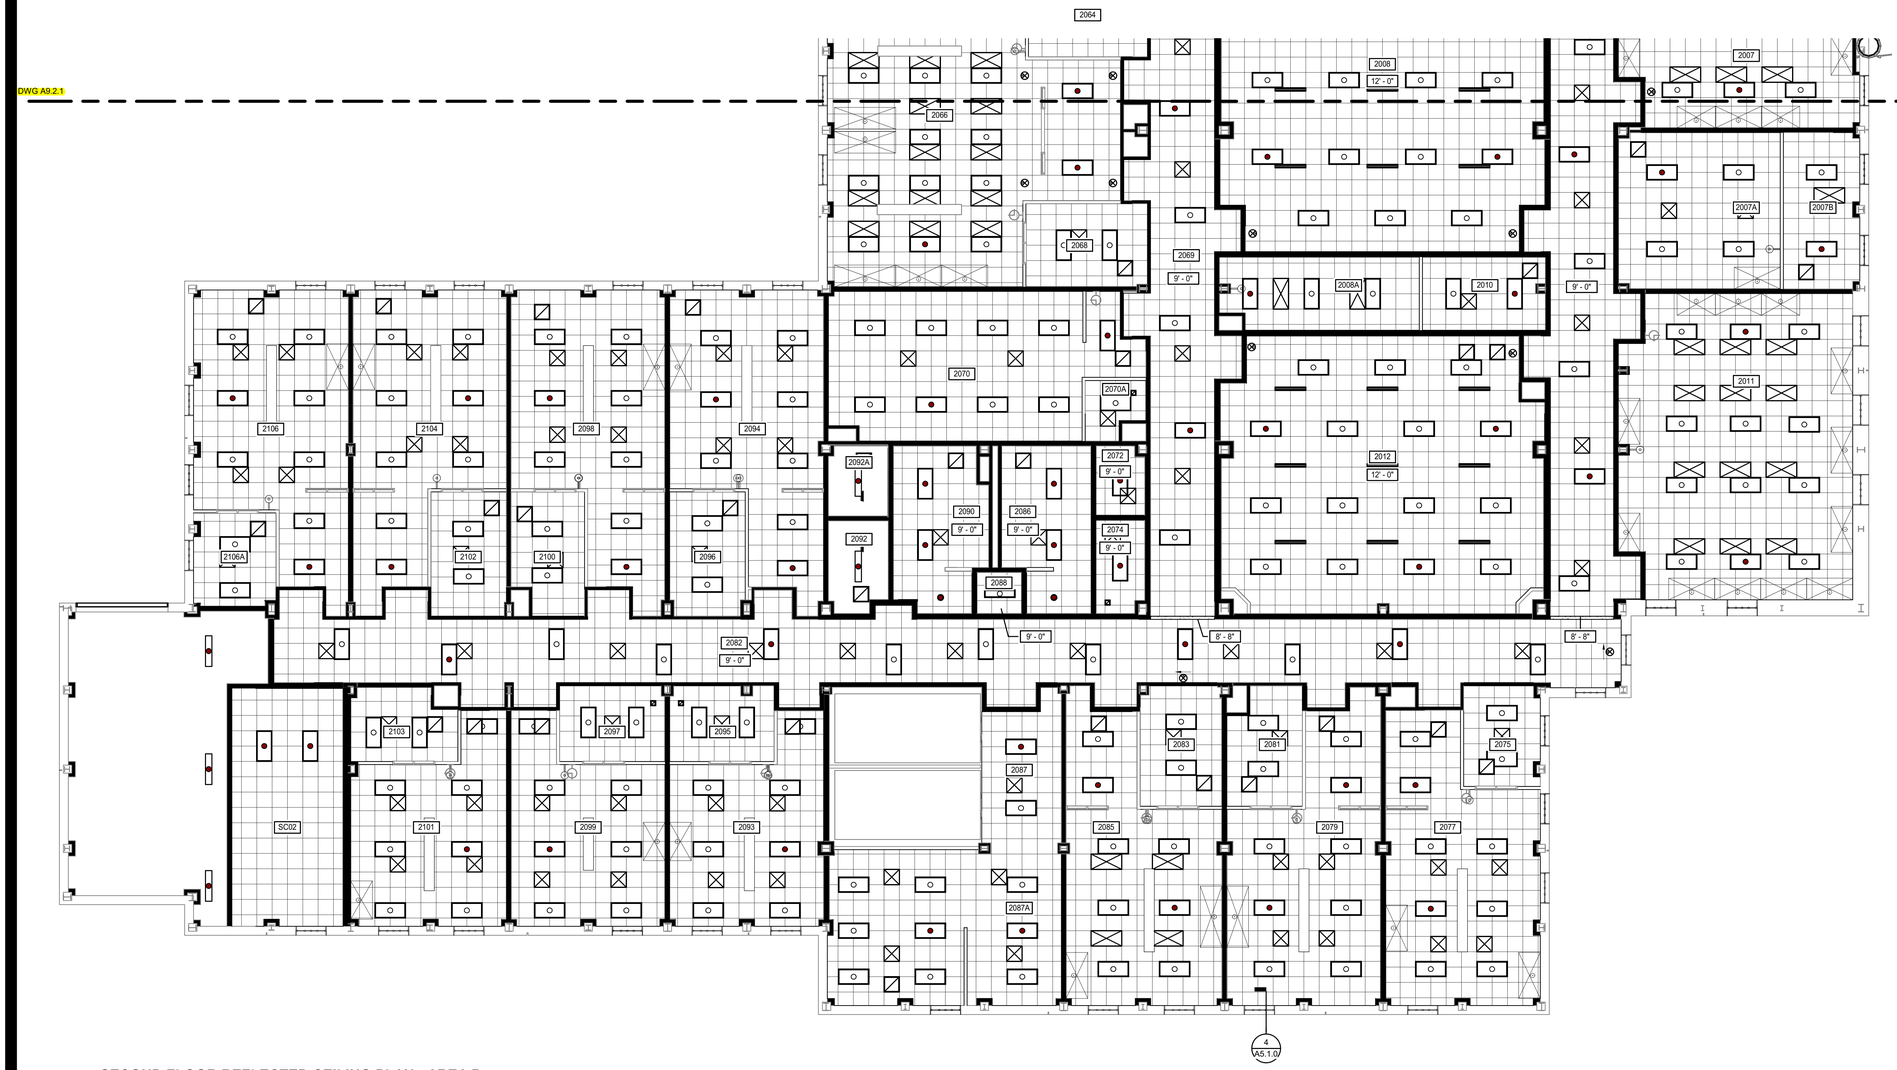

SECOND FLOOR REFLECTED CEILING PLAN - AREA B

1/8" = 1'-0"

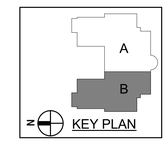

MOSELEYARCHITECTS
911 N. WEST STREET, SUITE 205 RALEIGH, NORTH CAROLINA 27603
PHONE (919) 840-0091
MOSELEYARCHITECTS.COM

BRADLEY J LOCKLEAR — REGISTERED ARCHITECT — 52282 — RALEIGH, NC

PROGRESS PRINT NOT FOR CONSTRUCTION

BOARD OF ARCHITECTURE OF NORTH CAROLINA — REGISTERED ARCHITECT — 52282 — NORTH CAROLINA — RALEIGH NC

Dobo Hall Renovation - Package A

SCO PROJECT NO. 18-19798-01A

UNC Wilmington

4978 CAHILL DR, WILMINGTON, NC 28403

PROJECT NO.	DATE:
580999	MARCH 27, 2019

REVISIONS

DATE	DESCRIPTION

REFLECTED CEILING PLAN - SECOND FLOOR PLAN AREA B

A9.2.2

3/27/2019 10:03:13 AM