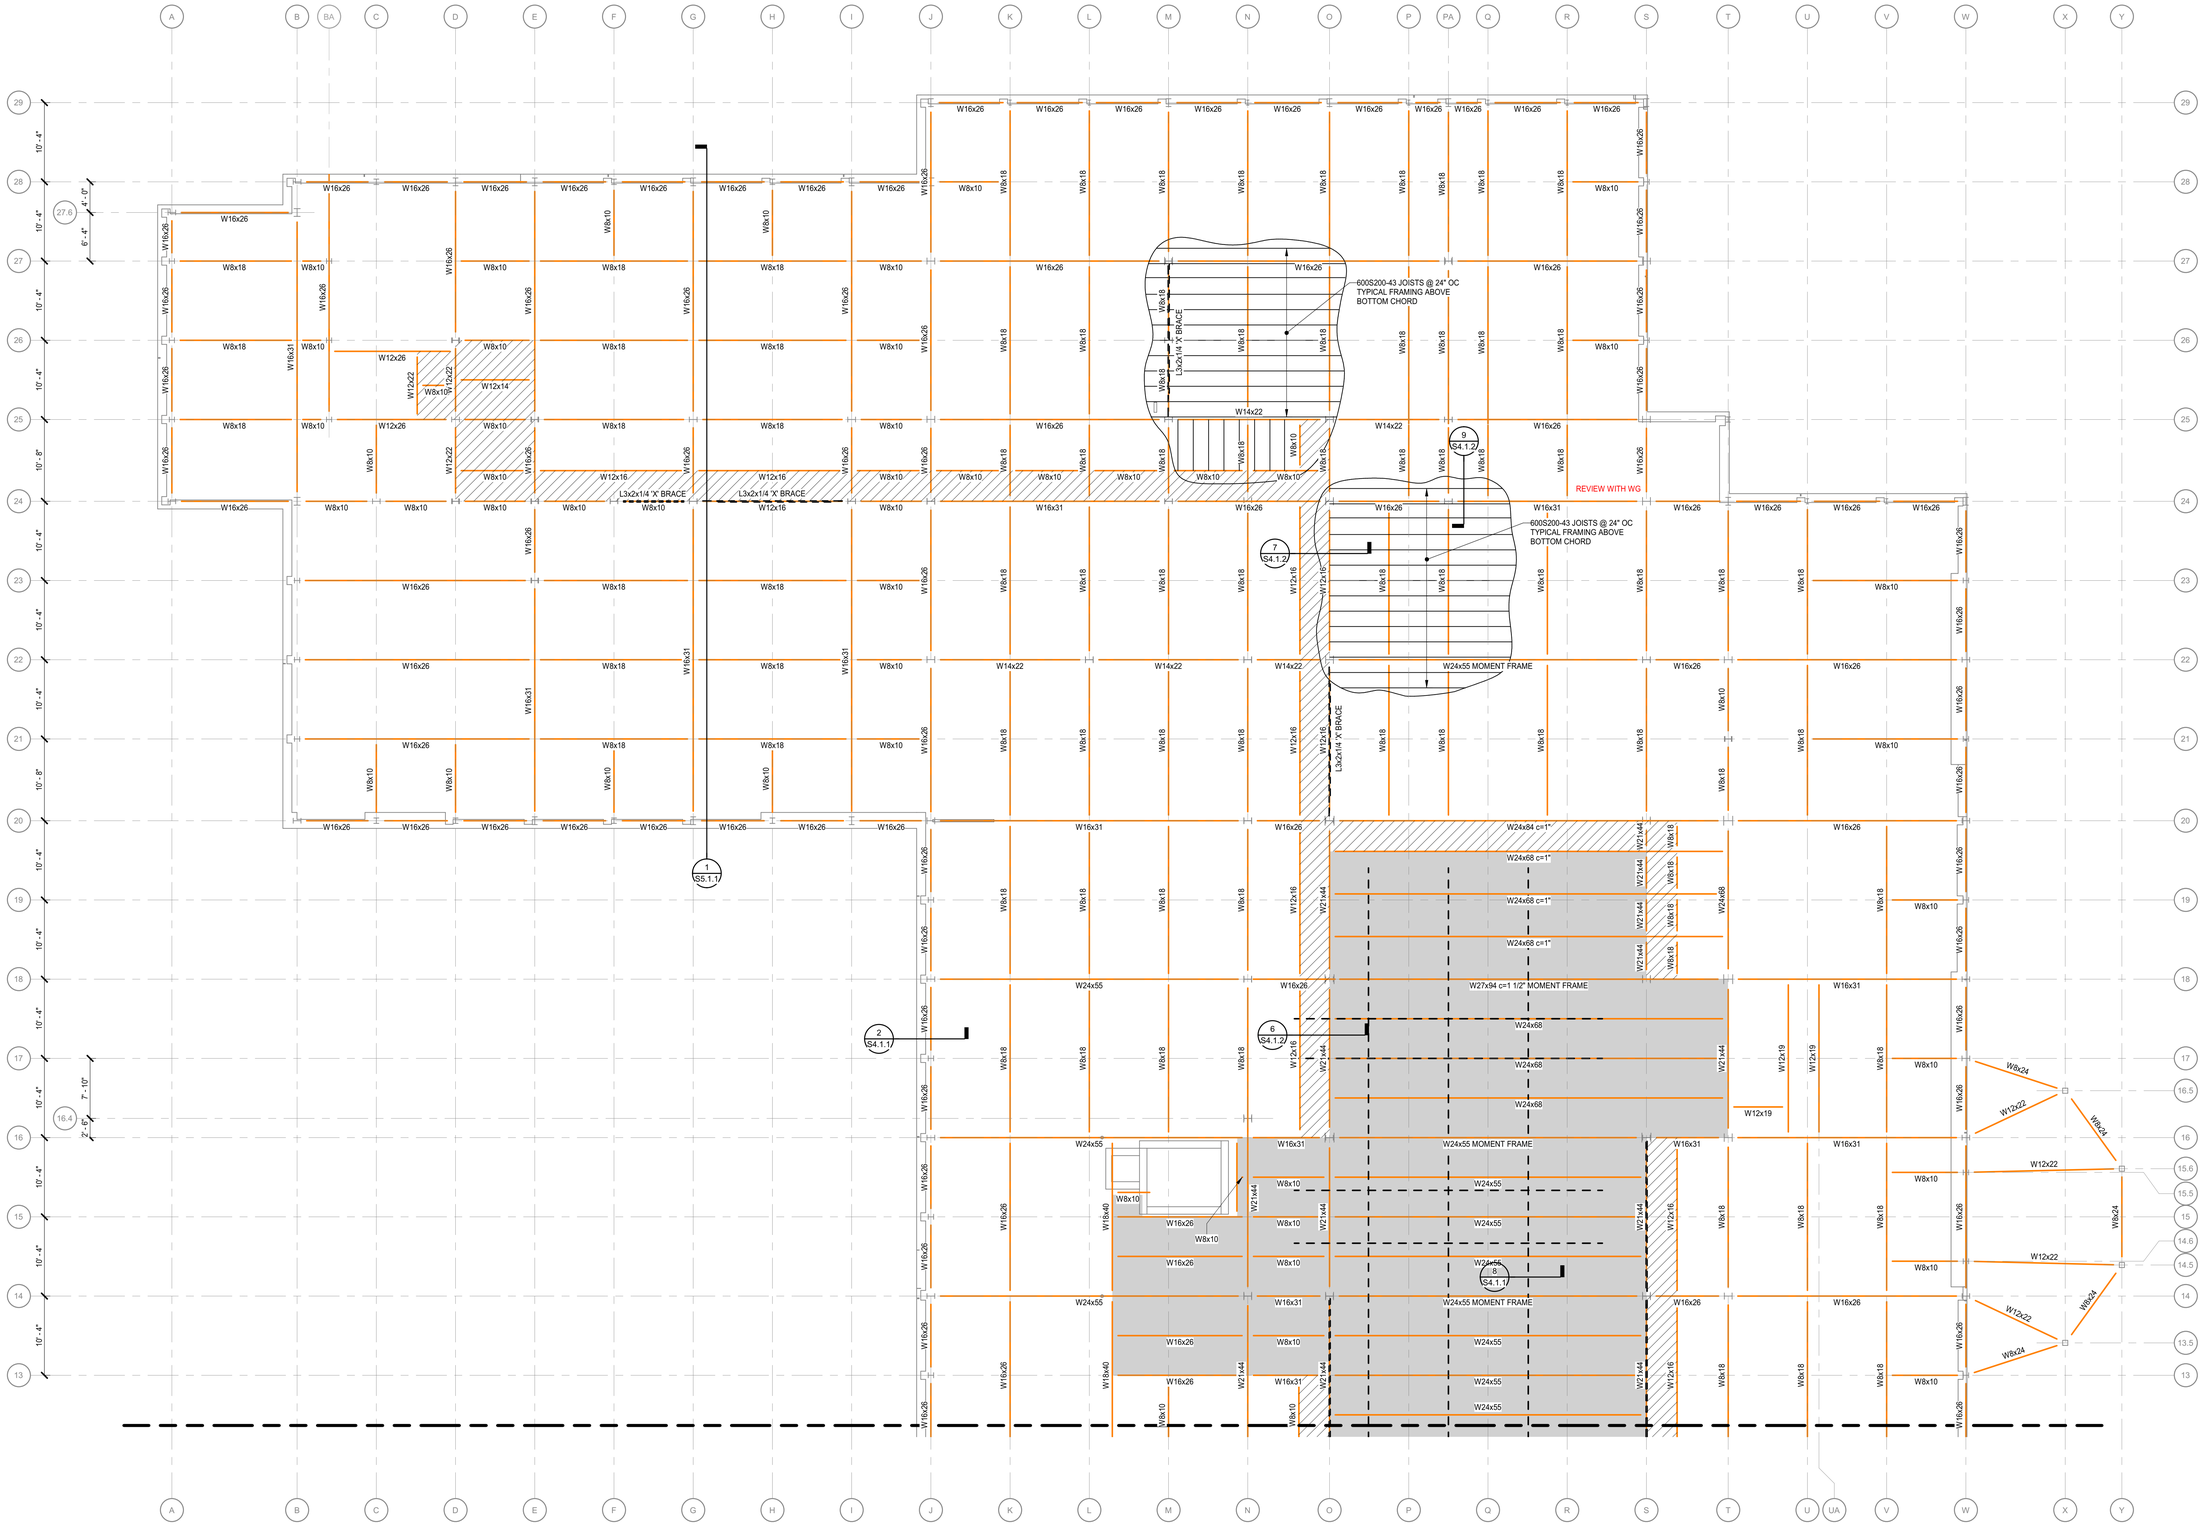

BOTTOM CHORD FRAMING PLAN - EAST

1/8" = 1'-0"

MOSELEYARCHITECTS
3200 NORFOLK STREET, RICHMOND, VA 23230
PHONE (804) 794-7555 FAX (804) 355-8690
MOSELEYARCHITECTS.COM

PROGRESS PRINT NOT FOR CONSTRUCTION

DOBO HALL REPAIR & RENOVATION

State Project Number - TBD
UNIVERSITY of NORTH CAROLINA - WILMINGTON
4978 CAHILL DR, WILMINGTON, NC 28403

PROJECT NO.	DATE:
580999	January 1, 2015

REVISIONS

DATE	DESCRIPTION

BOTTOM CHORD FRAMING PLAN - EAST

S2.1.2

3/27/2019 12:55:11 PM