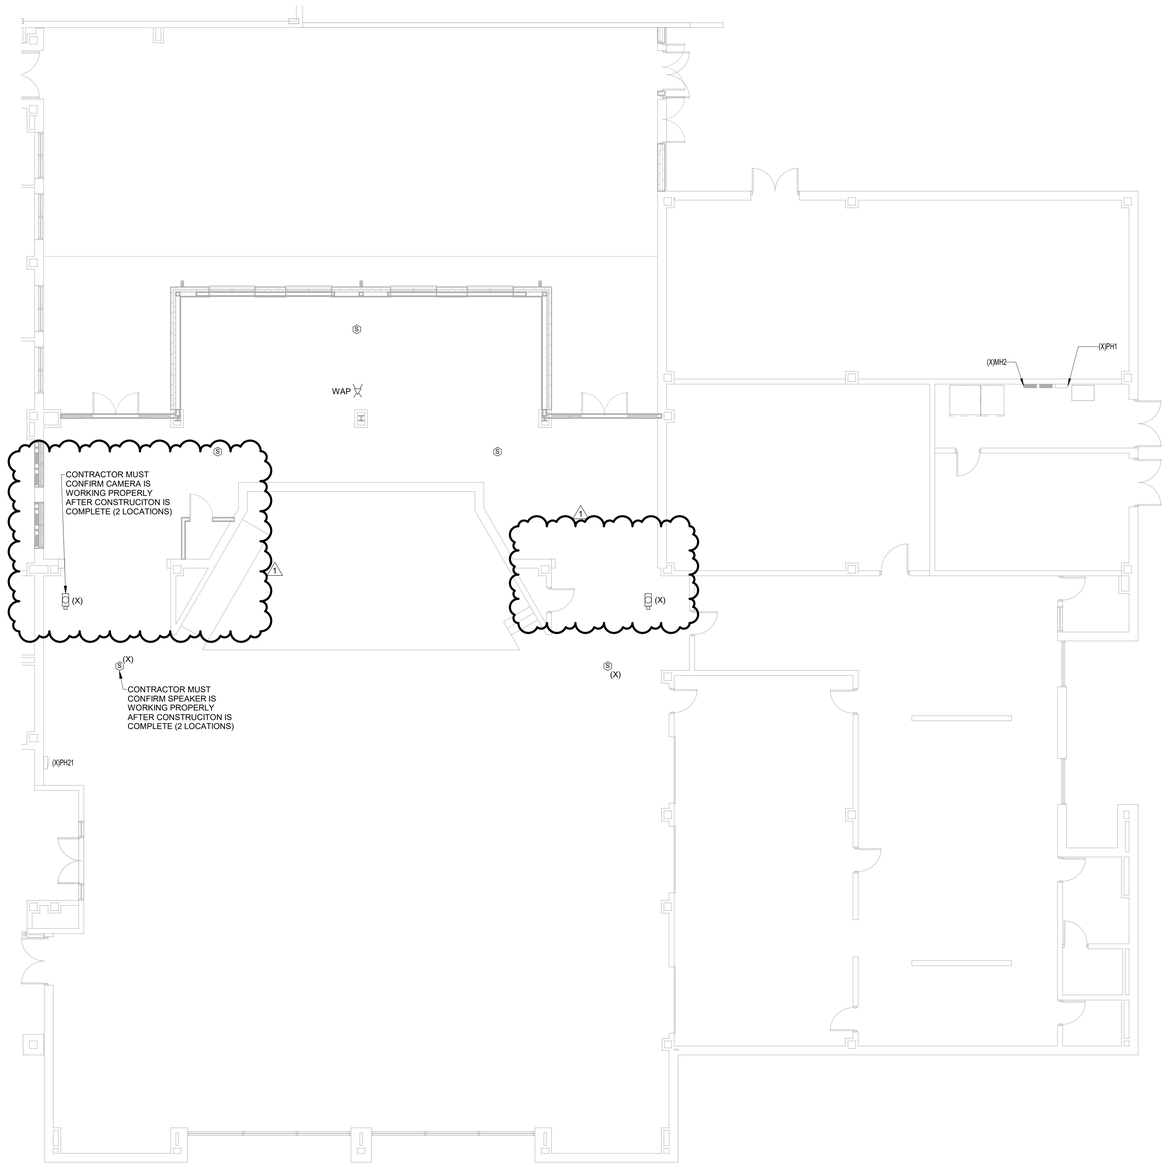

1 CAFE ADDITIONA FLOOR PLAN - SYSTEMS

SCALE: 1/8" = 1'-0"

PLAN NORTH

N

8' 4' 0' 8'

SCALE : 1/8" = 1'-0"

BECKER MORGAN GROUP

ARCHITECTURE
PLANNING

North Carolina
3333 Jaeckle Drive, Suite 120
Wilmington, NC 28403
910.341.7600

Maryland
312 West Main St, Suite 300
Salisbury, MD 21801
410.546.9100

Delaware
309 S Governors Ave
Dover, DE 19904
302.734.7950

Rittenhouse Station
250 South Main Street, Suite 109
Newark, DE 19711
302.369.3700

www.beckermorgan.com

ISSUED
FOR BIDDING
NOT FOR CONSTRUCTION
ISSUED: 04.16.2020

CBHF Engineers, PLLC
2246 Yaupon Drive
Wilmington, NC 28401
Phone: 910.791.4000
Fax: 910.791.5266
www.cbhfengineers.com
© Copyright 2020 CBHF Engineers, PLLC NC# P-0506

FINAL DRAWING
DO NOT USE FOR CONSTRUCTION

PROJECT TITLE

WEST BRUNSWICK HIGH SCHOOL CAFETERIA ADDITION

550 WHITEVILLE ROAD N.W.
SHALLOTTE, NC 28470

DSP # : 100
DPI SCHOOL # : 1167

SHEET TITLE

CAFETERIA ADDITION FLOOR PLAN - SYSTEMS

ISSUE BLOCK

Mark	Date	Description
1	05.04.20	ADDENDUM 1
	04.16.20	ISSUED FOR BIDDING
	03.20.20	100% REV. SUBMISSION
	10.14.19	NCDPI DD SUBMISSION
	07.30.19	SD PROGRESS DWGS
	07.11.19	NCDPI SD SUBMISSION

PROJECT NO: 2019082.00
DATE: 01.20.2020
SCALE: 1/8" = 1'-0"
DRAWN BY: HGH | PROJ MGR: WAC

E102

COPYRIGHT © 2020

5/4/2020 1:34:32 PM C:\Users\gherring\Documents\MEP WBHS CAFE_gherringYHWDJ.rvt