ROOM FINISH LEGEND

MATERIAL CODE	DESCRIPTION	MANUFACTURER	STYLE / PATTERN	COLOR	FINISH	SIZE	INSTALLATION FORMAT / COMMENTS	NOTES	DIVISION
DIVISION 9 FINISHES - BASE									
RBS-1	RUBBER BASE	TARKETT	MONUMENT PROFILE	40 BLACK (MW 40 S25)		2 1/2"	W/ CPT-1 & WWP-1		DIVISION 9 FINISHES - BASE
DIVISION 9 FINISHES - WALLS									
PNT-1	PAINT	BENJAMIN MOORE	COLOR SELECTED BY OWNER		EGGSHELL				DIVISION 9 FINISHES - WALLS
WWP-1	WOOD WALL PANEL	ACGI	MICROPERF PANELS	TO MATCH ACP-1	TO MATCH ACP-1		SEE INTERIOR ELEVATIONS		DIVISION 9 FINISHES - WALLS
DIVISION 12 - FURNISHINGS									
UPH-1	UPHOLSTERY	HBF TEXTILES	CAPTAIN BUBBLE 999	67 TRANQUIL			BUILT-IN BENCH CUBBIE		DIVISION 12 - FURNISHINGS

DOOR AND FRAME SCHEDULE

DOOR NUMBER	DOOR MATL	DOOR TYPE	DOOR FINISH	SIZE	FRAME MATL	FRAME FINISH	REMARKS
01 LEVEL							
1001	Alum	G (PAIR)	Kynar	(PR) 36" x 84"	Existing	Painted	
1001A	Alum	G (PAIR)	Kynar	(PR) 36" x 84"	Existing	Painted	
1001B	Alum	O	Kynar	(PR) 36" x 84"	Existing	Painted	
1001C	Alum	O	Kynar	(PR) 36" x 84"	Existing	Painted	
02 LEVEL							
1001E	Alum	G (PAIR)	Kynar	(PR) 36" x 84"	Alum	Kynar	Provide Panic Device
2000	Alum	G (PAIR)	Kynar	(PR) 36" x 84"	Alum	Kynar	Provide Panic Device
2000B	Alum	G (PAIR)	Kynar	(PR) 36" x 84"	Alum	Kynar	Provide Panic Device
2000C	Alum	G (PAIR)	Kynar	(PR) 36" x 84"	Alum	Kynar	Provide Panic Device
2012A	Alum	See Elev	Kynar	36" x 84"	Alum	Kynar	Provide Panic Device
2014	Wood	N	Stained	36" x 84"	Hollow Metal	Painted	Reuse existing door and frame
2015	Wood	N	Stained	36" x 84"	Hollow Metal	Painted	Reuse existing door and frame

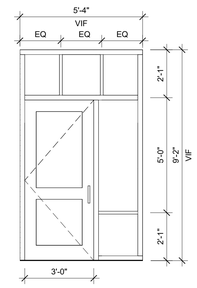

C4 DOOR 2012A
3/8" = 1'-0"

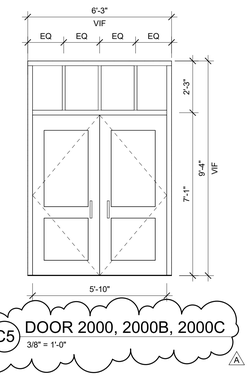

C5 DOOR 2000, 2000B, 2000C
3/8" = 1'-0"

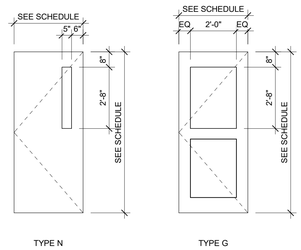

DOOR TYPE LEGEND
3/8" = 1'-0"

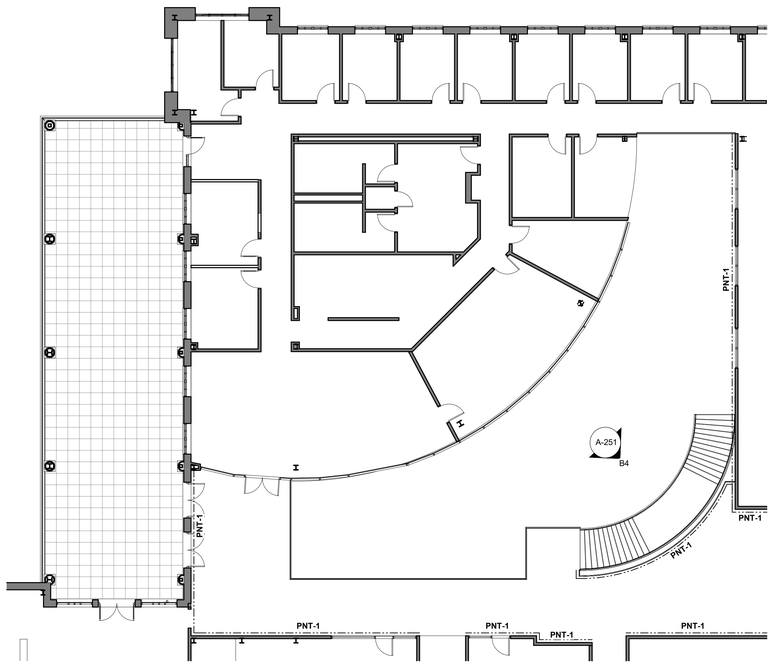

A2 02 LEVEL FLOOR PLAN (WALL PAINTING DIAGRAM)
3/32" = 1'-0"

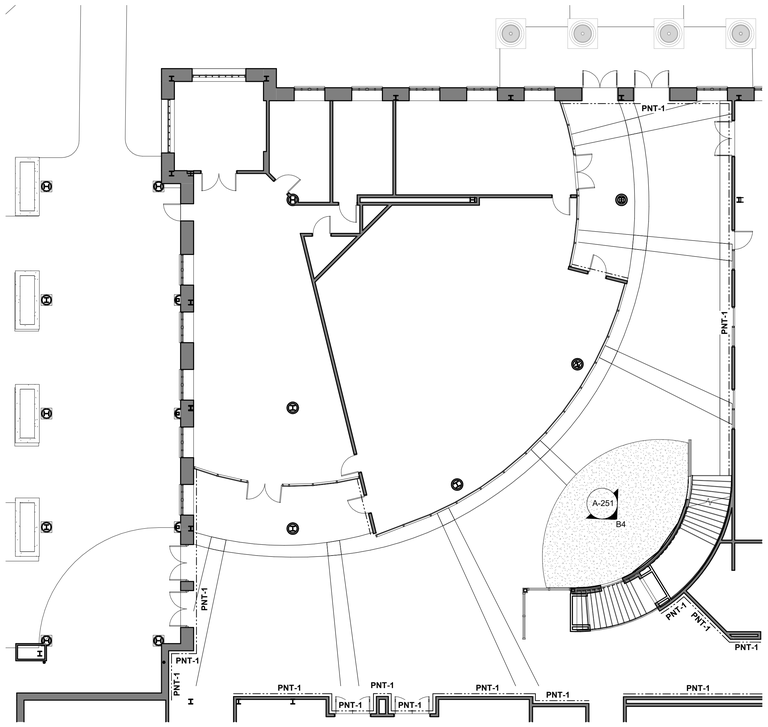

A4 01 LEVEL FLOOR PLAN (WALL PAINTING DIAGRAM)
3/32" = 1'-0"

UNCW

UNCW CIS BUILDING IMPROVEMENTS

SCO ID # 19-21380-01A

LS3P

101 NORTH THIRD STREET SUITE 500
WILMINGTON, NORTH CAROLINA 28401
TEL. 910.790.9901 FAX 910.790.3111
WWW.LS3P.COM

LS3P ASSOCIATES LTD. REGISTERED ARCHITECTURAL COMPANY CERT. NO. 50417 NORTH CAROLINA WILMINGTON, NORTH CAROLINA

LAURA LYNN MILLER REGISTERED ARCHITECT NORTH CAROLINA WILMINGTON, NC

2020.07.01 11:33:37-0400'

MEMBERS OF THE AMERICAN INSTITUTE OF ARCHITECTS

COPYRIGHT 2020 ALL RIGHTS RESERVED
PRINTED OR ELECTRONIC DRAWINGS AND DOCUMENTATION MAY NOT BE REPRODUCED IN ANY FORM WITHOUT WRITTEN PERMISSION FROM LS3P ASSOCIATES LTD.

REVISIONS:

No.	Description	Date
A	ADDENDUM 1	07.01.2020

PROJECT: 7202-191372
DATE: 05.22.2020
DRAWN BY: ELP, WJE
CHECKED BY: LLM

FINISH, ROOM & DOOR SCHEDULES

A-110

BID DOCUMENTS

C:\Temp\UNCW- CIS Reno_Terrace_2018_joshuaellison.rvt
7/1/2020 11:27:48 AM