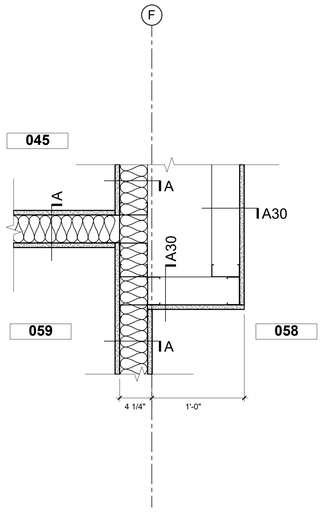

PLAN DETAIL | SCALE: 1 1/2" = 1'-0" 12

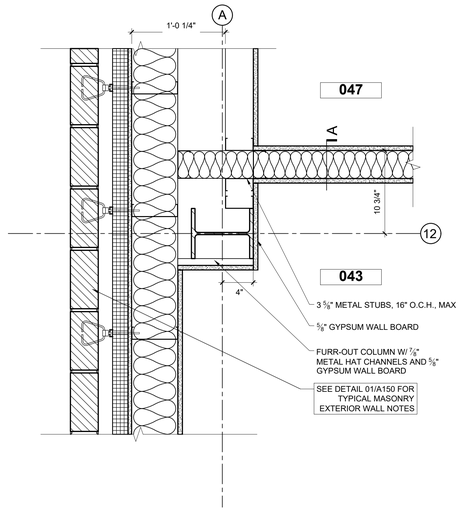

PLAN DETAIL | SCALE: 1 1/2" = 1'-0" 09

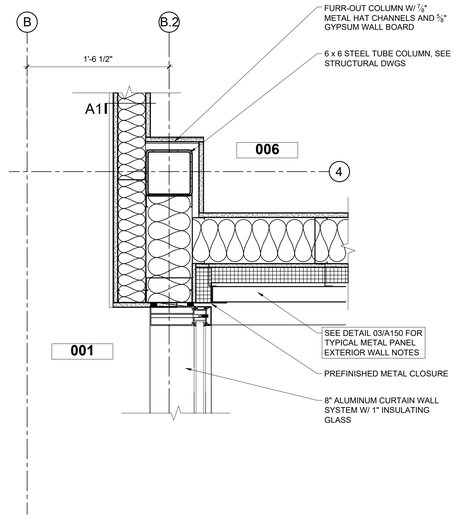

PLAN DETAIL | SCALE: 1 1/2" = 1'-0" 06

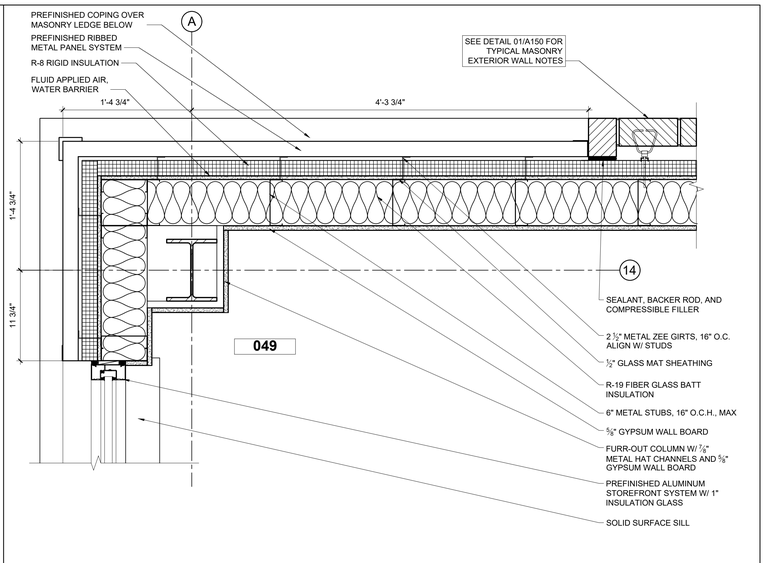

PLAN DETAIL | SCALE: 1 1/2" = 1'-0" 03

PLAN DETAIL | SCALE: 1 1/2" = 1'-0" 11

PLAN DETAIL | SCALE: 1 1/2" = 1'-0" 08

PLAN DETAIL | SCALE: 1 1/2" = 1'-0" 05

PLAN DETAIL | SCALE: 1 1/2" = 1'-0" 02

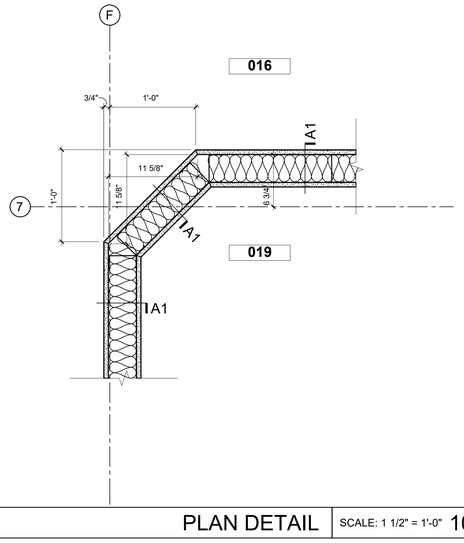

PLAN DETAIL | SCALE: 1 1/2" = 1'-0" 10

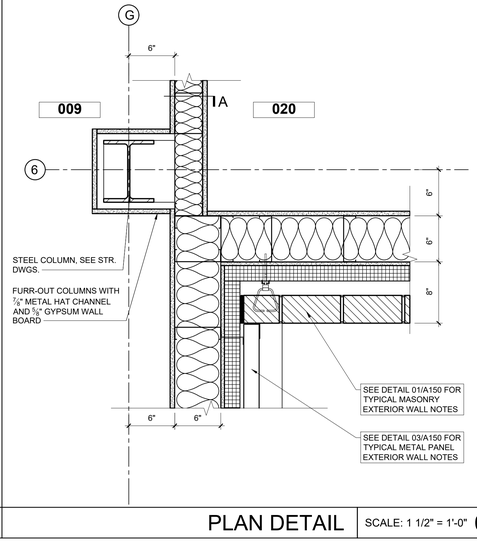

PLAN DETAIL | SCALE: 1 1/2" = 1'-0" 07

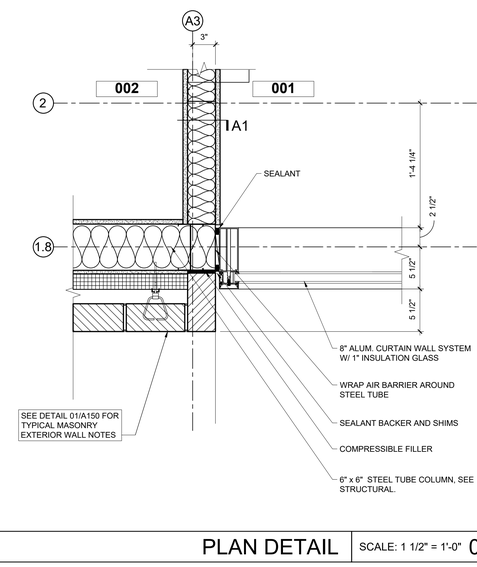

PLAN DETAIL | SCALE: 1 1/2" = 1'-0" 04

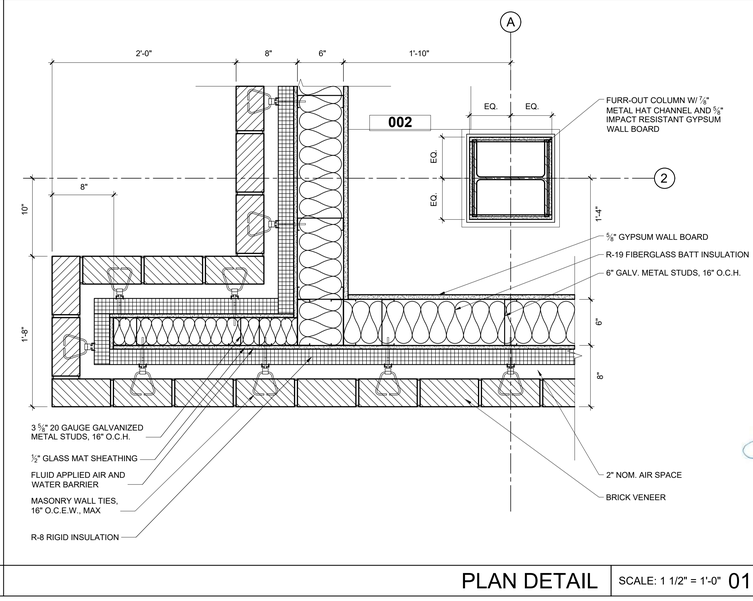

PLAN DETAIL | SCALE: 1 1/2" = 1'-0" 01

adwarchitects
environmentsforlife
architecture planning interiors

six coliseum centre
2815 coliseum centre drive, suite 500
charlotte, north carolina 28217
t| 704 379 1919
f| 704 379 1920
www.adwarchitects.com

SAMPSON COUNTY 911 & ES FACILITIES

CLINTON, NORTH CAROLINA

CONSTRUCTION DOCUMENTS

PLAN DETAILS

DATE 12.04.2020
PROJECT NO 20003
REVISIONS
NUM. DATE DESCRIPTION:

THIS DRAWING IS THE PROPERTY OF ADW ARCHITECTS, P.A. AND SHALL NOT BE REPRODUCED OR COPIED IN WHOLE OR IN PART. IT SHALL NOT BE USED ON ANY OTHER PROJECT OR GIVEN TO ANY OTHER COMPANY OR AGENCY WITHOUT THE CONSENT OF ADW ARCHITECTS, P.A.

SEAL

SHEET NUMBER A150