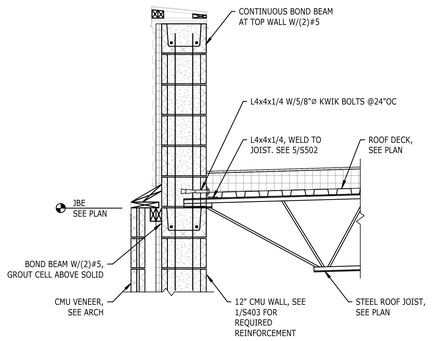

17 SECTION
S521 3/4" = 1'-0"

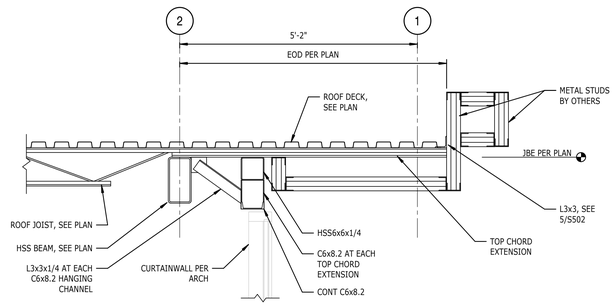

9 SECTION
S521 3/4" = 1'-0"

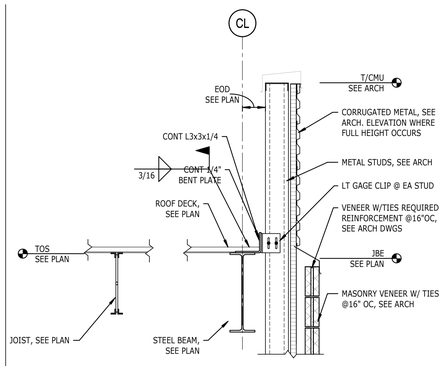

5 SECTION
S521 3/4" = 1'-0"

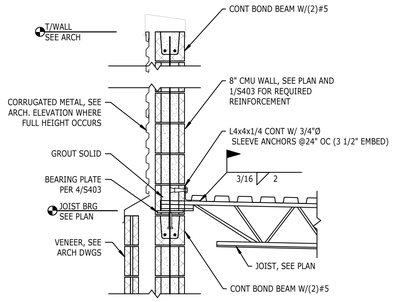

1 SECTION
S521 3/4" = 1'-0"

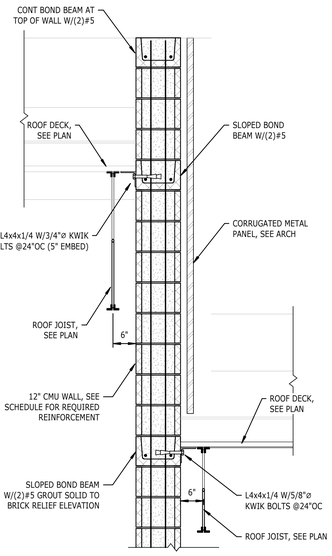

18 SECTION
S521 3/4" = 1'-0"

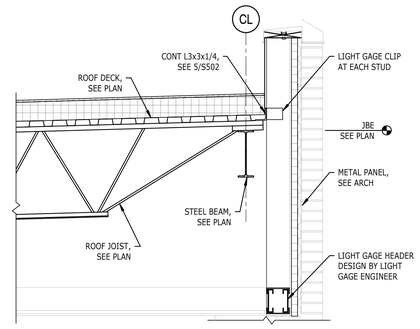

14 SECTION
S521 3/4" = 1'-0"

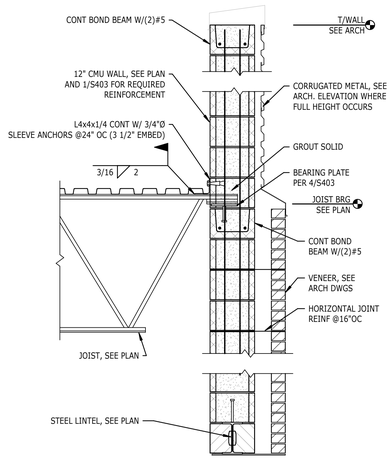

10 SECTION
S521 3/4" = 1'-0"

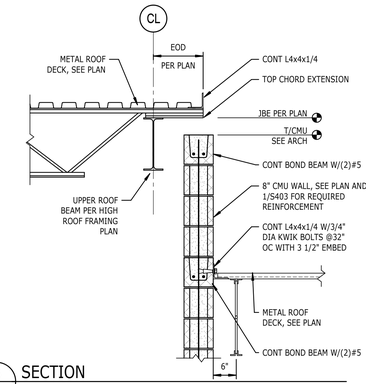

6 SECTION
S521 3/4" = 1'-0"

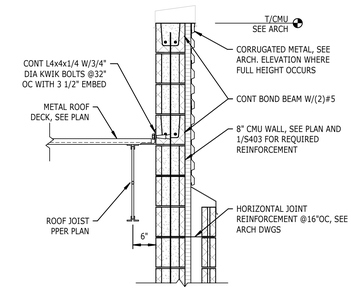

2 SECTION
S521 3/4" = 1'-0"

15 SECTION
S521 3/4" = 1'-0"

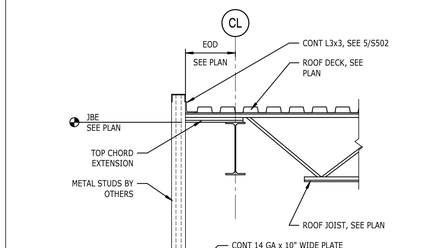

7 SECTION
S521 3/4" = 1'-0"

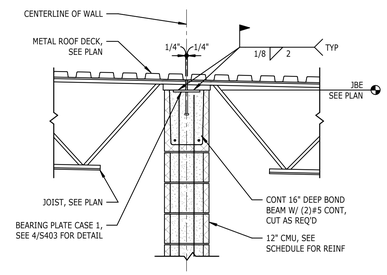

3 SECTION
S521 3/4" = 1'-0"

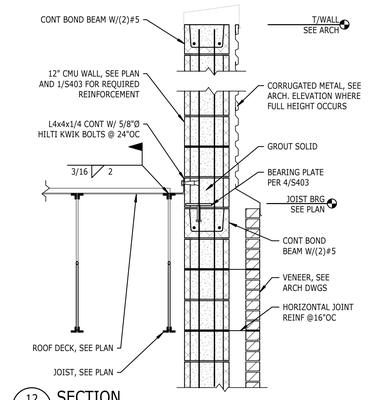

12 SECTION
S521 3/4" = 1'-0"

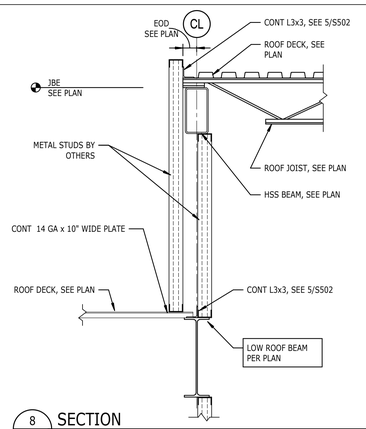

8 SECTION
S521 3/4" = 1'-0"

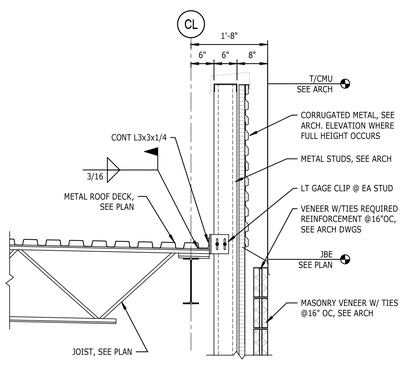

4 SECTION
S521 3/4" = 1'-0"

adwarchitects
environments for life
architecture planning interiors
six coliseum centre
2815 coliseum centre drive, suite 500
charlotte, north carolina 28217
t 704 379 1919
f 704 379 1920
w w w . a d w a r c h i t e c t s . c o m

STEWART
101 N TRYON ST
SUITE 1400
CHARLOTTE, NC 28202
T 704.334.7925
FIRM LICENSE #C-1051
S19191

SAMPSON COUNTY 911 & ES FACILITIES

CLINTON, NORTH CAROLINA

ROOF FRAMING SECTIONS

DATE: 12.04.2020
PROJECT NO: 20003

REVISIONS
NO: DATE: DESCRIPTION:

THIS DRAWING IS THE PROPERTY OF ADW ARCHITECTS, P.A. AND SHALL NOT BE REPRODUCED OR COPIED IN WHOLE OR PART. IT SHALL NOT BE USED ON ANY OTHER PROJECT OR GIVEN TO ANY OTHER COMPANY OR AGENCY WITHOUT THE CONSENT OF ADW ARCHITECTS, P.A.

NORTH CAROLINA PROFESSIONAL SEAL 26465 ENGINEER
12/04/2020

SHEET NUMBER
S521