PARTITION TYPE SCHEDULE

TYPE	GRAPHIC	CONSTRUCTION							FIRE PROTECTION RATING / UL #	ACOUSTIC INSULATION & SEALANT	COMMENTS
		ASSEMBLY			TOTAL THICKNESS	HEIGHT CONSTRAINTS	HEAD DETAIL	BASE DETAIL			
		SURFACE 1	CORE	SURFACE 2							
1ANC		5/8" GB	1 5/8" STEEL STUD + 1" AIR SPACE		3 1/4"	6" ABV CLNG				NO	Sealed
1ANS		5/8" GB	1 5/8" STEEL STUD + 1" AIR SPACE		3 1/4"	TO DECK				NO	Sealed
3ANC		5/8" GB	3 5/8" STEEL STUD		4 1/4"	6" ABV CLNG				NO	
3ANP		5/8" GB	3 5/8" STEEL STUD		4 1/4"	AS INDICATED ON PLAN				NO	
3ANS		5/8" GB	3 5/8" STEEL STUD		4 1/4"	TO DECK	5/A011	5/A011		YES	STC 46
3BNC		5/8" GB	3 5/8" STEEL STUD		4 7/8"	6" ABV CLNG	5/A011	5/A011		YES	STC 46
3BNP		5/8" GB	3 5/8" STEEL STUD	5/8" GB	4 7/8"	AS INDICATED ON PLAN		5/A011		NO	
3BNS	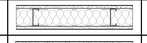	5/8" GB	3 5/8" STEEL STUD	5/8" GB	4 7/8"	TO DECK	5/A011	5/A011		YES	STC 46
3CNP	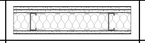	(2) 5/8" GB	3 5/8" STEEL STUD	5/8" GB	5 1/2"	AS INDICATED ON PLAN		5/A011		NO	
3CNS	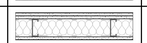	(2) 5/8" GB	6" STEEL STUD	5/8" GB	5 1/2"	TO DECK	5/A011	5/A011		YES	STC 46
6ANC		5/8" GB	6" STEEL STUD		6 5/8"	6" ABV CLNG	5/A011	5/A011		YES	STC 46
6ANS		5/8" GB	6" STEEL STUD		6 5/8"	TO DECK	5/A011	5/A011		YES	STC 46
6B1S		(2) 5/8" GB	6" STEEL STUD	(2) 5/8" GB	7 1/4"	TO DECK			1 HR - UL DESIGN NO. U419	NO	
6BNC	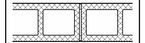	5/8" GB	6" STEEL STUD	5/8" GB	7 1/4"	6" ABV CLNG	5/A011	5/A011		YES	STC 46
6BND		5/8" GB	6" STEEL STUD	5/8" GB	7 1/4"	TO DECK	5/A011	5/A011		NO	
6BNP		5/8" GB	6" STEEL STUD	5/8" GB	7 1/4"	TO DECK	5/A011	5/A011		NO	
6BNS		5/8" GB	6" STEEL STUD	5/8" GB	7 1/4"	TO DECK	5/A011	5/A011		YES	STC 46
8M1S			8" CMU		7 5/8"	TO DECK	4/A011	4/A011	1 HR - UL DESIGN NO. U905	NO	
8M2S			8" CMU		7 5/8"	TO DECK	4/A011	4/A011	2 HR - UL DESIGN NO. U905	NO	
8MND			8" CMU		7 5/8"	TO DECK	4/A011	4/A011		YES	Sealed, >STC 52
8MNP	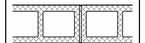		8" CMU		7 5/8"	AS INDICATED ON PLAN		4/A011		NO	
8MNS	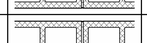		8" CMU		7 5/8"	TO DECK	4/A011	4/A011		YES	Sealed, >STC 52
9CNS	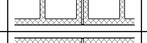	(2) 5/8" GB	(2) 6" STEEL STUD + 1" AIR SPACE	5/8" GB	10 1/8"	TO DECK				NO	
12M2S	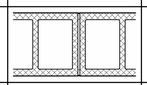		12" CMU		11 5/8"	TO DECK	4/A011		2 HR - UL DESIGN NO. U905	NO	
12MNS	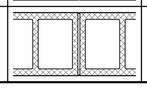		12" CMU		11 5/8"	TO DECK	4/A011	4/A011		YES	Sealed, >STC 52

Partition Notes

A. Refer to plans for location of partition types.
B. All interior roof drains and overflow drains to be wrapped continuously with R13 thermal insulation for minimum of 10 linear feet.
C. Where gypsum wall board extends to the underside of structure, stop gypsum wall board 1/2" below face of structure and seal as required.
D. Refer to specifications for types and applications of gypsum-based board materials.
E. Provide mold-resistant gypsum board in all restrooms, showers, janitorial closets. and where indicated in room finish schedule.
F. Provide identification markings for smoke rated and fire-resistance-rated partitions as specified in Section 07 0553.

THICKNESS

3BND

Describes thickness of the primary structural system of partition.

0: 7/8"
1: 1 5/8"
2: 2 1/2"
3: 3 5/8"
4: 4"
6: 6" or 5 5/8"
8: 8" or 7 5/8"
9: 3 5/8" + 1" +3 5/8"

CONSTRUCTION

3BND

Describes construction of partition.

A: Single layer of Gypsum Board on one side
B: Single layer of Gypsum Board on both sides
C: Single layer of Gypsum Board on one side, double layer on other side
D: Double layer of Gypsum Board on both sides
E: Double layer of Gypsum Board on single side
F: Triple layer of Gypsum Board on single side
S: Shaft Wall assembly
M: Masonry (CMU)
K: Concrete

FIRE RATING

3BND

Describes fire rating of partition.

N: Not Rated
1: 1 HR Rated
2: 2 HR Rated
3: 3 HR Rated
P: Smoke Partition
Y: 1 HR Smoke Barrier
Z: 2 HR Smoke Barrier

HEIGHT & STC

3BND

Describes vertical extent & acoustical attributes of partition.

P: Partial height partition, reference elevations
C: 6 Inches above ceiling
D: To deck or structure above
G: To deck or structure above with grout filled cells & acoustically sealed at the entire perimeter on both sides of the wall.
R: To deck or structure above with resilient channels, acoustic insulation & sealant
S: To deck or structure above with acoustic sealant at the entire perimeter on both sides of the wall.
T: To deck or structure above with resilient sound isolation clips, acoustic insulation & sealant

ADA AND LEGAL DISCLAIMER: This document is intended to comply with the requirements of the Americans with Disabilities Act (ADA). However architects and engineers are not licensed to interpret laws or give advice concerning laws. The owner should have this document reviewed by his attorney to determine if it complies with ADA and other laws.

...Becoming the Leading Designer of High Performance Facilities in the Nation with a Specialty in Alternative Delivery Methods

333 Fayetteville St, Ste 225
Raleigh, NC 27601
P: 919.573.6350
F: 919.573.6355
www.sfla.biz

sfl+a ARCHITECTS

CONSTRUCTION DOCUMENTS

PAMLICO COUNTY
PAMLICO 6-12 SCHOOL
601 Main Street, Bayboro, NC , 28515

ENERGY STAR PARTNER

No.	Date	Description
ISSUE DATE:		06/12/24
PROJECT #:		2205
DRAWN BY:		MK
CHECKED BY:		MK

WALL PARTITION TYPES

A-010

Autodesk Docs://Pamlico High School 6-12/2205 - Pamlico HS - ARCH.rvt
6/24/2024 3:22:39 PM

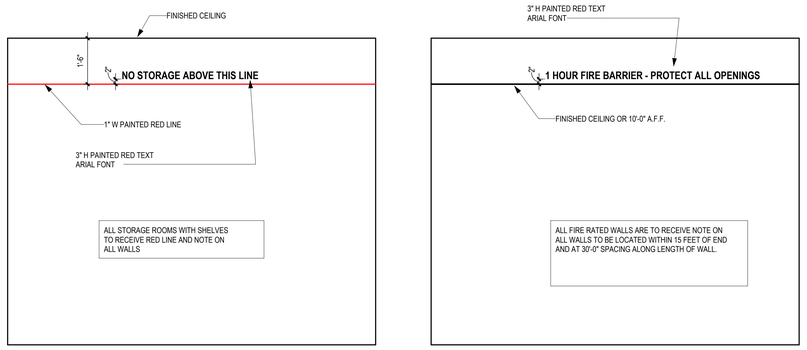

10 / A-011 STORAGE RM NOTE / FIRE RATED WALL NOTE
SCALE: 1/2" = 1'-0"

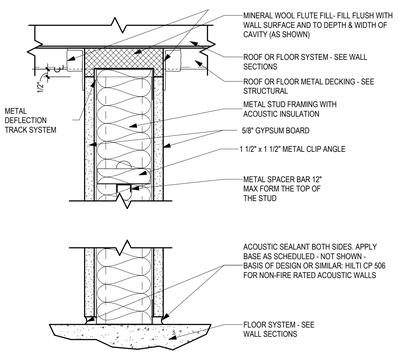

5 / A-011 JOINT PROTECTION DETAIL - MTL STUD WALLS
SCALE: 3" = 1'-0"

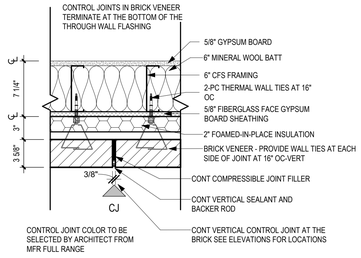

9 / A-011 CONTROL JOINT DETAIL - EXT MTL STUD WALL
SCALE: 1 1/2" = 1'-0"

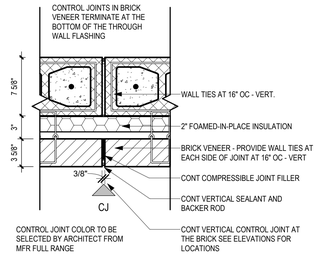

8 / A-011 CONTROL JOINT DETAIL - EXT. CMU WALL
SCALE: 1 1/2" = 1'-0"

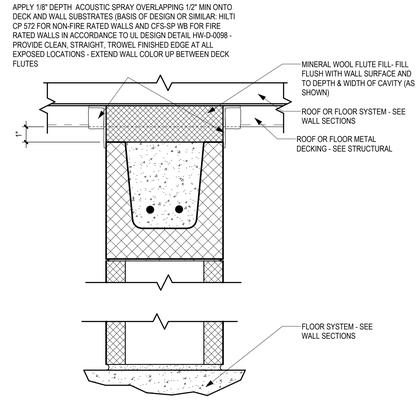

4 / A-011 JOINT PROTECTION DETAIL - CMU WALLS
SCALE: 3" = 1'-0"

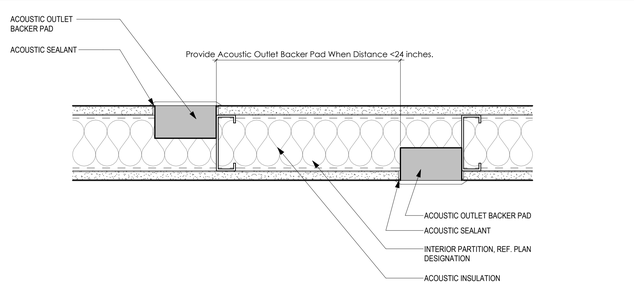

7 / A-011 ACOUSTIC OUTLET DETAIL
SCALE: 3" = 1'-0"

3 / A-011 CONTROL JOINT AT FIRE RATED PARTITION
SCALE: 3" = 1'-0"

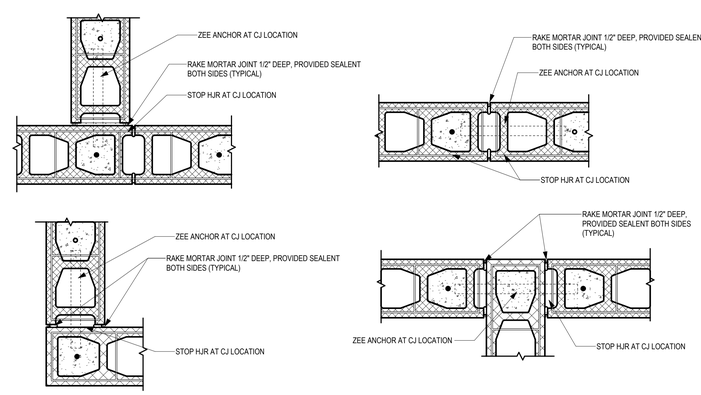

6 / A-011 TYPICAL CMU WALL CONTROL JOINT DETAILS
SCALE: 1 1/2" = 1'-0"

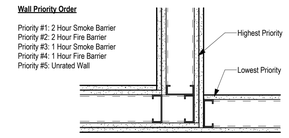

2 / A-011 WALL PRIORITY DETAIL
SCALE: 1 1/2" = 1'-0"

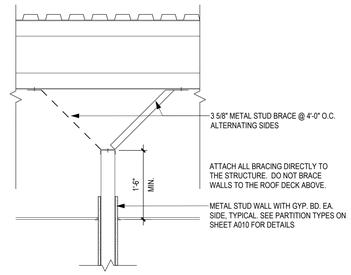

STUDS TO CEILING - PERPENDICULAR TO STRUCTURE

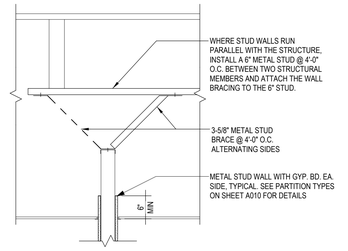

STUDS TO CEILING - PARALLEL TO STRUCTURE

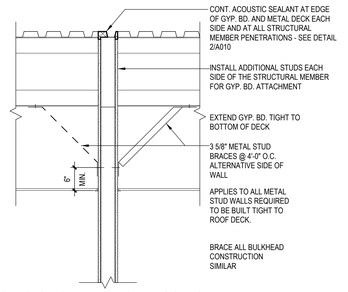

STUDS TO DECK - PERPENDICULAR TO STRUCTURE PARALLEL TO DECK FLUTES FULL-HEIGHT GWB

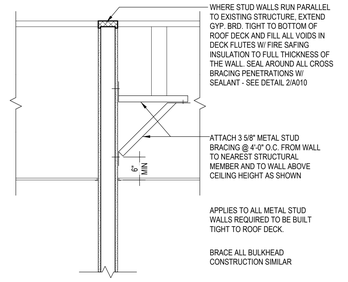

STUDS TO DECK - PARALLEL TO STRUCTURE PERPENDICULAR TO DECK FLUTES FULL-HEIGHT GWB

1 / A-011 METAL STUD PARTITION BRACING
SCALE: 3/4" = 1'-0"

...Becoming the Leading Designer of High Performance Facilities in the Nation with a Specialty in Alternative Delivery Methods
333 Fayetteville St, Ste 225
Raleigh, NC 27601
P: 919.573.6350
F: 919.573.6355
www.sfla.biz
sfl+a ARCHITECTS

CONSTRUCTION DOCUMENTS

PAMLICO COUNTY
PAMLICO 6-12 SCHOOL
601 Main Street, Bayboro, NC , 28515

ENERGY STAR PARTNER

No.	Date	Description
ISSUE DATE:		06/12/24
PROJECT #:		2205
DRAWN BY:		MK
CHECKED BY:		MK

WALL PARTITION DETAILS

A-011

ADA AND LEGAL DISCLAIMER: This document is intended to comply with the requirements of the Americans with Disabilities Act (ADA). However architects and engineers are not licensed to interpret laws or give advice concerning laws. The owner should have this document reviewed by his attorney to determine if it complies with ADA and other laws.

6/24/2024 3:22:44 PM Autodesk Docs://Pamlico High School 6-12/2205 - Pamlico HS - ARCH.rvt

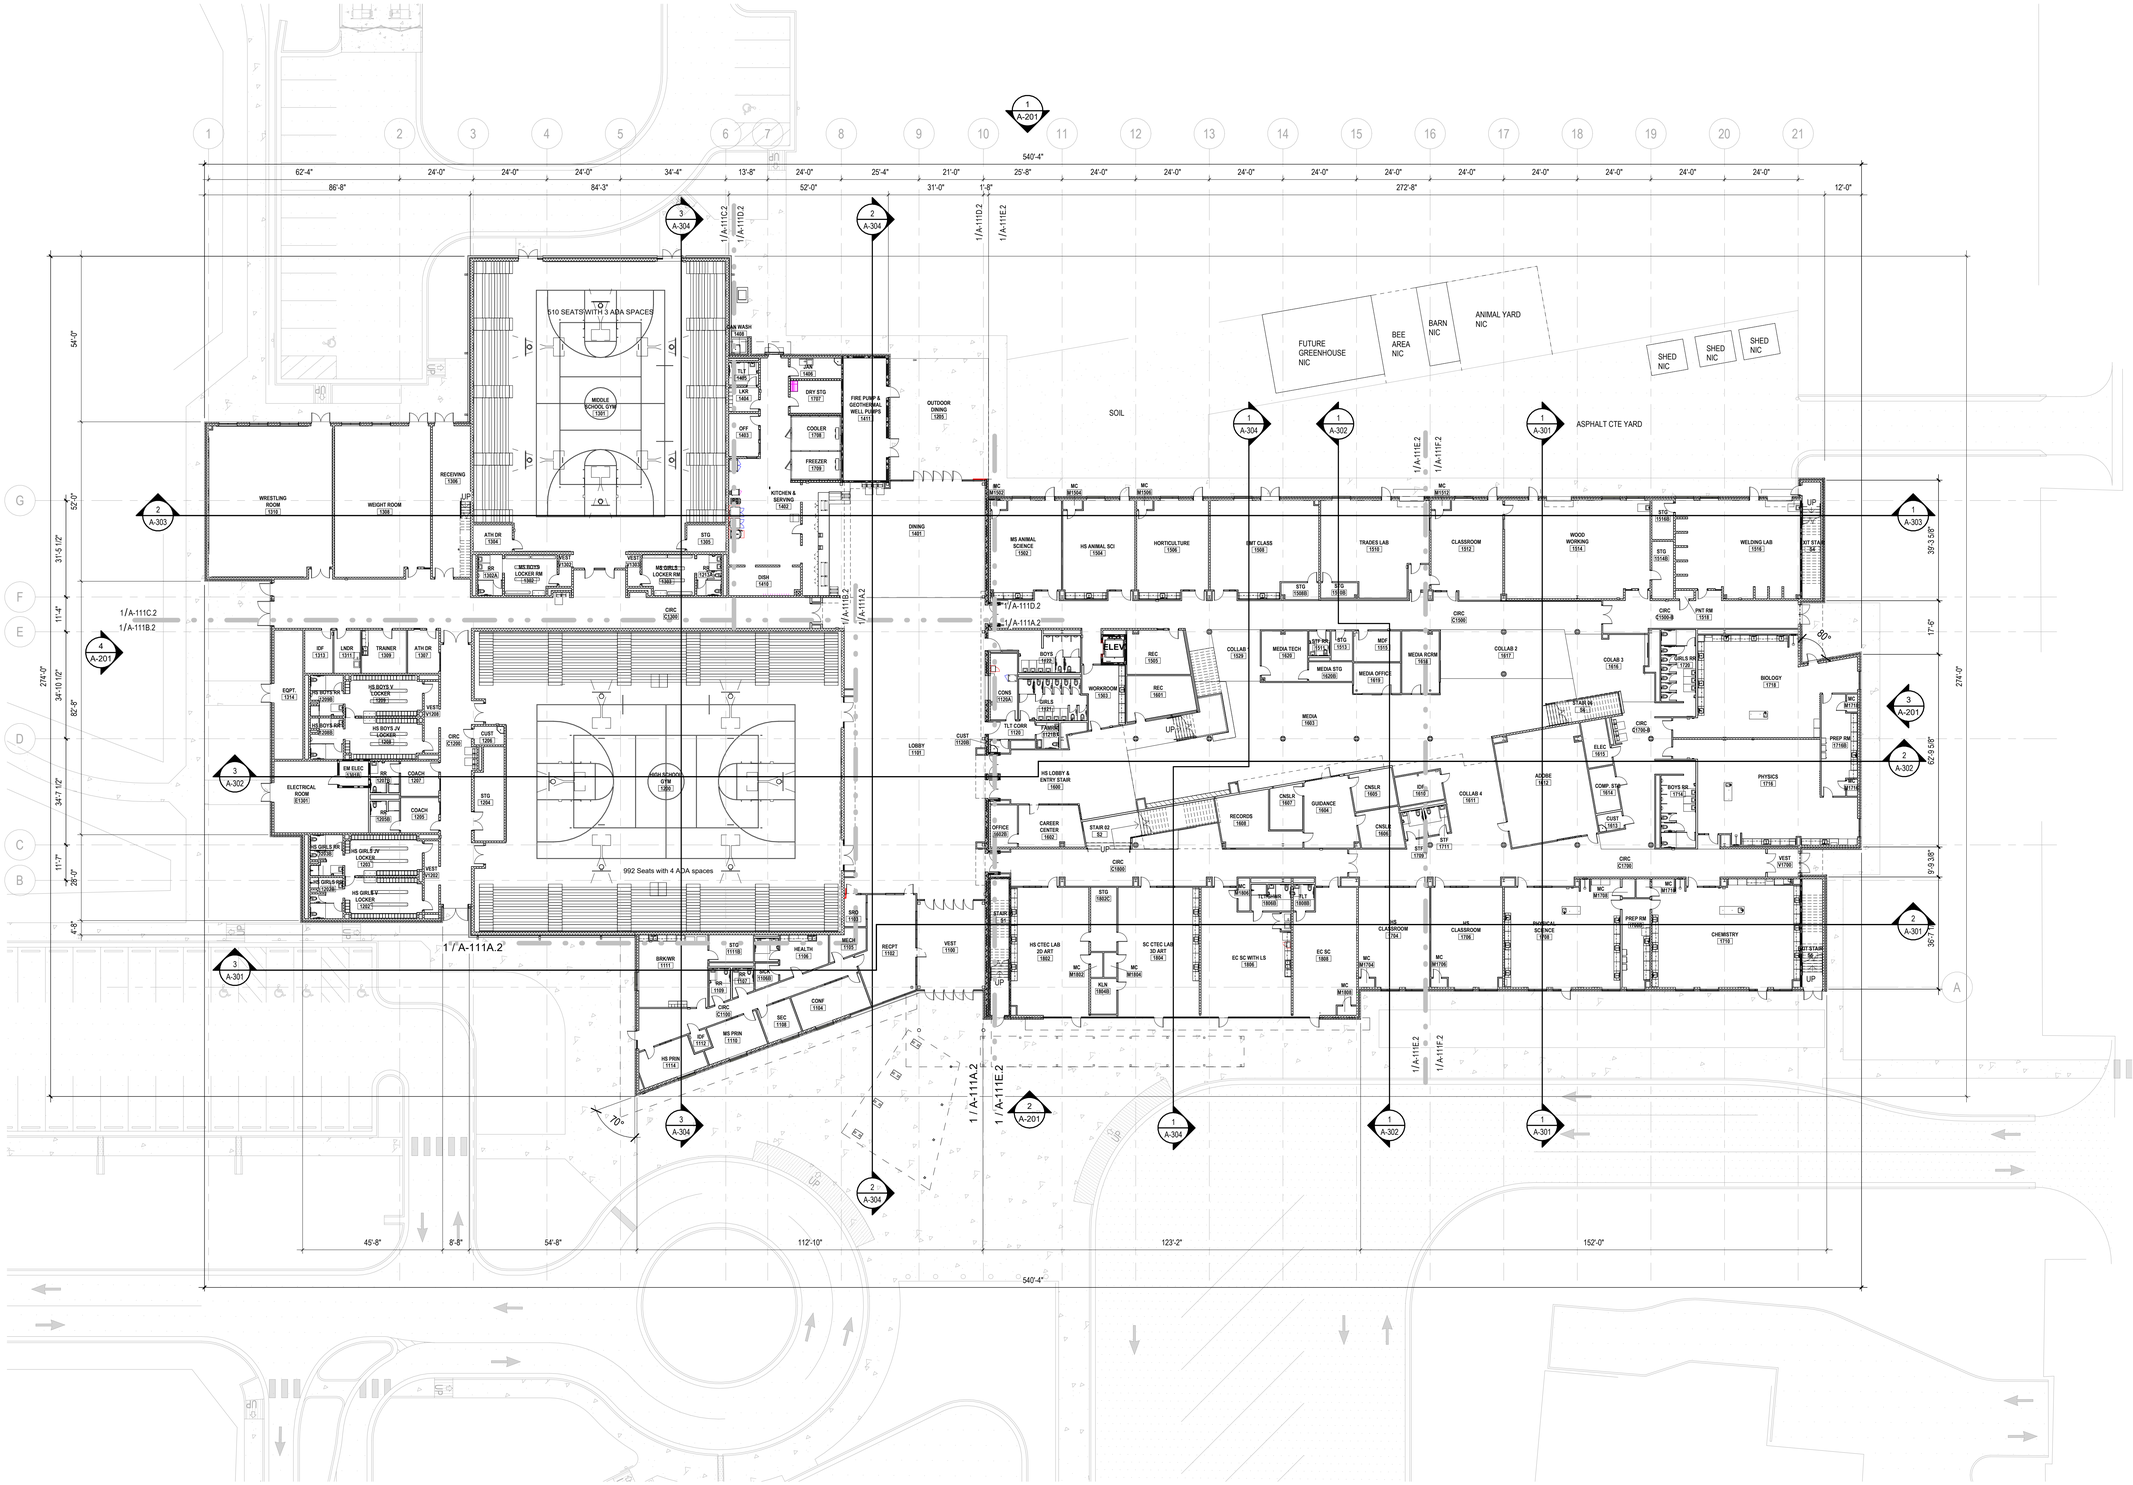
540'-4"
86'-8"
84'-3"
52'-0"
272'-8"
12'-0"
274'-0"
54'-0"
52'-0"
34'-10 1/2"
11'-4"
39'-3 5/8"
17'-6"
62'-9 5/8"
9'-9 3/8"
30'-7"
4'-8"
510 SEATS WITH 3 ADA SPACES
992 Seats with 4 ADA spaces
MIDDLE SCHOOL GYM 1301
HIGH SCHOOL GYM 1302
WRESTLING ROOM 1310
WEIGHT ROOM 1308
RECEIVING 1306
ELECTRICAL ROOM E1101
KITCHEN & SERVING 1402
DINING 1401
OUTDOOR DINING 1305
FIRE PUMP & GEOTHERMAL WELL PUMPS 1411
SOIL
FUTURE GREENHOUSE NIC
BEE AREA NIC
BARN NIC
ANIMAL YARD NIC
SHED NIC
ASPHALT CTE YARD
MS ANIMAL SCIENCE 1502
HS ANIMAL SCI 1504
HORTICULTURE 1506
EMT CLASS 1508
TRADES LAB 1510
CLASSROOM 1512
WOOD WORKING 1514
WELDING LAB 1516
MEDIA 1603
MEDIA TECH 1626
MEDIA STG 16268
MEDIA OFFICE 1619
MEDIA RCRM 1618
COLLAB 1628
COLLAB 2 1617
COLLAB 3 1616
COLLAB 4 1611
BIOLOGY 1718
PHYSICS 1716
CHEMISTRY 1713
PHYSICAL SCIENCE 1708
HS CLASSROOM 1704
HS CLASSROOM 1706
EC SC WITH LS 1806
EC SC 1808
HS CTEC LAB 2D ART 1802
SC CTEC LAB 3D ART 1804
HS LOBBY & ENTRY STAIR 1600
CAREER CENTER 1602
RECORDS 1608
GUIDANCE 1604
OFFICE (4620)
LOBBY 1101
CUST 1109B
VEST 1106
RECPT 1102
BRK/WR 1111
HEALTH 1136
CONF 1104
SEC 1108
HS PRIN 1114
MS PRIN 1116
IDF 1112
STAIR #1
STAIR #2
STAIR #3
STAIR #4
STAIR #5
STAIR #6
ELEV
WRESTLING 1310
EQPT. 1314
TRAINER 1309
ATH DIR 1307
LNDR 1311
EXP 1313
HS BOYS LOCKER 1088
HS BOYS JV LOCKER 1086
HS BOYS LOCKER 1084
HS GIRLS JV LOCKER 1090
HS GIRLS LOCKER 1092
HS GIRLS LOCKER 1094
COACH 1207
COACH 1205
EM ELEC 1301E
STG 1304
CUST 1306
CIRC C1300
CIRC C1200
CIRC C1100
CIRC C1400
CIRC C1500
CIRC C1600
CIRC C1700
CIRC C1800
CIRC C1900
BOYS 1720
GIRLS 1721
TLT CORR 1120
WORKROOM 1503
REC 1505
REC 1661
STG 1513
STG 1514B
STG 1514C
STG 1518B
STG 1518C
STG 1519B
STG 1519C
STG 1519D
STG 1519AAA
STG 1519AAB
STG 1519AAC
STG 1519AAD
STG 1519AAE
STG 1519AAF
STG 1519AAG
STG 1519AAH
STG 1519AAI
STG 1519AAJ
STG 1519AAK
STG 1519AAL
STG 1519AAM
STG 1519AAN
STG 1519AAO
STG 1519AAP
STG 1519AAQ
STG 1519AAR
STG 1519AAS
STG 1519AAT
STG 1519AAU
STG 1519AAV
STG 1519AAW
STG 1519AAX
STG 1519AAY
STG 1519AAZ
STG 1519ABA
STG 1519ABB
STG 1519ABC
STG 1519ABD
STG 1519ABE
STG 1519ABF
STG 1519ABG
STG 1519ABH
STG 1519ABI
STG 1519ABJ
STG 1519ABK
STG 1519ABL
STG 1519ABM
STG 1519ABN
STG 1519ABO
STG 1519ABP
STG 1519ABQ
STG 1519ABR
STG 1519ABS
STG 1519ABT
STG 1519ABU
STG 1519ABV
STG 1519ABW
STG 1519ABX
STG 1519ABY
STG 1519ABZ
STG 1519ACA
STG 1519ACB
STG 1519ACC
STG 1519ACD
STG 1519ACE
STG 1519ACF
STG 1519ACG
STG 1519BJU
STG 1519BJV
STG 1519BJW
STG 1519BJX
STG 1519BJY
STG 1519BJZ
STG 1519BKA
STG 1519BKB
STG 1519BKC
STG 1519BKD
STG 1519BKE
STG 1519BKF
STG 1519BKG
STG 1519BKH
STG 1519BKI
STG 1519BKJ
STG 1519BKK
STG 1519BKL
STG 1519BKM
STG 1519BKN
STG 1519BKO
STG 1519BKP
STG 1519BKQ
STG 1519BKR
STG 1519BKS
STG 1519BKT
STG 1519BKU
STG 1519BKV
STG 1519BKW
STG 1519BKX
STG 1519BKY
STG 1519BKZ
STG 1519BLA
STG 1519BLB
STG 1519BLC
STG 1519BLD
STG 1519BLE
STG 1519BLF
STG 1519BLG
STG 1519BLH
STG 1519BLI
STG 1519BLJ
STG 1519BLK
STG 1519BLL
STG 1519BLM
STG 1519BLN
STG 1519BLO
STG 1519BLP
STG 1519BLQ
STG 1519BLR
STG 1519BLS
STG 1519BLT
STG 1519BLU
STG 1519BLV
STG 1519BLW
STG 1519BLX
STG 1519BLY
STG 1519BLZ
STG 1519BMA
STG 1519BMB
STG 1519BMC

ROOM & DOOR TAG PLAN LEGEND

SYMBOL	DESCRIPTION
	1 HR RATED EXIT ENCLOSURE (FIRE BARRIER)
	2 HOUR RATED WALL
100	DOOR TAG - SEE SHEET A-601 AND FLOOR PLANS
Room name 101A	ROOM TAG

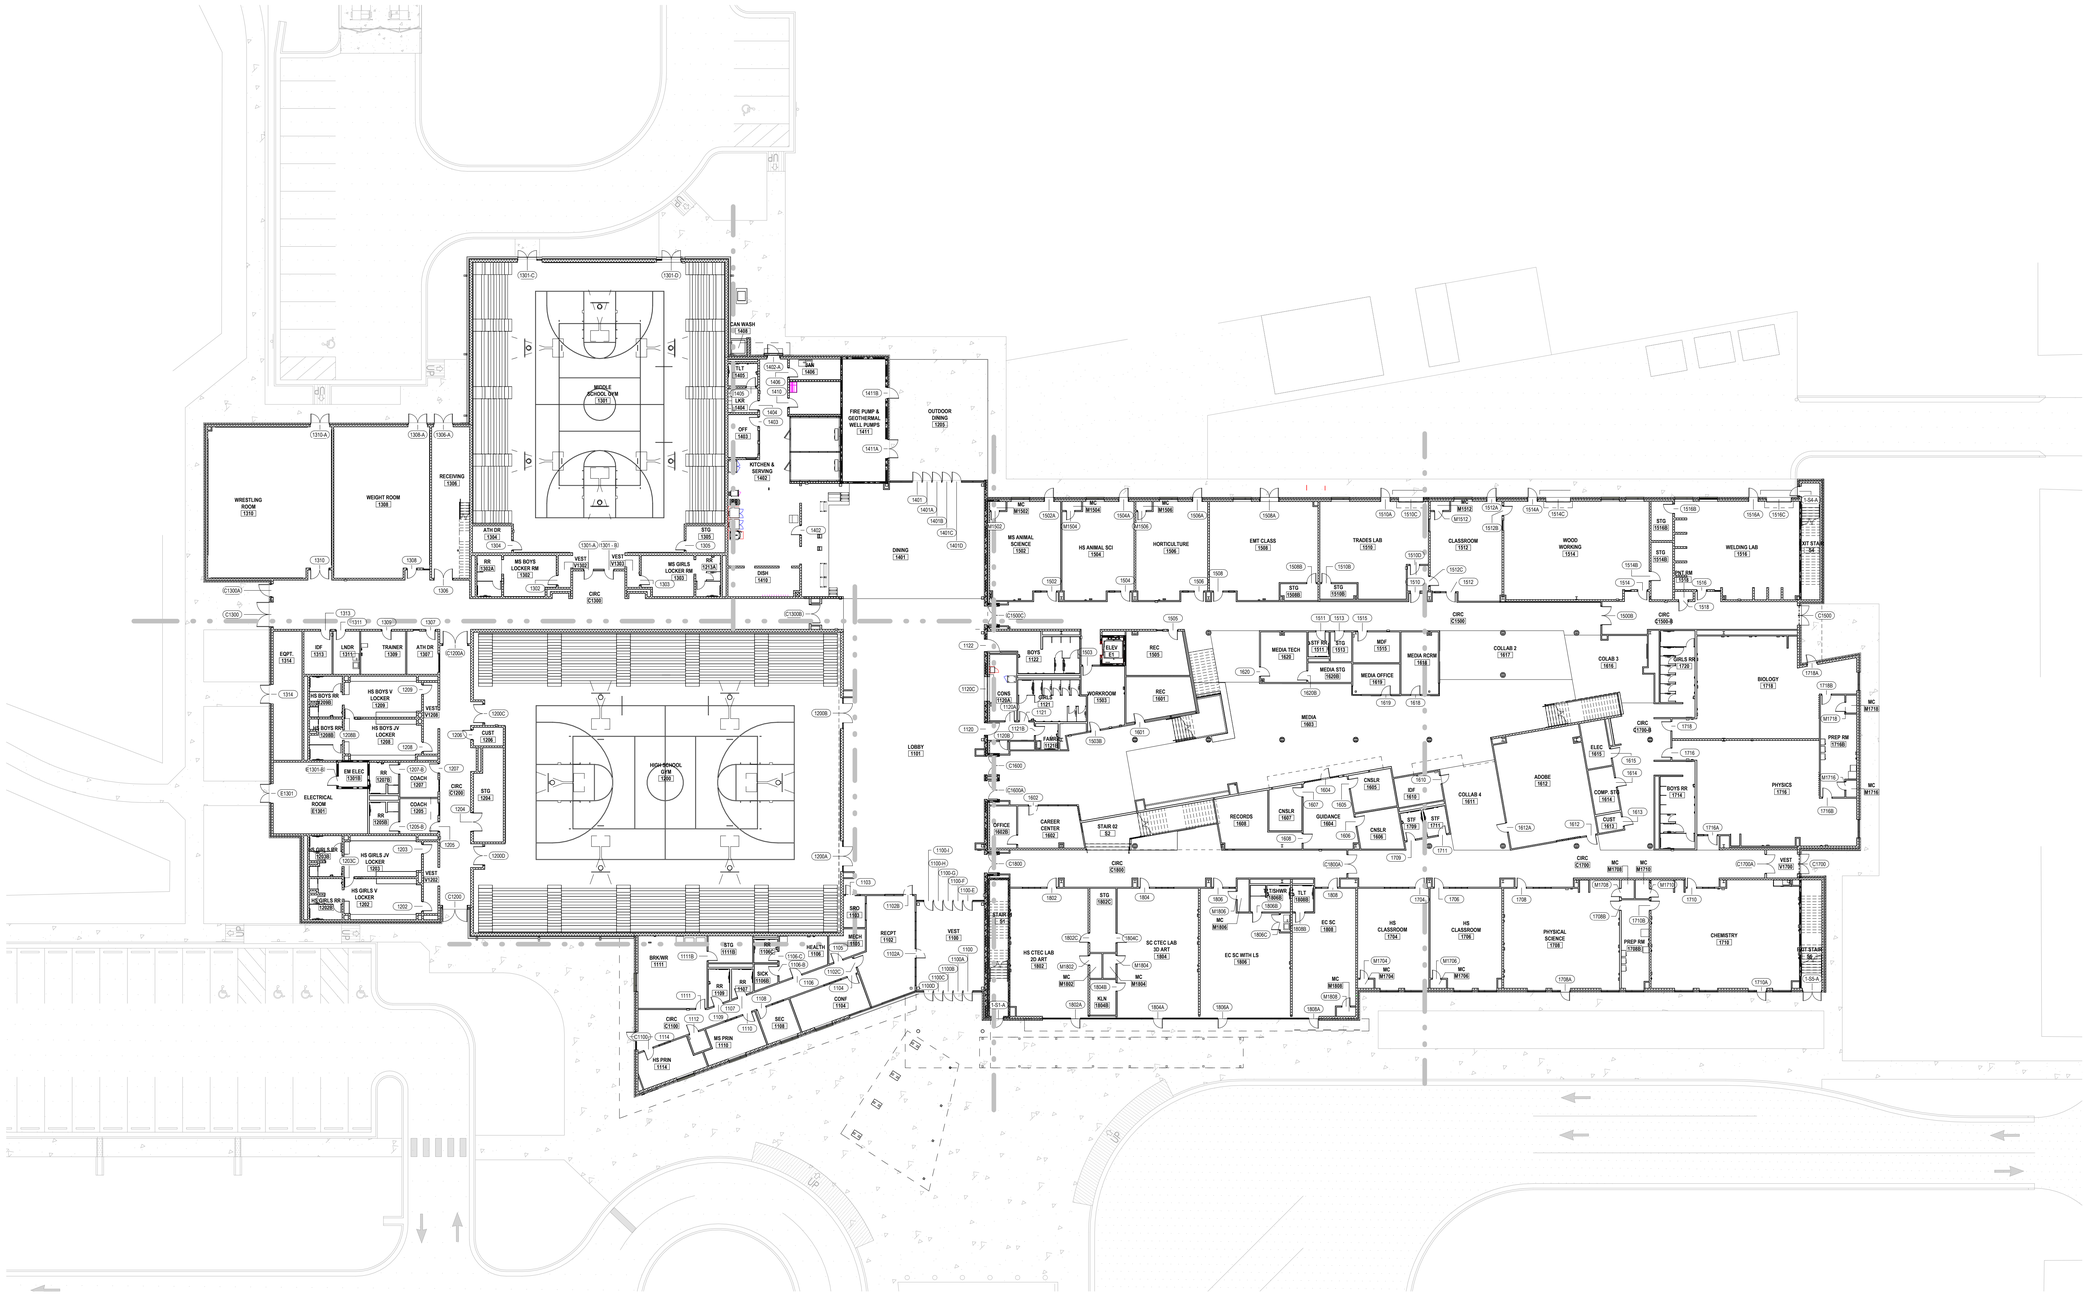
MIDDLE SCHOOL 7x7M 1301
HIGH SCHOOL GYM 1300
WRESTLING ROOM 1310
WEIGHT ROOM 1308
RECEIVING 1306
ATH DIR 1304
STG 1305
MS BOYS LOCKER RM 1302
MS GIRLS LOCKER RM 1303
VEST 1301
CIRC C1300
CAN WASH 1406
FIRE PUMP & GEOTHERMAL WELL PUMPS 1411
OUTDOOR DINING 1209
KITCHEN & SERVING 1402
DINING 1401
DISH 1419
EQPT. 1314
LNDR 1311
TRAINER 1309
ATH DIR 1307
HS BOYS V LOCKER 1209
HS BOYS JV LOCKER 1208
CUST 1206
ELECTRICAL ROOM E1301
EM ELEC 1301B
COACH 1205
HS GIRLS JV LOCKER 1203
HS GIRLS V LOCKER 1202
LOBBY 1101
OFFICE 1602B
CAREER CENTER 1602
STAIR 02 S2
STAIR 01 S1
RECPT. 1102
VEST 1100
BRK/WR 1111
HEALTH 1106
SICK 1106B
CONF 1104
SEC 1108
MS PRIN 1116
HS PRIN 1114
SBO 1103
MECH 1105
MS ANIMAL SCIENCE 1502
HS ANIMAL SCI 1504
HORTICULTURE 1506
EMT CLASS 1508
TRADES LAB 1510
CLASSROOM 1512
WOOD WORKING 1514
WELDING LAB 1516
BOYS 1122
GIRLS 1121
WORKROOM 1502
REC 1501
FABRIC 1123
MEDIA TECH 1620
MEDIA STO 1620B
MEDIA OFFICE 1619
MDF 1615
MEDIA RCRM 1618
MEDIA 1603
COLLAB 2 1617
COLLAB 3 1616
COLLAB 4 1611
ADOBE 1612
GIRLS RR 1718
BIOLOGY 1718
PREP RM 1718B
PHYSICS 1716
BOYS RR 1714
COMP. STG 1614
ELEC 1615
CNSLR 1605
GUIDANCE 1604
RECORDS 1608
IDF 1610
STF 1711
HS CTEC LAB 2D ART 1802
HS CTEC LAB 3D ART 1804
EC SC WITH LS 1806
EC SC 1808
HS CLASSROOM 1704
PHYSICAL SCIENCE 1708
CHEMISTRY 1710
PREP RM 1708B
EXT STAIR S4
KILN 1804B
TLT 1708B
STG 1502C
STG 1510B
STG 1514B
STG 1514C
STG 1516B
STG 1508B
STG 1510C
STG 1513
STG 1511
CIRC C1500
CIRC C1500-B
CIRC C1700-B
CIRC C1700
CIRC C1800
CIRC C1900
CIRC C1100
CIRC C1300
MC M1502
MC M1504
MC M1506
MC M1508
MC M1510
MC M1512
MC M1716
MC M1718
MC M1710
MC M1706
MC M1806
MC M1804
MC M1802
VEST V1300
VEST V1100
VEST V1700
VEST V1500
C1300A
C1300B
C1500A
C1500B
C1500C
C1700A
C1700B
C1900A
C1900B
C1100A
C1100B
C1100C
C1100D
C1100E
C1100F
C1100G
C1100H
C1100J
C1100K
C1100L
C1100M
C1100N
C1100P
C1100Q
C1100R
C1100S
C1100T
C1100U
C1100V
C1100W
C1100X
C1100Y
C1100Z
C1100AA
C1100AB
C1100AC
C1100AD
C1100AE
C1100AF
C1100AG
C1100AH
C1100AJ
C1100AK
C1100AL
C1100AM
C1100AN
C1100AP
C1100AQ
C1100AR
C1100AS
C1100AT
C1100AU
C1100AV
C1100AW
C1100AX
C1100AY
C1100AZ
C1100BA
C1100BB
C1100BC
C1100BD
C1100BE
C1100BF
C1100BG
C1100BH
C1100BJ
C1100BK
C1100BL
C1100BM
C1100BN
C1100BP
C1100BQ
C1100BR
C1100BS
C1100BT
C1100BU
C1100BV
C1100BW
C1100BX
C1100BY
C1100BZ
C1100CA
C1100CB
C1100CC
C1100CD
C1100CE
C1100CF
C1100CG
C1100CH
C1100CJ
C1100CK
C1100CL
C1100CM
C1100CN
C1100CP
C1100CQ
C1100CR
C1100CS
C1100CT
C1100CU
C1100CV
C1100CW
C1100CX
C1100CY
C1100CZ
C1100DA
C1100DB
C1100DC
C1100DD
C1100DE
C1100DF
C1100DG
C1100DH
C1100DJ
C1100DK
C1100DL
C1100DM
C1100DN
C1100DP
C1100DQ
C1100DR
C1100EJ
C1100EK
C1100EL
C1100EM
C1100EN
C1100EP
C1100EQ
C1100ER
C1100FJ
C1100FK
C1100FL
C1100FM
C1100FN
C1100FP
C1100FQ
C1100FR
C1100GJ
C1100GK
C1100GL
C1100GM
C1100GN
C1100GP
C1100GQ
C1100GR
C1100GS
C1100GT
C1100GU
C1100GV
C1100GW
C1100GX
C1100GY
C1100GZ
C1100HA
C1100HB
C1100HC
C1100HD
C1100HE
C1100HF
C1100HG
C1100HH
C1100HJ
C1100HK
C1100HL
C1100HM
C1100HN
C1100HP
C1100HQ
C1100HR
C1100HS
C1100HT
C1100HU
C1100HV
C1100HW
C1100HX
C1100HY
C1100HZ
C1100JA
C1100JB
C1100JC
C1100JD
C1100JE
C1100JF
C1100JG
C1100JH
C1100JJ
C1100JK
C1100JL
C1100JM
C1100JN
C1100JP
C1100JQ
C1100JR
C1100KJ
C1100KK
C1100KL
C1100KM
C1100KN
C1100KP
C1100KQ
C1100KR
C1100KS
C1100KT
C1100KU
C1100KV
C1100KW
C1100KX
C1100KY
C1100KZ
C1100LA
C1100LB
C1100LC
C1100LD
C1100LE
C1100LF
C1100LG
C1100LH
C1100LJ
C1100LK
C1100LL
C1100LM
C1100LN
C1100LP
C1100LQ
C1100LR
C1100MJ
C1100MK
C1100ML
C1100MM
C1100MN
C1100MP
C1100MQ
C1100MR
C1100NJ
C1100NK
C1100NL
C1100NM
C1100NN
C1100NP
C1100NQ
C1100NR
C1100NS
C1100NT
C1100NU
C1100NV
C1100NW
C1100NX
C1100NY
C1100NZ
C1100PA
C1100PB
C1100PC
C1100PD
C1100PE
C1100PF
C1100PG
C1100PH
C1100PJ
C1100PK
C1100PL
C1100PM
C1100PN
C1100PP
C1100PQ
C1100PR
C1100QJ
C1100QK
C1100QL
C1100QM
C1100QN
C1100QP
C1100QQ
C1100QR
C1100RJ
C1100RK
C1100RL
C1100RM
C1100RN
C1100RP
C1100RQ
C1100RR
C1100RS
C1100RT
C1100RU
C1100RV
C1100RW
C1100RX
C1100RY
C1100RZ
C1100SA
C1100SB
C1100SC
C1100SD
C1100SE
C1100SF
C1100SG
C1100SH
C1100SJ
C1100SK
C1100SL
C1100SM
C1100SN
C1100SP
C1100SQ
C1100SR
C1100ST
C1100SU
C1100SV
C1100SW
C1100SX
C1100SY
C1100SZ
C1100TA
C1100TB
C1100TC
C1100TD
C1100TE
C1100TF
C1100TG
C1100TH
C1100TJ
C1100TK
C1100TL
C1100TM
C1100TN
C1100TP
C1100TQ
C1100TR
C1100TS
C1100TT
C1100TU
C1100TV
C1100TW
C1100TX
C1100TY
C1100TZ
C1100UA
C1100UB
C1100UC
C1100UD
C1100UE
C1100UF
C1100UG
C1100UH
C1100UJ
C1100UK
C1100UL
C1100UM
C1100UN
C1100UP
C1100UQ
C1100UR
C1100US
C1100UT
C1100UU
C1100UV
C1100UW
C1100UX
C1100UY
C1100UZ
C1100VA
C1100VB
C1100VC
C1100VD
C1100VE
C1100VF
C1100VG
C1100VH
C1100VJ
C1100VK
C1100VL
C1100VM
C1100VN
C1100VP
C1100VQ
C1100VR
C1100WJ
C1100WK
C1100WL
C1100WM
C1100WN
C1100WP
C1100WQ
C1100WR
C1100XJ
C1100XK
C1100XL
C1100XM
C1100XN
C1100XP
C1100XQ
C1100XR
C1100YJ
C1100YK
C1100YL
C1100YM
C1100YN
C1100YP
C1100YQ
C1100YR
C1100ZJ
C1100ZK
C1100ZL
C1100ZM
C1100ZN
C1100ZP
C1100ZQ
C1100ZR
C1100ZS
C1100ZT
C1100ZU
C1100ZV
C1100ZW
C1100ZX
C1100ZY
C1100ZZ
C1101A
C1101B
C1101C
C1101D
C1101E
C1101F
C1101G
C1101H
C1101J
C1101K
C1101L
C1101M
C1101N
C1101P
C1101Q
C1101R
C1101S
C1101T
C1101U
C1101V
C1101W
C1101X
C1101Y
C1101Z
C1102A
C1102B
C1102C
C1102D
C1102E
C1102F
C1102G
C1102H
C1102J
C1102K
C1102L
C1102M
C1102N
C1102P
C1102Q
C1102R
C1102S
C1102T
C1102U
C1102V
C1102W
C1102X
C1102Y
C1102Z
C1103A
C1103B
C1103C
C1103D
C1103E
C1103F
C1103G
C1103H
C1103J
C1103K
C1103L
C1103M
C1103N
C1103P
C1103Q
C1103R
C1103S
C1103T
C1103U
C1103V
C1103W
C1103X
C1103Y
C1103Z

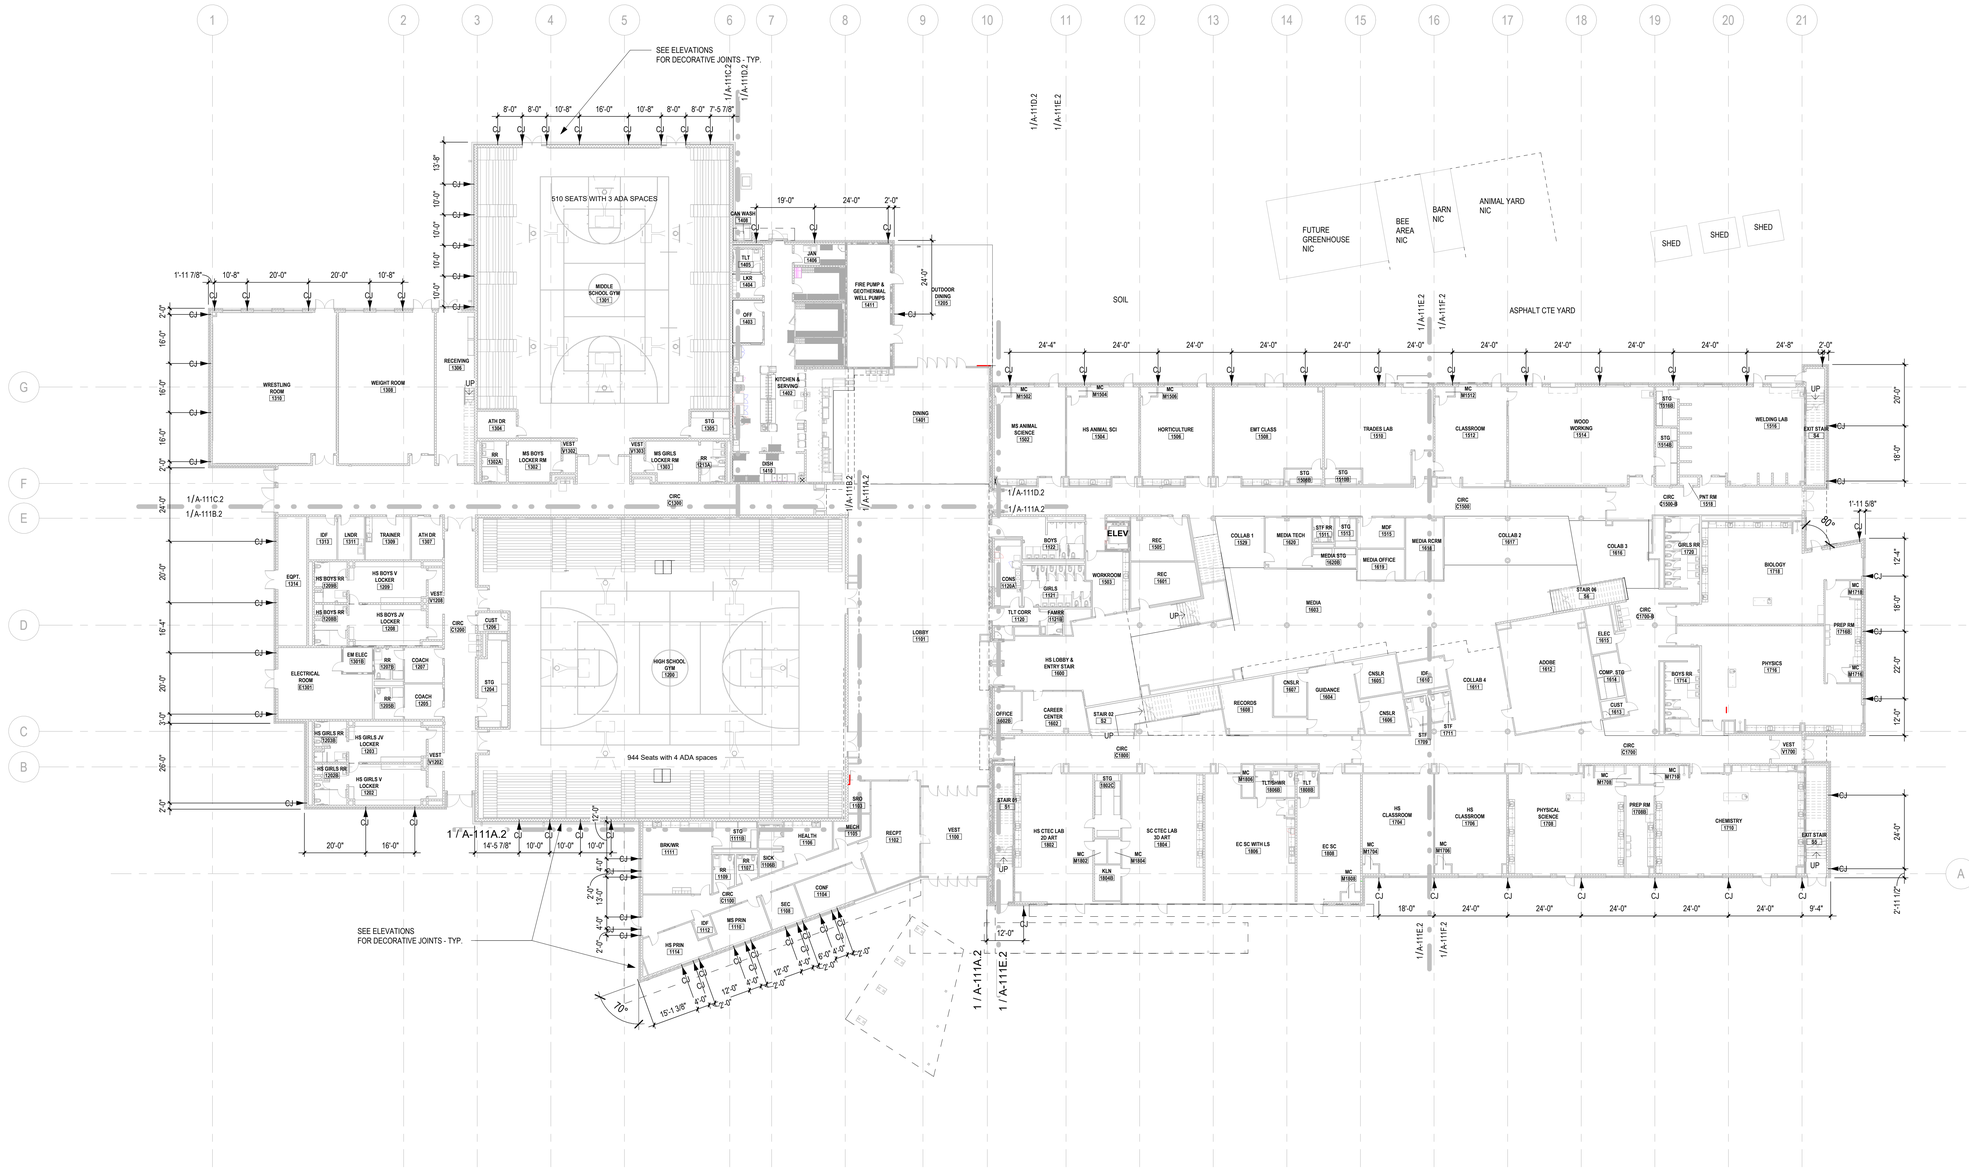

1 A-101.3 **OVERALL FIRST FLOOR PLAN - CONTROL JOINT PLAN**

SCALE: 1" = 20'-0"

...Becoming the Leading Designer of High Performance Facilities in the Nation with a Specialty in Alternative Delivery Methods

333 Fayetteville St, Ste 225
Raleigh, NC 27601
P: 919.573.6350
F: 919.573.6355
www.sfla.biz

sfl+a ARCHITECTS

SFL+A ARCHITECTS, P.A. CERT. NO. 50676 NORTH CAROLINA RALEIGH

PRELIMINARY NOT FOR CONSTRUCTION 6.12.24

CONSTRUCTION DOCUMENTS

PAMLICO COUNTY
PAMLICO 6-12 SCHOOL

601 Main Street, Bayboro, NC, 28515

ENERGY STAR PARTNER

No.	Date	Description
ISSUE DATE:		06/12/24
PROJECT #:		2205
DRAWN BY:		MK
CHECKED BY:		MK

OVERALL PLAN - FIRST FLOOR - CONTROL JOINT PLAN

A-101.3

6/24/2024 3:30:25 PM Autodesk Docs://Pamlico High School 6-12/2205 - Pamlico HS - ARCH.rvt

ADA AND LEGAL DISCLAIMER: This document is intended to comply with the requirements of the Americans with Disabilities Act (ADA). However architects and engineers are not licensed to interpret laws or give advice concerning laws. The owner should have this document reviewed by his attorney to determine if it complies with ADA and other laws.

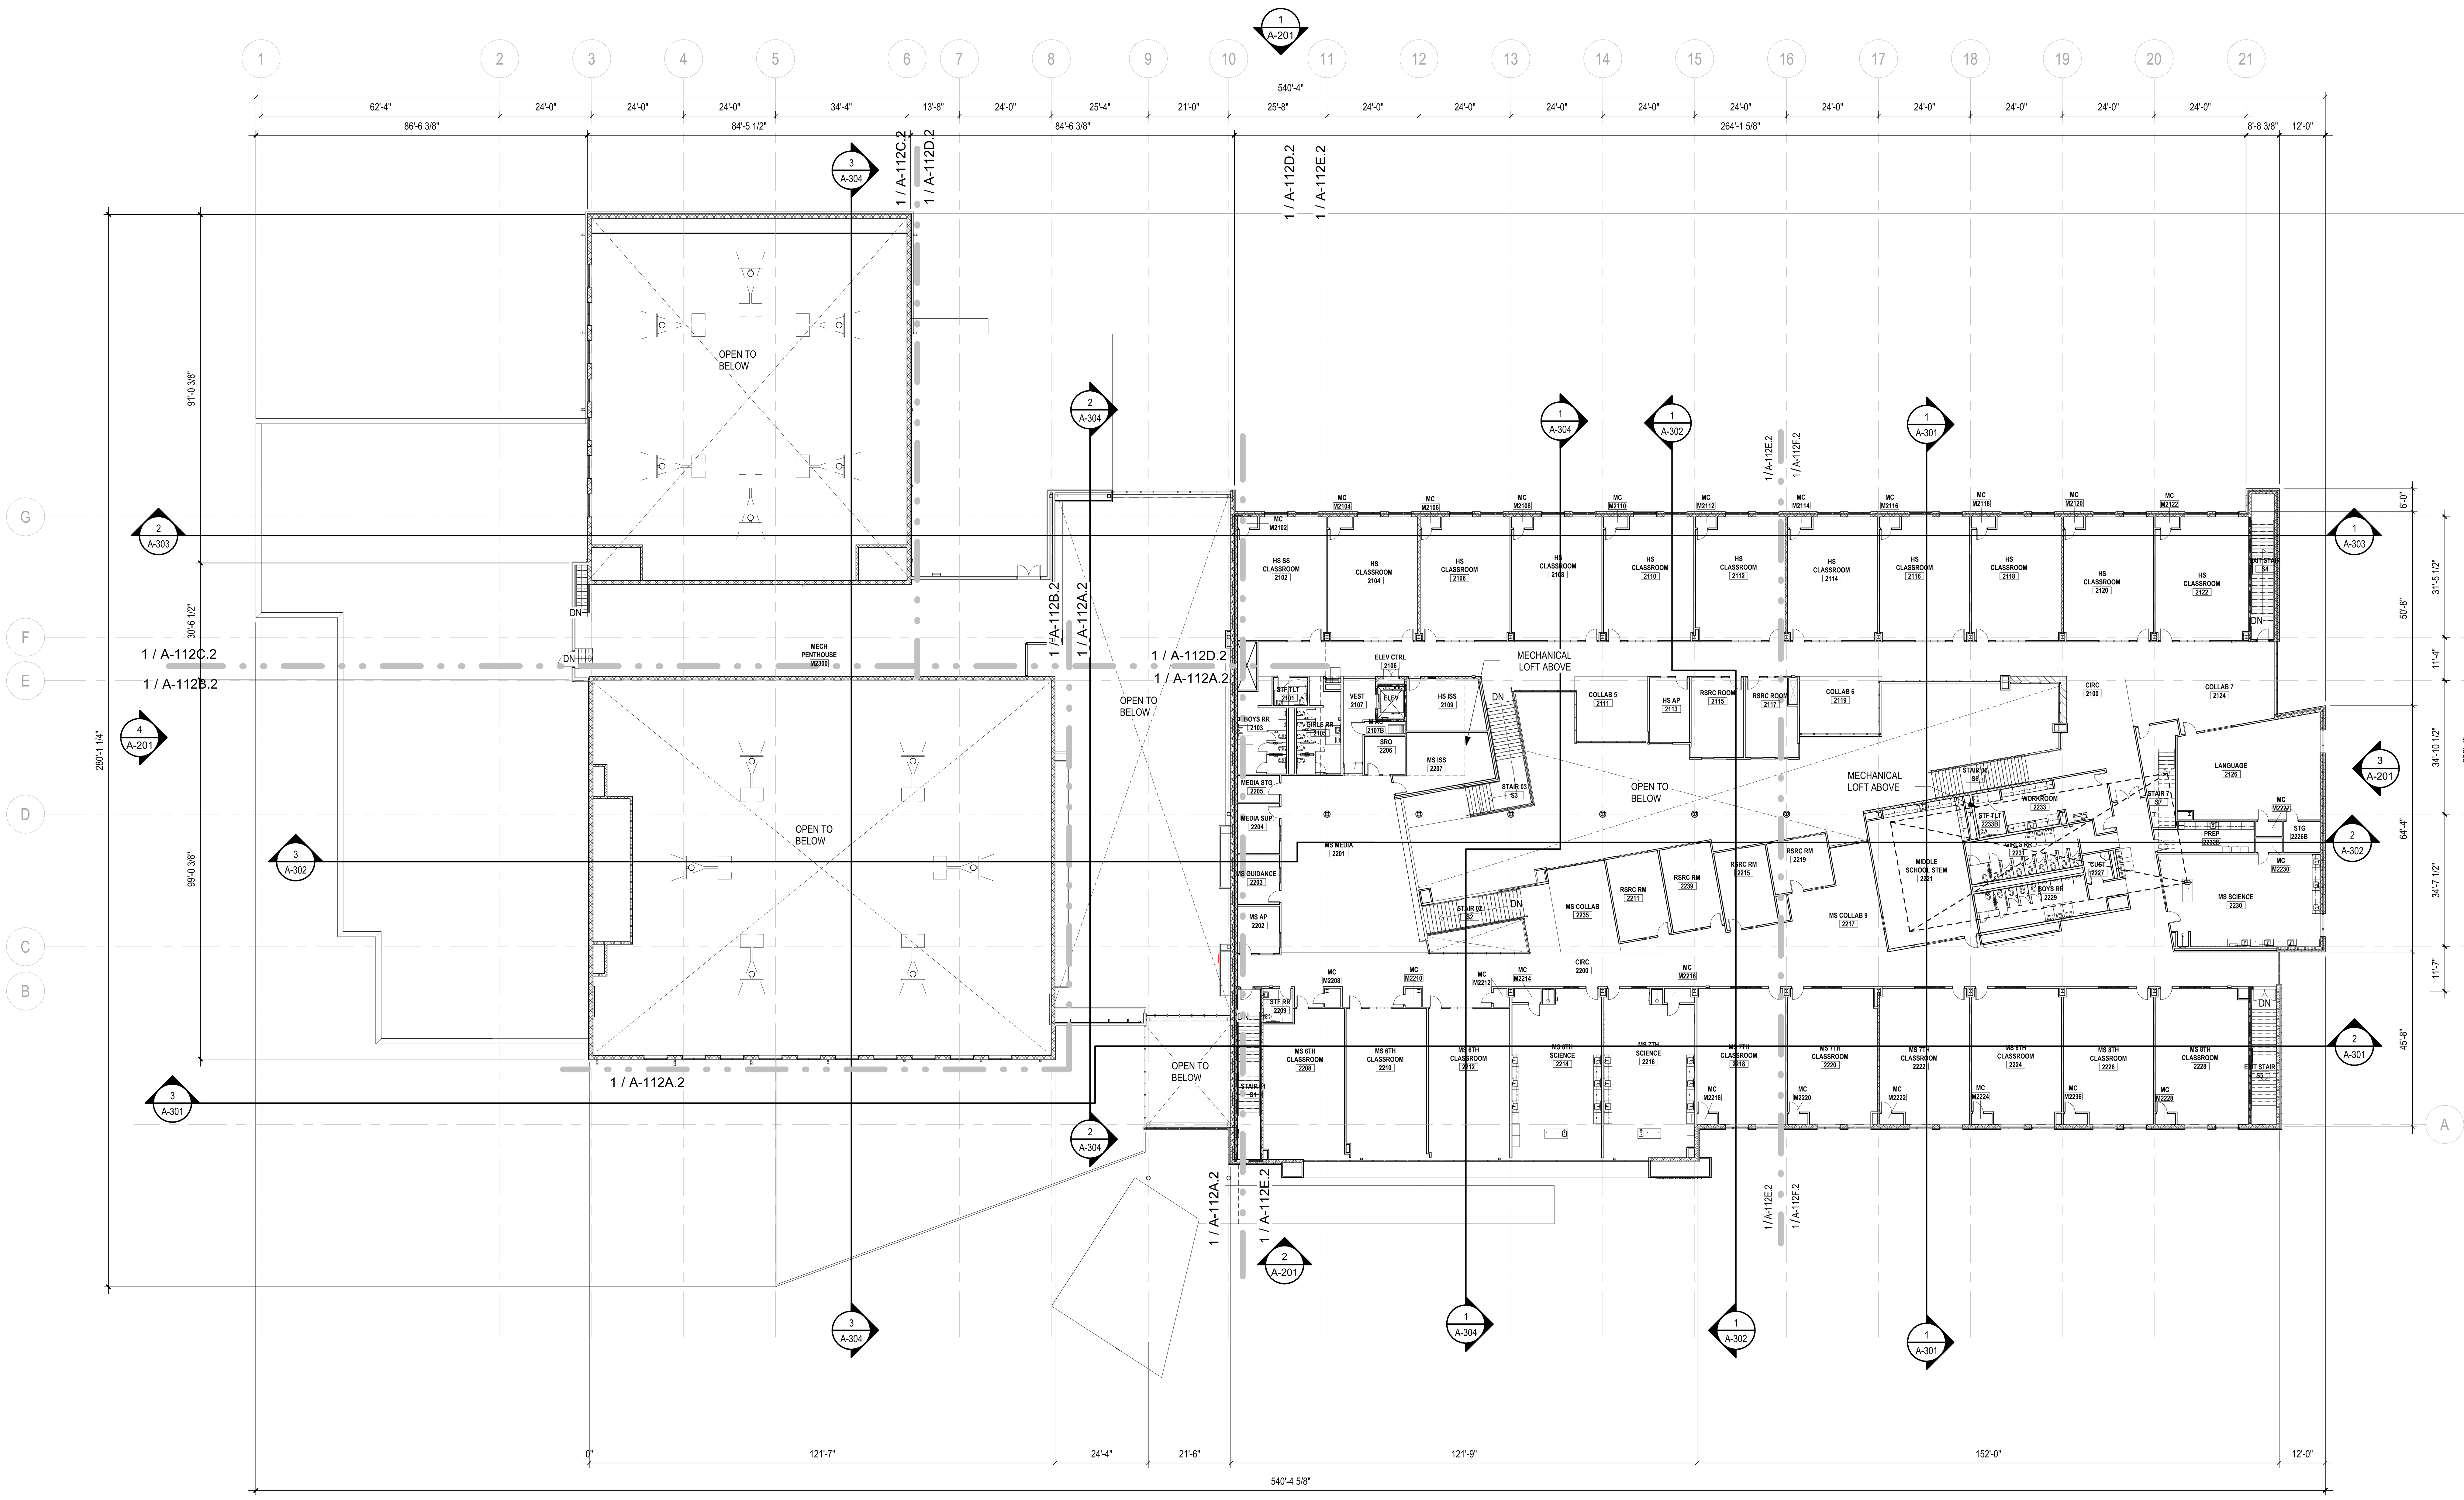

OVERALL SECOND FLOOR PLAN

SCALE: 1" = 20'-0"

N

...Becoming the Leading Designer of High Performance Facilities in the Nation with a Specialty in Alternative Delivery Methods

333 Fayetteville St, Ste 225
Raleigh, NC 27601
P: 919.573.6350
F: 919.573.6355
www.sfla.biz

sfL+a ARCHITECTS

SfL+a ARCHITECTS, PA — REGISTERED ARCHITECTURAL CORPORATION — CERT. NO. 50676 — NORTH CAROLINA — RALEIGH

ERIC J. LINDSTROM — REGISTERED ARCHITECT — 7260 — NORTH CAROLINA — FAYETTEVILLE, N.C. — 6.12.24

CONSTRUCTION DOCUMENTS

PAMLICO COUNTY
PAMLICO 6-12 SCHOOL

601 Main Street, Bayboro, NC , 28515

ENERGY STAR PARTNER

No.	Date	Description

ISSUE DATE: 06/12/24

PROJECT #: 2205
DRAWN BY: MK
CHECKED BY: MK

OVERALL PLAN - SECOND FLOOR

A-102.1

ADA AND LEGAL DISCLAIMER: This document is intended to comply with the requirements of the Americans with Disabilities Act (ADA). However architects and engineers are not licensed to interpret laws or give advice concerning laws. The owner should have this document reviewed by his attorney to determine if it complies with ADA and other laws.

Autodesk Docs://Pamlico High School 6-12/2205 - Pamlico HS - ARCH.rvt
6/24/2024 3:30:33 PM

ROOM & DOOR TAG PLAN LEGEND	
SYMBOL	**DESCRIPTION**
	1 HR RATED EXIT ENCLOSURE (FIRE BARRIER)
	2 HOUR RATED WALL
100	DOOR TAG - SEE SHEET A-601 AND FLOOR PLANS
Room name 101A	ROOM TAG

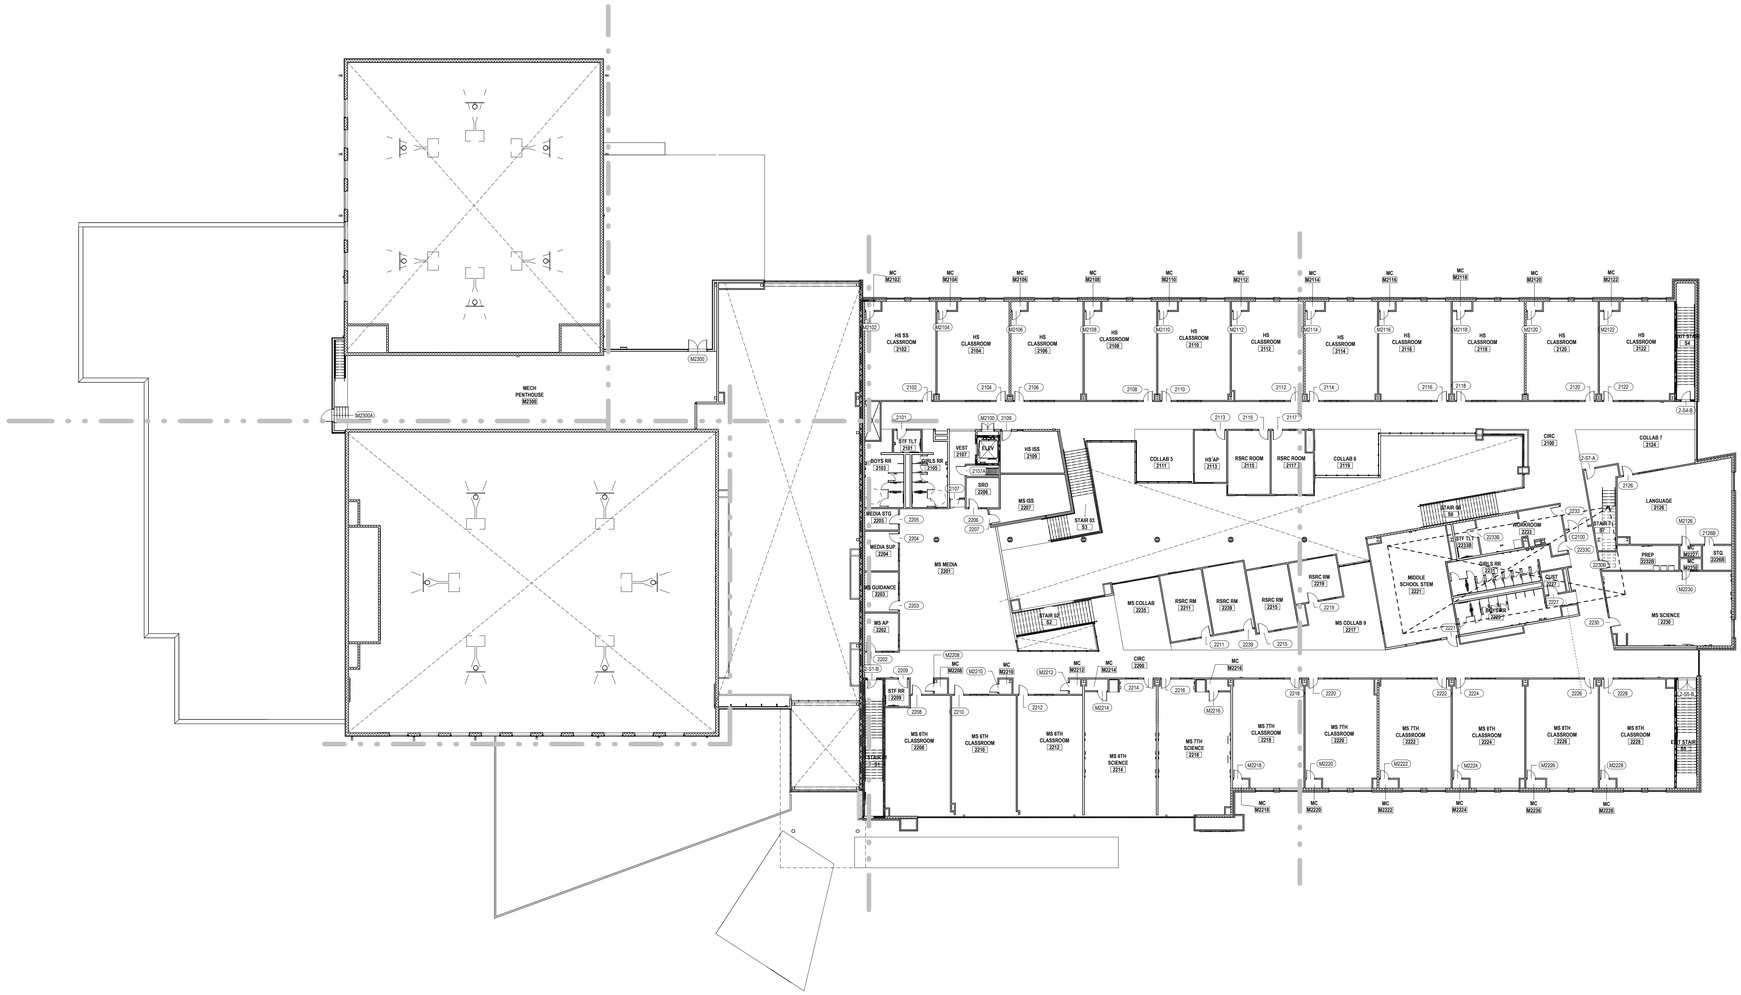

1 A-102.2 **OVERALL SECOND FLOOR PLAN - ROOM & DOOR TAG**

SCALE: 1" = 20'-0"

...Becoming the Leading Designer of High Performance Facilities in the Nation with a Specialty in Alternative Delivery Methods

333 Fayetteville St, Ste 225
Raleigh, NC 27601
P: 919.573.6350
F: 919.573.6355
www.sfla.biz

sfl+a ARCHITECTS

CONSTRUCTION DOCUMENTS

PAMLICO COUNTY
PAMLICO 6-12 SCHOOL

601 Main Street, Bayboro, NC , 28515

ENERGY STAR PARTNER

No.	Date	Description

ISSUE DATE: 06/12/24

PROJECT #: 2205
DRAWN BY: MK
CHECKED BY: MK

OVERALL PLAN - SECOND FLOOR (ROOM & DOOR TAG)

A-102.2

ADA AND LEGAL DISCLAIMER: This document is intended to comply with the requirements of the Americans with Disabilities Act (ADA). However architects and engineers are not licensed to interpret laws or give advice concerning laws. The owner should have this document reviewed by his attorney to determine if it complies with ADA and other laws.

6/24/2024 3:30:40 PM Autodesk Docs://Pamlico High School 6-12/2205 - Pamlico HS - ARCH.rvt

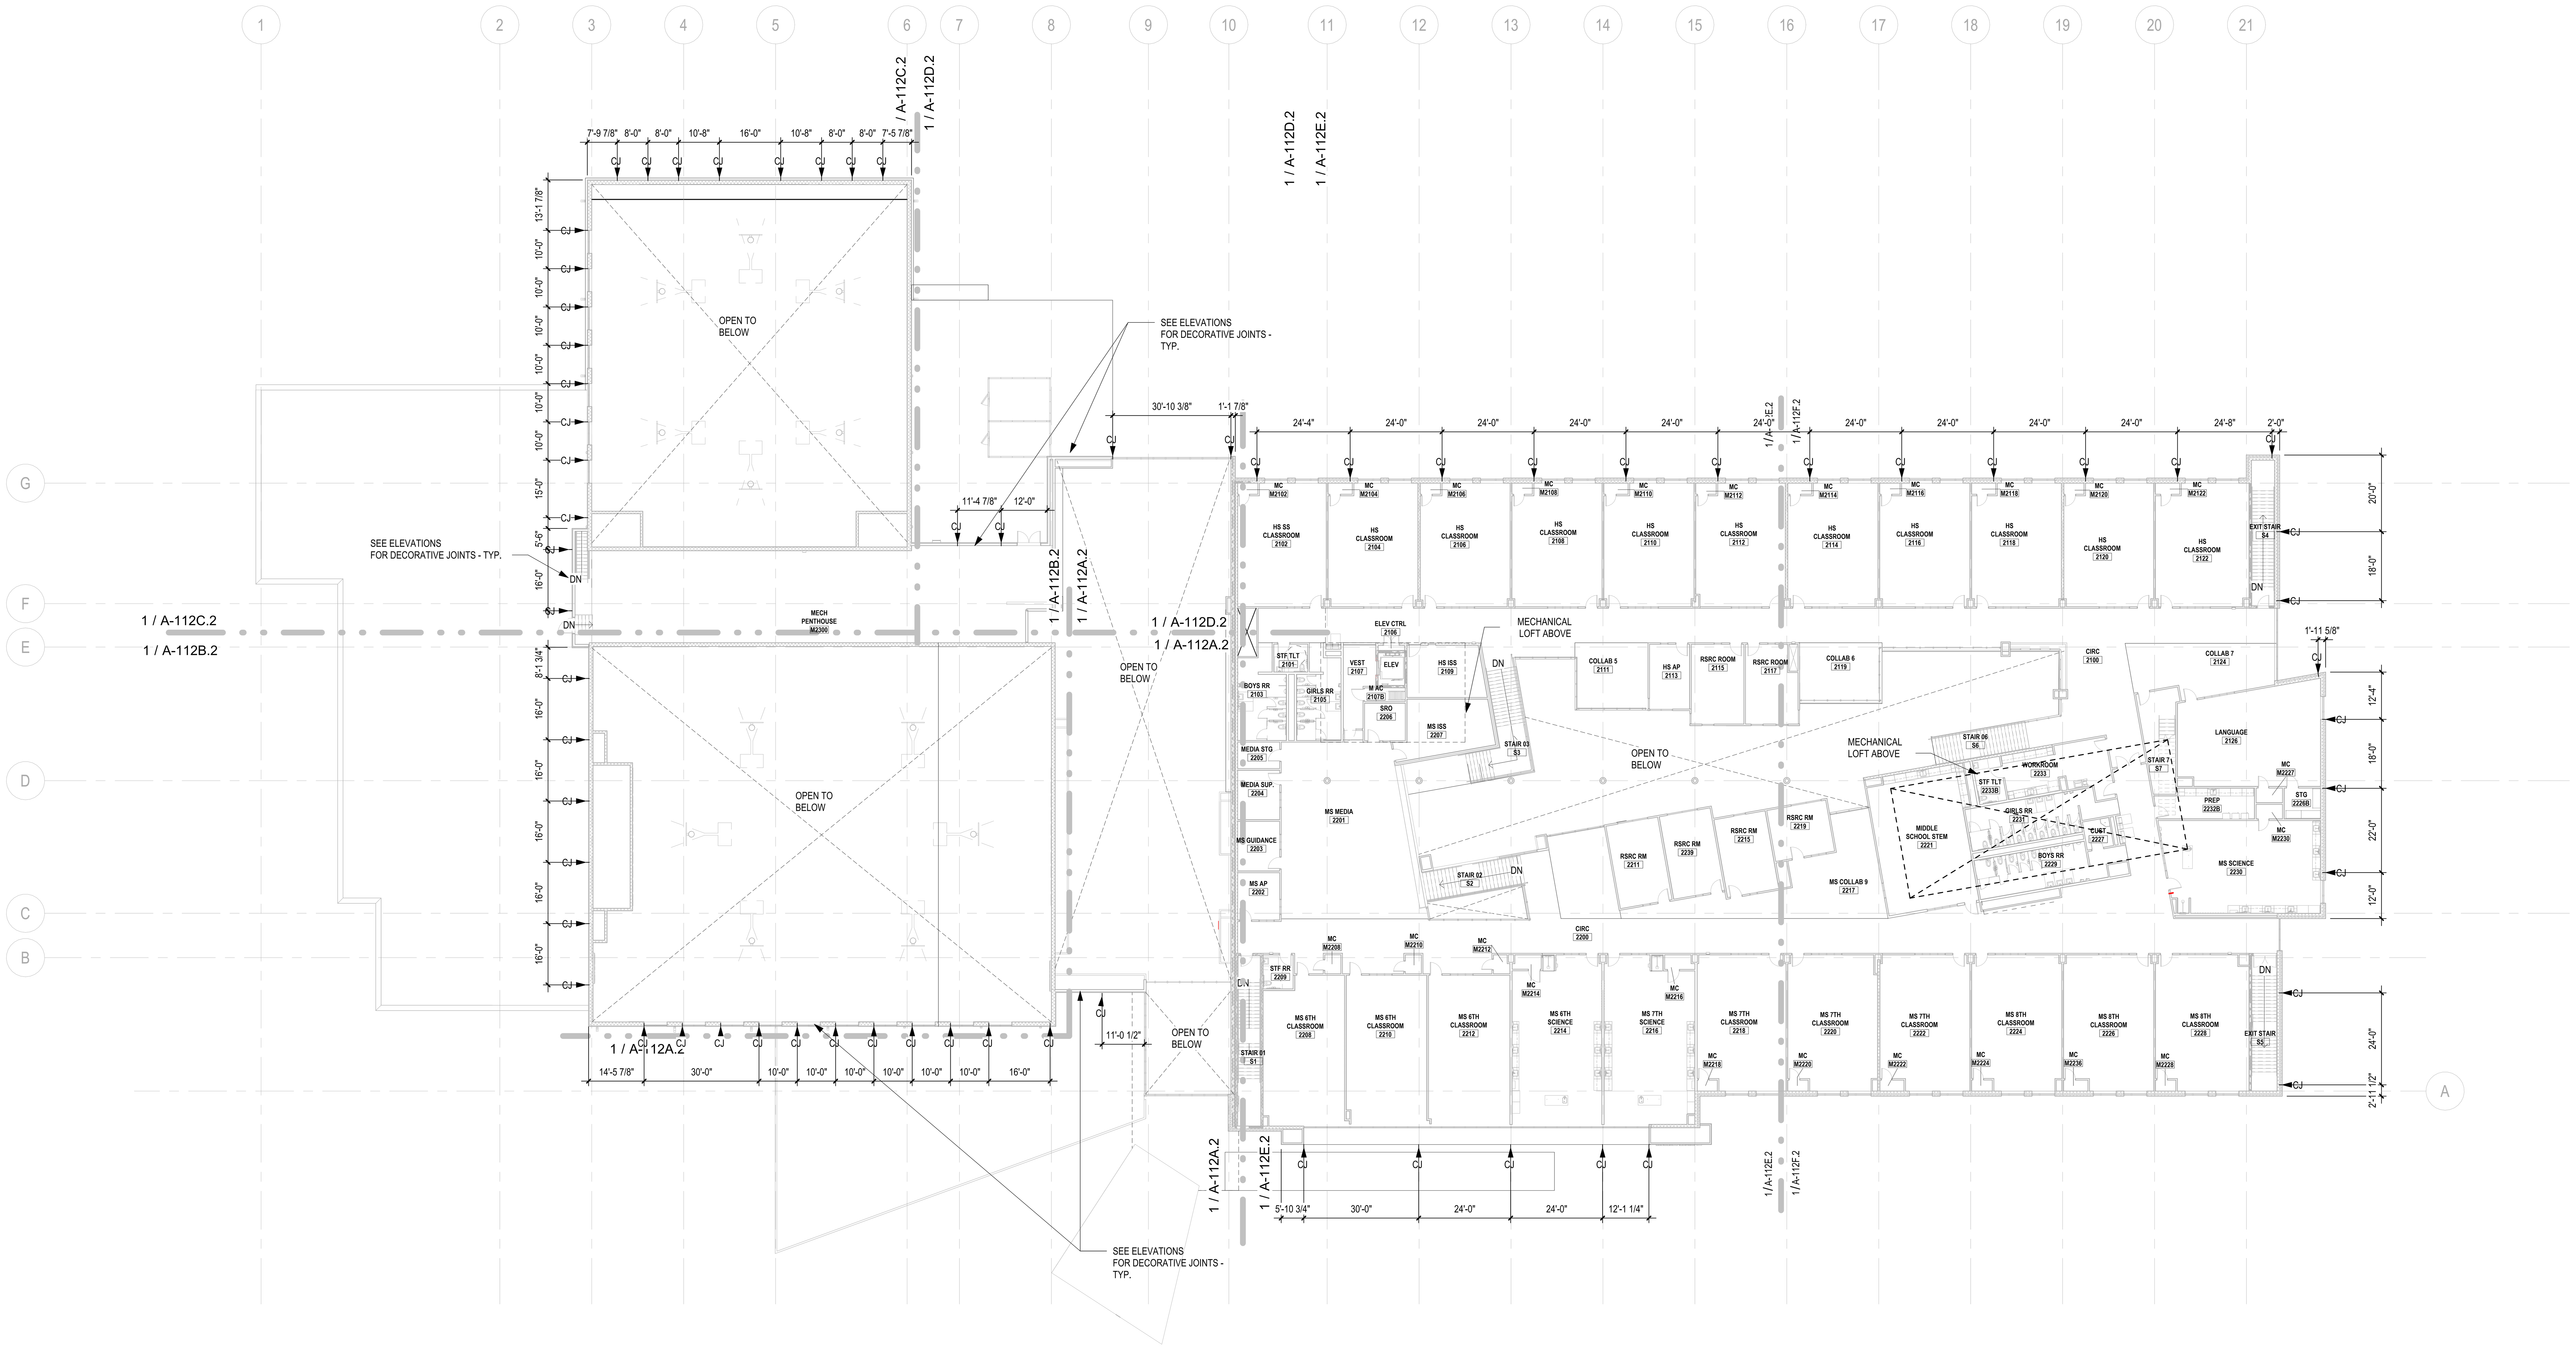

OVERALL SECOND FLOOR PLAN - CONTROL JOINT PLAN

1 / A-102.3

SCALE: 1" = 20'-0"

...Becoming the Leading Designer of High Performance Facilities in the Nation with a Specialty in Alternative Delivery Methods

333 Fayetteville St, Ste 225
Raleigh, NC 27601
P: 919.573.6350
F: 919.573.6355
www.sfla.biz

sfl+a ARCHITECTS

SfL+a ARCHITECTS, PA — REGISTERED ARCHITECTURAL CORPORATION — CERT. NO. 50676 — NORTH CAROLINA — RALEIGH

ERIC J. LINDSTROM — REGISTERED ARCHITECT — 7240 — NORTH CAROLINA — FAYETTEVILLE, N.C. — 6.12.24

CONSTRUCTION DOCUMENTS

PAMLICO COUNTY
PAMLICO 6-12 SCHOOL

601 Main Street, Bayboro, NC , 28515

ENERGY STAR PARTNER

No.	Date	Description

ISSUE DATE: 06/12/24

PROJECT #: 2205
DRAWN BY: MK
CHECKED BY: MK

OVERALL PLAN - SECOND FLOOR - CONTROL JOINT PLAN

A-102.3

ADA AND LEGAL DISCLAIMER: This document is intended to comply with the requirements of the Americans with Disabilities Act (ADA). However architects and engineers are not licensed to interpret laws or give advice concerning laws. The owner should have this document reviewed by his attorney to determine if it complies with ADA and other laws.

6/24/2024 3:30:47 PM Autodesk Docs://Pamlico High School 6-12/2205 - Pamlico HS - ARCH.rvt

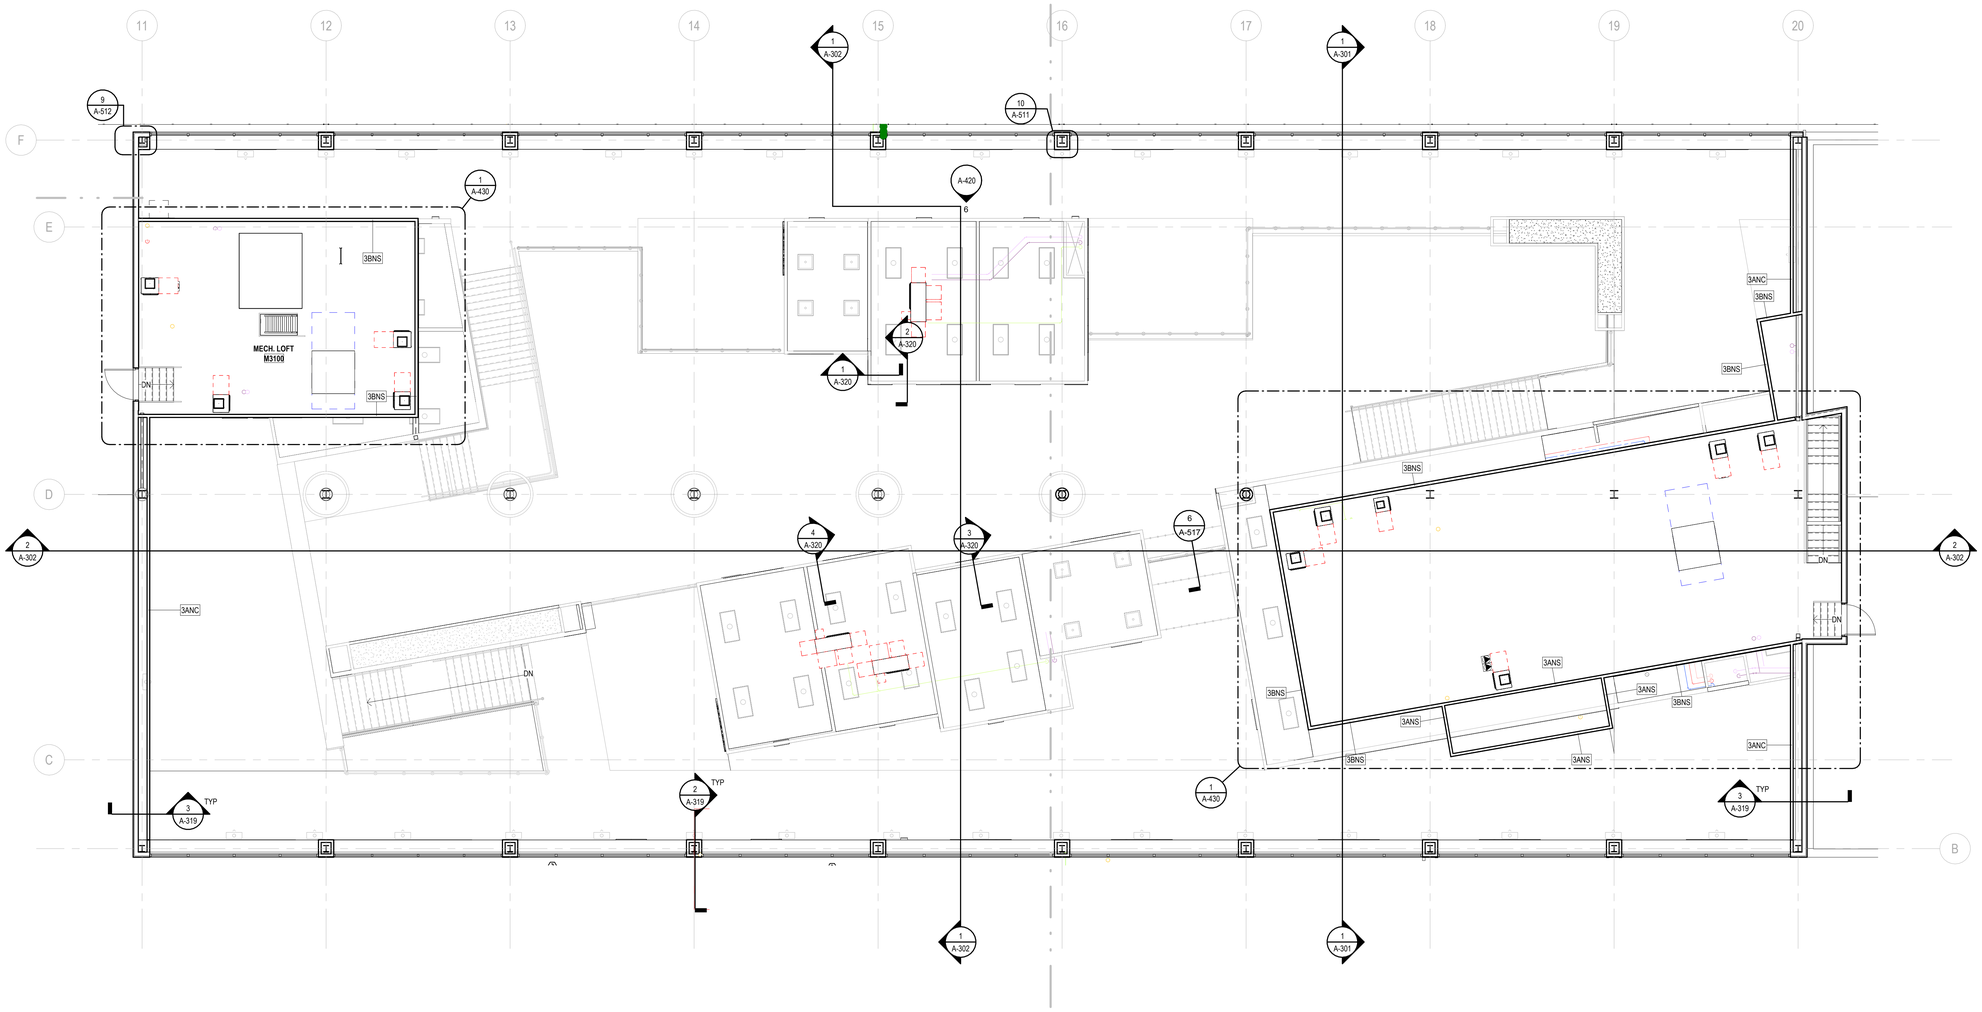

1 A-103.1 **SECOND FLOOR PLAN - CLERESTORY**

SCALE: 1/8" = 1'-0"

N

...Becoming the Leading Designer of High Performance Facilities in the Nation with a Specialty in Alternative Delivery Methods

333 Fayetteville St, Ste 225
Raleigh, NC 27601
P: 919.573.6350
F: 919.573.6355
www.sfla.biz

sfl+a ARCHITECTS

sfl+a ARCHITECTS, P.A. CERT. NO. 50676 NORTH CAROLINA REGISTERED RALEIGH

PROFESSIONAL ENGINEER SEAL 047111 6.12.24 REGISTERED ENGINEER NORTH CAROLINA

CONSTRUCTION DOCUMENTS

PAMLICO COUNTY
PAMLICO 6-12 SCHOOL

601 Main Street, Bayboro, NC , 28515

ENERGY STAR PARTNER

No.	Date	Description
ISSUE DATE:		06/12/24
PROJECT #:		2205
DRAWN BY:		MK
CHECKED BY:		MK

SECOND FLOOR PLAN - CLERESTORY

A-103.1

ADA AND LEGAL DISCLAIMER: This document is intended to comply with the requirements of the Americans with Disabilities Act (ADA). However architects and engineers are not licensed to interpret laws or give advice concerning laws. The owner should have this document reviewed by his attorney to determine if it complies with ADA and other laws.

6/24/2024 3:30:55 PM Autodesk Docs://Pamlico High School 6-12/2205 - Pamlico HS - ARCH.rvt

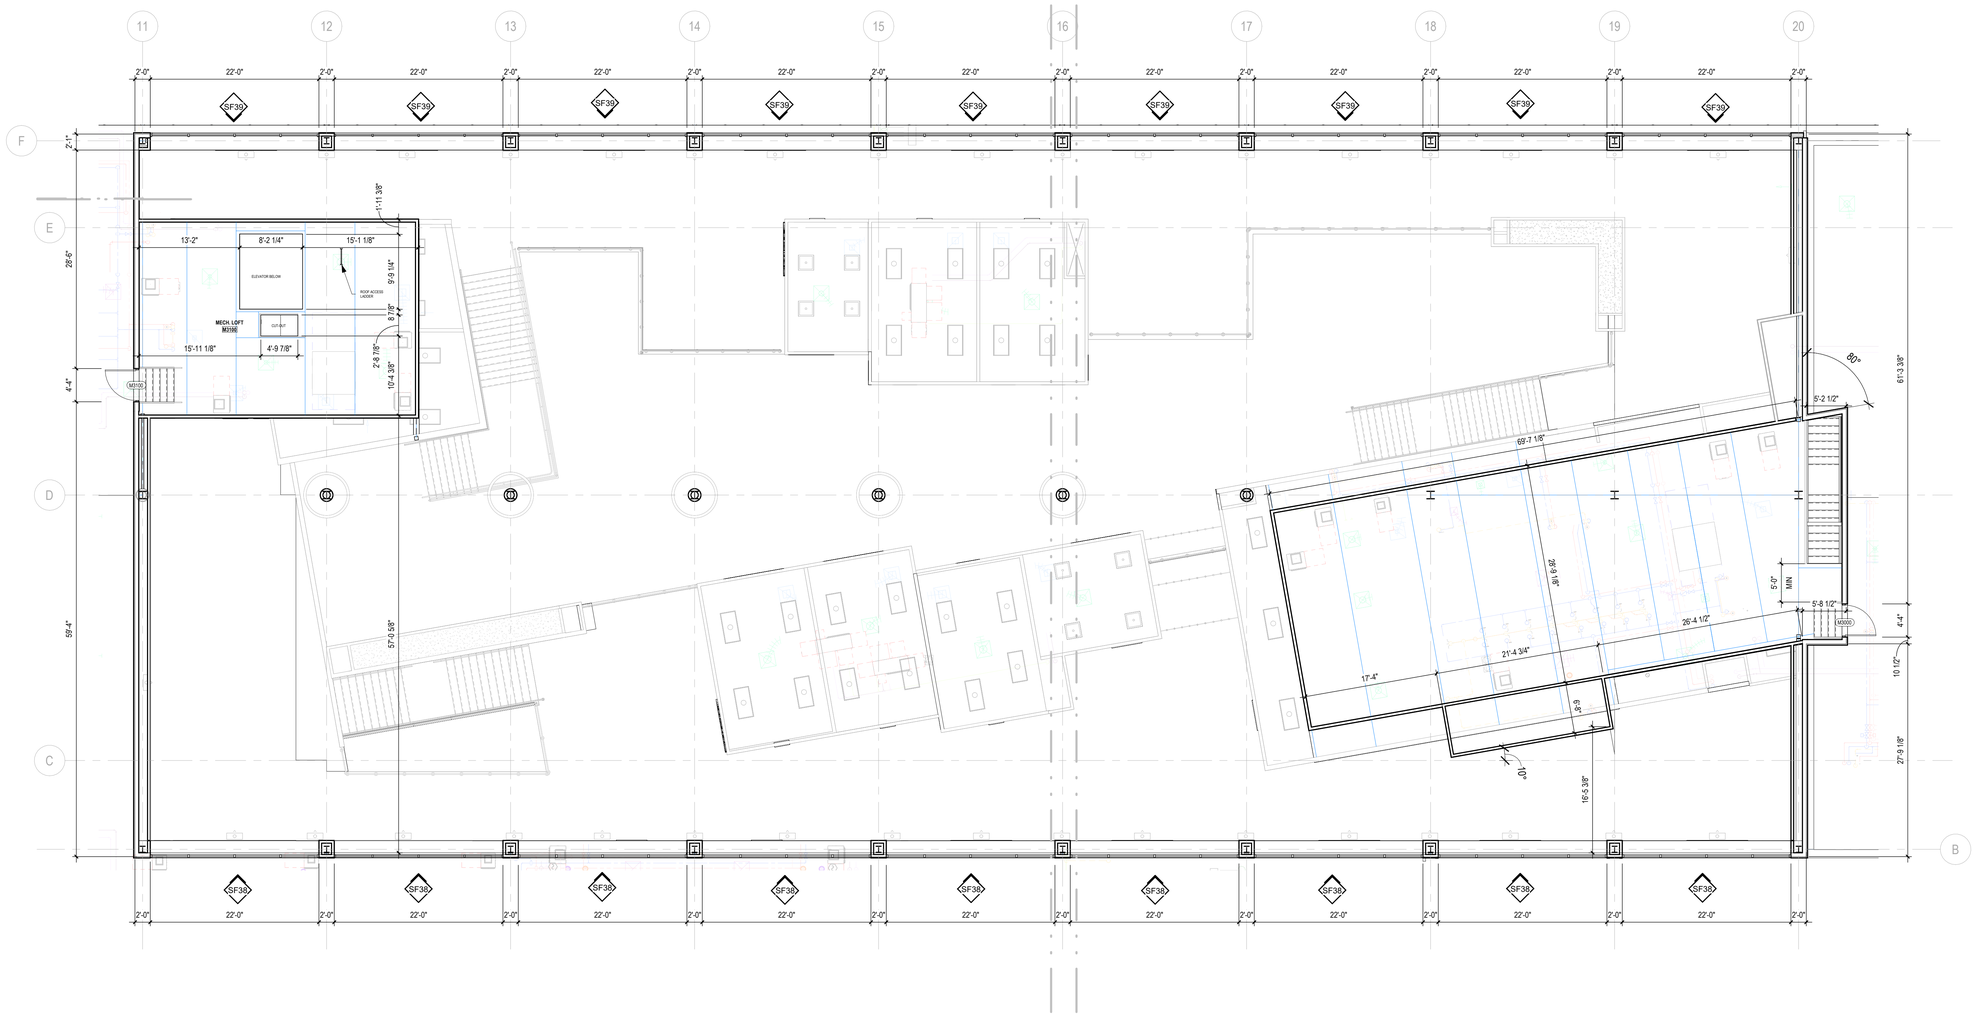

1 A-103.2 **SECOND FLOOR PLAN - CLERESTORY**

SCALE: 1/8" = 1'-0"

...Becoming the Leading Designer of High Performance Facilities in the Nation with a Specialty in Alternative Delivery Methods

333 Fayetteville St, Ste 225
Raleigh, NC 27601
P: 919.573.6350
F: 919.573.6355
www.sfla.biz

sfl+a ARCHITECTS

sfl+a ARCHITECTS, P.A. CERT. NO. 5067 NORTH CAROLINA RALEIGH

POLICY LIMITATION 6.12.24 FAYETTEVILLE

CONSTRUCTION DOCUMENTS

PAMLICO COUNTY
PAMLICO 6-12 SCHOOL

601 Main Street, Bayboro, NC , 28515

ENERGY STAR PARTNER

No.	Date	Description

ISSUE DATE: 06/12/24

PROJECT #: 2205
DRAWN BY: MK
CHECKED BY: MK

SECOND FLOOR PLAN - CLERESTORY - DIM. PLAN

A-103.2

ADA AND LEGAL DISCLAIMER: This document is intended to comply with the requirements of the Americans with Disabilities Act (ADA). However architects and engineers are not licensed to interpret laws or give advice concerning laws. The owner should have this document reviewed by his attorney to determine if it complies with ADA and other laws.

6/24/2024 3:31:03 PM Autodesk Docs://Pamlico High School 6-12/2205 - Pamlico HS - ARCH.rvt

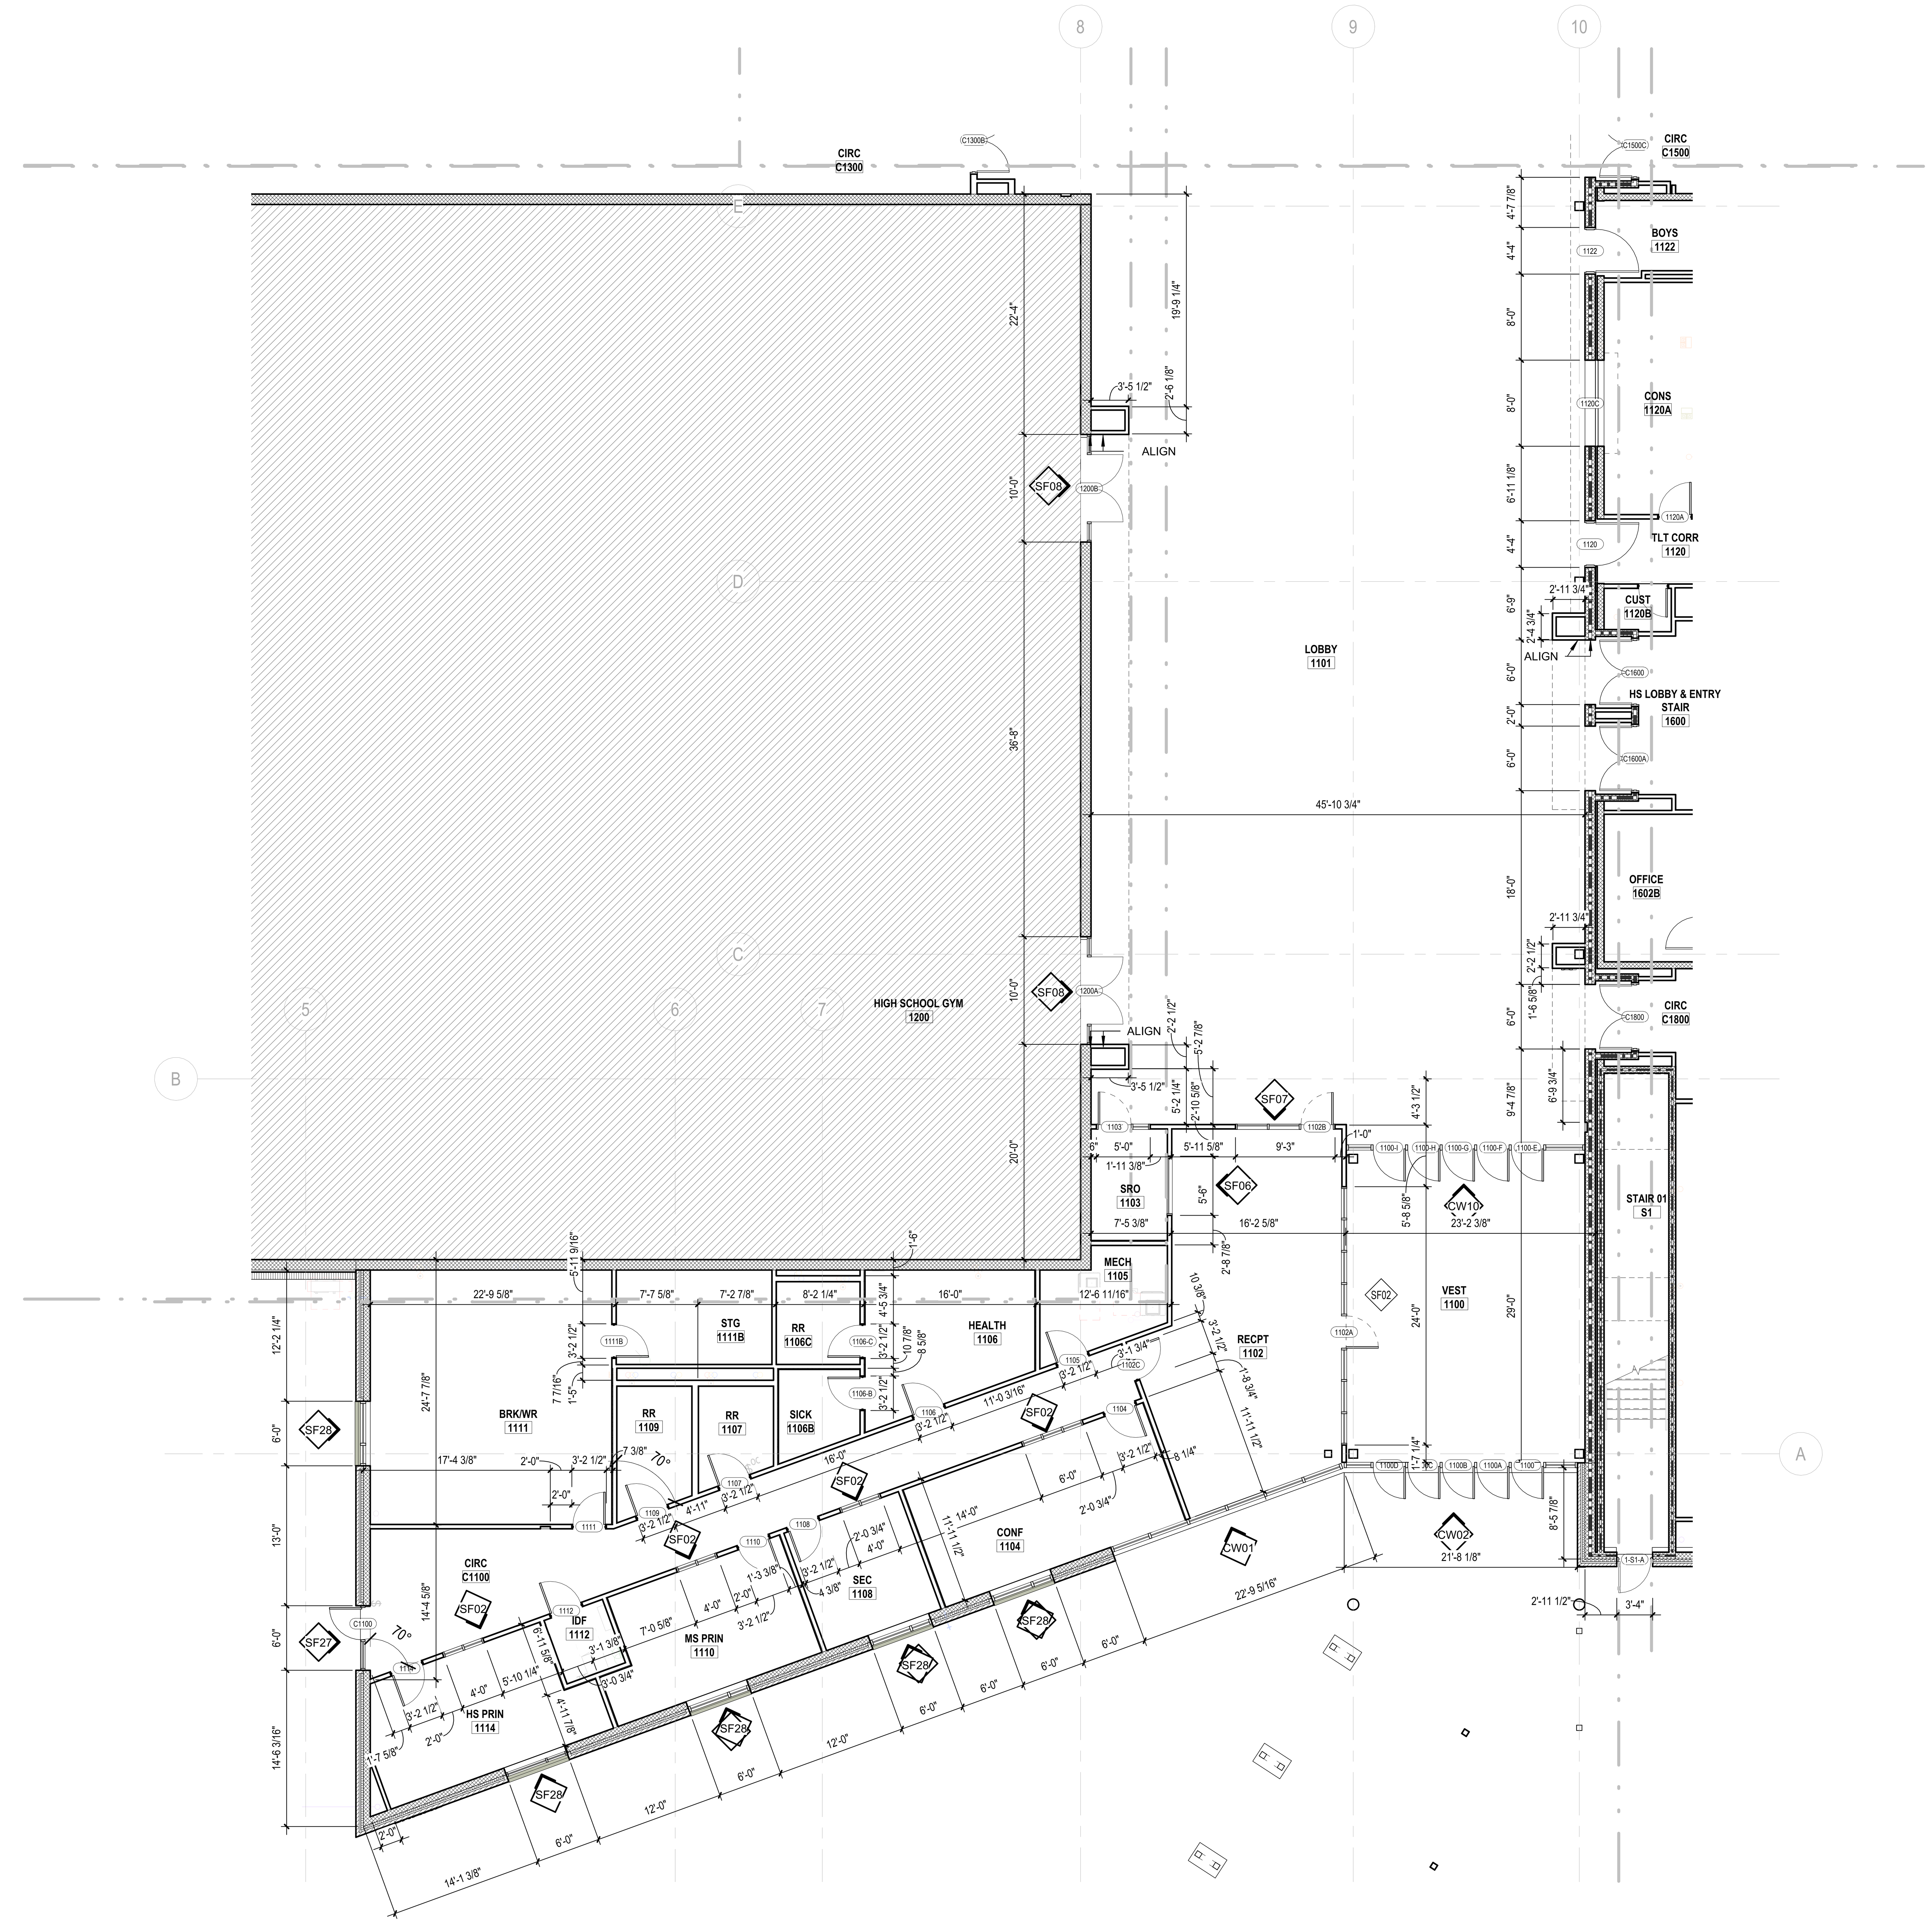

1
A-111A.1

FIRST FLOOR PARTIAL DIM PLAN - AREA A

SCALE: 1/8" = 1'-0"

...Becoming the Leading Designer of High Performance Facilities in the Nation with a Specialty in Alternative Delivery Methods

333 Fayetteville St, Ste 225
Raleigh, NC 27601
P: 919.573.6350
F: 919.573.6355
www.sfla.biz

sfL+a ARCHITECTS

SfL+a ARCHITECTS, PA — REGISTERED ARCHITECTURAL CORPORATION — CERT. NO. 50676 — NORTH CAROLINA — RALEIGH

ERIC J. LINDSTROM — FAYETTEVILLE, N.C. — 6.12.24

CONSTRUCTION DOCUMENTS

PAMLICO COUNTY
PAMLICO 6-12 SCHOOL

601 Main Street, Bayboro, NC , 28515

ENERGY STAR PARTNER

No.	Date	Description

ISSUE DATE: 06/12/24

PROJECT #: 2205
DRAWN BY: MK
CHECKED BY: MK

FIRST FLOOR PARTIAL PLAN - AREA A - DIM. PLAN

A-111A.1

6/24/2024 3:31:07 PM   Autodesk Docs://Pamlico High School 6-12/2205 - Pamlico HS - ARCH.rvt

ADA AND LEGAL DISCLAIMER: This document is intended to comply with the requirements of the Americans with Disabilities Act (ADA). However architects and engineers are not licensed to interpret laws or give advice concerning laws. The owner should have this document reviewed by his attorney to determine if it complies with ADA and other laws.

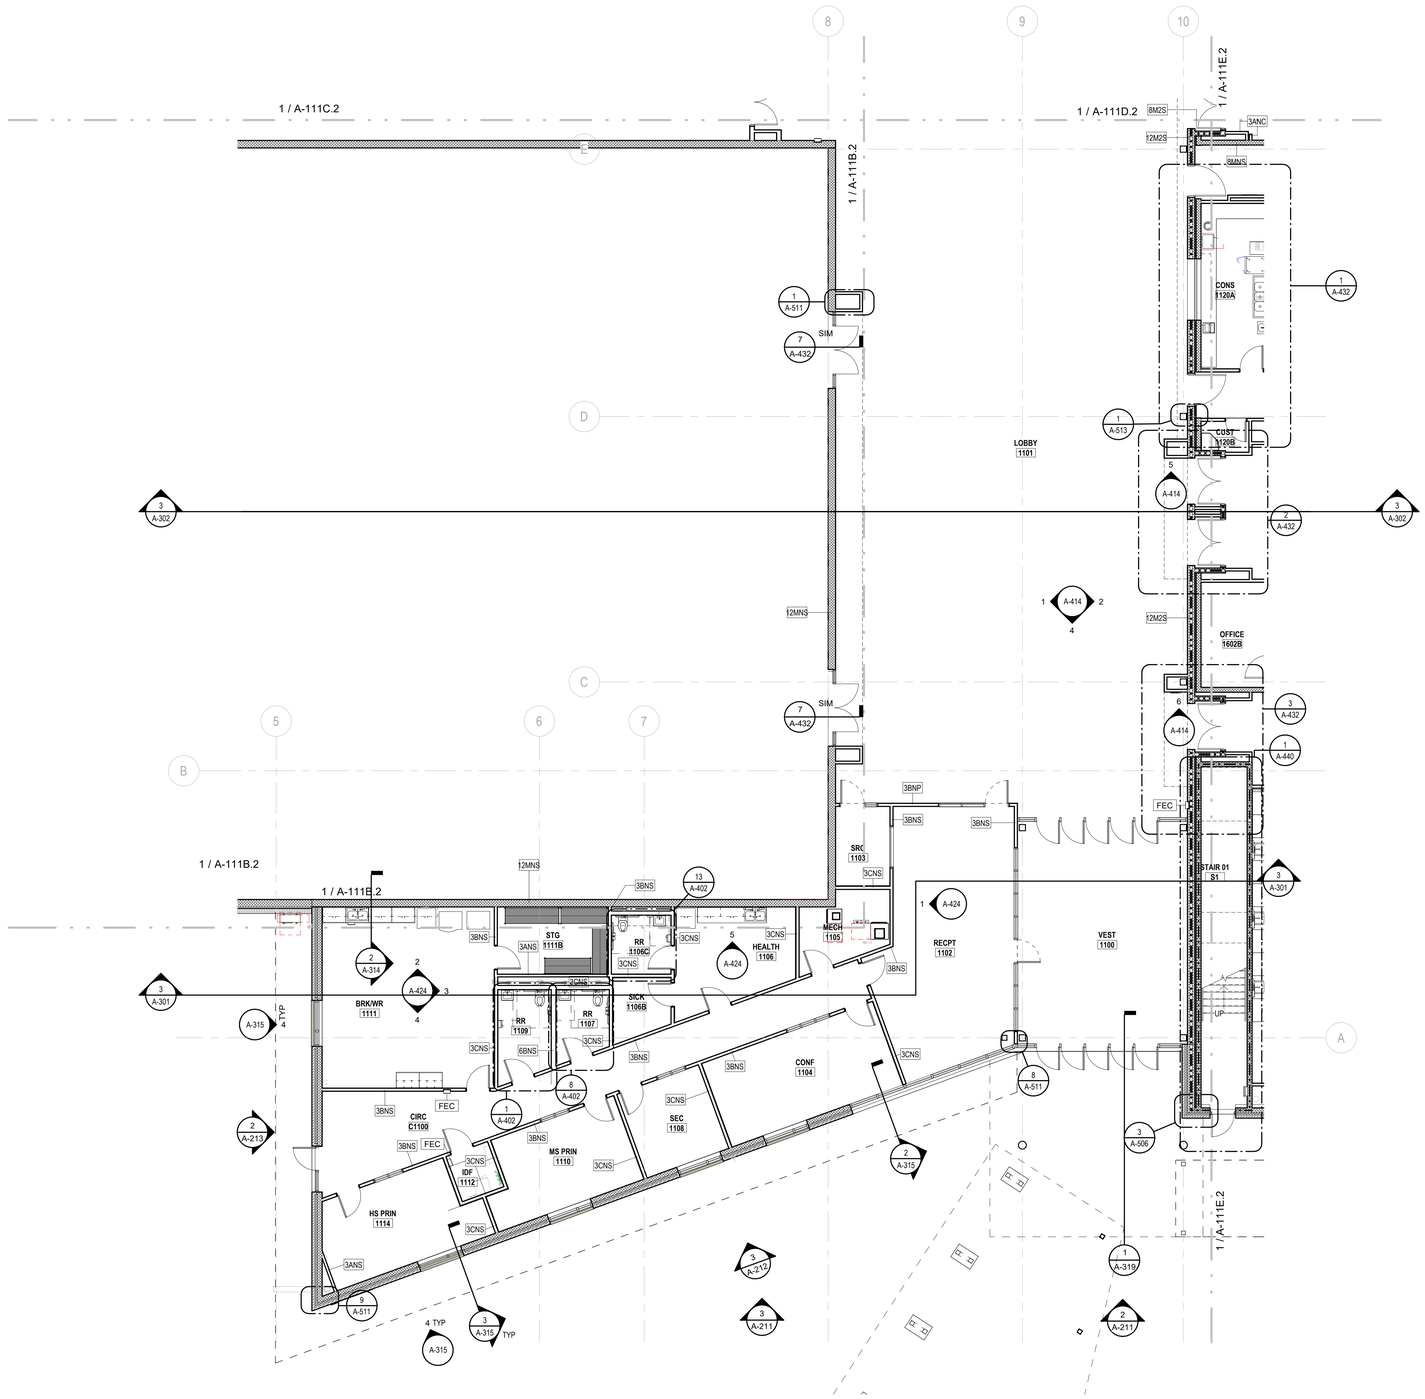

FLOOR PLAN LEGEND

SYMBOL	DESCRIPTION
	1 HR RATED EXIT ENCLOSURE (FIRE BARRIER)
	2 HOUR RATED WALL
CJ	CONTROL JOINT
	FLOOR DRAIN - SEE PLUMBING DRAWINGS
SF1	STOREFRONT (CURTAIN WALL) TAG - SEE PLANS AND ENLARGED ELEVATIONS
100	DOOR TAG - SEE SHEET A-601 AND FLOOR PLANS
Room name 101A	ROOM TAG

GENERAL NOTES:

1. SEE SHEET A-010 FOR PARTITION TYPES AND DETAILS.
2. CONTRACTOR RESPONSIBLE FOR PROCUREMENT AND INSTALLATION OF LOCKERS
3. ALL INTERIOR WALLS SHALL HAVE SOUND ATTENUATION BATTS - U.N.O.

1 / A-111A.2 FIRST FLOOR PARTIAL PLAN - AREA A

SCALE: 1/8" = 1'-0"

...Becoming the Leading Designer of High Performance Facilities in the Nation with a Specialty in Alternative Delivery Methods

333 Fayetteville St, Ste 225
Raleigh, NC 27601
P: 919.573.6350
F: 919.573.6355
www.sfla.biz

sfl+a ARCHITECTS

sfl+a ARCHITECTS P.A. CERT. NO. 50676 NORTH CAROLINA RALEIGH

LICENSED ARCHITECT 6.12.24 SEAL 50676 NORTH CAROLINA REGISTERED FAYETTEVILLE

CONSTRUCTION DOCUMENTS

PAMLICO COUNTY
PAMLICO 6-12 SCHOOL

601 Main Street, Bayboro, NC , 28515

ENERGY STAR PARTNER

No.	Date	Description
ISSUE DATE:		06/12/24
PROJECT #:		2205
DRAWN BY:		MK
CHECKED BY:		MK

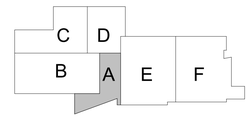

FIRST FLOOR PARTIAL PLAN - AREA A

A-111A.2

6/24/2024 3:31:13 PM Autodesk Docs://Pamlico High School 6-12/2205 - Pamlico HS - ARCH.rvt

ADA AND LEGAL DISCLAIMER: This document is intended to comply with the requirements of the Americans with Disabilities Act (ADA). However architects and engineers are not licensed to interpret laws or give advice concerning laws. The owner should have this document reviewed by his attorney to determine if it complies with ADA and other laws.

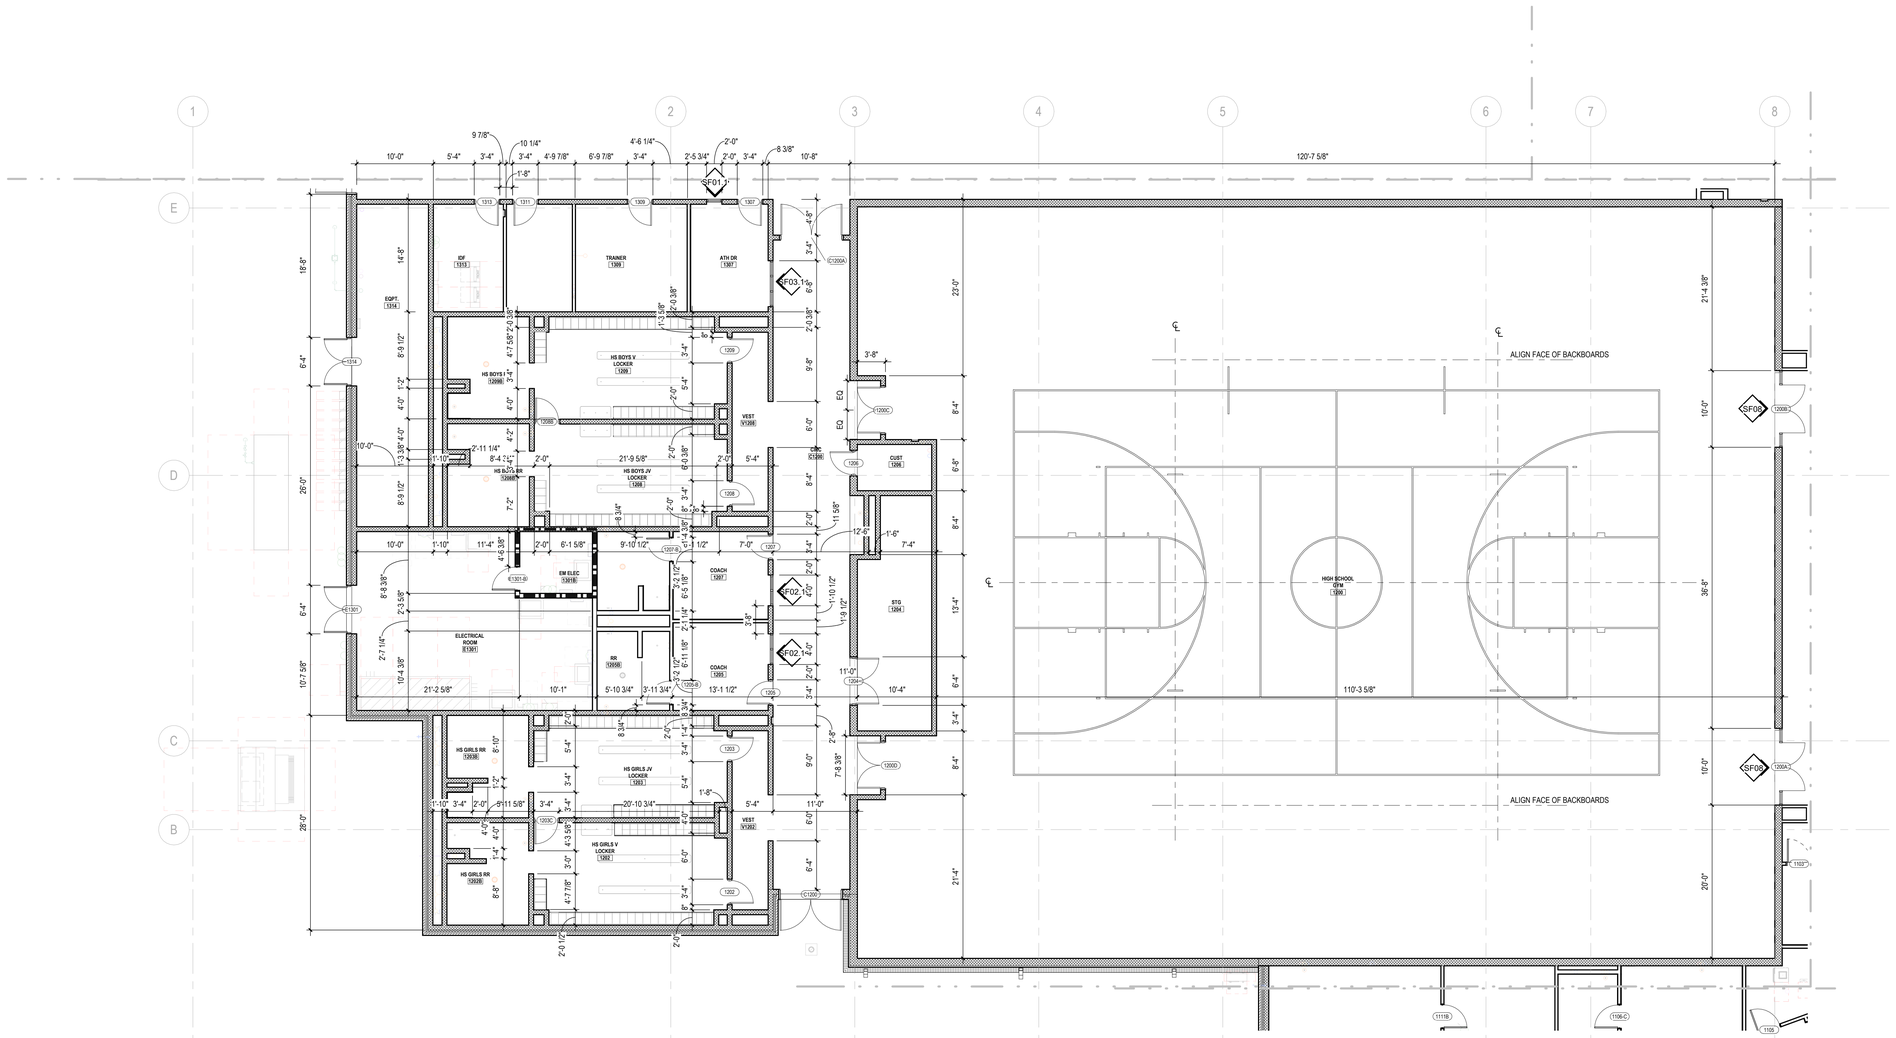

1 A-111B.1 **FIRST FLOOR PARTIAL DIM PLAN - AREA B**

SCALE: 1/8" = 1'-0"

...Becoming the Leading Designer of High Performance Facilities in the Nation with a Specialty in Alternative Delivery Methods

333 Fayetteville St, Ste 225
Raleigh, NC 27601
P: 919.573.6350
F: 919.573.6355
www.sfla.biz

sfl+a ARCHITECTS

sfl+a ARCHITECTS, P.A. CERT. NO. 50676 NORTH CAROLINA RALEIGH

PUBLIC UTILITIES DIRECTOR 6.12.24 PAMLICO COUNTY, NORTH CAROLINA

CONSTRUCTION DOCUMENTS

PAMLICO COUNTY
PAMLICO 6-12 SCHOOL

601 Main Street, Bayboro, NC , 28515

ENERGY STAR PARTNER

No.	Date	Description
ISSUE DATE:		06/12/24
PROJECT #:		2205
DRAWN BY:		MK
CHECKED BY:		MK

FIRST FLOOR PARTIAL PLAN - AREA B - DIM. PLAN

A-111B.1

6/24/2024 3:31:17 PM Autodesk Docs://Pamlico High School 6-12/2205 - Pamlico HS - ARCH.rvt

ADA AND LEGAL DISCLAIMER: This document is intended to comply with the requirements of the Americans with Disabilities Act (ADA). However architects and engineers are not licensed to interpret laws or give advice concerning laws. The owner should have this document reviewed by his attorney to determine if it complies with ADA and other laws.

FLOOR PLAN LEGEND

SYMBOL	DESCRIPTION
	1 HR RATED EXIT ENCLOSURE (FIRE BARRIER)
	2 HOUR RATED WALL
CJ	CONTROL JOINT
	FLOOR DRAIN - SEE PLUMBING DRAWINGS
SF1	STOREFRONT (CURTAIN WALL) TAG - SEE PLANS AND ENLARGED ELEVATIONS
100	DOOR TAG - SEE SHEET A-601 AND FLOOR PLANS
Room name 101A	ROOM TAG

GENERAL NOTES:

1. SEE SHEET A-010 FOR PARTITION TYPES AND DETAILS.
2. CONTRACTOR RESPONSIBLE FOR PROCUREMENT AND INSTALLATION OF LOCKERS
3. ALL INTERIOR WALLS SHALL HAVE SOUND ATTENUATION BATTS - U.N.O.

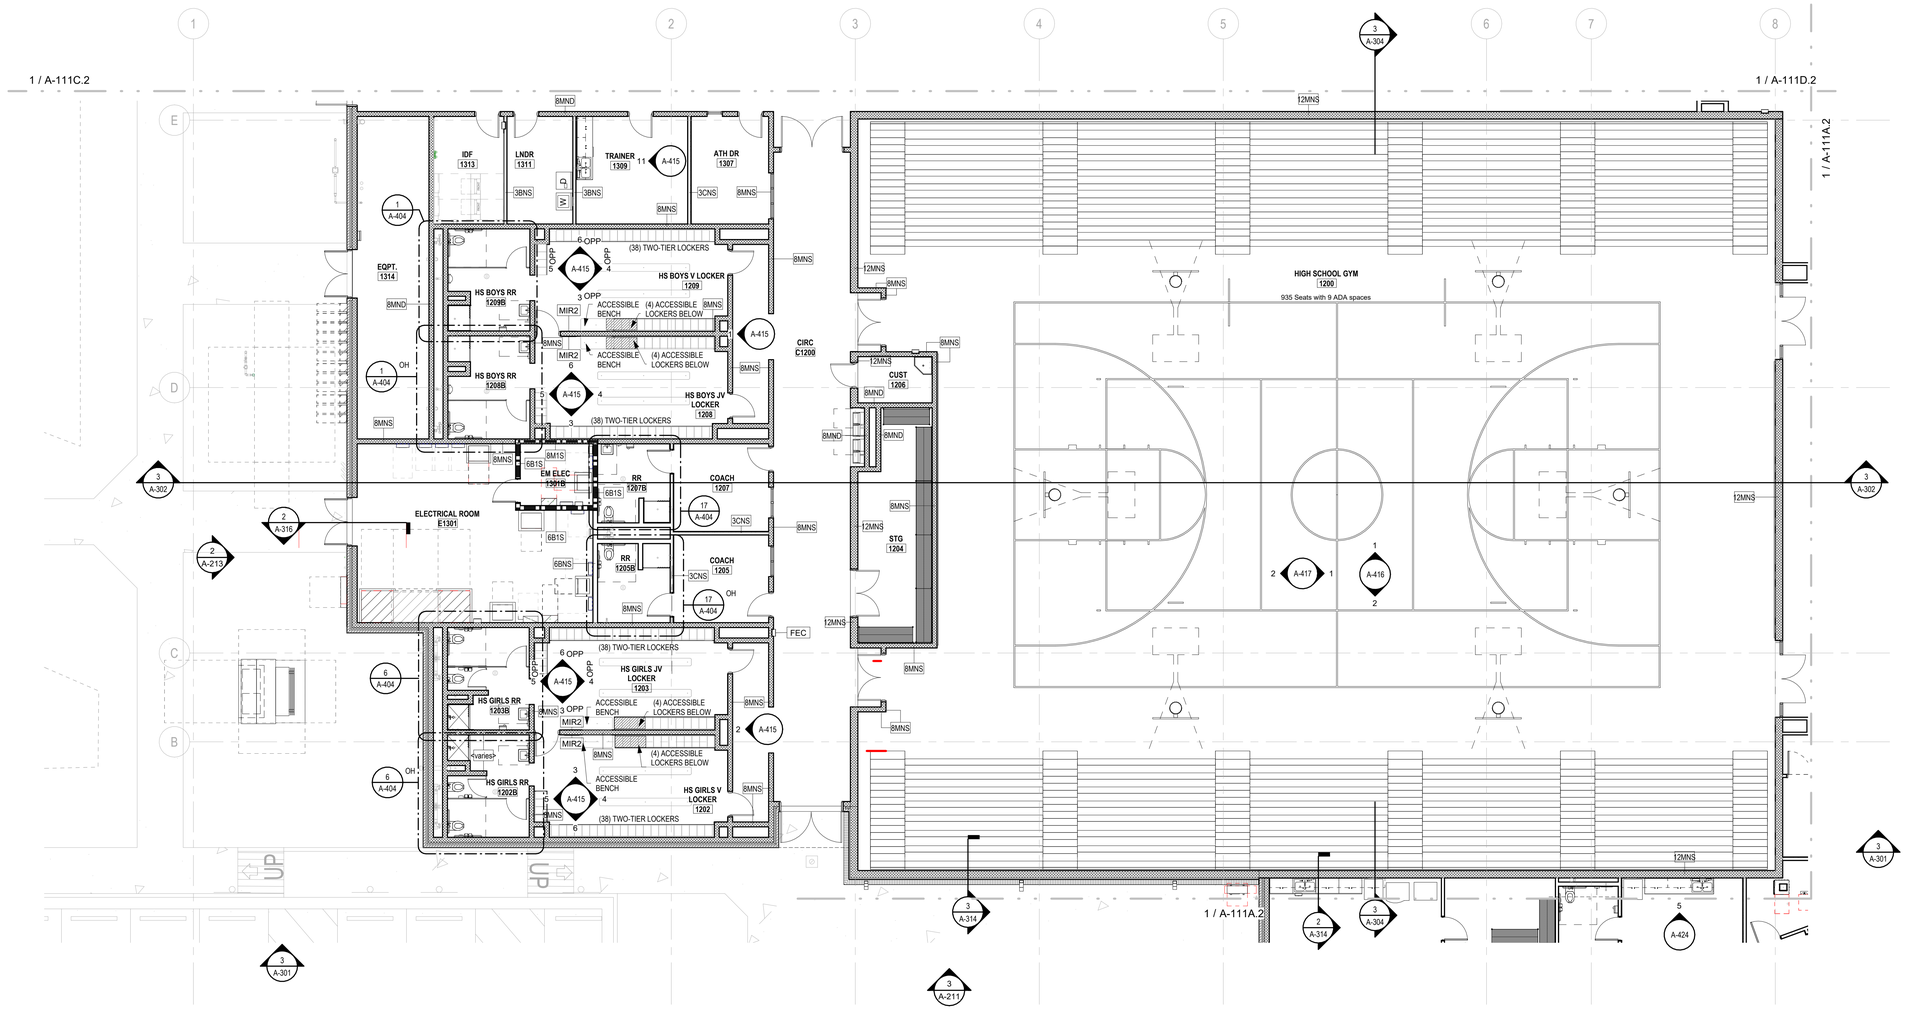

1 A-111B.2 **FIRST FLOOR PARTIAL PLAN - AREA B**

SCALE: 1/8" = 1'-0"

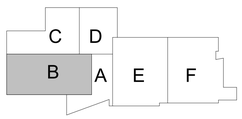

N

...Becoming the Leading Designer of High Performance Facilities in the Nation with a Specialty in Alternative Delivery Methods

333 Fayetteville St, Ste 225
Raleigh, NC 27601
P: 919.573.6350
F: 919.573.6355
www.sfla.biz

sfl+a ARCHITECTS

CONSTRUCTION DOCUMENTS

PAMLICO COUNTY
PAMLICO 6-12 SCHOOL

601 Main Street, Bayboro, NC , 28515

ENERGY STAR PARTNER

No.	Date	Description
ISSUE DATE:	06/12/24	
PROJECT #:	2205	
DRAWN BY:	MK	
CHECKED BY:	MK	

FIRST FLOOR PARTIAL PLAN - AREA B

A-111B.2

6/24/2024 3:31:25 PM Autodesk Docs://Pamlico High School 6-12/2205 - Pamlico HS - ARCH.rvt

ADA AND LEGAL DISCLAIMER: This document is intended to comply with the requirements of the Americans with Disabilities Act (ADA). However architects and engineers are not licensed to interpret laws or give advice concerning laws. The owner should have this document reviewed by his attorney to determine if it complies with ADA and other laws.

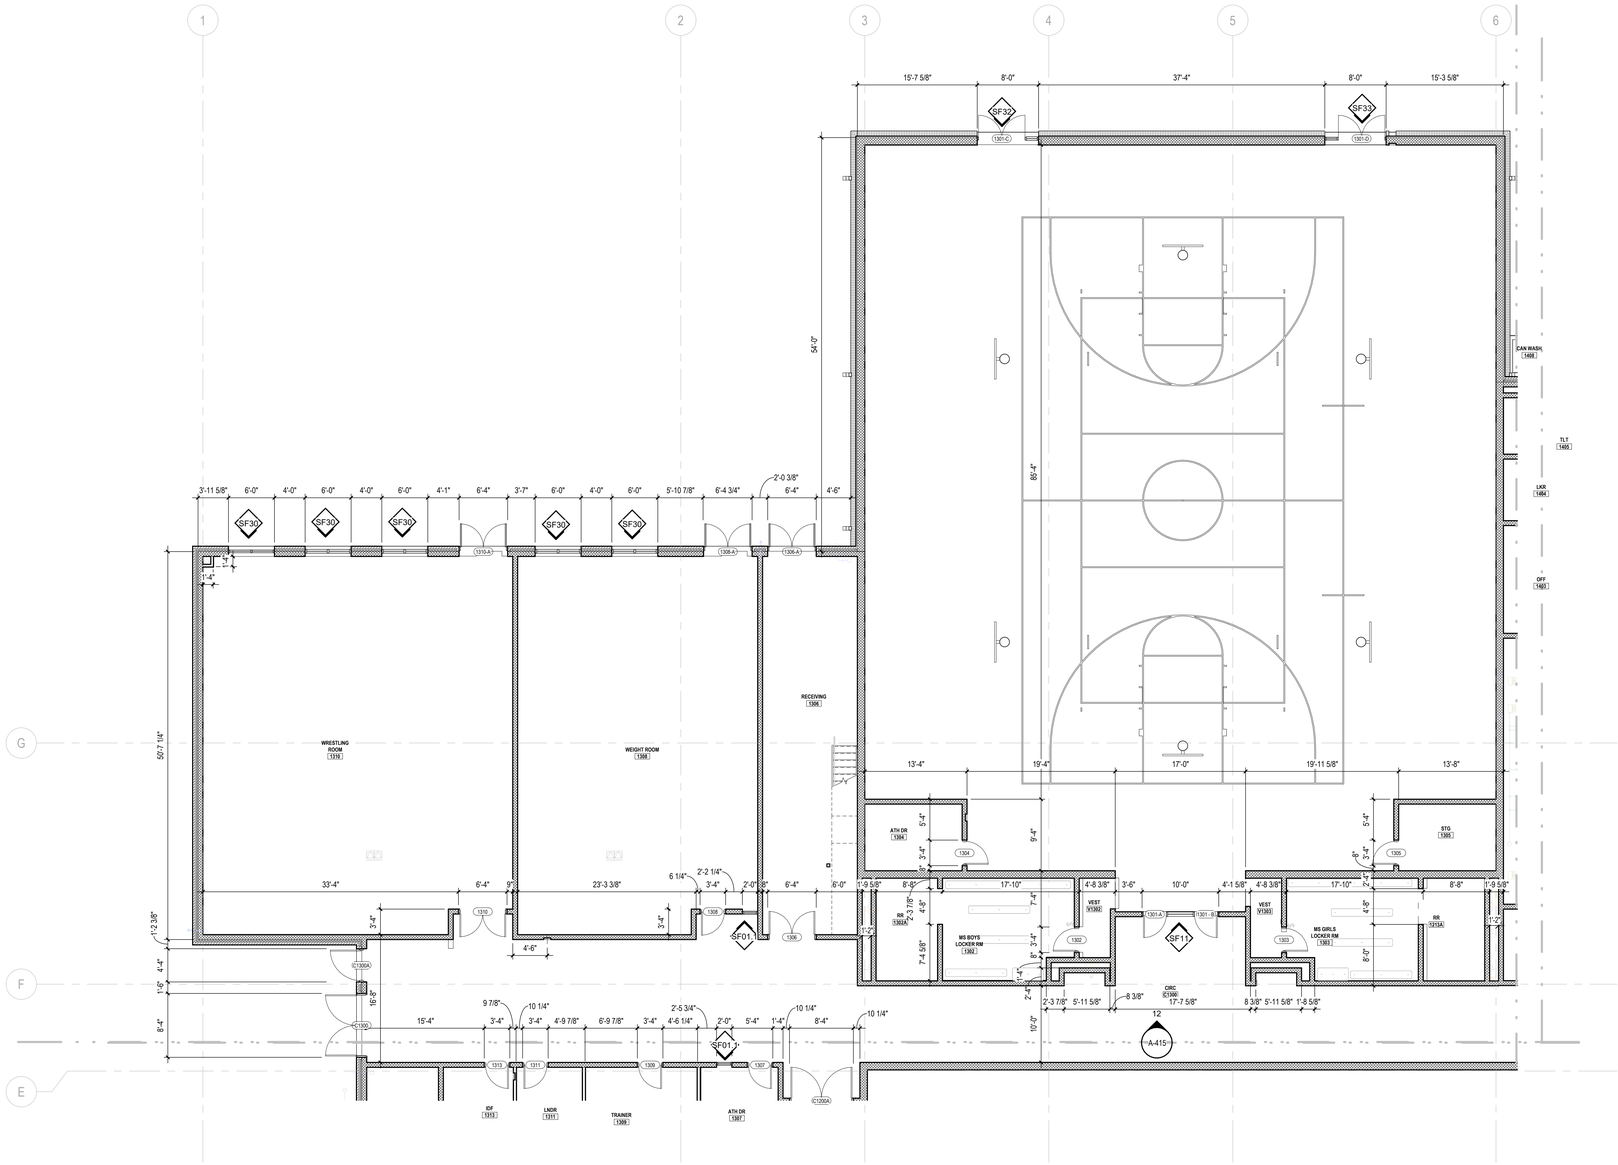

1 A-111C.1 **FIRST FLOOR PARTIAL DIM PLAN - AREA C**

SCALE: 1/8" = 1'-0"

...Becoming the Leading Designer of High Performance Facilities in the Nation with a Specialty in Alternative Delivery Methods

333 Fayetteville St, Ste 225
Raleigh, NC 27601
P: 919.573.6350
F: 919.573.6355
www.sfla.biz

sfl+a ARCHITECTS

sfl+a ARCHITECTS, P.A. CERT. NO. 5067 6 NORTH CAROLINA REGISTERED RALEIGH

NICK J. LINDSTROM 037911 REGISTERED LANDSCAPE ARCHITECT 6.12.24 FAYETTEVILLE, N.C.

CONSTRUCTION DOCUMENTS

PAMLICO COUNTY
PAMLICO 6-12 SCHOOL

601 Main Street, Bayboro, NC , 28515

ENERGY STAR PARTNER

No.	Date	Description

ISSUE DATE:	06/12/24
PROJECT #:	2205
DRAWN BY:	MK
CHECKED BY:	MK

FIRST FLOOR PARTIAL PLAN - AREA C - DIM. PLAN

A-111C.1

6/24/2024 3:31:29 PM Autodesk Docs://Pamlico High School 6-12/2205 - Pamlico HS - ARCH.rvt

ADA AND LEGAL DISCLAIMER: This document is intended to comply with the requirements of the Americans with Disabilities Act (ADA). However architects and engineers are not licensed to interpret laws or give advice concerning laws. The owner should have this document reviewed by his attorney to determine if it complies with ADA and other laws.

FLOOR PLAN LEGEND

SYMBOL	DESCRIPTION
	1 HR RATED EXIT ENCLOSURE (FIRE BARRIER)
	2 HOUR RATED WALL
CJ	CONTROL JOINT
	FLOOR DRAIN - SEE PLUMBING DRAWINGS
SF1	STOREFRONT (CURTAIN WALL) TAG - SEE PLANS AND ENLARGED ELEVATIONS
100	DOOR TAG - SEE SHEET A-601 AND FLOOR PLANS
Room name 101A	ROOM TAG

GENERAL NOTES:

1. SEE SHEET A-010 FOR PARTITION TYPES AND DETAILS.
2. CONTRACTOR RESPONSIBLE FOR PROCUREMENT AND INSTALLATION OF LOCKERS
3. ALL INTERIOR WALLS SHALL HAVE SOUND ATTENUATION BATTS - U.N.O.

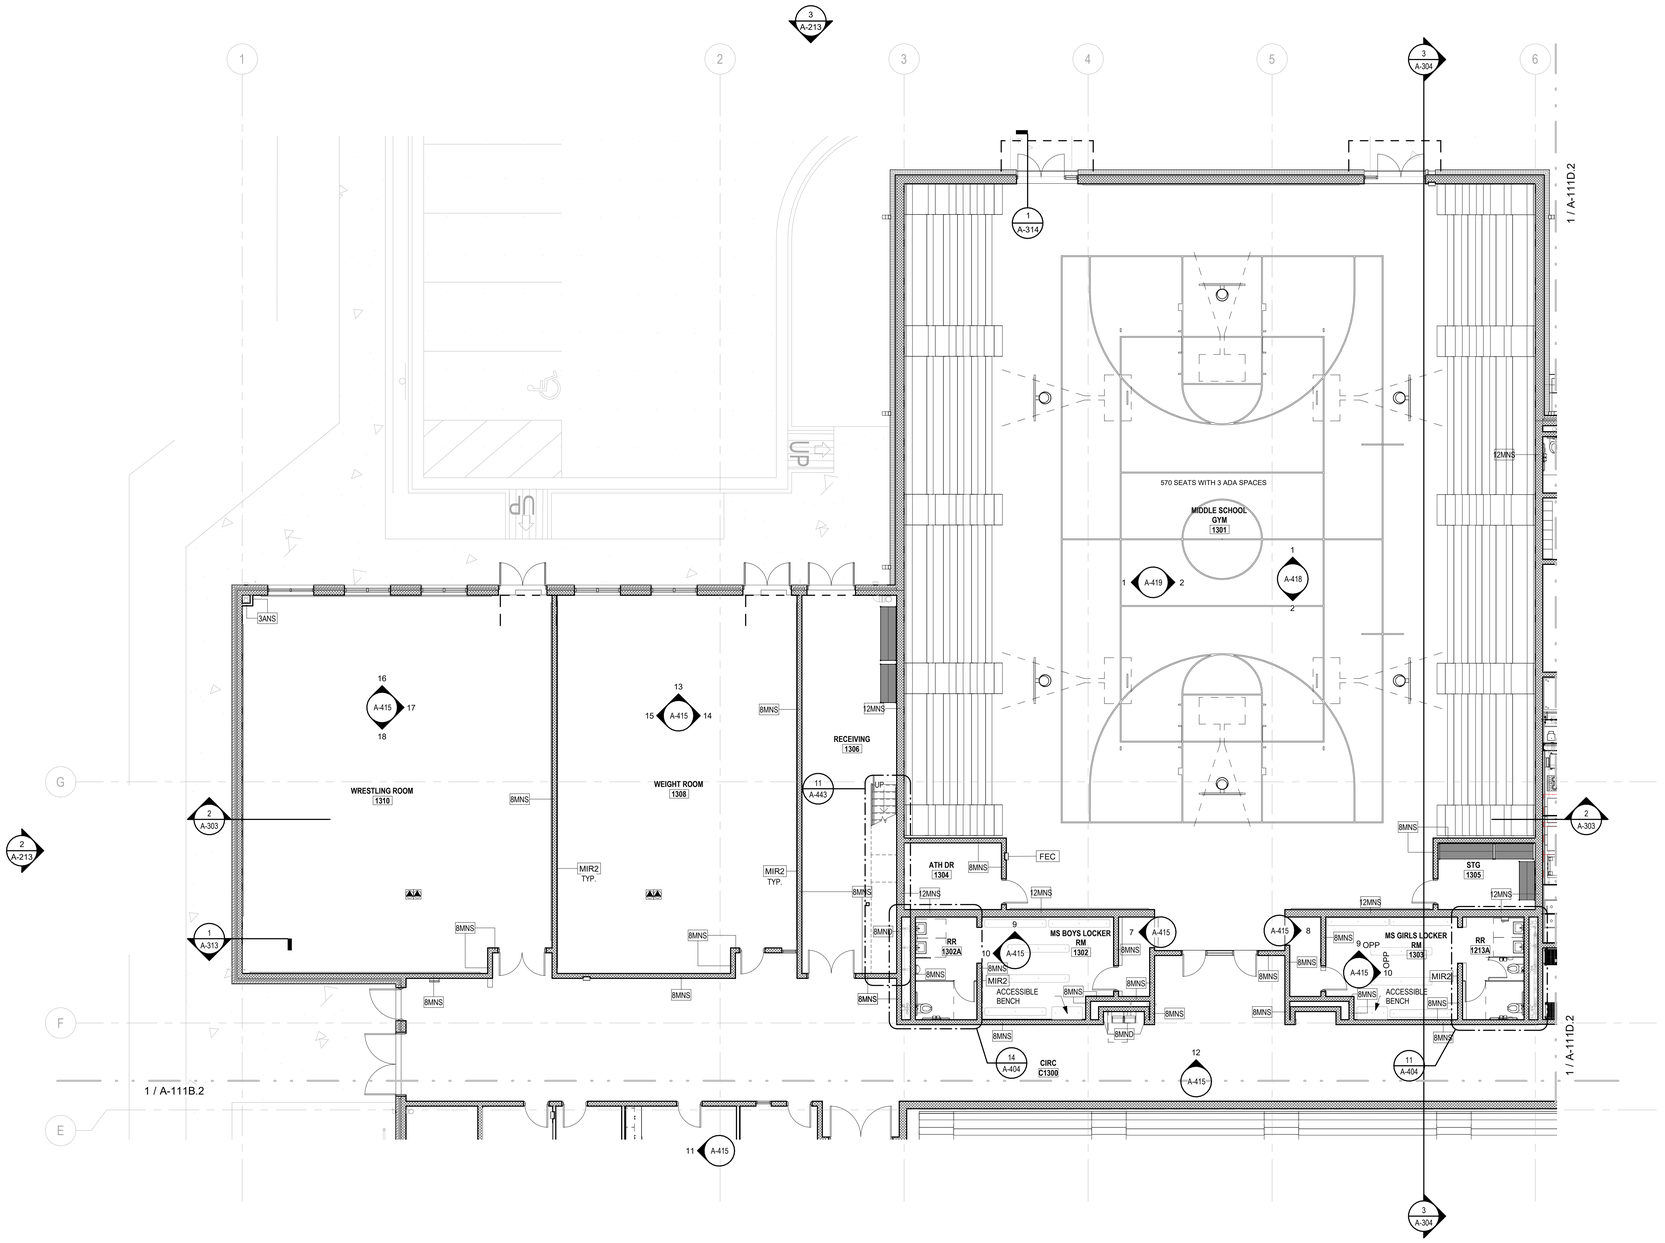

1 A-111C.2 **FIRST FLOOR PARTIAL PLAN - AREA C**
SCALE: 1/8" = 1'-0"

...Becoming the Leading Designer of High Performance Facilities in the Nation with a Specialty in Alternative Delivery Methods

333 Fayetteville St, Ste 225
Raleigh, NC 27601
P: 919.573.6350
F: 919.573.6355
www.sfla.biz

sfl+a ARCHITECTS

CONSTRUCTION DOCUMENTS

PAMLICO COUNTY
PAMLICO 6-12 SCHOOL
601 Main Street, Bayboro, NC , 28515

ENERGY STAR PARTNER

No.	Date	Description
1	4/19/24	DOI Comments - CD

ISSUE DATE: 06/12/24

PROJECT #: 2205
DRAWN BY: MK
CHECKED BY: MK

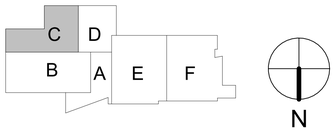

FIRST FLOOR PARTIAL PLAN - AREA C

A-111C.2

ADA AND LEGAL DISCLAIMER: This document is intended to comply with the requirements of the Americans with Disabilities Act (ADA). However architects and engineers are not licensed to interpret laws or give advice concerning laws. The owner should have this document reviewed by his attorney to determine if it complies with ADA and other laws.

6/24/2024 3:31:33 PM Autodesk Docs://Pamlico High School 6-12/2205 - Pamlico HS - ARCH.rvt

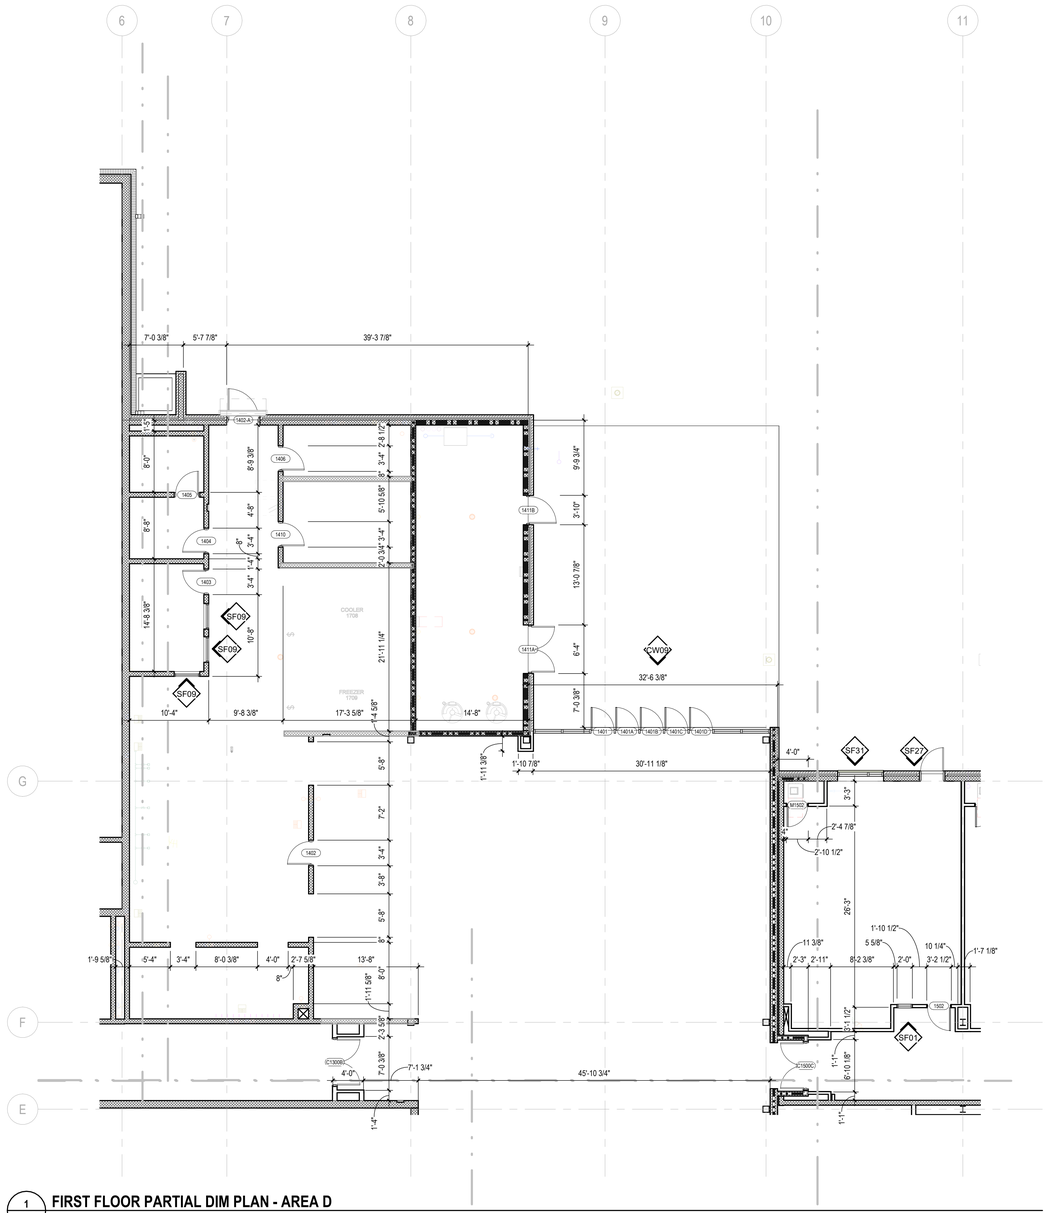

1 A-111D.1 **FIRST FLOOR PARTIAL DIM PLAN - AREA D**

SCALE: 1/8" = 1'-0"

...Becoming the Leading Designer of High Performance Facilities in the Nation with a Specialty in Alternative Delivery Methods

333 Fayetteville St, Ste 225
Raleigh, NC 27601
P: 919.573.6350
F: 919.573.6355
www.sfla.biz

sfl+a ARCHITECTS

sfl+a ARCHITECTS, P.A. CERT. NO. 50676 NORTH CAROLINA RALEIGH

PUBLIC UTILITIES DIRECTOR 6.12.24 FAYETTEVILLE NORTH CAROLINA

CONSTRUCTION DOCUMENTS

PAMLICO COUNTY
PAMLICO 6-12 SCHOOL

601 Main Street, Bayboro, NC , 28515

ENERGY STAR PARTNER

No.	Date	Description

ISSUE DATE: 06/12/24

PROJECT #: 2205
DRAWN BY: MK
CHECKED BY: MK

FIRST FLOOR PARTIAL PLAN - AREA D - DIM. PLAN

A-111D.1

ADA AND LEGAL DISCLAIMER: This document is intended to comply with the requirements of the Americans with Disabilities Act (ADA). However architects and engineers are not licensed to interpret laws or give advice concerning laws. The owner should have this document reviewed by his attorney to determine if it complies with ADA and other laws.

6/24/2024 3:31:36 PM Autodesk Docs://Pamlico High School 6-12/2205 - Pamlico HS - ARCH.rvt

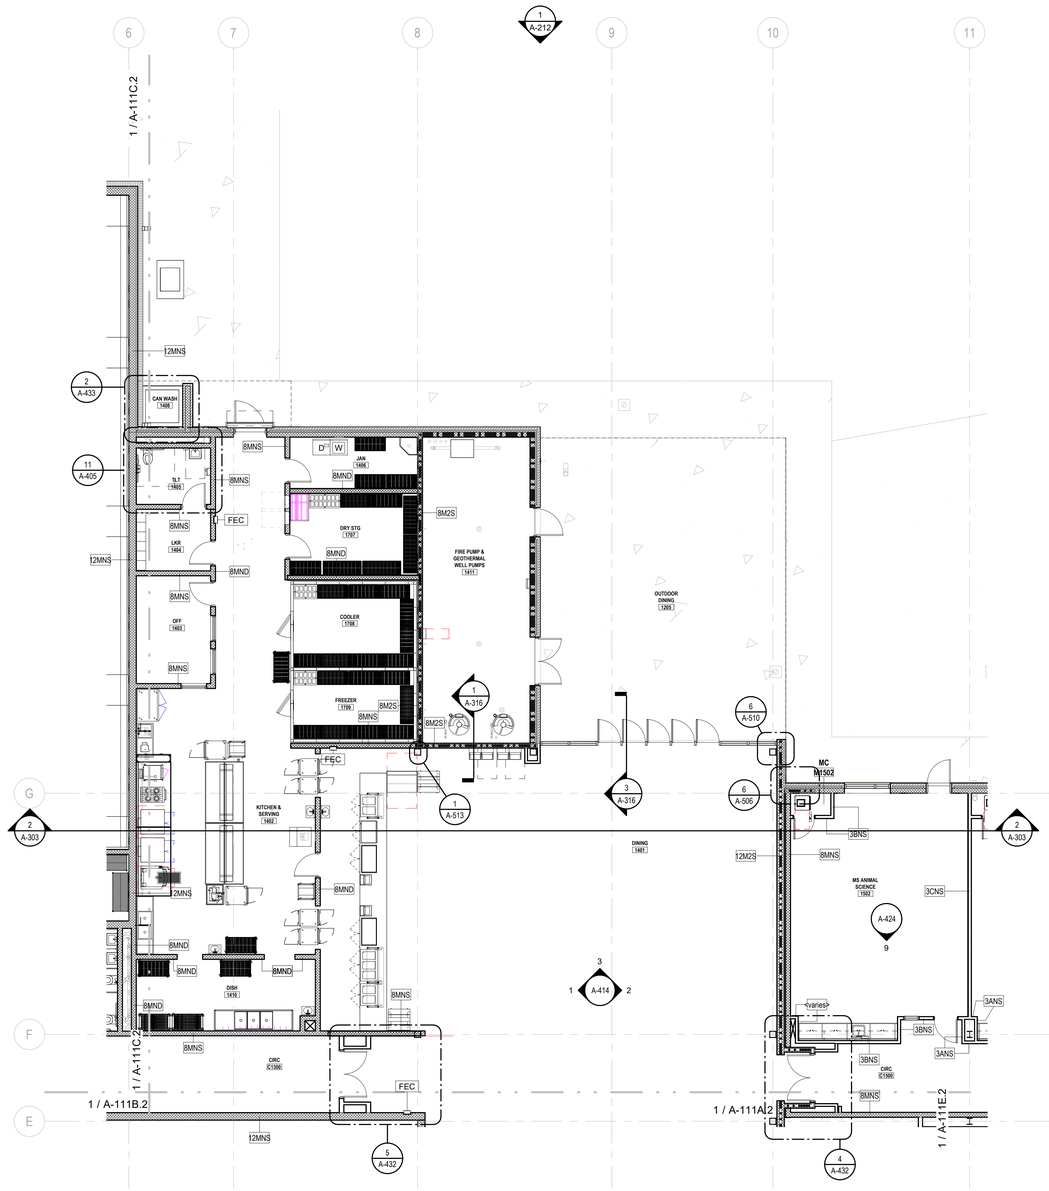

1 A-111D.2 **FIRST FLOOR PARTIAL PLAN - AREA D**

SCALE: 1/8" = 1'-0"

FLOOR PLAN LEGEND

SYMBOL	DESCRIPTION
	1 HR RATED EXIT ENCLOSURE (FIRE BARRIER)
	2 HOUR RATED WALL
CJ	CONTROL JOINT
	FLOOR DRAIN - SEE PLUMBING DRAWINGS
SF1	STOREFRONT (CURTAIN WALL) TAG - SEE PLANS AND ENLARGED ELEVATIONS
100	DOOR TAG - SEE SHEET A-601 AND FLOOR PLANS
Room name 101A	ROOM TAG

GENERAL NOTES:

1. SEE SHEET A-010 FOR PARTITION TYPES AND DETAILS.
2. CONTRACTOR RESPONSIBLE FOR PROCUREMENT AND INSTALLATION OF LOCKERS
3. ALL INTERIOR WALLS SHALL HAVE SOUND ATTENUATION BATTS - U.N.O.

...Becoming the Leading Designer of High Performance Facilities in the Nation with a Specialty in Alternative Delivery Methods

333 Fayetteville St, Ste 225
Raleigh, NC 27601
P: 919.573.6350
F: 919.573.6355
www.sfla.biz

sfl+a ARCHITECTS

CONSTRUCTION DOCUMENTS

PAMLICO COUNTY
PAMLICO 6-12 SCHOOL

601 Main Street, Bayboro, NC , 28515

ENERGY STAR PARTNER

No.	Date	Description
ISSUE DATE:		06/12/24
PROJECT #:		2205
DRAWN BY:		MK
CHECKED BY:		MK

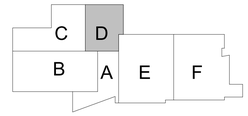

FIRST FLOOR PARTIAL PLAN - AREA D

A-111D.2

6/24/2024 3:31:43 PM Autodesk Docs://Pamlico High School 6-12'2205 - Pamlico HS - ARCH.rvt

ADA AND LEGAL DISCLAIMER: This document is intended to comply with the requirements of the Americans with Disabilities Act (ADA). However architects and engineers are not licensed to interpret laws or give advice concerning laws. The owner should have this document reviewed by his attorney to determine if it complies with ADA and other laws.

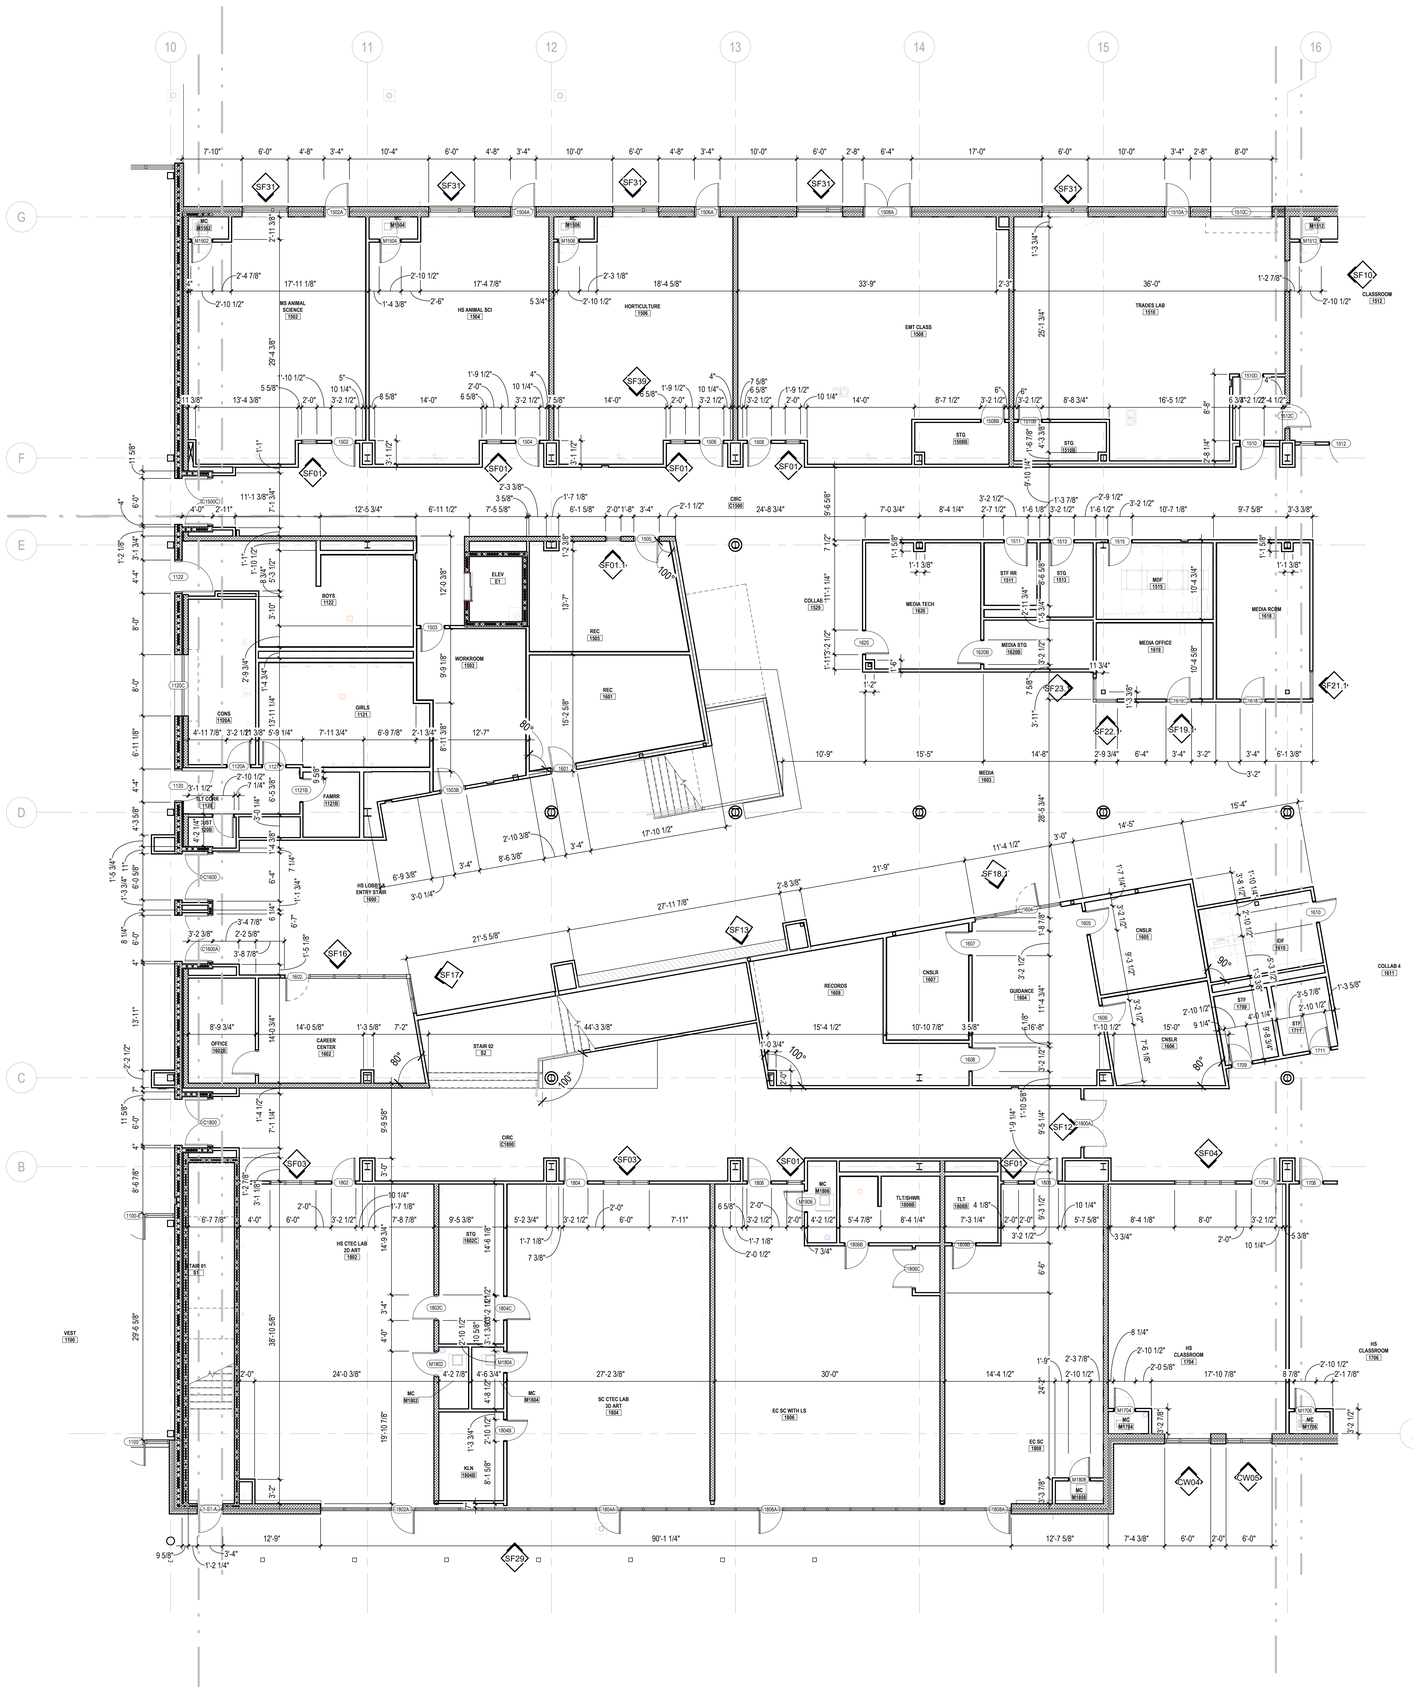

1 A-111E.1 **FIRST FLOOR PARTIAL DIM PLAN - AREA E**

SCALE: 1/8" = 1'-0"

...Becoming the Leading Designer of High Performance Facilities in the Nation with a Specialty in Alternative Delivery Methods

333 Fayetteville St, Ste 225
Raleigh, NC 27601
P: 919.573.6350
F: 919.573.6355
www.sfla.biz

sfl+a ARCHITECTS

CONSTRUCTION DOCUMENTS

PAMLICO COUNTY
PAMLICO 6-12 SCHOOL
601 Main Street, Bayboro, NC , 28515

ENERGY STAR PARTNER

No.	Date	Description
ISSUE DATE:		06/12/24
PROJECT #:		2205
DRAWN BY:		MK
CHECKED BY:		MK

FIRST FLOOR PARTIAL PLAN - AREA E - DIM. PLAN

A-111E.1

6/24/2024 3:31:52 PM Autodesk Docs://Pamlico High School 6-12/2205 - Pamlico HS - ARCH.rvt

ADA AND LEGAL DISCLAIMER: This document is intended to comply with the requirements of the Americans with Disabilities Act (ADA). However architects and engineers are not licensed to interpret laws or give advice concerning laws. The owner should have this document reviewed by his attorney to determine if it complies with ADA and other laws.

FLOOR PLAN LEGEND

SYMBOL	DESCRIPTION
	1 HR RATED EXIT ENCLOSURE (FIRE BARRIER)
	2 HOUR RATED WALL
CJ	CONTROL JOINT
	FLOOR DRAIN - SEE PLUMBING DRAWINGS
SF1	STOREFRONT (CURTAIN WALL) TAG - SEE PLANS AND ENLARGED ELEVATIONS
100	DOOR TAG - SEE SHEET A-601 AND FLOOR PLANS
Room name 101A	ROOM TAG

GENERAL NOTES:

1. SEE SHEET A-010 FOR PARTITION TYPES AND DETAILS.
2. CONTRACTOR RESPONSIBLE FOR PROCUREMENT AND INSTALLATION OF LOCKERS
3. ALL INTERIOR WALLS SHALL HAVE SOUND ATTENUATION BATTS - U.N.O.

...Becoming the Leading Designer of High Performance Facilities in the Nation with a Specialty in Alternative Delivery Methods

333 Fayetteville St, Ste 225
Raleigh, NC 27601
P: 919.573.6350
F: 919.573.6355
www.sfla.biz

sfl+a ARCHITECTS

CONSTRUCTION DOCUMENTS

PAMLICO COUNTY
PAMLICO 6-12 SCHOOL

601 Main Street, Bayboro, NC , 28515

ENERGY STAR PARTNER

No.	Date	Description
ISSUE DATE:		06/12/24
PROJECT #:		2205
DRAWN BY:		MK
CHECKED BY:		MK

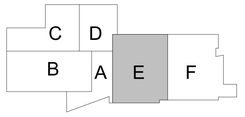

FIRST FLOOR PARTIAL PLAN - AREA E

A-111E.2

1 A-111E.2 **FIRST FLOOR PARTIAL PLAN - AREA E**
SCALE: 1/8" = 1'-0"

ADA AND LEGAL DISCLAIMER: This document is intended to comply with the requirements of the Americans with Disabilities Act (ADA). However architects and engineers are not licensed to interpret laws or give advice concerning laws. The owner should have this document reviewed by his attorney to determine if it complies with ADA and other laws.

6/24/2024 3:32:00 PM Autodesk Docs://Pamlico High School 6-12/2205 - Pamlico HS - ARCH.rvt

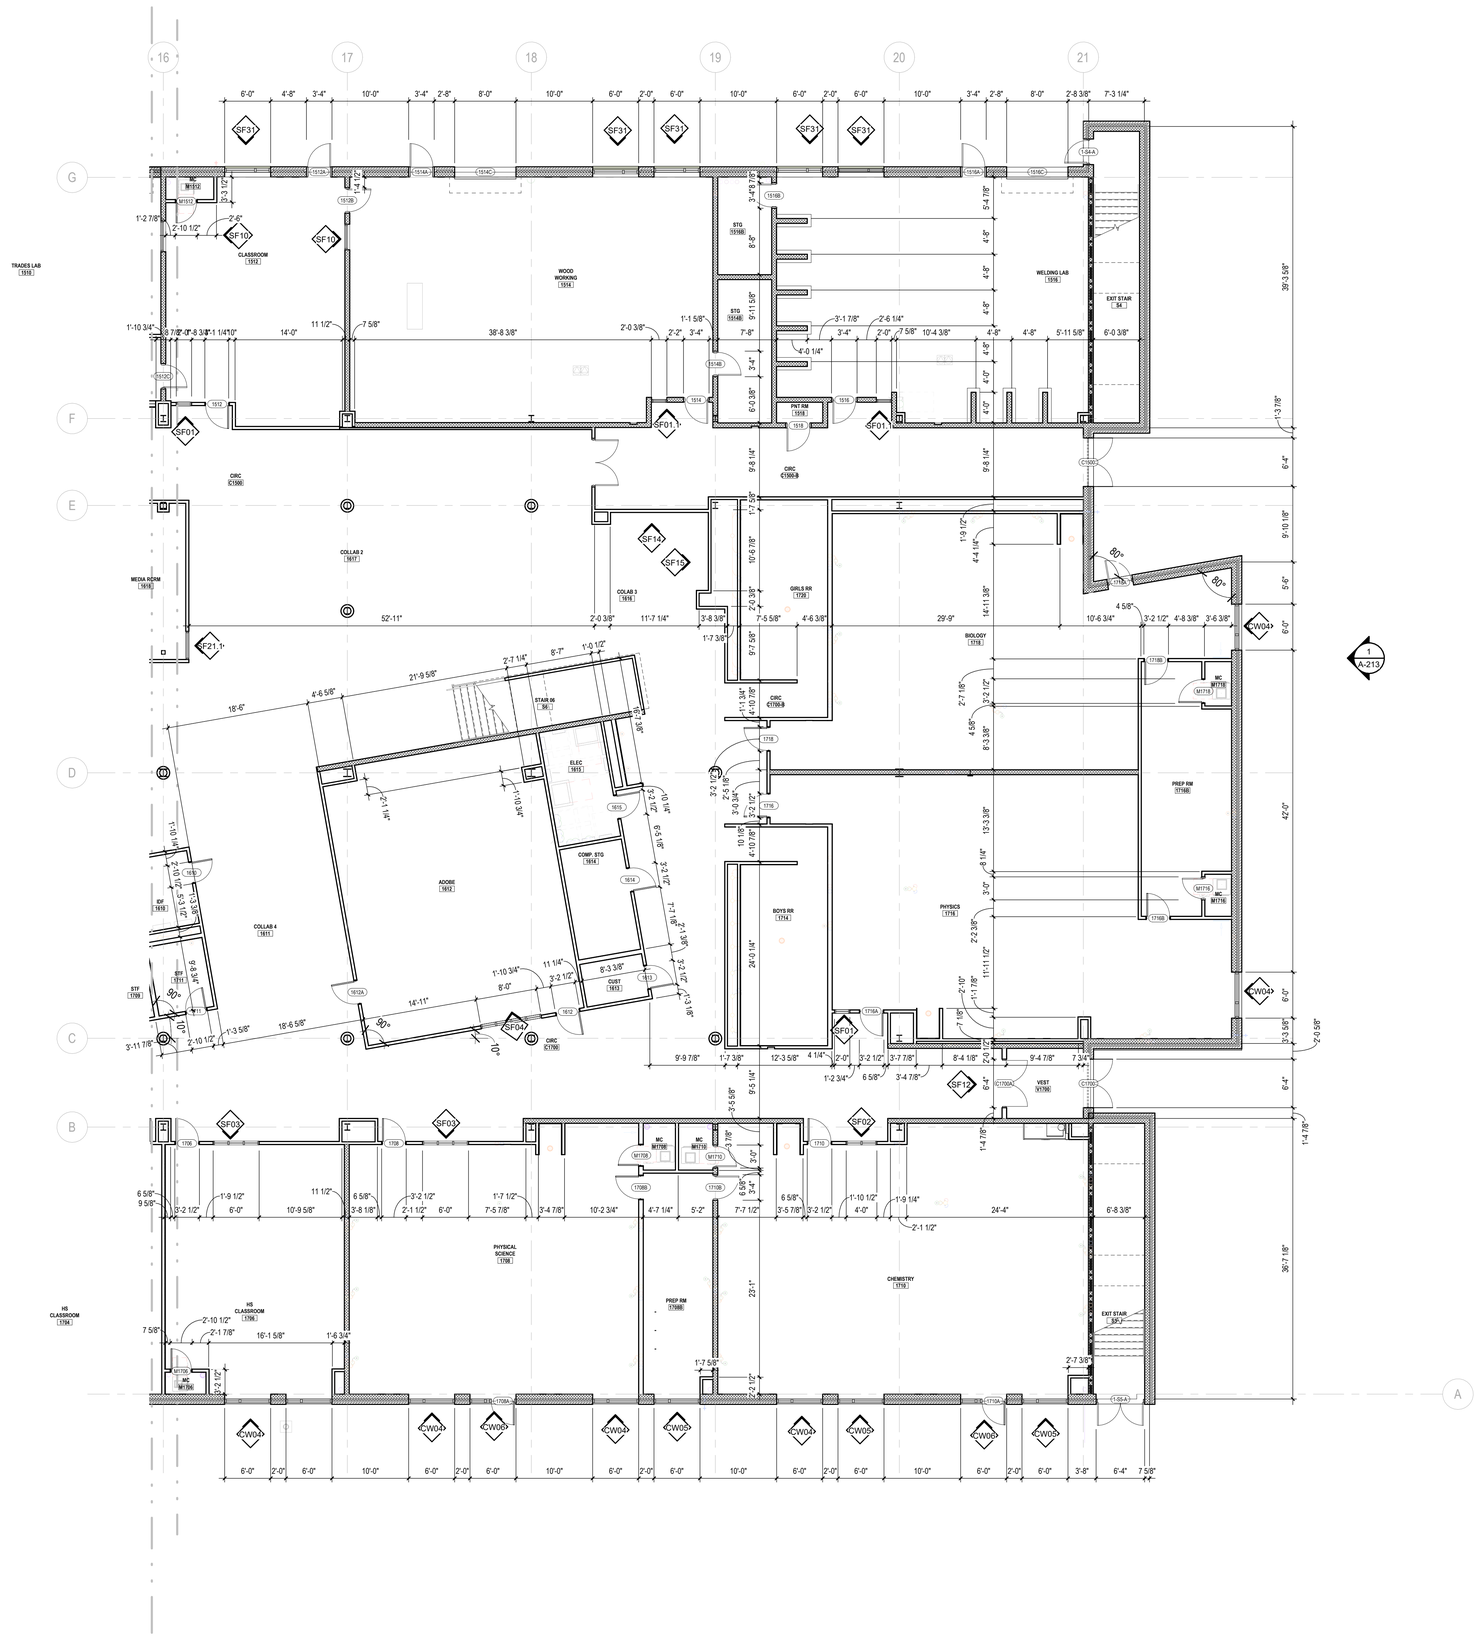

1 A-111F.1 **FIRST FLOOR PARTIAL DIM PLAN - AREA F**

SCALE: 1/8" = 1'-0"

...Becoming the Leading Designer of High Performance Facilities in the Nation with a Specialty in Alternative Delivery Methods

333 Fayetteville St, Ste 225
Raleigh, NC 27601
P: 919.573.6350
F: 919.573.6355
www.sfla.biz

sfl+a ARCHITECTS

CONSTRUCTION DOCUMENTS

PAMLICO COUNTY
PAMLICO 6-12 SCHOOL

601 Main Street, Bayboro, NC , 28515

ENERGY STAR PARTNER

No.	Date	Description
	ISSUE DATE:	06/12/24
	PROJECT #:	2205
	DRAWN BY:	MK
	CHECKED BY:	MK

FIRST FLOOR PARTIAL PLAN - AREA F - DIM. PLAN

A-111F.1

6/24/2024 3:32:06 PM Autodesk Docs://Pamlico High School 6-12/2205 - Pamlico HS - ARCH.rvt

ADA AND LEGAL DISCLAIMER: This document is intended to comply with the requirements of the Americans with Disabilities Act (ADA). However architects and engineers are not licensed to interpret laws or give advice concerning laws. The owner should have this document reviewed by his attorney to determine if it complies with ADA and other laws.

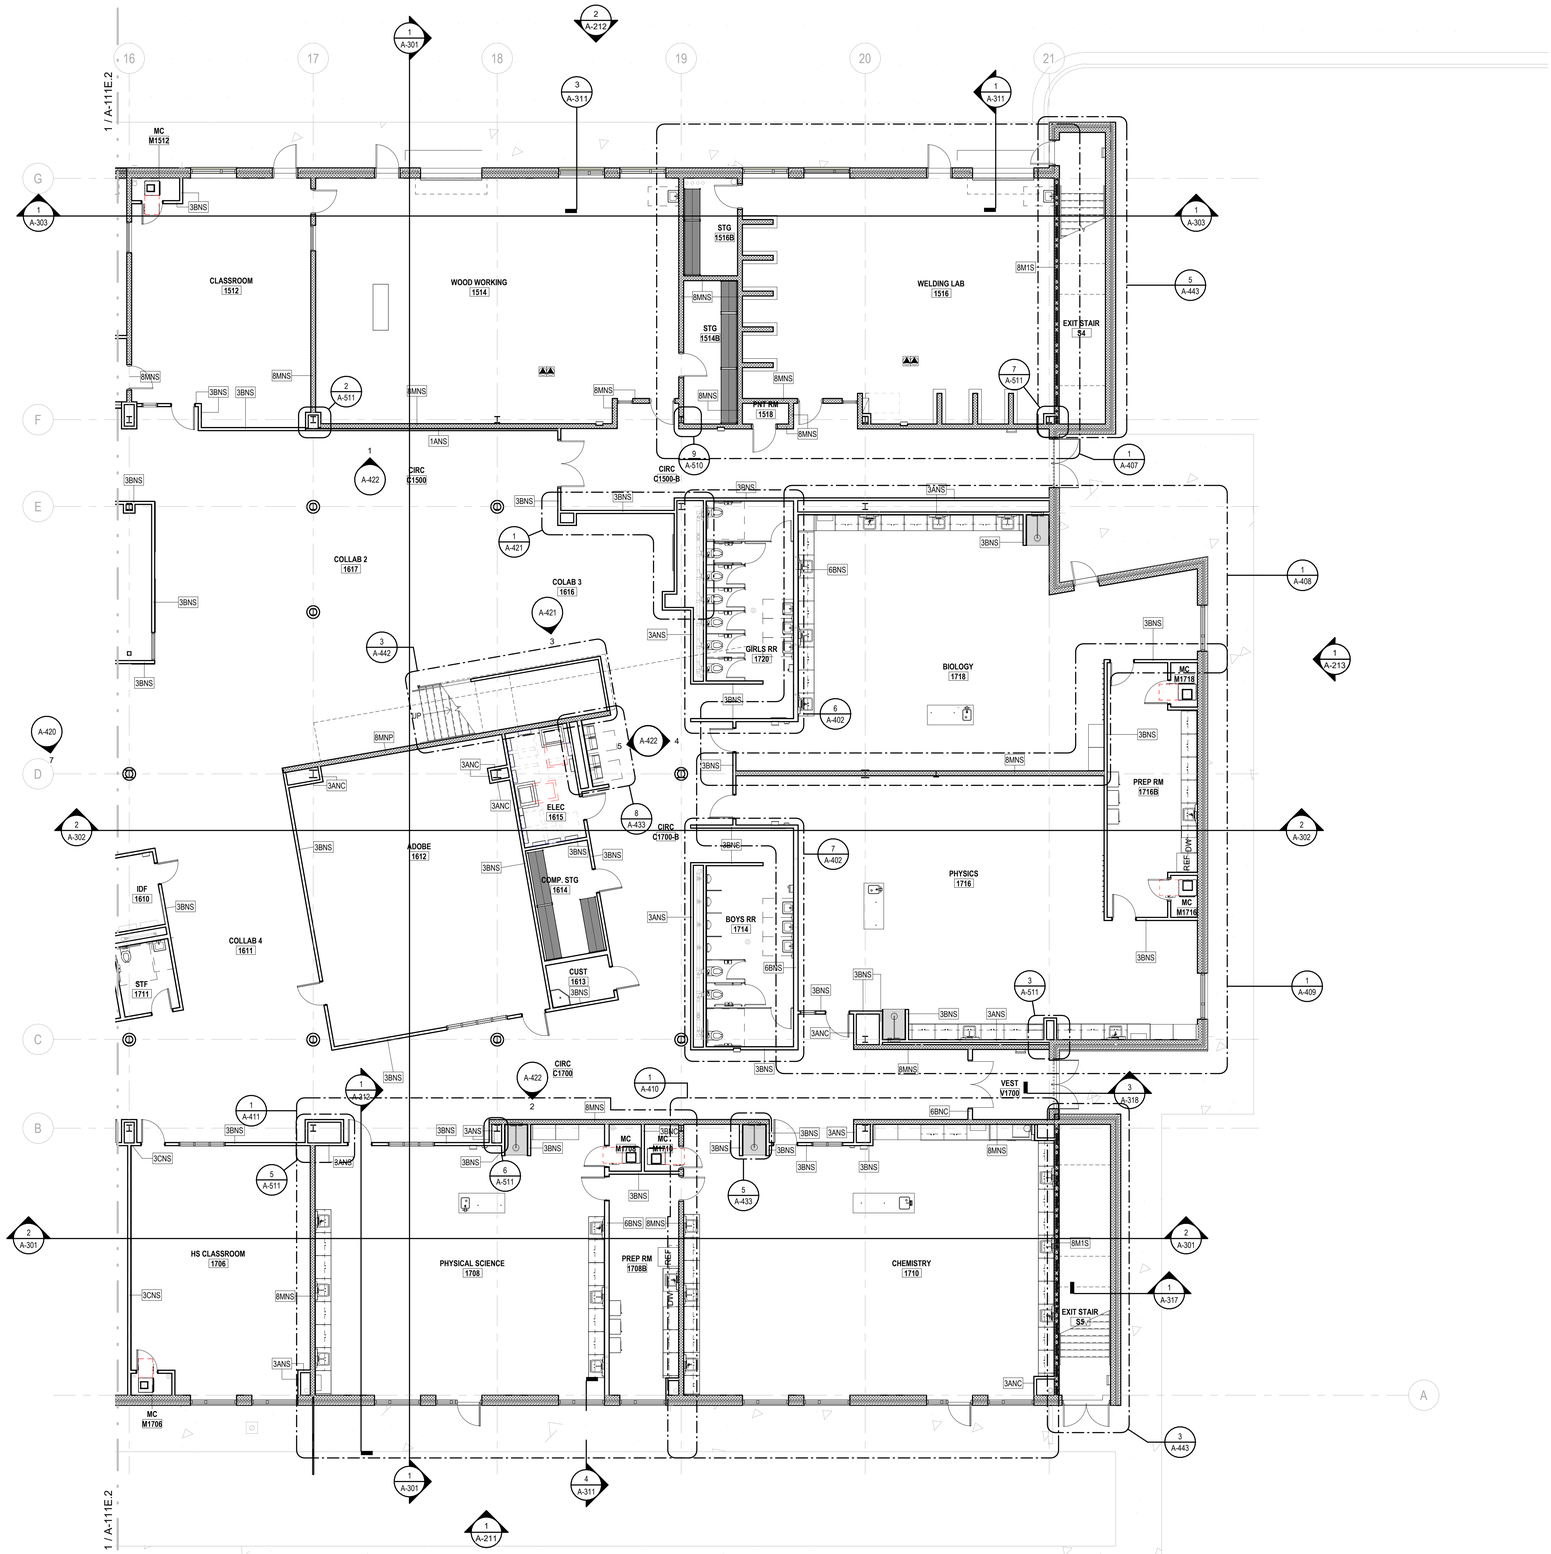

1 FIRST FLOOR PARTIAL PLAN - AREA F

A-111F.2 SCALE: 1/8" = 1'-0"

FLOOR PLAN LEGEND

SYMBOL	DESCRIPTION
	1 HR RATED EXIT ENCLOSURE (FIRE BARRIER)
	2 HOUR RATED WALL
CJ	CONTROL JOINT
	FLOOR DRAIN - SEE PLUMBING DRAWINGS
SF1	STOREFRONT (CURTAIN WALL) TAG - SEE PLANS AND ENLARGED ELEVATIONS
100	DOOR TAG - SEE SHEET A-601 AND FLOOR PLANS
Room name 101A	ROOM TAG

GENERAL NOTES:

1. SEE SHEET A-010 FOR PARTITION TYPES AND DETAILS.
2. CONTRACTOR RESPONSIBLE FOR PROCUREMENT AND INSTALLATION OF LOCKERS
3. ALL INTERIOR WALLS SHALL HAVE SOUND ATTENUATION BATTS - U.N.O.

...Becoming the Leading Designer of High Performance Facilities in the Nation with a Specialty in Alternative Delivery Methods

333 Fayetteville St, Ste 225
Raleigh, NC 27601
P: 919.573.6350
F: 919.573.6355
www.sfta.biz

sf+a ARCHITECTS

CONSTRUCTION DOCUMENTS

PAMLICO COUNTY
PAMLICO 6-12 SCHOOL
601 Main Street, Bayboro, NC, 28515

ENERGY STAR PARTNER

No.	Date	Description
1	4/19/24	DOI Comments - CD

ISSUE DATE: 06/12/24
PROJECT #: 2205
DRAWN BY: MK
CHECKED BY: MK

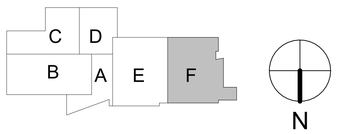

FIRST FLOOR PARTIAL PLAN - AREA F

A-111F.2

6/24/2024 3:32:15 PM Autodesk Docs://Pamlico High School 6-12/2205 - Pamlico HS - ARCH.rvt

ADA AND LEGAL DISCLAIMER: This document is intended to comply with the requirements of the Americans with Disabilities Act (ADA). However architects and engineers are not licensed to interpret laws or give advice concerning laws. The owner should have this document reviewed by his attorney to determine if it complies with ADA and other laws.

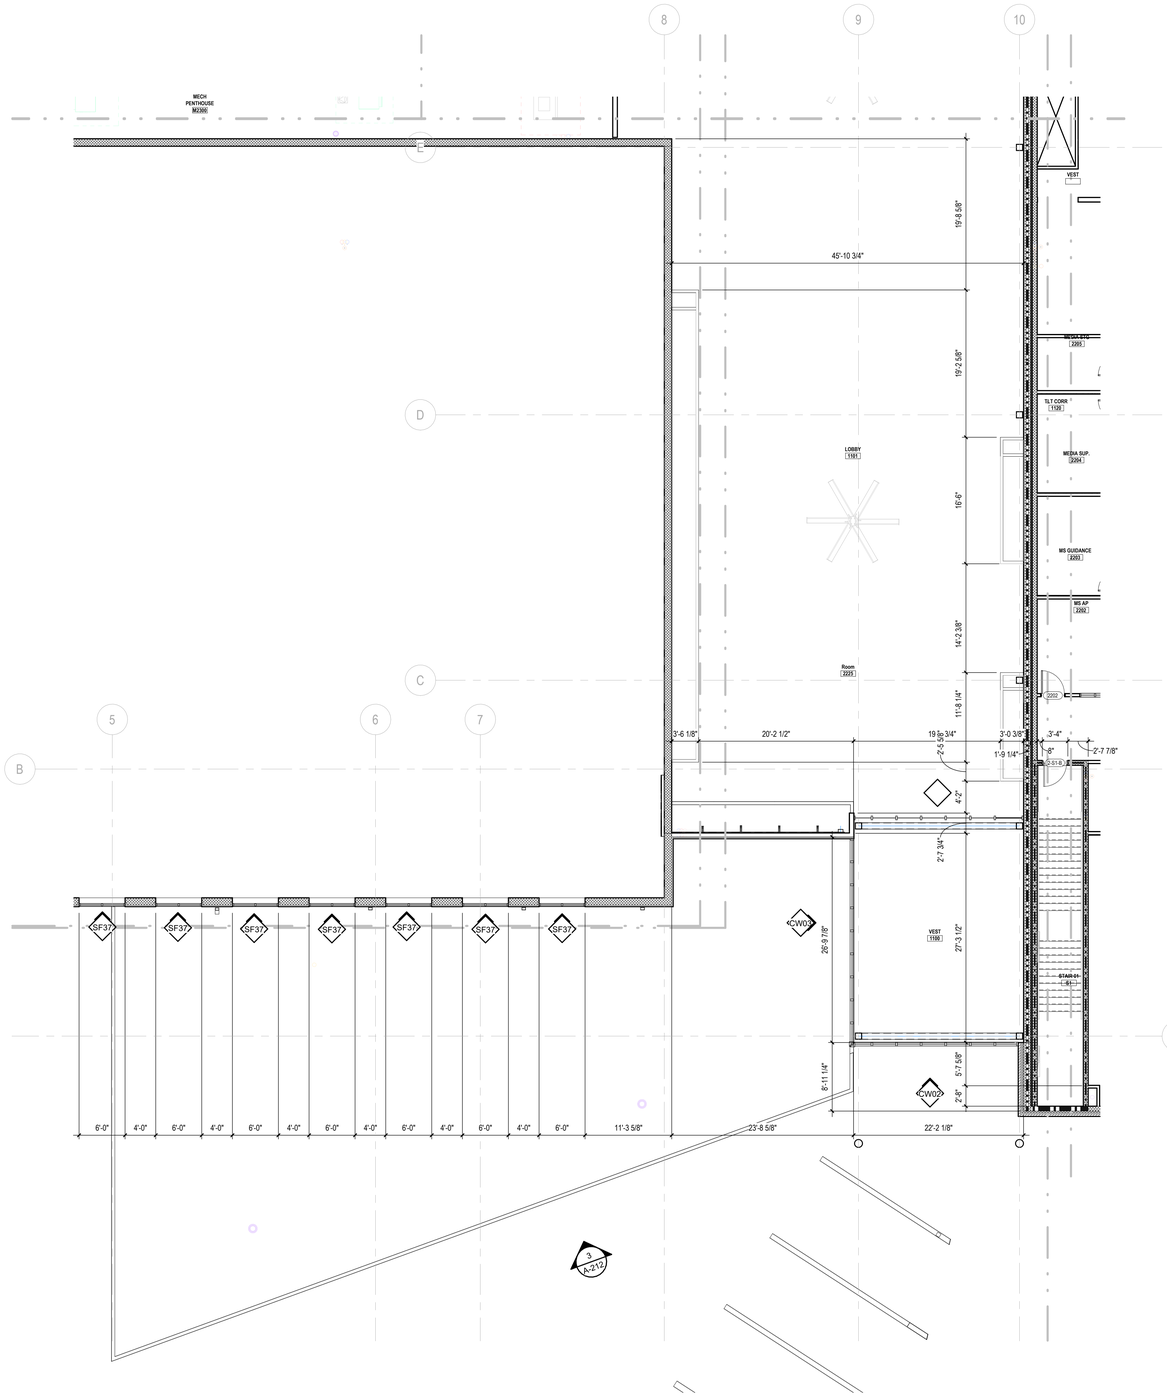

1 A-112A.1 **SECOND FLOOR PARTIAL DIM PLAN - AREA A**

SCALE: 1/8" = 1'-0"

...Becoming the Leading Designer of High Performance Facilities in the Nation with a Specialty in Alternative Delivery Methods

333 Fayetteville St, Ste 225
Raleigh, NC 27601
P: 919.573.6350
F: 919.573.6355
www.sfla.biz

sfl+a ARCHITECTS

CONSTRUCTION DOCUMENTS

PAMLICO COUNTY
PAMLICO 6-12 SCHOOL

601 Main Street, Bayboro, NC , 28515

ENERGY STAR PARTNER

No.	Date	Description

ISSUE DATE:	06/12/24
PROJECT #:	2205
DRAWN BY:	MK
CHECKED BY:	MK

SECOND FLOOR PARTIAL PLAN - AREA A - DIM. PLAN

A-112A.1

6/24/2024 3:32:18 PM Autodesk Docs://Pamlico High School 6-12/2205 - Pamlico HS - ARCH.rvt

ADA AND LEGAL DISCLAIMER: This document is intended to comply with the requirements of the Americans with Disabilities Act (ADA). However architects and engineers are not licensed to interpret laws or give advice concerning laws. The owner should have this document reviewed by his attorney to determine if it complies with ADA and other laws.

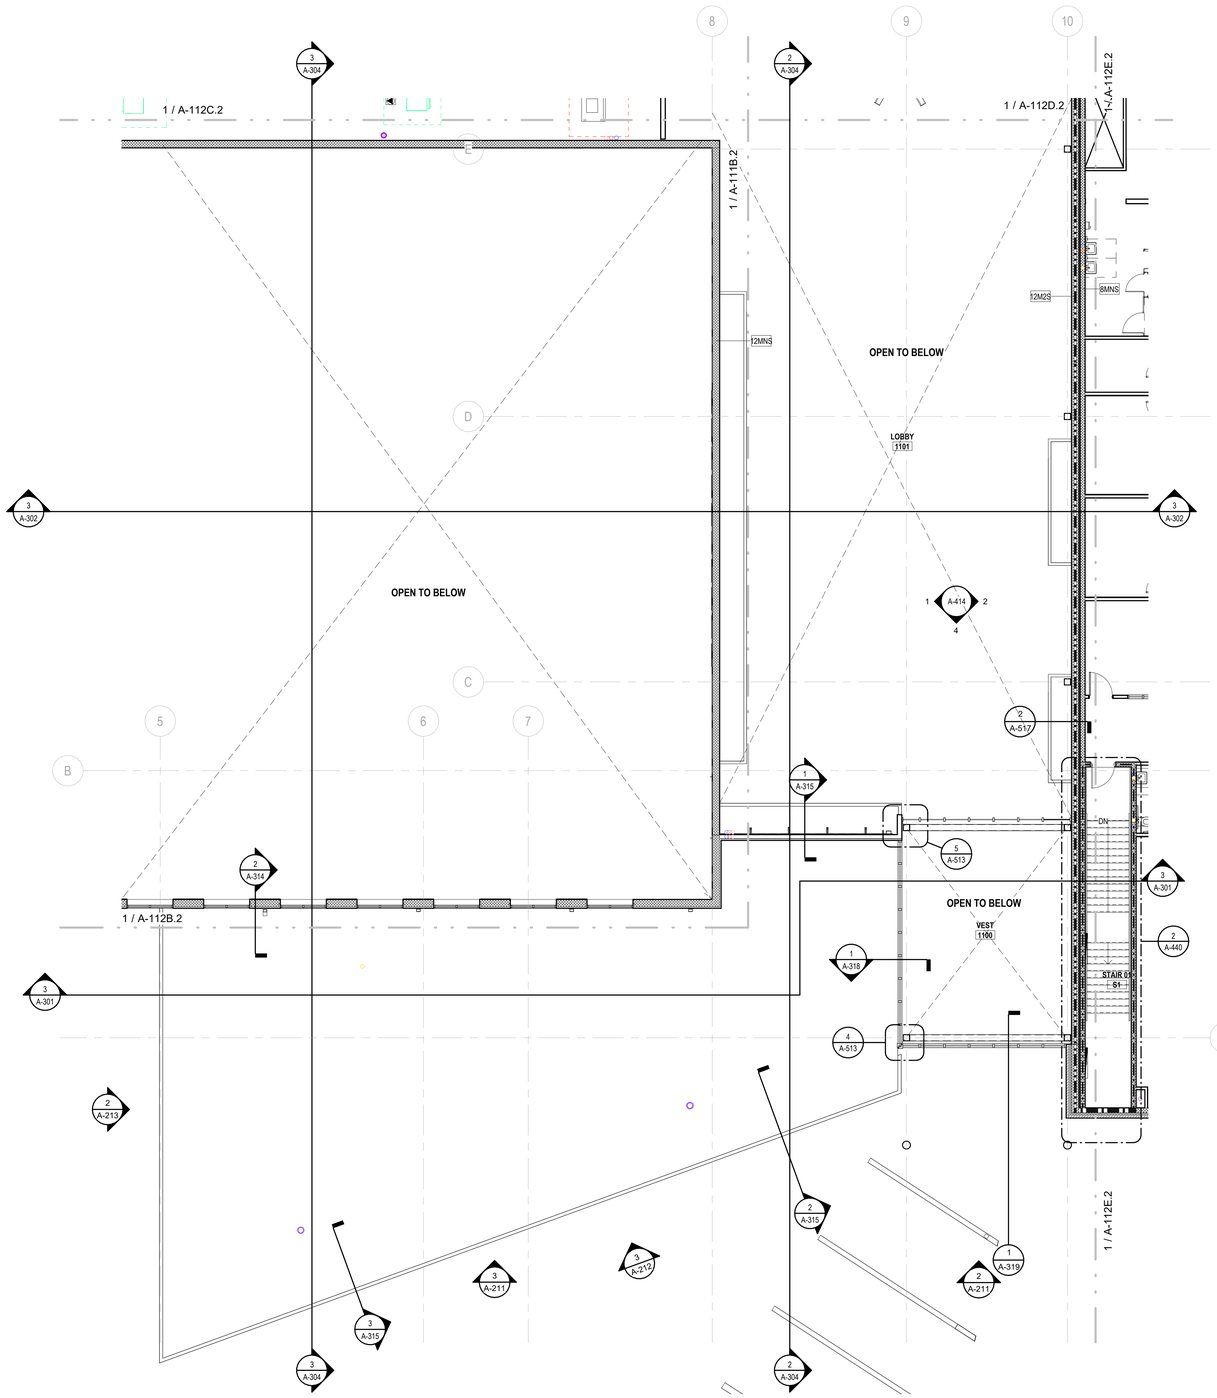

FLOOR PLAN LEGEND

SYMBOL	DESCRIPTION
	1 HR RATED EXIT ENCLOSURE (FIRE BARRIER)
	2 HOUR RATED WALL
CJ	CONTROL JOINT
	FLOOR DRAIN - SEE PLUMBING DRAWINGS
SF1	STOREFRONT (CURTAIN WALL) TAG - SEE PLANS AND ENLARGED ELEVATIONS
100	DOOR TAG - SEE SHEET A-601 AND FLOOR PLANS
Room name 101A	ROOM TAG

GENERAL NOTES:

1. SEE SHEET A-010 FOR PARTITION TYPES AND DETAILS.
2. CONTRACTOR RESPONSIBLE FOR PROCUREMENT AND INSTALLATION OF LOCKERS
3. ALL INTERIOR WALLS SHALL HAVE SOUND ATTENUATION BATTS - U.N.O.

1 / A-112A.2 SECOND FLOOR PARTIAL PLAN - AREA A

SCALE: 1/8" = 1'-0"

...Becoming the Leading Designer of High Performance Facilities in the Nation with a Specialty in Alternative Delivery Methods

333 Fayetteville St, Ste 225
Raleigh, NC 27601
P: 919.573.6350
F: 919.573.6355
www.sfta.biz

sfl+a ARCHITECTS

CONSTRUCTION DOCUMENTS

PAMLICO COUNTY
PAMLICO 6-12 SCHOOL
601 Main Street, Bayboro, NC , 28515

ENERGY STAR PARTNER

No.	Date	Description
ISSUE DATE:		06/12/24
PROJECT #:		2205
DRAWN BY:		MK
CHECKED BY:		MK

SECOND FLOOR PARTIAL PLAN - AREA A

A-112A.2

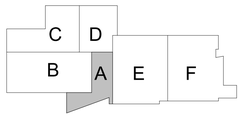

ADA AND LEGAL DISCLAIMER: This document is intended to comply with the requirements of the Americans with Disabilities Act (ADA). However architects and engineers are not licensed to interpret laws or give advice concerning laws. The owner should have this document reviewed by his attorney to determine if it complies with ADA and other laws.

6/24/2024 3:32:21 PM Autodesk Docs://Pamlico High School 6-12/2205 - Pamlico HS - ARCH.rvt

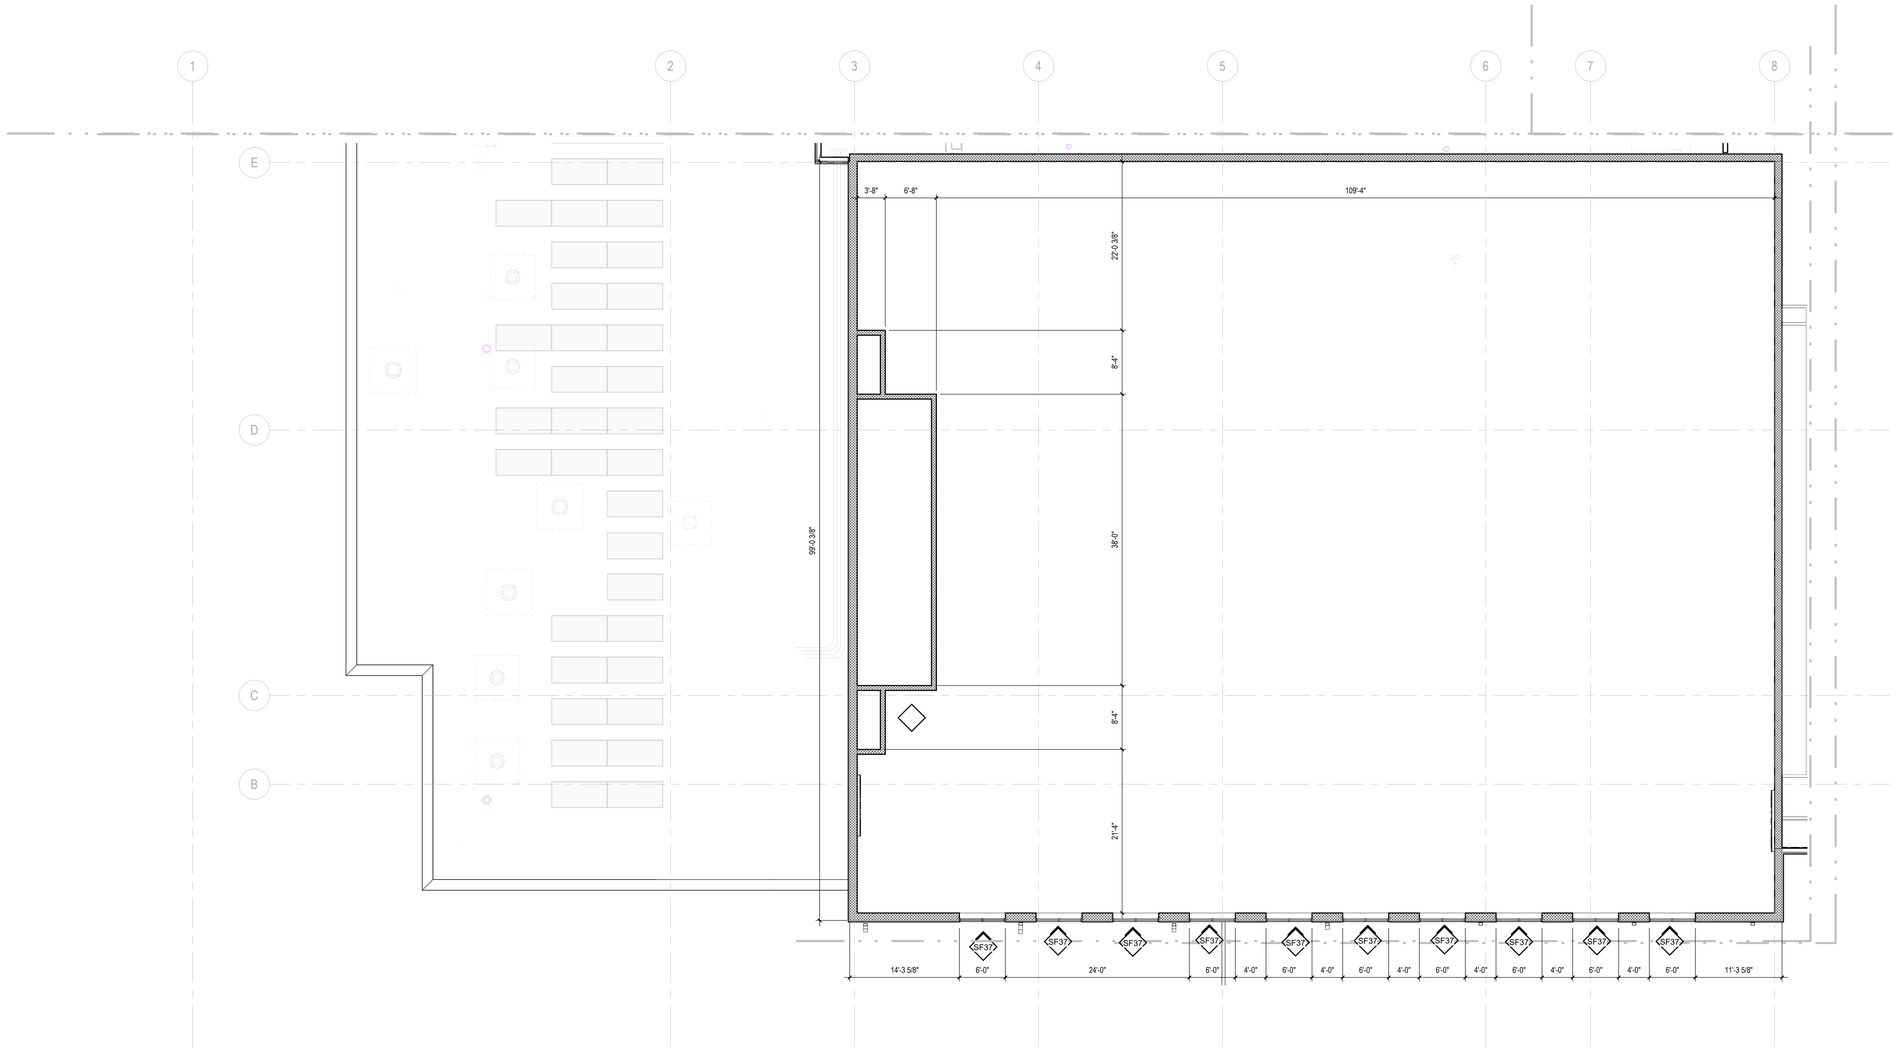

1 A-112B.1 **SECOND FLOOR PARTIAL DIM PLAN - AREA B**

SCALE: 1/8" = 1'-0"

...Becoming the Leading Designer of High Performance Facilities in the Nation with a Specialty in Alternative Delivery Methods

333 Fayetteville St, Ste 225
Raleigh, NC 27601
P: 919.573.6350
F: 919.573.6355
www.sfla.biz

sfl+a ARCHITECTS

SFL+A ARCHITECTS P.A. CERT. NO. 5067 NORTH CAROLINA RALEIGH

REGISTERED LANDSCAPE ARCHITECT 6.12.24 FAYETTEVILLE

CONSTRUCTION DOCUMENTS

PAMLICO COUNTY
PAMLICO 6-12 SCHOOL

601 Main Street, Bayboro, NC , 28515

ENERGY STAR PARTNER

No.	Date	Description

ISSUE DATE: 06/12/24

PROJECT #: 2205
DRAWN BY: MK
CHECKED BY: MK

SECOND FLOOR PARTIAL PLAN - AREA B - DIM. PLAN

A-112B.1

6/24/2024 3:32:24 PM Autodesk Docs://Pamlico High School 6-12/2205 - Pamlico HS - ARCH.rvt

ADA AND LEGAL DISCLAIMER: This document is intended to comply with the requirements of the Americans with Disabilities Act (ADA). However architects and engineers are not licensed to interpret laws or give advice concerning laws. The owner should have this document reviewed by his attorney to determine if it complies with ADA and other laws.

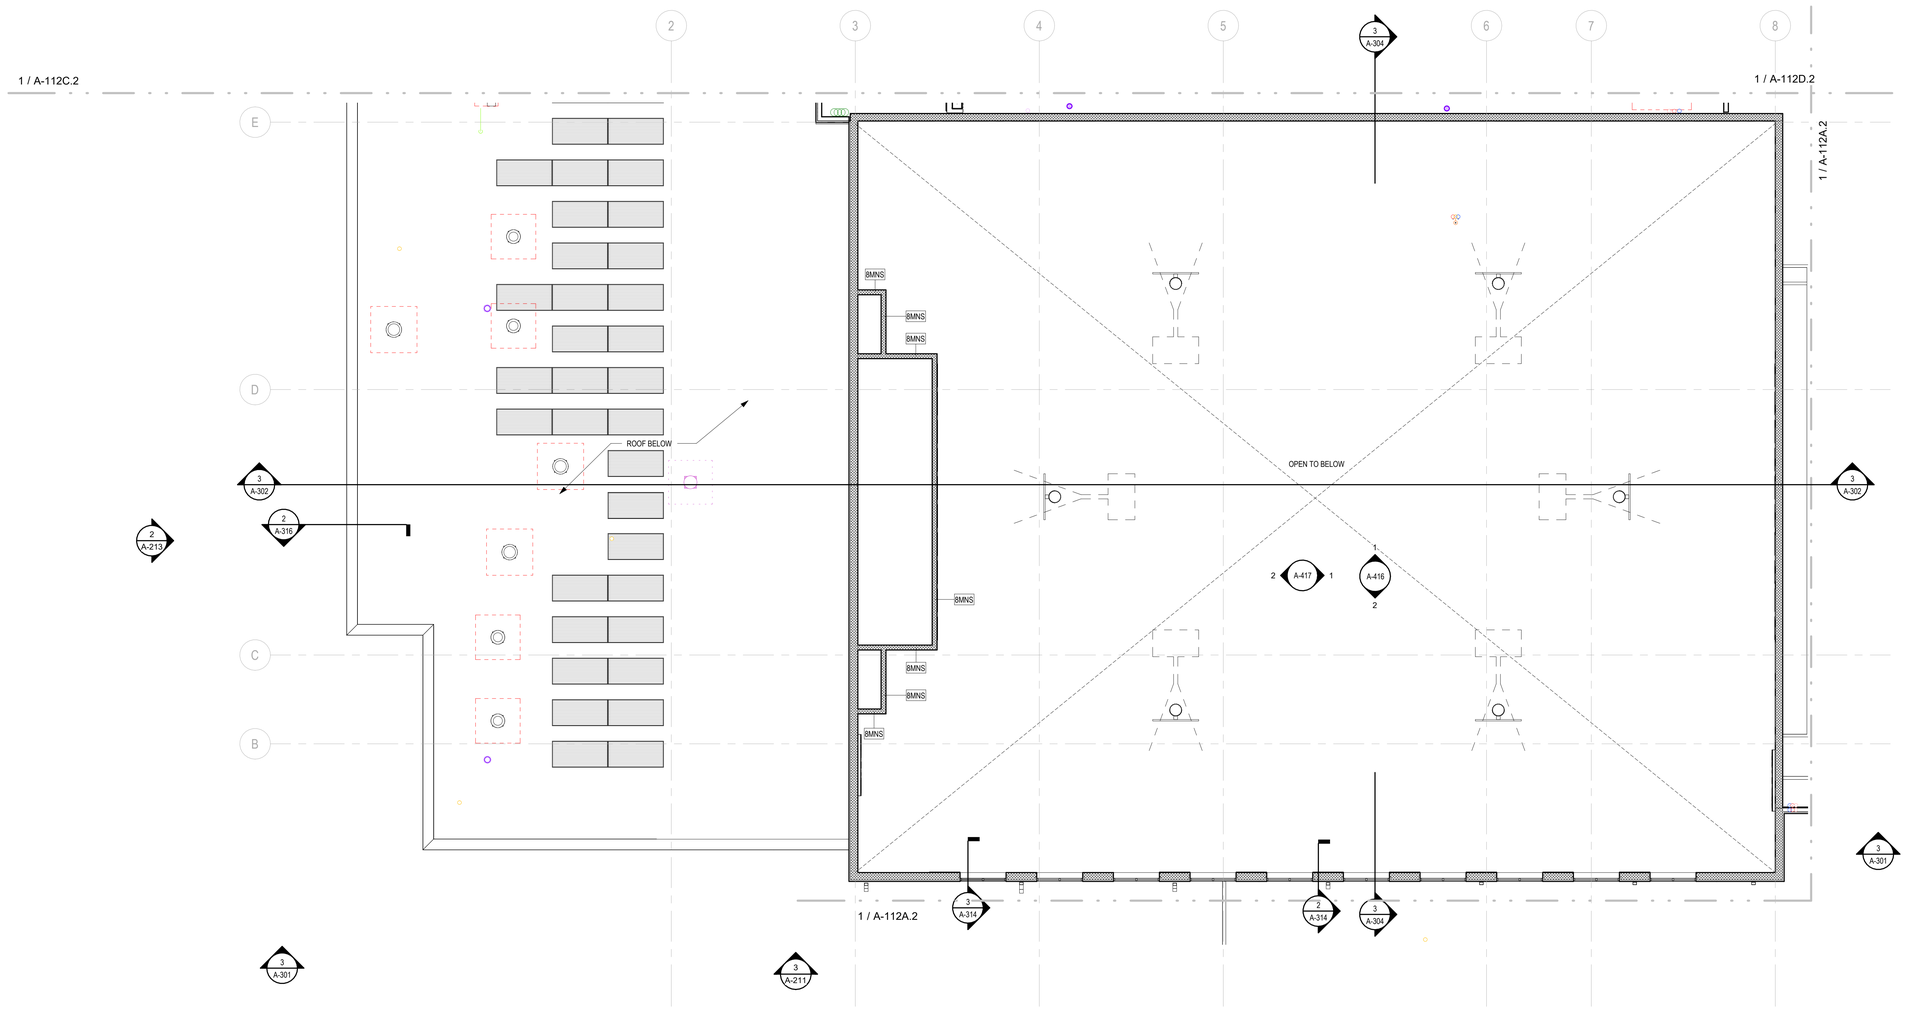

1 A-112B.2 **SECOND FLOOR PARTIAL PLAN - AREA B**
SCALE: 1/8" = 1'-0"

FLOOR PLAN LEGEND

SYMBOL	DESCRIPTION
	1 HR RATED EXIT ENCLOSURE (FIRE BARRIER)
	2 HOUR RATED WALL
CJ	CONTROL JOINT
	FLOOR DRAIN - SEE PLUMBING DRAWINGS
SF1	STOREFRONT (CURTAIN WALL) TAG - SEE PLANS AND ENLARGED ELEVATIONS
100	DOOR TAG - SEE SHEET A-601 AND FLOOR PLANS
Room name 101A	ROOM TAG

GENERAL NOTES:

1. SEE SHEET A-010 FOR PARTITION TYPES AND DETAILS.
2. CONTRACTOR RESPONSIBLE FOR PROCUREMENT AND INSTALLATION OF LOCKERS
3. ALL INTERIOR WALLS SHALL HAVE SOUND ATTENUATION BATTS - U.N.O.

...Becoming the Leading Designer of High Performance Facilities in the Nation with a Specialty in Alternative Delivery Methods

333 Fayetteville St, Ste 225
Raleigh, NC 27601
P: 919.573.6350
F: 919.573.6355
www.sfla.biz

sfl+a ARCHITECTS

CONSTRUCTION DOCUMENTS

PAMLICO COUNTY
PAMLICO 6-12 SCHOOL
601 Main Street, Bayboro, NC , 28515

ENERGY STAR PARTNER

No.	Date	Description
ISSUE DATE:		06/12/24
PROJECT #:		2205
DRAWN BY:		MK
CHECKED BY:		MK

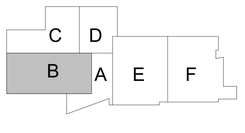

SECOND FLOOR PARTIAL PLAN - AREA B

A-112B.2

ADA AND LEGAL DISCLAIMER: This document is intended to comply with the requirements of the Americans with Disabilities Act (ADA). However architects and engineers are not licensed to interpret laws or give advice concerning laws. The owner should have this document reviewed by his attorney to determine if it complies with ADA and other laws.

6/24/2024 3:32:28 PM Autodesk Docs://Pamlico High School 6-12/2205 - Pamlico HS - ARCH.rvt

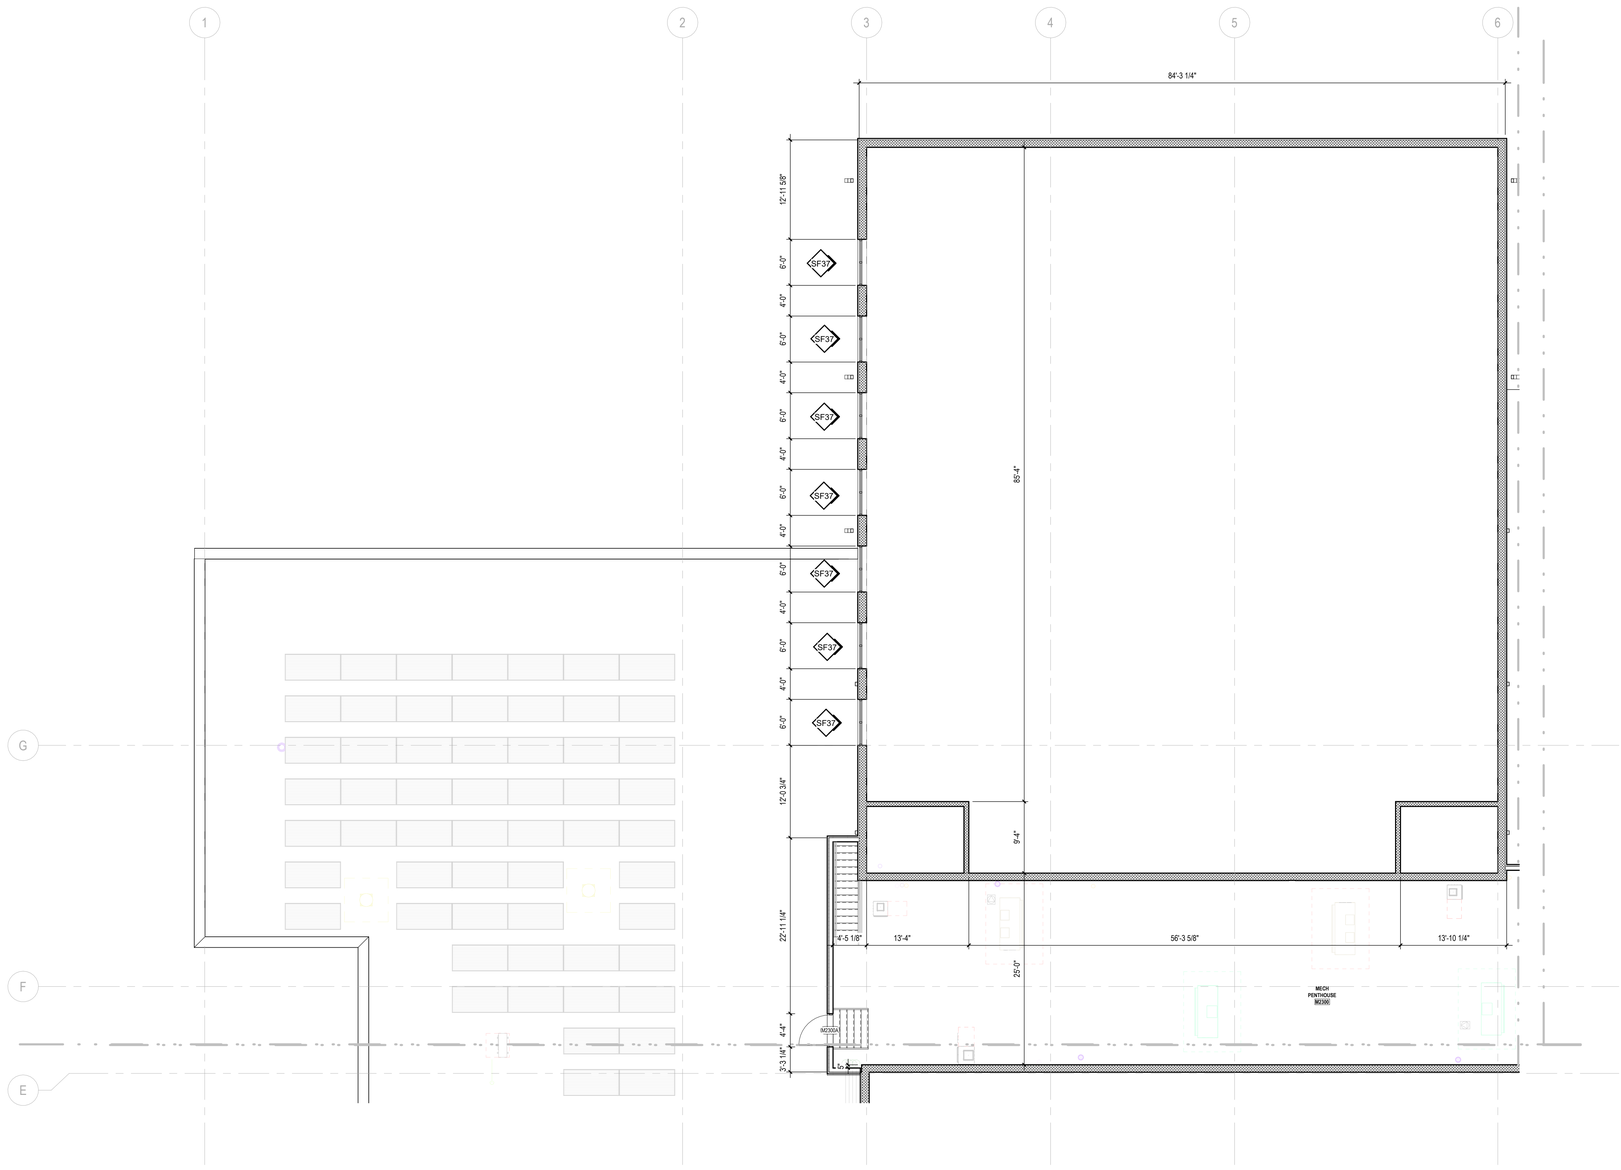

1 A-112C.1 **SECOND FLOOR PARTIAL DIM PLAN - AREA C**

SCALE: 1/8" = 1'-0"

...Becoming the Leading Designer of High Performance Facilities in the Nation with a Specialty in Alternative Delivery Methods

333 Fayetteville St, Ste 225
Raleigh, NC 27601
P: 919.573.6350
F: 919.573.6355
www.sfla.biz

sfl+a ARCHITECTS

SFL+A ARCHITECTS, P.A. CERT. NO. 5067 6 NORTH CAROLINA RALEIGH

PROFESSIONAL ENGINEER SEAL 037511 JOSEPH T. LINDSTROM NORTH CAROLINA FAYETTEVILLE 6.12.24

CONSTRUCTION DOCUMENTS

PAMLICO COUNTY
PAMLICO 6-12 SCHOOL
601 Main Street, Bayboro, NC , 28515

ENERGY STAR PARTNER

No.	Date	Description
ISSUE DATE:		06/12/24
PROJECT #:		2205
DRAWN BY:		MK
CHECKED BY:		MK

SECOND FLOOR PARTIAL PLAN - AREA C - DIM. PLAN

A-112C.1

6/24/2024 3:32:30 PM Autodesk Docs://Pamlico High School 6-12/2205 - Pamlico HS - ARCH.rvt

ADA AND LEGAL DISCLAIMER: This document is intended to comply with the requirements of the Americans with Disabilities Act (ADA). However architects and engineers are not licensed to interpret laws or give advice concerning laws. The owner should have this document reviewed by his attorney to determine if it complies with ADA and other laws.

FLOOR PLAN LEGEND

SYMBOL	DESCRIPTION
	1 HR RATED EXIT ENCLOSURE (FIRE BARRIER)
	2 HOUR RATED WALL
CJ	CONTROL JOINT
	FLOOR DRAIN - SEE PLUMBING DRAWINGS
SF1	STOREFRONT (CURTAIN WALL) TAG - SEE PLANS AND ENLARGED ELEVATIONS
100	DOOR TAG - SEE SHEET A-601 AND FLOOR PLANS
Room name 101A	ROOM TAG

GENERAL NOTES:

1. SEE SHEET A-010 FOR PARTITION TYPES AND DETAILS.
2. CONTRACTOR RESPONSIBLE FOR PROCUREMENT AND INSTALLATION OF LOCKERS
3. ALL INTERIOR WALLS SHALL HAVE SOUND ATTENUATION BATTS - U.N.O.

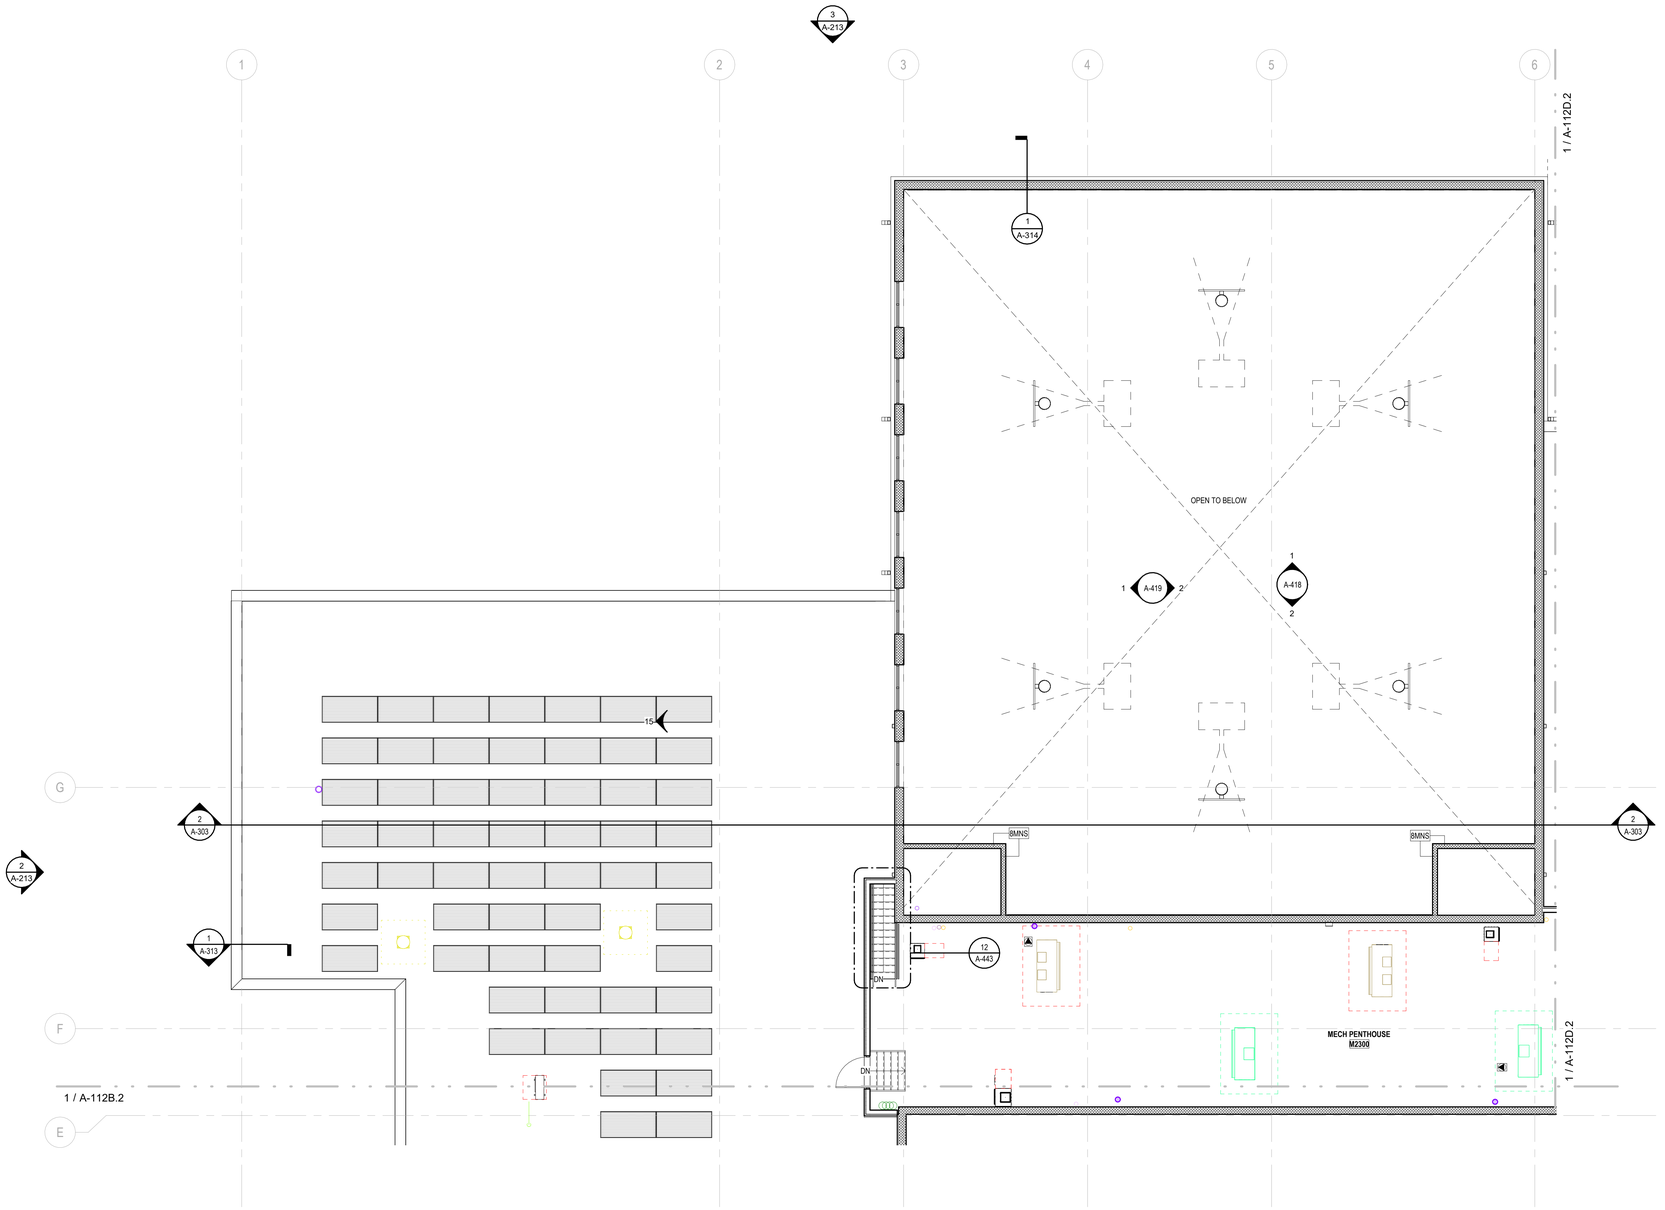

1 A-112C.2 **SECOND FLOOR PARTIAL PLAN - AREA C**
SCALE: 1/8" = 1'-0"

...Becoming the Leading Designer of High Performance Facilities in the Nation with a Specialty in Alternative Delivery Methods

333 Fayetteville St, Ste 225
Raleigh, NC 27601
P: 919.573.6350
F: 919.573.6355
www.sfla.biz

sfl+a ARCHITECTS

sfl+a ARCHITECTS PA CERT. NO. 50676 NORTH CAROLINA RALEIGH

LICENSED ARCHITECT 6.12.24 REGISTERED ARCHITECT FAYETTEVILLE

CONSTRUCTION DOCUMENTS

PAMLICO COUNTY
PAMLICO 6-12 SCHOOL
601 Main Street, Bayboro, NC , 28515

ENERGY STAR PARTNER

No.	Date	Description
ISSUE DATE:		06/12/24
PROJECT #:		2205
DRAWN BY:		MK
CHECKED BY:		MK

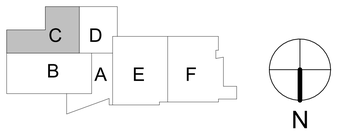

SECOND FLOOR PARTIAL PLAN - AREA C

A-112C.2

ADA AND LEGAL DISCLAIMER: This document is intended to comply with the requirements of the Americans with Disabilities Act (ADA). However architects and engineers are not licensed to interpret laws or give advice concerning laws. The owner should have this document reviewed by his attorney to determine if it complies with ADA and other laws.

6/24/2024 3:32:33 PM Autodesk Docs://Pamlico High School 6-12/2205 - Pamlico HS - ARCH.rvt

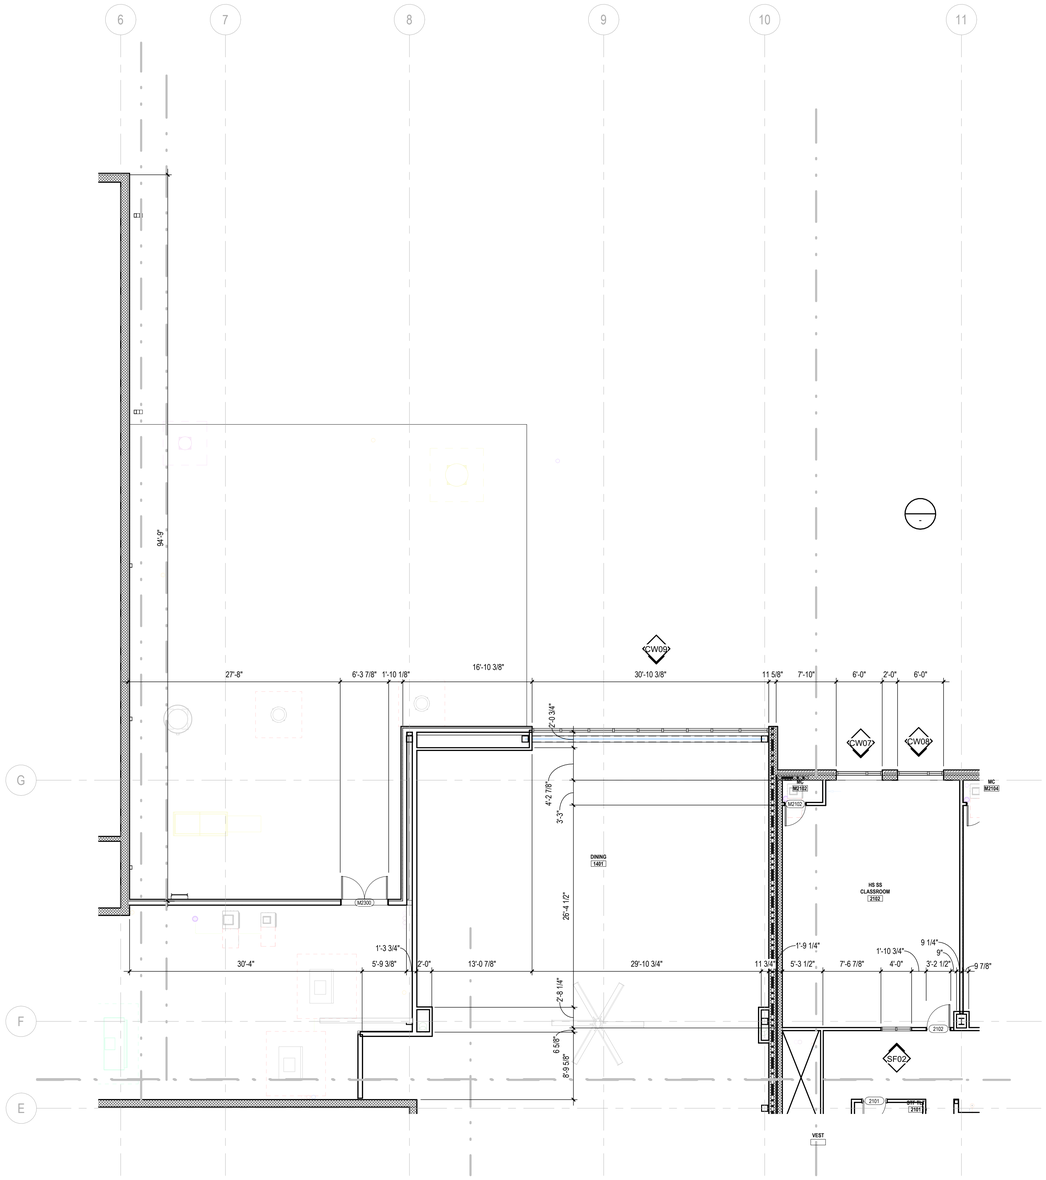

1 A-112D.1 **SECOND FLOOR PARTIAL DIM PLAN - AREA D**

SCALE: 1/8" = 1'-0"

...Becoming the Leading Designer of High Performance Facilities in the Nation with a Specialty in Alternative Delivery Methods

333 Fayetteville St, Ste 225
Raleigh, NC 27601
P: 919.573.6350
F: 919.573.6355
www.sfla.biz

sfl+a ARCHITECTS

CONSTRUCTION DOCUMENTS

PAMLICO COUNTY
PAMLICO 6-12 SCHOOL
601 Main Street, Bayboro, NC , 28515

ENERGY STAR PARTNER

No.	Date	Description

ISSUE DATE: 06/12/24

PROJECT #: 2205
DRAWN BY: MK
CHECKED BY: MK

SECOND FLOOR PARTIAL PLAN - AREA D - DIM. PLAN

A-112D.1

6/24/2024 3:32:36 PM Autodesk Docs://Pamlico High School 6-12/2205 - Pamlico HS - ARCH.rvt

ADA AND LEGAL DISCLAIMER: This document is intended to comply with the requirements of the Americans with Disabilities Act (ADA). However architects and engineers are not licensed to interpret laws or give advice concerning laws. The owner should have this document reviewed by his attorney to determine if it complies with ADA and other laws.

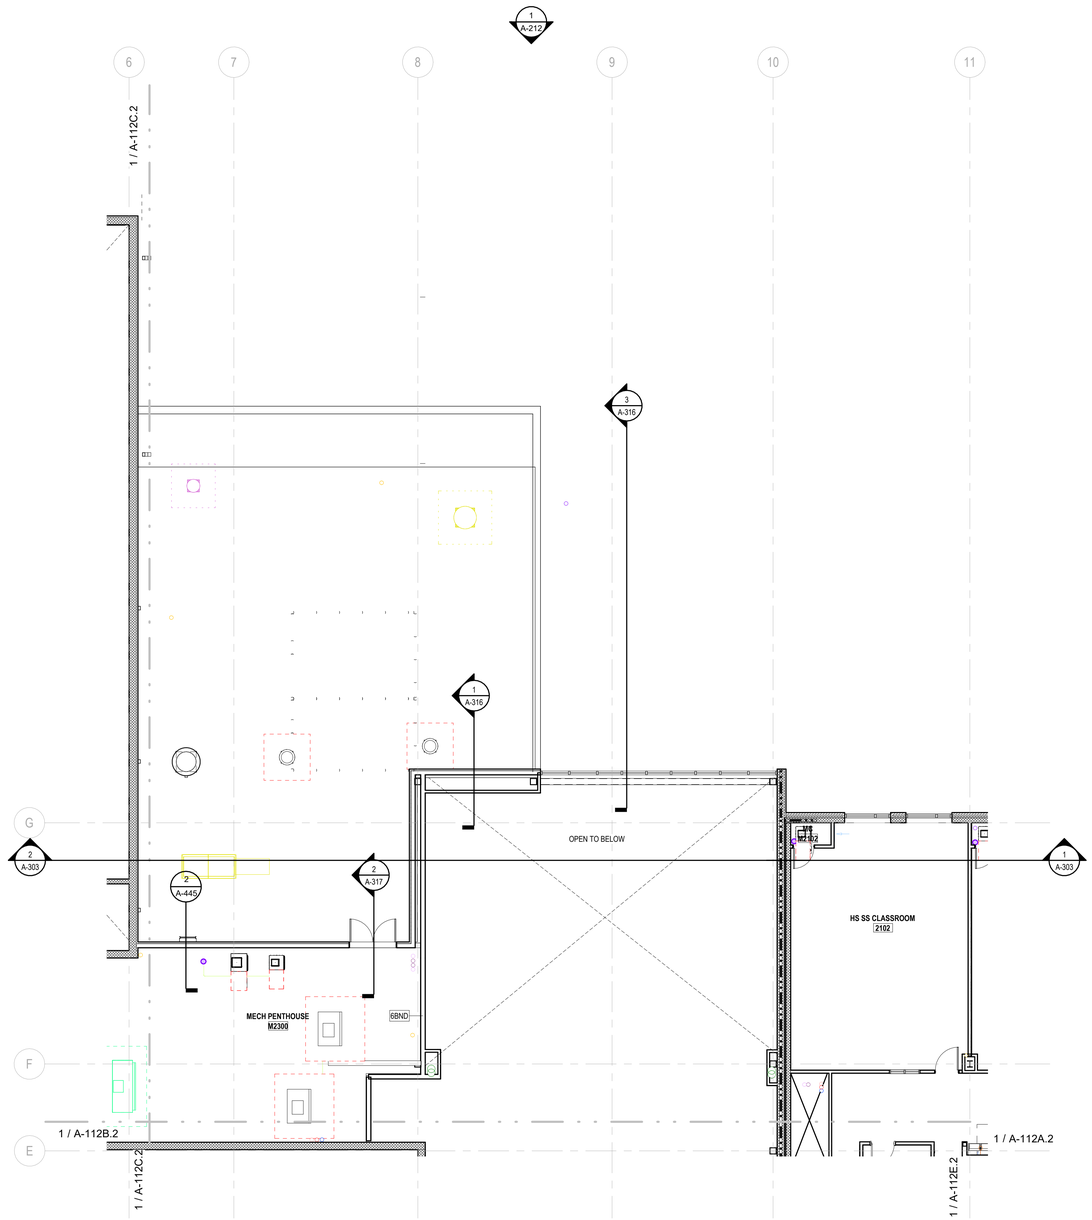

1 A-112D.2 **SECOND FLOOR PARTIAL PLAN - AREA D**
SCALE: 1/8" = 1'-0"

FLOOR PLAN LEGEND

SYMBOL	DESCRIPTION
	1 HR RATED EXIT ENCLOSURE (FIRE BARRIER)
	2 HOUR RATED WALL
CJ	CONTROL JOINT
	FLOOR DRAIN - SEE PLUMBING DRAWINGS
SF1	STOREFRONT (CURTAIN WALL) TAG - SEE PLANS AND ENLARGED ELEVATIONS
100	DOOR TAG - SEE SHEET A-601 AND FLOOR PLANS
Room name 185A	ROOM TAG

GENERAL NOTES:

1. SEE SHEET A-010 FOR PARTITION TYPES AND DETAILS.
2. CONTRACTOR RESPONSIBLE FOR PROCUREMENT AND INSTALLATION OF LOCKERS
3. ALL INTERIOR WALLS SHALL HAVE SOUND ATTENUATION BATTS - U.N.O.

...Becoming the Leading Designer of High Performance Facilities in the Nation with a Specialty in Alternative Delivery Methods

333 Fayetteville St, Ste 225
Raleigh, NC 27601
P: 919.573.6350
F: 919.573.6355
www.sfla.biz

sfl+a ARCHITECTS

sfl+a ARCHITECTS P.A. CERT. NO. 50676 NORTH CAROLINA RALEIGH

PROFESSIONAL ENGINEER SEAL 037911 6.12.24 REGISTERED LANDSCAPE ARCHITECT

CONSTRUCTION DOCUMENTS

PAMLICO COUNTY
PAMLICO 6-12 SCHOOL
601 Main Street, Bayboro, NC , 28515

ENERGY STAR PARTNER

No.	Date	Description

ISSUE DATE:	06/12/24
PROJECT #:	2205
DRAWN BY:	MK
CHECKED BY:	MK

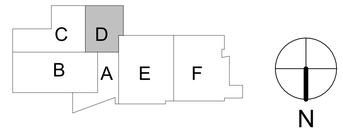

SECOND FLOOR PARTIAL PLAN - AREA D

A-112D.2

ADA AND LEGAL DISCLAIMER: This document is intended to comply with the requirements of the Americans with Disabilities Act (ADA). However architects and engineers are not licensed to interpret laws or give advice concerning laws. The owner should have this document reviewed by his attorney to determine if it complies with ADA and other laws.

6/24/2024 3:32:40 PM Autodesk Docs://Pamlico High School 6-12/2205 - Pamlico HS - ARCH.rvt

1 A-112E.1 **SECOND FLOOR PARTIAL DIM PLAN - AREA E**

SCALE: 1/8" = 1'-0"

...Becoming the Leading Designer of High Performance Facilities in the Nation with a Specialty in Alternative Delivery Methods

333 Fayetteville St, Ste 225
Raleigh, NC 27601
P: 919.573.6350
F: 919.573.6355
www.sfla.biz

sfl+a ARCHITECTS

sfl+a ARCHITECTS, P.A. CERT. NO. 50676 NORTH CAROLINA RALEIGH

PUBLIC UTILITIES 6.12.24 FAYETTEVILLE

CONSTRUCTION DOCUMENTS

PAMLICO COUNTY
PAMLICO 6-12 SCHOOL

601 Main Street, Bayboro, NC , 28515

ENERGY STAR PARTNER

No.	Date	Description
ISSUE DATE:		06/12/24
PROJECT #:		2205
DRAWN BY:		MK
CHECKED BY:		MK

SECOND FLOOR PARTIAL PLAN - AREA E - DIM. PLAN

A-112E.1

ADA AND LEGAL DISCLAIMER: This document is intended to comply with the requirements of the Americans with Disabilities Act (ADA). However architects and engineers are not licensed to interpret laws or give advice concerning laws. The owner should have this document reviewed by his attorney to determine if it complies with ADA and other laws.

6/24/2024 3:32:47 PM Autodesk Docs://Pamlico High School 6-12/2205 - Pamlico HS - ARCH.rvt

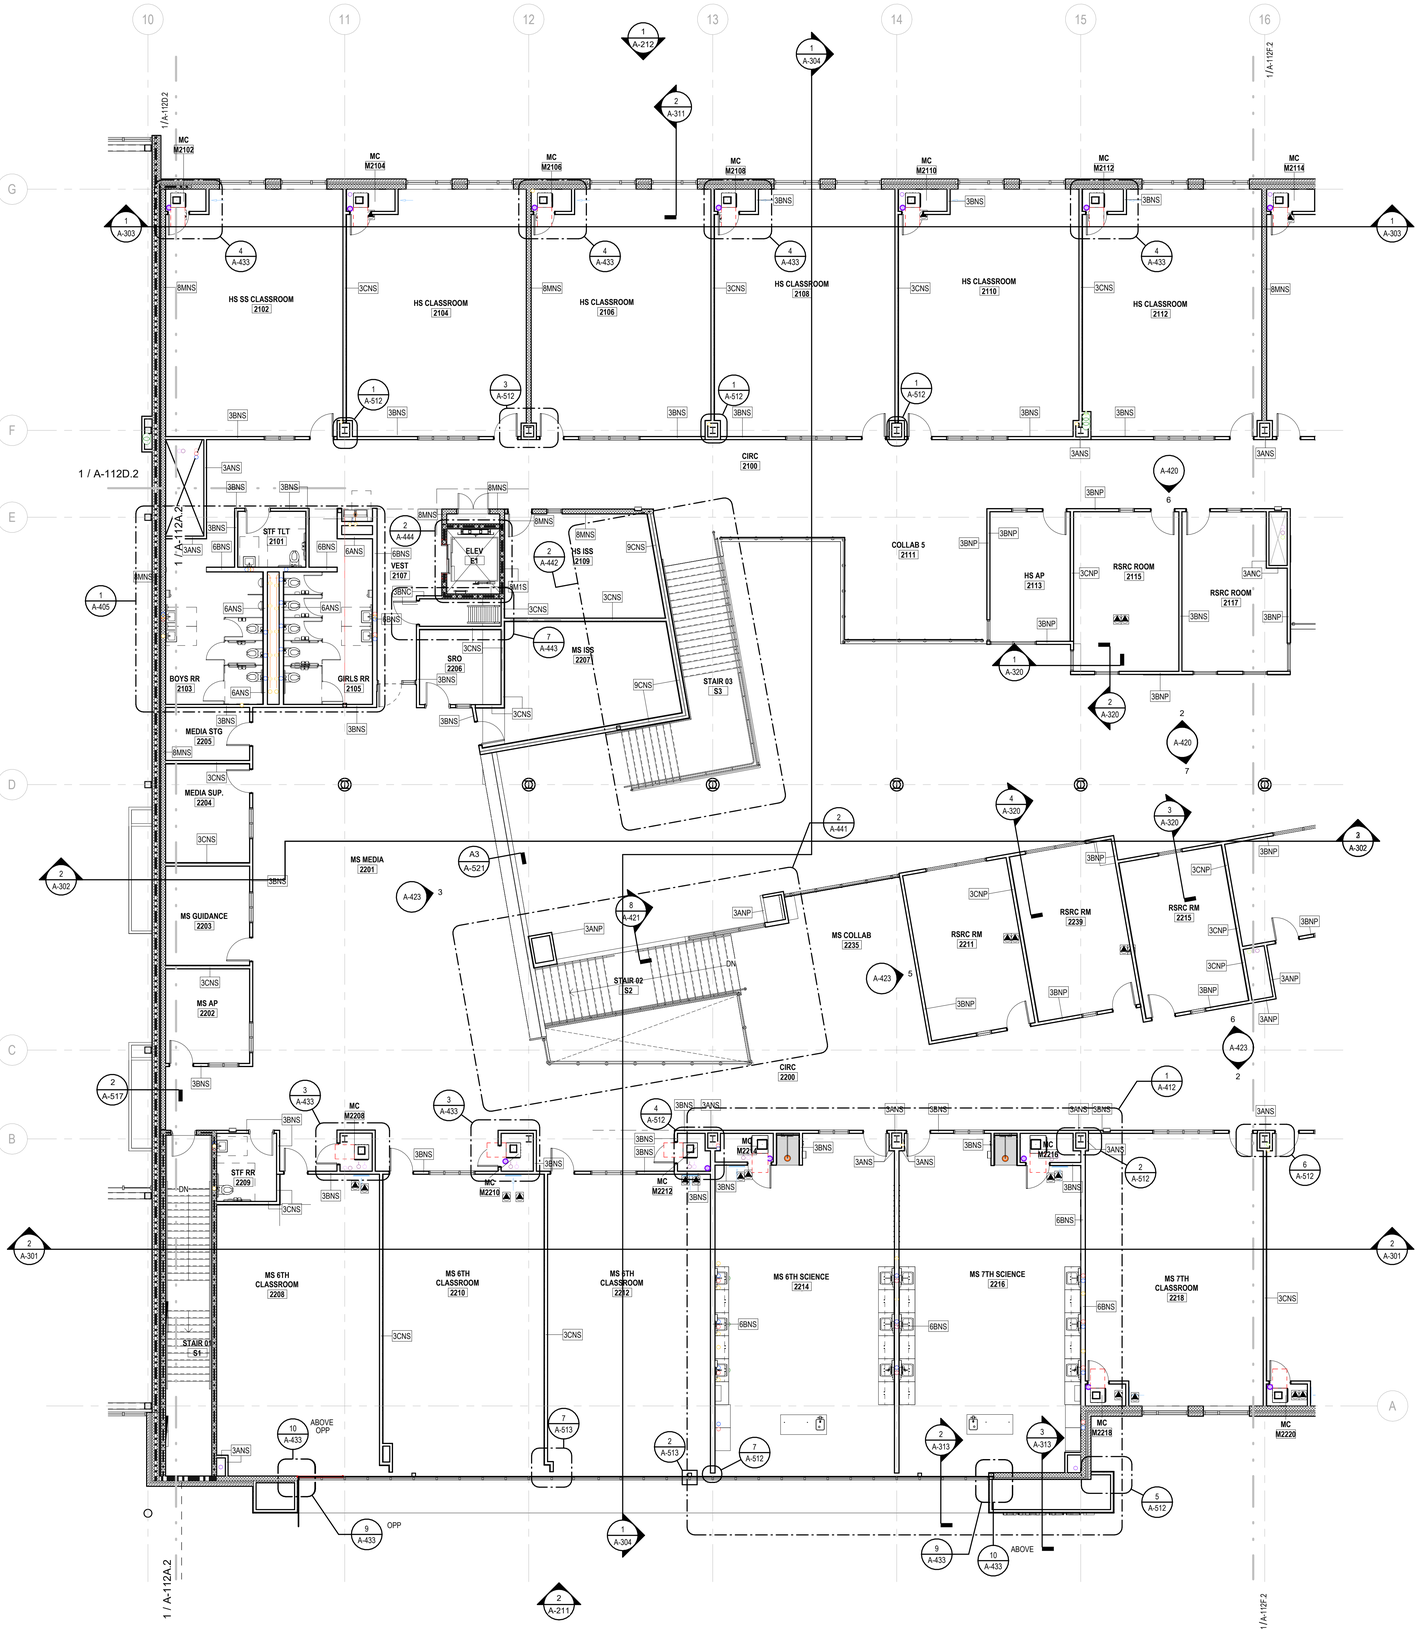

1 A-112E.2 **SECOND FLOOR PARTIAL PLAN - AREA E**

SCALE: 1/8" = 1'-0"

FLOOR PLAN LEGEND

SYMBOL	DESCRIPTION
	1 HR RATED EXIT ENCLOSURE (FIRE BARRIER)
	2 HOUR RATED WALL
CJ	CONTROL JOINT
	FLOOR DRAIN - SEE PLUMBING DRAWINGS
SF1	STOREFRONT (CURTAIN WALL) TAG - SEE PLANS AND ENLARGED ELEVATIONS
100	DOOR TAG - SEE SHEET A-601 AND FLOOR PLANS
Room name 101A	ROOM TAG

GENERAL NOTES:

1. SEE SHEET A-010 FOR PARTITION TYPES AND DETAILS.
2. CONTRACTOR RESPONSIBLE FOR PROCUREMENT AND INSTALLATION OF LOCKERS
3. ALL INTERIOR WALLS SHALL HAVE SOUND ATTENUATION BATTS - U.N.O.

...Becoming the Leading Designer of High Performance Facilities in the Nation with a Specialty in Alternative Delivery Methods

333 Fayetteville St, Ste 225
Raleigh, NC 27601
P: 919.573.6350
F: 919.573.6355
www.sfla.biz

sfl+a ARCHITECTS

CONSTRUCTION DOCUMENTS

PAMLICO COUNTY
PAMLICO 6-12 SCHOOL
601 Main Street, Bayboro, NC , 28515

ENERGY STAR PARTNER

No.	Date	Description
ISSUE DATE:		06/12/24
PROJECT #:		2205
DRAWN BY:		MK
CHECKED BY:		MK

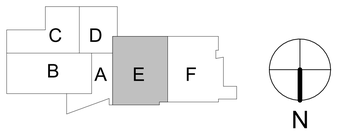

SECOND FLOOR PARTIAL PLAN - AREA E

A-112E.2

ADA AND LEGAL DISCLAIMER: This document is intended to comply with the requirements of the Americans with Disabilities Act (ADA). However architects and engineers are not licensed to interpret laws or give advice concerning laws. The owner should have this document reviewed by his attorney to determine if it complies with ADA and other laws.

6/24/2024 3:32:57 PM Autodesk Docs://Pamlico High School 6-12/2205 - Pamlico HS - ARCH.rvt

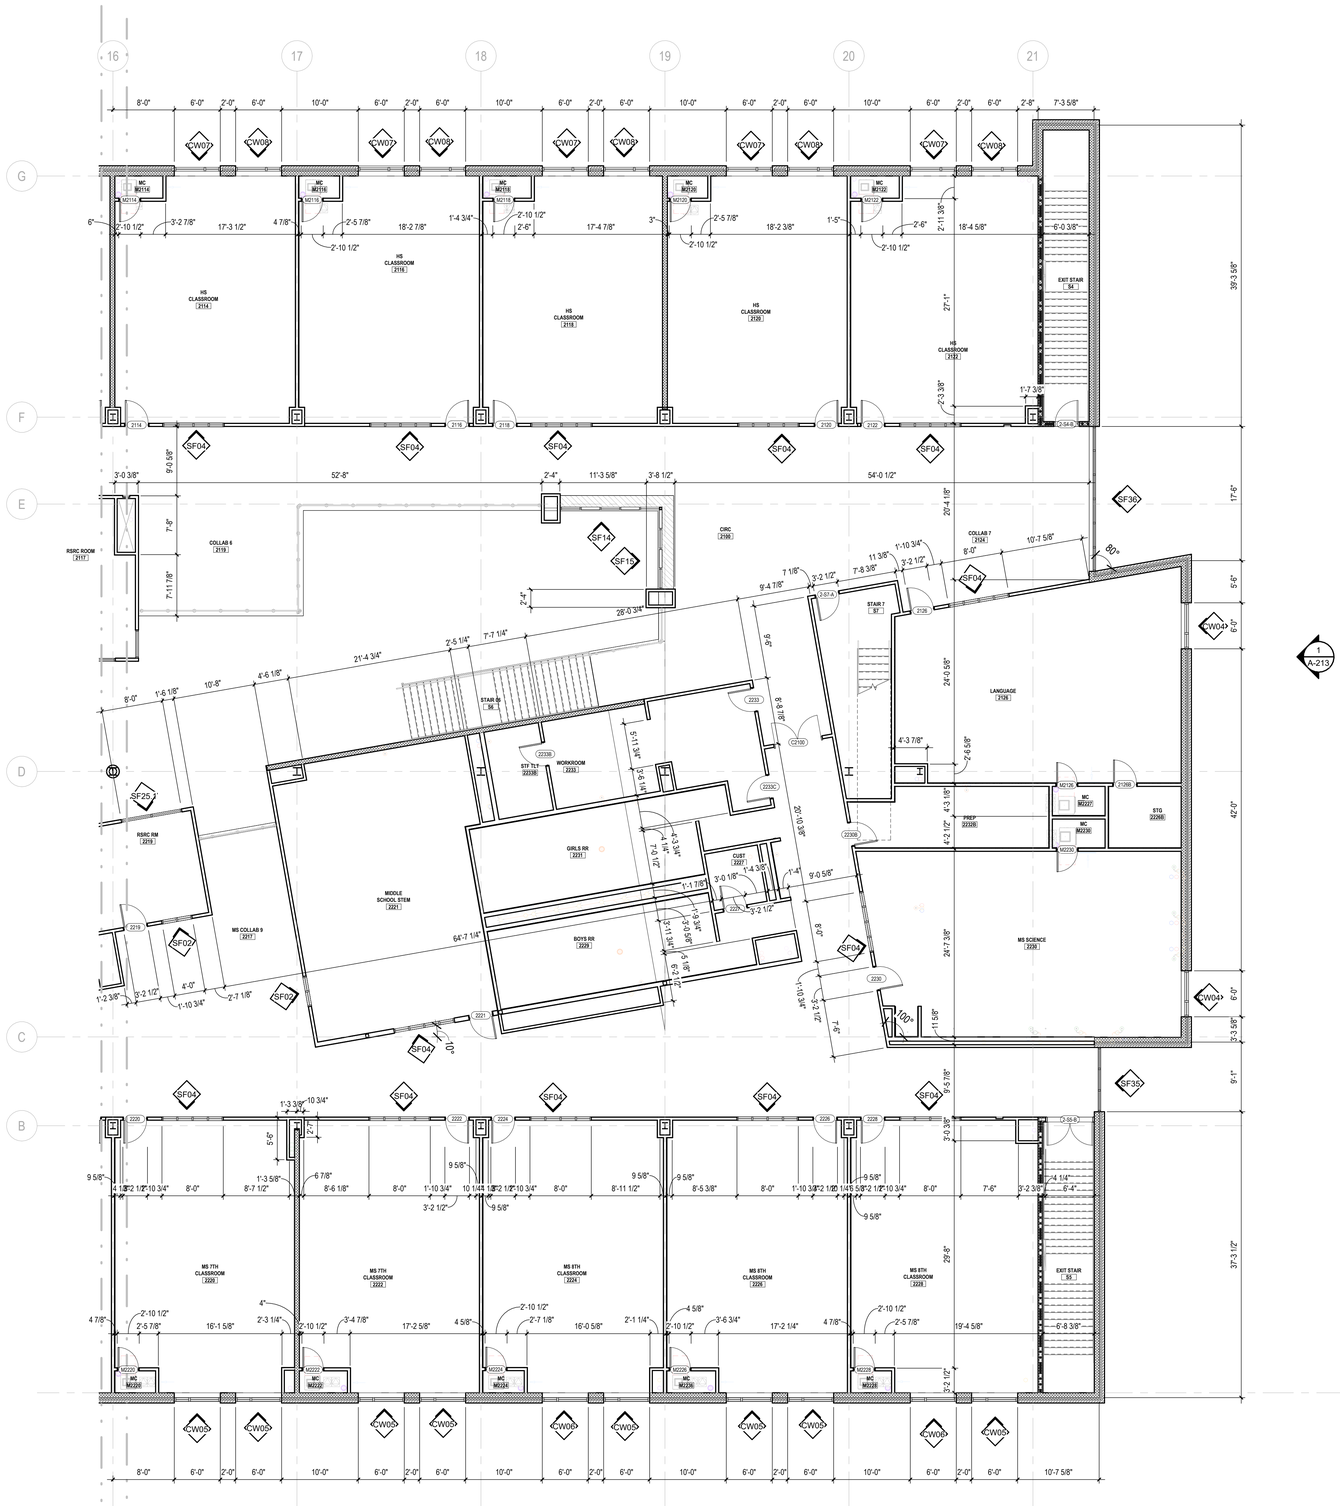

1 A-112F.1 SECOND FLOOR PARTIAL DIM PLAN - AREA F

SCALE: 1/8" = 1'-0"

...Becoming the Leading Designer of High Performance Facilities in the Nation with a Specialty in Alternative Delivery Methods

333 Fayetteville St, Ste 225
Raleigh, NC 27601
P: 919.573.6350
F: 919.573.6355
www.sfla.biz

sfl+a ARCHITECTS

CONSTRUCTION DOCUMENTS

PAMLICO COUNTY
PAMLICO 6-12 SCHOOL

601 Main Street, Bayboro, NC , 28515

ENERGY STAR PARTNER

No.	Date	Description
ISSUE DATE:		06/12/24
PROJECT #:		2205
DRAWN BY:		MK
CHECKED BY:		MK

SECOND FLOOR PARTIAL PLAN - AREA F - DIM. PLAN

A-112F.1

ADA AND LEGAL DISCLAIMER: This document is intended to comply with the requirements of the Americans with Disabilities Act (ADA). However architects and engineers are not licensed to interpret laws or give advice concerning laws. The owner should have this document reviewed by his attorney to determine if it complies with ADA and other laws.

6/24/2024 3:33:04 PM Autodesk Docs://Pamlico High School 6-12/2205 - Pamlico HS - ARCH.rvt

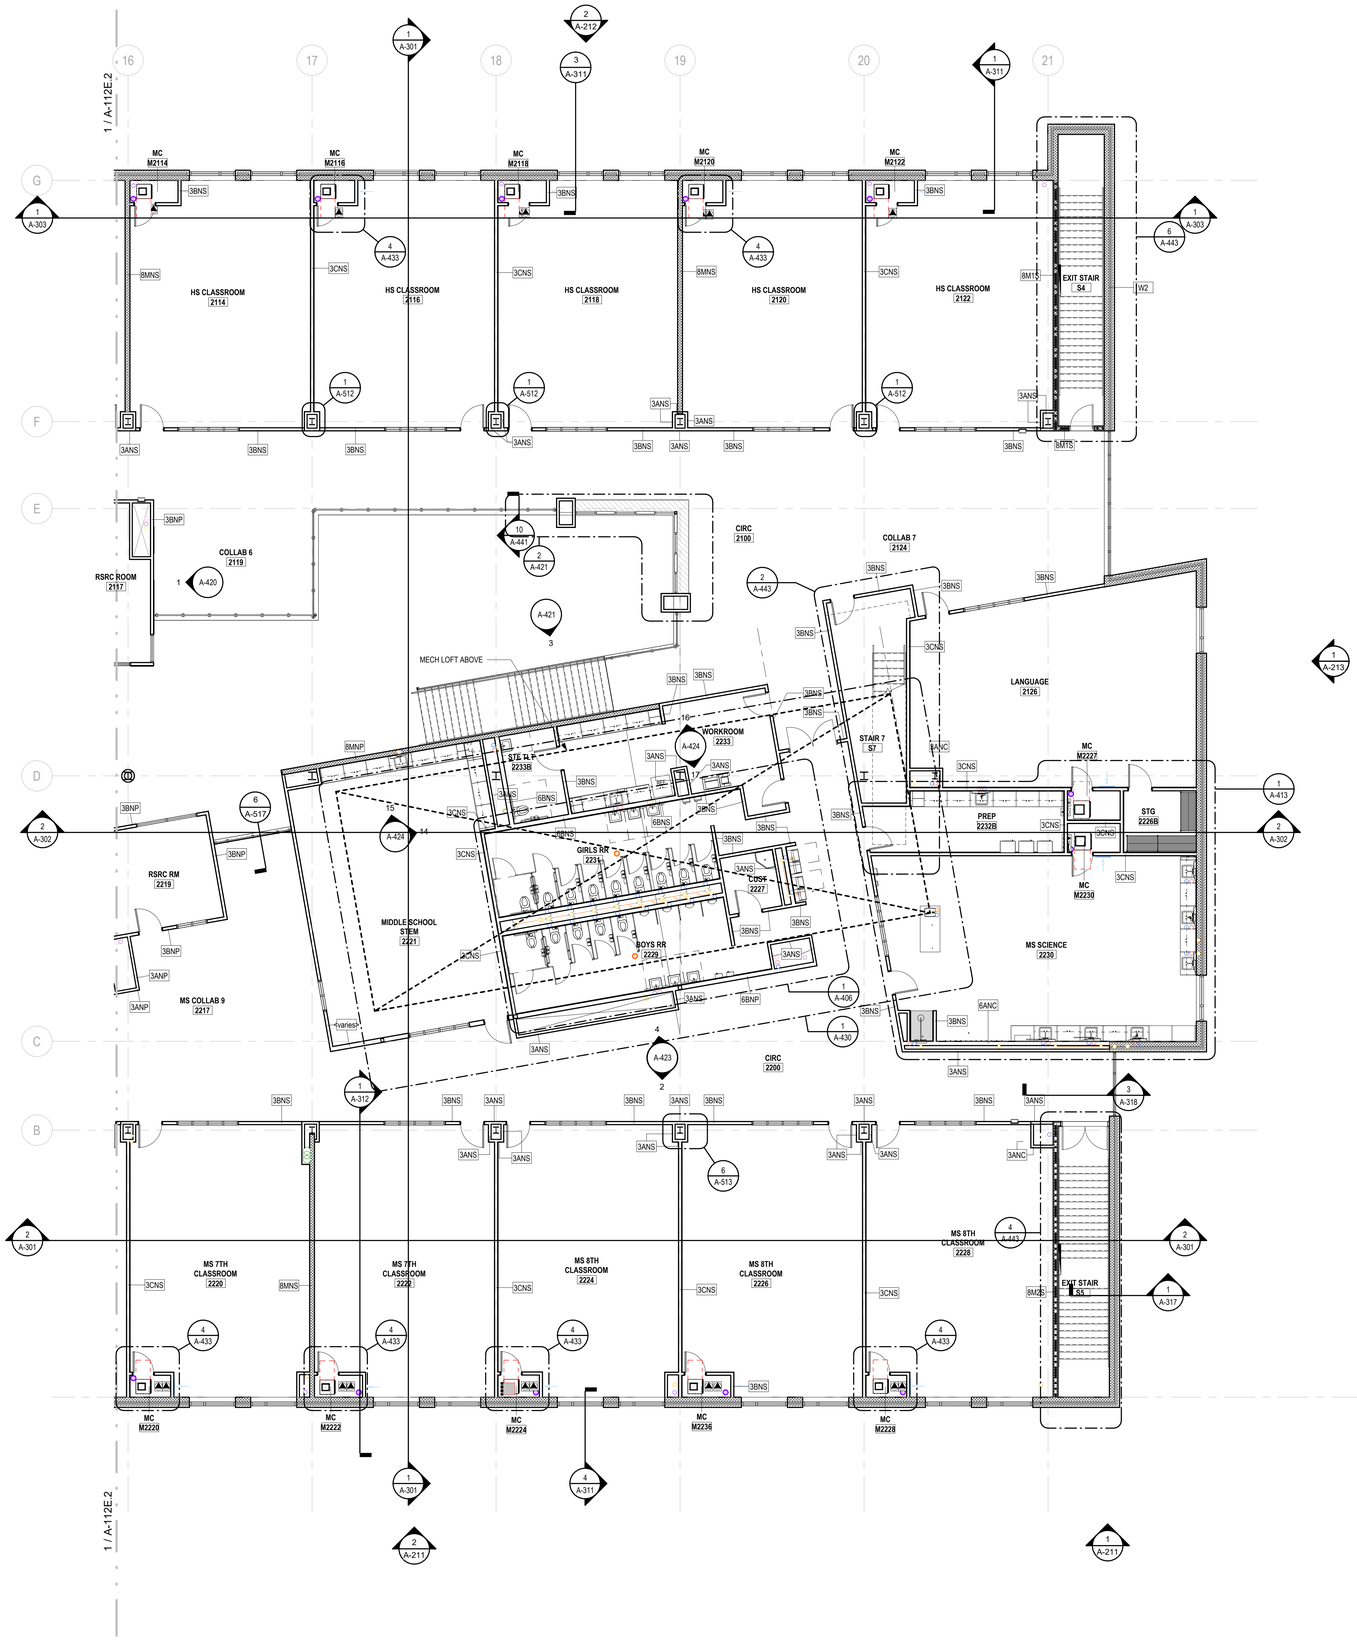

1 SECOND FLOOR PARTIAL PLAN - AREA F

SCALE: 1/8" = 1'-0"

FLOOR PLAN LEGEND

SYMBOL	DESCRIPTION
	1 HR RATED EXIT ENCLOSURE (FIRE BARRIER)
	2 HOUR RATED WALL
CJ	CONTROL JOINT
	FLOOR DRAIN - SEE PLUMBING DRAWINGS
SF1	STOREFRONT (CURTAIN WALL) TAG - SEE PLANS AND ENLARGED ELEVATIONS
100	DOOR TAG - SEE SHEET A-601 AND FLOOR PLANS
Room name 101A	ROOM TAG

GENERAL NOTES:

1. SEE SHEET A-010 FOR PARTITION TYPES AND DETAILS.
2. CONTRACTOR RESPONSIBLE FOR PROCUREMENT AND INSTALLATION OF LOCKERS
3. ALL INTERIOR WALLS SHALL HAVE SOUND ATTENUATION BATTS - U.N.O.

...Becoming the Leading Designer of High Performance Facilities in the Nation with a Specialty in Alternative Delivery Methods

333 Fayetteville St, Ste 225
Raleigh, NC 27601
P: 919.573.6350
F: 919.573.6355
www.sfta.biz

sfl+a ARCHITECTS

CONSTRUCTION DOCUMENTS

PAMLICO COUNTY
PAMLICO 6-12 SCHOOL

601 Main Street, Bayboro, NC , 28515

ENERGY STAR PARTNER

No.	Date	Description
ISSUE DATE:	06/12/24	
PROJECT #:	2205	
DRAWN BY:	MK	
CHECKED BY:	MK	

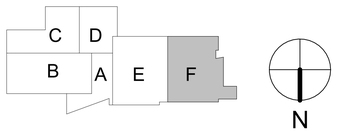

SECOND FLOOR PARTIAL PLAN - AREA F

A-112F.2

ADA AND LEGAL DISCLAIMER: This document is intended to comply with the requirements of the Americans with Disabilities Act (ADA). However architects and engineers are not licensed to interpret laws or give advice concerning laws. The owner should have this document reviewed by his attorney to determine if it complies with ADA and other laws.

6/24/2024 3:33:13 PM Autodesk Docs://Pamlico High School 6-12/2205 - Pamlico HS - ARCH.rvt

...Becoming the Leading Designer of High Performance Facilities in the Nation with a Specialty in Alternative Delivery Methods

333 Fayetteville St, Ste 225
Raleigh, NC 27601
P: 919.573.6350
F: 919.573.6355
www.sfla.biz

sfL+a ARCHITECTS

SfL+a ARCHITECTS, PA
REGISTERED ARCHITECTURAL CORPORATION
CERT. NO. 50676
NORTH CAROLINA
RALEIGH

ERIC J. LINDSTROM
REGISTERED ARCHITECT
7260
NORTH CAROLINA
FAYETTEVILLE, N.C.
6.12.24

CONSTRUCTION DOCUMENTS

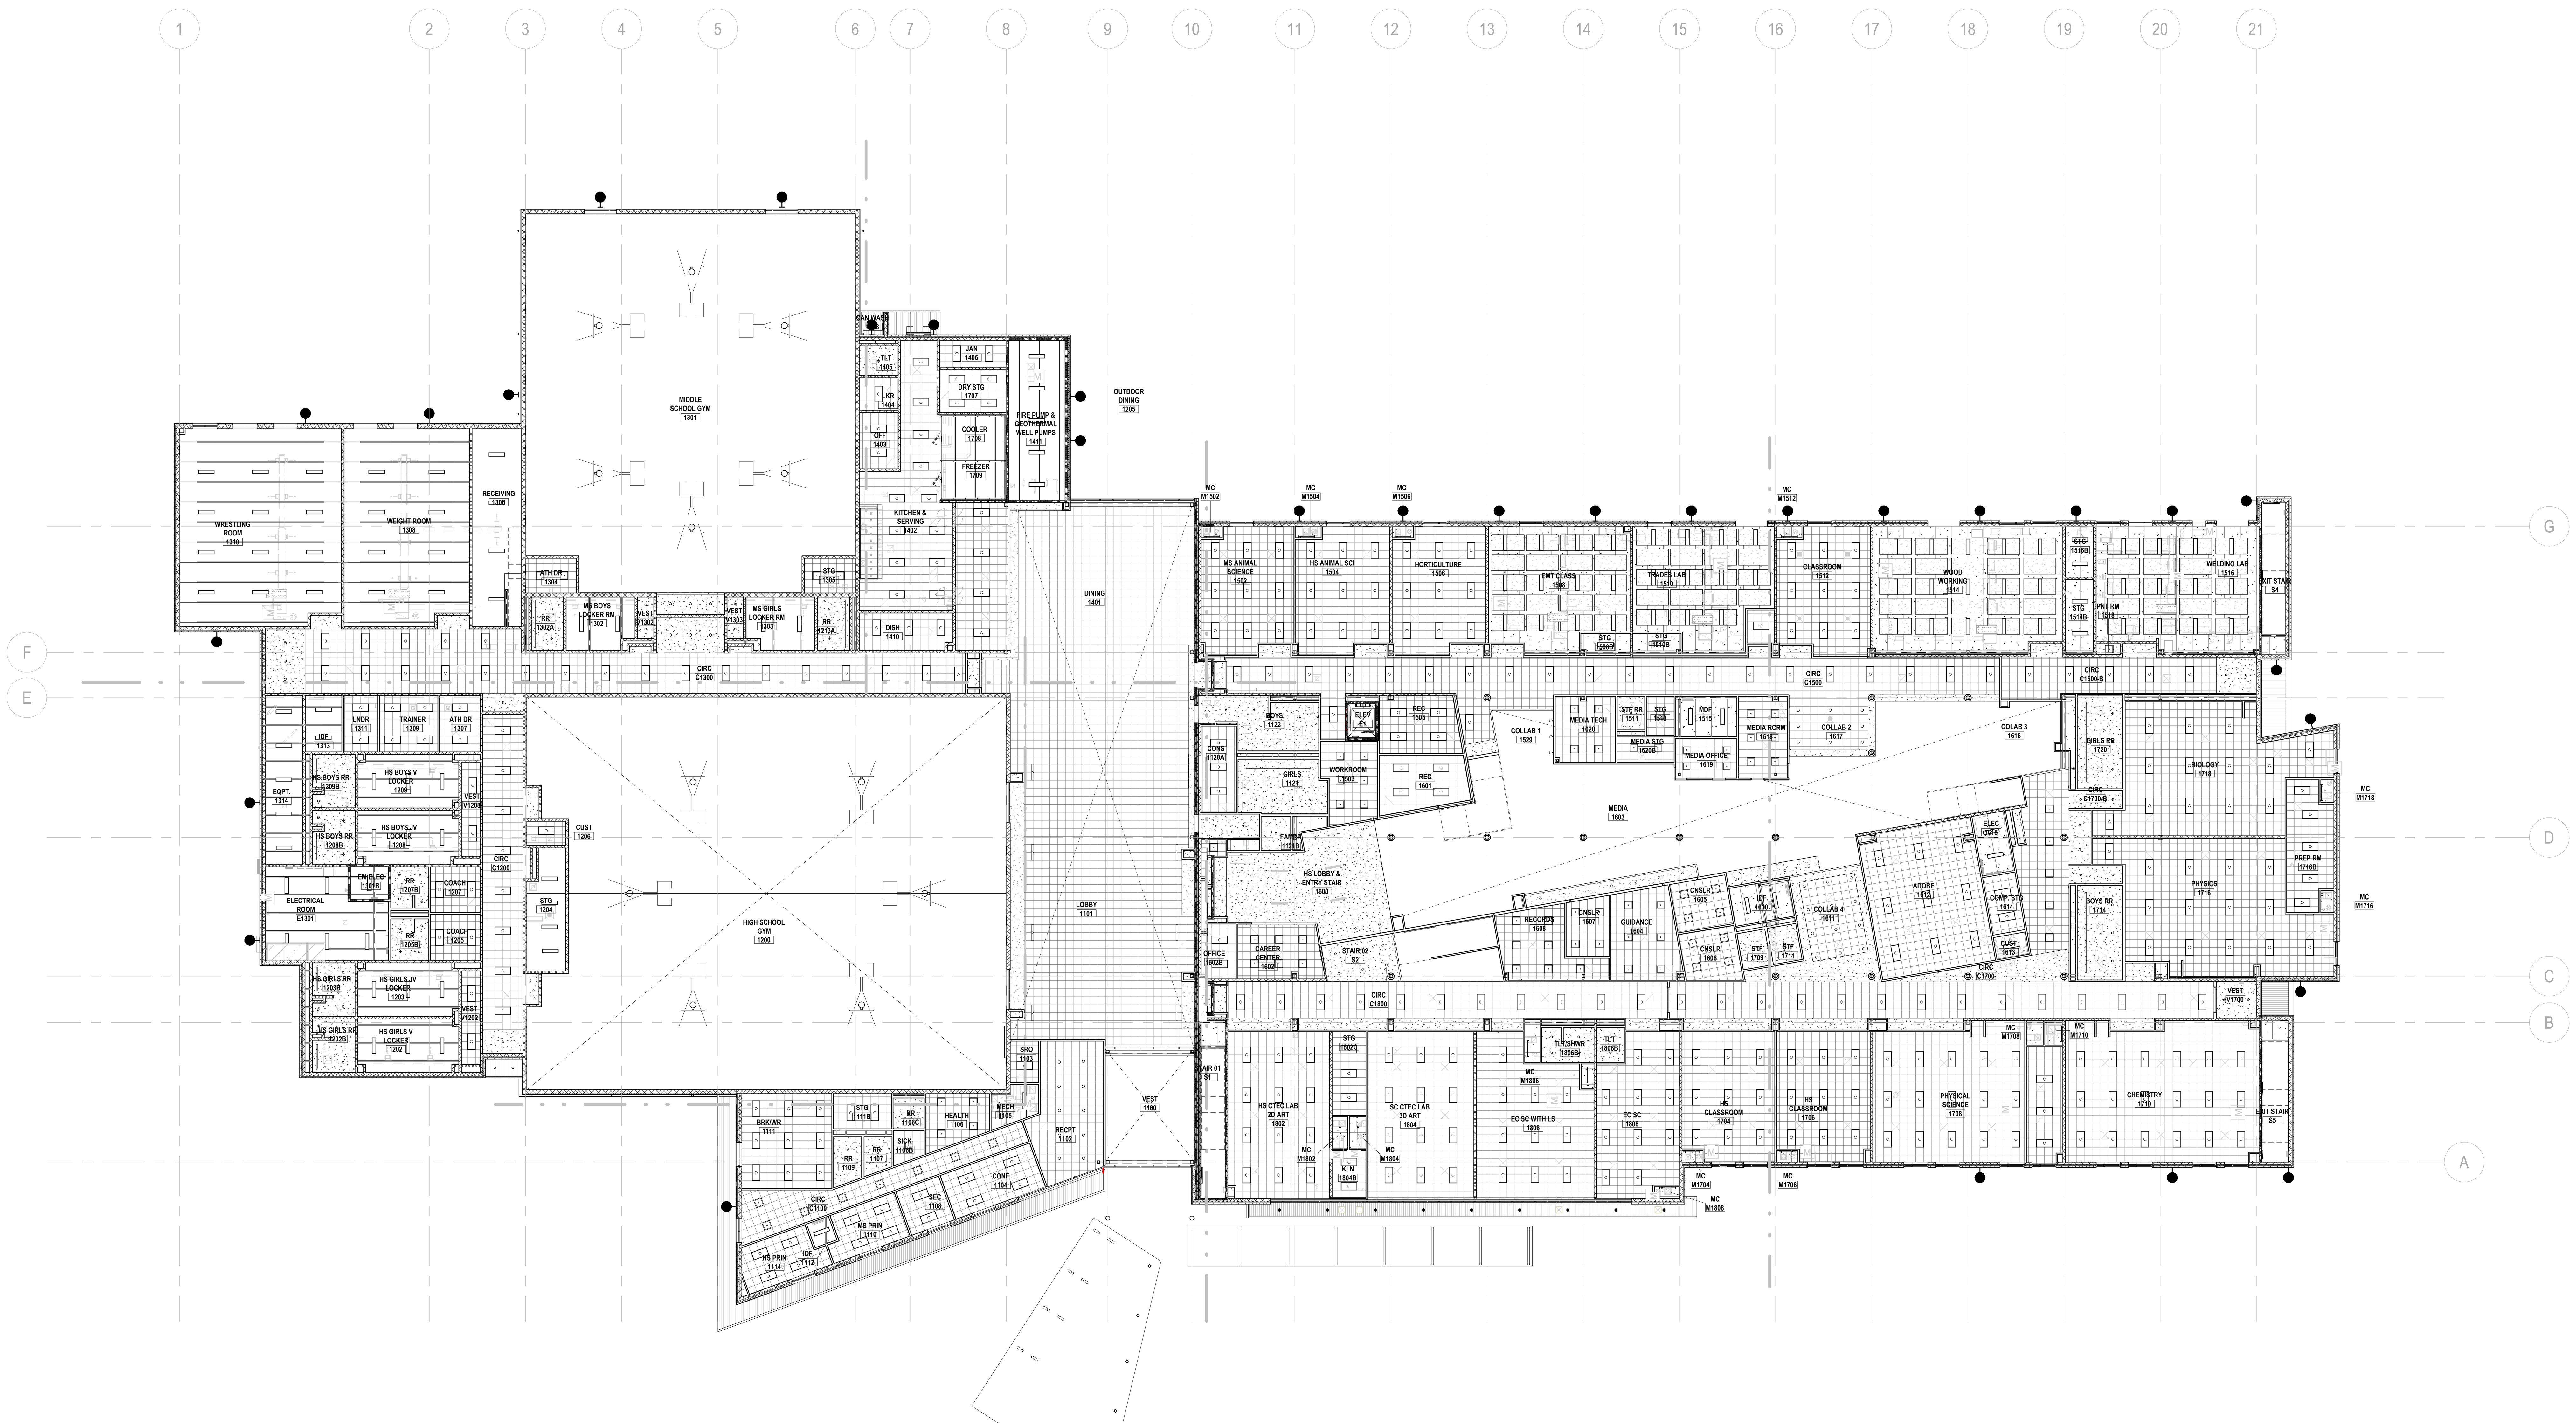

OVERALL REFLECTED CEILING PLAN - LEVEL 01

1 A-120.1

SCALE: 1" = 20'-0"

PAMLICO COUNTY
PAMLICO 6-12 SCHOOL
601 Main Street, Bayboro, NC , 28515

ENERGY STAR PARTNER

No.	Date	Description

ISSUE DATE:	06/12/24
PROJECT #:	2205
DRAWN BY:	MK
CHECKED BY:	MK

N

OVERALL REFLECTED CEILING PLAN - LEVEL 01

A-120.1

6/24/2024 3:33:30 PM Autodesk Docs://Pamlico High School 6-12/2205 - Pamlico HS - ARCH.rvt

ADA AND LEGAL DISCLAIMER: This document is intended to comply with the requirements of the Americans with Disabilities Act (ADA). However architects and engineers are not licensed to interpret laws or give advice concerning laws. The owner should have this document reviewed by his attorney to determine if it complies with ADA and other laws.

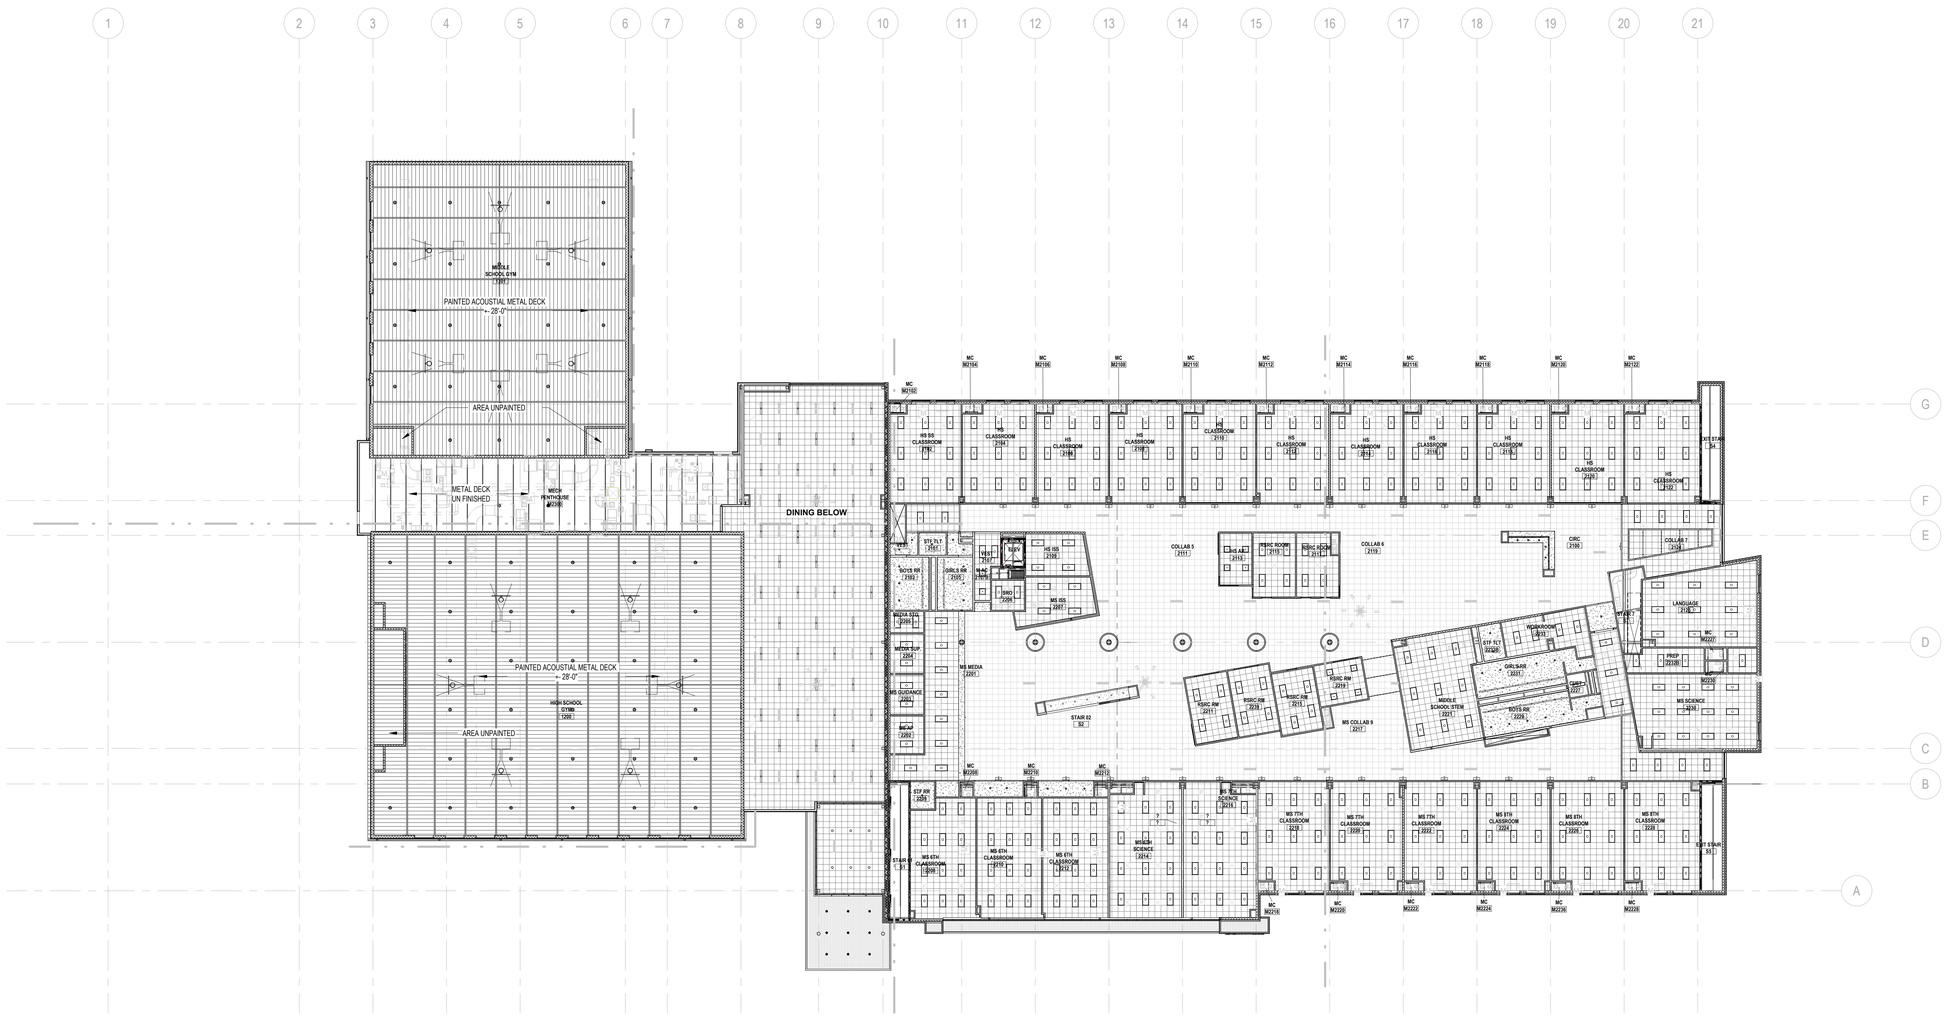

1 A-120.2 **OVERALL REFLECTED CEILING PLAN - LEVEL 02**

SCALE: 1" = 20'-0"

N

...Becoming the Leading Designer of High Performance Facilities in the Nation with a Specialty in Alternative Delivery Methods

333 Fayetteville St, Ste 225
Raleigh, NC 27601
P: 919.573.6350
F: 919.573.6355
www.sfla.biz

sfl+a ARCHITECTS

CONSTRUCTION DOCUMENTS

PAMLICO COUNTY
PAMLICO 6-12 SCHOOL

601 Main Street, Bayboro, NC , 28515

ENERGY STAR PARTNER

No.	Date	Description
ISSUE DATE:		06/12/24
PROJECT #:		2205
DRAWN BY:		MK
CHECKED BY:		MK

OVERALL REFLECTED CEILING PLAN - LEVEL 02

A-120.2

ADA AND LEGAL DISCLAIMER: This document is intended to comply with the requirements of the Americans with Disabilities Act (ADA). However architects and engineers are not licensed to interpret laws or give advice concerning laws. The owner should have this document reviewed by his attorney to determine if it complies with ADA and other laws.

6/24/2024 3:33:48 PM Autodesk Docs://Pamlico High School 6-12/2205 - Pamlico HS - ARCH.rvt

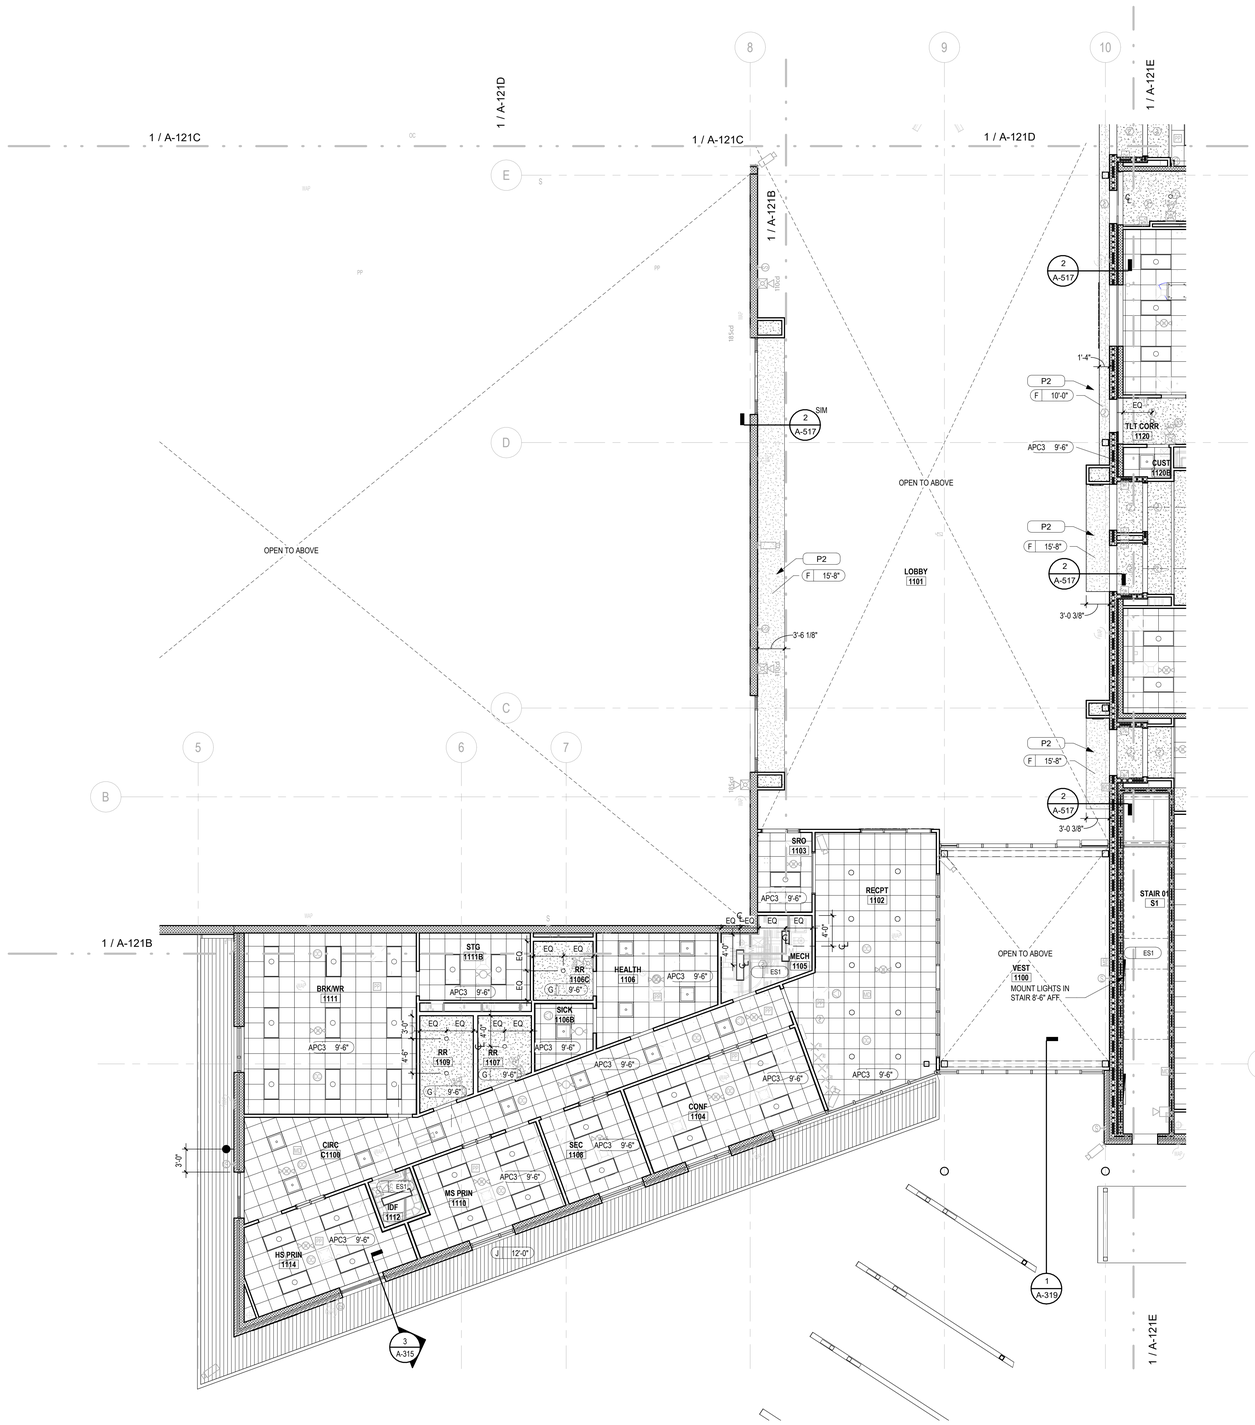

1 A-121A FIRST FLOOR RCP AREA A

SCALE: 1/8" = 1'-0"

REFLECTED CEILING PLAN LEGEND

CEILING TYPE — A — 8' - 0" — CEILING HEIGHT

SYMBOL	DESCRIPTION
	2' x 2' ACOUSTICAL CEILING PANELS
	TYPE "APC1": TYPICAL PANELS - HIGH NRC
	TYPE "APC2": TYPICAL PANELS - IMPERVIOUS
	TYPE "APC3": TYPICAL PANELS - LOW NRC
	GYPSUM WALL BOARD CEILING
	TYPE "F": TYPICAL CEILING SYSTEM, PAINTED
	TYPE "G": TYPICAL CEILING SYSTEM, EPOXY PAINTED
	ACOUSTICAL DECKING
	TYPE "H": TYPICAL CEILING SYSTEM, PAINTED
	EXTERIOR VENTED METAL SOFFIT PANEL
	TYPE "J": TYPICAL SYSTEM
	EXPOSED INSUALTION - ON UNDERSIDE OF STRUCTURE
	WHERE INSUALTION IS EXPOSED - FOR ADDITIONAL DATA SEE SECTION DETAILS (OPEN CEILING CTE ROOMS, LOCKER ROOMS, WEIGHT ROOM, WRESTLING ROOM)
	IF A COLOR IS SELECTABLE - COLOR TO BE SELECTED FROM STANDARD LINE
ES1	EXPOSED STRUCTURE
	TYPE "ES1": PAINTED WITH DRYFOG, REFER TO INTERIOR FINISH SCHEDULE FOR COLOR
	TYPE "ES2": PAINTED WITH DRYFOG, REFER TO INTERIOR FINISH SCHEDULE FOR COLOR
	TYPE "ES3": UNPAINTED
	EXTERIOR EMERGENCY LIGHT
	LED EXIT SIGN
	EMERGENCY LIGHT
	DOWNLIGHT - SEE ELECTRICAL
	WALL SCONCE - SEE ELECTRICAL
	GYM LIGHTING - SEE ELECTRICAL
	4' LED SUSPENDED LIGHT - SEE ELECTRICAL
	2X2 LAY-IN - LED- SEE ELECTRICAL
	2X4 LAY-IN LED - SEE ELECTRICAL
	LARGE WALL SCONCE - UP/DOWN - SEE ELECTRICAL
	RING LIGHT - UP/DOWN - COORDINATE WITH COLUMNS SEE ELECTRICAL
	STRING LIGHT FIXTURE - SEE ELECTRICAL
	DIFFUSER - SEE ELECTRICAL
	RETURN - SEE ELECTRICAL
	DIFFUSER - SEE ELECTRICAL
	CAMERA LOCATION - SEE TECHNOLOGY
SD	SMOKE DETECTOR (SHALL BE 3' - 0" MIN FROM ANY AIR SUPPLY/RETURN) - SEE ELECTRICAL
HD	HEAT DETECTOR (SHALL BE 3' - 0" MIN FROM ANY AIR SUPPLY/RETURN) - SEE ELECTRICAL
S	ADA COMPLIANT FIRE ALARM STROBE LIGHT - SEE ELECTRICAL
F	ADA COMPLIANT FIRE ALARM STROBE LIGHT - SEE ELECTRICAL
W	DATA OUTLET (WIRELESS ROUTER LOCATION IS ABOVE CEILING) - SEE ELECTRICAL
OC	OCCUPANCY SENSOR - SEE ELECTRICAL
	POWER AND DATA - SEE ELECTRICAL
ES	EXPOSED STRUCTURE - REFER TO FINISH LEGEND FOR MORE INFORMATION

RCP GENERAL NOTES:

1. REFER TO ELECTRICAL SHEETS FOR LIGHT FIXTURE LOCATIONS, TYPES AND ADDITIONAL INFORMATION
2. COORDINATE LOCATION OF ACCESS PANELS WITH PLUMBING CONTRACTOR
3. ALL EXPOSED STRUCTURE, PIPING, DUCT WORK, ELECTRICAL DEVICES, ETC. IN AREAS INDICATED AS EXPOSED STRUCTURE OR TYPE "H" TO BE PAINTED - SEE FINISH PLANS
4. LIGHTS IN MECHANICAL CLOSETS TO BE INSTALLED IN COORDINATION WITH MECHANICAL CONTRACTOR. VERIFY ALL LOCATIONS AND MOUNTING HEIGHTS.
5. MOUNT EXTERIOR WALL-MOUNTED FIXTURES AT 9'-0" AFF, UNO. REFER TO A-400 SERIES FOR ALL OTHER WALL-MOUNTED LIGHT FIXTURE PLACEMENT INFORMATION.

...Becoming the Leading Designer of High Performance Facilities in the Nation with a Specialty in Alternative Delivery Methods

333 Fayetteville St, Ste 225
Raleigh, NC 27601
P: 919.573.6350
F: 919.573.6355
www.sfla.biz

sfl+a ARCHITECTS

SFL+A ARCHITECTS, P.A. — CERT. NO. 50676 — NORTH CAROLINA — RALEIGH

PROFESSIONAL ENGINEER — SEAL 049111 — 6.12.24 — ELECTRONICALLY SEALED

CONSTRUCTION DOCUMENTS

PAMLICO COUNTY
PAMLICO 6-12 SCHOOL
601 Main Street, Bayboro, NC , 28515

ENERGY STAR PARTNER

No.	Date	Description

ISSUE DATE:	06/12/24
PROJECT #:	2205
DRAWN BY:	MK
CHECKED BY:	MK

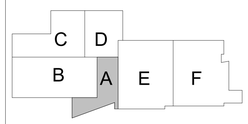

REFLECTED CEILING PLAN -LEVEL 01 -AREA A

A-121A

ADA AND LEGAL DISCLAIMER: This document is intended to comply with the requirements of the Americans with Disabilities Act (ADA). However architects and engineers are not licensed to interpret laws or give advice concerning laws. The owner should have this document reviewed by his attorney to determine if it complies with ADA and other laws.

6/24/2024 3:33:58 PM Autodesk Docs://Pamlico High School 6-12/2205 - Pamlico HS - ARCH.rvt

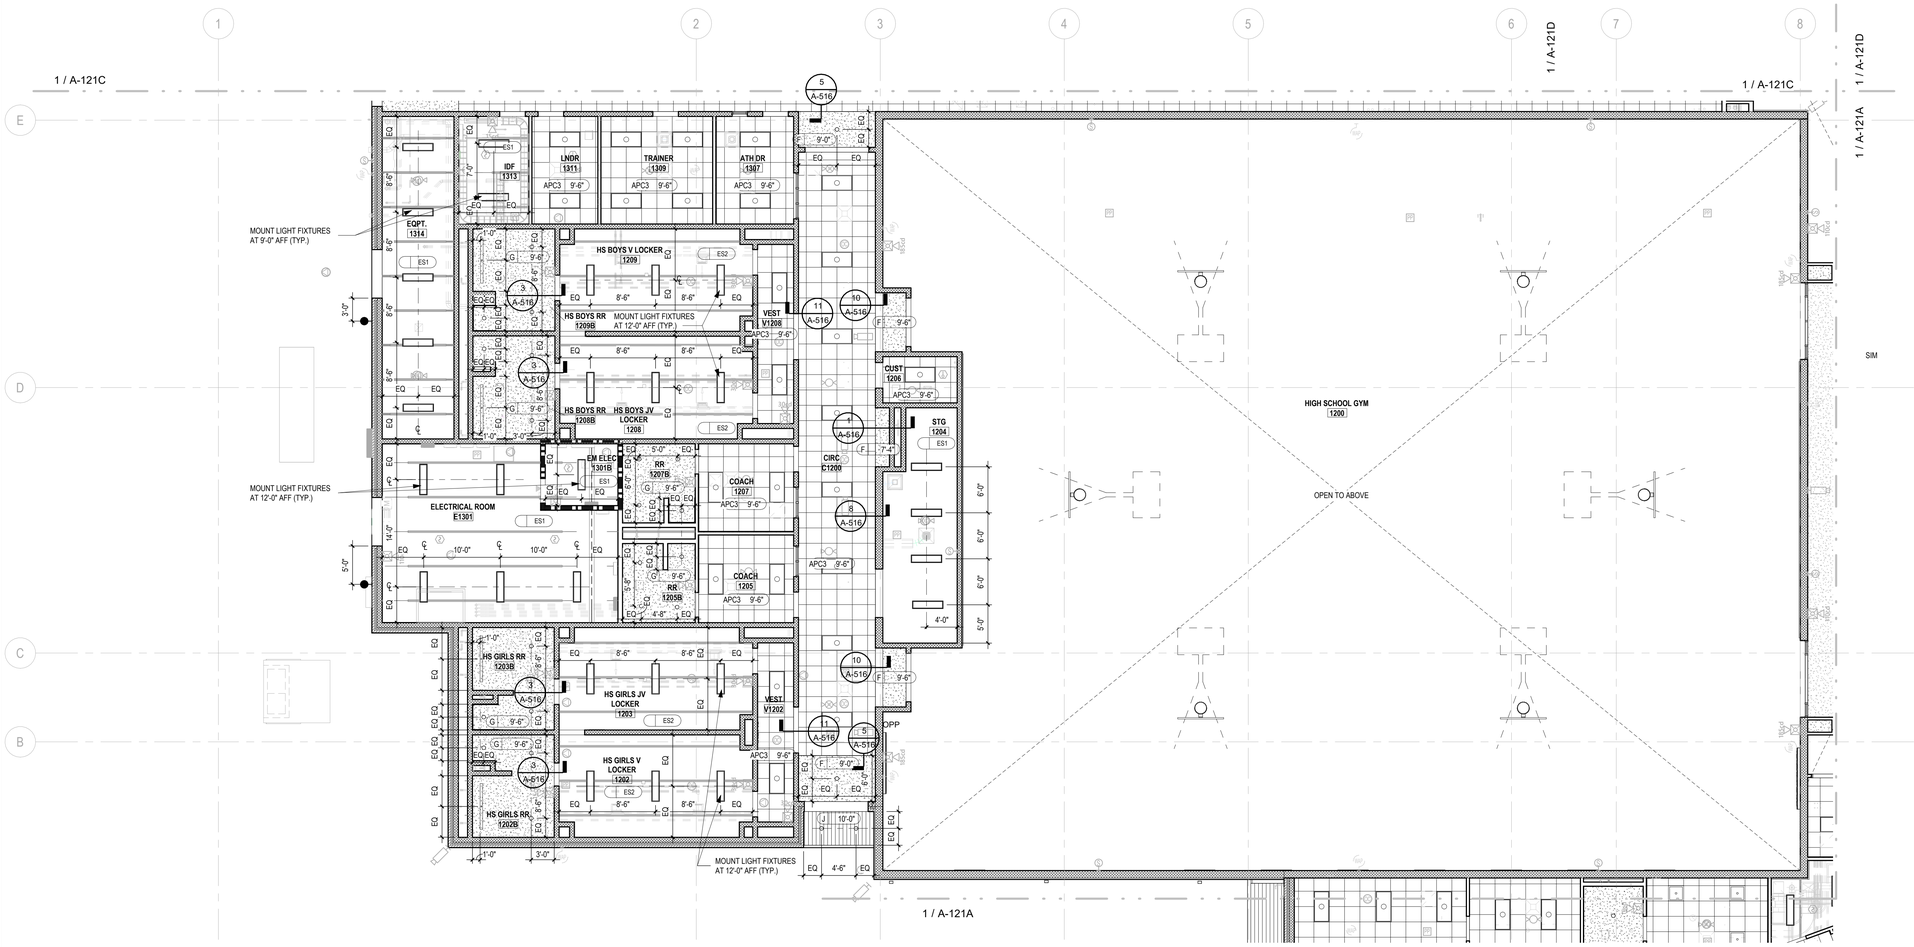

1 A-121B **FIRST FLOOR RCP AREA B**
SCALE: 1/8" = 1'-0"

REFLECTED CEILING PLAN LEGEND

CEILING TYPE — A | 8' - 0" — CEILING HEIGHT

SYMBOL	DESCRIPTION
	2' x 2' ACOUSTICAL CEILING PANELS
	TYPE "APC1": TYPICAL PANELS - HIGH NRC
	TYPE "APC2": TYPICAL PANELS - IMPERVIOUS
	TYPE "APC3": TYPICAL PANELS - LOW NRC
	GYPSUM WALL BOARD CEILING
	TYPE "F": TYPICAL CEILING SYSTEM, PAINTED
	TYPE "G": TYPICAL CEILING SYSTEM, EPOXY PAINTED
	ACOUSTICAL DECKING
	TYPE "H": TYPICAL CEILING SYSTEM, PAINTED
	EXTERIOR VENTED METAL SOFFIT PANEL
	TYPE "J": TYPICAL SYSTEM
	EXPOSED INSUALTION - ON UNDERSIDE OF STRUCTURE
	WHERE INSUALTION IS EXPOSED - FOR ADDITIONAL DATA SEE SECTION DETAILS (OPEN CEILING CTE ROOMS, LOCKER ROOMS, WEIGHT ROOM, WRESTLING ROOM)
	IF A COLOR IS SELECTABLE - COLOR TO BE SELECTED FROM STANDARD LINE
ES1	EXPOSED STRUCTURE
	TYPE "ES1": PAINTED WITH DRYFOG, REFER TO INTERIOR FINISH SCHEDULE FOR COLOR
	TYPE "ES2": PAINTED WITH DRYFOG, REFER TO INTERIOR FINISH SCHEDULE FOR COLOR
	TYPE "ES3": UNPAINTED
	EXTERIOR EMERGENCY LIGHT
	LED EXIT SIGN
	EMERGENCY LIGHT
	DOWNLIGHT - SEE ELECTRICAL
	WALL SCONCE - SEE ELECTRICAL
	GYM LIGHTING - SEE ELECTRICAL
	4' LED SUSPENDED LIGHT - SEE ELECTRICAL
	2X2 LAY-IN LED- SEE ELECTRICAL
	2X4 LAY-IN LED - SEE ELECTRICAL
	LARGE WALL SCONCE - UP/DOWN - SEE ELECTRICAL
	RING LIGHT - UP/DOWN - COORDINATE WITH COLUMNS SEE ELECTRICAL
	STRING LIGHT FIXTURE - SEE ELECTRICAL
	DIFFUSER - SEE ELECTRICAL
	RETURN - SEE ELECTRICAL
	DIFFUSER - SEE ELECTRICAL
	CAMERA LOCATION - SEE TECHNOLOGY
SD	SMOKE DETECTOR (SHALL BE 3' - 0" MIN FROM ANY AIR SUPPLY/RETURN) - SEE ELECTRICAL
HD	HEAT DETECTOR (SHALL BE 3' - 0" MIN FROM ANY AIR SUPPLY/RETURN) - SEE ELECTRICAL
S	ADA COMPLIANT FIRE ALARM STROBE LIGHT - SEE ELECTRICAL
F	ADA COMPLIANT FIRE ALARM STROBE LIGHT - SEE ELECTRICAL
W	DATA OUTLET (WIRELESS ROUTER LOCATION IS ABOVE CEILING) - SEE ELECTRICAL
OC	OCCUPANCY SENSOR - SEE ELECTRICAL
	POWER AND DATA - SEE ELECTRICAL
ES	EXPOSED STRUCTURE - REFER TO FINISH LEGEND FOR MORE INFORMATION

RCP GENERAL NOTES:

1. REFER TO ELECTRICAL SHEETS FOR LIGHT FIXTURE LOCATIONS, TYPES AND ADDITIONAL INFORMATION
2. COORDINATE LOCATION OF ACCESS PANELS WITH PLUMBING CONTRACTOR
3. ALL EXPOSED STRUCTURE, PIPING, DUCT WORK, ELECTRICAL DEVICES, ETC. IN AREAS INDICATED AS EXPOSED STRUCTURE OR TYPE "H" TO BE PAINTED - SEE FINISH PLANS
4. LIGHTS IN MECHANICAL CLOSETS TO BE INSTALLED IN COORDINATION WITH MECHANICAL CONTRACTOR. VERIFY ALL LOCATIONS AND MOUNTING HEIGHTS.
5. MOUNT EXTERIOR WALL-MOUNTED FIXTURES AT 9'-0" AFF, UNO. REFER TO A-400 SERIES FOR ALL OTHER WALL-MOUNTED LIGHT FIXTURE PLACEMENT INFORMATION.

...Becoming the Leading Designer of High Performance Facilities in the Nation with a Specialty in Alternative Delivery Methods

333 Fayetteville St, Ste 225
Raleigh, NC 27601
P: 919.573.6350
F: 919.573.6355
www.sfla.biz

sfl+a ARCHITECTS

SFL+A ARCHITECTS P.A. CERT. NO. 50676 NORTH CAROLINA RALEIGH

PROFESSIONAL ENGINEER SEAL 049111 REGISTERED 6.12.24 ELECTRICAL

CONSTRUCTION DOCUMENTS

PAMLICO COUNTY
PAMLICO 6-12 SCHOOL
601 Main Street, Bayboro, NC , 28515

ENERGY STAR PARTNER

No.	Date	Description

ISSUE DATE: 06/12/24
PROJECT #: 2205
DRAWN BY: MK
CHECKED BY: MK

REFLECTED CEILING PLAN -LEVEL 01 -AREA B

A-121B

C D B A E F N

ADA AND LEGAL DISCLAIMER: This document is intended to comply with the requirements of the Americans with Disabilities Act (ADA). However architects and engineers are not licensed to interpret laws or give advice concerning laws. The owner should have this document reviewed by his attorney to determine if it complies with ADA and other laws.

6/24/2024 3:34:07 PM Autodesk Docs://Pamlico High School 6-12/2205 - Pamlico HS - ARCH.rvt

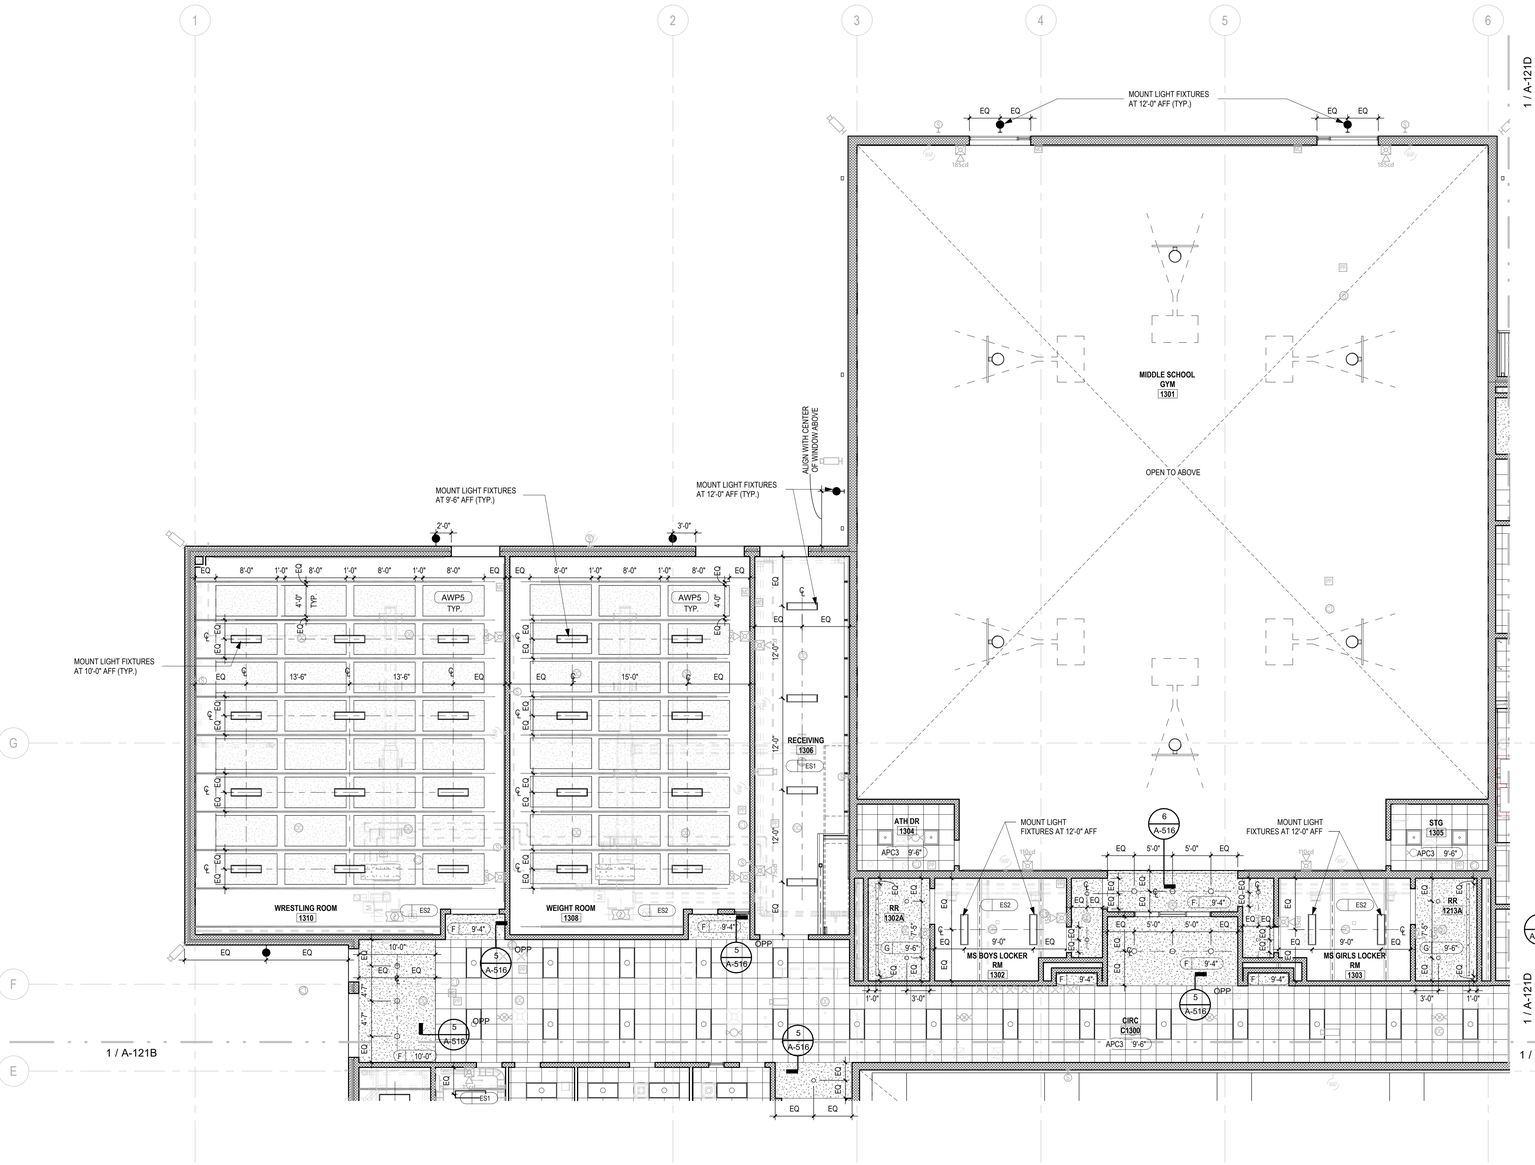

1 A-121C **FIRST FLOOR RCP AREA C**
SCALE: 1/8" = 1'-0"

REFLECTED CEILING PLAN LEGEND

CEILING TYPE — A | 8' - 0" — CEILING HEIGHT

SYMBOL	DESCRIPTION
	2' x 2' ACOUSTICAL CEILING PANELS
	TYPE "APC1": TYPICAL PANELS - HIGH NRC
	TYPE "APC2": TYPICAL PANELS - IMPERVIOUS
	TYPE "APC3": TYPICAL PANELS - LOW NRC
	GYPSUM WALL BOARD CEILING
	TYPE "F": TYPICAL CEILING SYSTEM, PAINTED
	TYPE "G": TYPICAL CEILING SYSTEM, EPOXY PAINTED
	ACOUSTICAL DECKING
	TYPE "H": TYPICAL CEILING SYSTEM, PAINTED
	EXTERIOR VENTED METAL SOFFIT PANEL
	TYPE "J": TYPICAL SYSTEM
	EXPOSED INSUALTION - ON UNDERSIDE OF STRUCTURE
	WHERE INSUALTION IS EXPOSED - FOR ADDITIONAL DATA SEE SECTION DETAILS (OPEN CEILING CTE ROOMS, LOCKER ROOMS, WEIGHT ROOM, WRESTLING ROOM)
	IF A COLOR IS SELECTABLE - COLOR TO BE SELECTED FROM STANDARD LINE
ES1	EXPOSED STRUCTURE
	TYPE "ES1": PAINTED WITH DRYFOG, REFER TO INTERIOR FINISH SCHEDULE FOR COLOR
	TYPE "ES2": PAINTED WITH DRYFOG, REFER TO INTERIOR FINISH SCHEDULE FOR COLOR
	TYPE "ES3": UNPAINTED
	EXTERIOR EMERGENCY LIGHT
	LED EXIT SIGN
	EMERGENCY LIGHT
	DOWNLIGHT - SEE ELECTRICAL
	WALL SCONCE - SEE ELECTRICAL
	GYM LIGHTING - SEE ELECTRICAL
	4' LED SUSPENDED LIGHT - SEE ELECTRICAL
	2X2 LAY-IN - LED- SEE ELECTRICAL
	2X4 LAY-IN LED - SEE ELECTRICAL
	LARGE WALL SCONCE - UP/DOWN - SEE ELECTRICAL
	RING LIGHT - UP/DOWN - COORDINATE WITH COLUMNS SEE ELECTRICAL
	STRING LIGHT FIXTURE - SEE ELECTRICAL
	DIFFUSER - SEE ELECTRICAL
	RETURN - SEE ELECTRICAL
	DIFFUSER - SEE ELECTRICAL
	CAMERA LOCATION - SEE TECHNOLOGY
SD	SMOKE DETECTOR (SHALL BE 3' - 0" MIN FROM ANY AIR SUPPLY/RETURN) - SEE ELECTRICAL
HD	HEAT DETECTOR (SHALL BE 3' - 0" MIN FROM ANY AIR SUPPLY/RETURN) - SEE ELECTRICAL
S	ADA COMPLIANT FIRE ALARM STROBE LIGHT - SEE ELECTRICAL
F	ADA COMPLIANT FIRE ALARM STROBE LIGHT - SEE ELECTRICAL
W	DATA OUTLET (WIRELESS ROUTER LOCATION IS ABOVE CEILING) - SEE ELECTRICAL
OC	OCCUPANCY SENSOR - SEE ELECTRICAL
D	POWER AND DATA - SEE ELECTRICAL
ES	EXPOSED STRUCTURE - REFER TO FINISH LEGEND FOR MORE INFORMATION

RCP GENERAL NOTES:

1. REFER TO ELECTRICAL SHEETS FOR LIGHT FIXTURE LOCATIONS, TYPES AND ADDITIONAL INFORMATION
2. COORDINATE LOCATION OF ACCESS PANELS WITH PLUMBING CONTRACTOR
3. ALL EXPOSED STRUCTURE, PIPING, DUCT WORK, ELECTRICAL DEVICES, ETC. IN AREAS INDICATED AS EXPOSED STRUCTURE OR TYPE "H" TO BE PAINTED - SEE FINISH PLANS
4. LIGHTS IN MECHANICAL CLOSETS TO BE INSTALLED IN COORDINATION WITH MECHANICAL CONTRACTOR. VERIFY ALL LOCATIONS AND MOUNTING HEIGHTS.
5. MOUNT EXTERIOR WALL-MOUNTED FIXTURES AT 9'-0" AFF, UNO. REFER TO A-400 SERIES FOR ALL OTHER WALL-MOUNTED LIGHT FIXTURE PLACEMENT INFORMATION.

...Becoming the Leading Designer of High Performance Facilities in the Nation with a Specialty in Alternative Delivery Methods

333 Fayetteville St, Ste 225
Raleigh, NC 27601
P: 919.573.6350
F: 919.573.6355
www.sfla.biz

sfl+a ARCHITECTS

CONSTRUCTION DOCUMENTS

PAMLICO COUNTY
PAMLICO 6-12 SCHOOL
601 Main Street, Bayboro, NC , 28515

ENERGY STAR PARTNER

No.	Date	Description
ISSUE DATE:		06/12/24
PROJECT #:		2205
DRAWN BY:		MK
CHECKED BY:		MK

C D B A E F

N

REFLECTED CEILING PLAN -LEVEL 01 -AREA C

A-121C

ADA AND LEGAL DISCLAIMER: This document is intended to comply with the requirements of the Americans with Disabilities Act (ADA). However architects and engineers are not licensed to interpret laws or give advice concerning laws. The owner should have this document reviewed by his attorney to determine if it complies with ADA and other laws.

6/24/2024 3:34:15 PM Autodesk Docs://Pamlico High School 6-12/2205 - Pamlico HS - ARCH.rvt

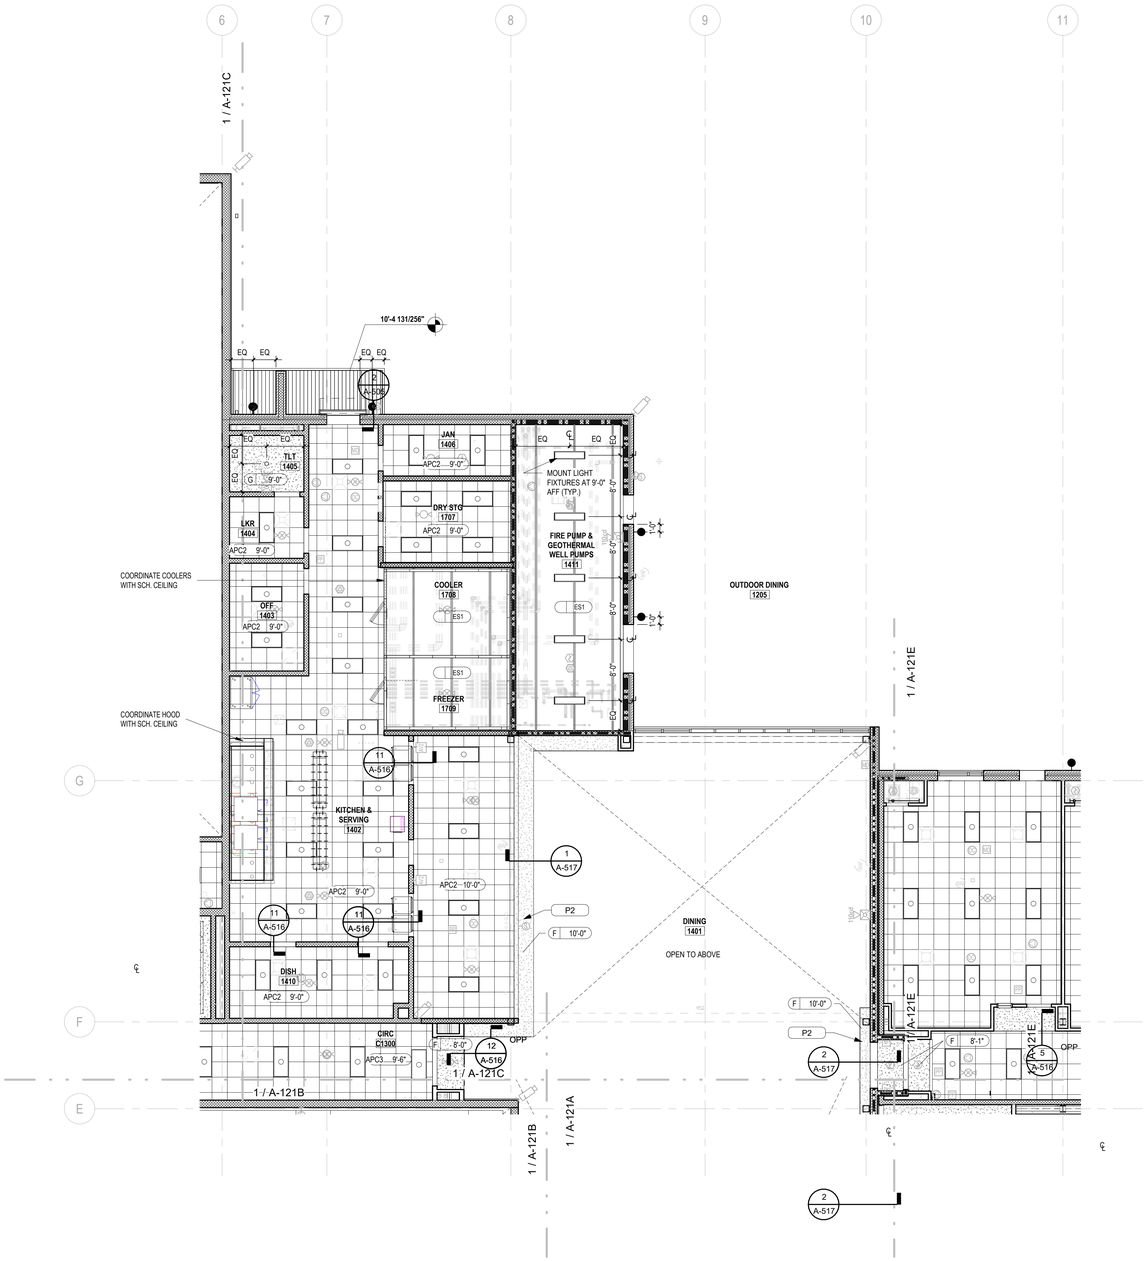

1 A-121D **FIRST FLOOR RCP AREA D**

SCALE: 1/8" = 1'-0"

REFLECTED CEILING PLAN LEGEND

CEILING TYPE — A | 8' - 0" — CEILING HEIGHT

SYMBOL	DESCRIPTION
	2' x 2' ACOUSTICAL CEILING PANELS
	TYPE "APC1": TYPICAL PANELS - HIGH NRC
	TYPE "APC2": TYPICAL PANELS - IMPERVIOUS
	TYPE "APC3": TYPICAL PANELS - LOW NRC
	GYPSUM WALL BOARD CEILING
	TYPE "F": TYPICAL CEILING SYSTEM, PAINTED
	TYPE "G": TYPICAL CEILING SYSTEM, EPOXY PAINTED
	ACOUSTICAL DECKING
	TYPE "H": TYPICAL CEILING SYSTEM, PAINTED
	EXTERIOR VENTED METAL SOFFIT PANEL
	TYPE "J": TYPICAL SYSTEM
	EXPOSED INSUALTION - ON UNDERSIDE OF STRUCTURE
	WHERE INSUALTION IS EXPOSED - FOR ADDITIONAL DATA SEE SECTION DETAILS (OPEN CEILING CTE ROOMS, LOCKER ROOMS, WEIGHT ROOM, WRESTLING ROOM)
	IF A COLOR IS SELECTABLE - COLOR TO BE SELECTED FROM STANDARD LINE
ES1	EXPOSED STRUCTURE
	TYPE "ES1": PAINTED WITH DRYFOG, REFER TO INTERIOR FINISH SCHEDULE FOR COLOR
	TYPE "ES2": PAINTED WITH DRYFOG, REFER TO INTERIOR FINISH SCHEDULE FOR COLOR
	TYPE "ES3": UNPAINTED
	EXTERIOR EMERGENCY LIGHT
	LED EXIT SIGN
	EMERGENCY LIGHT
	DOWNLIGHT - SEE ELECTRICAL
	WALL SCONCE - SEE ELECTRICAL
	GYM LIGHTING - SEE ELECTRICAL
	4' LED SUSPENDED LIGHT - SEE ELECTRICAL
	2X2 LAY-IN - LED- SEE ELECTRICAL
	2X4 LAY-IN LED - SEE ELECTRICAL
	LARGE WALL SCONCE - UP/DOWN - SEE ELECTRICAL
	RING LIGHT - UP/DOWN - COORDINATE WITH COLUMNS SEE ELECTRICAL
	STRING LIGHT FIXTURE - SEE ELECTRICAL
	DIFFUSER - SEE ELECTRICAL
	RETURN - SEE ELECTRICAL
	DIFFUSER - SEE ELECTRICAL
	CAMERA LOCATION - SEE TECHNOLOGY
SD	SMOKE DETECTOR (SHALL BE 3' - 0" MIN FROM ANY AIR SUPPLY/RETURN) - SEE ELECTRICAL
HD	HEAT DETECTOR (SHALL BE 3' - 0" MIN FROM ANY AIR SUPPLY/RETURN) - SEE ELECTRICAL
S	ADA COMPLIANT FIRE ALARM STROBE LIGHT - SEE ELECTRICAL
F	ADA COMPLIANT FIRE ALARM STROBE LIGHT - SEE ELECTRICAL
W	DATA OUTLET (WIRELESS ROUTER LOCATION IS ABOVE CEILING) - SEE ELECTRICAL
OC	OCCUPANCY SENSOR - SEE ELECTRICAL
	POWER AND DATA - SEE ELECTRICAL
ES	EXPOSED STRUCTURE - REFER TO FINISH LEGEND FOR MORE INFORMATION

RCP GENERAL NOTES:

1. REFER TO ELECTRICAL SHEETS FOR LIGHT FIXTURE LOCATIONS, TYPES AND ADDITIONAL INFORMATION
2. COORDINATE LOCATION OF ACCESS PANELS WITH PLUMBING CONTRACTOR
3. ALL EXPOSED STRUCTURE, PIPING, DUCT WORK, ELECTRICAL DEVICES, ETC. IN AREAS INDICATED AS EXPOSED STRUCTURE OR TYPE "H" TO BE PAINTED - SEE FINISH PLANS
4. LIGHTS IN MECHANICAL CLOSETS TO BE INSTALLED IN COORDINATION WITH MECHANICAL CONTRACTOR. VERIFY ALL LOCATIONS AND MOUNTING HEIGHTS.
5. MOUNT EXTERIOR WALL-MOUNTED FIXTURES AT 9'-0" AFF, UNO. REFER TO A-400 SERIES FOR ALL OTHER WALL-MOUNTED LIGHT FIXTURE PLACEMENT INFORMATION.

...Becoming the Leading Designer of High Performance Facilities in the Nation with a Specialty in Alternative Delivery Methods

333 Fayetteville St, Ste 225
Raleigh, NC 27601
P: 919.573.6350
F: 919.573.6355
www.sfla.biz

sfl+a ARCHITECTS

SFL+A ARCHITECTS, P.A. — CERT. NO. 50676 — NORTH CAROLINA — RALEIGH

LICENSED LANDSCAPE ARCHITECT — 6.12.24 — FAYETTEVILLE

CONSTRUCTION DOCUMENTS

PAMLICO COUNTY
PAMLICO 6-12 SCHOOL
601 Main Street, Bayboro, NC , 28515

ENERGY STAR PARTNER

No.	Date	Description
ISSUE DATE:		06/12/24
PROJECT #:		2205
DRAWN BY:		MK
CHECKED BY:		MK

REFLECTED CEILING PLAN -LEVEL 01 -AREA D

C D B A E F

N

A-121D

ADA AND LEGAL DISCLAIMER: This document is intended to comply with the requirements of the Americans with Disabilities Act (ADA). However architects and engineers are not licensed to interpret laws or give advice concerning laws. The owner should have this document reviewed by his attorney to determine if it complies with ADA and other laws.

6/24/2024 3:34:26 PM Autodesk Docs://Pamlico High School 6-12/2205 - Pamlico HS - ARCH.rvt

1 / A-121E

FIRST FLOOR RCP AREA E

SCALE: 1/8" = 1'-0"

REFLECTED CEILING PLAN LEGEND

CEILING TYPE — A | 8' - 0" — CEILING HEIGHT

SYMBOL	DESCRIPTION
	2' x 2' ACOUSTICAL CEILING PANELS
	TYPE "APC1": TYPICAL PANELS - HIGH NRC
	TYPE "APC2": TYPICAL PANELS - IMPERVIOUS
	TYPE "APC3": TYPICAL PANELS - LOW NRC
	GYPSUM WALL BOARD CEILING
	TYPE "F": TYPICAL CEILING SYSTEM, PAINTED
	TYPE "G": TYPICAL CEILING SYSTEM, EPOXY PAINTED
	ACOUSTICAL DECKING
	TYPE "H": TYPICAL CEILING SYSTEM, PAINTED
	EXTERIOR VENTED METAL SOFFIT PANEL
	TYPE "J": TYPICAL SYSTEM
	EXPOSED INSUALTION - ON UNDERSIDE OF STRUCTURE
	WHERE INSUALTION IS EXPOSED - FOR ADDITIONAL DATA SEE SECTION DETAILS (OPEN CEILING CTE ROOMS, LOCKER ROOMS, WEIGHT ROOM, WRESTLING ROOM)
	IF A COLOR IS SELECTABLE - COLOR TO BE SELECTED FROM STANDARD LINE
ES1	EXPOSED STRUCTURE
	TYPE "ES1": PAINTED WITH DRYFOG, REFER TO INTERIOR FINISH SCHEDULE FOR COLOR
	TYPE "ES2": PAINTED WITH DRYFOG, REFER TO INTERIOR FINISH SCHEDULE FOR COLOR
	TYPE "ES3": UNPAINTED
	EXTERIOR EMERGENCY LIGHT
	LED EXIT SIGN
	EMERGENCY LIGHT
	DOWNLIGHT - SEE ELECTRICAL
	WALL SCONCE - SEE ELECTRICAL
	GYM LIGHTING - SEE ELECTRICAL
	4' LED SUSPENDED LIGHT - SEE ELECTRICAL
	2X2 LAY-IN - LED- SEE ELECTRICAL
	2X4 LAY-IN LED - SEE ELECTRICAL
	LARGE WALL SCONCE - UP/DOWN - SEE ELECTRICAL
	RING LIGHT - UP/DOWN - COORDINATE WITH COLUMNS SEE ELECTRICAL
	STRING LIGHT FIXTURE - SEE ELECTRICAL
	DIFFUSER - SEE ELECTRICAL
	RETURN - SEE ELECTRICAL
	DIFFUSER - SEE ELECTRICAL
	CAMERA LOCATION - SEE TECHNOLOGY
SD	SMOKE DETECTOR (SHALL BE 3' - 0" MIN FROM ANY AIR SUPPLY/RETURN) - SEE ELECTRICAL
HD	HEAT DETECTOR (SHALL BE 3' - 0" MIN FROM ANY AIR SUPPLY/RETURN) - SEE ELECTRICAL
S	ADA COMPLIANT FIRE ALARM STROBE LIGHT - SEE ELECTRICAL
F	ADA COMPLIANT FIRE ALARM STROBE LIGHT - SEE ELECTRICAL
W	DATA OUTLET (WIRELESS ROUTER LOCATION IS ABOVE CEILING) - SEE ELECTRICAL
OC	OCCUPANCY SENSOR - SEE ELECTRICAL
	POWER AND DATA - SEE ELECTRICAL
ES	EXPOSED STRUCTURE - REFER TO FINISH LEGEND FOR MORE INFORMATION

RCP GENERAL NOTES:

1. REFER TO ELECTRICAL SHEETS FOR LIGHT FIXTURE LOCATIONS, TYPES AND ADDITIONAL INFORMATION
2. COORDINATE LOCATION OF ACCESS PANELS WITH PLUMBING CONTRACTOR
3. ALL EXPOSED STRUCTURE, PIPING, DUCT WORK, ELECTRICAL DEVICES, ETC. IN AREAS INDICATED AS EXPOSED STRUCTURE OR TYPE "H" TO BE PAINTED - SEE FINISH PLANS
4. LIGHTS IN MECHANICAL CLOSETS TO BE INSTALLED IN COORDINATION WITH MECHANICAL CONTRACTOR. VERIFY ALL LOCATIONS AND MOUNTING HEIGHTS.
5. MOUNT EXTERIOR WALL-MOUNTED FIXTURES AT 9'-0" AFF, UNO. REFER TO A-400 SERIES FOR ALL OTHER WALL-MOUNTED LIGHT FIXTURE PLACEMENT INFORMATION.

...Becoming the Leading Designer of High Performance Facilities in the Nation with a Specialty in Alternative Delivery Methods

333 Fayetteville St, Ste 225
Raleigh, NC 27601
P: 919.573.6350
F: 919.573.6355
www.sfla.biz

sfl+a ARCHITECTS

CONSTRUCTION DOCUMENTS

PAMLICO COUNTY
PAMLICO 6-12 SCHOOL

601 Main Street, Bayboro, NC , 28515

ENERGY STAR PARTNER

No.	Date	Description
ISSUE DATE:		06/12/24
PROJECT #:		2205
DRAWN BY:		MK
CHECKED BY:		MK

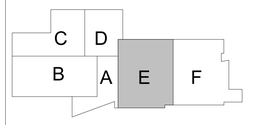

N

REFLECTED CEILING PLAN -LEVEL 01 -AREA E

A-121E

ADA AND LEGAL DISCLAIMER: This document is intended to comply with the requirements of the Americans with Disabilities Act (ADA). However architects and engineers are not licensed to interpret laws or give advice concerning laws. The owner should have this document reviewed by his attorney to determine if it complies with ADA and other laws.

6/24/2024 3:34:45 PM Autodesk Docs://Pamlico High School 6-12'2205 - Pamlico HS - ARCH.rvt

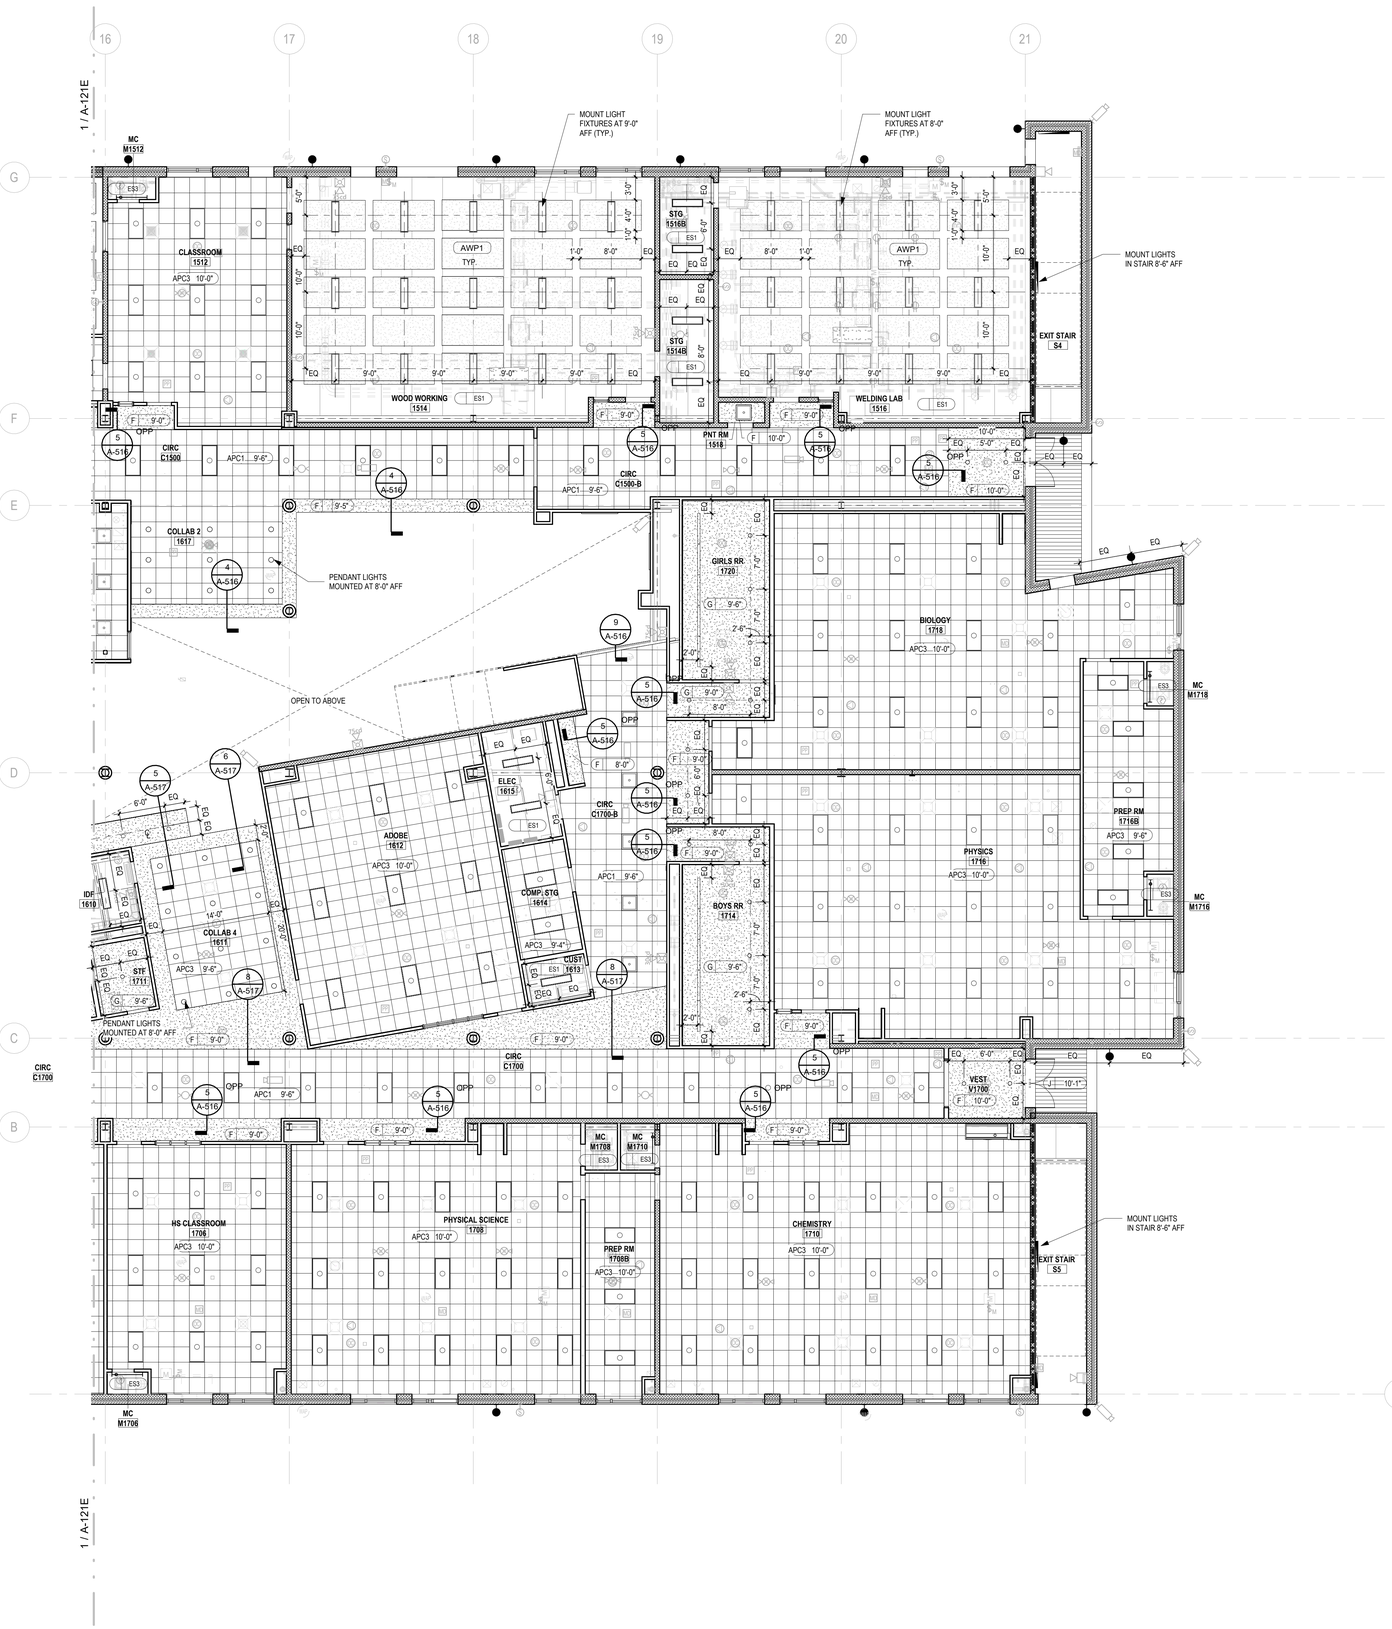

1 FIRST FLOOR RCP AREA F
A-121F
SCALE: 1/8" = 1'-0"

REFLECTED CEILING PLAN LEGEND

CEILING TYPE — A — 8' - 0" — CEILING HEIGHT

SYMBOL	DESCRIPTION
	2' x 2' ACOUSTICAL CEILING PANELS
	TYPE "APC1": TYPICAL PANELS - HIGH NRC
	TYPE "APC2": TYPICAL PANELS - IMPERVIOUS
	TYPE "APC3": TYPICAL PANELS - LOW NRC
	GYPSUM WALL BOARD CEILING
	TYPE "F": TYPICAL CEILING SYSTEM, PAINTED
	TYPE "G": TYPICAL CEILING SYSTEM, EPOXY PAINTED
	ACOUSTICAL DECKING
	TYPE "H": TYPICAL CEILING SYSTEM, PAINTED
	EXTERIOR VENTED METAL SOFFIT PANEL
	TYPE "J": TYPICAL SYSTEM
	EXPOSED INSUALTION - ON UNDERSIDE OF STRUCTURE
	WHERE INSUALTION IS EXPOSED - FOR ADDITIONAL DATA SEE SECTION DETAILS (OPEN CEILING CTE ROOMS, LOCKER ROOMS, WEIGHT ROOM, WRESTLING ROOM)
	IF A COLOR IS SELECTABLE - COLOR TO BE SELECTED FROM STANDARD LINE
ES1	EXPOSED STRUCTURE
	TYPE "ES1": PAINTED WITH DRYFOG, REFER TO INTERIOR FINISH SCHEDULE FOR COLOR
	TYPE "ES2": PAINTED WITH DRYFOG, REFER TO INTERIOR FINISH SCHEDULE FOR COLOR
	TYPE "ES3": UNPAINTED
	EXTERIOR EMERGENCY LIGHT
	LED EXIT SIGN
	EMERGENCY LIGHT
	DOWNLIGHT - SEE ELECTRICAL
	WALL SCONCE - SEE ELECTRICAL
	GYM LIGHTING - SEE ELECTRICAL
	4' LED SUSPENDED LIGHT - SEE ELECTRICAL
	2X2 LAY-IN - LED- SEE ELECTRICAL
	2X4 LAY-IN LED - SEE ELECTRICAL
	LARGE WALL SCONCE - UP/DOWN - SEE ELECTRICAL
	RING LIGHT - UP/DOWN - COORDINATE WITH COLUMNS SEE ELECTRICAL
	STRING LIGHT FIXTURE - SEE ELECTRICAL
	DIFFUSER - SEE ELECTRICAL
	RETURN - SEE ELECTRICAL
	DIFFUSER - SEE ELECTRICAL
	CAMERA LOCATION - SEE TECHNOLOGY
SD	SMOKE DETECTOR (SHALL BE 3' - 0" MIN FROM ANY AIR SUPPLY/RETURN) - SEE ELECTRICAL
HD	HEAT DETECTOR (SHALL BE 3' - 0" MIN FROM ANY AIR SUPPLY/RETURN) - SEE ELECTRICAL
S	ADA COMPLIANT FIRE ALARM STROBE LIGHT - SEE ELECTRICAL
F	ADA COMPLIANT FIRE ALARM STROBE LIGHT - SEE ELECTRICAL
W	DATA OUTLET (WIRELESS ROUTER LOCATION IS ABOVE CEILING) - SEE ELECTRICAL
OC	OCCUPANCY SENSOR - SEE ELECTRICAL
	POWER AND DATA - SEE ELECTRICAL
ES	EXPOSED STRUCTURE - REFER TO FINISH LEGEND FOR MORE INFORMATION

RCP GENERAL NOTES:

1. REFER TO ELECTRICAL SHEETS FOR LIGHT FIXTURE LOCATIONS, TYPES AND ADDITIONAL INFORMATION
2. COORDINATE LOCATION OF ACCESS PANELS WITH PLUMBING CONTRACTOR
3. ALL EXPOSED STRUCTURE, PIPING, DUCT WORK, ELECTRICAL DEVICES, ETC. IN AREAS INDICATED AS EXPOSED STRUCTURE OR TYPE "H" TO BE PAINTED - SEE FINISH PLANS
4. LIGHTS IN MECHANICAL CLOSETS TO BE INSTALLED IN COORDINATION WITH MECHANICAL CONTRACTOR. VERIFY ALL LOCATIONS AND MOUNTING HEIGHTS.
5. MOUNT EXTERIOR WALL-MOUNTED FIXTURES AT 9'-0" AFF, UNO. REFER TO A-400 SERIES FOR ALL OTHER WALL-MOUNTED LIGHT FIXTURE PLACEMENT INFORMATION.

...Becoming the Leading Designer of High Performance Facilities in the Nation with a Specialty in Alternative Delivery Methods

333 Fayetteville St, Ste 225
Raleigh, NC 27601
P: 919.573.6350
F: 919.573.6355
www.sfla.biz

sfl+a ARCHITECTS

CONSTRUCTION DOCUMENTS

PAMLICO COUNTY
PAMLICO 6-12 SCHOOL
601 Main Street, Bayboro, NC, 28515

ENERGY STAR PARTNER

No.	Date	Description
ISSUE DATE:		06/12/24
PROJECT #:		2205
DRAWN BY:		MK
CHECKED BY:		MK

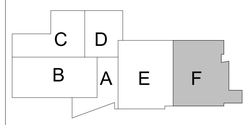

N

REFLECTED CEILING PLAN -LEVEL 01 -AREA F

A-121F

ADA AND LEGAL DISCLAIMER: This document is intended to comply with the requirements of the Americans with Disabilities Act (ADA). However architects and engineers are not licensed to interpret laws or give advice concerning laws. The owner should have this document reviewed by his attorney to determine if it complies with ADA and other laws.

6/24/2024 3:35:03 PM Autodesk Docs://Pamlico High School 6-12/2205 - Pamlico HS - ARCH.rvt

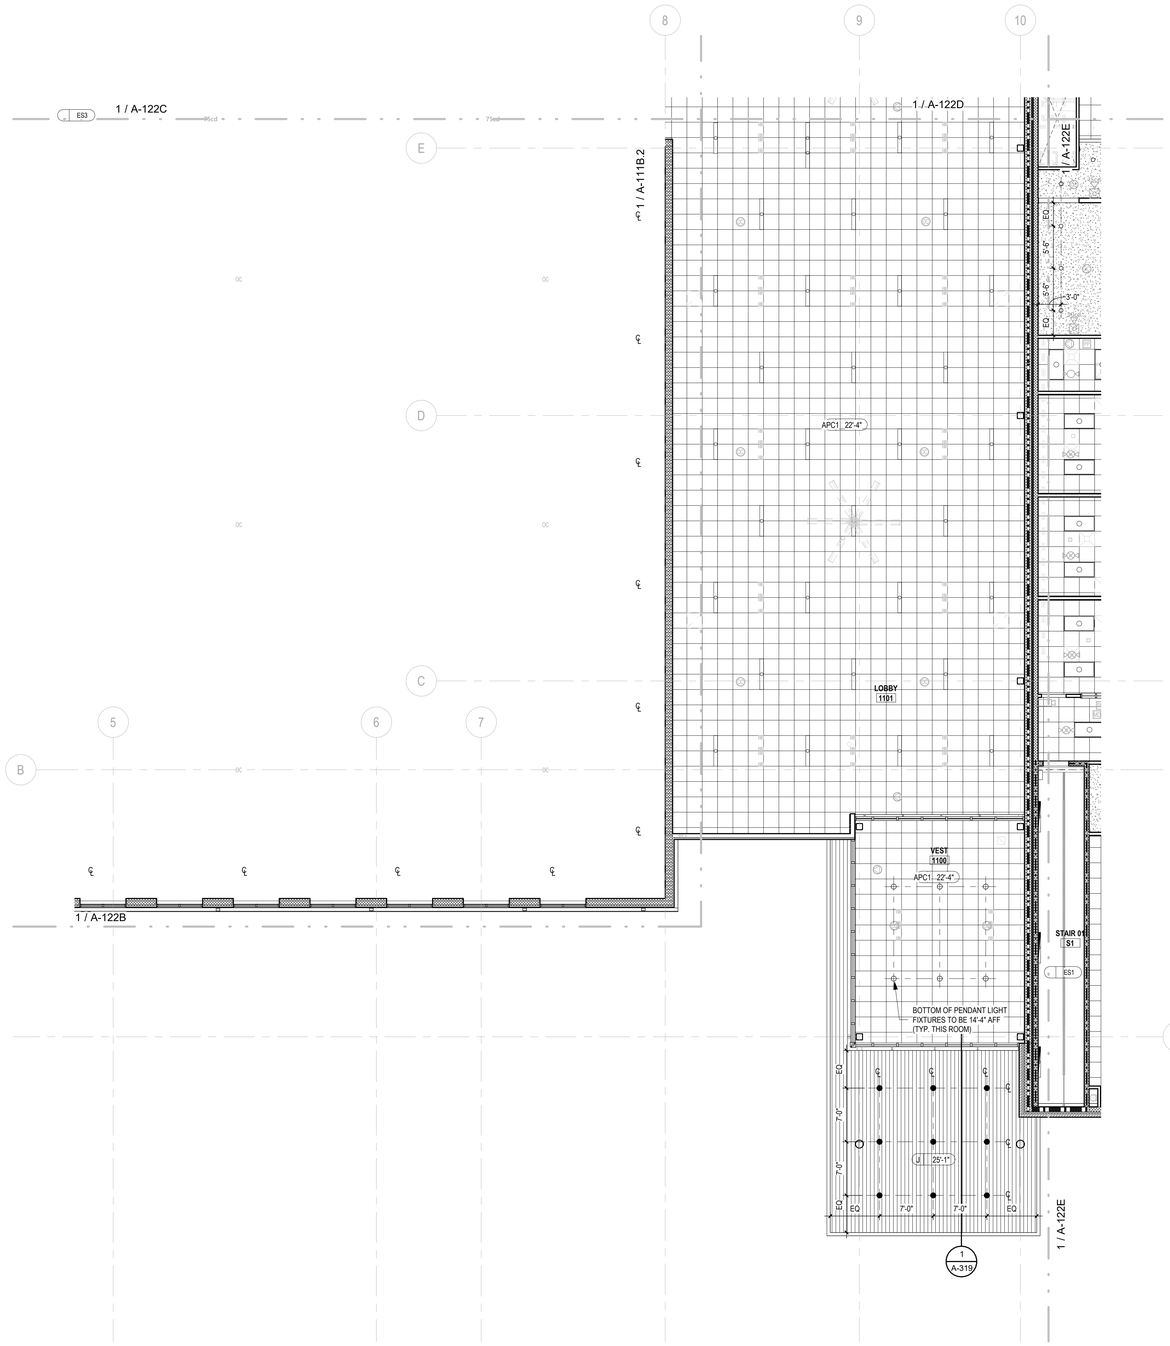

1 A-122A **SECOND FLOOR RCP AREA A**

SCALE: 1/8" = 1'-0"

REFLECTED CEILING PLAN LEGEND

CEILING TYPE — A — 8' - 0" — CEILING HEIGHT

SYMBOL	DESCRIPTION
	2' x 2' ACOUSTICAL CEILING PANELS
	TYPE "APC1": TYPICAL PANELS - HIGH NRC
	TYPE "APC2": TYPICAL PANELS - IMPERVIOUS
	TYPE "APC3": TYPICAL PANELS - LOW NRC
	GYPSUM WALL BOARD CEILING
	TYPE "F": TYPICAL CEILING SYSTEM, PAINTED
	TYPE "G": TYPICAL CEILING SYSTEM, EPOXY PAINTED
	ACOUSTICAL DECKING
	TYPE "H": TYPICAL CEILING SYSTEM, PAINTED
	EXTERIOR VENTED METAL SOFFIT PANEL
	TYPE "J": TYPICAL SYSTEM
	EXPOSED INSUALTION - ON UNDERSIDE OF STRUCTURE
	WHERE INSUALTION IS EXPOSED - FOR ADDITIONAL DATA SEE SECTION DETAILS (OPEN CEILING CTE ROOMS, LOCKER ROOMS, WEIGHT ROOM, WRESTLING ROOM)
	IF A COLOR IS SELECTABLE - COLOR TO BE SELECTED FROM STANDARD LINE
ES1	EXPOSED STRUCTURE
	TYPE "ES1": PAINTED WITH DRYFOG, REFER TO INTERIOR FINISH SCHEDULE FOR COLOR
	TYPE "ES2": PAINTED WITH DRYFOG, REFER TO INTERIOR FINISH SCHEDULE FOR COLOR
	TYPE "ES3": UNPAINTED
	EXTERIOR EMERGENCY LIGHT
	LED EXIT SIGN
	EMERGENCY LIGHT
	DOWNLIGHT - SEE ELECTRICAL
	WALL SCONCE - SEE ELECTRICAL
	GYM LIGHTING - SEE ELECTRICAL
	4' LED SUSPENDED LIGHT - SEE ELECTRICAL
	2X2 LAY-IN - LED- SEE ELECTRICAL
	2X4 LAY-IN LED - SEE ELECTRICAL
	LARGE WALL SCONCE - UP/DOWN - SEE ELECTRICAL
	RING LIGHT - UP/DOWN - COORDINATE WITH COLUMNS SEE ELECTRICAL
	STRING LIGHT FIXTURE - SEE ELECTRICAL
	DIFFUSER - SEE ELECTRICAL
	RETURN - SEE ELECTRICAL
	DIFFUSER - SEE ELECTRICAL
	CAMERA LOCATION - SEE TECHNOLOGY
SD	SMOKE DETECTOR (SHALL BE 3' - 0" MIN FROM ANY AIR SUPPLY/RETURN) - SEE ELECTRICAL
HD	HEAT DETECTOR (SHALL BE 3' - 0" MIN FROM ANY AIR SUPPLY/RETURN) - SEE ELECTRICAL
S	ADA COMPLIANT FIRE ALARM STROBE LIGHT - SEE ELECTRICAL
F	ADA COMPLIANT FIRE ALARM STROBE LIGHT - SEE ELECTRICAL
W	DATA OUTLET (WIRELESS ROUTER LOCATION IS ABOVE CEILING) - SEE ELECTRICAL
OC	OCCUPANCY SENSOR - SEE ELECTRICAL
	POWER AND DATA - SEE ELECTRICAL
ES	EXPOSED STRUCTURE - REFER TO FINISH LEGEND FOR MORE INFORMATION

RCP GENERAL NOTES:

1. REFER TO ELECTRICAL SHEETS FOR LIGHT FIXTURE LOCATIONS, TYPES AND ADDITIONAL INFORMATION
2. COORDINATE LOCATION OF ACCESS PANELS WITH PLUMBING CONTRACTOR
3. ALL EXPOSED STRUCTURE, PIPING, DUCT WORK, ELECTRICAL DEVICES, ETC. IN AREAS INDICATED AS EXPOSED STRUCTURE OR TYPE "H" TO BE PAINTED - SEE FINISH PLANS
4. LIGHTS IN MECHANICAL CLOSETS TO BE INSTALLED IN COORDINATION WITH MECHANICAL CONTRACTOR. VERIFY ALL LOCATIONS AND MOUNTING HEIGHTS.
5. MOUNT EXTERIOR WALL-MOUNTED FIXTURES AT 9'-0" AFF, UNO. REFER TO A-400 SERIES FOR ALL OTHER WALL-MOUNTED LIGHT FIXTURE PLACEMENT INFORMATION.

...Becoming the Leading Designer of High Performance Facilities in the Nation with a Specialty in Alternative Delivery Methods

333 Fayetteville St, Ste 225
Raleigh, NC 27601
P: 919.573.6350
F: 919.573.6355
www.sfla.biz

sfl+a ARCHITECTS

SFL+A ARCHITECTS, P.A. CERT. NO. 50676 NORTH CAROLINA RALEIGH

SFL+A LANDSCAPE ARCHITECTURE, P.A. CERT. NO. C-2965 NORTH CAROLINA FAYETTEVILLE

CONSTRUCTION DOCUMENTS

PAMLICO COUNTY
PAMLICO 6-12 SCHOOL

601 Main Street, Bayboro, NC , 28515

ENERGY STAR PARTNER

No.	Date	Description

ISSUE DATE: 06/12/24

PROJECT #: 2205
DRAWN BY: MK
CHECKED BY: MK

C D B A E F

N

REFLECTED CEILING PLAN -LEVEL 02 -AREA A

A-122A

ADA AND LEGAL DISCLAIMER: This document is intended to comply with the requirements of the Americans with Disabilities Act (ADA). However architects and engineers are not licensed to interpret laws or give advice concerning laws. The owner should have this document reviewed by his attorney to determine if it complies with ADA and other laws.

6/24/2024 3:35:11 PM Autodesk Docs://Pamlico High School 6-12/2205 - Pamlico HS - ARCH.rvt

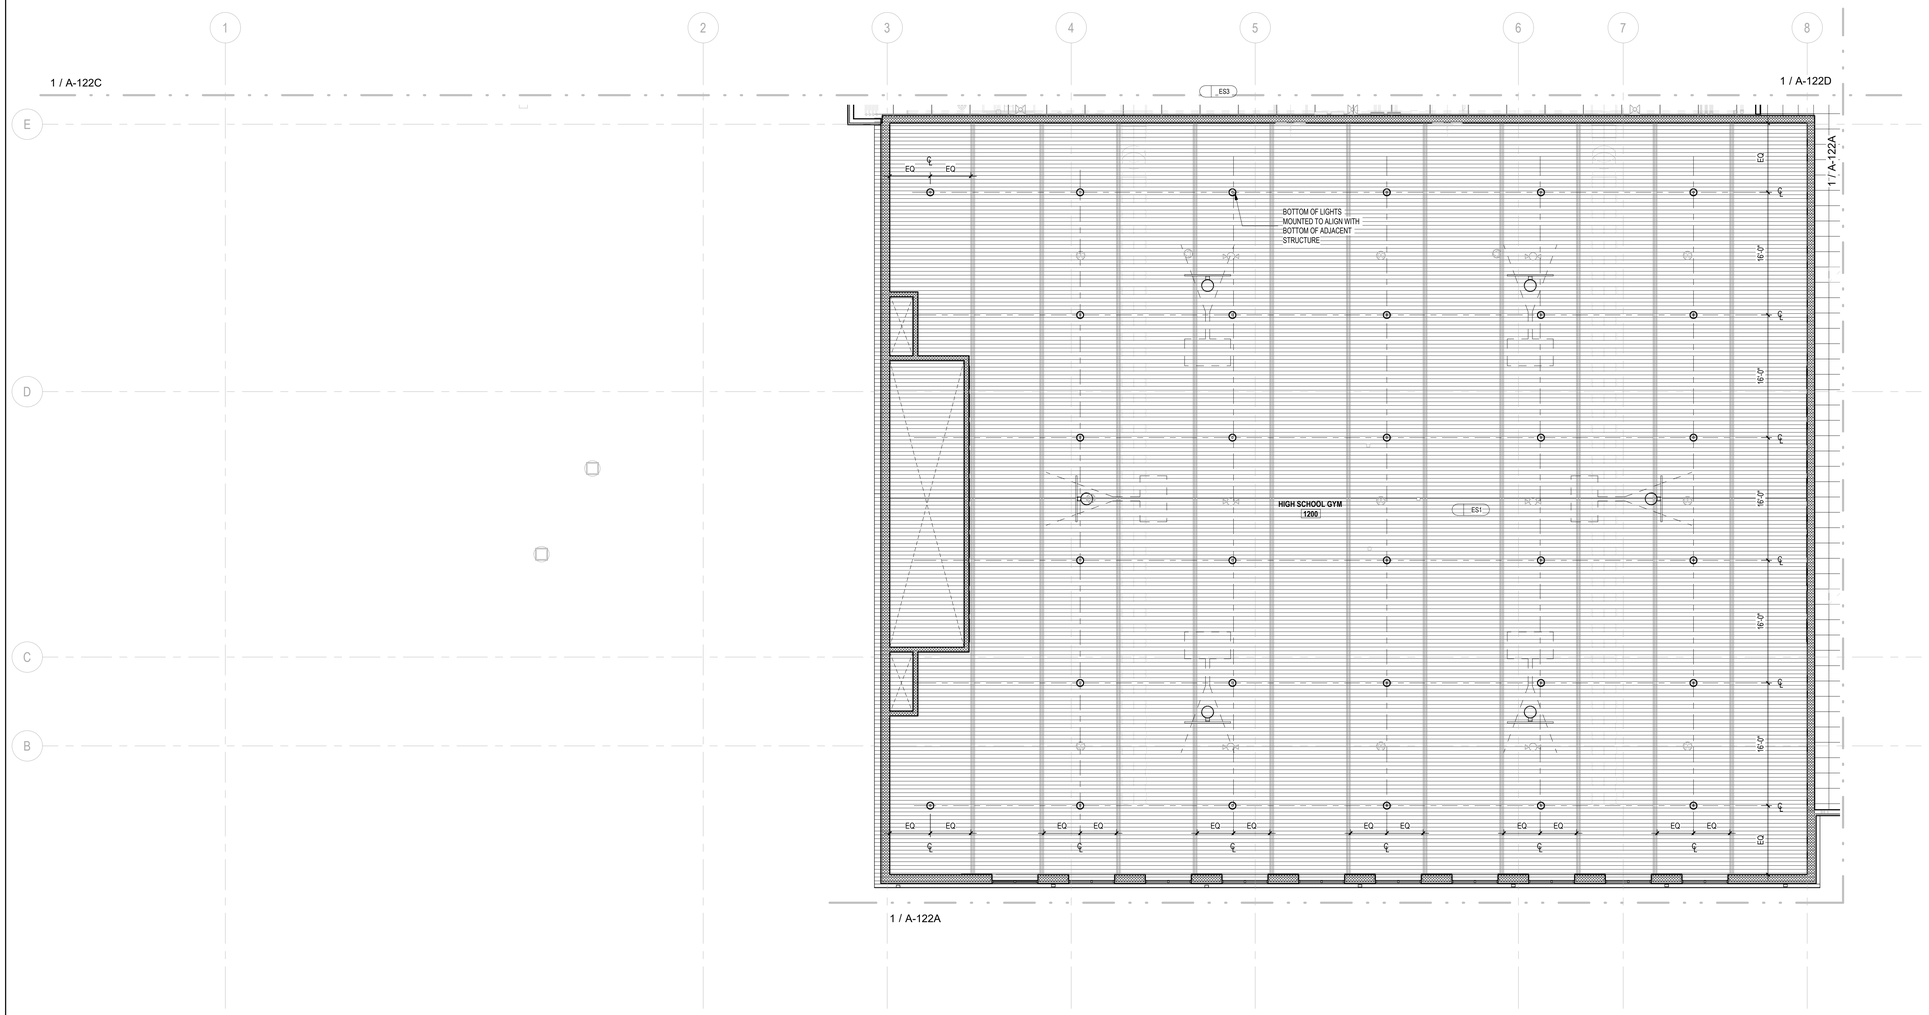

1 A-122B **SECOND FLOOR RCP AREA B**
SCALE: 1/8" = 1'-0"

REFLECTED CEILING PLAN LEGEND

CEILING TYPE — A — 8' - 0" — CEILING HEIGHT

SYMBOL	DESCRIPTION
	2' x 2' ACOUSTICAL CEILING PANELS
	TYPE "APC1": TYPICAL PANELS - HIGH NRC
	TYPE "APC2": TYPICAL PANELS - IMPERVIOUS
	TYPE "APC3": TYPICAL PANELS - LOW NRC
	GYPSUM WALL BOARD CEILING
	TYPE "F": TYPICAL CEILING SYSTEM, PAINTED
	TYPE "G": TYPICAL CEILING SYSTEM, EPOXY PAINTED
	ACOUSTICAL DECKING
	TYPE "H": TYPICAL CEILING SYSTEM, PAINTED
	EXTERIOR VENTED METAL SOFFIT PANEL
	TYPE "J": TYPICAL SYSTEM
	EXPOSED INSUALTION - ON UNDERSIDE OF STRUCTURE
	WHERE INSUALTION IS EXPOSED - FOR ADDITIONAL DATA SEE SECTION DETAILS (OPEN CEILING CTE ROOMS, LOCKER ROOMS, WEIGHT ROOM, WRESTLING ROOM)
	IF A COLOR IS SELECTABLE - COLOR TO BE SELECTED FROM STANDARD LINE
ES1	EXPOSED STRUCTURE
	TYPE "ES1": PAINTED WITH DRYFOG, REFER TO INTERIOR FINISH SCHEDULE FOR COLOR
	TYPE "ES2": PAINTED WITH DRYFOG, REFER TO INTERIOR FINISH SCHEDULE FOR COLOR
	TYPE "ES3": UNPAINTED
	EXTERIOR EMERGENCY LIGHT
	LED EXIT SIGN
	EMERGENCY LIGHT
	DOWNLIGHT - SEE ELECTRICAL
	WALL SCONCE - SEE ELECTRICAL
	GYM LIGHTING - SEE ELECTRICAL
	4' LED SUSPENDED LIGHT - SEE ELECTRICAL
	2X2 LAY-IN - LED- SEE ELECTRICAL
	2X4 LAY-IN LED - SEE ELECTRICAL
	LARGE WALL SCONCE - UP/DOWN - SEE ELECTRICAL
	RING LIGHT - UP/DOWN - COORDINATE WITH COLUMNS SEE ELECTRICAL
	STRING LIGHT FIXTURE - SEE ELECTRICAL
	DIFFUSER - SEE ELECTRICAL
	RETURN - SEE ELECTRICAL
	DIFFUSER - SEE ELECTRICAL
	CAMERA LOCATION - SEE TECHNOLOGY
SD	SMOKE DETECTOR (SHALL BE 3' - 0" MIN FROM ANY AIR SUPPLY/RETURN) - SEE ELECTRICAL
HD	HEAT DETECTOR (SHALL BE 3' - 0" MIN FROM ANY AIR SUPPLY/RETURN) - SEE ELECTRICAL
S	ADA COMPLIANT FIRE ALARM STROBE LIGHT - SEE ELECTRICAL
F	ADA COMPLIANT FIRE ALARM STROBE LIGHT - SEE ELECTRICAL
W	DATA OUTLET (WIRELESS ROUTER LOCATION IS ABOVE CEILING) - SEE ELECTRICAL
OC	OCCUPANCY SENSOR - SEE ELECTRICAL
	POWER AND DATA - SEE ELECTRICAL
ES	EXPOSED STRUCTURE - REFER TO FINISH LEGEND FOR MORE INFORMATION

RCP GENERAL NOTES:

1. REFER TO ELECTRICAL SHEETS FOR LIGHT FIXTURE LOCATIONS, TYPES AND ADDITIONAL INFORMATION
2. COORDINATE LOCATION OF ACCESS PANELS WITH PLUMBING CONTRACTOR
3. ALL EXPOSED STRUCTURE, PIPING, DUCT WORK, ELECTRICAL DEVICES, ETC. IN AREAS INDICATED AS EXPOSED STRUCTURE OR TYPE "H" TO BE PAINTED - SEE FINISH PLANS
4. LIGHTS IN MECHANICAL CLOSETS TO BE INSTALLED IN COORDINATION WITH MECHANICAL CONTRACTOR. VERIFY ALL LOCATIONS AND MOUNTING HEIGHTS.
5. MOUNT EXTERIOR WALL-MOUNTED FIXTURES AT 9'-0" AFF, UNO. REFER TO A-400 SERIES FOR ALL OTHER WALL-MOUNTED LIGHT FIXTURE PLACEMENT INFORMATION.

...Becoming the Leading Designer of High Performance Facilities in the Nation with a Specialty in Alternative Delivery Methods

333 Fayetteville St, Ste 225
Raleigh, NC 27601
P: 919.573.6350
F: 919.573.6355
www.sfla.biz

sfl+a ARCHITECTS

sfl+a ARCHITECTS, P.A. — CERT. NO. 50676 — NORTH CAROLINA — RALEIGH

PROFESSIONAL ENGINEER — SEAL — 036911 — 6.12.24 — REGISTERED LANDSCAPE ARCHITECT — SEAL

CONSTRUCTION DOCUMENTS

PAMLICO COUNTY
PAMLICO 6-12 SCHOOL
601 Main Street, Bayboro, NC , 28515

ENERGY STAR PARTNER

No.	Date	Description

ISSUE DATE: 06/12/24

PROJECT #: 2205
DRAWN BY: MK
CHECKED BY: MK

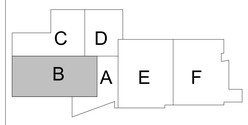

N

REFLECTED CEILING PLAN -LEVEL 02 -AREA B

A-122B

ADA AND LEGAL DISCLAIMER: This document is intended to comply with the requirements of the Americans with Disabilities Act (ADA). However architects and engineers are not licensed to interpret laws or give advice concerning laws. The owner should have this document reviewed by his attorney to determine if it complies with ADA and other laws.

6/24/2024 3:35:18 PM Autodesk Docs://Pamlico High School 6-12/2205 - Pamlico HS - ARCH.rvt

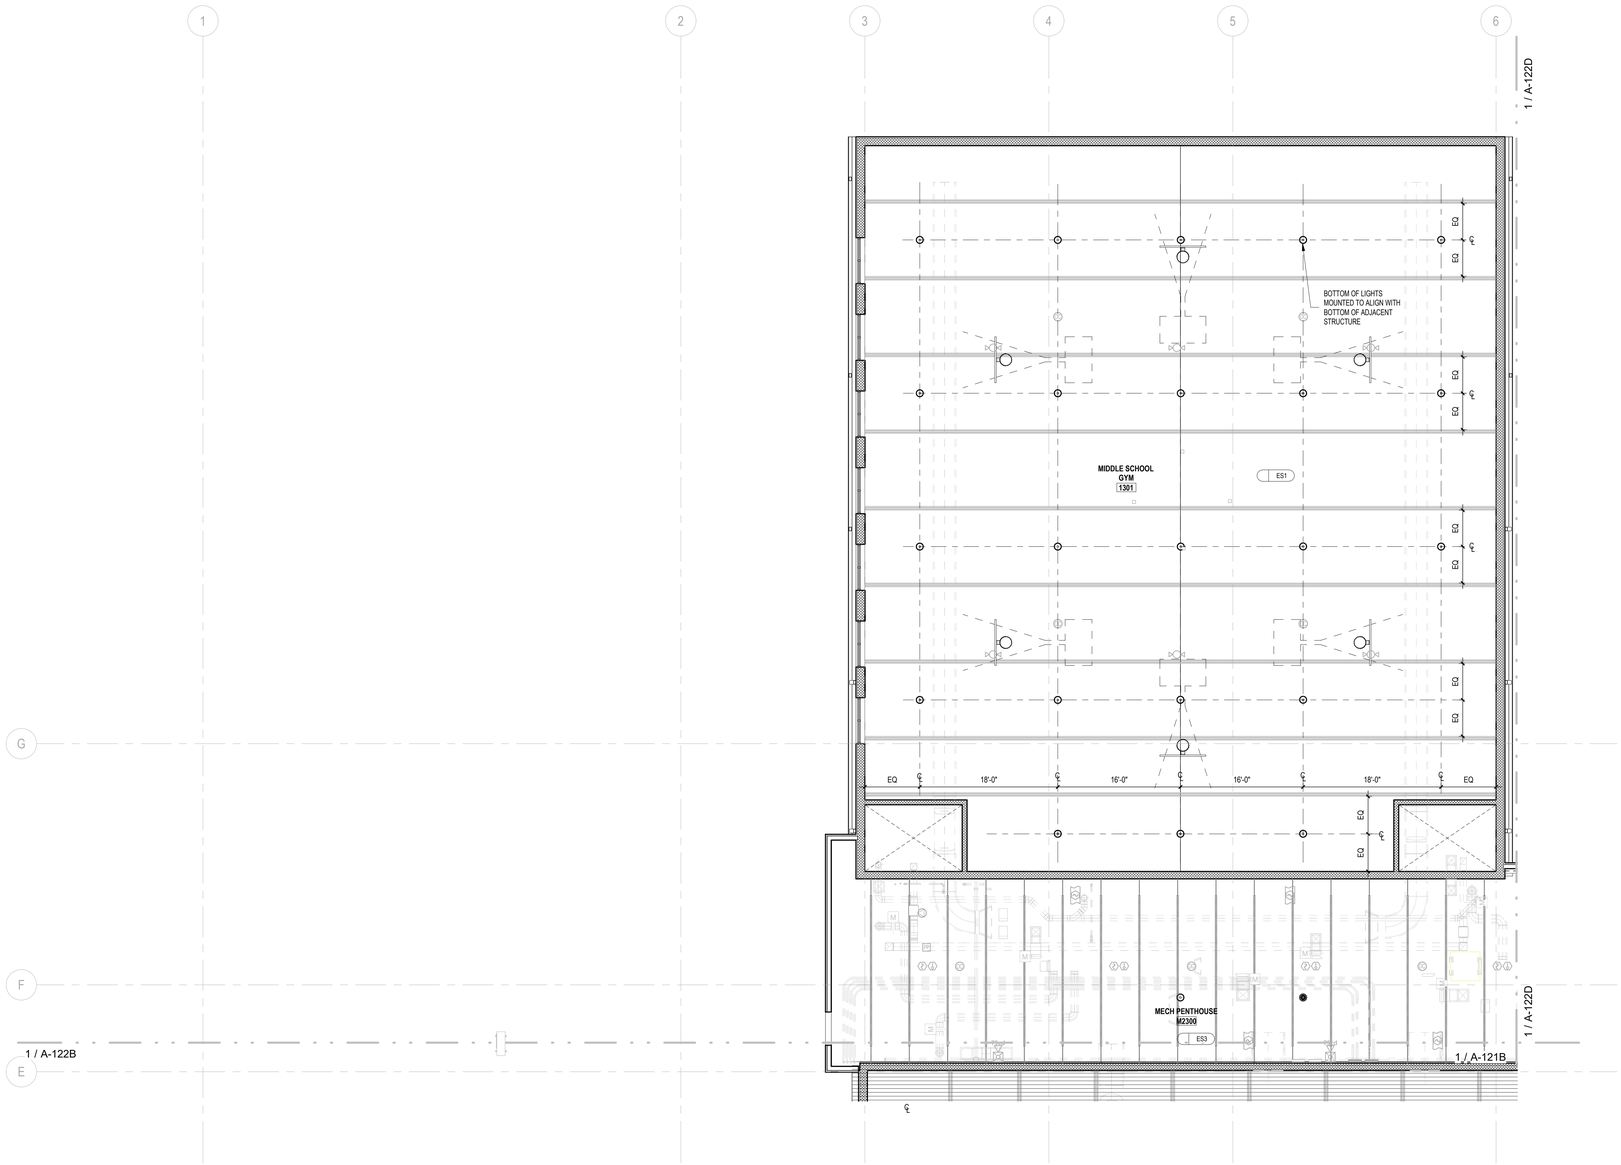

1 / A-122C **SECOND FLOOR RCP AREA C**
SCALE: 1/8" = 1'-0"

REFLECTED CEILING PLAN LEGEND

CEILING TYPE — A | 8' - 0" — CEILING HEIGHT

SYMBOL	DESCRIPTION
	2' x 2' ACOUSTICAL CEILING PANELS
	TYPE "APC1": TYPICAL PANELS - HIGH NRC
	TYPE "APC2": TYPICAL PANELS - IMPERVIOUS
	TYPE "APC3": TYPICAL PANELS - LOW NRC
	GYPSUM WALL BOARD CEILING
	TYPE "F": TYPICAL CEILING SYSTEM, PAINTED
	TYPE "G": TYPICAL CEILING SYSTEM, EPOXY PAINTED
	ACOUSTICAL DECKING
	TYPE "H": TYPICAL CEILING SYSTEM, PAINTED
	EXTERIOR VENTED METAL SOFFIT PANEL
	TYPE "J": TYPICAL SYSTEM
	EXPOSED INSUALTION - ON UNDERSIDE OF STRUCTURE
	WHERE INSUALTION IS EXPOSED - FOR ADDITIONAL DATA SEE SECTION DETAILS (OPEN CEILING CTE ROOMS, LOCKER ROOMS, WEIGHT ROOM, WRESTLING ROOM)
	IF A COLOR IS SELECTABLE - COLOR TO BE SELECTED FROM STANDARD LINE
ES1	EXPOSED STRUCTURE
	TYPE "ES1": PAINTED WITH DRYFOG, REFER TO INTERIOR FINISH SCHEDULE FOR COLOR
	TYPE "ES2": PAINTED WITH DRYFOG, REFER TO INTERIOR FINISH SCHEDULE FOR COLOR
	TYPE "ES3": UNPAINTED
	EXTERIOR EMERGENCY LIGHT
	LED EXIT SIGN
	EMERGENCY LIGHT
	DOWNLIGHT - SEE ELECTRICAL
	WALL SCONCE - SEE ELECTRICAL
	GYM LIGHTING - SEE ELECTRICAL
	4' LED SUSPENDED LIGHT - SEE ELECTRICAL
	2X2 LAY-IN - LED- SEE ELECTRICAL
	2X4 LAY-IN LED - SEE ELECTRICAL
	LARGE WALL SCONCE - UP/DOWN - SEE ELECTRICAL
	RING LIGHT - UP/DOWN - COORDINATE WITH COLUMNS SEE ELECTRICAL
	STRING LIGHT FIXTURE - SEE ELECTRICAL
	DIFFUSER - SEE ELECTRICAL
	RETURN - SEE ELECTRICAL
	DIFFUSER - SEE ELECTRICAL
	CAMERA LOCATION - SEE TECHNOLOGY
SD	SMOKE DETECTOR (SHALL BE 3' - 0" MIN FROM ANY AIR SUPPLY/RETURN) - SEE ELECTRICAL
HD	HEAT DETECTOR (SHALL BE 3' - 0" MIN FROM ANY AIR SUPPLY/RETURN) - SEE ELECTRICAL
S	ADA COMPLIANT FIRE ALARM STROBE LIGHT - SEE ELECTRICAL
F	ADA COMPLIANT FIRE ALARM STROBE LIGHT - SEE ELECTRICAL
W	DATA OUTLET (WIRELESS ROUTER LOCATION IS ABOVE CEILING) - SEE ELECTRICAL
OC	OCCUPANCY SENSOR - SEE ELECTRICAL
	POWER AND DATA - SEE ELECTRICAL
ES	EXPOSED STRUCTURE - REFER TO FINISH LEGEND FOR MORE INFORMATION

RCP GENERAL NOTES:

1. REFER TO ELECTRICAL SHEETS FOR LIGHT FIXTURE LOCATIONS, TYPES AND ADDITIONAL INFORMATION
2. COORDINATE LOCATION OF ACCESS PANELS WITH PLUMBING CONTRACTOR
3. ALL EXPOSED STRUCTURE, PIPING, DUCT WORK, ELECTRICAL DEVICES, ETC. IN AREAS INDICATED AS EXPOSED STRUCTURE OR TYPE "H" TO BE PAINTED - SEE FINISH PLANS
4. LIGHTS IN MECHANICAL CLOSETS TO BE INSTALLED IN COORDINATION WITH MECHANICAL CONTRACTOR. VERIFY ALL LOCATIONS AND MOUNTING HEIGHTS.
5. MOUNT EXTERIOR WALL-MOUNTED FIXTURES AT 9'-0" AFF, UNO. REFER TO A-400 SERIES FOR ALL OTHER WALL-MOUNTED LIGHT FIXTURE PLACEMENT INFORMATION.

...Becoming the Leading Designer of High Performance Facilities in the Nation with a Specialty in Alternative Delivery Methods

333 Fayetteville St, Ste 225
Raleigh, NC 27601
P: 919.573.6350
F: 919.573.6355
www.sfla.biz

sfl+a ARCHITECTS

SFL+A ARCHITECTS, P.A. — CERT. NO. 50676 — NORTH CAROLINA — RALEIGH

REGISTERED LANDSCAPE ARCHITECT — 6.12.24 — FAYETTEVILLE, NC

CONSTRUCTION DOCUMENTS

PAMLICO COUNTY
PAMLICO 6-12 SCHOOL
601 Main Street, Bayboro, NC , 28515

ENERGY STAR PARTNER

No.	Date	Description

ISSUE DATE: 06/12/24
PROJECT #: 2205
DRAWN BY: MK
CHECKED BY: MK

REFLECTED CEILING PLAN -LEVEL 02 -AREA C

A-122C

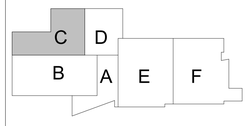

ADA AND LEGAL DISCLAIMER: This document is intended to comply with the requirements of the Americans with Disabilities Act (ADA). However architects and engineers are not licensed to interpret laws or give advice concerning laws. The owner should have this document reviewed by his attorney to determine if it complies with ADA and other laws.

6/24/2024 3:35:25 PM Autodesk Docs://Pamlico High School 6-12/2205 - Pamlico HS - ARCH.rvt

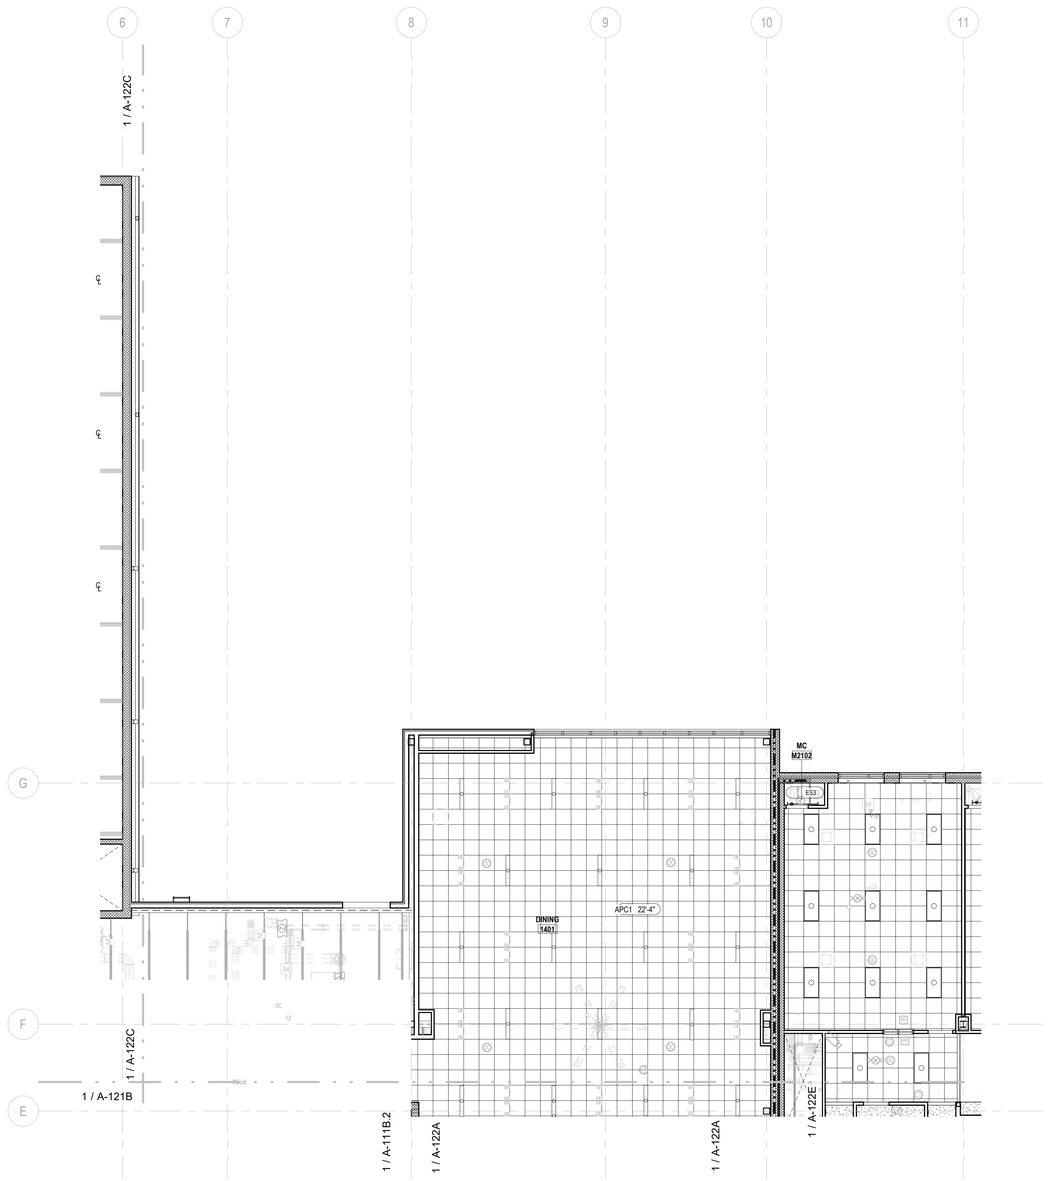

SECOND FLOOR RCP AREA D

1 / A-122D

SCALE: 1/8" = 1'-0"

REFLECTED CEILING PLAN LEGEND

CEILING TYPE — A — 8' - 0" — CEILING HEIGHT

SYMBOL	DESCRIPTION
	2' x 2' ACOUSTICAL CEILING PANELS
	TYPE "APC1": TYPICAL PANELS - HIGH NRC
	TYPE "APC2": TYPICAL PANELS - IMPERVIOUS
	TYPE "APC3": TYPICAL PANELS - LOW NRC
	GYPSUM WALL BOARD CEILING
	TYPE "F": TYPICAL CEILING SYSTEM, PAINTED
	TYPE "G": TYPICAL CEILING SYSTEM, EPOXY PAINTED
	ACOUSTICAL DECKING
	TYPE "H": TYPICAL CEILING SYSTEM, PAINTED
	EXTERIOR VENTED METAL SOFFIT PANEL
	TYPE "J": TYPICAL SYSTEM
	EXPOSED INSUALTION - ON UNDERSIDE OF STRUCTURE
	WHERE INSUALTION IS EXPOSED - FOR ADDITIONAL DATA SEE SECTION DETAILS (OPEN CEILING CTE ROOMS, LOCKER ROOMS, WEIGHT ROOM, WRESTLING ROOM)
	IF A COLOR IS SELECTABLE - COLOR TO BE SELECTED FROM STANDARD LINE
ES1	EXPOSED STRUCTURE
	TYPE "ES1": PAINTED WITH DRYFOG, REFER TO INTERIOR FINISH SCHEDULE FOR COLOR
	TYPE "ES2": PAINTED WITH DRYFOG, REFER TO INTERIOR FINISH SCHEDULE FOR COLOR
	TYPE "ES3": UNPAINTED
	EXTERIOR EMERGENCY LIGHT
	LED EXIT SIGN
	EMERGENCY LIGHT
	DOWNLIGHT - SEE ELECTRICAL
	WALL SCONCE - SEE ELECTRICAL
	GYM LIGHTING - SEE ELECTRICAL
	4' LED SUSPENDED LIGHT - SEE ELECTRICAL
	2X2 LAY-IN - LED- SEE ELECTRICAL
	2X4 LAY-IN LED - SEE ELECTRICAL
	LARGE WALL SCONCE - UP/DOWN - SEE ELECTRICAL
	RING LIGHT - UP/DOWN - COORDINATE WITH COLUMNS SEE ELECTRICAL
	STRING LIGHT FIXTURE - SEE ELECTRICAL
	DIFFUSER - SEE ELECTRICAL
	RETURN - SEE ELECTRICAL
	DIFFUSER - SEE ELECTRICAL
	CAMERA LOCATION - SEE TECHNOLOGY
SD	SMOKE DETECTOR (SHALL BE 3' - 0" MIN FROM ANY AIR SUPPLY/RETURN) - SEE ELECTRICAL
HD	HEAT DETECTOR (SHALL BE 3' - 0" MIN FROM ANY AIR SUPPLY/RETURN) - SEE ELECTRICAL
S	ADA COMPLIANT FIRE ALARM STROBE LIGHT - SEE ELECTRICAL
F	ADA COMPLIANT FIRE ALARM STROBE LIGHT - SEE ELECTRICAL
W	DATA OUTLET (WIRELESS ROUTER LOCATION IS ABOVE CEILING) - SEE ELECTRICAL
OC	OCCUPANCY SENSOR - SEE ELECTRICAL
	POWER AND DATA - SEE ELECTRICAL
ES	EXPOSED STRUCTURE - REFER TO FINISH LEGEND FOR MORE INFORMATION

RCP GENERAL NOTES:

1. REFER TO ELECTRICAL SHEETS FOR LIGHT FIXTURE LOCATIONS, TYPES AND ADDITIONAL INFORMATION
2. COORDINATE LOCATION OF ACCESS PANELS WITH PLUMBING CONTRACTOR
3. ALL EXPOSED STRUCTURE, PIPING, DUCT WORK, ELECTRICAL DEVICES, ETC. IN AREAS INDICATED AS EXPOSED STRUCTURE OR TYPE "H" TO BE PAINTED - SEE FINISH PLANS
4. LIGHTS IN MECHANICAL CLOSETS TO BE INSTALLED IN COORDINATION WITH MECHANICAL CONTRACTOR. VERIFY ALL LOCATIONS AND MOUNTING HEIGHTS.
5. MOUNT EXTERIOR WALL-MOUNTED FIXTURES AT 9'-0" AFF, UNO. REFER TO A-400 SERIES FOR ALL OTHER WALL-MOUNTED LIGHT FIXTURE PLACEMENT INFORMATION.

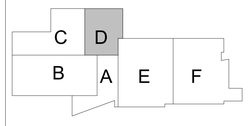

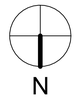

...Becoming the Leading Designer of High Performance Facilities in the Nation with a Specialty in Alternative Delivery Methods

333 Fayetteville St, Ste 225
Raleigh, NC 27601
P: 919.573.6350
F: 919.573.6355
www.sfla.biz

sfl+a ARCHITECTS

CONSTRUCTION DOCUMENTS

PAMLICO COUNTY
PAMLICO 6-12 SCHOOL

601 Main Street, Bayboro, NC , 28515

ENERGY STAR PARTNER

No.	Date	Description

ISSUE DATE:	06/12/24
PROJECT #:	2205
DRAWN BY:	MK
CHECKED BY:	MK

REFLECTED CEILING PLAN -LEVEL 02 -AREA D

A-122D

6/24/2024 3:35:33 PM Autodesk Docs://Pamlico High School 6-12/2205 - Pamlico HS - ARCH.rvt

ADA AND LEGAL DISCLAIMER: This document is intended to comply with the requirements of the Americans with Disabilities Act (ADA). However architects and engineers are not licensed to interpret laws or give advice concerning laws. The owner should have this document reviewed by his attorney to determine if it complies with ADA and other laws.

1 A-122E **SECOND FLOOR RCP AREA E**

SCALE: 1/8" = 1'-0"

REFLECTED CEILING PLAN LEGEND

CEILING TYPE — A | 8' - 0" — CEILING HEIGHT

SYMBOL	DESCRIPTION
	2' x 2' ACOUSTICAL CEILING PANELS
	TYPE "APC1": TYPICAL PANELS - HIGH NRC
	TYPE "APC2": TYPICAL PANELS - IMPERVIOUS
	TYPE "APC3": TYPICAL PANELS - LOW NRC
	GYPSUM WALL BOARD CEILING
	TYPE "F": TYPICAL CEILING SYSTEM, PAINTED
	TYPE "G": TYPICAL CEILING SYSTEM, EPOXY PAINTED
	ACOUSTICAL DECKING
	TYPE "H": TYPICAL CEILING SYSTEM, PAINTED
	EXTERIOR VENTED METAL SOFFIT PANEL
	TYPE "J": TYPICAL SYSTEM
	EXPOSED INSUALTION - ON UNDERSIDE OF STRUCTURE
	WHERE INSUALTION IS EXPOSED - FOR ADDITIONAL DATA SEE SECTION DETAILS (OPEN CEILING CTE ROOMS, LOCKER ROOMS, WEIGHT ROOM, WRESTLING ROOM)
	IF A COLOR IS SELECTABLE - COLOR TO BE SELECTED FROM STANDARD LINE
ES1	EXPOSED STRUCTURE
	TYPE "ES1": PAINTED WITH DRYFOG, REFER TO INTERIOR FINISH SCHEDULE FOR COLOR
	TYPE "ES2": PAINTED WITH DRYFOG, REFER TO INTERIOR FINISH SCHEDULE FOR COLOR
	TYPE "ES3": UNPAINTED
	EXTERIOR EMERGENCY LIGHT
	LED EXIT SIGN
	EMERGENCY LIGHT
	DOWNLIGHT - SEE ELECTRICAL
	WALL SCONCE - SEE ELECTRICAL
	GYM LIGHTING - SEE ELECTRICAL
	4' LED SUSPENDED LIGHT - SEE ELECTRICAL
	2X2 LAY-IN - LED- SEE ELECTRICAL
	2X4 LAY-IN LED - SEE ELECTRICAL
	LARGE WALL SCONCE - UP/DOWN - SEE ELECTRICAL
	RING LIGHT - UP/DOWN - COORDINATE WITH COLUMNS SEE ELECTRICAL
	STRING LIGHT FIXTURE - SEE ELECTRICAL
	DIFFUSER - SEE ELECTRICAL
	RETURN - SEE ELECTRICAL
	DIFFUSER - SEE ELECTRICAL
	CAMERA LOCATION - SEE TECHNOLOGY
SD	SMOKE DETECTOR (SHALL BE 3' - 0" MIN FROM ANY AIR SUPPLY/RETURN) - SEE ELECTRICAL
HD	HEAT DETECTOR (SHALL BE 3' - 0" MIN FROM ANY AIR SUPPLY/RETURN) - SEE ELECTRICAL
S	ADA COMPLIANT FIRE ALARM STROBE LIGHT - SEE ELECTRICAL
F	ADA COMPLIANT FIRE ALARM STROBE LIGHT - SEE ELECTRICAL
W	DATA OUTLET (WIRELESS ROUTER LOCATION IS ABOVE CEILING) - SEE ELECTRICAL
OC	OCCUPANCY SENSOR - SEE ELECTRICAL
	POWER AND DATA - SEE ELECTRICAL
ES	EXPOSED STRUCTURE - REFER TO FINISH LEGEND FOR MORE INFORMATION

RCP GENERAL NOTES:

1. REFER TO ELECTRICAL SHEETS FOR LIGHT FIXTURE LOCATIONS, TYPES AND ADDITIONAL INFORMATION
2. COORDINATE LOCATION OF ACCESS PANELS WITH PLUMBING CONTRACTOR
3. ALL EXPOSED STRUCTURE, PIPING, DUCT WORK, ELECTRICAL DEVICES, ETC. IN AREAS INDICATED AS EXPOSED STRUCTURE OR TYPE "H" TO BE PAINTED - SEE FINISH PLANS
4. LIGHTS IN MECHANICAL CLOSETS TO BE INSTALLED IN COORDINATION WITH MECHANICAL CONTRACTOR. VERIFY ALL LOCATIONS AND MOUNTING HEIGHTS.
5. MOUNT EXTERIOR WALL-MOUNTED FIXTURES AT 9'-0" AFF, UNO. REFER TO A-400 SERIES FOR ALL OTHER WALL-MOUNTED LIGHT FIXTURE PLACEMENT INFORMATION.

...Becoming the Leading Designer of High Performance Facilities in the Nation with a Specialty in Alternative Delivery Methods

333 Fayetteville St, Ste 225
Raleigh, NC 27601
P: 919.573.6350
F: 919.573.6355
www.sfla.biz

sfl+a ARCHITECTS

sfl+a ARCHITECTS, P.A. CERT. NO. 50676 NORTH CAROLINA RALEIGH

CONSTRUCTION DOCUMENTS

PAMLICO COUNTY
PAMLICO 6-12 SCHOOL
601 Main Street, Bayboro, NC , 28515

ENERGY STAR PARTNER

No.	Date	Description
ISSUE DATE:		06/12/24
PROJECT #:		2205
DRAWN BY:		MK
CHECKED BY:		MK

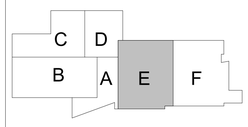

N

REFLECTED CEILING PLAN -LEVEL 02 -AREA E

A-122E

ADA AND LEGAL DISCLAIMER: This document is intended to comply with the requirements of the Americans with Disabilities Act (ADA). However architects and engineers are not licensed to interpret laws or give advice concerning laws. The owner should have this document reviewed by his attorney to determine if it complies with ADA and other laws.

6/24/2024 3:35:44 PM Autodesk Docs://Pamlico High School 6-12/2205 - Pamlico HS - ARCH.rvt

1 A-122F **SECOND FLOOR RCP AREA F**

SCALE: 1/8" = 1'-0"

REFLECTED CEILING PLAN LEGEND

CEILING TYPE — A | 8' - 0" — CEILING HEIGHT

SYMBOL	DESCRIPTION
	2' x 2' ACOUSTICAL CEILING PANELS
	TYPE "APC1": TYPICAL PANELS - HIGH NRC
	TYPE "APC2": TYPICAL PANELS - IMPERVIOUS
	TYPE "APC3": TYPICAL PANELS - LOW NRC
	GYPSUM WALL BOARD CEILING
	TYPE "F": TYPICAL CEILING SYSTEM, PAINTED
	TYPE "G": TYPICAL CEILING SYSTEM, EPOXY PAINTED
	ACOUSTICAL DECKING
	TYPE "H": TYPICAL CEILING SYSTEM, PAINTED
	EXTERIOR VENTED METAL SOFFIT PANEL
	TYPE "J": TYPICAL SYSTEM
	EXPOSED INSUALTION - ON UNDERSIDE OF STRUCTURE
	WHERE INSUALTION IS EXPOSED - FOR ADDITIONAL DATA SEE SECTION DETAILS (OPEN CEILING CTE ROOMS, LOCKER ROOMS, WEIGHT ROOM, WRESTLING ROOM)
	IF A COLOR IS SELECTABLE - COLOR TO BE SELECTED FROM STANDARD LINE
ES1	EXPOSED STRUCTURE
	TYPE "ES1": PAINTED WITH DRYFOG, REFER TO INTERIOR FINISH SCHEDULE FOR COLOR
	TYPE "ES2": PAINTED WITH DRYFOG, REFER TO INTERIOR FINISH SCHEDULE FOR COLOR
	TYPE "ES3": UNPAINTED
	EXTERIOR EMERGENCY LIGHT
	LED EXIT SIGN
	EMERGENCY LIGHT
	DOWNLIGHT - SEE ELECTRICAL
	WALL SCONCE - SEE ELECTRICAL
	GYM LIGHTING - SEE ELECTRICAL
	4' LED SUSPENDED LIGHT - SEE ELECTRICAL
	2X2 LAY-IN - LED- SEE ELECTRICAL
	2X4 LAY-IN LED - SEE ELECTRICAL
	LARGE WALL SCONCE - UP/DOWN - SEE ELECTRICAL
	RING LIGHT - UP/DOWN - COORDINATE WITH COLUMNS SEE ELECTRICAL
	STRING LIGHT FIXTURE - SEE ELECTRICAL
	DIFFUSER - SEE ELECTRICAL
	RETURN - SEE ELECTRICAL
	DIFFUSER - SEE ELECTRICAL
	CAMERA LOCATION - SEE TECHNOLOGY
SD	SMOKE DETECTOR (SHALL BE 3' - 0" MIN FROM ANY AIR SUPPLY/RETURN) - SEE ELECTRICAL
HD	HEAT DETECTOR (SHALL BE 3' - 0" MIN FROM ANY AIR SUPPLY/RETURN) - SEE ELECTRICAL
S	ADA COMPLIANT FIRE ALARM STROBE LIGHT - SEE ELECTRICAL
F	ADA COMPLIANT FIRE ALARM STROBE LIGHT - SEE ELECTRICAL
W	DATA OUTLET (WIRELESS ROUTER LOCATION IS ABOVE CEILING) - SEE ELECTRICAL
OC	OCCUPANCY SENSOR - SEE ELECTRICAL
	POWER AND DATA - SEE ELECTRICAL
ES	EXPOSED STRUCTURE - REFER TO FINISH LEGEND FOR MORE INFORMATION

RCP GENERAL NOTES:

1. REFER TO ELECTRICAL SHEETS FOR LIGHT FIXTURE LOCATIONS, TYPES AND ADDITIONAL INFORMATION
2. COORDINATE LOCATION OF ACCESS PANELS WITH PLUMBING CONTRACTOR
3. ALL EXPOSED STRUCTURE, PIPING, DUCT WORK, ELECTRICAL DEVICES, ETC. IN AREAS INDICATED AS EXPOSED STRUCTURE OR TYPE "H" TO BE PAINTED - SEE FINISH PLANS
4. LIGHTS IN MECHANICAL CLOSETS TO BE INSTALLED IN COORDINATION WITH MECHANICAL CONTRACTOR. VERIFY ALL LOCATIONS AND MOUNTING HEIGHTS.
5. MOUNT EXTERIOR WALL-MOUNTED FIXTURES AT 9'-0" AFF, UNO. REFER TO A-400 SERIES FOR ALL OTHER WALL-MOUNTED LIGHT FIXTURE PLACEMENT INFORMATION.

...Becoming the Leading Designer of High Performance Facilities in the Nation with a Specialty in Alternative Delivery Methods

333 Fayetteville St, Ste 225
Raleigh, NC 27601
P: 919.573.6350
F: 919.573.6355
www.sfla.biz

sfl+a ARCHITECTS

SFL+A ARCHITECTS P.A. CERT. NO. 50676 NORTH CAROLINA RALEIGH

STRUCTURAL ENGINEER PRELIMINARY NOT FOR CONSTRUCTION 6.12.24

CONSTRUCTION DOCUMENTS

PAMLICO COUNTY
PAMLICO 6-12 SCHOOL
601 Main Street, Bayboro, NC , 28515

ENERGY STAR PARTNER

No.	Date	Description
	ISSUE DATE:	06/12/24
	PROJECT #:	2205
	DRAWN BY:	MK
	CHECKED BY:	MK

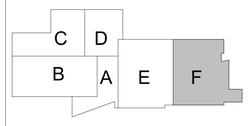

N

REFLECTED CEILING PLAN -LEVEL 02 -AREA F

A-122F

ADA AND LEGAL DISCLAIMER: This document is intended to comply with the requirements of the Americans with Disabilities Act (ADA). However architects and engineers are not licensed to interpret laws or give advice concerning laws. The owner should have this document reviewed by his attorney to determine if it complies with ADA and other laws.

Autodesk Docs://Pamlico High School 6-12/2205 - Pamlico HS - ARCH.rvt
6/24/2024 3:33:54 PM

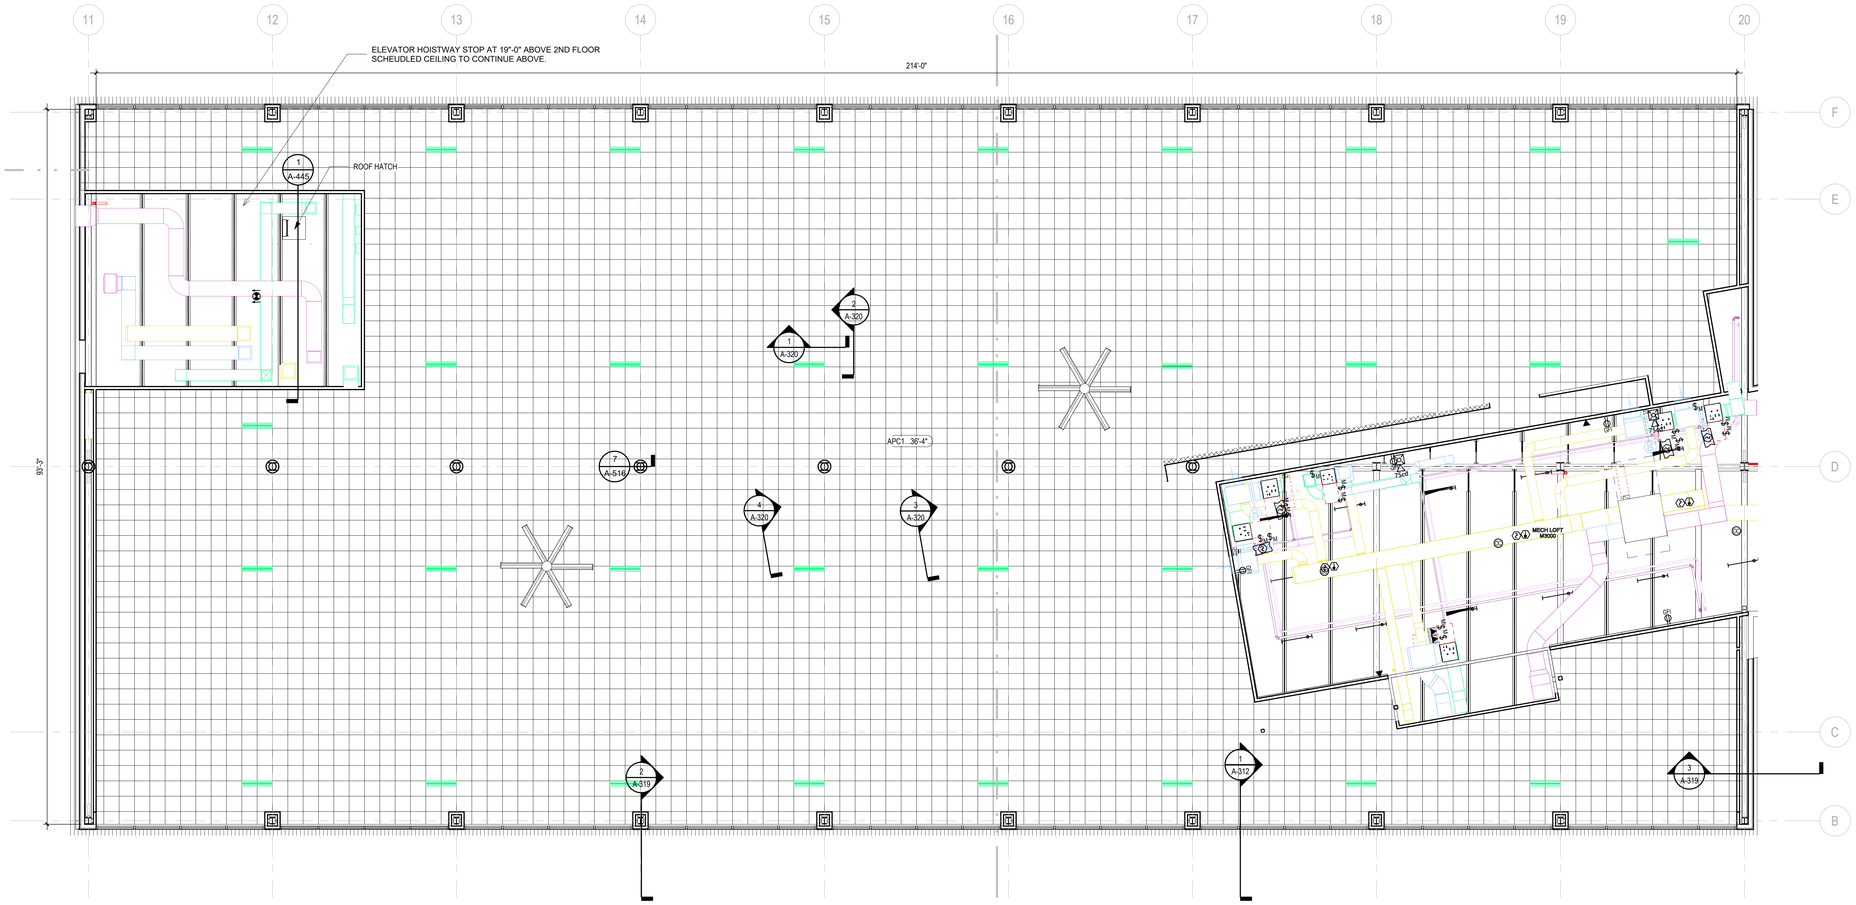

1 A-123 **REFLECTED CEILING PLAN - CLERESTORY**

SCALE: 1/8" = 1'-0"

REFLECTED CEILING PLAN LEGEND

CEILING TYPE — A | 8' - 0" — CEILING HEIGHT

SYMBOL	DESCRIPTION
	2' x 2' ACOUSTICAL CEILING PANELS
	TYPE "APC1": TYPICAL PANELS - HIGH NRC
	TYPE "APC2": TYPICAL PANELS - IMPERVIOUS
	TYPE "APC3": TYPICAL PANELS - LOW NRC
	GYPSUM WALL BOARD CEILING
	TYPE "F": TYPICAL CEILING SYSTEM, PAINTED
	TYPE "G": TYPICAL CEILING SYSTEM, EPOXY PAINTED
	ACOUSTICAL DECKING
	TYPE "H": TYPICAL CEILING SYSTEM, PAINTED
	EXTERIOR VENTED METAL SOFFIT PANEL
	TYPE "J": TYPICAL SYSTEM
	EXPOSED INSULATION - ON UNDERSIDE OF STRUCTURE
	WHERE INSULATION IS EXPOSED - FOR ADDITIONAL DATA SEE SECTION DETAILS (OPEN CEILING CTE ROOMS, LOCKER ROOMS, WEIGHT ROOM, WRESTLING ROOM)
	IF A COLOR IS SELECTABLE - COLOR TO BE SELECTED FROM STANDARD LINE
ES1	EXPOSED STRUCTURE
	TYPE "ES1": PAINTED WITH DRYFOG, REFER TO INTERIOR FINISH SCHEDULE FOR COLOR
	TYPE "ES2": PAINTED WITH DRYFOG, REFER TO INTERIOR FINISH SCHEDULE FOR COLOR
	TYPE "ES3": UNPAINTED
	EXTERIOR EMERGENCY LIGHT
	LED EXIT SIGN
	EMERGENCY LIGHT
	DOWNLIGHT - SEE ELECTRICAL
	WALL SCONCE - SEE ELECTRICAL
	GYM LIGHTING - SEE ELECTRICAL
	4' LED SUSPENDED LIGHT - SEE ELECTRICAL
	2X2 LAY-IN - LED- SEE ELECTRICAL
	2X4 LAY-IN LED - SEE ELECTRICAL
	LARGE WALL SCONCE - UP/DOWN - SEE ELECTRICAL
	RING LIGHT - UP/DOWN - COORDINATE WITH COLUMNS SEE ELECTRICAL
	STRING LIGHT FIXTURE - SEE ELECTRICAL
	DIFFUSER - SEE ELECTRICAL
	RETURN - SEE ELECTRICAL
	DIFFUSER - SEE ELECTRICAL
	CAMERA LOCATION - SEE TECHNOLOGY
SD	SMOKE DETECTOR (SHALL BE 3' - 0" MIN FROM ANY AIR SUPPLY/RETURN) - SEE ELECTRICAL
HD	HEAT DETECTOR (SHALL BE 3' - 0" MIN FROM ANY AIR SUPPLY/RETURN) - SEE ELECTRICAL
S	ADA COMPLIANT FIRE ALARM STROBE LIGHT - SEE ELECTRICAL
F	ADA COMPLIANT FIRE ALARM STROBE LIGHT - SEE ELECTRICAL
W	DATA OUTLET (WIRELESS ROUTER LOCATION IS ABOVE CEILING) - SEE ELECTRICAL
OC	OCCUPANCY SENSOR - SEE ELECTRICAL
	POWER AND DATA - SEE ELECTRICAL
ES	EXPOSED STRUCTURE - REFER TO FINISH LEGEND FOR MORE INFORMATION

RCP GENERAL NOTES:

1. REFER TO ELECTRICAL SHEETS FOR LIGHT FIXTURE LOCATIONS, TYPES AND ADDITIONAL INFORMATION
2. COORDINATE LOCATION OF ACCESS PANELS WITH PLUMBING CONTRACTOR
3. ALL EXPOSED STRUCTURE, PIPING, DUCT WORK, ELECTRICAL DEVICES, ETC. IN AREAS INDICATED AS EXPOSED STRUCTURE OR TYPE "H" TO BE PAINTED - SEE FINISH PLANS
4. LIGHTS IN MECHANICAL CLOSETS TO BE INSTALLED IN COORDINATION WITH MECHANICAL CONTRACTOR. VERIFY ALL LOCATIONS AND MOUNTING HEIGHTS.
5. MOUNT EXTERIOR WALL-MOUNTED FIXTURES AT 9'-0" AFF, UNO. REFER TO A-400 SERIES FOR ALL OTHER WALL-MOUNTED LIGHT FIXTURE PLACEMENT INFORMATION.

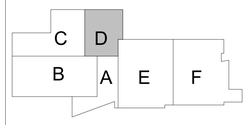

N

...Becoming the Leading Designer of High Performance Facilities in the Nation with a Specialty in Alternative Delivery Methods

333 Fayetteville St, Ste 225
Raleigh, NC 27601
P: 919.573.6350
F: 919.573.6355
www.sfla.biz

sfl+a ARCHITECTS

SFL+A ARCHITECTS P.A. CERT. NO. 50676 NORTH CAROLINA REGISTERED RALEIGH

SFL+A LANDSCAPE ARCHITECTURE P.A. CERT. NO. 7 REGISTERED LANDSCAPE ARCHITECT RALEIGH

CONSTRUCTION DOCUMENTS

PAMLICO COUNTY
PAMLICO 6-12 SCHOOL
601 Main Street, Bayboro, NC , 28515

ENERGY STAR PARTNER

No.	Date	Description

ISSUE DATE: 06/12/24

PROJECT #: 2205
DRAWN BY: MK
CHECKED BY: MK

REFLECTED CEILING PLAN - CLERESTORY

A-123

ADA AND LEGAL DISCLAIMER: This document is intended to comply with the requirements of the Americans with Disabilities Act (ADA). However architects and engineers are not licensed to interpret laws or give advice concerning laws. The owner should have this document reviewed by his attorney to determine if it complies with ADA and other laws.

6/24/2024 3:38:00 PM Autodesk Docs://Pamlico High School 6-12/2205 - Pamlico HS - ARCH.rvt

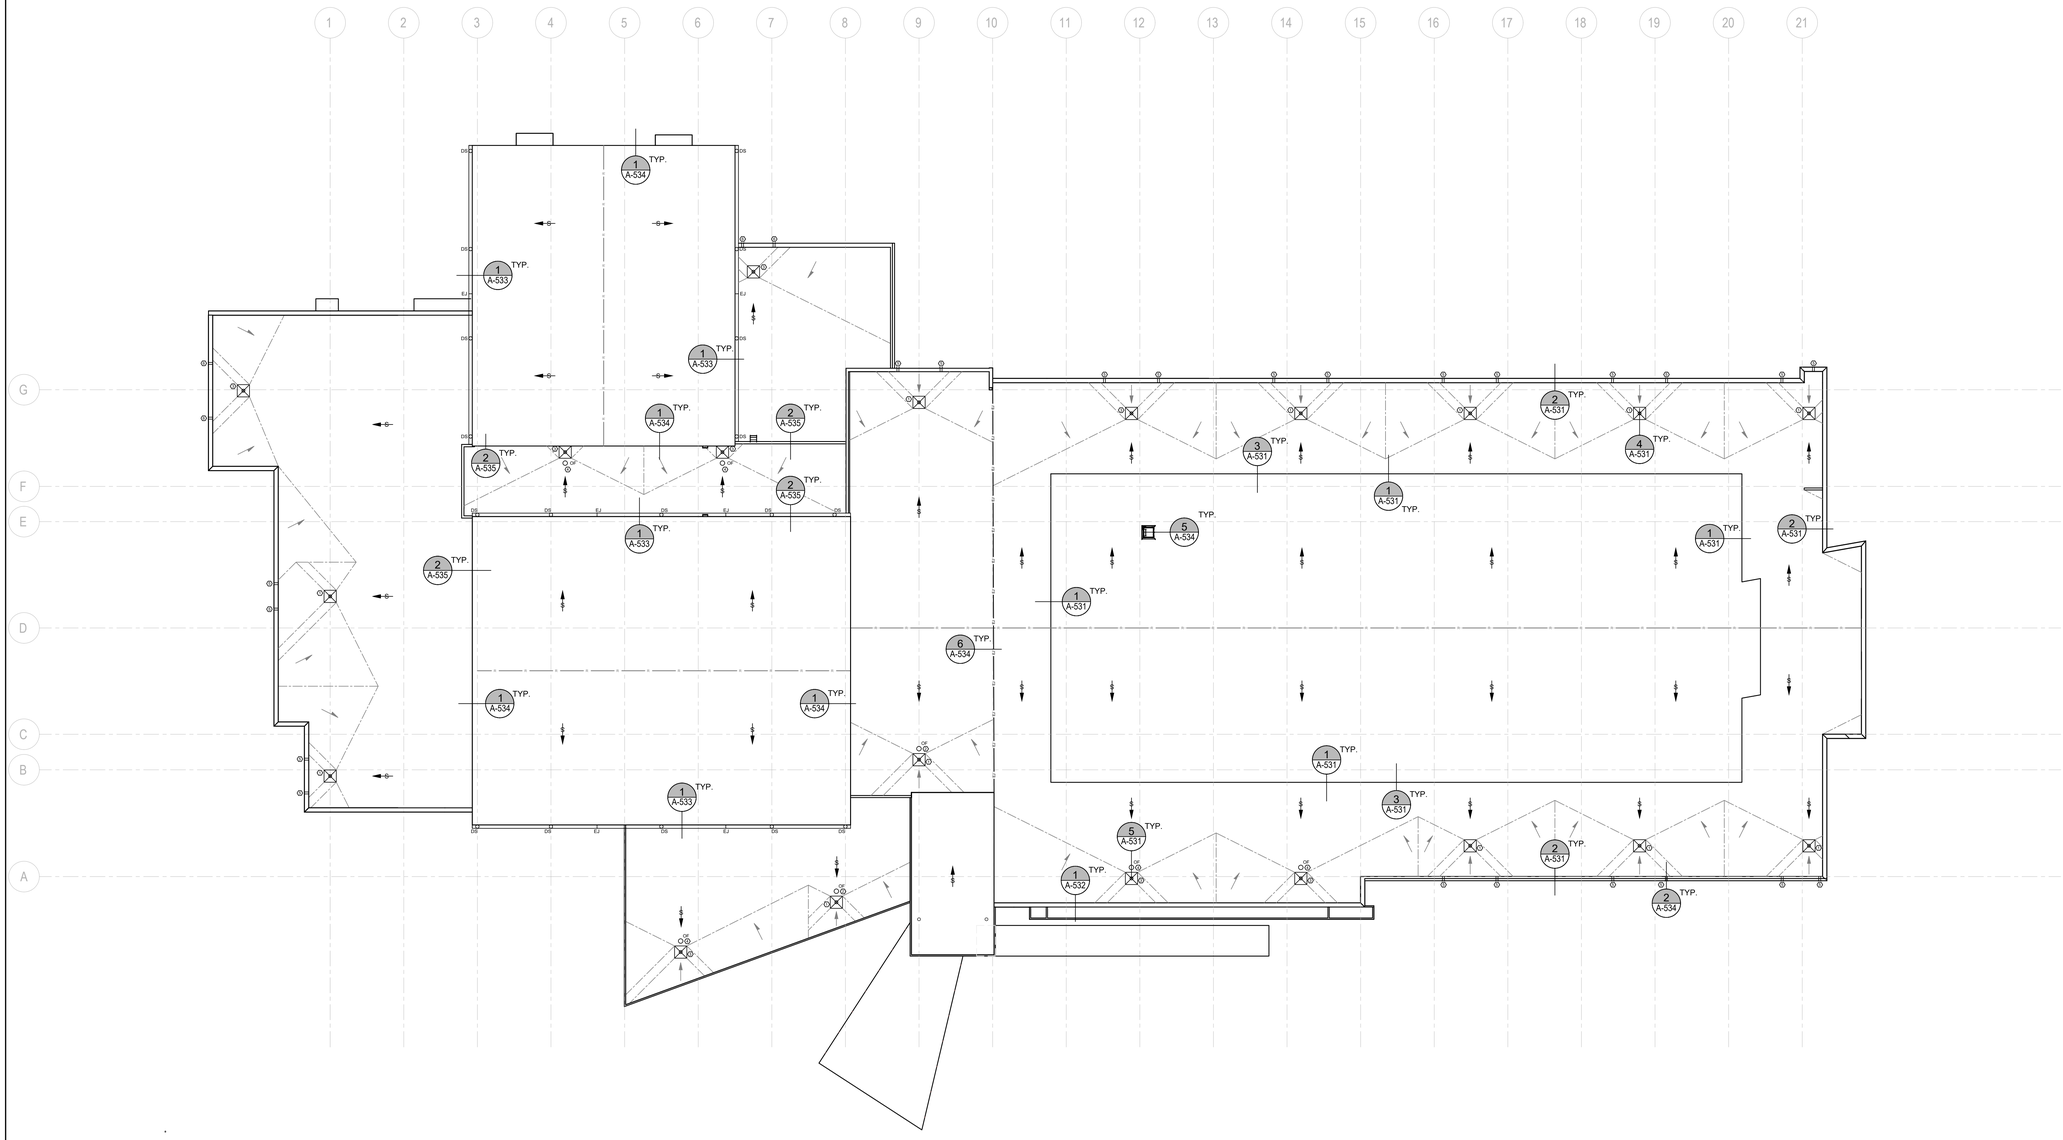

1 A-130 **ROOF PLAN**
SCALE: 1" = 20'-0"

ROOF AREA : 92,397 SF

PLAN NORTH

1"=20' 20 0 20 40

GENERAL NOTES:
1. THESE DOCUMENTS ARE THE PROPERTY OF REI ENGINEERS, INC. (REI) AND REI RETAINS ALL RIGHTS THEREIN, INCLUDING COPYRIGHTS. IT MAY ONLY BE USED IN A MANNER CONSISTENT WITH REI'S RIGHTS WHILE REI IS PROVIDING SERVICE FOR THE SPECIFIC PROJECT IDENTIFIED OR REFERRED TO HEREIN OR EXTENSIONS THERETO. IT MAY NOT BE USED FOR ANY OTHER PURPOSE EXCEPT WITH THE EXPRESS WRITTEN AGREEMENT OF, AND COMPENSATION TO, REI ENGINEERS, INC.
2. DIMENSIONS, DETAIL COMPONENTS AND EQUIPMENT PENETRATION LOCATIONS ARE FOR INFORMATION ONLY. CONTRACTOR IS RESPONSIBLE TO FIELD VERIFY ALL INFORMATION PROVIDED.
3. ONLY ONE DETAIL INDICATOR MAY BE SHOWN FOR EACH TYPE OF ROOF PENETRATION. ALL OTHER SIMILAR PENETRATIONS ARE TO BE FLASHED AS REQUIRED BY THE TYPICAL DETAIL INDICATOR, UNLESS OTHERWISE NOTED.
4. NOTES ARE INTENDED TO PROVIDE TYPICAL LOCATIONS OF WORK. IT IS THE CONTRACTORS RESPONSIBILITY TO QUANTIFY ALL LOCATIONS.

SHEET NOTES:
1. BASED ON 2018 NCSBC: PLUMBING CODE, AND USING A 4.0 INCHES/HOUR 100-YEAR, 1-HOUR RAINFALL RATE PER SECTION 1106.1, SIZE INDICATED PRIMARY DRAINS AS 4" DIAMETER STANDARD ROOF DRAINS.
2. BASED ON 2018 NCSBC: PLUMBING CODE, AND USING A 7.2 INCHES/HOUR 100-YEAR, 1-HOUR RAINFALL RATE PER SECTION 1106.1, SIZE INDICATED SECONDARY DRAINAGE AS 5" DIAMETER OVERFLOW ROOF DRAINS.
3. BASED ON 2018 NCSBC: PLUMBING CODE, AND USING A 4.0 INCHES/HOUR 100-YEAR, 1-HOUR RAINFALL RATE PER SECTION 1106.1, SIZE INDICATED PRIMARY DRAINS AS 5" DIAMETER STANDARD ROOF DRAINS.
4. BASED ON 2018 NCSBC: PLUMBING CODE, AND USING A 7.2 INCHES/HOUR 100-YEAR, 1-HOUR RAINFALL RATE PER SECTION 1106.1, SIZE INDICATED SECONDARY DRAINAGE AS 6" DIAMETER OVERFLOW ROOF DRAINS.
5. BASED ON 2018 NCSBC: PLUMBING CODE, AND USING A 7.2 INCHES/HOUR 100-YEAR, 1-HOUR RAINFALL RATE PER SECTION 1106.1, SIZE INDICATED SECONDARY DRAINAGE AS 5" HIGH BY 16" WIDE OVERFLOW SCUPPERS. BOTTOM OF OVERFLOW SCUPPER SHALL BE 2" ABOVE FINISHED ROOF SURFACE.
6. BASED ON 2018 NCSBC: PLUMBING CODE, AND USING A 7.2 INCHES/HOUR 100-YEAR, 1-HOUR RAINFALL RATE PER SECTION 1106.1, SIZE INDICATED SECONDARY DRAINAGE AS 5" HIGH BY 22" WIDE OVERFLOW SCUPPERS. BOTTOM OF OVERFLOW SCUPPER SHALL BE 2" ABOVE FINISHED ROOF SURFACE.

KEY
- ROOF EDGE
- EJ EXPANSION JOINT
- GUTTER EDGE
- TAPERED INSULATION
- STRUCTURAL SLOPE
- TAPERED INSULATION SLOPE
- CRICKET SLOPE
- ROOF OVERHANG
- ROOF DRAIN
- OVERFLOW SCUPPER
- SOIL PIPE
- PIPE PENETRATION
- ROOF HATCH
- ROOF LADDER
- SHT DETAIL INDICATOR

...Becoming the Leading Designer of High Performance Facilities in the Nation with a Specialty in Alternative Delivery Methods

333 Fayetteville St, Ste 225
Raleigh, NC 27601
P: 919.573.6350
F: 919.573.6355
www.sfla.biz

sfl+a ARCHITECTS

NORTH CAROLINA PROFESSIONAL SEAL 049789 ENGINEER STEPHEN INGRAM 6/12/2024

CONSTRUCTION DOCUMENTS

PAMLICO COUNTY
PAMLICO 6-12 SCHOOL
601 Main Street, Bayboro, NC , 28515

ENERGY STAR PARTNER

ISSUE DATE: 6/12/2024
PROJECT #: 2205
DRAWN BY: SEI
CHECKED BY: SEI

ROOF PLAN

A-130

ADA AND LEGAL DISCLAIMER: This document is intended to comply with the requirements of the Americans with Disabilities Act (ADA). However architects and engineers are not licensed to interpret laws or give advice concerning laws. The owner should have this document reviewed by his attorney to determine if it complies with ADA and other laws.

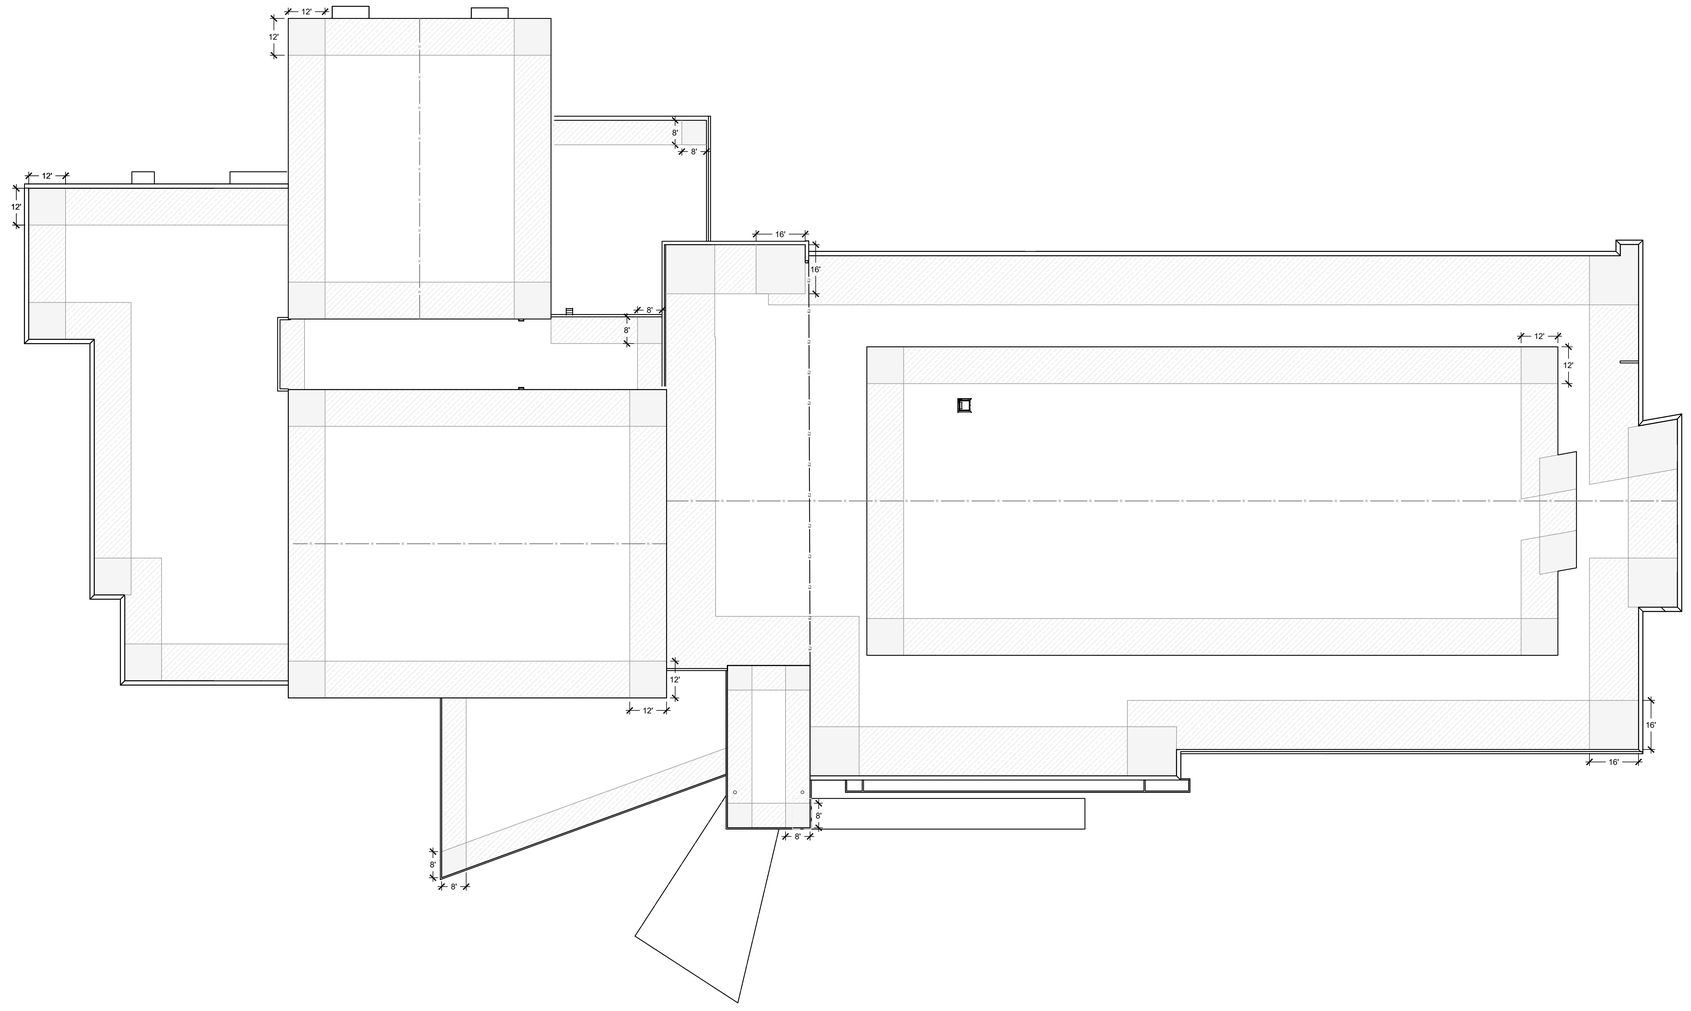

1 A-131 **WIND UPLIFT ROOF PLAN**
SCALE: 1" = 20'-0"

ROOF AREA : 92,397 SF

WIND UPLIFT SUMMARY	
ASCE 7 - 10	
ULTIMATE DESIGN WIND SPEED	150 MPH
RISK CATEGORY	III
EXPOSURE	C
ENCLOSURE	ENC.
NOMINAL WIND UPLIFT PRESSURES	
ZONE 1 - FIELD	-36.2 PSF
ZONE 2 - PERIMETER	-60.7 PSF
ZONE 3 - CORNER	-91.4 PSF
ZONE 2 AND 3 - OVERHANG	-85.8 PSF
EXTERIOR WALL/PARAPET PRESSURES	
ZONE 4 - PERIMETER	-35.9 PSF
ZONE 5 - CORNER	-44.1 PSF
+ ZONE 4 AND ZONE 5	+33.1 PSF

WIND ZONES
ZONE 1 (FIELD)
ZONE 2 (PERIMETER)
ZONE 3 (CORNER)

PLAN NORTH

1"=20' 20 0 20 40

...Becoming the Leading Designer of High Performance Facilities in the Nation with a Specialty in Alternative Delivery Methods

333 Fayetteville St, Ste 225
Raleigh, NC 27601
P: 919.573.6350
F: 919.573.6355
www.sfla.biz

sfl+a ARCHITECTS

NORTH CAROLINA PROFESSIONAL SEAL 049789 ENGINEER STEPHEN INGRAM 6/12/2024

CONSTRUCTION DOCUMENTS

PAMLICO COUNTY
PAMLICO 6-12 SCHOOL
601 Main Street, Bayboro, NC , 28515

ENERGY STAR PARTNER

ISSUE DATE: 6/12/2024

PROJECT #: 2205
DRAWN BY: SEI
CHECKED BY: SEI

WIND UPLIFT ROOF PLAN

A-131

ADA AND LEGAL DISCLAIMER: This document is intended to comply with the requirements of the Americans with Disabilities Act (ADA). However architects and engineers are not licensed to interpret laws or give advice concerning laws. The owner should have this document reviewed by his attorney to determine if it complies with ADA and other laws.

EXTERIOR ELEVATION MATERIALS LEGEND

		MANUF	COLOR
ALL COLORS LISTED ARE BASIS OF DESIGN FOR COLOR SELECTIONS AND MUST BE MATCHED BY ANY MANUFACTURER PROVIDING PRODUCTS.			
	BRK-1	PALMETTO BRICK	2.0 GREYSTONE
	BRK-2	PALMETTO BRICK	.75 GREYSTONE
	BRK-3	PALMETTO BRICK	WHITE STONE
	MTP-1	PAC-CLAD - FLUSH METAL PANEL	COLOR TBD - FROM STANDARD COLORS
	MTP-2	PAC-CLAD - FLUSH METAL PANEL	COLOR TBD - FROM STANDARD COLORS
	PMC-1	PREFINISHED METAL COPING	COLOR TBD - FROM STANDARD COLORS
	EIFS -1	DRYVIT	SANDPEBBLE - FINE - 185 - TURMERIC
	EIFS -2	DRYVIT	SANDPEBBLE - FINE - 113 - AMARILLO WHITE
	EIFS -3	DRYVIT	SANDPEBBLE - FINE - 103- NATURAL WHITE
	EIFS -4	DRYVIT	SANDPEBBLE - FINE - 449 - BUCK SKIN

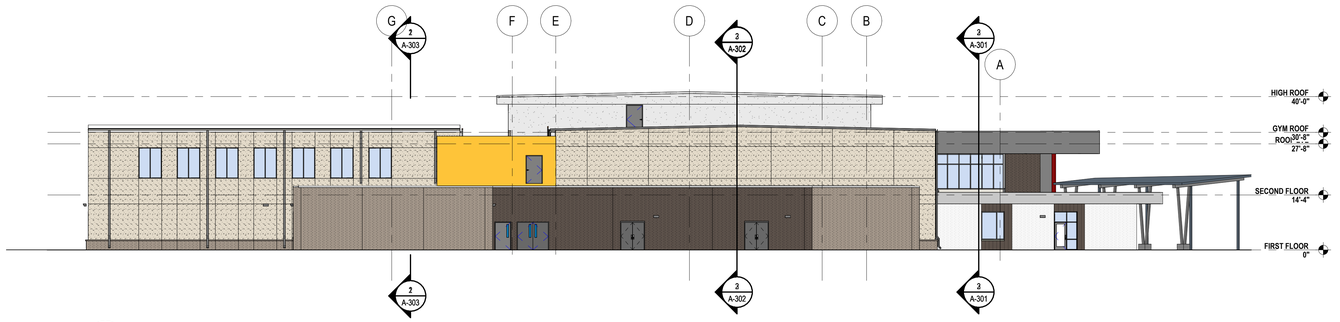

4 A-201 **PLAN WEST ELEVATION**
SCALE: 1/16" = 1'-0"

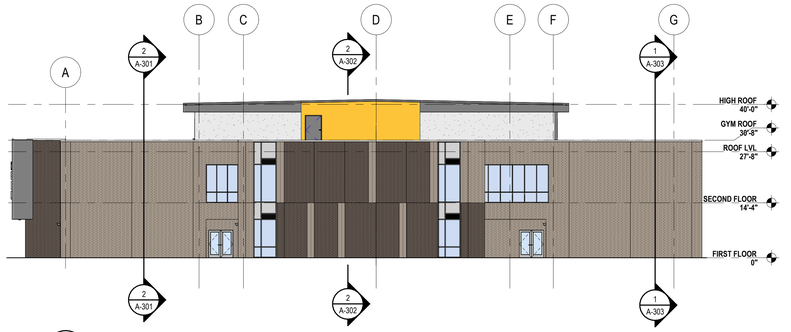

3 A-201 **PLAN EAST ELEVATION**
SCALE: 1/16" = 1'-0"

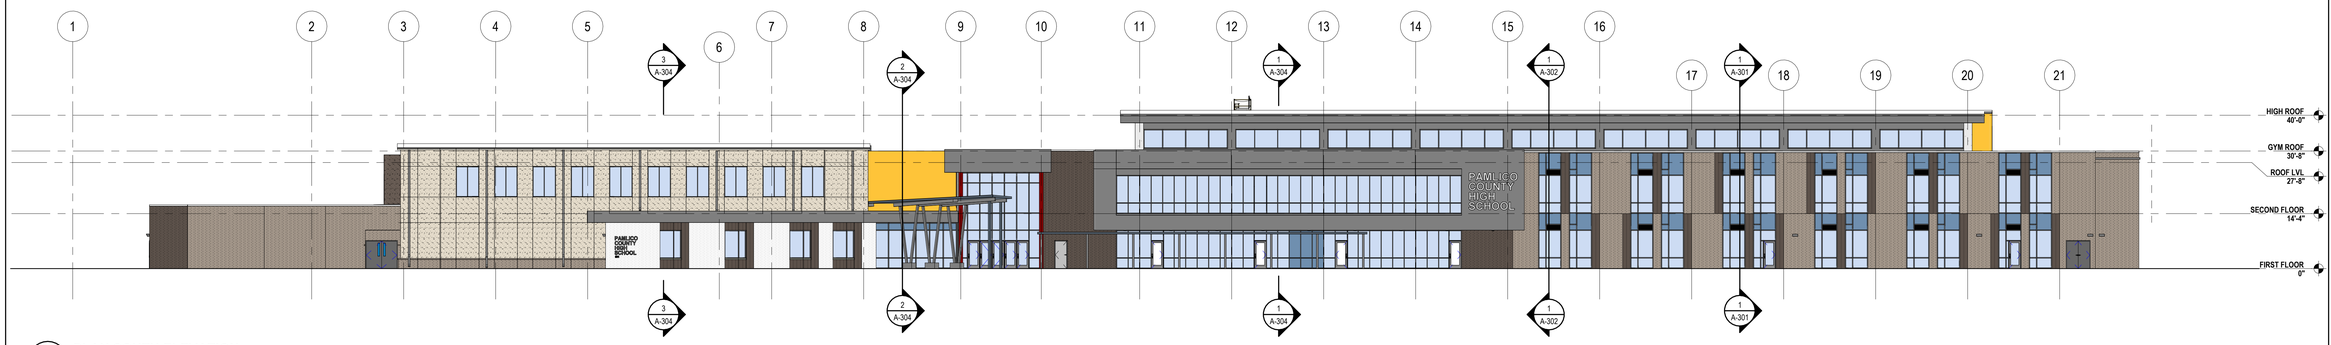

2 A-201 **PLAN SOUTH ELEVATION**
SCALE: 1/16" = 1'-0"

1 A-201 **PLAN NORTH ELEVATION**
SCALE: 1/16" = 1'-0"

...Becoming the Leading Designer of High Performance Facilities in the Nation with a Specialty in Alternative Delivery Methods

333 Fayetteville St, Ste 225
Raleigh, NC 27601
P: 919.573.6350
F: 919.573.6355
www.sfla.biz

sfl+a ARCHITECTS

CONSTRUCTION DOCUMENTS

PAMLICO COUNTY
PAMLICO 6-12 SCHOOL

601 Main Street, Bayboro, NC , 28515

ENERGY STAR PARTNER

No.	Date	Description
ISSUE DATE:		06/12/24
PROJECT #:		2205
DRAWN BY:		MK
CHECKED BY:		MK

OVERALL EXTERIOR ELEVATIONS

A-201

ADA AND LEGAL DISCLAIMER: This document is intended to comply with the requirements of the Americans with Disabilities Act (ADA). However architects and engineers are not licensed to interpret laws or give advice concerning laws. The owner should have this document reviewed by his attorney to determine if it complies with ADA and other laws.

Autodesk Docs://Pamlico High School 6-12/2205 - Pamlico HS - ARCH.rvt
6/24/2024 3:36:55 PM

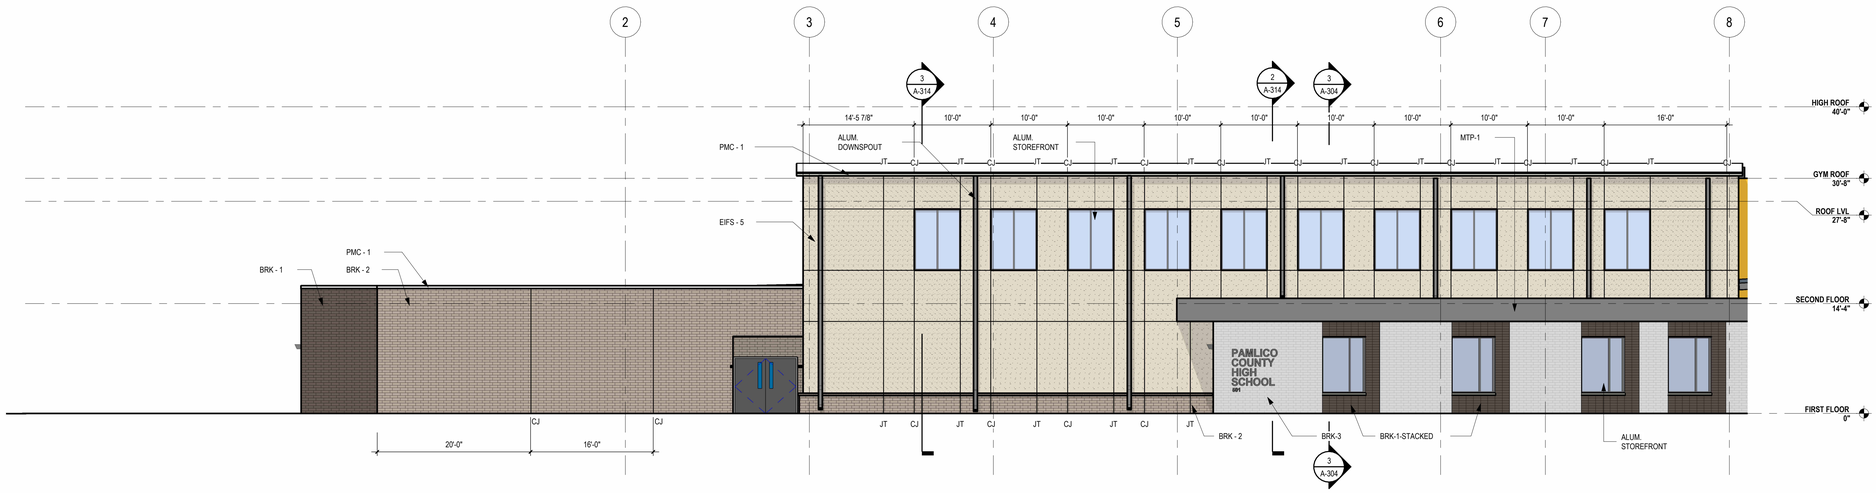

3 A-211 **PLAN SOUTH ELEVATION - A**

SCALE: 1/8" = 1'-0"

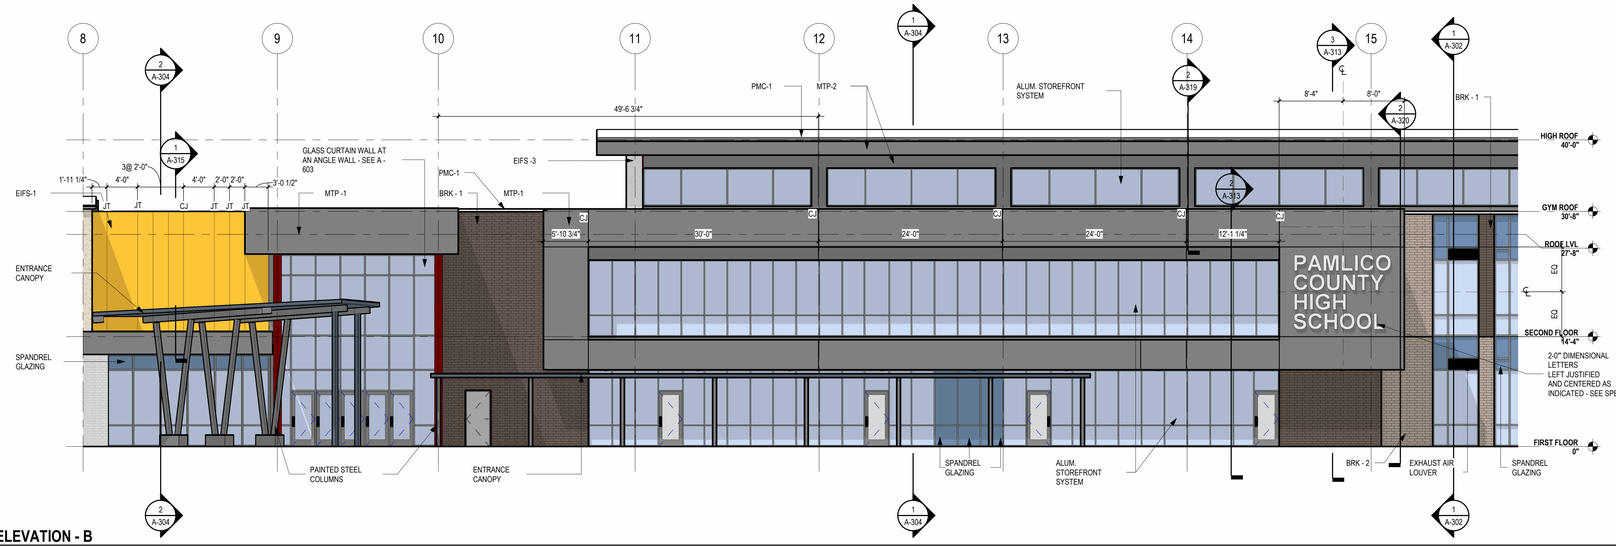

2 A-211 **PLAN SOUTH ELEVATION - B**

SCALE: 1/8" = 1'-0"

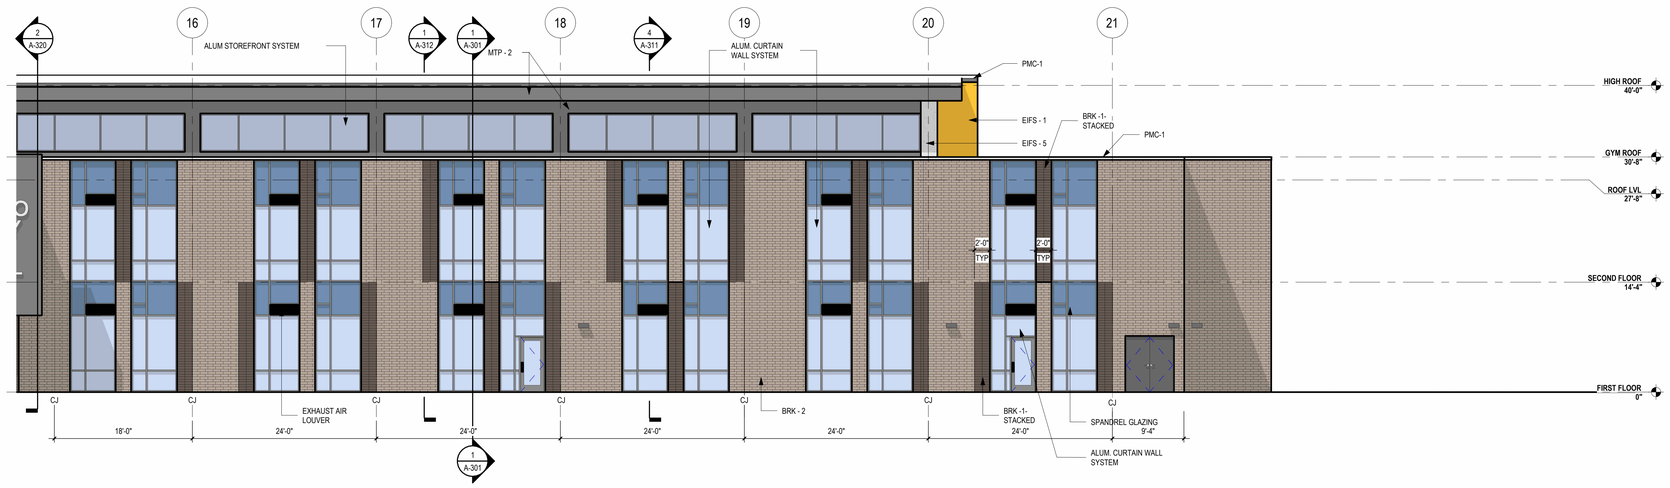

1 A-211 **PLAN SOUTH ELEVATION - C**

SCALE: 1/8" = 1'-0"

ELEVATION LEGEND

SYMBOL	DESCRIPTION
CJ	CONTROL JOINT - SEE DETAIL 12/A-501
EJ	EXPANSION JOINT - SEE DETAIL 1/A-502 & 2/A-502
JT	JOINT - DECORATIVE JOINT PER MANUFACTURER'S TYP. DETAILS
(+1")	INDICATES PROJECTION DISTANCE FROM FACE OF BRICK - FACE OF BRICK IS (0")
(-1")	INDICATES RECESS DISTANCE FROM FACE OF BRICK - FACE OF BRICK IS (0")

GENERAL NOTES:

1. SEE ALTERNATE 9 FOR NARRATIVE ON EIFS VS COMPOSITE METAL PANELS

...Becoming the Leading Designer of High Performance Facilities in the Nation with a Specialty in Alternative Delivery Methods

333 Fayetteville St, Ste 225
Raleigh, NC 27601
P: 919.573.6350
F: 919.573.6355
www.sfla.biz

sfl+a ARCHITECTS

SFL+A ARCHITECTS, P.A. CERT. NO. 50676 NORTH CAROLINA RALEIGH

REGISTERED LANDSCAPE ARCHITECT 6.12.24

CONSTRUCTION DOCUMENTS

PAMLICO COUNTY
PAMLICO 6-12 SCHOOL
601 Main Street, Bayboro, NC , 28515

ENERGY STAR PARTNER

No.	Date	Description

ISSUE DATE: 06/12/24
PROJECT #: 2205
DRAWN BY: MK
CHECKED BY: MK

ENLARGED EXTERIOR ELEVATIONS

A-211

ADA AND LEGAL DISCLAIMER: This document is intended to comply with the requirements of the Americans with Disabilities Act (ADA). However architects and engineers are not licensed to interpret laws or give advice concerning laws. The owner should have this document reviewed by his attorney to determine if it complies with ADA and other laws.

6/24/2024 3:37:26 PM Autodesk Docs://Pamlico High School 6-12/2205 - Pamlico HS - ARCH.rvt

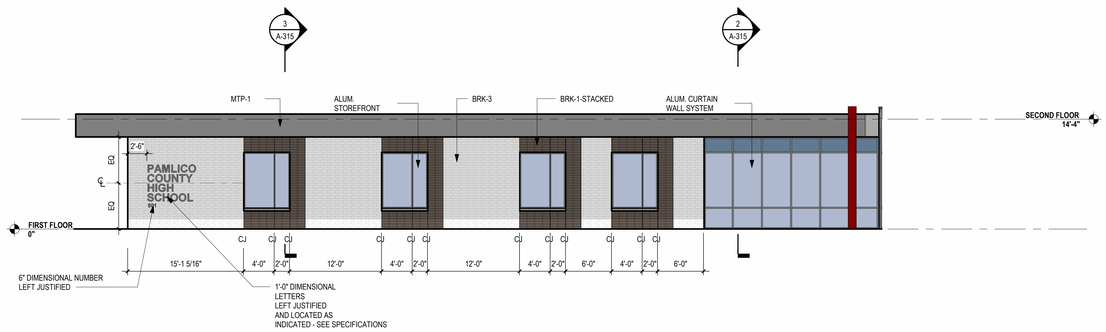

3 A-212 **PLAN SOUTH ELEVATION - D**

SCALE: 1/8" = 1'-0"

2 A-212 **PLAN NORTH ELEVATION - A**

SCALE: 1/8" = 1'-0"

1 A-212 **PLAN NORTH ELEVATION - B**

SCALE: 1/8" = 1'-0"

ELEVATION LEGEND

SYMBOL	DESCRIPTION
CJ	CONTROL JOINT - SEE DETAIL 12/A-501
EJ	EXPANSION JOINT - SEE DETAIL 1/A-502 & 2/A-502
JT	JOINT - DECORATIVE JOINT PER MANUFACTURER'S TYP. DETAILS
(+1")	INDICATES PROJECTION DISTANCE FROM FACE OF BRICK - FACE OF BRICK IS (0")
(-1")	INDICATES RECESS DISTANCE FROM FACE OF BRICK - FACE OF BRICK IS (0")

GENERAL NOTES:

1. SEE ALTERNATE 9 FOR NARRATIVE ON EIFS VS COMPOSITE METAL PANELS

...Becoming the Leading Designer of High Performance Facilities in the Nation with a Specialty in Alternative Delivery Methods

333 Fayetteville St, Ste 225
Raleigh, NC 27601
P: 919.573.6350
F: 919.573.6355
www.sfla.biz

sfl+a ARCHITECTS

CONSTRUCTION DOCUMENTS

PAMLICO COUNTY
PAMLICO 6-12 SCHOOL

601 Main Street, Bayboro, NC , 28515

ENERGY STAR PARTNER

No.	Date	Description
ISSUE DATE:		06/12/24
PROJECT #:		2205
DRAWN BY:		MK
CHECKED BY:		MK

ENLARGED EXTERIOR ELEVATIONS

A-212

ADA AND LEGAL DISCLAIMER: This document is intended to comply with the requirements of the Americans with Disabilities Act (ADA). However architects and engineers are not licensed to interpret laws or give advice concerning laws. The owner should have this document reviewed by his attorney to determine if it complies with ADA and other laws.

6/24/2024 3:38:03 PM Autodesk Docs://Pamlico High School 6-12/2205 - Pamlico HS - ARCH.rvt

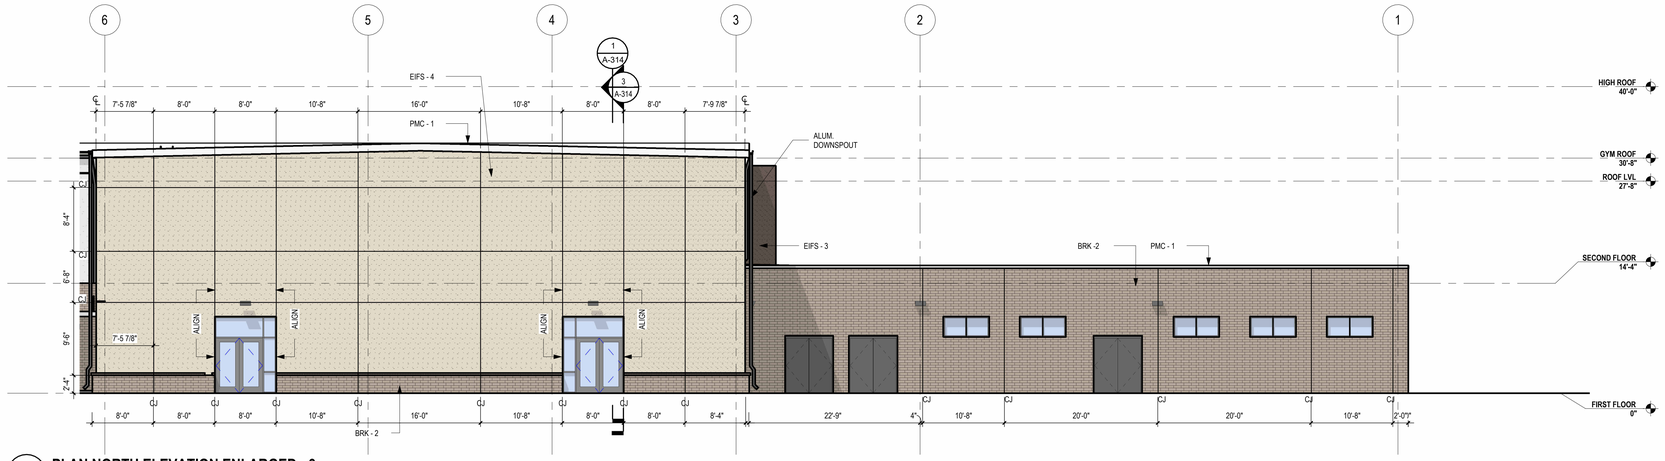

3 / A-213 **PLAN NORTH ELEVATION ENLARGED - 3**

SCALE: 1/8" = 1'-0"

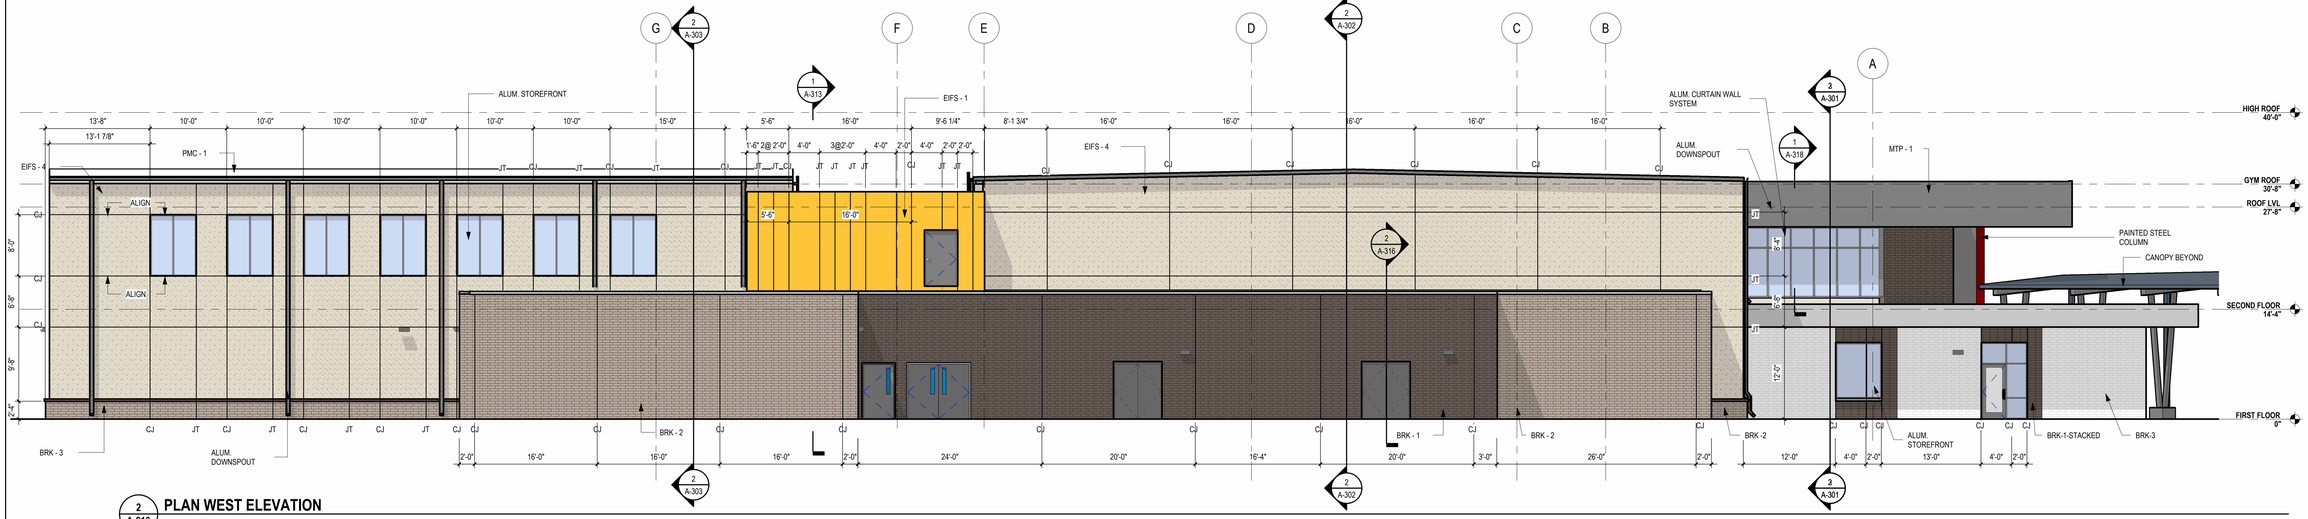

2 / A-213 **PLAN WEST ELEVATION**

SCALE: 1/8" = 1'-0"

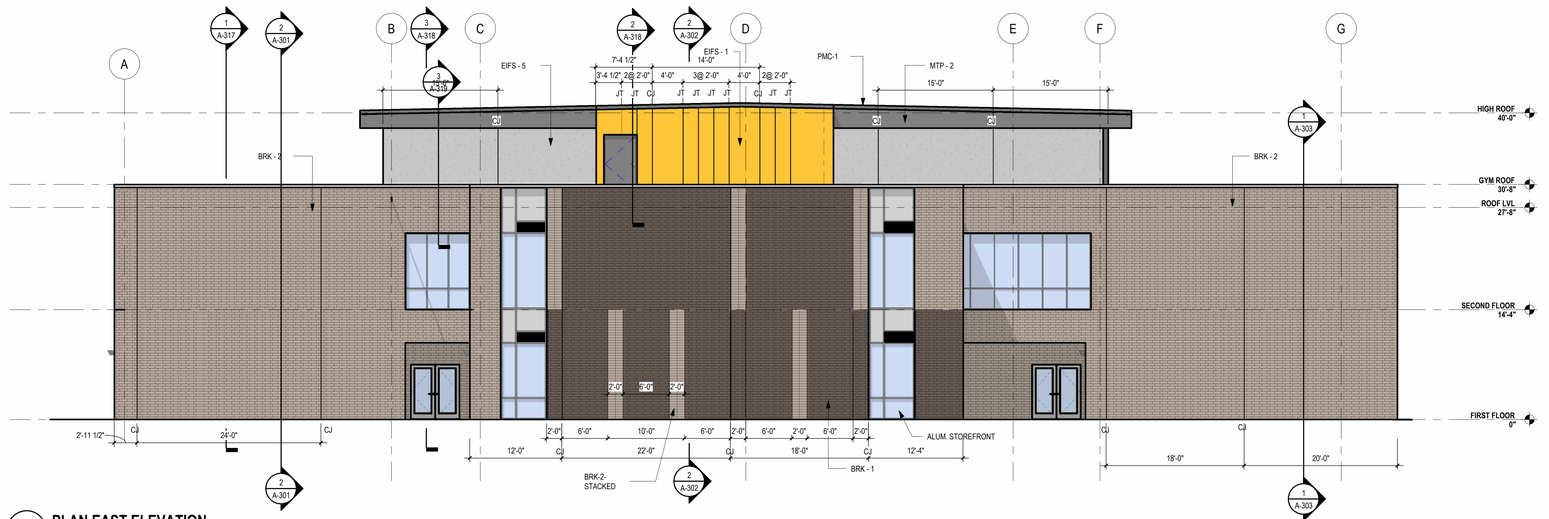

1 / A-213 **PLAN EAST ELEVATION**

SCALE: 1/8" = 1'-0"

ELEVATION LEGEND

SYMBOL	DESCRIPTION
CJ	CONTROL JOINT - SEE DETAIL 12/A-501
EJ	EXPANSION JOINT - SEE DETAIL 1/A-502 & 2/A-502
JT	JOINT - DECORATIVE JOINT PER MANUFACTURER'S TYP. DETAILS
(+1")	INDICATES PROJECTION DISTANCE FROM FACE OF BRICK - FACE OF BRICK IS (0")
(-1")	INDICATES RECESS DISTANCE FROM FACE OF BRICK - FACE OF BRICK IS (0")

GENERAL NOTES:

1. SEE ALTERNATE 9 FOR NARRATIVE ON EIFS VS COMPOSITE METAL PANELS

...Becoming the Leading Designer of High Performance Facilities in the Nation with a Specialty in Alternative Delivery Methods

333 Fayetteville St, Ste 225
Raleigh, NC 27601
P: 919.573.6350
F: 919.573.6355
www.sfla.biz

sfl+a ARCHITECTS

CONSTRUCTION DOCUMENTS

PAMLICO COUNTY
PAMLICO 6-12 SCHOOL

601 Main Street, Bayboro, NC , 28515

ENERGY STAR PARTNER

No.	Date	Description
ISSUE DATE:		06/12/24
PROJECT #:		2205
DRAWN BY:		MK
CHECKED BY:		MK

ENLARGED EXTERIOR ELEVATIONS

A-213

ADA AND LEGAL DISCLAIMER: This document is intended to comply with the requirements of the Americans with Disabilities Act (ADA). However architects and engineers are not licensed to interpret laws or give advice concerning laws. The owner should have this document reviewed by his attorney to determine if it complies with ADA and other laws.

Autodesk Docs://Pamlico High School 6-12/2205 - Pamlico HS - ARCH.rvt

6/24/2024 3:38:31 PM

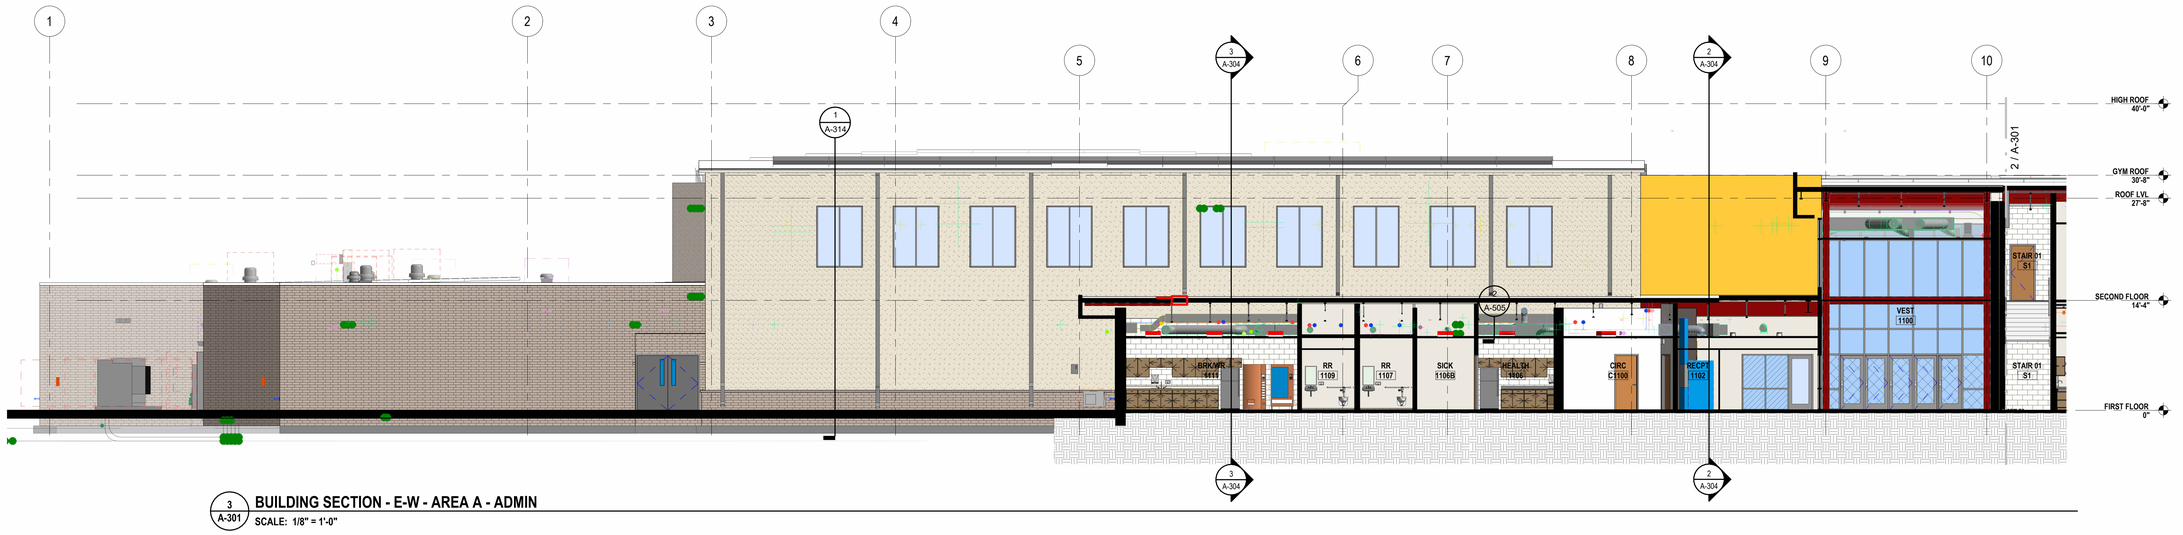

3 A-301 **BUILDING SECTION - E-W - AREA A - ADMIN**
SCALE: 1/8" = 1'-0"

2 A-301 **BUILDING SECTION - E-W - AREA E & F - CLASSROOMS**
SCALE: 1/8" = 1'-0"

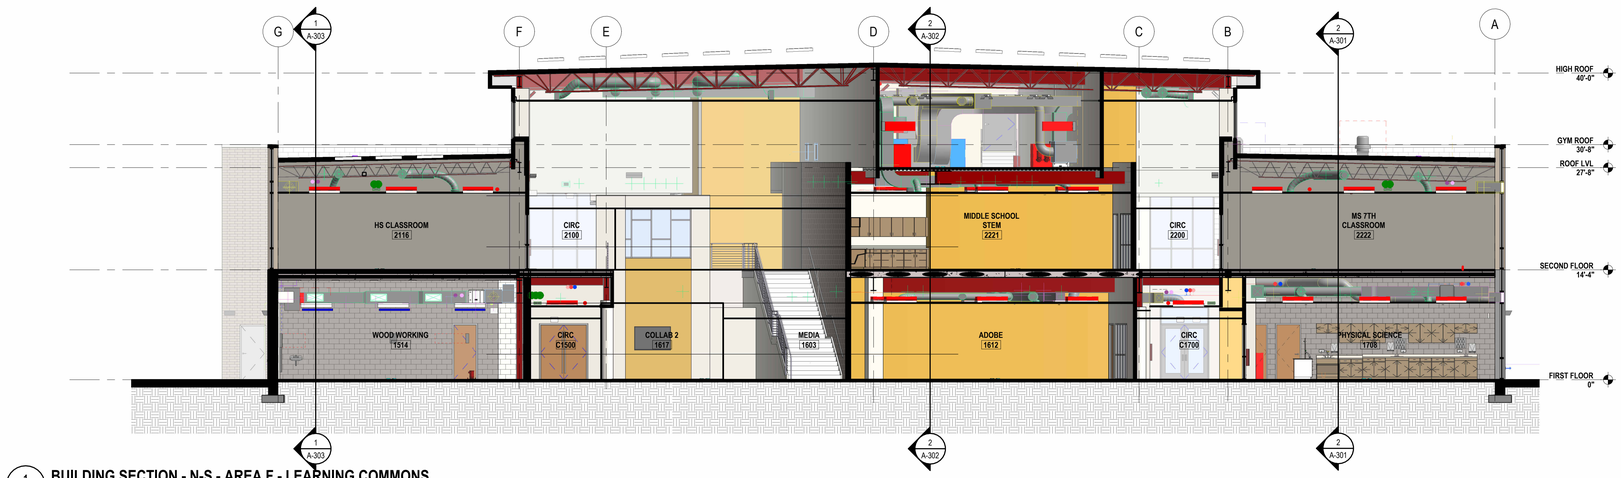

1 A-301 **BUILDING SECTION - N-S - AREA F - LEARNING COMMONS**
SCALE: 1/8" = 1'-0"

...Becoming the Leading Designer of High Performance Facilities in the Nation with a Specialty in Alternative Delivery Methods

333 Fayetteville St, Ste 225
Raleigh, NC 27601
P: 919.573.6350
F: 919.573.6355
www.sfla.biz

sfl+a ARCHITECTS

CONSTRUCTION DOCUMENTS

PAMLICO COUNTY
PAMLICO 6-12 SCHOOL
601 Main Street, Bayboro, NC, 28515

ENERGY STAR PARTNER

No.	Date	Description
ISSUE DATE:		06/12/24
PROJECT #:		2205
DRAWN BY:		MK
CHECKED BY:		MK

BUILDING SECTIONS

A-301

ADA AND LEGAL DISCLAIMER: This document is intended to comply with the requirements of the Americans with Disabilities Act (ADA). However architects and engineers are not licensed to interpret laws or give advice concerning laws. The owner should have this document reviewed by his attorney to determine if it complies with ADA and other laws.

6/24/2024 3:39:25 PM Autodesk Docs://Pamlico High School 6-12/2205 - Pamlico HS - ARCH.rvt

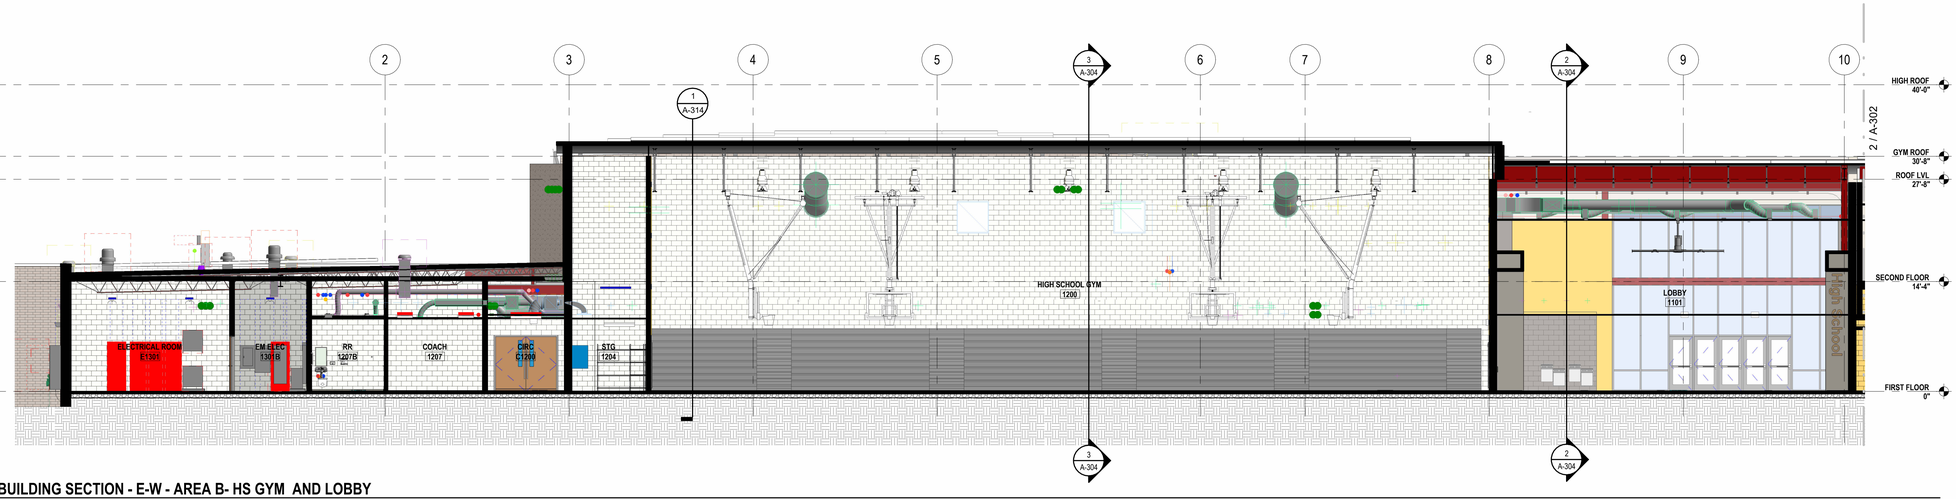

3 / A-302 **BUILDING SECTION - E-W - AREA B- HS GYM AND LOBBY**

SCALE: 1/8" = 1'-0"

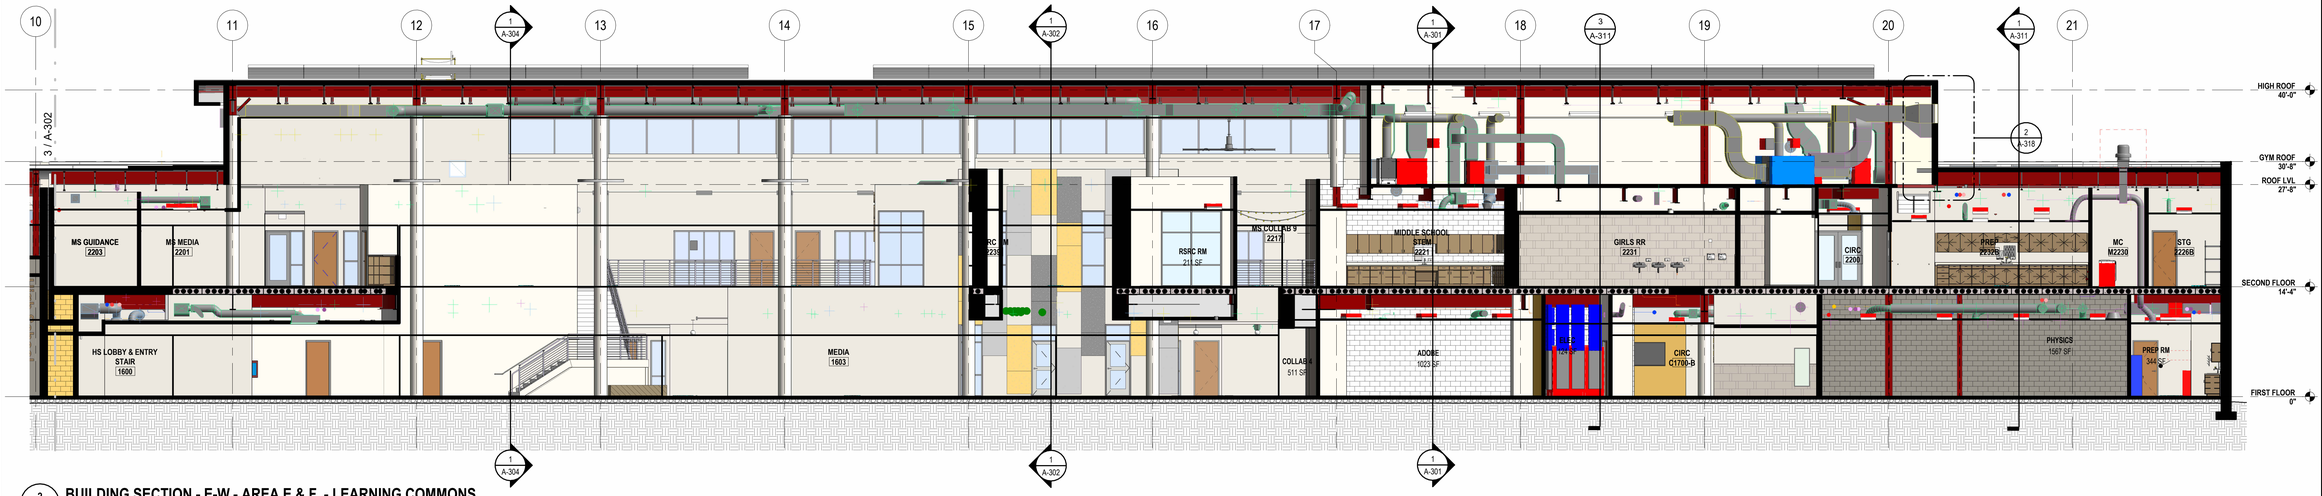

2 A-302 **BUILDING SECTION - E-W - AREA E & F - LEARNING COMMONS**

SCALE: 1/8" = 1'-0"

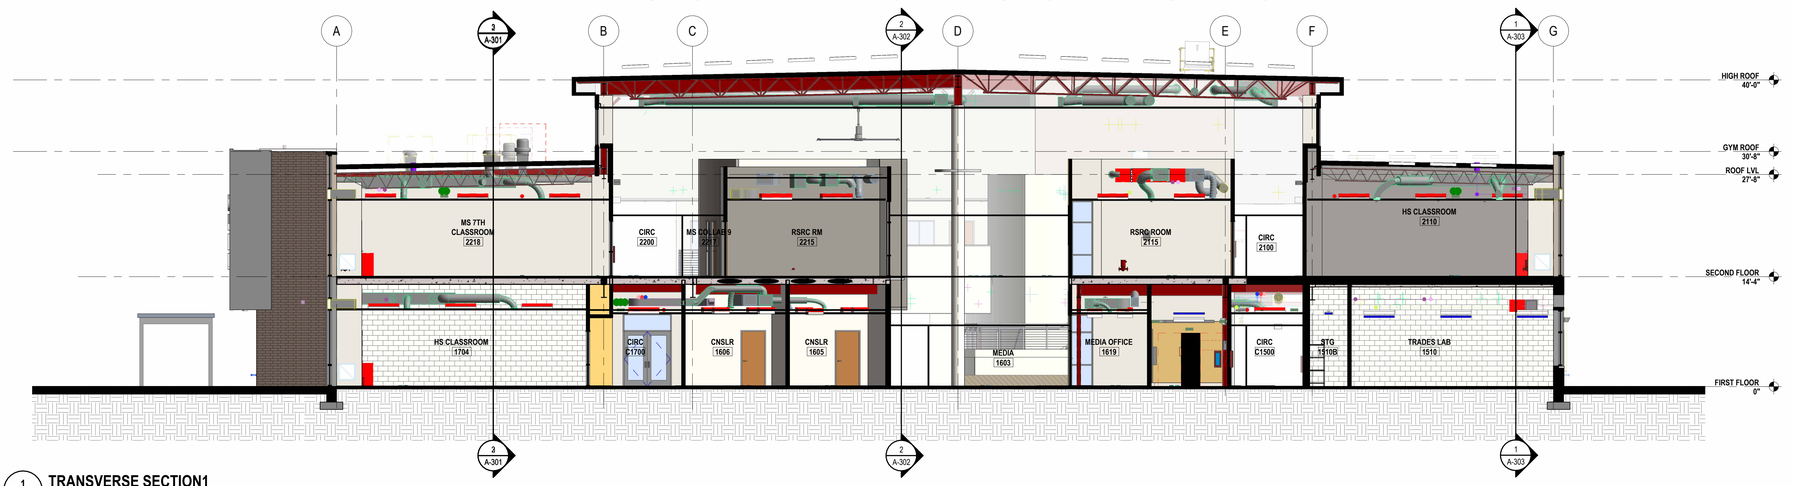

1 A-302 **TRANSVERSE SECTION1**

SCALE: 1/8" = 1'-0"

...Becoming the Leading Designer of High Performance Facilities in the Nation with a Specialty in Alternative Delivery Methods

333 Fayetteville St, Ste 225
Raleigh, NC 27601
P: 919.573.6350
F: 919.573.6355
www.sfla.biz

sfl+a ARCHITECTS

CONSTRUCTION DOCUMENTS

PAMLICO COUNTY
PAMLICO 6-12 SCHOOL

601 Main Street, Bayboro, NC , 28515

ENERGY STAR PARTNER

No.	Date	Description
ISSUE DATE:		06/12/24
PROJECT #:		2205
DRAWN BY:		MK
CHECKED BY:		MK

BUILDING SECTIONS

A-302

ADA AND LEGAL DISCLAIMER: This document is intended to comply with the requirements of the Americans with Disabilities Act (ADA). However architects and engineers are not licensed to interpret laws or give advice concerning laws. The owner should have this document reviewed by his attorney to determine if it complies with ADA and other laws.

6/24/2024 3:40:19 PM Autodesk Docs://Pamlico High School 6-12/2205 - Pamlico HS - ARCH.rvt

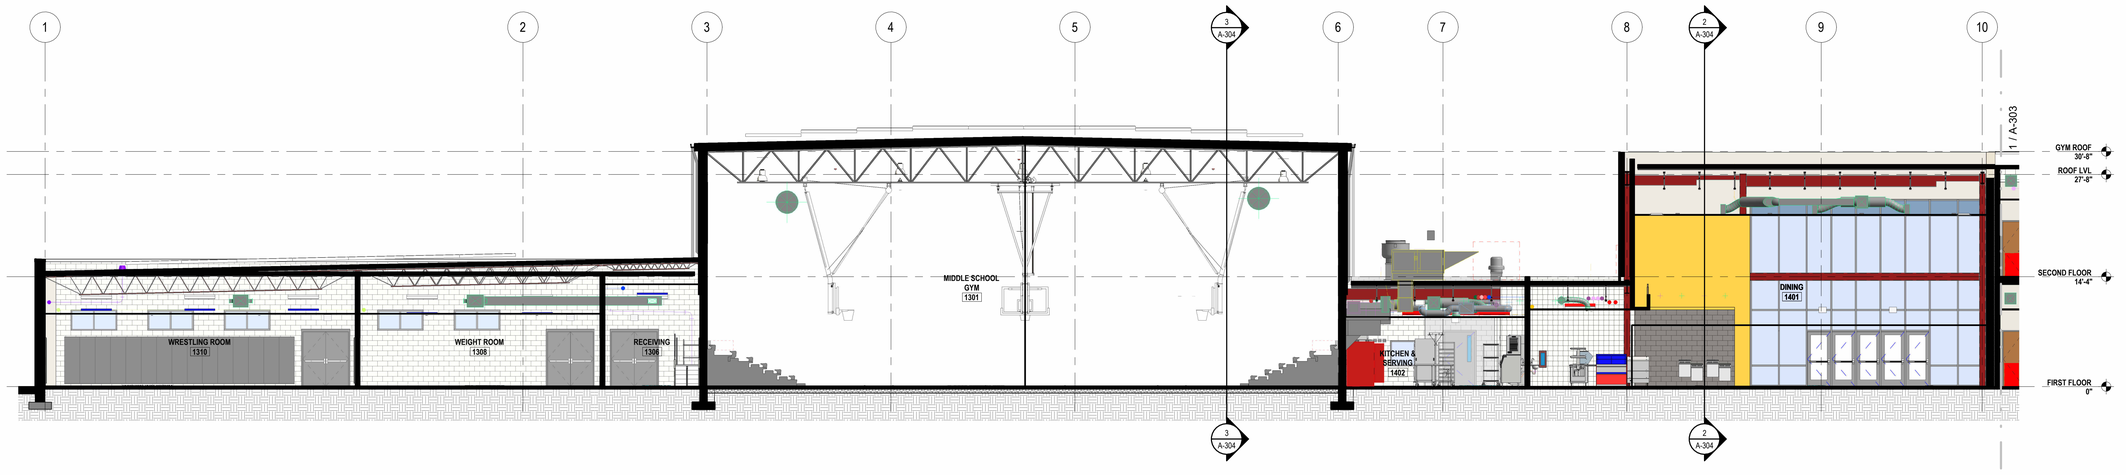

2 / A-303 **BUILDING SECTION - E-W - AREA C & D - MS GYM, KITCHEN & DINING**

SCALE: 1/8" = 1'-0"

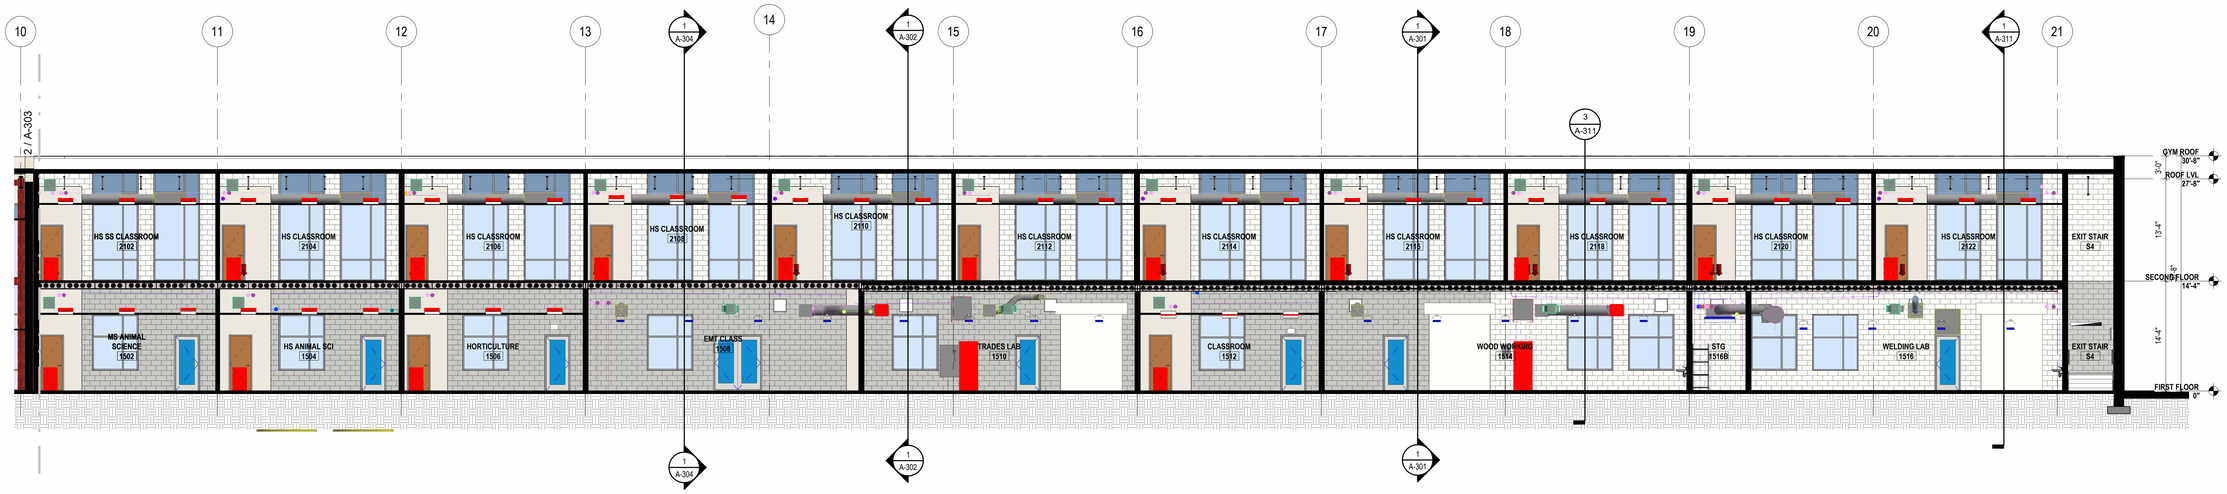

1 / A-303 **BUILDING SECTION - E-W - AREA E & F - HS CLASSROOMS**

SCALE: 1/8" = 1'-0"

...Becoming the Leading Designer of High Performance Facilities in the Nation with a Specialty in Alternative Delivery Methods

333 Fayetteville St, Ste 225
Raleigh, NC 27601
P: 919.573.6350
F: 919.573.6355
www.sfla.biz

sfl+a ARCHITECTS

SFL+A ARCHITECTS, P.A. CERT. NO. 50676 NORTH CAROLINA RALEIGH

PROFESSIONAL ENGINEER SEAL 047111 6.12.24 REGISTERED ENGINEER FAYETTEVILLE, N.C.

CONSTRUCTION DOCUMENTS

PAMLICO COUNTY
PAMLICO 6-12 SCHOOL

601 Main Street, Bayboro, NC , 28515

ENERGY STAR PARTNER

No.	Date	Description
ISSUE DATE:		06/12/24
PROJECT #:		2205
DRAWN BY:		MK
CHECKED BY:		MK

BUILDING SECTIONS

A-303

ADA AND LEGAL DISCLAIMER: This document is intended to comply with the requirements of the Americans with Disabilities Act (ADA). However architects and engineers are not licensed to interpret laws or give advice concerning laws. The owner should have this document reviewed by his attorney to determine if it complies with ADA and other laws.

Autodesk Docs://Pamlico High School 6-12/2205 - Pamlico HS - ARCH.rvt

6/24/2024 3:40:46 PM

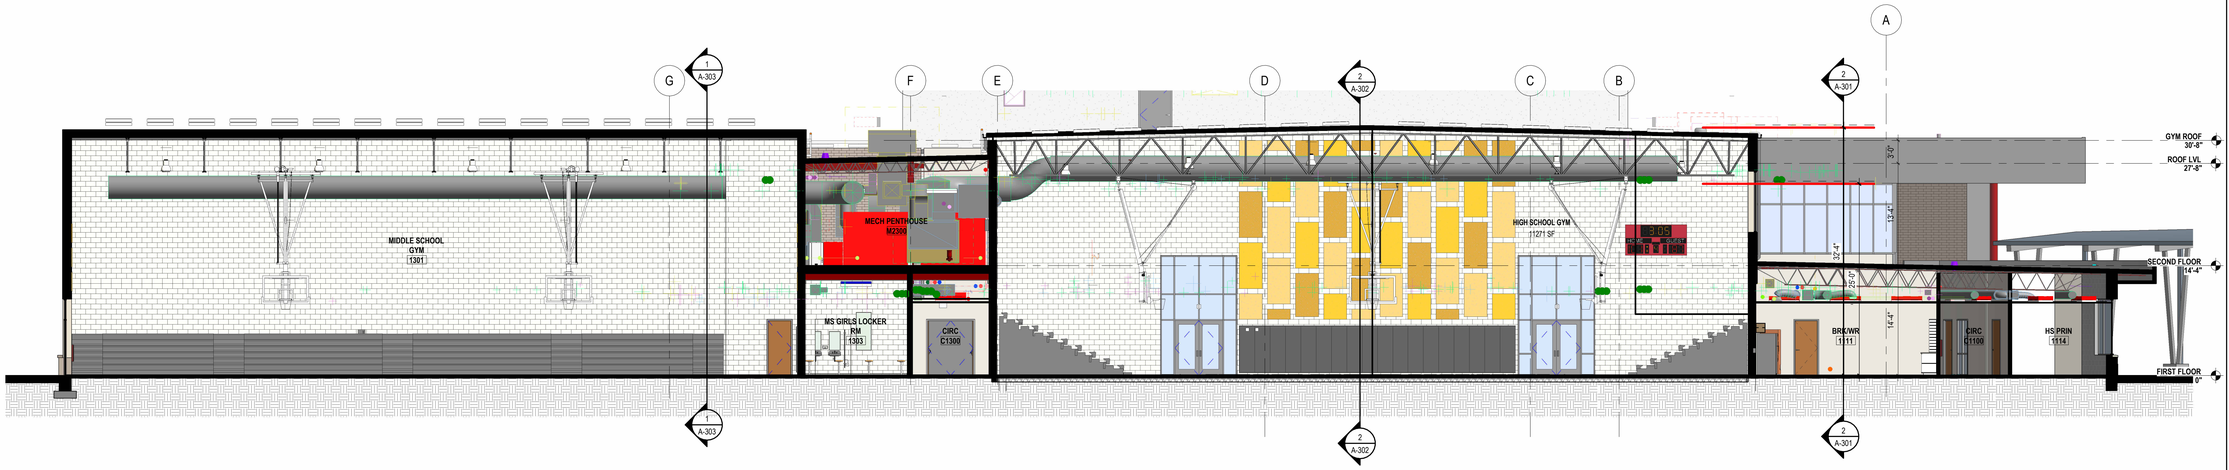

3 A-304 **BUILDING SECTION - N-S - AREA B & C - MS GYM, HS GYM & ADMIN**

SCALE: 1/8" = 1'-0"

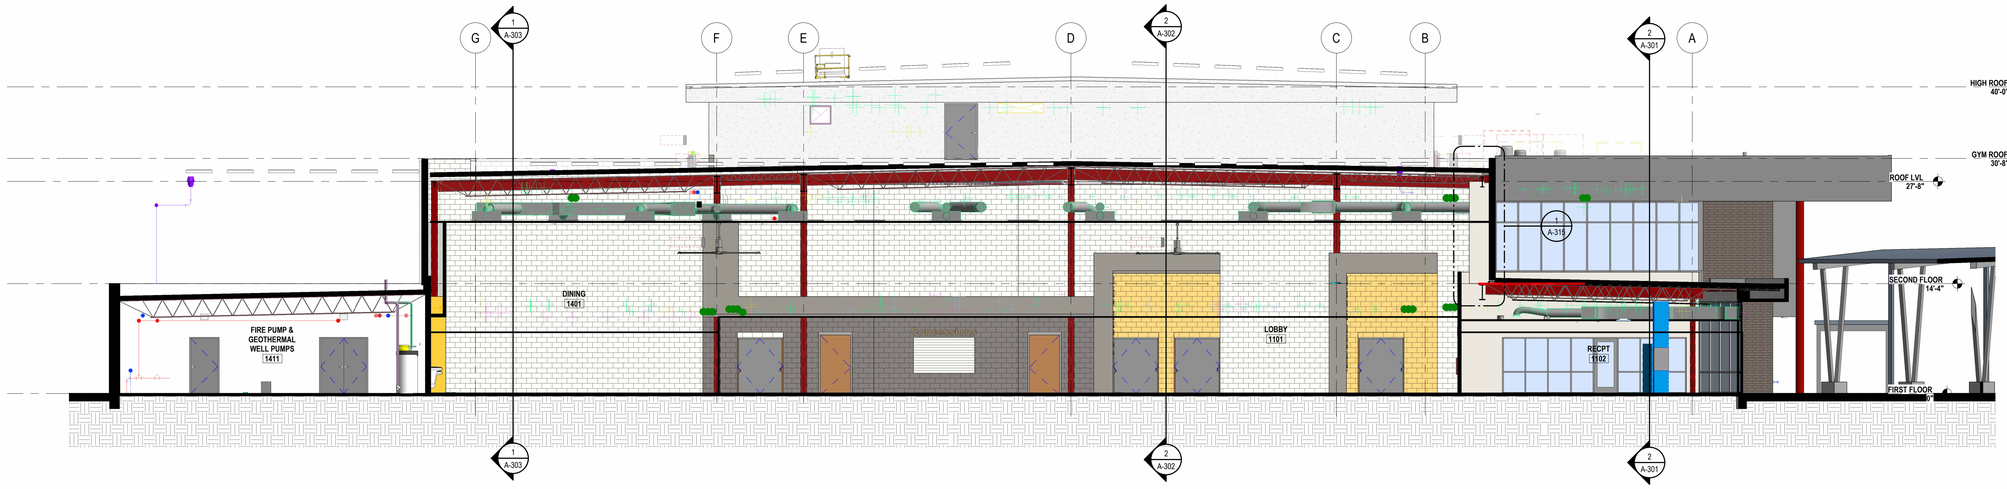

2 A-304 **BUILDING SECTION - N-S - AREA A & D - ADMIN & LOBBY TWARDS LEARNING COMMONS**

SCALE: 1/8" = 1'-0"

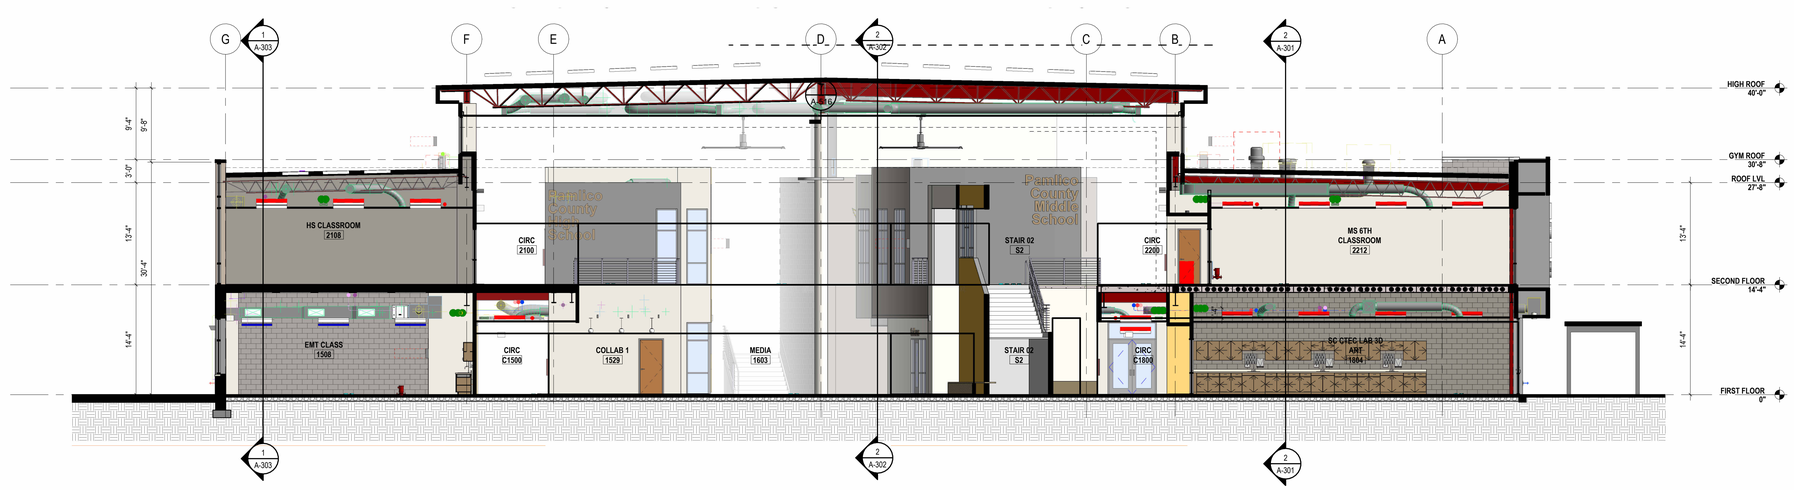

1 A-304 **BUILDING SECTION - N-S - AREA E - HS & MS COLABS TWARDS LEARNING COMMONS**

SCALE: 1/8" = 1'-0"

...Becoming the Leading Designer of High Performance Facilities in the Nation with a Specialty in Alternative Delivery Methods

333 Fayetteville St, Ste 225
Raleigh, NC 27601
P: 919.573.6350
F: 919.573.6355
www.sfla.biz

sfl+a ARCHITECTS

CONSTRUCTION DOCUMENTS

PAMLICO COUNTY
PAMLICO 6-12 SCHOOL

601 Main Street, Bayboro, NC, 28515

ENERGY STAR PARTNER

No.	Date	Description
ISSUE DATE:		06/12/24
PROJECT #:		2205
DRAWN BY:		MK
CHECKED BY:		MK

BUILDING SECTIONS

A-304

ADA AND LEGAL DISCLAIMER: This document is intended to comply with the requirements of the Americans with Disabilities Act (ADA). However architects and engineers are not licensed to interpret laws or give advice concerning laws. The owner should have this document reviewed by his attorney to determine if it complies with ADA and other laws.

6/24/2024 3:42:19 PM Autodesk Docs://Pamlico High School 6-12/2205 - Pamlico HS - ARCH.rvt

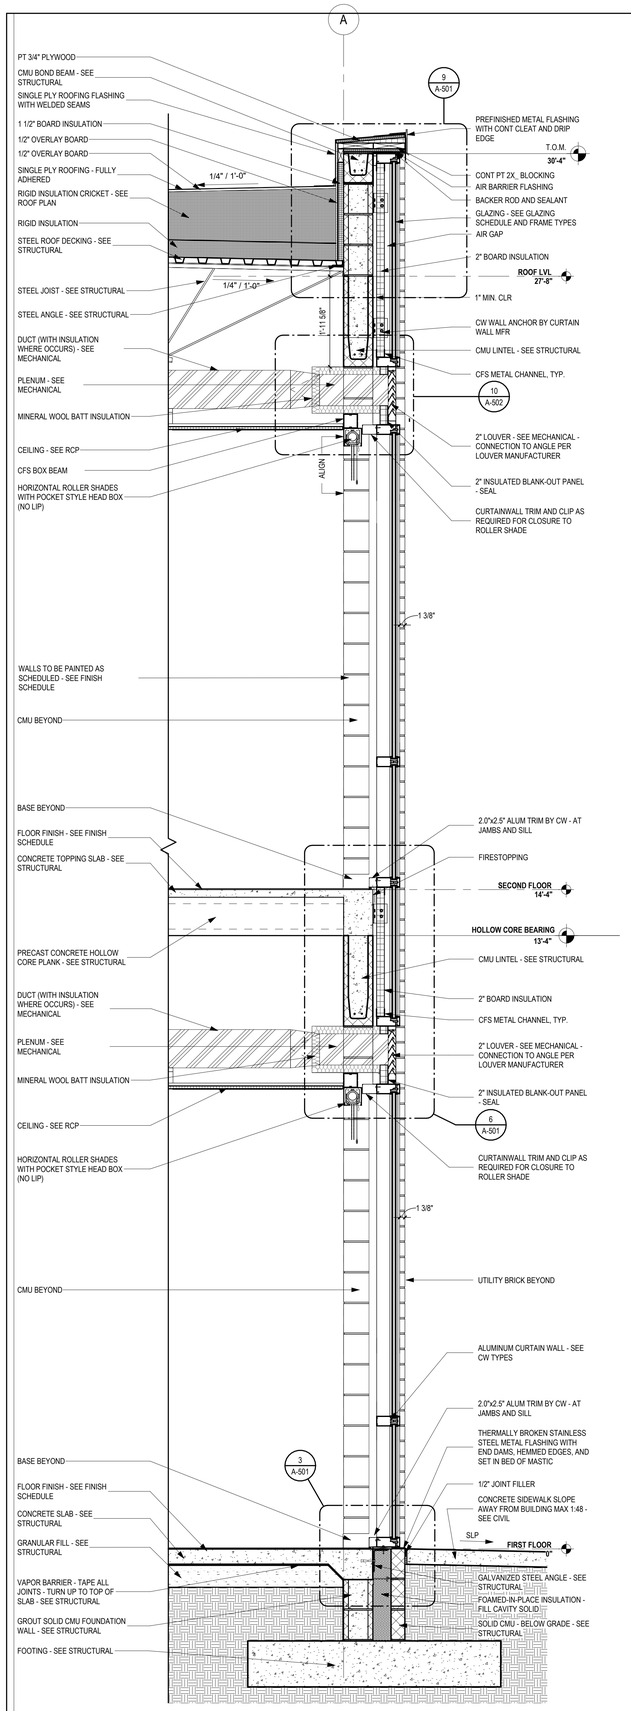

4 A-311 **TYP. NORTH CURTAIN WALL @ LEARNING COMMONS**
SCALE: 3/4" = 1'-0"

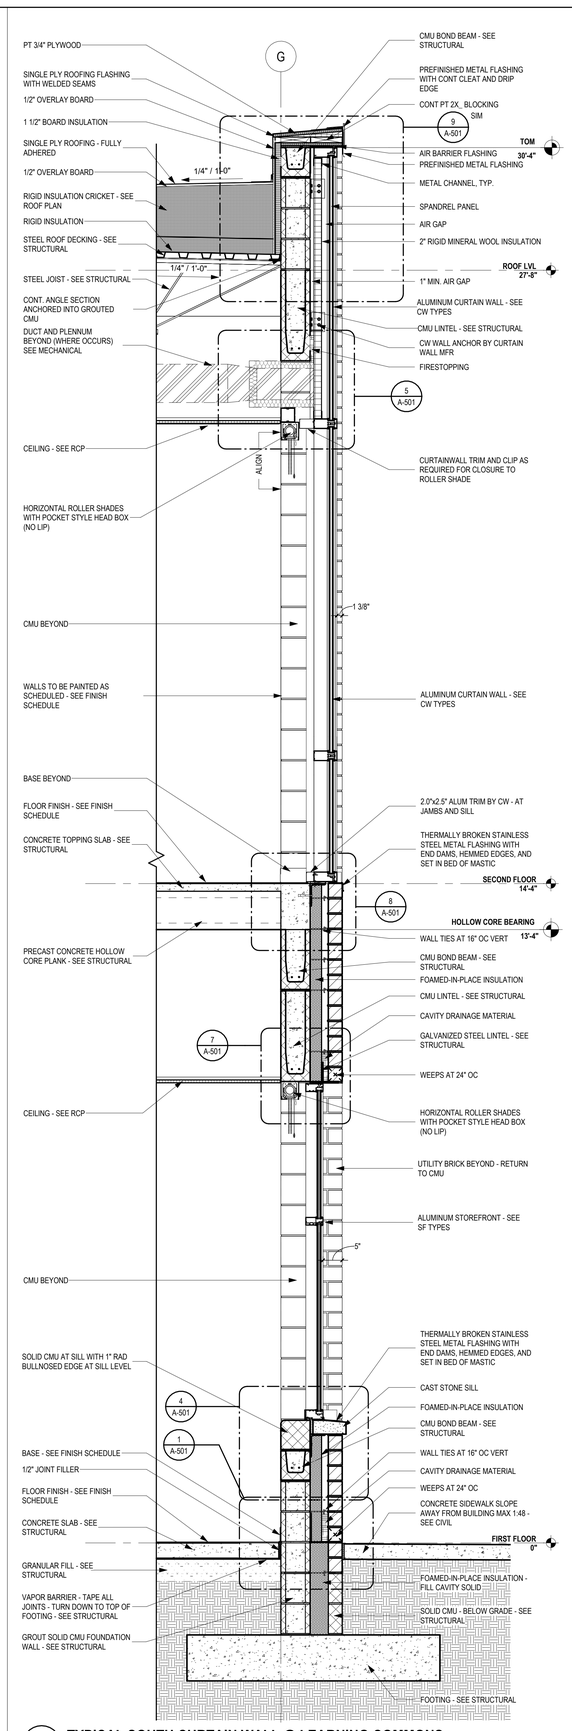

3 A-311 **TYPICAL SOUTH CURTAIN WALL @ LEARNING COMMONS**
SCALE: 3/4" = 1'-0"

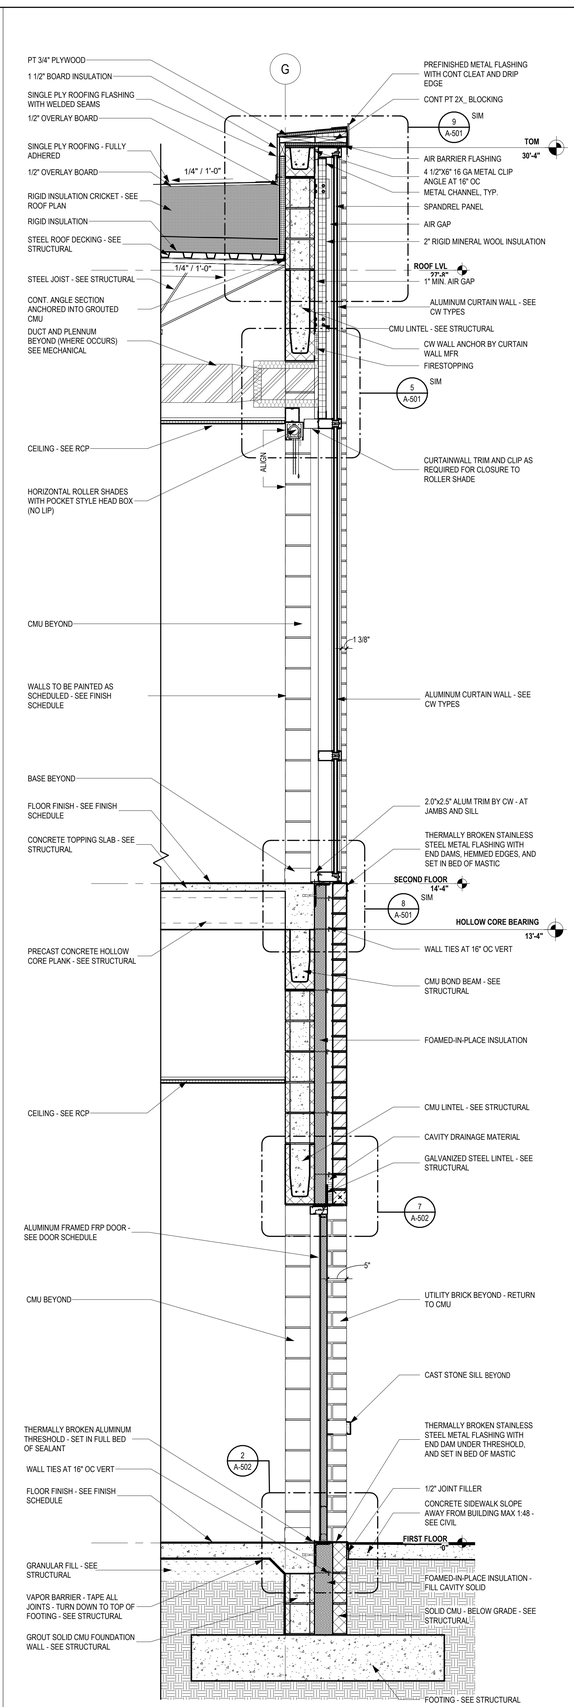

2 A-311 **WALL SECTION AT SOUTH COMMONS**
SCALE: 3/4" = 1'-0"

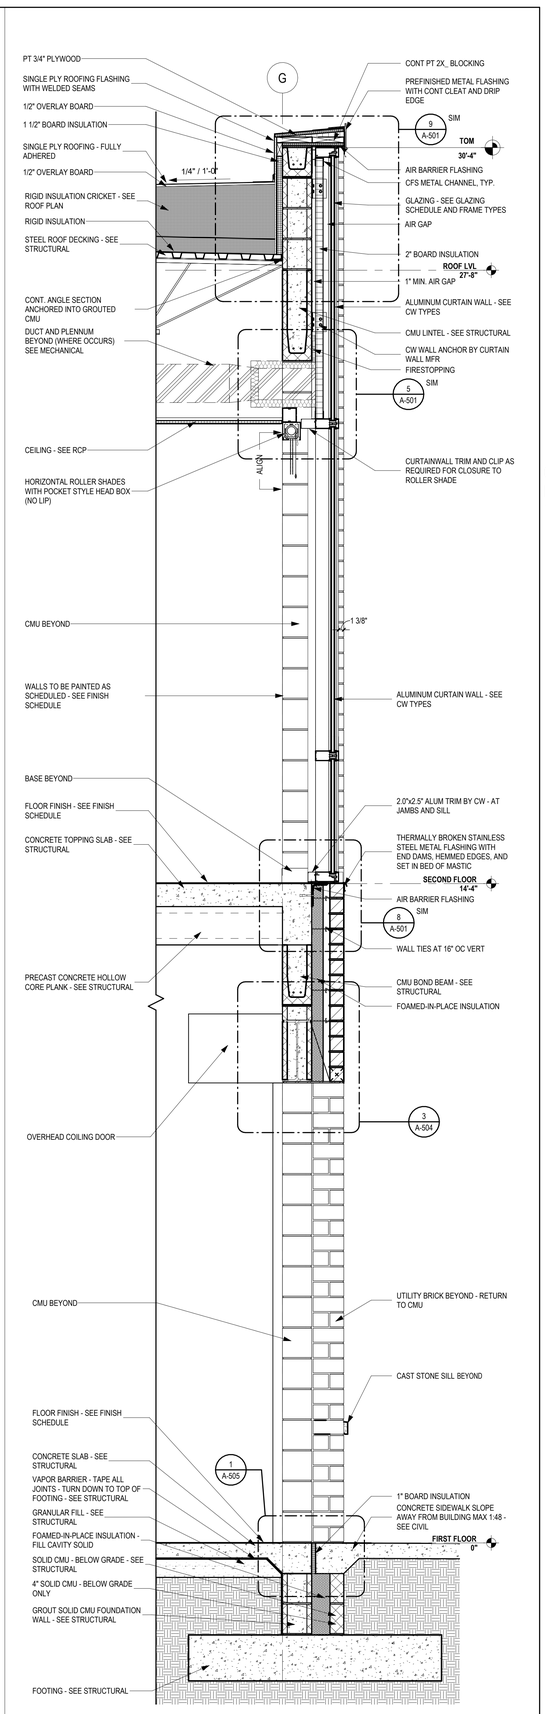

1 A-311 **TYPICAL NORTH CLASSROOM WALL SECTION**
SCALE: 3/4" = 1'-0"

...Becoming the Leading Designer of High Performance Facilities in the Nation with a Specialty in Alternative Delivery Methods

333 Fayetteville St, Ste 225
Raleigh, NC 27601
P: 919.573.6350
F: 919.573.6355
www.sfla.biz

sfl+a ARCHITECTS

STEVEN K. LINDSTROM ARCHITECT PA CERT. NO. 50676 30TH DAY OF JUNE, 2024 RALEIGH

STEVEN K. LINDSTROM NORTH CAROLINA REGISTERED LANDSCAPE ARCHITECT 6.12.24 PROFESSIONAL ENGINEER

CONSTRUCTION DOCUMENTS

PAMLICO COUNTY
PAMLICO 6-12 SCHOOL
601 Main Street, Bayboro, NC , 28515

ENERGY STAR PARTNER

No.	Date	Description
ISSUE DATE:		06/12/24
PROJECT #:		2205
DRAWN BY:		MK
CHECKED BY:		MK

WALL SECTIONS

A-311

ADA AND LEGAL DISCLAIMER: This document is intended to comply with the requirements of the Americans with Disabilities Act (ADA). However architects and engineers are not licensed to interpret laws or give advice concerning laws. The owner should have this document reviewed by his attorney to determine if it complies with ADA and other laws.

6/24/2024 3:42:27 PM Autodesk Docs://Pamlico High School 6-12/2205 - Pamlico HS - ARCH.rvt

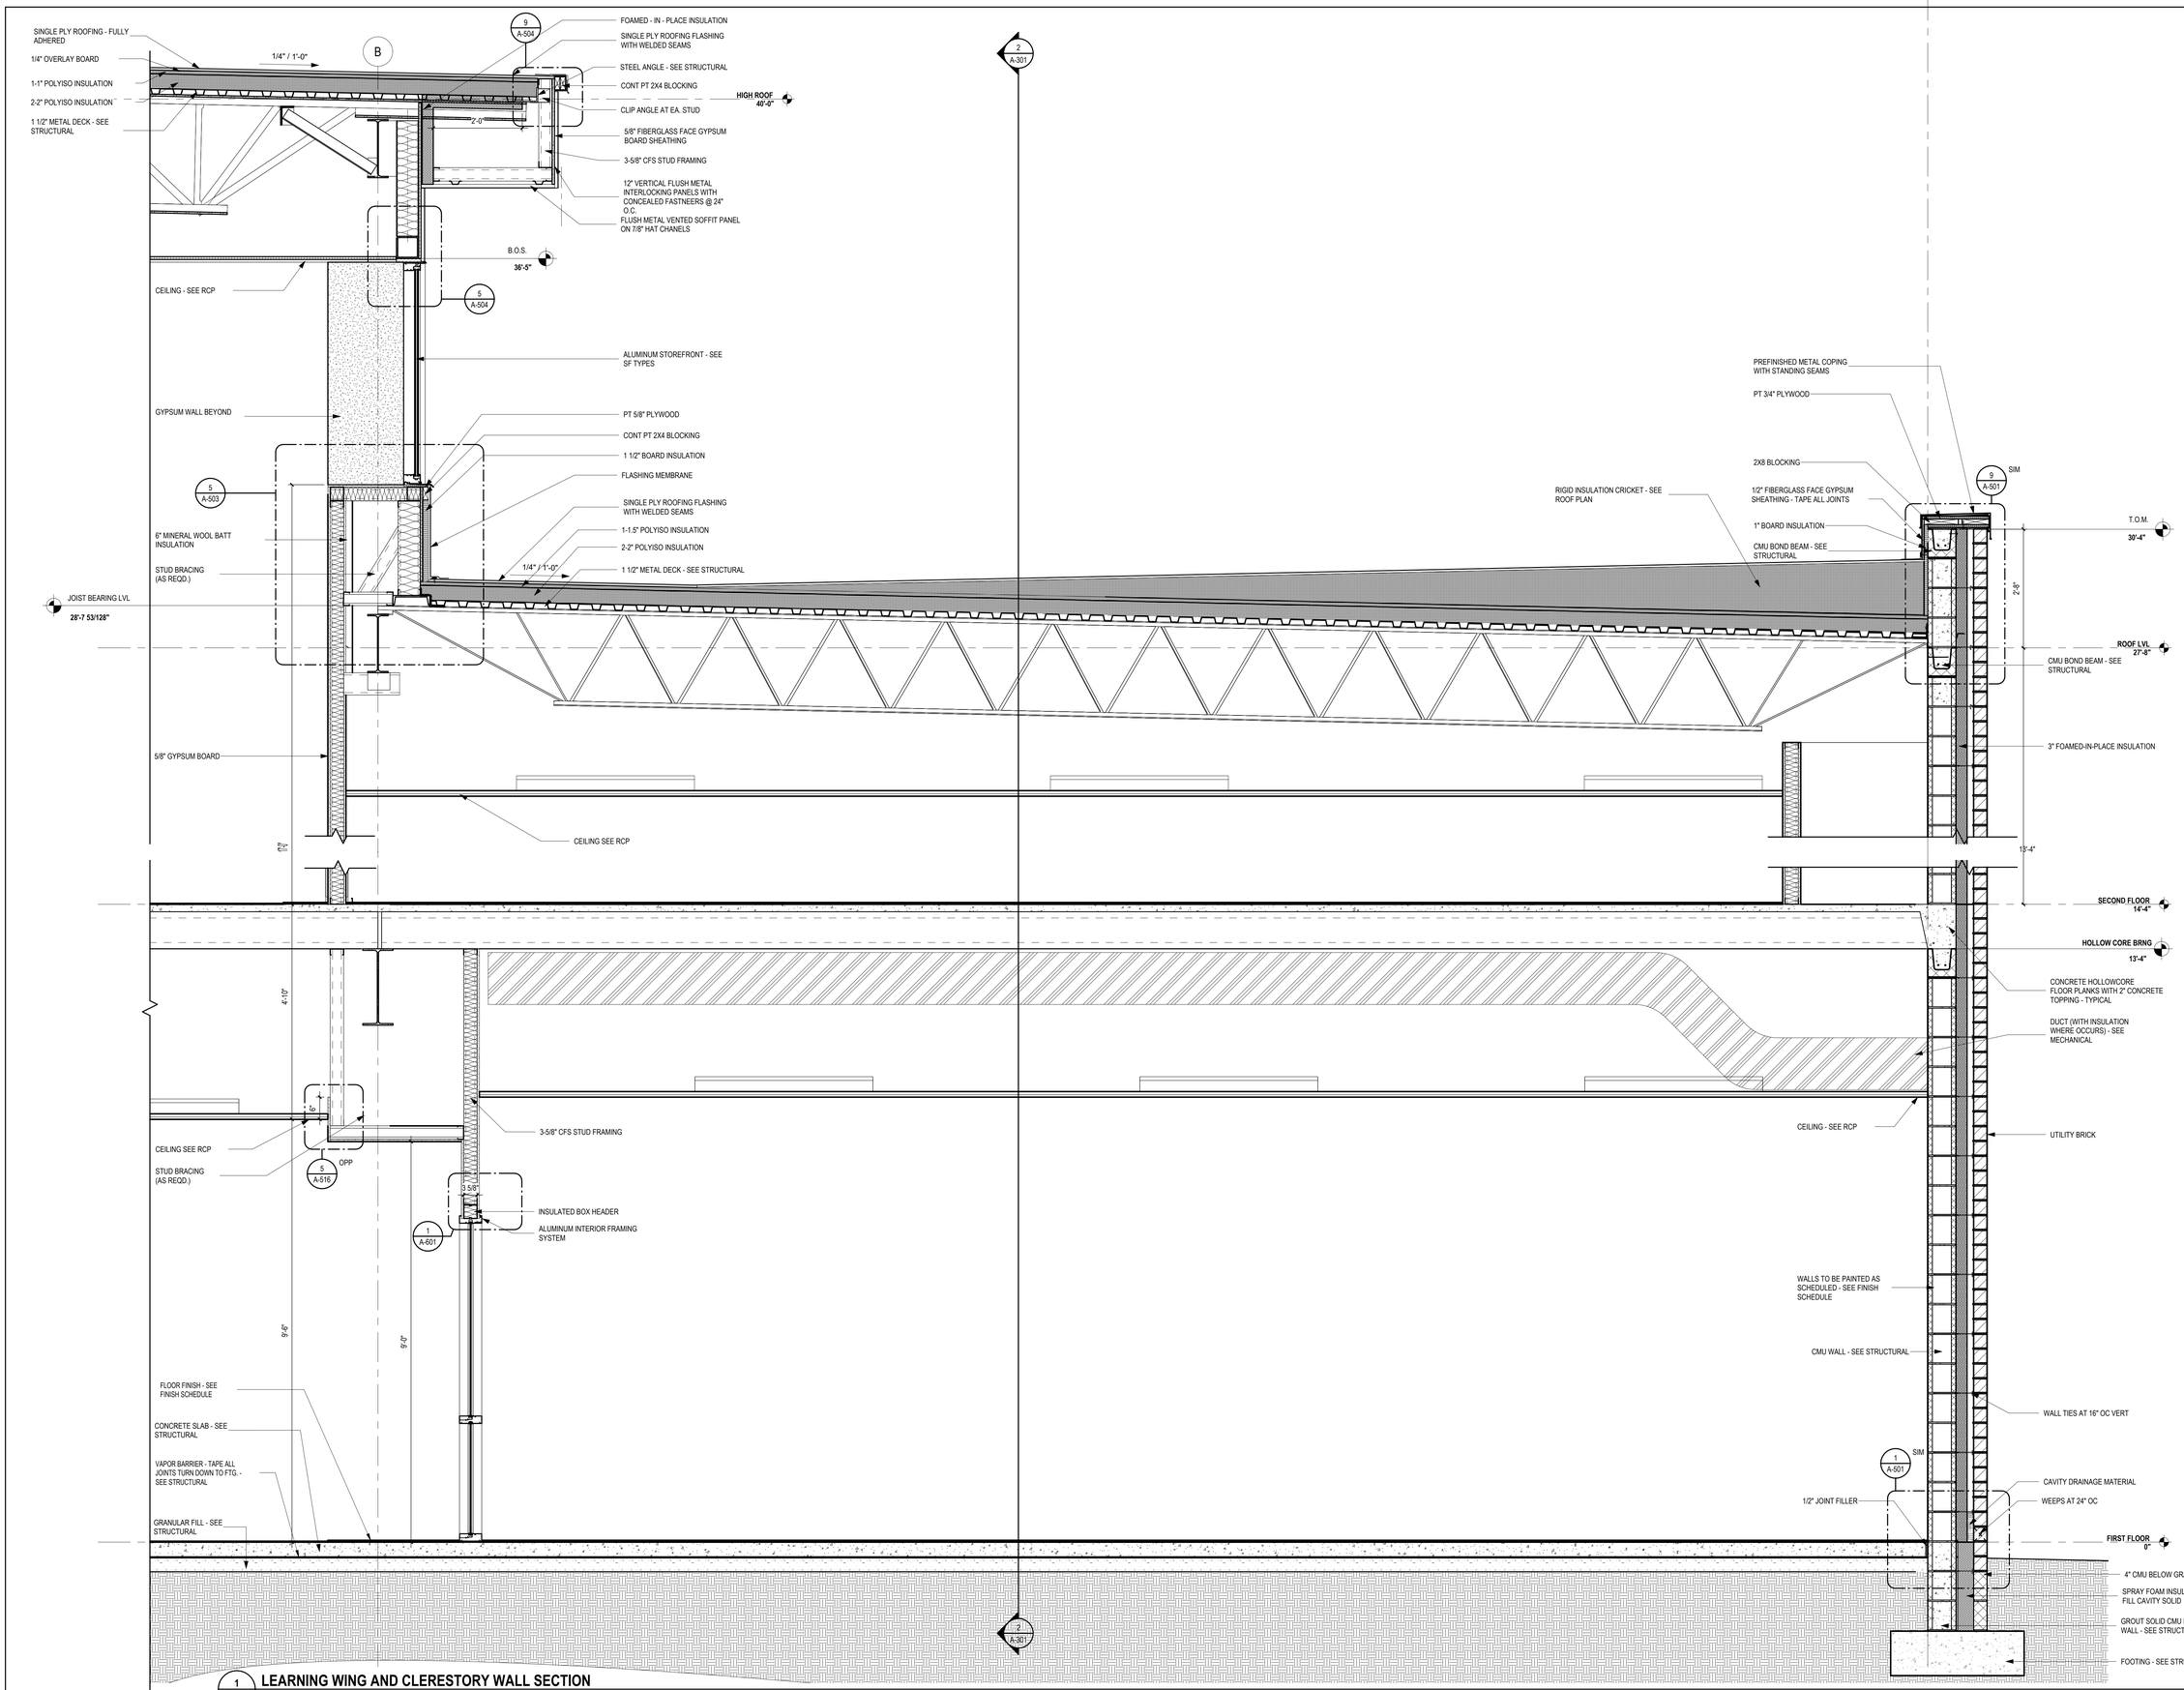

1 A-312 **LEARNING WING AND CLERESTORY WALL SECTION**

SCALE: 3/4" = 1'-0"

...Becoming the Leading Designer of High Performance Facilities in the Nation with a Specialty in Alternative Delivery Methods

333 Fayetteville St, Ste 225
Raleigh, NC 27601
P: 919.573.6350
F: 919.573.6355
www.sfla.biz

sfl+a ARCHITECTS

CONSTRUCTION DOCUMENTS

PAMLICO COUNTY
PAMLICO 6-12 SCHOOL

601 Main Street, Bayboro, NC , 28515

ENERGY STAR PARTNER

No.	Date	Description
ISSUE DATE:		06/12/24
PROJECT #:		2205
DRAWN BY:		MK
CHECKED BY:		MK

WALL SECTIONS

A-312

ADA AND LEGAL DISCLAIMER: This document is intended to comply with the requirements of the Americans with Disabilities Act (ADA). However architects and engineers are not licensed to interpret laws or give advice concerning laws. The owner should have this document reviewed by his attorney to determine if it complies with ADA and other laws.

6/24/2024 3:42:31 PM Autodesk Docs://Pamlico High School 6-12/2205 - Pamlico HS - ARCH.rvt

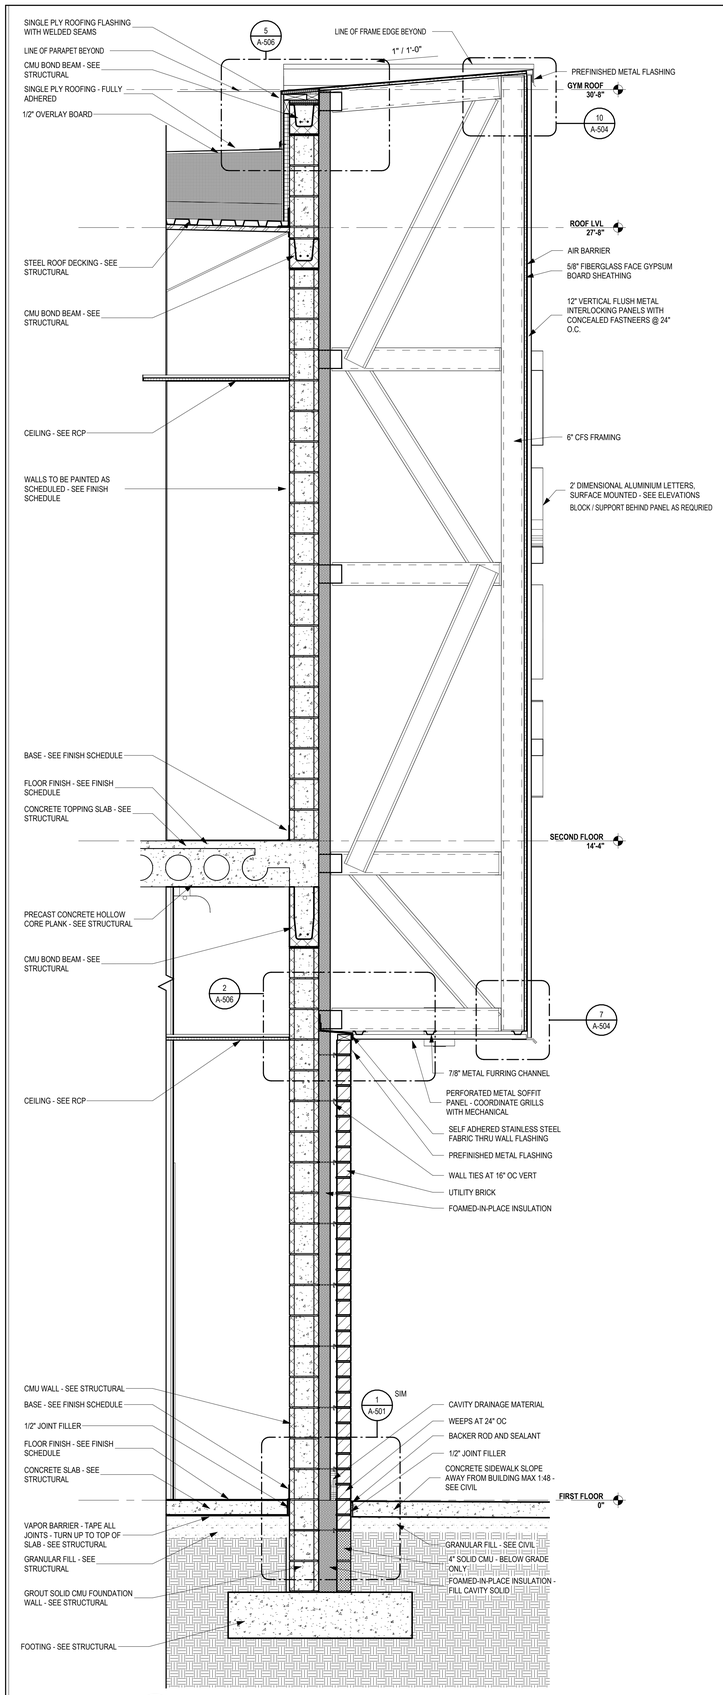

3 A-313 **GLAZING "FRAME" AT MASONRY WALL**

SCALE: 3/4" = 1'-0"

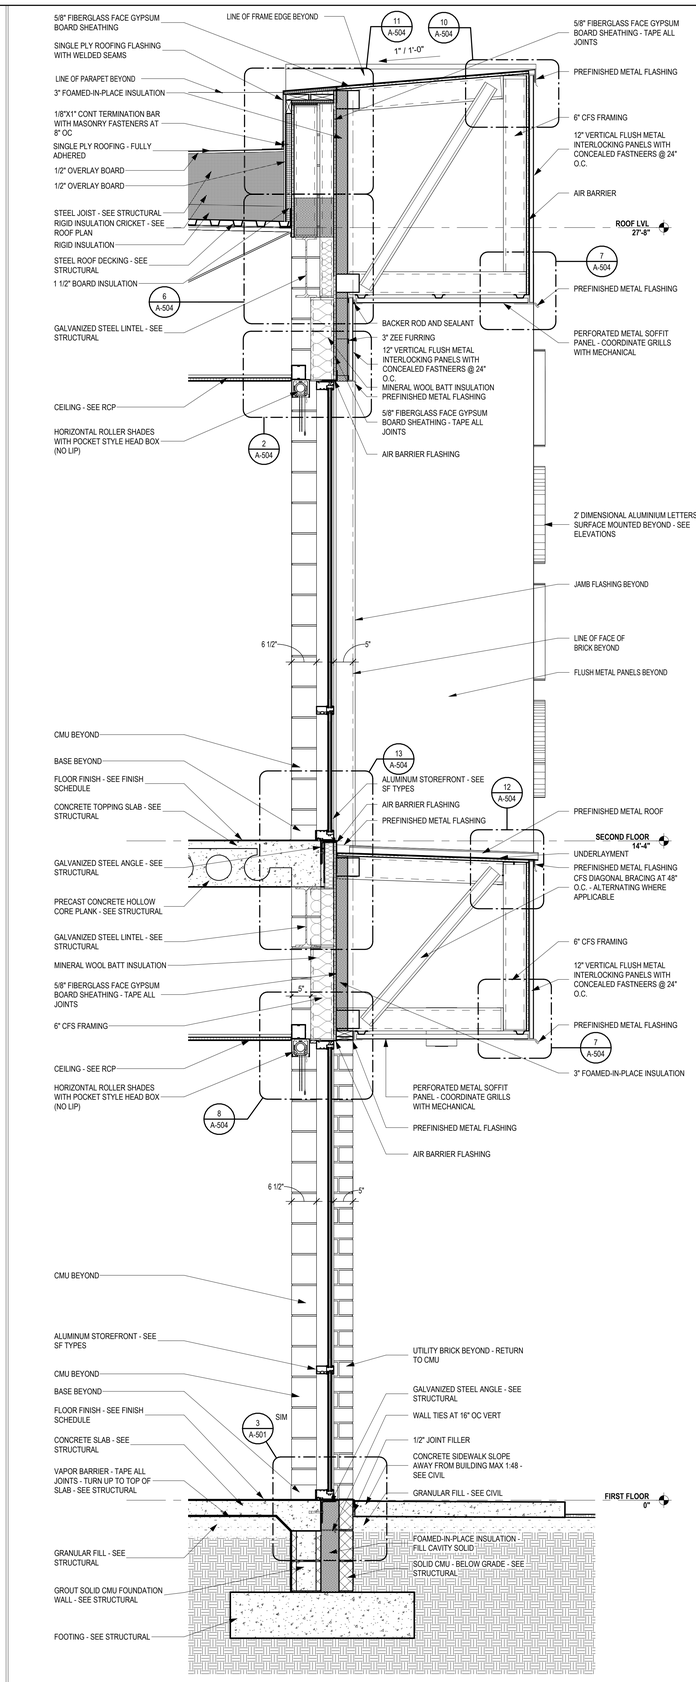

2 A-313 **GLAZING "FRAME" AT CLASSROOM STOREFRONT**

SCALE: 3/4" = 1'-0"

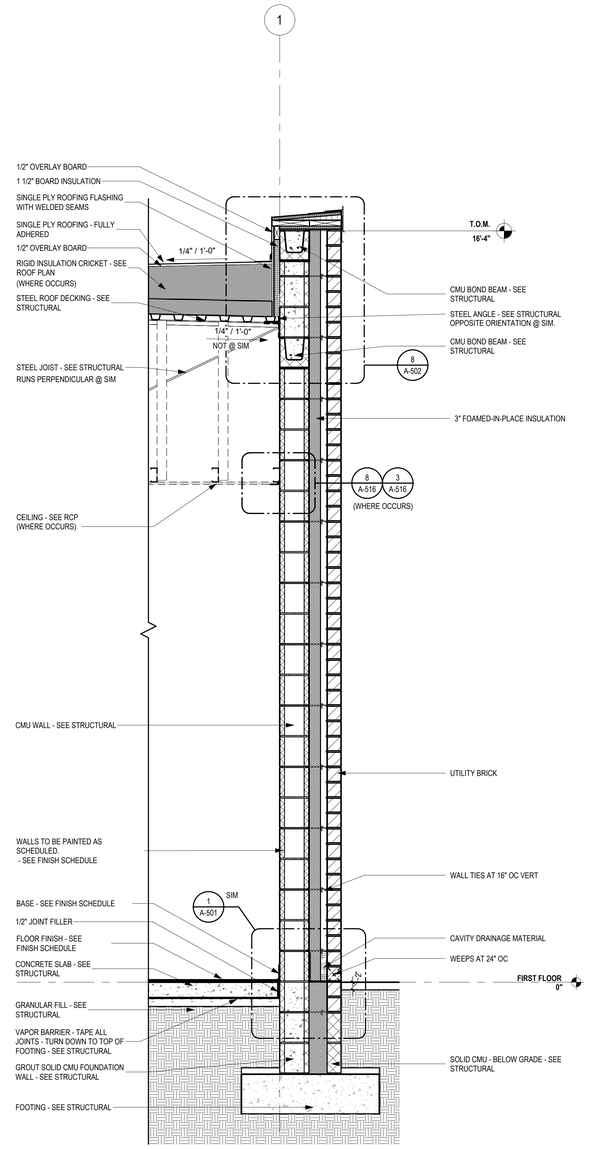

1 A-313 **TYPICAL SINGLE STORY MASONRY**

SCALE: 3/4" = 1'-0"

...Becoming the Leading Designer of High Performance Facilities in the Nation with a Specialty in Alternative Delivery Methods

333 Fayetteville St, Ste 225
Raleigh, NC 27601
P: 919.573.6350
F: 919.573.6355
www.sfla.biz

sfl+a ARCHITECTS

SFL+A ARCHITECTS, P.A. CERT. NO. 50676 NORTH CAROLINA RALEIGH

PROFESSIONAL ENGINEER SEAL 049911 MICHAEL T. KINDSTEDT NORTH CAROLINA 6.12.24

CONSTRUCTION DOCUMENTS

PAMLICO COUNTY
PAMLICO 6-12 SCHOOL

601 Main Street, Bayboro, NC , 28515

ENERGY STAR PARTNER

No.	Date	Description
ISSUE DATE:		06/12/24
PROJECT #:		2205
DRAWN BY:		MK
CHECKED BY:		MK

WALL SECTIONS

A-313

Autodesk Docs://Pamlico High School 6-12/2205 - Pamlico HS - ARCH.rvt

6/24/2024 3:42:36 PM

ADA AND LEGAL DISCLAIMER: This document is intended to comply with the requirements of the Americans with Disabilities Act (ADA). However architects and engineers are not licensed to interpret laws or give advice concerning laws. The owner should have this document reviewed by his attorney to determine if it complies with ADA and other laws.

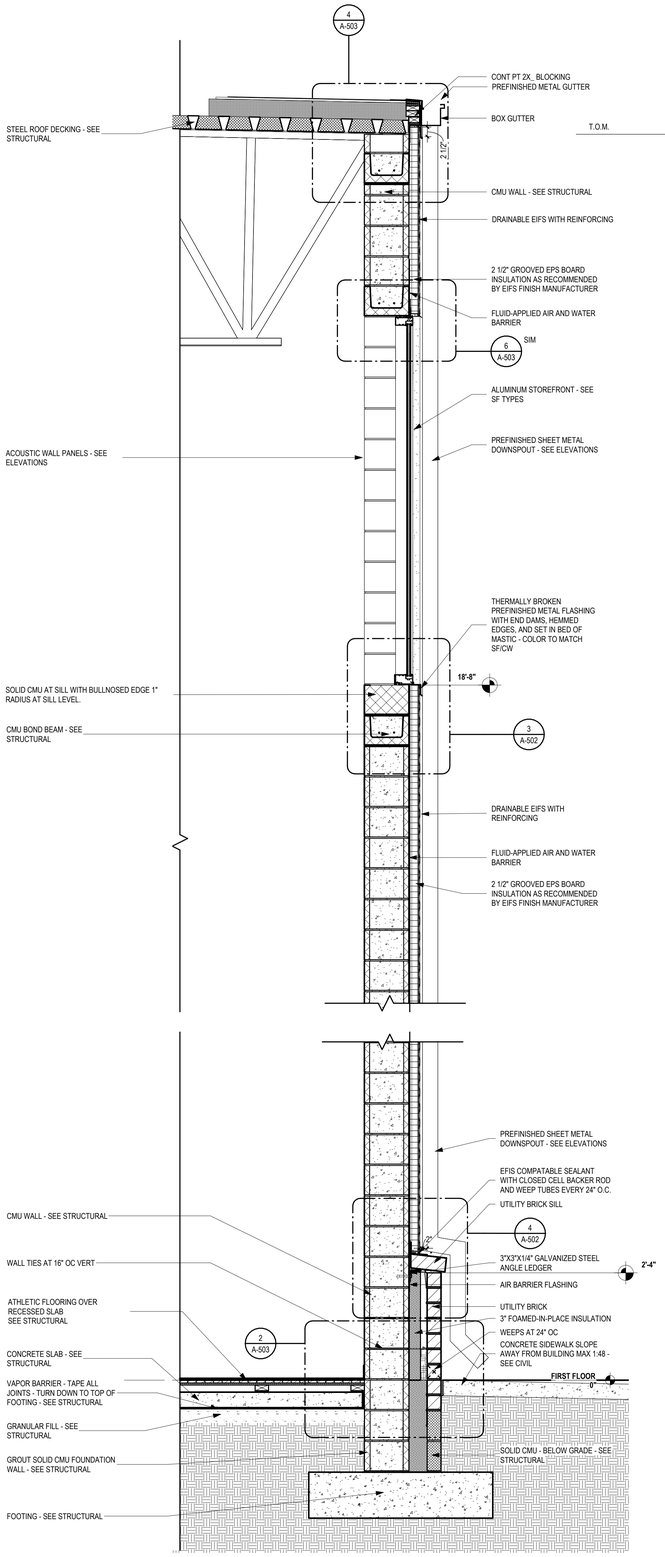

3 A-314 TYP. GYM WALL WITH STOREFRONT
SCALE: 3/4" = 1'-0"

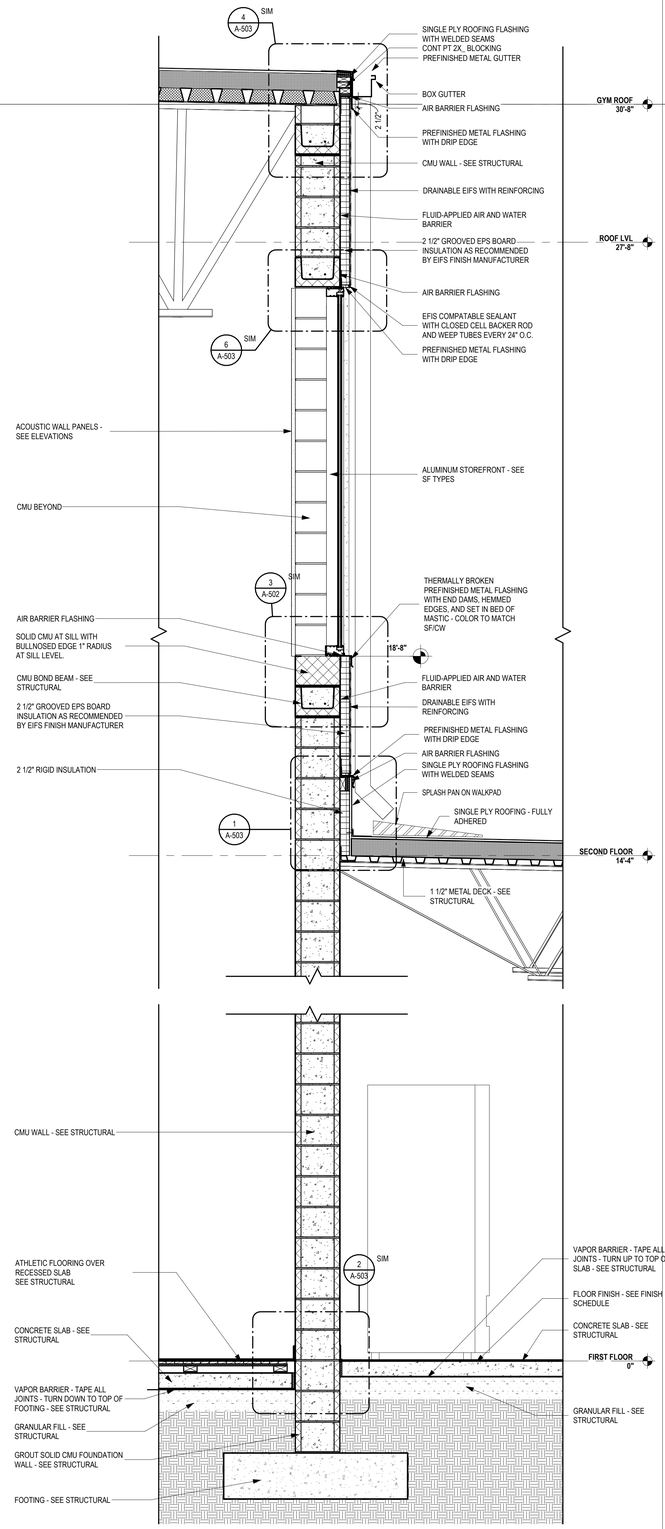

2 A-314 TYPICAL GYM @ LOW ROOF
SCALE: 3/4" = 1'-0"

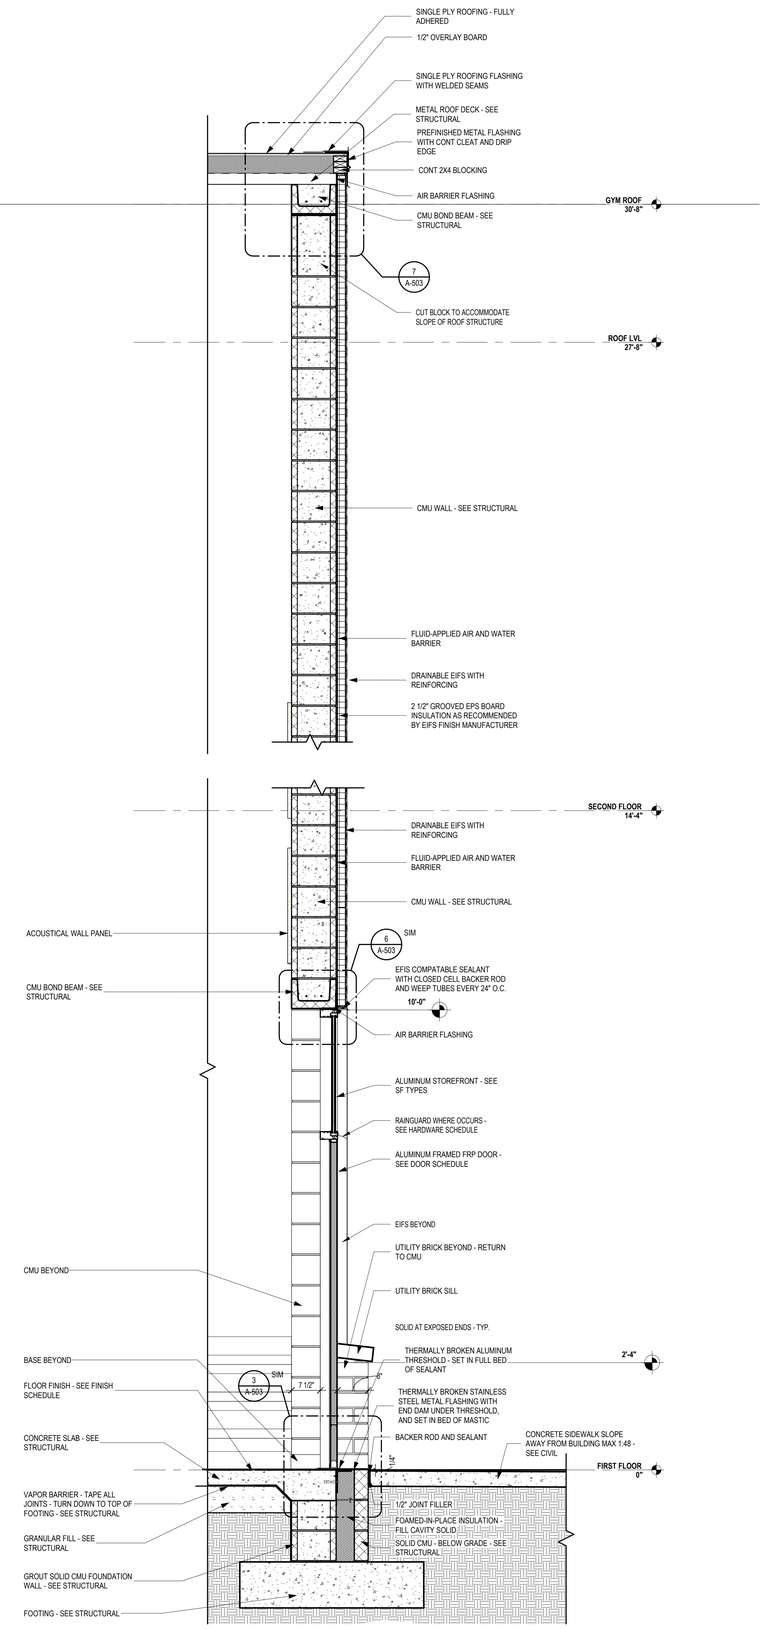

1 A-314 MIDDLE SCHOOL GYM EXIT DOOR
SCALE: 3/4" = 1'-0"

...Becoming the Leading Designer of High Performance Facilities in the Nation with a Specialty in Alternative Delivery Methods

333 Fayetteville St, Ste 225
Raleigh, NC 27601
P: 919.573.6350
F: 919.573.6355
www.sfla.biz

sfl+a ARCHITECTS

SFL+A ARCHITECTS, P.A. CERT. NO. 50676 NORTH CAROLINA RALEIGH

PROFESSIONAL ENGINEER SEAL 038011 6.12.24 REGISTERED ENGINEER

CONSTRUCTION DOCUMENTS

PAMLICO COUNTY
PAMLICO 6-12 SCHOOL
601 Main Street, Bayboro, NC , 28515

ENERGY STAR PARTNER

No.	Date	Description
ISSUE DATE:		06/12/24
PROJECT #:		2205
DRAWN BY:		MK
CHECKED BY:		MK

WALL SECTIONS

A-314

Autodesk Docs://Pamlico High School 6-12/2205 - Pamlico HS - ARCH.rvt
6/24/2024 3:42:41 PM

ADA AND LEGAL DISCLAIMER: This document is intended to comply with the requirements of the Americans with Disabilities Act (ADA). However architects and engineers are not licensed to interpret laws or give advice concerning laws. The owner should have this document reviewed by his attorney to determine if it complies with ADA and other laws.

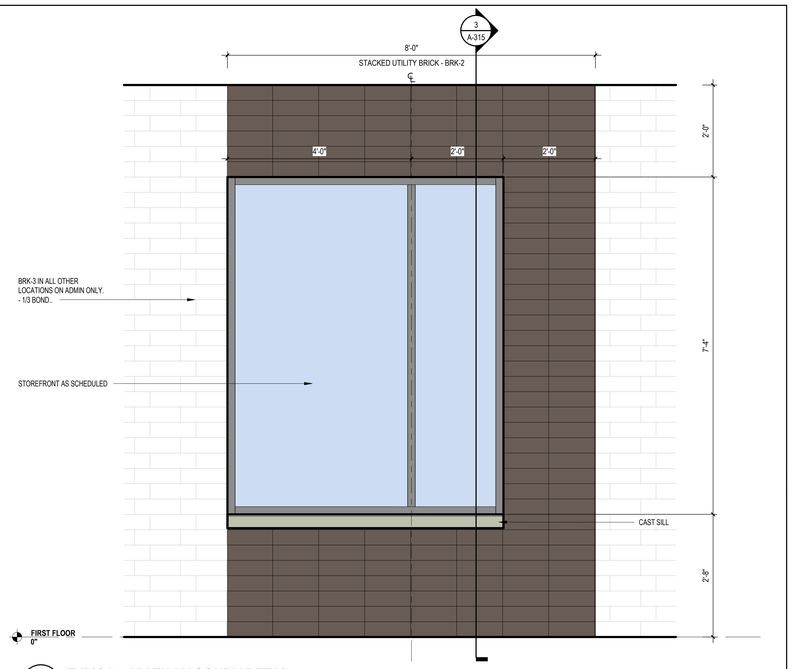

4 A-315 **TYPICAL ADMIN MASONRY DETAIL**

SCALE: 3/4" = 1'-0"

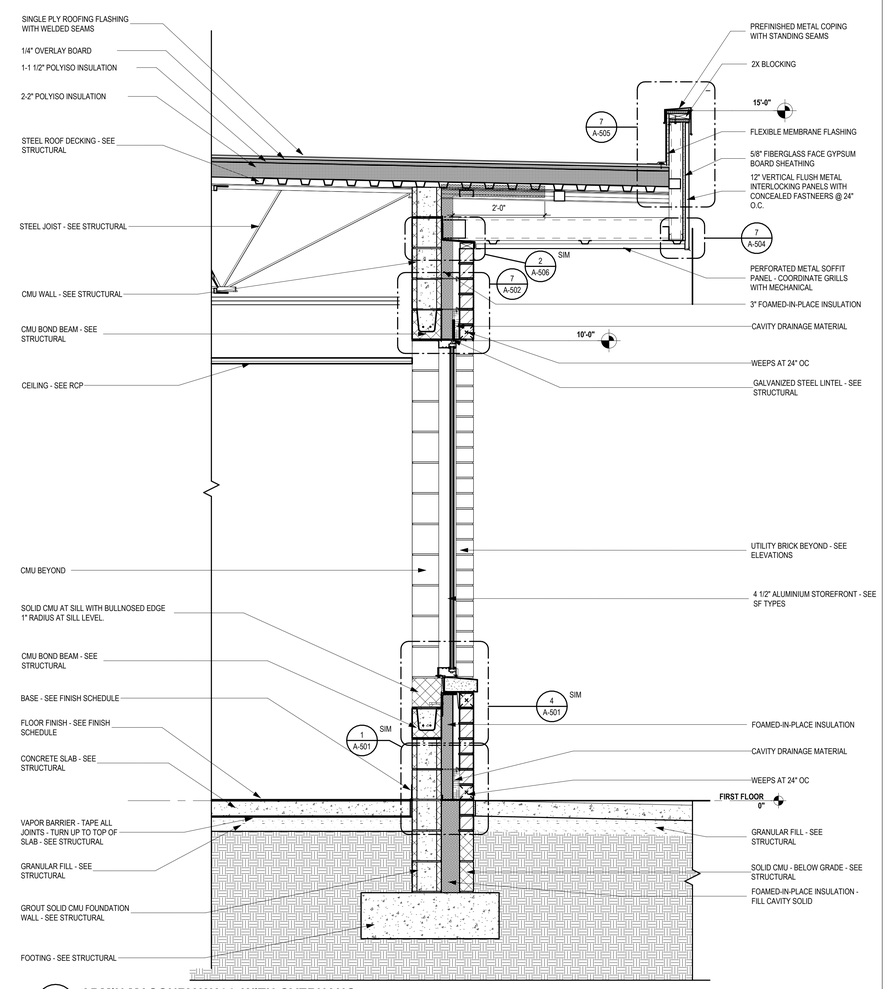

3 A-315 **ADMIN MASONRY WALL WITH OVERHANG**

SCALE: 3/4" = 1'-0"

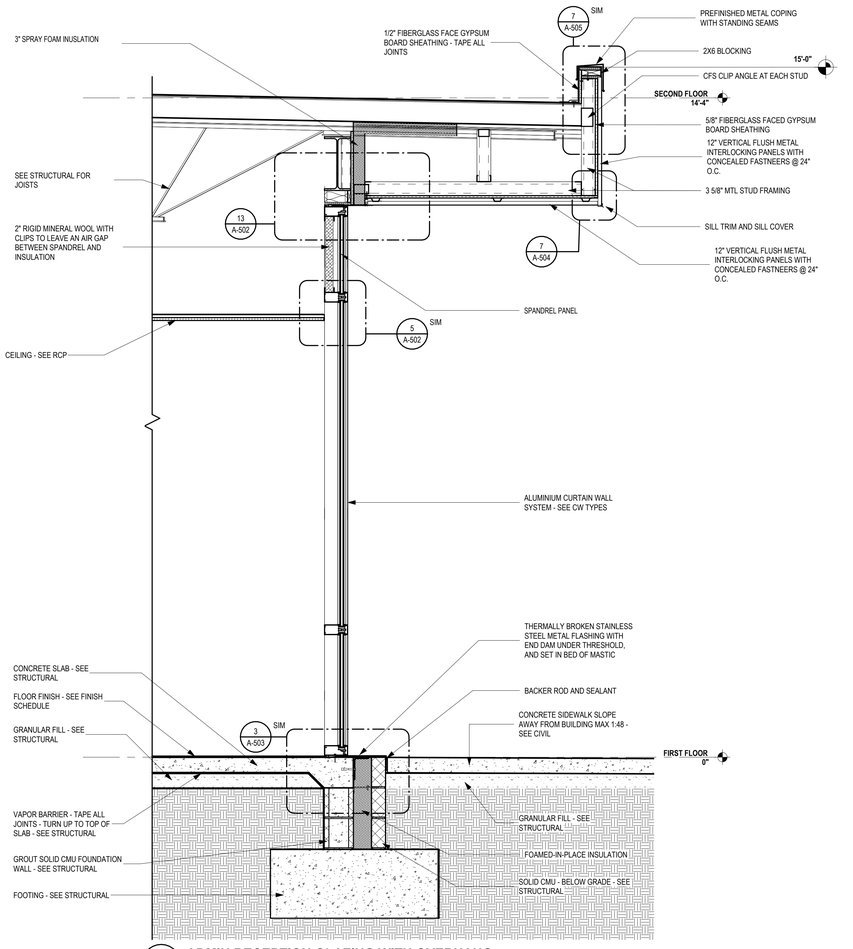

2 A-315 **ADMIN RECEPTION GLAZING WITH OVERHANG**

SCALE: 3/4" = 1'-0"

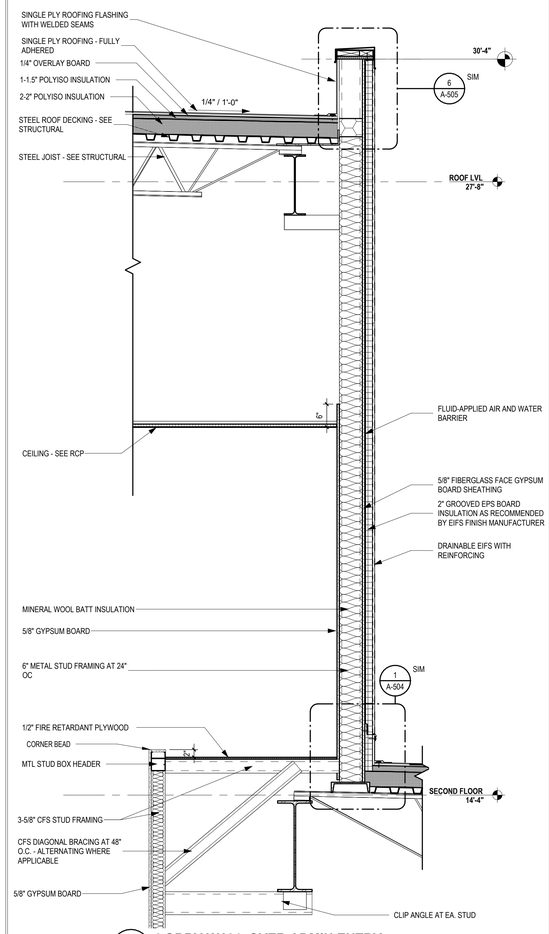

1 A-315 **LOBBY WALL OVER ADMIN ENTRY**

SCALE: 3/4" = 1'-0"

...Becoming the Leading Designer of High Performance Facilities in the Nation with a Specialty in Alternative Delivery Methods

333 Fayetteville St, Ste 225
Raleigh, NC 27601
P: 919.573.6350
F: 919.573.6355
www.sfla.biz

sfl+a ARCHITECTS

CONSTRUCTION DOCUMENTS

PAMLICO COUNTY
PAMLICO 6-12 SCHOOL
601 Main Street, Bayboro, NC , 28515

ENERGY STAR PARTNER

No.	Date	Description
ISSUE DATE:		06/12/24
PROJECT #:		2205
DRAWN BY:		MK
CHECKED BY:		MK

WALL SECTIONS

A-315

ADA AND LEGAL DISCLAIMER: This document is intended to comply with the requirements of the Americans with Disabilities Act (ADA). However architects and engineers are not licensed to interpret laws or give advice concerning laws. The owner should have this document reviewed by his attorney to determine if it complies with ADA and other laws.

6/24/2024 3:42:46 PM Autodesk Docs://Pamlico High School 6-12/2205 - Pamlico HS - ARCH.rvt

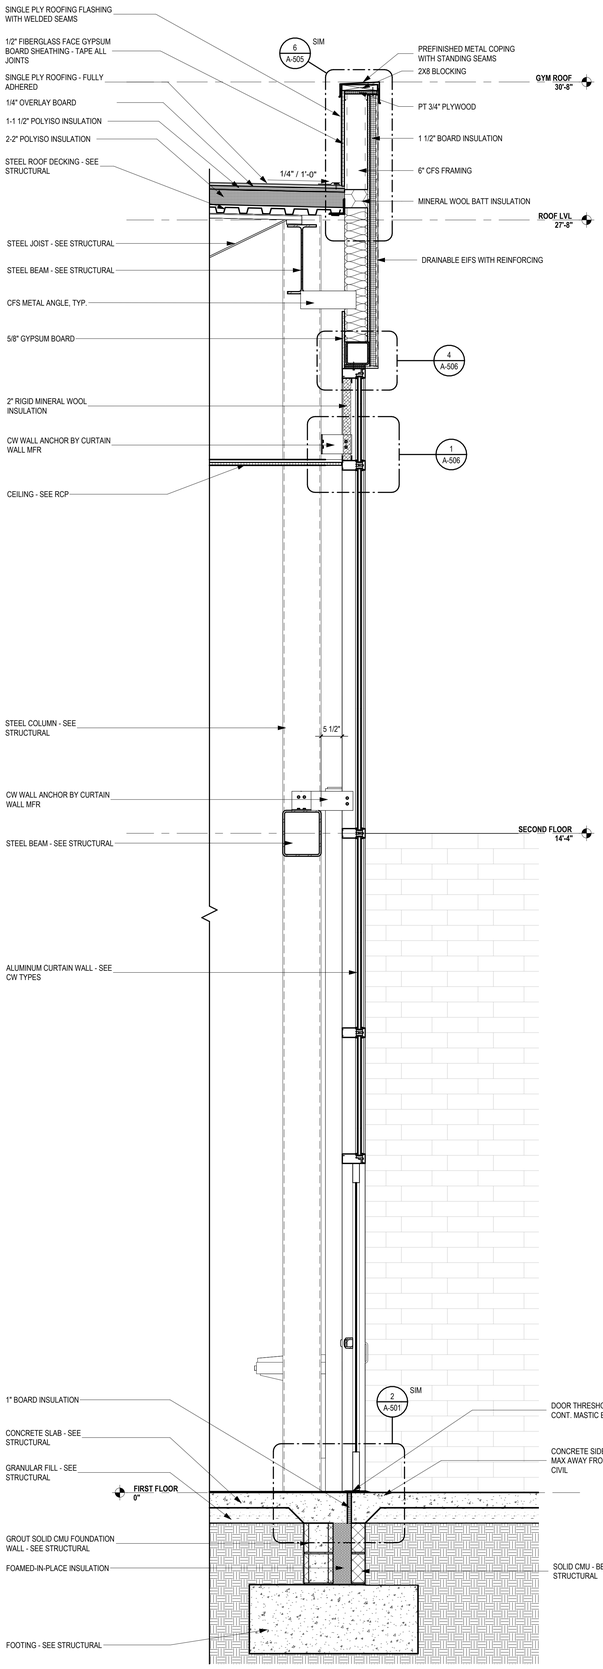

3 A-316 **DINING CURTAIN WALL AND OUTDOOR DINING CANOPY**
SCALE: 3/4" = 1'-0"

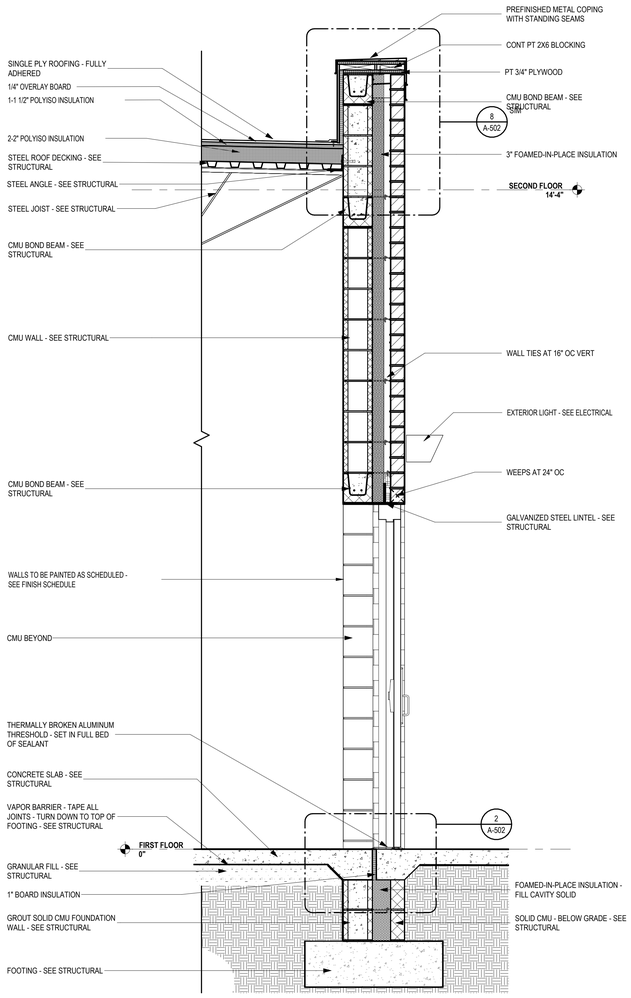

2 A-316 **TYP. SINGLE STORY MASONRY WALL @ DOOR**
SCALE: 3/4" = 1'-0"

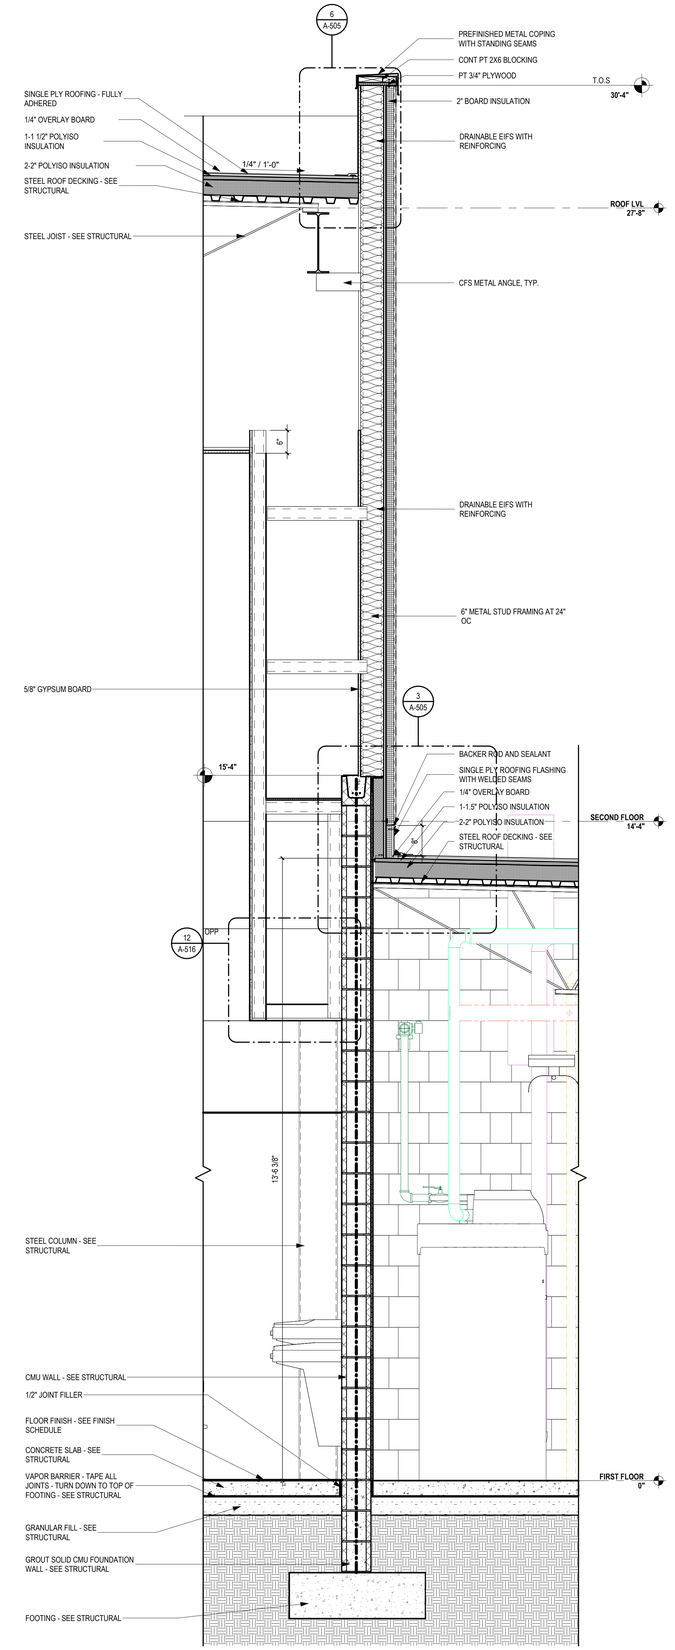

1 A-316 **DINING / PUMP ROOM WALL SECTION**
SCALE: 3/4" = 1'-0"

...Becoming the Leading Designer of High Performance Facilities in the Nation with a Specialty in Alternative Delivery Methods

333 Fayetteville St, Ste 225
Raleigh, NC 27601
P: 919.573.6350
F: 919.573.6355
www.sfla.biz

sfl+a ARCHITECTS

CONSTRUCTION DOCUMENTS

PAMLICO COUNTY
PAMLICO 6-12 SCHOOL
601 Main Street, Bayboro, NC , 28515

ENERGY STAR PARTNER

No.	Date	Description

ISSUE DATE: 06/12/24
PROJECT #: 2205
DRAWN BY: MK
CHECKED BY: MK

WALL SECTIONS

A-316

ADA AND LEGAL DISCLAIMER: This document is intended to comply with the requirements of the Americans with Disabilities Act (ADA). However architects and engineers are not licensed to interpret laws or give advice concerning laws. The owner should have this document reviewed by his attorney to determine if it complies with ADA and other laws.

Autodesk Docs://Pamlico High School 6-12/2205 - Pamlico HS - ARCH.rvt
6/24/2024 3:42:53 PM

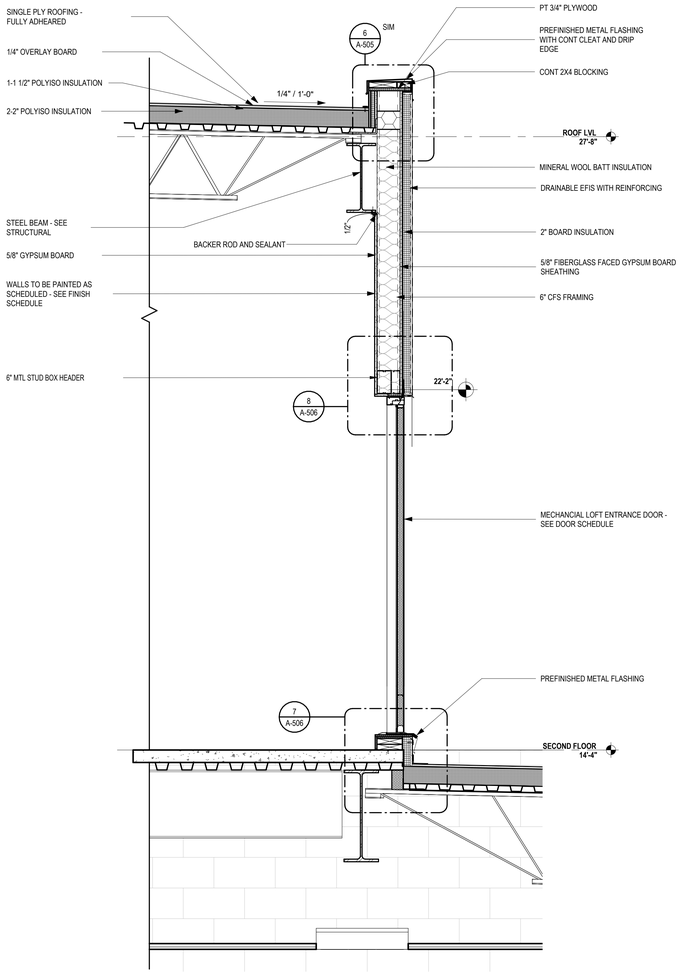

2 A-317 **MECHANICAL LOFT @ DOOR**
SCALE: 3/4" = 1'-0"

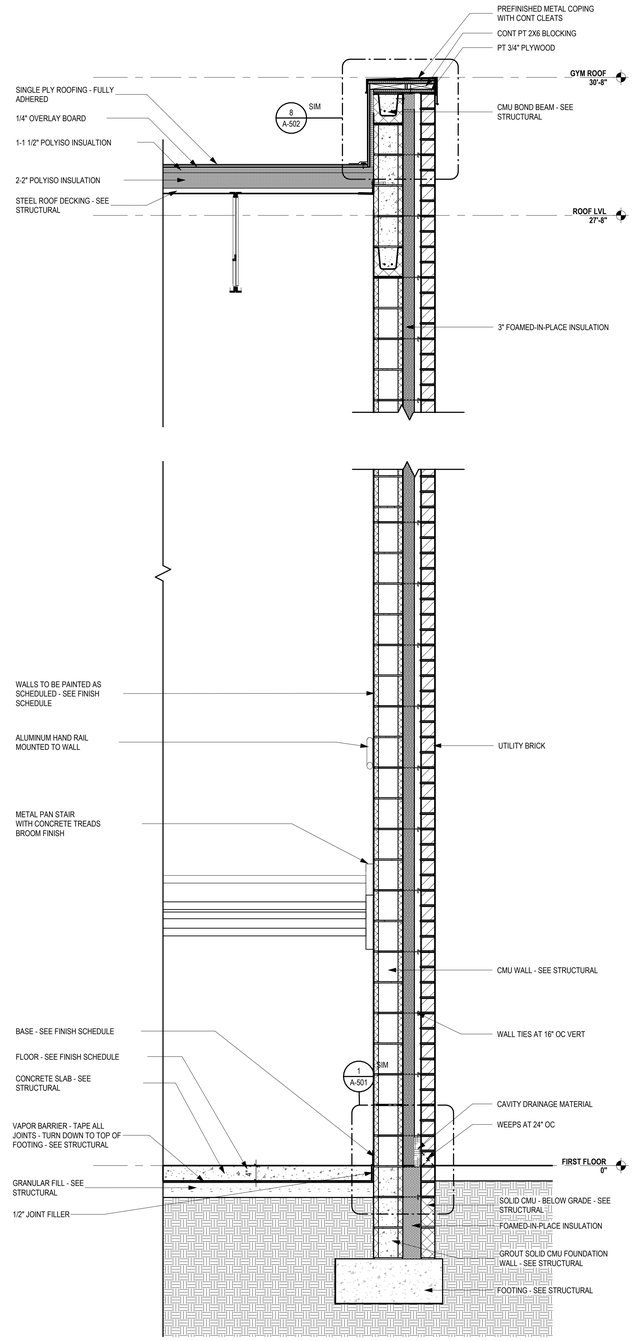

1 A-317 **TYP. EGRESS STAIR WALL**
SCALE: 3/4" = 1'-0"

...Becoming the Leading Designer of High Performance Facilities in the Nation with a Specialty in Alternative Delivery Methods

333 Fayetteville St, Ste 225
Raleigh, NC 27601
P: 919.573.6350
F: 919.573.6355
www.sfla.biz

sfl+a ARCHITECTS

CONSTRUCTION DOCUMENTS

PAMLICO COUNTY
PAMLICO 6-12 SCHOOL
601 Main Street, Bayboro, NC , 28515

ENERGY STAR PARTNER

No.	Date	Description
ISSUE DATE:		06/12/24
PROJECT #:		2205
DRAWN BY:		MK
CHECKED BY:		MK

WALL SECTIONS

A-317

6/24/2024 3:42:57 PM Autodesk Docs://Pamlico High School 6-12/2205 - Pamlico HS - ARCH.rvt

ADA AND LEGAL DISCLAIMER: This document is intended to comply with the requirements of the Americans with Disabilities Act (ADA). However architects and engineers are not licensed to interpret laws or give advice concerning laws. The owner should have this document reviewed by his attorney to determine if it complies with ADA and other laws.

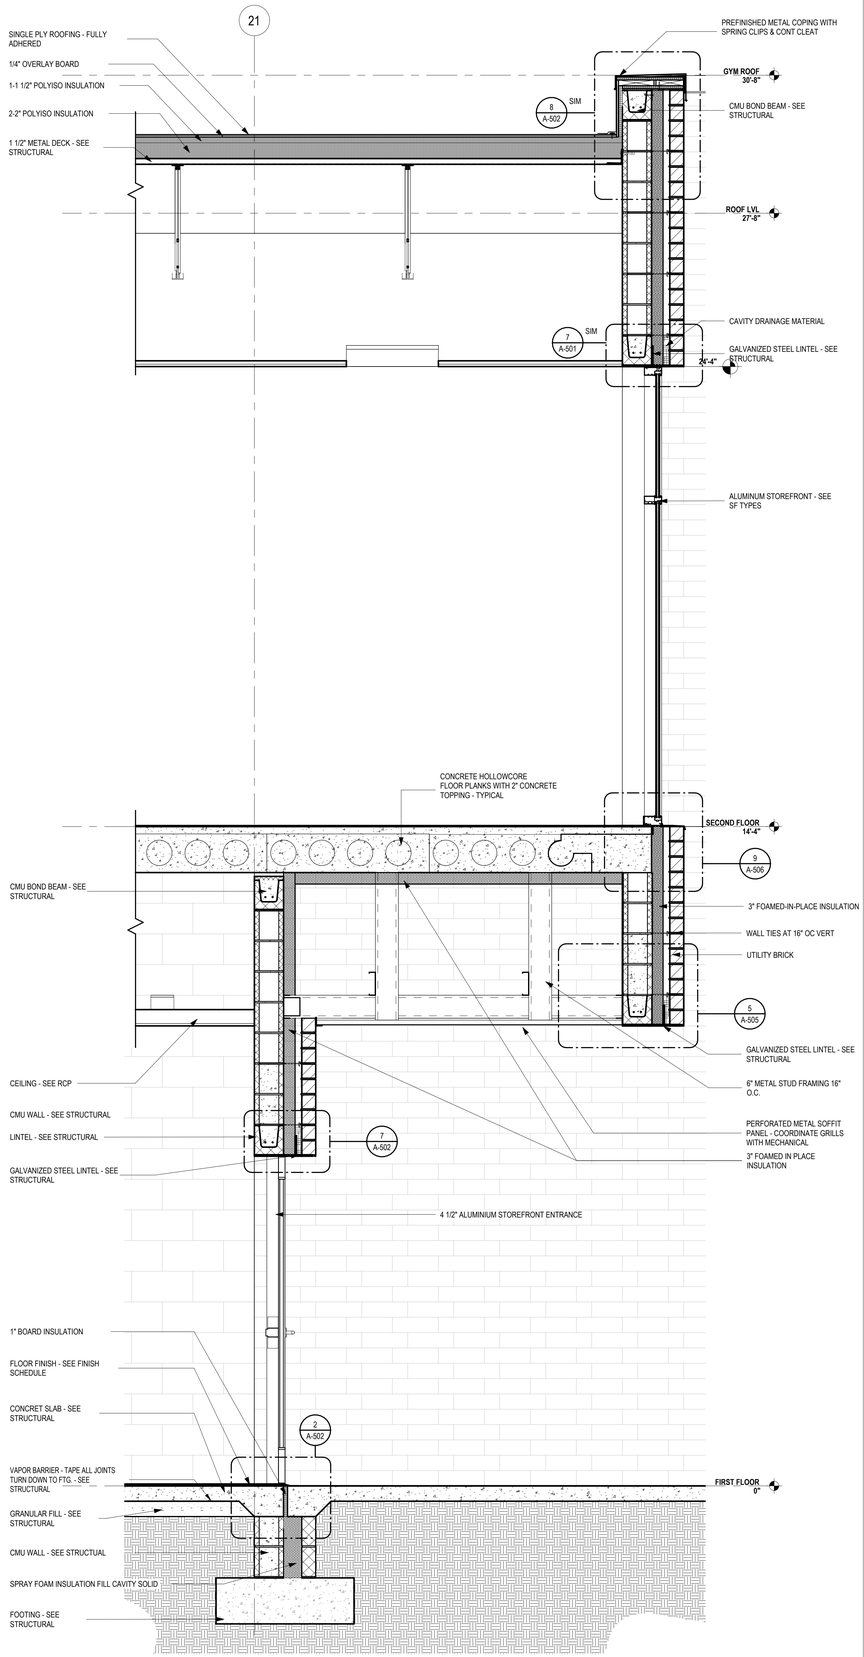

3 A-318 **EAST SIDE ENTRY**
SCALE: 3/4" = 1'-0"

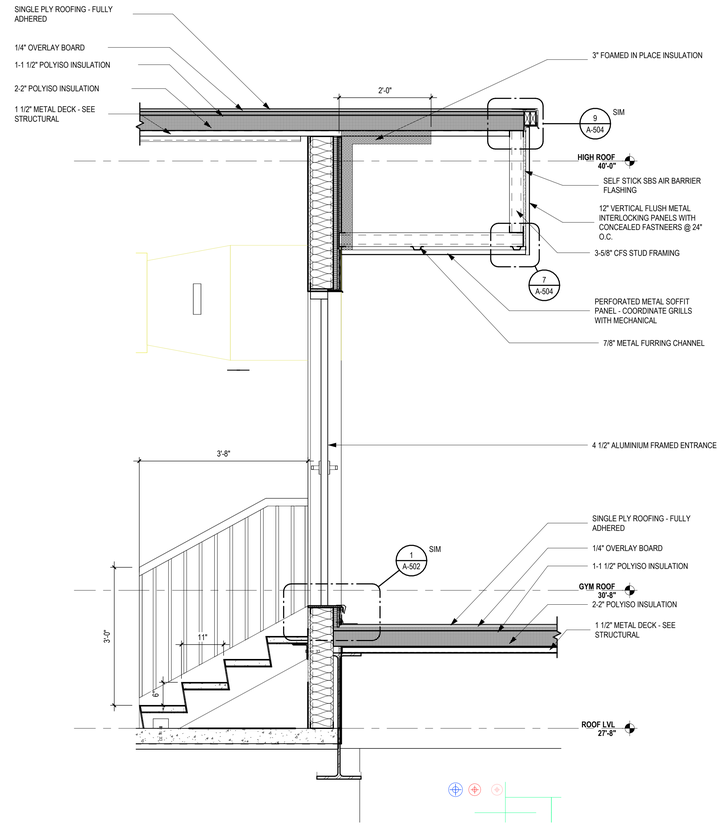

2 A-318 **TYP MECH. LOFT ROOF ACCESS DOOR**
SCALE: 3/4" = 1'-0"

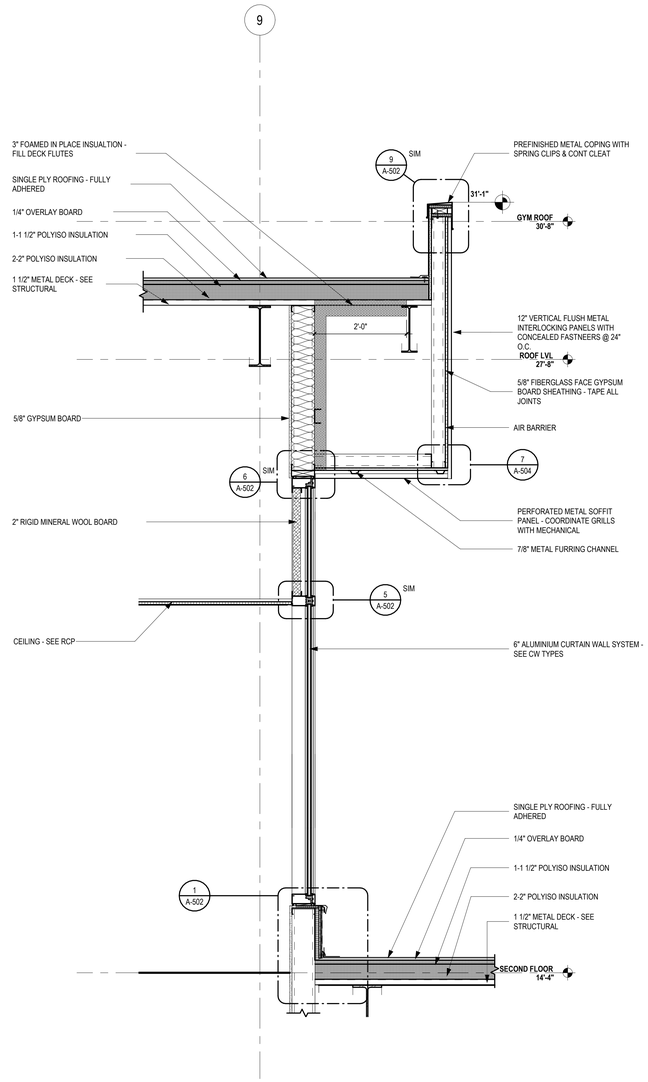

1 A-318 **ENRTY VESTABULE GLAZING @ ADMIN ROOF**
SCALE: 3/4" = 1'-0"

...Becoming the Leading Designer of High Performance Facilities in the Nation with a Specialty in Alternative Delivery Methods
333 Fayetteville St, Ste 225
Raleigh, NC 27601
P: 919.573.6350
F: 919.573.6355
www.sfla.biz
sfl+a ARCHITECTS

sfl+a ARCHITECTS, P.A. CERT. NO. 50676 NORTH CAROLINA RALEIGH

REGISTERED LANDSCAPE ARCHITECT 6.12.24 FAYETTEVILLE

CONSTRUCTION DOCUMENTS

PAMLICO COUNTY
PAMLICO 6-12 SCHOOL
601 Main Street, Bayboro, NC , 28515

ENERGY STAR PARTNER

No.	Date	Description
ISSUE DATE:		06/12/24
PROJECT #:		2205
DRAWN BY:		MK
CHECKED BY:		MK

WALL SECTIONS

A-318

ADA AND LEGAL DISCLAIMER: This document is intended to comply with the requirements of the Americans with Disabilities Act (ADA). However architects and engineers are not licensed to interpret laws or give advice concerning laws. The owner should have this document reviewed by his attorney to determine if it complies with ADA and other laws.

Autodesk Docs://Pamlico High School 6-12/2205 - Pamlico HS - ARCH.rvt
6/24/2024 3:43:01 PM

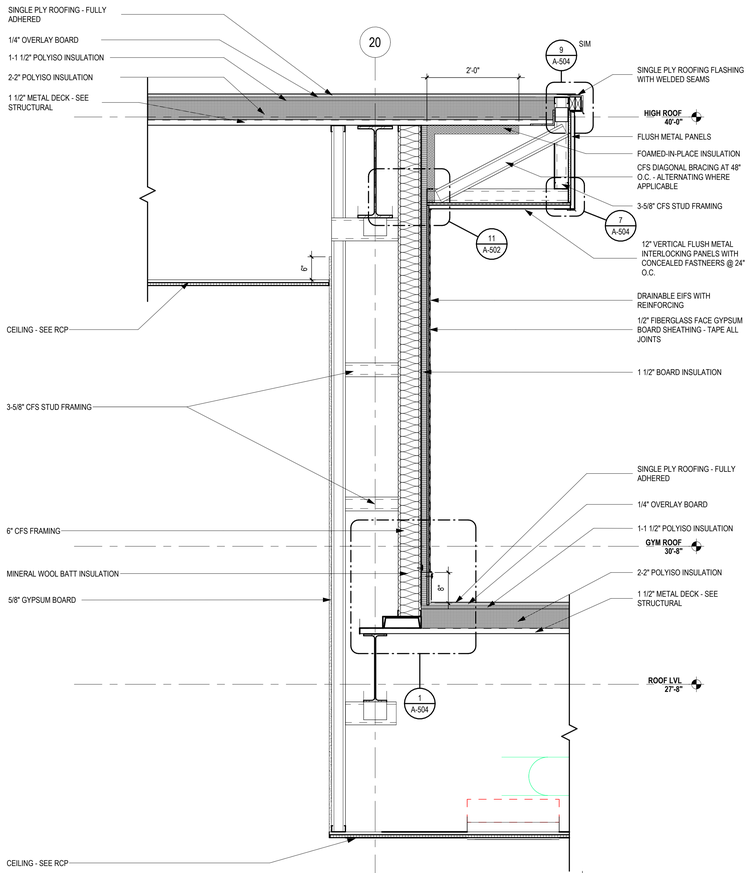

3 / A-319 **CLERESTORY - EAST - WALL SECTION @ EFIS END WALL**

SCALE: 3/4" = 1'-0"

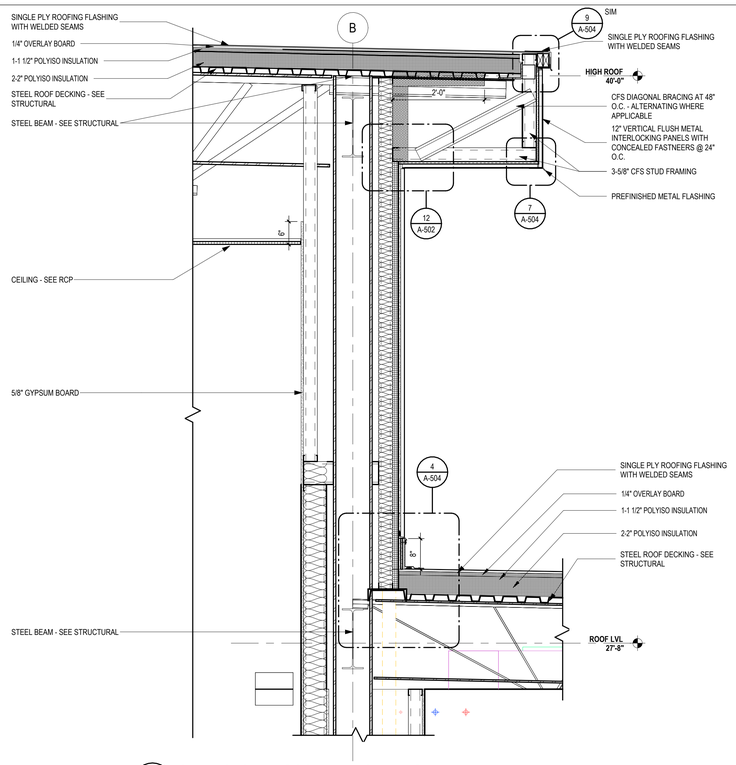

2 / A-319 **CLERESTORY - @COL. BTW GLAZING**

SCALE: 3/4" = 1'-0"

A

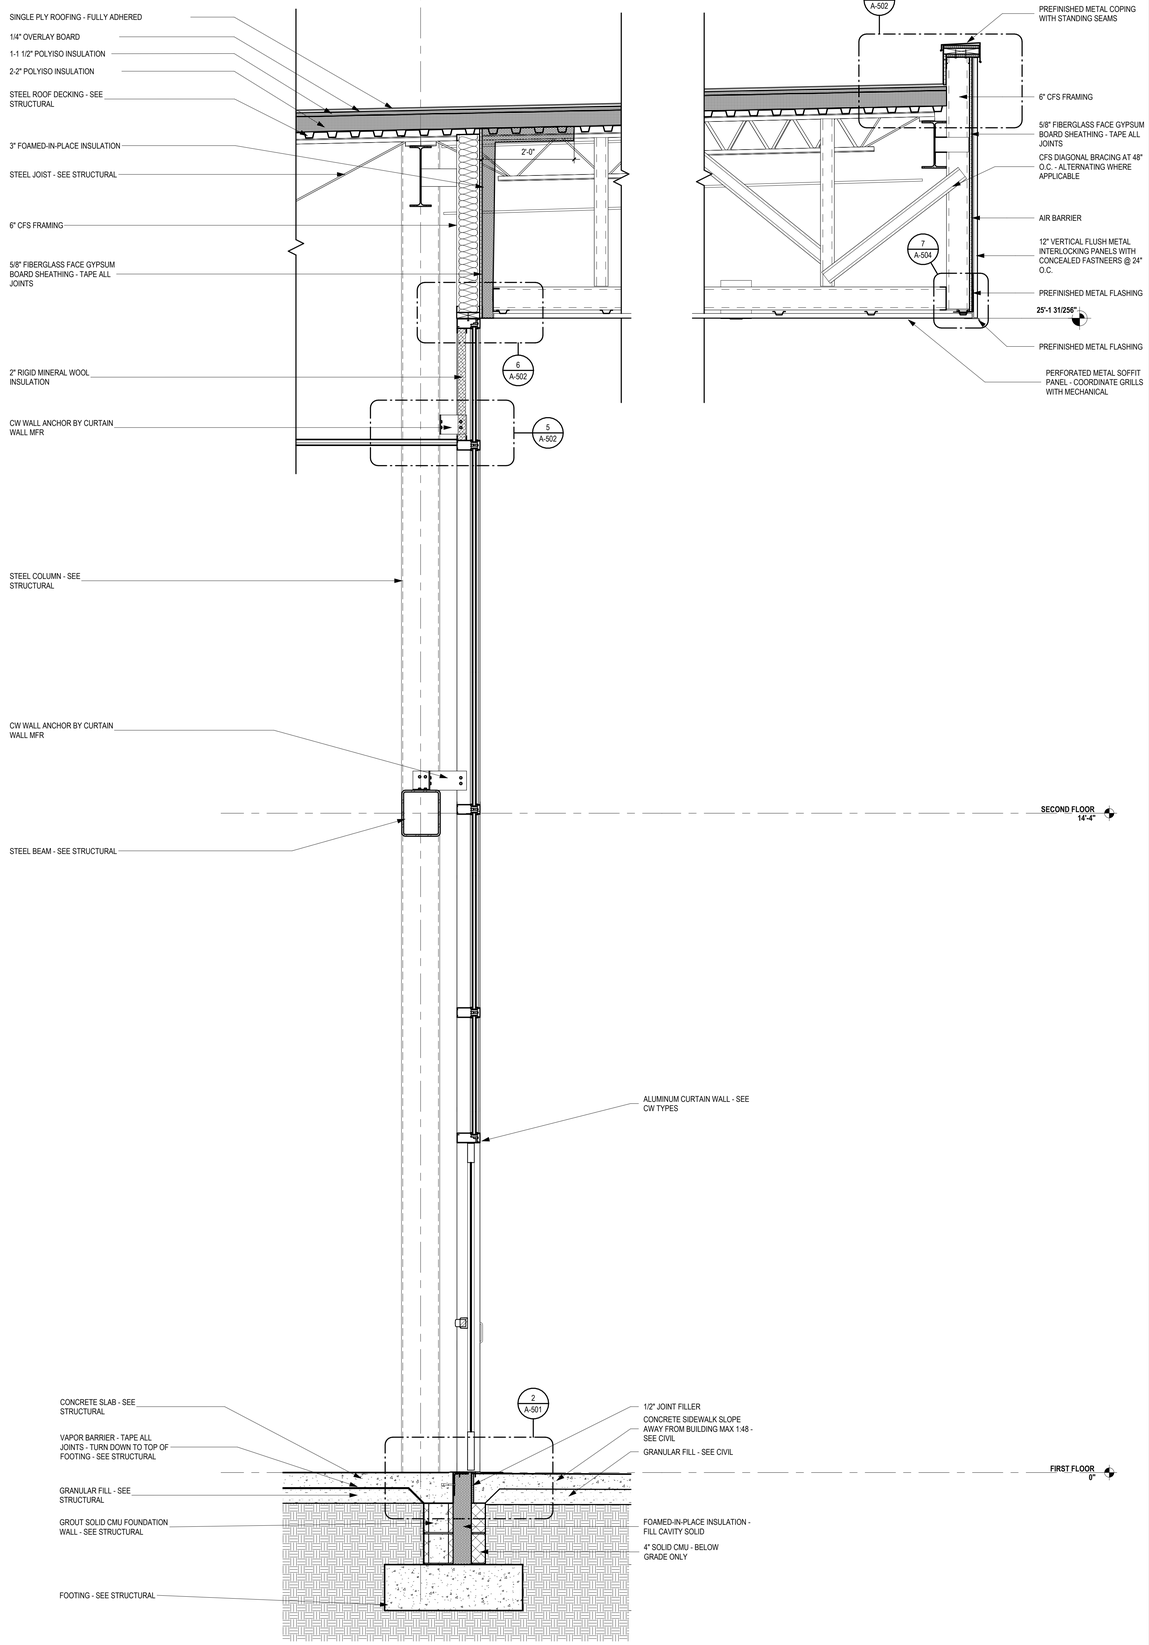

1 / A-319 **ENTRY CURTAIN WALL AND CANOPY WALL SECTION**

SCALE: 3/4" = 1'-0"

...Becoming the Leading Designer of High Performance Facilities in the Nation with a Specialty in Alternative Delivery Methods

333 Fayetteville St, Ste 225
Raleigh, NC 27601
P: 919.573.6350
F: 919.573.6355
www.sfla.biz

sfl+a ARCHITECTS

CONSTRUCTION DOCUMENTS

PAMLICO COUNTY
PAMLICO 6-12 SCHOOL
601 Main Street, Bayboro, NC , 28515

ENERGY STAR PARTNER

No.	Date	Description

ISSUE DATE:	06/12/24
PROJECT #:	2205
DRAWN BY:	MK
CHECKED BY:	MK

WALL SECTIONS

A-319

Autodesk Docs://Pamlico High School 6-12/2205 - Pamlico HS - ARCH.rvt

6/24/2024 3:43:06 PM

ADA AND LEGAL DISCLAIMER: This document is intended to comply with the requirements of the Americans with Disabilities Act (ADA). However architects and engineers are not licensed to interpret laws or give advice concerning laws. The owner should have this document reviewed by his attorney to determine if it complies with ADA and other laws.

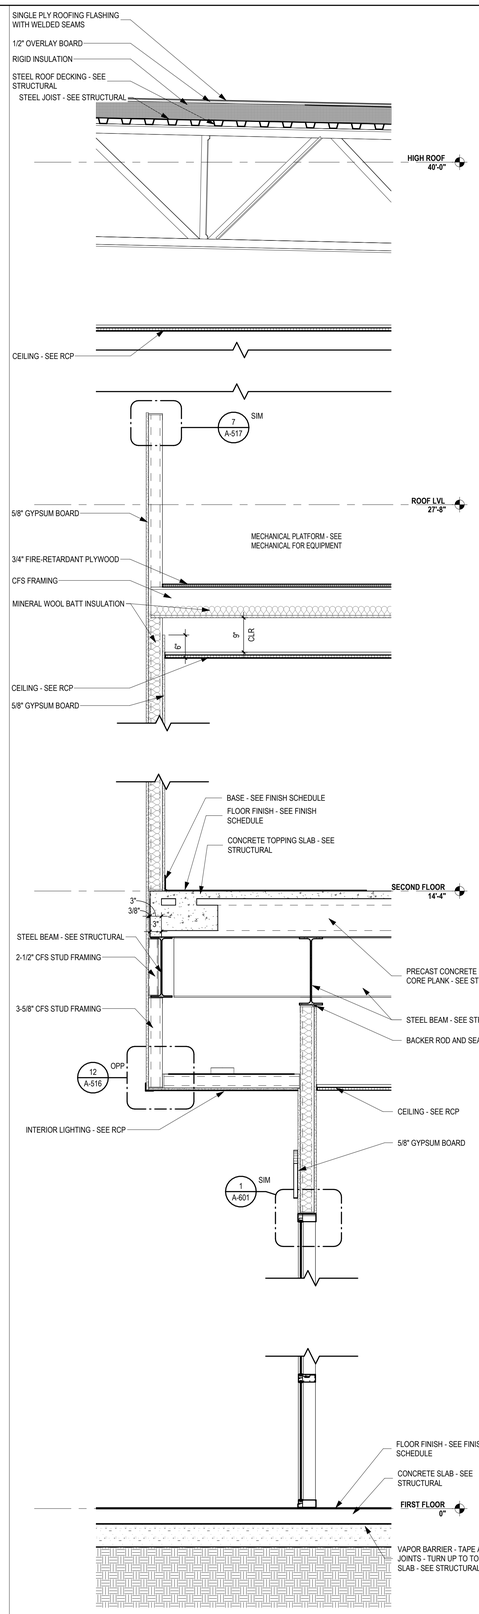

4 A-320 **WALL SECTION AT COMMONS LOFT**
SCALE: 3/4" = 1'-0"

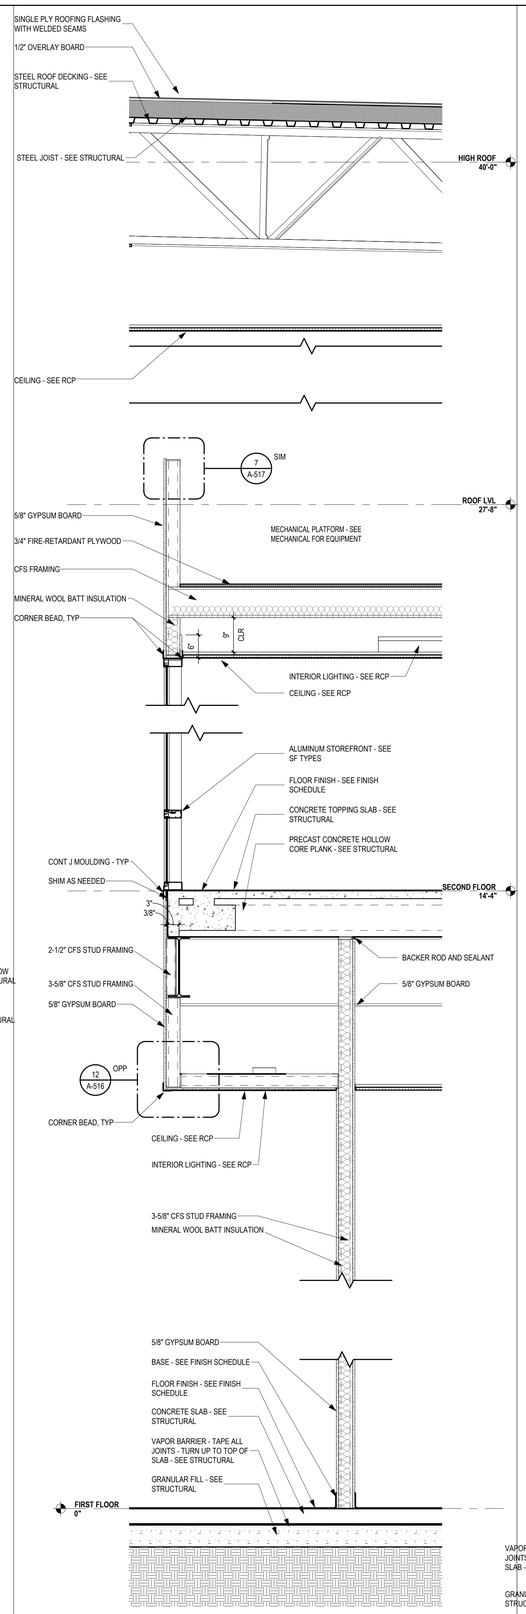

3 A-320 **WALL SECTION AT COMMONS LOFT**
SCALE: 3/4" = 1'-0"

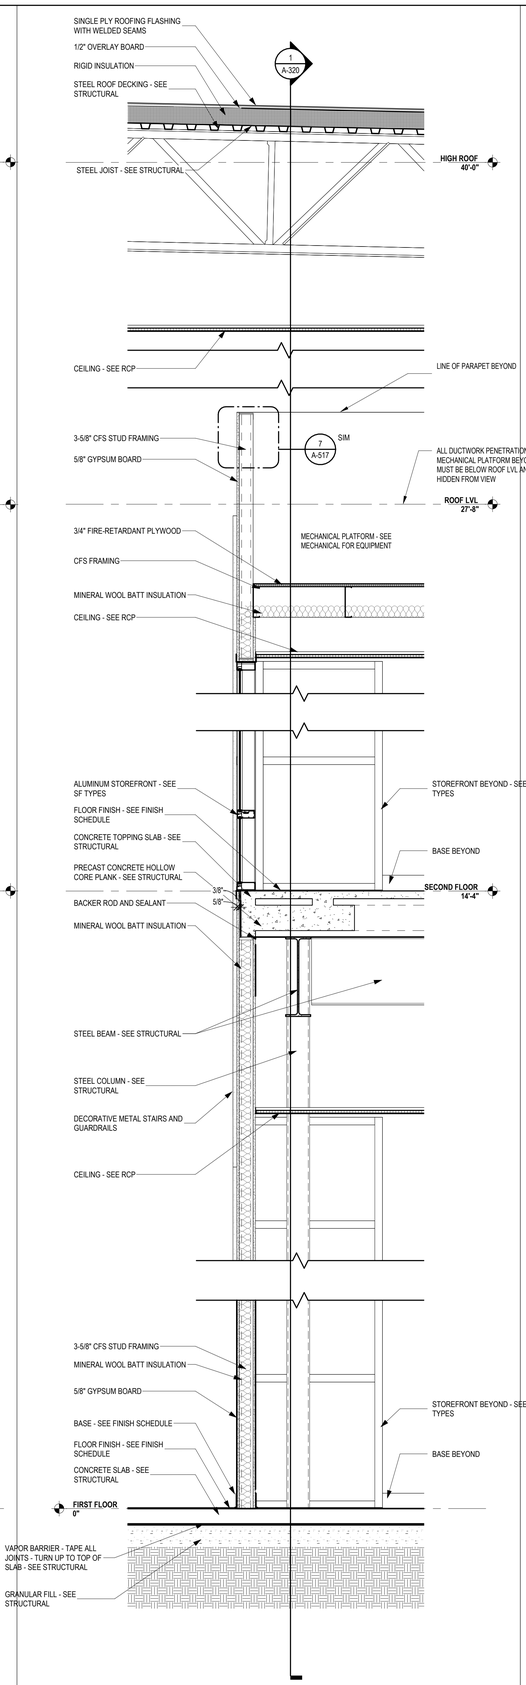

2 A-320 **WALL SECTION AT COMMONS LOFT**
SCALE: 3/4" = 1'-0"

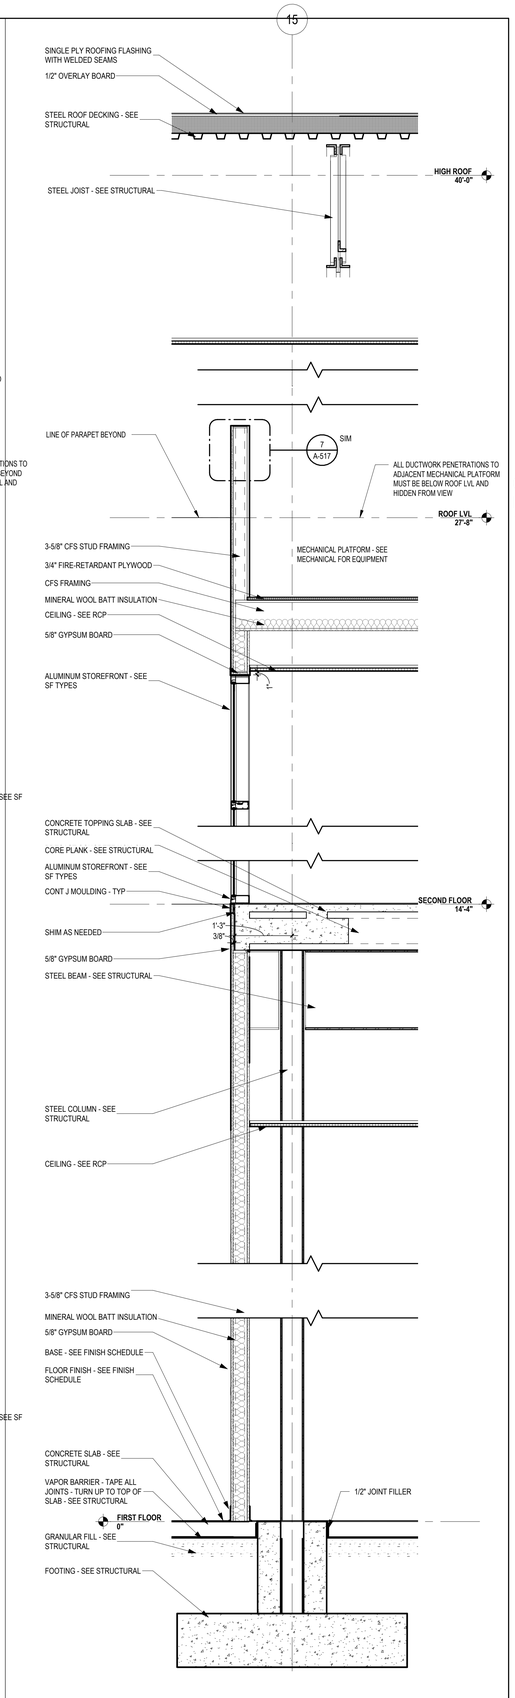

1 A-320 **WALL SECTION AT COMMONS LOFT**
SCALE: 3/4" = 1'-0"

...Becoming the Leading Designer of High Performance Facilities in the Nation with a Specialty in Alternative Delivery Methods

333 Fayetteville St, Ste 225
Raleigh, NC 27601
P: 919.573.6350
F: 919.573.6355
www.sfla.biz

sfl+a ARCHITECTS

CONSTRUCTION DOCUMENTS

PAMLICO COUNTY
PAMLICO 6-12 SCHOOL
601 Main Street, Bayboro, NC , 28515

ENERGY STAR PARTNER

No.	Date	Description
ISSUE DATE:		06/12/24
PROJECT #:		2205
DRAWN BY:		MK
CHECKED BY:		MK

WALL SECTIONS

A-320

ADA AND LEGAL DISCLAIMER: This document is intended to comply with the requirements of the Americans with Disabilities Act (ADA). However architects and engineers are not licensed to interpret laws or give advice concerning laws. The owner should have this document reviewed by his attorney to determine if it complies with ADA and other laws.

6/24/2024 3:43:11 PM Autodesk Docs://Pamlico High School 6-12/2205 - Pamlico HS - ARCH.rvt

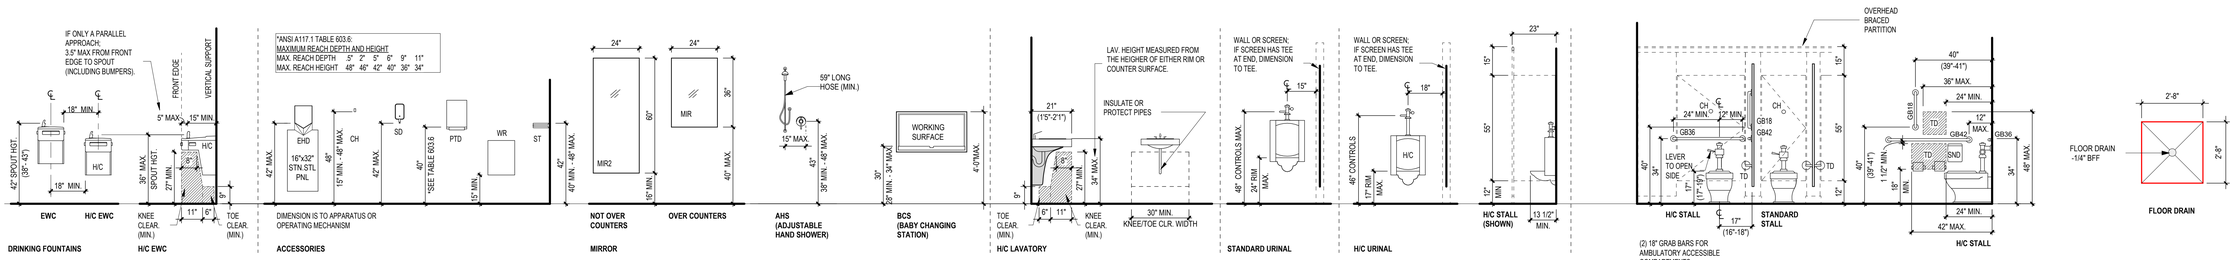

14 A-401 PLUMBING ELEMENTS AND FACILITIES ACCESSIBLE MOUNTING HEIGHTS

SCALE: 3/8" = 1'-0"

TOILET ACCESSORY LEGEND

NAME	DESCRIPTION
CH	COAT HOOK
EHD	ELECTRIC HAND DRYER
FD	FLOOR DRAIN - SEE PLUMBING
GB	1 1/2" DIA SS GRAB BAR (GB# NOTED IN PLAN INDICATES LENGTH IN INCHES)
H/C	INDICATES TO MOUNT FIXTURE AT HANDICAPPED ACCESSIBLE HEIGHT
MIR	SS FRAMED WALL MIRROR ATTACHED WITH CONCEALED FASTENERS
SD	WALL MOUNTED GRAVITY FED SOAP DISPENSER
SND	SANITARY NAPKIN DISPOSAL (WOMENS TOILET ROOMS ONLY)
TD	DBL. ROLL TOILET TISSUE DISPENSER; 1 PER STALL IN GROUP TOILETS
SS	SHOWER COMPARTMENT SEAT
WR	SURFACE MOUNTED WASTE RECEPTACLE

GENERAL NOTES:

1. IF URINAL SCREEN = / > 24" DEEP; PROVIDE 3'-0" CLEAR FLOOR SPACE.
2. ACCESSIBLE URINAL TO MAINTAIN 30" CLEAR FLOOR WIDTH; CONFIRM WIDTH IS CLEAR BETWEEN SCREEN FLOOR SUPPORTS.
3. WHERE AN ADMINISTRATIVE AUTHORITY REQUIRES FLUSH CONTROLS FOR FLUSH VALVES TO BE LOCATED IN A POSITION THAT CONFLICTS WITH THE LOCATION OF THE REAR GRAB BAR, THE GRAB BAR SHALL BE PERMITTED TO BE SPLIT OR SHIFTED TO THE OPEN SIDE OF THE TOILET AREA. (ANSI 117.1-604.5.2x2)
4. LOCATE FLUSH CONTROL ON OPEN SIDE OF WATER CLOSET.
5. 30"x48" CLEAR FLOOR SPACE WITHIN ROOM per A117.1-2009 603.2.2x2.
6. 60" DIAMETER CLEAR FLOOR SPACE per A117.1-2009 603.2.1.
7. PTD MUST PROTRUDE 4" OR LESS INTO LAVATORY CLEAR SPACE.
8. 30"x48" FORWARD APPROACH CLEAR SPACE CENTERED ON ELEMENT.
9. 60"x56" CLEAR FLOOR SPACE MEASURED PERPENDICULAR TO ADJACENT SIDE AND REAR WALL OF THE ACCESSIBLE TOILET. (ANSI 117.1-2009-604.3.1+2).
10. COMPRESSABLE THRESHOLD: 1/2" MAX HGT.
11. DIMENSIONS TO GRAB BARS IS TO TOP OF GRAB SURFACE.
12. DIMENSIONS TO ACCESSORIES IS TO THE OPERABLE PORTION OF THE DEVICE.
13. PROVIDE WALL SPACERS AT ALL LOCATIONS AN ACCESSORY SPANS TWO DISSIMILAR WALL MATERIALS.

...Becoming the Leading Designer of High Performance Facilities in the Nation with a Specialty in Alternative Delivery Methods

333 Fayetteville St, Ste 225
Raleigh, NC 27601
P: 919.573.6350
F: 919.573.6355
www.sfla.biz

sfl+a ARCHITECTS

CONSTRUCTION DOCUMENTS

PAMLICO COUNTY

PAMLICO 6-12 SCHOOL

601 Main Street, Bayboro, NC , 28515

ENERGY STAR PARTNER

No.	Date	Description

ISSUE DATE: 06/12/24

PROJECT #: 2205

DRAWN BY: MK

CHECKED BY: MK

RESTROOMS - LEGEND

A-401

ADA AND LEGAL DISCLAIMER: This document is intended to comply with the requirements of the Americans with Disabilities Act (ADA). However architects and engineers are not licensed to interpret laws or give advice concerning laws. The owner should have this document reviewed by his attorney to determine if it complies with ADA and other laws.

6/24/2024 3:43:14 PM Autodesk Docs://Pamlico High School 6-12/2205 - Pamlico HS - ARCH.rvt

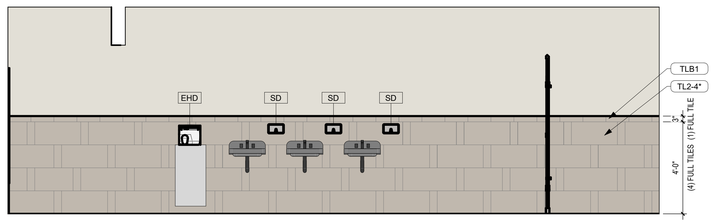

25 A-402 **BOYS RR 1714 - EAST**
SCALE: 3/8" = 1'-0"

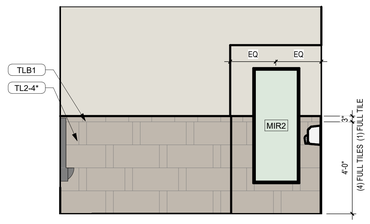

24 A-402 **BOYS RR 1714 - NORTH**
SCALE: 3/8" = 1'-0"

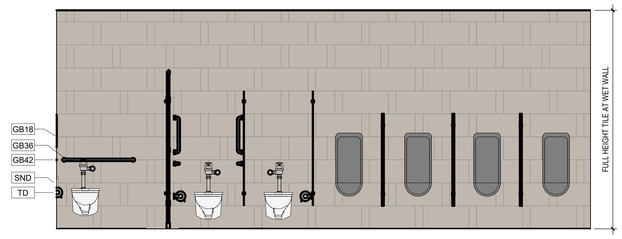

23 A-402 **BOYS RR 1714 - WEST**
SCALE: 3/8" = 1'-0"

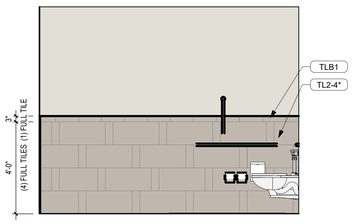

22 A-402 **BOYS RR 1714 - SOUTH**
SCALE: 3/8" = 1'-0"

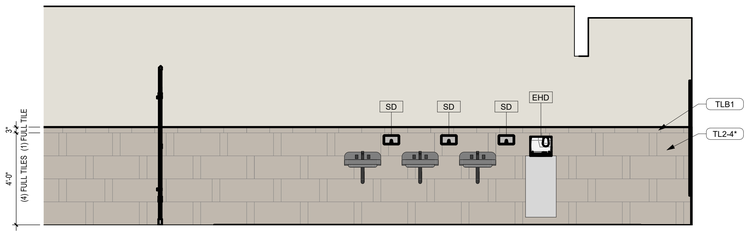

21 A-402 **GIRLS RR 1720 - EAST**
SCALE: 3/8" = 1'-0"

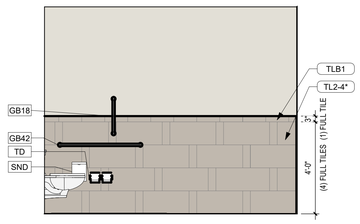

20 A-402 **GIRLS RR 1720 - NORTH**
SCALE: 3/8" = 1'-0"

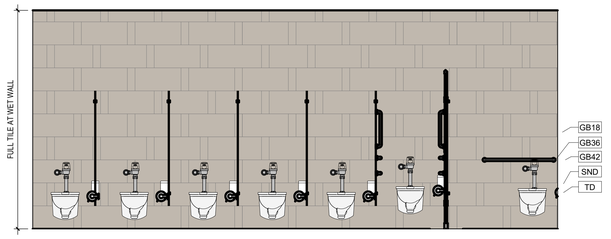

19 A-402 **GIRLS RR 1720 - WEST**
SCALE: 3/8" = 1'-0"

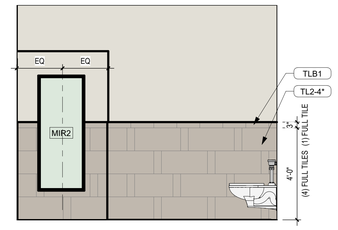

18 A-402 **GIRLS RR 1720 - SOUTH**
SCALE: 3/8" = 1'-0"

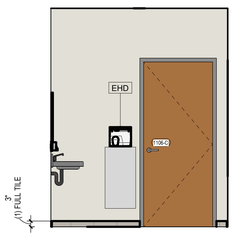

17 A-402 **RR 1106C - EAST**
SCALE: 3/8" = 1'-0"

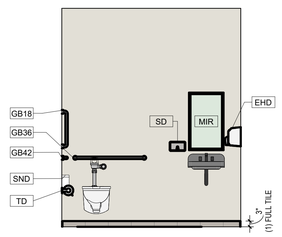

16 A-402 **RR 1106C - NORTH**
SCALE: 3/8" = 1'-0"

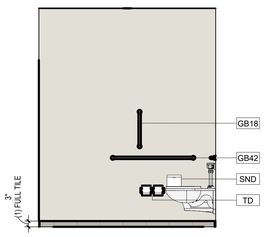

15 A-402 **RR 1106C - WEST**
SCALE: 3/8" = 1'-0"

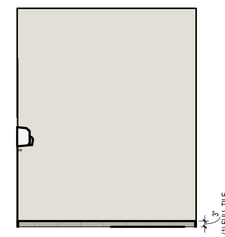

14 A-402 **RR 1106C - SOUTH**
SCALE: 3/8" = 1'-0"

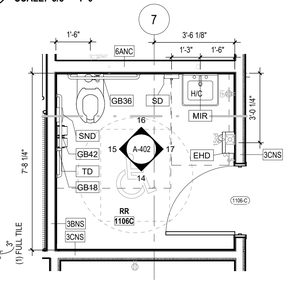

13 A-402 **RR - 1106 C**
SCALE: 3/8" = 1'-0"

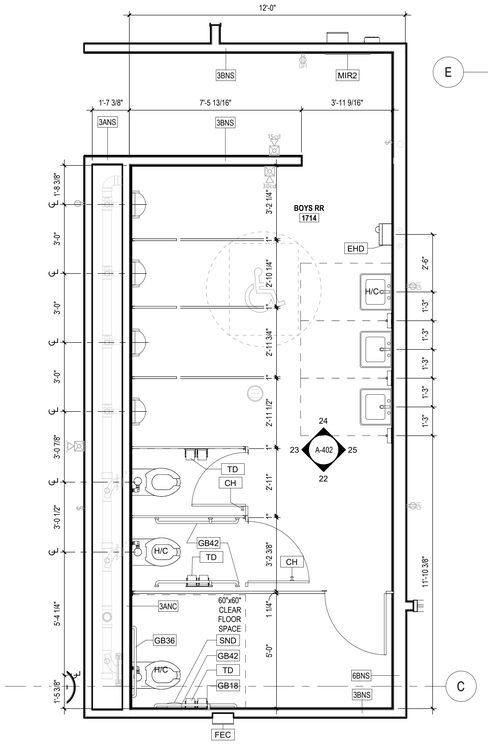

7 A-402 **FIRST FLOOR PLAN BOYS RR - 1608**
SCALE: 3/8" = 1'-0"

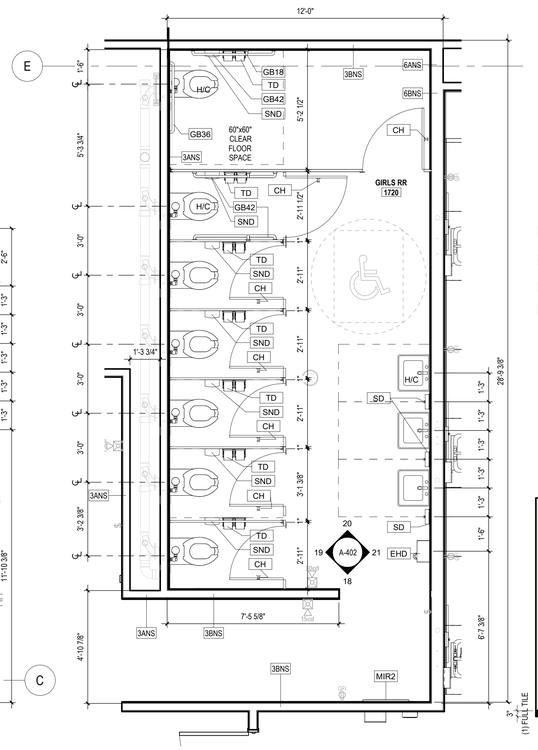

6 A-402 **FIRST FLOOR PLAN GIRLS RR - 1607**
SCALE: 3/8" = 1'-0"

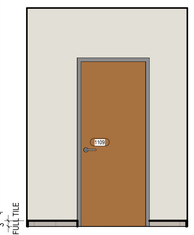

5 A-402 **RR 1109 - SOUTH**
SCALE: 3/8" = 1'-0"

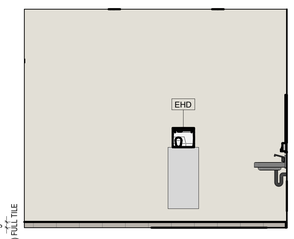

4 A-402 **RR 1109 - WEST**
SCALE: 3/8" = 1'-0"

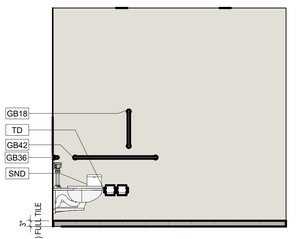

3 A-402 **RR 1109 - EAST**
SCALE: 3/8" = 1'-0"

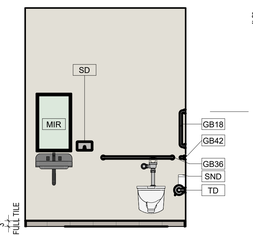

2 A-402 **RR 1109 - NORTH**
SCALE: 3/8" = 1'-0"

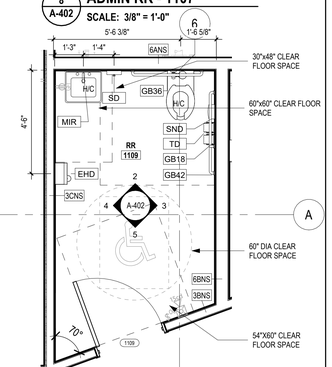

1 A-402 **ADMIN RR - 1109**
SCALE: 3/8" = 1'-0"

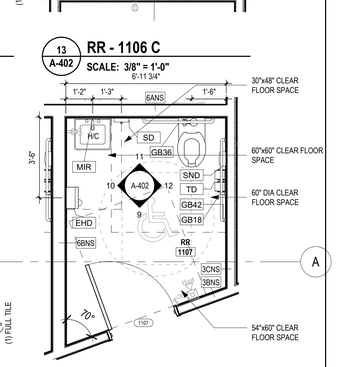

8 A-402 **ADMIN RR - 1107**
SCALE: 3/8" = 1'-0"

9 A-402 **RR 1107 - SOUTH**
SCALE: 3/8" = 1'-0"

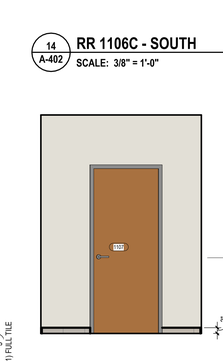

10 A-402 **RR 1107 - WEST**
SCALE: 3/8" = 1'-0"

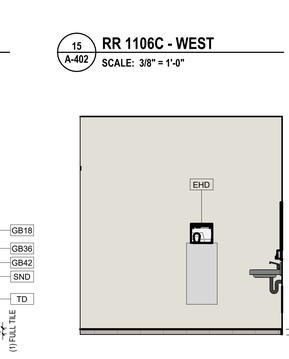

11 A-402 **RR 1107 - NORTH**
SCALE: 3/8" = 1'-0"

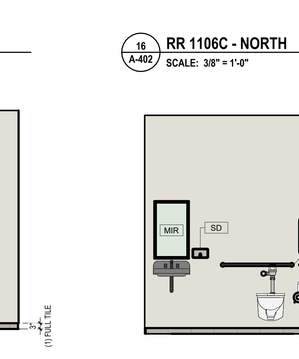

12 A-402 **RR 1107 - EAST**
SCALE: 3/8" = 1'-0"

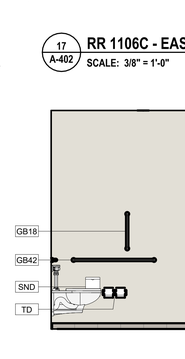

...Becoming the Leading Designer of High Performance Facilities in the Nation with a Specialty in Alternative Delivery Methods

333 Fayetteville St, Ste 225
Raleigh, NC 27601
P: 919.573.6350
F: 919.573.6355
www.sfla.biz

sfl+a ARCHITECTS

CONSTRUCTION DOCUMENTS

PAMLICO COUNTY
PAMLICO 6-12 SCHOOL
601 Main Street, Bayboro, NC, 28515

ENERGY STAR PARTNER

No.	Date	Description
ISSUE DATE:		06/12/24
PROJECT #:		2205
DRAWN BY:		MK
CHECKED BY:		MK

ENLARGED PLANS & ELEVATIONS - RESTROOM

A-402

ADA AND LEGAL DISCLAIMER: This document is intended to comply with the requirements of the Americans with Disabilities Act (ADA). However architects and engineers are not licensed to interpret laws or give advice concerning laws. The owner should have this document reviewed by his attorney to determine if it complies with ADA and other laws.

6/24/2024 3:43:34 PM Autodesk Docs://Pamlico High School 6-12/2205 - Pamlico HS - ARCH.rvt

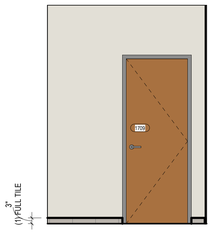

12 A-403 **STF 1709 - SOUTH**
SCALE: 3/8" = 1'-0"

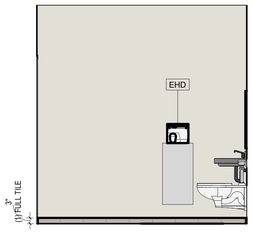

11 A-403 **STF 1709 - WEST**
SCALE: 3/8" = 1'-0"

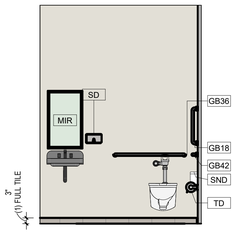

10 A-403 **STF 1709 - NORTH**
SCALE: 3/8" = 1'-0"

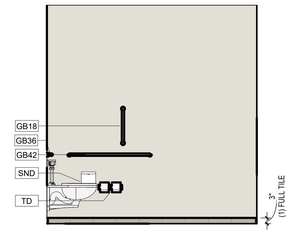

9 A-403 **STF 1709 - EAST**
SCALE: 3/8" = 1'-0"

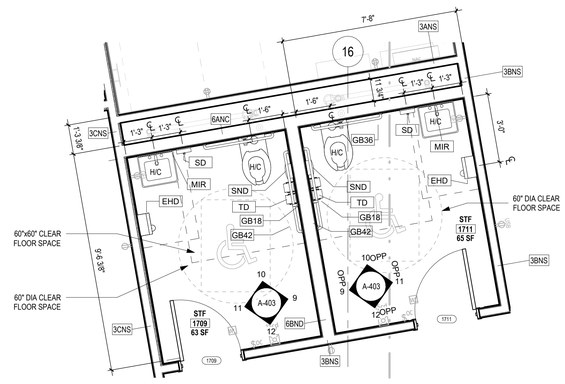

8 A-403 **FIRST FLOOR PLAN STAFF 2 RR - 1709 & 1711**
SCALE: 3/8" = 1'-0"

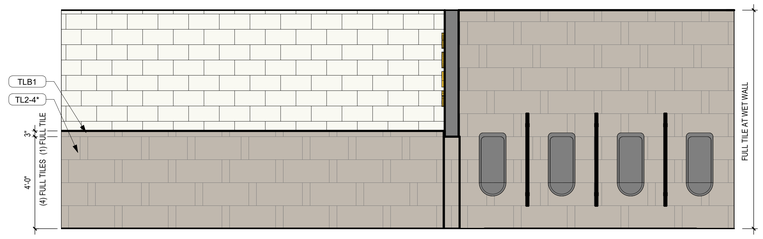

7 A-403 **BOYS RR 1122 - NORTH**
SCALE: 3/8" = 1'-0"

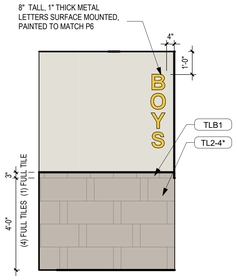

6 A-403 **BOYS 1122 - ENTRY**
SCALE: 3/8" = 1'-0"

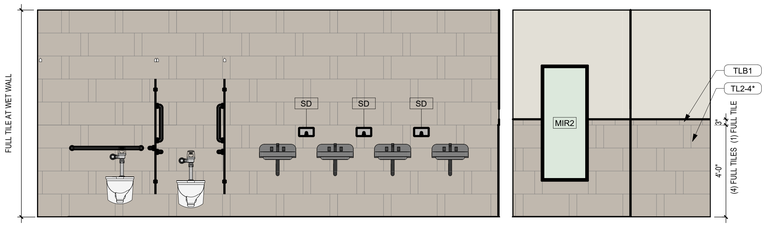

5 A-403 **BOYS RR 1122 - SOUTH**
SCALE: 3/8" = 1'-0"

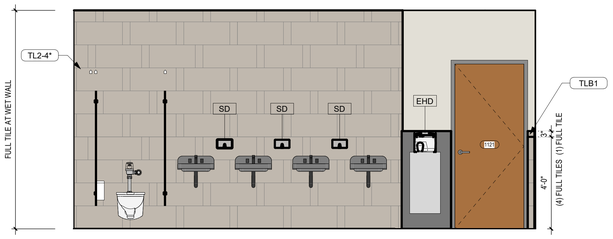

4 A-403 **GIRLS RR 1121 - SOUTH**
SCALE: 3/8" = 1'-0"

3 A-403 **GIRLS 1121 - ENTRY**
SCALE: 3/8" = 1'-0"

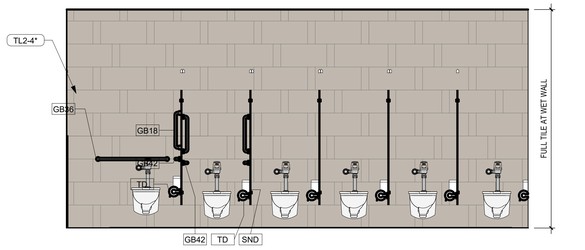

2 A-403 **GIRLS RR 1121 - NORTH**
SCALE: 3/8" = 1'-0"

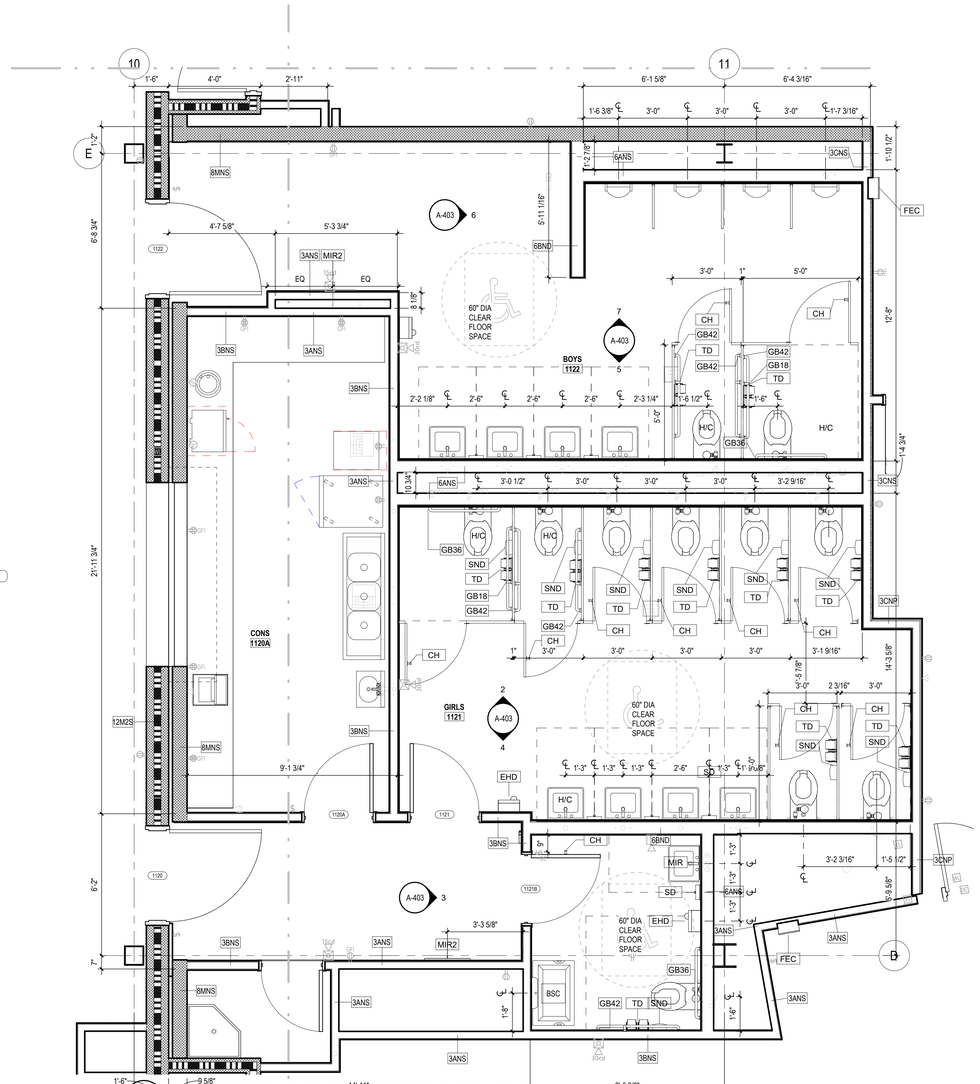

1 A-403 **FIRST FLOOR PLAN BOYS RR/GIRLS RR - 1502 & 1504**
SCALE: 3/8" = 1'-0"

...Becoming the Leading Designer of High Performance Facilities in the Nation with a Specialty in Alternative Delivery Methods

333 Fayetteville St, Ste 225
Raleigh, NC 27601
P: 919.573.6350
F: 919.573.6355
www.sfla.biz

sfl+a ARCHITECTS

CONSTRUCTION DOCUMENTS

PAMLICO COUNTY
PAMLICO 6-12 SCHOOL

601 Main Street, Bayboro, NC , 28515

ENERGY STAR PARTNER

No.	Date	Description
ISSUE DATE:		06/12/24
PROJECT #:		2205
DRAWN BY:		MK
CHECKED BY:		MK

ENLARGED PLANS & ELEVATIONS - RESTROOM

A-403

ADA AND LEGAL DISCLAIMER: This document is intended to comply with the requirements of the Americans with Disabilities Act (ADA). However architects and engineers are not licensed to interpret laws or give advice concerning laws. The owner should have this document reviewed by his attorney to determine if it complies with ADA and other laws.

6/24/2024 3:43:48 PM Autodesk Docs://Pamlico High School 6-12/2205 - Pamlico HS - ARCH.rvt

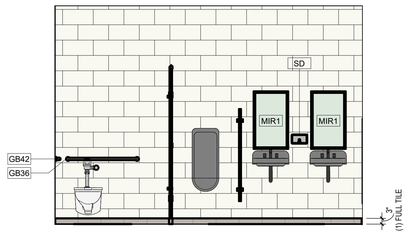

16 A-404 **RR 1302 A - WEST**
SCALE: 3/8" = 1'-0"

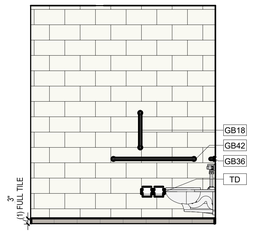

15 A-404 **RR 1302 A - SOUTH**
SCALE: 3/8" = 1'-0"

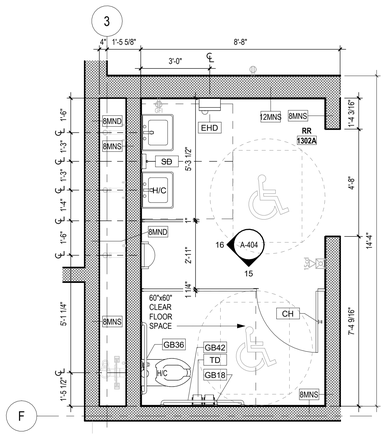

14 A-404 **MS BOYS LOCKER RESTROOM - 1302A**
SCALE: 3/8" = 1'-0"

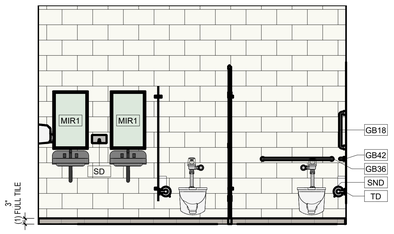

13 A-404 **RR 1213 A - EAST**
SCALE: 3/8" = 1'-0"

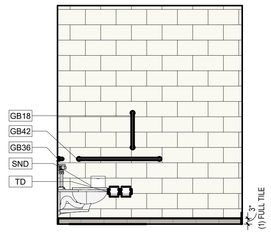

12 A-404 **RR 1213 A - SOUTH**
SCALE: 3/8" = 1'-0"

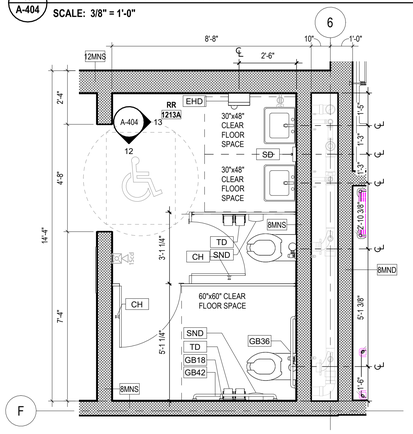

11 A-404 **MS GIRLS LOCKER RESTROOM - 1213A**
SCALE: 3/8" = 1'-0"

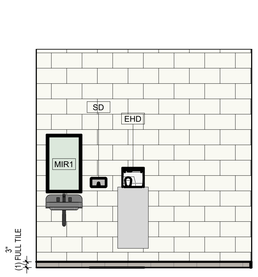

19 A-404 **RR 1207B - NORTH**
SCALE: 3/8" = 1'-0"

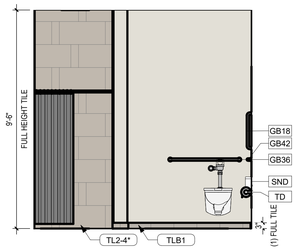

18 A-404 **RR 1207B - SOUTH**
SCALE: 3/8" = 1'-0"

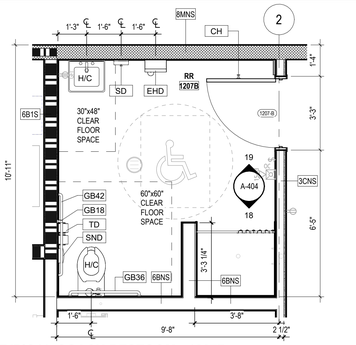

17 A-404 **TYPICAL COACH RESTROOM - 1207B**
SCALE: 3/8" = 1'-0"

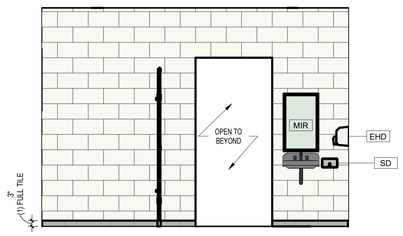

10 A-404 **HS GIRLS RR 1203B - EAST**
SCALE: 3/8" = 1'-0"

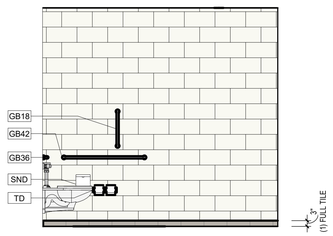

9 A-404 **HS GIRLS RR 1203B - NORTH**
SCALE: 3/8" = 1'-0"

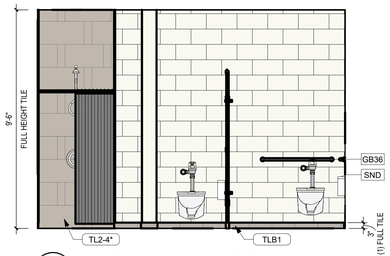

8 A-404 **HS GIRLS RR 1203B - WEST**
SCALE: 3/8" = 1'-0"

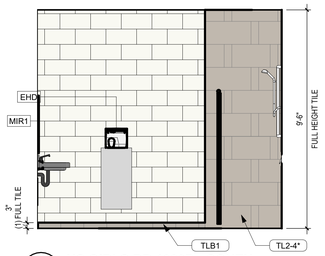

7 A-404 **HS GIRLS RR 1203B - SOUTH**
SCALE: 3/8" = 1'-0"

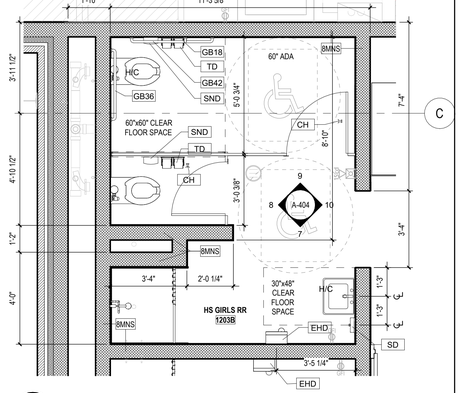

6 A-404 **FIRST FLOOR PLAN HS GIRLS LOCKER RR - 1202B & 1203B**
SCALE: 3/8" = 1'-0"

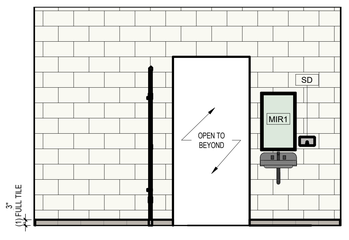

5 A-404 **HS BOYS RR 1209B - EAST**
SCALE: 3/8" = 1'-0"

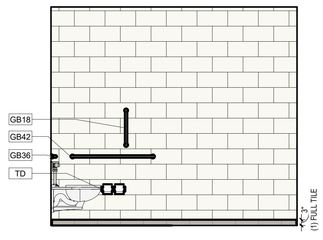

4 A-404 **HS BOYS RR 1209B - NORTH**
SCALE: 3/8" = 1'-0"

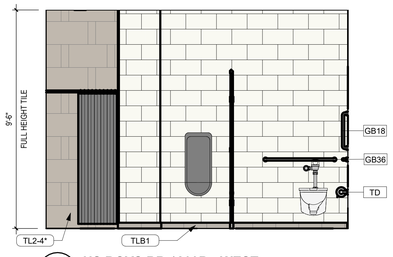

3 A-404 **HS BOYS RR 1209B - WEST**
SCALE: 3/8" = 1'-0"

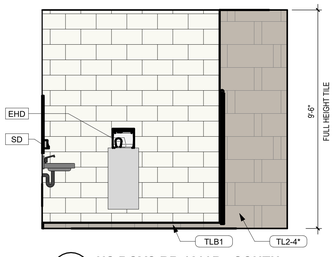

2 A-404 **HS BOYS RR 1209B - SOUTH**
SCALE: 3/8" = 1'-0"

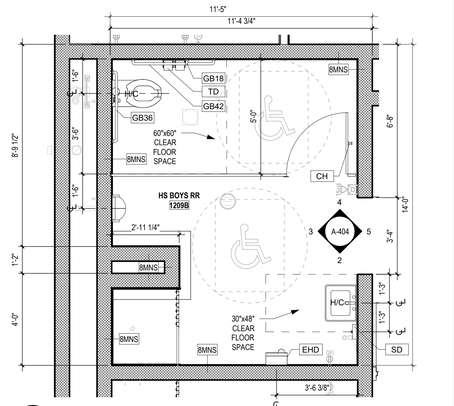

1 A-404 **TYPICAL HS BOYS LOCKER RESTROOM - 1209B**
SCALE: 3/8" = 1'-0"

...Becoming the Leading Designer of High Performance Facilities in the Nation with a Specialty in Alternative Delivery Methods

333 Fayetteville St, Ste 225
Raleigh, NC 27601
P: 919.573.6350
F: 919.573.6355
www.sfla.biz

sfl+a ARCHITECTS

CONSTRUCTION DOCUMENTS

PAMLICO COUNTY
PAMLICO 6-12 SCHOOL
601 Main Street, Bayboro, NC, 28515

ENERGY STAR PARTNER

No.	Date	Description
ISSUE DATE:		06/12/24
PROJECT #:		2205
DRAWN BY:		MK
CHECKED BY:		MK

ENLARGED PLANS & ELEVATIONS - RESTROOM

A-404

ADA AND LEGAL DISCLAIMER: This document is intended to comply with the requirements of the Americans with Disabilities Act (ADA). However architects and engineers are not licensed to interpret laws or give advice concerning laws. The owner should have this document reviewed by his attorney to determine if it complies with ADA and other laws.

6/24/2024 3:44:04 PM Autodesk Docs://Pamlico High School 6-12/2205 - Pamlico HS - ARCH.rvt

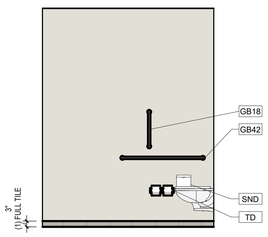

16 A-405 **STF RR 1511 - EAST**
SCALE: 3/8" = 1'-0"

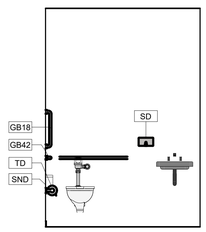

15 A-405 **STF RR 1511 - SOUTH**
SCALE: 3/8" = 1'-0"

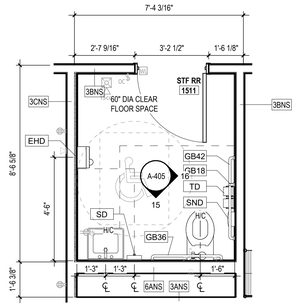

14 A-405 **STAFF RR - 1511**
SCALE: 3/8" = 1'-0"

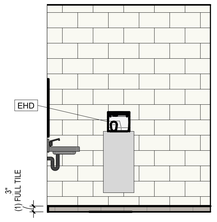

13 A-405 **TLT 1405 - EAST**
SCALE: 3/8" = 1'-0"

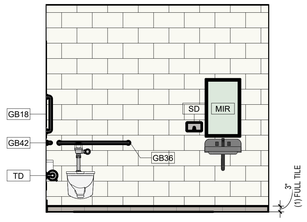

12 A-405 **TLT 1405 - NORTH**
SCALE: 3/8" = 1'-0"

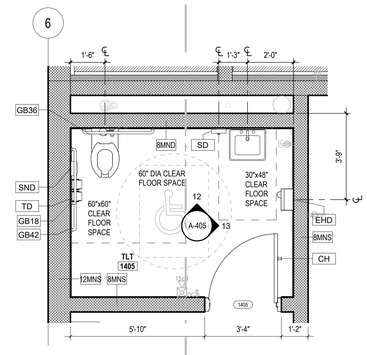

11 A-405 **TLT - 1405**
SCALE: 3/8" = 1'-0"

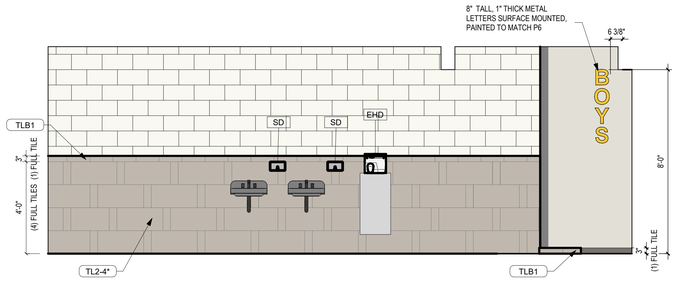

10 A-405 **BOYS RR 2103 - WEST**
SCALE: 3/8" = 1'-0"

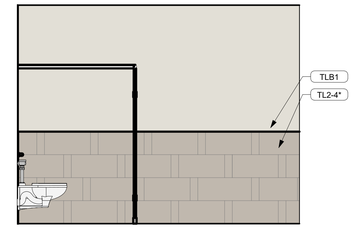

9 A-405 **BOYS RR 2103 - SOUTH**
SCALE: 3/8" = 1'-0"

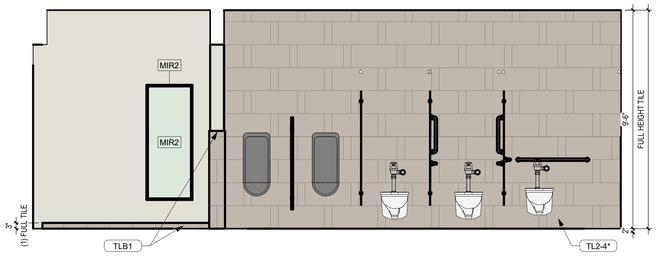

8 A-405 **BOYS RR 2103 - EAST**
SCALE: 3/8" = 1'-0"

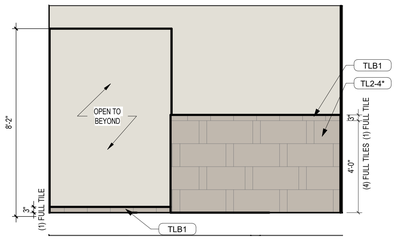

7 A-405 **BOYS RR 2103 - NORTH**
SCALE: 3/8" = 1'-0"

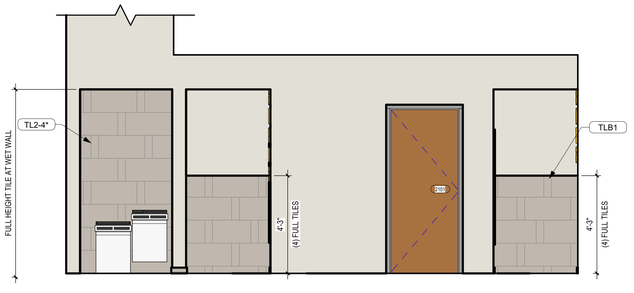

6 A-405 **BOYS RR 2103 & GIRLS RR 2105 - ENTRIES**
SCALE: 3/8" = 1'-0"

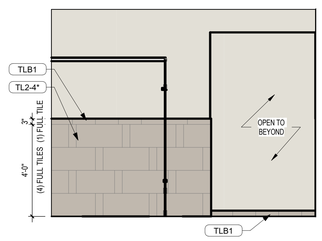

5 A-405 **GIRLS RR 2105 - NORTH**
SCALE: 3/8" = 1'-0"

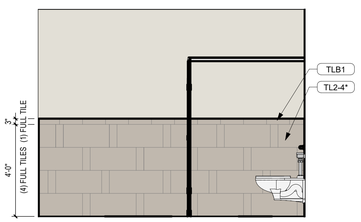

4 A-405 **GIRLS RR 2105 - SOUTH**
SCALE: 3/8" = 1'-0"

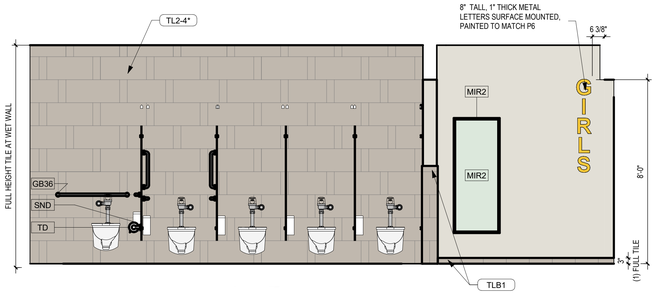

3 A-405 **GIRLS RR 2105 - WEST**
SCALE: 3/8" = 1'-0"

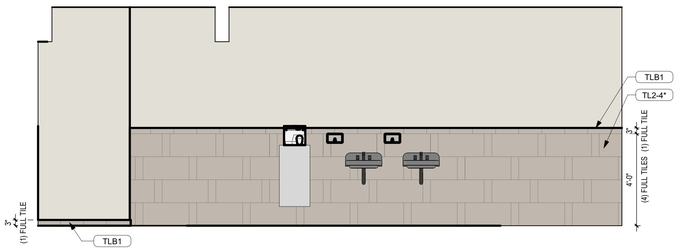

2 A-405 **GIRLS RR 2105 - EAST**
SCALE: 3/8" = 1'-0"

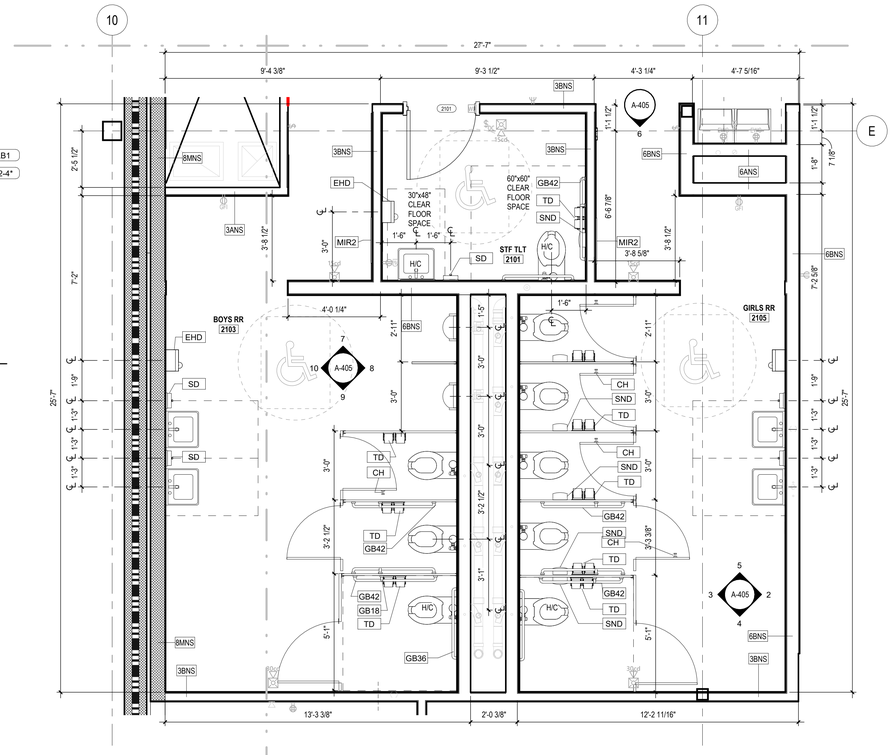

1 A-405 **BOYS RR / GIRLS RR - 2103 & 2105**
SCALE: 3/8" = 1'-0"

...Becoming the Leading Designer of High Performance Facilities in the Nation with a Specialty in Alternative Delivery Methods

333 Fayetteville St, Ste 225
Raleigh, NC 27601
P: 919.573.6350
F: 919.573.6355
www.sfla.biz

sfl+a ARCHITECTS

sfl+a ARCHITECTS, P.A. CERT. NO. 50676 NORTH CAROLINA RALEIGH

LICENSED ARCHITECT SEAN T. LINDSAY 6.12.24 REGISTERED

CONSTRUCTION DOCUMENTS

PAMLICO COUNTY
PAMLICO 6-12 SCHOOL

601 Main Street, Bayboro, NC , 28515

ENERGY STAR PARTNER

No.	Date	Description
ISSUE DATE:		06/12/24
PROJECT #:		2205
DRAWN BY:		MK
CHECKED BY:		MK

ENLARGED PLANS & ELEVATIONS - RESTROOM

A-405

ADA AND LEGAL DISCLAIMER: This document is intended to comply with the requirements of the Americans with Disabilities Act (ADA). However architects and engineers are not licensed to interpret laws or give advice concerning laws. The owner should have this document reviewed by his attorney to determine if it complies with ADA and other laws.

Autodesk Docs://Pamlico High School 6-12/2205 - Pamlico HS - ARCH.rvt
6/24/2024 3:44:21 PM

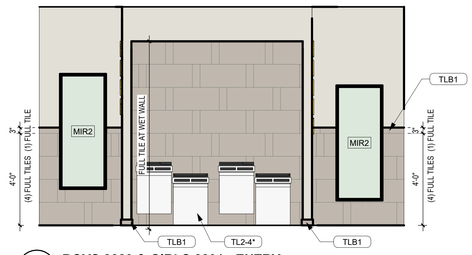

15 A-406 **BOYS 2229 & GIRLS 2231 - ENTRY**
SCALE: 3/8" = 1'-0"

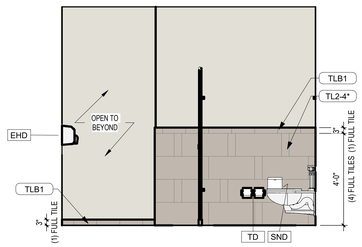

14 A-406 **GIRLS RR 2231 - EAST**
SCALE: 3/8" = 1'-0"

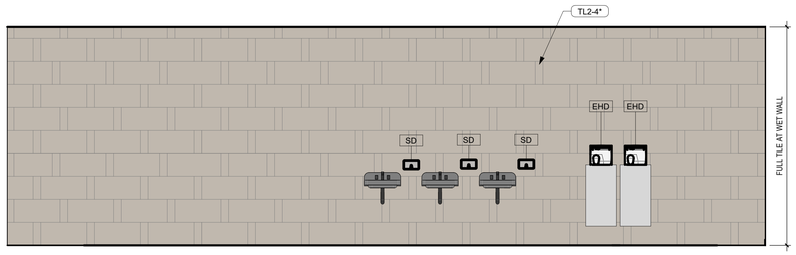

13 A-406 **GIRLS RR 2231 - NORTH**
SCALE: 3/8" = 1'-0"

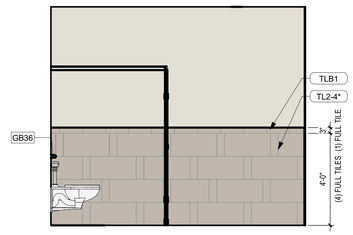

12 A-406 **GIRLS RR 2231 - WEST**
SCALE: 3/8" = 1'-0"

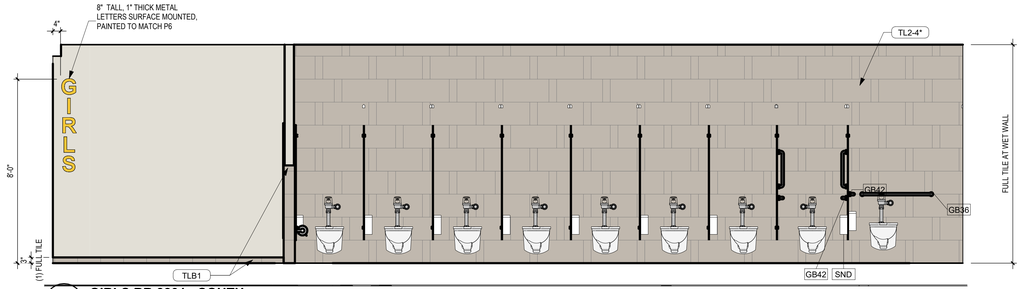

11 A-406 **GIRLS RR 2231 - SOUTH**
SCALE: 3/8" = 1'-0"

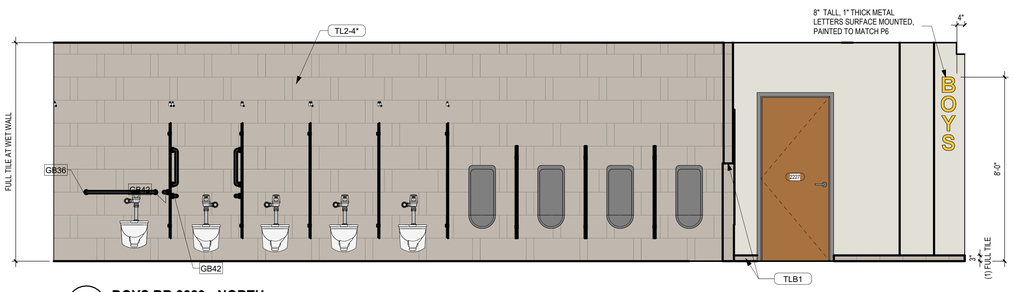

10 A-406 **BOYS RR 2229 - NORTH**
SCALE: 3/8" = 1'-0"

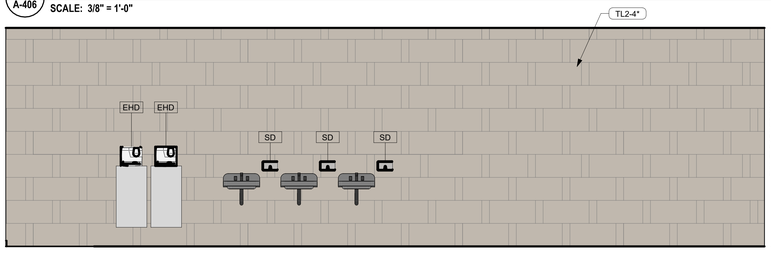

9 A-406 **BOYS RR 2229 - SOUTH**
SCALE: 3/8" = 1'-0"

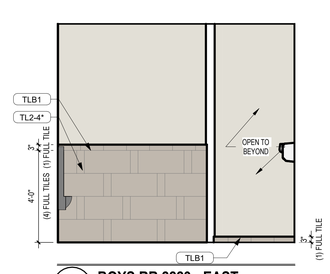

8 A-406 **BOYS RR 2229 - EAST**
SCALE: 3/8" = 1'-0"

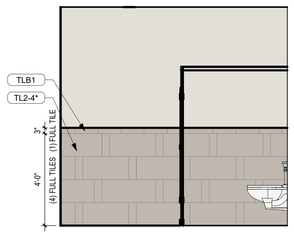

7 A-406 **BOYS RR 2229 - WEST**
SCALE: 3/8" = 1'-0"

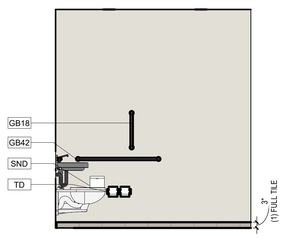

6 A-406 **TLT 1808B - EAST**
SCALE: 3/8" = 1'-0"

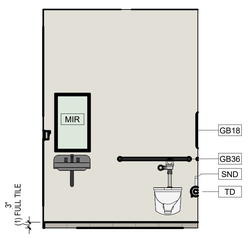

5 A-406 **TLT 1808B - NORTH**
SCALE: 3/8" = 1'-0"

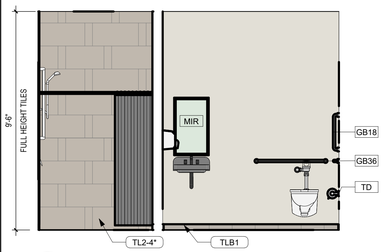

4 A-406 **TLT/SHWR 1806-B - NORTH**
SCALE: 3/8" = 1'-0"

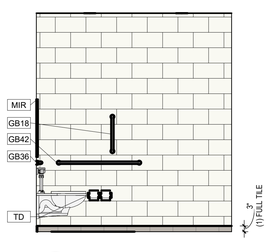

3 A-406 **TLT/SHWR 1806-B - EAST**
SCALE: 3/8" = 1'-0"

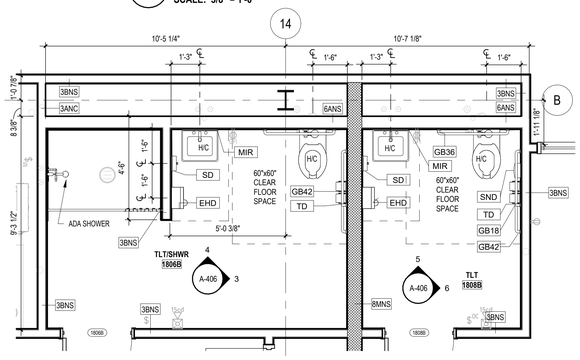

2 A-406 **FIRST FLOOR PLAN - TLT/SHWR 1806-B & TLT 1808B**
SCALE: 3/8" = 1'-0"

1 A-406 **SECOND FLOOR BOYS RR 2229 & GIRLS RR 2231**
SCALE: 3/8" = 1'-0"

...Becoming the Leading Designer of High Performance Facilities in the Nation with a Specialty in Alternative Delivery Methods

333 Fayetteville St, Ste 225
Raleigh, NC 27601
P: 919.573.6350
F: 919.573.6355
www.sfla.biz

sfl+a ARCHITECTS

SYLVA LINDSTROM FAIRCLOTH ARCHITECTS P.A. CERT. NO. 50676 NORTH CAROLINA RALEIGH

PROFESSIONAL ENGINEER SEAL 049111 6.12.24 REGISTERED ENGINEER

CONSTRUCTION DOCUMENTS

PAMLICO COUNTY
PAMLICO 6-12 SCHOOL

601 Main Street, Bayboro, NC , 28515

ENERGY STAR PARTNER

No.	Date	Description
ISSUE DATE:		06/12/24
PROJECT #:		2205
DRAWN BY:		MK
CHECKED BY:		MK

ENLARGED PLANS & ELEVATIONS - RESTROOM

A-406

ADA AND LEGAL DISCLAIMER: This document is intended to comply with the requirements of the Americans with Disabilities Act (ADA). However architects and engineers are not licensed to interpret laws or give advice concerning laws. The owner should have this document reviewed by his attorney to determine if it complies with ADA and other laws.

Autodesk Docs://Pamlico High School 6-12/2205 - Pamlico HS - ARCH.rvt
6/24/2024 3:44:38 PM

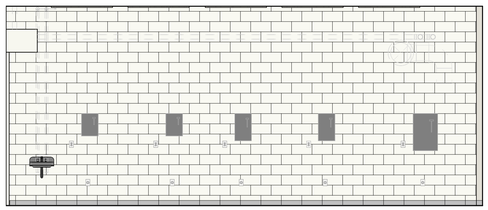

5 A-407 **WELDING LAB 1521 - EAST**
SCALE: 1/4" = 1'-0"

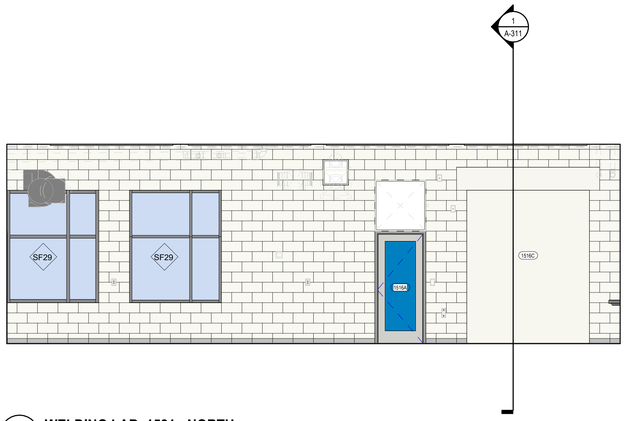

4 A-407 **WELDING LAB 1521 - NORTH**
SCALE: 1/4" = 1'-0"

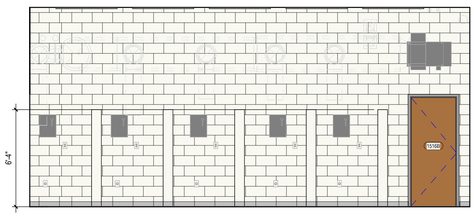

3 A-407 **WELDING LAB 1521 - WEST**
SCALE: 1/4" = 1'-0"

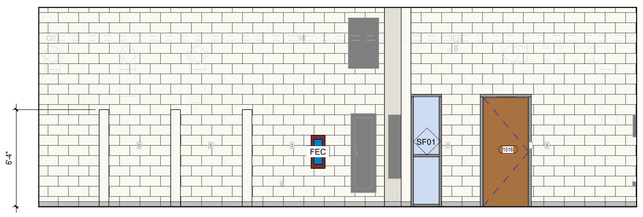

2 A-407 **WELDING LAB 1521 - SOUTH**
SCALE: 1/4" = 1'-0"

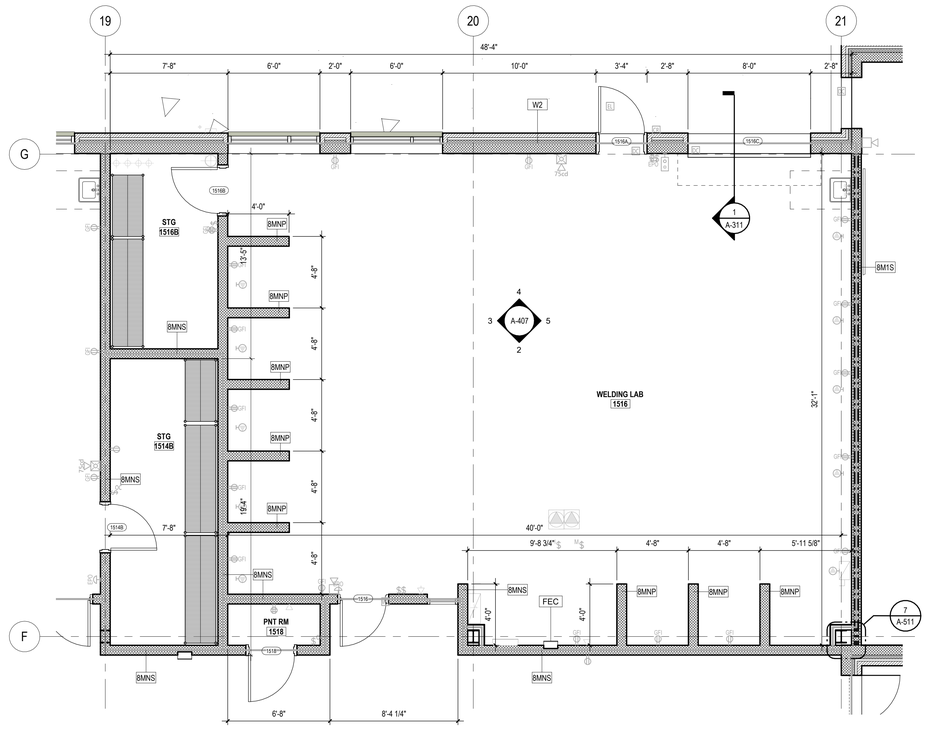

1 A-407 **ENLARGED FLOOR PLAN - WELDING LAB 1521**
SCALE: 1/4" = 1'-0"

...Becoming the Leading Designer of High Performance Facilities in the Nation with a Specialty in Alternative Delivery Methods

333 Fayetteville St, Ste 225
Raleigh, NC 27601
P: 919.573.6350
F: 919.573.6355
www.sfla.biz

sfl+a ARCHITECTS

SFL+A ARCHITECTS P.A. CERT. NO. 5067 NORTH CAROLINA RALEIGH

PAUL LINDSTROM 6.12.24 FAYETTEVILLE

CONSTRUCTION DOCUMENTS

PAMLICO COUNTY
PAMLICO 6-12 SCHOOL
601 Main Street, Bayboro, NC, 28515

ENERGY STAR PARTNER

No.	Date	Description
ISSUE DATE:		06/12/24
PROJECT #:		2205
DRAWN BY:		MK
CHECKED BY:		MK

ENLARGED PLANS & ELEVATIONS - CLASSROOMS

A-407

ADA AND LEGAL DISCLAIMER: This document is intended to comply with the requirements of the Americans with Disabilities Act (ADA). However architects and engineers are not licensed to interpret laws or give advice concerning laws. The owner should have this document reviewed by his attorney to determine if it complies with ADA and other laws.

6/24/2024 3:44:49 PM Autodesk Docs://Pamlico High School 6-12/2205 - Pamlico HS - ARCH.rvt

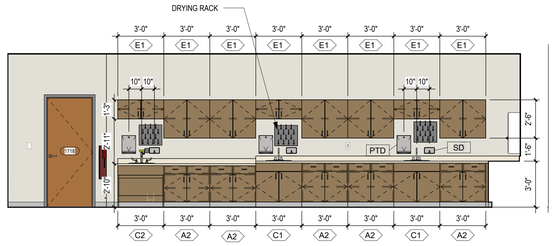

5 A-408 **BIOLOGY 1727 -WEST**
SCALE: 1/4" = 1'-0"

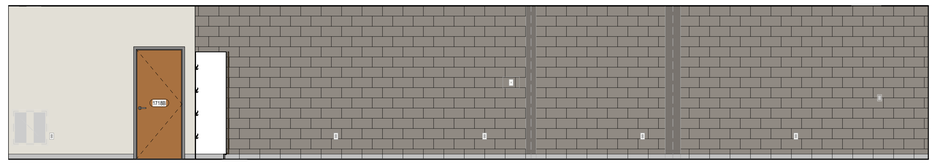

4 A-408 **BIOLOGY 1727 - SOUTH**
SCALE: 1/4" = 1'-0"

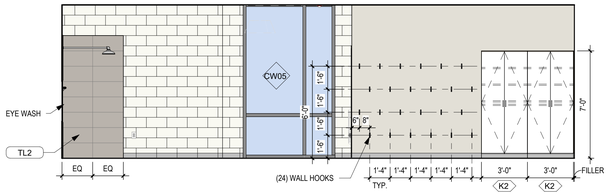

3 A-408 **BIOLOGY 1727 - EAST**
SCALE: 1/4" = 1'-0"

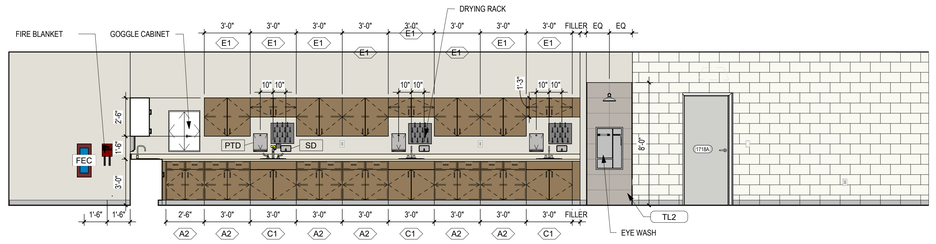

2 A-408 **BIOLOGY 1727 - NORTH**
SCALE: 1/4" = 1'-0"

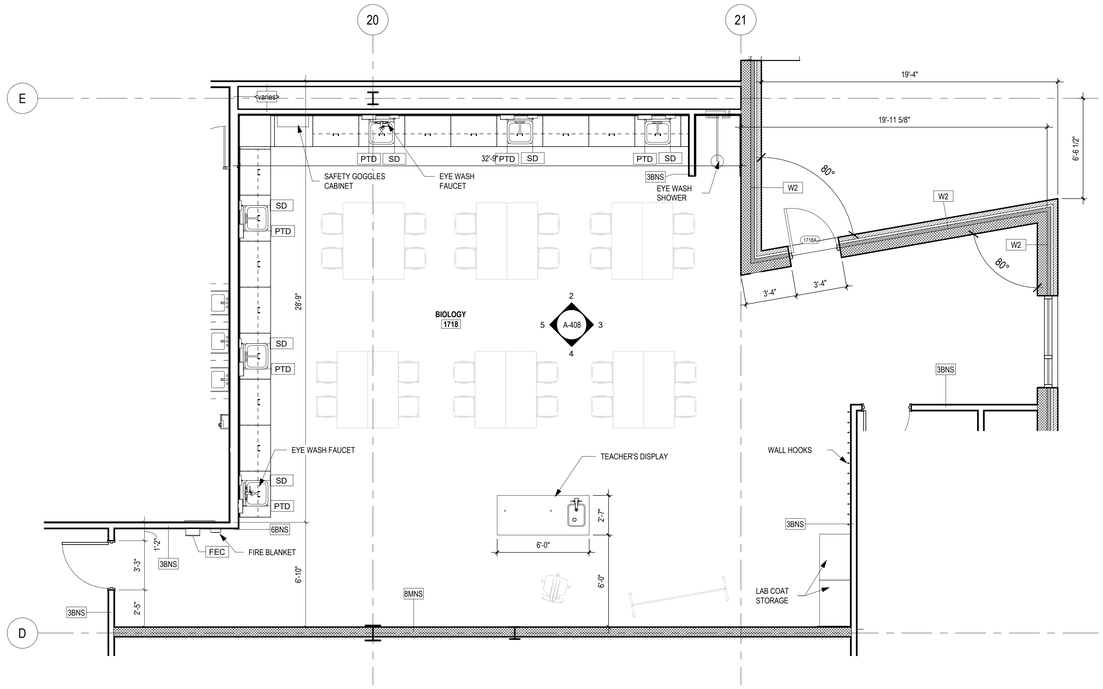

1 A-408 **ENLARGED FLOOR PLAN - BIOLOGY 1727**
SCALE: 1/4" = 1'-0"

ENLARGED SCIENCE LAB PLANS & ELEVATIONS LEGEND

SYMBOL	DESCRIPTION
	1 HR RATED EXIT ENCLOSURE (FIRE BARRIER)
	1/2 HR RATED TENANT OR CORRIDOR SEPARATION (FIRE PARTITION)
	1/2 HOUR RATED/SMOKE PARTITION (INCIDENTAL USE SEPARATION)
	2 HOUR RATED WALL
	3 HOUR RATED WALL
FD	FLOOR DRAIN - SEE PLUMBING DRAWINGS
Room Name 101A 0000 SF	ROOM TAG

GENERAL NOTES:

1. ALL SCIENCE EQUIPMENT TO BE CONTRACTOR FURNISHED, CONTRACTOR INSTALLED UNLESS NOTED OTHERWISE
2. WOOD CASEWORK UPPER AND LOWER CABINETS AND PHENOLIC RESINOUS COUNTERTOPS TO BE PROVIDED IN CHEMISTRY LAB 1718, PREP RM 1708B, PREP RM 2230B AND MS SCIENCE 2230 ONLY. ALL OTHER SCIENCE LABS TO BE PLASTIC LAMINATE MILLWORK.

ENLARGED SCIENCE LAB PLANS & ELEVATIONS SCHEDULE

WALL HOOKS

FIRE EXTINGUISHER CABINET

FIRE BLANKET CABINET - BOD: NYSTROM BC-6601

EYE WASH

FUME HOOD

FLAMMABLES STORAGE CABINET

ACID CORROSIVE STORAGE CABINET

REFRIGERATOR

DISHWASHER (REF. INTERIOR SIGNAGE DETAILS FOR REQ'D SIGNAGE)

GOGGLE CABINET (OFOI)

DRYING RACK (OFOI)

TEACHER'S DISPLAY (OFOI) PLUMBING, ELECTRIC, AND ACCESSORIES (CFCI)

LAB COAT STORAGE

BASE CORROSIVE STORAGE CABINET

SCIENCE LAB EQUIPMENT MOUNTING HEIGHT LEGEND

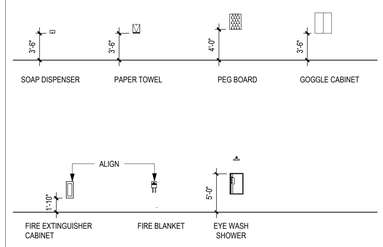

...Becoming the Leading Designer of High Performance Facilities in the Nation with a Specialty in Alternative Delivery Methods

333 Fayetteville St, Ste 225
Raleigh, NC 27601
P: 919.573.6350
F: 919.573.6355
www.sfla.biz

sfl+a ARCHITECTS

CONSTRUCTION DOCUMENTS

PAMLICO COUNTY
PAMLICO 6-12 SCHOOL
601 Main Street, Bayboro, NC , 28515

ENERGY STAR PARTNER

No.	Date	Description
ISSUE DATE:	06/12/24	
PROJECT #:	2205	
DRAWN BY:	Author	
CHECKED BY:	Checker	

ENLARGED PLANS & ELEVATIONS - SCIENCE LAB

A-408

N

ADA AND LEGAL DISCLAIMER: This document is intended to comply with the requirements of the Americans with Disabilities Act (ADA). However architects and engineers are not licensed to interpret laws or give advice concerning laws. The owner should have this document reviewed by his attorney to determine if it complies with ADA and other laws.

6/24/2024 3:44:59 PM Autodesk Docs://Pamlico High School 6-12/2205 - Pamlico HS - ARCH.rvt

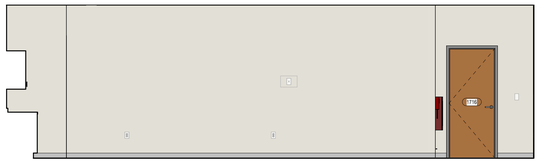

9 A-409 PHYSICS 1725 - WEST
SCALE: 1/4" = 1'-0"

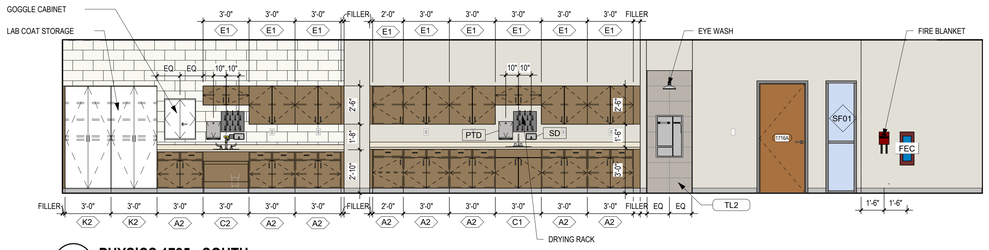

8 A-409 PHYSICS 1725 - SOUTH
SCALE: 1/4" = 1'-0"

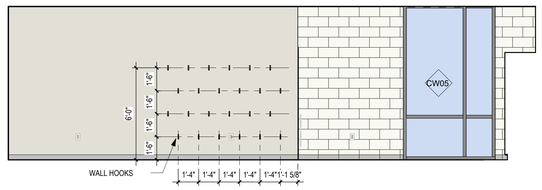

7 A-409 PHYSICS 1725 - EAST
SCALE: 1/4" = 1'-0"

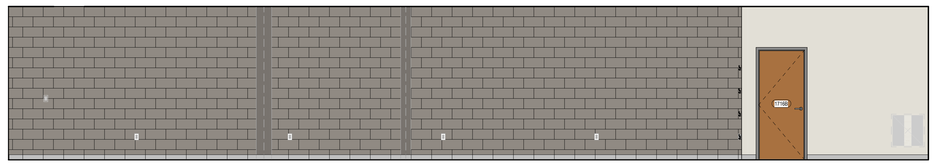

6 A-409 PHYSICS 1725 - NORTH
SCALE: 1/4" = 1'-0"

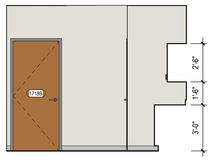

5 A-409 PREP RM 1726 - NORTH
SCALE: 1/4" = 1'-0"

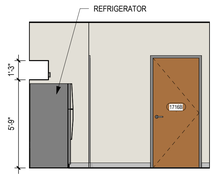

4 A-409 PREP RM 1726 - SOUTH
SCALE: 1/4" = 1'-0"

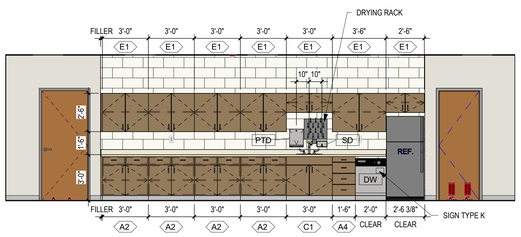

3 A-409 PREP RM 1726 - EAST
SCALE: 1/4" = 1'-0"

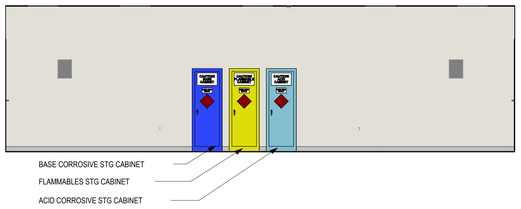

2 A-409 PREP RM 1726 - WEST
SCALE: 1/4" = 1'-0"

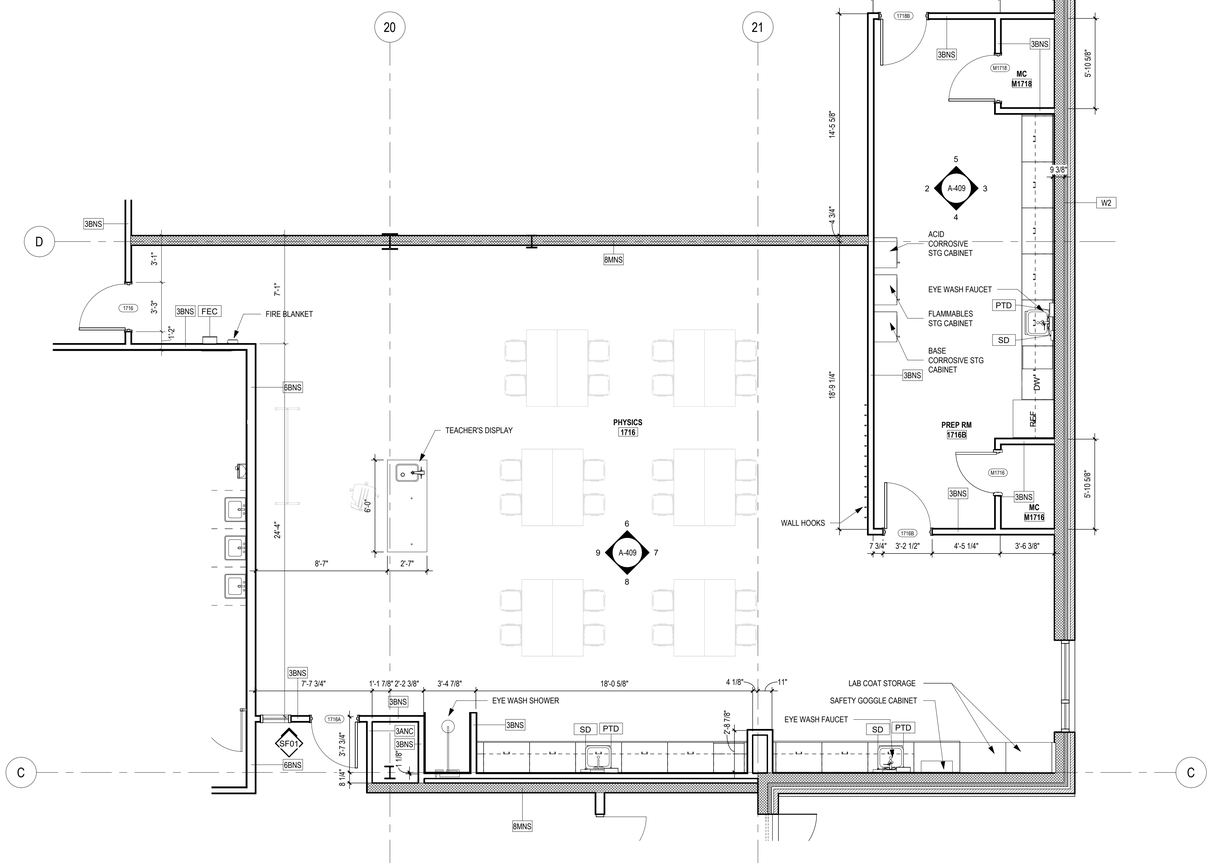

1 A-409 ENLARGED FLOOR PLAN - PHYSICS 1725
SCALE: 1/4" = 1'-0"

ENLARGED SCIENCE LAB PLANS & ELEVATIONS LEGEND

SYMBOL	DESCRIPTION
	1 HR RATED EXIT ENCLOSURE (FIRE BARRIER)
	1/2 HR RATED TENANT OR CORRIDOR SEPARATION (FIRE PARTITION)
	1/2 HOUR RATED/SMOKE PARTITION (INCIDENTAL USE SEPARATION)
	2 HOUR RATED WALL
	3 HOUR RATED WALL
FD	FLOOR DRAIN - SEE PLUMBING DRAWINGS
Room Name 101A 0000 SF	ROOM TAG

GENERAL NOTES:

1. ALL SCIENCE EQUIPMENT TO BE CONTRACTOR FURNISHED, CONTRACTOR INSTALLED UNLESS NOTED OTHERWISE
2. WOOD CASEWORK UPPER AND LOWER CABINETS AND PHENOLIC RESINOUS COUNTERTOPS TO BE PROVIDED IN CHEMISTRY LAB 1718, PREP RM 1708B, PREP RM 2230B AND MS SCIENCE 2230 ONLY. ALL OTHER SCIENCE LABS TO BE PLASTIC LAMINATE MILLWORK.

ENLARGED SCIENCE LAB PLANS & ELEVATIONS SCHEDULE

WALL HOOKS

FIRE EXTINGUISHER CABINET

FIRE BLANKET CABINET - BOD: NYSTROM BC-6601

EYE WASH

FUME HOOD

FLAMMABLES STORAGE CABINET

ACID CORROSIVE STORAGE CABINET

REFRIGERATOR

DISHWASHER (REF. INTERIOR SIGNAGE DETAILS FOR REQ'D SIGNAGE)

GOGGLE CABINET (OFOI)

DRYING RACK (OFOI)

TEACHER'S DISPLAY (OFOI) PLUMBING, ELECTRIC, AND ACCESSORIES (CFCI)

LAB COAT STORAGE

BASE CORROSIVE STORAGE CABINET

SCIENCE LAB EQUIPMENT MOUNTING HEIGHT LEGEND

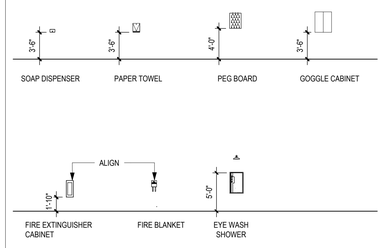

...Becoming the Leading Designer of High Performance Facilities in the Nation with a Specialty in Alternative Delivery Methods

333 Fayetteville St, Ste 225
Raleigh, NC 27601
P: 919.573.6350
F: 919.573.6355
www.sfla.biz

sfl+a ARCHITECTS

CONSTRUCTION DOCUMENTS

PAMLICO COUNTY
PAMLICO 6-12 SCHOOL
601 Main Street, Bayboro, NC, 28515

ENERGY STAR PARTNER

No.	Date	Description
ISSUE DATE:		06/12/24
PROJECT #:		2205
DRAWN BY:		MK
CHECKED BY:		MK

ENLARGED PLANS & ELEVATIONS - SCIENCE LAB

A-409

N

ADA AND LEGAL DISCLAIMER: This document is intended to comply with the requirements of the Americans with Disabilities Act (ADA). However architects and engineers are not licensed to interpret laws or give advice concerning laws. The owner should have this document reviewed by his attorney to determine if it complies with ADA and other laws.

Autodesk Docs://Pamlico High School 6-12/2205 - Pamlico HS - ARCH.rvt
6/24/2024 3:45:11 PM

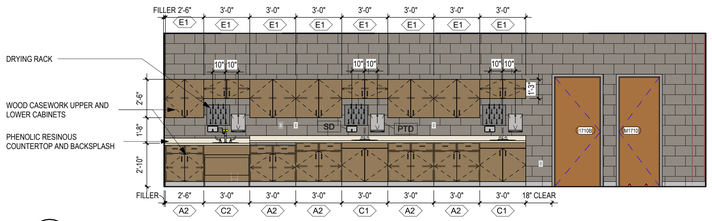

5 A-410 **CHEMISTRY 1718 - WEST**

SCALE: 1/4" = 1'-0"

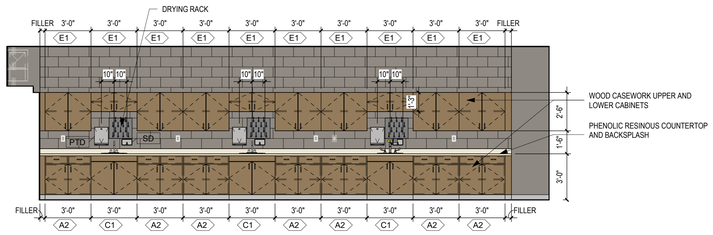

3 A-410 **CHEMISTRY 1718 - EAST**

SCALE: 1/4" = 1'-0"

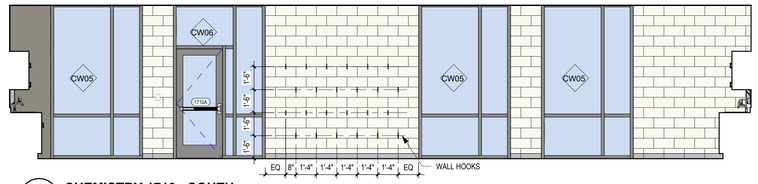

4 A-410 **CHEMISTRY 1718 - SOUTH**

SCALE: 1/4" = 1'-0"

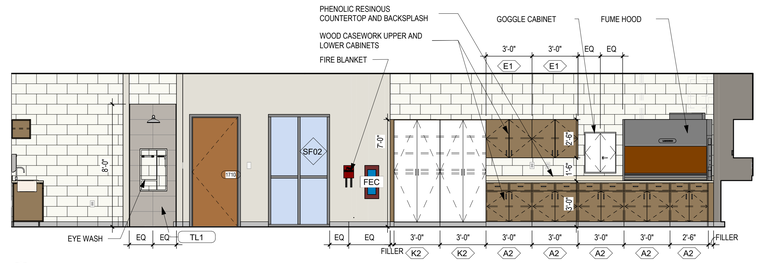

2 A-410 **CHEMISTRY 1718 - NORTH**

SCALE: 1/4" = 1'-0"

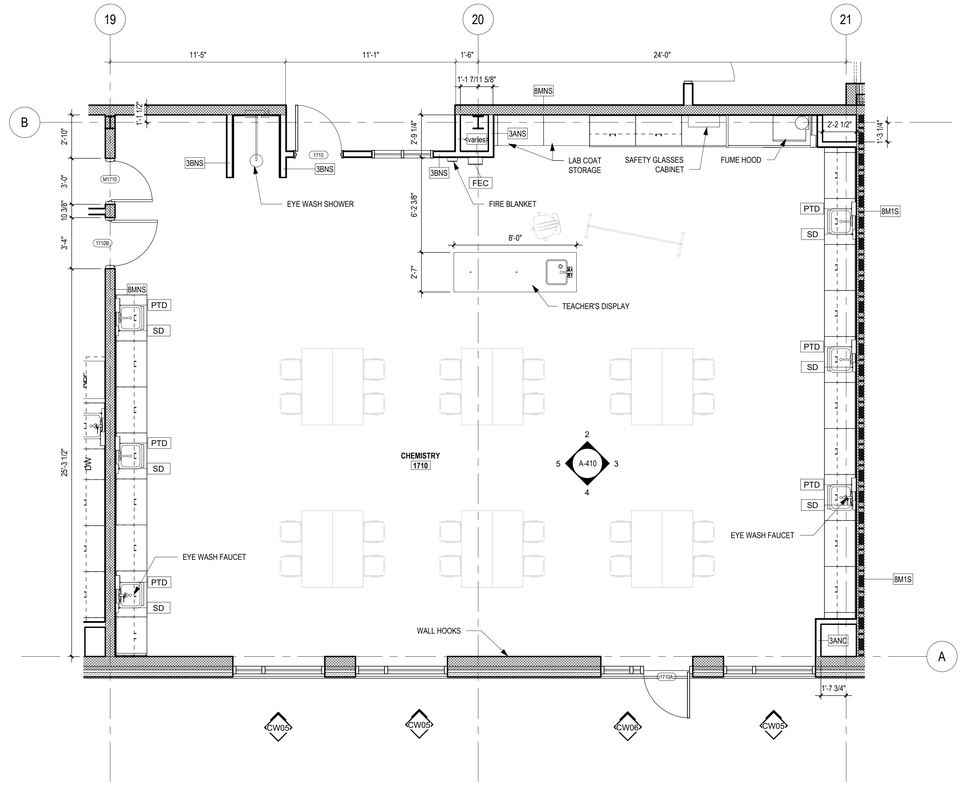

1 A-410 **ENLARGED FLOOR PLAN - CHEMISTRY 1718**

SCALE: 1/4" = 1'-0"

ENLARGED SCIENCE LAB PLANS & ELEVATIONS LEGEND

SYMBOL	DESCRIPTION
	1 HR RATED EXIT ENCLOSURE (FIRE BARRIER)
	1/2 HR RATED TENANT OR CORRIDOR SEPARATION (FIRE PARTITION)
	1/2 HOUR RATED/SMOKE PARTITION (INCIDENTAL USE SEPARATION)
	2 HOUR RATED WALL
	3 HOUR RATED WALL
FD	FLOOR DRAIN - SEE PLUMBING DRAWINGS
Room Name 101A 0000 SF	ROOM TAG

GENERAL NOTES:

1. ALL SCIENCE EQUIPMENT TO BE CONTRACTOR FURNISHED, CONTRACTOR INSTALLED UNLESS NOTED OTHERWISE
2. WOOD CASEWORK UPPER AND LOWER CABINETS AND PHENOLIC RESINOUS COUNTERTOPS TO BE PROVIDED IN CHEMISTRY LAB 1718, PREP RM 1708B, PREP RM 2230B AND MS SCIENCE 2230 ONLY. ALL OTHER SCIENCE LABS TO BE PLASTIC LAMINATE MILLWORK.

ENLARGED SCIENCE LAB PLANS & ELEVATIONS SCHEDULE

WALL HOOKS

FIRE EXTINGUISHER CABINET

FIRE BLANKET CABINET - BOD: NYSTROM BC-6601

EYE WASH

FUME HOOD

FLAMMABLES STORAGE CABINET

ACID CORROSIVE STORAGE CABINET

REFRIGERATOR

DISHWASHER (REF. INTERIOR SIGNAGE DETAILS FOR REQ'D SIGNAGE)

GOGGLE CABINET (OFOI)

DRYING RACK (OFOI)

TEACHER'S DISPLAY (OFOI) PLUMBING, ELECTRIC, AND ACCESSORIES (CFCI)

LAB COAT STORAGE

BASE CORROSIVE STORAGE CABINET

SCIENCE LAB EQUIPMENT MOUNTING HEIGHT LEGEND

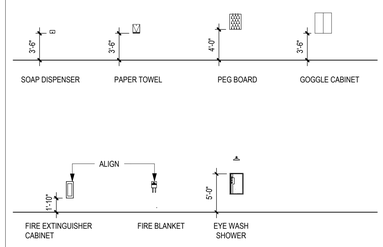

N

...Becoming the Leading Designer of High Performance Facilities in the Nation with a Specialty in Alternative Delivery Methods

333 Fayetteville St, Ste 225
Raleigh, NC 27601
P: 919.573.6350
F: 919.573.6355
www.sfla.biz

sfl+a ARCHITECTS

sfl+a ARCHITECTS P.A. CERT. NO. 50676 NORTH CAROLINA RALEIGH

REGISTERED LANDSCAPE ARCHITECT SEAL 6.12.24 NORTH CAROLINA

CONSTRUCTION DOCUMENTS

PAMLICO COUNTY
PAMLICO 6-12 SCHOOL

601 Main Street, Bayboro, NC , 28515

ENERGY STAR PARTNER

No.	Date	Description
ISSUE DATE:		06/12/24
PROJECT #:		2205
DRAWN BY:		MK
CHECKED BY:		MK

ENLARGED PLANS & ELEVATIONS - SCIENCE LAB

A-410

ADA AND LEGAL DISCLAIMER: This document is intended to comply with the requirements of the Americans with Disabilities Act (ADA). However architects and engineers are not licensed to interpret laws or give advice concerning laws. The owner should have this document reviewed by his attorney to determine if it complies with ADA and other laws.

6/24/2024 3:45:19 PM Autodesk Docs://Pamlico High School 6-12/2205 - Pamlico HS - ARCH.rvt

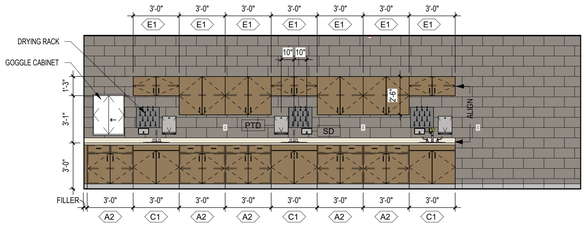

8 A-411 **PHYSICAL SCIENCE 1708 - WEST**
SCALE: 1/4" = 1'-0"

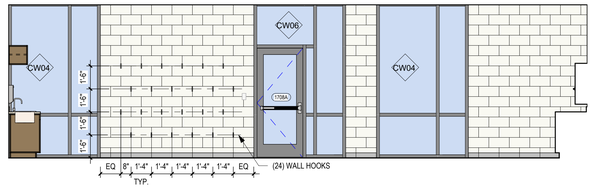

7 A-411 **PHYSICAL SCIENCE 1708 - SOUTH**
SCALE: 1/4" = 1'-0"

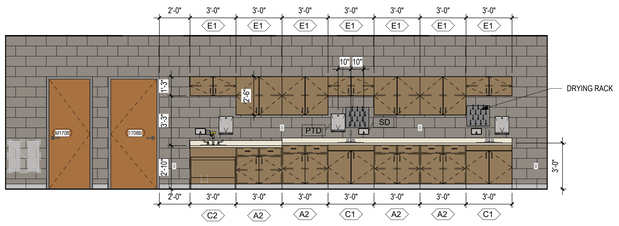

6 A-411 **PHYSICAL SCIENCE 1708 - EAST**
SCALE: 1/4" = 1'-0"

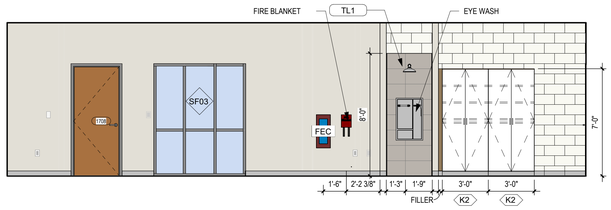

5 A-411 **PHYSICAL SCIENCE 1708 - NORTH**
SCALE: 1/4" = 1'-0"

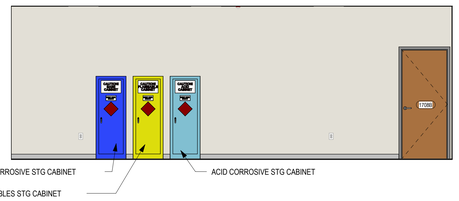

4 A-411 **PREP RM 1708B -WEST**
SCALE: 1/4" = 1'-0"

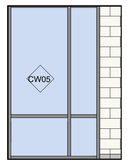

3 A-411 **PREP RM 1708B - SOUTH**
SCALE: 1/4" = 1'-0"

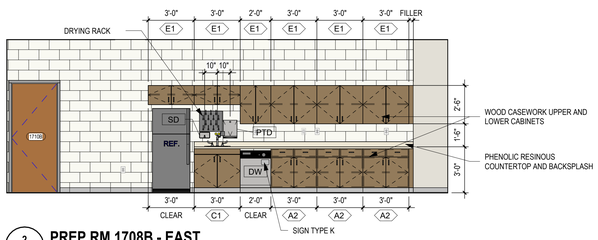

2 A-411 **PREP RM 1708B - EAST**
SCALE: 1/4" = 1'-0"

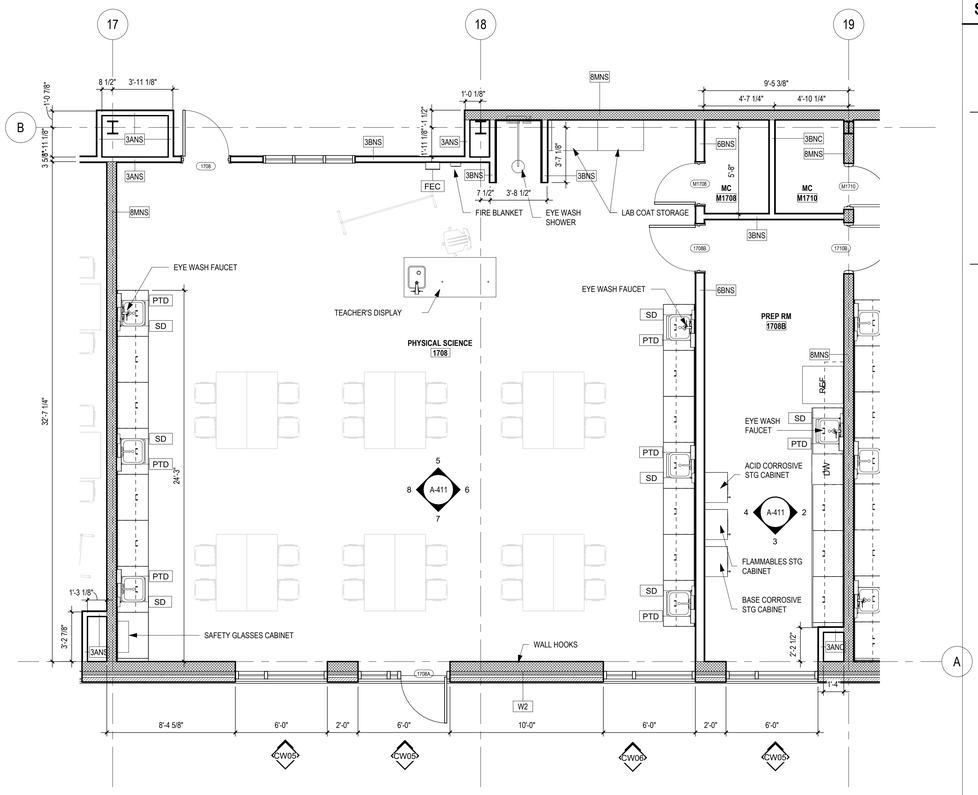

1 A-411 **ENLARGED FLOOR PLAN - PHYSICAL SCIENCE**
SCALE: 1/4" = 1'-0"

ENLARGED SCIENCE LAB PLANS & ELEVATIONS LEGEND

SYMBOL	DESCRIPTION
	1 HR RATED EXIT ENCLOSURE (FIRE BARRIER)
	1/2 HR RATED TENANT OR CORRIDOR SEPARATION (FIRE PARTITION)
	1/2 HOUR RATED/SMOKE PARTITION (INCIDENTAL USE SEPARATION)
	2 HOUR RATED WALL
	3 HOUR RATED WALL
FD	FLOOR DRAIN - SEE PLUMBING DRAWINGS
Room Name 101A 0000 SF	ROOM TAG

GENERAL NOTES:

1. ALL SCIENCE EQUIPMENT TO BE CONTRACTOR FURNISHED, CONTRACTOR INSTALLED UNLESS NOTED OTHERWISE
2. WOOD CASEWORK UPPER AND LOWER CABINETS AND PHENOLIC RESINOUS COUNTERTOPS TO BE PROVIDED IN CHEMISTRY LAB 1718, PREP RM 1708B, PREP RM 2230B AND MS SCIENCE 2230 ONLY. ALL OTHER SCIENCE LABS TO BE PLASTIC LAMINATE MILLWORK.

ENLARGED SCIENCE LAB PLANS & ELEVATIONS SCHEDULE

WALL HOOKS

FIRE EXTINGUISHER CABINET

FIRE BLANKET CABINET - BOD: NYSTROM BC-6601

EYE WASH

FUME HOOD

FLAMMABLES STORAGE CABINET

ACID CORROSIVE STORAGE CABINET

REFRIGERATOR

DISHWASHER (REF. INTERIOR SIGNAGE DETAILS FOR REQ'D SIGNAGE)

GOGGLE CABINET (OFOI)

DRYING RACK (OFOI)

TEACHER'S DISPLAY (OFOI) PLUMBING, ELECTRIC, AND ACCESSORIES (CFCI)

LAB COAT STORAGE

BASE CORROSIVE STORAGE CABINET

SCIENCE LAB EQUIPMENT MOUNTING HEIGHT LEGEND

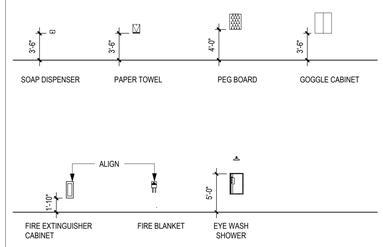

N

...Becoming the Leading Designer of High Performance Facilities in the Nation with a Specialty in Alternative Delivery Methods

333 Fayetteville St, Ste 225
Raleigh, NC 27601
P: 919.573.6350
F: 919.573.6355
www.sfla.biz

sfl+a ARCHITECTS

CONSTRUCTION DOCUMENTS

PAMLICO COUNTY
PAMLICO 6-12 SCHOOL
601 Main Street, Bayboro, NC , 28515

ENERGY STAR PARTNER

No.	Date	Description
ISSUE DATE:		06/12/24
PROJECT #:		2205
DRAWN BY:		MK
CHECKED BY:		MK

ENLARGED PLANS & ELEVATIONS - SCIENCE LAB

A-411

ADA AND LEGAL DISCLAIMER: This document is intended to comply with the requirements of the Americans with Disabilities Act (ADA). However architects and engineers are not licensed to interpret laws or give advice concerning laws. The owner should have this document reviewed by his attorney to determine if it complies with ADA and other laws.

6/24/2024 3:45:31 PM Autodesk Docs://Pamlico High School 6-12/2205 - Pamlico HS - ARCH.rvt

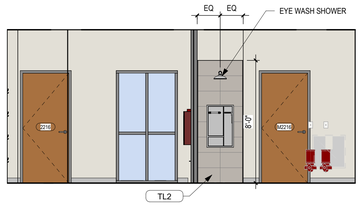

9 A-412 **MS 7TH SCIENCE 2210 - NORTH**
SCALE: 1/4" = 1'-0"

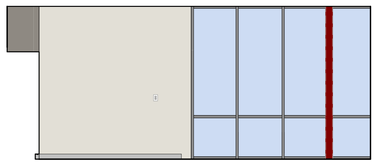

7 A-412 **MS 7TH SCIENCE 2210 - SOUTH**
SCALE: 1/4" = 1'-0"

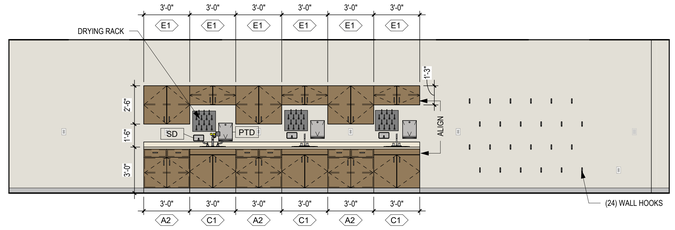

8 A-412 **MS 7TH SCIENCE 2210 - WEST**
SCALE: 1/4" = 1'-0"

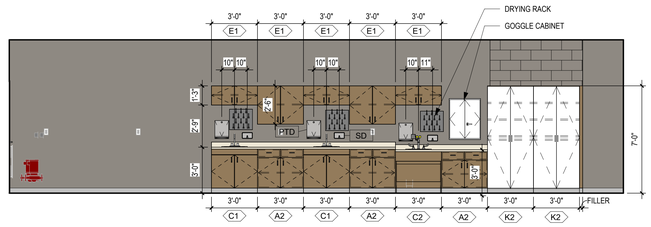

6 A-412 **MS 7TH SCIENCE 2210 - EAST**
SCALE: 1/4" = 1'-0"

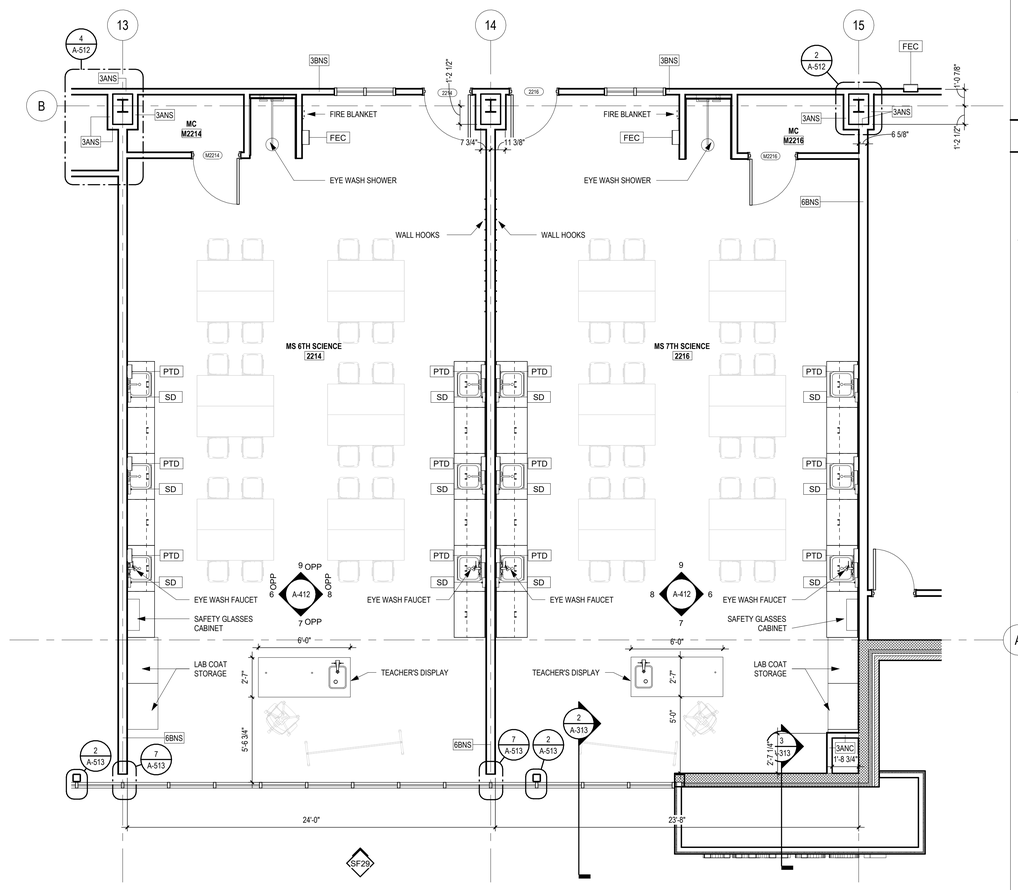

1 A-412 **ENLARGED FLOOR PLAN - MS SCIENCE 06 & 07**
SCALE: 1/4" = 1'-0"

ENLARGED SCIENCE LAB PLANS & ELEVATIONS LEGEND

SYMBOL	DESCRIPTION
	1 HR RATED EXIT ENCLOSURE (FIRE BARRIER)
	1/2 HR RATED TENANT OR CORRIDOR SEPARATION (FIRE PARTITION)
	1/2 HOUR RATED/SMOKE PARTITION (INCIDENTAL USE SEPARATION)
	2 HOUR RATED WALL
	3 HOUR RATED WALL
FD	FLOOR DRAIN - SEE PLUMBING DRAWINGS
Room Name 101A 0000 SF	ROOM TAG

GENERAL NOTES:

1. ALL SCIENCE EQUIPMENT TO BE CONTRACTOR FURNISHED, CONTRACTOR INSTALLED UNLESS NOTED OTHERWISE
2. WOOD CASEWORK UPPER AND LOWER CABINETS AND PHENOLIC RESINOUS COUNTERTOPS TO BE PROVIDED IN CHEMISTRY LAB 1718, PREP RM 1708B, PREP RM 2230B AND MS SCIENCE 2230 ONLY. ALL OTHER SCIENCE LABS TO BE PLASTIC LAMINATE MILLWORK.

ENLARGED SCIENCE LAB PLANS & ELEVATIONS SCHEDULE

WALL HOOKS

FIRE EXTINGUISHER CABINET

FIRE BLANKET CABINET - BOD: NYSTROM BC-6601

EYE WASH

FUME HOOD

FLAMMABLES STORAGE CABINET

ACID CORROSIVE STORAGE CABINET

REFRIGERATOR

DISHWASHER (REF. INTERIOR SIGNAGE DETAILS FOR REQ'D SIGNAGE)

GOGGLE CABINET (OFOI)

DRYING RACK (OFOI)

TEACHER'S DISPLAY (OFOI) PLUMBING, ELECTRIC, AND ACCESSORIES (CFCI)

LAB COAT STORAGE

BASE CORROSIVE STORAGE CABINET

SCIENCE LAB EQUIPMENT MOUNTING HEIGHT LEGEND

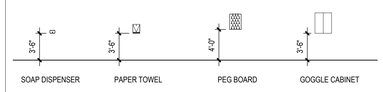

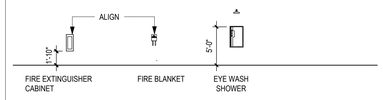

...Becoming the Leading Designer of High Performance Facilities in the Nation with a Specialty in Alternative Delivery Methods

333 Fayetteville St, Ste 225
Raleigh, NC 27601
P: 919.573.6350
F: 919.573.6355
www.sfla.biz

sfl+a ARCHITECTS

CONSTRUCTION DOCUMENTS

PAMLICO COUNTY
PAMLICO 6-12 SCHOOL
601 Main Street, Bayboro, NC , 28515

ENERGY STAR PARTNER

No.	Date	Description
ISSUE DATE:		06/12/24
PROJECT #:		2205
DRAWN BY:		MK
CHECKED BY:		MK

ENLARGED PLANS & ELEVATIONS - SCIENCE LAB

A-412

N

ADA AND LEGAL DISCLAIMER: This document is intended to comply with the requirements of the Americans with Disabilities Act (ADA). However architects and engineers are not licensed to interpret laws or give advice concerning laws. The owner should have this document reviewed by his attorney to determine if it complies with ADA and other laws.

6/24/2024 3:45:40 PM Autodesk Docs://Pamlico High School 6-12/2205 - Pamlico HS - ARCH.rvt

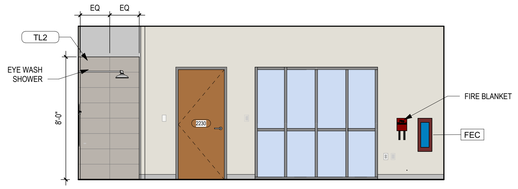

8 A-413 **MS SCIENCE 2225 -SOUTH**
SCALE: 1/4" = 1'-0"

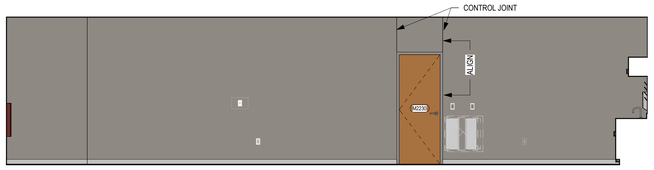

7 A-413 **MS SCIENCE 2225 - NORTH**
SCALE: 1/4" = 1'-0"

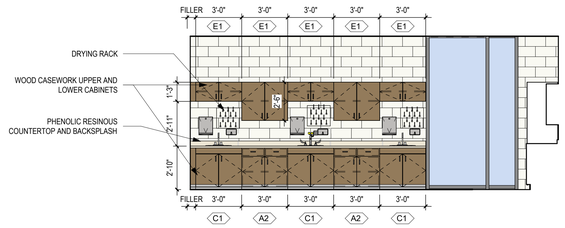

6 A-413 **MS SCIENCE 2225 - EAST**
SCALE: 1/4" = 1'-0"

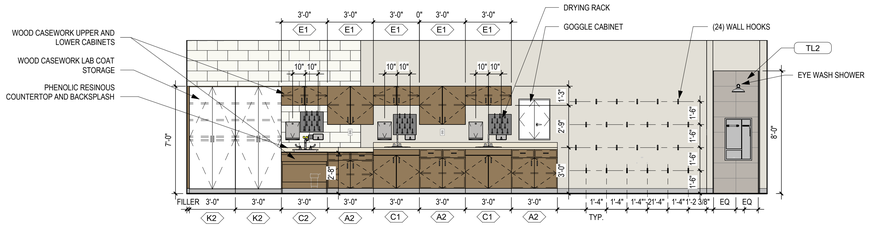

5 A-413 **MS SCIENCE 2225 - SOUTH**
SCALE: 1/4" = 1'-0"

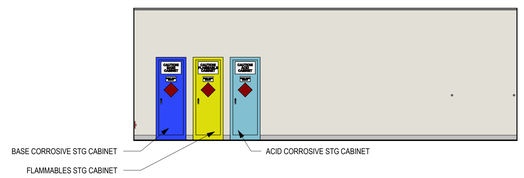

4 A-413 **PREP 2225B - SOUTH**
SCALE: 1/4" = 1'-0"

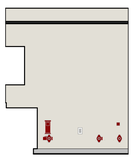

3 A-413 **PREP 2225B - EAST**
SCALE: 1/4" = 1'-0"

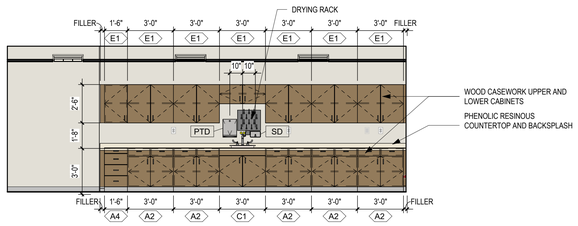

2 A-413 **PREP 2225B - NORTH**
SCALE: 1/4" = 1'-0"

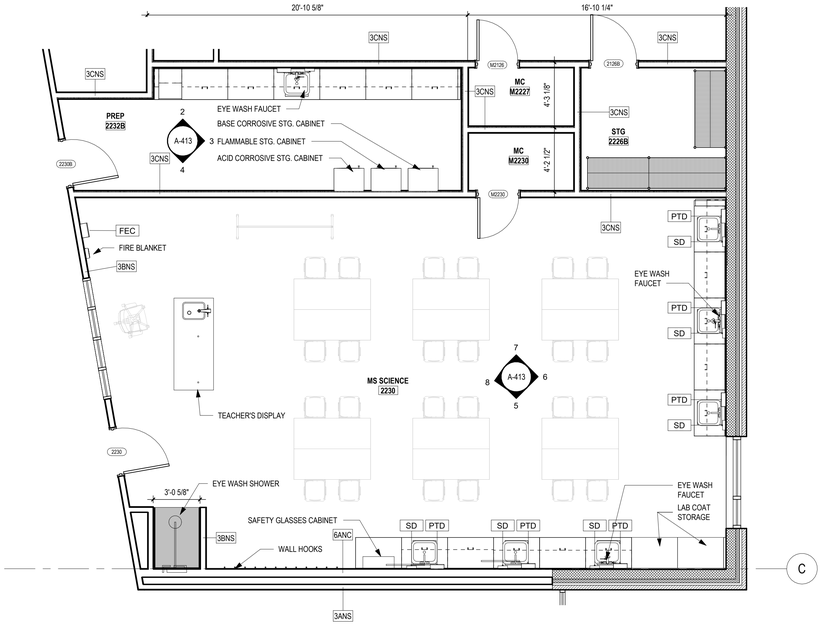

1 A-413 **ENLARGED FLOOR PLAN - MS SCIENCE 2225**
SCALE: 1/4" = 1'-0"

ENLARGED SCIENCE LAB PLANS & ELEVATIONS LEGEND

SYMBOL	DESCRIPTION
	1 HR RATED EXIT ENCLOSURE (FIRE BARRIER)
	1/2 HR RATED TENANT OR CORRIDOR SEPARATION (FIRE PARTITION)
	1/2 HOUR RATED/SMOKE PARTITION (INCIDENTAL USE SEPARATION)
	2 HOUR RATED WALL
	3 HOUR RATED WALL
FD	FLOOR DRAIN - SEE PLUMBING DRAWINGS
Room Name 101A 0000 SF	ROOM TAG

GENERAL NOTES:

1. ALL SCIENCE EQUIPMENT TO BE CONTRACTOR FURNISHED, CONTRACTOR INSTALLED UNLESS NOTED OTHERWISE
2. WOOD CASEWORK UPPER AND LOWER CABINETS AND PHENOLIC RESINOUS COUNTERTOPS TO BE PROVIDED IN CHEMISTRY LAB 1718, PREP RM 1708B, PREP RM 2230B AND MS SCIENCE 2230 ONLY. ALL OTHER SCIENCE LABS TO BE PLASTIC LAMINATE MILLWORK.

ENLARGED SCIENCE LAB PLANS & ELEVATIONS SCHEDULE

WALL HOOKS

FIRE EXTINGUISHER CABINET

FIRE BLANKET CABINET - BOD: NYSTROM BC-6601

EYE WASH

FUME HOOD

FLAMMABLES STORAGE CABINET

ACID CORROSIVE STORAGE CABINET

REFRIGERATOR

DISHWASHER (REF. INTERIOR SIGNAGE DETAILS FOR REQ'D SIGNAGE)

GOGGLE CABINET (OFOI)

DRYING RACK (OFOI)

TEACHER'S DISPLAY (OFOI) PLUMBING, ELECTRIC, AND ACCESSORIES (CFCI)

LAB COAT STORAGE

BASE CORROSIVE STORAGE CABINET

SCIENCE LAB EQUIPMENT MOUNTING HEIGHT LEGEND

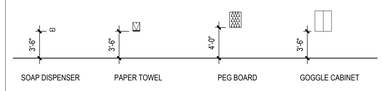

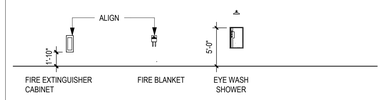

...Becoming the Leading Designer of High Performance Facilities in the Nation with a Specialty in Alternative Delivery Methods

333 Fayetteville St, Ste 225
Raleigh, NC 27601
P: 919.573.6350
F: 919.573.6355
www.sfla.biz

sfl+a ARCHITECTS

CONSTRUCTION DOCUMENTS

PAMLICO COUNTY
PAMLICO 6-12 SCHOOL
601 Main Street, Bayboro, NC , 28515

ENERGY STAR PARTNER

No.	Date	Description
ISSUE DATE:		06/12/24
PROJECT #:		2205
DRAWN BY:		MK
CHECKED BY:		MK

ENLARGED PLANS & ELEVATIONS - SCIENCE LAB

N

A-413

ADA AND LEGAL DISCLAIMER: This document is intended to comply with the requirements of the Americans with Disabilities Act (ADA). However architects and engineers are not licensed to interpret laws or give advice concerning laws. The owner should have this document reviewed by his attorney to determine if it complies with ADA and other laws.

6/24/2024 3:45:52 PM Autodesk Docs://Pamlico High School 6-12/2205 - Pamlico HS - ARCH.rvt

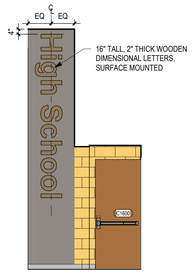

5 A-414 **HS ENTRY - NORTH**
SCALE: 1/4" = 1'-0"

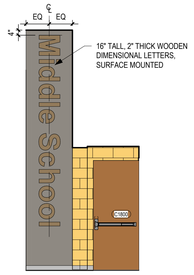

6 A-414 **MS ENTRY - NORTH**
SCALE: 1/4" = 1'-0"

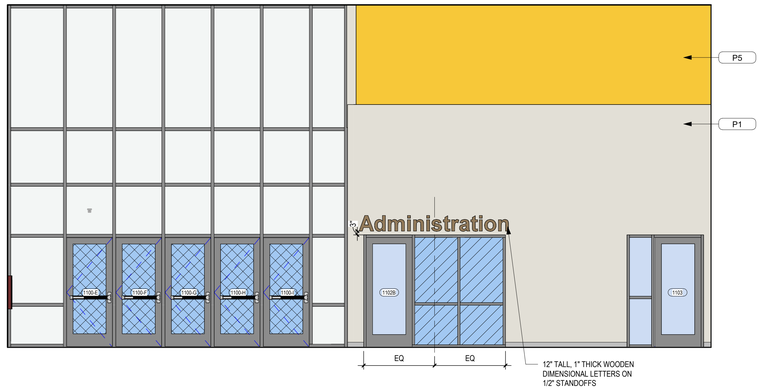

4 A-414 **LOBBY 1101 - SOUTH**
SCALE: 1/4" = 1'-0"

3 A-414 **LOBBY 1101 - NORTH**
SCALE: 1/4" = 1'-0"

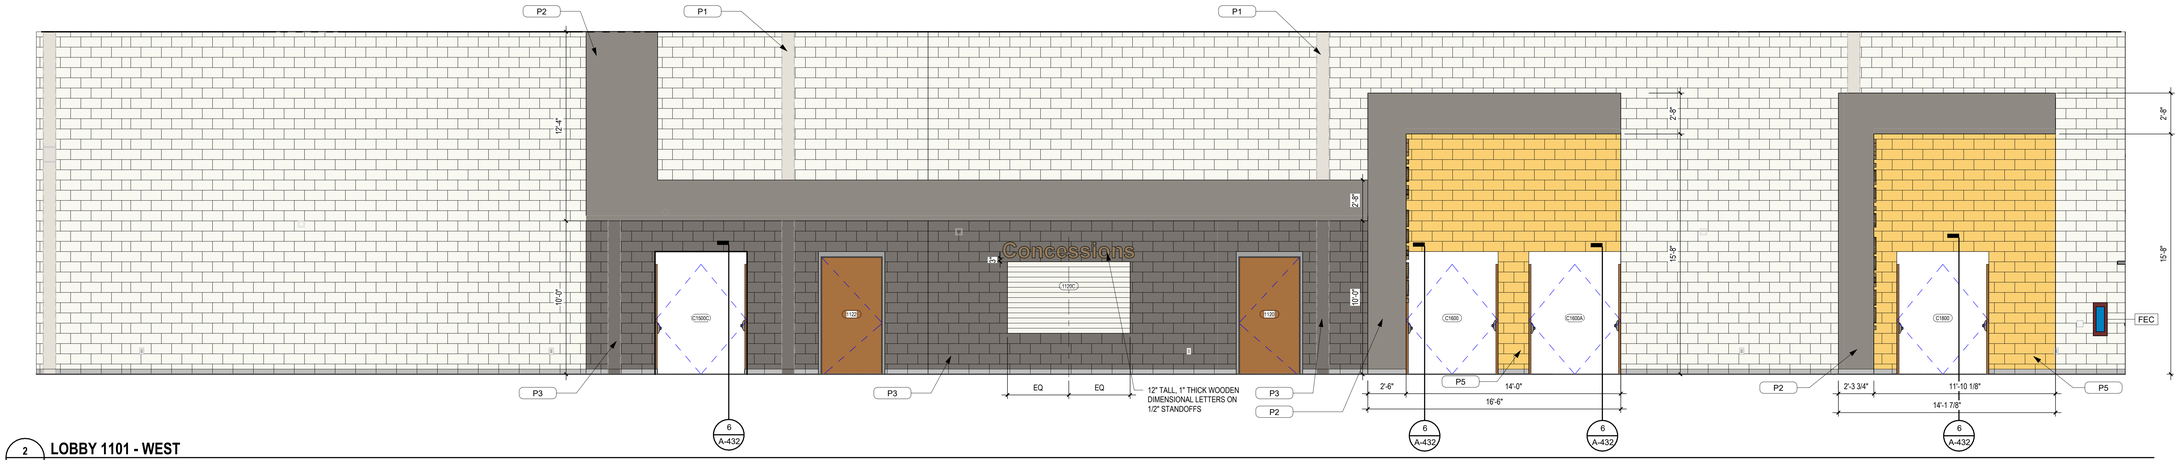

2 A-414 **LOBBY 1101 - WEST**
SCALE: 1/4" = 1'-0"

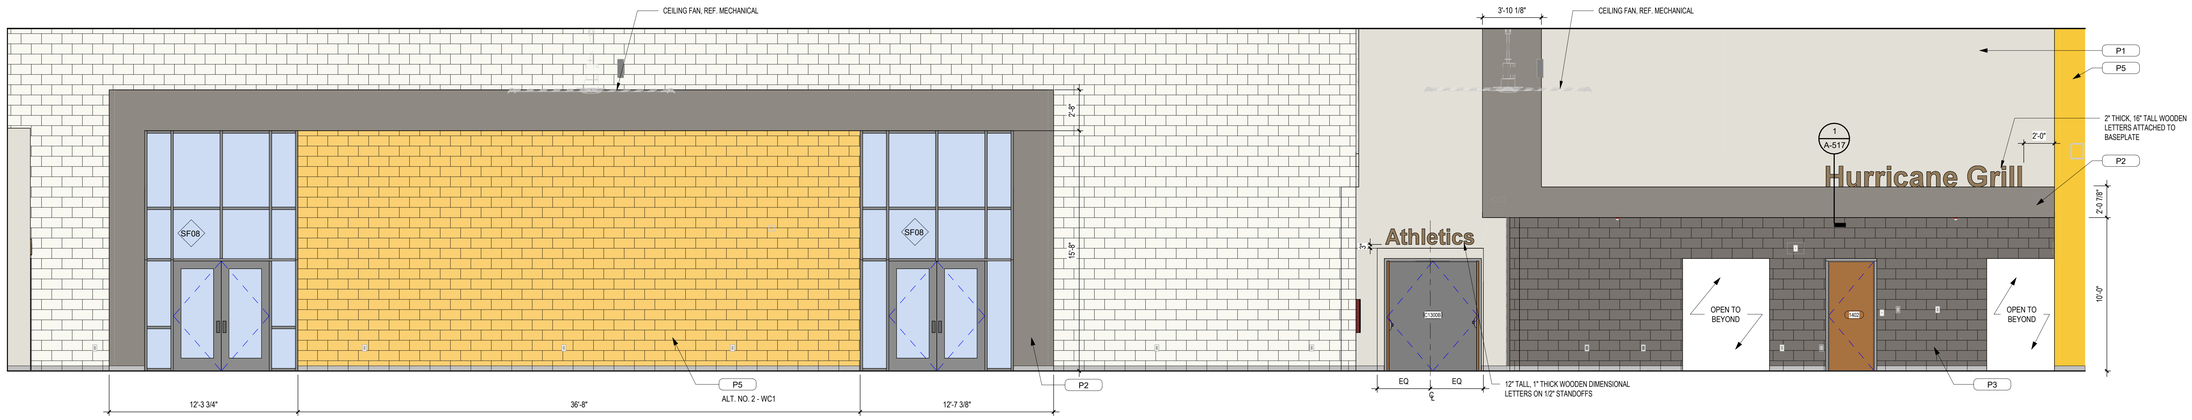

1 A-414 **LOBBY 1101 - EAST**
SCALE: 1/4" = 1'-0"

...Becoming the Leading Designer of High Performance Facilities in the Nation with a Specialty in Alternative Delivery Methods

333 Fayetteville St, Ste 225
Raleigh, NC 27601
P: 919.573.6350
F: 919.573.6355
www.sfla.biz

sfl+a ARCHITECTS

CONSTRUCTION DOCUMENTS

PAMLICO COUNTY
PAMLICO 6-12 SCHOOL
601 Main Street, Bayboro, NC, 28515

ENERGY STAR PARTNER

No.	Date	Description
ISSUE DATE:		06/12/24
PROJECT #:		2205
DRAWN BY:		Author
CHECKED BY:		Checker

INTERIOR ELEVATIONS - LOBBY, DINING

A-414

ADA AND LEGAL DISCLAIMER: This document is intended to comply with the requirements of the Americans with Disabilities Act (ADA). However architects and engineers are not licensed to interpret laws or give advice concerning laws. The owner should have this document reviewed by his attorney to determine if it complies with ADA and other laws.

6/24/2024 3:46:06 PM Autodesk Docs://Pamlico High School 6-12/2205 - Pamlico HS - ARCH.rvt

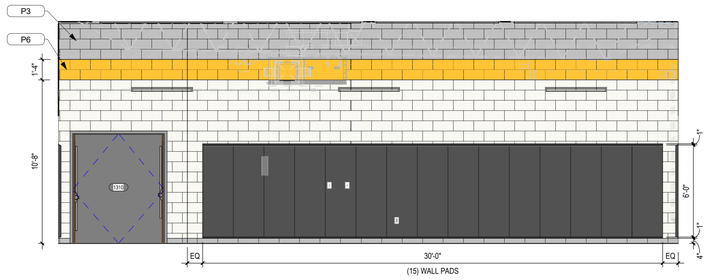

18 A-415 **WRESTLING ROOM 1310 - SOUTH**
SCALE: 1/4" = 1'-0"

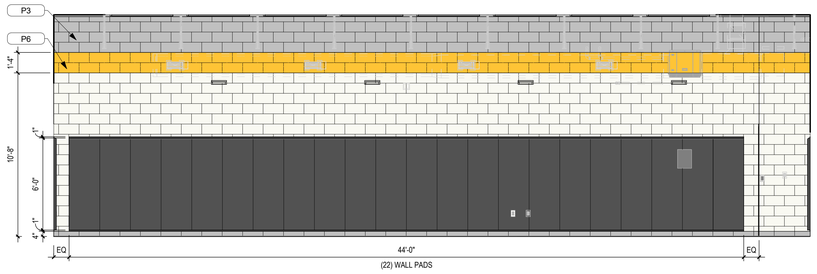

17 A-415 **WRESTLING ROOM 1310 - EAST**
SCALE: 1/4" = 1'-0"

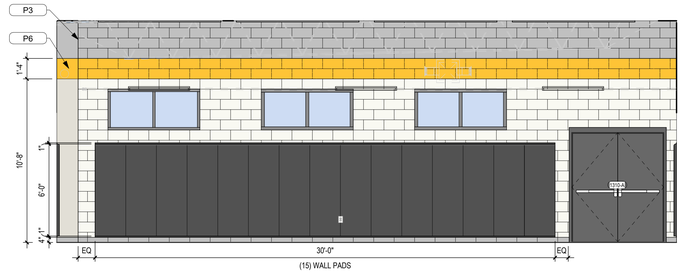

16 A-415 **WRESTLING ROOM 1310 - NORTH**
SCALE: 1/4" = 1'-0"

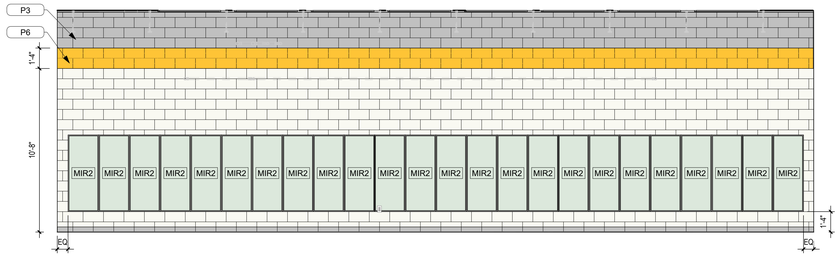

15 A-415 **WEIGHT ROOM 1308 - WEST**
SCALE: 1/4" = 1'-0"

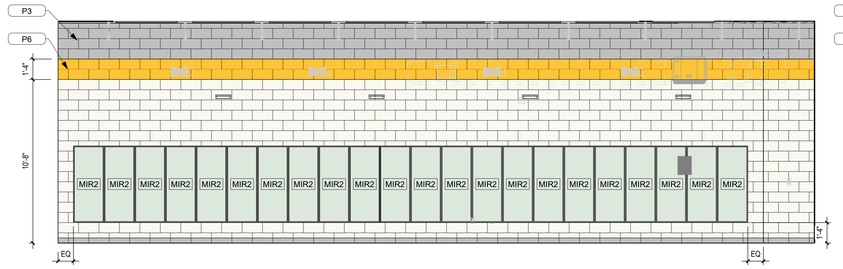

14 A-415 **WEIGHT ROOM 1308 - EAST**
SCALE: 1/4" = 1'-0"

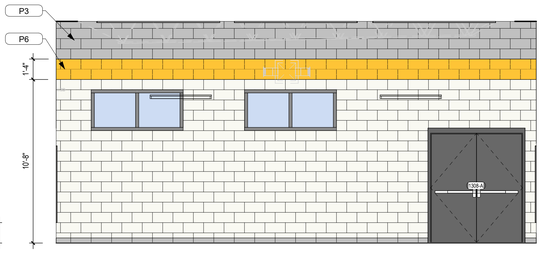

13 A-415 **WEIGHT ROOM 1308 - NORTH**
SCALE: 1/4" = 1'-0"

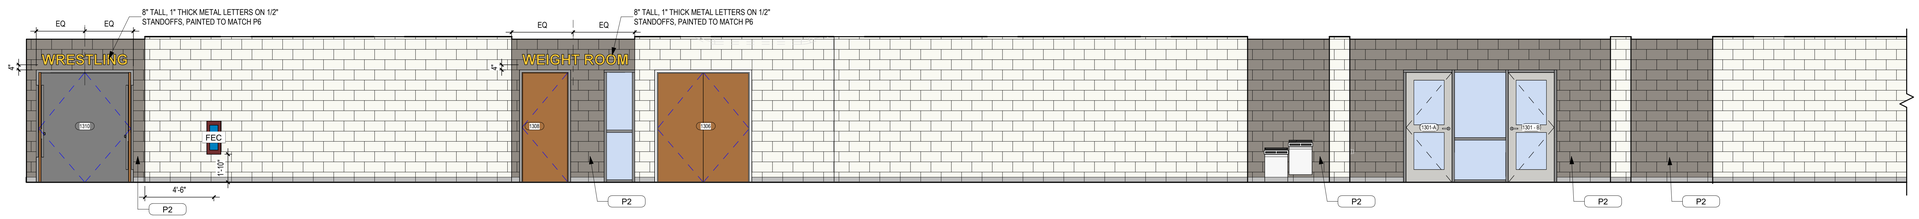

12 A-415 **CIRC C1300 - NORTH**
SCALE: 1/4" = 1'-0"

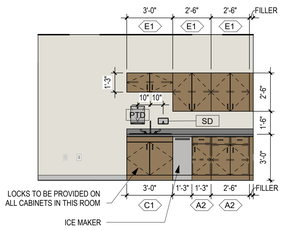

11 A-415 **TRAINER 1309 - WEST**
SCALE: 1/4" = 1'-0"

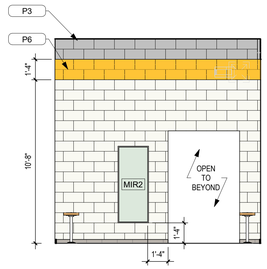

10 A-415 **TYP. MS LOCKER ROOM - WEST**
SCALE: 1/4" = 1'-0"

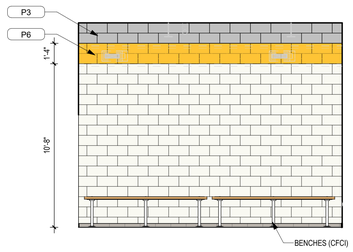

9 A-415 **TYP. MS LOCKER ROOM - NORTH**
SCALE: 1/4" = 1'-0"

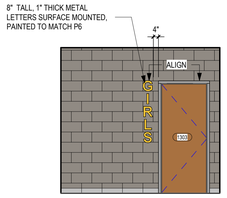

8 A-415 **MS GIRLS LOCKER ROOM ENTRY**
SCALE: 1/4" = 1'-0"

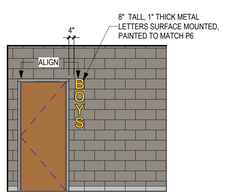

7 A-415 **MS BOYS LOCKER ROOM ENTRY**
SCALE: 1/4" = 1'-0"

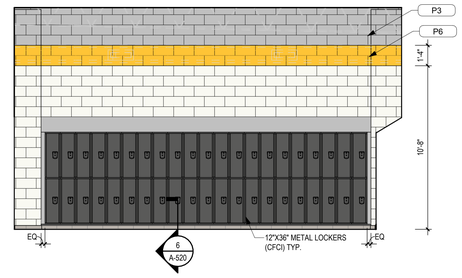

6 A-415 **TYP. HS LOCKER ROOM - SOUTH**
SCALE: 1/4" = 1'-0"

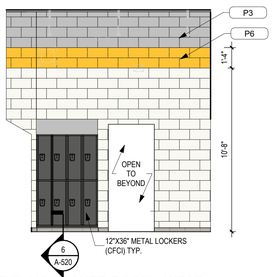

5 A-415 **TYP. HS LOCKER ROOM - WEST**
SCALE: 1/4" = 1'-0"

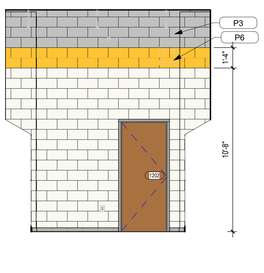

4 A-415 **TYP. HS LOCKER ROOM - EAST**
SCALE: 1/4" = 1'-0"

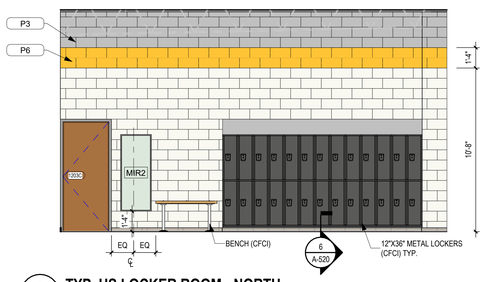

3 A-415 **TYP. HS LOCKER ROOM - NORTH**
SCALE: 1/4" = 1'-0"

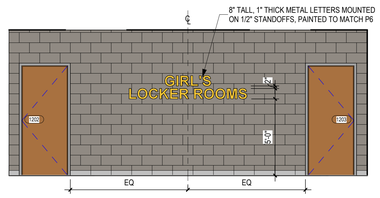

2 A-415 **HS GIRL'S LOCKER ROOM ENTRY**
SCALE: 1/4" = 1'-0"

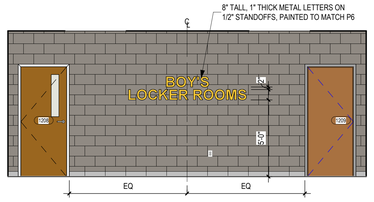

1 A-415 **HS BOY'S LOCKER ROOM ENTRY**
SCALE: 1/4" = 1'-0"

...Becoming the Leading Designer of High Performance Facilities in the Nation with a Specialty in Alternative Delivery Methods

333 Fayetteville St, Ste 225
Raleigh, NC 27601
P: 919.573.6350
F: 919.573.6355
www.sfla.biz

sfl+a ARCHITECTS

STEVEN LINDSTROM ARCHITECT PA — REGISTERED ARCHITECT — CERT. NO. 5067 — NORTH CAROLINA — RALEIGH

STEVEN LINDSTROM — NOTARY PUBLIC — WAKE COUNTY, NC — 6.12.24

CONSTRUCTION DOCUMENTS

PAMLICO COUNTY
PAMLICO 6-12 SCHOOL
601 Main Street, Bayboro, NC , 28515

ENERGY STAR PARTNER

No.	Date	Description
ISSUE DATE:		06/12/24
PROJECT #:		2205
DRAWN BY:		Author
CHECKED BY:		Checker

INTERIOR ELEVATIONS - ATHLETICS

A-415

ADA AND LEGAL DISCLAIMER: This document is intended to comply with the requirements of the Americans with Disabilities Act (ADA). However architects and engineers are not licensed to interpret laws or give advice concerning laws. The owner should have this document reviewed by his attorney to determine if it complies with ADA and other laws.

6/24/2024 3:46:44 PM Autodesk Docs://Pamlico High School 6-12/2205 - Pamlico HS - ARCH.rvt

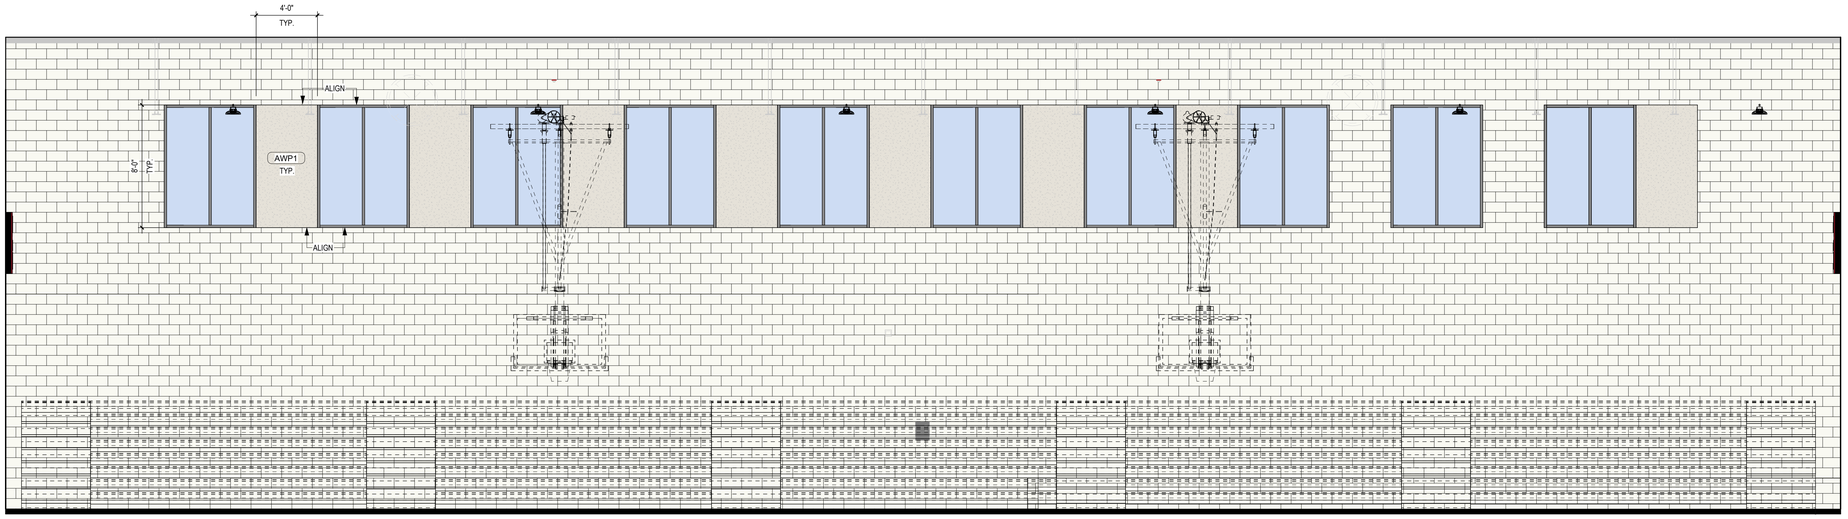

2 A-416 **HIGH SCHOOL GYM 1200 - SOUTH**
SCALE: 1/4" = 1'-0"

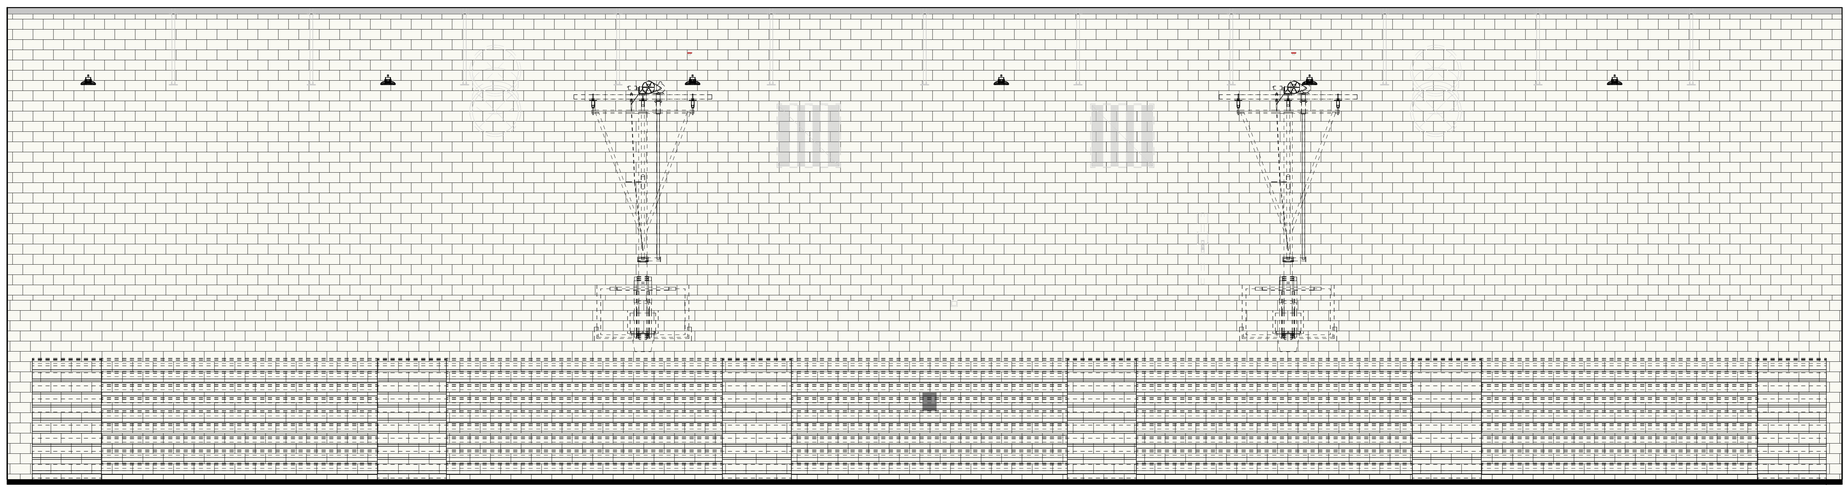

1 A-416 **HIGH SCHOOL GYM 1200 - NORTH**
SCALE: 1/4" = 1'-0"

...Becoming the Leading Designer of High Performance Facilities in the Nation with a Specialty in Alternative Delivery Methods

333 Fayetteville St, Ste 225
Raleigh, NC 27601
P: 919.573.6350
F: 919.573.6355
www.sfta.biz

sfl+a ARCHITECTS

CONSTRUCTION DOCUMENTS

PAMLICO COUNTY
PAMLICO 6-12 SCHOOL
601 Main Street, Bayboro, NC , 28515

ENERGY STAR PARTNER

No.	Date	Description
ISSUE DATE:		06/12/24
PROJECT #:		2205
DRAWN BY:		Author
CHECKED BY:		Checker

INTERIOR ELEVATIONS - HS GYM

A-416

ADA AND LEGAL DISCLAIMER: This document is intended to comply with the requirements of the Americans with Disabilities Act (ADA). However architects and engineers are not licensed to interpret laws or give advice concerning laws. The owner should have this document reviewed by his attorney to determine if it complies with ADA and other laws.

6/24/2024 3:46:58 PM Autodesk Docs://Pamlico High School 6-12/2205 - Pamlico HS - ARCH.rvt

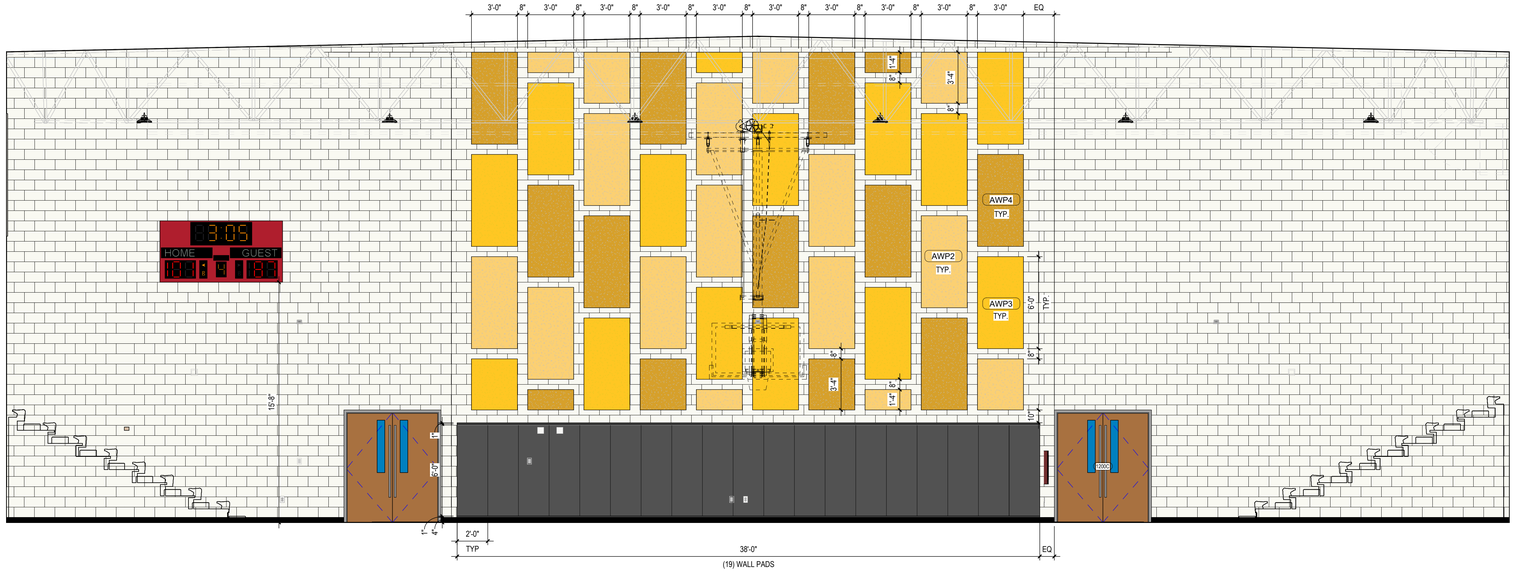

2 A-417 **HIGH SCHOOL GYM 1200 - WEST**

SCALE: 1/4" = 1'-0"

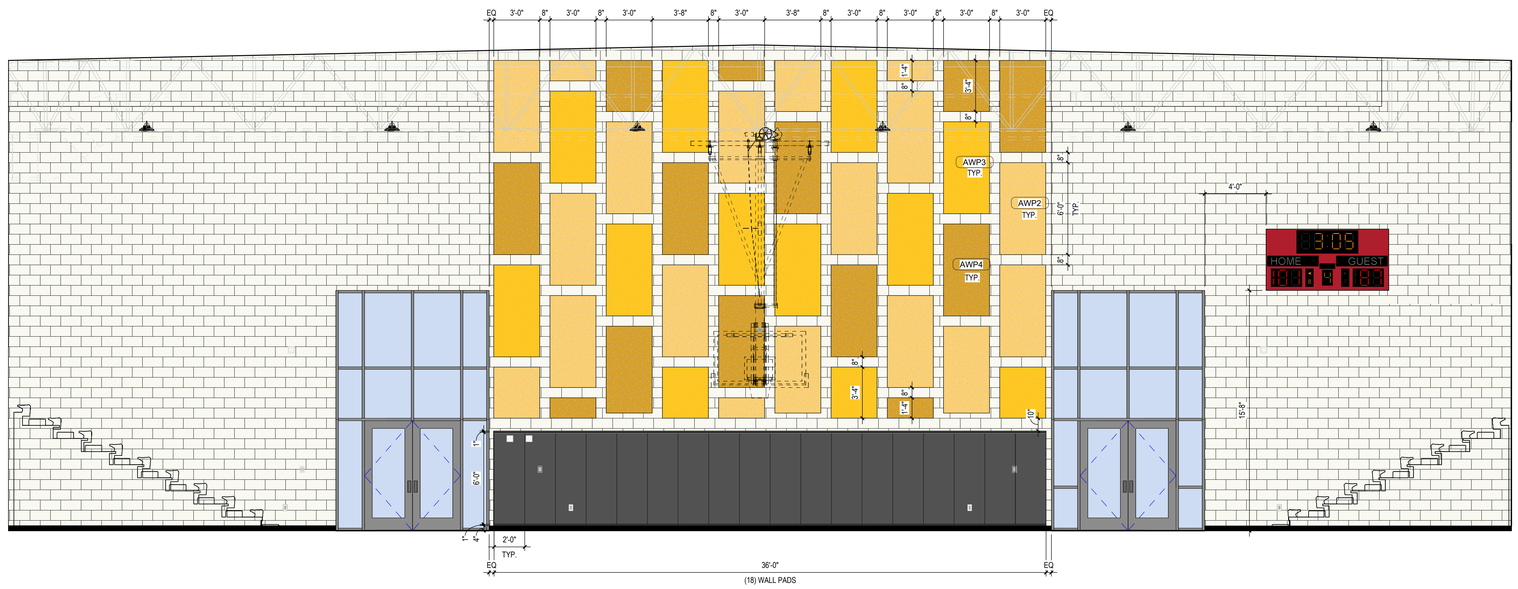

1 A-417 **HIGH SCHOOL GYM 1200 - EAST**

SCALE: 1/4" = 1'-0"

...Becoming the Leading Designer of High Performance Facilities in the Nation with a Specialty in Alternative Delivery Methods

333 Fayetteville St, Ste 225
Raleigh, NC 27601
P: 919.573.6350
F: 919.573.6355
www.sfla.biz

sfl+a ARCHITECTS

CONSTRUCTION DOCUMENTS

PAMLICO COUNTY
PAMLICO 6-12 SCHOOL

601 Main Street, Bayboro, NC , 28515

ENERGY STAR PARTNER

No.	Date	Description
ISSUE DATE:		06/12/24
PROJECT #:		2205
DRAWN BY:		Author
CHECKED BY:		Checker

INTERIOR ELEVATIONS - HS GYM

A-417

ADA AND LEGAL DISCLAIMER: This document is intended to comply with the requirements of the Americans with Disabilities Act (ADA). However architects and engineers are not licensed to interpret laws or give advice concerning laws. The owner should have this document reviewed by his attorney to determine if it complies with ADA and other laws.

6/24/2024 3:47:09 PM Autodesk Docs://Pamlico High School 6-12/2205 - Pamlico HS - ARCH.rvt

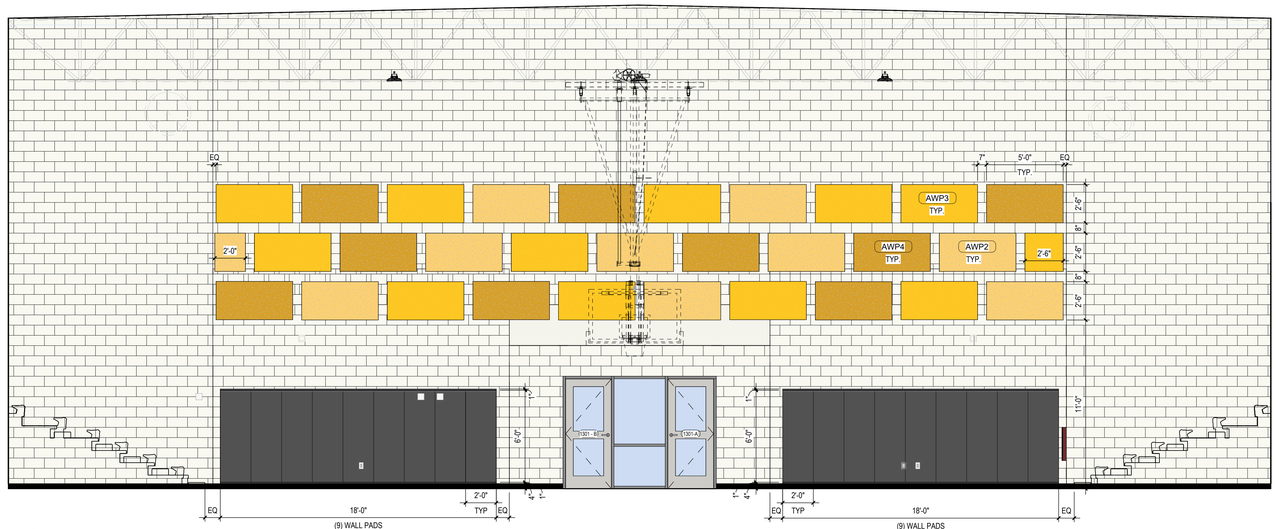

2 A-418 **MIDDLE SCHOOL GYM 1301 - SOUTH**

SCALE: 1/4" = 1'-0"

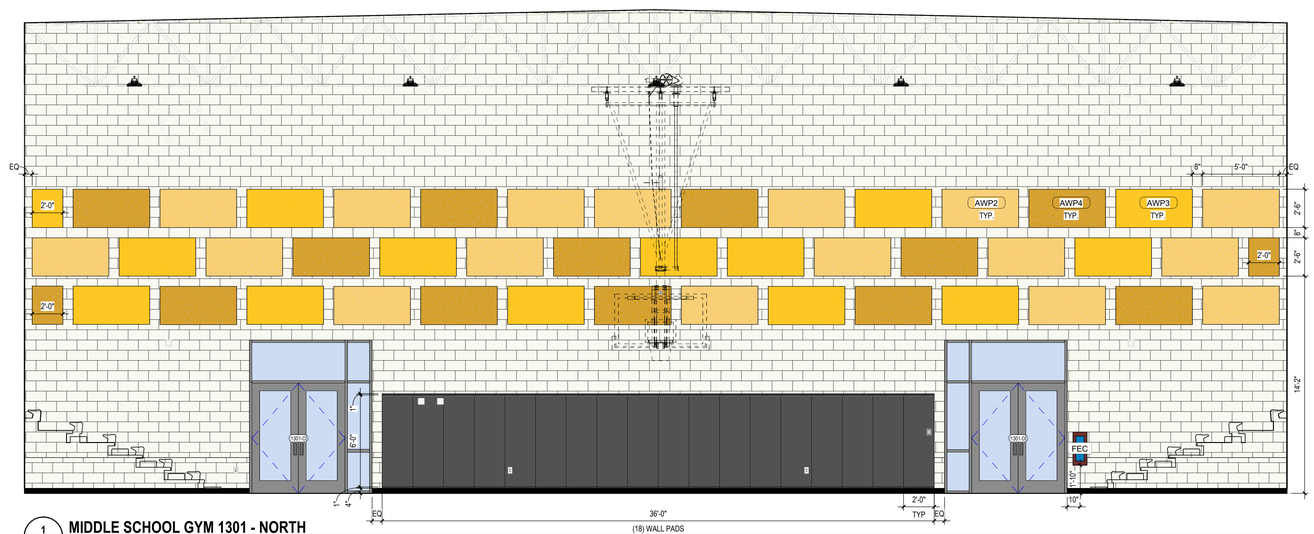

1 A-418 **MIDDLE SCHOOL GYM 1301 - NORTH**

SCALE: 1/4" = 1'-0"

...Becoming the Leading Designer of High Performance Facilities in the Nation with a Specialty in Alternative Delivery Methods

333 Fayetteville St, Ste 225
Raleigh, NC 27601
P: 919.573.6350
F: 919.573.6355
www.sfla.biz

sfl+a ARCHITECTS

sfl+a ARCHITECTS, P.A. CERT. NO. 5067 6 NORTH CAROLINA RALEIGH

REGISTERED LANDSCAPE ARCHITECT 6.12.24 FAYETTEVILLE

CONSTRUCTION DOCUMENTS

PAMLICO COUNTY
PAMLICO 6-12 SCHOOL

601 Main Street, Bayboro, NC , 28515

ENERGY STAR PARTNER

No.	Date	Description

ISSUE DATE: 06/12/24

PROJECT #: 2205
DRAWN BY: Author
CHECKED BY: Checker

INTERIOR ELEVATIONS - MS GYM

A-418

ADA AND LEGAL DISCLAIMER: This document is intended to comply with the requirements of the Americans with Disabilities Act (ADA). However architects and engineers are not licensed to interpret laws or give advice concerning laws. The owner should have this document reviewed by his attorney to determine if it complies with ADA and other laws.

6/24/2024 3:47:18 PM Autodesk Docs://Pamlico High School 6-12/2205 - Pamlico HS - ARCH.rvt

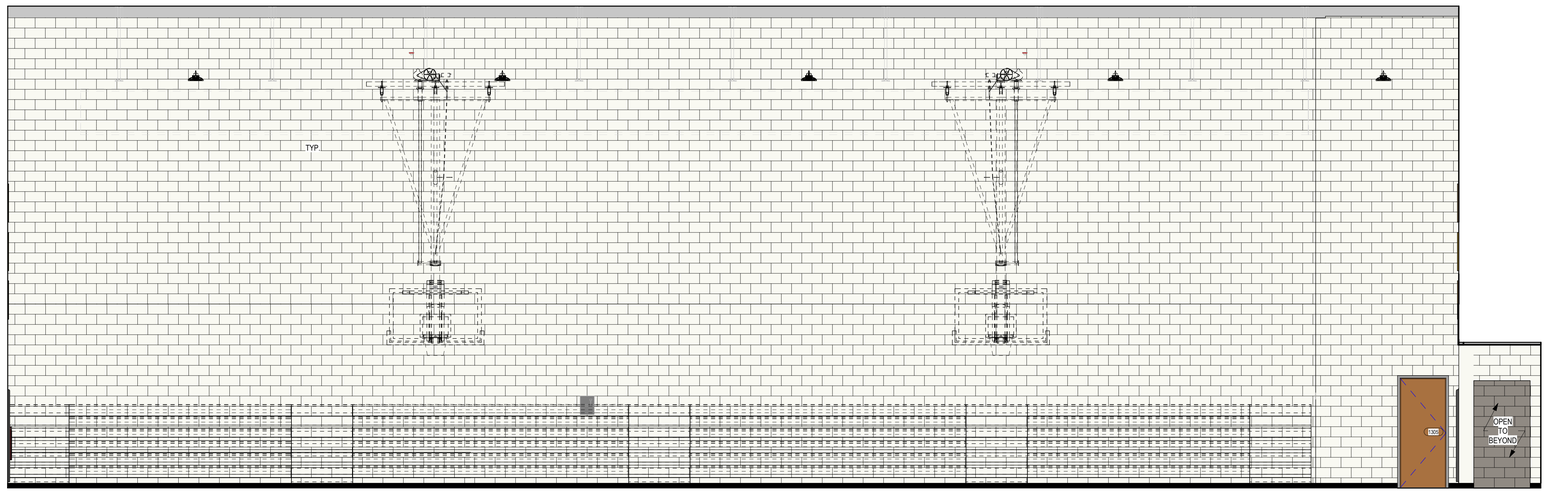

2 A-419 **MIDDLE SCHOOL GYM 1301 - EAST**
SCALE: 1/4" = 1'-0"

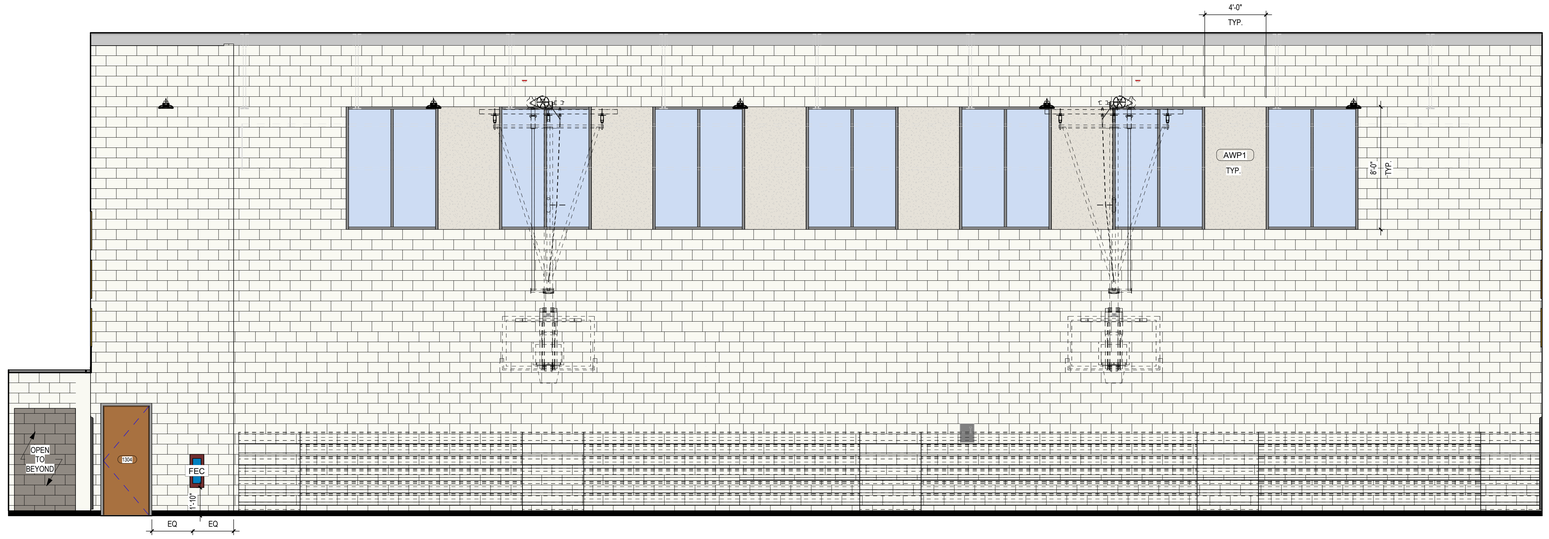

1 A-419 **MIDDLE SCHOOL GYM 1301 - WEST**
SCALE: 1/4" = 1'-0"

...Becoming the Leading Designer of High Performance Facilities in the Nation with a Specialty in Alternative Delivery Methods

333 Fayetteville St, Ste 225
Raleigh, NC 27601
P: 919.573.6350
F: 919.573.6355
www.sfla.biz

sfl+a ARCHITECTS

sfl+a ARCHITECTS PA CERT. NO. 5067 NORTH CAROLINA RALEIGH

REGISTERED LANDSCAPE ARCHITECT 6.12.24 FAYETTEVILLE

CONSTRUCTION DOCUMENTS

PAMLICO COUNTY
PAMLICO 6-12 SCHOOL
601 Main Street, Bayboro, NC , 28515

ENERGY STAR PARTNER

No.	Date	Description

ISSUE DATE:	06/12/24
PROJECT #:	2205
DRAWN BY:	Author
CHECKED BY:	Checker

INTERIOR ELEVATIONS - MS GYM

A-419

ADA AND LEGAL DISCLAIMER: This document is intended to comply with the requirements of the Americans with Disabilities Act (ADA). However architects and engineers are not licensed to interpret laws or give advice concerning laws. The owner should have this document reviewed by his attorney to determine if it complies with ADA and other laws.

6/24/2024 3:47:31 PM Autodesk Docs://Pamlico High School 6-12/2205 - Pamlico HS - ARCH.rvt

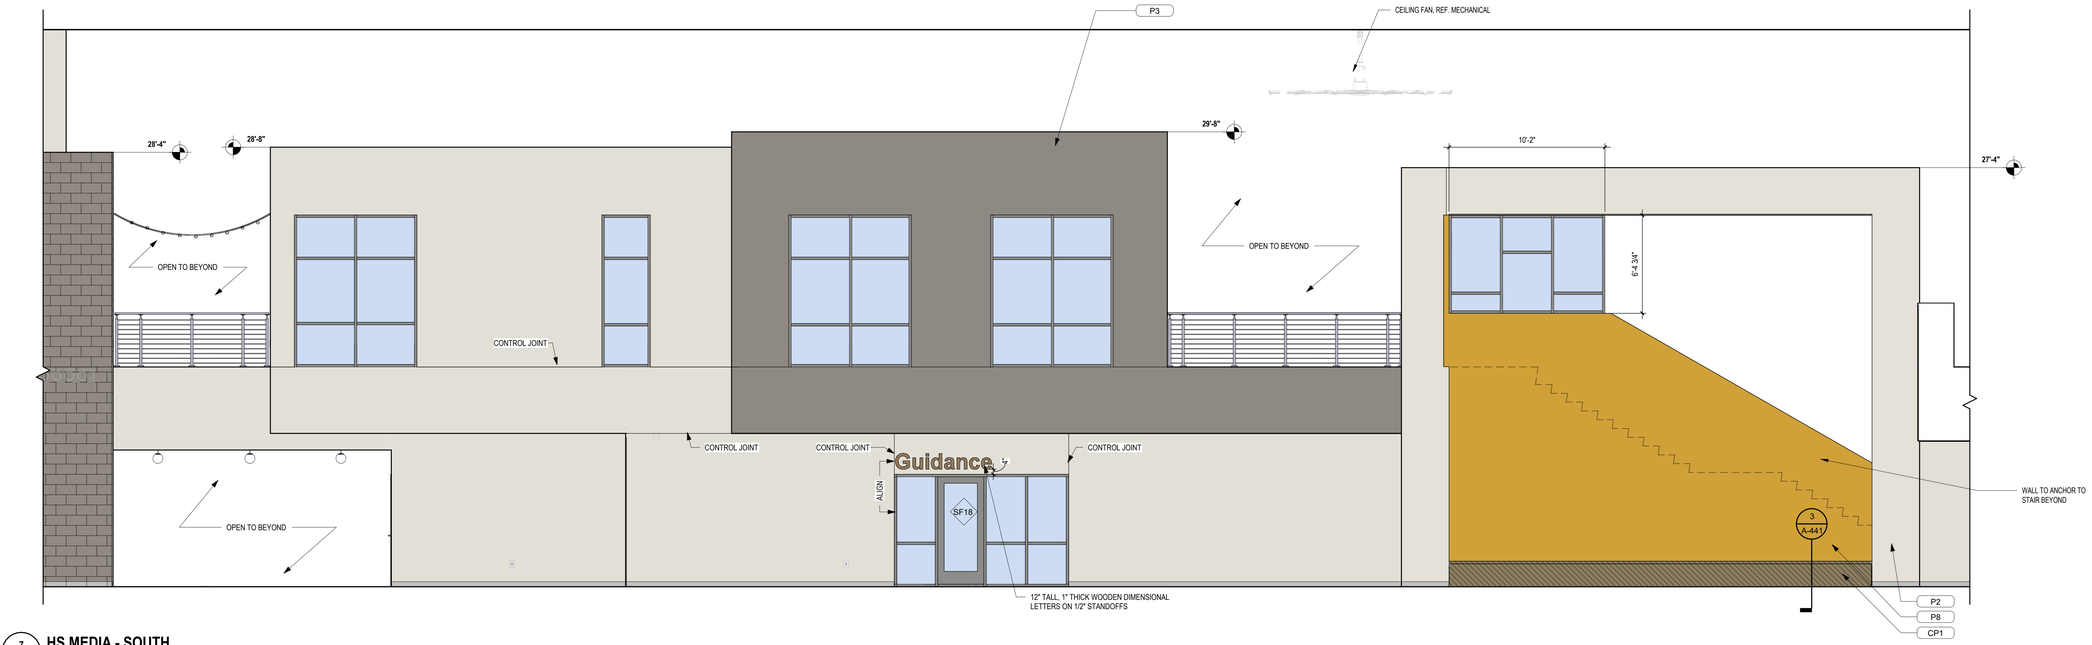

7 A-420 **HS MEDIA - SOUTH**
SCALE: 1/4" = 1'-0"

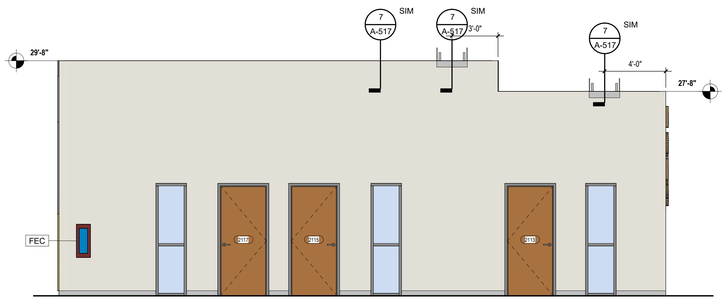

6 A-420 **HIGH SCHOOL RESOURCE - SOUTH**
SCALE: 1/4" = 1'-0"

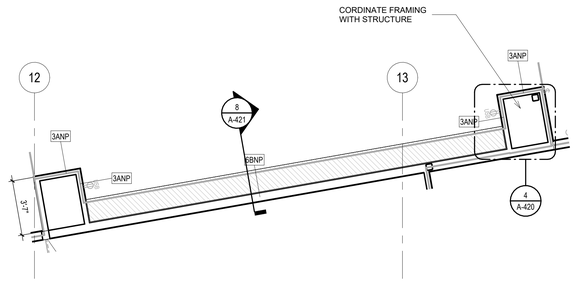

5 A-420 **ENLARGED FLOOR PLAN - MEDIA FRAMED SEAT**
SCALE: 1/4" = 1'-0"

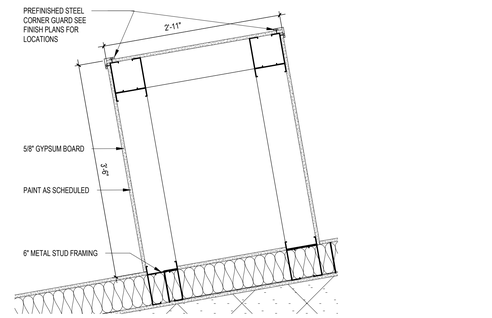

4 A-420 **ENRG PLAN DETAIL - FRAME**
SCALE: 1" = 1'-0"

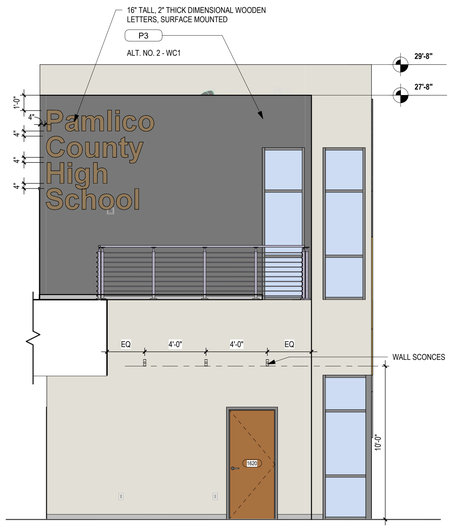

3 A-420 **HS MEDIA - WEST**
SCALE: 1/4" = 1'-0"

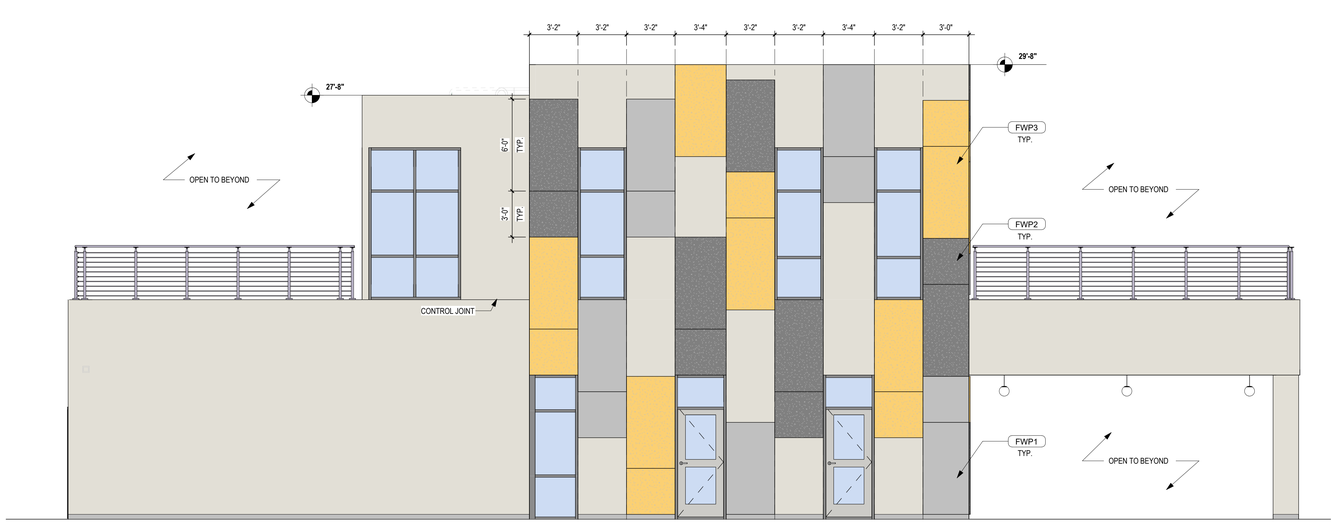

2 A-420 **HS MEDIA - NORTH**
SCALE: 1/4" = 1'-0"

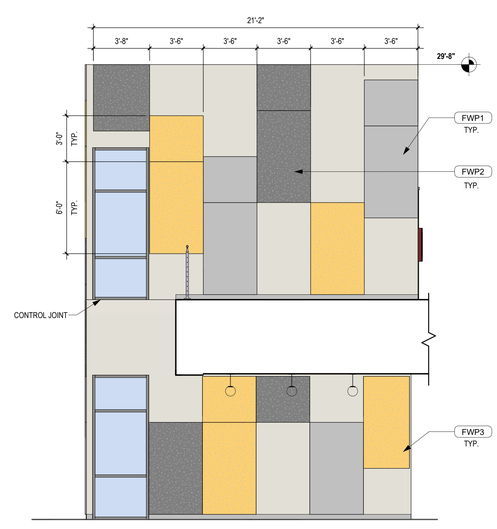

1 A-420 **HS MEDIA - EAST**
SCALE: 1/4" = 1'-0"

...Becoming the Leading Designer of High Performance Facilities in the Nation with a Specialty in Alternative Delivery Methods

333 Fayetteville St, Ste 225
Raleigh, NC 27601
P: 919.573.6350
F: 919.573.6355
www.sfla.biz

sfl+a ARCHITECTS

CONSTRUCTION DOCUMENTS

PAMLICO COUNTY
PAMLICO 6-12 SCHOOL
601 Main Street, Bayboro, NC , 28515

ENERGY STAR PARTNER

No.	Date	Description
ISSUE DATE:		06/12/24
PROJECT #:		2205
DRAWN BY:		MK
CHECKED BY:		MK

INTERIOR ELEVATIONS - LEARNING COMMONS

A-420

ADA AND LEGAL DISCLAIMER: This document is intended to comply with the requirements of the Americans with Disabilities Act (ADA). However architects and engineers are not licensed to interpret laws or give advice concerning laws. The owner should have this document reviewed by his attorney to determine if it complies with ADA and other laws.

Autodesk Docs://Pamlico High School 6-12/2205 - Pamlico HS - ARCH.rvt
6/24/2024 3:47:46 PM

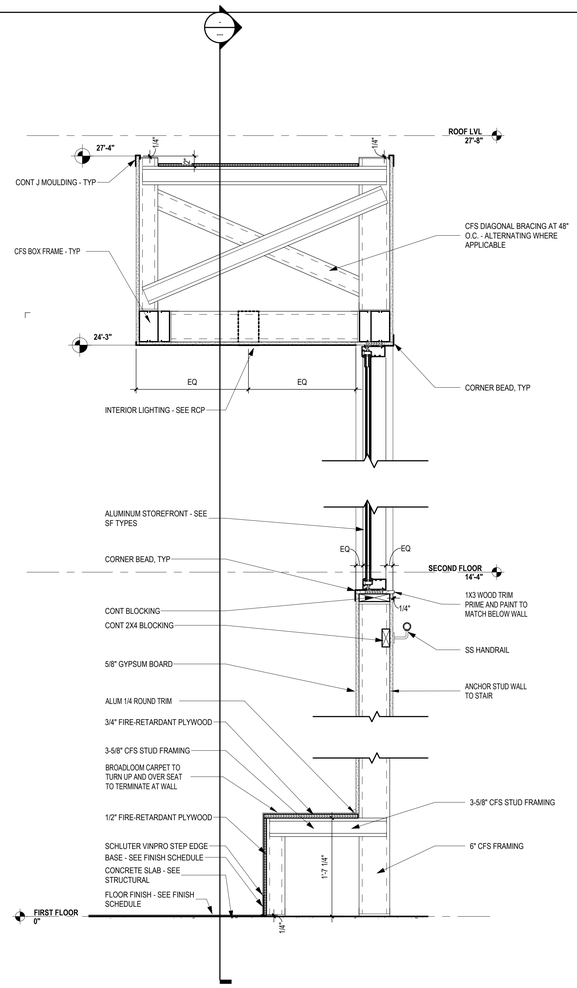

8 A-421 **MEDIA FRAMED SEAT DETAIL**
SCALE: 1" = 1'-0"

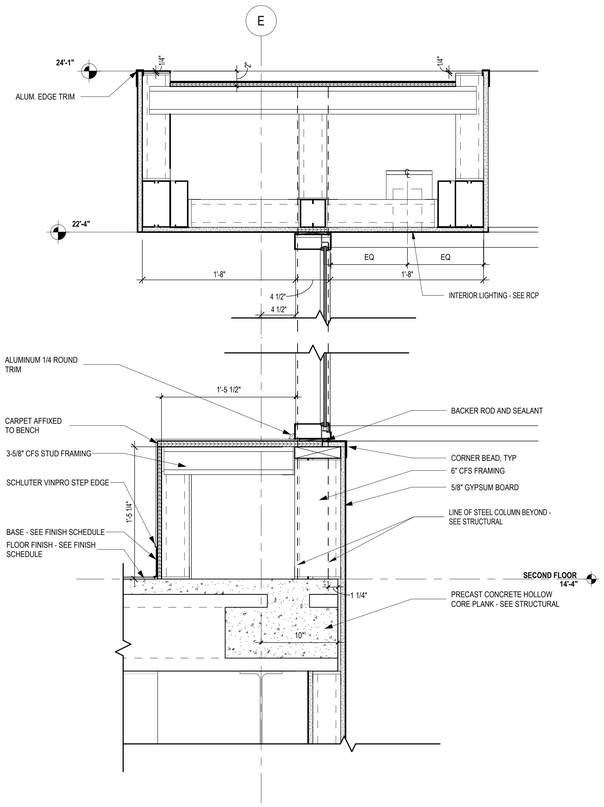

7 A-421 **COLLAB 3 SEAT FRAME DETAIL**
SCALE: 1 1/2" = 1'-0"

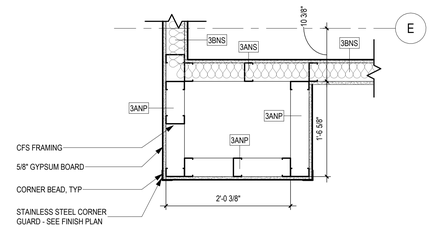

6 A-421 **ENLARGED FLOOR PLAN - COLLAB 3 - BOX FRAME**
SCALE: 1" = 1'-0"

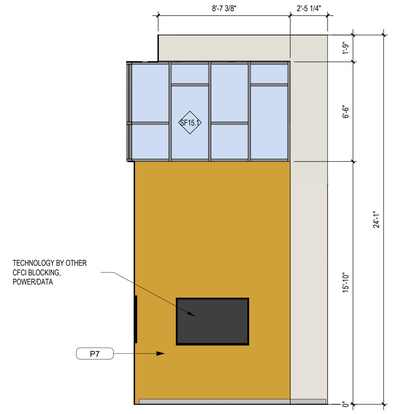

5 A-421 **COLLAB 3 - EAST**
SCALE: 1/4" = 1'-0"

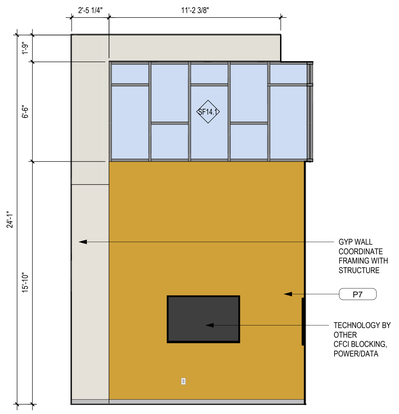

4 A-421 **COLLAB 3 - NORTH**
SCALE: 1/4" = 1'-0"

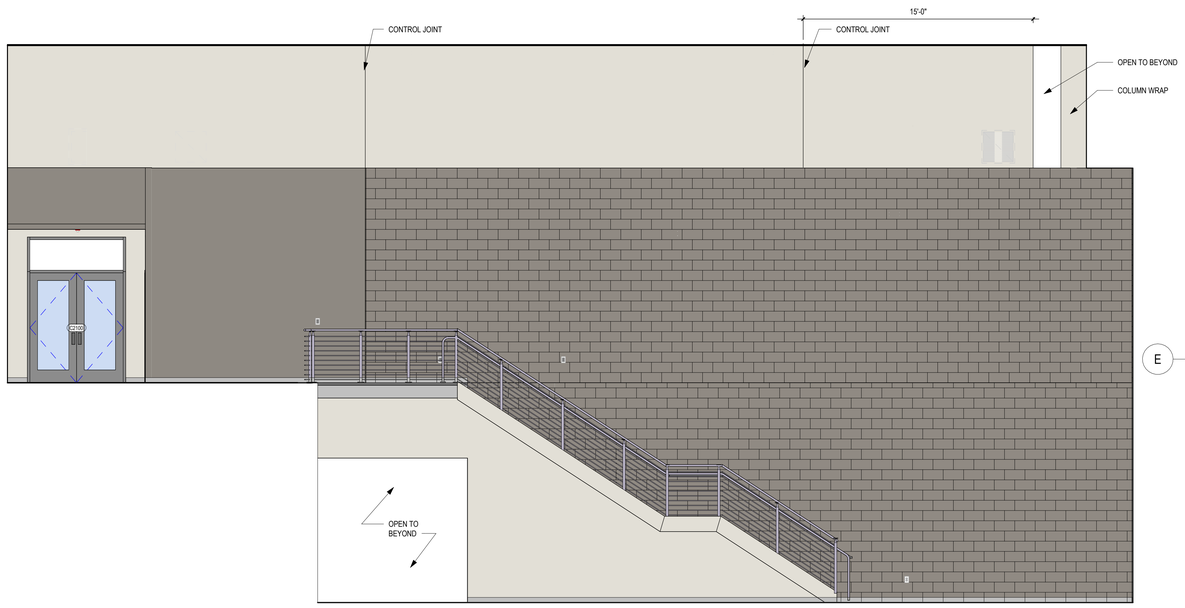

3 A-421 **STAIR WALL ELEVATION**
SCALE: 1/4" = 1'-0"

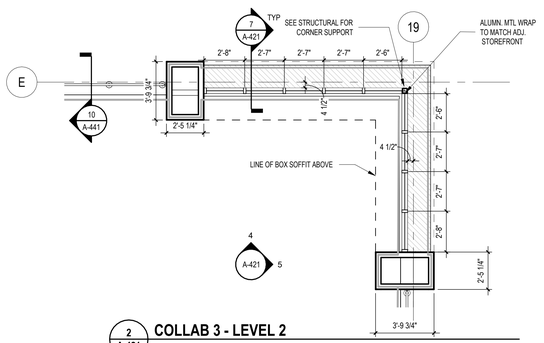

2 A-421 **COLLAB 3 - LEVEL 2**
SCALE: 1/4" = 1'-0"

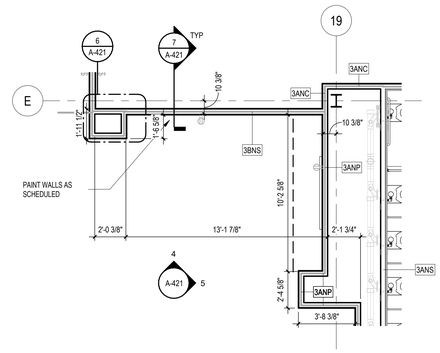

1 A-421 **COLLAB 3 - LEVEL 1**
SCALE: 1/4" = 1'-0"

...Becoming the Leading Designer of High Performance Facilities in the Nation with a Specialty in Alternative Delivery Methods

333 Fayetteville St, Ste 225
Raleigh, NC 27601
P: 919.573.6350
F: 919.573.6355
www.sfla.biz

sfl+a ARCHITECTS

CONSTRUCTION DOCUMENTS

PAMLICO COUNTY
PAMLICO 6-12 SCHOOL
601 Main Street, Bayboro, NC, 28515

ENERGY STAR PARTNER

No.	Date	Description
ISSUE DATE:		06/12/24
PROJECT #:		2205
DRAWN BY:		MK
CHECKED BY:		MK

INTERIOR ELEVATIONS - LEARNING COMMONS

A-421

ADA AND LEGAL DISCLAIMER: This document is intended to comply with the requirements of the Americans with Disabilities Act (ADA). However architects and engineers are not licensed to interpret laws or give advice concerning laws. The owner should have this document reviewed by his attorney to determine if it complies with ADA and other laws.

6/24/2024 3:48:06 PM Autodesk Docs://Pamlico High School 6-12/2205 - Pamlico HS - ARCH.rvt

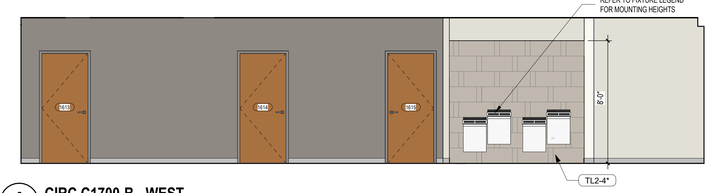

5 A-422 **CIRC C1700-B - WEST**
SCALE: 1/4" = 1'-0"

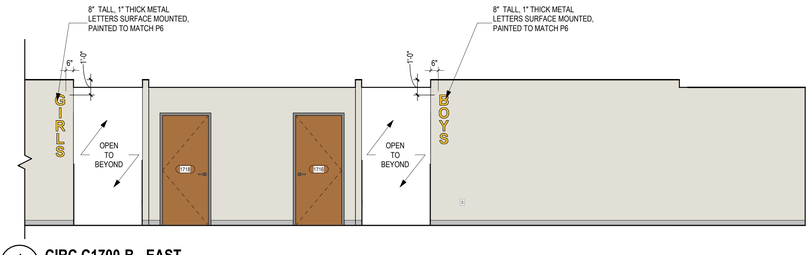

4 A-422 **CIRC C1700-B - EAST**
SCALE: 1/4" = 1'-0"

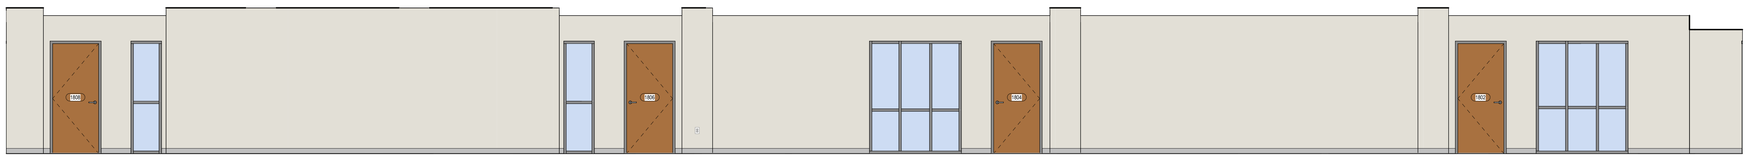

3 A-422 **CIRC C1800 - SOUTH**
SCALE: 1/4" = 1'-0"

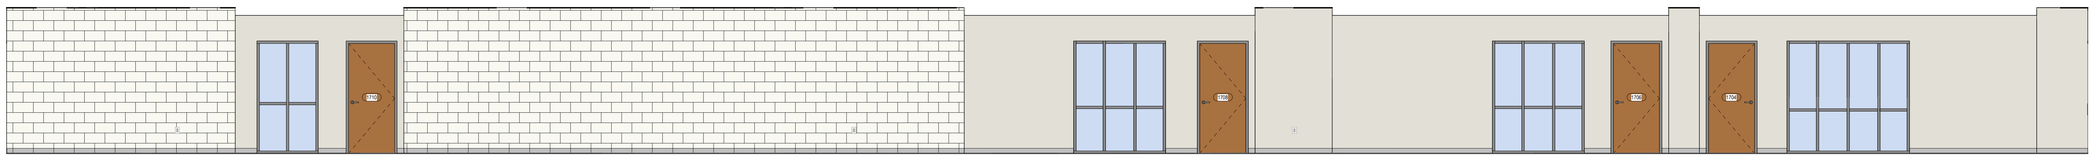

2 A-422 **CIRC C1700 - SOUTH**
SCALE: 1/4" = 1'-0"

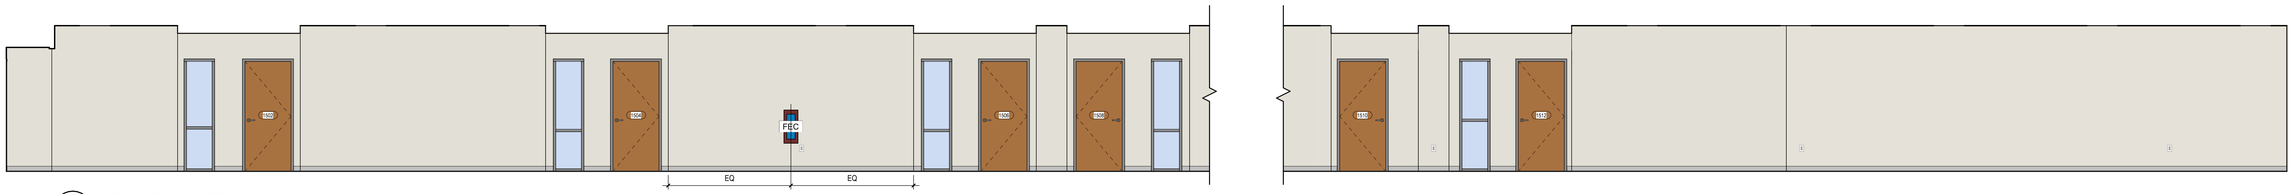

1 A-422 **CIRC C1500 - NORTH**
SCALE: 1/4" = 1'-0"

...Becoming the Leading Designer of High Performance Facilities in the Nation with a Specialty in Alternative Delivery Methods

333 Fayetteville St, Ste 225
Raleigh, NC 27601
P: 919.573.6350
F: 919.573.6355
www.sfla.biz

sfl+a ARCHITECTS

CONSTRUCTION DOCUMENTS

PAMLICO COUNTY
PAMLICO 6-12 SCHOOL
601 Main Street, Bayboro, NC , 28515

ENERGY STAR PARTNER

No.	Date	Description
ISSUE DATE:		06/12/24
PROJECT #:		2205
DRAWN BY:		Author
CHECKED BY:		Checker

INTERIOR ELEVATIONS - LEARNING COMMONS

A-422

ADA AND LEGAL DISCLAIMER: This document is intended to comply with the requirements of the Americans with Disabilities Act (ADA). However architects and engineers are not licensed to interpret laws or give advice concerning laws. The owner should have this document reviewed by his attorney to determine if it complies with ADA and other laws.

6/24/2024 3:48:22 PM Autodesk Docs://Pamlico High School 6-12/2205 - Pamlico HS - ARCH.rvt

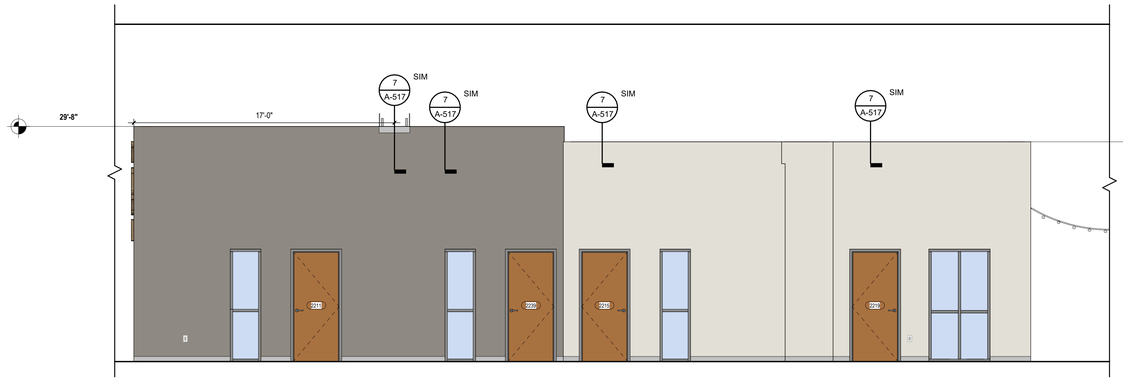

6 A-423 **CIRC 2200 - NORTH**
SCALE: 1/4" = 1'-0"

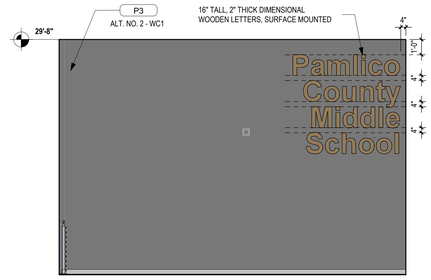

5 A-423 **COLLAB 8 2209 - EAST**
SCALE: 1/4" = 1'-0"

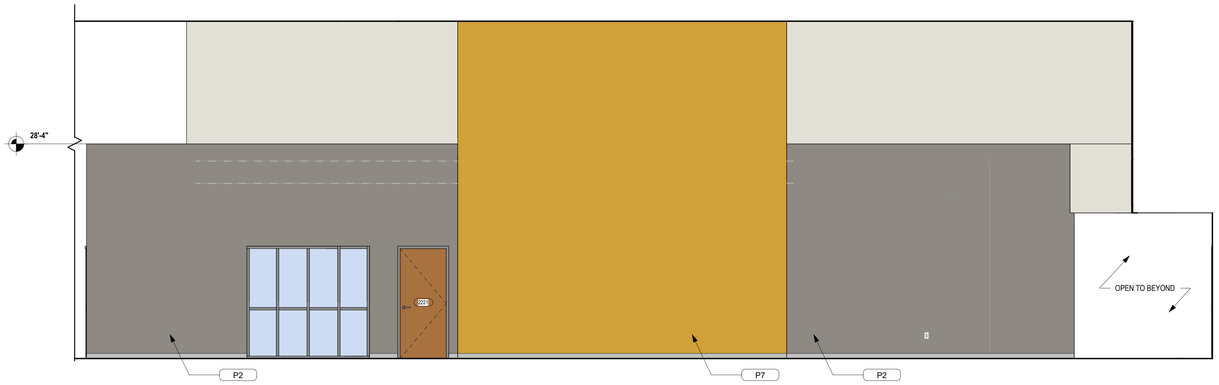

4 A-423 **MIDDLE SCHOOL STEM - SOUTH**
SCALE: 1/4" = 1'-0"

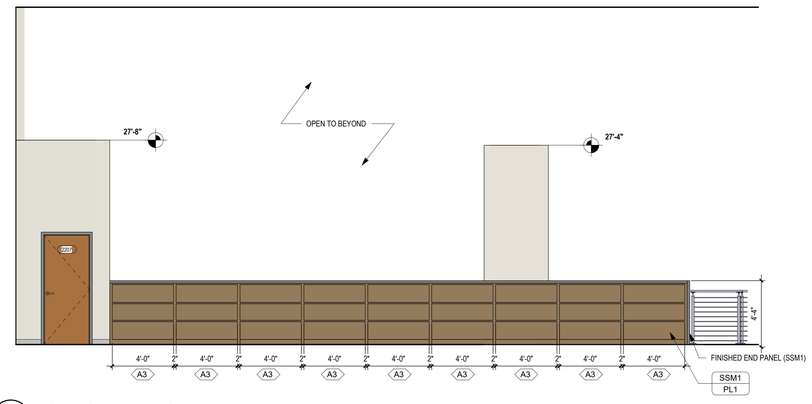

3 A-423 **MS MEDIA 2201 - EAST**
SCALE: 1/4" = 1'-0"

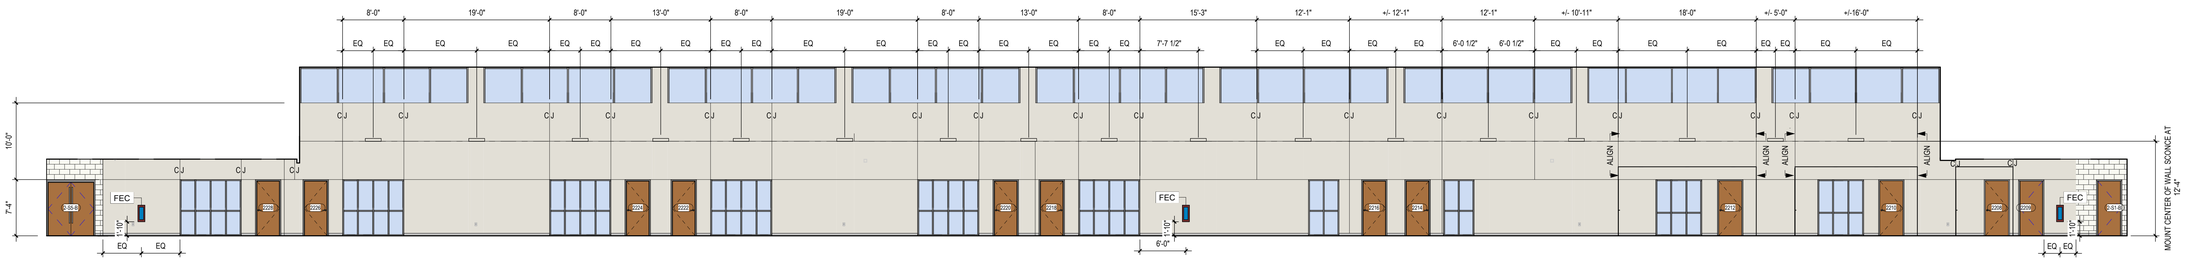

2 A-423 **CIRC 2200 - SOUTH**
SCALE: 1/8" = 1'-0"

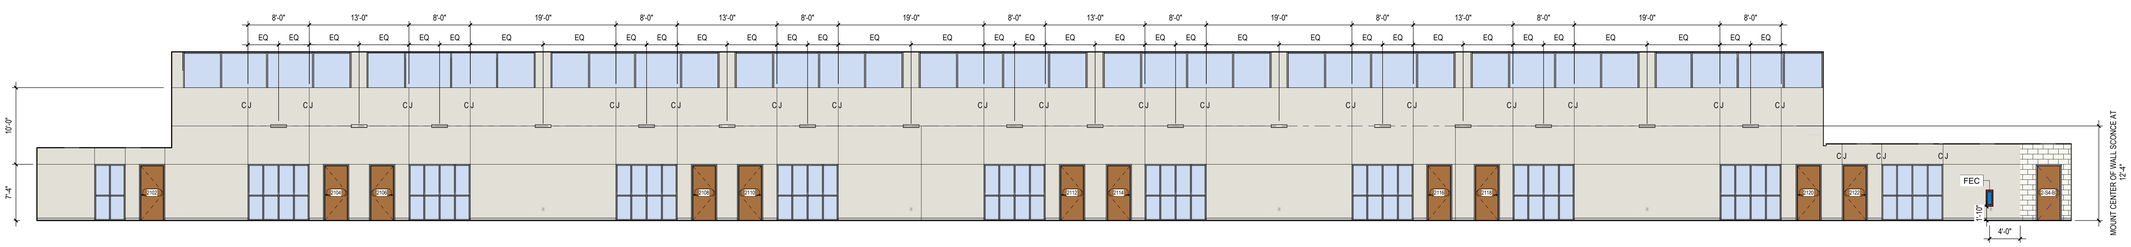

1 A-423 **CIRC 2100 - NORTH**
SCALE: 1/8" = 1'-0"

...Becoming the Leading Designer of High Performance Facilities in the Nation with a Specialty in Alternative Delivery Methods

333 Fayetteville St, Ste 225
Raleigh, NC 27601
P: 919.573.6350
F: 919.573.6355
www.sfla.biz

sfl+a ARCHITECTS

CONSTRUCTION DOCUMENTS

PAMLICO COUNTY
PAMLICO 6-12 SCHOOL
601 Main Street, Bayboro, NC, 28515

ENERGY STAR PARTNER

No.	Date	Description
ISSUE DATE:	06/12/24	
PROJECT #:	2205	
DRAWN BY:	Author	
CHECKED BY:	Checker	

INTERIOR ELEVATIONS - LEARNING COMMONS

A-423

ADA AND LEGAL DISCLAIMER: This document is intended to comply with the requirements of the Americans with Disabilities Act (ADA). However architects and engineers are not licensed to interpret laws or give advice concerning laws. The owner should have this document reviewed by his attorney to determine if it complies with ADA and other laws.

Autodesk Docs://Pamlico High School 6-12/2205 - Pamlico HS - ARCH.rvt
6/24/2024 3:48:40 PM

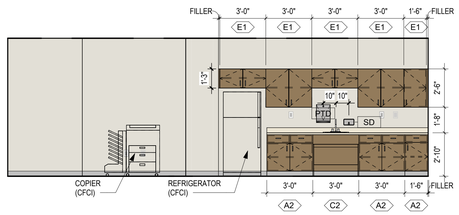

17 A-424 **WORKROOM 2229 - SOUTH**
SCALE: 1/4" = 1'-0"

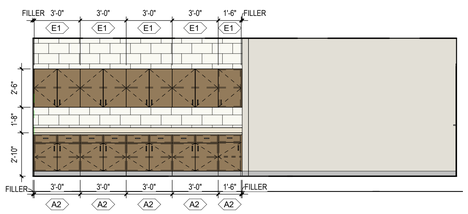

16 A-424 **WORKROOM 2229 - NORTH**
SCALE: 1/4" = 1'-0"

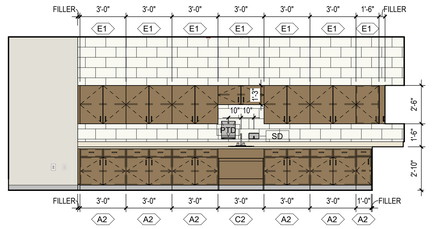

15 A-424 **MIDDLE SCHOOL STEM 2221 - NORTH**
SCALE: 1/4" = 1'-0"

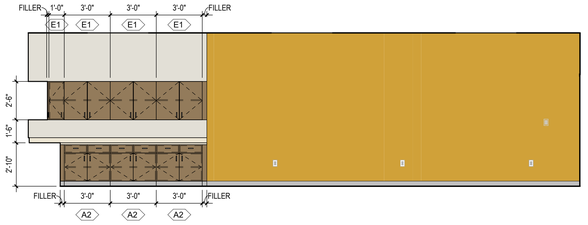

14 A-424 **MIDDLE SCHOOL STEM 2221 - EAST**
SCALE: 1/4" = 1'-0"

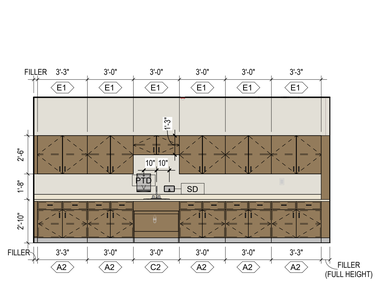

13 A-424 **WORKROOM 1503 - EAST**
SCALE: 1/4" = 1'-0"

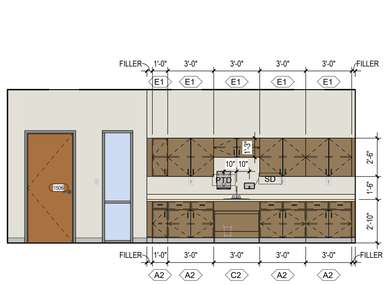

12 A-424 **HORTICULTURE 1507 -NORTH**
SCALE: 1/4" = 1'-0"

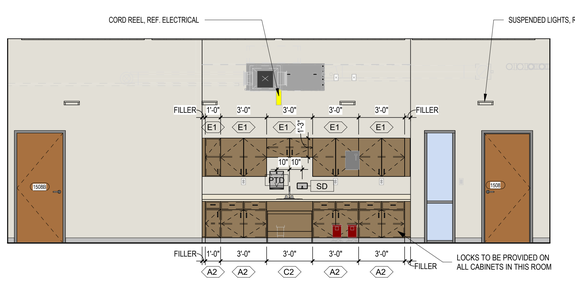

11 A-424 **EMT LAB 1509 - NORTH**
SCALE: 1/4" = 1'-0"

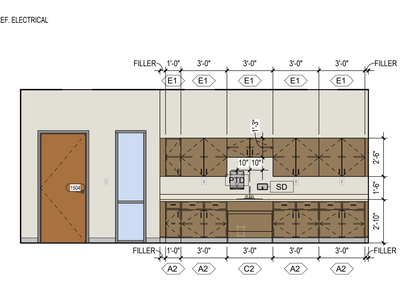

10 A-424 **HS ANIMAL SCIENCE 1503 - NORTH**
SCALE: 1/4" = 1'-0"

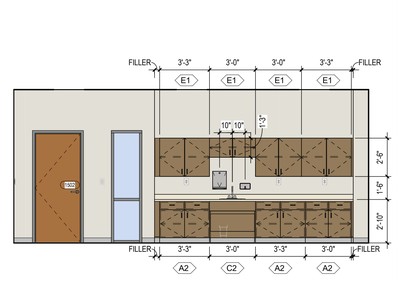

9 A-424 **MS ANIMAL SCIENCE 1501 - NORTH**
SCALE: 1/4" = 1'-0"

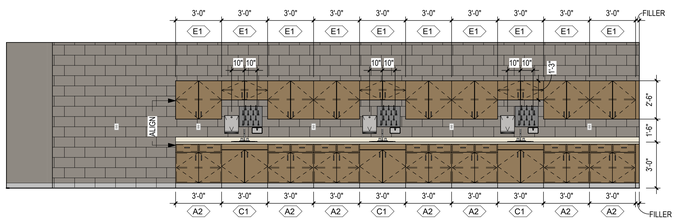

8 A-424 **HS CTEC LAB 2D ART - WEST**
SCALE: 1/4" = 1'-0"

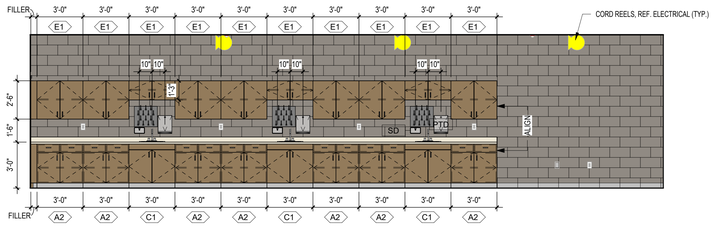

7 A-424 **SC CTEC LAB 3D ART - EAST**
SCALE: 1/4" = 1'-0"

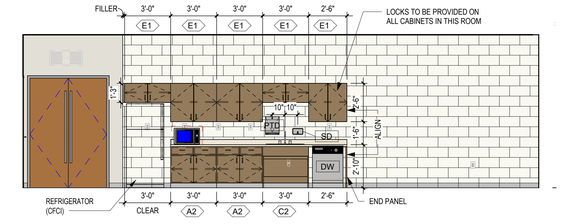

6 A-424 **EC SC WITH LS - EAST**
SCALE: 1/4" = 1'-0"

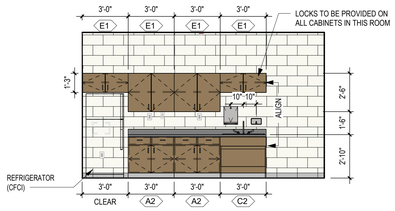

5 A-424 **HEALTH 1104 - NORTH**
SCALE: 1/4" = 1'-0"

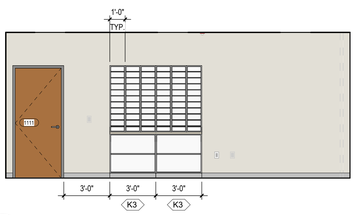

4 A-424 **BRK/WR 111 - SOUTH**
SCALE: 1/4" = 1'-0"

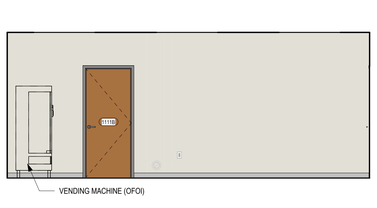

3 A-424 **BRK/WR 111 - EAST**
SCALE: 1/4" = 1'-0"

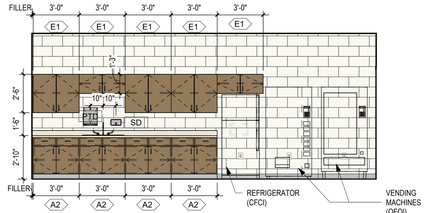

2 A-424 **BRK/WR 111 - NORTH**
SCALE: 1/4" = 1'-0"

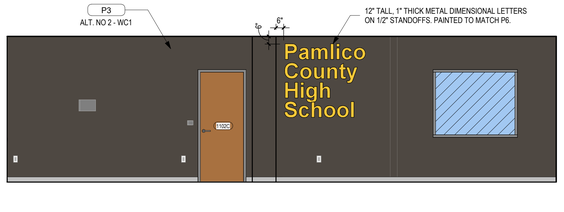

1 A-424 **RECEPT 1102 - WEST**
SCALE: 1/4" = 1'-0"

...Becoming the Leading Designer of High Performance Facilities in the Nation with a Specialty in Alternative Delivery Methods

333 Fayetteville St, Ste 225
Raleigh, NC 27601
P: 919.573.6350
F: 919.573.6355
www.sfla.biz

sfl+a ARCHITECTS

sfl+a ARCHITECTS, P.A. CERT. NO. 5067 NORTH CAROLINA RALEIGH

JESSICA LINDSTROM 6.12.24 NOTARY PUBLIC WAKE COUNTY NORTH CAROLINA

CONSTRUCTION DOCUMENTS

PAMLICO COUNTY
PAMLICO 6-12 SCHOOL

601 Main Street, Bayboro, NC, 28515

ENERGY STAR PARTNER

No.	Date	Description
ISSUE DATE:		06/12/24
PROJECT #:		2205
DRAWN BY:		MK
CHECKED BY:		MK

INTERIOR ELEVATIONS - CLASSROOMS & ADMIN

A-424

ADA AND LEGAL DISCLAIMER: This document is intended to comply with the requirements of the Americans with Disabilities Act (ADA). However architects and engineers are not licensed to interpret laws or give advice concerning laws. The owner should have this document reviewed by his attorney to determine if it complies with ADA and other laws.

6/24/2024 3:49:10 PM Autodesk Docs://Pamlico High School 6-12/2205 - Pamlico HS - ARCH.rvt

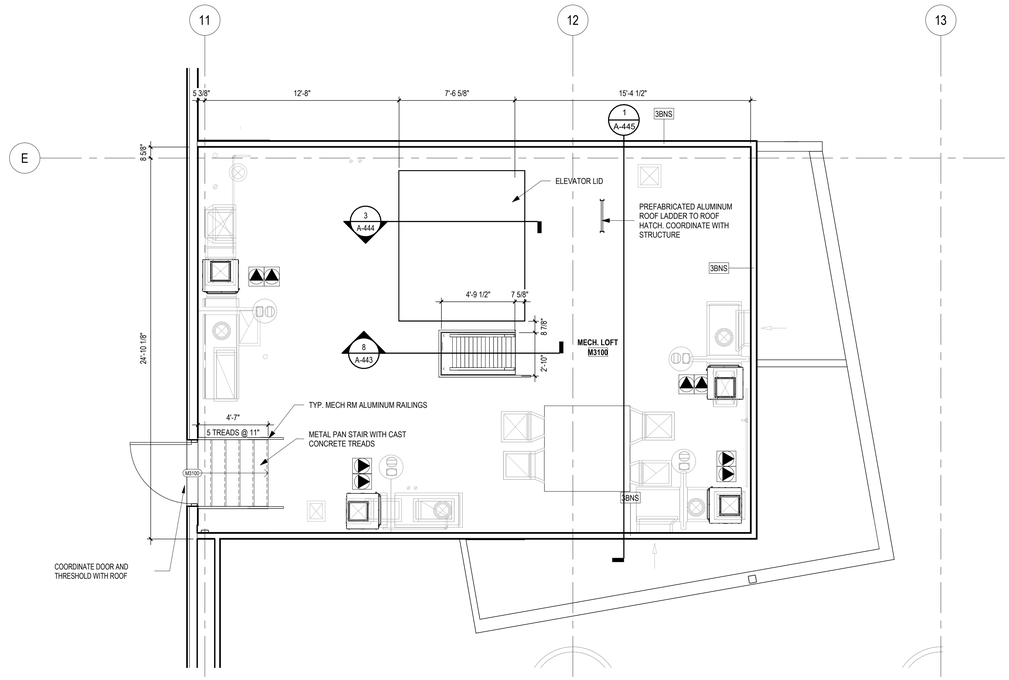

2 / A-430 MECHANICAL PLATFORM - WEST

SCALE: 1/4" = 1'-0"

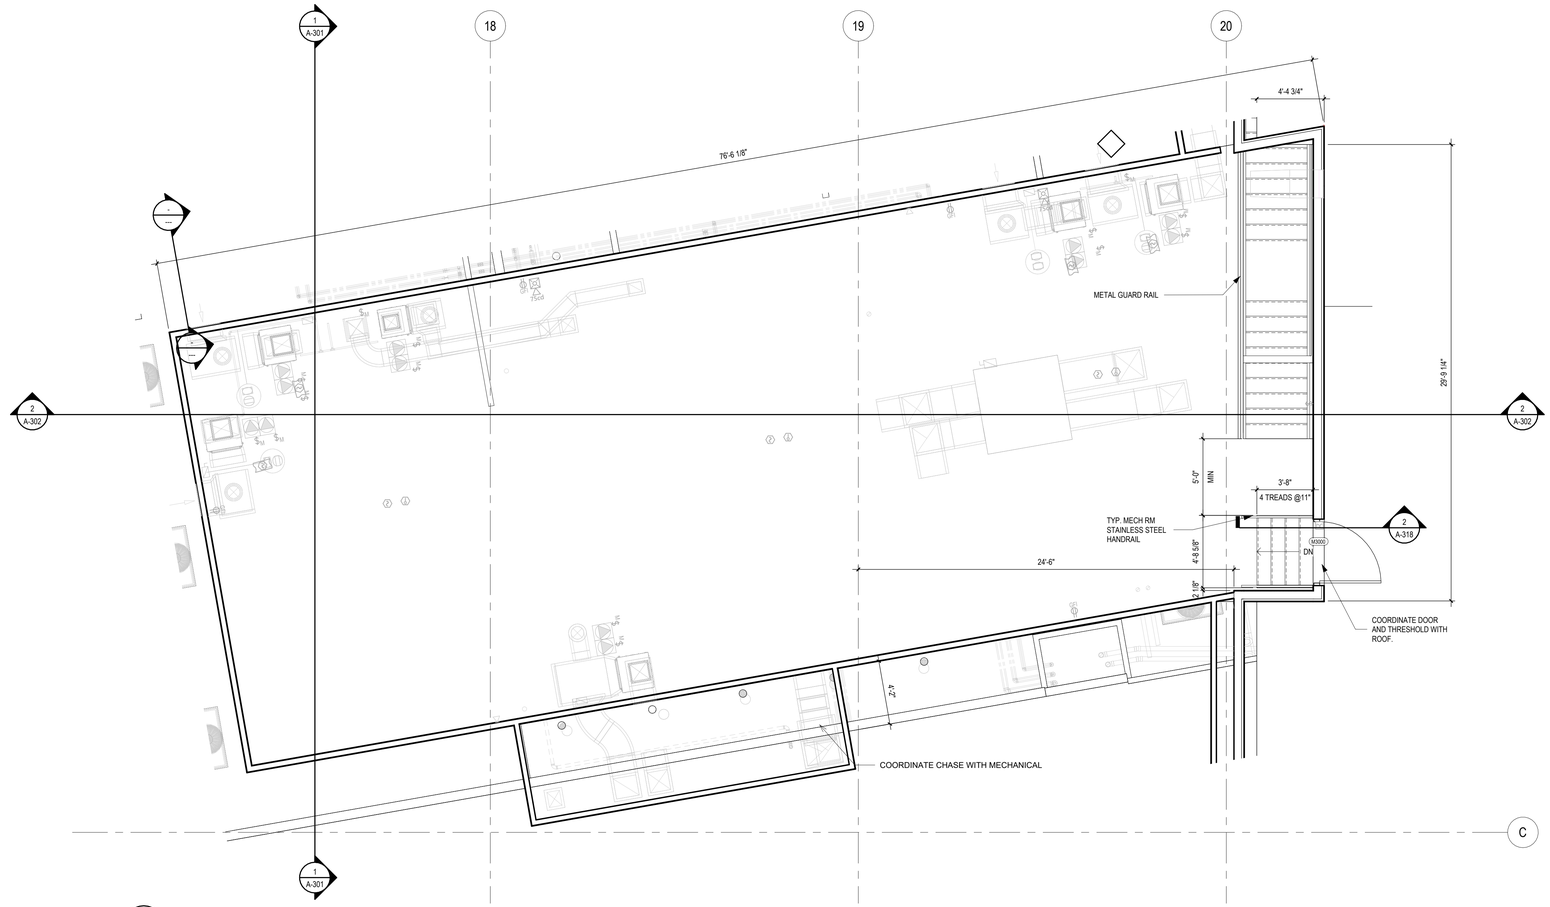

1 / A-430 MECHANICAL PLATFORM- EAST

SCALE: 1/4" = 1'-0"

...Becoming the Leading Designer of High Performance Facilities in the Nation with a Specialty in Alternative Delivery Methods

333 Fayetteville St, Ste 225
Raleigh, NC 27601
P: 919.573.6350
F: 919.573.6355
www.sfla.biz

sfl+a ARCHITECTS

sfl+a ARCHITECTS, P.A. CERT. NO. 50676 NORTH CAROLINA RALEIGH

REGISTERED LANDSCAPE ARCHITECT 6.12.24 PAMELA J. LINDSTROM

CONSTRUCTION DOCUMENTS

PAMLICO COUNTY
PAMLICO 6-12 SCHOOL

601 Main Street, Bayboro, NC , 28515

ENERGY STAR PARTNER

No.	Date	Description
ISSUE DATE:		06/12/24
PROJECT #:		2205
DRAWN BY:		MK
CHECKED BY:		MK

ENLARGED PLANS - MECHANICAL PLATFORMS

A-430

ADA AND LEGAL DISCLAIMER: This document is intended to comply with the requirements of the Americans with Disabilities Act (ADA). However architects and engineers are not licensed to interpret laws or give advice concerning laws. The owner should have this document reviewed by his attorney to determine if it complies with ADA and other laws.

6/24/2024 3:49:18 PM Autodesk Docs://Pamlico High School 6-12/2205 - Pamlico HS - ARCH.rvt

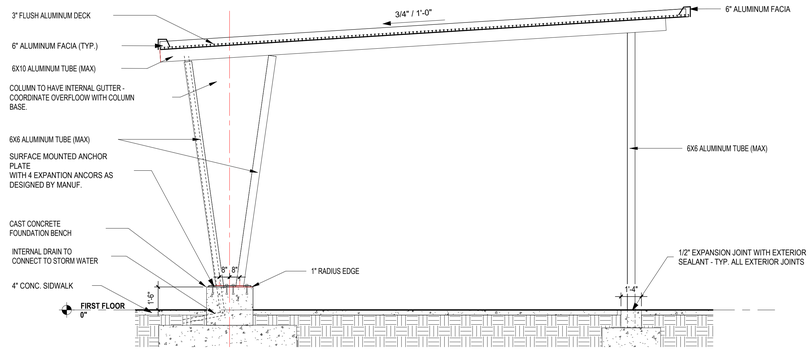

5 / A-431 ENLARGED SECTION - WALKWAY CANOPY
SCALE: 1/4" = 1'-0"

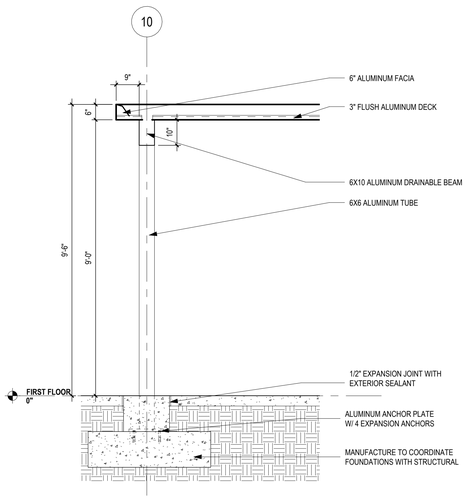

4 / A-431 ENLARGED SECTION 2 - DROP-OFF CANOPY
SCALE: 1/2" = 1'-0"

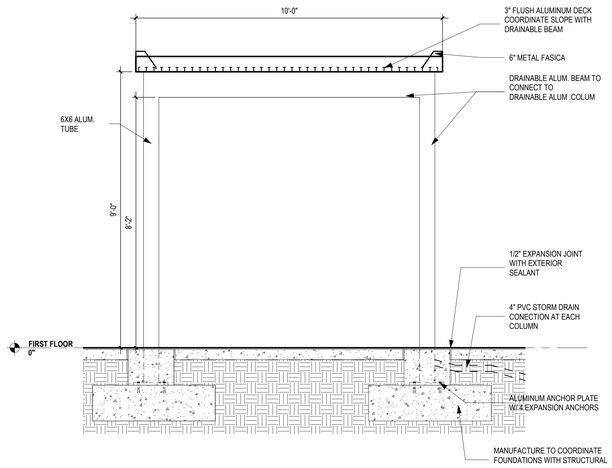

3 / A-431 ENLARGED SECTION - DROP-OFF CANOPY
SCALE: 1/2" = 1'-0"

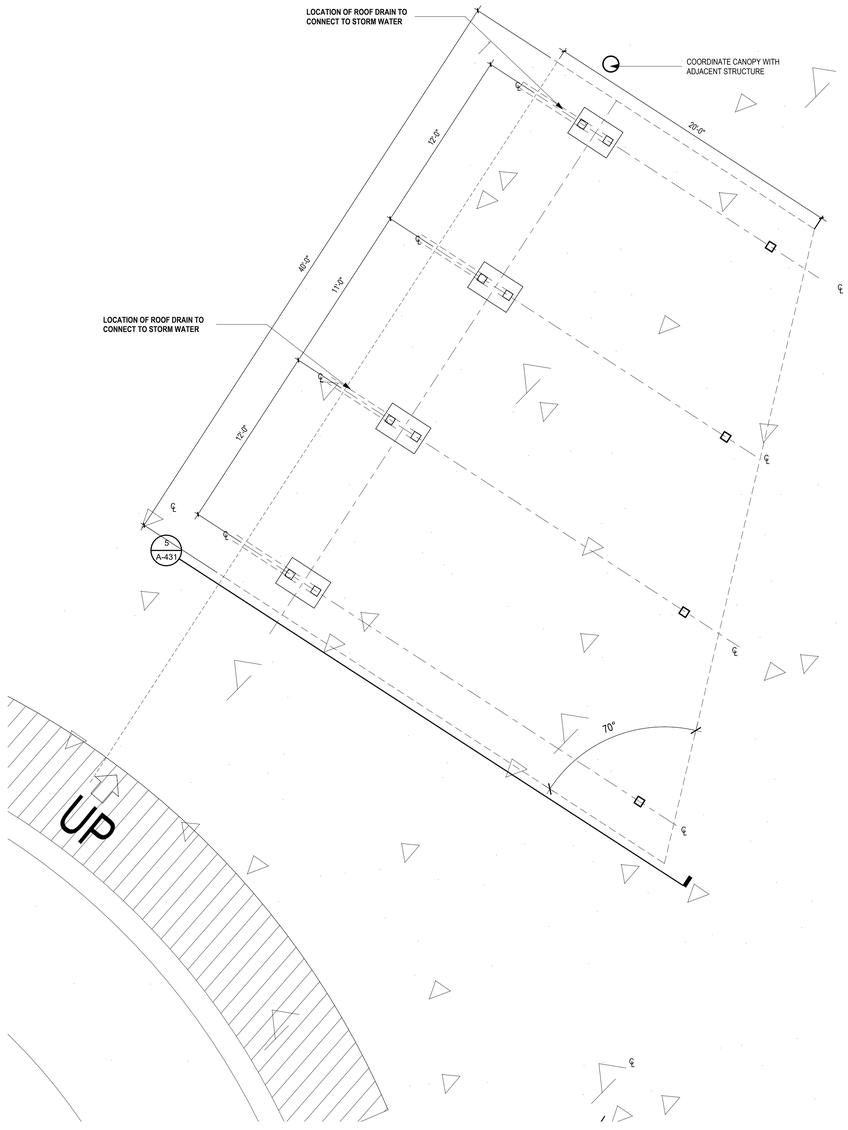

2 / A-431 ENLARGED PLAN WALKWAY CANOPY
SCALE: 1/4" = 1'-0"

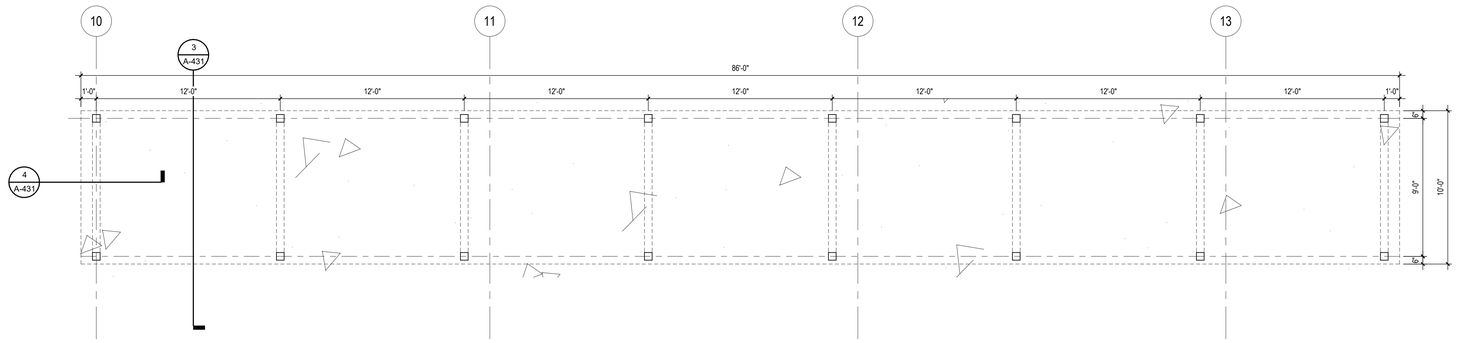

1 / A-431 ENLARGED DROP-OFF CANOPY
SCALE: 1/4" = 1'-0"

ALTNERATE 1A & 1B.
WALKWAY CANOPY AND DROP-OFF CANOPY

...Becoming the Leading Designer of High Performance Facilities in the Nation with a Specialty in Alternative Delivery Methods
333 Fayetteville St, Ste 225
Raleigh, NC 27601
P: 919.573.6350
F: 919.573.6355
www.sfla.biz
sfl+a ARCHITECTS

sfl+a ARCHITECTS, P.A. CERT. NO. 50676 NORTH CAROLINA RALEIGH

REGISTERED LANDSCAPE ARCHITECT 6.12.24 PAMLICO COUNTY

CONSTRUCTION DOCUMENTS

PAMLICO COUNTY
PAMLICO 6-12 SCHOOL
601 Main Street, Bayboro, NC , 28515

ENERGY STAR PARTNER

No.	Date	Description
ISSUE DATE:		06/12/24
PROJECT #:		2205
DRAWN BY:		MK
CHECKED BY:		MK

ENLARGED PLAN AND SECTION - ENTRY CANOPY ALTERNATES

A-431

6/24/2024 3:49:23 PM Autodesk Docs://Pamlico High School 6-12/2205 - Pamlico HS - ARCH.rvt

ADA AND LEGAL DISCLAIMER: This document is intended to comply with the requirements of the Americans with Disabilities Act (ADA). However architects and engineers are not licensed to interpret laws or give advice concerning laws. The owner should have this document reviewed by his attorney to determine if it complies with ADA and other laws.

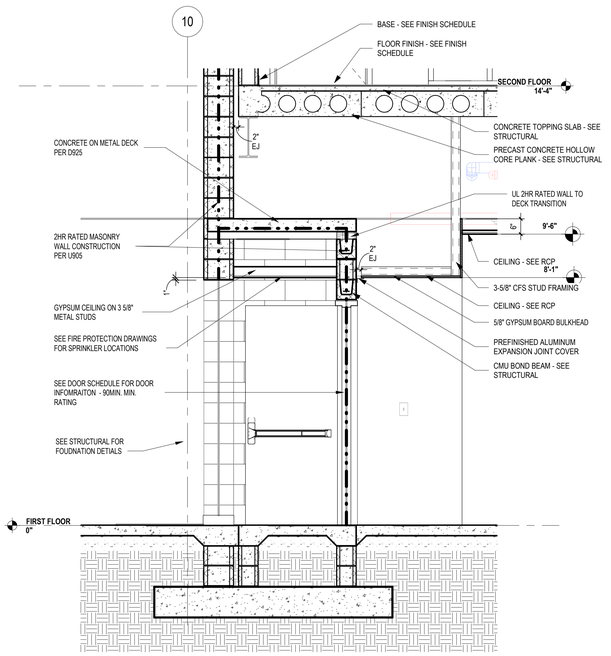

6 A-432 TYPCIAL RATED ENTRY ALCOVE
SCALE: 1/2" = 1'-0"

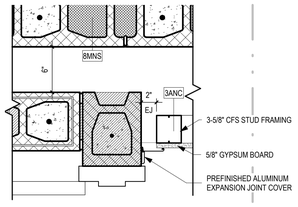

*2HR FIRE WALL SHOWN WITH DIAGONAL HATCH

8 A-432 TYPICAL COMMONS ENTRY ALCOVE EXPANSION JOINT
SCALE: 1 1/2" = 1'-0"

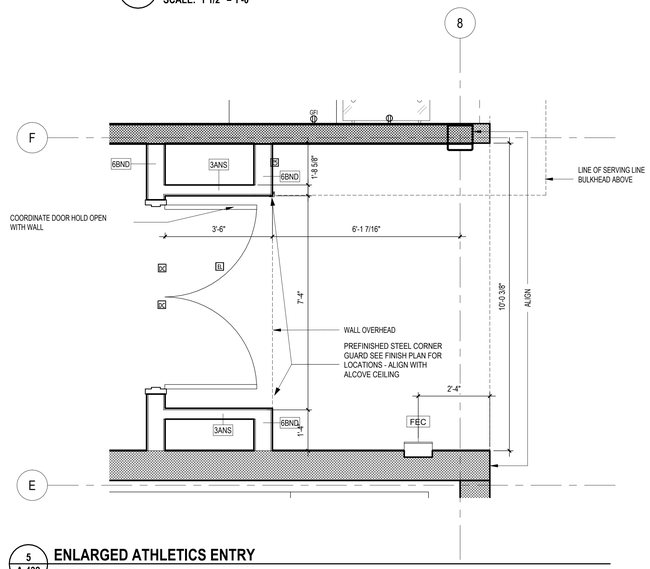

5 A-432 ENLARGED ATHLETICS ENTRY
SCALE: 1/2" = 1'-0"

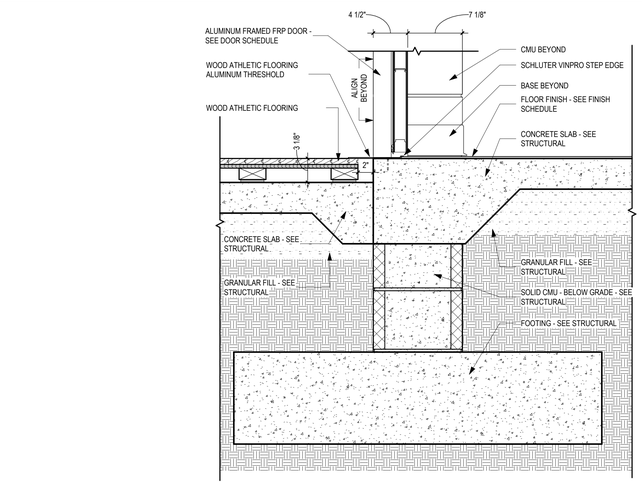

7 A-432 THRESHOLD AT ATHLETIC WOOD FLOORING
SCALE: 1 1/2" = 1'-0"

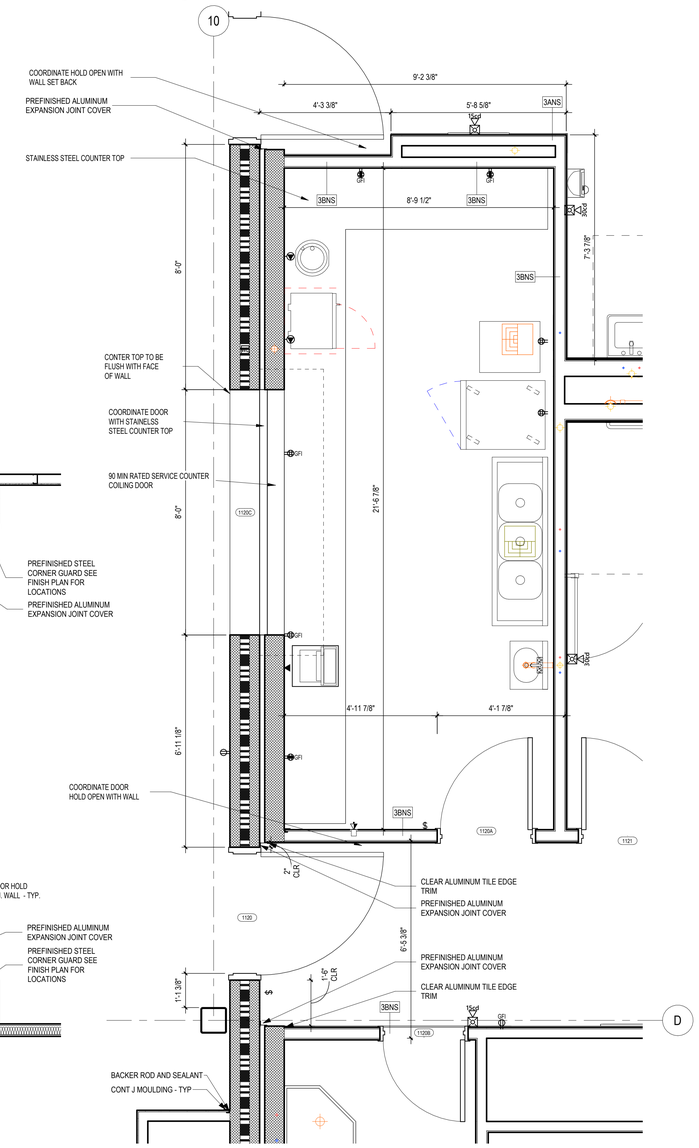

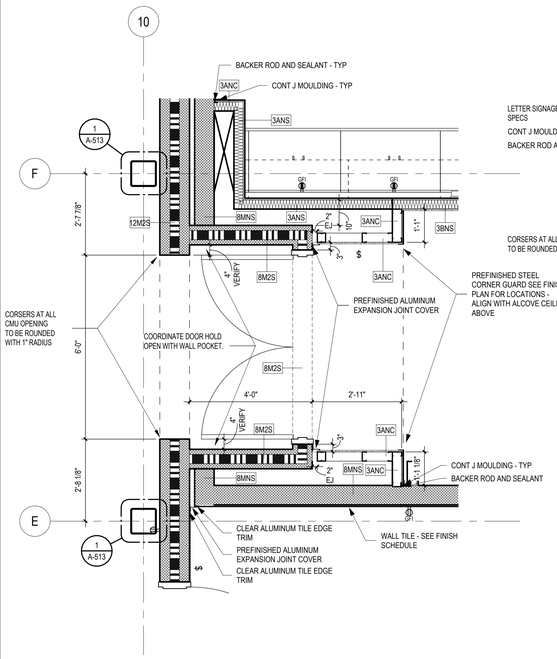

4 A-432 ENLARGED CTE LOBBY ENTRANCE
SCALE: 1/2" = 1'-0"

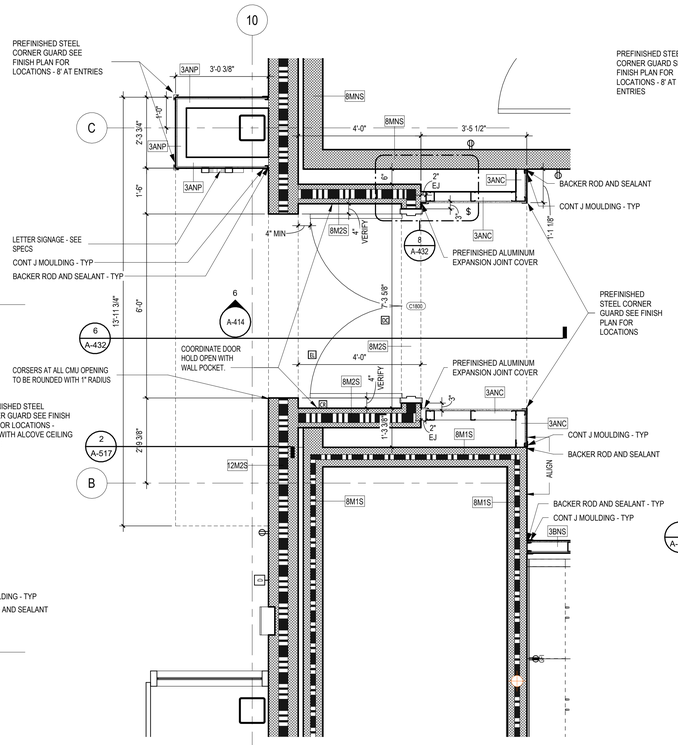

3 A-432 ENLARGED MS LOBBY ENTRY PLAN
SCALE: 1/2" = 1'-0"

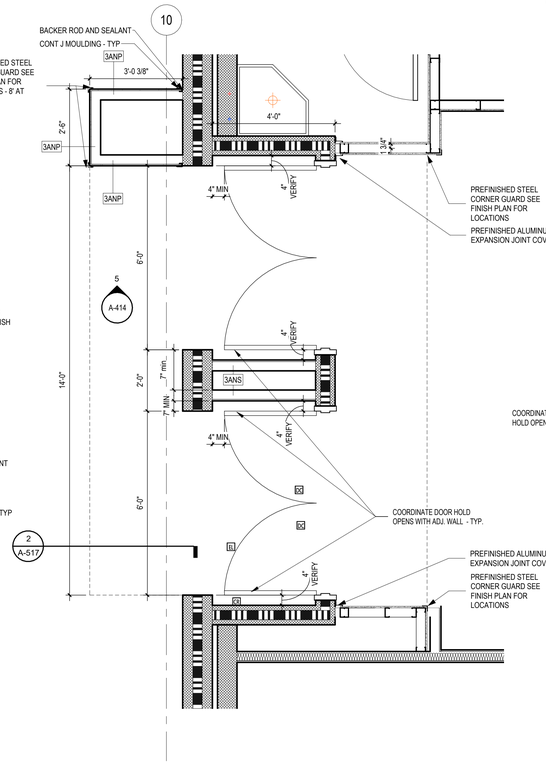

2 A-432 ENLARGED HS LOBBY ENTRY
SCALE: 1/2" = 1'-0"

1 A-432 ENLARGED CONCESSIONS PLAN
SCALE: 1/2" = 1'-0"

...Becoming the Leading Designer of High Performance Facilities in the Nation with a Specialty in Alternative Delivery Methods

333 Fayetteville St, Ste 225
Raleigh, NC 27601
P: 919.573.6350
F: 919.573.6355
www.sfla.biz

sfl+a ARCHITECTS

CONSTRUCTION DOCUMENTS

PAMLICO COUNTY
PAMLICO 6-12 SCHOOL
601 Main Street, Bayboro, NC , 28515

ENERGY STAR PARTNER

No.	Date	Description
ISSUE DATE:		06/12/24
PROJECT #:		2205
DRAWN BY:		MK
CHECKED BY:		MK

ENLARGED PLANS AND SECTIONS - DINING & LOBBY

A-432

ADA AND LEGAL DISCLAIMER: This document is intended to comply with the requirements of the Americans with Disabilities Act (ADA). However architects and engineers are not licensed to interpret laws or give advice concerning laws. The owner should have this document reviewed by his attorney to determine if it complies with ADA and other laws.

Autodesk Docs://Pamlico High School 6-12/2205 - Pamlico HS - ARCH.rvt
6/24/2024 3:49:33 PM

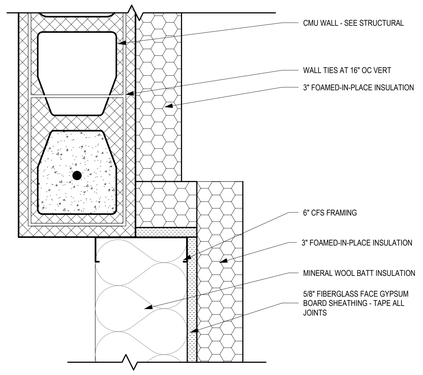

10 A-433 **STOREFRONT "BOX FRAME" CFS TO BRICK TRANSITION**
SCALE: 3" = 1'-0"

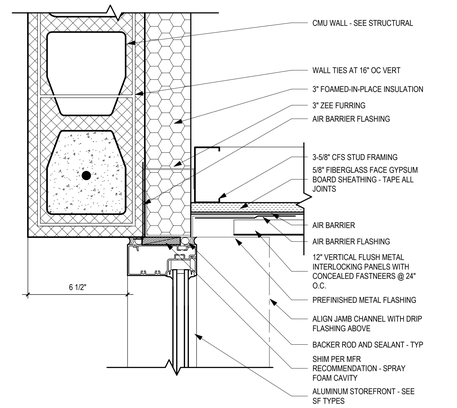

9 A-433 **STOREFRONT "BOX FRAME" - JAMB AT MTL SIDING**
SCALE: 3" = 1'-0"

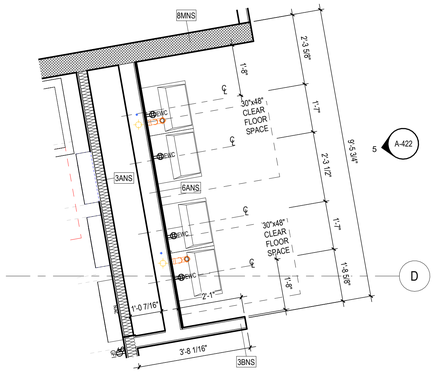

8 A-433 **ENLARGED FLOOR PLAN - DRINKING FOUNTAIN**
SCALE: 1/2" = 1'-0"

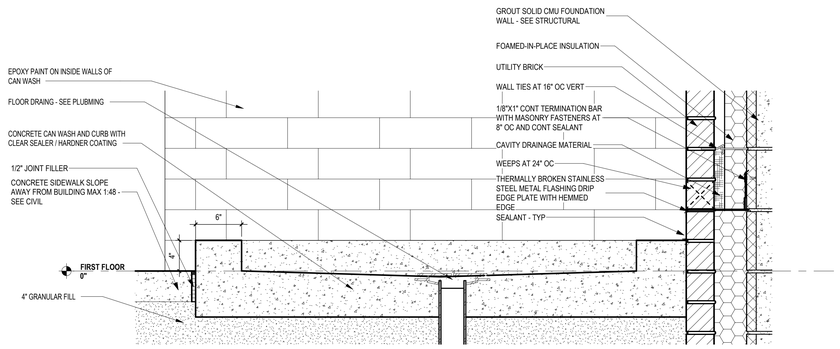

7 A-433 **DETAIL - CAN WASH PAN**
SCALE: 1 1/2" = 1'-0"

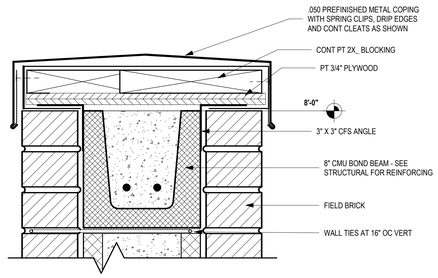

6 A-433 **DETAIL - CAN WASH WALL CAP**
SCALE: 3" = 1'-0"

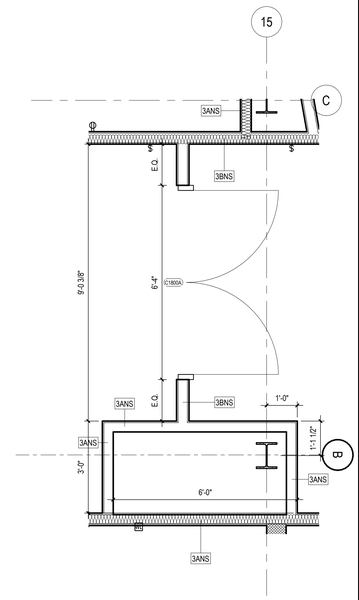

1 A-433 **ENLARGED FLOOR PLAN - CIRC - C1700**
SCALE: 1/2" = 1'-0"

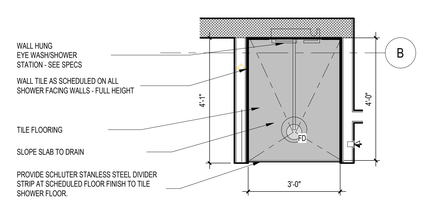

5 A-433 **ENLARGED FLOOR PLAN - TYPICAL EYE WASH/SHOWER STN**
SCALE: 1/2" = 1'-0"

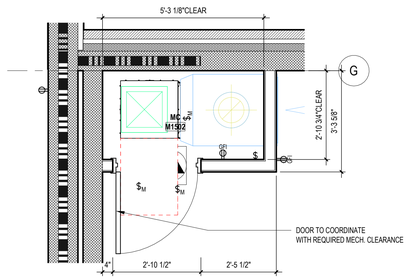

4 A-433 **ENLARGED FLOOR PLAN - TYPICAL CR MECH.CLOSET**
SCALE: 1/2" = 1'-0"

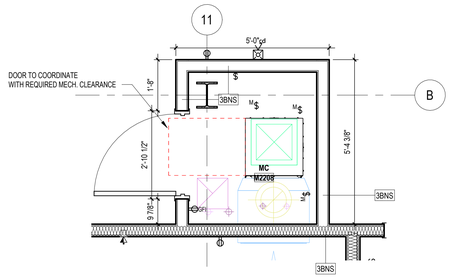

3 A-433 **ENLARGED FLOOR PLAN - MC**
SCALE: 1/2" = 1'-0"

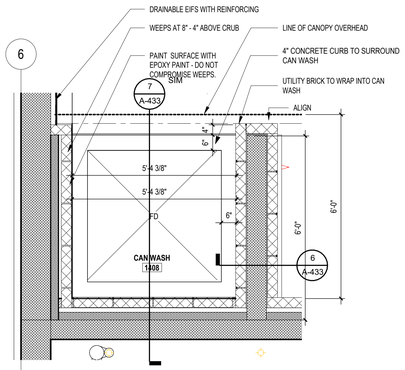

2 A-433 **ENLARGED FLOOR PLAN - CAN WASH - 1408**
SCALE: 1/2" = 1'-0"

...Becoming the Leading Designer of High Performance Facilities in the Nation with a Specialty in Alternative Delivery Methods

333 Fayetteville St, Ste 225
Raleigh, NC 27601
P: 919.573.6350
F: 919.573.6355
www.sfla.biz

sfl+a ARCHITECTS

CONSTRUCTION DOCUMENTS

PAMLICO COUNTY
PAMLICO 6-12 SCHOOL
601 Main Street, Bayboro, NC , 28515

ENERGY STAR PARTNER

No.	Date	Description
ISSUE DATE:		06/12/24
PROJECT #:		2205
DRAWN BY:		MK
CHECKED BY:		MK

ENLARGED PLANS AND DETAILS

A-433

ADA AND LEGAL DISCLAIMER: This document is intended to comply with the requirements of the Americans with Disabilities Act (ADA). However architects and engineers are not licensed to interpret laws or give advice concerning laws. The owner should have this document reviewed by his attorney to determine if it complies with ADA and other laws.

Autodesk Docs://Pamlico High School 6-12/2205 - Pamlico HS - ARCH.rvt
6/24/2024 3:49:42 PM

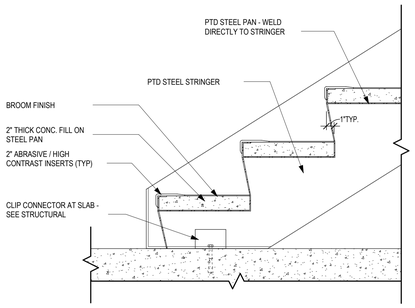

6 / A-440 EGRESS STAIR TREAD TYPICAL - STEEL RISER
SCALE: 1 1/2" = 1'-0"

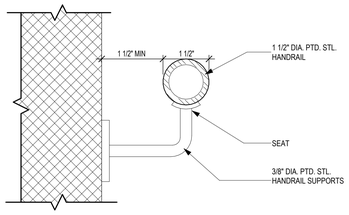

5 / A-440 WALL MTD. HANDRAIL
SCALE: 6" = 1'-0"

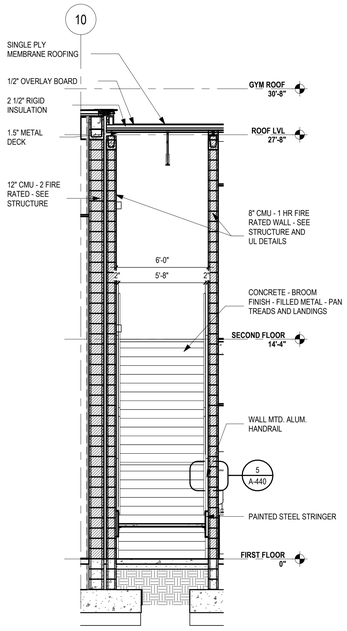

4 / A-440 STAIR 01 SECTION - 02
SCALE: 1/4" = 1'-0"

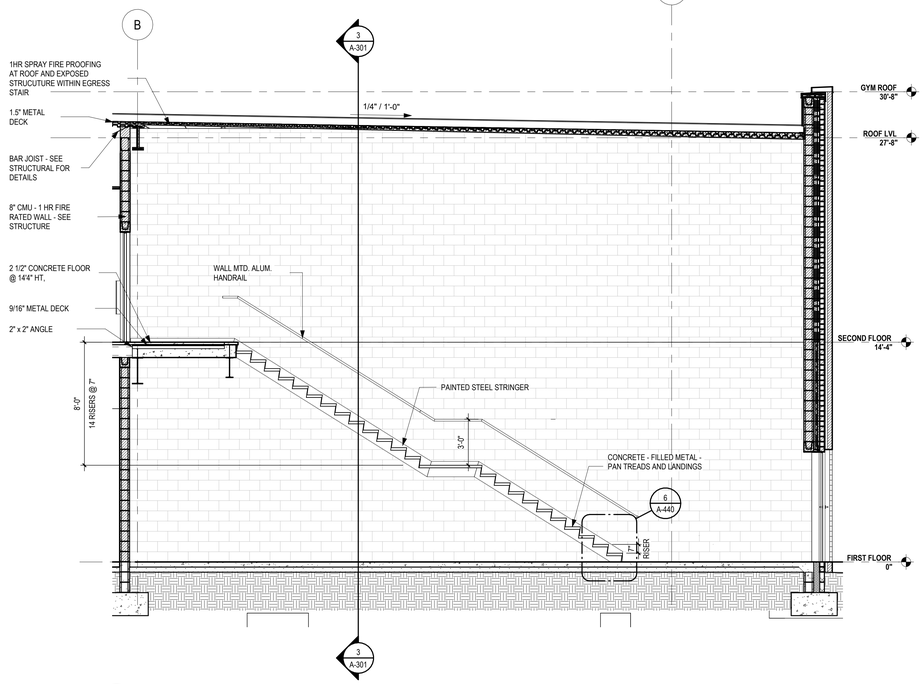

3 / A-440 STAIR 01 SECTION - 01
SCALE: 1/4" = 1'-0"

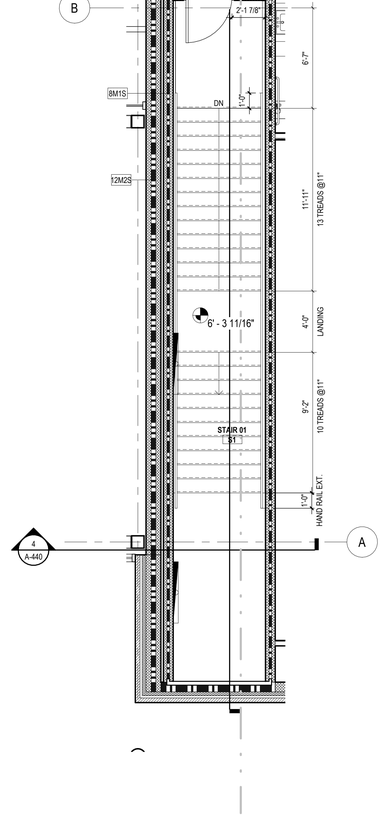

2 / A-440 STAIR 01 FLOOR PLAN - LEVEL 02
SCALE: 1/4" = 1'-0"

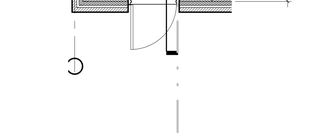

1 / A-440 STAIR 01 FLOOR PLAN - LEVEL 01
SCALE: 1/4" = 1'-0"

...Becoming the Leading Designer of High Performance Facilities in the Nation with a Specialty in Alternative Delivery Methods

333 Fayetteville St, Ste 225
Raleigh, NC 27601
P: 919.573.6350
F: 919.573.6355
www.sfla.biz

sfl+a ARCHITECTS

sfl+a ARCHITECTS, P.A. CERT. NO. 50676 NORTH CAROLINA RALEIGH

STATE OF NORTH CAROLINA PAUL T. DIXON 6.12.24 REGISTERED LANDSCAPE ARCHITECT

CONSTRUCTION DOCUMENTS

PAMLICO COUNTY
PAMLICO 6-12 SCHOOL
601 Main Street, Bayboro, NC , 28515

ENERGY STAR PARTNER

No.	Date	Description

ISSUE DATE:	06/12/24
PROJECT #:	2205
DRAWN BY:	MK
CHECKED BY:	MK

STAIR #01 DETAILS

A-440

ADA AND LEGAL DISCLAIMER: This document is intended to comply with the requirements of the Americans with Disabilities Act (ADA). However architects and engineers are not licensed to interpret laws or give advice concerning laws. The owner should have this document reviewed by his attorney to determine if it complies with ADA and other laws.

6/24/2024 3:49:48 PM Autodesk Docs://Pamlico High School 6-12/2205 - Pamlico HS - ARCH.rvt

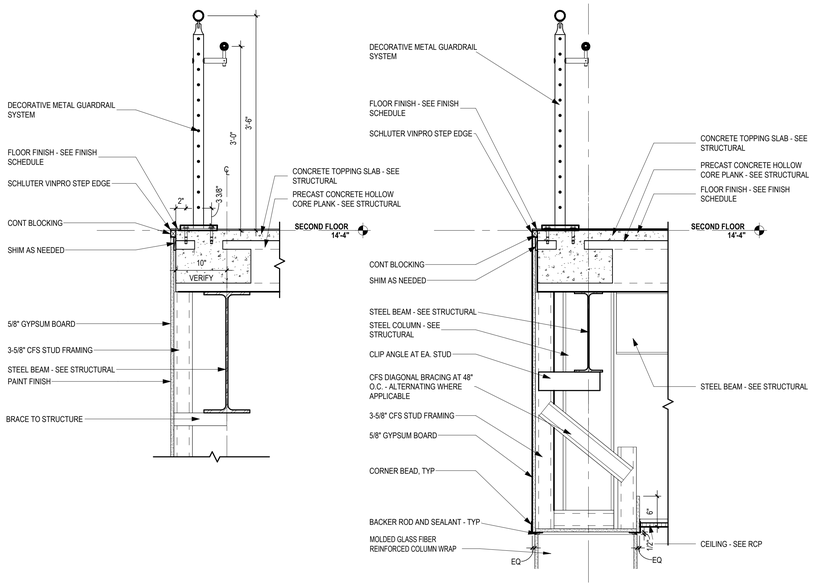

11 A-441 SECTION AT GUARDRAIL @ BALCONIES
SCALE: 1" = 1'-0"

10 A-441 SECTION AT GUARDRAIL @ COLUMN WRAPS
SCALE: 1" = 1'-0"

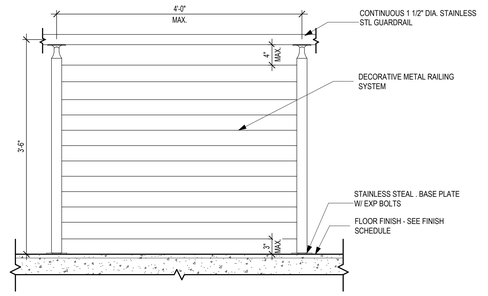

9 A-441 ELEVATION AT GUARDRAIL@BALCONIES
SCALE: 1" = 1'-0"

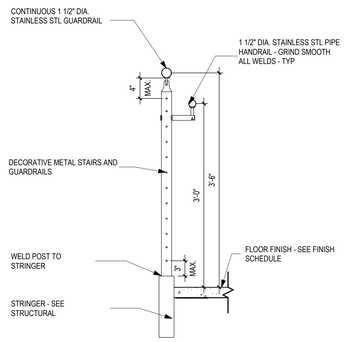

8 A-441 TYP. STAIR GUARD RAIL & HANDRAIL SECT.
SCALE: 1" = 1'-0"

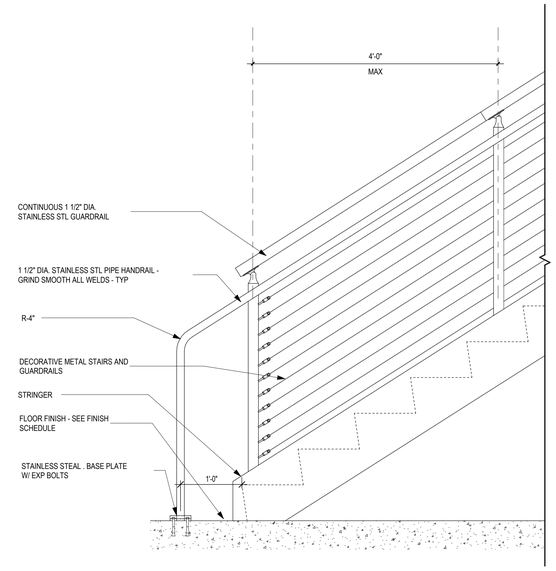

7 A-441 TYP. STAIR GUARD RAIL & HANDRAIL ELEV.
SCALE: 1" = 1'-0"

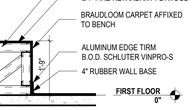

3 A-441 SECTION DETAIL- STAIRCASE #02 BENCH
SCALE: 1/2" = 1'-0"

6 A-441 DETAIL - TYP. TREAD/RISER IN LEARNING COMMONS
SCALE: 1 1/2" = 1'-0"

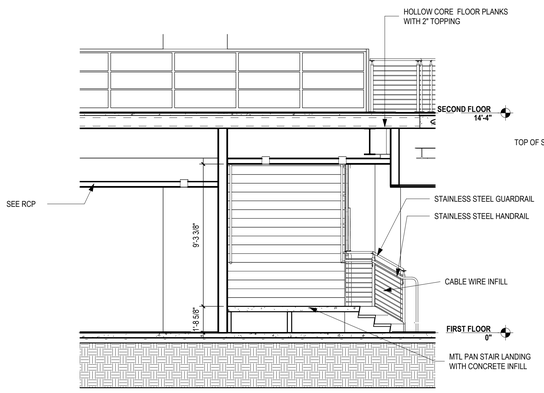

5 A-441 STAIR 02 SECTION - 02
SCALE: 1/4" = 1'-0"

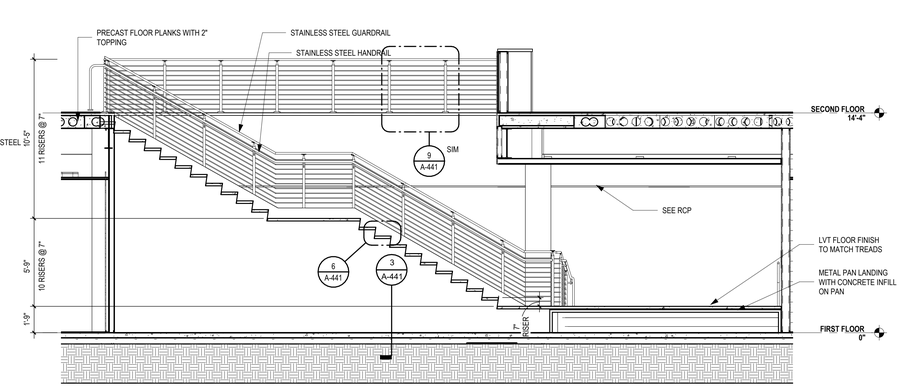

4 A-441 STAIR 02 SECTION - 01
SCALE: 1/4" = 1'-0"

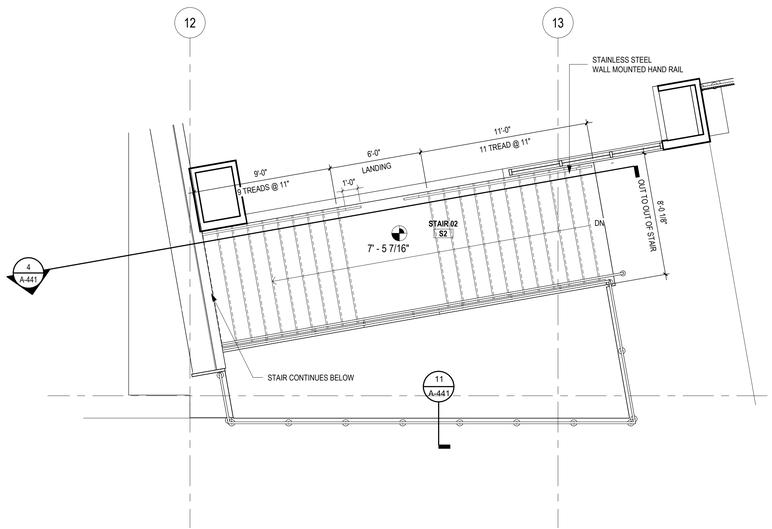

2 A-441 STAIR 02 FLOOR PLAN - LEVEL 02
SCALE: 1/4" = 1'-0"

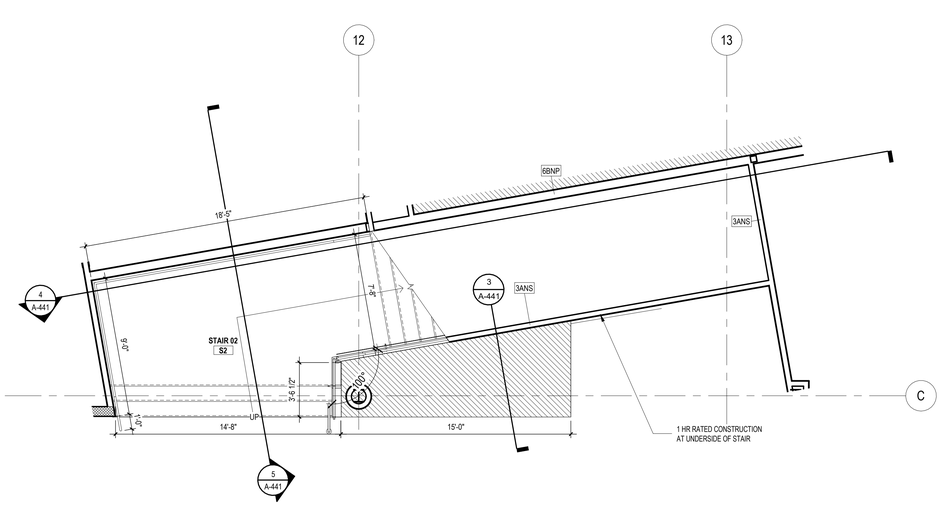

1 A-441 STAIR 02 FLOOR PLAN - LEVEL 01
SCALE: 1/4" = 1'-0"

...Becoming the Leading Designer of High Performance Facilities in the Nation with a Specialty in Alternative Delivery Methods

333 Fayetteville St, Ste 225
Raleigh, NC 27601
P: 919.573.6350
F: 919.573.6355
www.sfla.biz

sfl+a ARCHITECTS

CONSTRUCTION DOCUMENTS

PAMLICO COUNTY
PAMLICO 6-12 SCHOOL
601 Main Street, Bayboro, NC , 28515

ENERGY STAR PARTNER

No.	Date	Description
ISSUE DATE:		06/12/24
PROJECT #:		2205
DRAWN BY:		MK
CHECKED BY:		MK

STAIR #02 DETAILS

A-441

ADA AND LEGAL DISCLAIMER: This document is intended to comply with the requirements of the Americans with Disabilities Act (ADA). However architects and engineers are not licensed to interpret laws or give advice concerning laws. The owner should have this document reviewed by his attorney to determine if it complies with ADA and other laws.

6/24/2024 3:49:55 PM Autodesk Docs://Pamlico High School 6-12/2205 - Pamlico HS - ARCH.rvt

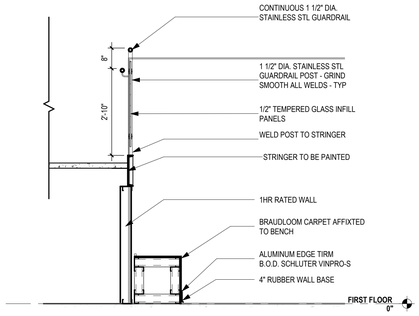

9 A-442 **SECTION DETAIL- STAIRCASE #03 BENCH**
SCALE: 1/2" = 1'-0"

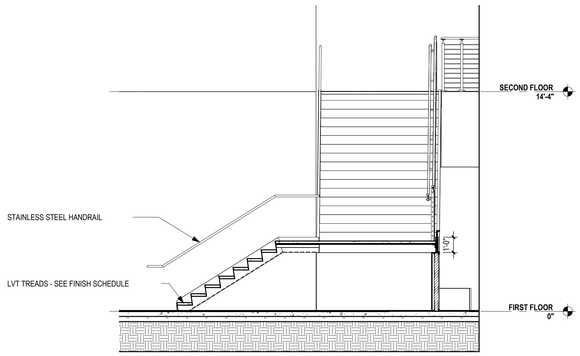

8 A-442 **STAIR 03 SECTION - 01**
SCALE: 1/4" = 1'-0"

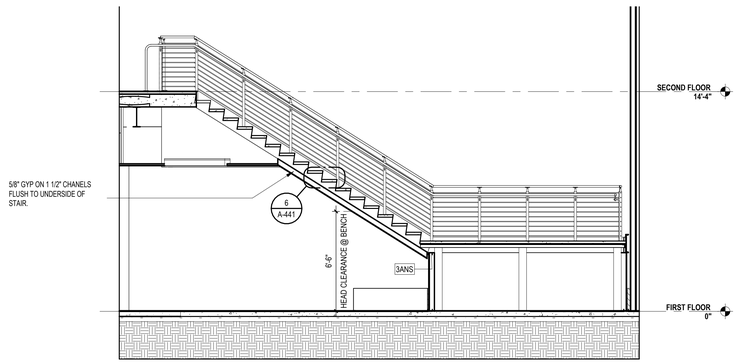

7 A-442 **STAIR 03 SECTION - 02**
SCALE: 1/4" = 1'-0"

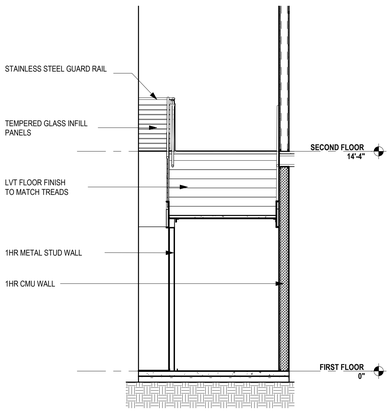

6 A-442 **LEARNING COMMONS STAIR SECTION -02**
SCALE: 1/4" = 1'-0"

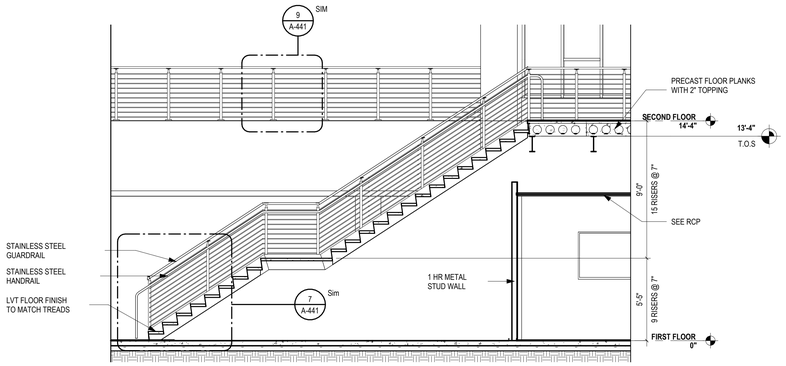

5 A-442 **LEARNING COMMONS STAIR SECTION -01**
SCALE: 1/4" = 1'-0"

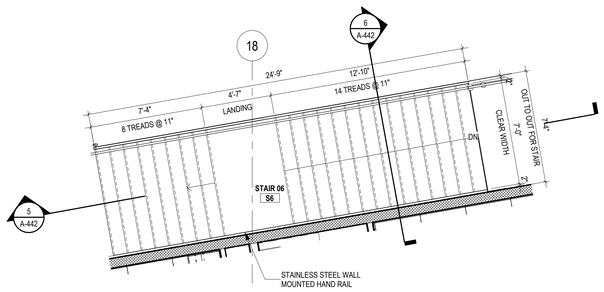

4 A-442 **LEARNING STAIR SECOND FLOOR PLAN**
SCALE: 1/4" = 1'-0"

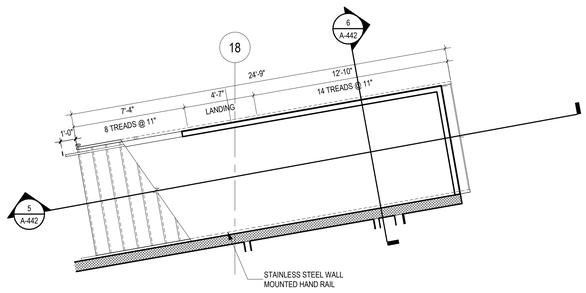

3 A-442 **LEARNING STAIR FIRST FLOOR PLAN**
SCALE: 1/4" = 1'-0"

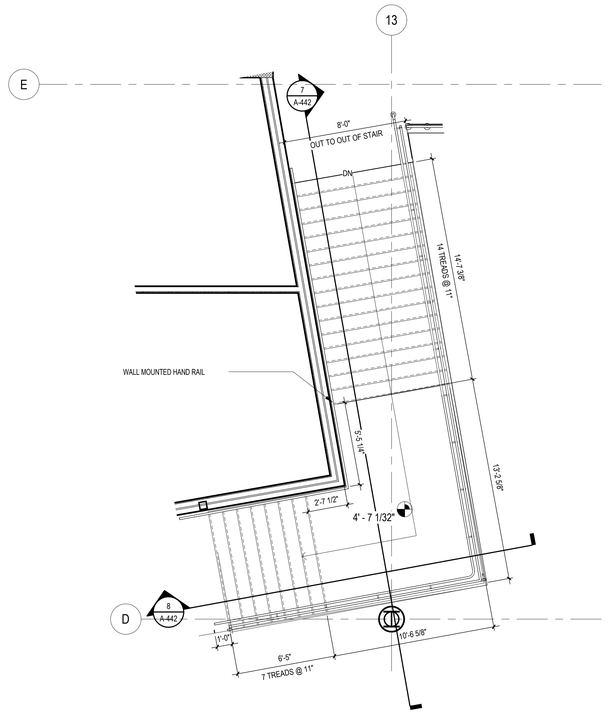

2 A-442 **STAIR 03 FLOOR PLAN - LEVEL 02**
SCALE: 1/4" = 1'-0"

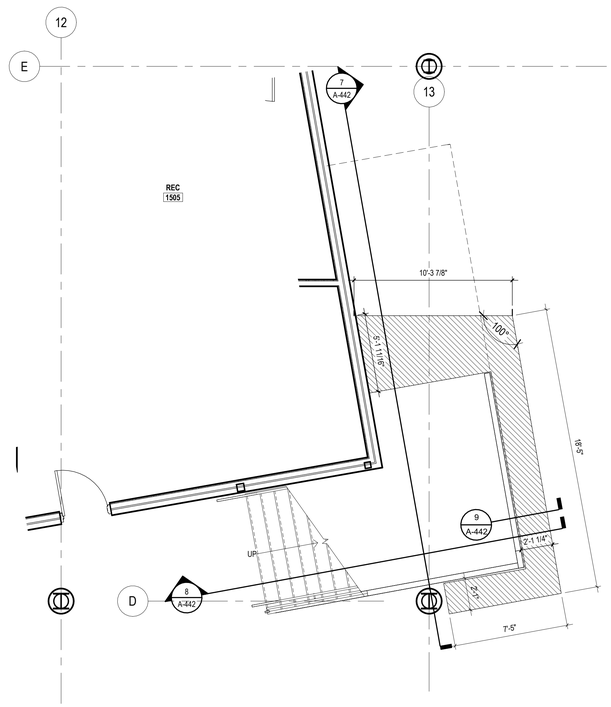

1 A-442 **STAIR 03 FLOOR PLAN - LEVEL 01**
SCALE: 1/4" = 1'-0"

...Becoming the Leading Designer of High Performance Facilities in the Nation with a Specialty in Alternative Delivery Methods

333 Fayetteville St, Ste 225
Raleigh, NC 27601
P: 919.573.6350
F: 919.573.6355
www.sfla.biz

sfl+a ARCHITECTS

CONSTRUCTION DOCUMENTS

PAMLICO COUNTY
PAMLICO 6-12 SCHOOL
601 Main Street, Bayboro, NC , 28515

ENERGY STAR PARTNER

No.	Date	Description
ISSUE DATE:		06/12/24
PROJECT #:		2205
DRAWN BY:		MK
CHECKED BY:		MK

STAIR #03,#06 DETAILS

A-442

ADA AND LEGAL DISCLAIMER: This document is intended to comply with the requirements of the Americans with Disabilities Act (ADA). However architects and engineers are not licensed to interpret laws or give advice concerning laws. The owner should have this document reviewed by his attorney to determine if it complies with ADA and other laws.

6/24/2024 3:50:06 PM Autodesk Docs://Pamlico High School 6-12'2205 - Pamlico HS - ARCH.rvt

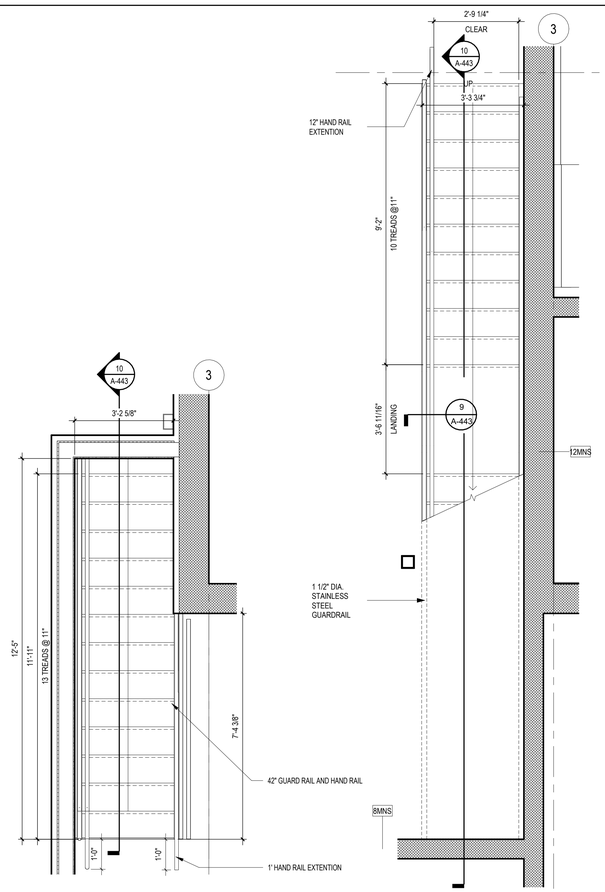

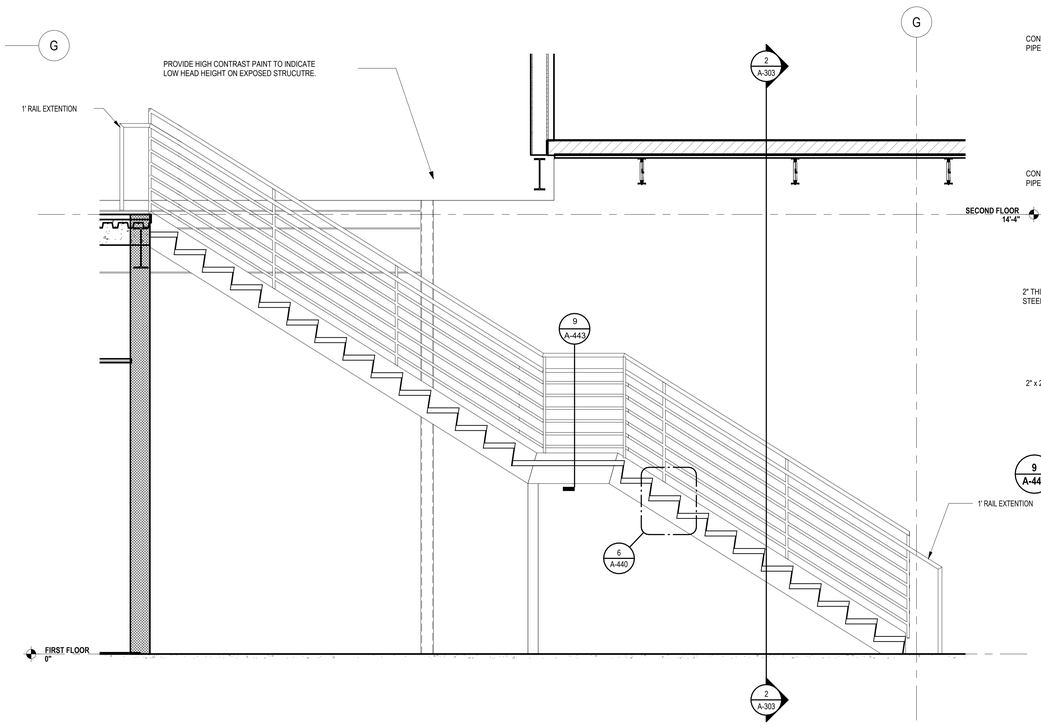

10 A-443 **STAIR #08 SECTION -01**
SCALE: 1/2" = 1'-0"

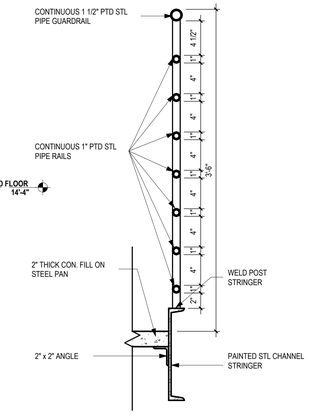

9 A-443 **GUARDRAIL DETAIL**
SCALE: 1 1/2" = 1'-0"

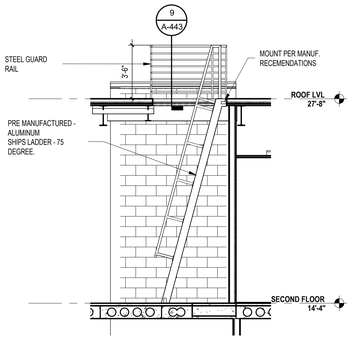

8 A-443 **SHIPS LADDER SECTION**
SCALE: 1/4" = 1'-0"

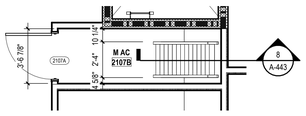

7 A-443 **SHIPS LADDER FLOOR PLAN**
SCALE: 1/4" = 1'-0"

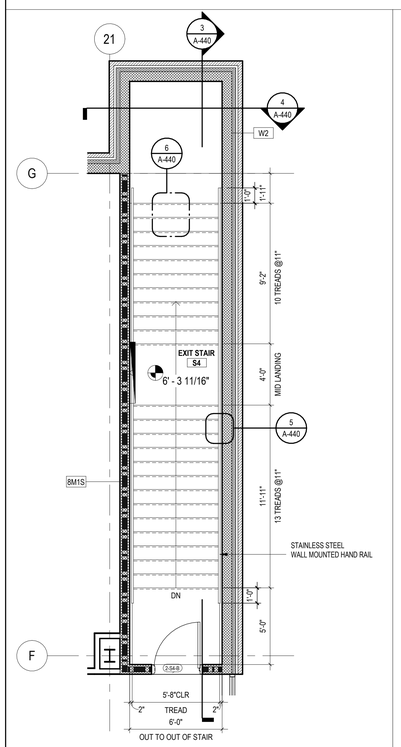

6 A-443 **STAIR 04 FLOOR PLAN - LEVEL 02**
SCALE: 1/4" = 1'-0"
FOR TYPICAL NOTES REFERENCE STAIR #1 - SHEET A-440

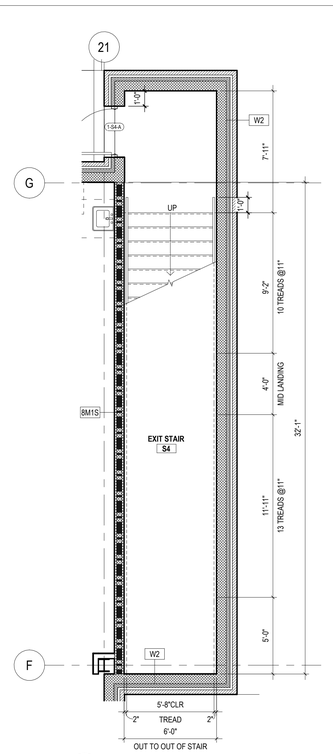

5 A-443 **STAIR 04 FLOOR PLAN - LEVEL 01**
SCALE: 1/4" = 1'-0"
FOR TYPICAL NOTES REFERENCE STAIR #1 - SHEET A-440

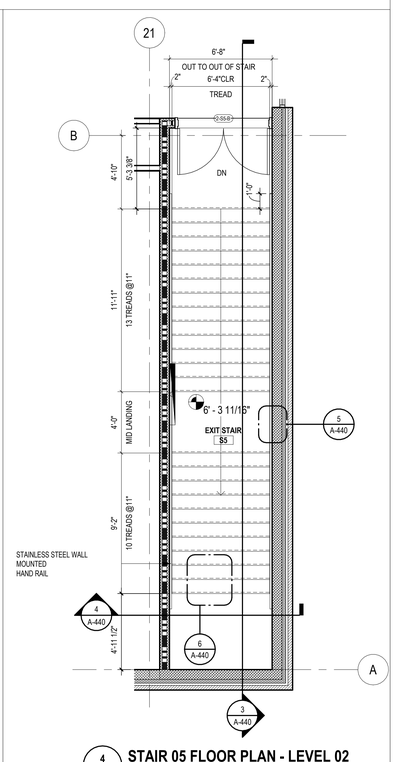

4 A-443 **STAIR 05 FLOOR PLAN - LEVEL 02**
SCALE: 1/4" = 1'-0"
FOR TYPICAL NOTES REFERENCE STAIR #1 - SHEET A-440

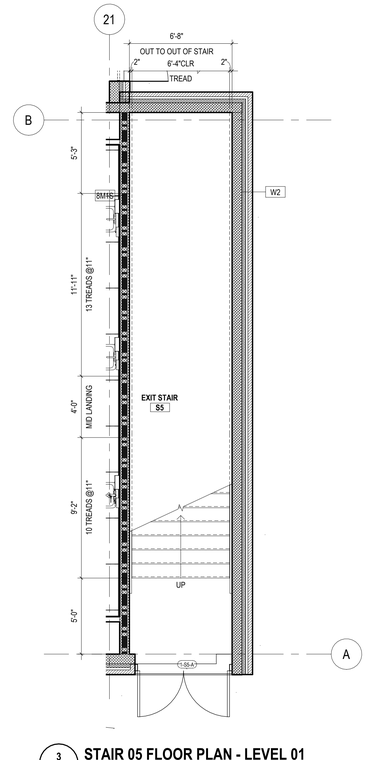

3 A-443 **STAIR 05 FLOOR PLAN - LEVEL 01**
SCALE: 1/4" = 1'-0"
FOR TYPICAL NOTES REFERENCE STAIR #1 - SHEET A-440

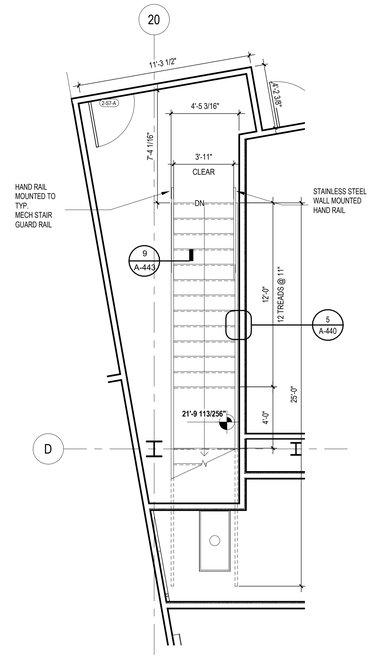

2 A-443 **STAIR 07 FLOOR PLAN**
SCALE: 1/4" = 1'-0"
FOR TYPICAL NOTES REFERENCE STAIR #1 - SHEET A-440

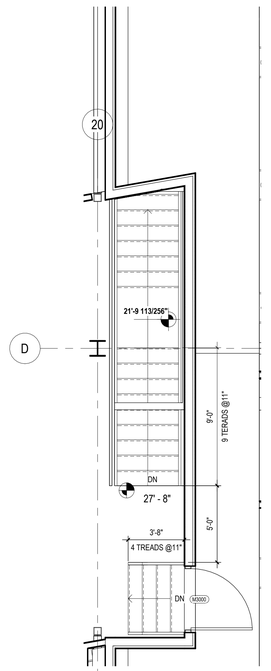

1 A-443 **STAIR 07 FLOOR PLAN - MEZZANINE**
SCALE: 1/4" = 1'-0"

...Becoming the Leading Designer of High Performance Facilities in the Nation with a Specialty in Alternative Delivery Methods

333 Fayetteville St, Ste 225
Raleigh, NC 27601
P: 919.573.6350
F: 919.573.6355
www.sfla.biz

sfl+a ARCHITECTS

CONSTRUCTION DOCUMENTS

PAMLICO COUNTY
PAMLICO 6-12 SCHOOL
601 Main Street, Bayboro, NC , 28515

ENERGY STAR PARTNER

No.	Date	Description
ISSUE DATE:		06/12/24
PROJECT #:		2205
DRAWN BY:		MK
CHECKED BY:		MK

STAIR #04,#05,#07,#08, SHIP LADDER DETAILS

A-443

6/24/2024 3:50:16 PM Autodesk Docs://Pamlico High School 6-12/2205 - Pamlico HS - ARCH.rvt

ADA AND LEGAL DISCLAIMER: This document is intended to comply with the requirements of the Americans with Disabilities Act (ADA). However architects and engineers are not licensed to interpret laws or give advice concerning laws. The owner should have this document reviewed by his attorney to determine if it complies with ADA and other laws.

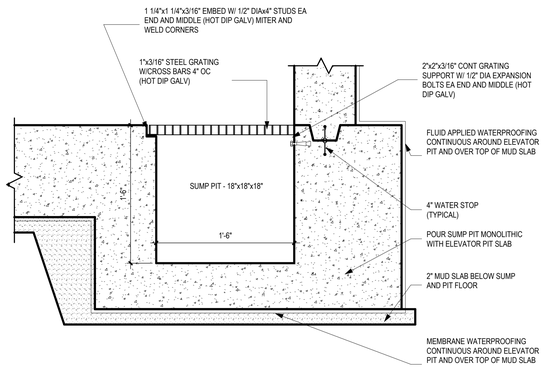

7 A-444 **ELEVATOR PIT SUMP DETAIL**
SCALE: 1 1/2" = 1'-0"

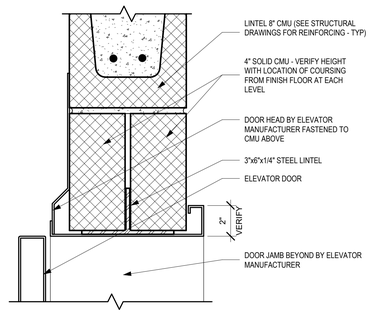

6 A-444 **ELEVATOR DOOR HEAD DETAIL**
SCALE: 3" = 1'-0"

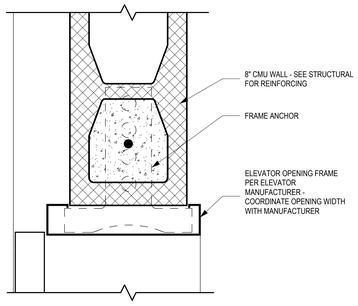

5 A-444 **ELEVATOR DOOR JAMB DETAIL**
SCALE: 3" = 1'-0"

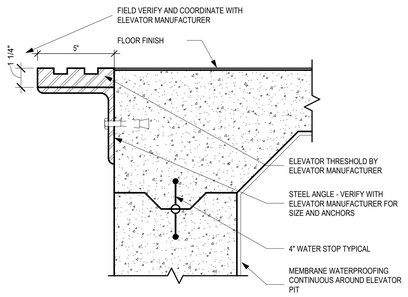

4 A-444 **ELEVATOR DOOR SILL DETAIL**
SCALE: 3" = 1'-0"

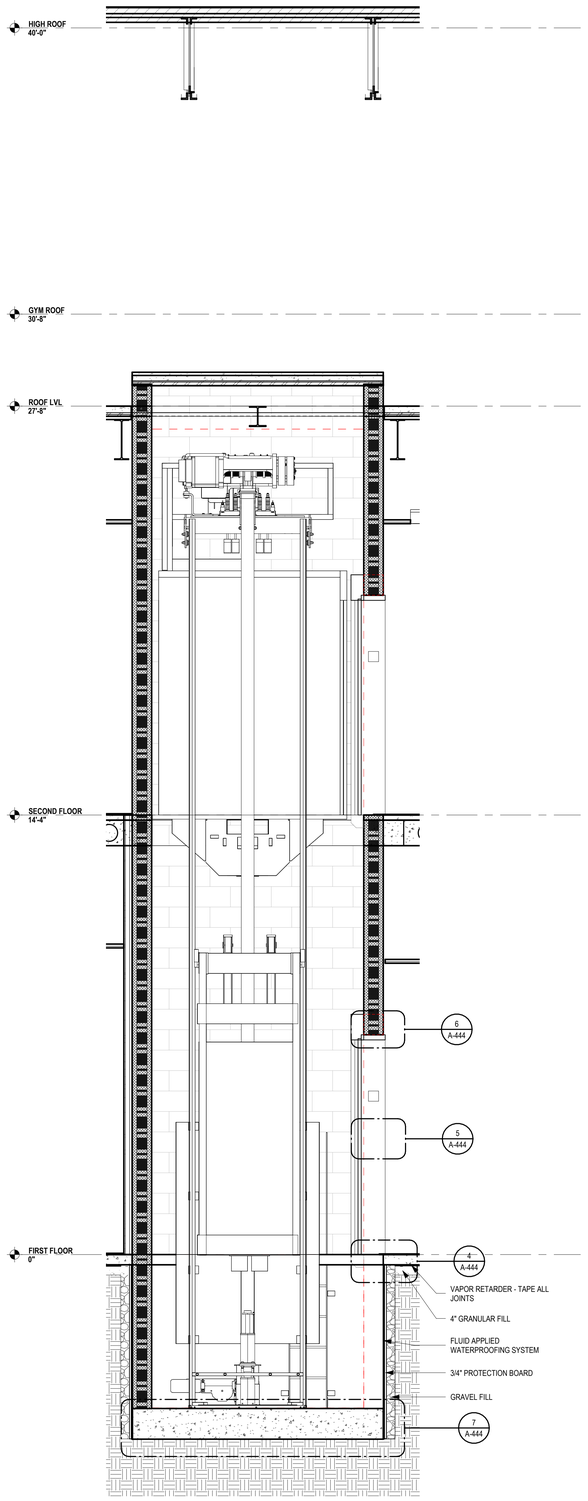

3 A-444 **ELEVATOR - SECTION 01**
SCALE: 1/2" = 1'-0"

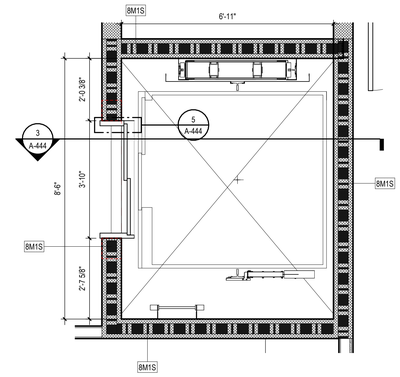

2 A-444 **ENLARGED SECOND FLOOR ELEVATOR PLAN**
SCALE: 1/2" = 1'-0"

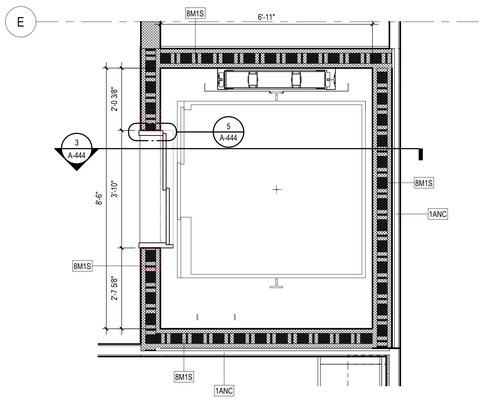

1 A-444 **ENLARGED FIRST FLOOR ELEVATOR PLAN**
SCALE: 1/2" = 1'-0"

...Becoming the Leading Designer of High Performance Facilities in the Nation with a Specialty in Alternative Delivery Methods
333 Fayetteville St, Ste 225
Raleigh, NC 27601
P: 919.573.6350
F: 919.573.6355
www.sfla.biz
sfl+a ARCHITECTS

CONSTRUCTION DOCUMENTS

PAMLICO COUNTY
PAMLICO 6-12 SCHOOL
601 Main Street, Bayboro, NC , 28515

ENERGY STAR PARTNER

No.	Date	Description
ISSUE DATE:		06/12/24
PROJECT #:		2205
DRAWN BY:		MK
CHECKED BY:		MK

ELEVATOR DETAILS

A-444

ADA AND LEGAL DISCLAIMER: This document is intended to comply with the requirements of the Americans with Disabilities Act (ADA). However architects and engineers are not licensed to interpret laws or give advice concerning laws. The owner should have this document reviewed by his attorney to determine if it complies with ADA and other laws.

6/24/2024 3:50:21 PM Autodesk Docs://Pamlico High School 6-12/2205 - Pamlico HS - ARCH.rvt

...Becoming the Leading Designer of High Performance Facilities in the Nation with a Specialty in Alternative Delivery Methods

333 Fayetteville St, Ste 225
Raleigh, NC 27601
P: 919.573.6350
F: 919.573.6355
www.sfla.biz

sfl+a ARCHITECTS

CONSTRUCTION DOCUMENTS

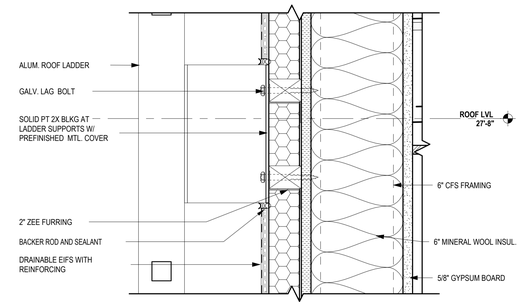

4 A-445 **DETAIL-ROOF LADDER @ EFIS**
SCALE: 3" = 1'-0"

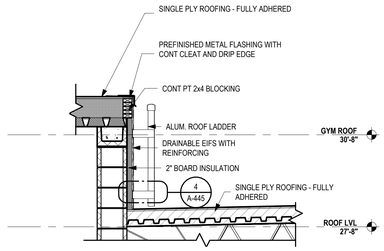

3 A-445 **ROOF LADDER - GYMS**
SCALE: 1/2" = 1'-0"

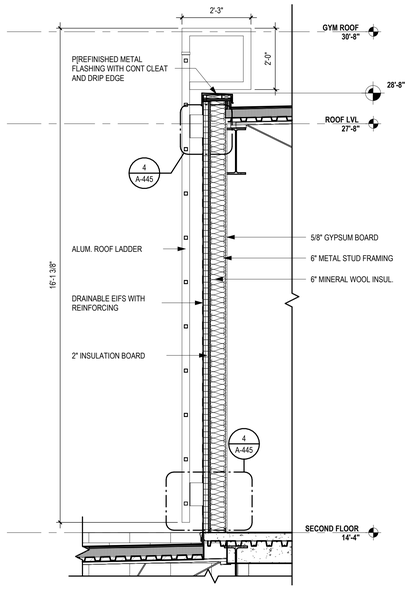

2 A-445 **WALL SECTION - ROOF LADDER-OUTSIDE MECH. PENTHOUSE - M2300**
SCALE: 1/2" = 1'-0"

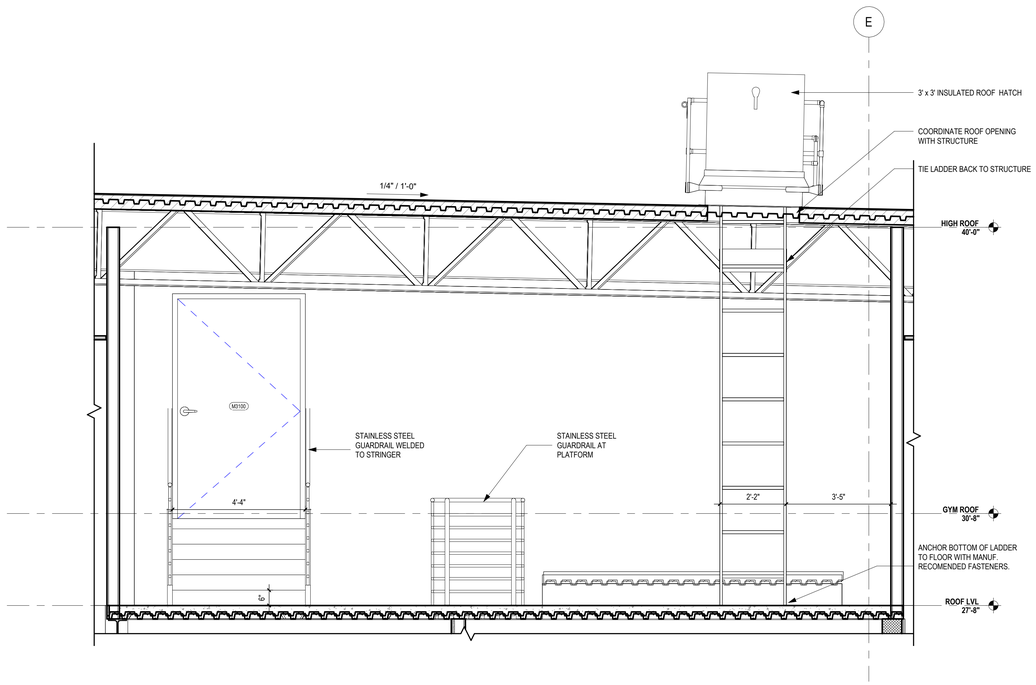

1 A-445 **WALL SECTION - ROOF LADDER - MECH. LOFT - M3100**
SCALE: 1/2" = 1'-0"

PAMLICO COUNTY
PAMLICO 6-12 SCHOOL
601 Main Street, Bayboro, NC , 28515

ENERGY STAR PARTNER

No.	Date	Description
ISSUE DATE:		06/12/24
PROJECT #:		2205
DRAWN BY:		MK
CHECKED BY:		MK

ROOF LADDER DETAILS

A-445

ADA AND LEGAL DISCLAIMER: This document is intended to comply with the requirements of the Americans with Disabilities Act (ADA). However architects and engineers are not licensed to interpret laws or give advice concerning laws. The owner should have this document reviewed by his attorney to determine if it complies with ADA and other laws.

6/24/2024 3:50:25 PM Autodesk Docs://Pamlico High School 6-12/2205 - Pamlico HS - ARCH.rvt

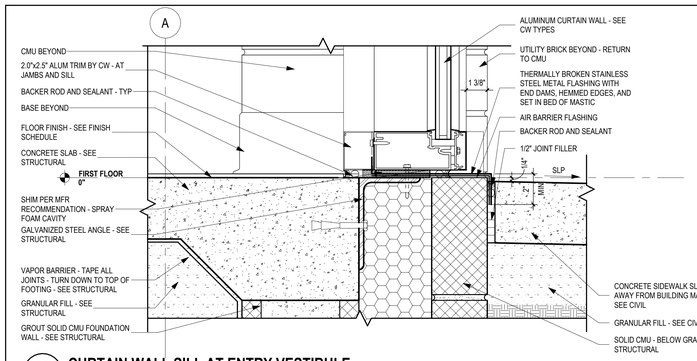

10 A-501 **CURTAIN WALL SILL AT ENTRY VESTIBULE**

SCALE: 3" = 1'-0"

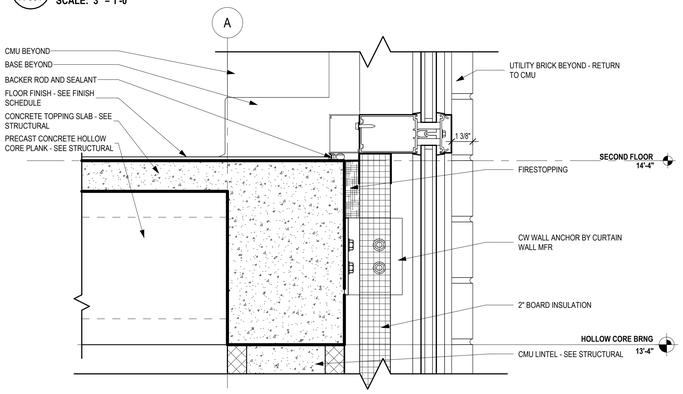

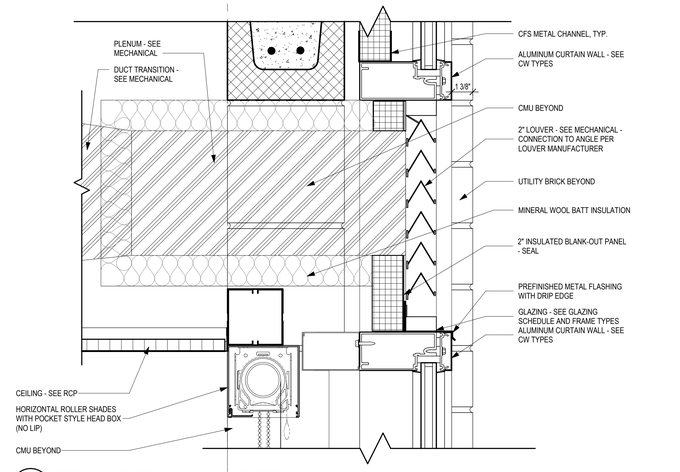

6 A-501 **DETAIL - TYP. CURTAIN WALL @ FOUNDATION**

SCALE: 3" = 1'-0"

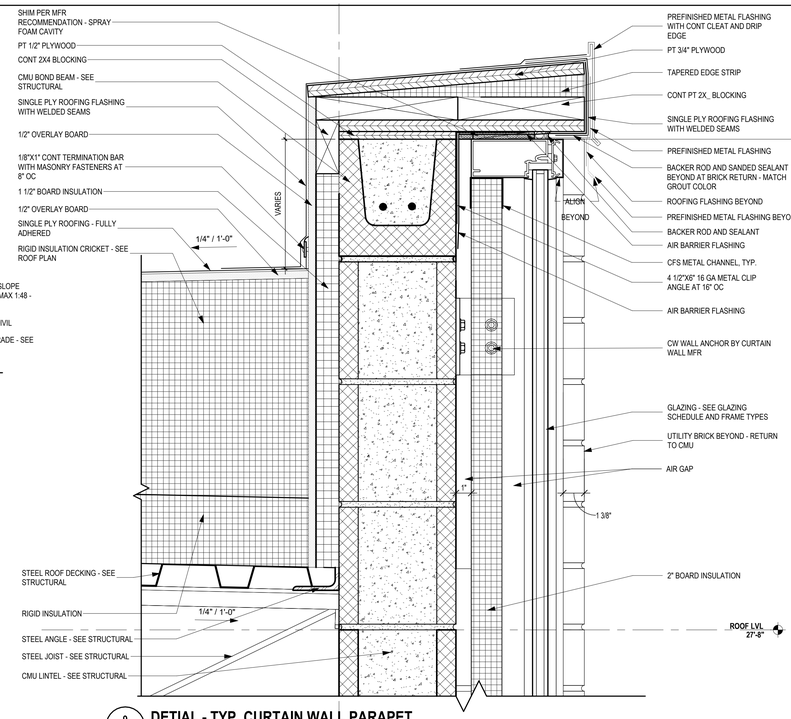

9 A-501 **DETIAL - TYP. CURTAIN WALL PARAPET**

SCALE: 3" = 1'-0"

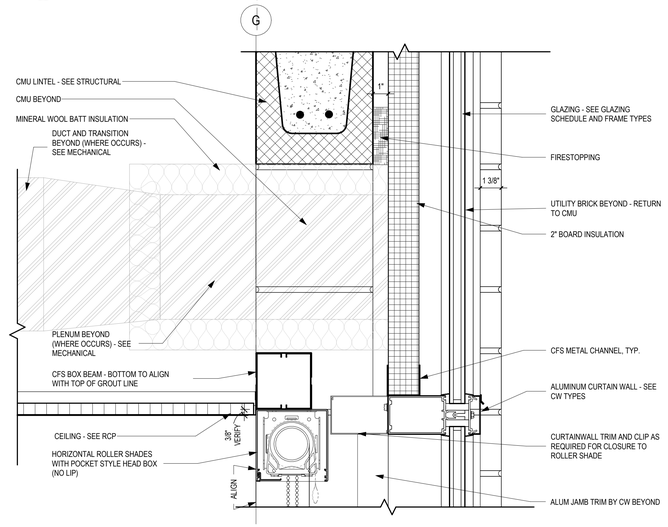

5 A-501 **DETAIL - TYP. 2ND FLOOR CUTAIN WALL MULLION @ CMU DETAIL**

SCALE: 3" = 1'-0"

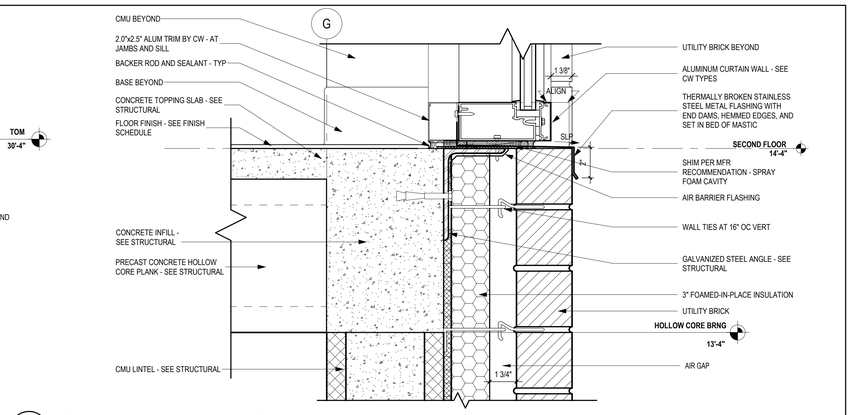

8 A-501 **DETAIL - TYP. 2ND FLOOR CURTAIN WALL - NORTH SIDE**

SCALE: 3" = 1'-0"

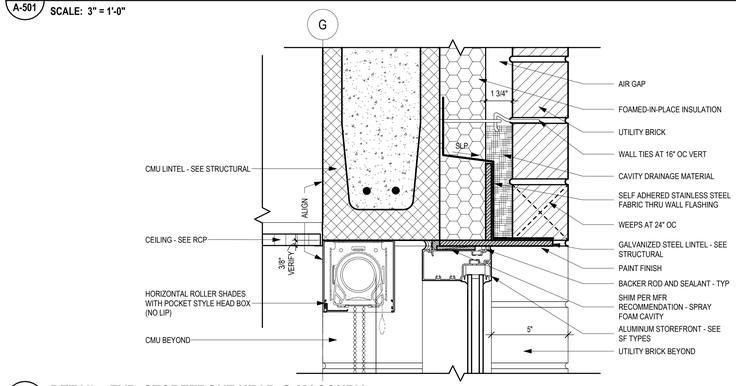

7 A-501 **DETAIL - TYP. STOREFRONT HEAD @ MASONRY**

SCALE: 3" = 1'-0"

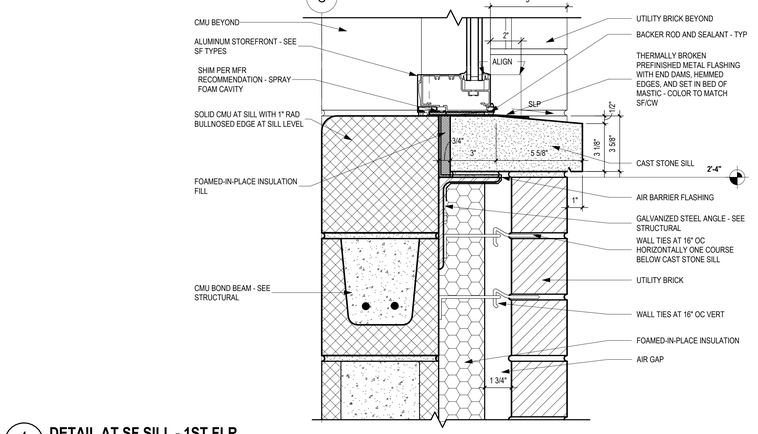

4 A-501 **DETAIL AT SF SILL - 1ST FLR**

SCALE: 3" = 1'-0"

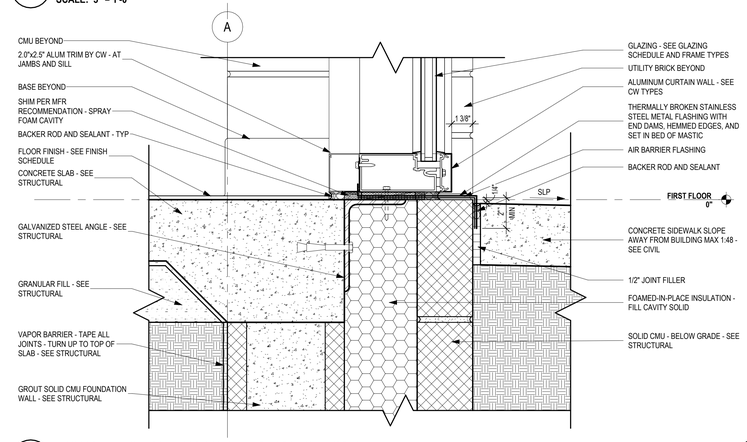

3 A-501 **DETAIL - TYP. CURTAIN WALL @ FOUNDATION**

SCALE: 3" = 1'-0"

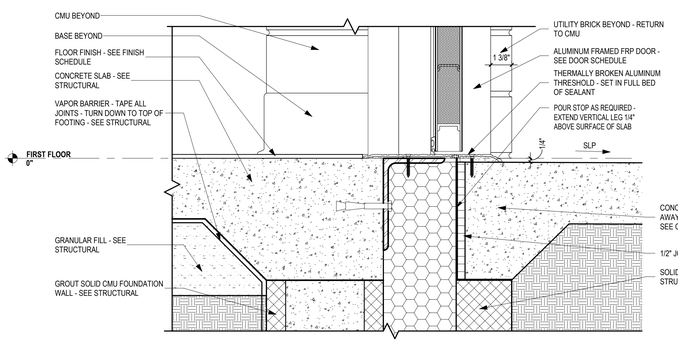

2 A-501 **THREHOLD AT ENTRY VESTIBULE**

SCALE: 3" = 1'-0"

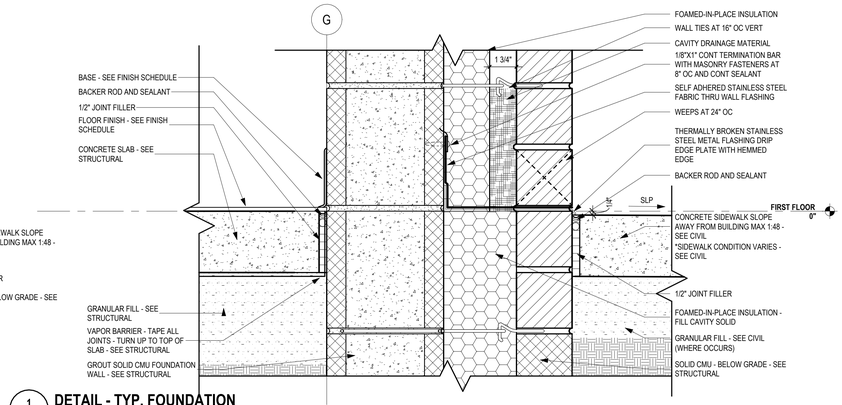

1 A-501 **DETAIL - TYP. FOUNDATION**

SCALE: 3" = 1'-0"

...Becoming the Leading Designer of High Performance Facilities in the Nation with a Specialty in Alternative Delivery Methods

333 Fayetteville St, Ste 225
Raleigh, NC 27601
P: 919.573.6350
F: 919.573.6355
www.sfla.biz

sfl+a ARCHITECTS

CONSTRUCTION DOCUMENTS

PAMLICO COUNTY
PAMLICO 6-12 SCHOOL

601 Main Street, Bayboro, NC , 28515

ENERGY STAR PARTNER

No.	Date	Description
ISSUE DATE:		06/12/24
PROJECT #:		2205
DRAWN BY:		MK
CHECKED BY:		MK

EXTERIOR DETAILS

A-501

ADA AND LEGAL DISCLAIMER: This document is intended to comply with the requirements of the Americans with Disabilities Act (ADA). However architects and engineers are not licensed to interpret laws or give advice concerning laws. The owner should have this document reviewed by his attorney to determine if it complies with ADA and other laws.

Autodesk Docs://Pamlico High School 6-12/2205 - Pamlico HS - ARCH.rvt
6/24/2024 3:50:34 PM

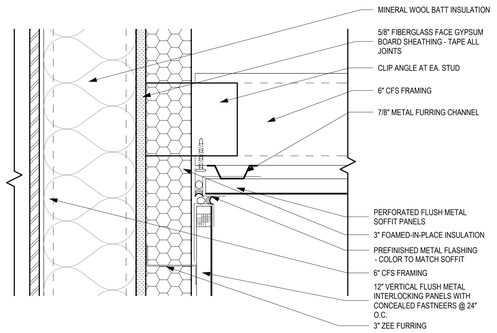

12 / A-502 DETAIL - TPY. MTL PANEL SOFFIT TO MWP
SCALE: 3" = 1'-0"

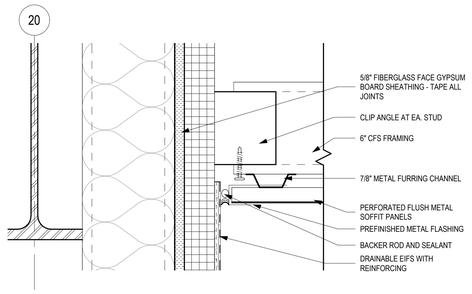

11 / A-502 DETAIL- TYP. MTL. SOFFIT TO EFIS ON MTL STUD
SCALE: 3" = 1'-0"

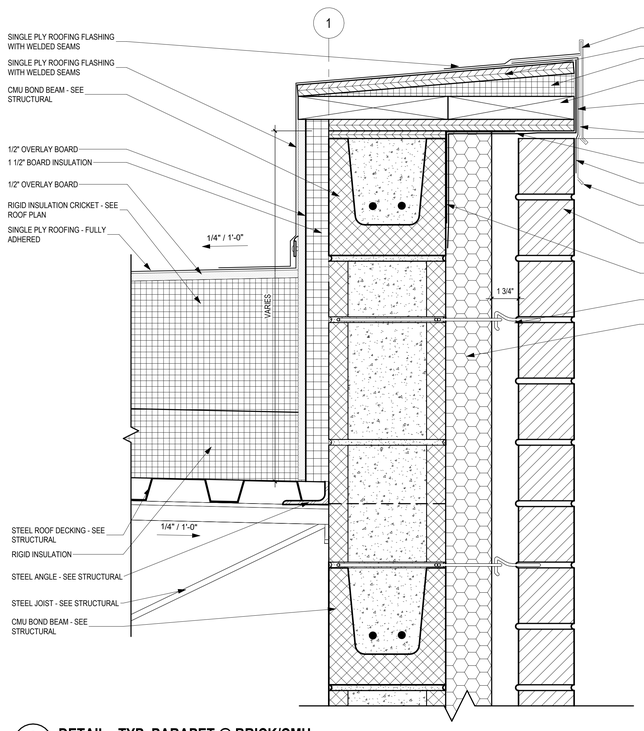

8 / A-502 DETAIL - TYP. PARAPET @ BRICK/CMU
SCALE: 3" = 1'-0"

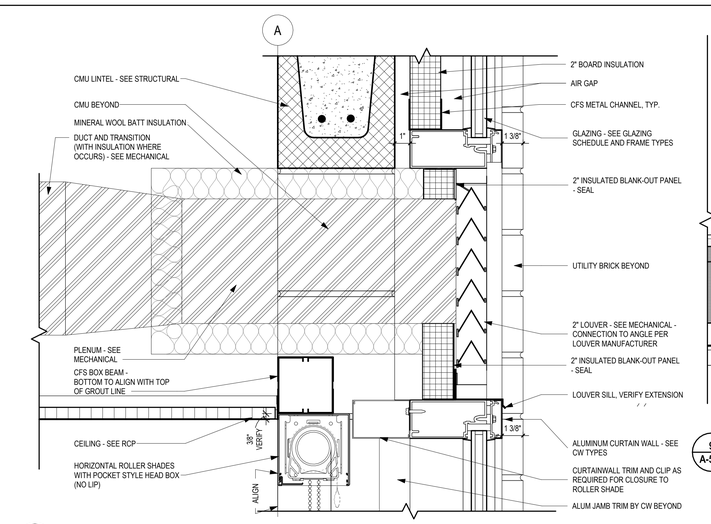

10 / A-502 DETAIL - TYP. 2ND FLOOR CUTAIN WALL LOUVER @ CMU DETAIL
SCALE: 3" = 1'-0"

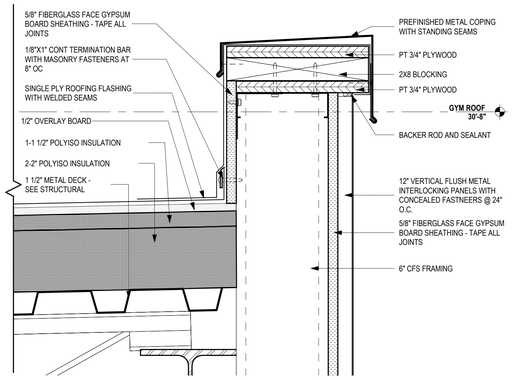

9 / A-502 PARAPET AT VESTIBULE SOFFIT
SCALE: 3" = 1'-0"

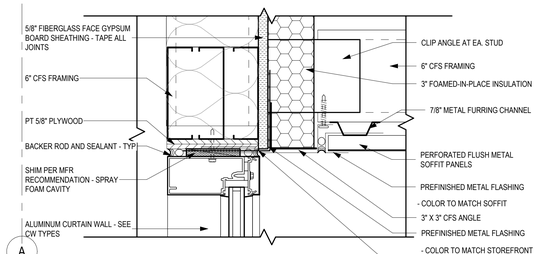

A
6 / A-502 VESTIBULE CURTAIN WALL AT SOFFIT
SCALE: 3" = 1'-0"

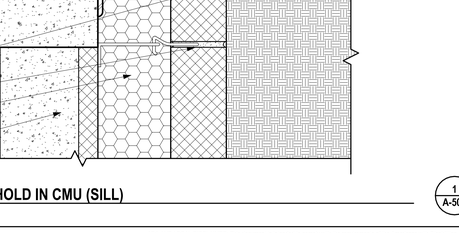

7 / A-502 TYP. STOREFRONT DOOR IN CMU (HEAD)
SCALE: 3" = 1'-0"

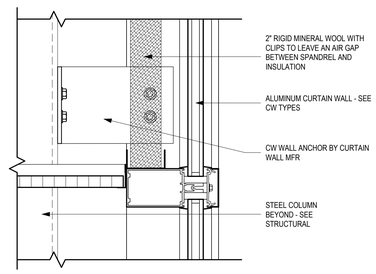

5 / A-502 VESTIBULE CURTAIN WALL @ ACP
SCALE: 3" = 1'-0"

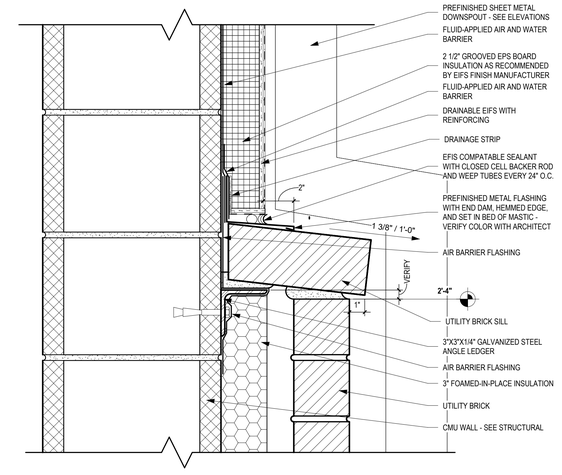

4 / A-502 DETAIL - BRICK W/ CAST STONE SILL TO EIFS
SCALE: 3" = 1'-0"

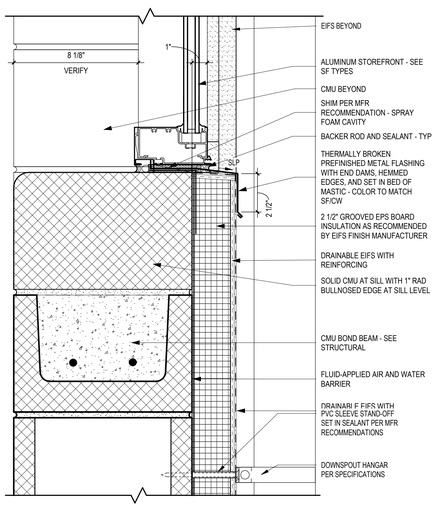

3 / A-502 DETAIL - TYP. GYM SF SILL @ CMU WALL W/ EFIS
SCALE: 3" = 1'-0"

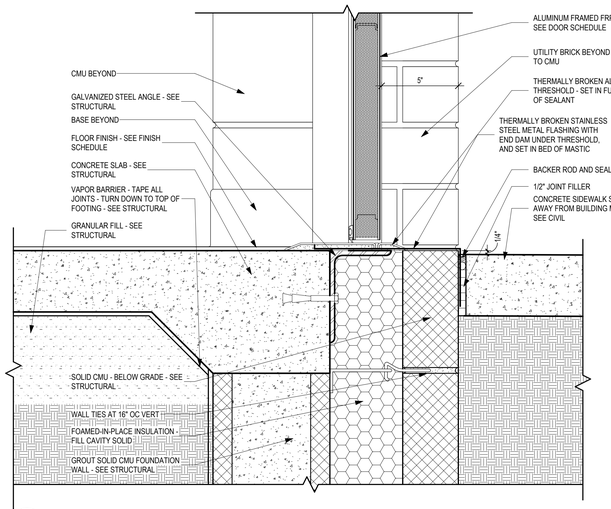

2 / A-502 TYP. STOREFRONT THRESHOLD IN CMU (SILL)
SCALE: 3" = 1'-0"

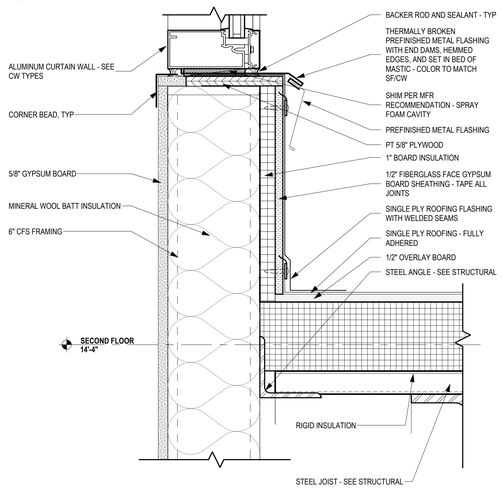

1 / A-502 DETAIL - VESTIBULE CURTAIN WALL AT ADMIN ROOF
SCALE: 3" = 1'-0"

...Becoming the Leading Designer of High Performance Facilities in the Nation with a Specialty in Alternative Delivery Methods
333 Fayetteville St, Ste 225
Raleigh, NC 27601
P: 919.573.6350
F: 919.573.6355
www.sfla.biz
sfl+a ARCHITECTS

CONSTRUCTION DOCUMENTS

PAMLICO COUNTY
PAMLICO 6-12 SCHOOL
601 Main Street, Bayboro, NC , 28515

ENERGY STAR PARTNER

No.	Date	Description
ISSUE DATE:		06/12/24
PROJECT #:		2205
DRAWN BY:		MK
CHECKED BY:		MK

EXTERIOR DETAILS

A-502

ADA AND LEGAL DISCLAIMER: This document is intended to comply with the requirements of the Americans with Disabilities Act (ADA). However architects and engineers are not licensed to interpret laws or give advice concerning laws. The owner should have this document reviewed by his attorney to determine if it complies with ADA and other laws.

6/24/2024 3:50:43 PM Autodesk Docs://Pamlico High School 6-12/2205 - Pamlico HS - ARCH.rvt

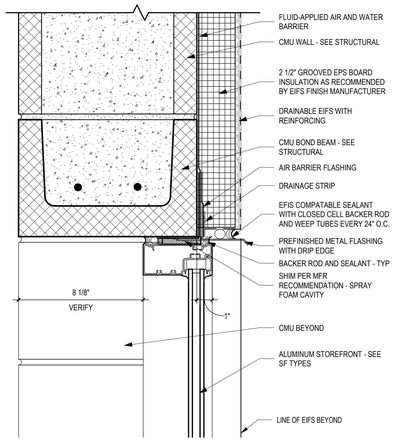

6 A-503 **STOREFRONT HEAD @ MS GYM**
SCALE: 3" = 1'-0"

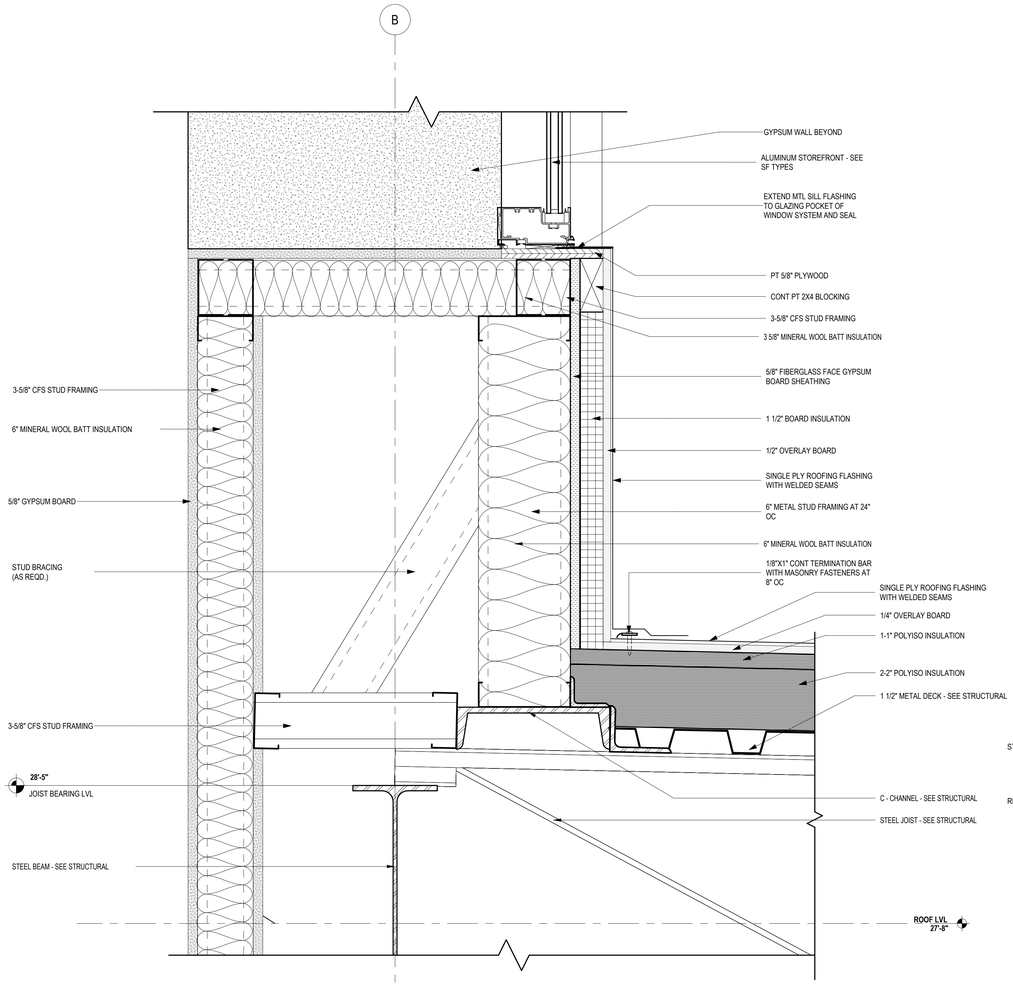

5 A-503 **DETAIL- CLERESTORY WINDOW SILL TO ROOF**
SCALE: 3" = 1'-0"

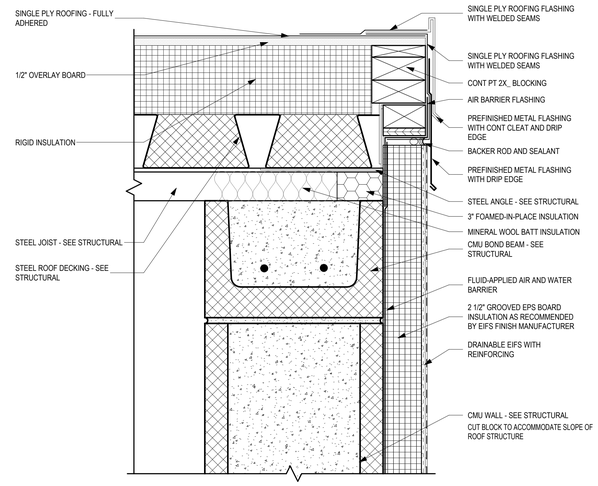

7 A-503 **RAKE AT EIFS**
SCALE: 3" = 1'-0"

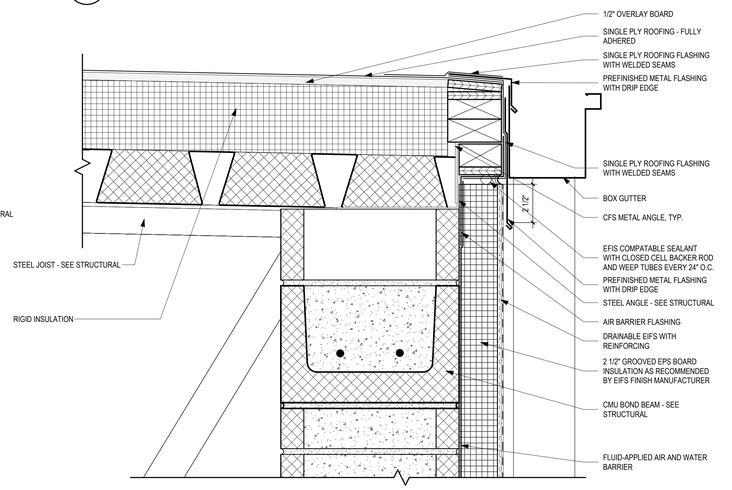

4 A-503 **DETAIL - GYM ROOF W/ GUTTER**
SCALE: 3" = 1'-0"

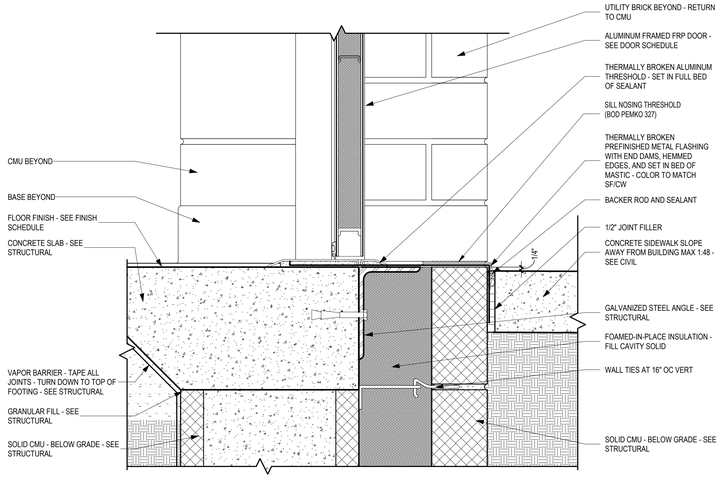

3 A-503 **STOREFRONT THRESHOLD @ MS GYM**
SCALE: 3" = 1'-0"

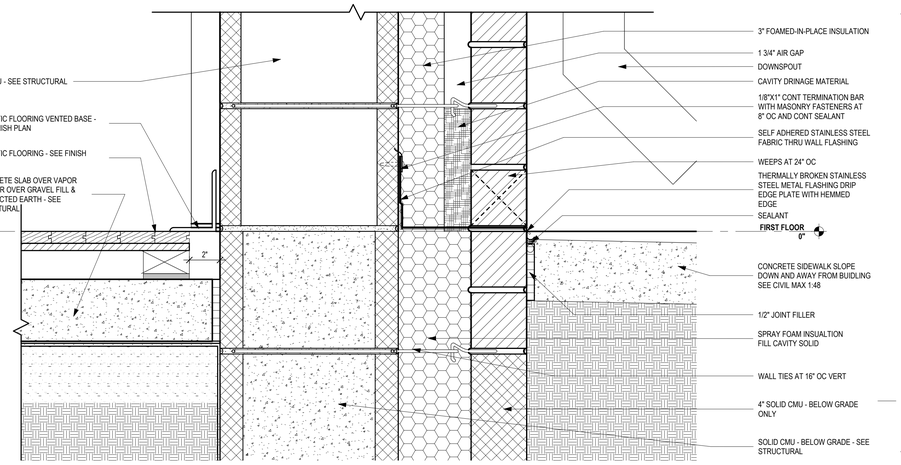

2 A-503 **DETAIL - HS GYM FLOOR @ EXT. MASONRY WALL**
SCALE: 3" = 1'-0"

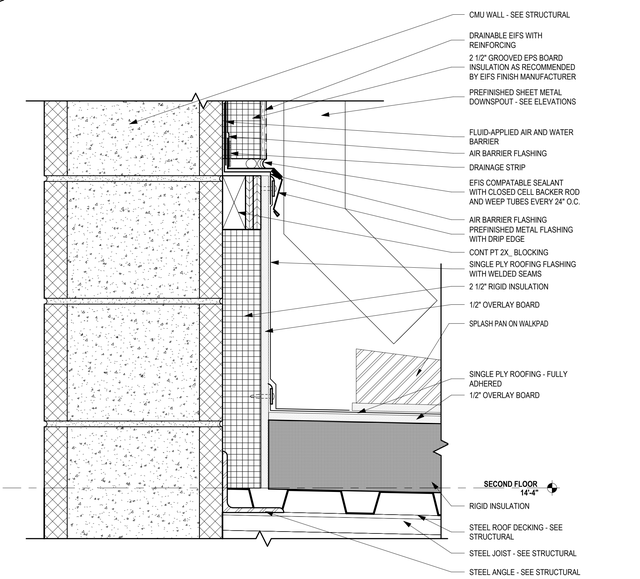

1 A-503 **DETAIL - GUTTER AT CMU WALL TO ROOF**
SCALE: 3" = 1'-0"

...Becoming the Leading Designer of High Performance Facilities in the Nation with a Specialty in Alternative Delivery Methods

333 Fayetteville St, Ste 225
Raleigh, NC 27601
P: 919.573.6350
F: 919.573.6355
www.sfla.biz

sfl+a ARCHITECTS

CONSTRUCTION DOCUMENTS

PAMLICO COUNTY
PAMLICO 6-12 SCHOOL
601 Main Street, Bayboro, NC , 28515

ENERGY STAR PARTNER

No.	Date	Description
ISSUE DATE:		06/12/24
PROJECT #:		2205
DRAWN BY:		MK
CHECKED BY:		MK

EXTERIOR DETAILS

A-503

ADA AND LEGAL DISCLAIMER: This document is intended to comply with the requirements of the Americans with Disabilities Act (ADA). However architects and engineers are not licensed to interpret laws or give advice concerning laws. The owner should have this document reviewed by his attorney to determine if it complies with ADA and other laws.

Autodesk Docs://Pamlico High School 6-12/2205 - Pamlico HS - ARCH.rvt
6/24/2024 3:50:48 PM

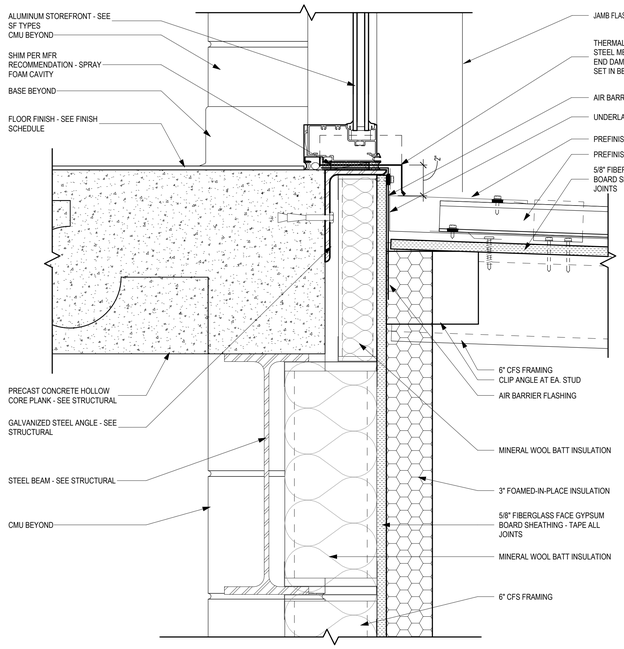

13 A-504 STOREFRONT "BOX FRAME" - SILL TO ROOF

SCALE: 3" = 1'-0"

8 A-504 STOREFRONT "BOX FRAME" - HEAD TO SOFFIT

SCALE: 3" = 1'-0"

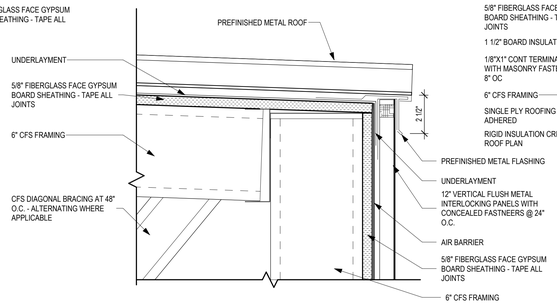

12 A-504 STOREFRONT "BOX FRAME" - ROOF TO WALL PANEL DRIP

SCALE: 3" = 1'-0"

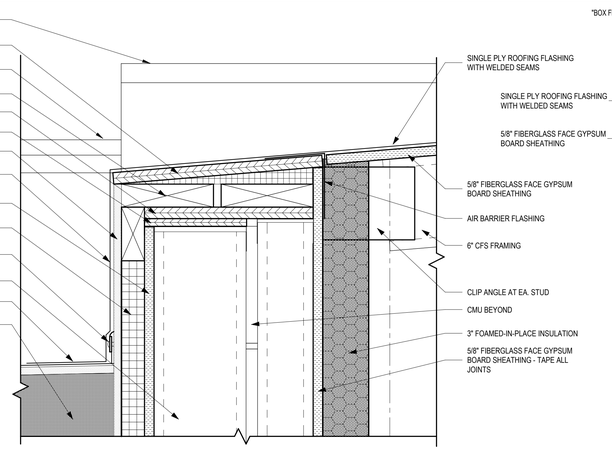

11 A-504 STOREFRONT "BOX FRAME" - PARAPET TO FRAME ROOF @ CFS

SCALE: 3" = 1'-0"

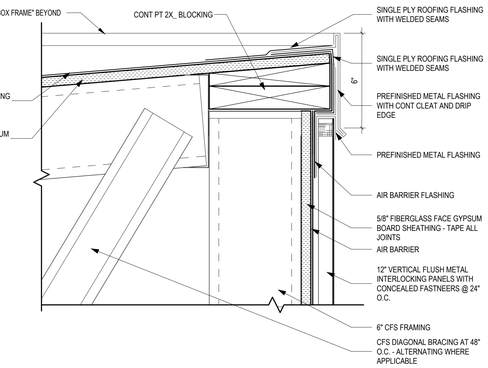

10 A-504 STOREFRONT "BOX FRAME" - ROOF TO WALL PANEL RIDGE

SCALE: 3" = 1'-0"

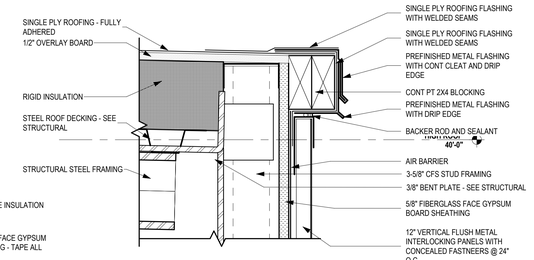

9 A-504 DRIP EDGE AT COMMONS MONITOR

SCALE: 3" = 1'-0"

5 A-504 STOREFRONT HEAD AT COMMONS MONITOR

SCALE: 3" = 1'-0"

7 A-504 FLUSH METAL PANEL TO VENTED SOFFIT

SCALE: 3" = 1'-0"

3 A-504 OVERHEAD COILING DOOR HEAD

SCALE: 3" = 1'-0"

6 A-504 STOREFRONT "BOX FRAME" - SOFFIT TO WALL

SCALE: 3" = 1'-0"

4 A-504 DETAIL - TYP. CLERESTORY MTL WALL END ON ROOF TOP

SCALE: 1 1/2" = 1'-0"

2 A-504 STOREFRONT "BOX FRAME" - HEAD TO WALL PANEL

SCALE: 3" = 1'-0"

1 A-504 DETAIL - TYP. EIFS ON MTL STUD @ ROOF

SCALE: 1 1/2" = 1'-0"

...Becoming the Leading Designer of High Performance Facilities in the Nation with a Specialty in Alternative Delivery Methods

333 Fayetteville St, Ste 225
Raleigh, NC 27601
P: 919.573.6350
F: 919.573.6355
www.sfla.biz

sfl+a ARCHITECTS

CONSTRUCTION DOCUMENTS

PAMLICO COUNTY
PAMLICO 6-12 SCHOOL

601 Main Street, Bayboro, NC , 28515

ENERGY STAR PARTNER

No.	Date	Description
ISSUE DATE:		06/12/24
PROJECT #:		2205
DRAWN BY:		MK
CHECKED BY:		MK

EXTERIOR DETAILS

A-504

ADA AND LEGAL DISCLAIMER: This document is intended to comply with the requirements of the Americans with Disabilities Act (ADA). However architects and engineers are not licensed to interpret laws or give advice concerning laws. The owner should have this document reviewed by his attorney to determine if it complies with ADA and other laws.

6/24/2024 3:50:50 PM Autodesk Docs://Pamlico High School 6-12/2205 - Pamlico HS - ARCH.rvt

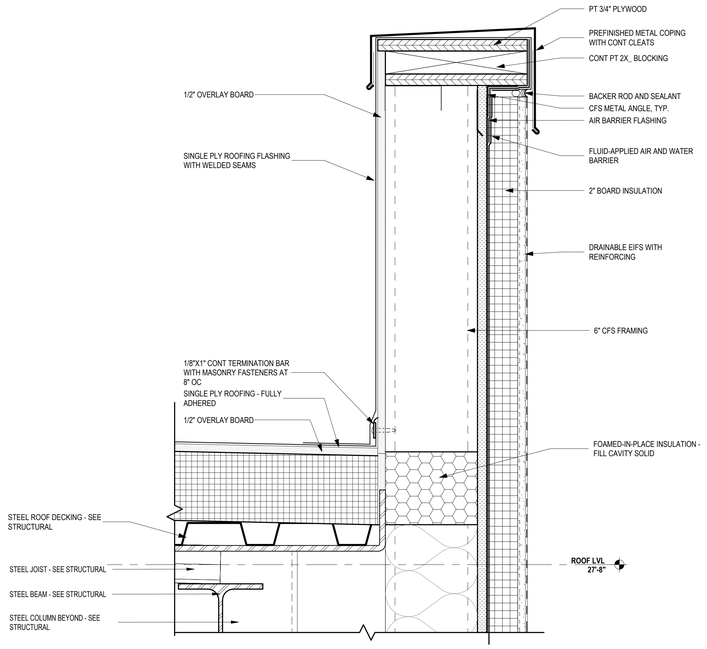

6 A-505 **DETAIL - TYP. EFIS PARAPET/ROOF**

SCALE: 3" = 1'-0"

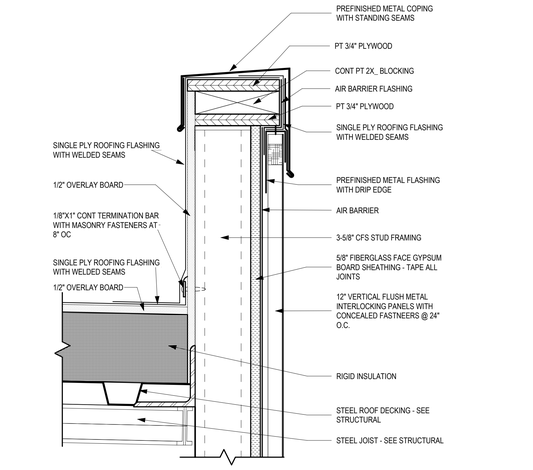

7 A-505 **DETAIL - TYP. ADMIN ROOF PARAPET**

SCALE: 3" = 1'-0"

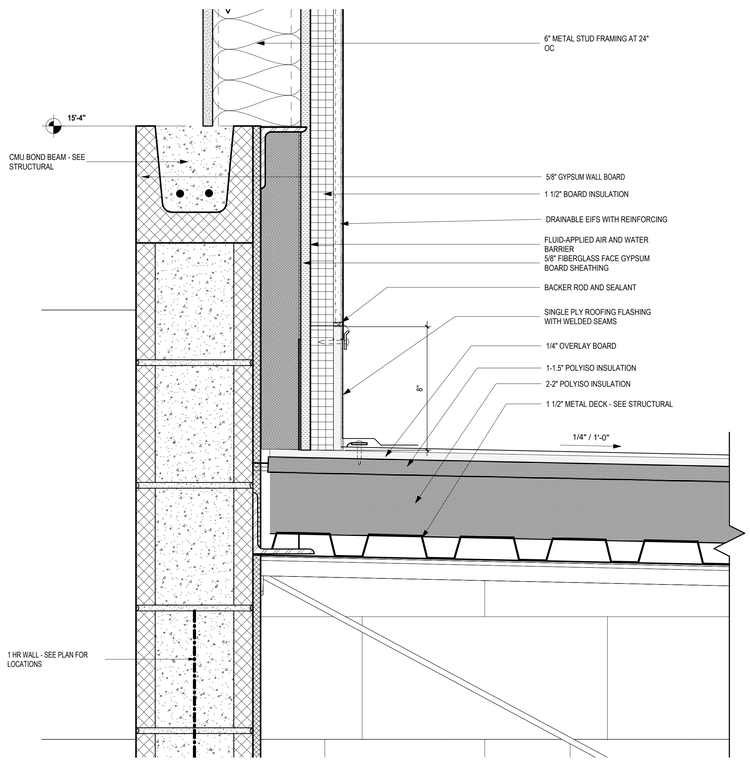

3 A-505 **DETAIL - TYP. STUD WALL ON CMU AT ROOF - 1HR RATED**

SCALE: 3" = 1'-0"

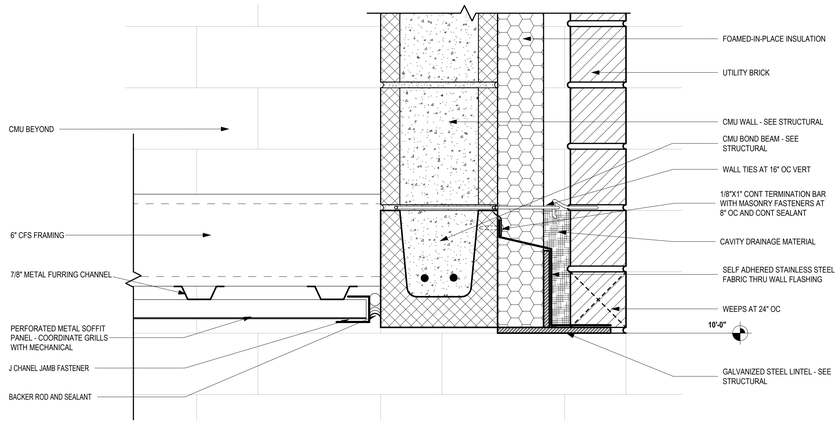

5 A-505 **DETAIL - TYP. EXTERIOR ENTRY ALCOVE**

SCALE: 3" = 1'-0"

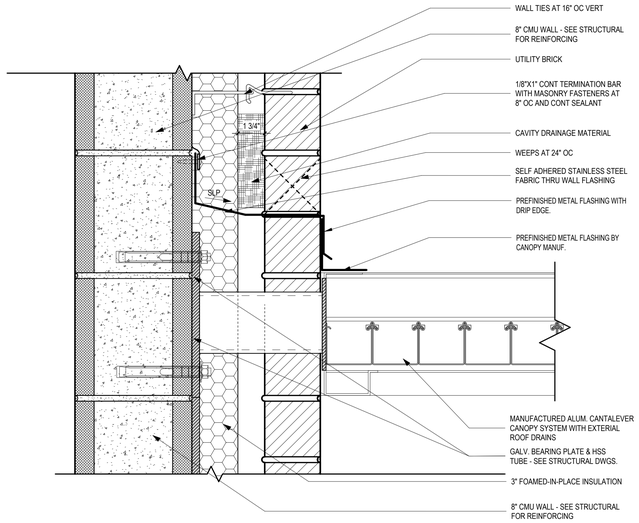

2 A-505 **DETAIL - MANUF. CANOPY @ MASONRY**

SCALE: 3" = 1'-0"

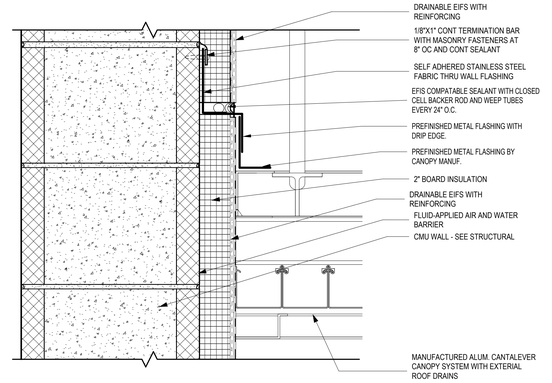

4 A-505 **DETAIL - MANUF. CANOPY SIDE**

SCALE: 3" = 1'-0"

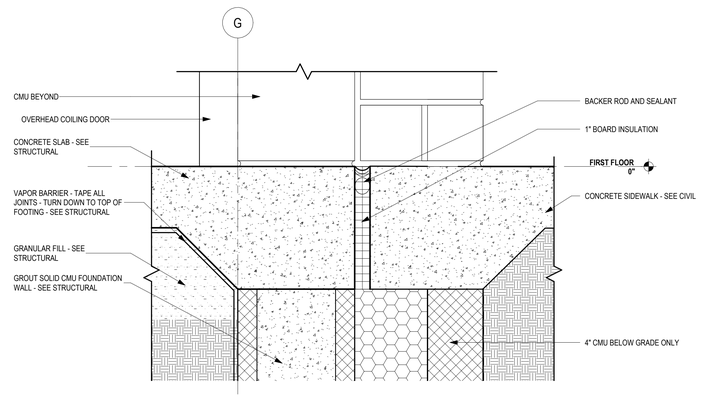

1 A-505 **DETAIL - OVERHEAD DOOR OPENING AT FLOOR**

SCALE: 3" = 1'-0"

...Becoming the Leading Designer of High Performance Facilities in the Nation with a Specialty in Alternative Delivery Methods

333 Fayetteville St, Ste 225
Raleigh, NC 27601
P: 919.573.6350
F: 919.573.6355
www.sfla.biz

sfl+a ARCHITECTS

CONSTRUCTION DOCUMENTS

PAMLICO COUNTY
PAMLICO 6-12 SCHOOL

601 Main Street, Bayboro, NC , 28515

ENERGY STAR PARTNER

No.	Date	Description
ISSUE DATE:		06/12/24
PROJECT #:		2205
DRAWN BY:		MK
CHECKED BY:		MK

EXTERIOR DETAILS

A-505

ADA AND LEGAL DISCLAIMER: This document is intended to comply with the requirements of the Americans with Disabilities Act (ADA). However architects and engineers are not licensed to interpret laws or give advice concerning laws. The owner should have this document reviewed by his attorney to determine if it complies with ADA and other laws.

6/24/2024 3:50:53 PM Autodesk Docs://Pamlico High School 6-12/2205 - Pamlico HS - ARCH.rvt

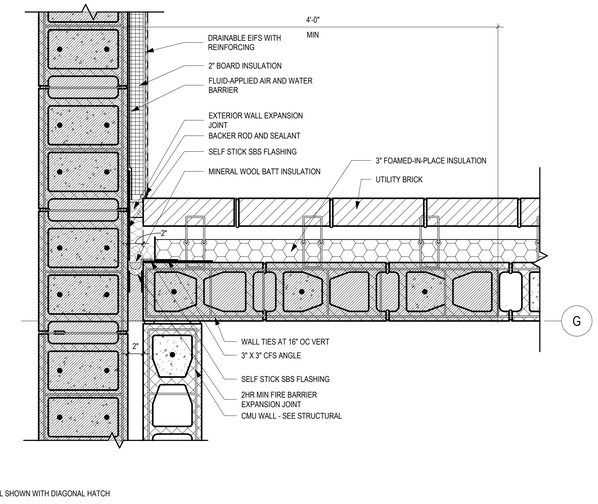

*2HR FIRE WALL SHOWN WITH DIAGONAL HATCH

6 A-506 FIRE BARRIER EXTERIOR EXPANSION JOINT - PLAN DETAIL

SCALE: 1 1/2" = 1'-0"

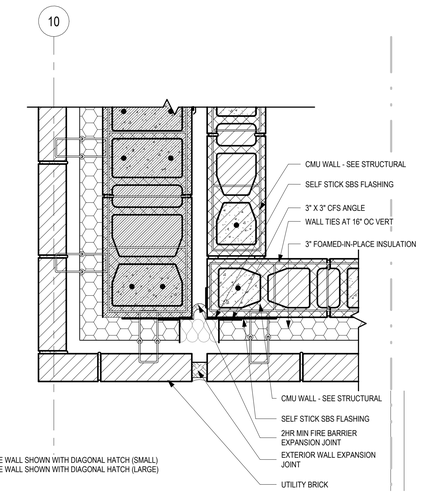

*2HR FIRE WALL SHOWN WITH DIAGONAL HATCH (SMALL)
*1HR FIRE WALL SHOWN WITH DIAGONAL HATCH (LARGE)

3 A-506 EXPANSION JOINT NORTH STAIR - PLAN DETAIL

SCALE: 1 1/2" = 1'-0"

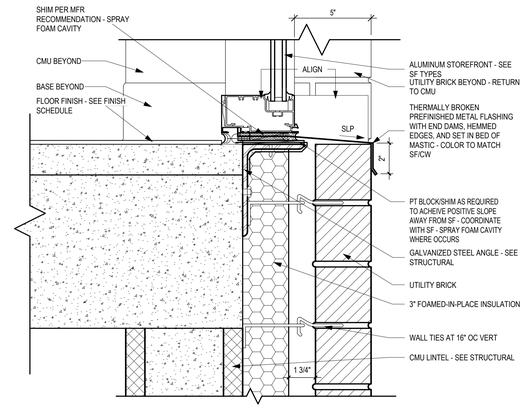

9 A-506 STOREFRONT SILL DETAIL @ WEST

SCALE: 3" = 1'-0"

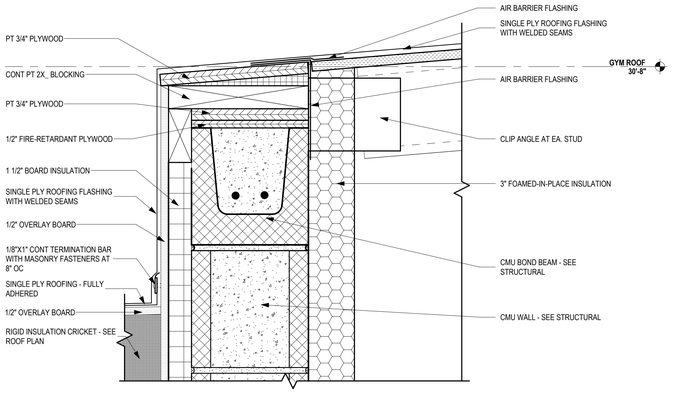

5 A-506 STOREFRONT "BOX FRAME" - PARAPET TO FRAME ROOF @ CMU

SCALE: 3" = 1'-0"

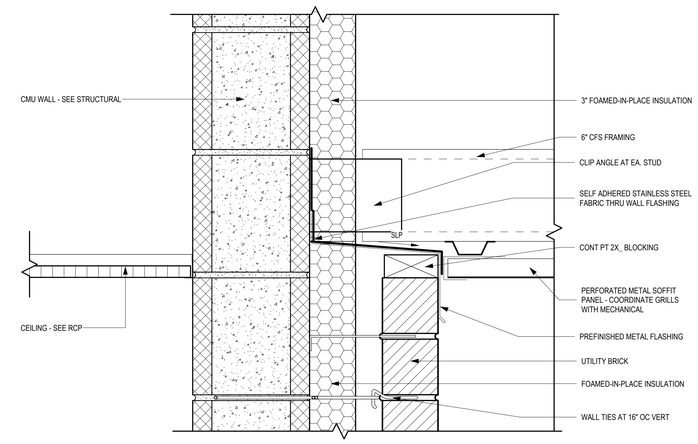

2 A-506 STOREFRONT "BOX FRAME" - BRICK TO SOFFIT

SCALE: 3" = 1'-0"

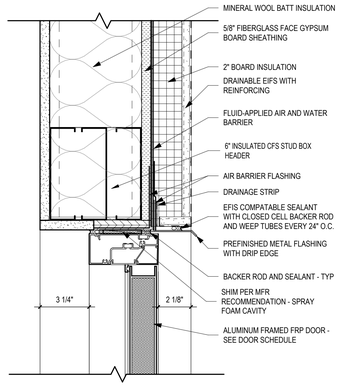

8 A-506 DOOR HEAD DETAIL AT MECH. MEZZANINE

SCALE: 3" = 1'-0"

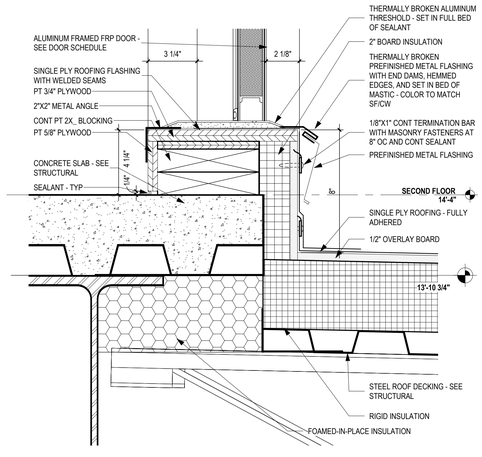

7 A-506 DETAIL - TYP. MECH. ROOM DOOR TO ROOF

SCALE: 3" = 1'-0"

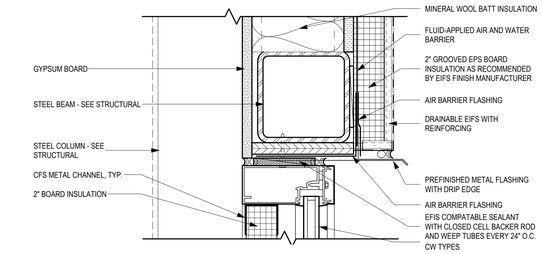

4 A-506 CURTAIN WALL HEAD DETAIL @ LOBBY

SCALE: 3" = 1'-0"

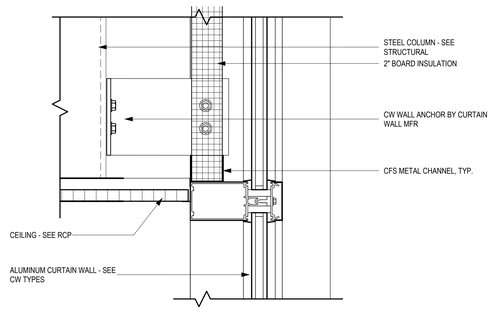

1 A-506 CEILING TO CURTAINWALL

SCALE: 3" = 1'-0"

...Becoming the Leading Designer of High Performance Facilities in the Nation with a Specialty in Alternative Delivery Methods

333 Fayetteville St, Ste 225
Raleigh, NC 27601
P: 919.573.6350
F: 919.573.6355
www.sfla.biz

sfl+a ARCHITECTS

CONSTRUCTION DOCUMENTS

PAMLICO COUNTY
PAMLICO 6-12 SCHOOL
601 Main Street, Bayboro, NC , 28515

ENERGY STAR PARTNER

No.	Date	Description
ISSUE DATE:		06/12/24
PROJECT #:		2205
DRAWN BY:		MK
CHECKED BY:		MK

EXTERIOR DETAILS

A-506

ADA AND LEGAL DISCLAIMER: This document is intended to comply with the requirements of the Americans with Disabilities Act (ADA). However architects and engineers are not licensed to interpret laws or give advice concerning laws. The owner should have this document reviewed by his attorney to determine if it complies with ADA and other laws.

Autodesk Docs://Pamlico High School 6-12/2205 - Pamlico HS - ARCH.rvt
6/24/2024 3:50:55 PM

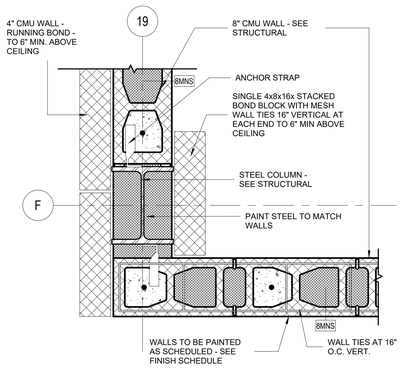

9 / A-510 PLAN DTL. - COL. F19 - LVL. 01
SCALE: 1 1/2" = 1'-0"

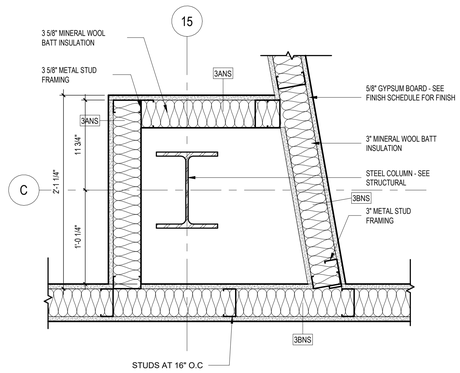

8 / A-510 PLAN DTL. - COL. C15 - LVL. 01
SCALE: 1 1/2" = 1'-0"

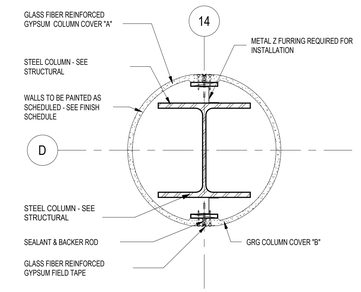

7 / A-510 PLAN DTL - TYP. GRG COLUMN COVER
SCALE: 1 1/2" = 1'-0"

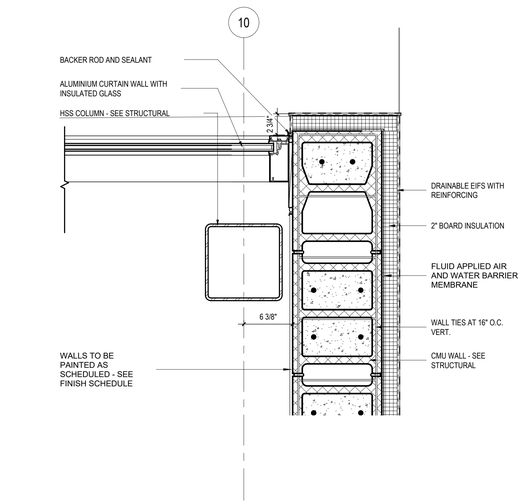

6 / A-510 PLAN DTL. - COL. G10 - LVL. 01
SCALE: 1 1/2" = 1'-0"

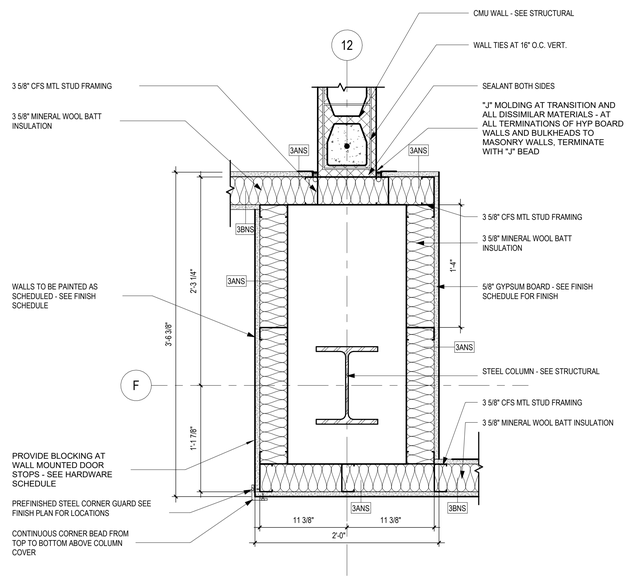

5 / A-510 PLAN DTL. - COL. F12 - LVL. 01
SCALE: 1 1/2" = 1'-0"

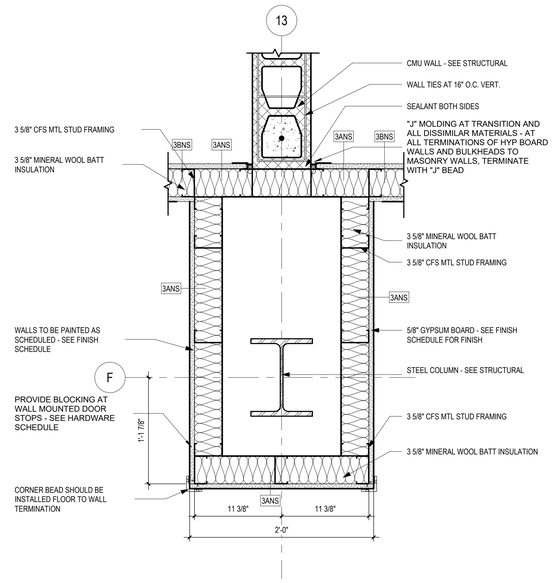

4 / A-510 PLAN DTL. - COL. F13 - LVL. 01
SCALE: 1 1/2" = 1'-0"

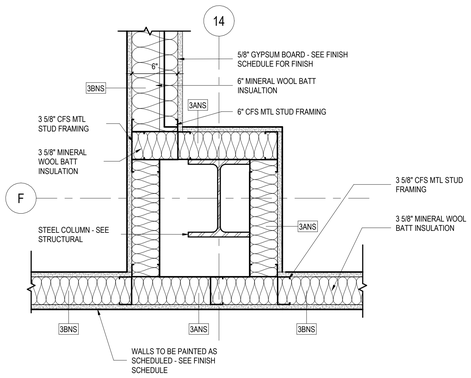

3 / A-510 PLAN DTL. - COL. F14 - LVL. 01
SCALE: 1 1/2" = 1'-0"

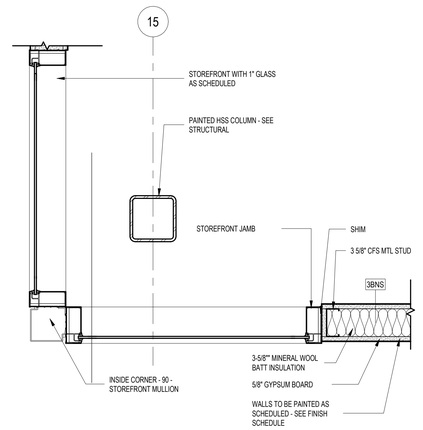

2 / A-510 PLAN DTL. - COL. MEDIA OFC - LVL. 01
SCALE: 1 1/2" = 1'-0"

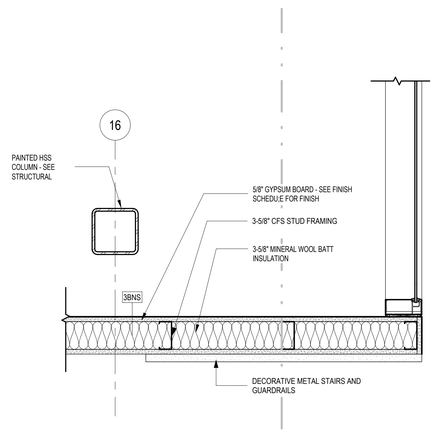

1 / A-510 PLAN DTL. - COL. MEDIA RCRM - LVL. 01
SCALE: 1 1/2" = 1'-0"

...Becoming the Leading Designer of High Performance Facilities in the Nation with a Specialty in Alternative Delivery Methods

333 Fayetteville St, Ste 225
Raleigh, NC 27601
P: 919.573.6350
F: 919.573.6355
www.sfla.biz

sfl+a ARCHITECTS

CONSTRUCTION DOCUMENTS

PAMLICO COUNTY
PAMLICO 6-12 SCHOOL
601 Main Street, Bayboro, NC , 28515

ENERGY STAR PARTNER

No.	Date	Description
ISSUE DATE:		06/12/24
PROJECT #:		2205
DRAWN BY:		MK
CHECKED BY:		MK

PLAN DETAILS

A-510

ADA AND LEGAL DISCLAIMER: This document is intended to comply with the requirements of the Americans with Disabilities Act (ADA). However architects and engineers are not licensed to interpret laws or give advice concerning laws. The owner should have this document reviewed by his attorney to determine if it complies with ADA and other laws.

6/24/2024 3:51:02 PM Autodesk Docs://Pamlico High School 6-12/2205 - Pamlico HS - ARCH.rvt

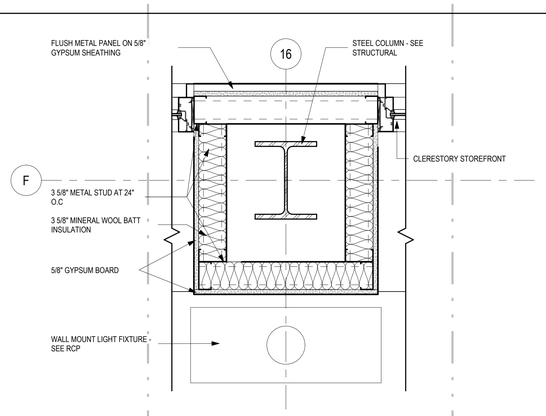

10 A-511 **PLAN DTL. - COL. F16 - CLERESTORY**
SCALE: 1 1/2" = 1'-0"

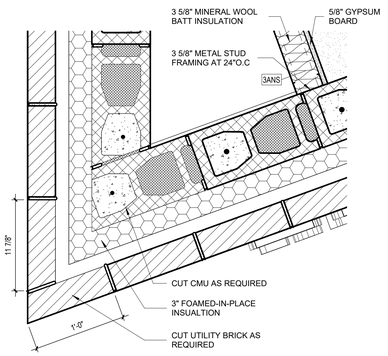

9 A-511 **PLAN DTL. - ADMIN - LVL. 01**
SCALE: 1 1/2" = 1'-0"

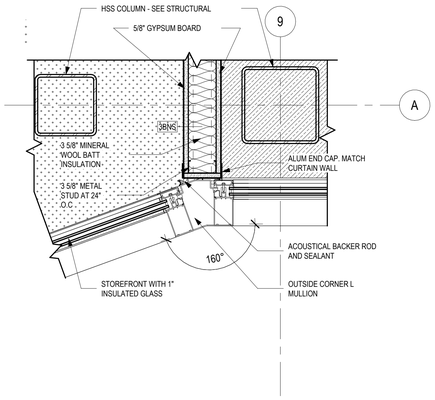

8 A-511 **PLAN DTL. - COL. A9 - LVL. 01**
SCALE: 1 1/2" = 1'-0"

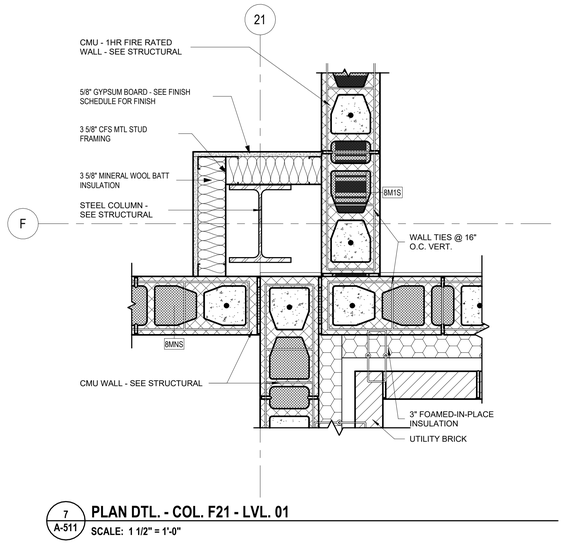

7 A-511 **PLAN DTL. - COL. F21 - LVL. 01**
SCALE: 1 1/2" = 1'-0"

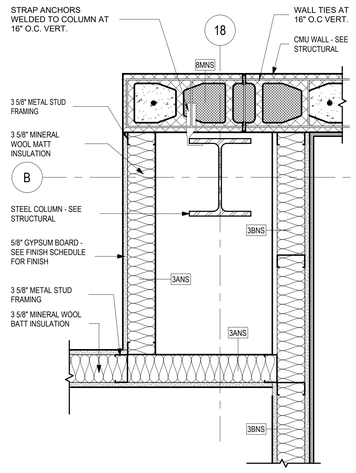

6 A-511 **PLAN DTL. - COL. B18 - LVL. 01**
SCALE: 1 1/2" = 1'-0"

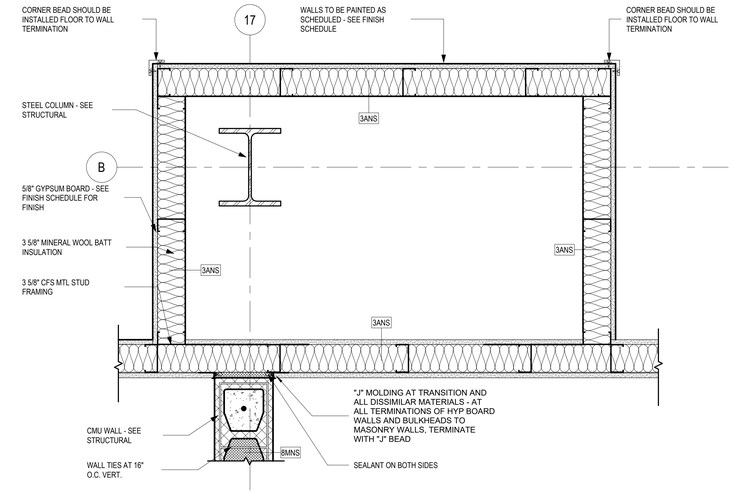

5 A-511 **PLAN DTL. - COL. B17 - LVL. 01**
SCALE: 1 1/2" = 1'-0"

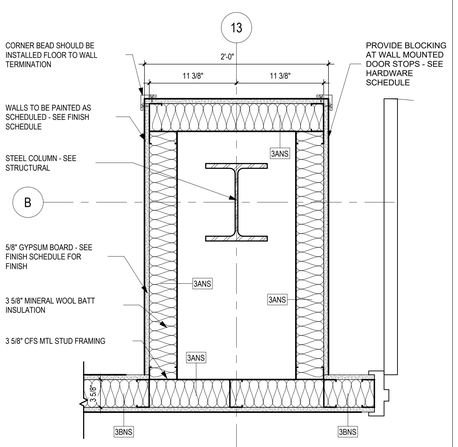

4 A-511 **PLAN DTL. - COL. B13 - LVL. 01**
SCALE: 1 1/2" = 1'-0"

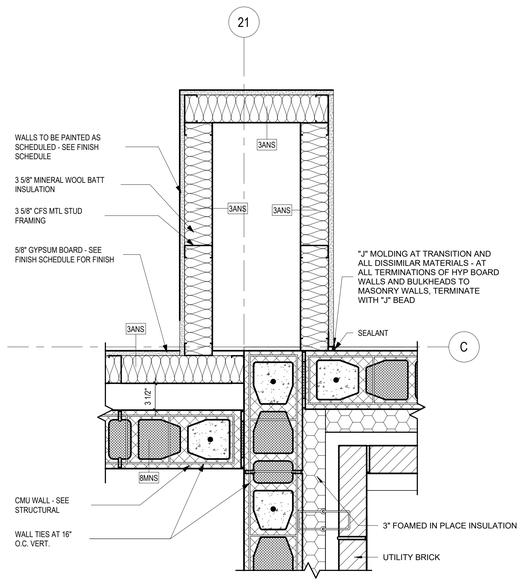

3 A-511 **PLAN DTL. - COL. C21 - LVL. 01**
SCALE: 1 1/2" = 1'-0"

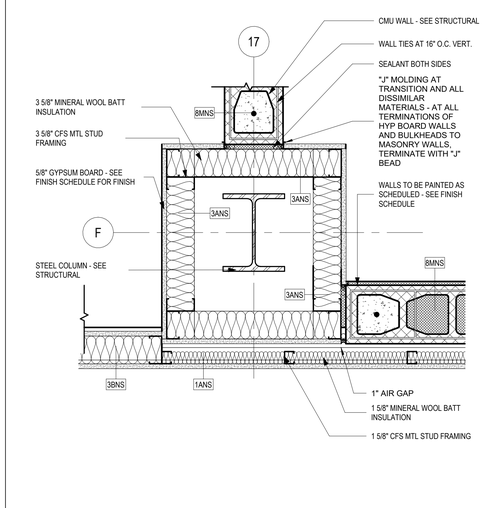

2 A-511 **PLAN DTL. - COL. F17 - LVL. 01**
SCALE: 1 1/2" = 1'-0"

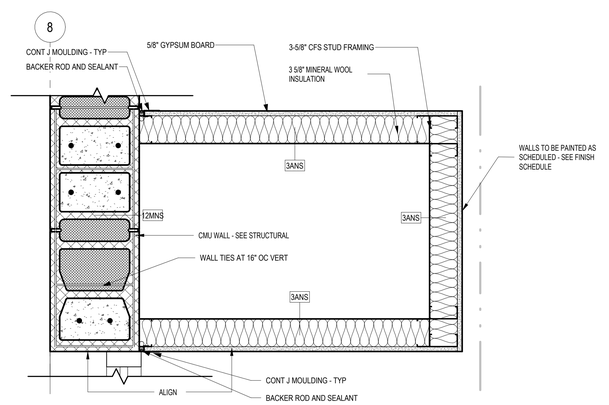

1 A-511 **CAFATERIA ACCENT FRAMING PLAN DETAIL**
SCALE: 1 1/2" = 1'-0"

...Becoming the Leading Designer of High Performance Facilities in the Nation with a Specialty in Alternative Delivery Methods

333 Fayetteville St, Ste 225
Raleigh, NC 27601
P: 919.573.6350
F: 919.573.6355
www.sfla.biz

sfl+a ARCHITECTS

CONSTRUCTION DOCUMENTS

PAMLICO COUNTY
PAMLICO 6-12 SCHOOL
601 Main Street, Bayboro, NC , 28515

ENERGY STAR PARTNER

No.	Date	Description
ISSUE DATE:		06/12/24
PROJECT #:		2205
DRAWN BY:		MK
CHECKED BY:		MK

PLAN DETAILS

A-511

ADA AND LEGAL DISCLAIMER: This document is intended to comply with the requirements of the Americans with Disabilities Act (ADA). However architects and engineers are not licensed to interpret laws or give advice concerning laws. The owner should have this document reviewed by his attorney to determine if it complies with ADA and other laws.

Autodesk Docs://Pamlico High School 6-12/2205 - Pamlico HS - ARCH.rvt
6/24/2024 3:51:10 PM

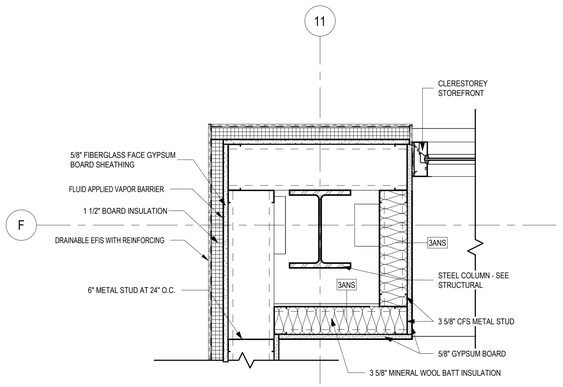

9 / A-512 PLAN DTL. - COL. F11- CLERESTORY
SCALE: 1 1/2" = 1'-0"

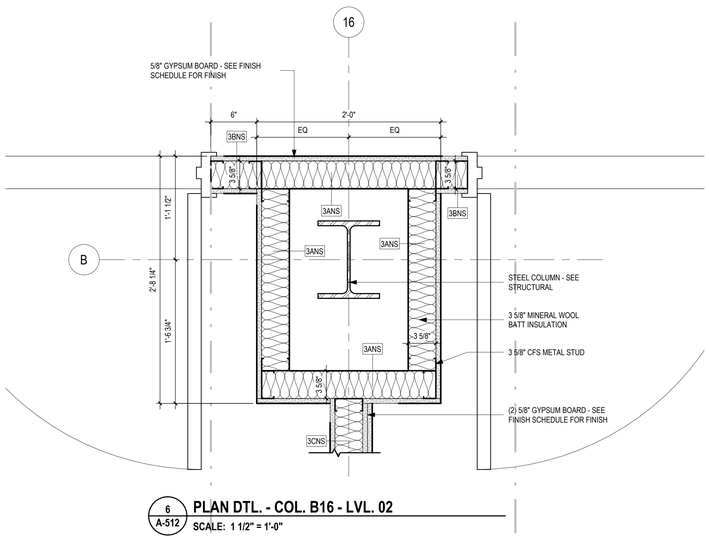

6 / A-512 PLAN DTL. - COL. B16 - LVL. 02
SCALE: 1 1/2" = 1'-0"

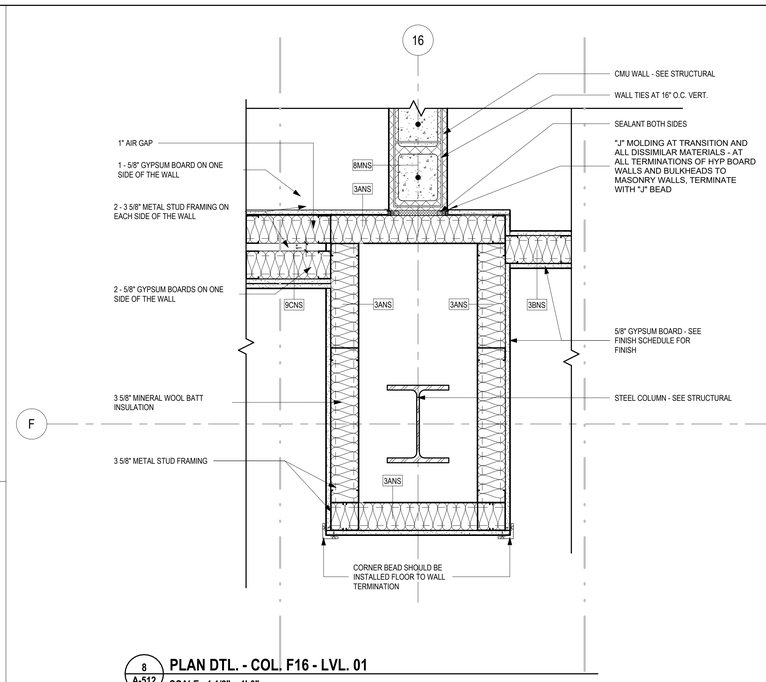

8 / A-512 PLAN DTL. - COL. F16 - LVL. 01
SCALE: 1 1/2" = 1'-0"

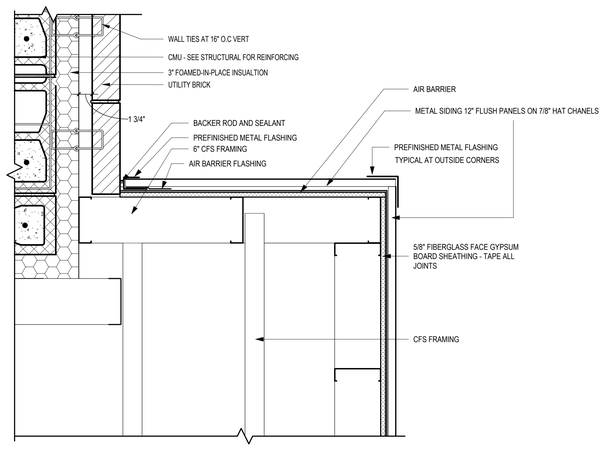

5 / A-512 PLAN DETAIL - 2ND FLOOR "FRAME" BACK
SCALE: 1 1/2" = 1'-0"

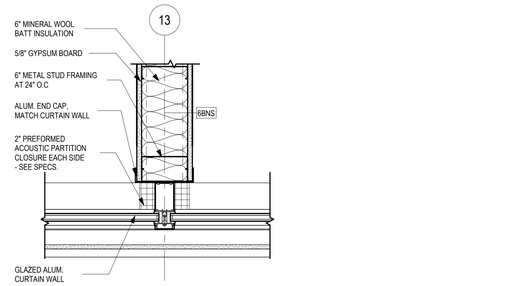

7 / A-512 PLAN DTL. - STUD WALL TO STOREFRONT DETIAL
SCALE: 1 1/2" = 1'-0"

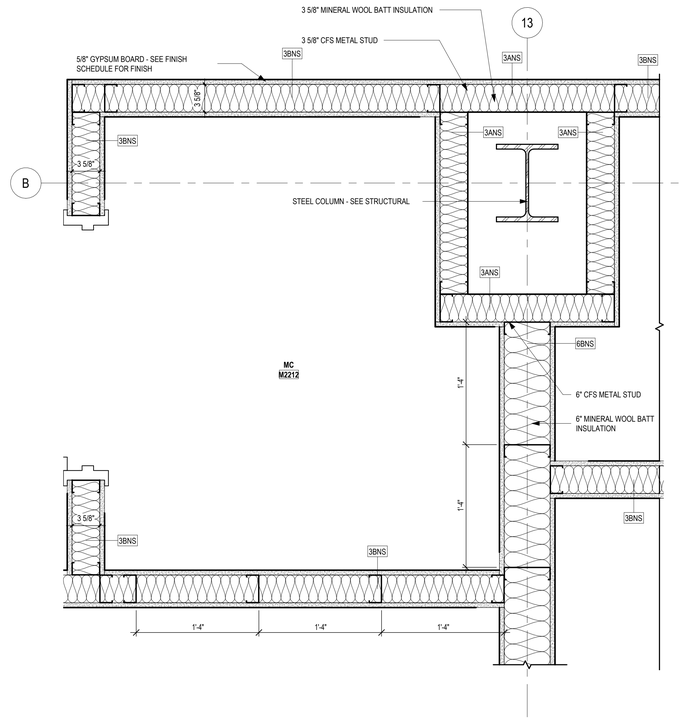

4 / A-512 PLAN DTL. - MC 2206 - LVL. 02
SCALE: 1 1/2" = 1'-0"

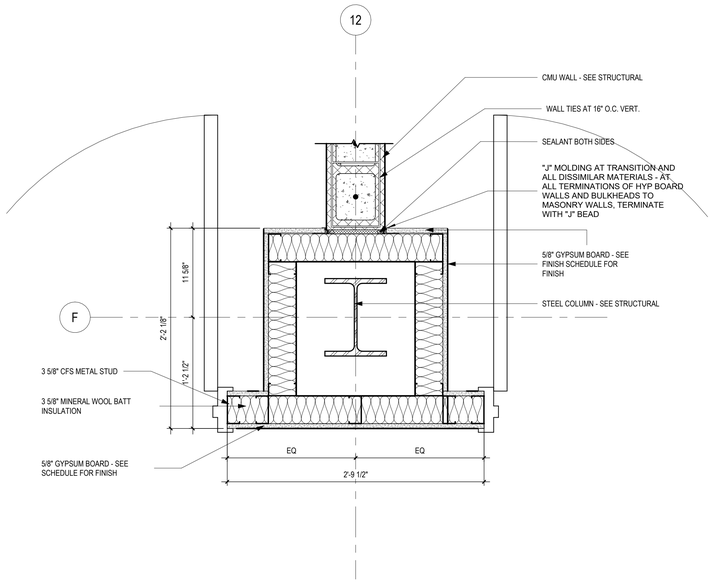

3 / A-512 PLAN DTL. - COL. F12 - LVL. 02
SCALE: 1 1/2" = 1'-0"

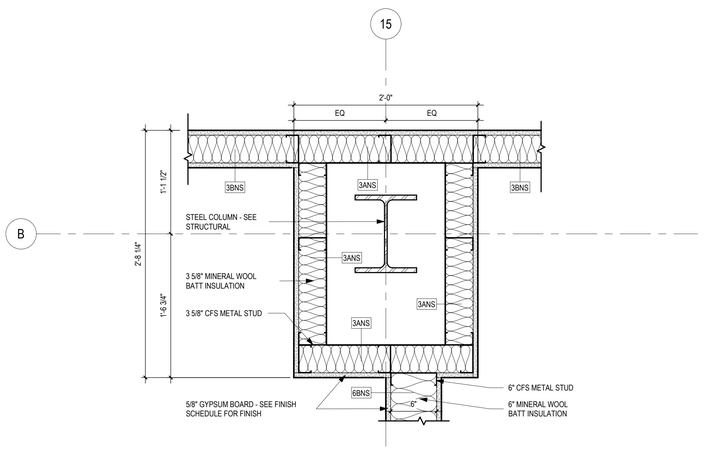

2 / A-512 PLAN DTL. - COL. B15 - LVL. 02
SCALE: 1 1/2" = 1'-0"

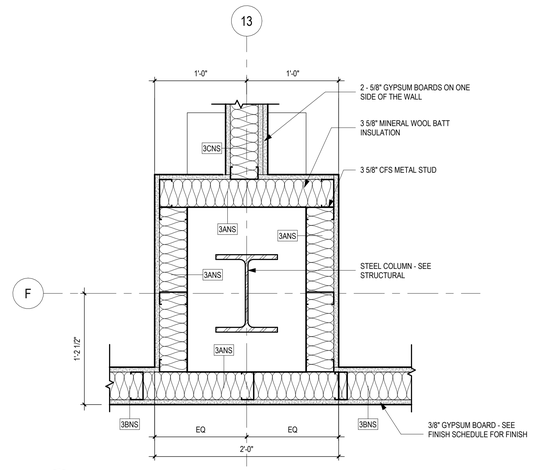

1 / A-512 PLAN DTL. - COL. F13 - LVL. 02
SCALE: 1 1/2" = 1'-0"

...Becoming the Leading Designer of High Performance Facilities in the Nation with a Specialty in Alternative Delivery Methods

333 Fayetteville St, Ste 225
Raleigh, NC 27601
P: 919.573.6350
F: 919.573.6355
www.sfla.biz

sfl+a ARCHITECTS

CONSTRUCTION DOCUMENTS

PAMLICO COUNTY
PAMLICO 6-12 SCHOOL
601 Main Street, Bayboro, NC , 28515

ENERGY STAR PARTNER

No.	Date	Description
ISSUE DATE:		06/12/24
PROJECT #:		2205
DRAWN BY:		MK
CHECKED BY:		MK

PLAN DETAILS

A-512

ADA AND LEGAL DISCLAIMER: This document is intended to comply with the requirements of the Americans with Disabilities Act (ADA). However architects and engineers are not licensed to interpret laws or give advice concerning laws. The owner should have this document reviewed by his attorney to determine if it complies with ADA and other laws.

6/24/2024 3:51:18 PM Autodesk Docs://Pamlico High School 6-12/2205 - Pamlico HS - ARCH.rvt

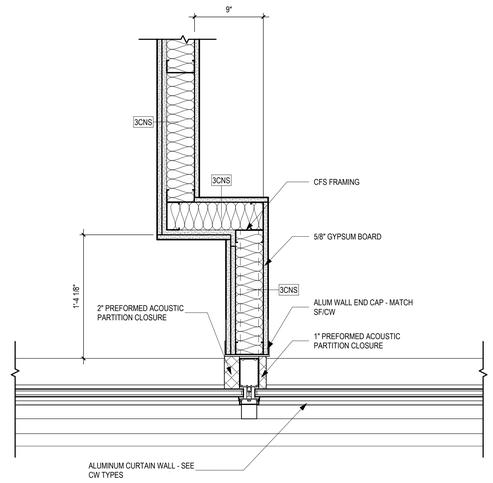

7 A-513 **PLAN DETAIL - GYP WALL JOG AT STORE FRONT**
SCALE: 1 1/2" = 1'-0"

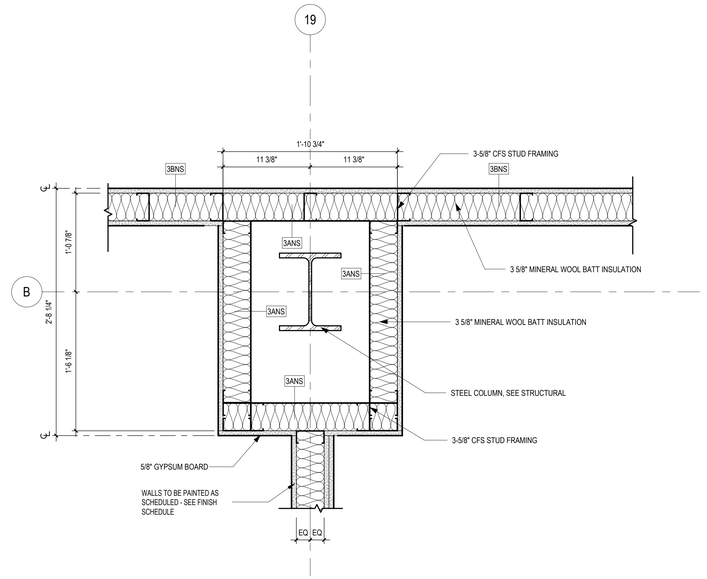

6 A-513 **PLAN DTL. - COL. B19 - LVL. 02**
SCALE: 1 1/2" = 1'-0"

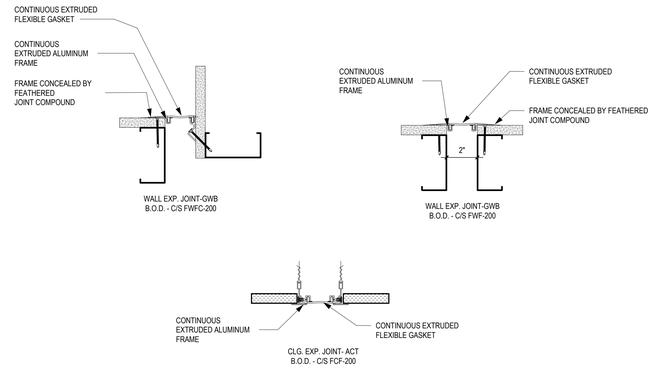

3 A-513 **EXPANSION JOINT DETAILS**
SCALE: 3" = 1'-0"

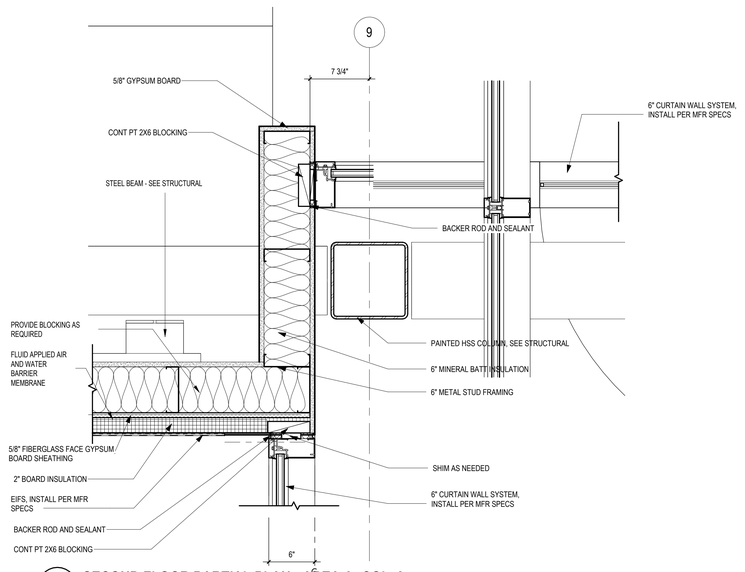

5 A-513 **SECOND FLOOR PARTIAL PLAN - AREA A -COL. 9**
SCALE: 1 1/2" = 1'-0"

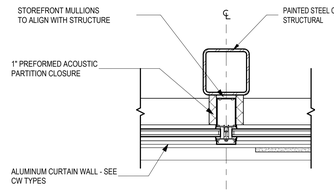

2 A-513 **PLAN DETAIL - TYP. EXPOSED TUBE AT STOREFRONT**
SCALE: 1 1/2" = 1'-0"

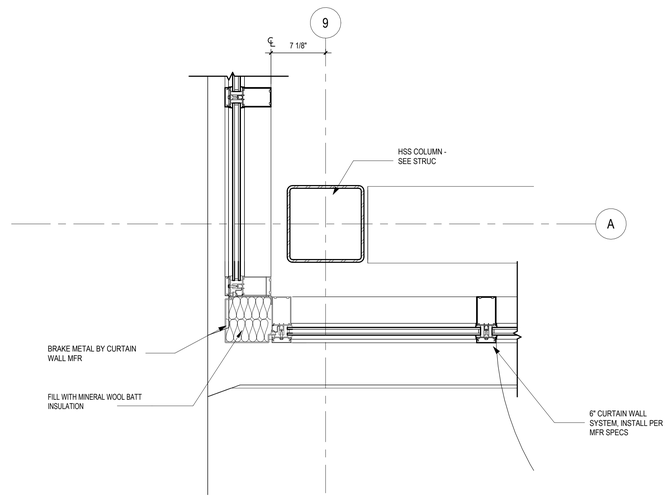

4 A-513 **PLAN DETAIL - CL A9 - CURTAIN WALL**
SCALE: 1 1/2" = 1'-0"

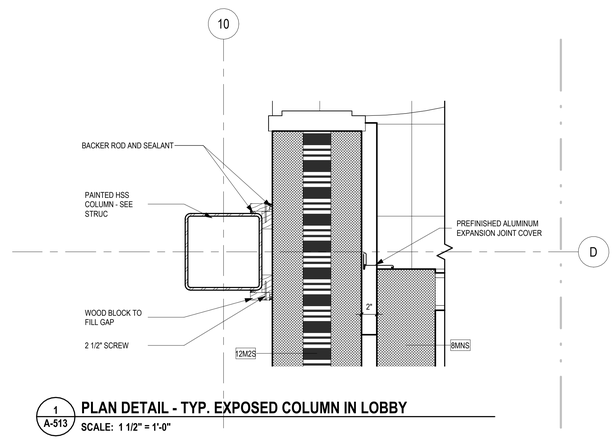

1 A-513 **PLAN DETAIL - TYP. EXPOSED COLUMN IN LOBBY**
SCALE: 1 1/2" = 1'-0"

...Becoming the Leading Designer of High Performance Facilities in the Nation with a Specialty in Alternative Delivery Methods

333 Fayetteville St, Ste 225
Raleigh, NC 27601
P: 919.573.6350
F: 919.573.6355
www.sfla.biz

sfl+a ARCHITECTS

CONSTRUCTION DOCUMENTS

PAMLICO COUNTY
PAMLICO 6-12 SCHOOL
601 Main Street, Bayboro, NC , 28515

ENERGY STAR PARTNER

No.	Date	Description
ISSUE DATE:		06/12/24
PROJECT #:		2205
DRAWN BY:		MK
CHECKED BY:		MK

PLAN DETAILS

A-513

ADA AND LEGAL DISCLAIMER: This document is intended to comply with the requirements of the Americans with Disabilities Act (ADA). However architects and engineers are not licensed to interpret laws or give advice concerning laws. The owner should have this document reviewed by his attorney to determine if it complies with ADA and other laws.

6/24/2024 3:51:23 PM Autodesk Docs://Pamlico High School 6-12/2205 - Pamlico HS - ARCH.rvt

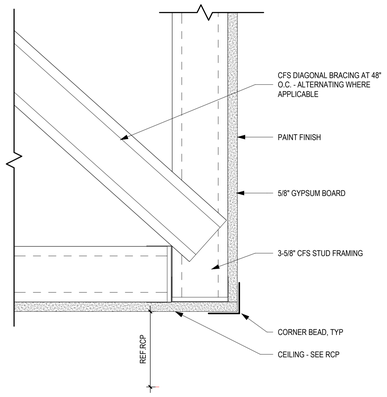

12 A-516 **GYP CEILING TO BULKHEAD**
SCALE: 3" = 1'-0"

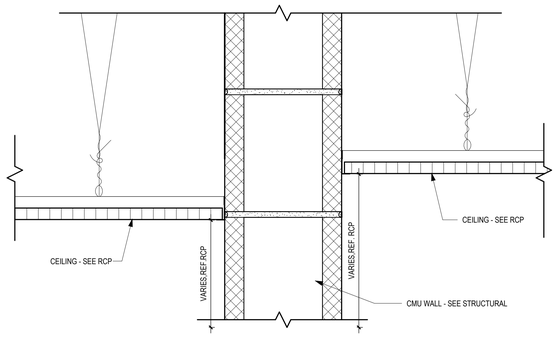

11 A-516 **APC CEILING TO 8" CMU**
SCALE: 3" = 1'-0"

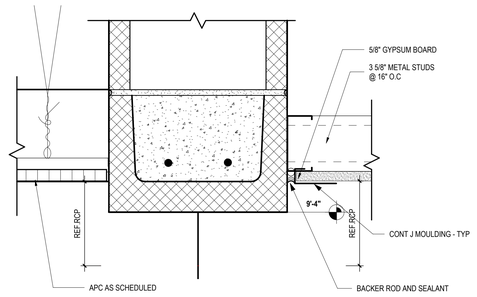

10 A-516 **CMU WALL GYM ENTRY - APC TO CMU TO GYP**
SCALE: 3" = 1'-0"

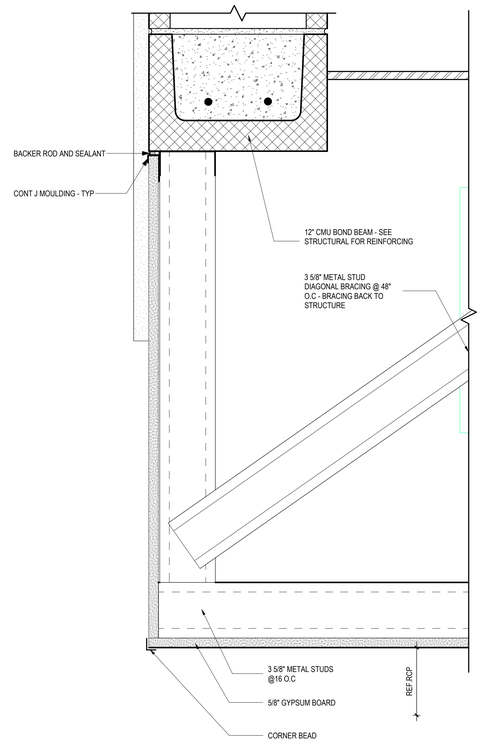

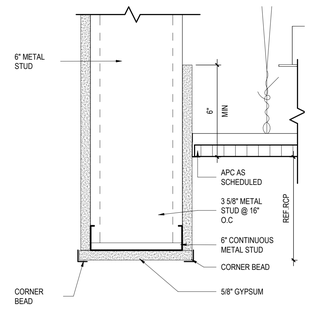

9 A-516 **LVL 1 - BULKHEAD BY MEDIA - EAST STAIR**
SCALE: 3" = 1'-0"

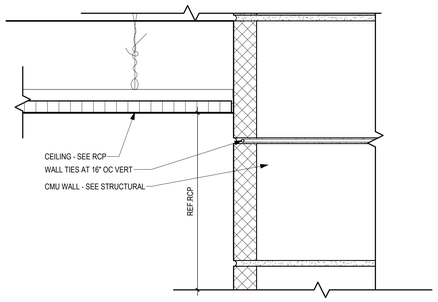

8 A-516 **APC TO 12" CMU**
SCALE: 3" = 1'-0"

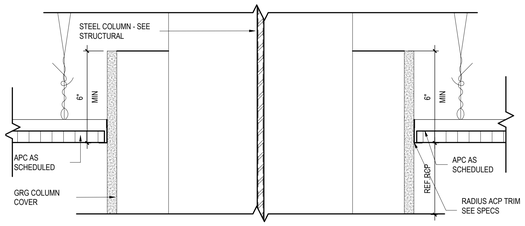

7 A-516 **APC & PENDANT LIGHTING COLUMN WRAP**
SCALE: 3" = 1'-0"

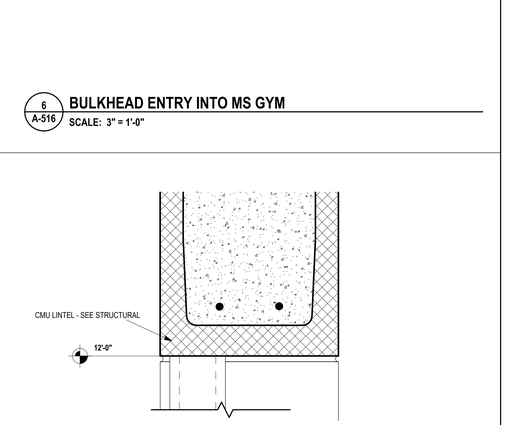

6 A-516 **BULKHEAD ENTRY INTO MS GYM**
SCALE: 3" = 1'-0"

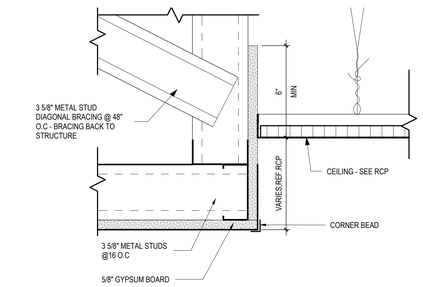

5 A-516 **GYP CEILING TO APC TRANSITION**
SCALE: 3" = 1'-0"

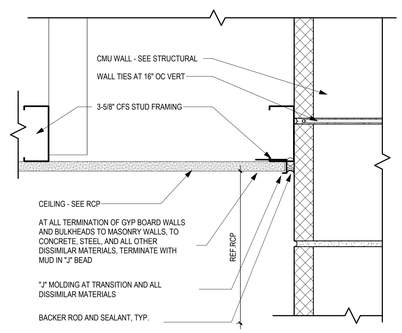

3 A-516 **GYP CEILING TO CMU WALL**
SCALE: 3" = 1'-0"

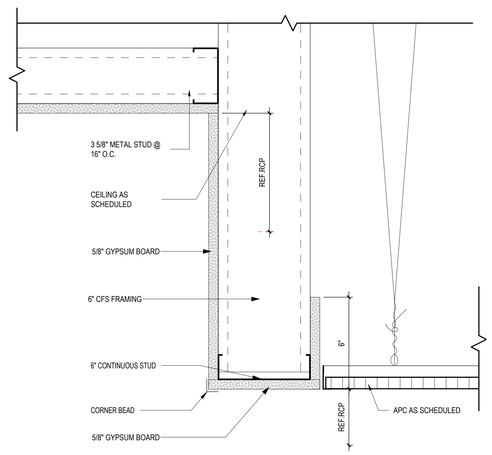

2 A-516 **LVL 2 - BULKHEAD OUTSIDE WORKROOM 2233**
SCALE: 3" = 1'-0"

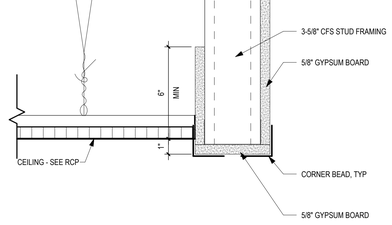

4 A-516 **APC TO BULKHEAD**
SCALE: 3" = 1'-0"

...Becoming the Leading Designer of High Performance Facilities in the Nation with a Specialty in Alternative Delivery Methods
333 Fayetteville St, Ste 225
Raleigh, NC 27601
P: 919.573.6350
F: 919.573.6355
www.sfla.biz
sfl+a ARCHITECTS

CONSTRUCTION DOCUMENTS

PAMLICO COUNTY
PAMLICO 6-12 SCHOOL
601 Main Street, Bayboro, NC , 28515

ENERGY STAR PARTNER

No.	Date	Description
ISSUE DATE:		06/12/24
PROJECT #:		2205
DRAWN BY:		MK
CHECKED BY:		MK

CEILING DETAILS

A-516

ADA AND LEGAL DISCLAIMER: This document is intended to comply with the requirements of the Americans with Disabilities Act (ADA). However architects and engineers are not licensed to interpret laws or give advice concerning laws. The owner should have this document reviewed by his attorney to determine if it complies with ADA and other laws.

Autodesk Docs://Pamlico High School 6-12/2205 - Pamlico HS - ARCH.rvt
6/24/2024 3:51:25 PM

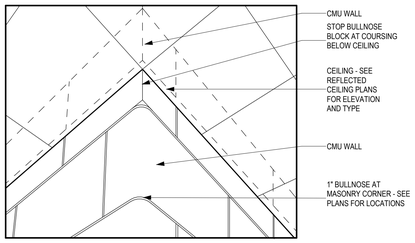

9 A-517 **CEILING DETAIL - 1" BULL NOSE**
SCALE: 12" = 1'-0"

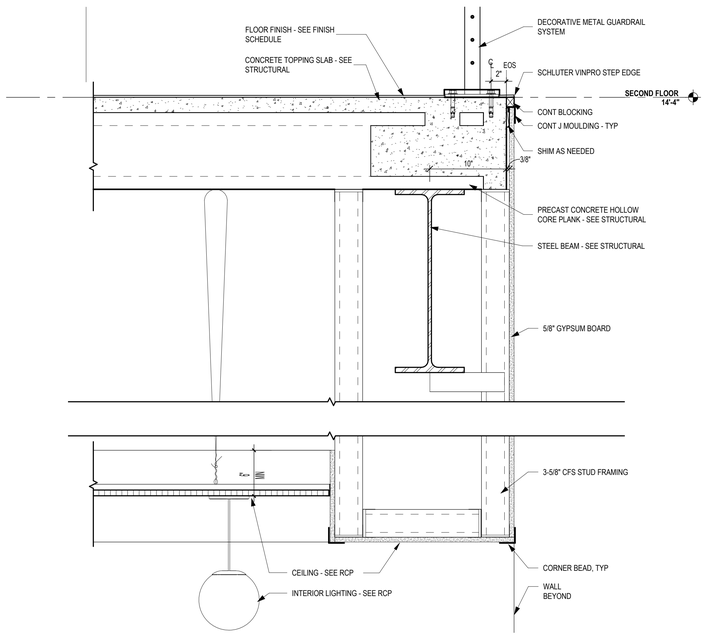

6 A-517 **GYP AT APC WITH PENDANT**
SCALE: 1 1/2" = 1'-0"

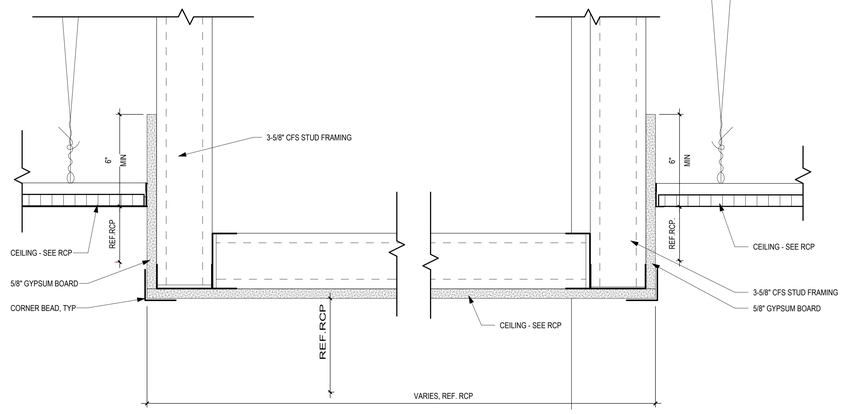

8 A-517 **ACT - GYP - ACT**
SCALE: 3" = 1'-0"

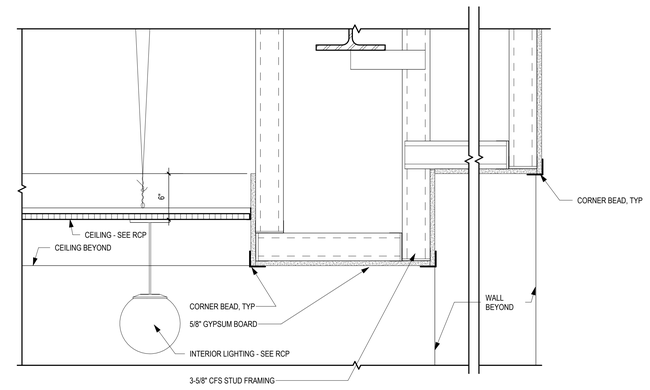

5 A-517 **GYP AT APC WITH PENDANT**
SCALE: 1 1/2" = 1'-0"

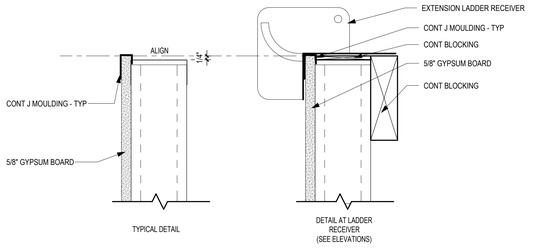

7 A-517 **INTERIOR PARAPET AT COMMONS**
SCALE: 3" = 1'-0"

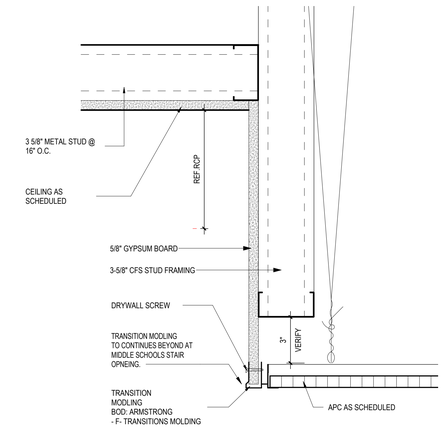

4 A-517 **ACT TRANSITION TO GYP. @ MS STAIR**
SCALE: 3" = 1'-0"

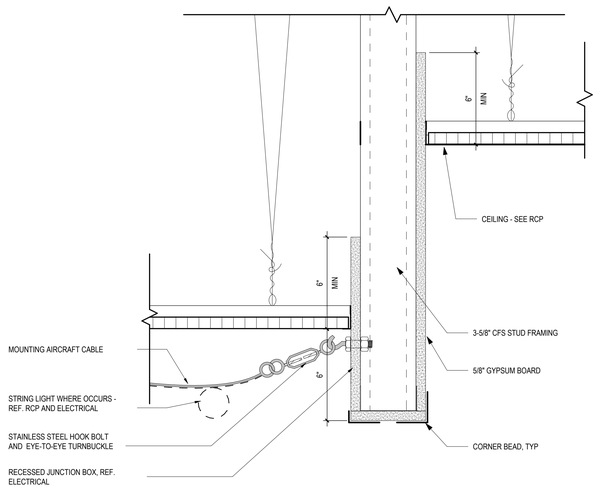

3 A-517 **GYP TRANSITION FROM APC TO ACP**
SCALE: 3" = 1'-0"

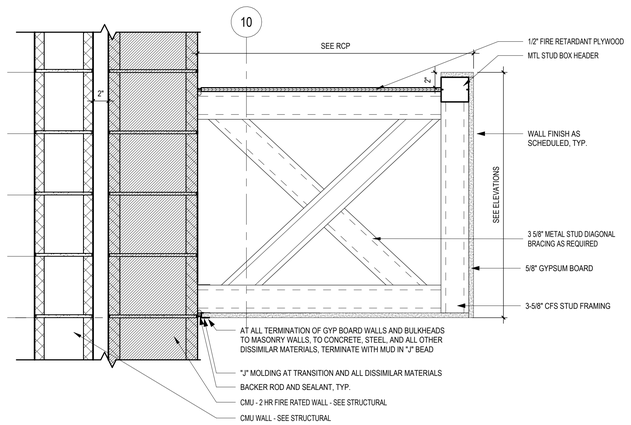

2 A-517 **TYPICAL LOBBY BULKHEAD DETAIL**
SCALE: 1 1/2" = 1'-0"

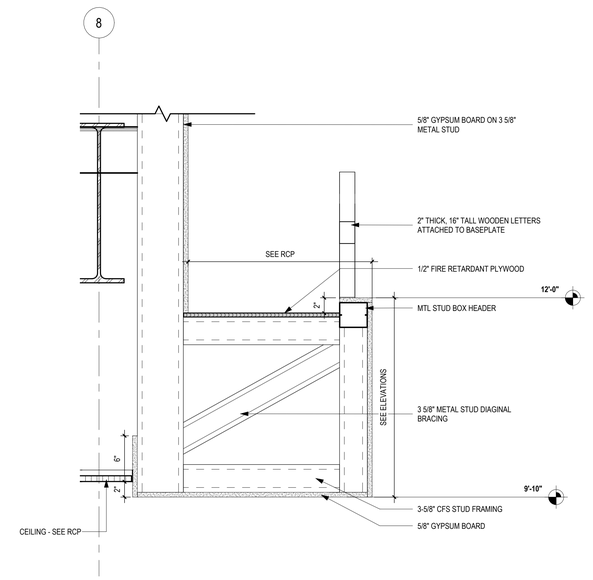

1 A-517 **SERVING LINE BULKHEAD DETAIL**
SCALE: 1 1/2" = 1'-0"

...Becoming the Leading Designer of High Performance Facilities in the Nation with a Specialty in Alternative Delivery Methods
333 Fayetteville St, Ste 225
Raleigh, NC 27601
P: 919.573.6350
F: 919.573.6355
www.sfta.biz
sfl+a ARCHITECTS

CONSTRUCTION DOCUMENTS

PAMLICO COUNTY
PAMLICO 6-12 SCHOOL
601 Main Street, Bayboro, NC , 28515

ENERGY STAR PARTNER

No.	Date	Description
ISSUE DATE:		06/12/24
PROJECT #:		2205
DRAWN BY:		MK
CHECKED BY:		MK

CEILING & BULKHEAD DETAILS

A-517

ADA AND LEGAL DISCLAIMER: This document is intended to comply with the requirements of the Americans with Disabilities Act (ADA). However architects and engineers are not licensed to interpret laws or give advice concerning laws. The owner should have this document reviewed by his attorney to determine if it complies with ADA and other laws.

6/24/2024 3:51:32 PM Autodesk Docs://Pamlico High School 6-12/2205 - Pamlico HS - ARCH.rvt

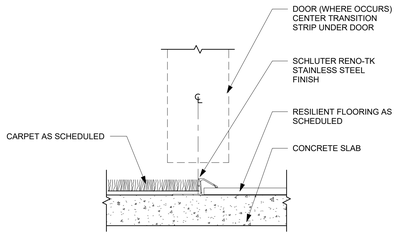

7 A-520 **CARPET TO RESILIENT FLOOR TRANSITION**
SCALE: 6" = 1'-0"

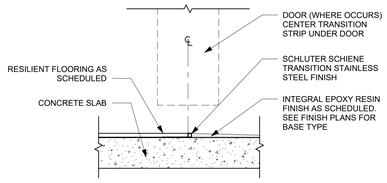

5 A-520 **RESILIENT FLOOR TRANSITION TO EPOXY**
SCALE: 6" = 1'-0"

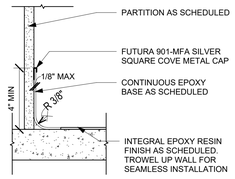

4 A-520 **EPOXY COVE BASE DETAIL AT PARTITION**
SCALE: 3" = 1'-0"

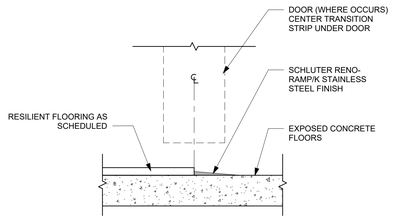

3 A-520 **RESILIENT FLOOR TRANSITION TO CONCRETE**
SCALE: 6" = 1'-0"

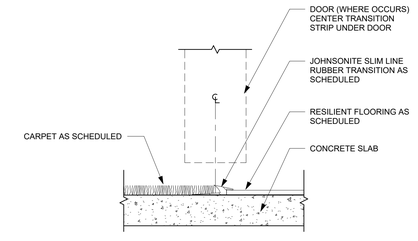

2 A-520 **CARPET TO RESILIENT FLOOR TRANSITION @ CURVE**
SCALE: 6" = 1'-0"

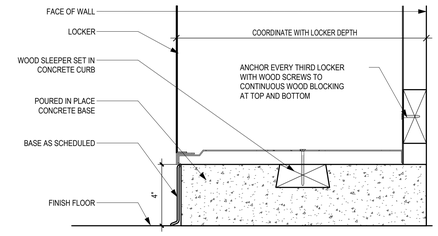

6 A-520 **SECTION DETAIL - LOCKER BASE**
SCALE: 3" = 1'-0"

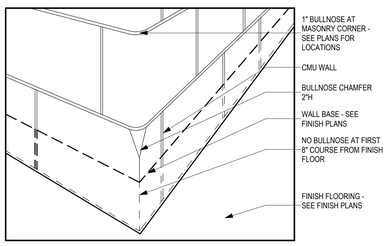

8 A-520 **BASE DETAIL - 1" BULLNOSE**
SCALE: 12" = 1'-0"

SIGN TYPE A

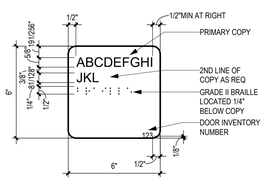

TYPICAL FOR ALL DOOR INVENTORY NUMBERS - SHALL HAVE RAISED NUMBERING AND COLOR SHALL MATCH THE BACKGROUND COLOR

SIGN TYPE B

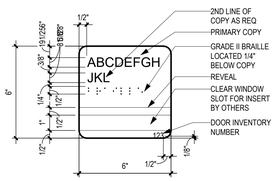

SIGN TYPE C

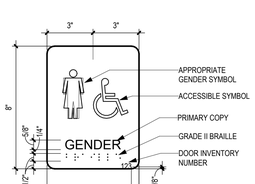

SIGN TYPE D

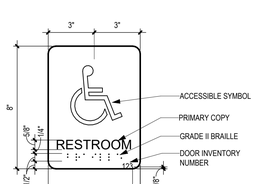

SIGN TYPE D1

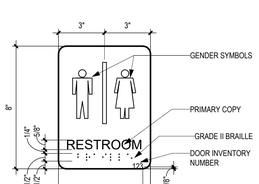

SIGN TYPE E

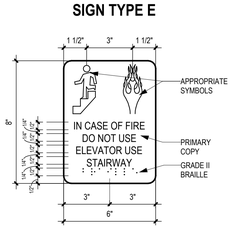

SIGN TYPE F

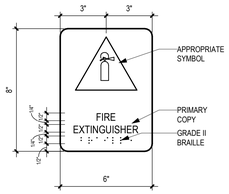

SIGN TYPE G

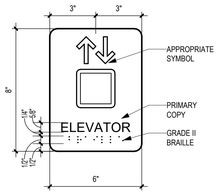

SIGN TYPE H

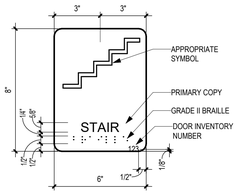

SIGN TYPE I

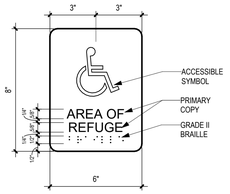

SIGN TYPE J

NCBC 1011.3 TACTILE EXIT SIGNS.
A TACTILE EXIT SIGN STATING "EXIT" AND COMPLYING WITH ICC A117.1 SHALL BE PROVIDED ADJACENT TO EACH DOOR TO AN AREA OF REFUGE, AN EXTERIOR AREA OF ASSISTED RESCUE, AN EXIT STAIRWAY, AN EXIT RAMP, AN EXIT PASSAGEWAY AND THE EXIT DISCHARGE.

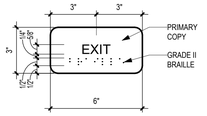

SIGN TYPE K

TYPICAL ALL DISHWASHERS IN SCIENCE LAB PREP ROOMS

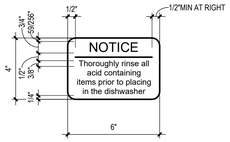

1 A-520 **SIGNAGE ELEVATIONS**
SCALE: 3" = 1'-0"

...Becoming the Leading Designer of High Performance Facilities in the Nation with a Specialty in Alternative Delivery Methods
333 Fayetteville St, Ste 225
Raleigh, NC 27601
P: 919.573.6350
F: 919.573.6355
www.sfla.biz
sfl+a ARCHITECTS

CONSTRUCTION DOCUMENTS

PAMLICO COUNTY
PAMLICO 6-12 SCHOOL
601 Main Street, Bayboro, NC , 28515

ENERGY STAR PARTNER

No.	Date	Description
ISSUE DATE:		06/12/24
PROJECT #:		2205
DRAWN BY:		MK
CHECKED BY:		MK

INTERIOR DETAILS

A-520

ADA AND LEGAL DISCLAIMER: This document is intended to comply with the requirements of the Americans with Disabilities Act (ADA). However architects and engineers are not licensed to interpret laws or give advice concerning laws. The owner should have this document reviewed by his attorney to determine if it complies with ADA and other laws.

Autodesk Docs://Pamlico High School 6-12/2205 - Pamlico HS - ARCH.rvt
6/24/2024 3:51:35 PM

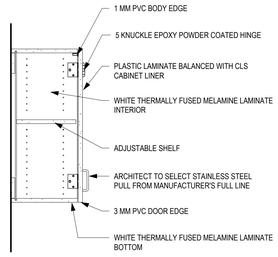

E1 A-521 **UPPER CABINET**
SCALE: 1" = 1'-0"

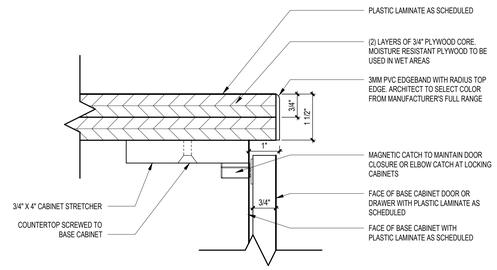

2 A-521 **COUNTERTOP EDGE - PLASTIC LAMINATE**
SCALE: 6" = 1'-0"

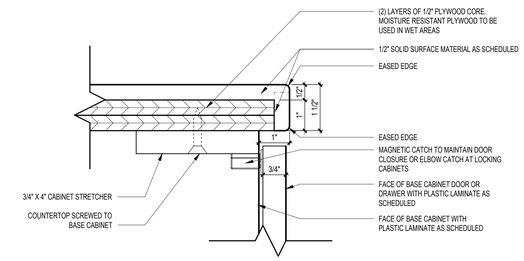

1 A-521 **COUNTERTOP EDGE - SOLID SURFACE**
SCALE: 6" = 1'-0"

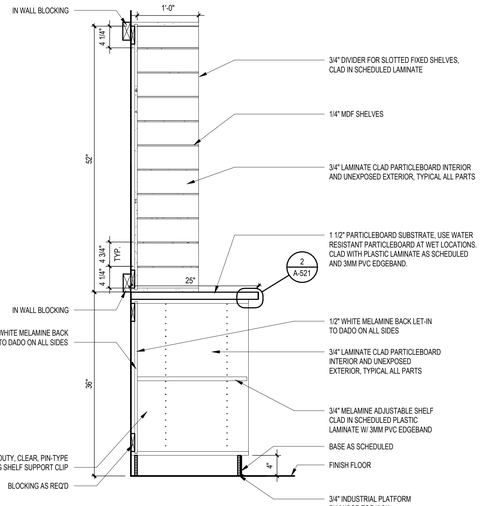

K3 A-521 **TALL CABINET - MAILBOXES**
SCALE: 1" = 1'-0"

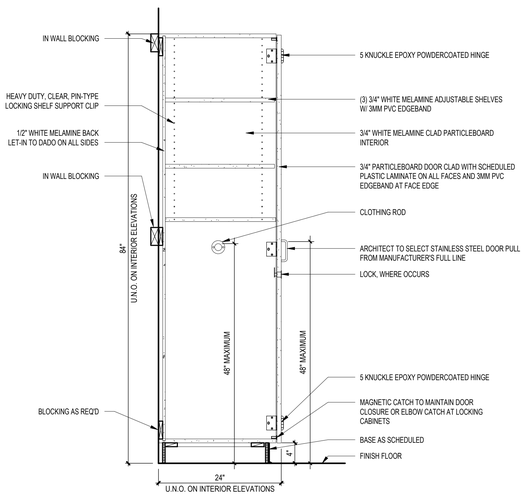

K2 A-521 **TALL CABINET - WARDROBE STORAGE**
SCALE: 1" = 1'-0"

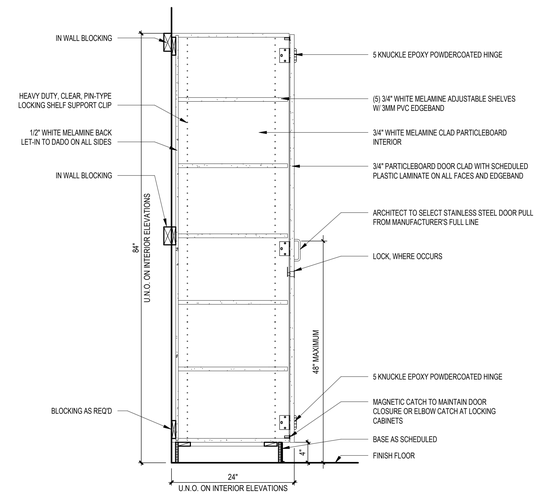

K1 A-521 **TALL CABINET**
SCALE: 1" = 1'-0"

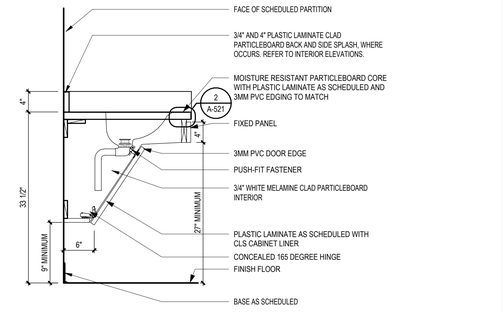

C2 A-521 **BASE CABINET - ADA SINK**
SCALE: 1" = 1'-0"

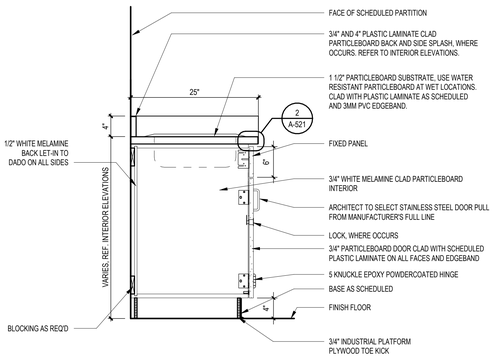

C1 A-521 **BASE CABINET - SINK**
SCALE: 1" = 1'-0"

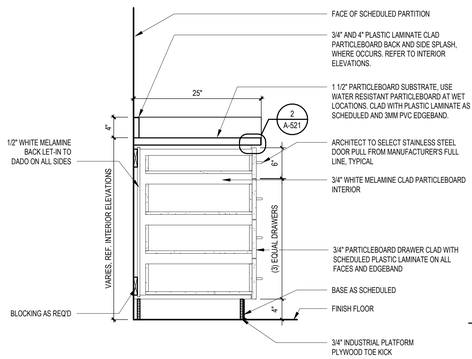

A4 A-521 **BASE CABINET - DRAWERS**
SCALE: 1" = 1'-0"

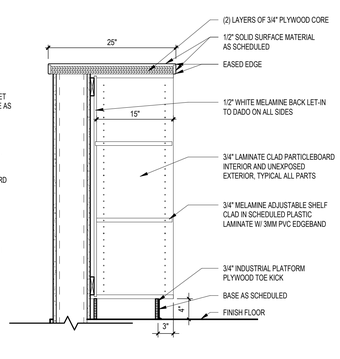

A3 A-521 **BASE CABINET - OPEN SHELVES**
SCALE: 1" = 1'-0"

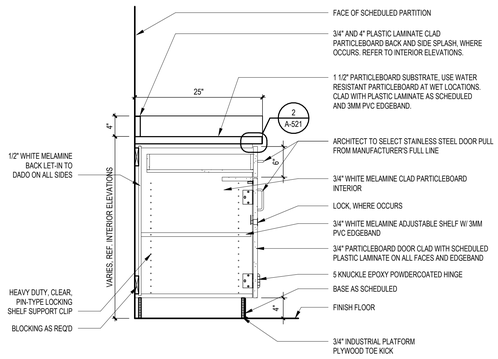

A2 A-521 **BASE CABINET - DOOR AND DRAWER**
SCALE: 1" = 1'-0"

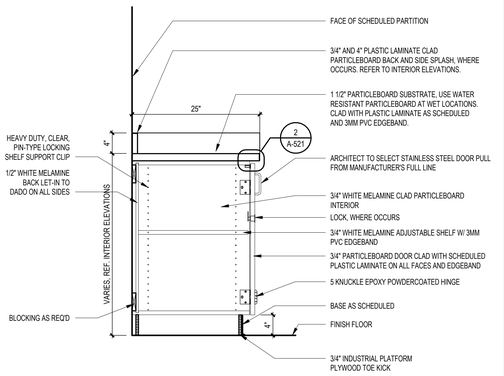

A1 A-521 **BASE CABINET - DOOR**
SCALE: 1" = 1'-0"

...Becoming the Leading Designer of High Performance Facilities in the Nation with a Specialty in Alternative Delivery Methods

333 Fayetteville St, Ste 225
Raleigh, NC 27601
P: 919.573.6350
F: 919.573.6355
www.sfla.biz

sfl+a ARCHITECTS

CONSTRUCTION DOCUMENTS

PAMLICO COUNTY
PAMLICO 6-12 SCHOOL
601 Main Street, Bayboro, NC , 28515

ENERGY STAR PARTNER

No.	Date	Description
ISSUE DATE:		06/12/24
PROJECT #:		2205
DRAWN BY:		Author
CHECKED BY:		Checker

INTERIOR DETAILS - MILLWORK

A-521

Autodesk Docs://Pamlico High School 6-12/2205 - Pamlico HS - ARCH.rvt
6/24/2024 3:51:39 PM

ADA AND LEGAL DISCLAIMER: This document is intended to comply with the requirements of the Americans with Disabilities Act (ADA). However architects and engineers are not licensed to interpret laws or give advice concerning laws. The owner should have this document reviewed by his attorney to determine if it complies with ADA and other laws.

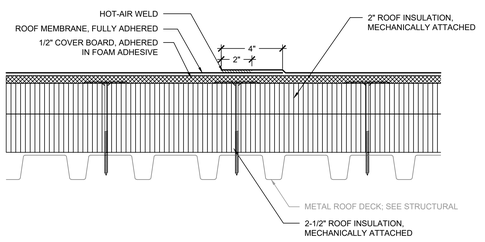

NOTES:
1. ROOF SYSTEM SHALL BE A TESTED ASSEMBLY IN ACCORDANCE WITH FM 4474, UL 580 OR UL 1897 TO RESIST THE WIND UPLIFT PRESSURES SPECIFIED ON SHEET A-131 OF THE CONTRACT DOCUMENTS. PROVIDE SUBMITTAL INCLUDING DOCUMENTATION OF TESTED ASSEMBLY ALONG WITH ATTACHMENT REQUIREMENTS FOR THE ASSEMBLY.
2. ANY WHOLE OR PARTIAL INSULATION BOARD OR PORTION OF ANY BOARD WHICH FALLS IN THE PERIMETERS & CORNERS OUTLINED SHALL BE SUBJECT TO THE FASTENING REQUIREMENTS FOR THE HIGHEST WIND ZONE ENCOUNTERED, ACROSS THE ENTIRE BOARD.

1 A-530 TYPICAL ROOF ASSEMBLY - 1
SCALE: 3" = 1'-0"

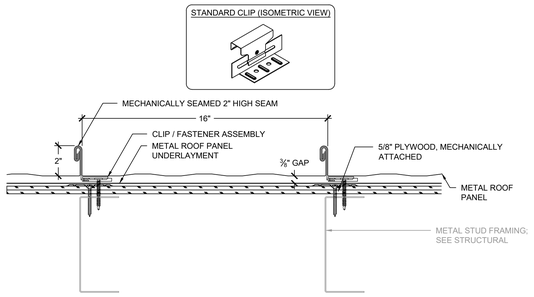

NOTES:
1. METAL ROOF PANEL ASSEMBLY SHALL BE A TESTED ASSEMBLY IN ACCORDANCE WITH FM 4474, UL 580 OR UL 1897 TO RESIST THE WIND UPLIFT PRESSURES SPECIFIED IN SECTION 07 41 13 OF THE CONTRACT DOCUMENTS.
2. PROVIDE SUBMITTAL INCLUDING DOCUMENTATION OF TESTED ASSEMBLY ALONG WITH ENGINEERED CALCULATIONS FOR ATTACHMENT OF THE METAL ROOF PANEL ASSEMBLY.
3. THERMAL BLOCKS NOT SHOWN FOR CLARIFY. PROVIDE IN ACCORDANCE WITH MANUFACTURER'S INSTALLATION INSTRUCTIONS.

2 A-530 TYPICAL ROOF ASSEMBLY - 2
SCALE: 3" = 1'-0"

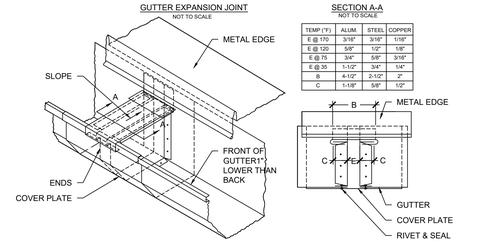

TEMP (°F)	ALUM.	STEEL	COPPER
E @ 170	3/16"	3/16"	1/16"
E @ 120	5/8"	1/2"	1/8"
E @ 75	3/4"	5/8"	3/16"
E @ 35	1-1/2"	3/4"	1/4"
B	4-1/2"	2-1/2"	2"
C	1-1/8"	5/8"	1/2"

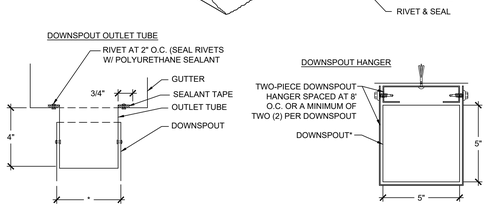

NOTES:
2. * DIMENSIONS ARE SHOWN FOR A STANDARD RECTANGULAR DOWNSPOUT. ADDITIONAL DOWNSPOUT SIZES ARE REQUIRED, REFERE TO SHEETS A-130 - A-131E FOR DOWNSPOUT SIZES AT EACH ROOF SECTOR.

3 A-530 GUTTER/DOWNSPOUT COMPONENTS
SCALE: 3" = 1'-0"

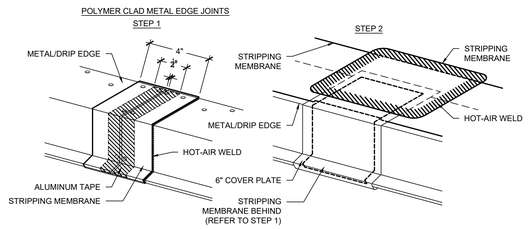

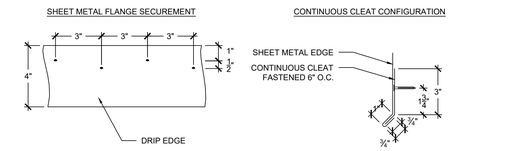

NOTES:
1. EDGE METAL SHALL BE TESTED FOR RESISTANCE TO WIND UPLIFT PRESSURES SPECIFIED IN ACCORDANCE WITH ANSI/SPRI ES-1 TEST METHODS RE-1 AND RE-2. CONTRACTOR SHALL PROVIDE SHOP DRAWING DEPICTING SHEET METAL COMPONENTS WITH DIMENSIONS AND PROVIDE EVIDENCE OF TESTING TO RESIST THE SPECIFIED WIND UPLIFT PRESSURES.
2. PROVIDE SEPARATE FASCIA COVER EXTENSION WHERE EDGE METAL DIMENSIONS EXCEED ALLOWABLE TESTED ASSEMBLY REQUIREMENTS.

4 A-530 SHEET METAL EDGE COMPONENTS
SCALE: 3" = 1'-0"

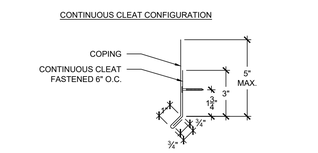

NOTES:
1. COPING SHALL BE TESTED FOR RESISTANCE TO WIND UPLIFT PRESSURES SPECIFIED IN ACCORDANCE WITH ANSI/SPRI ES-1 TEST METHOD RE-3. CONTRACTOR SHALL PROVIDE SHOP DRAWING DEPICTING SHEET METAL COMPONENTS WITH DIMENSIONS AND PROVIDE EVIDENCE OF TESTING TO RESIST THE SPECIFIED WIND UPLIFT PRESSURES.
2. PROVIDE SEPARATE FASCIA COVER EXTENSION WHERE EDGE METAL DIMENSIONS EXCEED ALLOWABLE TESTED ASSEMBLY REQUIREMENTS.

5 A-530 COPING DETAIL
SCALE: 3" = 1'-0"

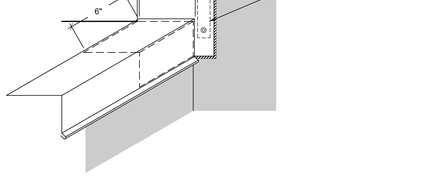

NOTES:
1. MEMBRANE AND FLASHING/STRIPPING MEMBRANE NOT SHOWN FOR CLARITY.
2. BASE FLASHING CLOSURE TO BE INSTALLED CONCURRENTLY WITH METAL EDGE AND STRIPPED INTO MEMBRANE WITH HOT-AIR WELDED STRIPPING PLY.

6 A-530 BASE FLASHING CLOSURE
SCALE: 3" = 1'-0"

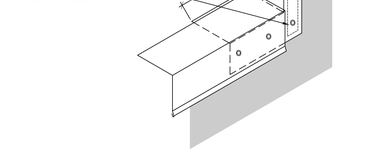

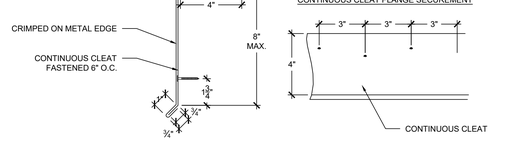

NOTES:
1. EDGE METAL SHALL BE TESTED FOR RESISTANCE TO WIND UPLIFT PRESSURES SPECIFIED IN ACCORDANCE WITH ANSI/SPRI ES-1 TEST METHODS RE-1 AND RE-2. CONTRACTOR SHALL PROVIDE SHOP DRAWING DEPICTING SHEET METAL COMPONENTS WITH DIMENSIONS AND PROVIDE EVIDENCE OF TESTING TO RESIST THE SPECIFIED WIND UPLIFT PRESSURES.
2. PROVIDE SEPARATE FASCIA COVER EXTENSION WHERE EDGE METAL DIMENSIONS EXCEED ALLOWABLE TESTED ASSEMBLY REQUIREMENTS.

7 A-530 CRIMPED ON METAL EDGE COMPONENTS
SCALE: 3" = 1'-0"

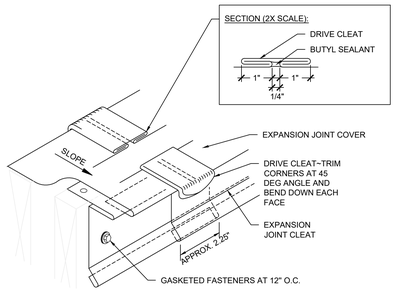

8 A-530 SHEET METAL EXPANSION JOINT SEAMS
SCALE: 3" = 1'-0"

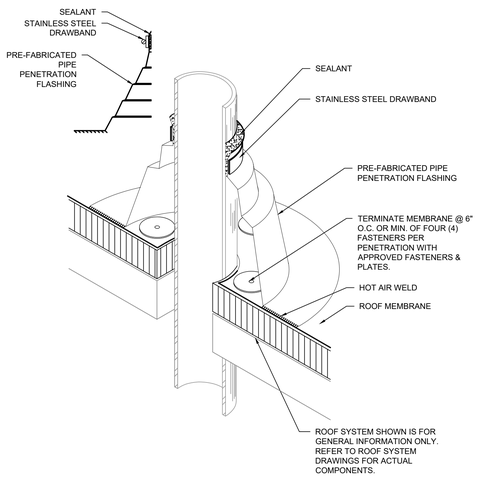

9 A-530 PRE-FABRICATED PIPE PENETRATION
SCALE: 3" = 1'-0"

GENERAL NOTES:
1. THESE DOCUMENTS ARE THE PROPERTY OF REI ENGINEERS, INC. (REI) AND REI RETAINS ALL RIGHTS THEREIN, INCLUDING COPYRIGHTS. IT MAY ONLY BE USED IN A MANNER CONSISTENT WITH REI'S RIGHTS WHILE REI IS PROVIDING SERVICE FOR THE SPECIFIC PROJECT IDENTIFIED OR REFERRED TO HEREIN OR EXTENSIONS THERETO. IT MAY NOT BE USED FOR ANY OTHER PURPOSE EXCEPT WITH THE EXPRESS WRITTEN AGREEMENT OF, AND COMPENSATION TO, REI ENGINEERS, INC.
2. DIMENSIONS, DETAIL COMPONENTS AND EQUIPMENT PENETRATION LOCATIONS ARE FOR INFORMATION ONLY. CONTRACTOR IS RESPONSIBLE TO FIELD VERIFY ALL INFORMATION PROVIDED.

SHEET NOTES:
1. FOR DETAILS, LIGHT LINES REPRESENT CONSTRUCTION DESIGNED BY OTHER DISCIPLINES AND DARK LINES REPRESENT COMPONENTS DESIGNED BY REI ENGINEERS.
2. ANY WHOLE OR PARTIAL INSULATION BOARD OR PORTION OF ANY BOARD WHICH FALLS IN THE PERIMETERS & CORNERS OUTLINED SHALL BE SUBJECT TO THE FASTENING REQUIREMENTS FOR THE HIGHEST WIND ZONE ENCOUNTERED, ACROSS THE ENTIRE BOARD.

ADA AND LEGAL DISCLAIMER: This document is intended to comply with the requirements of the Americans with Disabilities Act (ADA). However architects and engineers are not licensed to interpret laws or give advice concerning laws. The owner should have this document reviewed by his attorney to determine if it complies with ADA and other laws.

...Becoming the Leading Designer of High Performance Facilities in the Nation with a Specialty in Alternative Delivery Methods
333 Fayetteville St, Ste 225
Raleigh, NC 27601
P: 919.573.6350
F: 919.573.6355
www.sfla.biz
sfl+a ARCHITECTS

NORTH CAROLINA PROFESSIONAL ENGINEER SEAL 049789 STEPHEN INGRAM 6/12/2024

CONSTRUCTION DOCUMENTS

PAMLICO COUNTY
PAMLICO 6-12 SCHOOL
601 Main Street, Bayboro, NC , 28515

ENERGY STAR PARTNER

ISSUE DATE:	6/12/2024
PROJECT #:	2205
DRAWN BY:	SEI
CHECKED BY:	SEI

ROOF DETAILS

A-530

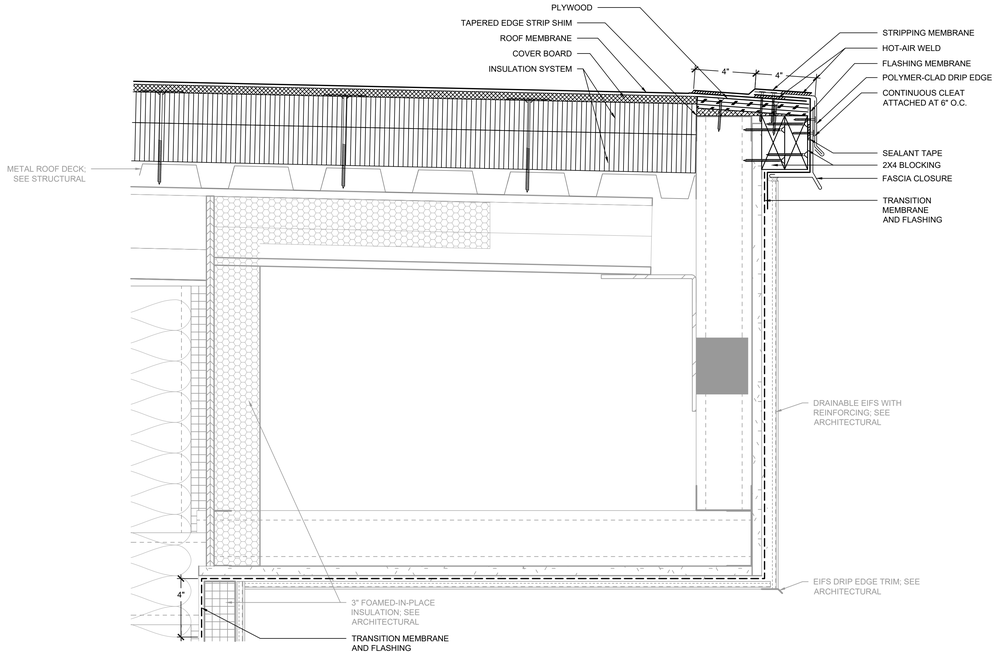

1 A-531 **ROOF SYSTEM FLASHING CORRESPONDING TO ARCHITECTURAL DETAIL 2/A-504**
SCALE: 3" = 1'-0"

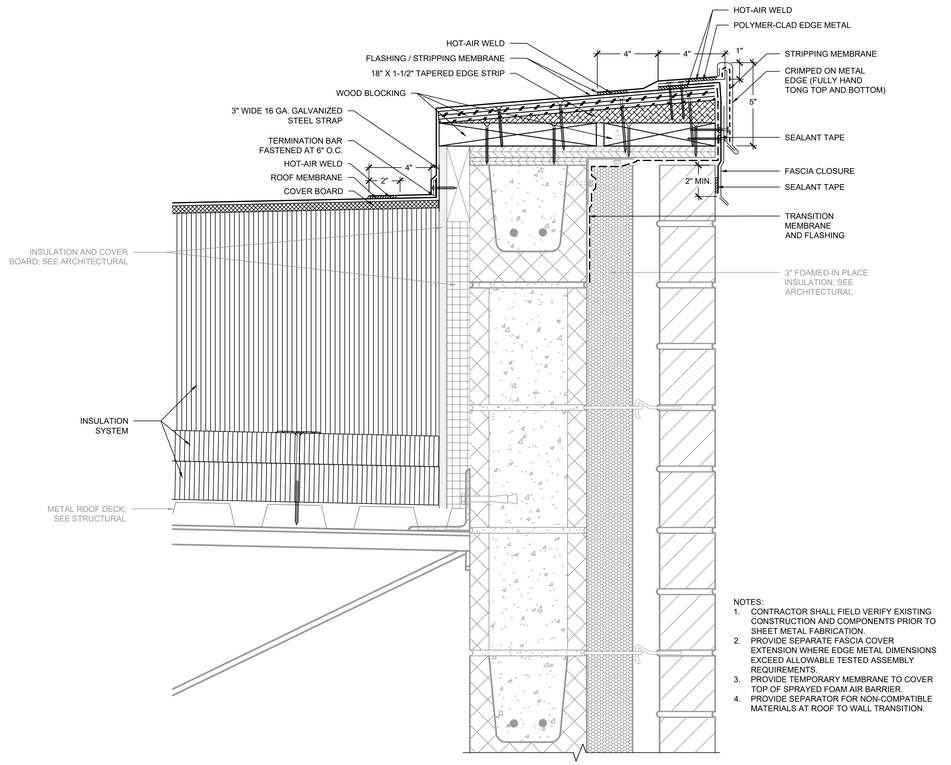

NOTES:
1. CONTRACTOR SHALL FIELD VERIFY EXISTING CONSTRUCTION AND COMPONENTS PRIOR TO SHEET METAL FABRICATION.
2. PROVIDE SEPARATE FASCIA COVER EXTENSION WHERE EDGE METAL DIMENSIONS EXCEED ALLOWABLE TESTED ASSEMBLY REQUIREMENTS.
3. PROVIDE TEMPORARY MEMBRANE TO COVER TOP OF SPRAYED FOAM AIR BARRIER.
4. PROVIDE SEPARATOR FOR NON-COMPATIBLE MATERIALS AT ROOF TO WALL TRANSITION.

2 A-531 **ROOF SYSTEM FLASHING CORRESPONDING TO ARCHITECTURAL DETAIL 2/A-501**
SCALE: 3" = 1'-0"

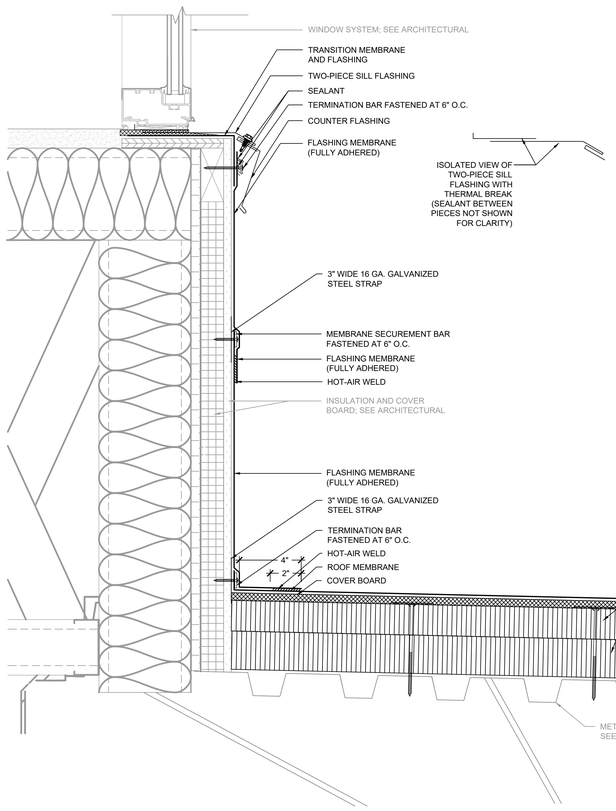

3 A-531 **ROOF SYSTEM FLASHING CORRESPONDING TO ARCHITECTURAL DETAIL 4/A-503**
SCALE: 3" = 1'-0"

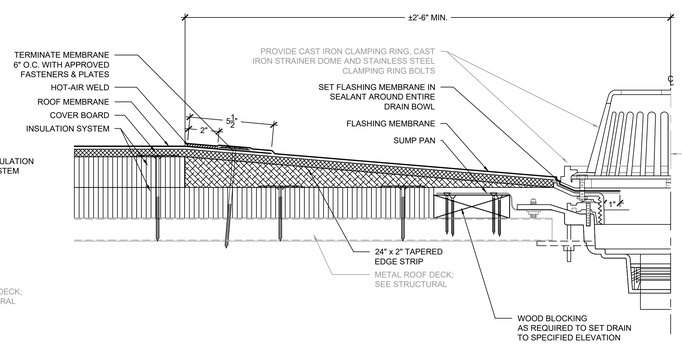

NOTES:
1. ALL CLAMPING RING BOLTS MUST BE PRESENT AND SECURE.

4 A-531 **TYPICAL PRIMARY DRAIN DETAIL**
SCALE: 3" = 1'-0"

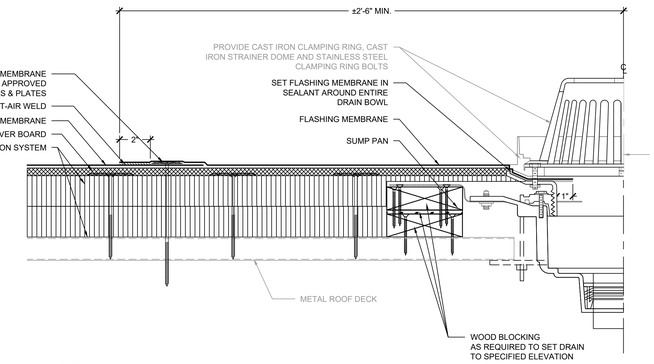

NOTES:
1. ALL CLAMPING RING BOLTS MUST BE PRESENT AND SECURE.

5 A-531 **TYPICAL OVERFLOW DRAIN DETAIL**
SCALE: 3" = 1'-0"

GENERAL NOTES:
1. THESE DOCUMENTS ARE THE PROPERTY OF REI ENGINEERS, INC. (REI) AND REI RETAINS ALL RIGHTS THEREIN, INCLUDING COPYRIGHTS. IT MAY ONLY BE USED IN A MANNER CONSISTENT WITH REI'S RIGHTS WHILE REI IS PROVIDING SERVICE FOR THE SPECIFIC PROJECT IDENTIFIED OR REFERRED TO HEREIN OR EXTENSIONS THERETO. IT MAY NOT BE USED FOR ANY OTHER PURPOSE EXCEPT WITH THE EXPRESS WRITTEN AGREEMENT OF, AND COMPENSATION TO, REI ENGINEERS, INC.
2. DIMENSIONS, DETAIL COMPONENTS AND EQUIPMENT PENETRATION LOCATIONS ARE FOR INFORMATION ONLY. CONTRACTOR IS RESPONSIBLE TO FIELD VERIFY ALL INFORMATION PROVIDED.

SHEET NOTES:
1. FOR DETAILS, LIGHT LINES REPRESENT CONSTRUCTION DESIGNED BY OTHER DISCIPLINES AND DARK LINES REPRESENT COMPONENTS DESIGNED BY REI ENGINEERS.
2. ANY WHOLE OR PARTIAL INSULATION BOARD OR PORTION OF ANY BOARD WHICH FALLS IN THE PERIMETERS & CORNERS OUTLINED SHALL BE SUBJECT TO THE FASTENING REQUIREMENTS FOR THE HIGHEST WIND ZONE ENCOUNTERED, ACROSS THE ENTIRE BOARD.

ADA AND LEGAL DISCLAIMER: This document is intended to comply with the requirements of the Americans with Disabilities Act (ADA). However architects and engineers are not licensed to interpret laws or give advice concerning laws. The owner should have this document reviewed by his attorney to determine if it complies with ADA and other laws.

...Becoming the Leading Designer of High Performance Facilities in the Nation with a Specialty in Alternative Delivery Methods
333 Fayetteville St, Ste 225
Raleigh, NC 27601
P: 919.573.6350
F: 919.573.6355
www.sfla.biz
sfl+a ARCHITECTS

NORTH CAROLINA PROFESSIONAL ENGINEER SEAL 049789 STEPHEN INGRAM
6/12/2024

CONSTRUCTION DOCUMENTS

PAMLICO COUNTY
PAMLICO 6-12 SCHOOL
601 Main Street, Bayboro, NC , 28515

ENERGY STAR PARTNER

ISSUE DATE:	6/12/2024
PROJECT #:	2205
DRAWN BY:	SEI
CHECKED BY:	SEI

ROOF DETAILS

A-531

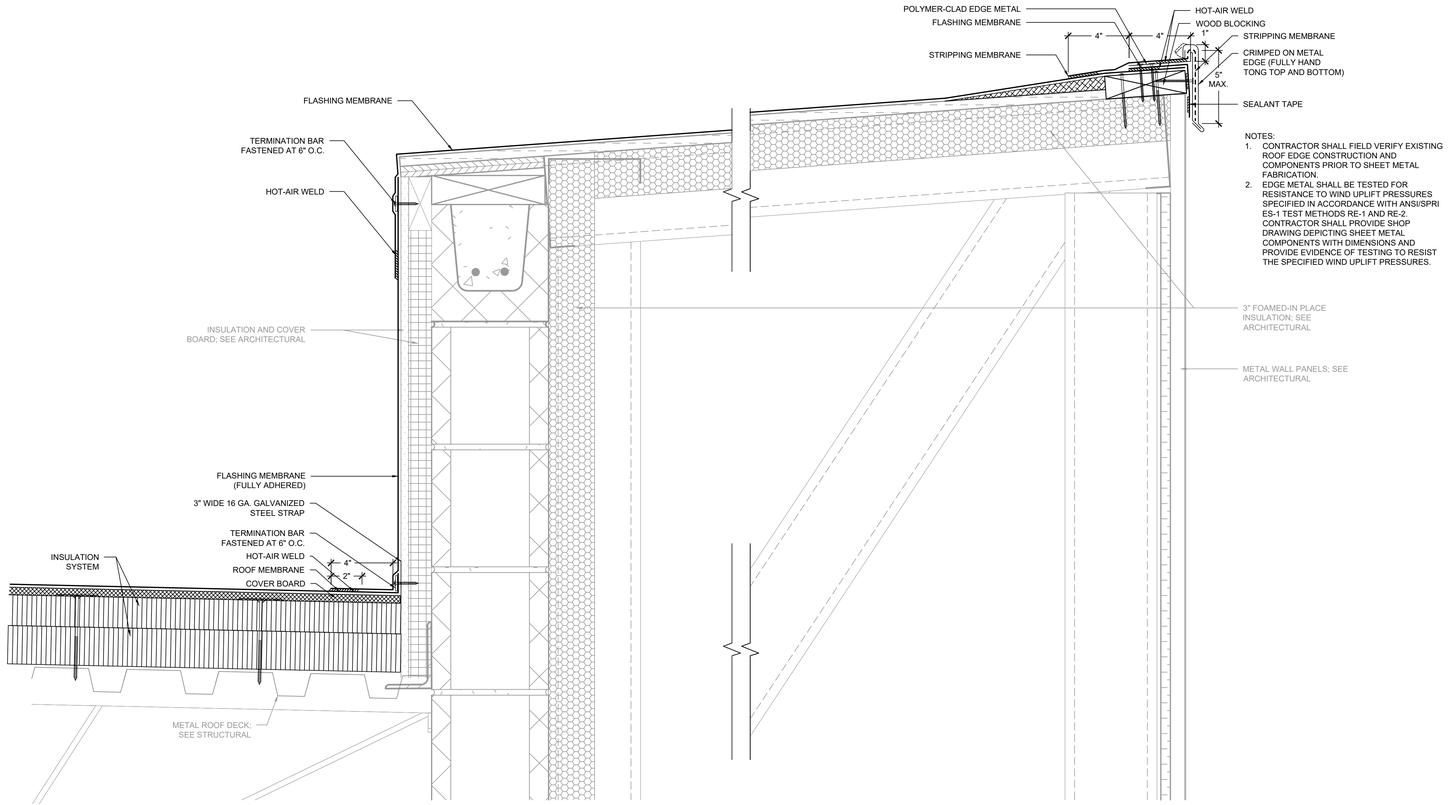

NOTES:
1. CONTRACTOR SHALL FIELD VERIFY EXISTING ROOF EDGE CONSTRUCTION AND COMPONENTS PRIOR TO SHEET METAL FABRICATION.
2. EDGE METAL SHALL BE TESTED FOR RESISTANCE TO WIND UPLIFT PRESSURES SPECIFIED IN ACCORDANCE WITH ANSI/SPRI ES-1 TEST METHODS RE-1 AND RE-2. CONTRACTOR SHALL PROVIDE SHOP DRAWING DEPICTING SHEET METAL COMPONENTS WITH DIMENSIONS AND PROVIDE EVIDENCE OF TESTING TO RESIST THE SPECIFIED WIND UPLIFT PRESSURES.

1 A-532 ROOF SYSTEM FLASHING CORRESPONDING TO ARCHITECTURAL DETAIL 7/A-504
SCALE: 3" = 1'-0"

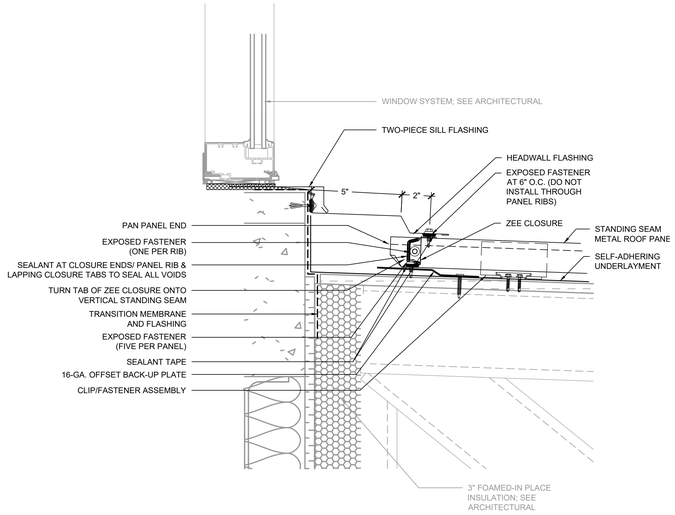

2 A-532 HEADWALL FLASHING (FIXED) CORRESPONDING TO ARCHITECTURAL DETAIL 5/A-504
SCALE: 3" = 1'-0"

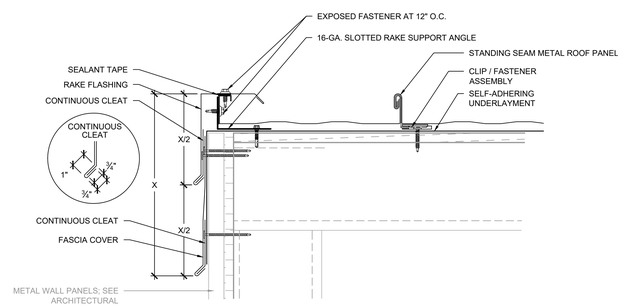

3 A-532 RAKE EDGE
SCALE: 3" = 1'-0"

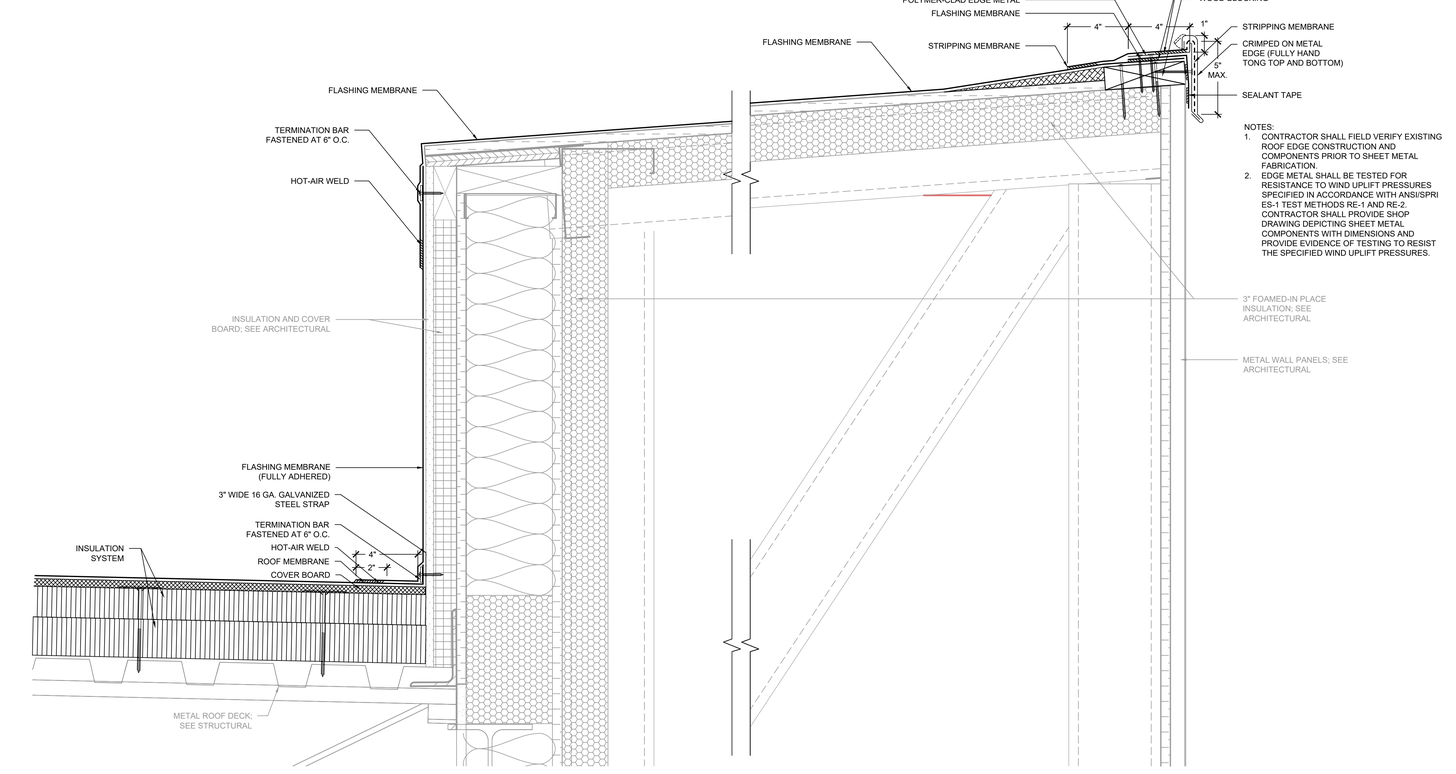

NOTES:
1. CONTRACTOR SHALL FIELD VERIFY EXISTING ROOF EDGE CONSTRUCTION AND COMPONENTS PRIOR TO SHEET METAL FABRICATION.
2. EDGE METAL SHALL BE TESTED FOR RESISTANCE TO WIND UPLIFT PRESSURES SPECIFIED IN ACCORDANCE WITH ANSI/SPRI ES-1 TEST METHODS RE-1 AND RE-2. CONTRACTOR SHALL PROVIDE SHOP DRAWING DEPICTING SHEET METAL COMPONENTS WITH DIMENSIONS AND PROVIDE EVIDENCE OF TESTING TO RESIST THE SPECIFIED WIND UPLIFT PRESSURES.

4 A-532 ROOF SYSTEM FLASHING CORRESPONDING TO ARCHITECTURAL DETAIL 7/A-504
SCALE: 3" = 1'-0"

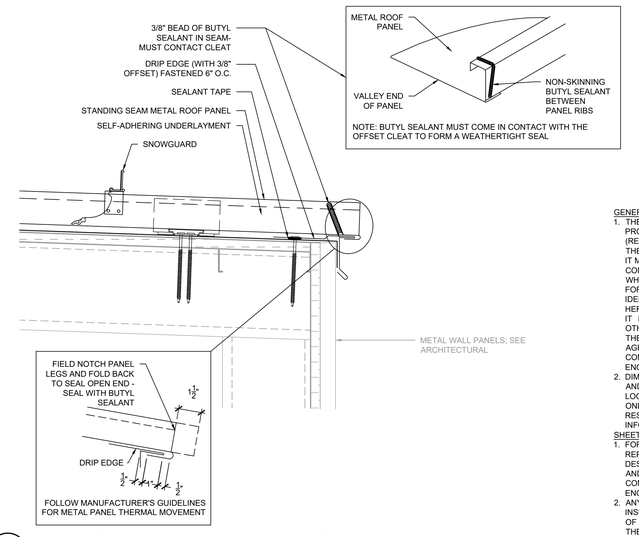

5 A-532 DRIP EDGE CORRESPONDING TO ARCHITECTURAL DETAIL 6/A-504
SCALE: 3" = 1'-0"

GENERAL NOTES:
1. THESE DOCUMENTS ARE THE PROPERTY OF REI ENGINEERS, INC. (REI) AND REI RETAINS ALL RIGHTS THEREIN, INCLUDING COPYRIGHTS. IT MAY ONLY BE USED IN A MANNER CONSISTENT WITH REI'S RIGHTS WHILE REI IS PROVIDING SERVICE FOR THE SPECIFIC PROJECT IDENTIFIED OR REFERRED TO HEREIN OR EXTENSIONS THERETO. IT MAY NOT BE USED FOR ANY OTHER PURPOSE EXCEPT WITH THE EXPRESS WRITTEN AGREEMENT OF, AND COMPENSATION TO, REI ENGINEERS, INC.
2. DIMENSIONS, DETAIL COMPONENTS AND EQUIPMENT PENETRATION LOCATIONS ARE FOR INFORMATION ONLY. CONTRACTOR IS RESPONSIBLE TO FIELD VERIFY ALL INFORMATION PROVIDED.

SHEET NOTES:
1. FOR DETAILS, LIGHT LINES REPRESENT CONSTRUCTION DESIGNED BY OTHER DISCIPLINES AND DARK LINES REPRESENT COMPONENTS DESIGNED BY REI ENGINEERS.
2. ANY WHOLE OR PARTIAL INSULATION BOARD OR PORTION OF ANY BOARD WHICH FALLS IN THE PERIMETERS & CORNERS OUTLINED SHALL BE SUBJECT TO THE FASTENING REQUIREMENTS FOR THE HIGHEST WIND ZONE ENCOUNTERED, ACROSS THE ENTIRE BOARD.

ADA AND LEGAL DISCLAIMER: This document is intended to comply with the requirements of the Americans with Disabilities Act (ADA). However architects and engineers are not licensed to interpret laws or give advice concerning laws. The owner should have this document reviewed by his attorney to determine if it complies with ADA and other laws.

...Becoming the Leading Designer of High Performance Facilities in the Nation with a Specialty in Alternative Delivery Methods
333 Fayetteville St, Ste 225
Raleigh, NC 27601
P: 919.573.6350
F: 919.573.6355
www.sfl+a.biz
sfl+a ARCHITECTS

NORTH CAROLINA PROFESSIONAL SEAL 049789 ENGINEER STEPHEN INGRAM 6/12/2024

CONSTRUCTION DOCUMENTS

PAMLICO COUNTY
PAMLICO 6-12 SCHOOL
601 Main Street, Bayboro, NC , 28515

ENERGY STAR PARTNER

ISSUE DATE:	6/12/2024
PROJECT #:	2205
DRAWN BY:	SEI
CHECKED BY:	SEI

ROOF DETAILS

A-532

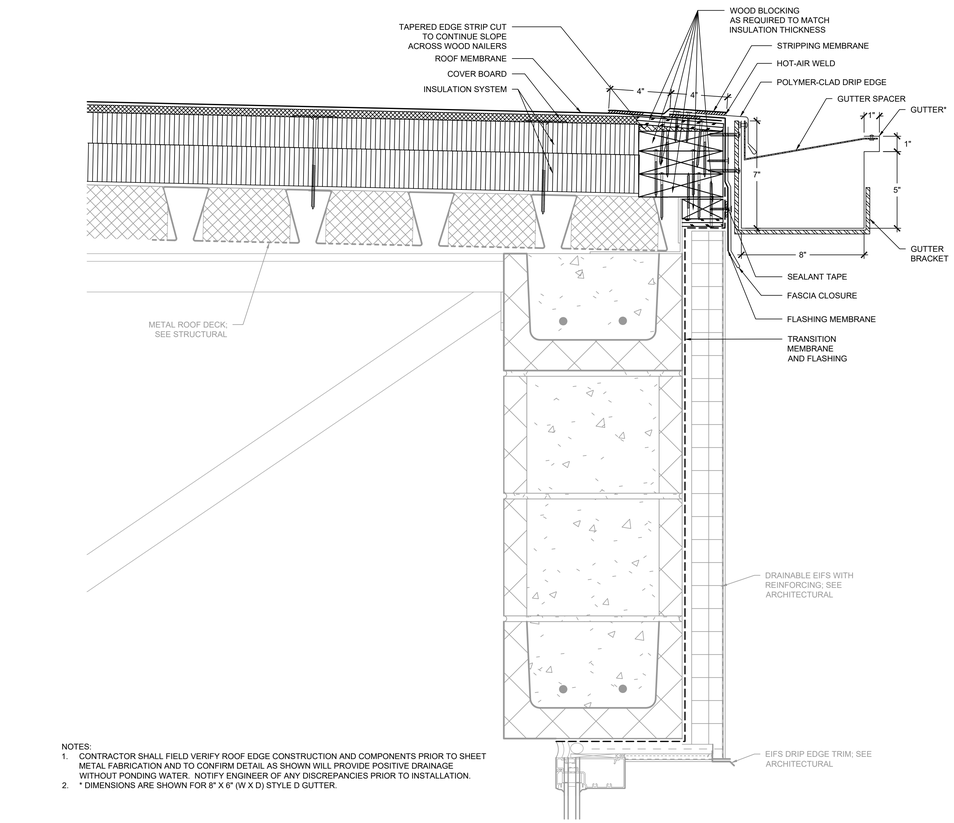

NOTES.
1. CONTRACTOR SHALL FIELD VERIFY ROOF EDGE CONSTRUCTION AND COMPONENTS PRIOR TO SHEET METAL FABRICATION AND TO CONFIRM DETAIL AS SHOWN WILL PROVIDE POSITIVE DRAINAGE WITHOUT PONDING WATER. NOTIFY ENGINEER OF ANY DISCREPANCIES PRIOR TO INSTALLATION.
2. * DIMENSIONS ARE SHOWN FOR 8" X 6" (W X D) STYLE D GUTTER.

1 A-533 ROOF SYSTEM FLASHING CORRESPONDING TO ARCHITECTURAL DETAIL 3/A-503

SCALE: 3" = 1'-0"

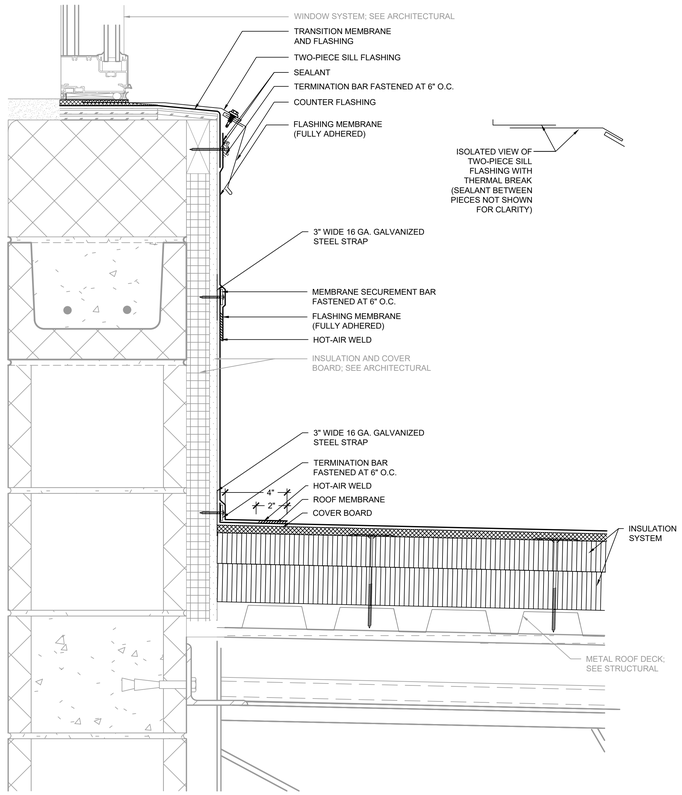

2 A-533 ROOF SYSTEM FLASHING CORRESPONDING TO ARCHITECTURAL DETAIL 2/A-314

SCALE: 3" = 1'-0"

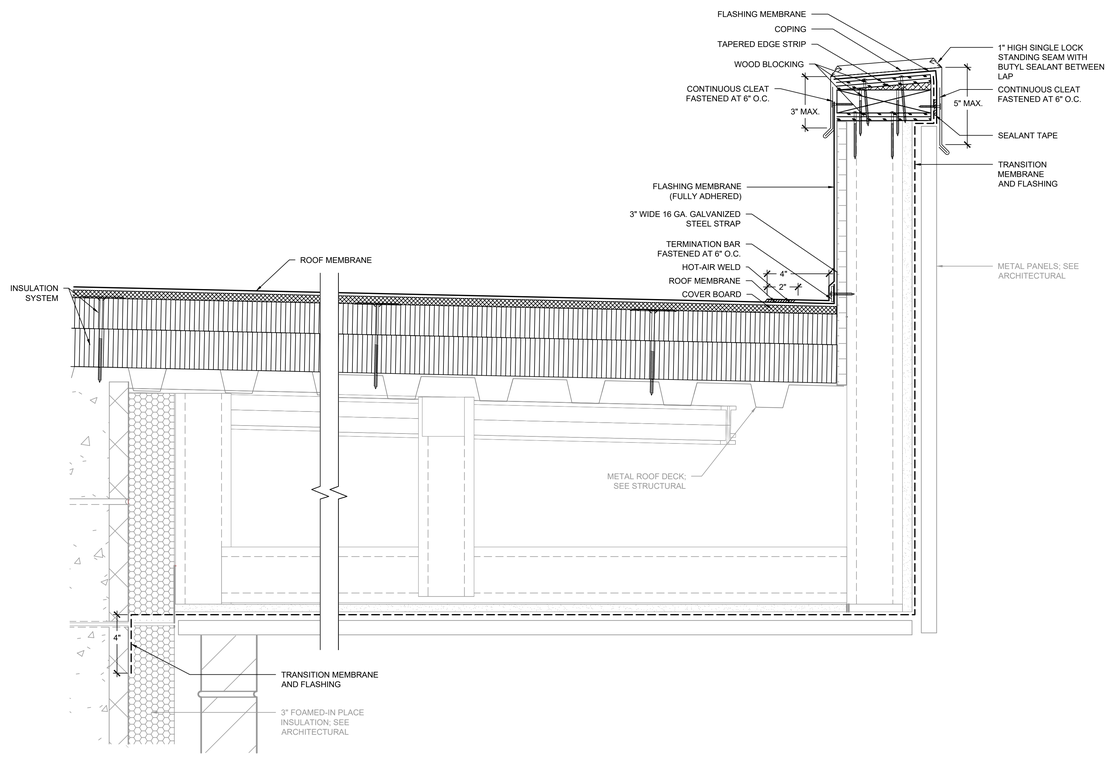

3 A-533 ROOF SYSTEM FLASHING CORRESPONDING TO ARCHITECTURAL DETAIL 2/A-315

SCALE: 3" = 1'-0"

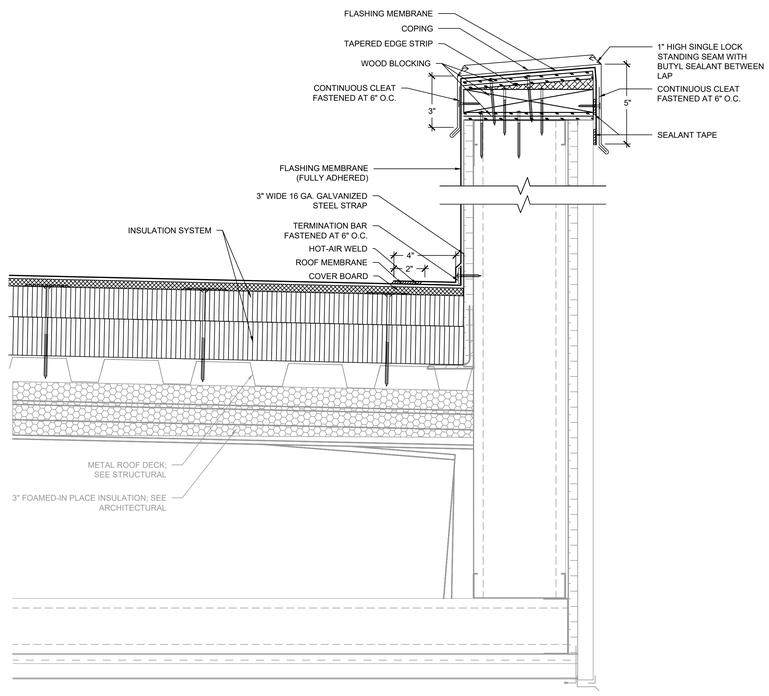

4 A-533 ROOF SYSTEM FLASHING CORRESPONDING TO ARCHITECTURAL DETAIL 1/A-316

SCALE: 3" = 1'-0"

...Becoming the Leading Designer of High Performance Facilities in the Nation with a Specialty in Alternative Delivery Methods

333 Fayetteville St, Ste 225
Raleigh, NC 27601
P: 919.573.6350
F: 919.573.6355
www.sfla.biz

sfl+a ARCHITECTS

NORTH CAROLINA PROFESSIONAL ENGINEER SEAL 049789 STEPHEN INGRAM
6/12/2024

CONSTRUCTION DOCUMENTS

PAMLICO COUNTY
PAMLICO 6-12 SCHOOL
601 Main Street, Bayboro, NC , 28515

ENERGY STAR PARTNER

ISSUE DATE:	6/12/2024
PROJECT #:	2205
DRAWN BY:	SEI
CHECKED BY:	SEI

ROOF DETAILS

A-533

GENERAL NOTES:
1. THESE DOCUMENTS ARE THE PROPERTY OF REI ENGINEERS, INC. (REI) AND REI RETAINS ALL RIGHTS THEREIN, INCLUDING COPYRIGHTS. IT MAY ONLY BE USED IN A MANNER CONSISTENT WITH REI'S RIGHTS WHILE REI IS PROVIDING SERVICE FOR THE SPECIFIC PROJECT IDENTIFIED OR REFERRED TO HEREIN OR EXTENSIONS THERETO. IT MAY NOT BE USED FOR ANY OTHER PURPOSE EXCEPT WITH THE EXPRESS WRITTEN AGREEMENT OF, AND COMPENSATION TO, REI ENGINEERS, INC.
2. DIMENSIONS, DETAIL COMPONENTS AND EQUIPMENT PENETRATION LOCATIONS ARE FOR INFORMATION ONLY. CONTRACTOR IS RESPONSIBLE TO FIELD VERIFY ALL INFORMATION PROVIDED.

SHEET NOTES:
1. FOR DETAILS, LIGHT LINES REPRESENT CONSTRUCTION DESIGNED BY OTHER DISCIPLINES AND DARK LINES REPRESENT COMPONENTS DESIGNED BY REI ENGINEERS.
2. ANY WHOLE OR PARTIAL INSULATION BOARD OR PORTION OF ANY BOARD WHICH FALLS IN THE PERIMETERS & CORNERS OUTLINED SHALL BE SUBJECT TO THE FASTENING REQUIREMENTS FOR THE HIGHEST WIND ZONE ENCOUNTERED, ACROSS THE ENTIRE BOARD.

ADA AND LEGAL DISCLAIMER: This document is intended to comply with the requirements of the Americans with Disabilities Act (ADA). However architects and engineers are not licensed to interpret laws or give advice concerning laws. The owner should have this document reviewed by his attorney to determine if it complies with ADA and other laws.

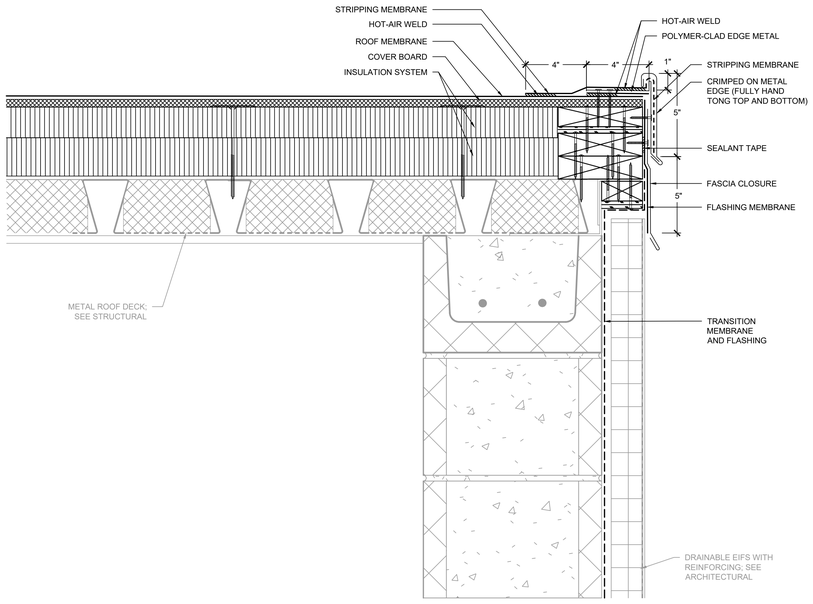

1 A-534 **ROOF SYSTEM FLASHING CORRESPONDING TO ARCHITECTURAL DETAIL 1/A-314**
SCALE: 3" = 1'-0"

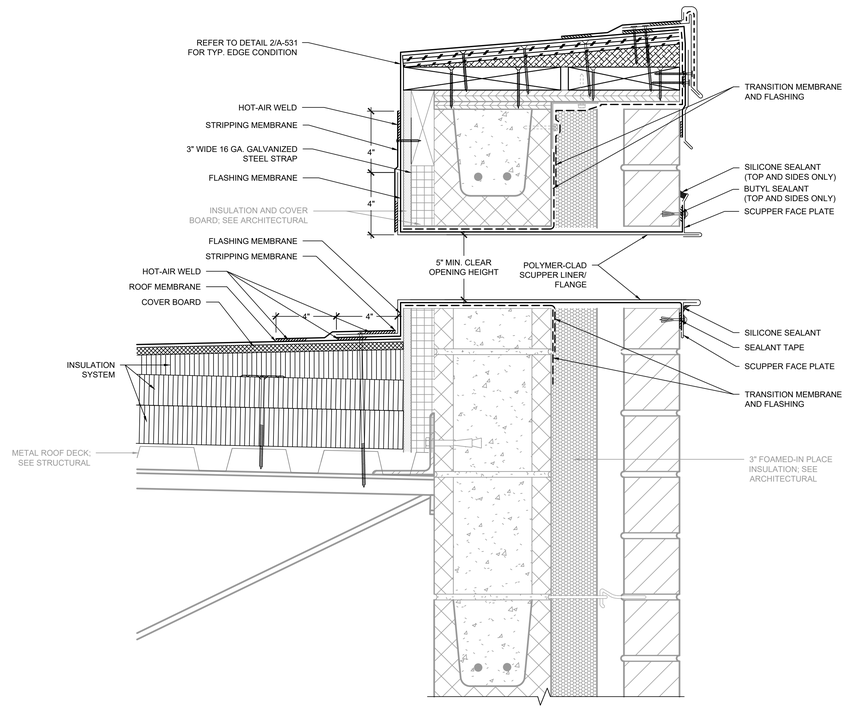

2 A-534 **OVERFLOW SCUPPER**
SCALE: 3" = 1'-0"

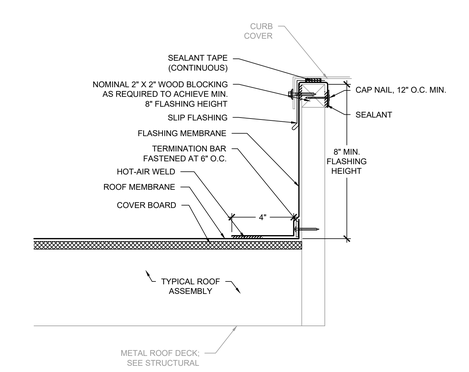

3 A-534 **ROOF TOP CURB**
SCALE: 3" = 1'-0"

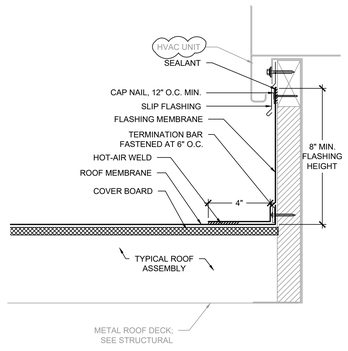

4 A-534 **MECHANICAL UNIT**
SCALE: 3" = 1'-0"

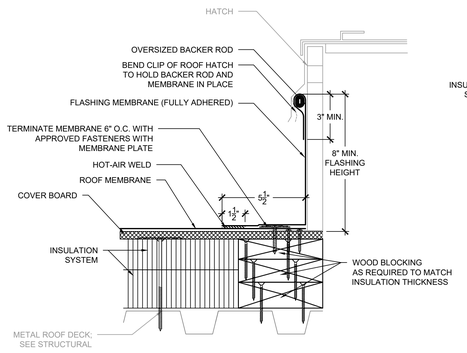

5 A-534 **ROOF HATCH**
SCALE: 3" = 1'-0"

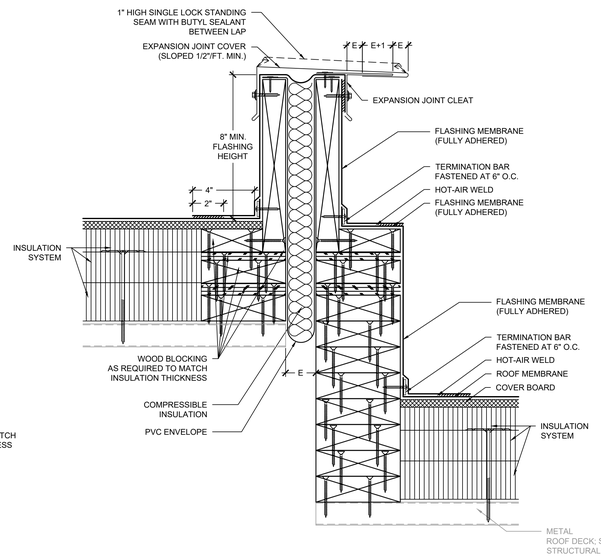

6 A-534 **TYPICAL EXPANSION JOINT**
SCALE: 3" = 1'-0"

...Becoming the Leading Designer of High Performance Facilities in the Nation with a Specialty in Alternative Delivery Methods

333 Fayetteville St, Ste 225
Raleigh, NC 27601
P: 919.573.6350
F: 919.573.6355
www.sfla.biz

sfl+a ARCHITECTS

NORTH CAROLINA PROFESSIONAL SEAL 049789 ENGINEER STEPHEN INGRAM
6/12/2024

CONSTRUCTION DOCUMENTS

PAMLICO COUNTY
PAMLICO 6-12 SCHOOL
601 Main Street, Bayboro, NC , 28515

ENERGY STAR PARTNER

ISSUE DATE:	6/12/2024
PROJECT #:	2205
DRAWN BY:	SEI
CHECKED BY:	SEI

GENERAL NOTES:
1. THESE DOCUMENTS ARE THE PROPERTY OF REI ENGINEERS, INC. (REI) AND REI RETAINS ALL RIGHTS THEREIN, INCLUDING COPYRIGHTS. IT MAY ONLY BE USED IN A MANNER CONSISTENT WITH REI'S RIGHTS WHILE REI IS PROVIDING SERVICE FOR THE SPECIFIC PROJECT IDENTIFIED OR REFERRED TO HEREIN OR EXTENSIONS THERETO. IT MAY NOT BE USED FOR ANY OTHER PURPOSE EXCEPT WITH THE EXPRESS WRITTEN AGREEMENT OF, AND COMPENSATION TO, REI ENGINEERS, INC.
2. DIMENSIONS, DETAIL COMPONENTS AND EQUIPMENT PENETRATION LOCATIONS ARE FOR INFORMATION ONLY. CONTRACTOR IS RESPONSIBLE TO FIELD VERIFY ALL INFORMATION PROVIDED.

SHEET NOTES:
1. FOR DETAILS, LIGHT LINES REPRESENT CONSTRUCTION DESIGNED BY OTHER DISCIPLINES AND DARK LINES REPRESENT COMPONENTS DESIGNED BY REI ENGINEERS.
2. ANY WHOLE OR PARTIAL INSULATION BOARD OR PORTION OF ANY BOARD WHICH FALLS IN THE PERIMETERS & CORNERS OUTLINED SHALL BE SUBJECT TO THE FASTENING REQUIREMENTS FOR THE HIGHEST WIND ZONE ENCOUNTERED, ACROSS THE ENTIRE BOARD.

ROOF DETAILS

A-534

ADA AND LEGAL DISCLAIMER: This document is intended to comply with the requirements of the Americans with Disabilities Act (ADA). However architects and engineers are not licensed to interpret laws or give advice concerning laws. The owner should have this document reviewed by his attorney to determine if it complies with ADA and other laws.

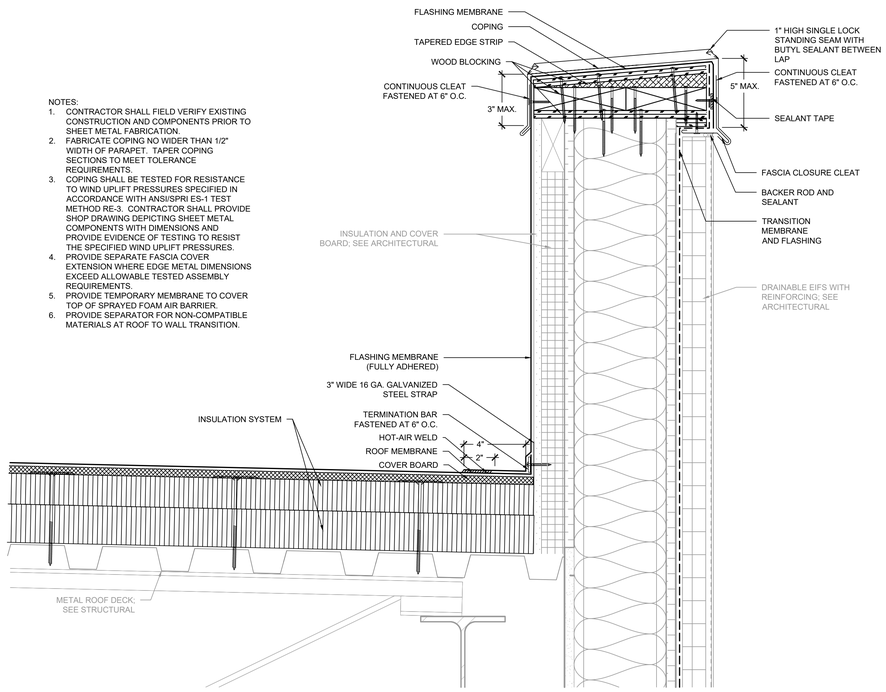

NOTES:
1. CONTRACTOR SHALL FIELD VERIFY EXISTING CONSTRUCTION AND COMPONENTS PRIOR TO SHEET METAL FABRICATION.
2. FABRICATE COPING NO WIDER THAN 1/2" WIDTH OF PARAPET. TAPER COPING SECTIONS TO MEET TOLERANCE REQUIREMENTS.
3. COPING SHALL BE TESTED FOR RESISTANCE TO WIND UPLIFT PRESSURES SPECIFIED IN ACCORDANCE WITH ANSI/SPRI ES-1 TEST METHOD RE-3. CONTRACTOR SHALL PROVIDE SHOP DRAWING DEPICTING SHEET METAL COMPONENTS WITH DIMENSIONS AND PROVIDE EVIDENCE OF TESTING TO RESIST THE SPECIFIED WIND UPLIFT PRESSURES.
4. PROVIDE SEPARATE FASCIA COVER EXTENSION WHERE EDGE METAL DIMENSIONS EXCEED ALLOWABLE TESTED ASSEMBLY REQUIREMENTS.
5. PROVIDE TEMPORARY MEMBRANE TO COVER TOP OF SPRAYED FOAM AIR BARRIER.
6. PROVIDE SEPARATOR FOR NON-COMPATIBLE MATERIALS AT ROOF TO WALL TRANSITION.

1 A-535 ROOF SYSTEM FLASHING CORRESPONDING TO ARCHITECTURAL DETAIL 1/A-505
SCALE: 3" = 1'-0"

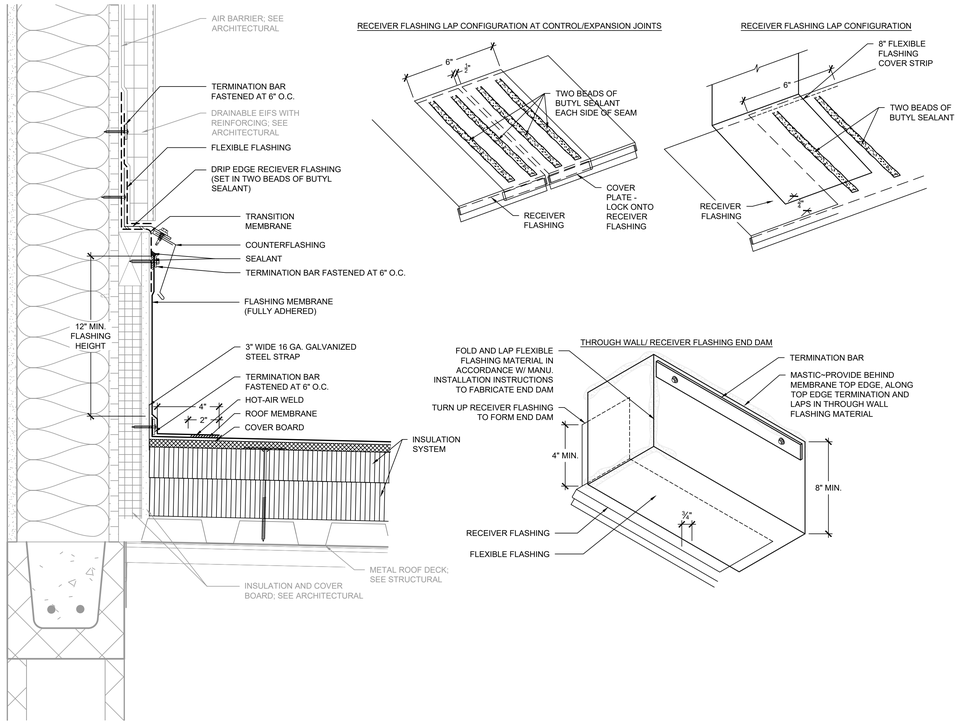

2 A-535 ROOF SYSTEM AND THROUGH WALL FLASHING CORRESPONDING TO ARCHITECTURAL DETAIL 3/A-505
SCALE: 3" = 1'-0"

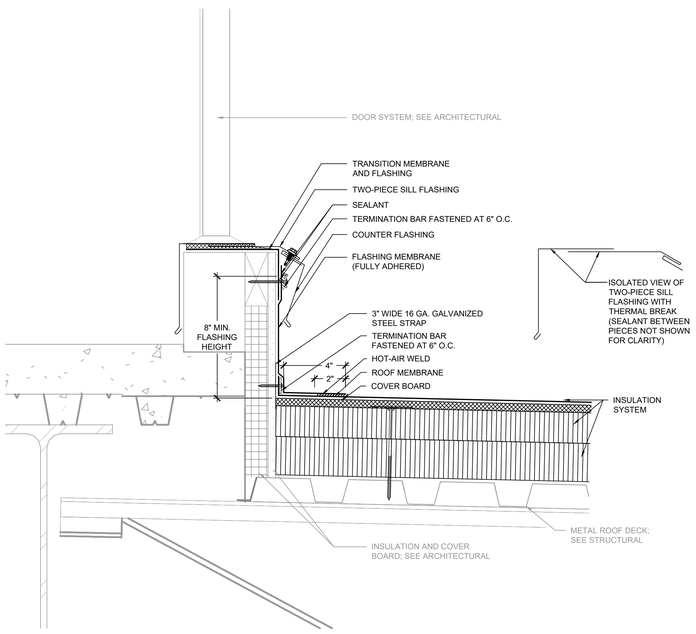

3 A-535 ROOF SYSTEM AND DOOR SILL FLASHING CORRESPONDING TO ARCHITECTURAL DETAIL 2/A-505
SCALE: 3" = 1'-0"

NOTES:
1. CONTRACTOR SHALL FIELD VERIFY EXISTING CONSTRUCTION AND COMPONENTS PRIOR TO SHEET METAL FABRICATION.
2. FABRICATE COPING NO WIDER THAN 1/2" WIDTH OF PARAPET. TAPER COPING SECTIONS TO MEET TOLERANCE REQUIREMENTS.
3. COPING SHALL BE TESTED FOR RESISTANCE TO WIND UPLIFT PRESSURES SPECIFIED IN ACCORDANCE WITH ANSI/SPRI ES-1 TEST METHOD RE-3. CONTRACTOR SHALL PROVIDE SHOP DRAWING DEPICTING SHEET METAL COMPONENTS WITH DIMENSIONS AND PROVIDE EVIDENCE OF TESTING TO RESIST THE SPECIFIED WIND UPLIFT PRESSURES.
4. PROVIDE SEPARATE FASCIA COVER EXTENSION WHERE EDGE METAL DIMENSIONS EXCEED ALLOWABLE TESTED ASSEMBLY REQUIREMENTS.
5. PROVIDE TEMPORARY MEMBRANE TO COVER TOP OF SPRAYED FOAM AIR BARRIER.
6. PROVIDE SEPARATOR FOR NON-COMPATIBLE MATERIALS AT ROOF TO WALL TRANSITION.

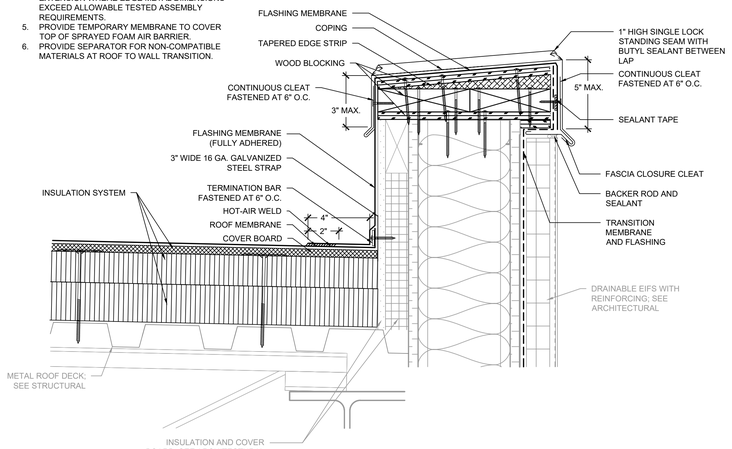

4 A-535 ROOF SYSTEM FLASHING CORRESPONDING TO ARCHITECTURAL DETAIL 1/A-317
SCALE: 3" = 1'-0"

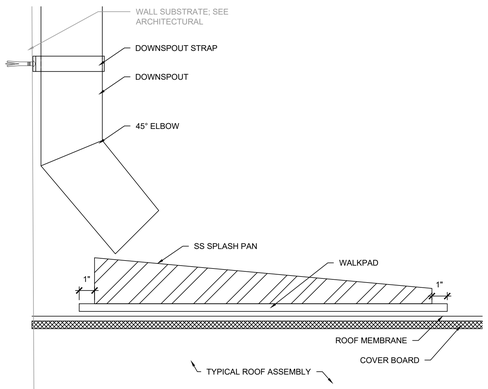

NOTES:
1. PROVIDE WALKPAD AT ALL ROOF DRAINAGE EDGES WHERE NO GUTTER OR DOWNSPOUT IS PROVIDED.

5 A-535 TYPICAL DOWNSPOUT AT LOWER ROOF
SCALE: 3" = 1'-0"

GENERAL NOTES:
1. THESE DOCUMENTS ARE THE PROPERTY OF REI ENGINEERS, INC. (REI) AND REI RETAINS ALL RIGHTS THEREIN, INCLUDING COPYRIGHTS. IT MAY ONLY BE USED IN A MANNER CONSISTENT WITH REI'S RIGHTS WHILE REI IS PROVIDING SERVICE FOR THE SPECIFIC PROJECT IDENTIFIED OR REFERRED TO HEREIN OR EXTENSIONS THERETO. IT MAY NOT BE USED FOR ANY OTHER PURPOSE EXCEPT WITH THE EXPRESS WRITTEN AGREEMENT OF, AND COMPENSATION TO, REI ENGINEERS, INC.
2. DIMENSIONS, DETAIL COMPONENTS AND EQUIPMENT PENETRATION LOCATIONS ARE FOR INFORMATION ONLY. CONTRACTOR IS RESPONSIBLE TO FIELD VERIFY ALL INFORMATION PROVIDED.

SHEET NOTES:
1. FOR DETAILS, LIGHT LINES REPRESENT CONSTRUCTION DESIGNED BY OTHER DISCIPLINES AND DARK LINES REPRESENT COMPONENTS DESIGNED BY REI ENGINEERS.
2. ANY WHOLE OR PARTIAL INSULATION BOARD OR PORTION OF ANY BOARD WHICH FALLS IN THE PERIMETERS & CORNERS OUTLINED SHALL BE SUBJECT TO THE FASTENING REQUIREMENTS FOR THE HIGHEST WIND ZONE ENCOUNTERED, ACROSS THE ENTIRE BOARD.

ADA AND LEGAL DISCLAIMER: This document is intended to comply with the requirements of the Americans with Disabilities Act (ADA). However architects and engineers are not licensed to interpret laws or give advice concerning laws. The owner should have this document reviewed by his attorney to determine if it complies with ADA and other laws.

...Becoming the Leading Designer of High Performance Facilities in the Nation with a Specialty in Alternative Delivery Methods
333 Fayetteville St, Ste 225
Raleigh, NC 27601
P: 919.573.6350
F: 919.573.6355
www.sfla.biz
sfl+a ARCHITECTS

NORTH CAROLINA PROFESSIONAL SEAL 049789 ENGINEER STEPHEN INGRAM
6/12/2024

CONSTRUCTION DOCUMENTS

PAMLICO COUNTY
PAMLICO 6-12 SCHOOL
601 Main Street, Bayboro, NC , 28515

ENERGY STAR PARTNER

ISSUE DATE:	6/12/2024
PROJECT #:	2205
DRAWN BY:	SEI
CHECKED BY:	SEI

ROOF DETAILS

A-535

DOOR & FRAME SCHEDULE

NO.	DOOR					FRAME		HW Set	FIRE RATING	KEYED NOTES
	WIDTH	HEIGHT	THK	MAT	TYPE	TYPE	MAT			
1-S1-A	3'-0"	7'-2"	1 3/4"	FRP	F	1	ALUM	11.0	--	CLSR,PHW
1-S4-A	3'-0"	7'-2"	1 3/4"	FRP	F	1	ALUM	11.0	--	CLSR,PHW
1-S5-A	6'-0"	7'-2"	1 3/4"	FRP	F(2)	3	ALUM	12.0	--	CLSR,PHW
2-S1-B	3'-0"	7'-2"	1 3/4"	WD	F	1	ALUM	29.0	45	CLSR,PHW, ALARM
2-S4-B	3'-0"	7'-2"	1 3/4"	WD	F	1	ALUM	29.0	45	CLSR,PHW, ALARM
2-S5-B	6'-0"	7'-0"	1 3/4"	WD	F(2)	2	ALUM	29.1	45	CLSR,PHW, ALARM
2-S7-A	3'-0"	7'-2"	1 3/4"	WD	F	1	ALUM	38.1		CLSR
1100	3'-0"	7'-2"	1 3/4"	ALUM	FG	CW02	ALUM	1.0		CR, PHW,CLSR
1100-E	3'-0"	7'-2"	1 3/4"	ALUM	FG	SF06	ALUM	1.0		CR, PHW,CLSR
1100-F	3'-0"	7'-2"	1 3/4"	ALUM	FG	SF06	ALUM	20.0		CLSR,PHW
1100-G	3'-0"	7'-2"	1 3/4"	ALUM	FG	SF06	ALUM	20.0		CLSR,PHW
1100-H	3'-0"	7'-2"	1 3/4"	ALUM	FG	SF06	ALUM	20.0		CLSR,PHW
1100-I	3'-0"	7'-2"	1 3/4"	ALUM	FG	SF06	ALUM	20.0		CLSR,PHW
1100A	3'-0"	7'-2"	1 3/4"	ALUM	FG	CW02	ALUM	4.0		CLSR,PHW
1100B	3'-0"	7'-2"	1 3/4"	ALUM	FG	CW02	ALUM	4.0		CLSR,PHW
1100C	3'-0"	7'-2"	1 3/4"	ALUM	FG	CW02	ALUM	4.0		CLSR,PHW
1100D	3'-0"	7'-2"	1 3/4"	ALUM	FG	CW02	ALUM	4.0		CLSR,PHW
1102A	3'-0"	7'-2"	1 3/4"	ALUM	FG	SF	ALUM	15.0		CR, PHW,CLSR
1102B	3'-0"	7'-2"	1 3/4"	ALUM	FG	SF	ALUM	15.0		CR,CLSR
1102C	3'-0"	7'-2"	1 3/4"	WD	F	1	ALUM	37.0		CR,CLSR
1103	3'-0 3/4"	7'-2"	1 3/4"	ALUM	FG	SF	ALUM	37.0		CLSR
1104	3'-0"	7'-2"	1 3/4"	WD	F	1	ALUM	50.0		
1105	3'-0"	7'-2"	1 3/4"	WD	F	1	ALUM	39.0		
1106	3'-0"	7'-2"	1 3/4"	WD	F	1	ALUM	47.0		
1106-B	3'-0"	7'-2"	1 3/4"	WD	F	1	ALUM	56.0		
1106-C	3'-0"	7'-2"	1 3/4"	WD	F	1	ALUM	54.0		CLSR
1107	3'-0"	7'-2"	1 3/4"	WD	F	1	ALUM	54.0		CLSR
1108	3'-0"	7'-2"	1 3/4"	WD	F	1	ALUM	51.0		
1109	3'-0"	7'-2"	1 3/4"	WD	F	1	ALUM	54.0		CLSR
1110	3'-0"	7'-2"	1 3/4"	WD	F	1	ALUM	46.0		
1111	3'-0"	7'-2"	1 3/4"	WD	F	1	ALUM	56.0		
1111B	3'-0"	7'-2"	1 3/4"	WD	F	1	ALUM	39.1		
1112	3'-0"	7'-2"	1 3/4"	WD	F	1	ALUM	37.1		CR,CLSR
1114	3'-0"	7'-2"	1 3/4"	WD	F	1	ALUM	47.0		
1120	4'-0"	7'-10"	1 3/4"	HM	F	1	HM	57.0	90	EDHO, CLSR
1120A	3'-0"	7'-2"	1 3/4"	WD	N	1	ALUM	39.1		
1120B	2'-8"	7'-2"	1 3/4"	WD	F	1	ALUM	39.3		
1120C	8'-0"	4'-8"	1 3/4"	STEEL	RR	-	STEEL	61.0	90	
1121	3'-0"	7'-2"	1 3/4"	WD	F	1	ALUM	52.0		CLSR
1121B	3'-0"	7'-2"	1 3/4"	WD	F	1	ALUM	45.0		
1122	4'-0"	7'-10"	1 3/4"	HM	F	1	HM	57.0	90	EDHO, CLSR
1200A	6'-3"	7'-2"	1 3/4"	ALUM	FG(2)	SF	ALUM	17.0		CLSR,PHW
1200B	6'-3"	7'-2"	1 3/4"	ALUM	FG(2)	SF	ALUM	17.0		CLSR,PHW
1200C	6'-0"	7'-2"	1 3/4"	WD	N(2)	2	ALUM	33.1		CLSR,PHW
1200D	6'-0"	7'-2"	1 3/4"	WD	N(2)	2	ALUM	33.1		CLSR,PHW
1202	3'-0"	7'-2"	1 3/4"	WD	F	1	ALUM	59.0		CLSR
1203	3'-0"	7'-2"	1 3/4"	WD	F	1	ALUM	59.0		CLSR
1203C	3'-0"	7'-2"	1 3/4"	WD	F	1	ALUM	59.0		CLSR
1204	6'-0"	7'-2"	1 3/4"	WD	F(2)	2	ALUM	44.0	--	
1205	3'-0"	7'-2"	1 3/4"	WD	F	1	ALUM	46.0		
1205-B	3'-0"	7'-2"	1 3/4"	WD	F	1	ALUM	54.0		CLSR
1206	3'-0"	7'-2"	1 3/4"	WD	F	1	ALUM	40.0		CLSR
1207	3'-0"	7'-2"	1 3/4"	WD	F	1	ALUM	46.0		
1207-B	3'-0"	7'-2"	1 3/4"	WD	F	1	ALUM	54.0		CLSR
1208	3'-0"	7'-2"	1 3/4"	WD	F	1	ALUM	59.0		CLSR
1208B	3'-0"	7'-2"	1 3/4"	WD	F	1	ALUM	59.0		CLSR
1209	3'-0"	7'-2"	1 3/4"	WD	F	1	ALUM	59.0		CLSR
1301 - B	3'-0"	7'-2"	1 3/4"	ALUM	FG	SF12	ALUM	16.0	--	
1301-A	3'-0"	7'-2"	1 3/4"	ALUM	FG	SF12	ALUM	16.0	--	CLSR,PHW
1301-C	6'-0 3/4"	7'-2 1/4"	1 3/4"	ALUM	FG(2)	SF32	ALUM	5.0		CLSR,PHW
1301-D	6'-0 3/4"	7'-2 1/4"	1 3/4"	ALUM	FG(2)	SF32	ALUM	5.0		CLSR,PHW
1302	3'-0"	7'-2"	1 3/4"	WD	F	1	ALUM	59.0		CLSR
1303	3'-0"	7'-2"	1 3/4"	WD	F	1	ALUM	59.0		CLSR
1304	3'-0"	7'-2"	1 3/4"	WD	F	1	ALUM	47.0		
1305	3'-0"	7'-2"	1 3/4"	WD	F	1	ALUM	39.0		
1306	6'-0"	7'-2"	1 3/4"	WD	F(2)	2	ALUM	43.0	--	
1306-A	6'-0"	7'-2"	1 3/4"	FRP	F(2)	2	ALUM	7.1		CLSR,CR
1307	3'-0"	7'-2"	1 3/4"	WD	F	1	ALUM	46.0		
1308	3'-0"	7'-2"	1 3/4"	WD	F	1	ALUM	48.0		
1308-A	6'-0"	7'-2"	1 3/4"	FRP	F(2)	3	ALUM	9.0		CLSR,PHW
1309	3'-0"	7'-2"	1 3/4"	WD	F	1	ALUM	47.0		
1310	6'-0"	7'-2"	1 3/4"	WD	N(2)	2	ALUM	49.0	--	
1310-A	6'-0"	7'-2"	1 3/4"	FRP	F(2)	3	ALUM	9.0		CLSR,PHW
1311	3'-0"	7'-2"	1 3/4"	WD	F	1	ALUM	52.0		CLSR
1313	3'-0"	7'-2"	1 3/4"	WD	F	1	ALUM	37.0		CR,CLSR
1314	6'-0"	7'-2"	1 3/4"	FRP	F(2)	2	ALUM	7.1		CLSR,CR
1401	3'-0"	7'-2"	1 3/4"	ALUM	FG	CW07	ALUM	1.1		CR, PHW,CLSR
1401A	3'-0"	7'-2"	1 3/4"	ALUM	FG	CW07	ALUM	4.1		CLSR,PHW
1401B	3'-0"	7'-2"	1 3/4"	ALUM	FG	CW07	ALUM	4.1		CLSR,PHW
1401C	3'-0"	7'-2"	1 3/4"	ALUM	FG	CW07	ALUM	4.1		CLSR,PHW
1401D	3'-0"	7'-2"	1 3/4"	ALUM	FG	CW07	ALUM	4.1		CLSR,PHW
1402	3'-0"	7'-2"	1 3/4"	WD	F	1	ALUM	60.0		
1402-A	4'-0"	7'-2"	1 3/4"	WD	N	1	ALUM	6.1		CR,CLSR
1403	3'-0"	7'-2"	1 3/4"	WD	F	1	ALUM	46.0		
1404	3'-0"	7'-2"	1 3/4"	WD	F	1	ALUM	58.0		
1405	3'-0"	7'-2"	1 3/4"	WD	F	1	ALUM	54.0		CLSR
1406	3'-0"	7'-2"	1 3/4"	WD	F	1	ALUM	39.3		
1410	3'-0"	7'-2"	1 3/4"	WD	F	1	ALUM	39.2		
1411A	6'-0"	7'-2"	1 3/4"	FRP	F(2)	3	ALUM	10.0	--	CLSR,PHW
1411B	3'-6"	7'-2"	1 3/4"	FRP	F	1	ALUM	13.1	--	CLSR,PHW
1500B	6'-0"	7'-2"	1 3/4"	WD	F(2)	2	ALUM	33.2		CLSR,PHW, STC 43
1502	3'-0"	7'-2"	1 3/4"	WD	F	1	ALUM	48.0		
1502A	3'-0"	7'-2"	1 3/4"	GLASS	FG	1	ALUM	6.0		CR, PHW,CLSR
1503	3'-0"	7'-2"	1 3/4"	WD	F	1	ALUM	37.0		CR,CLSR
1503B	3'-0"	7'-2"	1 3/4"	WD	F	1	ALUM	37.0		CR,CLSR
1504	3'-0"	7'-2"	1 3/4"	WD	F	1	ALUM	48.0		
1504A	3'-0"	7'-2"	1 3/4"	GLASS	FG	1	ALUM	6.0		CR, PHW,CLSR
1505	3'-0"	7'-2"	1 3/4"	WD	F	1	ALUM	48.0		
1506	3'-0"	7'-2"	1 3/4"	WD	F	1	ALUM	48.0		
1506A	3'-0"	7'-2"	1 3/4"	GLASS	FG	1	ALUM	6.0		CR, PHW,CLSR
1508	3'-0"	7'-2"	1 3/4"	WD	F	1	ALUM	48.2		CLSR,PHW
1508A	6'-0"	7'-0"	1 3/4"	WD	FG(2)	3	ALUM	2.1		CR, PHW,CLSR
1508B	3'-0"	7'-2"	1 3/4"	WD	F	1	ALUM	39.1		
1510	3'-0"	7'-2"	1 3/4"	WD	F	1	ALUM	48.3		CLSR,PHW, STC 43
1510A	3'-0"	7'-2"	1 3/4"	GLASS	FG	1	ALUM	6.0		CR, PHW,CLSR
1510B	3'-0"	7'-2"	1 3/4"	WD	F	1	ALUM	39.3		
1510C	8'-0"	10'-0"	1 3/4"	STEEL	OHD	-	STEEL	61.0		
1510D	3'-0"	7'-2"	1 3/4"	WD	F	1	ALUM	42.0		CLSR,PHW
1511	3'-0"	7'-2"	1 3/4"	WD	F	1	ALUM	45.0		CLSR
1512	3'-0"	7'-2"	1 3/4"	WD	F	1	ALUM	48.0		
1512A	3'-0"	7'-2"	1 3/4"	GLASS	FG	1	ALUM	6.1		CR,CLSR,
1512B	3'-0"	7'-2"	1 3/4"	WD	F	1	ALUM	51.0		
1512C	3'-0"	7'-2"	1 3/4"	WD	F	1	ALUM	51.0		
1513	3'-0"	7'-2"	1 3/4"	WD	F	1	ALUM	39.0		CLSR
1514	3'-0"	7'-2"	1 3/4"	WD	F	1	ALUM	48.2		CLSR,PHW
1514A	3'-0"	7'-2"	1 3/4"	GLASS	FG	1	ALUM	6.0		CR, PHW,CLSR
1514B	3'-0"	7'-2"	1 3/4"	WD	F	1	ALUM	40.0		CLSR
1514C	8'-0"	10'-0"	1 3/4"	STEEL	OHD	-	STEEL	61.0		
1515	3'-0"	7'-2"	1 3/4"	WD	F	1	ALUM	37.0		CR,CLSR
1516	3'-0"	7'-2"	1 3/4"	WD	F	1	ALUM	3.0 48.2		CLSR,PHW
1516A	3'-0"	7'-2"	1 3/4"	GLASS	FG	1	ALUM	6.0		CR, PHW,CLSR
1516B	3'-0"	7'-2"	1 3/4"	WD	F	1	ALUM	40.0		CLSR
1516C	8'-0"	10'-0"	1 3/4"	STEEL	OHD	-	STEEL	61.0		

DOOR & FRAME SCHEDULE

NO.	DOOR					FRAME		HW Set	FIRE RATING	KEYED NOTES
	WIDTH	HEIGHT	THK	MAT	TYPE	TYPE	MAT			
1518	3'-0"	7'-2"	1 3/4"	WD	F	1	ALUM	39.0		
1601	3'-0"	7'-2"	1 3/4"	WD	F	1	ALUM	48.0		
1602	3'-0"	7'-2"	1 3/4"	ALUM	FG	SF16	ALUM	18.0		CLSR
1602B	3'-0"	7'-2"	1 3/4"	GLASS	FG	1	ALUM	46.0		
1604	3'-0"	7'-0"	1 3/4"	ALUM	FG	SF18.1	ALUM	19.0		CLSR
1605	3'-0"	7'-2"	1 3/4"	WD	F	1	ALUM	46.0		
1606	3'-0"	7'-2"	1 3/4"	WD	F	1	ALUM	46.0		
1607	3'-0"	7'-2"	1 3/4"	WD	F	1	ALUM	47.0		
1608	3'-0"	7'-2"	1 3/4"	WD	F	1	ALUM	37.0		CR,CLSR
1610	2'-8"	7'-2"	1 3/4"	WD	F	1	ALUM	37.1		CR,CLSR
1612	3'-0"	7'-2"	1 3/4"	WD	F	1	ALUM	48.2		CLSR,PHW
1612A	3'-0"	7'-2"	1 3/4"	WD	F	1	ALUM	48.2		CLSR,PHW
1613	3'-0"	7'-2"	1 3/4"	WD	F	1	ALUM	40.0		CLSR
1614	3'-0"	7'-2"	1 3/4"	WD	F	1	ALUM	38.0		CLSR
1615	3'-0"	7'-2"	1 3/4"	WD	F	1	ALUM	38.0		CLSR
1618	3'-0"	7'-0"	1 3/4"	ALUM	FG	1	ALUM	19.0	--	
1619	3'-0"	7'-0"	1 3/4"	ALUM	FG	1	ALUM	19.0	--	
1620	3'-0"	7'-2"	1 3/4"	WD	F	1	ALUM	46.0		
1620B	3'-0"	7'-2"	1 3/4"	WD	F	1	ALUM	39.1		
1704	3'-0"	7'-2"	1 3/4"	WD	F	1	ALUM	48.0		
1706	3'-0"	7'-2"	1 3/4"	WD	F	1	ALUM	48.0		
1708	3'-0"	7'-2"	1 3/4"	WD	F	1	ALUM	48.2		CLSR,PHW
1708A	3'-0"	7'-2"	1 3/4"	ALUM	FG	CW05	ALUM	4.1		CLSR,PHW
1708B	3'-0"	7'-2"	1 3/4"	WD	F	1	ALUM	38.0		CLSR
1709	2'-8"	7'-2"	1 3/4"	WD	F	1	ALUM	45.0		CLSR
1710	3'-0"	7'-2"	1 3/4"	WD	F	1	ALUM	48.2		CLSR,PHW
1710A	3'-0"	7'-2"	1 3/4"	ALUM	FG	CW05	ALUM	4.1		CLSR,PHW
1710B	3'-0"	7'-2"	1 3/4"	WD	F	1	ALUM	38.0		CLSR
1711	2'-8"	7'-2"	1 3/4"	WD	F	1	ALUM	45.0		CLSR
1716	3'-0"	7'-2"	1 3/4"	WD	F	1	ALUM	48.2		CLSR,PHW
1716A	3'-0"	7'-2"	1 3/4"	WD	F	1	ALUM	48.2		CLSR,PHW
1716B	3'-0"	7'-2"	1 3/4"	WD	F	1	ALUM	38.1		CLSR
1718	3'-0"	7'-2"	1 3/4"	WD	F	1	ALUM	48.2		CLSR,PHW
1718A	3'-0"	7'-2"	1 3/4"	HM	F	1	ALUM	8.0		CLSR,PHW
1718B	3'-0"	7'-2"	1 3/4"	WD	F	1	ALUM	38.1		CLSR
1802	3'-0"	7'-2"	1 3/4"	WD	F	1	ALUM	48.2		CLSR,PHW
1802A	3'-0 1/2"	7'-2 1/4"	1 3/4"	ALUM	FG	SF29	ALUM	4.0		CLSR,PHW
1802C	3'-0"	7'-2"	1 3/4"	WD	F	1	ALUM	39.0		
1804	3'-0"	7'-2"	1 3/4"	WD	F	1	ALUM	48.2		CLSR,PHW
1804A	3'-0 1/2"	7'-2 1/4"	1 3/4"	ALUM	FG	SF29	ALUM	4.0		CLSR,PHW
1804B	2'-8"	7'-2"	1 3/4"	WD	F	1	ALUM	39.0		
1804C	3'-0"	7'-2"	1 3/4"	WD	F	1	ALUM	39.0		
1806	3'-0"	7'-2"	1 3/4"	WD	F	1	ALUM	48.2		CLSR,PHW
1806A	3'-0 1/2"	7'-2 1/4"	1 3/4"	ALUM	FG	SF29	ALUM	4.2		CLSR,PHW- ALARM
1806B	3'-0"	7'-2"	1 3/4"	WD	F	1	ALUM	55.0		
1806C	5'-0"	7'-2"	1 3/4"	WD	F(2)	2	ALUM	44.0		
1808	3'-0"	7'-2"	1 3/4"	WD	F	1	ALUM	48.0		
1808A	3'-0 3/4"	7'-2 1/4"	1 3/4"	ALUM	FG	SF	ALUM	4.2		CLSR,PHW- ALARM
1808B	3'-0"	7'-2"	1 3/4"	WD	F	1	ALUM	55.0		
2101	3'-0"	7'-2"	1 3/4"	WD	F	1	ALUM	45.0		CLSR
2102	3'-0"	7'-2"	1 3/4"	WD	F	1	ALUM	48.1		
2104	3'-0"	7'-2"	1 3/4"	WD	F	1	ALUM	48.1		
2106	3'-0"	7'-2"	1 3/4"	WD	F	1	ALUM	48.1		
2107	3'-0"	7'-2"	1 3/4"	ALUM	FG	1	ALUM	24.0		CLSR,PHW
2107A	3'-0"	7'-2"	1 3/4"	WD	F	1	ALUM	38.0		CLSR
2108	3'-0"	7'-2"	1 3/4"	WD	F	1	ALUM	48.1		
2109	3'-0"	7'-2"	1 3/4"	WD	F	1	ALUM	48.1		
2110	3'-0"	7'-2"	1 3/4"	WD	F	1	ALUM	48.1		
2112	3'-0"	7'-2"	1 3/4"	WD	F	1	ALUM	48.1		
2113	3'-0"	7'-2"	1 3/4"	WD	F	1	ALUM	46.0		
2114	3'-0"	7'-2"	1 3/4"	WD	F	1	ALUM	48.1		
2115	3'-0"	7'-2"	1 3/4"	WD	F	1	ALUM	48.1		
2116	3'-0"	7'-2"	1 3/4"	WD	F	1	ALUM	48.1		
2117	3'-0"	7'-2"	1 3/4"	WD	F	1	ALUM	48.1		
2118	3'-0"	7'-2"	1 3/4"	WD	F	1	ALUM	48.1		
2120	3'-0"	7'-2"	1 3/4"	WD	F	1	ALUM	48.1		
2122	3'-0"	7'-2"	1 3/4"	WD	F	1	ALUM	48.1		
2126	3'-0"	7'-2"	1 3/4"	WD	F	1	ALUM	48.0		
2126B	3'-0"	7'-2"	1 3/4"	WD	F	1	ALUM	39.0		
2202	3'-0"	7'-2"	1 3/4"	WD	F	1	ALUM	46.0		
2203	3'-0"	7'-2"	1 3/4"	WD	F	1	ALUM	46.0		
2204	3'-0"	7'-2"	1 3/4"	WD	F	1	ALUM	46.0		
2205	3'-0"	7'-2"	1 3/4"	WD	F	1	ALUM	39.0		
2206	3'-0"	7'-2"	1 3/4"	WD	F	1	ALUM	46.0		
2207	3'-0"	7'-2"	1 3/4"	WD	F	1	ALUM	48.0		
2208	3'-0"	7'-2"	1 3/4"	WD	F	1	ALUM	48.0		
2209	3'-0"	7'-2"	1 3/4"	WD	F	1	ALUM	45.0		CLSR
2210	3'-0"	7'-2"	1 3/4"	WD	F	1	ALUM	48.0		
2211	3'-0"	7'-2"	1 3/4"	WD	F	1	ALUM	48.0		
2212	3'-0"	7'-2"	1 3/4"	WD	F	1	ALUM	48.0		
2214	3'-0"	7'-2"	1 3/4"	WD	F	1	ALUM	48.1		
2215	3'-0"	7'-2"	1 3/4"	WD	F	1	ALUM	48.0		
2216	3'-0"	7'-2"	1 3/4"	WD	F	1	ALUM	48.1		
2218	3'-0"	7'-2"	1 3/4"	WD	F	1	ALUM	48.1		
2219	3'-0"	7'-2"	1 3/4"	WD	F	1	ALUM	48.1		
2220	3'-0"	7'-2"	1 3/4"	WD	F	1	ALUM	48.1		
2221	3'-0"	7'-2"	1 3/4"	WD	F	1	ALUM	48.1		
2222	3'-0"	7'-2"	1 3/4"	WD	F	1	ALUM	48.1		
2224	3'-0"	7'-2"	1 3/4"	WD	F	1	ALUM	48.1		
2226	3'-0"	7'-2"	1 3/4"	WD	F	1	ALUM	48.1		
2227	3'-0"	7'-2"	1 3/4"	WD	F	1	ALUM	39.3		
2228	3'-0"	7'-2"	1 3/4"	WD	F	1	ALUM	48.1		
2230	3'-0"	7'-2"	1 3/4"	WD	F	1	ALUM	48.1		
2230B	3'-0"	7'-2"	1 3/4"	WD	F	1	ALUM	38.0		CLSR
2233	3'-0"	7'-2"	1 3/4"	WD	F	1	ALUM	37.0		CR,CLSR
2233B	3'-0"	7'-2"	1 3/4"	WD	F	1	ALUM	54.0		CLSR
2233C	3'-0"	7'-2"	1 3/4"	WD	F	1	ALUM	37.0		CR,CLSR
2239	3'-0"	7'-2"	1 3/4"	WD	F	1	ALUM	48.0		
C1100	3'-0"	7'-2"	1 3/4"	ALUM	FG	SF27	ALUM	4.0		PHW,CLSR
C1200	8'-0"	7'-2"	1 3/4"	WD	N(2)	2	ALUM	7.0		CR, PHW,CLSR
C1200A	8'-0"	7'-2"	1 3/4"	WD	N(2)	3	ALUM	33.0		CLSR,PHW
C1300	8'-0"	7'-2"	1 3/4"	WD	N(2)	3	ALUM	9.0		CLSR,PHW
C1300A	4'-0"	7'-2"	1 3/4"	WD	N	1	ALUM	6.2		CR, PHW,CLSR
C1300B	6'-0"	7'-2"	1 3/4"	WD	N(2)	2	ALUM	27.2	--	CR, PHW,CLSR, EDHO
C1500	6'-4"	7'-2"	1 3/4"	ALUM	FG	3	ALUM	2.0		PHW,CLSR
C1500C	6'-0"	7'-2"	1 3/4"	WD	N(2)	2	HM	27.1	90 min	CR, PHW,CLSR, EDHO
C1600	6'-0"	7'-2"	1 3/4"	WD	N(2)	2	HM	27.1	90 min	PHW,CLSR, EDHO
C1600A	6'-0"	7'-2"	1 3/4"	WD	N(2)	2	HM	27.0	90 min	CR, PHW,CLSR, EDHO
C1700	6'-4"	7'-2"	1 3/4"	ALUM	FG	3	ALUM	2.0		PHW,CLSR
C1700A	6'-0"	7'-2"	1 3/4"	ALUM	FG(2)	3	ALUM	21.0		CLSR,PHW
C1800	6'-0"	7'-2"	1 3/4"	WD	N(2)	2	ALUM	27.0	90 min	CR, PHW,CLSR, EDHO
C1800A	6'-0"	7'-2"	1 3/4"	ALUM	FG(2)	SF13	ALUM	33.1		CLSR,PHW
C2100	6'-1"	7'-2"	1 3/4"	ALUM	FG(2)	SF	ALUM	33.1		CLSR,PHW
E1301	6'-0"	7'-2"	1 3/4"	FRP	F(2)	3	ALUM	9.0		CLSR,PHW
E1301-B	3'-0"	7'-2"	1 3/4"	WD	F	1	ALUM	32.0	45	CLSR,PHW
M1502	2'-8"	7'-2"	1 3/4"	WD	F	1	ALUM	39.0		
M1504	2'-8"	7'-2"	1 3/4"	WD	F	1	ALUM	39.0		
M1506	2'-8"	7'-2"	1 3/4"	WD	F	1	ALUM	39.0		
M1512	2'-8"	7'-2"	1 3/4"	WD	F	1	ALUM	39.0		
M1704	2'-8"	7'-2"	1 3/4"	WD	F	1	ALUM	39.0		
M1706	2'-8"	7'-2"	1 3/4"	WD	F	1	ALUM	39.0		

DOOR & FRAME SCHEDULE

NO.	DOOR					FRAME		HW Set	FIRE RATING	KEYED NOTES
	WIDTH	HEIGHT	THK	MAT	TYPE	TYPE	MAT			
M1708	2'-8"	7'-2"	1 3/4"	WD	F	1	ALUM	39.0		
M1710	2'-8"	7'-2"	1 3/4"	WD	F	1	ALUM	39.0		
M1716	2'-8"	7'-2"	1 3/4"	WD	F	1	ALUM	39.0		
M1718	3'-0"	7'-2"	1 3/4"	WD	F	1	ALUM	39.0		
M1802	3'-0"	7'-2"	1 3/4"	WD	F	1	ALUM	39.0		
M1804	2'-8"	7'-2"	1 3/4"	WD	F	1	ALUM	39.0		
M1806	2'-8"	7'-2"	1 3/4"	WD	F	1	ALUM	39.0		
M1808	2'-8"	7'-2"	1 3/4"	WD	F	1	ALUM	39.0		
M2100	4'-0"	7'-2"	1 3/4"	WD	F(2)	2	ALUM	44.0		
M2102	2'-8"	7'-2"	1 3/4"	WD	F	1	ALUM	39.0		
M2104	2'-8"	7'-2"	1 3/4"	WD	F	1	ALUM	39.0		
M2106	2'-8"	7'-2"	1 3/4"	WD	F	1	ALUM	39.0		
M2108	2'-8"	7'-2"	1 3/4"	WD	F	1	ALUM	39.0		
M2110	2'-8"	7'-2"	1 3/4"	WD	F	1	ALUM	39.0		
M2112	2'-8"	7'-2"	1 3/4"	WD	F	1	ALUM	39.0		
M2114	2'-8"	7'-2"	1 3/4"	WD	F	1	ALUM	39.0		
M2116	2'-8"	7'-2"	1 3/4"	WD	F	1	ALUM	39.0		
M2118	2'-8"	7'-2"	1 3/4"	WD	F	1	ALUM	39.0		
M2120	2'-8"	7'-2"	1 3/4"	WD	F	1	ALUM	39.0		
M2122	2'-8"	7'-2"	1 3/4"	WD	F	1	ALUM	39.0		
M2126	2'-8"	7'-2"	1 3/4"	WD	F	1	ALUM	39.0		
M2208	2'-8"	7'-2"	1 3/4"	WD	F	1	ALUM	39.0		
M2210	2'-8"	7'-2"	1 3/4"	WD	F	1	ALUM	39.0		
M2212	2'-8"	7'-2"	1 3/4"	WD	F	1	ALUM	39.0		
M2214	3'-0"	7'-2"	1 3/4"	WD	F	1	ALUM	39.0		
M2216	3'-0"	7'-2"	1 3/4"	WD	F	1	ALUM	39.0		
M2218	2'-8"	7'-2"	1 3/4"	WD	F	1	ALUM	39.0		
M2220	2'-8"	7'-2"	1 3/4"	WD	F	1	ALUM	39.0		
M2222	2'-8"	7'-2"	1 3/4"	WD	F	1	ALUM	39.0		
M2224	2'-8"	7'-2"	1 3/4"	WD	F	1	ALUM	39.0		
M2226	2'-8"	7'-2"	1 3/4"	WD	F	1	ALUM	39.0		
M2228	2'-8"	7'-2"	1 3/4"	WD	F	1	ALUM	39.0		
M2230	2'-8"	7'-2"	1 3/4"	WD	F	1	ALUM	39.0		
M2300	6'-0"	7'-2"	1 3/4"	FRP	F(2)	2	ALUM	34.0		CLSR
M2300A	4'-0"	7'-2"	1 3/4"	FRP	F	1	ALUM	13.0		
M3000	4'-0"	7'-2"	1 3/4"	FRP	F	1	ALUM	13.0		
M3100	4'-0"	7'-2"	1 3/4"	FRP	F	1	ALUM	13.0		

281

DOOR LOCKSET FUNCTION LEGEND

SEE SPECIFICATIONS FOR DOOR HARDWEAR TYPES

ABBREVIATIONS
- PHW PANIC HARD WEAR
- CLSR CLOSER
- EDHO ELECTROMAGNETIC DOOR HOLD OPEN
- ALARM ALARM WHEN DOOR IS ACTIVATED - SEE SPECIFICATIONS AND SECURITY DRAWINGS

MATERIAL
- WD WOOD
- ALUM ALUMINUM
- FRP FIBER REINFORCED PANEL
- HM HOLLOW METAL

GENERAL DOOR NOTES:

COORDINATE ALL DOORS WITH SECURITY DRAWINGS - COORDINATE ALL FRAMES

ELECTRONIC LOCK AND CARD READER ACCESS TO BE PROVIDED, SEE SPECS FOR DETAILS
OVR DOOR TYPE DENOTES OVERHEAD COILING DOORS, SECURITY GATES, AND COUNTER ROLL DOWNS
PROVIDE AND INSTALL WHEATHERSTRIPPING AT ALL EXTERIOR DOORS.
PROVIDE AND INSTALL SILENCERS AT DOORS.

GLAZING SCHEDULE

TYPE	DESCRIPTION
SG	SAFTEY GLASS, 1/4" CLEAR TEMPERED
IG1	INSULATED SAFETY GLASS UNITS, CLEAR, TEMPERED (LOW E)
IG2	INSULATED SAFETY GLASS UNITS, **TINTED**, TEMPERED, (LOW E)
IG3	INSULATED SAFETY GLASS UNITS, CLEAR, TEMPERED
IGT	INSULATED GLASS UNITS, TRANSLUCENT FILM (LOW E)
IGS	INSULATED SAFETY GLASS UNITS, SPANDREL, TEMPERED
LG	LAMINATE GLASS UNITS, 1/4" CLEAR
ILG	INSULATED LAMINATE GLASS UNITS

NOTE: FOR DETAILED INFORMATION SEE SPECIFICATIONS SECTION 088000-GLAZING

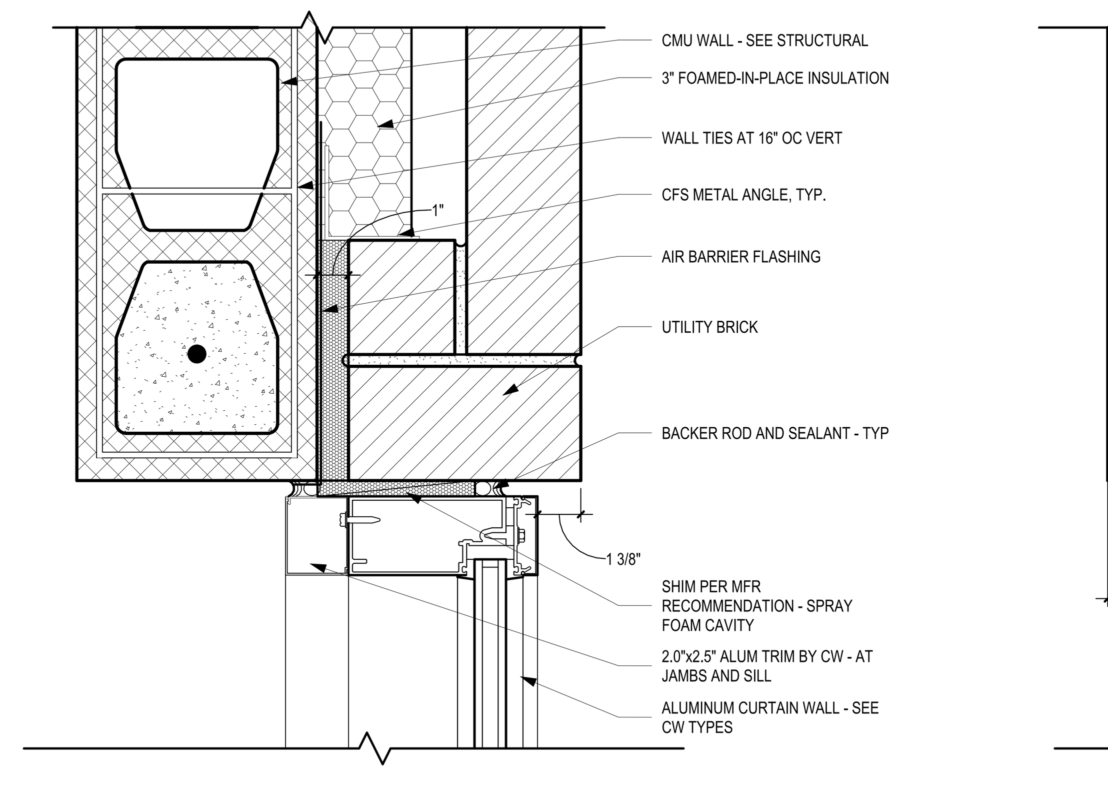

3 / A-601 **TYPICAL JAMB - CURTAIN WALL AT BRICK RETURN**
SCALE: 3" = 1'-0"

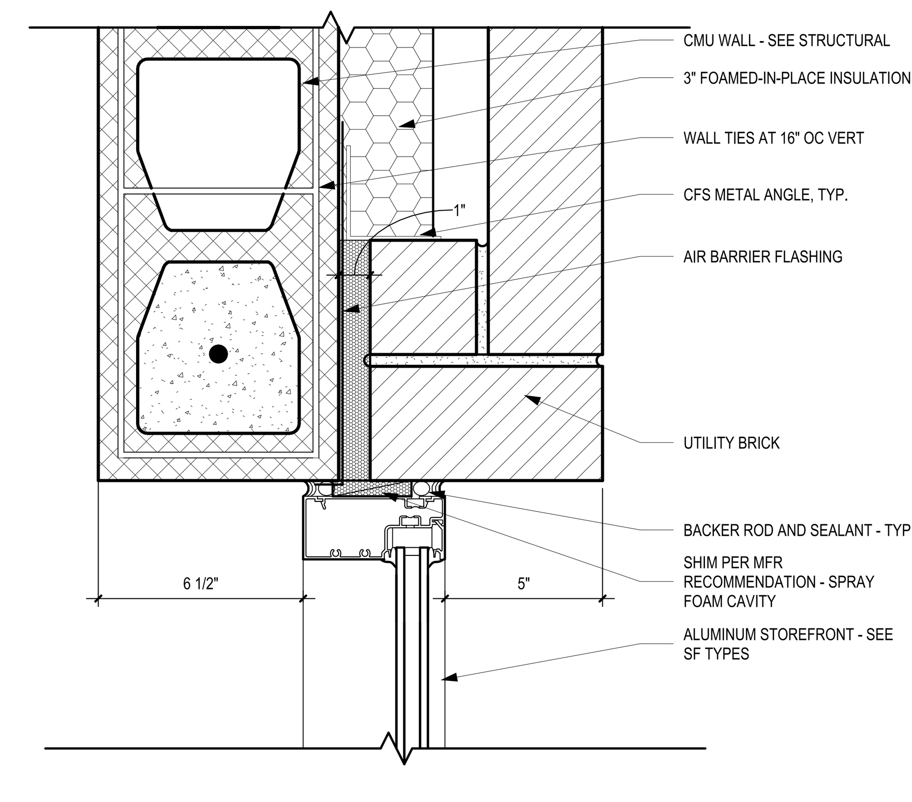

4 / A-601 **TYPICAL JAMB - STOREFRONT AT BRICK RETURN**
SCALE: 3" = 1'-0"

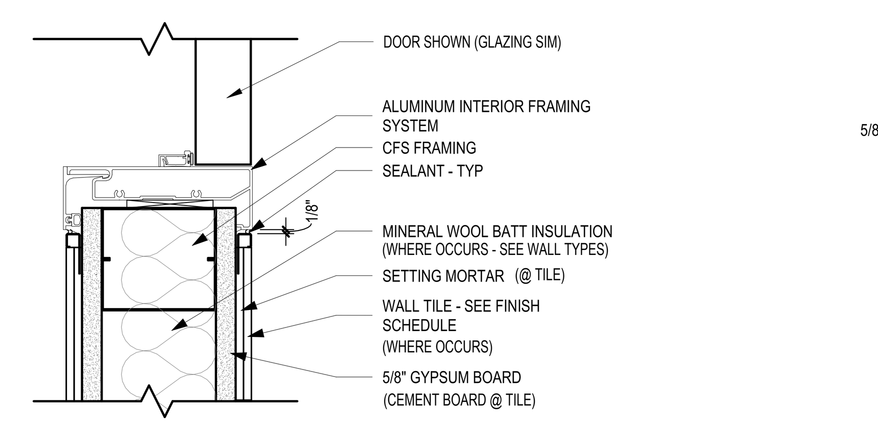

2 / A-601 **TYPICAL JAMB - INTERIOR FRAMING SYSTEM**
SCALE: 3" = 1'-0"

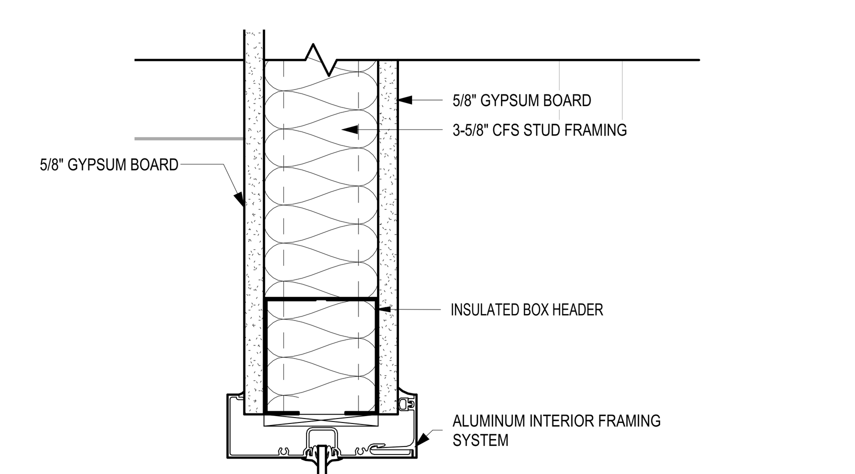

1 / A-601 **TYPICAL INTERIOR FRAMING SYSTEM HEAD**
SCALE: 3" = 1'-0"

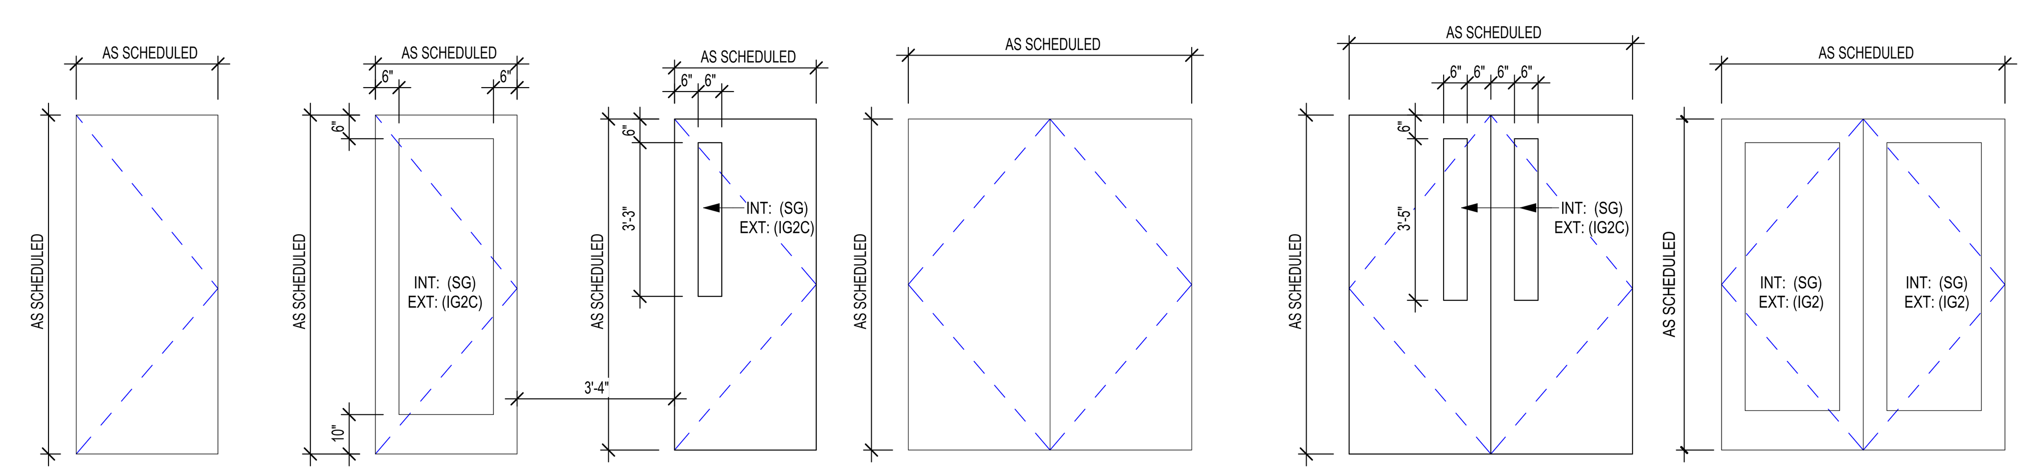

2 / A-601 **DOOR LEGEND**
NOT TO SCALE

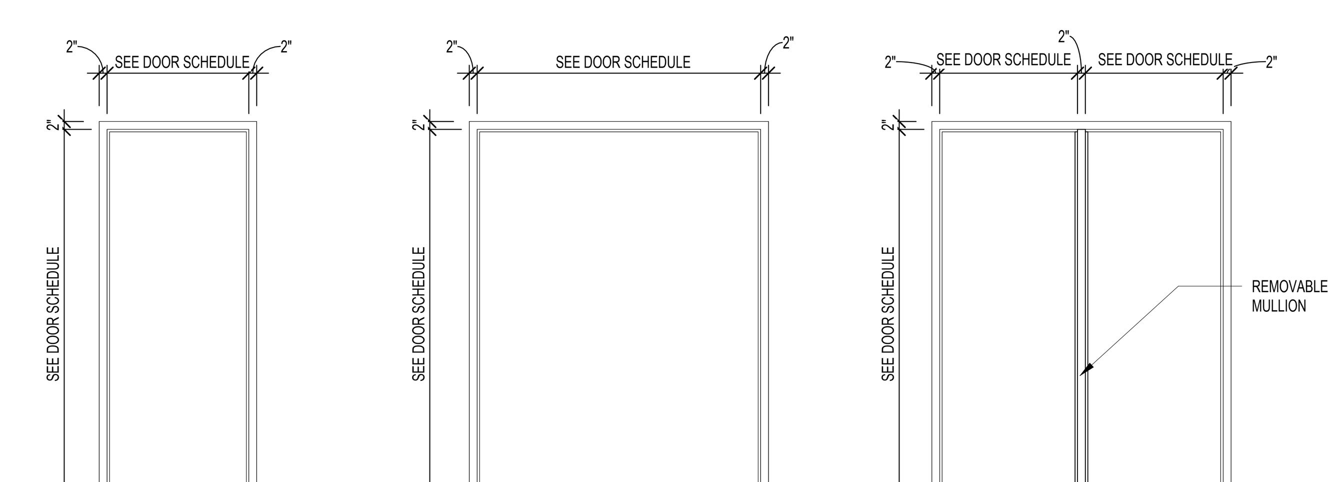

1 / A-601 **FRAME TYPES**
NOT TO SCALE

ADA AND LEGAL DISCLAIMER: This document is intended to comply with the requirements of the Americans with Disabilities Act (ADA). However architects and engineers are not licensed to interpret laws or give advice concerning laws. The owner should have this document reviewed by his attorney to determine if it complies with ADA and other laws.

...Becoming the Leading Designer of High Performance Facilities in the Nation with a Specialty in Alternative Delivery Methods

333 Fayetteville St, Ste 225
Raleigh, NC 27601
P: 919.573.6350
F: 919.573.6355
www.sfla.biz

sfl+a ARCHITECTS

SFL+A ARCHITECTS, P.A. REGISTERED ARCHITECTURAL CORPORATION CERT. NO. 50676 NORTH CAROLINA RALEIGH

ERIC J. LINDSTROM REGISTERED ARCHITECT 7240 NORTH CAROLINA FAYETTEVILLE, N.C. 6.12.24

CONSTRUCTION DOCUMENTS

PAMLICO COUNTY
PAMLICO 6-12 SCHOOL
601 Main Street, Bayboro, NC , 28515

ENERGY STAR PARTNER

No.	Date	Description

ISSUE DATE: 06/12/24
PROJECT #: 2205
DRAWN BY: MK
CHECKED BY: MK

DOOR & FRAME SCHEDULE

A-601

Autodesk Docs://Pamlico High School 6-12/2205 - Pamlico HS - ARCH.rvt
6/24/2024 3:51:40 PM

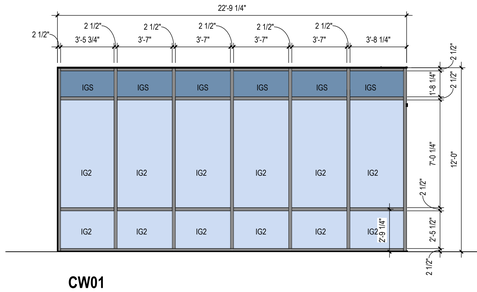

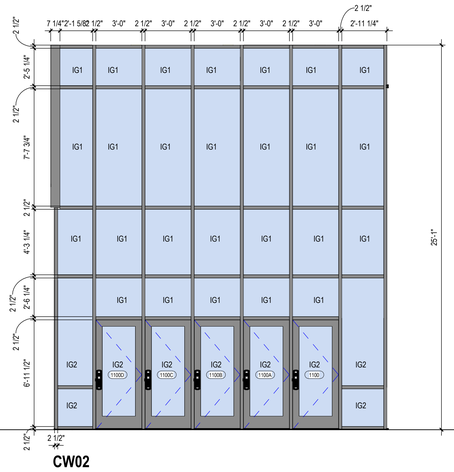

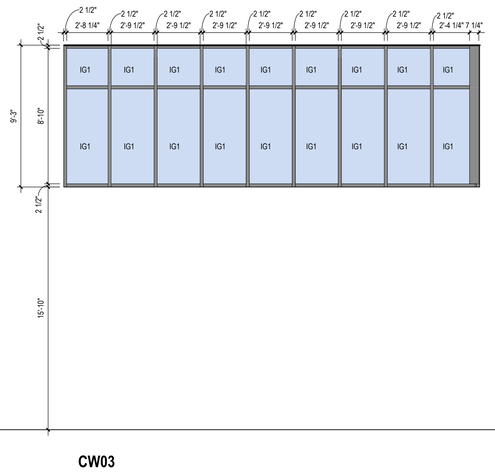

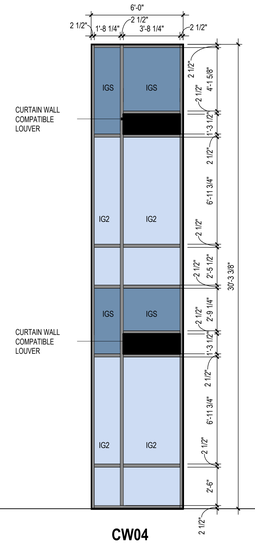

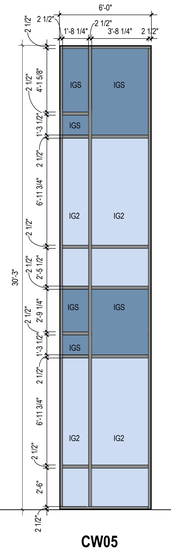

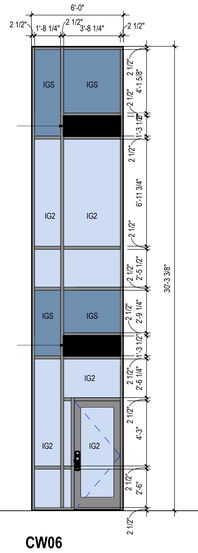

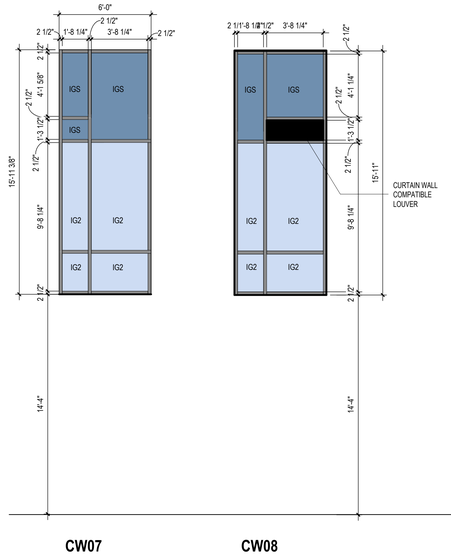

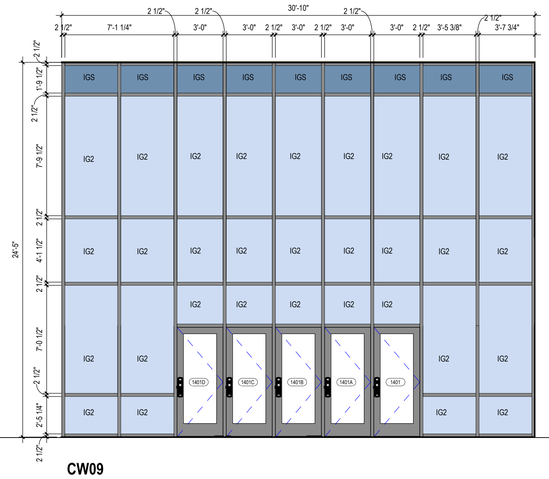

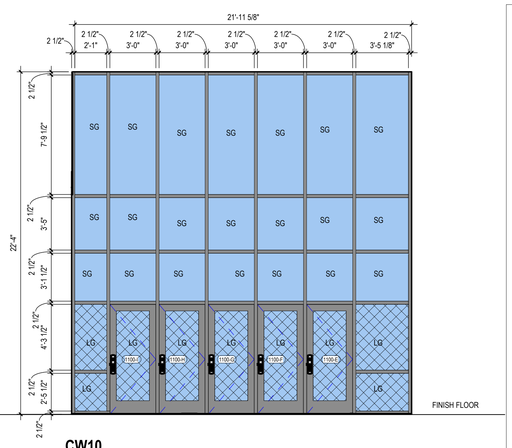

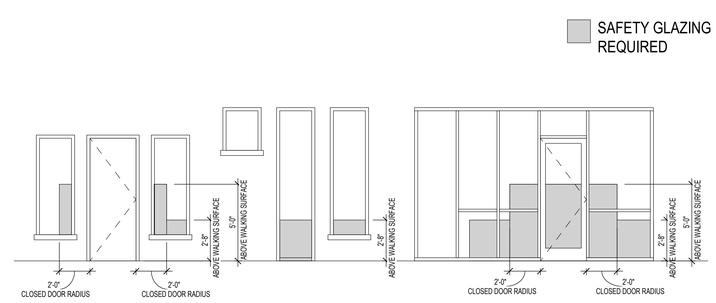

*NOTE: ONLY GLAZING LOCATED 36" OR LESS FROM ADJACENT WALKING SURFACE TO MEET REQUIREMENTS ABOVE, EXCEPT GLAZING LOCATIONS WITHIN THE 24" CLOSED DOOR RADIUS REQUIREMENT

1 / A-602 **SAFETY GLAZING REQUIREMENT DIAGRAM**

SCALE: 1/4" = 1'-0"

FRAME LEGEND

SYMBOL	DESCRIPTION
CW	6" AND 7 1/2" CURTAIN WALL
SF	6" NOMINAL ALUMINUM INTERIOR FRAMING SYSTEM. 4 1/2" STORE FRONT NON-THERMALLY BROKEN **(INDICATED WITH "X.1" INDICATOR)** 4 1/2" STORE FRONT THERMALLY BROKEN

GENERAL NOTES:

1.EXTERIOR CURTAIN WALL AND STOREFRONT SHALL HAVE A THERMAL BREAK TYPE FRAME. INTERIOR STOREFRONT NOT REQUIRED TO HAVE A THERMAL BREAK FRAME.
2.FIELD VERIFY ALL OPENING DIMENSIONS PRIOR TO MANUFACTURING CURTAIN WALLS,STOREFRONT AND HOLLOW METAL FRAMES.

GLAZING SCHEDULE

TYPE	DESCRIPTION
SG	SAFTEY GLASS, 1/4" CLEAR TEMPERED
IG1	INSULATED SAFETY GLASS UNITS, CLEAR, TEMPERED (LOW E)
IG2	INSULATED SAFETY GLASS UNITS, **TINTED**, TEMPERED, (LOW E)
IG3	INSULATED SAFETY GLASS UNITS, CLEAR, TEMPERED
IGT	INSULATED GLASS UNITS, TRANSLUCENT FILM (LOW E)
IGS	INSULATED SAFETY GLASS UNITS, SPANDREL, TEMPERED
LG	LAMINATE GLASS UNITS, 1/4" CLEAR
ILG	INSULATED LAMINATE GLASS UNITS

NOTE: FOR DETAILED INFORMATION SEE SPECIFICATIONS SECTION 088000-GLAZING

...Becoming the Leading Designer of High Performance Facilities in the Nation with a Specialty in Alternative Delivery Methods

333 Fayetteville St, Ste 225
Raleigh, NC 27601
P: 919.573.6350
F: 919.573.6355
www.sfla.biz

sfl+a ARCHITECTS

CONSTRUCTION DOCUMENTS

PAMLICO COUNTY
PAMLICO 6-12 SCHOOL

601 Main Street, Bayboro, NC , 28515

ENERGY STAR PARTNER

No.	Date	Description

ISSUE DATE: 06/12/24
PROJECT #: 2205
DRAWN BY: MK
CHECKED BY: MK

CURTAIN WALL TYPES

A-602

6/24/2024 3:51:54 PM Autodesk Docs://Pamlico High School 6-12/2205 - Pamlico HS - ARCH.rvt

ADA AND LEGAL DISCLAIMER: This document is intended to comply with the requirements of the Americans with Disabilities Act (ADA). However architects and engineers are not licensed to interpret laws or give advice concerning laws. The owner should have this document reviewed by his attorney to determine if it complies with ADA and other laws.

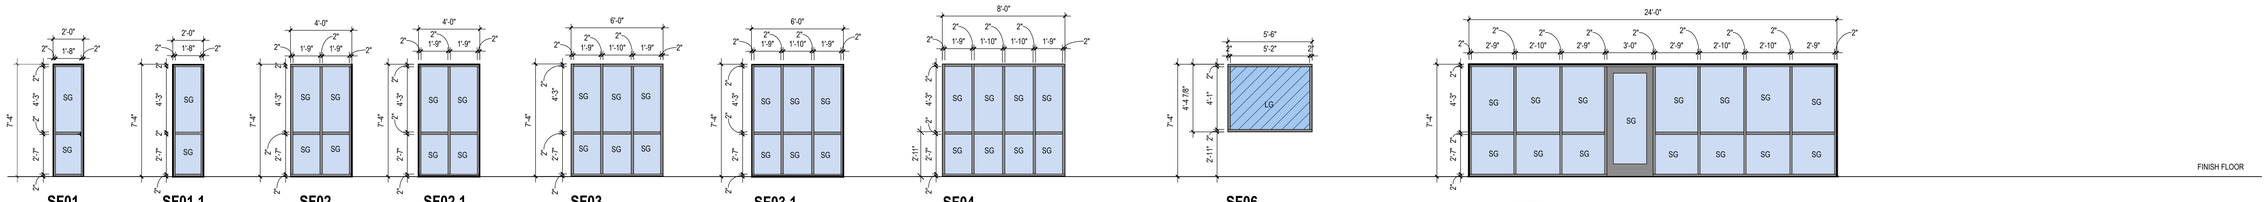

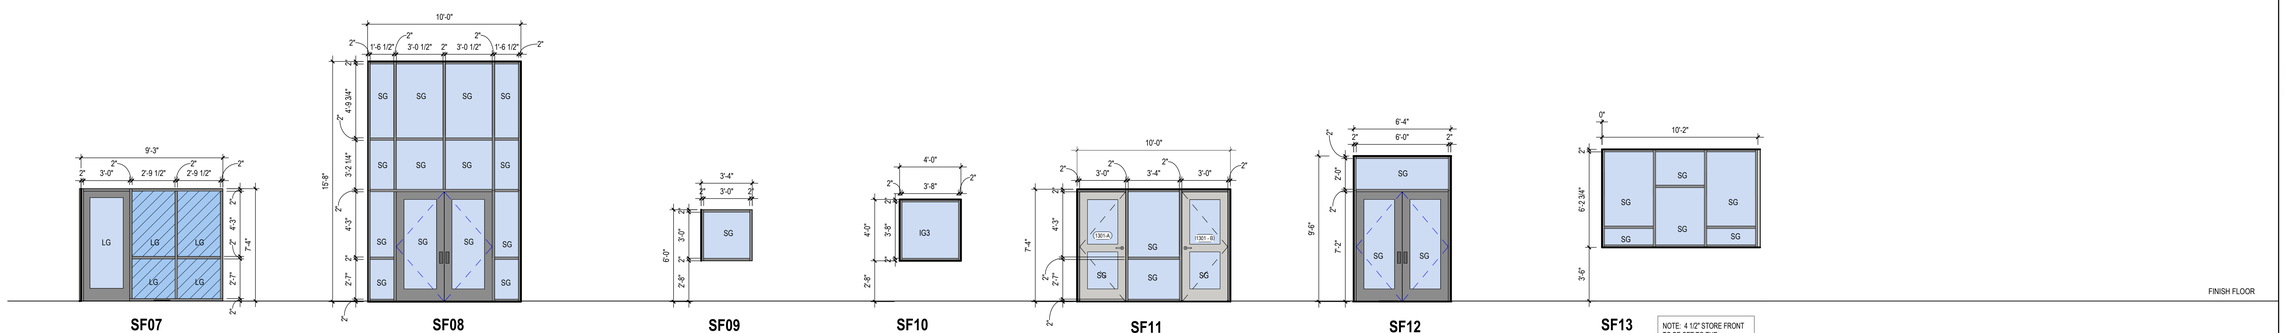

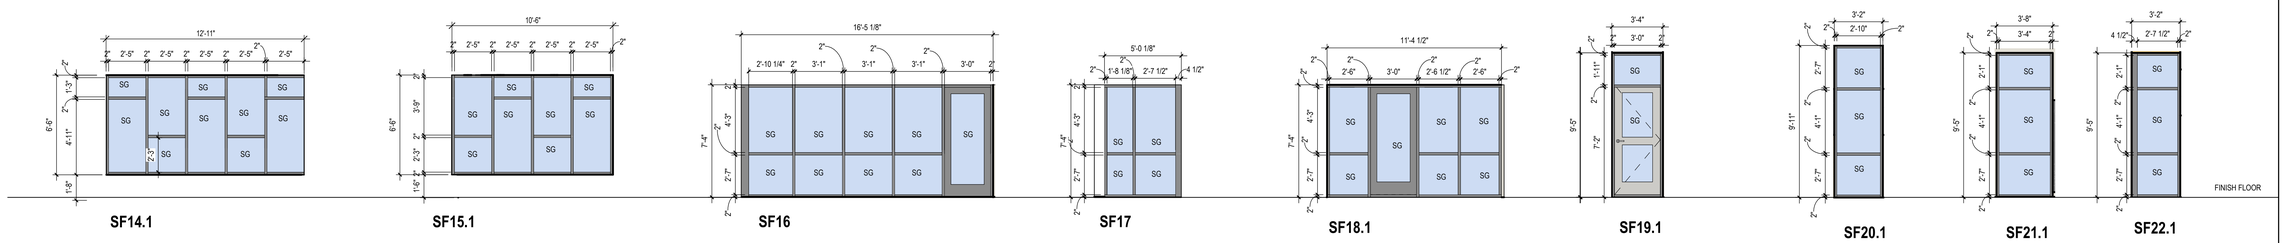

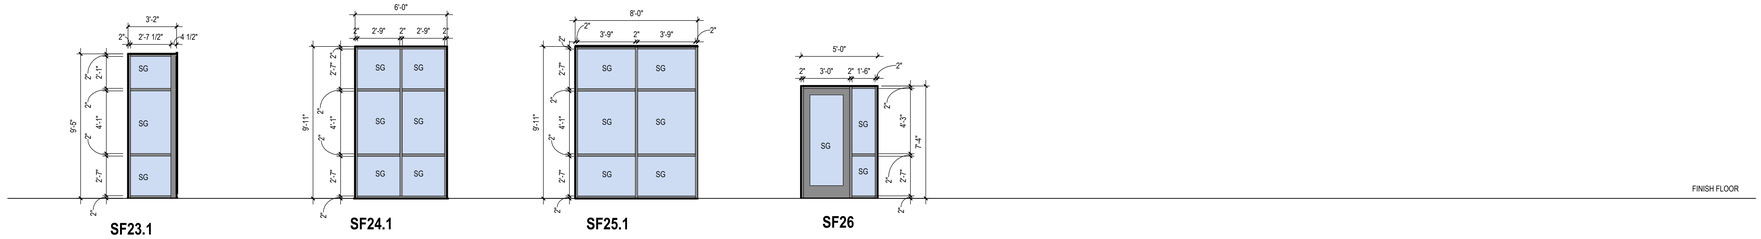

FRAME LEGEND

SYMBOL	DESCRIPTION
CW	6" AND 7 1/2" CURTAIN WALL
SF	6" NOMINAL ALUMINUM INTERIOR FRAMING SYSTEM. 4 1/2" STORE FRONT NON-THERMALLY BROKEN **(INDICATED WITH "X.1" INDICATOR)** 4 1/2" STORE FRONT THERMALLY BROKEN

GENERAL NOTES:

1.EXTERIOR CURTAIN WALL AND STOREFRONT SHALL HAVE A THERMAL BREAK TYPE FRAME. INTERIOR STOREFRONT NOT REQUIRED TO HAVE A THERMAL BREAK FRAME.
2.FIELD VERIFY ALL OPENING DIMENSIONS PRIOR TO MANUFACTURING CURTAIN WALLS,STOREFRONT AND HOLLOW METAL FRAMES.

GLAZING SCHEDULE

TYPE	DESCRIPTION
SG	SAFTEY GLASS, 1/4" CLEAR TEMPERED
IG1	INSULATED SAFETY GLASS UNITS, CLEAR, TEMPERED (LOW E)
IG2	INSULATED SAFETY GLASS UNITS, **TINTED**, TEMPERED, (LOW E)
IG3	INSULATED SAFETY GLASS UNITS, CLEAR, TEMPERED
IGT	INSULATED GLASS UNITS, TRANSLUCENT FILM (LOW E)
IGS	INSULATED SAFETY GLASS UNITS, SPANDREL, TEMPERED
LG	LAMINATE GLASS UNITS, 1/4" CLEAR
ILG	INSULATED LAMINATE GLASS UNITS

NOTE: FOR DETAILED INFORMATION SEE SPECIFICATIONS SECTION 088000-GLAZING

...Becoming the Leading Designer of High Performance Facilities in the Nation with a Specialty in Alternative Delivery Methods

333 Fayetteville St, Ste 225
Raleigh, NC 27601
P: 919.573.6350
F: 919.573.6355
www.sfla.biz

sfl+a ARCHITECTS

STEVEN F. LIMDSTROM ARCHITECT PA — CERT. NO. 50676 — NORTH CAROLINA — RALEIGH

STEVEN F. LIMDSTROM — 6.12.24 — NORTH CAROLINA — REGISTERED LANDSCAPE ARCHITECT

CONSTRUCTION DOCUMENTS

PAMLICO COUNTY
PAMLICO 6-12 SCHOOL

601 Main Street, Bayboro, NC , 28515

ENERGY STAR PARTNER

No.	Date	Description

ISSUE DATE: 06/12/24
PROJECT #: 2205
DRAWN BY: MK
CHECKED BY: MK

STOREFRONT TYPES - INTERIOR

A-621

ADA AND LEGAL DISCLAIMER: This document is intended to comply with the requirements of the Americans with Disabilities Act (ADA). However architects and engineers are not licensed to interpret laws or give advice concerning laws. The owner should have this document reviewed by his attorney to determine if it complies with ADA and other laws.

6/24/2024 3:52:06 PM Autodesk Docs://Pamlico High School 6-12/2205 - Pamlico HS - ARCH.rvt

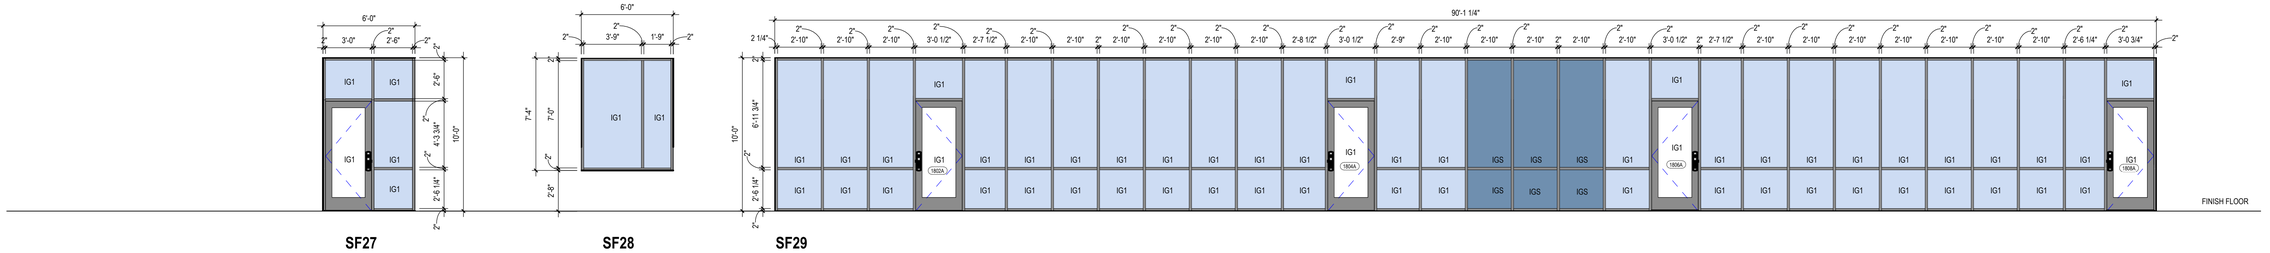

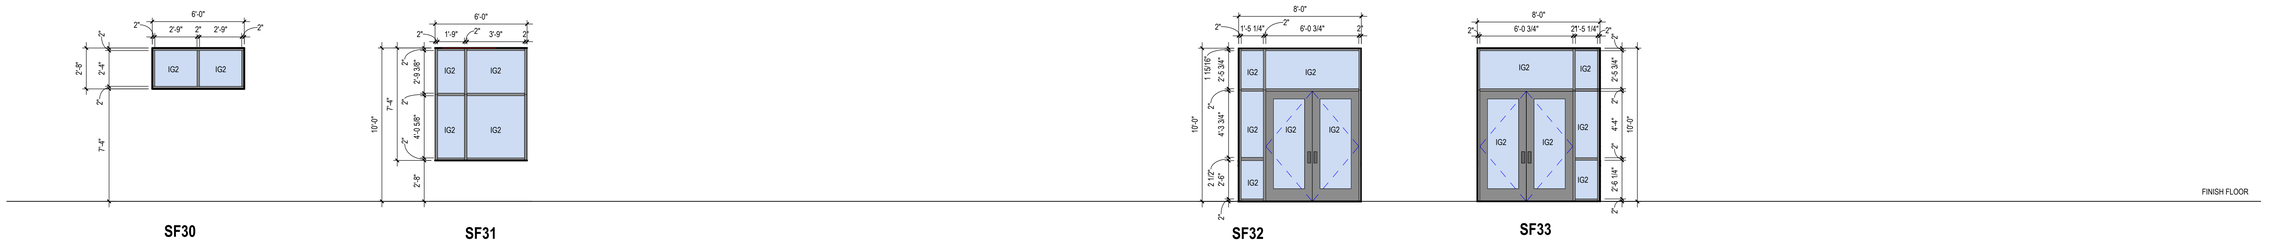

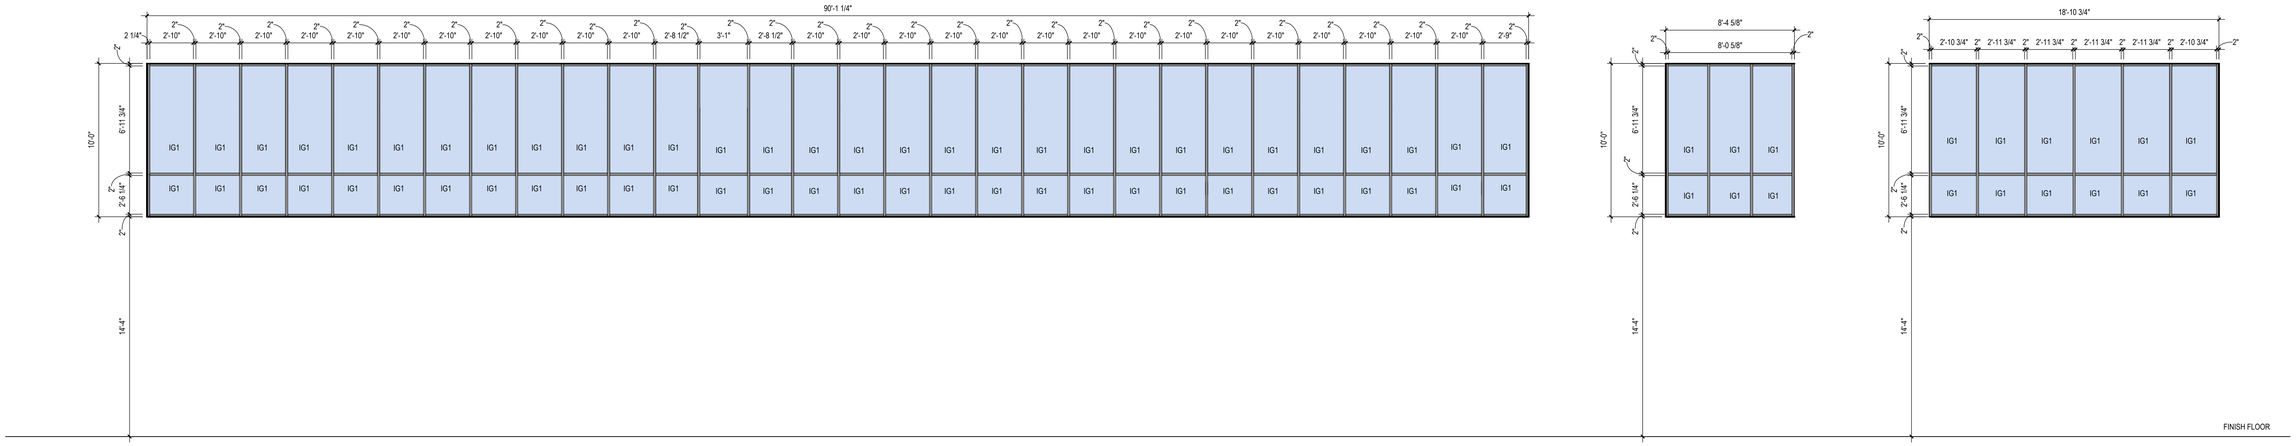

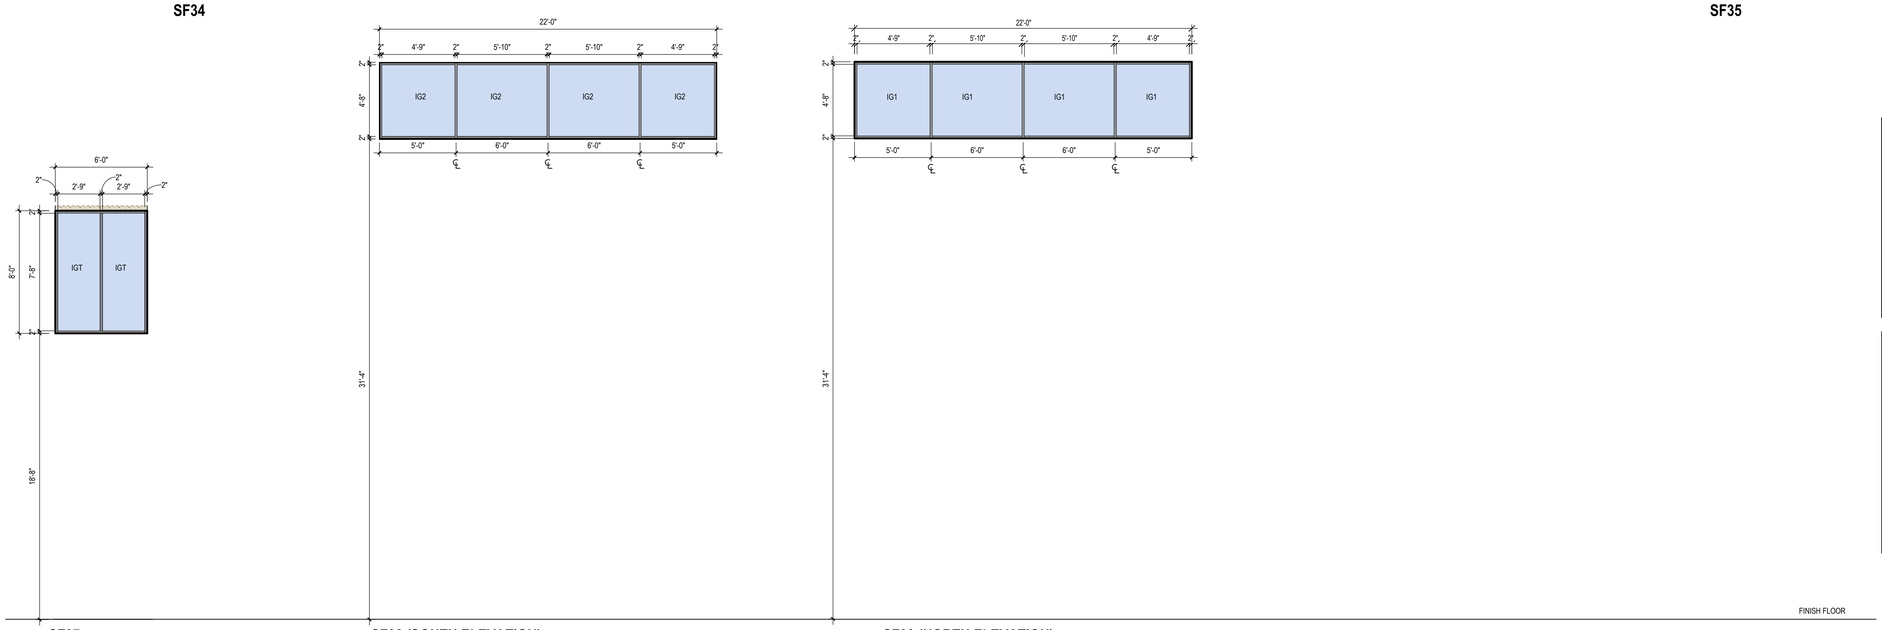

FRAME LEGEND

SYMBOL	DESCRIPTION
CW	6" AND 7 1/2" CURTAIN WALL
SF	6" NOMINAL ALUMINUM INTERIOR FRAMING SYSTEM. 4 1/2" STORE FRONT NON-THERMALLY BROKEN **(INDICATED WITH "X.1" INDICATOR)** 4 1/2" STORE FRONT THERMALLY BROKEN

GENERAL NOTES:

1.EXTERIOR CURTAIN WALL AND STOREFRONT SHALL HAVE A THERMAL BREAK TYPE FRAME. INTERIOR STOREFRONT NOT REQUIRED TO HAVE A THERMAL BREAK FRAME.
2.FIELD VERIFY ALL OPENING DIMENSIONS PRIOR TO MANUFACTURING CURTAIN WALLS,STOREFRONT AND HOLLOW METAL FRAMES.

GLAZING SCHEDULE

TYPE	DESCRIPTION
SG	SAFTEY GLASS, 1/4" CLEAR TEMPERED
IG1	INSULATED SAFETY GLASS UNITS, CLEAR, TEMPERED (LOW E)
IG2	INSULATED SAFETY GLASS UNITS, **TINTED**, TEMPERED, (LOW E)
IG3	INSULATED SAFETY GLASS UNITS, CLEAR, TEMPERED
IGT	INSULATED GLASS UNITS, TRANSLUCENT FILM (LOW E)
IGS	INSULATED SAFETY GLASS UNITS, SPANDREL, TEMPERED
LG	LAMINATE GLASS UNITS, 1/4" CLEAR
ILG	INSULATED LAMINATE GLASS UNITS

NOTE: FOR DETAILED INFORMATION SEE SPECIFICATIONS SECTION 088000-GLAZING

...Becoming the Leading Designer of High Performance Facilities in the Nation with a Specialty in Alternative Delivery Methods

333 Fayetteville St, Ste 225
Raleigh, NC 27601
P: 919.573.6350
F: 919.573.6355
www.sfla.biz

sfl+a ARCHITECTS

SFL+A ARCHITECTS, P.A. CERT. NO. 50676 NORTH CAROLINA RALEIGH

CONSTRUCTION DOCUMENTS

PAMLICO COUNTY
PAMLICO 6-12 SCHOOL

601 Main Street, Bayboro, NC , 28515

ENERGY STAR PARTNER

No.	Date	Description

ISSUE DATE: 06/12/24
PROJECT #: 2205
DRAWN BY: MK
CHECKED BY: MK

STOREFRONT TYPES

A-622

ADA AND LEGAL DISCLAIMER: This document is intended to comply with the requirements of the Americans with Disabilities Act (ADA). However architects and engineers are not licensed to interpret laws or give advice concerning laws. The owner should have this document reviewed by his attorney to determine if it complies with ADA and other laws.

6/24/2024 3:52:14 PM Autodesk Docs://Pamlico High School 6-12/2205 - Pamlico HS - ARCH.rvt

INTERIOR FINISH LEGEND

MARK	MATERIAL	BASIS OF DESIGN MANUFACTURER	BASIS OF DESIGN MODEL NO.	Size	NOTES
03 - CONCRETE					
03 30 00 - CAST-IN-PLACE CONCRETE					
SC1	SEALED CONCRETE	---	SEALED CONCRETE		
06 - WOODS, PLASTICS, AND COMPOSITES					
06 40 23 - PLASTIC LAMINATES					
PL1	PLASTIC LAMINATE	FORMICA	NEUTRAL WEFT 5875-58 (MATTE FINISH)	-	COUNTERTOPS AND BACKSPLASHES, UNO
PL2	PLASTIC LAMINATE	FORMICA	MILLENNIUM OAK 5887-43 (ARTISAN FINISH)	-	BASE AND UPPER CABINETS, UNO
PL3	PLASTIC LAMINATE	FORMICA	MILLENNIUM OAK 5887-58 (MATTE FINISH)	-	SERVING LINE
06 61 16 - SOLID SURFACING FABRICATIONS					
SSM1	SOLID SURFACE	FORMICA	LUNA SAND 757	1/2" THICKNESS	
06 83 16 - FIBERGLASS REINFORCED PANELING					
FRP1	FIBERGLASS REINFORCED PANELS	MARLITE	STANDARD FRP, P100 WHITE, PEBBLED SURFACE		INSTALLED TO 48" AFF WITH EPOXY PAINT ABOVE, UNO
08 - OPENINGS					
08 14 16 - FLUSH WOOD DOORS					
WD	WOOD DOORS	VT INDUSTRIES	RED OAK (PLAIN SLICED) ARCHITECT TO SELECT STAIN FROM MANUFACTURER'S FULL LINE		
09 - FINISHES					
09 30 00 - TILING					
TL1	TILING	DALTILE	PORTFOLIO, FANGO PF03	12" X 12" FACTORY CUT	FIELD FLOORING
TL2	TILING	DALTILE	PORTFOLIO, DOVE GREY PF04	12" X 24"	FIELD WALLS
TL3	TILING	DALTILE	COLOR WHEEL LINEAR - MUSTARD 1012 - GLOSSY	4" X 12"	
TL4	TILING	DALTILE	COLOR WHEEL LINEAR - BISCUIT K175 - GLOSSY	4" X 12"	
TLB1	TILING	DALTILE	PORTOLIO BULLNOSE BASE P43C9, FANGO PF03	3" X 12"	
09 51 13 - ACOUSTICAL PANEL CEILINGS					
APC1	ACOUSTICAL PANEL CEILING	ARMSTRONG	CALLA, TEGULAR, WHITE TILES WHITE GRID	24" X 24"	TYPICAL PUBLIC AREA, MINIMUM NRC .80
APC2	ACOUSTICAL PANEL CEILING	ARMSTRONG	ULTIMA HEALTH ZONE, TEGULAR, WHITE TILES WHITE GRID	24" X 24"	KITCHEN LOCATIONS
APC3	ACOUSTICAL PANEL CEILING	ARMSTRONG	FINE FISSURED SCHOOL ZONE, TEGULAR, WHITE TILES WHITE GRID	24" X 24"	INCLUDING BUT NOT LIMITED TO CLASSROOMS AND OFFICES, MINIMUM NRC .70
09 64 66 - WOOD ATHLETIC FLOORING					
WAF1	WOOD ATHLETIC FLOORING	CONNOR SPORTS FLOOR	WOOD ATHLETIC FLOATING FLOOR SYSTEM, DURACUSHION III, MAPLE: CLEAR URATHANE FINISH		
09 65 00 - RESILIENT FLOORING					
LVT1	LUXURY VINYL TILE	TARKETT	EVENT ABSTRACT - PEME MELANGE - 11188 PIETRO	18" X 18" X 2.5 MM THICKNESS	WHITE
LVT2	LUXURY VINYL TILE	TARKETT	EVENT ABSTRACT - PEME MELANGE - 11189 ONYX	18" X 18" X 2.5 MM THICKNESS	GREY
LVT2A	LUXURY VINYL TILE	TARKETT	EVENT ABSTRACT - PEME MELANGE - 11189 ONYX	18" X 18" X 2.5 MM THICKNESS	GREY - PROVIDE ACOUSTICAL BACKING
LVT3	LUXURY VINYL TILE	TARKETT	EVENT ABSTRACT - PEME MELANGE - 11183 DAISY	18" X 18" X 2.5 MM THICKNESS	YELLOW
LVT4	LUXURY VINYL TILE	TARKETT	ID LATITUDE WOOD - COLOR TBD	6" X 48" X 2.5 MM THICKNESS	WOOD
RB1	RUBBER WALL BASE	FLEXCO	UMBER 078	4" COVE BASE	
RB2	RUBBER WALL BASE	FLEXCO	UMBER 078	4" TOELESS BASE	
RB3	VENTED BASE	FLEXCO	BLACK DAHLIA 01	4" VENTED BASE	
09 65 66 - RESILIENT ATHLETIC FLOORING					
RAF1	RESILIENT ATHLETIC FLOORING	ALLSTATE	RENEW RUBBER, COLOR EARL GREY (R2)		
RAF2	RESILIENT ATHLETIC FLOORING	GERFLOOR	TARAFLEX SPORT M PLUS WITH BLEACHERBLOCK BENEATH BLEACHERS: COLOR 6381 MAPLE	7.5 MM THICK 4.92' X 86.5'	WOOD LOOK - MIDDLE SCHOOL GYM
09 67 23 - RESINOUS FLOORING					
RSB1	EPOXY BASE	DUR-A-FLEX	TO MATCH RSF1		
RSF1	EPOXY FLOORING	DUR-A-FLEX	HYBRI-FLEX EC, SHALE		
09 68 13 - TILE CARPETING					
CPT1	CARPET TILE	TARKETT	FLAME EDIT 11612 BALLAST 22412	24" X 24"	
CPT2	CARPET TILE	TARKETT	FLAME EDIT 11612 COMMON GROUND 22404	24" X 24"	
CPT3	CARPET TILE	TARKETT	CREATE BALANCE, CUSTOM COLOR 114812942-190	18" X 36"	TO MATCH CP1, ARCHITECT APPROVED SAMPLE MUST BE USED
CPT4	CARPET ENTRYWAY SYSTEM	TARKETT	ASSERTIVE ACTION 04837 CHROMIUM 26201	24" X 24"	
09 68 16 - SHEET CARPETING					
CP1	SHEET CARPET	TARKETT	CREATE BALANCE WITH POWERBOND CUSHION, CUSTOM COLOR 114812942-190	72" ROLL WIDTH	TO MATCH CPT3, ARCHITECT APPROVED SAMPLE MUST BE USED
09 84 00 - ACOUSTICAL ROOM COMPONENTS					
AWP1	ACOUSTICAL WALL PANEL	CARDINAL ACOUSTICS	DIRECT ATTACH ACOUSTICAL WALL PANELS, PAINTED TO MATCH P1	1" THICK, REF. INT. ELEVATIONS	
AWP2	ACOUSTICAL WALL PANEL	CARDINAL ACOUSTICS	DIRECT ATTACH ACOUSTICAL WALL PANELS, PAINTED TO MATCH P5	1" THICK, REF. INT. ELEVATIONS	
AWP3	ACOUSTICAL WALL PANEL	CARDINAL ACOUSTICS	DIRECT ATTACH ACOUSTICAL WALL PANELS, PAINTED TO MATCH P6	1" THICK, REF. INT. ELEVATIONS	
AWP4	ACOUSTICAL WALL PANEL	CARDINAL ACOUSTICS	DIRECT ATTACH ACOUSTICAL WALL PANELS, PAINTED TO MATCH P7	1" THICK, REF. INT. ELEVATIONS	
AWP5	ACOUSTICAL WALL PANEL	CARDINAL ACOUSTICS	DIRECT ATTACH ACOUSTICAL WALL PANELS, PAINTED TO MATCH P3	1" THICK, REF. RCP	
FWP1	ACOUSTICAL FABRIC WRAPPED PANEL	DECOUSTICS	FABRIC WRAPPED PANELS, FABRIC: MAHARAM MESSENGER 046 ICE, SQUARE EDGES, BUTT JOINT SEAM	1" THICK, REF. INT. ELEVATIONS	LIGHT GRAY
FWP2	ACOUSTICAL FABRIC WRAPPED PANEL	DECOUSTICS	FABRIC WRAPPED PANELS, FABRIC: MAHARAM MESSENGER 031 CLOUD, SQUARE EDGES, BUTT JOINT SEAM	1" THICK, REF. INT. ELEVATIONS	DARK GRAY
FWP3	ACOUSTICAL FABRIC WRAPPED PANEL	DECOUSTICS	FABRIC WRAPPED PANELS, FABRIC: MAHARAM MESSENGER 072 MAIZE, SQUARE EDGES, BUTT JOINT SEAM	1" THICK, REF. INT. ELEVATIONS	YELLOW
09 90 00 - PAINTING AND COATING					
ES1	INTERIOR PAINT		EXPOSED STRUCTURE	-	PAINTED TO MATCH P1
ES2	INTERIOR PAINT		EXPOSED STRUCTURE	-	PAINTED TO MATCH P3
ES3	INTERIOR PAINT		EXPOSED STRUCTURE	-	UNPAINTED
P1	INTERIOR PAINT	SHERWIN WILLIAMS	HERON PLUME SW 6070	-	FIELD PAINT, UNO.
P2	INTERIOR PAINT	SHERWIN WILLIAMS	DOVETAIL SW 7018	-	LIGHT GREY
P3	INTERIOR PAINT	SHERWIN WILLIAMS	GAUNTLET GREY SW 7019	-	GREY, DOOR FRAMES
P4	INTERIOR PAINT	SHERWIN WILLIAMS	BLACK FOX SW 7020	-	DARK GREY
P5	INTERIOR PAINT	SHERWIN WILLIAMS	GOLDEN PLUMERIA SW 9019	-	LIGHT YELLOW
P6	INTERIOR PAINT	SHERWIN WILLIAMS	CHEERFUL SW 6903	-	YELLOW
P7	INTERIOR PAINT	SHERWIN WILLIAMS	GOLDFINCH SW 6905	-	DARK YELLOW
WD1	WOOD STAIN		RED OAK, STAINED TO MATCH WOOD DOORS (WD) ARCHITECT TO SELECT FROM MANUFACTURER'S FULL RANGE	-	

INTERIOR FINISH LEGEND

MARK	MATERIAL	BASIS OF DESIGN MANUFACTURER	BASIS OF DESIGN MODEL NO.	Size	NOTES
10 - SPECIALTIES					
10 14 00 - SIGNAGE					
WC1	WALLCOVERING	AVERY DENNISON	MPI 1405 WITH DOL 6460	REF. INTERIOR ELEVATIONS	FOR SMOOTH SURFACES AND GYP. BD. WALLS. ARCHITECT TO PROVIDE ARTWORK
WC2	WALLCOVERING	AVERY DENNISON	MPI 1105 WITH DOL 1300Z	REF. INTERIOR ELEVATIONS	FOR BLOCK WALLS. ARCHITECT TO PROVIDE ARTWORK.
10 21 13 - PLASTIC TOILET COMPARTMENTS					
TP1	SOLID PLASTIC TOILET PARTITIONS	ASI GLOBAL PARTITIONS	9205 BLACK	-	
10 26 23.14 - WALL PROTECTION					
CG1	CORNER GUARD	INPRO	STAINLESS STEEL	2"X2"X7'-8" ALIGN WITH TOP OF ADJACENT DOORS WHERE APPLICABLE	TO BE INSTALLED AT ALL OUTSIDE GYP. BD. CORNERS IN PUBLIC SPACES U.N.O. REFER TO FINISH PLANS AND INTERIOR PLAN DETAILS FOR MORE INFORMATION
10 51 13 - METAL LOCKERS					
LCK1	METAL LOCKERS	PENCO	GUARDIAN, 2-TIER, W/ FRONT BASE , CLASSIC II RECESSED HANDLE FOR MULTI-POINT LATCHING, SLOPED TOP, COLOR TO BE SELECTED FROM MANUFACTURERS FULL RANGE	15"W X 15"D X 72"H	
11 - EQUIPMENT					
11 66 23.53 - WALL PADDING					
WP1	WALL PADDING	DRAPER	ECOVISION WALL PAD, COLOR BLACK	2' X 6'	1" FABRIC WRAPPED MOUNTING FLANGES AT PANEL TOP AND BOTTOM
12 - FURNISHINGS					
12 24 13 - ROLLER SHADES					
WT1	WINDOW TREATMENT	MERMET	ARCHITECT TO SELECT FROM MANUFACTURER'S FULL LINE	SHADES TO EXTEND FULL LENGTH OF EXPOSED GLASS	MANUAL SHADES TO BE PROVIDED AT ALL OFFICE AND CLASSROOM EXTERIOR WINDOWS, REF. INTERIOR FINISH PLANS FOR ADDITIONAL LOCATIONS.
WT2	WINDOW TREATMENT	MERMET	ARCHITECT TO SELECT FROM MANUFACTURER'S FULL LINE	SHADES TO EXTEND FULL LENGTH OF EXPOSED GLASS	MANUAL SHADES TO BE PROVIDED AT ALL INTERIOR CLASSROOM AND OFFICE GLAZING UNITS GREATER THAN 4'-0" WIDE, REF. INTERIOR FINISH PLANS FOR ADDITIONAL LOCATIONS
12 44 16 - SHOWER CURTAINS					
CT1	VINYL SHOWER CURTAIN	BOBRICK	WHITE OPAQUE VINYL, 204-3	70"W X 72"H	
CT2	VINYL SHOWER CURTAIN	BOBRICK	WHITE OPAQUE VINYL, 204-2	42"W X 72"H	

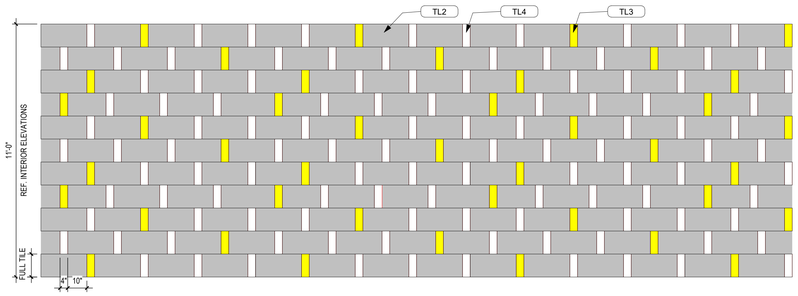

2 / A-701 **TYPICAL FULL HEIGHT WALL TILE PATTERN**
SCALE: 3/8" = 1'-0"

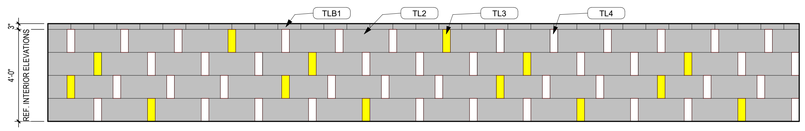

1 / A-701 **TYPICAL WALL TILE PATTERN WITH BULLNOSE TOP**
SCALE: 3/8" = 1'-0"

FINISH SCHEDULE ABBREVIATIONS

FLOOR FINISH CODE ABBREVIATIONS

CPT	CARPET TILE
CP	SHEET CARPET
LVT	LUXURY VINYL TILE
RAF	RUBBER ATHLETIC FLOORING
RSF	RESINOUS FLOORING
SC	SEALED CONCRETE
TL	TILE
WAF	HARWOOD ATHLETIC FLOORING

WALL FINISH CODE ABBREVIATIONS

AWP	ACOUSTICAL WALL PANELS
FWP	ACOUSTICAL FABRIC WRAPPED PANELS
FRP	FIBERGLASS REINFORCED PANELS
P	PAINT
SS	STAINLESS STEEL
TL	TILE
WC	WALLCOVERING
WD	WOOD

MISC. FINISH CODE ABBREVIATIONS

APC	ACOUSTICAL PANEL CEILING
ES	EXPOSED STRUCTURE
GWB	GYPSUM WALL BOARD
PL	PLASTIC LAMINATE

BASE FINISH CODE ABBREVIATIONS

TLB	TILE BASE
RB	RESILIENT BASE
RSB	RESINOUS BASE

FINISH FLOOR PATTERN PLAN LEGEND

CPT1	CARPET TILE	LVT1	LUXURY VINYL TILE
CPT2	CARPET TILE	LVT2	LUXURY VINYL TILE
CPT3/CP1	CARPET TILE OR SHEET	LVT3	LUXURY VINYL TILE
CPT4	CARPET ENRYRYWAY SYSTEM	LVT4	LUXURY VINYL TILE
RSF1	RESINOUS FLOORING	RAF1	RUBBER ATHLETIC FLOORING
SC1	SEALED CONCRETE	RAF2	RUBBER ATHLETIC FLOORING
TL1	TILE	WAF	WOOD ATHLETIC FLOORING

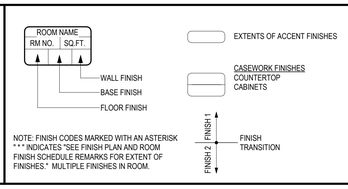

NOTE: FINISH CODES MARKED WITH AN ASTERISK "*" INDICATES 'SEE FINISH PLAN AND ROOM FINISH SCHEDULE REMARKS FOR EXTENT OF FINISHES." MULTIPLE FINISHES IN ROOM.

GENERAL FINISH NOTES

1. REFER TO THE FINISH LEGEND SCHEDULE FOR ADDITIONAL INFORMATION.
2. FLOORING TRANSITIONS OCCUR AT THE CENTER OF THE UNDERSIDE OF THE DOOR UNLESS NOTED OTHERWISE.
3. ALL HOLLOW METAL DOOR FRAMES AND WINDOWS TO BE PAINTED P3 UNLESS NOTED OTHERWISE.
4. MISC. EXPOSED HARDWARE, INCLUDING BUT NOT LIMITED TO GRILLES, GRATES OR TRIM ACCESSORIES, TO BE PAINTED TO MATCH ADJACENT WALL FINISH.
5. EXPOSED COLUMNS TO BE PAINTED P1 UNLESS NOTED OTHERWISE
6. REFER TO ELEVATIONS FOR DETAILS AND TRANSITIONS OF WALL TILE, ACOUSTICAL WALL PANELS, MARKER BOARDS AND TACK WALLS.

ADA AND LEGAL DISCLAIMER: This document is intended to comply with the requirements of the Americans with Disabilities Act (ADA). However architects and engineers are not licensed to interpret laws or give advice concerning laws. The owner should have this document reviewed by his attorney to determine if it complies with ADA and other laws.

...Becoming the Leading Designer of High Performance Facilities in the Nation with a Specialty in Alternative Delivery Methods

333 Fayetteville St, Ste 225
Raleigh, NC 27601
P: 919.573.6350
F: 919.573.6355
www.sfla.biz

sfl+a ARCHITECTS

sfl+a ARCHITECTS P.A. CERT. NO. 50676 NORTH CAROLINA RALEIGH

REGISTERED ARCHITECT TIMOTHY LINDSTROM 6.12.24

CONSTRUCTION DOCUMENTS

PAMLICO COUNTY
PAMLICO 6-12 SCHOOL
601 Main Street, Bayboro, NC , 28515

ENERGY STAR PARTNER

No.	Date	Description
ISSUE DATE:		06/12/24
PROJECT #:		2205
DRAWN BY:		RH
CHECKED BY:		RH

FINISH SCHEDULE

A-701

Autodesk Docs://Pamlico High School 6-12/2205 - Pamlico HS - ARCH.rvt
6/24/2024 3:52:17 PM

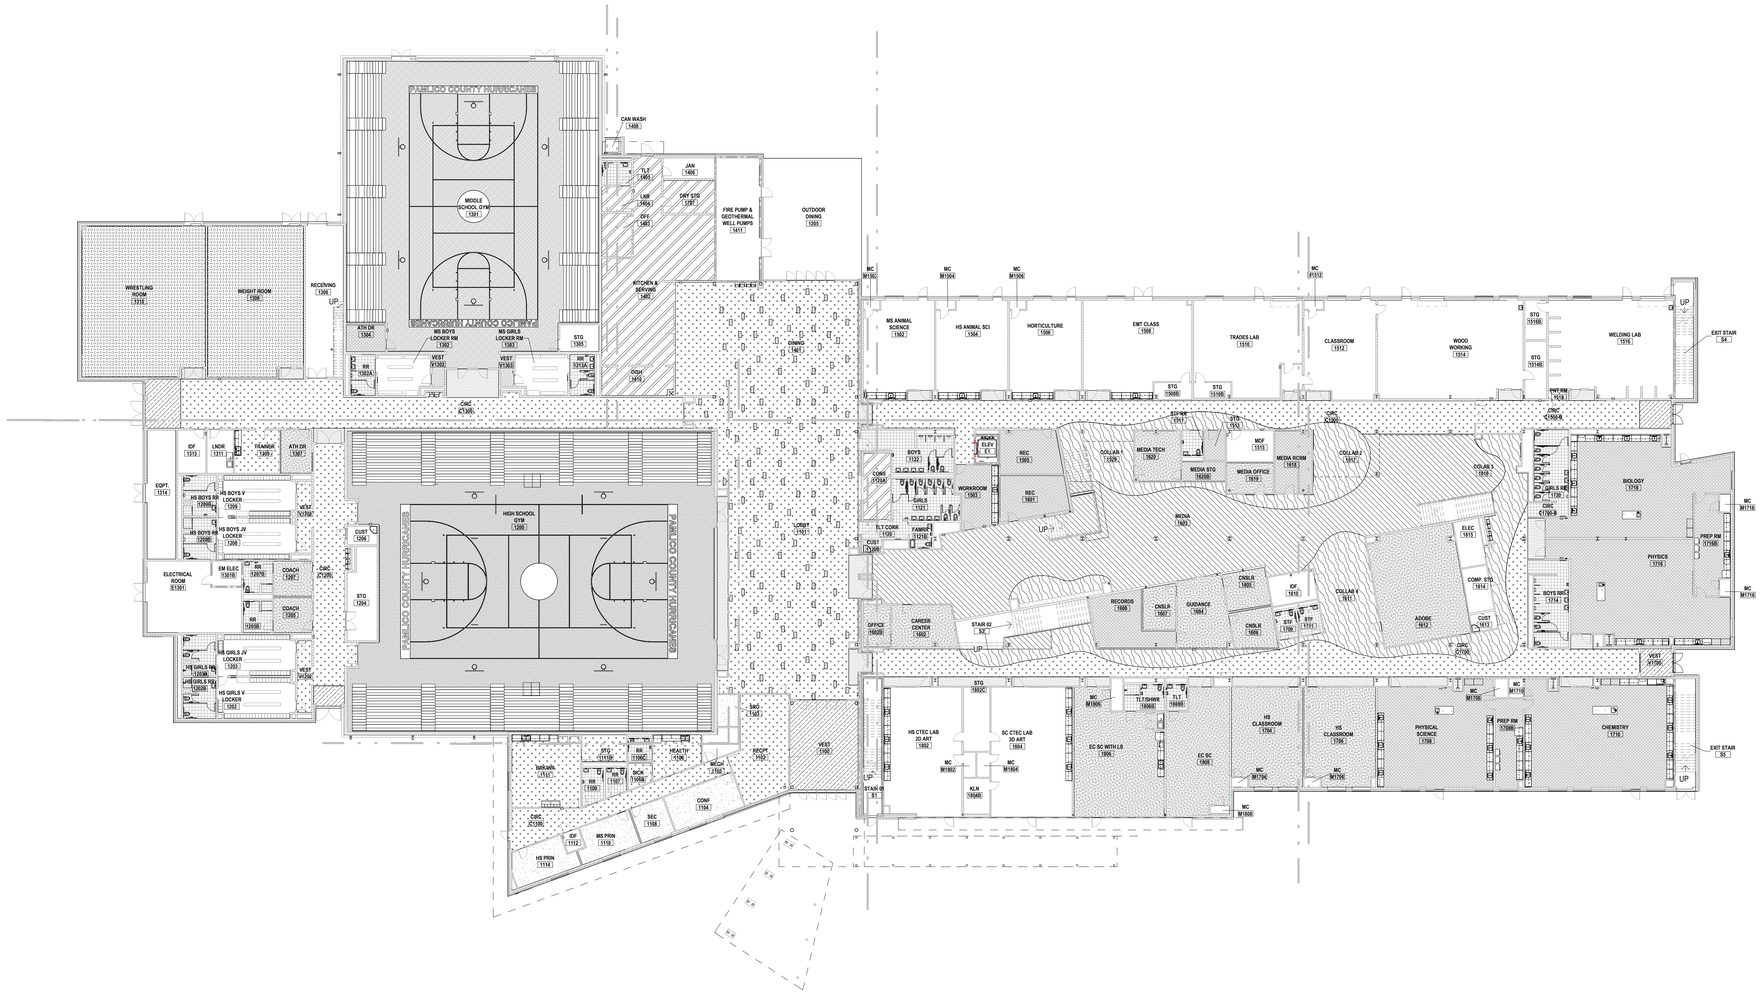

1 A-702.1 **OVERALL FIRST FLOOR PLAN**

SCALE: 1" = 20'-0"

FINISH FLOOR PATTERN PLAN LEGEND

CPT1	CARPET TILE	LVT1	LUXURY VINYL TILE
CPT2	CARPET TILE	LVT2	LUXURY VINYL TILE
CPT3/CP1	CARPET TILE OR SHEET	LVT3	LUXURY VINYL TILE
CPT4	CARPET ENRYRWAY SYSTEM	LVT4	LUXURY VINYL TILE
RSF1	RESINOUS FLOORING	RAF1	RUBBER ATHLETIC FLOORING
SC1	SEALED CONCRETE	RAF2	RUBBER ATHLETIC FLOORING
TL1	TILE	WAF	WOOD ATHLETIC FLOORING

ROOM NAME
RM NO. | SQ.FT.
WALL FINISH
BASE FINISH
FLOOR FINISH

EXTENTS OF ACCENT FINISHES

CASEWORK FINISHES
COUNTERTOP
CABINETS

NOTE: FINISH CODES MARKED WITH AN ASTERISK * * * INDICATES "SEE FINISH PLAN AND ROOM FINISH SCHEDULE REMARKS FOR EXTENT OF FINISHES." MULTIPLE FINISHES IN ROOM.

FINISH 1 / FINISH 2 — FINISH TRANSITION

ADA AND LEGAL DISCLAIMER: This document is intended to comply with the requirements of the Americans with Disabilities Act (ADA). However architects and engineers are not licensed to interpret laws or give advice concerning laws. The owner should have this document reviewed by his attorney to determine if it complies with ADA and other laws.

...Becoming the Leading Designer of High Performance Facilities in the Nation with a Specialty in Alternative Delivery Methods

333 Fayetteville St, Ste 225
Raleigh, NC 27601
P: 919.573.6350
F: 919.573.6355
www.sfla.biz

sfl+a ARCHITECTS

SFL+A ARCHITECTS, P.A. CERT. NO. 50676 NORTH CAROLINA RALEIGH

PUBLIC UTILITIES DIRECTOR 6.12.24 FAYETTEVILLE, NC

CONSTRUCTION DOCUMENTS

PAMLICO COUNTY
PAMLICO 6-12 SCHOOL

601 Main Street, Bayboro, NC , 28515

ENERGY STAR PARTNER

No.	Date	Description

ISSUE DATE: 06/12/24

PROJECT #: 2205
DRAWN BY: RH
CHECKED BY: RH

OVERALL FINISH PLAN - FIRST FLOOR

A-702.1

6/24/2024 3:52:25 PM Autodesk Docs://Pamlico High School 6-12/2205 - Pamlico HS - ARCH.rvt

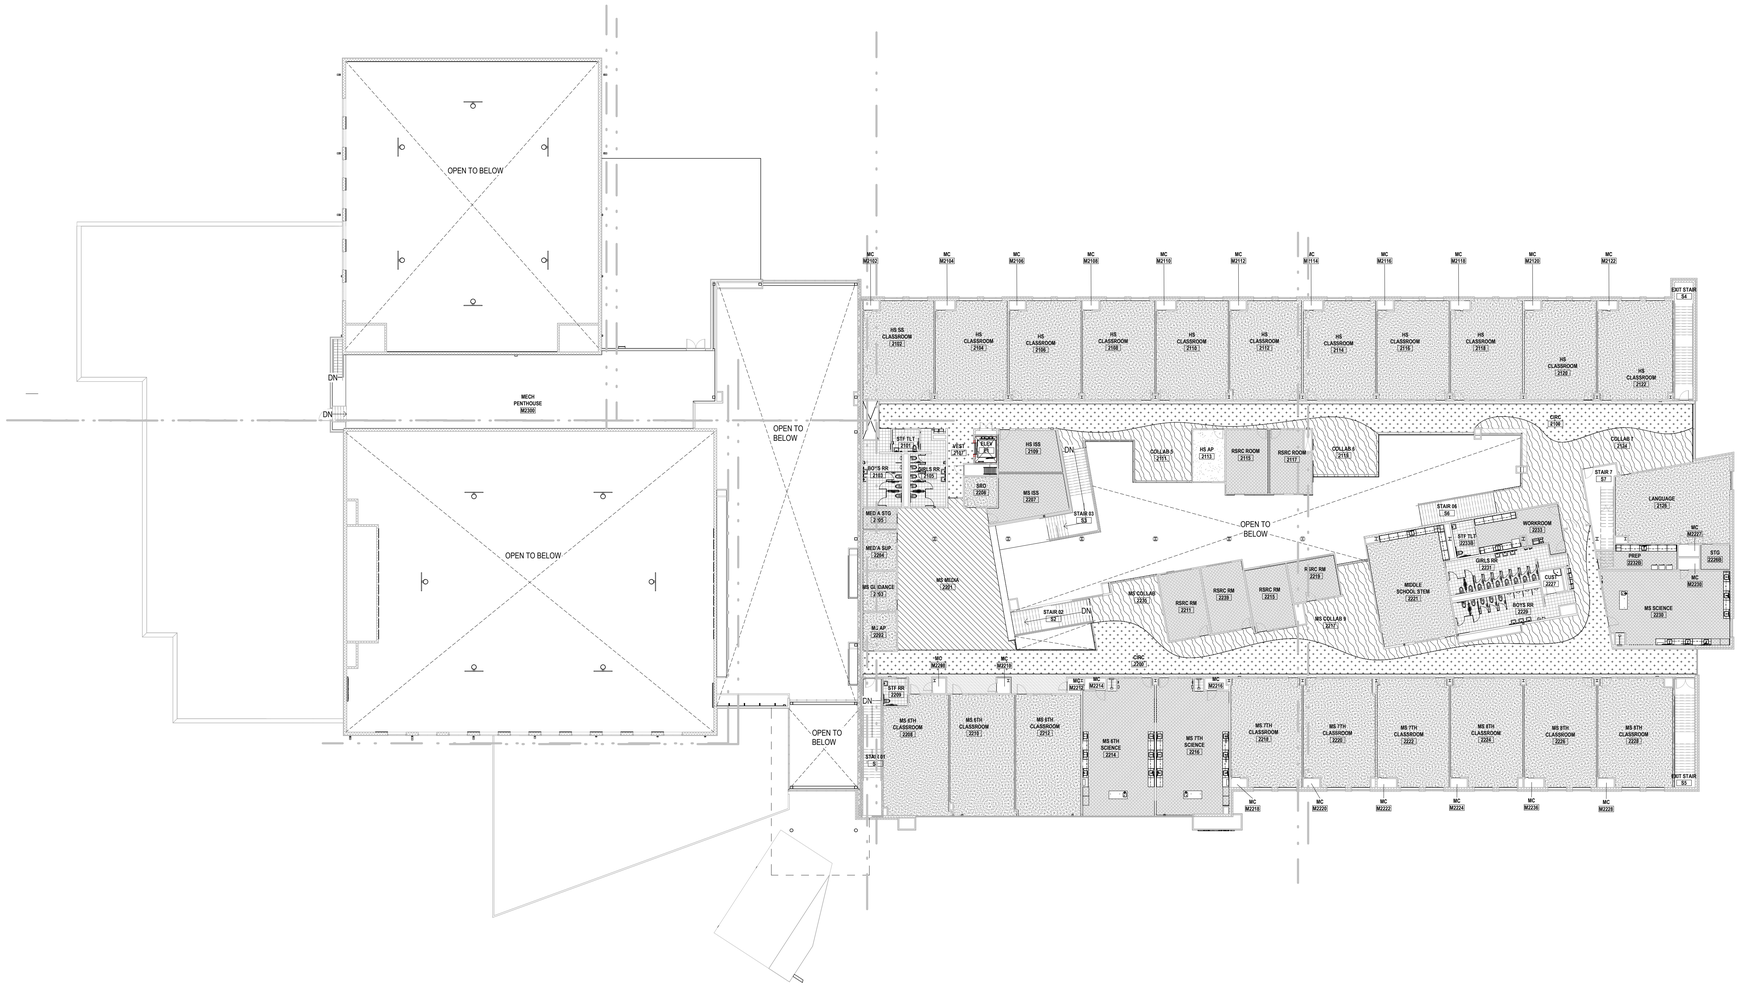

1 A-702.2 **OVERALL SECOND FLOOR PLAN**
SCALE: 1" = 20'-0"

FINISH FLOOR PATTERN PLAN LEGEND

CPT1	CARPET TILE	LVT1	LUXURY VINYL TILE
CPT2	CARPET TILE	LVT2	LUXURY VINYL TILE
CPT3/CP1	CARPET TILE OR SHEET	LVT3	LUXURY VINYL TILE
CPT4	CARPET ENRYRWAY SYSTEM	LVT4	LUXURY VINYL TILE
RSF1	RESINOUS FLOORING	RAF1	RUBBER ATHLETIC FLOORING
SC1	SEALED CONCRETE	RAF2	RUBBER ATHLETIC FLOORING
TL1	TILE	WAF	WOOD ATHLETIC FLOORING

ROOM NAME
RM NO. | SQ.FT.
WALL FINISH
BASE FINISH
FLOOR FINISH

EXTENTS OF ACCENT FINISHES
CASEWORK FINISHES
COUNTERTOP
CABINETS

NOTE: FINISH CODES MARKED WITH AN ASTERISK " * " INDICATES "SEE FINISH PLAN AND ROOM FINISH SCHEDULE REMARKS FOR EXTENT OF FINISHES." MULTIPLE FINISHES IN ROOM.

FINISH 1 | FINISH 2 — FINISH TRANSITION

ADA AND LEGAL DISCLAIMER: This document is intended to comply with the requirements of the Americans with Disabilities Act (ADA). However architects and engineers are not licensed to interpret laws or give advice concerning laws. The owner should have this document reviewed by his attorney to determine if it complies with ADA and other laws.

...Becoming the Leading Designer of High Performance Facilities in the Nation with a Specialty in Alternative Delivery Methods
333 Fayetteville St, Ste 225
Raleigh, NC 27601
P: 919.573.6350
F: 919.573.6355
www.sfla.biz
sfl+a ARCHITECTS

sfl+a ARCHITECTS, P.A. CERT. NO. 50676 NORTH CAROLINA RALEIGH

PROFESSIONAL ENGINEER SEAL 049911 6.12.24 REGISTERED LANDSCAPE ARCHITECT FAYETTEVILLE, NC

CONSTRUCTION DOCUMENTS

PAMLICO COUNTY
PAMLICO 6-12 SCHOOL
601 Main Street, Bayboro, NC , 28515

ENERGY STAR PARTNER

No.	Date	Description

ISSUE DATE: 06/12/24
PROJECT #: 2205
DRAWN BY: RH
CHECKED BY: RH

OVERALL FINISH PLAN - SECOND FLOOR

A-702.2

6/24/2024 3:52:32 PM Autodesk Docs://Pamlico High School 6-12/2205 - Pamlico HS - ARCH.rvt

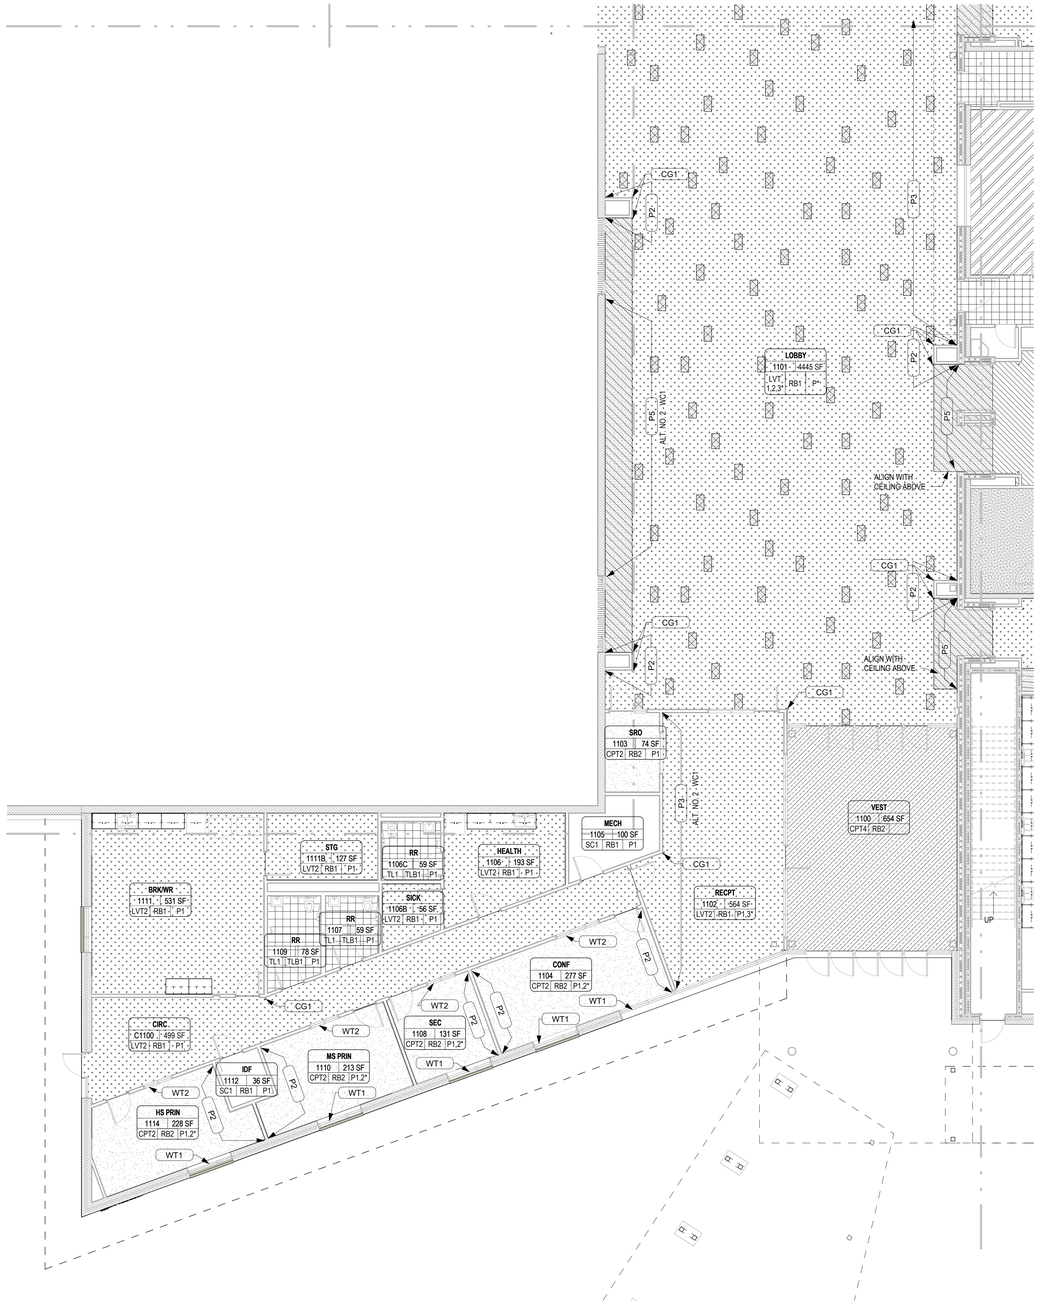

1 A-711A **FIRST FLOOR FINISH PLAN - AREA A**

SCALE: 1/8" = 1'-0"

FINISH SCHEDULE ABBREVIATIONS

FLOOR FINISH CODE ABBREVIATIONS

CPT	CARPET TILE
CP	SHEET CARPET
LVT	LUXURY VINYL TILE
RAF	RUBBER ATHLETIC FLOORING
RSF	RESINOUS FLOORING
SC	SEALED CONCRETE
TL	TILE
WAF	HARWOOD ATHLETIC FLOORING

WALL FINISH CODE ABBREVIATIONS

AWP	ACOUSTICAL WALL PANELS
FWP	ACOUSTICAL FABRIC WRAPPED PANELS
FRP	FIBERGLASS REINFORCED PANELS
P	PAINT
SS	STAINLESS STEEL
TL	TILE
WC	WALLCOVERING
WD	WOOD

MISC. FINISH CODE ABBREVIATIONS

APC	ACOUSTICAL PANEL CEILING
ES	EXPOSED STRUCTURE
GWB	GYPSUM WALL BOARD
PL	PLASTIC LAMINATE

BASE FINISH CODE ABBREVIATIONS

TLB	TILE BASE
RB	RESILIENT BASE
RSB	RESINOUS BASE

FINISH FLOOR PATTERN PLAN LEGEND

CPT1	CARPET TILE	LVT1	LUXURY VINYL TILE
CPT2	CARPET TILE	LVT2	LUXURY VINYL TILE
CPT3/CP1	CARPET TILE OR SHEET	LVT3	LUXURY VINYL TILE
CPT4	CARPET ENYRYWAY SYSTEM	LVT4	LUXURY VINYL TILE
RSF1	RESINOUS FLOORING	RAF1	RUBBER ATHLETIC FLOORING
SC1	SEALED CONCRETE	RAF2	RUBBER ATHLETIC FLOORING
TL1	TILE	WAF	WOOD ATHLETIC FLOORING

ROOM NAME
RM NO. | SQ.FT.
WALL FINISH
BASE FINISH
FLOOR FINISH

EXTENTS OF ACCENT FINISHES

CASEWORK FINISHES
COUNTERTOP
CABINETS

FINISH 1 | FINISH 2 — FINISH TRANSITION

NOTE: FINISH CODES MARKED WITH AN ASTERISK * * * INDICATES "SEE FINISH PLAN AND ROOM FINISH SCHEDULE REMARKS FOR EXTENT OF FINISHES." MULTIPLE FINISHES IN ROOM.

GENERAL FINISH NOTES

1. REFER TO THE FINISH LEGEND SCHEDULE FOR ADDITIONAL INFORMATION.
2. FLOORING TRANSITIONS OCCUR AT THE CENTER OF THE UNDERSIDE OF THE DOOR UNLESS NOTED OTHERWISE.
3. ALL HOLLOW METAL DOOR FRAMES AND WINDOWS TO BE PAINTED P3 UNLESS NOTED OTHERWISE.
4. MISC. EXPOSED HARDWARE, INCLUDING BUT NOT LIMITED TO GRILLES, GRATES OR TRIM ACCESSORIES, TO BE PAINTED TO MATCH ADJACENT WALL FINISH.
5. EXPOSED COLUMNS TO BE PAINTED P1 UNLESS NOTED OTHERWISE
6. REFER TO ELEVATIONS FOR DETAILS AND TRANSITIONS OF WALL TILE, ACOUSTICAL WALL PANELS, MARKER BOARDS AND TACK WALLS.

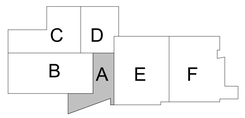

...Becoming the Leading Designer of High Performance Facilities in the Nation with a Specialty in Alternative Delivery Methods

333 Fayetteville St, Ste 225
Raleigh, NC 27601
P: 919.573.6350
F: 919.573.6355
www.sfla.biz

sfl+a ARCHITECTS

CONSTRUCTION DOCUMENTS

PAMLICO COUNTY
PAMLICO 6-12 SCHOOL

601 Main Street, Bayboro, NC , 28515

ENERGY STAR PARTNER

No.	Date	Description
ISSUE DATE:	06/12/24	
PROJECT #:	2205	
DRAWN BY:	RH	
CHECKED BY:	RH	

FIRST FLOOR FINISH PLAN - AREA A

A-711A

ADA AND LEGAL DISCLAIMER: This document is intended to comply with the requirements of the Americans with Disabilities Act (ADA). However architects and engineers are not licensed to interpret laws or give advice concerning laws. The owner should have this document reviewed by his attorney to determine if it complies with ADA and other laws.

Autodesk Docs://Pamlico High School 6-12/2205 - Pamlico HS - ARCH.rvt
6/24/2024 3:52:36 PM

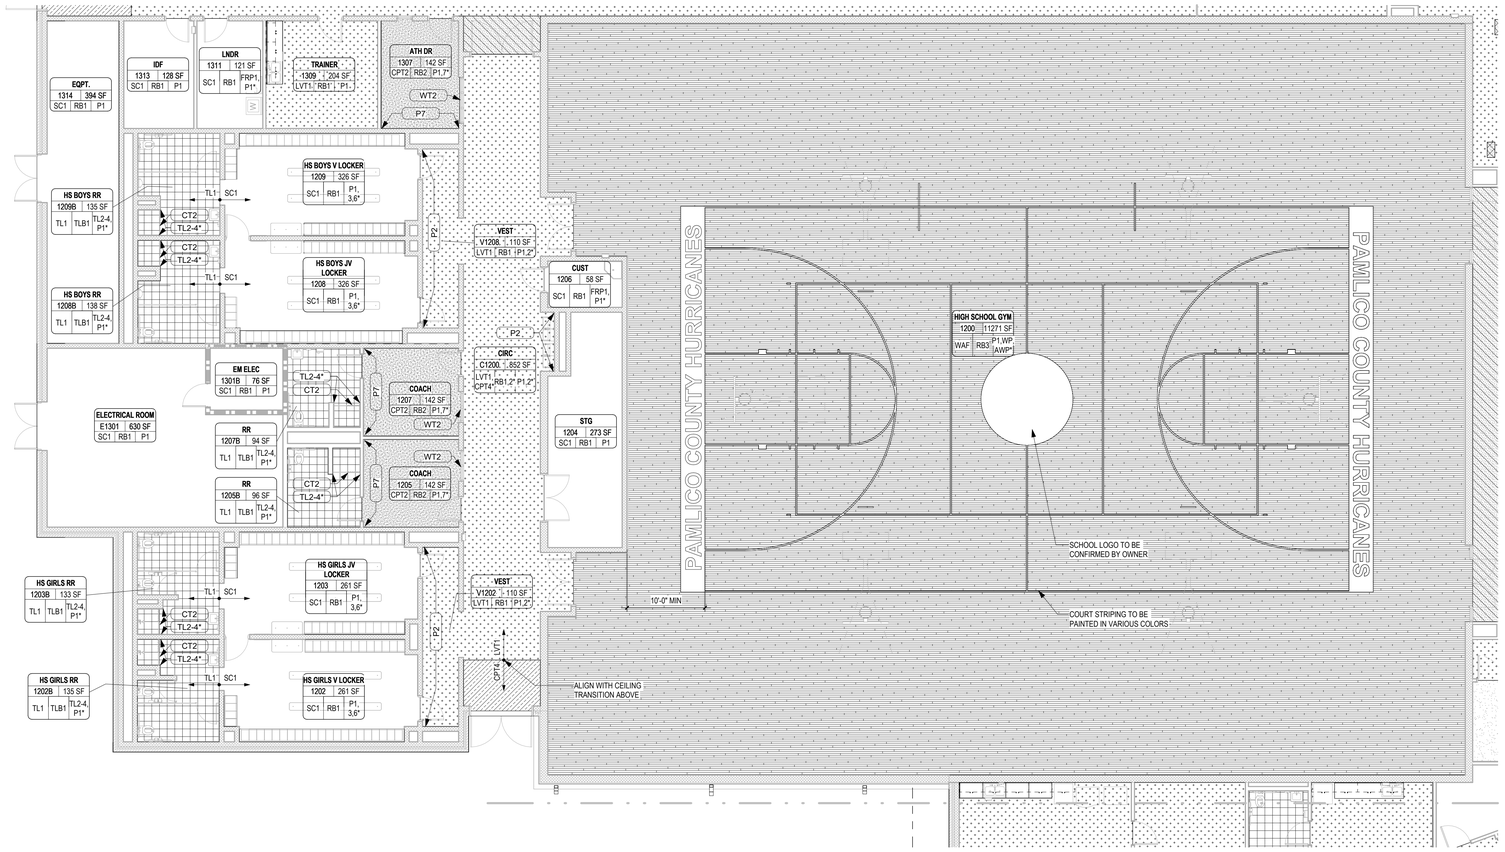

1 A-712B FIRST FLOOR FINISH PLAN - AREA B

SCALE: 1/8" = 1'-0"

FINISH SCHEDULE ABBREVIATIONS

FLOOR FINISH CODE ABBREVIATIONS

CPT	CARPET TILE
CP	SHEET CARPET
LVT	LUXURY VINYL TILE
RAF	RUBBER ATHLETIC FLOORING
RSF	RESINOUS FLOORING
SC	SEALED CONCRETE
TL	TILE
WAF	HARWOOD ATHLETIC FLOORING

WALL FINISH CODE ABBREVIATIONS

AWP	ACOUSTICAL WALL PANELS
FWP	ACOUSTICAL FABRIC WRAPPED PANELS
FRP	FIBERGLASS REINFORCED PANELS
P	PAINT
SS	STAINLESS STEEL
TL	TILE
WC	WALLCOVERING
WD	WOOD

MISC. FINISH CODE ABBREVIATIONS

APC	ACOUSTICAL PANEL CEILING
ES	EXPOSED STRUCTURE
GWB	GYPSUM WALL BOARD
PL	PLASTIC LAMINATE

BASE FINISH CODE ABBREVIATIONS

TLB	TILE BASE
RB	RESILIENT BASE
RSB	RESINOUS BASE

FINISH FLOOR PATTERN PLAN LEGEND

CPT1	CARPET TILE	LVT1	LUXURY VINYL TILE
CPT2	CARPET TILE	LVT2	LUXURY VINYL TILE
CPT3/CP1	CARPET TILE OR SHEET	LVT3	LUXURY VINYL TILE
CPT4	CARPET ENYRYWAY SYSTEM	LVT4	LUXURY VINYL TILE
RSF1	RESINOUS FLOORING	RAF1	RUBBER ATHLETIC FLOORING
SC1	SEALED CONCRETE	RAF2	RUBBER ATHLETIC FLOORING
TL1	TILE	WAF	WOOD ATHLETIC FLOORING

ROOM NAME
RM NO. | SQ.FT.
WALL FINISH
BASE FINISH
FLOOR FINISH

EXTENTS OF ACCENT FINISHES

CASEWORK FINISHES
COUNTERTOP
CABINETS

FINISH 1
FINISH 2
FINISH TRANSITION

NOTE: FINISH CODES MARKED WITH AN ASTERISK * * * INDICATES "SEE FINISH PLAN AND ROOM FINISH SCHEDULE REMARKS FOR EXTENT OF FINISHES." MULTIPLE FINISHES IN ROOM.

GENERAL FINISH NOTES

1. REFER TO THE FINISH LEGEND SCHEDULE FOR ADDITIONAL INFORMATION.
2. FLOORING TRANSITIONS OCCUR AT THE CENTER OF THE UNDERSIDE OF THE DOOR UNLESS NOTED OTHERWISE.
3. ALL HOLLOW METAL DOOR FRAMES AND WINDOWS TO BE PAINTED P3 UNLESS NOTED OTHERWISE.
4. MISC. EXPOSED HARDWARE, INCLUDING BUT NOT LIMITED TO GRILLES, GRATES OR TRIM ACCESSORIES, TO BE PAINTED TO MATCH ADJACENT WALL FINISH.
5. EXPOSED COLUMNS TO BE PAINTED P1 UNLESS NOTED OTHERWISE
6. REFER TO ELEVATIONS FOR DETAILS AND TRANSITIONS OF WALL TILE, ACOUSTICAL WALL PANELS, MARKER BOARDS AND TACK WALLS.

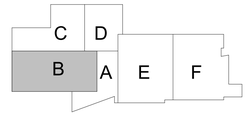

N

...Becoming the Leading Designer of High Performance Facilities in the Nation with a Specialty in Alternative Delivery Methods

333 Fayetteville St, Ste 225
Raleigh, NC 27601
P: 919.573.6350
F: 919.573.6355
www.sfla.biz

sfl+a ARCHITECTS

sfl+a ARCHITECTS, P.A. CERT. NO. 50676 NORTH CAROLINA RALEIGH

REGISTERED LANDSCAPE ARCHITECT 6.12.24 NORTH CAROLINA FAYETTEVILLE

CONSTRUCTION DOCUMENTS

PAMLICO COUNTY
PAMLICO 6-12 SCHOOL

601 Main Street, Bayboro, NC, 28515

ENERGY STAR PARTNER

No.	Date	Description
ISSUE DATE:		06/12/24
PROJECT #:		2205
DRAWN BY:		RH
CHECKED BY:		RH

FIRST FLOOR FINISH PLAN - AREA B

A-712B

ADA AND LEGAL DISCLAIMER: This document is intended to comply with the requirements of the Americans with Disabilities Act (ADA). However architects and engineers are not licensed to interpret laws or give advice concerning laws. The owner should have this document reviewed by his attorney to determine if it complies with ADA and other laws.

Autodesk Docs://Pamlico High School 6-12/2205 - Pamlico HS - ARCH.rvt
6/24/2024 3:52:40 PM

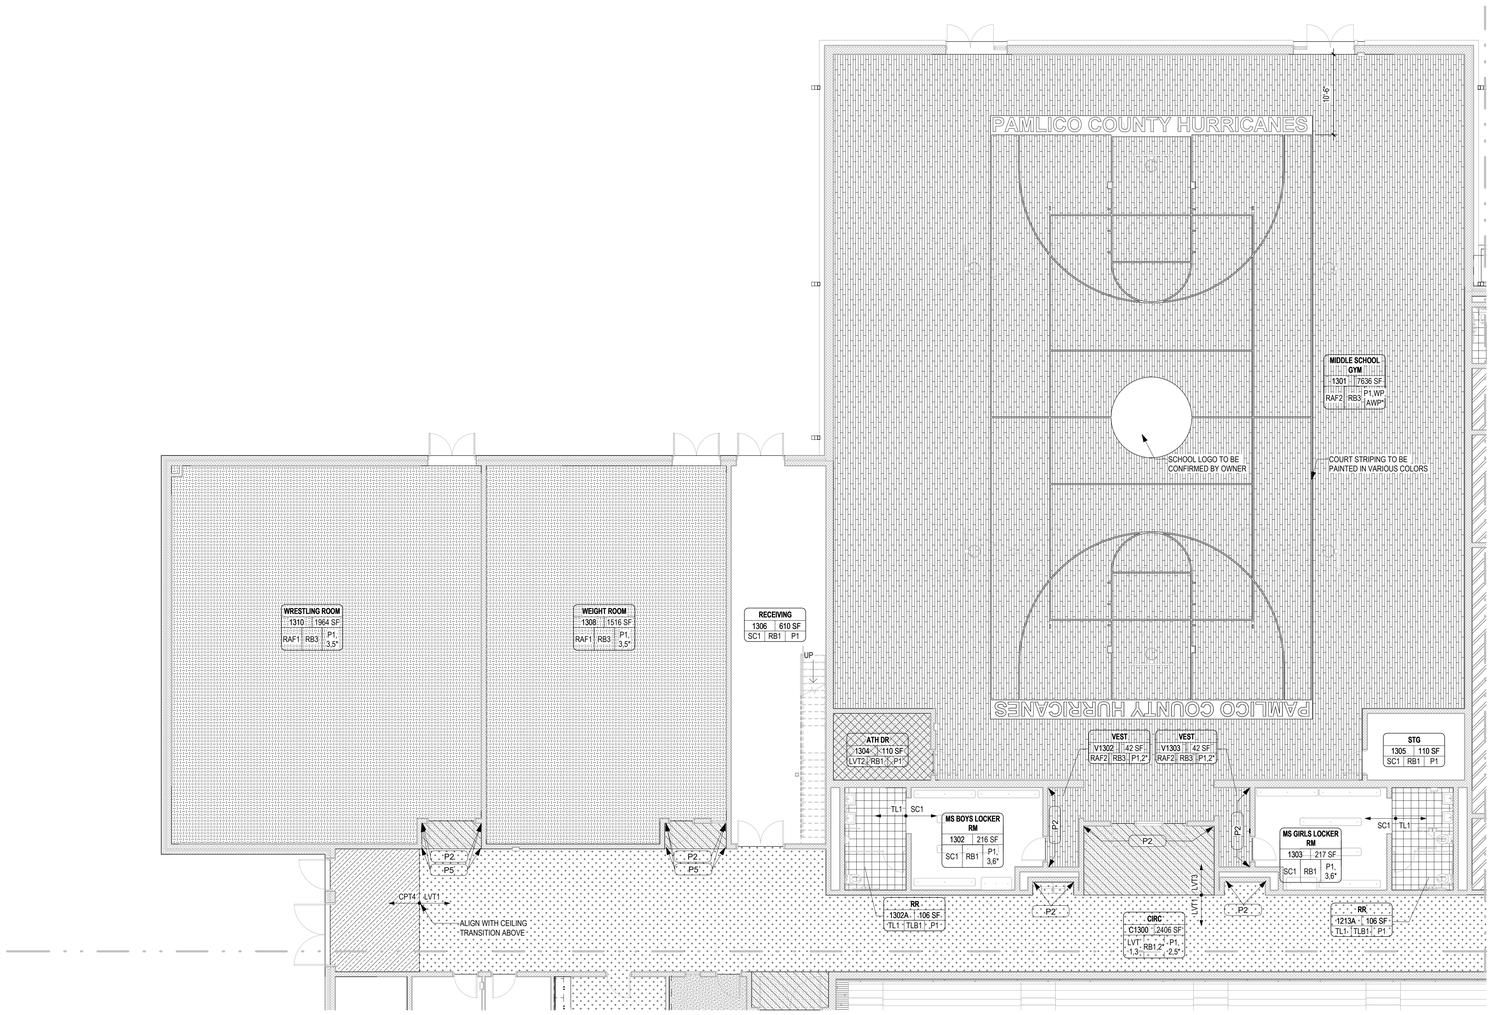

1 A-713C **FIRST FLOOR FINISH PLAN - AREA C**

SCALE: 1/8" = 1'-0"

FINISH SCHEDULE ABBREVIATIONS

FLOOR FINISH CODE ABBREVIATIONS

CPT	CARPET TILE
CP	SHEET CARPET
LVT	LUXURY VINYL TILE
RAF	RUBBER ATHLETIC FLOORING
RSF	RESINOUS FLOORING
SC	SEALED CONCRETE
TL	TILE
WAF	HARWOOD ATHLETIC FLOORING

WALL FINISH CODE ABBREVIATIONS

AWP	ACOUSTICAL WALL PANELS
FWP	ACOUSTICAL FABRIC WRAPPED PANELS
FRP	FIBERGLASS REINFORCED PANELS
P	PAINT
SS	STAINLESS STEEL
TL	TILE
WC	WALLCOVERING
WD	WOOD

MISC. FINISH CODE ABBREVIATIONS

APC	ACOUSTICAL PANEL CEILING
ES	EXPOSED STRUCTURE
GWB	GYPSUM WALL BOARD
PL	PLASTIC LAMINATE

BASE FINISH CODE ABBREVIATIONS

TLB	TILE BASE
RB	RESILIENT BASE
RSB	RESINOUS BASE

FINISH FLOOR PATTERN PLAN LEGEND

CPT1	CARPET TILE	LVT1	LUXURY VINYL TILE
CPT2	CARPET TILE	LVT2	LUXURY VINYL TILE
CPT3/CP1	CARPET TILE OR SHEET	LVT3	LUXURY VINYL TILE
CPT4	CARPET ENRYRYWAY SYSTEM	LVT4	LUXURY VINYL TILE
RSF1	RESINOUS FLOORING	RAF1	RUBBER ATHLETIC FLOORING
SC1	SEALED CONCRETE	RAF2	RUBBER ATHLETIC FLOORING
TL1	TILE	WAF	WOOD ATHLETIC FLOORING

ROOM NAME
RM NO. | SQ.FT.
WALL FINISH
BASE FINISH
FLOOR FINISH

EXTENTS OF ACCENT FINISHES

CASEWORK FINISHES
COUNTERTOP
CABINETS

FINISH 1 | FINISH 2 — FINISH TRANSITION

NOTE: FINISH CODES MARKED WITH AN ASTERISK * * * INDICATES "SEE FINISH PLAN AND ROOM FINISH SCHEDULE REMARKS FOR EXTENT OF FINISHES." MULTIPLE FINISHES IN ROOM.

GENERAL FINISH NOTES

1. REFER TO THE FINISH LEGEND SCHEDULE FOR ADDITIONAL INFORMATION.
2. FLOORING TRANSITIONS OCCUR AT THE CENTER OF THE UNDERSIDE OF THE DOOR UNLESS NOTED OTHERWISE.
3. ALL HOLLOW METAL DOOR FRAMES AND WINDOWS TO BE PAINTED P3 UNLESS NOTED OTHERWISE.
4. MISC. EXPOSED HARDWARE, INCLUDING BUT NOT LIMITED TO GRILLES, GRATES OR TRIM ACCESSORIES, TO BE PAINTED TO MATCH ADJACENT WALL FINISH.
5. EXPOSED COLUMNS TO BE PAINTED P1 UNLESS NOTED OTHERWISE
6. REFER TO ELEVATIONS FOR DETAILS AND TRANSITIONS OF WALL TILE, ACOUSTICAL WALL PANELS, MARKER BOARDS AND TACK WALLS.

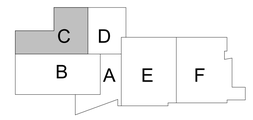

N

...Becoming the Leading Designer of High Performance Facilities in the Nation with a Specialty in Alternative Delivery Methods

333 Fayetteville St, Ste 225
Raleigh, NC 27601
P: 919.573.6350
F: 919.573.6355
www.sfla.biz

sfl+a ARCHITECTS

sfl+a ARCHITECTS, P.A. CERT. NO. 5067 6 NORTH CAROLINA RALEIGH

LICENSED LANDSCAPE ARCHITECT 6.12.24 FAYETTEVILLE

CONSTRUCTION DOCUMENTS

PAMLICO COUNTY
PAMLICO 6-12 SCHOOL

601 Main Street, Bayboro, NC , 28515

ENERGY STAR PARTNER

No.	Date	Description

ISSUE DATE: 06/12/24

PROJECT #: 2205
DRAWN BY: RH
CHECKED BY: RH

FIRST FLOOR FINISH PLAN - AREA C

A-713C

ADA AND LEGAL DISCLAIMER: This document is intended to comply with the requirements of the Americans with Disabilities Act (ADA). However architects and engineers are not licensed to interpret laws or give advice concerning laws. The owner should have this document reviewed by his attorney to determine if it complies with ADA and other laws.

6/24/2024 3:52:44 PM Autodesk Docs://Pamlico High School 6-12/2205 - Pamlico HS - ARCH.rvt

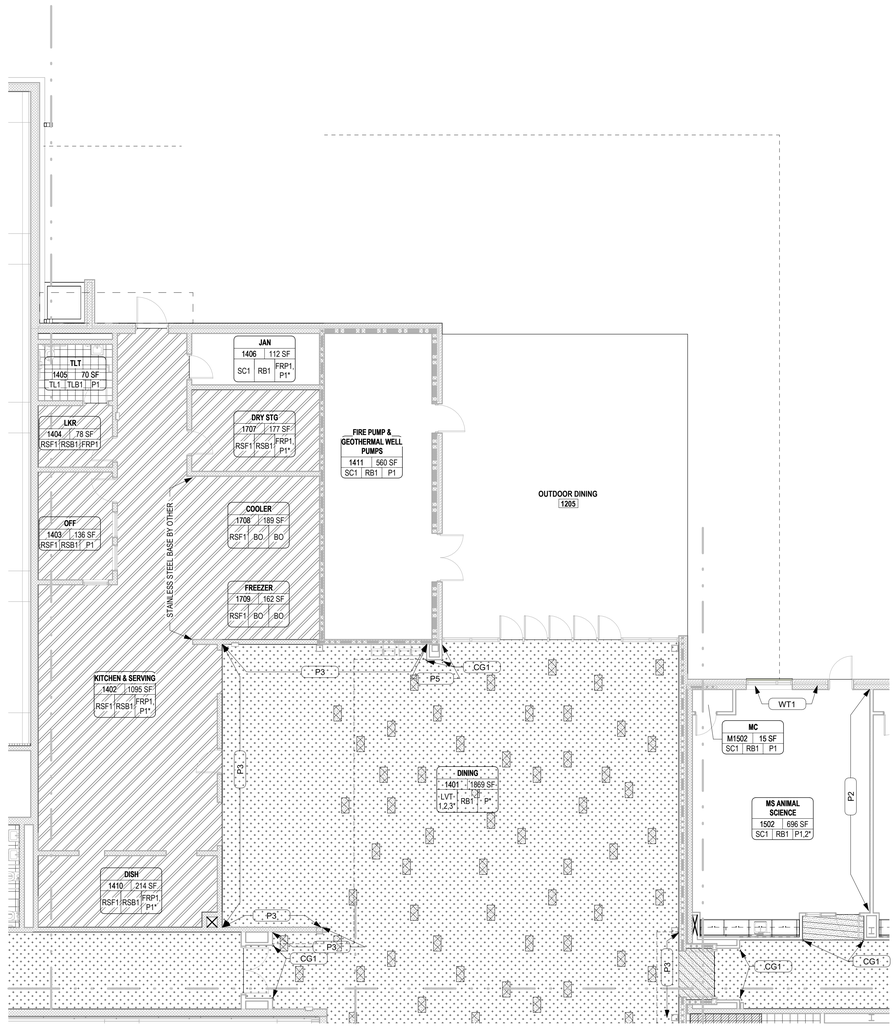

1 A-714D **FIRST FLOOR FINISH PLAN - AREA D**

SCALE: 1/8" = 1'-0"

FINISH SCHEDULE ABBREVIATIONS

FLOOR FINISH CODE ABBREVIATIONS

CPT	CARPET TILE
CP	SHEET CARPET
LVT	LUXURY VINYL TILE
RAF	RUBBER ATHLETIC FLOORING
RSF	RESINOUS FLOORING
SC	SEALED CONCRETE
TL	TILE
WAF	HARWOOD ATHLETIC FLOORING

MISC. FINISH CODE ABBREVIATIONS

APC	ACOUSTICAL PANEL CEILING
ES	EXPOSED STRUCTURE
GWB	GYPSUM WALL BOARD
PL	PLASTIC LAMINATE

WALL FINISH CODE ABBREVIATIONS

AWP	ACOUSTICAL WALL PANELS
FWP	ACOUSTICAL FABRIC WRAPPED PANELS
FRP	FIBERGLASS REINFORCED PANELS
P	PAINT
SS	STAINLESS STEEL
TL	TILE
WC	WALLCOVERING
WD	WOOD

BASE FINISH CODE ABBREVIATIONS

TLB	TILE BASE
RB	RESILIENT BASE
RSB	RESINOUS BASE

FINISH FLOOR PATTERN PLAN LEGEND

CPT1	CARPET TILE	LVT1	LUXURY VINYL TILE
CPT2	CARPET TILE	LVT2	LUXURY VINYL TILE
CPT3/CP1	CARPET TILE OR SHEET	LVT3	LUXURY VINYL TILE
CPT4	CARPET ENRYRWAY SYSTEM	LVT4	LUXURY VINYL TILE
RSF1	RESINOUS FLOORING	RAF1	RUBBER ATHLETIC FLOORING
SC1	SEALED CONCRETE	RAF2	RUBBER ATHLETIC FLOORING
TL1	TILE	WAF	WOOD ATHLETIC FLOORING

ROOM NAME
RM NO. | SQ.FT.
WALL FINISH
BASE FINISH
FLOOR FINISH

EXTENTS OF ACCENT FINISHES

CASEWORK FINISHES
COUNTERTOP
CABINETS

FINISH 2 | FINISH 1
FINISH TRANSITION

NOTE: FINISH CODES MARKED WITH AN ASTERISK * " INDICATES "SEE FINISH PLAN AND ROOM FINISH SCHEDULE REMARKS FOR EXTENT OF FINISHES." MULTIPLE FINISHES IN ROOM.

GENERAL FINISH NOTES

1. REFER TO THE FINISH LEGEND SCHEDULE FOR ADDITIONAL INFORMATION.
2. FLOORING TRANSITIONS OCCUR AT THE CENTER OF THE UNDERSIDE OF THE DOOR UNLESS NOTED OTHERWISE.
3. ALL HOLLOW METAL DOOR FRAMES AND WINDOWS TO BE PAINTED P3 UNLESS NOTED OTHERWISE.
4. MISC. EXPOSED HARDWARE, INCLUDING BUT NOT LIMITED TO GRILLES, GRATES OR TRIM ACCESSORIES, TO BE PAINTED TO MATCH ADJACENT WALL FINISH.
5. EXPOSED COLUMNS TO BE PAINTED P1 UNLESS NOTED OTHERWISE
6. REFER TO ELEVATIONS FOR DETAILS AND TRANSITIONS OF WALL TILE, ACOUSTICAL WALL PANELS, MARKER BOARDS AND TACK WALLS.

...Becoming the Leading Designer of High Performance Facilities in the Nation with a Specialty in Alternative Delivery Methods

333 Fayetteville St, Ste 225
Raleigh, NC 27601
P: 919.573.6350
F: 919.573.6355
www.sfla.biz

sfl+a ARCHITECTS

SFL+A ARCHITECTS, P.A. CERT. NO. 50676 NORTH CAROLINA RALEIGH

PROFESSIONAL ENGINEER SEAL 032911 LINDSTROM 6.12.24 FAYETTEVILLE NORTH CAROLINA

CONSTRUCTION DOCUMENTS

PAMLICO COUNTY
PAMLICO 6-12 SCHOOL
601 Main Street, Bayboro, NC , 28515

ENERGY STAR PARTNER

No.	Date	Description

ISSUE DATE: 06/12/24

PROJECT #: 2205
DRAWN BY: RH
CHECKED BY: RH

FIRST FLOOR FINISH PLAN - AREA D

A-714D

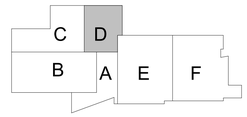

ADA AND LEGAL DISCLAIMER: This document is intended to comply with the requirements of the Americans with Disabilities Act (ADA). However architects and engineers are not licensed to interpret laws or give advice concerning laws. The owner should have this document reviewed by his attorney to determine if it complies with ADA and other laws.

Autodesk Docs://Pamlico High School 6-12/2205 - Pamlico HS - ARCH.rvt
6/24/2024 3:52:47 PM

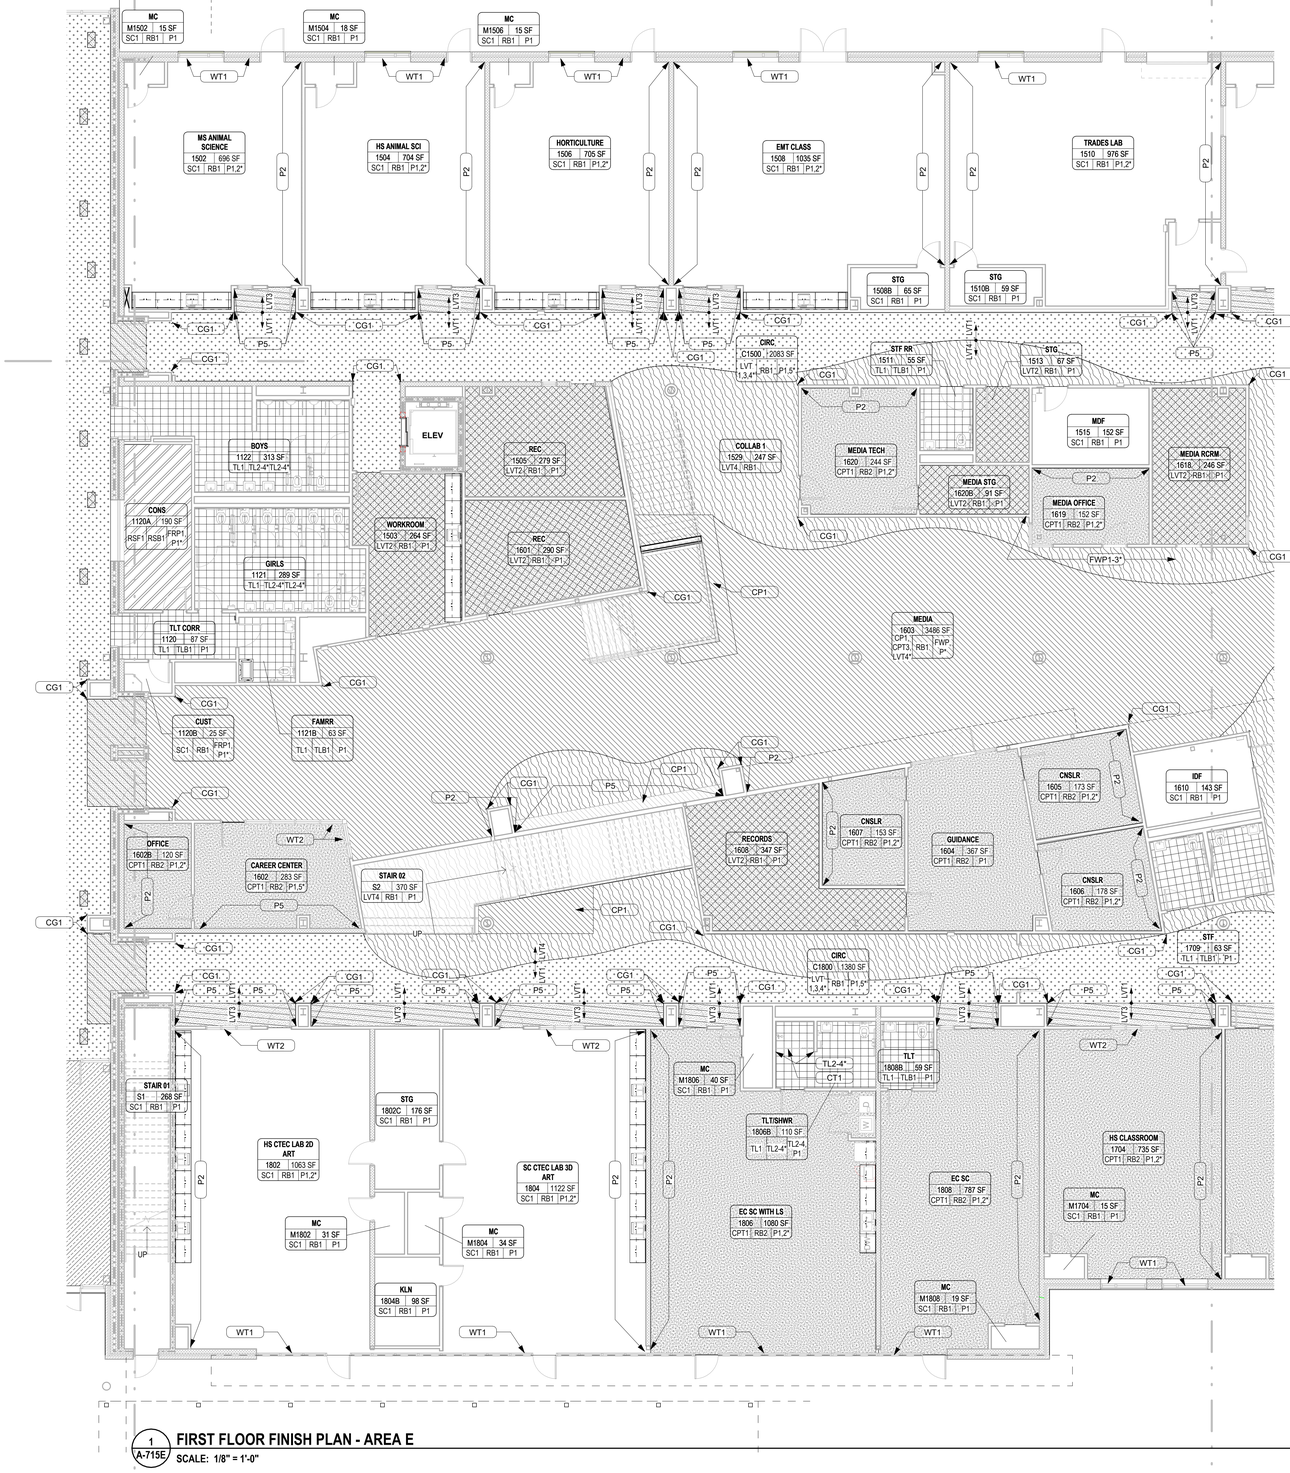

1 A-715E **FIRST FLOOR FINISH PLAN - AREA E**

SCALE: 1/8" = 1'-0"

FINISH SCHEDULE ABBREVIATIONS

FLOOR FINISH CODE ABBREVIATIONS

CPT	CARPET TILE
CP	SHEET CARPET
LVT	LUXURY VINYL TILE
RAF	RUBBER ATHLETIC FLOORING
RSF	RESINOUS FLOORING
SC	SEALED CONCRETE
TL	TILE
WAF	HARWOOD ATHLETIC FLOORING

WALL FINISH CODE ABBREVIATIONS

AWP	ACOUSTICAL WALL PANELS
FWP	ACOUSTICAL FABRIC WRAPPED PANELS
FRP	FIBERGLASS REINFORCED PANELS
P	PAINT
SS	STAINLESS STEEL
TL	TILE
WC	WALLCOVERING
WD	WOOD

MISC. FINISH CODE ABBREVIATIONS

APC	ACOUSTICAL PANEL CEILING
ES	EXPOSED STRUCTURE
GWB	GYPSUM WALL BOARD
PL	PLASTIC LAMINATE

BASE FINISH CODE ABBREVIATIONS

TLB	TILE BASE
RB	RESILIENT BASE
RSB	RESINOUS BASE

FINISH FLOOR PATTERN PLAN LEGEND

CPT1	CARPET TILE	LVT1	LUXURY VINYL TILE
CPT2	CARPET TILE	LVT2	LUXURY VINYL TILE
CPT3/CP1	CARPET TILE OR SHEET	LVT3	LUXURY VINYL TILE
CPT4	CARPET ENYRYWAY SYSTEM	LVT4	LUXURY VINYL TILE
RSF1	RESINOUS FLOORING	RAF1	RUBBER ATHLETIC FLOORING
SC1	SEALED CONCRETE	RAF2	RUBBER ATHLETIC FLOORING
TL1	TILE	WAF	WOOD ATHLETIC FLOORING

ROOM NAME
RM NO. | SQ.FT.
WALL FINISH
BASE FINISH
FLOOR FINISH

NOTE: FINISH CODES MARKED WITH AN ASTERISK * ** INDICATES "SEE FINISH PLAN AND ROOM FINISH SCHEDULE REMARKS FOR EXTENT OF FINISHES." MULTIPLE FINISHES IN ROOM.

EXTENTS OF ACCENT FINISHES

CASEWORK FINISHES
COUNTERTOP
CABINETS

FINISH 2 | FINISH 1
FINISH TRANSITION

GENERAL FINISH NOTES

1. REFER TO THE FINISH LEGEND SCHEDULE FOR ADDITIONAL INFORMATION.
2. FLOORING TRANSITIONS OCCUR AT THE CENTER OF THE UNDERSIDE OF THE DOOR UNLESS NOTED OTHERWISE.
3. ALL HOLLOW METAL DOOR FRAMES AND WINDOWS TO BE PAINTED P3 UNLESS NOTED OTHERWISE.
4. MISC. EXPOSED HARDWARE, INCLUDING BUT NOT LIMITED TO GRILLES, GRATES OR TRIM ACCESSORIES, TO BE PAINTED TO MATCH ADJACENT WALL FINISH.
5. EXPOSED COLUMNS TO BE PAINTED P1 UNLESS NOTED OTHERWISE
6. REFER TO ELEVATIONS FOR DETAILS AND TRANSITIONS OF WALL TILE, ACOUSTICAL WALL PANELS, MARKER BOARDS AND TACK WALLS.

...Becoming the Leading Designer of High Performance Facilities in the Nation with a Specialty in Alternative Delivery Methods

333 Fayetteville St, Ste 225
Raleigh, NC 27601
P: 919.573.6350
F: 919.573.6355
www.sfla.biz

sfl+a ARCHITECTS

SFL+A ARCHITECTS, P.A. CERT. NO. 50676 NORTH CAROLINA RALEIGH

LICENSED ARCHITECT SEAL 50676 6.12.24 REGISTERED

CONSTRUCTION DOCUMENTS

PAMLICO COUNTY
PAMLICO 6-12 SCHOOL
601 Main Street, Bayboro, NC , 28515

ENERGY STAR PARTNER

No.	Date	Description

ISSUE DATE: 06/12/24

PROJECT #: 2205
DRAWN BY: RH
CHECKED BY: RH

FIRST FLOOR FINISH PLAN - AREA E

C D B A E F

N

A-715E

ADA AND LEGAL DISCLAIMER: This document is intended to comply with the requirements of the Americans with Disabilities Act (ADA). However architects and engineers are not licensed to interpret laws or give advice concerning laws. The owner should have this document reviewed by his attorney to determine if it complies with ADA and other laws.

Autodesk Docs://Pamlico High School 6-12/2205 - Pamlico HS - ARCH.rvt
6/24/2024 3:52:59 PM

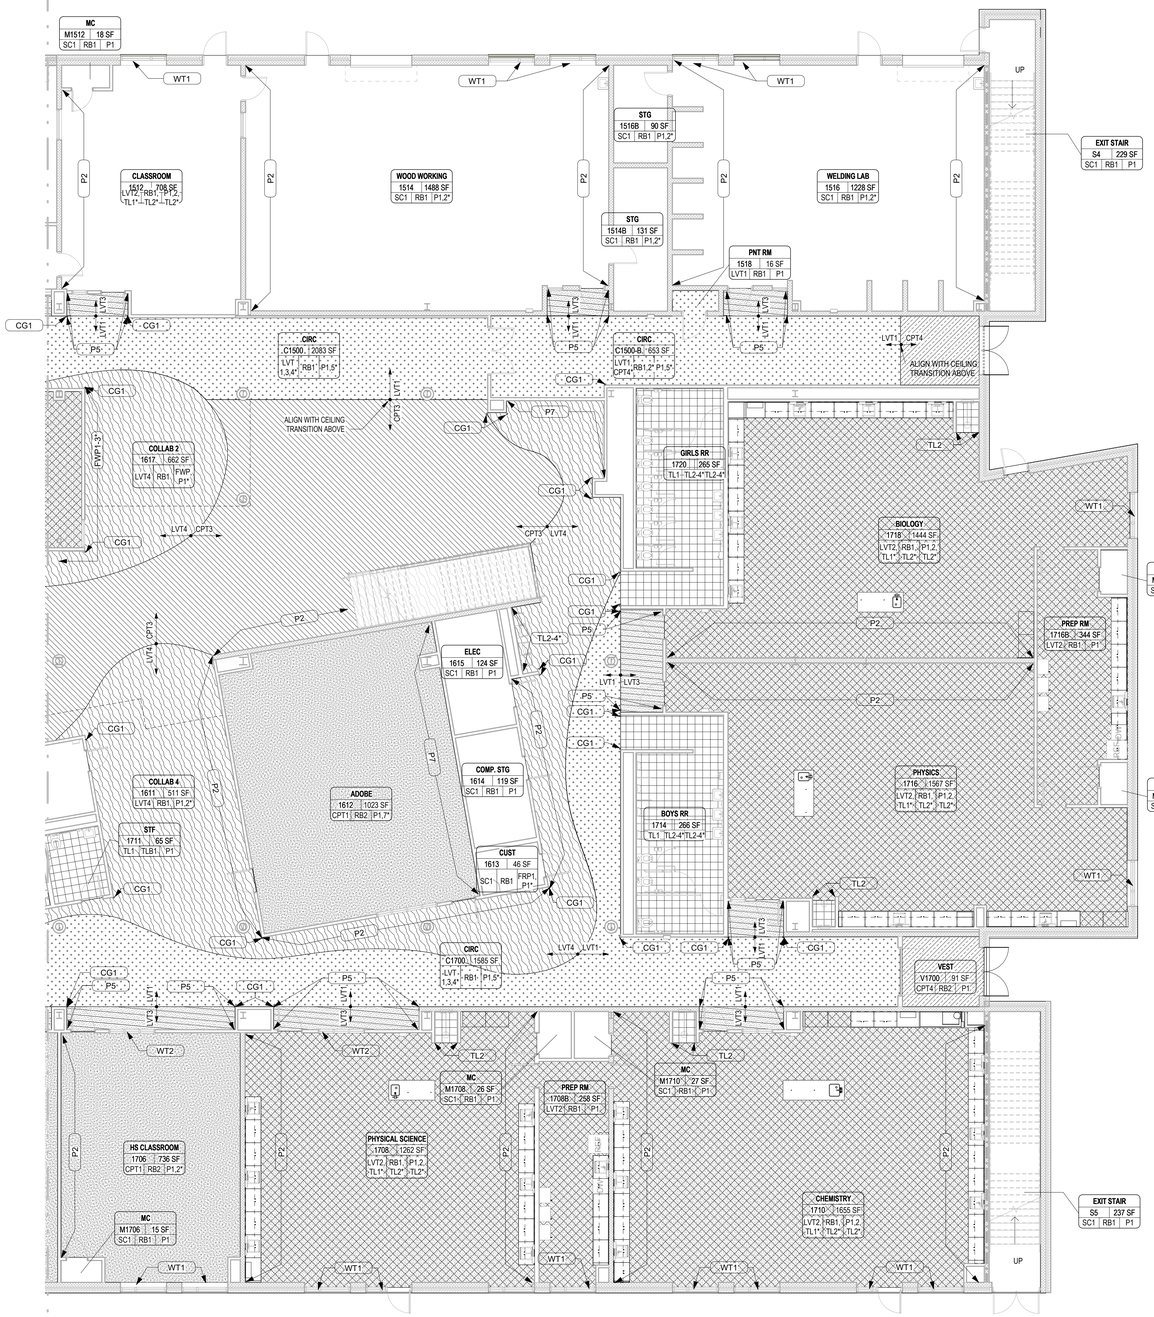

1 A-716F **FIRST FLOOR FINISH PLAN - AREA F**

SCALE: 1/8" = 1'-0"

FINISH SCHEDULE ABBREVIATIONS

FLOOR FINISH CODE ABBREVIATIONS

CPT	CARPET TILE
CP	SHEET CARPET
LVT	LUXURY VINYL TILE
RAF	RUBBER ATHLETIC FLOORING
RSF	RESINOUS FLOORING
SC	SEALED CONCRETE
TL	TILE
WAF	HARWOOD ATHLETIC FLOORING

WALL FINISH CODE ABBREVIATIONS

AWP	ACOUSTICAL WALL PANELS
FWP	ACOUSTICAL FABRIC WRAPPED PANELS
FRP	FIBERGLASS REINFORCED PANELS
P	PAINT
SS	STAINLESS STEEL
TL	TILE
WC	WALLCOVERING
WD	WOOD

MISC. FINISH CODE ABBREVIATIONS

APC	ACOUSTICAL PANEL CEILING
ES	EXPOSED STRUCTURE
GWB	GYPSUM WALL BOARD
PL	PLASTIC LAMINATE

BASE FINISH CODE ABBREVIATIONS

TLB	TILE BASE
RB	RESILIENT BASE
RSB	RESINOUS BASE

FINISH FLOOR PATTERN PLAN LEGEND

CPT1	CARPET TILE	LVT1	LUXURY VINYL TILE
CPT2	CARPET TILE	LVT2	LUXURY VINYL TILE
CPT3/CP1	CARPET TILE OR SHEET	LVT3	LUXURY VINYL TILE
CPT4	CARPET ENYRYWAY SYSTEM	LVT4	LUXURY VINYL TILE
RSF1	RESINOUS FLOORING	RAF1	RUBBER ATHLETIC FLOORING
SC1	SEALED CONCRETE	RAF2	RUBBER ATHLETIC FLOORING
TL1	TILE	WAF	WOOD ATHLETIC FLOORING

ROOM NAME
RM NO. | SQ.FT.
WALL FINISH
BASE FINISH
FLOOR FINISH

NOTE: FINISH CODES MARKED WITH AN ASTERISK * * INDICATES "SEE FINISH PLAN AND ROOM FINISH SCHEDULE REMARKS FOR EXTENT OF FINISHES." MULTIPLE FINISHES IN ROOM.

EXTENTS OF ACCENT FINISHES

CASEWORK FINISHES
COUNTERTOP
CABINETS

FINISH 2 / FINISH 1
FINISH TRANSITION

GENERAL FINISH NOTES

1. REFER TO THE FINISH LEGEND SCHEDULE FOR ADDITIONAL INFORMATION.
2. FLOORING TRANSITIONS OCCUR AT THE CENTER OF THE UNDERSIDE OF THE DOOR UNLESS NOTED OTHERWISE.
3. ALL HOLLOW METAL DOOR FRAMES AND WINDOWS TO BE PAINTED P3 UNLESS NOTED OTHERWISE.
4. MISC. EXPOSED HARDWARE, INCLUDING BUT NOT LIMITED TO GRILLES, GRATES OR TRIM ACCESSORIES, TO BE PAINTED TO MATCH ADJACENT WALL FINISH.
5. EXPOSED COLUMNS TO BE PAINTED P1 UNLESS NOTED OTHERWISE
6. REFER TO ELEVATIONS FOR DETAILS AND TRANSITIONS OF WALL TILE, ACOUSTICAL WALL PANELS, MARKER BOARDS AND TACK WALLS.

...Becoming the Leading Designer of High Performance Facilities in the Nation with a Specialty in Alternative Delivery Methods

333 Fayetteville St, Ste 225
Raleigh, NC 27601
P: 919.573.6350
F: 919.573.6355
www.sfla.biz

sfl+a ARCHITECTS

sfl+a ARCHITECTS, P.A. CERT. NO. 50676 NORTH CAROLINA RALEIGH

REGISTERED LANDSCAPE ARCHITECT RAYMOND HOLLOWAY 6.12.24 NORTH CAROLINA

CONSTRUCTION DOCUMENTS

PAMLICO COUNTY
PAMLICO 6-12 SCHOOL

601 Main Street, Bayboro, NC , 28515

ENERGY STAR PARTNER

No.	Date	Description
ISSUE DATE:		06/12/24
PROJECT #:		2205
DRAWN BY:		RH
CHECKED BY:		RH

FIRST FLOOR FINISH PLAN - AREA F

A-716F

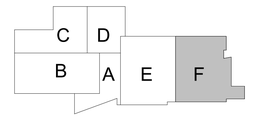

N

6/24/2024 3:53:10 PM Autodesk Docs://Pamlico High School 6-12/2205 - Pamlico HS - ARCH.rvt

ADA AND LEGAL DISCLAIMER: This document is intended to comply with the requirements of the Americans with Disabilities Act (ADA). However architects and engineers are not licensed to interpret laws or give advice concerning laws. The owner should have this document reviewed by his attorney to determine if it complies with ADA and other laws.

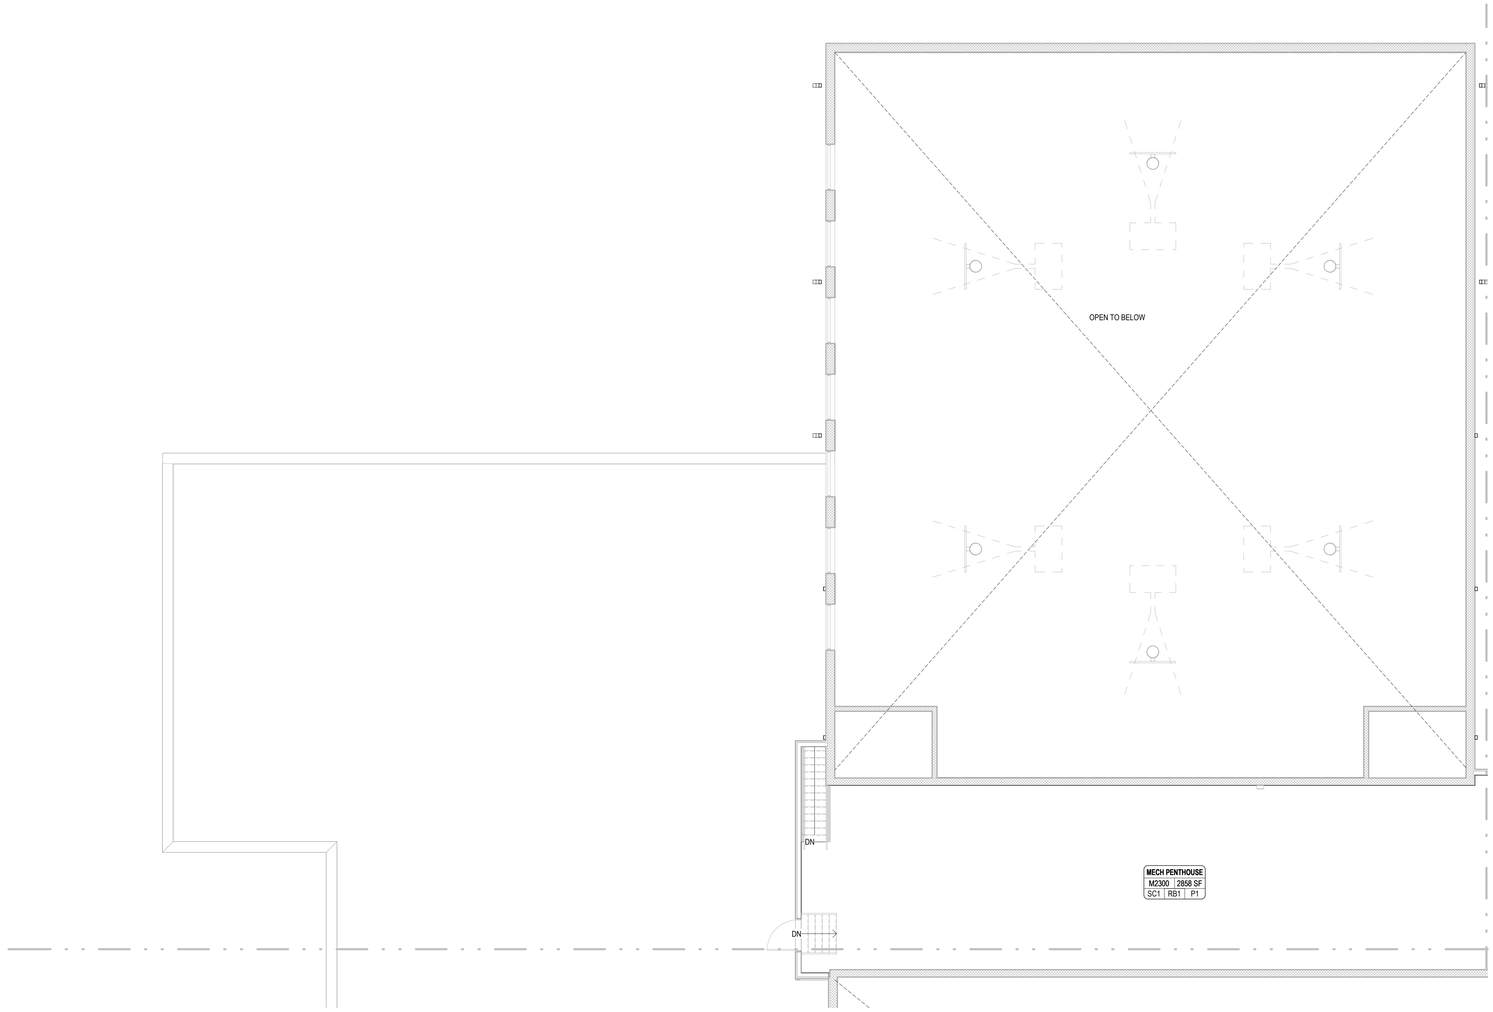

1 A-717C **SECOND FLOOR FINISH PLAN - AREA C**
SCALE: 1/8" = 1'-0"

FINISH SCHEDULE ABBREVIATIONS

FLOOR FINISH CODE ABBREVIATIONS

CPT	CARPET TILE
CP	SHEET CARPET
LVT	LUXURY VINYL TILE
RAF	RUBBER ATHLETIC FLOORING
RSF	RESINOUS FLOORING
SC	SEALED CONCRETE
TL	TILE
WAF	HARWOOD ATHLETIC FLOORING

WALL FINISH CODE ABBREVIATIONS

AWP	ACOUSTICAL WALL PANELS
FWP	ACOUSTICAL FABRIC WRAPPED PANELS
FRP	FIBERGLASS REINFORCED PANELS
P	PAINT
SS	STAINLESS STEEL
TL	TILE
WC	WALLCOVERING
WD	WOOD

MISC. FINISH CODE ABBREVIATIONS

APC	ACOUSTICAL PANEL CEILING
ES	EXPOSED STRUCTURE
GWB	GYPSUM WALL BOARD
PL	PLASTIC LAMINATE

BASE FINISH CODE ABBREVIATIONS

TLB	TILE BASE
RB	RESILIENT BASE
RSB	RESINOUS BASE

FINISH FLOOR PATTERN PLAN LEGEND

CPT1	CARPET TILE	**LVT1**	LUXURY VINYL TILE
CPT2	CARPET TILE	**LVT2**	LUXURY VINYL TILE
CPT3/CP1	CARPET TILE OR SHEET	**LVT3**	LUXURY VINYL TILE
CPT4	CARPET ENYRYWAY SYSTEM	**LVT4**	LUXURY VINYL TILE
RSF1	RESINOUS FLOORING	**RAF1**	RUBBER ATHLETIC FLOORING
SC1	SEALED CONCRETE	**RAF2**	RUBBER ATHLETIC FLOORING
TL1	TILE	**WAF**	WOOD ATHLETIC FLOORING

ROOM NAME
RM NO. | SQ.FT.
WALL FINISH
BASE FINISH
FLOOR FINISH

EXTENTS OF ACCENT FINISHES

CASEWORK FINISHES
COUNTERTOP
CABINETS

FINISH 2 | FINISH 1
FINISH TRANSITION

NOTE: FINISH CODES MARKED WITH AN ASTERISK * * * INDICATES "SEE FINISH PLAN AND ROOM FINISH SCHEDULE REMARKS FOR EXTENT OF FINISHES." MULTIPLE FINISHES IN ROOM.

GENERAL FINISH NOTES

1. REFER TO THE FINISH LEGEND SCHEDULE FOR ADDITIONAL INFORMATION.
2. FLOORING TRANSITIONS OCCUR AT THE CENTER OF THE UNDERSIDE OF THE DOOR UNLESS NOTED OTHERWISE.
3. ALL HOLLOW METAL DOOR FRAMES AND WINDOWS TO BE PAINTED P3 UNLESS NOTED OTHERWISE.
4. MISC. EXPOSED HARDWARE, INCLUDING BUT NOT LIMITED TO GRILLES, GRATES OR TRIM ACCESSORIES, TO BE PAINTED TO MATCH ADJACENT WALL FINISH.
5. EXPOSED COLUMNS TO BE PAINTED P1 UNLESS NOTED OTHERWISE
6. REFER TO ELEVATIONS FOR DETAILS AND TRANSITIONS OF WALL TILE, ACOUSTICAL WALL PANELS, MARKER BOARDS AND TACK WALLS.

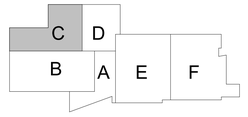

N

...Becoming the Leading Designer of High Performance Facilities in the Nation with a Specialty in Alternative Delivery Methods

333 Fayetteville St, Ste 225
Raleigh, NC 27601
P: 919.573.6350
F: 919.573.6355
www.sfla.biz

sfl+a ARCHITECTS

SFL+A ARCHITECTS, P.A. CERT. NO. 5067 NORTH CAROLINA RALEIGH

PAUL J. LINDSTROM 6.12.24 FAYETTEVILLE

CONSTRUCTION DOCUMENTS

PAMLICO COUNTY
PAMLICO 6-12 SCHOOL
601 Main Street, Bayboro, NC , 28515

ENERGY STAR PARTNER

No.	Date	Description
ISSUE DATE:		06/12/24
PROJECT #:		2205
DRAWN BY:		RH
CHECKED BY:		RH

SECOND FLOOR FINISH PLAN - AREA C

A-717C

ADA AND LEGAL DISCLAIMER: This document is intended to comply with the requirements of the Americans with Disabilities Act (ADA). However architects and engineers are not licensed to interpret laws or give advice concerning laws. The owner should have this document reviewed by his attorney to determine if it complies with ADA and other laws.

Autodesk Docs://Pamlico High School 6-12/2205 - Pamlico HS - ARCH.rvt
6/24/2024 3:53:13 PM

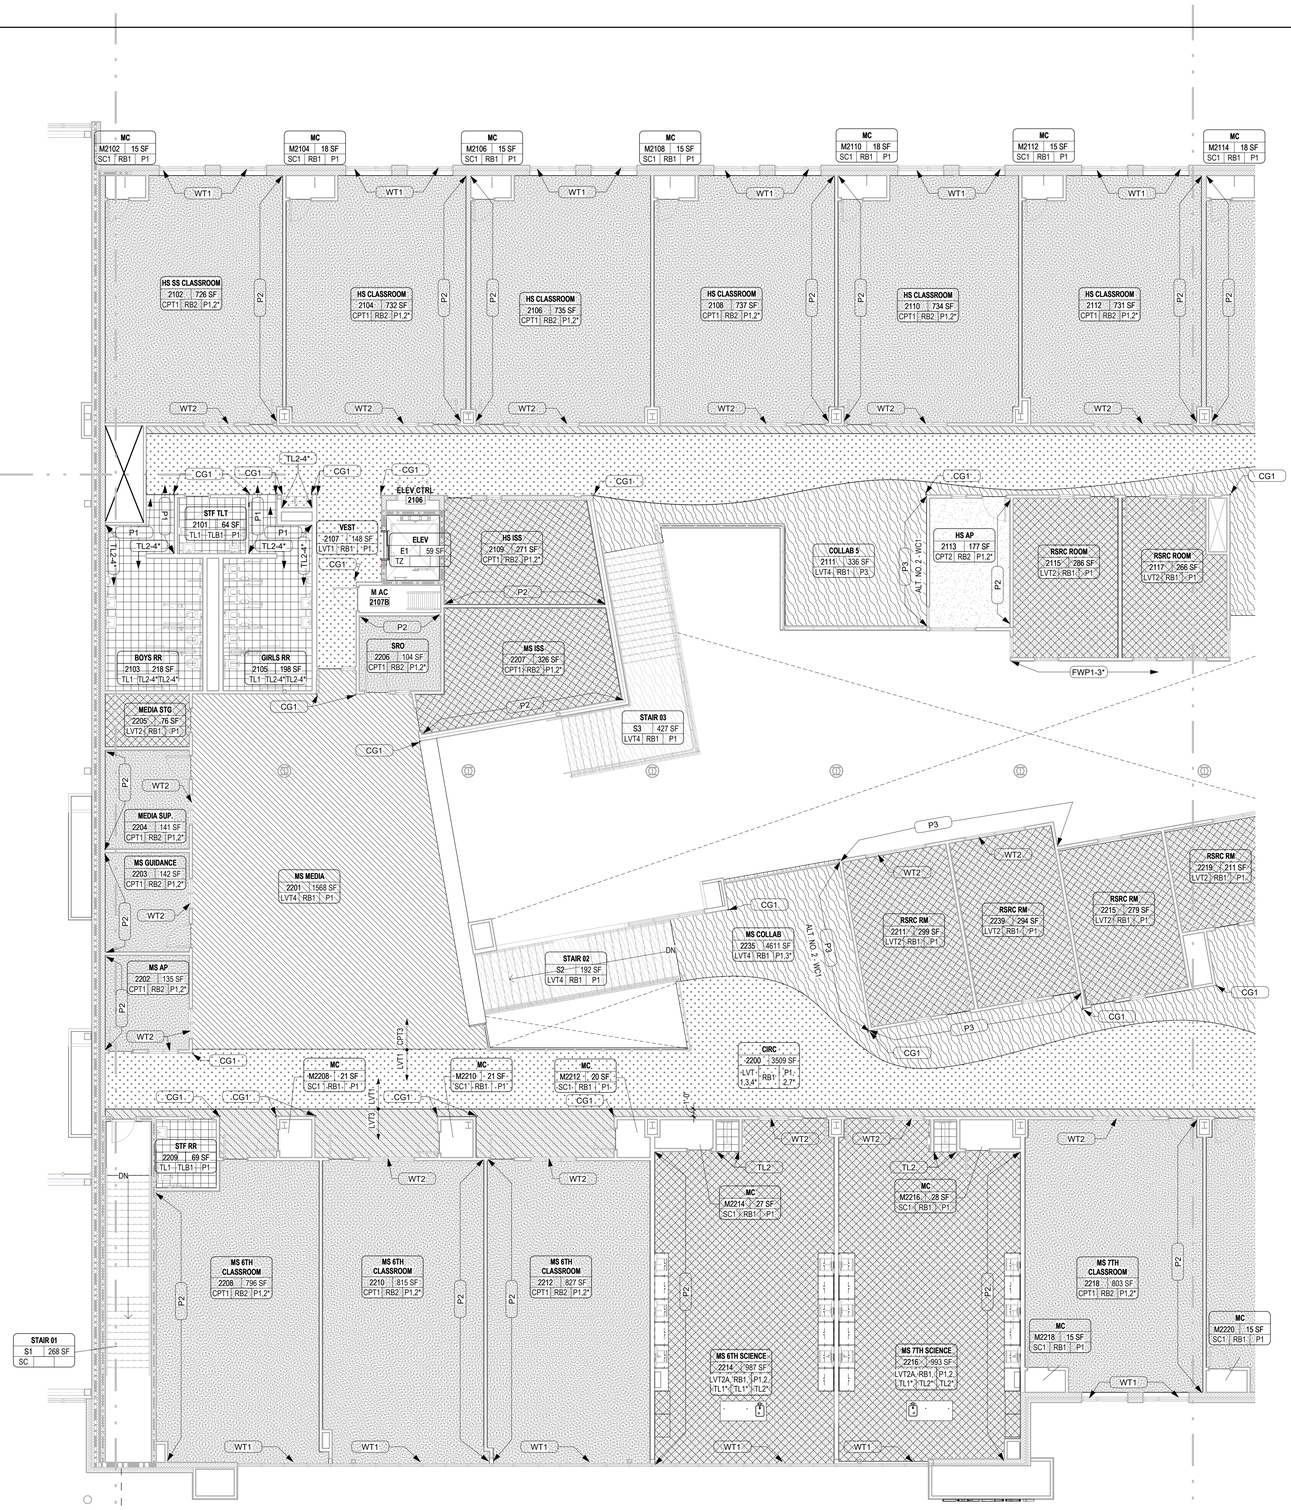

1 A-718E **SECOND FLOOR FINISH PLAN - AREA E**

SCALE: 1/8" = 1'-0"

FINISH SCHEDULE ABBREVIATIONS

FLOOR FINISH CODE ABBREVIATIONS

CPT	CARPET TILE
CP	SHEET CARPET
LVT	LUXURY VINYL TILE
RAF	RUBBER ATHLETIC FLOORING
RSF	RESINOUS FLOORING
SC	SEALED CONCRETE
TL	TILE
WAF	HARWOOD ATHLETIC FLOORING

WALL FINISH CODE ABBREVIATIONS

AWP	ACOUSTICAL WALL PANELS
FWP	ACOUSTICAL FABRIC WRAPPED PANELS
FRP	FIBERGLASS REINFORCED PANELS
P	PAINT
SS	STAINLESS STEEL
TL	TILE
WC	WALLCOVERING
WD	WOOD

MISC. FINISH CODE ABBREVIATIONS

APC	ACOUSTICAL PANEL CEILING
ES	EXPOSED STRUCTURE
GWB	GYPSUM WALL BOARD
PL	PLASTIC LAMINATE

BASE FINISH CODE ABBREVIATIONS

TLB	TILE BASE
RB	RESILIENT BASE
RSB	RESINOUS BASE

FINISH FLOOR PATTERN PLAN LEGEND

CPT1	CARPET TILE	LVT1	LUXURY VINYL TILE
CPT2	CARPET TILE	LVT2	LUXURY VINYL TILE
CPT3/CP1	CARPET TILE OR SHEET	LVT3	LUXURY VINYL TILE
CPT4	CARPET ENYRYWAY SYSTEM	LVT4	LUXURY VINYL TILE
RSF1	RESINOUS FLOORING	RAF1	RUBBER ATHLETIC FLOORING
SC1	SEALED CONCRETE	RAF2	RUBBER ATHLETIC FLOORING
TL1	TILE	WAF	WOOD ATHLETIC FLOORING

ROOM NAME
RM NO. | SQ.FT.
WALL FINISH
BASE FINISH
FLOOR FINISH

NOTE: FINISH CODES MARKED WITH AN ASTERISK * * * INDICATES "SEE FINISH PLAN AND ROOM FINISH SCHEDULE REMARKS FOR EXTENT OF FINISHES." MULTIPLE FINISHES IN ROOM.

EXTENTS OF ACCENT FINISHES

CASEWORK FINISHES
COUNTERTOP
CABINETS

FINISH 2 | FINISH 1
FINISH TRANSITION

GENERAL FINISH NOTES

1. REFER TO THE FINISH LEGEND SCHEDULE FOR ADDITIONAL INFORMATION.
2. FLOORING TRANSITIONS OCCUR AT THE CENTER OF THE UNDERSIDE OF THE DOOR UNLESS NOTED OTHERWISE.
3. ALL HOLLOW METAL DOOR FRAMES AND WINDOWS TO BE PAINTED P3 UNLESS NOTED OTHERWISE.
4. MISC. EXPOSED HARDWARE, INCLUDING BUT NOT LIMITED TO GRILLES, GRATES OR TRIM ACCESSORIES, TO BE PAINTED TO MATCH ADJACENT WALL FINISH.
5. EXPOSED COLUMNS TO BE PAINTED P1 UNLESS NOTED OTHERWISE
6. REFER TO ELEVATIONS FOR DETAILS AND TRANSITIONS OF WALL TILE, ACOUSTICAL WALL PANELS, MARKER BOARDS AND TACK WALLS.

...Becoming the Leading Designer of High Performance Facilities in the Nation with a Specialty in Alternative Delivery Methods

333 Fayetteville St, Ste 225
Raleigh, NC 27601
P: 919.573.6350
F: 919.573.6355
www.sfta.biz

sfl+a ARCHITECTS

SFL+A ARCHITECTS, P.A. CERT. NO. 50676 NORTH CAROLINA RALEIGH

PAMLICO COUNTY
PAMLICO 6-12 SCHOOL
601 Main Street, Bayboro, NC , 28515

ENERGY STAR PARTNER

CONSTRUCTION DOCUMENTS

No.	Date	Description
ISSUE DATE:		06/12/24
PROJECT #:		2205
DRAWN BY:		RH
CHECKED BY:		RH

C D
B A E F

N

SECOND FLOOR FINISH PLAN - AREA E

A-718E

ADA AND LEGAL DISCLAIMER: This document is intended to comply with the requirements of the Americans with Disabilities Act (ADA). However architects and engineers are not licensed to interpret laws or give advice concerning laws. The owner should have this document reviewed by his attorney to determine if it complies with ADA and other laws.

Autodesk Docs://Pamlico High School 6-12/2205 - Pamlico HS - ARCH.rvt
6/24/2024 3:53:29 PM

1 A-719F **SECOND FLOOR FINISH PLAN - AREA F**

SCALE: 1/8" = 1'-0"

FINISH SCHEDULE ABBREVIATIONS

FLOOR FINISH CODE ABBREVIATIONS

CPT	CARPET TILE
CP	SHEET CARPET
LVT	LUXURY VINYL TILE
RAF	RUBBER ATHLETIC FLOORING
RSF	RESINOUS FLOORING
SC	SEALED CONCRETE
TL	TILE
WAF	HARWOOD ATHLETIC FLOORING

MISC. FINISH CODE ABBREVIATIONS

APC	ACOUSTICAL PANEL CEILING
ES	EXPOSED STRUCTURE
GWB	GYPSUM WALL BOARD
PL	PLASTIC LAMINATE

WALL FINISH CODE ABBREVIATIONS

AWP	ACOUSTICAL WALL PANELS
FWP	ACOUSTICAL FABRIC WRAPPED PANELS
FRP	FIBERGLASS REINFORCED PANELS
P	PAINT
SS	STAINLESS STEEL
TL	TILE
WC	WALLCOVERING
WD	WOOD

BASE FINISH CODE ABBREVIATIONS

TLB	TILE BASE
RB	RESILIENT BASE
RSB	RESINOUS BASE

FINISH FLOOR PATTERN PLAN LEGEND

CPT1	CARPET TILE	LVT1	LUXURY VINYL TILE
CPT2	CARPET TILE	LVT2	LUXURY VINYL TILE
CPT3/CP1	CARPET TILE OR SHEET	LVT3	LUXURY VINYL TILE
CPT4	CARPET ENYRYWAY SYSTEM	LVT4	LUXURY VINYL TILE
RSF1	RESINOUS FLOORING	RAF1	RUBBER ATHLETIC FLOORING
SC1	SEALED CONCRETE	RAF2	RUBBER ATHLETIC FLOORING
TL1	TILE	WAF	WOOD ATHLETIC FLOORING

ROOM NAME
RM NO. SQ.FT.
WALL FINISH
BASE FINISH
FLOOR FINISH

EXTENTS OF ACCENT FINISHES

CASEWORK FINISHES
COUNTERTOP
CABINETS

FINISH 1 / FINISH 2 — FINISH TRANSITION

NOTE: FINISH CODES MARKED WITH AN ASTERISK "*" INDICATES "SEE FINISH PLAN AND ROOM FINISH SCHEDULE REMARKS FOR EXTENT OF FINISHES." MULTIPLE FINISHES IN ROOM.

GENERAL FINISH NOTES

1. REFER TO THE FINISH LEGEND SCHEDULE FOR ADDITIONAL INFORMATION.
2. FLOORING TRANSITIONS OCCUR AT THE CENTER OF THE UNDERSIDE OF THE DOOR UNLESS NOTED OTHERWISE.
3. ALL HOLLOW METAL DOOR FRAMES AND WINDOWS TO BE PAINTED P3 UNLESS NOTED OTHERWISE.
4. MISC. EXPOSED HARDWARE, INCLUDING BUT NOT LIMITED TO GRILLES, GRATES OR TRIM ACCESSORIES, TO BE PAINTED TO MATCH ADJACENT WALL FINISH.
5. EXPOSED COLUMNS TO BE PAINTED P1 UNLESS NOTED OTHERWISE
6. REFER TO ELEVATIONS FOR DETAILS AND TRANSITIONS OF WALL TILE, ACOUSTICAL WALL PANELS, MARKER BOARDS AND TACK WALLS.

...Becoming the Leading Designer of High Performance Facilities in the Nation with a Specialty in Alternative Delivery Methods

333 Fayetteville St, Ste 225
Raleigh, NC 27601
P: 919.573.6350
F: 919.573.6355
www.sfla.biz

sfl+a ARCHITECTS

SFL+A ARCHITECTS, P.A. CERT. NO. 50676 NORTH CAROLINA RALEIGH

REGISTERED ARCHITECT 6.12.24 SEAL PAUL T. LITCHFIELD FAYETTEVILLE

CONSTRUCTION DOCUMENTS

PAMLICO COUNTY
PAMLICO 6-12 SCHOOL
601 Main Street, Bayboro, NC , 28515

ENERGY STAR PARTNER

No.	Date	Description

ISSUE DATE: 06/12/24
PROJECT #: 2205
DRAWN BY: RH
CHECKED BY: RH

SECOND FLOOR FINISH PLAN - AREA F

A-719F

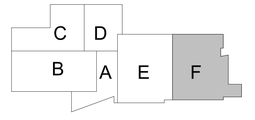

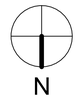

ADA AND LEGAL DISCLAIMER: This document is intended to comply with the requirements of the Americans with Disabilities Act (ADA). However architects and engineers are not licensed to interpret laws or give advice concerning laws. The owner should have this document reviewed by his attorney to determine if it complies with ADA and other laws.

Autodesk Docs://Pamlico High School 6-12/2205 - Pamlico HS - ARCH.rvt
6/24/2024 3:53:44 PM

1 A-720.1 **FIRST FLOOR PLAN-OVERALL FURNITURE**
SCALE: 1/16" = 1'-0"

N

...Becoming the Leading Designer of High Performance Facilities in the Nation with a Specialty in Alternative Delivery Methods

333 Fayetteville St, Ste 225
Raleigh, NC 27601
P: 919.573.6350
F: 919.573.6355
www.sfla.biz

sfl+a ARCHITECTS

CONSTRUCTION DOCUMENTS

PAMLICO COUNTY
PAMLICO 6-12 SCHOOL
601 Main Street, Bayboro, NC , 28515

ENERGY STAR PARTNER

No.	Date	Description
ISSUE DATE:		06/12/24
PROJECT #:		2205
DRAWN BY:		MK
CHECKED BY:		MK

OVERALL FURNITURE PLAN - FIRST FLOOR

A-720.1

ADA AND LEGAL DISCLAIMER: This document is intended to comply with the requirements of the Americans with Disabilities Act (ADA). However architects and engineers are not licensed to interpret laws or give advice concerning laws. The owner should have this document reviewed by his attorney to determine if it complies with ADA and other laws.

6/24/2024 3:54:04 PM Autodesk Docs://Pamlico High School 6-12/2205 - Pamlico HS - ARCH.rvt

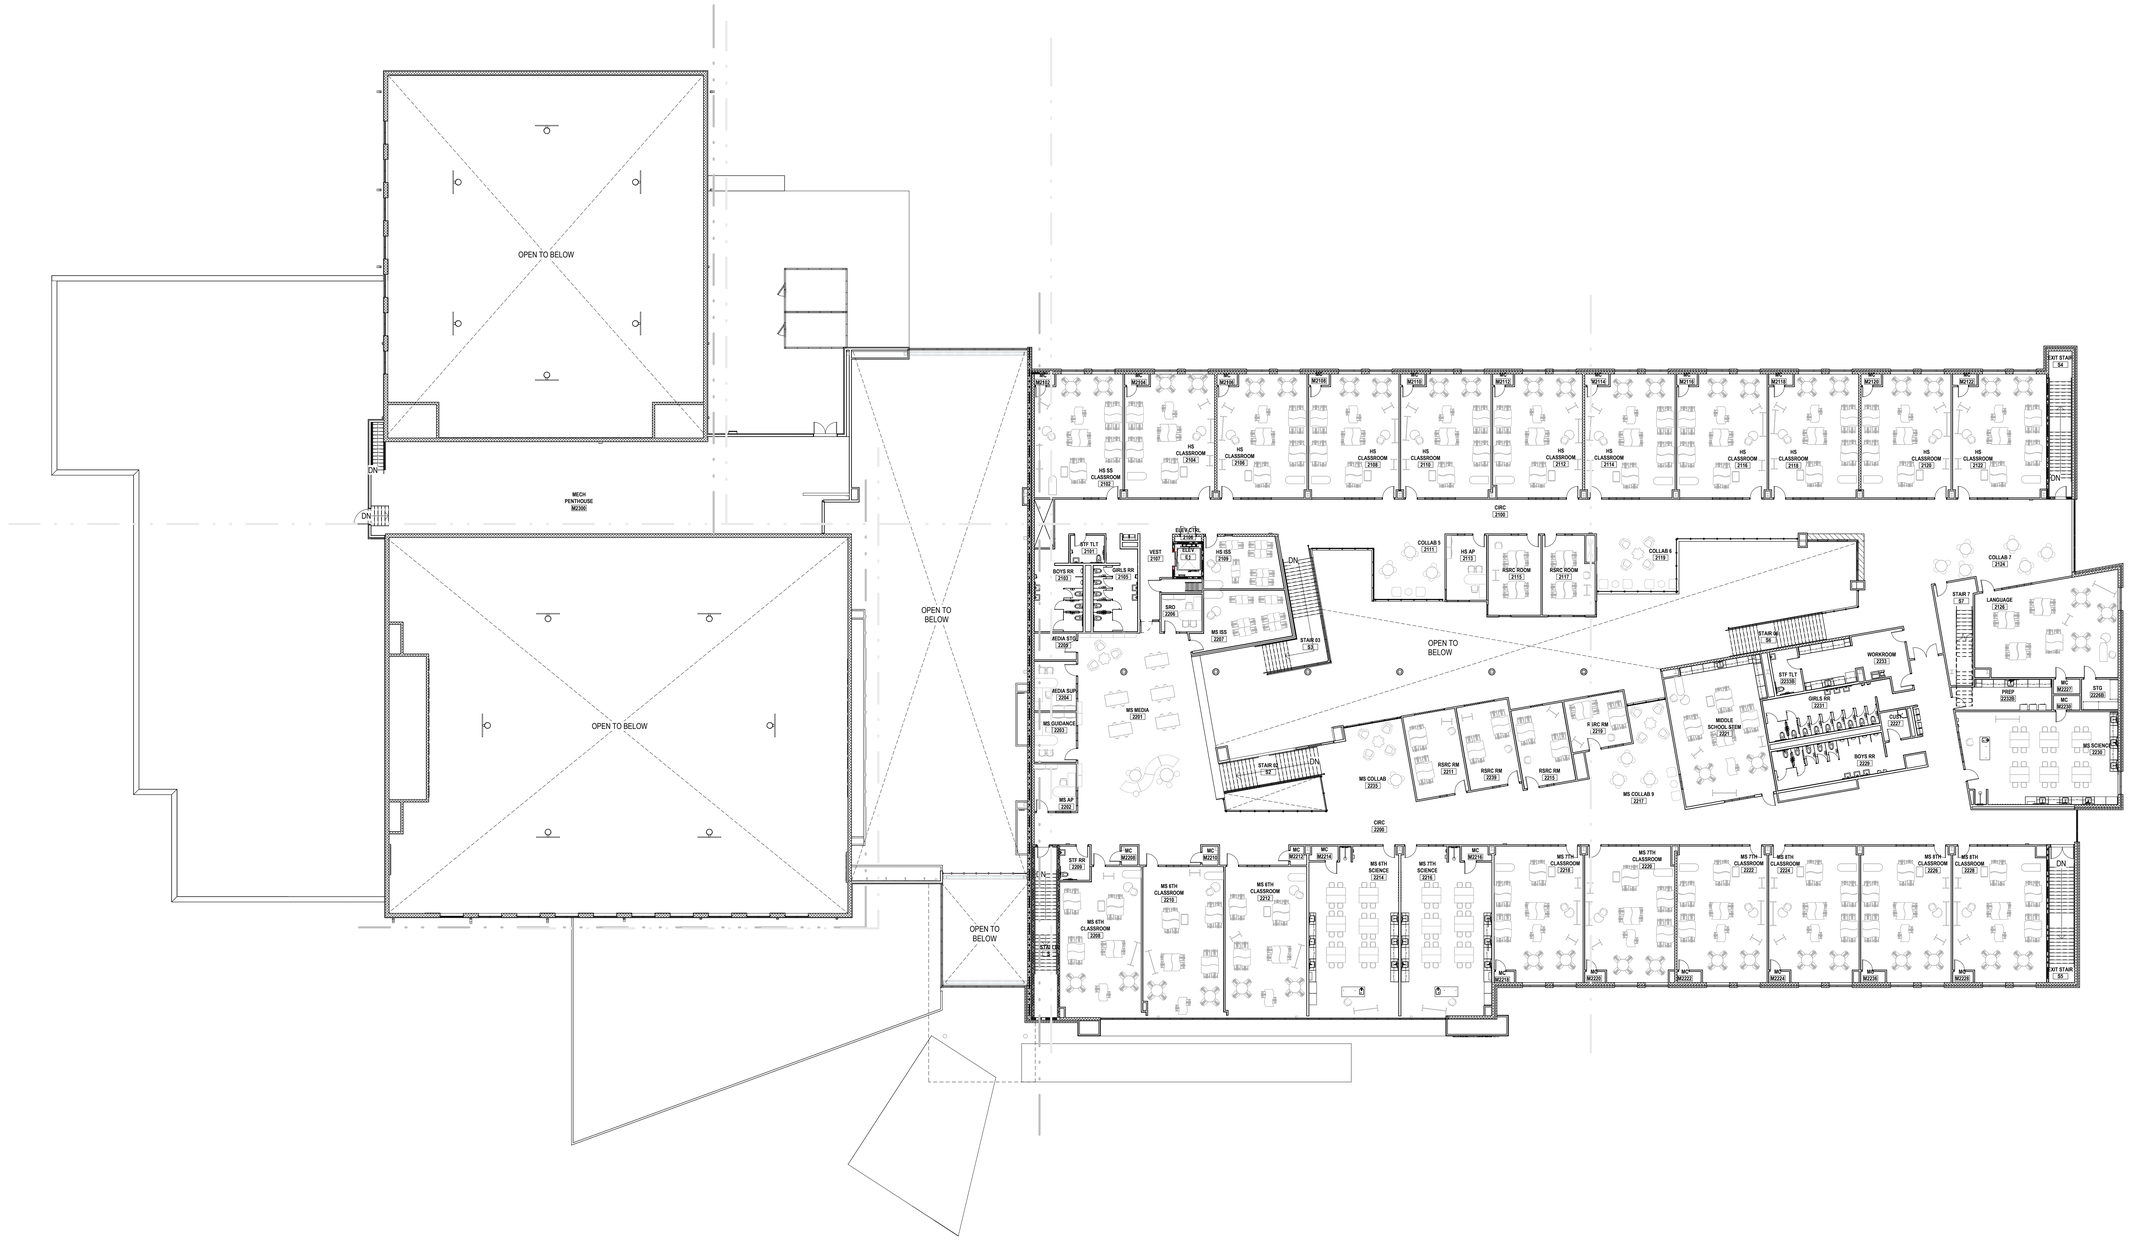

1 A-720.2 **SECOND FLOOR PLAN - FURNITURE**

SCALE: 1/16" = 1'-0"

N

...Becoming the Leading Designer of High Performance Facilities in the Nation with a Specialty in Alternative Delivery Methods

333 Fayetteville St, Ste 225
Raleigh, NC 27601
P: 919.573.6350
F: 919.573.6355
www.sfla.biz

sfl+a ARCHITECTS

SFL+A ARCHITECTS P.A. CERT. NO. 5067 NORTH CAROLINA RALEIGH

REGISTERED LANDSCAPE ARCHITECT 6.12.24 FAYETTEVILLE

CONSTRUCTION DOCUMENTS

PAMLICO COUNTY
PAMLICO 6-12 SCHOOL

601 Main Street, Bayboro, NC , 28515

ENERGY STAR PARTNER

No.	Date	Description
ISSUE DATE:		06/12/24
PROJECT #:		2205
DRAWN BY:		MK
CHECKED BY:		MK

OVERALL FURNITURE PLAN - SECOND FLOOR

A-720.2

ADA AND LEGAL DISCLAIMER: This document is intended to comply with the requirements of the Americans with Disabilities Act (ADA). However architects and engineers are not licensed to interpret laws or give advice concerning laws. The owner should have this document reviewed by his attorney to determine if it complies with ADA and other laws.

6/24/2024 3:54:33 PM Autodesk Docs://Pamlico High School 6-12/2205 - Pamlico HS - ARCH.rvt