THE LINE SHOWN ABOVE IS EXACTLY
TWO INCHES (2") LONG ON
ORIGINAL PAGE SIZE

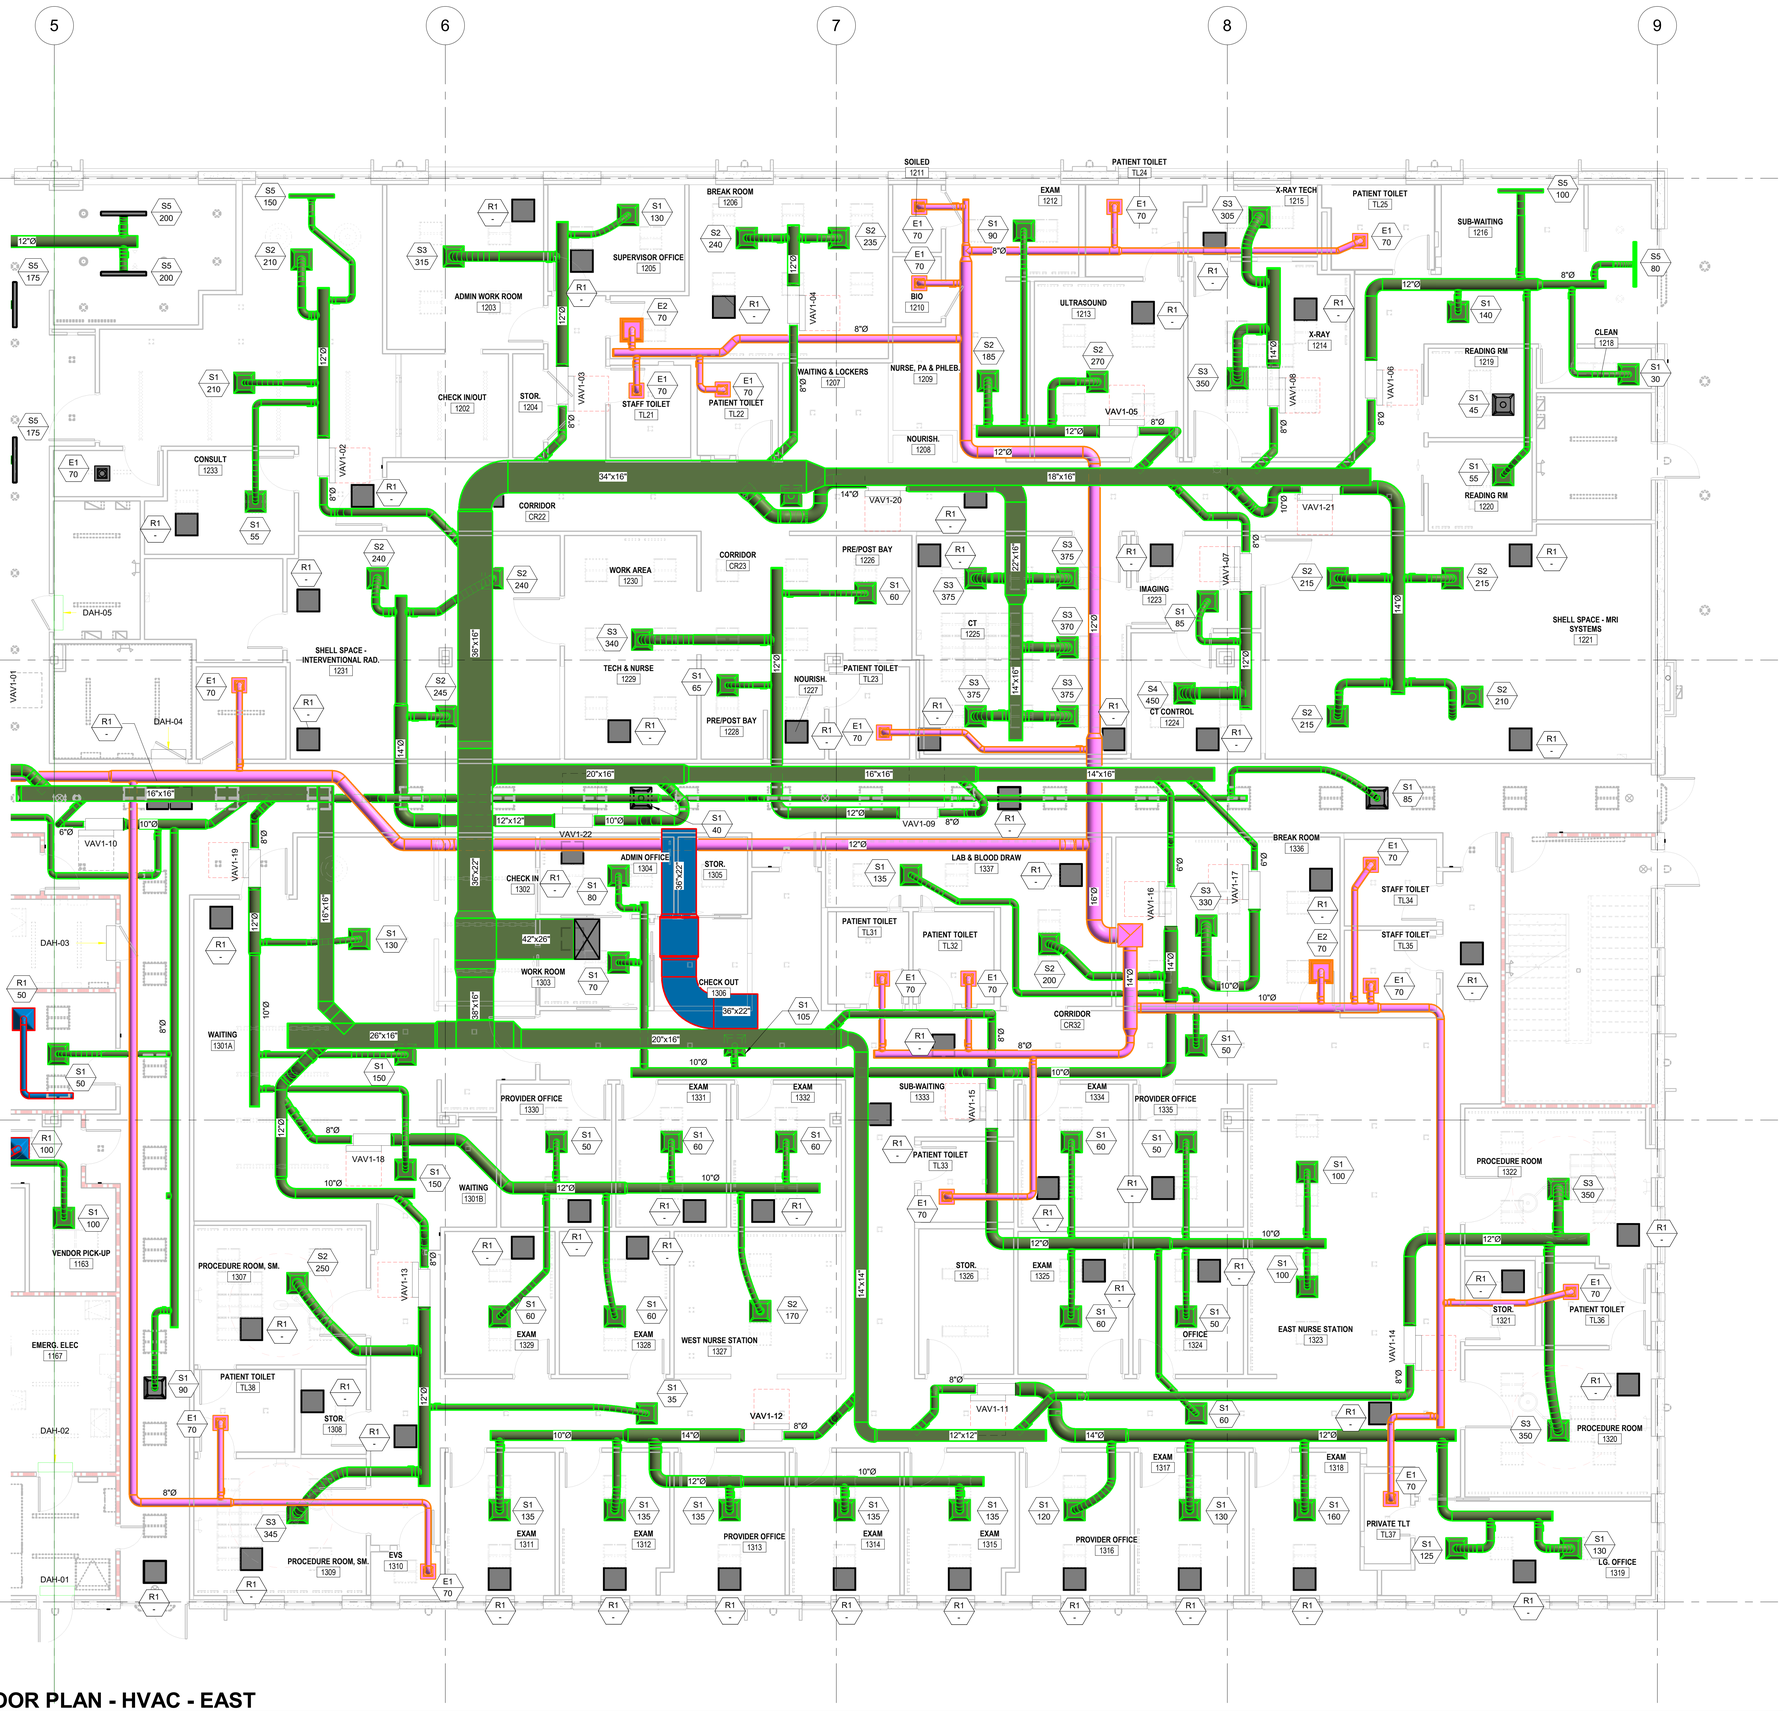

A1 LEVEL 1 FLOOR PLAN - HVAC - EAST
3/16" = 1'-0"

8/13/2025 11:26:02 AM

Remedy Medical Properties

Columbus Regional HEALTHCARE SYSTEM
Patient First. Technology Forward.

LS3P

CBHF Engineers, PLLC
2246 Yaupon Drive
Wilmington, NC 28401
Phone: 910.791.4000
Fax: 910.791.5266
www.cbhfengineers.com
© Copyright 2025 CBHF Engineers, PLLC NC# P-0506

NOT FOR CONSTRUCTION - FOR PRICING UPDATE ONLY. SENT 8/13/2025

COPYRIGHT 2025 ALL RIGHTS RESERVED. PRINTED OR ELECTRONIC DRAWINGS AND DOCUMENTATION MAY NOT BE REPRODUCED IN ANY FORM WITHOUT WRITTEN PERMISSION FROM LS3P ASSOCIATES LTD.

LELAND MOB

1177 EAST CUTLAR CROSSING
LELAND, NORTH CAROLINA 28451

LS3P PROJECT: 9403-240731

Δ	DATE	DESCRIPTION
0	07-28-25	PERMIT SET

SHEET NAME:
LEVEL 1 FLOOR PLAN - HVAC - EAST

ORIG SUBMISSION: 07/28/25

SHEET:
MH101.E

PERMIT SET

THE LINE SHOWN ABOVE IS EXACTLY TWO INCHES LONG ON ALL SHEETS ORIGINAL PAGE SIZE

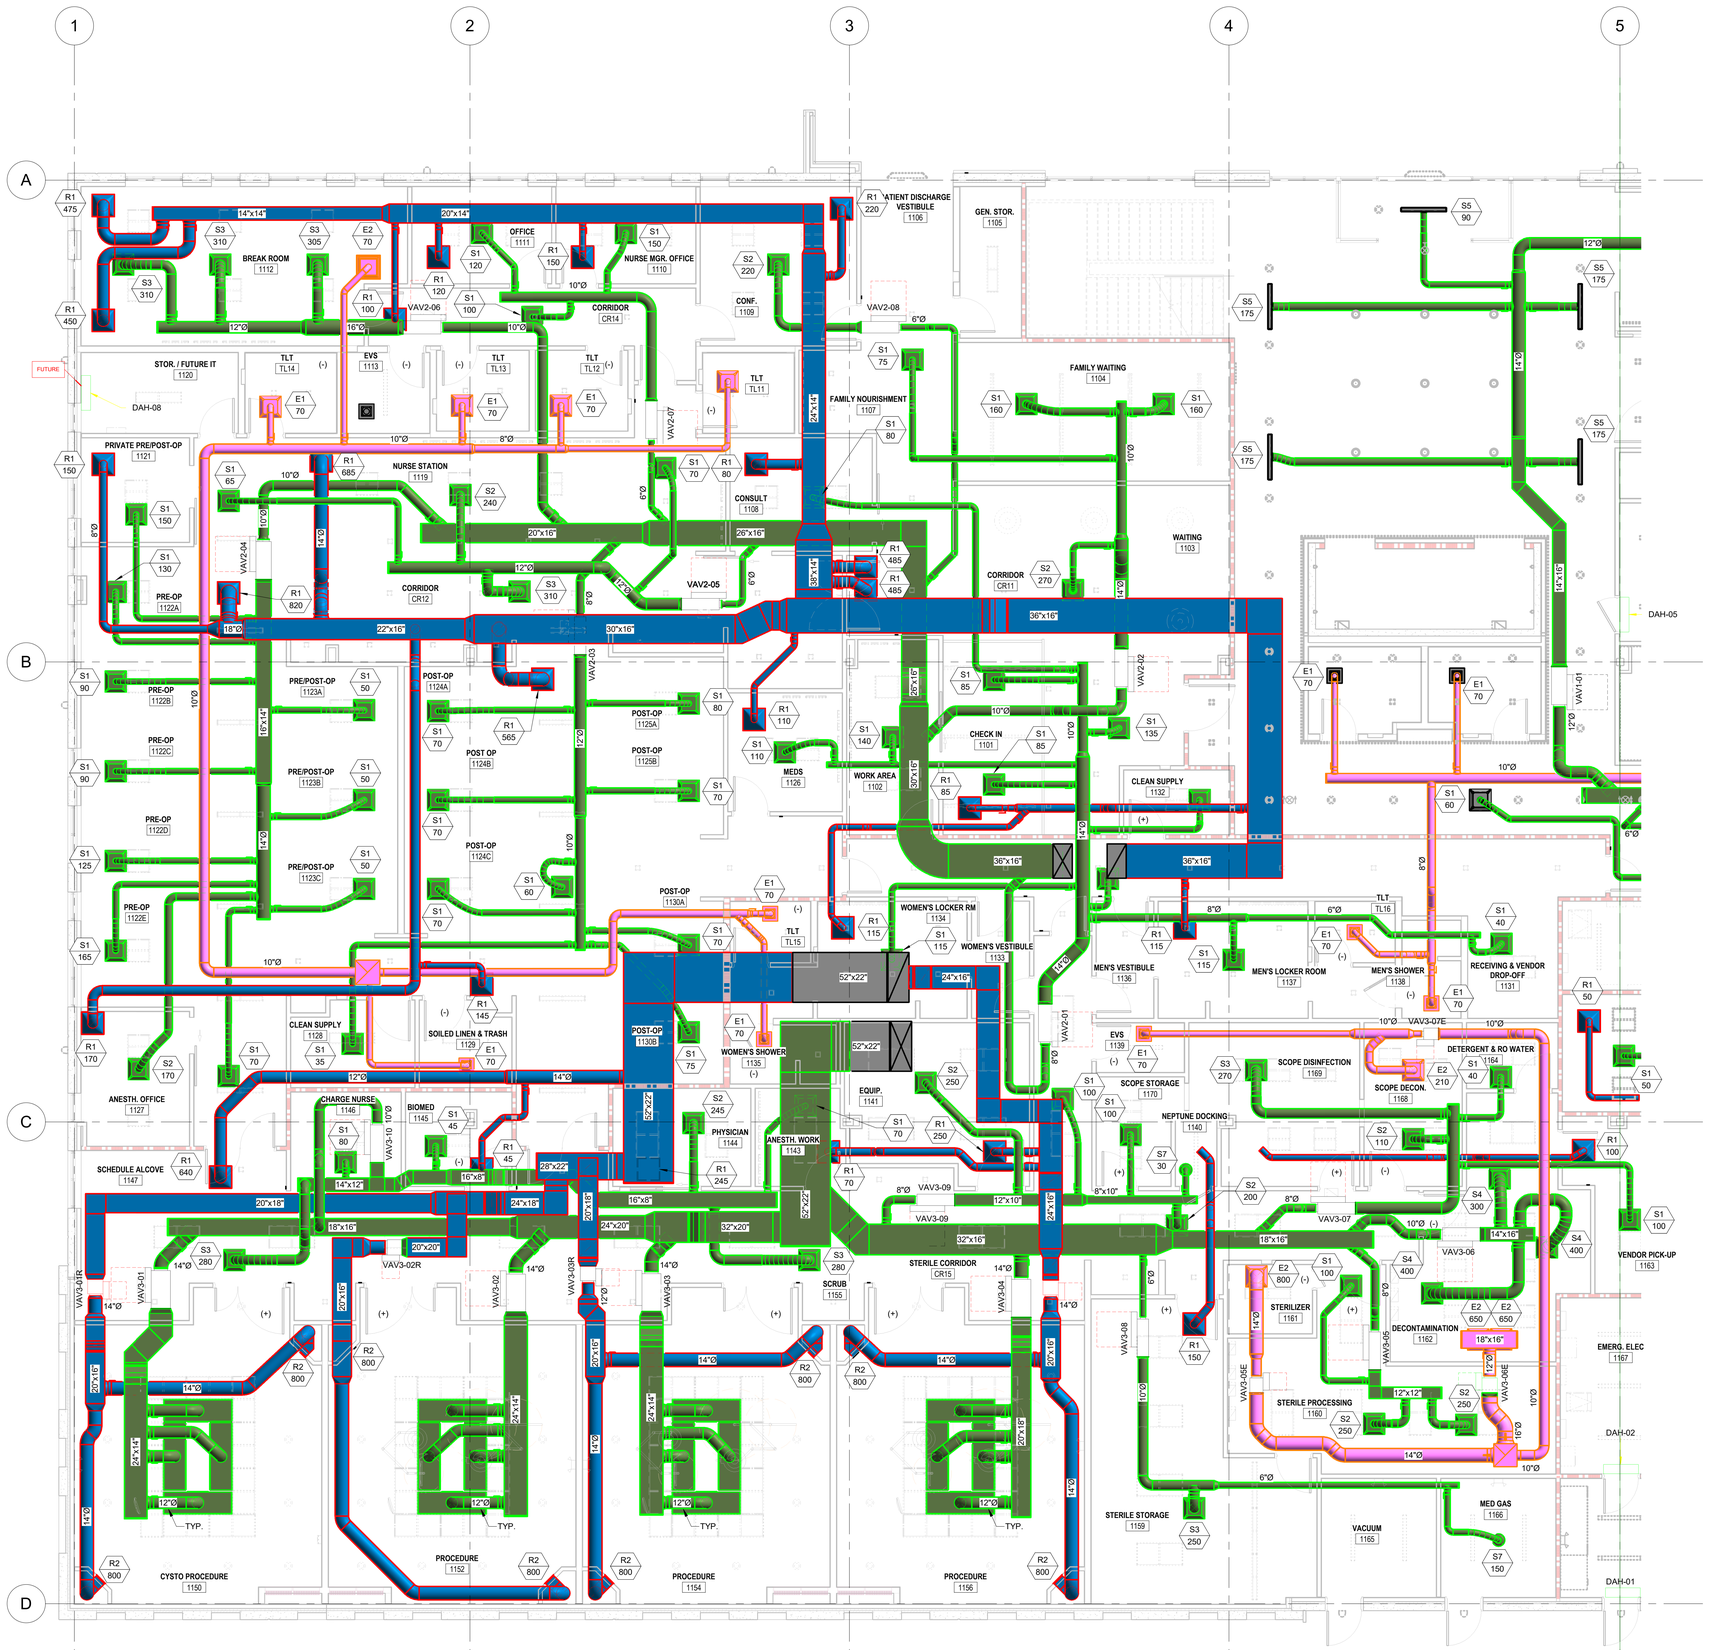

FLOOR PLAN SHEET NOTES

1. MAINTAIN MANUFACTURER'S CLEARANCE REQUIREMENTS FOR INDOOR EQUIPMENT.
2. MECHANICAL CONTRACTOR TO COORDINATE WITH OTHER TRADES PRIOR TO BEGINNING WORK.
3. REFER TO ARCHITECTURAL DRAWINGS FOR RATED ASSEMBLY UL NUMBERS (WALLS, FLOOR / CEILINGS, ETC..
4. COORDINATED CONDENSATE PIPE ROUTING WITH GENERAL CONTRACTOR AND OWNER, TYPICAL.
5. CONCERNING DIFFUSER LAYOUT AND CEILING TYPE, REFER TO ARCHITECTURAL PLANS FOR FURTHER INFORMATION.
6. IN GENERAL, LOCATE VAV TERMINALS ABOVE DOOR SWING TO ASSURE CONTINUED ACCESS.

A1 LEVEL 1 FLOOR PLAN - HVAC - WEST
3/16" = 1'-0"

8/13/2025 11:26:06 AM

Remedy Medical Properties

Columbus Regional HEALTHCARE SYSTEM
Patient First. Technology Forward.

LS3P

CBHF Engineers, PLLC
2246 Yaupon Drive
Wilmington, NC 28401
Phone: 910.791.4000
Fax: 910.791.5266
www.cbhfengineers.com

© Copyright 2025 CBHF Engineers, PLLC NC# P-0506

NOT FOR CONSTRUCTION - FOR PRICING UPDATE ONLY. SENT 8/13/2025

COPYRIGHT 2025 ALL RIGHTS RESERVED. PRINTED OR ELECTRONIC DRAWINGS AND DOCUMENTATION MAY NOT BE REPRODUCED IN ANY FORM WITHOUT WRITTEN PERMISSION FROM LS3P ASSOCIATES LTD.

LELAND MOB

1177 EAST CUTLAR CROSSING
LELAND, NORTH CAROLINA 28451

LS3P PROJECT: 9403-240731

Δ	DATE	DESCRIPTION
0	07-28-25	PERMIT SET

SHEET NAME:
LEVEL 1 FLOOR PLAN - HVAC - WEST

ORIG SUBMISSION: 07/28/25

SHEET:
MH101.W

PERMIT SET

THE LINE SHOWN ABOVE IS EXACTLY ONE INCH LONG ON ALL SHEETS ORIGINAL PAGE SIZE

FLOOR PLAN SHEET NOTES

1. MAINTAIN MANUFACTURER'S CLEARANCE REQUIREMENTS FOR INDOOR EQUIPMENT.
2. MECHANICAL CONTRACTOR TO COORDINATE WITH OTHER TRADES PRIOR TO BEGINNING WORK.
3. REFER TO ARCHITECTURAL DRAWINGS FOR RATED ASSEMBLY UL NUMBERS (WALLS, FLOOR / CEILINGS, ETC.
4. COORDINATED CONDENSATE PIPE ROUTING WITH GENERAL CONTRACTOR AND OWNER, TYPICAL.
5. CONCERNING DIFFUSER LAYOUT AND CEILING TYPE, REFER TO ARCHITECTURAL PLANS FOR FURTHER INFORMATION.
6. IN GENERAL, LOCATE VAV TERMINALS ABOVE DOOR SWING TO ASSURE CONTINUED ACCESS.

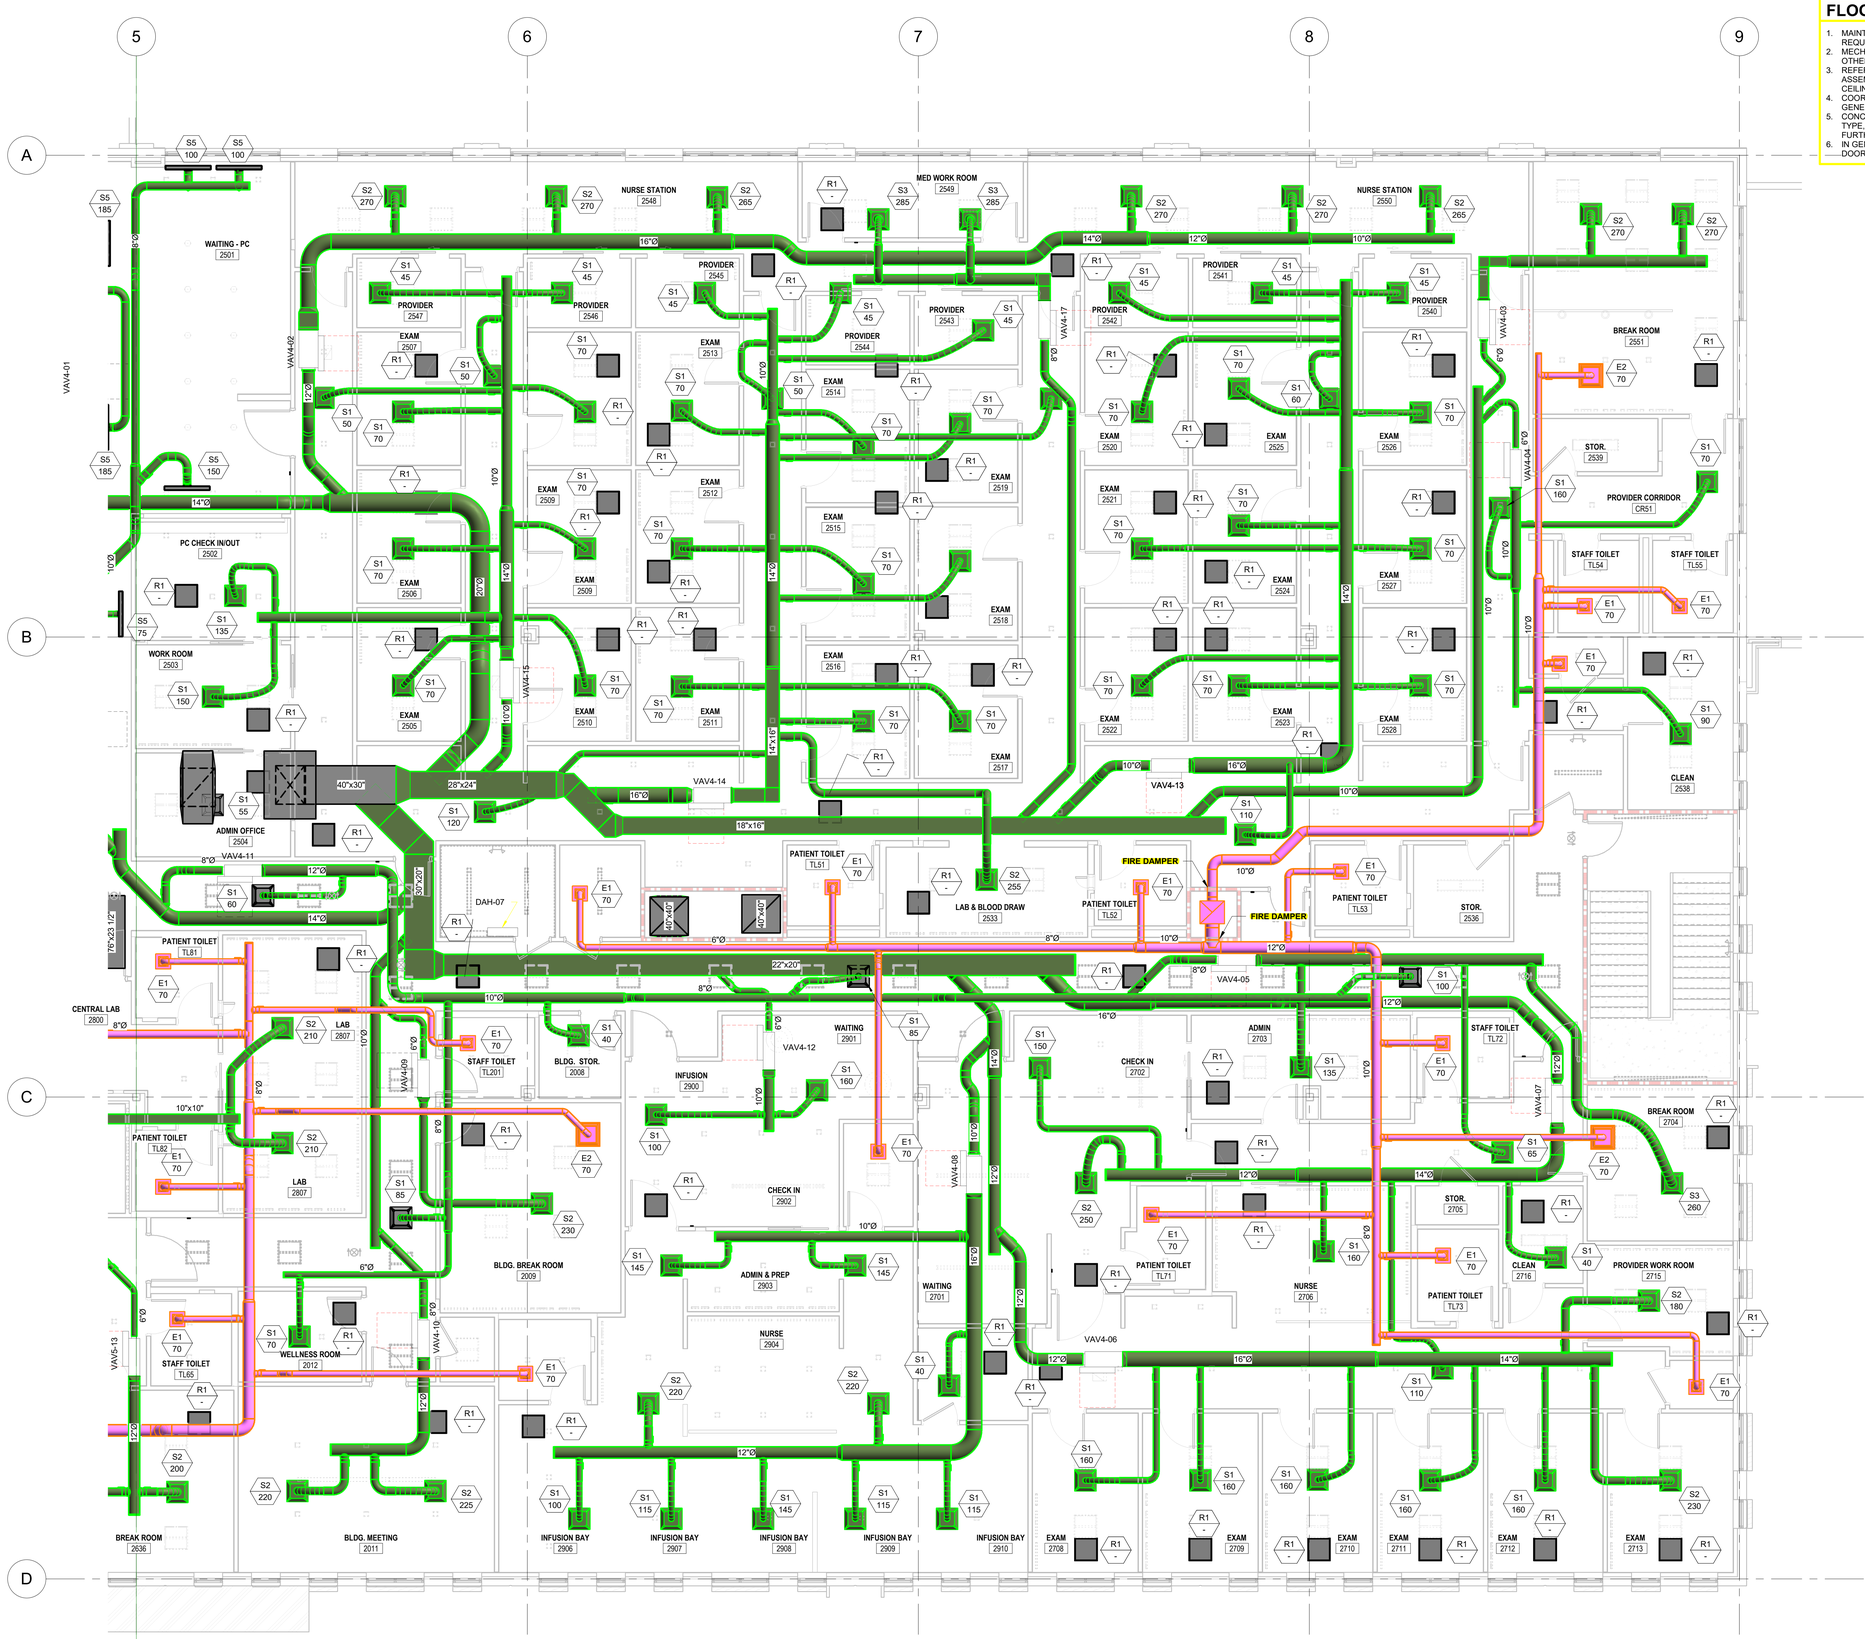

A1 LEVEL 2 FLOOR PLAN - HVAC - EAST

3/16" = 1'-0"

8/13/2025 11:26:10 AM

Remedy Medical Properties

Columbus Regional HEALTHCARE SYSTEM
Patient First. Technology Forward.

LS3P

CBHF Engineers, PLLC
2246 Yaupon Drive
Wilmington, NC 28401
Phone: 910.791.4000
Fax: 910.791.5266
www.cbhfengineers.com

© Copyright 2025 CBHF Engineers, PLLC NC# P-0506

NOT FOR CONSTRUCTION - FOR PRICING UPDATE ONLY. SENT 8/13/2025

COPYRIGHT 2025 ALL RIGHTS RESERVED. PRINTED OR ELECTRONIC DRAWINGS AND DOCUMENTATION MAY NOT BE REPRODUCED IN ANY FORM WITHOUT WRITTEN PERMISSION FROM LS3P ASSOCIATES LTD.

LELAND MOB

1177 EAST CUTLAR CROSSING
LELAND, NORTH CAROLINA 28451

LS3P PROJECT: 9403-240731

Δ	DATE	DESCRIPTION
0	07-28-25	PERMIT SET

SHEET NAME:
LEVEL 2 FLOOR PLAN - HVAC - EAST

ORIG SUBMISSION: 07/28/25

SHEET:
MH102.E

PERMIT SET

THE LINE SHOWN ABOVE IS EXACTLY ONE INCH LONG ON ALL SHEETS ORIGINAL PAGE SIZE

FLOOR PLAN SHEET NOTES

1. MAINTAIN MANUFACTURER'S CLEARANCE REQUIREMENTS FOR INDOOR EQUIPMENT.
2. MECHANICAL CONTRACTOR TO COORDINATE WITH OTHER TRADES PRIOR TO BEGINNING WORK.
3. REFER TO ARCHITECTURAL DRAWINGS FOR RATED ASSEMBLY UL NUMBERS (WALLS, FLOOR / CEILINGS, ETC.
4. COORDINATED CONDENSATE PIPE ROUTING WITH GENERAL CONTRACTOR AND OWNER, TYPICAL.
5. CONCERNING DIFFUSER LAYOUT AND CEILING TYPE, REFER TO ARCHITECTURAL PLANS FOR FURTHER INFORMATION.
6. IN GENERAL, LOCATE VAV TERMINALS ABOVE DOOR SWING TO ASSURE CONTINUED ACCESS.

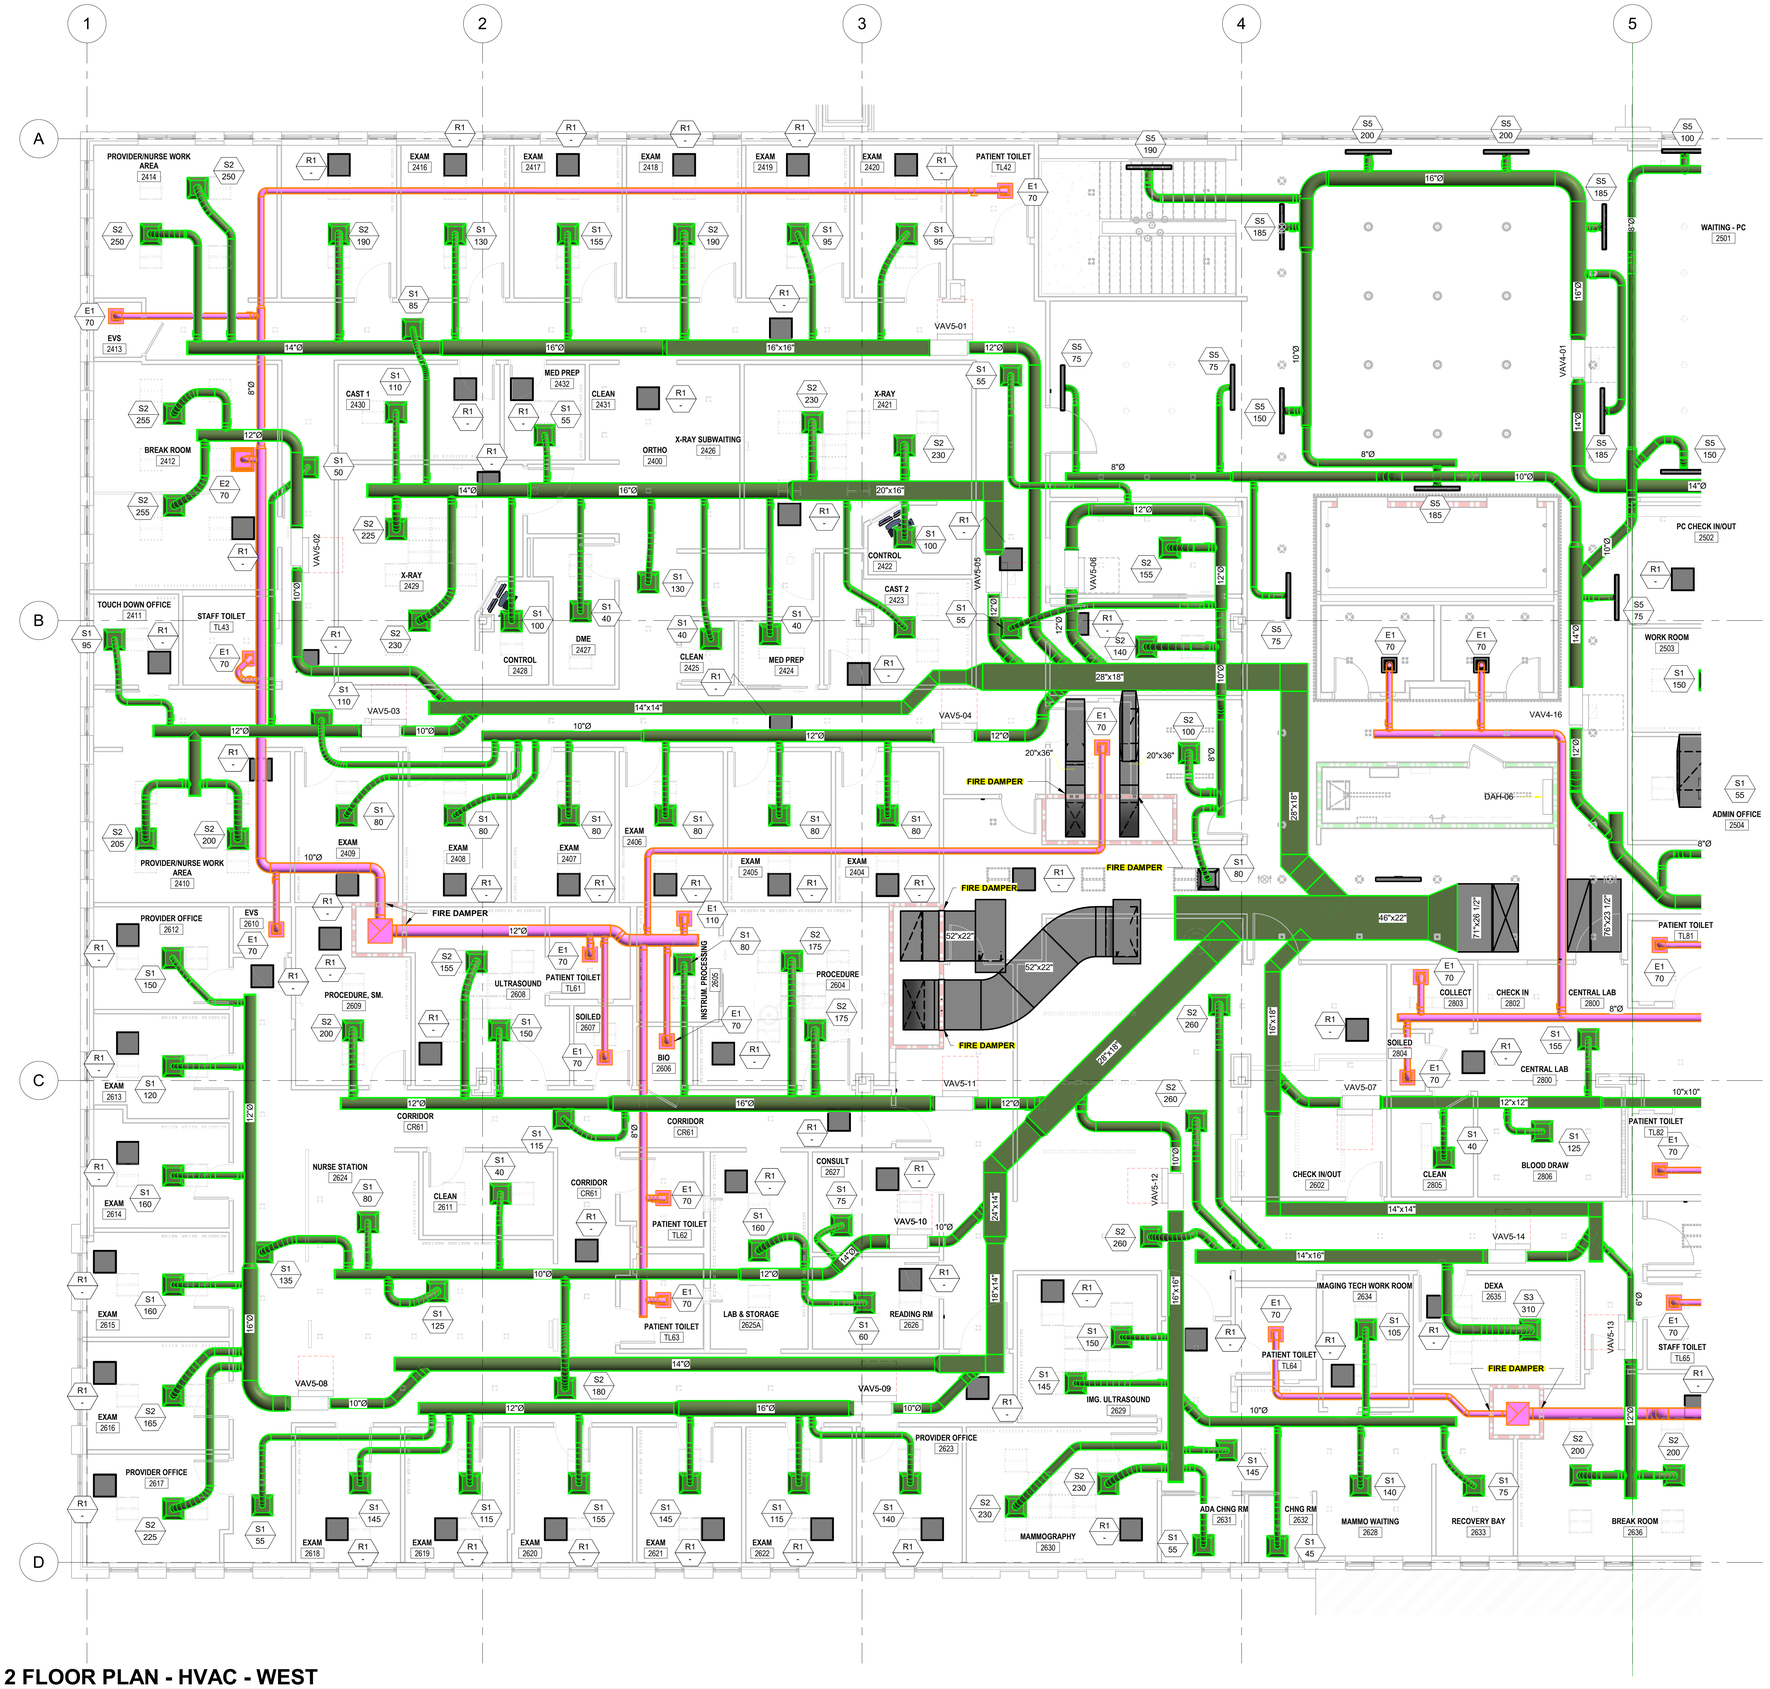

Remedy Medical Properties

Columbus Regional HEALTHCARE SYSTEM
Patient First. Technology Forward.

LS3P

CBHF Engineers, PLLC
2246 Yaupon Drive
Wilmington, NC 28401
Phone: 910.791.4000
Fax: 910.791.5266
www.cbhfengineers.com

© Copyright 2025 CBHF Engineers, PLLC NC# P-0506

NOT FOR CONSTRUCTION - FOR PRICING UPDATE ONLY. SENT 8/13/2025

COPYRIGHT 2025 ALL RIGHTS RESERVED. PRINTED OR ELECTRONIC DRAWINGS AND DOCUMENTATION MAY NOT BE REPRODUCED IN ANY FORM WITHOUT WRITTEN PERMISSION FROM LS3P ASSOCIATES LTD.

LELAND MOB

1177 EAST CUTLAR CROSSING
LELAND, NORTH CAROLINA 28451

LS3P PROJECT: 9403-240731

Δ	DATE	DESCRIPTION
0	07-28-25	PERMIT SET

SHEET NAME:
LEVEL 2 FLOOR PLAN - HVAC - WEST

ORIG SUBMISSION: 07/28/25

SHEET:
MH102.W

PERMIT SET

A1 **LEVEL 2 FLOOR PLAN - HVAC - WEST**
3/16" = 1'-0"

8/13/2025 11:26:14 AM