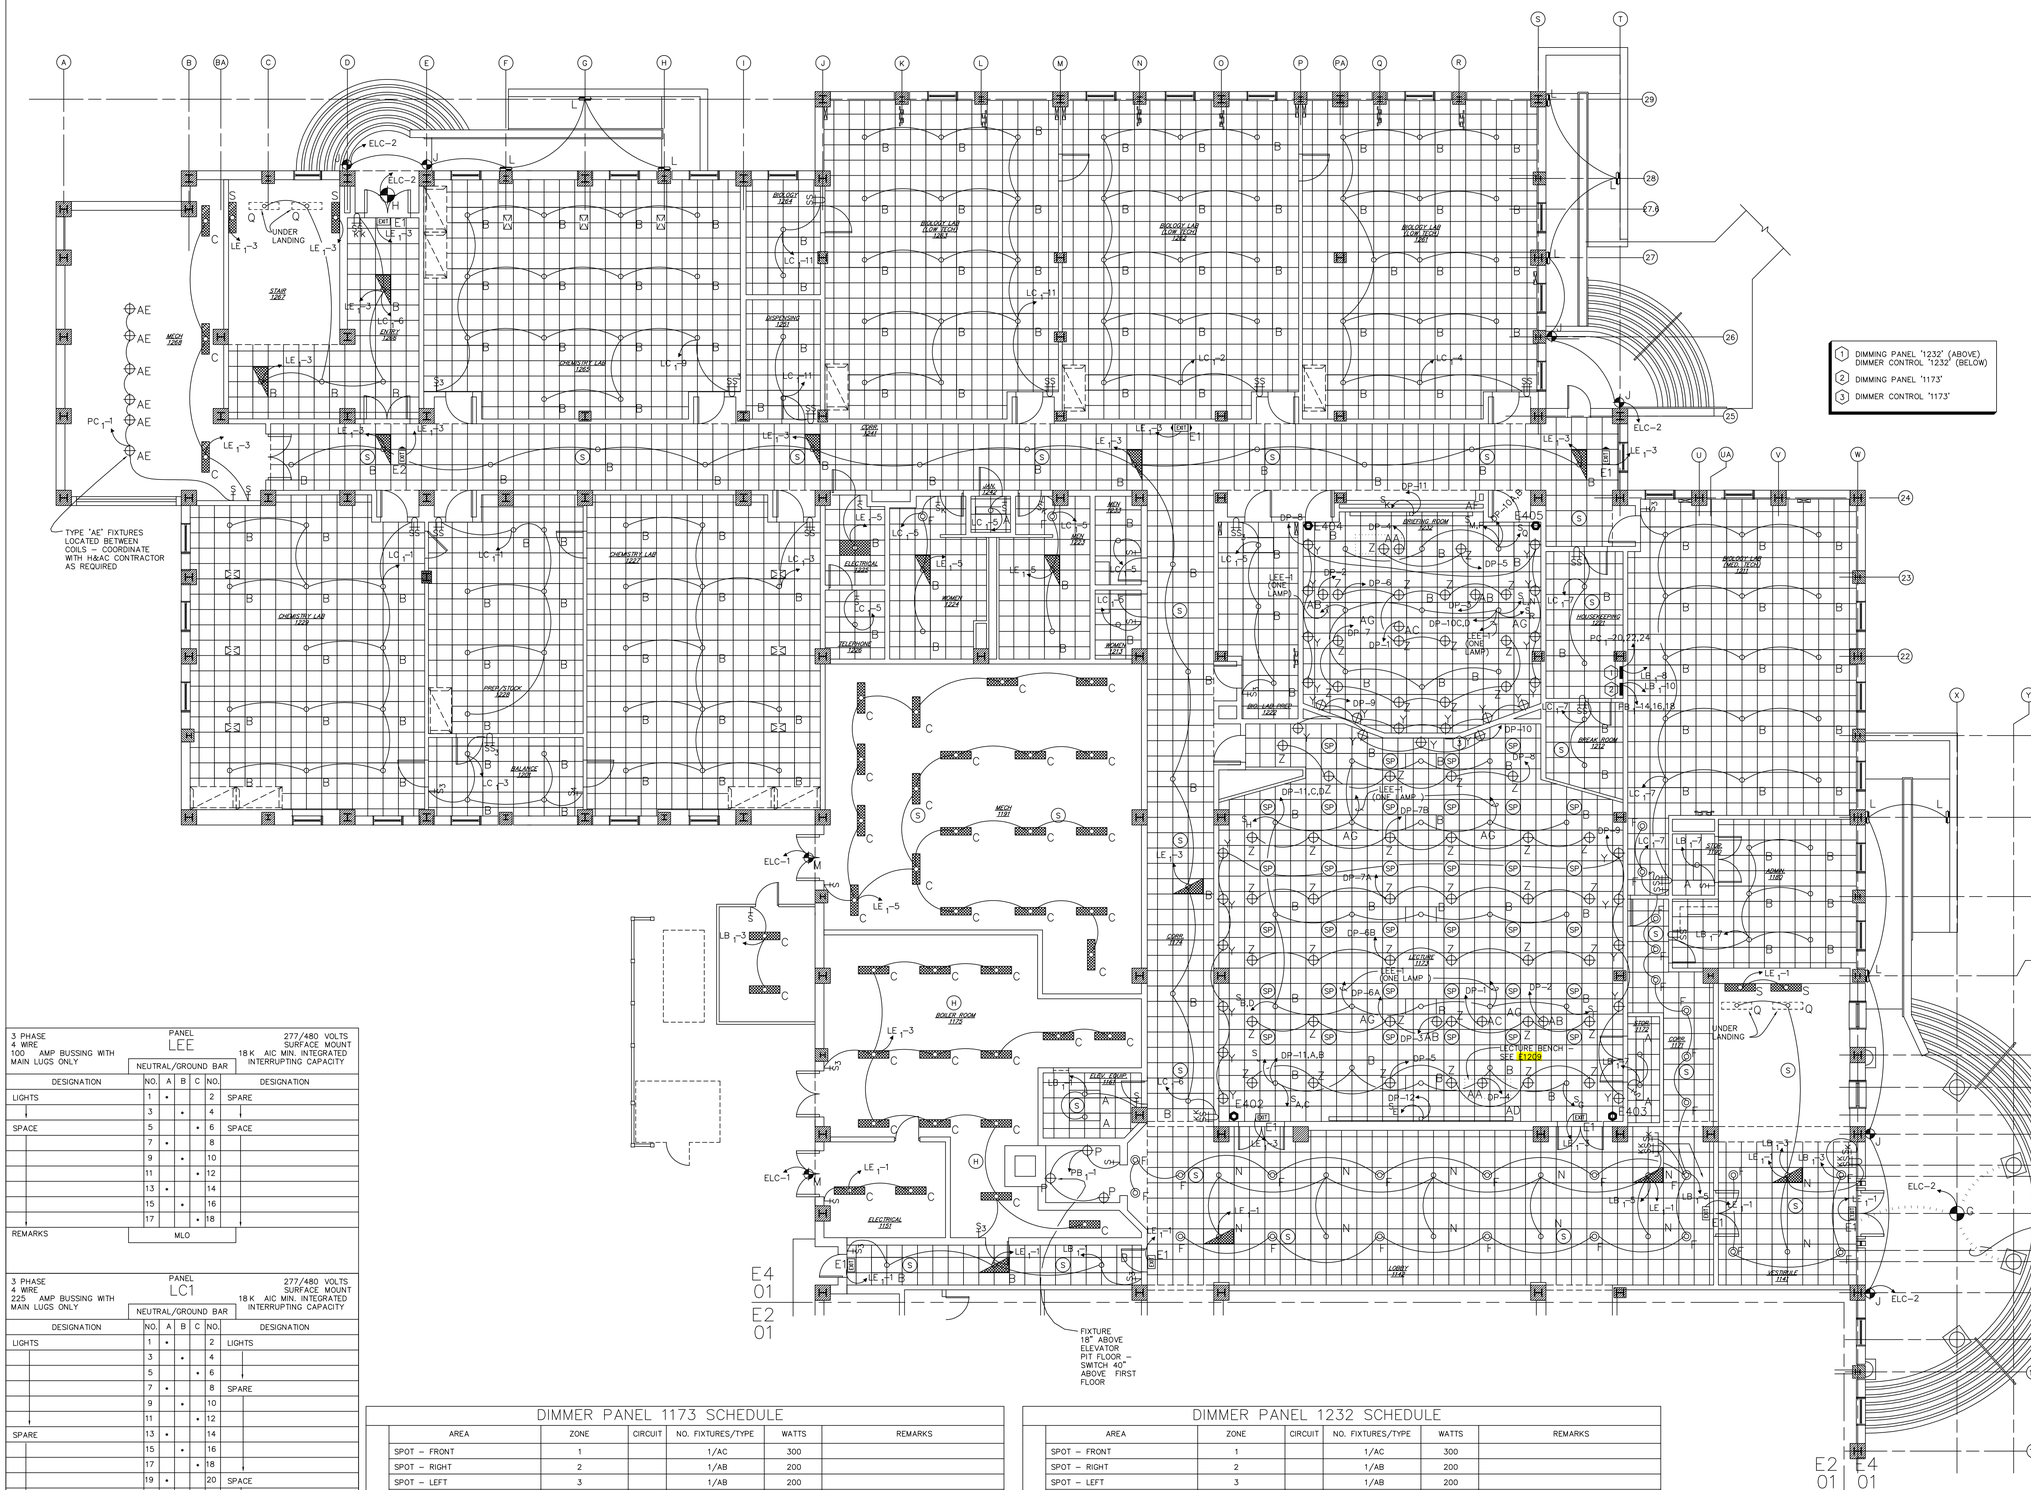
TYPE "AE" FIXTURES LOCATED BETWEEN COILS – COORDINATE WITH H&AC CONTRACTOR AS REQUIRED
1 DIMMING PANEL '1232' (ABOVE) DIMMER CONTROL '1232' (BELOW)
2 DIMMING PANEL '1173'
3 DIMMER CONTROL '1173'
BRASS CHAIN SUPPORTS (FINISH TO MATCH FIXTURE)
FIXTURE 18" ABOVE ELEVATOR PIT FLOOR – SWITCH 40" ABOVE FIRST FLOOR
E4 01 E2 01
E2 01 E4 01
LECTURE BENCH – SEE E1209
UNDER LANDING
CHEMISTRY LAB 1227
LECTURE 1173
BOILER ROOM 1175
ELECTRICAL 1151
ELEC. EQUIP. 1161
CORR. 1124
HOUSEKEEPING 1221
MECH 1268
PREP/STOCK 1228
BIOLOGY 1264
