

P001

7/29/2026 10:16:34 AM




LS3P

600 SOUTH TRYON STREET, SUITE 2000
CHARLOTTE, NORTH CAROLINA 28202
TEL. 704.333.6686 FAX. 704.333.2926
WWW.LS3P.COM



7.31.2026

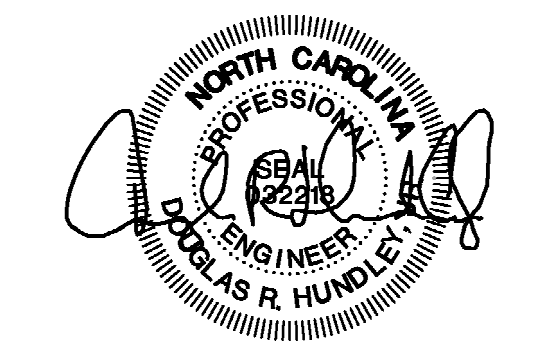

CMTA CORP. LICENSE NO. C-4556
COPYRIGHT 2025 ALL RIGHTS RESERVED. PRINTED OR
ELECTRONIC DRAWINGS AND DOCUMENTATION MAY
NOT BE REPRODUCED IN ANY FORM WITHOUT WRITTEN
PERMISSION FROM LS3P ASSOCIATES LTD.

Cape Fear Academy Phase 1 - Athletic Center Renovation

3900 College Rd
Wilmington, North Carolina 28412


LS3P PROJECT: 7201-250388

[illegible]

SHEET NAME:
UNDERSLAB -
PLUMBING -
DEMOLITION

SHEET:

P100

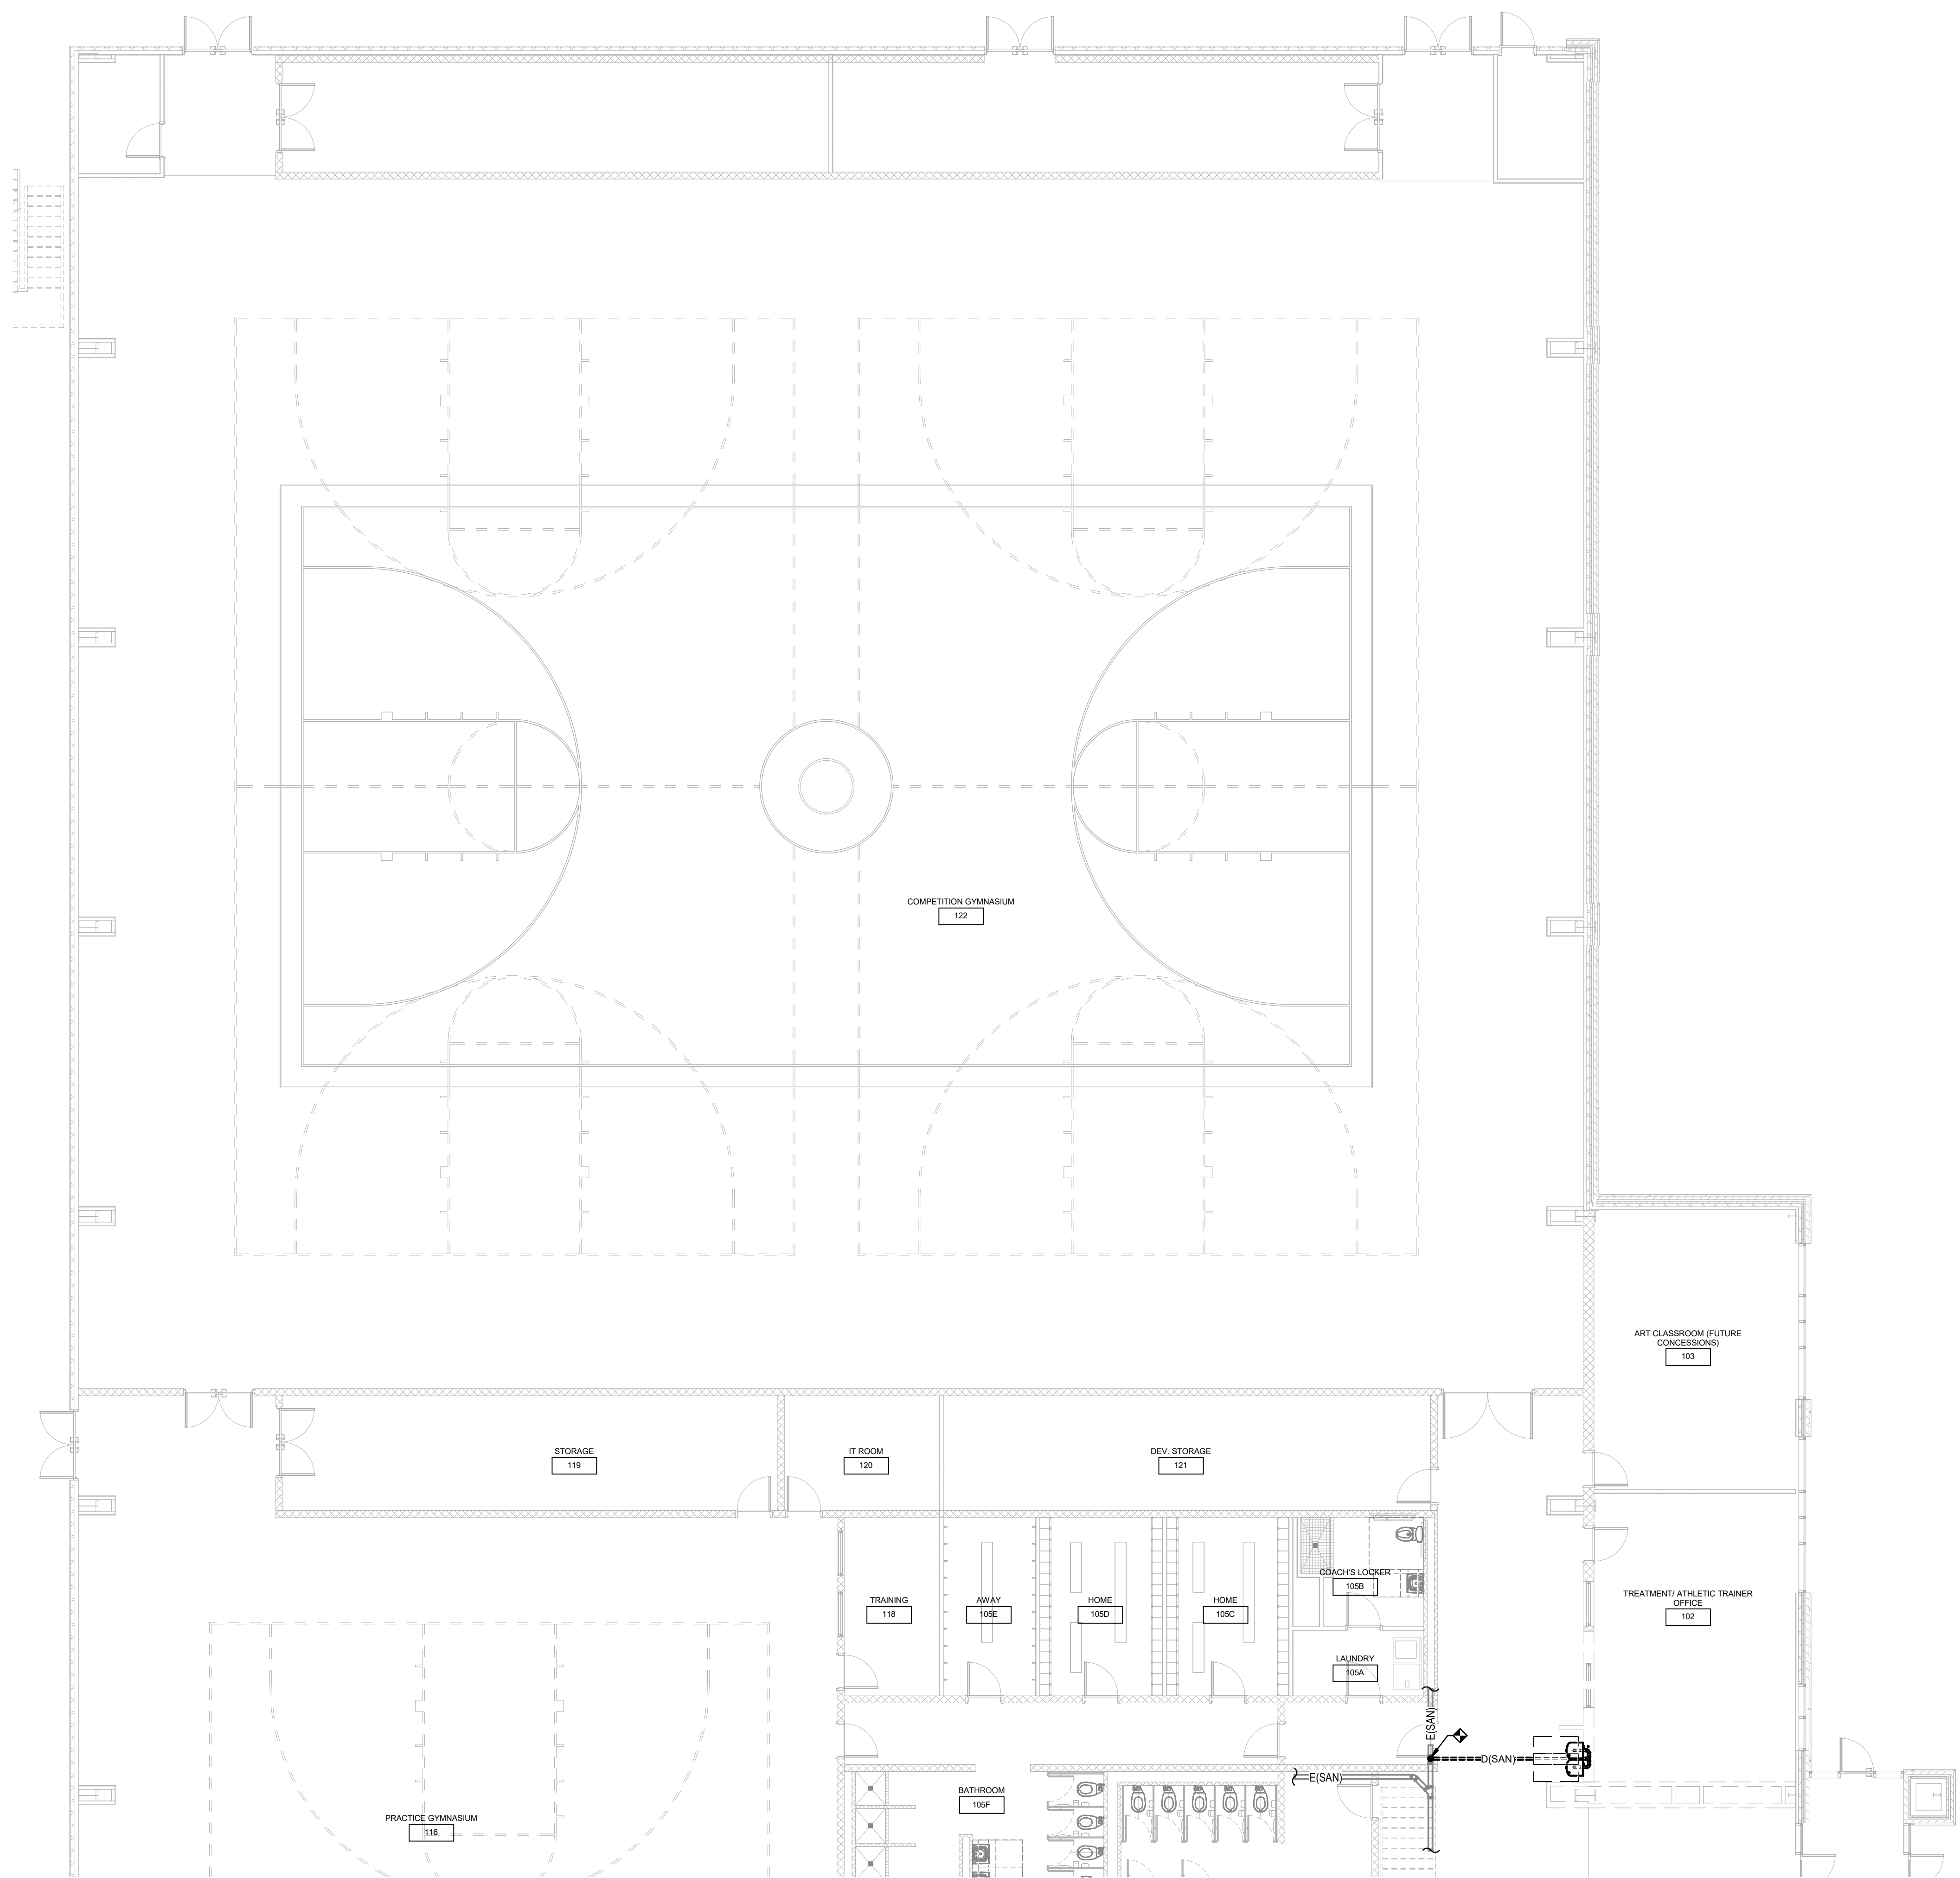


1 UNDERSLAB - PLUMBING - DEMOLITION
SCALE: 1/8" = 1'-0"

SCALE: 1/8" = 1'-0"

7/29/2026 10:16:35 AM

6

P1 REMOVE EXISTING WATER FOUNTAIN AND ALL EXISTING
SANITARY, VENT, AND WATER PIPING. REMOVE PIPING BACK TO
MAINS AND CAP.

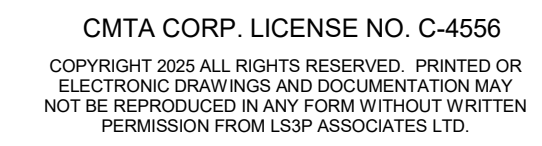

LS3P PROJECT: 7201-250388

SHEET NAME:
FIRST FLOOR -
PLUMBING -
DEMOLITION

P101

31 JULY 2026 - PERMIT SUBMISSION



CMTA
A LEONIS Company

CMTA CORP. LICENSE NO. C-4556
COPYRIGHT 2025 ALL RIGHTS RESERVED. PRINTED &
ELECTRONIC DRAWINGS AND DOCUMENTATION MAY
NOT BE REPRODUCED IN ANY FORM WITHOUT WRITTEN
PERMISSION FROM LS3P ASSOCIATES LTD.

3900 College Rd
Wilmington, North Carolina 28412


US3P PROJECT: 7201-250388

[illegible]

SHEET NAME:
UNDERSLAB -
PLUMBING - NEW
WORK

SHEET:

P200

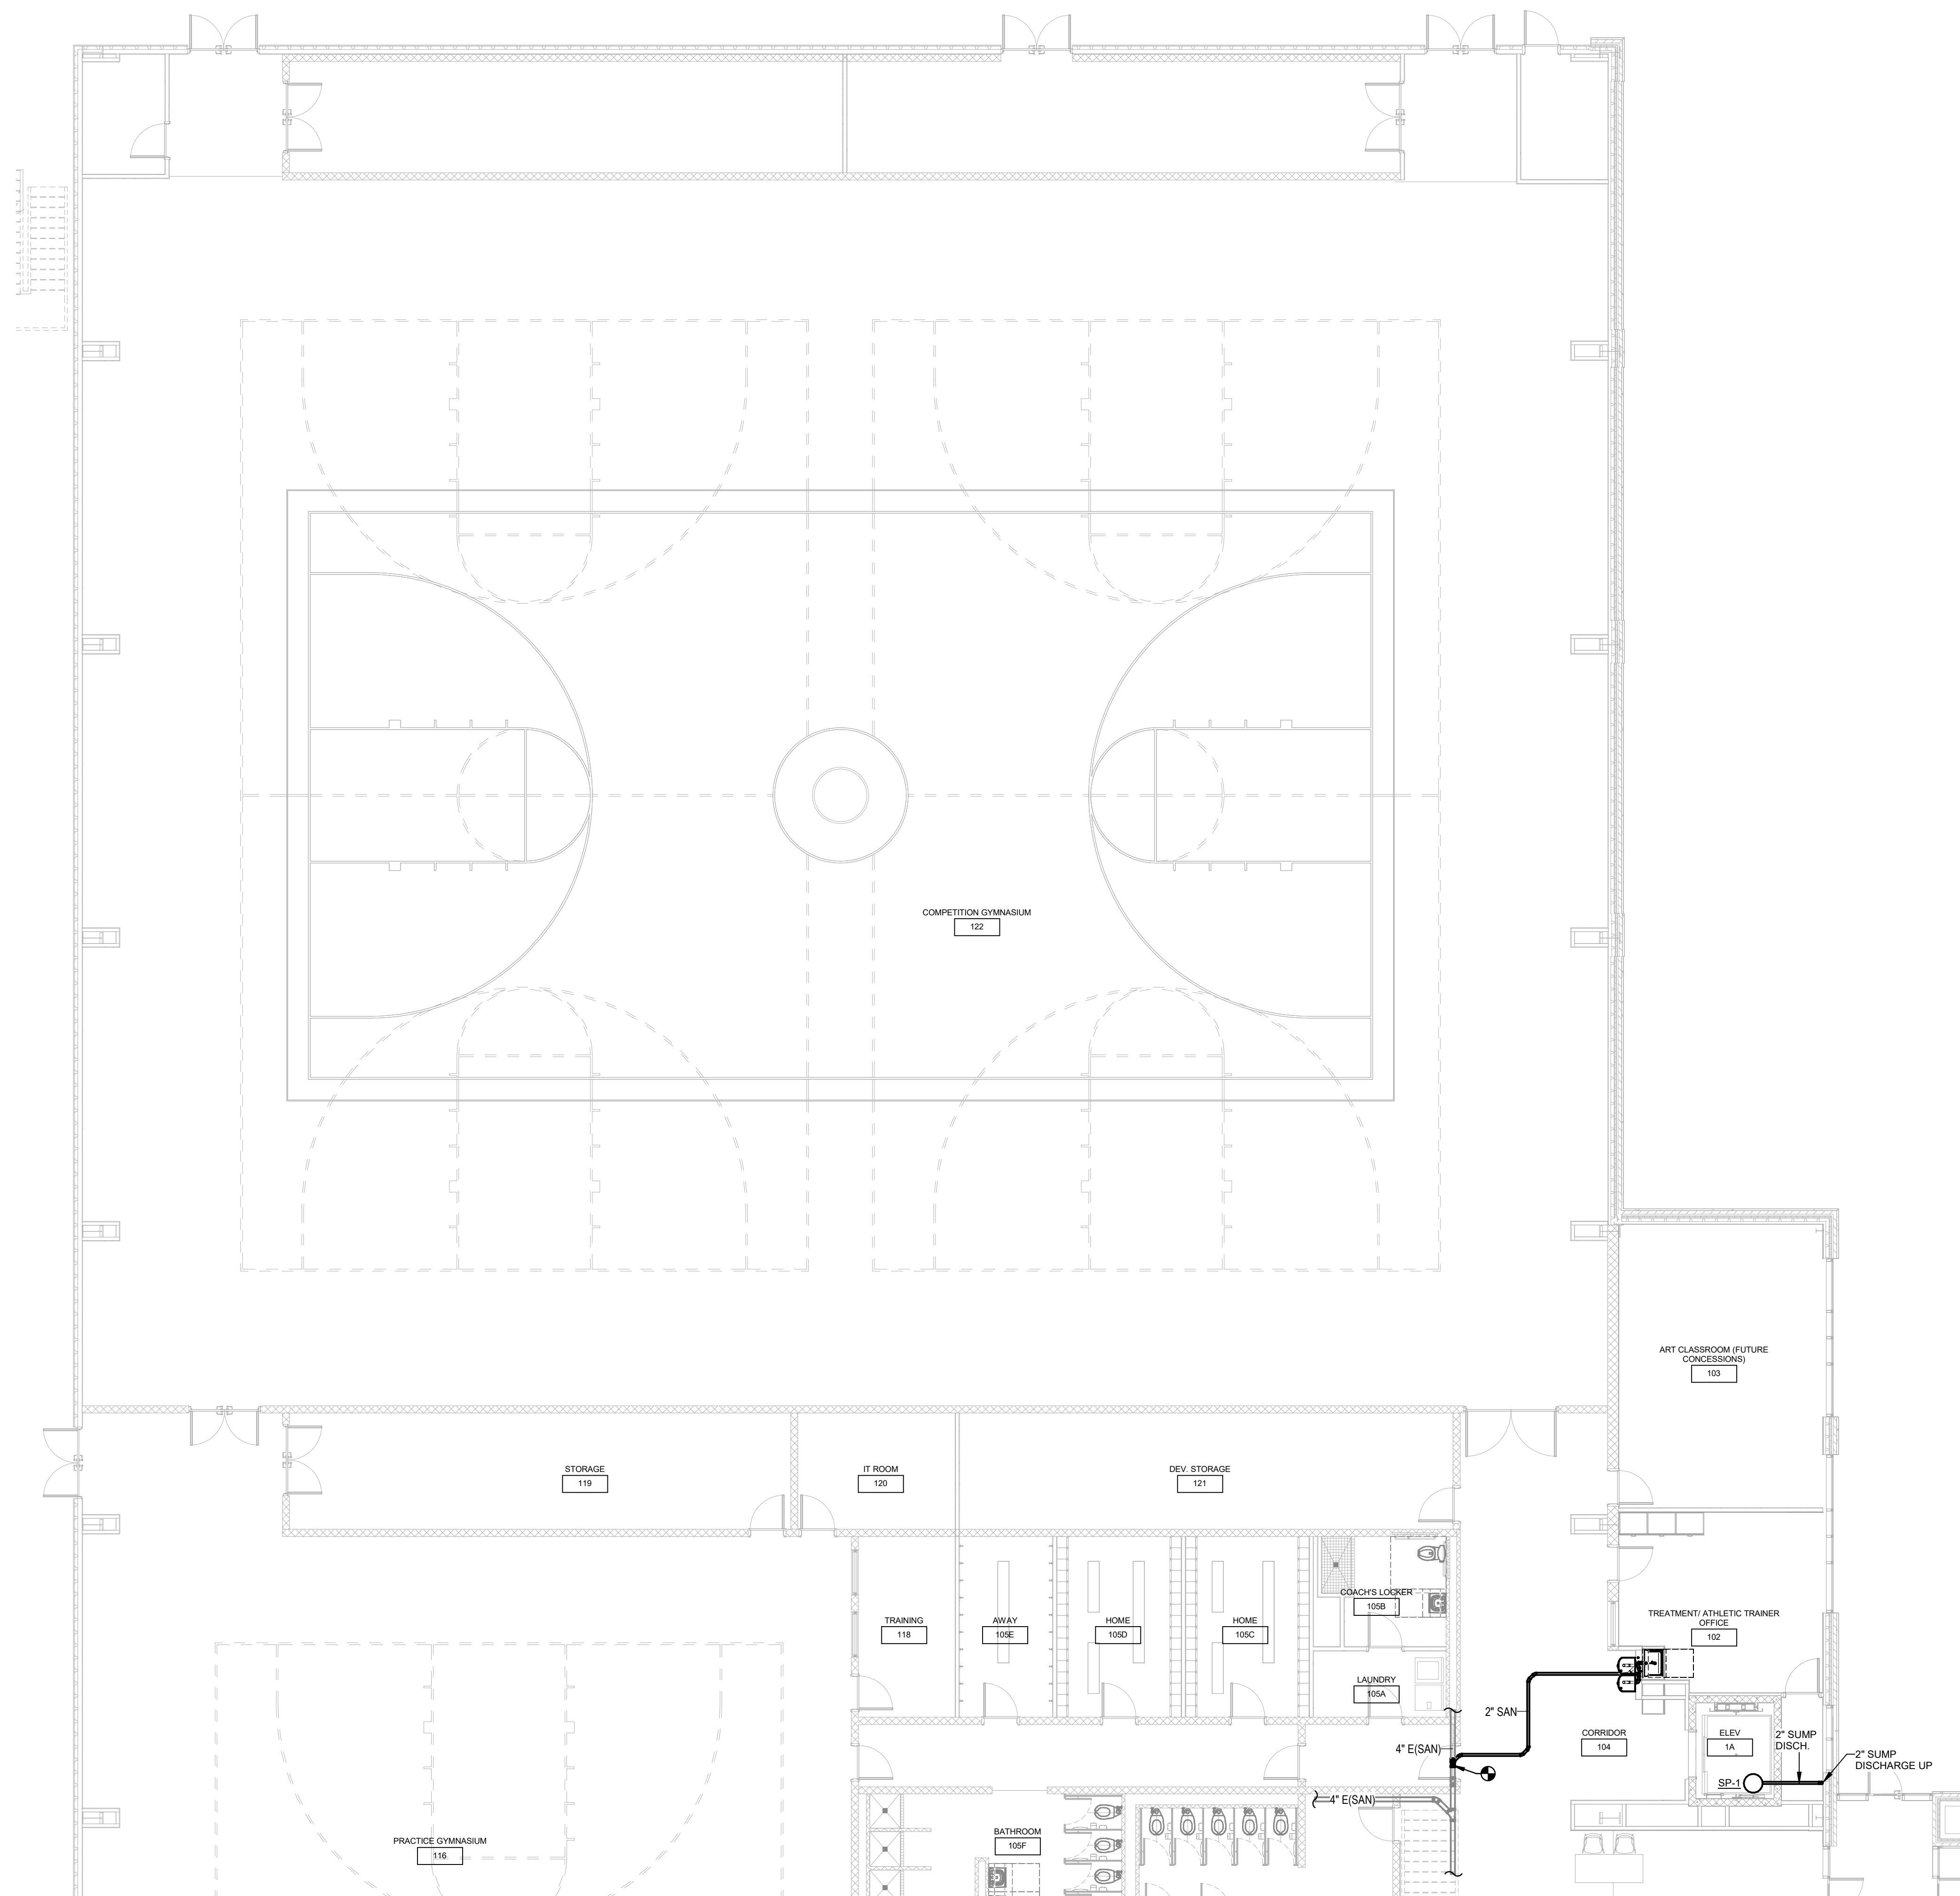

1 UNDERSLAB - PLUMBING - NEW WORK
SCALE: 1/8" = 1'-0"

7/29/2026 10:18:39 AM

6

31 JULY 2026 - PERMIT SUBMISSION